(Published by the Authority of the City Council of the City of Chicago)

COPY

JOURNAL of the PROCEEDINGS of the CITY COUNCIL of the CITY of CHICAGO, ILLINOIS

Regular Meeting -- Wednesday, December 14, 2011

at 10:00 A.M.

(Council Chamber -- City Hall -- Chicago, Illinois)

OFFICIAL RECORD.

RAHM EMANUEL
Mayor

SUSANA A. MENDOZA
City Clerk

JOURNAL OF THE PROCEEDINGS OF THE CITY COUNCIL
Regular Meeting -- Wednesday, December 14, 2011

TABLE OF CONTENTS

Page

Communications From City Officers 17186

Reports Of Committees 17233

Committee On Finance 17233

Committee On Economic, Capital And Technology Development 17691

Committee On Housing And Real Estate 17701

Committee On License And Consumer Protection 17741

Committee On Pedestrian And Traffic Safety 17753

Committee On Public Safety 17783

Committee On Special Events, Cultural Affairs And Recreation 17787

Committee On Transportation And Public Way 17816

Committee On Zoning, Landmarks And Building Standards 18111

Agreed Calendar 18220

New Business Presented By Aldermen 18298

Traffic Regulations, Traffic Signs, Etc. 18298

Zoning Ordinance Amendments 18324

Claims 18331

JOURNAL OF THE PROCEEDINGS OF THE CITY COUNCIL
Regular Meeting -- Wednesday, December 14, 2011

	Page
Unclassified Matters	18343
Free Permits, License Fee Exemptions, Etc.	18393
Approval Of The Journal	18399
Unfinished Business	18400
Miscellaneous Business	18400
Legislative Index	Appendix A

Attendance At Meeting.

Present -- The Honorable Rahm Emanuel, Mayor, and Aldermen Moreno, Fioretti, Dowell, Burns, Hairston, Sawyer, Jackson, Harris, Beale, Pope, Balcer, Cárdenas, Quinn, Burke, Foulkes, Thompson, Thomas, Lane, O'Shea, Cochran, Brookins, Muñoz, Zalewski, Chandler, Solis, Maldonado, Burnett, Ervin, Reboyras, Suarez, Waguespack, Mell, Austin, Colón, Sposato, Mitts, Cullerton, Laurino, P. O'Connor, M. O'Connor, Reilly, Smith, Tunney, Arena, Cappleman, Pawar, Osterman, Moore, Silverstein.

Absent -- Alderman Graham.

Call To Order.

On Wednesday, December 14, 2011 at 10:00 A.M., the Honorable Rahm Emanuel, Mayor, called the City Council to order. The Honorable Susana A. Mendoza, City Clerk, called the roll of members and it was found that there were present at that time: Aldermen Moreno, Fioretti, Dowell, Burns, Hairston, Sawyer, Harris, Beale, Balcer, Cárdenas, Quinn, Burke, Foulkes, Thompson, Thomas, Lane, O'Shea, Cochran, Brookins, Muñoz, Zalewski, Chandler, Solis, Maldonado, Burnett, Ervin, Reboyras, Suarez, Waguespack, Mell, Austin, Colón, Sposato, Mitts, Cullerton, Laurino, M. O'Connor, Reilly, Smith, Tunney, Arena, Cappleman, Pawar, Osterman, Moore, Silverstein -- 46.

Quorum present.

Pledge Of Allegiance.

Alderman Austin led the City Council and assembled guests in the Pledge of Allegiance to the Flag of the United States of America.

Invocation.

Pastor James Stephens of Messiah Lutheran Church opened the meeting with prayer.

REPORTS AND COMMUNICATIONS FROM CITY OFFICERS.

Rules Suspended -- GRATITUDE EXTENDED TO MEMBERS OF GANG INVESTIGATIONS UNIT, AREA ONE DETECTIVES, NARCOTICS UNIT AND 24TH DISTRICT OF CHICAGO POLICE DEPARTMENT FOR EFFORTS IN COMBATING NARCOTICS CRIMES.

[R2011-1393]

The Honorable Rahm Emanuel, Mayor, presented the following communication:

OFFICE OF THE MAYOR
CITY OF CHICAGO

December 14, 2011.

To the Honorable, The City Council of the City of Chicago:

LADIES AND GENTLEMEN -- I transmit herewith a congratulatory resolution regarding "Operation Scorpion".

Your favorable consideration of this resolution will be appreciated.

Very truly yours,

(Signed) RAHM EMANUEL,
Mayor.

Alderman Burke moved to *Suspend the Rules Temporarily* to permit immediate consideration of and action upon the said proposed resolution. The motion *Prevailed.*

The following is said proposed resolution:

WHEREAS, Following a number of narcotics-related homicides, a joint task force was created on September 10, 2010 between the Chicago Police Department; the Federal Bureau of Investigation; and the high intensity drug trafficking area to apprehend the killer or killers. It was code named "Operation Scorpion"; and

WHEREAS, The 11 homicides that spurred the creation of this task force had occurred between August 5, 2009 and September 2, 2010; and

WHEREAS, The Task Force began its investigation by gathering evidence regarding these homicides. Much of the evidence pointed toward one member of a particularly vicious drug cartel operating in the Chicagoland area. Later two other cartel members became suspects given their close association with the primary suspect; and

WHEREAS, On February 26, 2011, law enforcement officers in the Gang Investigations Unit and the Narcotics Unit conducted surveillance on these three cartel suspects. The suspects were followed to the 5800 block of North Winthrop Avenue, where they were observed entering a building; and

WHEREAS, Minutes later the suspects were seen fleeing the building, jumping in their car and speeding away. Task Force members entered the building and found three victims in an apartment with their throats slashed as a result of a narcotics-related robbery. The Task Force immediately called for an ambulance and one of the three victims was saved. The Task Force members following the fleeing vehicle were notified about the gruesome events in the building; and

WHEREAS, Two members in the Gang Investigations Unit attempted to stop and arrest the offenders near the intersection of Thorndale Avenue and Broadway; and

WHEREAS, The driver immediately opened fire on the officers with a semi-automatic handgun, striking one police officer in the right thigh and narrowly missing another police officer. The officers returned fire and struck the driver once, but all three suspects fled in their vehicle northbound on Broadway then westbound on Devon Avenue. The vehicle crashed near the intersection of Devon Avenue and Greenview Avenue. Task Force officers approached the now disabled vehicle, yelling for the suspects to surrender. The driver pointed his weapon at yet another officer, who in fear of his life fired at the suspect, killing him. His two accomplices attempted to flee on foot, but one suspect was captured after being tasered and the other suspect was taken into custody without incident; and

WHEREAS, The offenders' two semi-automatic handguns were recovered from the scene, and a subsequent search of their car revealed two butcher knives and the proceeds taken from the home; and

WHEREAS, As a result of Operation Scorpion, a total of 12 homicides have been solved, and the two surviving members of this drug cartel have been charged with numerous counts of first degree murder; attempted first degree murder of a police officer; home invasion; and armed robbery. All of the officers involved in Operation Scorpion demonstrated extraordinary bravery as they placed themselves in harm's way in order to protect the residents of Chicago; now, therefore,

Be It Resolved, That we, the Mayor and members of the City Council of the City of Chicago, assembled this 14th day of December 2011, do hereby honor the following units of the

Chicago Police Department for their tireless efforts in combating narcotics crimes in Chicago: the Gang Investigations Unit; Area one Detectives; the Narcotics Unit and the 24th Police District; and

Be It Further Resolved, That suitable copies of this resolution be presented to representatives of these units of the Chicago Police Department as a sign of our respect and admiration for the work they do every day to keep Chicagoans safe.

On motion of Alderman Burke, seconded by Aldermen Balcer, Maldonado, Reboyras, Laurino and Osterman, the foregoing proposed resolution was *Adopted* by yeas and nays as follows:

Yeas -- Aldermen Moreno, Fioretti, Dowell, Burns, Hairston, Sawyer, Jackson, Harris, Beale, Pope, Balcer, Cárdenas, Quinn, Burke, Foulkes, Thompson, Thomas, Lane, O'Shea, Cochran, Brookins, Muñoz, Zalewski, Chandler, Solis, Maldonado, Burnett, Ervin, Reboyras, Suarez, Waguespack, Mell, Austin, Colón, Sposato, Mitts, Cullerton, Laurino, P. O'Connor, M. O'Connor, Reilly, Smith, Tunney, Arena, Cappleman, Pawar, Osterman, Moore, Silverstein -- 49.

Nays -- None.

Alderman Pope moved to reconsider the foregoing vote. The motion was lost.

At this point in the proceedings, the Honorable Rahm Emanuel, Mayor, rose and on behalf of the people of Chicago, extended appreciation to the members of the Gang Investigation Unit, Area 1 detectives, the Narcotics Unit and the 24th District of the Chicago Police Department assigned to an interdisciplinary joint task force of federal and local law enforcement officers created to investigate a series of narcotics-related homicides in Chicago. Lauding the task force officers for their selfless and valiant actions, Mayor Emanuel observed that the successful apprehension of these criminals sends a strong message that the streets of Chicago are for our families, for our children, and for law abiding citizens. Mayor Emanuel then invited Police Commander Joseph Gorman of the Gang Investigations Unit, Police Commander Patricia Walsh of Area 1 Detective Division, and Police Commander Lucille Moy-Bartosik of the 20th and 24th Districts to the Mayor's rostrum where he expressed his personal thanks and presented each with a parchment copy of the congratulatory resolution.

Rules Suspended -- CONGRATULATIONS EXTENDED TO CITY COLLEGES OF CHICAGO ON 100TH ANNIVERSARY.

[R2011-1392]

The Honorable Rahm Emanuel, Mayor, presented the following communication:

OFFICE OF THE MAYOR
CITY OF CHICAGO

December 14, 2011.

To the Honorable, The City Council of the City of Chicago:

LADIES AND GENTLEMEN -- I transmit herewith a congratulatory resolution on the occasion of City Colleges' 100th anniversary.

Your favorable consideration of this resolution will be appreciated.

Very truly yours,

(Signed) RAHM EMANUEL,
Mayor.

Alderman Burke moved to *Suspend the Rules Temporarily* to permit immediate consideration of and action upon the said proposed resolution. The motion *Prevailed.*

The following is said proposed resolution:

WHEREAS, The members of this chamber are pleased to congratulate the students, staff, faculty, and alumni of the City Colleges of Chicago on the 100th anniversary of this venerable institution; and

WHEREAS, For 100 years, City Colleges, nicknamed "the people's college", has served as a springboard for Chicagoans striving to reach their education and career goals; and

WHEREAS, Originally founded as Crane Junior College on September 11, 1911 with 30 students, City Colleges has expanded to become the largest community college system in Illinois and one of the largest in the nation, with nearly 6,000 faculty members and staff serving 120,000 students at seven campuses and six satellite sites city-wide; and

WHEREAS, The City Colleges of Chicago consists of seven colleges: Richard J. Daley College; Kennedy-King College; Malcolm X College; Olive- Harvey College; Harry S. Truman College; Harold Washington College; and Wilbur Wright College. The system also oversees the Washburne Culinary Institute; the French Pastry School; two restaurants; five child development centers; the Center for Distance Learning; the Workforce Institute; the public broadcast station WYCC-TV Channel 20, and radio station WKKC-FM 89.3 FM; and

WHEREAS, City Colleges boasts a rich and fascinating history. After Crane Junior College was closed during the great depression, legendary attorney Clarence Darrow came to the College's rescue, arguing that it must stay open "for the people". Wright College is the birthplace of the sport of synchronized swimming. Bogan Junior College, later renamed Daley College, grew so quickly that classes were once held in trailers and store fronts along 79th Street; and

WHEREAS, City Colleges, which continues its dynamic growth each year, has improved the lives of more than one million alumni since its inception 100 years ago; and

WHEREAS, Notable City Colleges alumni include Pulitzer Prize Winner Gwendolyn Brooks, Nobel Laureate Dr. Herbert Brown, actors Dennis Franz and Kim Novak, and the first African-American astrophysicist Rita Kay Williams; and

WHEREAS, In 2010, in anticipation of its centennial, City Colleges launched a reinvention initiative, a collaborative effort to review and revise its programs and practices to achieve greater degree attainment, job placement, and career advancement and ensure City Colleges' vitality as it enters its second century; and

WHEREAS, City Colleges recently announced a partnership with private industry and other academic institutions to provide mentors, train faculty and develop curricula to prepare its students for jobs in aviation, hospitality, health care, information technology and other industries in need of job candidates; now, therefore,

Be It Resolved, That we, the Mayor and members of the City Council of the City of Chicago, assembled this 14th day of December 2011, do hereby congratulate the City Colleges of Chicago on their 100th anniversary of providing quality, affordable education to residents of the City of Chicago; and

Be It Further Resolved, That suitable copies of this resolution be presented to City Colleges Board of Trustees Chairman Martin Cabrera, Jr. and to Chancellor Cheryl L. Hyman, as a sign of our esteem and good wishes.

On motion of Alderman Burke, seconded by Aldermen Fioretti, Dowell, Hairston, Harris, Thomas, Thompson, Cochran, Burnett, Suarez, Austin, Cullerton and Cappleman, the foregoing proposed resolution was *Adopted* by yeas and nays as follows:

Yeas -- Aldermen Moreno, Fioretti, Dowell, Burns, Hairston, Sawyer, Jackson, Harris, Beale, Pope, Balcer, Cárdenas, Quinn, Burke, Foulkes, Thompson, Thomas, Lane, O'Shea, Cochran, Brookins, Muñoz, Zalewski, Chandler, Solis, Maldonado, Burnett, Ervin, Reboyras, Suarez, Waguespack, Mell, Austin, Colón, Sposato, Mitts, Cullerton, Laurino, P. O'Connor, M. O'Connor, Reilly, Smith, Tunney, Arena, Cappleman, Pawar, Osterman, Moore, Silverstein -- 49.

Nays -- None.

Alderman Pope moved to reconsider the foregoing vote. The motion was lost.

At this point in the proceedings, the Honorable Rahm Emanuel, Mayor, rose and on behalf of the people of Chicago, extended congratulations to the City Colleges of Chicago on their centennial anniversary. Citing the rich and proud history of City Colleges and reflecting on the educational opportunities provided to Chicagoans over the past 100 years, Mayor Emanuel observed that to better prepare students in today's global job market requires that our educational system develop new and innovative approaches to teaching. Espousing greater public-private partnership in career development programs at City Colleges, Mayor Emanuel declared it essential that such collaborative efforts begin with a challenging curriculum designed to provide both academic excellence and marketable skills. Whether in growing industries that are the City of Chicago's economic engine including hospitality, transportation, high-end manufacturing, professional services, and health care sciences or those facing economic uncertainty in today's marketplace, the demand for a skilled workforce remains universal, the Mayor continued, and championed the call for an improved City Colleges system for the 21st century that better serves the needs of our city's students, companies, employers and employees and remains a catalyst for opportunity and future success for Chicagoans. Mayor Emanuel then invited City Colleges Chancellor Cheryl Hyman and Board Chairman Martin Cabrera to the Mayor's rostrum where he presented each with a parchment copy of the congratulatory resolution.

Referred -- APPOINTMENT OF CARLOS PONCE AS COMMISSIONER OF CHICAGO HOUSING AUTHORITY.

[A2011-188]

The Honorable Rahm Emanuel, Mayor, submitted the following communication which was, at the request of two aldermen present (under the provisions of Council Rule 43), *Referred to the Committee on Housing and Real Estate:*

OFFICE OF THE MAYOR
CITY OF CHICAGO

December 14, 2011.

To the Honorable, The City Council of the City of Chicago:

LADIES AND GENTLEMEN -- I have appointed Carlos Ponce as a commissioner of the Chicago Housing Authority, for a term effective immediately and expiring July 7, 2015, to complete the unexpired term of James Reynolds, Jr., who has resigned.

Your favorable consideration of this appointment will be appreciated.

Very truly yours,

(Signed) RAHM EMANUEL,
Mayor.

Referred -- APPOINTMENT OF KURT F. KOZIOL AS MEMBER OF BELMONT CENTRAL COMMISSION (SPECIAL SERVICE AREA NO. 2).

[A2011-190]

The Honorable Rahm Emanuel, Mayor, submitted the following communication which was, at the request of two aldermen present (under the provisions of Council Rule 43), *Referred to the Committee on Finance:*

OFFICE OF THE MAYOR
CITY OF CHICAGO

December 14, 2011.

To the Honorable, The City Council of the City of Chicago:

LADIES AND GENTLEMEN -- I have appointed Kurt F. Koziol as a member of Special Service Area Number 2, the Belmont Central Commission, for a term effective immediately and expiring September 14, 2012, to succeed Mitchell M. Dayan, who has resigned.

Your favorable consideration of this appointment will be appreciated.

Very truly yours,

(Signed) RAHM EMANUEL,
Mayor.

Referred -- REAPPOINTMENT OF MICHAEL VALENTI AS MEMBER OF BELMONT CENTRAL COMMISSION (SPECIAL SERVICE AREA NO. 2).

[A2011-189]

The Honorable Rahm Emanuel, Mayor, submitted the following communication which was, at the request of two aldermen present (under the provisions of Council Rule 43), *Referred to the Committee on Finance:*

OFFICE OF THE MAYOR
CITY OF CHICAGO

December 14, 2011.

To the Honorable, The City Council of the City of Chicago:

LADIES AND GENTLEMEN -- I have reappointed Michael Valenti as a member of Special Service Area Number 2, the Belmont Central Commission, for a term effective immediately and expiring September 14, 2012.

Your favorable consideration of this appointment will be appreciated.

Very truly yours,

(Signed) RAHM EMANUEL,
Mayor.

Referred -- APPOINTMENT OF DANIEL J. SMITH AS MEMBER OF NORTH HALSTED COMMISSION (SPECIAL SERVICE AREA NO. 18).

[A2011-191]

The Honorable Rahm Emanuel, Mayor, submitted the following communication which was, at the request of two aldermen present (under the provisions of Council Rule 43), *Referred to the Committee on Finance:*

OFFICE OF THE MAYOR
CITY OF CHICAGO

December 14, 2011.

To the Honorable, The City Council of the City of Chicago:

LADIES AND GENTLEMEN -- I have appointed Daniel J. Smith as a member of Special Service Area Number 18, the North Halsted Commission, for a term effective immediately and expiring February 10, 2013, to complete the unexpired term of Tom F. Marciniak, who has resigned.

Your favorable consideration of this appointment will be appreciated.

Very truly yours,

(Signed) RAHM EMANUEL,
Mayor.

Referred -- APPOINTMENT OF LINDA M. SZARKOWSKI AS MEMBER OF HOWARD STREET COMMISSION (SPECIAL SERVICE AREA NO. 19).

[A2011-192]

The Honorable Rahm Emanuel, Mayor, submitted the following communication which was, at the request of two aldermen present (under the provisions of Council Rule 43), *Referred to the Committee on Finance:*

OFFICE OF THE MAYOR
CITY OF CHICAGO

December 14, 2011.

To the Honorable, The City Council of the City of Chicago:

LADIES AND GENTLEMEN -- I have appointed Linda M. Szarkowski as a member of Special Service Area Number 19, the Howard Street Commission, for a term effective immediately and expiring February 28, 2014, to succeed Thomas J. Anderson, whose term has expired.

Your favorable consideration of this appointment will be appreciated.

Very truly yours,

(Signed) RAHM EMANUEL,
Mayor.

Referred -- APPOINTMENT OF THOMAS W. BAFFES AS MEMBER OF SOUTH WESTERN AVENUE COMMISSION (SPECIAL SERVICE AREA NO. 20).

[A2011-195]

The Honorable Rahm Emanuel, Mayor, submitted the following communication which was, at the request of two aldermen present (under the provisions of Council Rule 43), *Referred to the Committee on Finance:*

OFFICE OF THE MAYOR
CITY OF CHICAGO

December 14, 2011.

To the Honorable, The City Council of the City of Chicago:

LADIES AND GENTLEMEN -- I have appointed Thomas W. Baffes as a member of Special Service Area Number 20, the South Western Avenue Commission, for a term effective immediately and expiring December 1, 2012, to succeed Barbara A. Thouvenell, whose term has expired.

Your favorable consideration of this appointment will be appreciated.

Very truly yours,

(Signed) RAHM EMANUEL,
Mayor.

Referred -- APPOINTMENT OF JULIE A. MAYER AS MEMBER OF SOUTH WESTERN AVENUE COMMISSION (SPECIAL SERVICE AREA NO. 20).

[A2011-194]

The Honorable Rahm Emanuel, Mayor, submitted the following communication which was, at the request of two aldermen present (under the provisions of Council Rule 43), *Referred to the Committee on Finance:*

OFFICE OF THE MAYOR
CITY OF CHICAGO

December 14, 2011.

To the Honorable, The City Council of the City of Chicago:

LADIES AND GENTLEMEN -- I have appointed Julie A. Mayer as a member of Special Service Area Number 20, the South Western Avenue Commission, for a term effective immediately and expiring December 1, 2013, to succeed Leroy A. Chalmers, whose term has expired.

Your favorable consideration of this appointment will be appreciated.

Very truly yours,

(Signed) RAHM EMANUEL,
Mayor.

Referred -- REAPPOINTMENT OF MARGARET A. O'CONNELL AND THOMAS W. GIBBONS AS MEMBERS OF SOUTH WESTERN AVENUE COMMISSION (SPECIAL SERVICE AREA NO. 20).

[A2011-193]

The Honorable Rahm Emanuel, Mayor, submitted the following communication which was, at the request of two aldermen present (under the provisions of Council Rule 43), *Referred to the Committee on Finance:*

OFFICE OF THE MAYOR
CITY OF CHICAGO

December 14, 2011.

To the Honorable, The City Council of the City of Chicago:

LADIES AND GENTLEMEN -- I have reappointed Margaret A. O'Connell and Thomas W. Gibbons as members of Special Service Area Number 20, the South Western Avenue Commission, for terms effective immediately and expiring December 1, 2013.

Your favorable consideration of these appointments will be appreciated.

Very truly yours,

(Signed) RAHM EMANUEL,
Mayor.

Referred -- APPOINTMENT OF HENRY A. YOUNAN AS MEMBER OF CLARK STREET COMMISSION (SPECIAL SERVICE AREA NO. 24).

[A2011-196]

The Honorable Rahm Emanuel, Mayor, submitted the following communication which was, at the request of two aldermen present (under the provisions of Council Rule 43), *Referred to the Committee on Finance:*

OFFICE OF THE MAYOR
CITY OF CHICAGO

December 14, 2011.

To the Honorable, The City Council of the City of Chicago:

LADIES AND GENTLEMEN -- I have appointed Henry A. Younan as a member of Special Service Area Number 24, the Clark Street Commission, for a term effective immediately and expiring April 1, 2012, to succeed the late Ora M. Harris.

Your favorable consideration of this appointment will be appreciated.

Very truly yours,

(Signed) RAHM EMANUEL,
Mayor.

Referred -- APPOINTMENT OF DAVID E. BERGER AS MEMBER OF GREATER RAVENSWOOD COMMISSION (SPECIAL SERVICE AREA NO. 31).

[A2011-197]

The Honorable Rahm Emanuel, Mayor, submitted the following communication which was, at the request of two aldermen present (under the provisions of Council Rule 43), *Referred to the Committee on Finance:*

OFFICE OF THE MAYOR
CITY OF CHICAGO

December 14, 2011.

To the Honorable, The City Council of the City of Chicago:

LADIES AND GENTLEMEN -- I have appointed David E. Berger as a member of Special Service Area Number 31, the Greater Ravenswood Commission, for a term effective immediately and expiring June 3, 2014.

Your favorable consideration of this appointment will be appreciated.

Very truly yours,

(Signed) RAHM EMANUEL,
Mayor.

Referred -- REAPPOINTMENT OF JOSEPH M. HALL AS MEMBER OF WICKER PARK AND BUCKTOWN COMMISSION (SPECIAL SERVICE AREA NO. 33).

[A2011-198]

The Honorable Rahm Emanuel, Mayor, submitted the following communication which was, at the request of two aldermen present (under the provisions of Council Rule 43), *Referred to the Committee on Finance:*

OFFICE OF THE MAYOR
CITY OF CHICAGO

December 14, 2011.

To the Honorable, The City Council of the City of Chicago:

LADIES AND GENTLEMEN -- I have reappointed Joseph M. Hall as a member of Special Service Area Number 33, the Wicker Park and Bucktown Commission, for a term effective immediately and expiring September 13, 2013.

Your favorable consideration of this appointment will be appreciated.

Very truly yours,

(Signed) RAHM EMANUEL,
Mayor.

Referred -- REAPPOINTMENT OF SAMUEL SANCHEZ AS MEMBER OF LINCOLN AVENUE COMMISSION (SPECIAL SERVICE AREA NO. 35).

[A2011-199]

The Honorable Rahm Emanuel, Mayor, submitted the following communication which was, at the request of two aldermen present (under the provisions of Council Rule 43), *Referred to the Committee on Finance:*

OFFICE OF THE MAYOR
CITY OF CHICAGO

December 14, 2011.

To the Honorable, The City Council of the City of Chicago:

LADIES AND GENTLEMEN -- I have reappointed Samuel Sanchez as a member of Special Service Area Number 35, the Lincoln Avenue Commission, for a term effective immediately and expiring July 26, 2012.

Your favorable consideration of this appointment will be appreciated.

Very truly yours,

(Signed) RAHM EMANUEL,
Mayor.

Referred -- APPOINTMENT OF PETE VALAVANIS AS MEMBER OF DEVON AVENUE COMMISSION (SPECIAL SERVICE AREA NO. 43).

[A2011-200]

The Honorable Rahm Emanuel, Mayor, submitted the following communication which was, at the request of two aldermen present (under the provisions of Council Rule 43), *Referred to the Committee on Finance:*

OFFICE OF THE MAYOR
CITY OF CHICAGO

December 14, 2011.

To the Honorable, The City Council of the City of Chicago:

LADIES AND GENTLEMEN -- I have appointed Pete Valavanis as a member of Special Service Area Number 43, the Devon Avenue Commission, for a term effective immediately and expiring February 7, 2013, to succeed Jerome Marshall, whose term has expired.

Your favorable consideration of this appointment will be appreciated.

Very truly yours,

(Signed) RAHM EMANUEL,
Mayor.

Referred -- REAPPOINTMENT OF MARCIA E. BLAKE AND SUSAN REYNA-GUERRERO AS MEMBERS OF 103RD STREET BEVERLY COMMISSION (SPECIAL SERVICE AREA NO. 44).

[A2011-201]

The Honorable Rahm Emanuel, Mayor, submitted the following communication which was, at the request of two aldermen present (under the provisions of Council Rule 43), *Referred to the Committee on Finance:*

OFFICE OF THE MAYOR
CITY OF CHICAGO

December 14, 2011.

To the Honorable, The City Council of the City of Chicago:

LADIES AND GENTLEMEN -- I have reappointed Marcia E. Blake and Susan Reyna-Guerrero as members of Special Service Area Number 44, the 103rd Street Beverly Commission, for terms effective immediately and expiring February 6, 2014.

Your favorable consideration of these appointments will be appreciated.

Very truly yours,

(Signed) RAHM EMANUEL,
Mayor.

Referred -- AMENDMENT OF CHAPTERS 2-14, 2-112, 9-48, 9-112 AND 9-114 OF MUNICIPAL CODE REGARDING TAXICAB AND CHAUFFEUR REGULATIONS.

[O2011-9778]

The Honorable Rahm Emanuel, Mayor, submitted the following communication which was, together with the proposed ordinance transmitted therewith, *Referred to the Committee on License and Consumer Protection:*

OFFICE OF THE MAYOR
CITY OF CHICAGO

December 14, 2011.

To the Honorable, The City Council of the City of Chicago:

LADIES AND GENTLEMEN -- At the request of the Commissioner of Business Affairs and Consumer Protection, I transmit herewith, together with Alderman Beale, an ordinance amending various provisions of the Municipal Code regarding taxi and chauffeur regulation.

Your favorable consideration of this ordinance will be appreciated.

Very truly yours,

(Signed) RAHM EMANUEL,
Mayor.

Referred -- AMENDMENT OF SECTIONS 2-84-053, 2-84-300 AND 10-36-110 OF MUNICIPAL CODE TO AUTHORIZE EXECUTION OF AGREEMENTS WITH PUBLIC AND PRIVATE ENTITIES REGARDING PLANNING, SECURITY AND LOGISTICS RELATED TO HOSTING NATO AND G-8 SUMMITS IN CHICAGO DURING SPRING 2012.

[O2011-9743]

The Honorable Rahm Emanuel, Mayor, submitted the following communication which was, together with the proposed ordinance transmitted therewith, *Referred to the Committee on the Budget and Government Operations:*

OFFICE OF THE MAYOR
CITY OF CHICAGO

December 14, 2011.

To the Honorable, The City Council of the City of Chicago:

LADIES AND GENTLEMEN -- At the request of the Superintendent of Police, I transmit herewith an ordinance amending various provisions of the Municipal Code and providing associated authorization regarding the upcoming NATO and G-8 summits.

Your favorable consideration of this ordinance will be appreciated.

Very truly yours,

(Signed) RAHM EMANUEL,
Mayor.

Referred -- AMENDMENT OF TITLES 4, 10 AND 17 OF MUNICIPAL CODE TO REGULATE HELIPORT OPERATIONS IN CHICAGO.

[O2011-9774]

The Honorable Rahm Emanuel, Mayor, submitted the following communication which was, together with the proposed ordinance transmitted therewith, *Referred to the Committee on License and Consumer Protection:*

OFFICE OF THE MAYOR
CITY OF CHICAGO

December 14, 2011.

To the Honorable, The City Council of the City of Chicago:

LADIES AND GENTLEMEN -- At the request of the Commissioner of Business Affairs and Consumer Protection, I transmit herewith an ordinance amending various provisions of the Municipal Code regarding heliports.

Your favorable consideration of this ordinance will be appreciated.

Very truly yours,

(Signed) RAHM EMANUEL,
Mayor.

Referred -- AMENDMENT OF CHAPTERS 7-12, 8-32, 9-76, 9-108 AND 10-8 OF MUNICIPAL CODE TO FURTHER REGULATE PARADES, ATHLETIC EVENTS AND PUBLIC ASSEMBLIES.

[O2011-9742]

The Honorable Rahm Emanuel, Mayor, submitted the following communication which was, together with the proposed ordinance transmitted therewith, *Referred to the Committee on Special Events, Cultural Affairs and Recreation:*

OFFICE OF THE MAYOR
CITY OF CHICAGO

December 14, 2011.

To the Honorable, The City Council of the City of Chicago:

LADIES AND GENTLEMEN -- At the request of the Commissioner of Cultural Affairs and Special Events, I transmit herewith an ordinance amending various provisions of the Municipal Code regarding parades, athletic events and public assemblies.

Your favorable consideration of this ordinance will be appreciated.

Very truly yours,

(Signed) RAHM EMANUEL,
Mayor.

Referred -- DECLARATION OF INTENT TO ISSUE MULTI-FAMILY REVENUE BONDS FOR BRONZEVILLE ASSOCIATES SENIOR APARTMENTS LP.

[O2011-9767]

The Honorable Rahm Emanuel, Mayor, submitted the following communication which was, together with the proposed ordinance transmitted therewith, *Referred to the Committee on Finance:*

OFFICE OF THE MAYOR
CITY OF CHICAGO

December 14, 2011.

To the Honorable, The City Council of the City of Chicago:

LADIES AND GENTLEMEN -- At the request of the Commissioner of Housing and Economic Development, I transmit herewith an ordinance authorizing an intent to issue housing revenue bonds for Bronzeville Associates Senior Apartments.

Your favorable consideration of this ordinance will be appreciated.

Very truly yours,

(Signed) RAHM EMANUEL,
Mayor.

Referred -- DISSOLUTION OF SALES TAX ACCOUNT AND TERMINATION OF DESIGNATION OF ORIGINAL CHATHAM RIDGE TAX INCREMENT FINANCING REDEVELOPMENT PROJECT AREA.

[O2011-9759]

The Honorable Rahm Emanuel, Mayor, submitted the following communication which was, together with the proposed ordinance transmitted therewith, *Referred to the Committee on Finance:*

OFFICE OF THE MAYOR
CITY OF CHICAGO

December 14, 2011.

To the Honorable, The City Council of the City of Chicago:

LADIES AND GENTLEMEN -- At the request of the Commissioner of Housing and Economic Development, I transmit herewith an ordinance authorizing a close-out of the sales tax account of the Chatham Ridge TIF.

Your favorable consideration of this ordinance will be appreciated.

Very truly yours,

(Signed) RAHM EMANUEL,
Mayor.

Referred -- AMENDED AND RESTATED REDEVELOPMENT AGREEMENT WITH MGM/TGI 105TH STREET, LLC AND ISSUANCE OF CITY NOTE.

[O2011-9773]

The Honorable Rahm Emanuel, Mayor, submitted the following communication which was, together with the proposed ordinance transmitted therewith, *Referred to the Committee on Finance:*

OFFICE OF THE MAYOR
CITY OF CHICAGO

December 14, 2011.

To the Honorable, The City Council of the City of Chicago:

LADIES AND GENTLEMEN -- At the request of the Commissioner of Housing and Economic Development, I transmit herewith an ordinance authorizing an amendment to a previously executed redevelopment agreement with MGM/TGI 105th Street, LLC.

Your favorable consideration of this ordinance will be appreciated.

Very truly yours,

(Signed) RAHM EMANUEL,
Mayor.

Referred -- EXECUTION OF LOAN AGREEMENT AND ASSOCIATED TAX CREDITS FOR LAKEFRONT PHASE II.

[O2011-9770]

The Honorable Rahm Emanuel, Mayor, submitted the following communication which was, together with the proposed ordinance transmitted therewith, *Referred to the Committee on Finance:*

OFFICE OF THE MAYOR
CITY OF CHICAGO

December 14, 2011.

To the Honorable, The City Council of the City of Chicago:

LADIES AND GENTLEMEN -- At the request of the Commissioner of Housing and Economic Development, I transmit herewith an ordinance authorizing the execution of a loan agreement and associated tax credits for Lakefront Phase II.

Your favorable consideration of this ordinance will be appreciated.

Very truly yours,

(Signed) RAHM EMANUEL,
Mayor.

Referred -- EXECUTION OF LOAN AGREEMENT AND ASSOCIATED TAX CREDITS FOR SARAH'S CIRCLE.

[O2011-9760]

The Honorable Rahm Emanuel, Mayor, submitted the following communication which was, together with the proposed ordinance transmitted therewith, *Referred to the Committee on Finance:*

OFFICE OF THE MAYOR
CITY OF CHICAGO

December 14, 2011.

To the Honorable, The City Council of the City of Chicago:

LADIES AND GENTLEMEN -- At the request of the Commissioner of Housing and Economic Development, I transmit herewith an ordinance authorizing the execution of a loan agreement and associated tax credits for Sarah's Circle.

Your favorable consideration of this ordinance will be appreciated.

Very truly yours,

(Signed) RAHM EMANUEL,
Mayor.

Referred -- INTERGOVERNMENTAL AGREEMENT WITH CHICAGO PARK DISTRICT FOR PROVISION OF TAX INCREMENT FINANCING FUNDS FOR IMPROVEMENTS TO RUTHERFORD SAYRE PARK.

[O2011-9762]

The Honorable Rahm Emanuel, Mayor, submitted the following communication which was, together with the proposed ordinance transmitted therewith, *Referred to the Committee on Finance:*

OFFICE OF THE MAYOR
CITY OF CHICAGO

December 14, 2011.

To the Honorable, The City Council of the City of Chicago:

LADIES AND GENTLEMEN -- At the request of the Commissioner of Housing and Economic Development, I transmit herewith an ordinance authorizing the execution of an intergovernmental agreement with the Chicago Park District regarding TIF assistance for Rutherford/Sayre Park.

Your favorable consideration of this ordinance will be appreciated.

Very truly yours,

(Signed) RAHM EMANUEL,
Mayor.

Referred -- INTERGOVERNMENTAL AGREEMENT AND ASSOCIATED CONVEYANCE OF CITY-OWNED PROPERTY TO CHICAGO PARK DISTRICT FOR SKINNER PARK EXPANSION.

[O2011-9765]

The Honorable Rahm Emanuel, Mayor, submitted the following communication which was, together with the proposed ordinance transmitted therewith, *Referred to the Committee on Finance:*

OFFICE OF THE MAYOR
CITY OF CHICAGO

December 14, 2011.

To the Honorable, The City Council of the City of Chicago:

LADIES AND GENTLEMEN -- At the request of the Commissioner of Housing and Economic Development, I transmit herewith an ordinance authorizing the execution of an

intergovernmental agreement and associated conveyance to the Chicago Park District for Skinner Park expansion.

Your favorable consideration of this ordinance will be appreciated.

Very truly yours,

(Signed) RAHM EMANUEL,
Mayor.

Referred -- SUPPLEMENTAL APPROPRIATION AND AMENDMENT OF YEAR 2012 ANNUAL APPROPRIATION ORDINANCE WITHIN FUND 925.

[O2011-9741]

The Honorable Rahm Emanuel, Mayor, submitted the following communication which was, together with the proposed ordinance transmitted therewith, *Referred to the Committee on the Budget and Government Operations:*

OFFICE OF THE MAYOR
CITY OF CHICAGO

December 14, 2011.

To the Honorable, The City Council of the City of Chicago:

LADIES AND GENTLEMEN -- At the request of the Budget Director, I transmit herewith a Fund 925 amendment.

Your favorable consideration of this ordinance will be appreciated.

Very truly yours,

(Signed) RAHM EMANUEL,
Mayor.

Referred -- AUTHORIZATION OF GRANT TO ACCION CHICAGO TO ADMINISTER MICROLENDER PROGRAM.

[O2011-9744]

The Honorable Rahm Emanuel, Mayor, submitted the following communication which was, together with the proposed ordinance transmitted therewith, *Referred to the Committee on Economic, Capital and Technology Development:*

OFFICE OF THE MAYOR
CITY OF CHICAGO

December 14, 2011.

To the Honorable, The City Council of the City of Chicago:

LADIES AND GENTLEMEN -- At the request of the Commissioner of Business Affairs and Consumer Protection, I transmit herewith an ordinance authorizing a grant to ACCION Chicago to administer a microloan program.

Your favorable consideration of this ordinance will be appreciated.

Very truly yours,

(Signed) RAHM EMANUEL,
Mayor.

Referred -- SALE OF CITY-OWNED PROPERTIES.

[O2011-9747, O2011-9750, O2011-9751, O2011-9752, O2011-9753]

The Honorable Rahm Emanuel, Mayor, submitted the following communication which was, together with the proposed ordinances transmitted therewith, *Referred to the Committee on Housing and Real Estate:*

OFFICE OF THE MAYOR
CITY OF CHICAGO

December 14, 2011.

To the Honorable, The City Council of the City of Chicago:

LADIES AND GENTLEMEN -- At the request of the Commissioner of Housing and Economic Development, I transmit herewith ordinances authorizing the sale of city-owned property.

Your favorable consideration of these ordinances will be appreciated.

Very truly yours,

(Signed) RAHM EMANUEL,
Mayor.

Referred -- EXECUTION OF LEASE AGREEMENTS.
[O2011-9755, O2011-9757, O2011-9758]

The Honorable Rahm Emanuel, Mayor, submitted the following communication which was, together with the proposed ordinances transmitted therewith, *Referred to the Committee on Housing and Real Estate:*

OFFICE OF THE MAYOR
CITY OF CHICAGO

December 14, 2011.

To the Honorable, The City Council of the City of Chicago:

LADIES AND GENTLEMEN -- At the request of the Commissioner of General Services, I transmit herewith ordinances authorizing the execution of lease agreements.

Your favorable consideration of these ordinances will be appreciated.

Very truly yours,

(Signed) RAHM EMANUEL,
Mayor.

Referred -- EXPENDITURE OF OPEN SPACE IMPACT FEE FUNDS FOR DEVELOPMENT OF PARKS.

[O2011-9739, O2011-9740]

The Honorable Rahm Emanuel, Mayor, submitted the following communication which was, together with the proposed ordinances transmitted therewith, *Referred to the Committee on Special Events, Cultural Affairs and Recreation:*

OFFICE OF THE MAYOR
CITY OF CHICAGO

December 14, 2011.

To the Honorable, The City Council of the City of Chicago:

LADIES AND GENTLEMEN -- At the request of the Commissioner of Housing and Economic Development, I transmit herewith ordinances authorizing the expenditure of open space impact fee funds for park purposes.

Your favorable consideration of these ordinances will be appreciated.

Very truly yours,

(Signed) RAHM EMANUEL,
Mayor.

City Council Informed As To Miscellaneous Documents Filed In City Clerk's Office.

The Honorable Susana A. Mendoza, City Clerk, informed the City Council that documents have been filed in her office relating to the respective subjects designated as follows:

Placed On File -- EXECUTIVE ORDER 2011-8 DECLARING OFFICIAL MOURNING PERIOD FOR LATE FORMER CHICAGO FIRST LADY MARGARET "MAGGIE" CORBETT DALEY.

[F2011-360]

A communication from the Honorable Rahm Emanuel, Mayor, under the date of November 29, 2011, transmitting Executive Order 2011-8 ordering that the official flags be flown at half-mast at City Hall and all City facilities beginning November 29 through December 3, 2011 in memory of the late former First Lady Margaret "Maggie" Corbett Daley, wife of former Mayor Richard M. Daley, which was *Placed on File*.

Placed On File -- OATH OF OFFICE OF BRIAN E. WRIGHT AS TRUSTEE OF RETIREMENT BOARD OF POLICEMEN'S ANNUITY AND BENEFIT FUND OF CHICAGO.

[F2011-361]

The oath of office of Brian E. Wright as Trustee of the Retirement Board of the Policemen's Annuity and Benefit Fund of the City of Chicago, which was *Placed on File*.

Placed On File -- NOTIFICATION OF SALE OF CITY OF CHICAGO SALES TAX REVENUE BONDS SERIES 2011 A AND B.

[F2011-362]

A communication from Lois A. Scott, Chief Financial Officer, under the date of November 16, 2011, transmitting the notification of Sale of City of Chicago Sales Tax Revenue Bonds Series 2011A and B, together with Sixth Supplemental Indenture, which was *Placed on File*.

Placed On File -- NOTIFICATION OF SALE OF CITY OF CHICAGO GENERAL OBLIGATION BONDS, PROJECT SERIES 2011A AND TAXABLE PROJECT SERIES 2011B.

[F2011-364]

A communication from Lois A. Scott, Chief Financial Officer, under the date of November 30, 2011, transmitting the Notification of Sale of City of Chicago General Obligation Bonds, Project Series 2011A and Taxable Project Series 2011B, together with the Bond Purchase Agreement, the Preliminary Official Statement and the Official Statement, which was *Placed on File.*

Placed On File -- EASEMENT AGREEMENT WITH CANADIAN PACIFIC FOR CONSTRUCTION, INSTALLATION AND MAINTENANCE OF NAVIGATIONAL AID FACILITIES AT CHICAGO O'HARE INTERNATIONAL AIRPORT.

[F2011-366]

A communication from Jonathan D. Leach, General Counsel, under the date of November 29, 2011, transmitting the Easement Agreement with Canadian Pacific for the construction, installation and maintenance of navigational aid facilities at Chicago O'Hare International Airport, which was *Placed on File.*

Placed On File -- CITY COMPTROLLER'S QUARTERLY REPORT FOR PERIOD ENDED SEPTEMBER 30, 2011.

[F2011-363]

The following documents received in the Office of the City Clerk from Amer Ahmad, City Comptroller, were *Placed on File*:

City of Chicago Corporate Fund: Condensed Statement of Cash Receipts and Disbursements for the three months ended September 30, 2011;

Statement of Funded Debt as of September 30, 2011; and

City of Chicago Corporate Fund Statement of Floating Debt as of September 30, 2011.

City Council Informed As To Certain Actions Taken.

PUBLICATION OF JOURNAL.

The City Clerk informed the City Council that all those ordinances, et cetera, which were passed by the City Council on November 16, 2011, and which were required by statute to be published in book or pamphlet form or in one or more newspapers, were published in pamphlet form on December 13, 2011, by being printed in full text in printed pamphlet copies of the *Journal of the Proceedings of the City Council of the City of Chicago* of the regular meeting held on November 16, 2011 published by authority of the City Council, in accordance with the provisions of Title 2, Chapter 12, Section 050 of the Municipal Code of Chicago, as passed on June 27, 1990.

PUBLICATION OF SPECIAL PAMPHLETS.

Imposition Of Tax Levy, Approval Of 2012 Budget And Execution Of Service Provider Agreement For Special Service Area No. 1.

The City Clerk informed the City Council that the ordinance authorizing the imposition of a tax levy, approval of a 2012 budget and execution of a service provider agreement for Special Service Area Number 1, which was passed by the City Council on November 16, 2011 and which was requested to be published in special pamphlet form, was published in pamphlet form on November 30, 2011.

Imposition Of Tax Levy, Approval Of 2012 Budget And Execution Of Service Provider Agreement For Special Service Area No. 2.

The City Clerk informed the City Council that the ordinance authorizing the imposition of a tax levy, approval of a 2012 budget and execution of a service provider agreement for Special Service Area Number 2, which was passed by the City Council on November 16, 2011 and which was requested to be published in special pamphlet form, was published in pamphlet form on November 30, 2011.

Imposition Of Tax Levy, Approval Of 2012 Budget And Execution Of Service Provider Agreement For Special Service Area No. 5.

The City Clerk informed the City Council that the ordinance authorizing the imposition of a tax levy, approval of a 2012 budget and execution of a service provider agreement for Special Service Area Number 5, which was passed by the City Council on November 16, 2011 and which was requested to be published in special pamphlet form, was published in pamphlet form on December 2, 2011.

Reestablishment And Expansion Of Special Service Area No. 8, Imposition Of Tax Levy, Approval Of 2012 Budget And Execution Of Service Provider Agreement.

The City Clerk informed the City Council that the ordinance authorizing the reestablishment and expansion of Special Service Area Number 8, imposition of a tax levy, Approval of a 2012 budget and execution of a service provider agreement, which was passed by the City Council on November 16, 2011 and which was requested to be published in special pamphlet form, was published in pamphlet form on December 2, 2011.

Imposition Of Tax Levy, Approval Of 2012 Budget And Execution Of Service Provider Agreement For Special Service Area No. 14.

The City Clerk informed the City Council that the ordinance authorizing the imposition of a tax levy, approval of a 2012 budget and execution of a service provider agreement for Special Service Area Number 14, which was passed by the City Council on November 16, 2011 and which was requested to be published in special pamphlet form, was published in pamphlet form on December 2, 2011.

Imposition Of Tax Levy, Approval Of 2012 Budget And Execution Of Service Provider Agreement For Special Service Area No. 16.

The City Clerk informed the City Council that the ordinance authorizing the imposition of a

tax levy, approval of a 2012 budget and execution of a service provider agreement for Special Service Area Number 16, which was passed by the City Council on November 16, 2011 and which was requested to be published in special pamphlet form, was published in pamphlet form on December 2, 2011.

Reestablishment And Expansion Of Special Service Area No. 17, Imposition Of Tax Levy, Approval Of 2012 Budget And Execution Of Service Provider Agreement.

The City Clerk informed the City Council that the ordinance authorizing the reestablishment and expansion of Special Service Area Number 17, imposition of tax levy, approval of 2012 Budget and execution of a service provider agreement, which was passed by the City Council on November 16, 2011 and which was requested to be published in special pamphlet form, was published in pamphlet form on December 2, 2011.

Imposition Of Tax Levy, Approval Of 2012 Budget And Execution Of Service Provider Agreement For Special Service Area No. 25.

The City Clerk informed the City Council that the ordinance authorizing the imposition of a tax levy, approval of a 2012 budget and execution of a service provider agreement for Special Service Area Number 25, which was passed by the City Council on November 16, 2011 and which was requested to be published in special pamphlet form, was published in pamphlet form on December 2, 2011.

Reestablishment And Expansion Of Special Service Area No. 27, Imposition Of Tax Levy, Approval Of 2012 Budget And Execution Of Service Provider Agreement.

The City Clerk informed the City Council that the ordinance authorizing the reestablishment and expansion of Special Service Area Number 27, imposition of a tax levy, approval of a 2012 Budget and Execution of a service provider agreement, which was passed by the City Council on November 16, 2011 and which was requested to be published in special pamphlet form, was published in pamphlet form on December 2, 2011.

Imposition Of Tax Levy, Approval Of 2012 Budget And Execution Of Service Provider Agreement For Special Service Area No. 28.

The City Clerk informed the City Council that the ordinance authorizing the imposition of a tax levy, approval of a 2012 budget and execution of a service provider agreement for Special Service Area Number 28, which was passed by the City Council on November 16, 2011 and which was requested to be published in special pamphlet form, was published in pamphlet form on December 5, 2011.

Imposition Of Tax Levy, Approval Of 2012 Budget And Execution Of Service Provider Agreement For Special Service Area No. 31.

The City Clerk informed the City Council that the ordinance authorizing the imposition of a tax levy, approval of a 2012 budget and execution of a service provider agreement for Special Service Area Number 31, which was passed by the City Council on November 16, 2011 and which was requested to be published in special pamphlet form, was published in pamphlet form on December 2, 2011.

Imposition Of Tax Levy, Approval Of 2012 Budget And Execution Of Service Provider Agreement For Special Service Area No. 32.

The City Clerk informed the City Council that the ordinance authorizing the imposition of a tax levy, approval of a 2012 budget and execution of a service provider agreement for Special Service Area Number 32, which was passed by the City Council on November 16, 2011 and which was requested to be published in special pamphlet form, was published in pamphlet form on December 5, 2011.

Imposition Of Tax Levy, Approval Of 2012 Budget And Execution Of Service Provider Agreement For Special Service Area No. 34.

The City Clerk informed the City Council that the ordinance authorizing the imposition of a

tax levy, approval of a 2012 budget and execution of a service provider agreement for Special Service Area Number 34, which was passed by the City Council on November 16, 2011 and which was requested to be published in special pamphlet form, was published in pamphlet form on December 5, 2011.

Imposition Of Tax Levy, Approval Of 2012 Budget And Execution Of Service Provider Agreement For Special Service Area No. 38.

The City Clerk informed the City Council that the ordinance authorizing the imposition of a tax levy, approval of a 2012 budget and execution of a service provider agreement for Special Service Area Number 38, which was passed by the City Council on November 16, 2011 and which was requested to be published in special pamphlet form, was published in pamphlet form on December 2, 2011.

Imposition Of Tax Levy, Approval Of 2012 Budget And Execution Of Service Provider Agreement For Special Service Area No. 40.

The City Clerk informed the City Council that the ordinance authorizing the imposition of a tax levy, approval of a 2012 budget and execution of a service provider agreement for Special Service Area Number 40, which was passed by the City Council on November 16, 2011 and which was requested to be published in special pamphlet form, was published in pamphlet form on December 5, 2011.

Imposition Of Tax Levy, Approval Of 2012 Budget And Execution Of Service Provider Agreement For Special Service Area No. 41.

The City Clerk informed the City Council that the ordinance authorizing the imposition of a tax levy, approval of a 2012 budget and execution of a service provider agreement for Special Service Area Number 41, which was passed by the City Council on November 16, 2011 and which was requested to be published in special pamphlet form, was published in pamphlet form on December 5, 2011.

Imposition Of Tax Levy, Approval Of 2012 Budget And Execution Of Service Provider Agreement For Special Service Area No. 42.

The City Clerk informed the City Council that the ordinance authorizing the imposition of a tax levy, approval of a 2012 budget and execution of a service provider agreement for Special Service Area Number 42, which was passed by the City Council on November 16, 2011 and which was requested to be published in special pamphlet form, was published in pamphlet form on December 5, 2011.

Imposition Of Tax Levy, Approval Of 2012 Budget And Execution Of Service Provider Agreement For Special Service Area No. 44.

The City Clerk informed the City Council that the ordinance authorizing the imposition of a tax levy, approval of a 2012 budget and execution of a service provider agreement for Special Service Area Number 44, which was passed by the City Council on November 16, 2011 and which was requested to be published in special pamphlet form, was published in pamphlet form on December 5, 2011.

Imposition Of Tax Levy, Approval Of 2012 Budget And Execution Of Service Provider Agreement For Special Service Area No. 45.

The City Clerk informed the City Council that the ordinance authorizing the imposition of a tax levy, approval of a 2012 budget and execution of a service provider agreement for Special Service Area Number 45, which was passed by the City Council on November 16, 2011 and which was requested to be published in special pamphlet form, was published in pamphlet form on December 5, 2011.

Imposition Of Tax Levy, Approval Of 2012 Budget And Execution Of Service Provider Agreement For Special Service Area No. 47.

The City Clerk informed the City Council that the ordinance authorizing the imposition of a

tax levy, approval of a 2012 budget and execution of a service provider agreement for Special Service Area Number 47, which was passed by the City Council on November 16, 2011 and which was requested to be published in special pamphlet form, was published in pamphlet form on December 5, 2011.

Imposition Of Tax Levy, Approval Of 2012 Budget And Execution Of Service Provider Agreement For Special Service Area No. 50.

The City Clerk informed the City Council that the ordinance authorizing the imposition of a tax levy, approval of a 2012 budget and execution of a service provider agreement for Special Service Area Number 50, which was passed by the City Council on November 16, 2011 and which was requested to be published in special pamphlet form, was published in pamphlet form on December 5, 2011.

Imposition Of Tax Levy, Approval Of 2012 Budget And Execution Of Service Provider Agreement For Special Service Area No. 51.

The City Clerk informed the City Council that the ordinance authorizing the imposition of a tax levy, approval of a 2012 budget and execution of a service provider agreement for Special Service Area Number 51 , which was passed by the City Council on November 16, 2011 and which was requested to be published in special pamphlet form, was published in pamphlet form on December 5, 2011.

Establishment Of Special Service Area No. 52, Imposition Of Tax Levy, Approval Of 2012 Budget And Execution Of Service Provider Agreement.

The City Clerk informed the City Council that the ordinance authorizing the establishment of Special Service Area Number 52, imposition of a tax levy, approval of a 2012 budget and execution of a service provider agreement, which was passed by the City Council on November 16, 2011 and which was requested to be published in special pamphlet form, was published in pamphlet form on December 5, 2011.

Establishment Of Special Service Area No. 54, Imposition Of Tax Levy, Approval Of 2012 Budget And Execution Of Service Provider Agreement.

The City Clerk informed the City Council that the ordinance authorizing the establishment of Special Service Area Number 54, imposition of a tax levy, approval of a 2012 budget and execution of a service provider agreement, which was passed by the City Council on November 16, 2011 and which was requested to be published in special pamphlet form, was published in pamphlet form on December 5, 2011.

Miscellaneous Communications, Reports, Et Cetera, Requiring Council Action (Transmitted To City Council By City Clerk).

The City Clerk transmitted communications, reports, et cetera, relating to the respective subjects listed below, which were acted upon by the City Council in each case in the manner noted, as follows:

Referred -- ZONING RECLASSIFICATIONS OF PARTICULAR AREAS.

Applications (in triplicate) together with proposed ordinances for amendment of Title 17 of the Municipal Code of Chicago (the Chicago Zoning Ordinance), as amended, for the purpose of reclassifying particular areas, which were *Referred to the Committee on Zoning, Landmarks and Building Standards*, as follows:

Alba Carrillo (Application Number 17385) -- to classify as a B2-1 Neighborhood Mixed-Use District instead of an RS3 Residential Single-Unit (Detached House) District the area shown on Map Number 6-K bounded by:

West 30th Street; the public alley next east of and parallel to South Komensky Avenue; a line 49.8 feet south of and parallel to West 30th Street; and South Komensky Avenue (common address: 3001 -- 3003 South Komensky Avenue).

[O2011-9715]

Clark Street Development, LLC (Application Number 17387) -- to classify as a B1-1 Neighborhood Shopping District instead of an RS3 Residential Single-Unit (Detached House) District the area shown on Map Number 7-J bounded by:

North Dawson Avenue; North Kimball Avenue; and the 12 foot public alley southwest of the intersection of North Dawson Avenue and North Kimball Avenue running in a

northwesterly direction to North Dawson Avenue (common address: 2816 North Kimball Avenue).

[O2011-9717]

Columbus Park, LLC (Application Number 17393) -- to classify as Institutional Planned Development Number 435, as amended, instead of Institutional Planned Development Number 435, as amended, the area shown on Map Number 2-M bounded by:

West Railroad Avenue; the public alley next east of and almost parallel to South Austin Boulevard; a line 185.65 feet south of and almost parallel to West Railroad Avenue; and South Austin Boulevard (common address: 901 South Austin Boulevard).

[O2011-9723]

Devon Financial Services, Inc. (Application Number 17397) -- to classify as a B3-1 Community Shopping District instead of a B1-1 Neighborhood Shopping District the area shown on Map Number 14-I bounded by:

the alley next north of West 63rd Street; a line 58.12 feet east of and parallel to South California Avenue; West 63rd Street; and South California Avenue (common address: 2754 West 63rd Street).

[O2011-9727]

F & H Investments, LLC (Application Number 17394) -- to classify as an M2-2 Light Industry District instead of Waterway Residential Planned Development Number 1122 the area shown on Map Number 7-H bounded by:

a line 408.75 feet south of and parallel to West Nelson Street; North Oakley Avenue; the north branch of the Chicago River; a line 388.75 feet south of and parallel to West Nelson Street; and a line 219.9 feet east of the north branch of the Chicago River (common address: 2900 -- 2950 North Oakley Avenue).

[O2011-9724]

Halsted Grace Ventures LLC (Application Number 17382) -- to classify as B3-5 Community Shopping District instead of a B3-2 Community Shopping District and further, to classify as a Business Planned Development instead of a B3-5 Community Shopping District the area shown on Map Number 9-G bounded by:

West Grace Street; a line 129.33 feet west of and parallel to North Halsted Street; a line 46.05 feet south of and parallel to West Grace Street; a line 86.15 feet west of and parallel to North Halsted Street; a line 72.10 feet south of and parallel to West Grace Street; a line 94.20 feet west of and parallel to North Halsted Street; a line 94.60 feet

south of and parallel to West Grace Street; a line 97.20 feet west of and parallel to North Halsted Street; a line 119 feet south of and parallel to West Grace Street; North Halsted Street; West Bradley Place; a line 264.71 feet west of and parallel to North Halsted Street; a line 174.50 feet south of and parallel to West Grace Street; and a line 321.27 feet west of and parallel to North Halsted Street (common address: 800 -- 824 West Bradley Place; 3736 -- 3754 North Halsted Street; and 815 -- 831 West Grace Street).

[O2011-9712]

Hoyne Avenue Corporation (Application Number 17392) -- to classify as an M2-1 Light Industry District instead of an M1-1 Light Manufacturing/Business Park District the area shown on Map Number 20-H bounded by:

a line 660 feet north of and parallel to the centerline of West 82nd Place; North Hoyne Avenue; a line 550 feet north of and parallel to the centerline of West 82nd Place; a line 357.43 feet west of and parallel to North Hoyne Avenue; and an arc with a length of 343.66 feet and a radius of 359.26 feet starting at a point 357.43 feet west of North Hoyne Avenue and 495.09 feet north of the centerline of West 82nd Place and ending at a point 643.82 feet west of North Hoyne Avenue and 660 feet north of the centerline of West 82nd Place (common address: 8126 South Hoyne Avenue).

[O2011-9722]

Belen and Jose Huerta and Oliva and Jose Zarco (Application Number 17386) -- to classify as a B2-1 Neighborhood Mixed-Use District instead of an RS3 Residential Single-Unit (Detached House) District the area shown on Map Number 6-J bounded by:

a line 37.41 feet north of and parallel to West 28th Street; a public alley next east of and parallel to South Avers Avenue; West 28th Street; and South Avers Avenue (common address: 2759 South Avers Avenue/3812 West 28th Street).

[O2011-9716]

James Kensik (Application Number 17398) -- to classify as a B2-3 Neighborhood Mixed-Use District instead of an RS3 Residential Single-Unit (Detached House) District the area shown on Map Number 9-H bounded by:

West Addison Street; the alley next east of North Marshfield Avenue; a line 25 feet south of and parallel to West Addison Street; and North Marshfield Avenue (common address: 3557 North Marshfield Avenue).

[O2011-9729]

Gustavo Martinez (Application Number 17396) -- to classify as a B2-3 Neighborhood Mixed-Use District instead of a C1-1 Neighborhood Commercial District the area shown on Map Number 7-J bounded by:

West Belmont Avenue; a perpendicular line to West Belmont Avenue 99 feet west of and parallel to North Spaulding Avenue; a line perpendicular to North Spaulding Avenue 107 feet south of and parallel to West Belmont Avenue; and the public alley next west of and parallel to North Spaulding Avenue (common address: 3311 West Belmont Avenue).

[O2011-9726]

McDonald's USA, LLC (Application Number 17389) -- to classify as a B3-2 Community Shopping District instead of an M1-2 Limited Manufacturing/Business Park District the area shown on Map Number 5-H bounded by:

beginning at a line 21.30 southeast of the intersection of West Armitage Avenue and North Wilmont Avenue, as measured along the southwesterly right-of-way line of North Wilmont Avenue and perpendicular thereto; North Wilmont Avenue; a line 197.3 feet southeast of the intersection of West Armitage Avenue and North Wilmont Avenue, as measured along the southwesterly right-of-way line of North Wilmont Avenue and perpendicular thereto; a line 80.06 feet southwesterly of and parallel to North Wilmont Avenue; a line 193.3 feet southeast of the intersection of West Armitage Avenue and North Wilmont Avenue, as measured along the southwesterly right-of-way line of North Wilmont Avenue and perpendicular thereto; a line 99.28 feet northeast of and parallel to North Milwaukee Avenue; a line 84.75 feet southeast of the intersection of North Milwaukee Avenue and North Western Avenue, as measured along the northeasterly right-of-way line of North Milwaukee Avenue and perpendicular thereto; North Milwaukee Avenue; and North Western Avenue (ToB) (common address: 1951 North Western Avenue).

[O2011-9719]

Paisano Mufflers and Auto Service, LLC (Application Number 17388) -- to classify as a B3-1 Community Shopping District instead of a B1-1 Neighborhood Shopping District the area shown on Map Number 20-K bounded by:

West 86th Street; the alley next east of and parallel to South Cicero Avenue; a line 133.15 feet south of and parallel to West 86th Street; and South Cicero Avenue (common address: 8601 South Cicero Avenue).

[O2011-9718]

Stavrokostas P. Stellatos and Polydoros Stellatos (Application Number 17395) -- to classify as a C1-2 Neighborhood Commercial District instead of a C1-1 Neighborhood Commercial District the area shown on Map Number 5-J bounded by:

West Armitage Avenue; a line 99 feet west of and parallel to North Kedzie Avenue; the public alley next south of and parallel to West Armitage Avenue; and a line 124 feet west of and parallel to North Kedzie Avenue (common address: 3211 West Armitage Avenue).

[O2011-9725]

The University of Chicago (Application Number 17383) -- to classify as Institutional Planned Development Number 43, as amended, instead of a B3-3 Community Shopping District, an RM5 Residential Multi-Unit District and Institutional Planned Development Number 43, as amended, the area shown on Map Numbers 12-D and 14-D bounded by:

beginning at a line 504.77 feet north of and parallel to East 55th Street; the alley next east of and parallel to South Cottage Grove Avenue; a line 111.62 feet south of East 54th Street; South Maryland Avenue; a line 116.22 feet south of East 54th Street; the alley next east of and parallel to South Maryland Avenue; a line 240 feet north of East 55th Street; South Drexel Avenue; East 55th Street; the alley next west of and parallel to South Greenwood Avenue, or the line thereof if extended where no alley exists; a line 100 feet north of East 55th Street; South Greenwood Avenue; East 55th Street; South University Avenue; East 57th Street; the alley next east of and parallel to South Woodlawn Avenue; a line 150 feet south of and parallel to East 57th Street; South Woodlawn Avenue; a line 297.9 feet north of and parallel to East 58th Street; the alley next east of and parallel to South Woodlawn Avenue; East 58th Street; South Dorchester Avenue; a line 250 feet north of and parallel to East 59th Street; a line 150 feet east of and parallel to South Dorchester Avenue; a line 350 feet north of and parallel to East 59th Street; South Blackstone Avenue; a line 100 feet north of East 59th Street; a line 80 feet west of South Harper Avenue; East 59th Street; South Blackstone Avenue, or a line thereof extended where no street exists; the north line of East 60th Street; South Stony Island Avenue; East 61st Street the east line of the right-of-way of the Illinois Central Railroad; the south line of East 60th Street; the west line of the right-of-way of the Illinois Central Railroad; East 61st Place; South Blackstone Avenue; East 61st Street or the line thereof extended where no street exists; South Dorchester Avenue; a line 214.37 feet north of East 61st Street; a line 186.60 feet west of South Dorchester Avenue; East 61st Street; a line 163.603 feet west of South Drexel Avenue; a line 340 feet north of East 61st Street; South Cottage Grove Avenue; East 57th Street; the alley next east of and parallel to South Cottage Grove Avenue; a line 96 feet north of East 57th Street; and South Cottage Grove Avenue (common address: 5411 -- 5647 South Cottage Grove Avenue).

[O2011-9713]

1028 West Diversey LLC (Application Number 17391) -- to classify as a B3-1 Community Shopping District instead of an RT4 Residential Two-Flat, Townhouse and Multi-Unit District the area shown on Map Number 7-G bounded by:

a line 300.02 feet west and parallel to North Sheffield Avenue; the alley next north and parallel to West Diversey Parkway; a line 275.00 feet west and parallel to North Sheffield Avenue; and West Diversey Parkway (common address: 1028 West Diversey Parkway).

[O2011-9721]

1200 Madison Racine LLC (Application Number 17381) -- to classify as a B1-5 Neighborhood Shopping District instead of a C2-3 Motor Vehicle-Related Commercial District the area shown on Map Number 1-G bounded by:

North Racine Avenue; a line parallel to West Madison Street 99.91 feet north of West Madison Street; a line parallel to North Racine Avenue 89.78 feet west of North Racine Avenue; and West Madison Street,

and further, to classify as Residential-Business Planned Development Number _____ instead of a B1-5 Neighborhood Shopping District and Residential-Business Planned Development Number 931 the area shown on Map Number 1-G bounded by:

North Racine Avenue; the east/west public alley next north of and parallel to West Madison Street; a line 239.78 feet west of and parallel to North Racine Avenue; and West Madison Street (common address: 2 -- 20 North Racine Avenue and 1164 -- 1170 and 1200 -- 1212 West Madison Street).

[O2011-9711]

1625 South Clark Street, LLC (Application Number 17390) -- to classify as a DS-5 Downtown Service District instead of a B1-1 Neighborhood Shopping District the area shown on Map Number 4-F bounded by:

West 16th Street; South Federal Street; West 17th Street; and South Clark Street (common address: vacant land bounded by West 16th Street; South Federal Street; West 17th Street; and South Clark Street).

[O2011-9720]

2100 South Indiana Avenue Equities LLC (Application Number 17384) -- to classify as a DX-5 Downtown Mixed -Use District instead of Planned Development Number 1041 the area shown on Map Number 4-E bounded by:

East 21st Street; South Indiana Avenue; a line approximately 180 feet north of and parallel to East 22nd Street; and the alley next west of and parallel to South Indiana Avenue (common address: 2100 -- 2124 South Indiana Avenue and 119 -- 133 East 21st Street).

[O2011-9714]

Referred -- CLAIMS AGAINST CITY OF CHICAGO.

Claims against the City of Chicago, which were *Referred to the Committee on Finance*, filed by the following:

Afni Insurance and Jankowska, Magdalena [CL2011-3174]

Allstate Insurance and Starness, William [CL2011-3180]

Anderson, Sharron	[CL2011-3134]
Ardehali, Linda	[CL2011-3181]
Artist, Donna	[CL2011-3150]
Aspera, Sandra	[CL2011-3106]
Bartold, Kenneth	[CL2011-3100]
Beleska, Vytavtas	[CL2011-3149]
Bennett Three Leasing Inc.	[CL2011-3095]
Bettis, Lloyd	[CL2011-3096]
Bildires, Theodore	[CL2011-3115]
Biro, Mark	[CL2011-3143]
Boyd, Doretha	[CL2011-3166]
Bradie-Baskin, Dianne	[CL2011-3086]
Brolin, Lance	[CL2011-3187]
Brunt, Sharita	[CL2011-3191]
Bynum, Pamela	[CL2011-3179]
Cacini, Edna (2)	[CL2011-3152, CL2011-3160]
Carrano, Romeo (2)	[CL2011-3087, CL2011-3093]
Collins, Morton	[CL2011-3138]
Corbett, Fay	[CL2011-3192]
Cox, Neil	[CL2011-3139]
Cramer, Marina	[CL2011-3099]
Culbert, Michael	[CL2011-3157]
Czarnik, Richard	[CL2011-3108]
De Piazza-Moric, Carrie	[CL2011-3182]

Derrig, Michael	[CL2011-3125]
Dobry, Robert	[CL2011-3184]
Dorn, Mariella	[CL2011-3159]
Evans, Donald	[CL2011-3158]
Evon, Darcy	[CL2011-3097]
Ewing, Michael	[CL2011-3110]
Fisher Box Corp.	[CL2011-3103]
Friedman, Michael	[CL2011-3186]
Galicia, Rosa	[CL2011-3144]
Gordon, Carla	[CL2011-3164]
Gui, Yan	[CL2011-3089]
Guizar, Ramiro	[CL2011-3132]
Guzman, Jose	[CL2011-3084]
Haman, Brian	[CL2011-3122]
Hanley, Mary	[CL2011-3124]
Harrell, Lawrence	[CL2011-3127]
Harris, Estelle	[CL2011-3170]
Hartford Insurance and Bakopoulos, Stavros	[CL2011-3172]
Hein, Michael	[CL2011-3189]
Huertas, Cesar	[CL2011-3169]
Iorio, Curtis	[CL2011-3161]
Jackson, Corieonte	[CL2011-3165]
Jackson, Sheila	[CL2011-3112]
Jone-Daughrity, Latrice	[CL2011-3188]

Jones, LaToya	[CL2011-3140]
Kalogris, Angelo	[CL2011-3104]
Kaplan, Wendy	[CL2011-3101]
Kenny, William	[CL2011-3105]
Knipper, Tim	[CL2011-3131]
Kong, Jesse	[CL2011-3137]
Kotlarz, Eve	[CL2011-3194]
Kushner, Mark	[CL2011-3129]
Laski, Bob	[CL2011-3120]
Leon, Laura	[CL2011-3153]
Lippert, Nina	[CL2011-3163]
Logan, Stella	[CL2011-3193]
Lucas, John	[CL2011-3178]
Marchan, Maria	[CL2011-3088]
McErlean, Kathleen	[CL2011-3136]
McGrath, Charlene	[CL2011-3121]
Merges, Carleen	[CL2011-3085]
Mhoon, Ernest	[CL2011-3102]
Minkiewicz, Salvatore	[CL2011-3135]
Moore, Brad	[CL2011-3091]
Munoz, Guillemo	[CL2011-3190]
Murphy, Dorothy	[CL2011-3142]
Navumenica, Aksana	[CL2011-3162]
Ocol, Jem	[CL2011-3119]

Omanovic, Vildan	[CL2011-3183]
O'Quinn, Monte	[CL2011-3109]
Osterman, Thomas	[CL2011-3116]
Owens, Matthew	[CL2011-3145]
Pec, Connie	[CL2011-3151]
Pfister, Mary	[CL2011-3167]
Pintor, Fernando	[CL2011-3141]
Prunty, Tanya	[CL2011-3147]
Quiros, Maria	[CL2011-3146]
Ramirez, Rolando	[CL2011-3155]
Reno, Emily	[CL2011-3133]
Robertson, Elaine	[CL2011-3168]
Rodriguez, Beatrice	[CL2011-3176]
Russ, Peter	[CL2011-3177]
Sanders, Michael	[CL2011-3148]
Sharma, Bharat	[CL2011-3107]
Slaughter, Harriet	[CL2011-3130]
Spitzer, Gregory	[CL2011-3128]
State Farm Insurance and Palacios, Kevin	[CL2011-3156]
Stone, Jason	[CL2011-3114]
Streeter, Curtis	[CL2011-3175]
Tackacs, Thomas	[CL2011-3154]
Taylor, Robert	[CL2011-3098]
Taylor, Theodore	[CL2011-3195]

Townsend, Steven [CL2011-3118]

USAA Insurance and Hernandez, Nathan [CL2011-3173]

Walthers, Richard [CL2011-3094]

Warnsby, Ora [CL2011-3171]

Weaver, Jason [CL2011-3126]

Webber, Kashica [CL2011-3090]

Weist, Robert [CL2011-3111]

Whitman, Stephanie [CL2011-3092]

Williams, Renee [CL2011-3123]

Wolfe, Philip [CL2011-3185]

Zeigler, James [CL2011-3117]

Zhao, Junjing [CL2011-3113]

Referred -- AMENDMENT OF SECTION 9-68-020 OF MUNICIPAL CODE TO FURTHER REGULATE ISSUANCE OF RESIDENTIAL PARKING PERMITS.

[O2011-10248]

A communication from Susana A. Mendoza, City Clerk, under the date December 14, 2011, transmitting an ordinance to amend Section 9-68-020 of the Municipal Code of Chicago by further regulating the issuance of residential parking permits, which was *Referred to the Committee on Pedestrian and Traffic Safety.*

Referred -- AMENDMENT OF TITLES 2, 3 AND 9 OF MUNICIPAL CODE CONCERNING WHEEL TAX LICENSES, FEES AND PENALTIES.

[O2011-10247]

A communication from Susana A. Mendoza, City Clerk, under the date December 14, 2011, transmitting an ordinance to amend Titles 2, 3 and 9 of the Municipal Code of Chicago concerning wheel tax licenses, fees and penalties, which was *Referred to the Committee on Committees, Rules and Ethics.*

REPORTS OF COMMITTEES.

COMMITTEE ON FINANCE.

APPOINTMENT OF JOHN S. TOUMPLIS AS MEMBER OF BELMONT CENTRAL COMMISSION (SPECIAL SERVICE AREA NO. 2).

[A2011-184]

The Committee on Finance submitted the following report:

CHICAGO, December 14, 2011.

To the President and Members of the City Council:

Your Committee on Finance, having had under consideration a communication recommending the appointment of John S. Toumplis as a member of the Belmont Central Commission (Special Service Area Number 2), having had the same under advisement, begs leave to report and recommend that Your Honorable Body *Approve* the proposed appointment transmitted herewith.

This recommendation was concurred in by a viva voce vote of the members of the Committee.

Respectfully submitted,

(Signed) EDWARD M. BURKE,
Chairman.

On motion of Alderman Burke, the committee's recommendation was *Concurred In* and the said proposed appointment of John S. Toumplis as a member of the Belmont Central Commission (Special Service Area Number 2) was *Approved* by yeas and nays as follows:

Yeas -- Aldermen Moreno, Fioretti, Dowell, Burns, Hairston, Sawyer, Jackson, Harris, Beale, Pope, Balcer, Cárdenas, Quinn, Burke, Foulkes, Thompson, Thomas, Lane, O'Shea, Cochran, Brookins, Muñoz, Zalewski, Chandler, Solis, Maldonado, Burnett, Ervin, Reboyras, Suarez, Waguespack, Mell, Austin, Colón, Sposato, Mitts, Cullerton, Laurino, P. O'Connor, M. O'Connor, Reilly, Smith, Tunney, Arena, Cappleman, Pawar, Osterman, Moore, Silverstein -- 49.

Nays -- None.

Alderman Pope moved to reconsider the foregoing vote. The motion was lost.

APPOINTMENT OF RAMI AKHRAS AS MEMBER OF KEDZIE INDUSTRIAL TRACT COMMISSION (SPECIAL SERVICE AREA NO. 7).

[A2011-179]

The Committee on Finance submitted the following report:

CHICAGO, December 14, 2011.

To the President and Members of the City Council:

Your Committee on Finance, having had under consideration a communication recommending the appointment of Rami Akhras as a member of the Kedzie Industrial Tract Commission (Special Service Area Number 7), having had the same under advisement, begs leave to report and recommend that Your Honorable Body *Approve* the proposed appointment transmitted herewith.

This recommendation was concurred in by a viva voce vote of the members of the Committee.

Respectfully submitted,

(Signed) EDWARD M. BURKE,
Chairman.

On motion of Alderman Burke, the committee's recommendation was *Concurred In* and the said proposed appointment of Rami Akhras as a member of the Kedzie Industrial Tract Commission (Special Service Area Number 7) was *Approved* by yeas and nays as follows:

Yeas -- Aldermen Moreno, Fioretti, Dowell, Burns, Hairston, Sawyer, Jackson, Harris, Beale, Pope, Balcer, Cárdenas, Quinn, Burke, Foulkes, Thompson, Thomas, Lane, O'Shea, Cochran, Brookins, Muñoz, Zalewski, Chandler, Solis, Maldonado, Burnett, Ervin, Reboyras, Suarez, Waguespack, Mell, Austin, Colón, Sposato, Mitts, Cullerton, Laurino, P. O'Connor, M. O'Connor, Reilly, Smith, Tunney, Arena, Cappleman, Pawar, Osterman, Moore, Silverstein -- 49.

Nays -- None.

Alderman Pope moved to reconsider the foregoing vote. The motion was lost.

REAPPOINTMENT OF MARK J. VILLEGAS AS MEMBER OF KEDZIE INDUSTRIAL TRACT COMMISSION (SPECIAL SERVICE AREA NO. 7).

[A2011-178]

The Committee on Finance submitted the following report:

CHICAGO, December 14, 2011.

To the President and Members of the City Council:

Your Committee on Finance, having had under consideration a communication recommending the reappointment of Mark J. Villegas as a member of the Kedzie Industrial Tract Commission (Special Service Area Number 7), having had the same under advisement, begs leave to report and recommend that Your Honorable Body *Approve* the proposed appointment transmitted herewith.

This recommendation was concurred in by a viva voce vote of the members of the Committee.

Respectfully submitted,

(Signed) EDWARD M. BURKE,
Chairman.

On motion of Alderman Burke, the committee's recommendation was *Concurred In* and the said proposed reappointment of Mark J. Villegas as a member of the Kedzie Industrial Tract Commission (Special Service Area Number 7) was *Approved* by yeas and nays as follows:

Yeas -- Aldermen Moreno, Fioretti, Dowell, Burns, Hairston, Sawyer, Jackson, Harris, Beale, Pope, Balcer, Cárdenas, Quinn, Burke, Foulkes, Thompson, Thomas, Lane, O'Shea, Cochran, Brookins, Muñoz, Zalewski, Chandler, Solis, Maldonado, Burnett, Ervin, Reboyras, Suarez, Waguespack, Mell, Austin, Colón, Sposato, Mitts, Cullerton, Laurino, P. O'Connor, M. O'Connor, Reilly, Smith, Tunney, Arena, Cappleman, Pawar, Osterman, Moore, Silverstein -- 49.

Nays -- None.

Alderman Pope moved to reconsider the foregoing vote. The motion was lost.

REAPPOINTMENT OF ERNESTINE P. ALFONSETTI AS MEMBER OF LAKEVIEW EAST COMMISSION (SPECIAL SERVICE AREA NO. 8).

[A2011-183]

The Committee on Finance submitted the following report:

CHICAGO, December 14, 2011.

To the President and Members of the City Council:

Your Committee on Finance, having had under consideration a communication recommending the reappointment of Ernestine P. Alfonsetti as a member of the Lakeview East Commission (Special Service Area Number 8), having had the same under advisement, begs leave to report and recommend that Your Honorable Body *Approve* the proposed appointment transmitted herewith.

This recommendation was concurred in by a viva voce vote of the members of the Committee.

Respectfully submitted,

(Signed) EDWARD M. BURKE,
Chairman.

On motion of Alderman Burke, the committee's recommendation was *Concurred In* and the said proposed reappointment of Ernestine P. Alfonsetti as a member of the Lakeview East Commission (Special Service Area Number 8) was *Approved* by yeas and nays as follows:

Yeas -- Aldermen Moreno, Fioretti, Dowell, Burns, Hairston, Sawyer, Jackson, Harris, Beale, Pope, Balcer, Cárdenas, Quinn, Burke, Foulkes, Thompson, Thomas, Lane, O'Shea, Cochran, Brookins, Muñoz, Zalewski, Chandler, Solis, Maldonado, Burnett, Ervin, Reboyras, Suarez, Waguespack, Mell, Austin, Colón, Sposato, Mitts, Cullerton, Laurino, P. O'Connor, M. O'Connor, Reilly, Smith, Tunney, Arena, Cappleman, Pawar, Osterman, Moore, Silverstein -- 49.

Nays -- None.

Alderman Pope moved to reconsider the foregoing vote. The motion was lost.

REAPPOINTMENT OF DAVID L. GASSMAN AS MEMBER OF NORTH HALSTED COMMISSION (SPECIAL SERVICE AREA NO. 18).

[A2011-182]

The Committee on Finance submitted the following report:

CHICAGO, December 14, 2011.

To the President and Members of the City Council:

Your Committee on Finance, having had under consideration a communication recommending the reappointment of David L. Gassman as a member of the North Halsted Commission (Special Service Area Number 18), having had the same under advisement, begs leave to report and recommend that Your Honorable Body *Approve* the proposed appointment transmitted herewith.

This recommendation was concurred in by a viva voce vote of the members of the Committee.

Respectfully submitted,

(Signed) EDWARD M. BURKE,
Chairman.

On motion of Alderman Burke, the committee's recommendation was *Concurred In* and the said proposed reappointment of David L. Gassman as a member of the North Halsted Commission (Special Service Area Number 18) was *Approved* by yeas and nays as follows:

Yeas -- Aldermen Moreno, Fioretti, Dowell, Burns, Hairston, Sawyer, Jackson, Harris, Beale, Pope, Balcer, Cárdenas, Quinn, Burke, Foulkes, Thompson, Thomas, Lane, O'Shea, Cochran, Brookins, Muñoz, Zalewski, Chandler, Solis, Maldonado, Burnett, Ervin, Reboyras, Suarez, Waguespack, Mell, Austin, Colón, Sposato, Mitts, Cullerton, Laurino, P. O'Connor, M. O'Connor, Reilly, Smith, Tunney, Arena, Cappleman, Pawar, Osterman, Moore, Silverstein -- 49.

Nays -- None.

Alderman Pope moved to reconsider the foregoing vote. The motion was lost.

REAPPOINTMENT OF THOMAS M. FENCL AS MEMBER OF LINCOLN SQUARE COMMISSION (SPECIAL SERVICE AREA NO. 21).

[A2011-180]

The Committee on Finance submitted the following report:

CHICAGO, December 14, 2011.

To the President and Members of the City Council:

Your Committee on Finance, having had under consideration a communication recommending the reappointment of Thomas M. Fencl as a member of the Lincoln Square Commission (Special Service Area Number 21), having had the same under advisement, begs leave to report and recommend that Your Honorable Body *Approve* the proposed appointment transmitted herewith.

This recommendation was concurred in by a viva voce vote of the members of the Committee.

Respectfully submitted,

(Signed) EDWARD M. BURKE,
Chairman.

On motion of Alderman Burke, the committee's recommendation was *Concurred In* and the said proposed reappointment of Thomas M. Fencl as a member of the Lincoln Square Commission (Special Service Area Number 21) was *Approved* by yeas and nays as follows:

Yeas -- Aldermen Moreno, Fioretti, Dowell, Burns, Hairston, Sawyer, Jackson, Harris, Beale, Pope, Balcer, Cárdenas, Quinn, Burke, Foulkes, Thompson, Thomas, Lane, O'Shea, Cochran, Brookins, Muñoz, Zalewski, Chandler, Solis, Maldonado, Burnett, Ervin, Reboyras, Suarez, Waguespack, Mell, Austin, Colón, Sposato, Mitts, Cullerton, Laurino, P. O'Connor, M. O'Connor, Reilly, Smith, Tunney, Arena, Cappleman, Pawar, Osterman, Moore, Silverstein -- 49.

Nays -- None.

Alderman Pope ,moved to reconsider the foregoing vote. The motion was lost.

APPOINTMENT OF PETER M. LEDERER AS MEMBER OF LINCOLN /BELMONT/ ASHLAND COMMISSION (SPECIAL SERVICE AREA NO. 27).

[A2011-181]

The Committee on Finance submitted the following report:

CHICAGO, December 14, 2011.

To the President and Members of the City Council:

Your Committee on Finance, having had under consideration a communication recommending the appointment of Peter M. Lederer as a member of the Lincoln/Belmont/Ashland Commission (Special Service Area Number 27), having had the same under advisement, begs leave to report and recommend that Your Honorable Body *Approve* the proposed appointment transmitted herewith.

This recommendation was concurred in by a viva voce vote of the members of the Committee.

Respectfully submitted,

(Signed) EDWARD M. BURKE,
Chairman.

On motion of Alderman Burke, the committee's recommendation was *Concurred In* and the said proposed appointment of Peter M. Lederer as a member of the Lincoln/Belmont/Ashland Commission (Special Service Area Number 27) was *Approved* by yeas and nays as follows:

Yeas -- Aldermen Moreno, Fioretti, Dowell, Burns, Hairston, Sawyer, Jackson, Harris, Beale, Pope, Balcer, Cárdenas, Quinn, Burke, Foulkes, Thompson, Thomas, Lane, O'Shea, Cochran, Brookins, Muñoz, Zalewski, Chandler, Solis, Maldonado, Burnett, Ervin, Reboyras, Suarez, Waguespack, Mell, Austin, Colón, Sposato, Mitts, Cullerton, Laurino, P. O'Connor, M. O'Connor, Reilly, Smith, Tunney, Arena, Cappleman, Pawar, Osterman, Moore, Silverstein -- 49.

Nays -- None.

Alderman Pope moved to reconsider the foregoing vote. The motion was lost.

REAPPOINTMENT OF THOMAS M. FENCL AS MEMBER OF NORTHCENTER COMMISSION (SPECIAL SERVICE AREA NO. 38).

[A2011-177]

The Committee on Finance submitted the following report:

CHICAGO, December 14, 2011.

To the President and Members of the City Council:

Your Committee on Finance, having had under consideration a communication recommending the reappointment of Thomas M. Fencl as a member of the Northcenter Commission (Special Service Area Number 38), having had the same under advisement, begs leave to report and recommend that Your Honorable Body *Approve* the proposed appointment transmitted herewith.

This recommendation was concurred in by a viva voce vote of the members of the Committee.

Respectfully submitted,

(Signed) EDWARD M. BURKE,
Chairman.

On motion of Alderman Burke, the committee's recommendation was *Concurred In* and the said proposed reappointment of Thomas M. Fencl as a member of the Northcenter Commission (Special Service Area Number 38) was *Approved* by yeas and nays as follows:

Yeas -- Aldermen Moreno, Fioretti, Dowell, Burns, Hairston, Sawyer, Jackson, Harris, Beale, Pope, Balcer, Cárdenas, Quinn, Burke, Foulkes, Thompson, Thomas, Lane, O'Shea, Cochran, Brookins, Muñoz, Zalewski, Chandler, Solis, Maldonado, Burnett, Ervin, Reboyras, Suarez, Waguespack, Mell, Austin, Colón, Sposato, Mitts, Cullerton, Laurino, P. O'Connor, M. O'Connor, Reilly, Smith, Tunney, Arena, Cappleman, Pawar, Osterman, Moore, Silverstein -- 49.

Nays -- None.

Alderman Pope moved to reconsider the foregoing vote. The motion was lost.

EXECUTION OF INTERGOVERNMENTAL AGREEMENT WITH CHICAGO BOARD OF EDUCATION REGARDING TAX INCREMENT FINANCING ASSISTANCE FOR IMPROVEMENT OF OLIVER WENDELL HOLMES ELEMENTARY SCHOOL.

[O2011-9601]

The Committee on Finance submitted the following report:

CHICAGO, December 14, 2011.

To the President and Members of the City Council:

Your Committee on Finance, having had under consideration an ordinance authorizing the Commissioner of the Department of Housing and Economic Development to enter into and execute an intergovernmental agreement with the Chicago Board of Education for Oliver Wendell Holmes Elementary School, having had the same under advisement, begs leave to report and recommend that Your Honorable Body *Pass* the proposed ordinance transmitted herewith.

This recommendation was concurred in by a viva voce vote of the members of the Committee.

Respectfully submitted,

(Signed) EDWARD M. BURKE,
Chairman.

On motion of Alderman Burke, the said proposed ordinance transmitted with the foregoing committee report was *Passed* by yeas and nays as follows:

Yeas -- Aldermen Moreno, Fioretti, Dowell, Burns, Hairston, Sawyer, Jackson, Harris, Beale, Pope, Balcer, Cárdenas, Quinn, Burke, Foulkes, Thompson, Thomas, Lane, O'Shea, Cochran, Brookins, Muñoz, Zalewski, Chandler, Solis, Maldonado, Burnett, Ervin, Reboyras, Suarez, Waguespack, Mell, Austin, Colón, Sposato, Mitts, Cullerton, Laurino, P. O'Connor, M. O'Connor, Reilly, Smith, Tunney, Arena, Cappleman, Pawar, Osterman, Moore, Silverstein -- 49.

Nays -- None.

Alderman Pope moved to reconsider the foregoing vote. The motion was lost.

The following is said ordinance as passed:

WHEREAS, The City of Chicago (the "City") is a municipal corporation and home rule unit of government under Article VII, Section 6(a) of the 1970 Constitution of the State of Illinois; and

WHEREAS, The Board of Education of the City of Chicago (the "Board") is a body corporate and politic, organized under and existing pursuant to Article 34 of the School Code of the State of Illinois; and

WHEREAS, The Board owns or otherwise controls certain real property generally located at 955 West Garfield Boulevard, Chicago, Illinois 60621 (the "Property"); and

WHEREAS, The Board is improving an elementary school on the Property known as Oliver Wendell Holmes Elementary; and

WHEREAS, The improvement of the elementary school requires the Board to rehabilitate the buildings and related improvements which will house and serve Oliver Wendell Holmes Elementary (the "Facility") on the Property (all such activities referred to herein shall be known as the "Project"); and

WHEREAS, The City is authorized under the provisions of the Tax Increment Allocation Redevelopment Act, 65 ILCS 5/11-74.4-1, et seq., as amended from time to time (the "Act"), to finance projects that eradicate blight conditions through the use of tax increment allocation financing for redevelopment projects; and

WHEREAS, To induce certain redevelopment pursuant to the Act, the City Council adopted the following ordinances on June 27, 2001, published at pages 61852 through 62055 of the *Journal of the Proceedings of the City Council of the City of Chicago* for said date: "An Ordinance of the City of Chicago, Illinois Approving and Adopting a Tax Increment Redevelopment Project and Plan for the Englewood Neighborhood Project Area" (the "Approval Ordinance"); "An Ordinance of the City of Chicago, Illinois Designating the Englewood Neighborhood Project Area as a Tax Increment Financing District" (the "Designation Ordinance"); and "An Ordinance of the City of Chicago, Illinois Adopting Tax Increment Financing for the Englewood Neighborhood Project Area" (the "Adoption Ordinance") (the aforesaid Approval, Designation and Adoption Ordinances are collectively referred to herein as the "TIF Ordinances", the Redevelopment Plan approved by the TIF Ordinances is referred to herein as the "Redevelopment Plan" and the redevelopment project area created by the TIF Ordinances, as has been or may be amended from time to time, is referred to herein as the "Redevelopment Area"); and

WHEREAS, All of the Property lies wholly within the boundaries of the Redevelopment Area; and

WHEREAS, Under 65 ILCS 5/11-74.4-3(q)(7), such ad valorem taxes which pursuant to the Act have been collected and are allocated to pay redevelopment project costs and obligations incurred in the payment thereof ("Increment") may be used to pay all or a portion of a taxing district's capital costs resulting from a redevelopment project necessarily incurred or to be incurred in furtherance of the objectives of the redevelopment plan and project, to the extent the municipality by written agreement accepts and approves such costs (Increment collected from the Redevelopment Area shall be known as the "Redevelopment Area Increment"); and

WHEREAS, The Board is a taxing district under the Act; and

WHEREAS, Under 65 ILCS 5/11-74.4-3(q)(4), Increment may also be used to pay costs of rehabilitation, reconstruction or repair or remodeling of existing public or private buildings, fixtures, and leasehold improvements; and

WHEREAS, The Redevelopment Plan contemplates that tax increment financing assistance would be provided for public improvements within the boundaries of the Redevelopment Area; and

WHEREAS, The City desires to use a portion of the Redevelopment Area Increment for the Project on the Property, all of which lies wholly within the boundaries of the Redevelopment Area; and

WHEREAS, The City agrees to use a portion of the Redevelopment Area Increment (the "City Increment Funds") in an amount not to exceed $3,270,000 to pay for or reimburse the Board for the costs of improving the Facility on the Property to the extent that such costs constitute TIF-Funded Improvements (as defined in Article Three, Section 3 of the proposed agreement attached hereto as Exhibit 1) (the City Increment Funds so disbursed shall be known as the "City Funds"); and

WHEREAS, In accordance with the Act, certain of the TIF-Funded Improvements, among other eligible redevelopment project costs under the Act approved by the City, are and shall be such of the Board's capital costs necessarily incurred or to be incurred in furtherance of the objectives of the Redevelopment Plan, and the City hereby finds that certain of the TIF-Funded Improvements consist of the cost of the Board's capital improvements for the Facility that are necessary and directly result from the redevelopment project constituting the Project and therefore, constitute "taxing districts' capital costs" as defined in Section 5/11-74.4-03(u) of the Act; and

WHEREAS, The City and the Board now desire to enter into an agreement in substantially the form attached hereto as Exhibit 1 (the "Agreement"); now, therefore,

Be It Ordained by the City Council of the City of Chicago:

SECTION 1. The above recitals are incorporated here by this reference.

SECTION 2. The City hereby finds that the TIF-Funded Improvements, among other eligible redevelopment project costs under the Act approved by the City, consist of the cost of the Board's capital improvements that are necessary and directly result from the redevelopment project constituting the Project and, therefore, constitute "taxing district's capital costs" as defined in Section 5/11-74.4-3(u) of the Act.

SECTION 3. Subject to the approval of the Corporation Counsel as to form and legality, the Commissioner of the Department of Housing and Economic Development or his designee is authorized to execute the Agreement and such other documents as are necessary, between the City and the Board in substantially the form attached as Exhibit 1. The Agreement shall contain such other terms as are necessary or appropriate.

SECTION 4. To the extent that any ordinance, resolution, rule, order or provision of the Municipal Code of Chicago, or part thereof, is in conflict with the provisions of this ordinance, the provisions of this ordinance shall control. If any section, paragraph, clause or provision of this ordinance shall be held invalid, the invalidity of such section, paragraph, clause or provision shall not affect any of the other provisions of this ordinance.

SECTION 5. This ordinance takes effect upon passage and approval.

Exhibit 1 referred to in this ordinance reads as follows:

Exhibit 1.
(To Ordinance)

Intergovernmental Agreement
Between The City Of Chicago
By And Through Its Department Of Housing And Economic Development,
And The Board Of Education Of The City Of Chicago
Regarding Oliver Wendell Holmes Elementary.

This intergovernmental agreement regarding Oliver Wendell Holmes Elementary (this "Agreement") is made and entered into as of the _____, day of _____, 201__ (the "Agreement Date") by and between the City of Chicago (the "City"), a municipal corporation and home rule unit of government under Article VII, Section 6(a) of the 1970 Constitution of the State of Illinois, by and through its Department of Housing and Economic Development (the "Department"), and the Board of Education of the City of Chicago (the "Board"), a body corporate and politic, organized under and existing pursuant to Article 34 of the School Code of the State of Illinois.

Recitals.

Whereas, The Board owns or otherwise controls certain real property generally located at 955 West Garfield Boulevard, Chicago, Illinois 60621 (the "Property"); and

Whereas, The Board is improving an elementary school on the Property known as Oliver Wendell Holmes Elementary; and

Whereas, The improvement of the elementary school requires the Board to rehabilitate the buildings and related improvements which will house and serve Oliver Wendell Holmes Elementary (the "Facility" on the Property (all such activities referred to herein shall be known as the "Project"); and

Whereas, The City is authorized under the provisions of the Tax Increment Allocation Redevelopment Act, 65 ILCS 5/11-74.4-1, et seq., as amended from time to time (the "Act"), to finance projects that eradicate blight conditions through the use of tax increment allocation financing for redevelopment projects; and

Whereas, To induce certain redevelopment pursuant to the Act, the City Council adopted the following ordinances on June 27, 2001, published at pages 61852 through 62055 of the *Journal of the Proceedings of the City Council of the City of Chicago* for said date: "An Ordinance of the City of Chicago, Illinois Approving and Adopting a Tax Increment Redevelopment Project and Plan for the Englewood Neighborhood Project Area" (the "Approval Ordinance"); "An Ordinance of the City of Chicago, Illinois Designating the Englewood Neighborhood Project Area as a Tax Increment Financing District" (the "Designation Ordinance"); and "An Ordinance of the City of Chicago, Illinois Adopting Tax Increment Financing for the Englewood Neighborhood Project Area" (the "Adoption Ordinance") (the aforesaid Approval, Designation and Adoption Ordinances are collectively referred to herein as the "TIF Ordinances", the Redevelopment Plan approved by the TIF Ordinances is referred to herein as the "Redevelopment Plan" and the redevelopment project area created by the TIF Ordinances, as has been or may be amended from time to time, is referred to herein as the "Redevelopment Area"); and

Whereas, All of the Property lies wholly within the boundaries of the Redevelopment Area; and

Whereas, Under 65 ILCS 5/11-74.4-3(q)(7), such ad valorem taxes which pursuant to the Act have been collected and are allocated to pay redevelopment project costs and obligations incurred in the payment thereof ("Increment") may be used to pay all or a portion of a taxing district's capital costs resulting from a redevelopment project necessarily incurred or to be incurred in furtherance of the objectives of the redevelopment plan and project, to the extent the municipality by written agreement accepts and approves such costs (Increment collected from the Redevelopment Area shall be known as the "Redevelopment Area Increment"); and

Whereas, The Board is a taxing district under the Act; and

Whereas, Under 65 ILCS 5/11-74.4-3(q)(4), Increment may also be used to pay costs of rehabilitation, reconstruction or repair or remodeling of existing public or private buildings, fixtures, and leasehold improvements; and

Whereas, The Redevelopment Plan contemplates that tax increment financing assistance would be provided for public improvements within the boundaries of the Redevelopment Area; and

Whereas, The City desires to use a portion of the Redevelopment Area Increment for the Project on the Property, all of which lies wholly within the boundaries of the Redevelopment Area; and

Whereas, The City agrees to use a portion of the Redevelopment Area Increment (the "City Increment Funds") in an amount not to exceed $3,270,000 to pay for or reimburse the Board for the costs of improving the Facility on the Property to the extent that such costs constitute TIF-Funded Improvements (as defined in Article Three, Section 3 of this Agreement) (the City Increment Funds disbursed pursuant to this Agreement shall be known as the "City Funds"); and

Whereas, In accordance with the Act, certain of the TIF-Funded Improvements, among other eligible redevelopment project costs under the Act approved by the City pursuant to this Agreement, are and shall be such of the Board's capital costs necessarily incurred or to be incurred in furtherance of the objectives of the Redevelopment Plan, and the City has found, pursuant to the Agreement Ordinance (as such term is defined in Article Fourteen hereof) that certain of the TIF-Funded Improvements consist of the cost of the Board's capital improvements for the Facility that are necessary and directly result from the redevelopment project constituting the Project and, therefore, constitute "taxing districts' capital costs" as defined in Section 5/11-74.4-03(u) of the Act; and

Whereas, The City and the Board now desire to enter into this Agreement;

Now, Therefore, In consideration of the mutual covenants and agreements contained herein, and for other good and valuable consideration, the receipt and sufficiency of which are hereby acknowledged, the parties hereto agree as follows:

Article One.

Incorporation Of Recitals.

The recitals set forth above are incorporated herein by reference and made a part hereof.

Article Two.

The Project.

1. The plans and specifications for the Project shall: (a) at a minimum meet the general requirements for the Facility as set forth in (Sub)Exhibit B hereof, (b) be provided to the City by the Board, and (c) approved by the City in the City's discretion. The Board shall comply

with all applicable federal, state and local laws, statutes, ordinances, rules, regulations, codes and executive orders, as well as all policies, programs and procedures of the Board, all as may be in effect from time to time, pertaining to or affecting the Project or the Board as related thereto. The Board shall include a certification of such compliance with each request for City Funds hereunder and at the time the Project is completed. The City shall be entitled to rely on this certification without further inquiry. Upon the City's request, the Board shall provide evidence satisfactory to the City of such compliance.

2. In all contracts relating to the Project, the Board agrees to require the contractor to name the City as an additional insured on insurance coverages and to require the contractor to indemnify the City from all claims, damages, demands, losses, suits, actions, judgments and expenses including but not limited to attorney's fees arising out of or resulting from work on the Project by the contractor or contractor's suppliers, employees, or agents.

Article Three.

Funding.

1. (a) Upon completion of the Project (or, subject to the availability of City Funds and in the City's discretion, at intervals during the Project acceptable to the City), the Board shall provide the Department with a Requisition Form, in the form of (Sub)Exhibit E hereto, along with: (i) a cost itemization of the applicable portions of the budget attached as (Sub)Exhibit G hereto; (ii) evidence of the expenditures upon TIF-Funded Improvements which the Board has paid; and (iii) all other documentation described in (Sub)Exhibit E. The City shall review and, in the City's discretion, approve the Requisition Form and make the requested and approved disbursement of City Funds. The availability of the City Funds is subject to the City's compliance with all applicable requirements regarding the use of such funds and the timing of such use. Subject to the foregoing, the parties anticipate that the City Funds shall be disbursed pursuant to the schedule attached hereto as (Sub)Exhibit I, subject in all events to the availability of Redevelopment Area Increment.

(b) Delivery by the Board to the Department of a Requisition Form hereunder shall, in addition to the items therein expressly set forth, constitute a certification to the City, as of the date of such Requisition Form, that:

(i) the total amount of the City Funds previously disbursed (if any) represents the actual amount paid to the general contractor, subcontractors, and other parties who have performed work on or otherwise provided goods or services in connection with the Project, and/or their payees;

(ii) all amounts shown as previous payments on the current Requisition Form have been paid to the parties entitled to such payment;

(iii) the Board has approved all work and materials for the Requisition Form, and such work and materials conform to the plans and specifications for the Project; and

(iv) the Board is in compliance with all applicable federal, state and local laws, statutes, ordinances, rules, regulations, codes and executive orders, as well as all policies, programs and procedures of the Board, all as may be in effect from time to time, pertaining to or affecting the Project or the Board as related thereto.

The City shall have the right, in its discretion, to require the Board to submit further documentation as the City may require in order to verify that the matters certified to above are true and correct, and the approval of the Requisition Form by the City shall be subject to the City's review and approval of such documentation and its satisfaction that such certifications are true and correct; provided, however, that nothing in this sentence shall be deemed to prevent the City from relying on such certifications by the Board.

(c) [Intentionally omitted]

(d) Payments of City Increment Funds will be subject to the availability of Redevelopment Area Increment in the Tax Increment Financing Redevelopment Project Area Special Tax Allocation Fund created pursuant to the Adoption Ordinance (the "Special Tax Allocation Fund"), subject to all applicable restrictions on and obligations of the City contained in all City ordinances relating to the Redevelopment Area Increment and all agreements and other documents entered into by the City pursuant thereto.

(e) (i) [Intentionally omitted]

(ii) The City, subject to the terms of this subsection 1 (e)(ii), may, until the earlier to occur of (1) the expiration of the Term of this Agreement or (2) the date that the City has paid directly or the Board has been reimbursed in the full amount of the City Funds under this Agreement, exclude up to 90 percent of the Increment generated from the construction value of a new assisted development project and pledge that Increment to a developer on a basis superior to that of the Board. For purposes of this subsection, "a new assisted development project" shall not include any development project that is or will be exempt from the payment of ad valorem property taxes. Further, for purposes of this subsection, "Increment generated from the construction value of a new assisted development project" shall be the amount of Increment generated by the equalized assessed value ("EAV") of such affected parcels over and above the EAV of such affected parcels for the year immediately preceding the year in which the new assisted development project commences (the "Base Year"). Except for the foregoing, the Board shall retain its initial lien status relative to Redevelopment Area Increment.

In the event that the City elects to avail itself of the provisions of this subsection, it shall, at least seven (7) days prior to executing a binding commitment pledging the Increment described above, certify, in a letter to the Board, the affected parcels and the EAV thereof for the Base Year.

(f) [Intentionally omitted]

(g) The availability of City Increment Funds is subject to the City's compliance with all applicable requirements regarding the use of the Redevelopment Area Increment deposited annually into the Special Tax Allocation Fund and the timing of such use.

(h) The Board shall, at the request of the City, agree to any reasonable amendments to this Agreement that are necessary or desirable in order for the City to issue (in its sole discretion) any bonds in connection with the Redevelopment Area, the proceeds of which may be used to reimburse the City for expenditures made in connection with, or provide a source of funds for the payment for, the TIF-Funded Improvements ("Bonds"); provided, however, that any such amendments shall not have a material adverse effect on the Board or the Project. The Board shall, at the Board's expense, cooperate and provide reasonable assistance in connection with the marketing of any such Bonds, including but not limited to providing written descriptions of the Project, making representations, providing information regarding its financial condition and assisting the City in preparing an offering statement with respect thereto. The City may, in its sole discretion, use all or a portion of/the proceeds of such Bonds if issued to pay for all or a portion of the TIF-Funded Improvements.

2. The current estimate of the cost of the Project is $3,427,074.38. The Board has delivered to the Commissioner, and the Commissioner hereby approves, a detailed project budget for the Project, attached hereto and incorporated herein as (Sub)Exhibit G. The Board certifies that it has identified sources of funds (including the City Funds) sufficient to complete the Project. The Board agrees that the City will only contribute the City Funds to the Project and that all costs of completing the Project over the City Funds shall be the sole responsibility of the Board. If the Board at any point does not have sufficient funds to complete the Project, the Board shall so notify the City in writing, and the Board may narrow the scope of the Project as agreed with the City in order to construct and rehabilitate the Facility with the available funds.

3. Attached as (Sub)Exhibit H and incorporated herein is a preliminary list of capital improvements, land assembly costs, relocation costs and other costs, if any, recognized by the City as being eligible redevelopment project costs under the Act with respect to the Project, to be paid for out of City Funds ("TIF-Funded Improvements"); and to the extent the TIF-Funded Improvements are included as taxing districts' capital costs under the Act, the Board acknowledges that the TIF-Funded Improvements are costs for capital improvements and the City acknowledges it has determined that these TIF-Funded Improvements are necessary and directly result from the Redevelopment Plan. Prior to the expenditure of City Funds on the Project, the Commissioner, based upon the detailed project budget, shall make such modifications to (Sub)Exhibit H as he or she wishes in his or her discretion to account for all of the City Funds to be expended under this Agreement; provided, however, that all TIF-Funded Improvements shall (i) qualify as redevelopment project costs under the Act, (ii) qualify as eligible costs under the Redevelopment Plan; and (iii) be improvements that the

Commissioner has agreed to pay for out of City Funds, subject to the terms of this Agreement.

4. If the aggregate cost of the Project is less than the amount of the City Funds contemplated by this Agreement, the Board shall have no claim to the difference between the amount of the City Funds contemplated by this Agreement and the amount of the City Funds actually paid by the City to the Board and expended by the Board on the Project.

5. If requested by the City, the Board shall provide to the City quarterly reports on the progress of the Project and reasonable access to its books and records relating to the Project.

Article Four.

Term.

The Term of the Agreement shall be deemed to have commenced as of the Agreement Date set forth above and shall expire on the date on which the Redevelopment Area is no longer in effect (through and including December 31, 2025).

Article Five.

Indemnity; Default.

1. The Board agrees to indemnify, defend and hold the City, its officers, officials, members, employees and agents harmless from and against any losses, costs, damages, liabilities, claims, suits, actions, causes of action and expenses (including, without limitation, reasonable attorneys' fees and court costs) suffered or incurred by the City arising from or in connection with (i) the Board's failure to comply with any of the terms, covenants and conditions contained within this Agreement, or (ii) the Board's or any contractor's failure to pay general contractors, subcontractors or materialmen in connection with the Project.

2. The failure of the Board to perform, keep or observe any of the covenants, conditions, promises, agreements or obligations of the Board under this Agreement or any related agreement shall constitute an "Event of Default" by the Board hereunder. Upon the occurrence of an Event of Default, the City may terminate this Agreement and all related agreements, and may suspend disbursement of the City Funds. The City may, in any court of competent jurisdiction by any action or proceeding at law or in equity, pursue and secure any available remedy, including but not limited to injunctive relief or the specific performance of the agreements contained herein.

In the event the Board shall fail to perform a covenant which the Board is required to perform under this Agreement, notwithstanding any other provision of this Agreement to the contrary, an Event of Default shall not be deemed to have occurred unless the Board has failed to cure such default within thirty (30) days of its receipt of a written notice from the City specifying the nature of the default; provided, however, with respect to those defaults which are not capable of being cured within such thirty (30) day period, the Board shall not be deemed to have committed an Event of Default under this Agreement if it has commenced to cure the alleged default within such thirty (30) day period and thereafter diligently and continuously prosecutes the cure of such default until the same has been cured.

3. The failure of the City to perform, keep or observe any of the covenants, conditions, promises, agreements or obligations of the City under this Agreement or any other agreement directly related to this Agreement shall constitute an "Event of Default" by the City hereunder. Upon the occurrence of an Event of Default, the Board may terminate this Agreement and any other agreement directly related to this Agreement. The Board may, in any court of competent jurisdiction by any action or proceeding at law or in equity, pursue and secure any available remedy, including but not limited to injunctive relief or the specific performance of the agreements contained herein.

In the event the City shall fail to perform a covenant which the City is required to perform under this Agreement, notwithstanding any other provision of this Agreement to the contrary, an Event of Default shall not be deemed to have occurred unless the City has failed to cure such default within thirty (30) days of its receipt of a written notice from the Board specifying the nature of the default; provided, however, with respect to those defaults which are not capable of being cured within such thirty (30) day period, the City shall not be deemed to have committed an Event of Default under this Agreement if it has commenced to cure the alleged default within such thirty (30) day period and thereafter diligently and continuously prosecutes the cure of such default until the same has been cured.

Article Six.

Consent.

Whenever the consent or approval of one or both parties to this Agreement is required hereunder, such consent or approval shall not be unreasonably withheld.

Article Seven.

Notice.

Notice to Board shall be addressed to:

Chief Financial Officer
Board of Education of the City of Chicago
125 South Clark Street, 14th Floor
Chicago, Illinois 60603
Fax: (773) 553-2701

and

General Counsel
Board of Education of the City of Chicago
125 South Clark Street, 7th Floor
Chicago, Illinois 60603
Fax: (773) 553-1702

Notice to the City shall be addressed to:

Commissioner
Department of Housing and Economic Development
121 North LaSalle Street, Room 1000
Chicago, Illinois 60602
Fax: (312) 744-2271

and

Corporation Counsel
121 North LaSalle Street, Room 600
Chicago, Illinois 60602
Attention: Finance and Economic Development Division
Fax: (312) 744-8538

Unless otherwise specified, any notice, demand or request required hereunder shall be given in writing at the addresses set forth above, by any of the following means: (a) personal service; (b) electric communications, whether by telex, telegram, telecopy or facsimile (fax) machine; (c) overnight courier; or (d) registered or certified mail, return receipt requested.

Such addresses may be changed when notice is given to the other party in the same manner as provided above. Any notice, demand or request sent pursuant to either clause (a) or (b) hereof shall be deemed received upon such personal service or upon dispatch by electronic means. Any notice, demand or request sent pursuant to clause (c) shall be deemed received on the day immediately following deposit with the overnight courier and, if sent pursuant to clause (d) shall be deemed received two (2) days following deposit in the mail.

Article Eight.

Assignment; Binding Effect.

This Agreement, or any portion thereof, shall not be assigned by either party without the prior written consent of the other.

This Agreement shall inure to the benefit of and shall be binding upon the City, the Board and their respective successors and permitted assigns. This Agreement is intended to be and is for the sole and exclusive benefit of the parties hereto and such successors and permitted assigns.

Article Nine.

Modification.

This Agreement may not be altered, modified or amended except by written instrument signed by all of the parties hereto.

Article Ten.

Compliance With Laws.

The parties hereto shall comply with all federal, state and municipal laws, ordinances, rules and regulations relating to this Agreement.

Article Eleven.

Governing Law And Severability.

This Agreement shall be governed by the laws of the State of Illinois. If any provision of this Agreement shall be held or deemed to be or shall in fact be inoperative or unenforceable as applied in any particular case in any jurisdiction or jurisdictions or in all cases because it conflicts with any other provision or provisions hereof or any constitution, statute, ordinance, rule of law or public policy, or for any reason, such circumstance shall not have the effect of rendering any other provision or provisions contained herein invalid, inoperative or unenforceable to any extent whatsoever. The invalidity of any one or more phrases, sentences, clauses, or sections contained in this Agreement shall not affect the remaining portions of this Agreement or any part hereof.

Article Twelve.

Counterparts.

This Agreement may be executed in counterparts, each of which shall be deemed an original.

Article Thirteen.

Entire Agreement.

This Agreement constitutes the entire agreement between the parties and, as of the date hereof, replaces the Original Agreement in its entirety.

Article Fourteen.

Authority.

Execution of this Agreement by the City is authorized by an ordinance passed by the City Council of the City on _____, 201_ (the "Agreement Ordinance"). Execution of this Agreement by the Board is authorized by Board Resolution 01-0725-RS2. The parties represent and warrant to each other that they have the authority to enter into this Agreement and perform their obligations hereunder.

Article Fifteen.

Headings.

The headings and titles of this Agreement are for convenience only and shall not influence the construction or interpretation of this Agreement.

Article Sixteen.

Disclaimer Of Relationship.

Nothing contained in this Agreement, nor any act of the City or the Board shall be deemed or construed by any of the parties hereto or by third persons, to create any relationship of third party beneficiary, principal, agent, limited or general partnership, joint venture, or any association or relationship involving the City and the Board.

Article Seventeen.

Construction Of Words.

The use of the singular form of any word herein shall also include the plural, and vice versa. The use of the neuter form of any word herein shall also include the masculine and feminine forms, the masculine form shall include feminine and neuter, and the feminine form shall include masculine, and neuter.

Article Eighteen.

No Personal Liability.

No officer, member, official, employee or agent of the City or the Board shall be individually or personally liable in connection with this Agreement.

Article Nineteen.

Representatives.

Immediately upon execution of this Agreement, the following individuals will represent the parties as a primary contact in all matters under this Agreement.

For The Board:

Patricia L. Taylor, Chief Operating Officer
Board of Education of the City of Chicago
125 South Clark Street, 17th Floor
Chicago, Illinois 60603
Phone: 773-553-2900
Fax: 773-553-2912

For The City:

Robert McKenna, Assistant Commissioner
City of Chicago
Department of Housing and Economic Development
121 North LaSalle Street, Room 1003
Chicago, Illinois 60602
Phone: 312-744-9463
Fax: 312-744-5892

Each party agrees to promptly notify the other party of any change in its designated representative, which notice shall include the name, address, telephone number and fax number of the representative for such party for the purpose hereof.

In Witness Whereof, Each of the parties has caused this Agreement to be executed and delivered as of the date first above written.

City of Chicago, Illinois

By: _____
Commissioner,
Department of Housing and
Economic Development

The Board of Education of the City of Chicago

By: _____
President

Attest By: _____
Secretary

Board Resolution Number: 01-0725-RS2

Approved as to Legal Form:

_____
General Counsel

[(Sub)Exhibits "A", "C", "D" and "F" intentionally omitted.]

[(Sub)Exhibit "I" referred to in this Intergovernmental Agreement with Chicago Board of Education regarding Oliver Wendell Holmes Elementary School unavailable at time of printing.]

(Sub)Exhibits "B", "E", "G" and "H" referred to in this Intergovernmental Agreement with Chicago Board of Education regarding Oliver Wendell Holmes Elementary School read as follows:

(Sub)Exhibit "B".
(To Intergovernmental Agreement With Chicago Board Of Education
Regarding Oliver Wendell Holmes Elementary School)

Features Of The Facility.

Address:

955 West Garfield Boulevard,
Chicago, Illinois 60621.

Project Description:

This project is to construct a single-story 4,800 square feet annex building to house a kitchen, dining area, educational space and ADA toilet rooms. This project also includes a new link (200 square feet) to connect the south facing entrance of the existing building to the new annex. A 20,000 square feet artificial turf field with fence and benches are also included in the project. Additional landscaping will be provided west of the new annex. The project will seek LEED certification and will feature a green roof system.

(Sub)Exhibit "E".
(To Intergovernmental Agreement With Chicago Board Of Education
Regarding Oliver Wendell Holmes Elementary School)

Requisition Form.

State of Illinois)
)SS.
County of Cook)

The affiant, _____,_____ of the Board of Education of the City of Chicago, a body corporate and politic (the "Board"), hereby certifies to the City of Chicago (the "City") that with respect to that certain Intergovernmental Agreement between the Board and the City regarding Oliver Wendell Holmes Elementary dated __, 201__ (the "Agreement"):

A. The following is a true and complete statement of all expenditures for the Project by the Board to date:

Total: $_____

B. This paragraph B sets forth and is a true and complete statement of all costs of TIF-Funded Improvements for the Project paid for by the City to date:

$_____

C. The Board requests disbursement for the following cost of TIF-Funded Improvements:

$_____

D. None of the costs referenced in paragraph C above has been previously reimbursed by the City.

E. The Board hereby certifies to the City that, as of the date hereof:

1. Except as described in the attached certificate, the representations and warranties contained in the Agreement are true and correct and the Board is in compliance with all applicable covenants contained therein.

2. No Event of Default or condition or event that, with the giving of notice or passage of time or both, would constitute an Event of Default, exists or has occurred.

3. The Board is in compliance with all applicable federal, state and local laws, statutes, ordinances, rules, regulations, codes and executive orders, as well as all policies, programs and procedures of the Board, all as may be in effect from time to time, pertaining to or affecting the Project or the Board as related thereto.

F. Attached hereto are: (1) a cost itemization of the applicable portions of the budget attached as (Sub)Exhibit G to the Agreement; and (2) evidence of the expenditures upon TIF-Funded Improvements for which the Board hereby seeks reimbursement.

All capitalized terms that are not defined herein have the meanings given such terms in the Agreement.

The Board of Education of the City of Chicago,
a body corporate and politic

By: _____

Name: _____

Title: _____

Subscribed and sworn before me this _____
day of _____, _____

My commission expires: _____

Agreed and Accepted:

City of Chicago
Department of Housing and Economic Development

_____

Name: _____

Title: _____

(Sub)Exhibit "G".
(To Intergovernmental Agreement With Chicago Board Of Education
Regarding Oliver Wendell Holmes Elementary School)

Project Budget.

Task	Project Estimate
Design	$ 228,500.00

Task	Project Estimate
Construction	$2,515,000.00
Environ. Remediation	38,780.00
Change Orders	163,475.00
Administration	188,953.38
FF&E	13,866.00
Contingencies	278,500.00
Total:	$3,427,074.38

(Sub)Exhibit "H".
(To Intergovernmental Agreement With Chicago Board Of Education Regarding Oliver Wendell Holmes Elementary School)

Project TIF-Funded Improvements.

Task	Project Estimate
Design	$ 228,500.00
Construction	2,515,000.00
Environ. Remediation	38,780.00
Change Orders	163,475.00
Administration	188,953.38
Contingencies	278,500.00
Total:	$ 3,413,208.38

AMENDMENT NO. 1 TO WOODLAWN REDEVELOPMENT PROJECT AREA TAX INCREMENT FINANCING ELIGIBILITY STUDY, REDEVELOPMENT PLAN AND PROJECT.

[O2011-9603]

The Committee on Finance submitted the following report:

CHICAGO, December 14, 2011.

To the President and Members of the City Council:

Your Committee on Finance, having had under consideration an ordinance authorizing, Amendment Number 1 to the Woodlawn Tax Increment Financing Redevelopment Plan and Project, having had the same under advisement, begs leave to report and recommend that Your Honorable Body *Pass* the proposed ordinance transmitted herewith.

This recommendation was concurred in by a viva voce vote of the members of the Committee.

Respectfully submitted,

(Signed) EDWARD M. BURKE,
Chairman.

On motion of Alderman Burke, the said proposed ordinance transmitted with the foregoing committee report was *Passed* by yeas and nays as follows:

Yeas -- Aldermen Moreno, Fioretti, Dowell, Burns, Hairston, Sawyer, Jackson, Harris, Beale, Pope, Balcer, Cárdenas, Quinn, Burke, Foulkes, Thompson, Thomas, Lane, O'Shea, Cochran, Brookins, Muñoz, Zalewski, Chandler, Solis, Maldonado, Burnett, Ervin, Reboyras, Suarez, Waguespack, Mell, Austin, Colón, Sposato, Mitts, Cullerton, Laurino, P. O'Connor, M. O'Connor, Reilly, Smith, Tunney, Arena, Cappleman, Pawar, Osterman, Moore, Silverstein -- 49.

Nays -- None.

Alderman Pope moved to reconsider the foregoing vote. The motion was lost.

The following is said ordinance as passed:

WHEREAS, Under ordinances adopted on January 20,1999, and published in the *Journal of the Proceedings of the City Council of the City of Chicago* (the *"Journal"*) for such date at pages 87763 to 87860, and under the provisions of the Tax Increment Allocation Redevelopment Act, 65 ILCS 5/11-74.4-1, et seq., as amended (the "Act"), the City Council (the "Corporate Authorities") of the City of Chicago (the "City"): (i) approved the "Woodlawn Avenue Tax Increment Financing Eligibility Study, Redevelopment Plan and Project" (the "Plan") for a portion of the City known as the "Woodlawn Redevelopment Project Area" (the "Area") (such ordinance being defined herein as the "Approval Ordinance"); (ii) designated the Area as a "redevelopment project area" within the requirements of the Act (the "Designation Ordinance") and, (iii) adopted tax increment financing for the Area (the "Adoption Ordinance"); and

WHEREAS, The Approval Ordinance, the Designation Ordinance, and the Adoption Ordinance are collectively referred to in this ordinance as the "TIF Ordinances"; and

WHEREAS, Public Act 92-263, which became effective on August 7, 2001, amended the Act to provide that, under Section 11-74.4-5(c) of the Act, amendments to a redevelopment plan which do not (1) add additional parcels of property to the proposed redevelopment project area; (2) substantially affect the general land uses proposed in the redevelopment plan; (3) substantially change the nature of the redevelopment project; (4) increase the total estimated redevelopment project cost set out in the redevelopment plan by more than 5 percent after adjustment for inflation from the date the plan was adopted; (5) add additional redevelopment project costs to the itemized list of redevelopment project costs set out in the redevelopment plan; or (6) increase the number of inhabited residential units to be displaced from the redevelopment project area, as measured from the time of creation of the redevelopment project area, to a total of more than 10, may be made without further hearing, provided that notice is given as set forth in the Act as amended; and

WHEREAS, The Corporate Authorities now desire to amend the Plan further to change the land uses proposed in the Plan with respect to certain parcels of property, which such amendment shall not (1) add additional parcels of property to the proposed redevelopment project area; (2) substantially affect the general land uses proposed in the redevelopment plan; (3) substantially change the nature of the redevelopment project; (4) increase the total estimated redevelopment project cost set out in the redevelopment plan by more than 5 percent after adjustment for inflation from the date the plan was adopted; (5) add additional redevelopment project costs to the itemized list of redevelopment project costs set out in the redevelopment plan; or (6) increase the number of inhabited residential units to be displaced from the redevelopment project area, as measured from the time of creation of the redevelopment project area, to a total of more than 10; now, therefore,

Be It Ordained by the City Council of the City of Chicago:

SECTION 1. Recitals. The above recitals are incorporated herein and made a part hereof.

SECTION 2. Approval Of Revision Number 1 To Plan. The "Amendment Number 1 Woodlawn Redevelopment Project Area Tax Increment Financing Eligibility Study, Redevelopment Plan and Project", a copy of which is attached hereto as Exhibit 1, is hereby approved. Except as amended hereby, the Plan (a copy of which is attached hereto as Exhibit 2) shall remain in full force and effect.

SECTION 3. Invalidity Of Any Section. If any provision of this ordinance shall be held to be invalid or unenforceable for any reason, the invalidity or unenforceability of such provision shall not affect any of the remaining provisions of this ordinance.

SECTION 4. Superseder. All ordinances (including, without limitation, the TIF Ordinances), resolutions, motions or orders in conflict with this ordinance are hereby repealed to the extent of such conflicts.

SECTION 5. Effective Date. This ordinance shall be in full force and effect immediately upon its passage.

Exhibits 1 and 2 referred to in this ordinance read as follows:

Exhibit 1.
(To Ordinance)

Amendment No. 1.
November 2011.

Woodlawn Redevelopment Project Area Tax Increment Financing Eligibility Study, Redevelopment Plan And Project.

Woodlawn Redevelopment Project Area Tax Increment Financing Eligibility Study, Redevelopment Plan and Project is amended as follows:

Map 7 Proposed Land-Use Map.

Map 7 is replaced in its entirety with Map 7 Proposed Future Land-Use Map attached to this Amendment Number 1.

[Replacement Map 7 referred to in this Amendment Number 1 to Woodlawn Redevelopment Project Area TIF Eligibility Study, Redevelopment Plan and Project printed on page 17264 of this *Journal*.]

Map 7.
(To Amendment No. 1 To Woodlawn Redevelopment Project Area Tax Increment Financing Eligibility Study, Redevelopment Plan And Project)

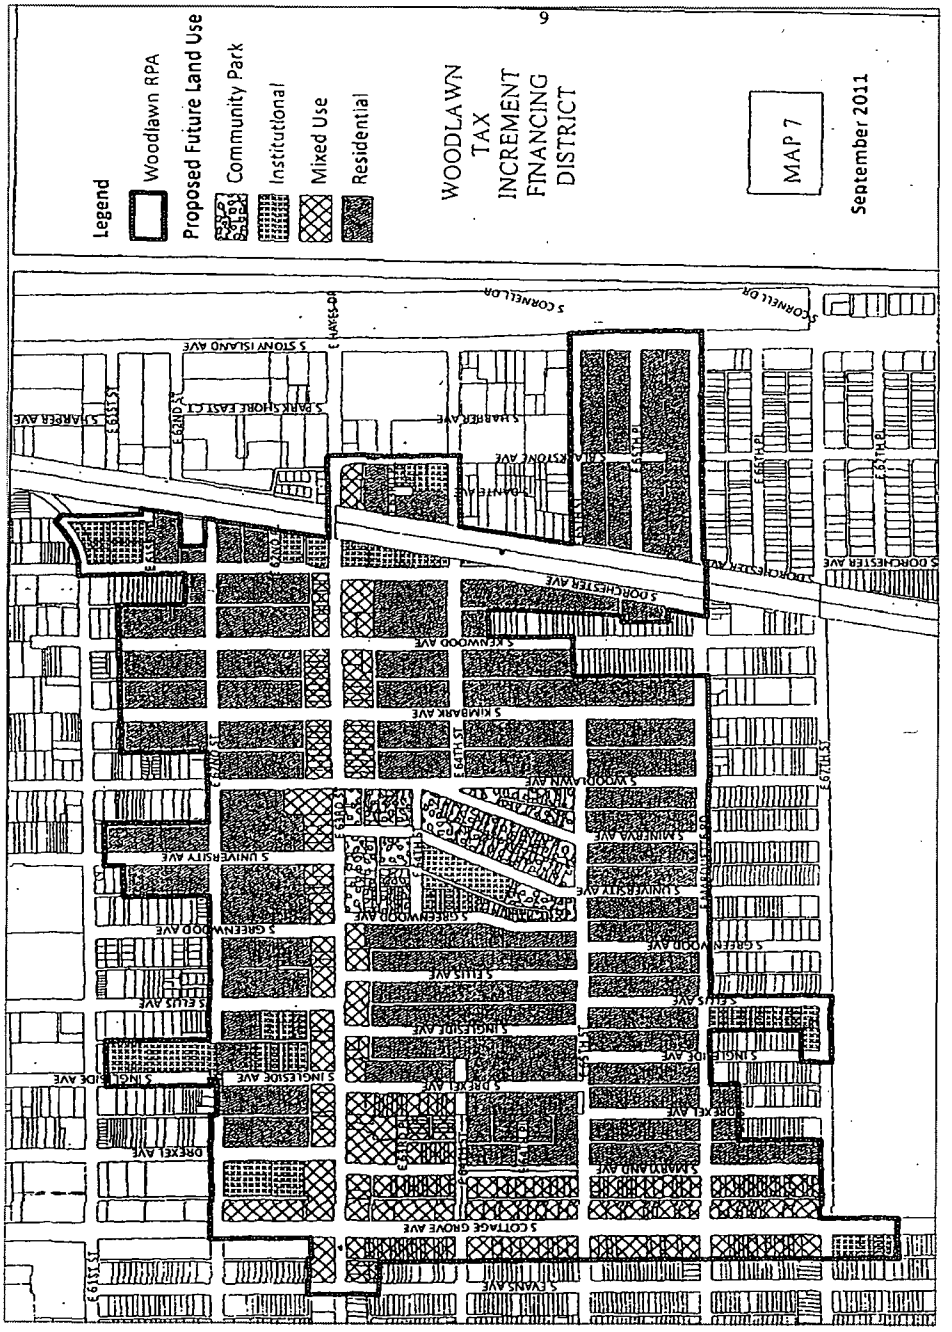

Exhibit 2.
(To Ordinance)

Woodlawn Redevelopment Project Area

Tax Increment Financing

Eligibility Study, Redevelopment

Plan And Project.

1.

Executive Summary.

In June 1997, S. B. Friedman & Company was engaged by the City of Chicago to conduct a Tax Increment Financing Eligibility Study and prepare a Redevelopment Plan and Project for a Redevelopment Project Area (Woodlawn R.P.A.) in the Woodlawn community. This report details the eligibility factors found at the time of designation as a "blighted area" within the proposed Woodlawn Redevelopment Project Area Tax Increment Financing (T.I.F.) District under the definitions set forth in the Illinois Tax Increment Allocation Redevelopment Act (Act). This report also contains the Redevelopment Plan and Project for the proposed Woodlawn R.P.A.

The proposed Woodlawn R.P.A. has been found to be eligible for Tax Increment Financing designation under the "blighted area" definition. The improved parcels within the Woodlawn R.P.A. as a whole were deemed eligible under requisite eligibility factors to be a blighted area under the Act. In addition, three sub-areas within the proposed Woodlawn R.P.A. were found eligible under requisite eligibility factors as "vacant blighted" under the Act. These areas predominately contain large, contiguous parcels of vacant land.

Eligibility Factors.

Improved Parcels.

The improved parcels within the Woodlawn R.P.A. as a whole qualify under the

provisions of the Act as a "blighted area", based upon the following eligibility factors:

-- Age.

-- Deterioration.

-- Excessive vacancies.

-- Depreciation of physical maintenance.

-- Dilapidation.

-- Obsolescence.

-- Deleterious land-use or layout.

-- Structures below minimum code.

-- Lack of community planning.

Our research has revealed that of the fourteen (14) possible eligibility factors found within the Act under "blighted area" eligibility, six (6) factors are present to a major extent and three (3) factors are present to a lesser extent.

Vacant Subareas.

Three sub-areas within the Woodlawn R.P.A. qualify under the provisions of the Act as "vacant blighted" based upon eligibility factors. Each subarea was evaluated individually based upon criteria set forth in the Act. A combination of two (2) out of five (5) possible eligibility factors must be present for an area to qualify as vacant blighted.

Subarea 1 qualifies as vacant blighted based on the following eligibility factors:

-- Deterioration of structures or site improvements in adjacent areas.

-- Diversity of ownership.

-- Tax delinquencies.

Subarea 2 qualifies based on the following factors:

-- Deterioration of structures or site improvements in adjacent areas.

-- Diversity of ownership.

-- Tax delinquencies.

Subarea 3 qualifies based on the following factors:

-- Obsolete planing.

-- Diversity of ownership.

Objectives.

The amelioration of these factors and prevention of any further decline will be addressed through the following objectives:

-- Revitalize 63rd Street, between Stony Island Avenue and University Avenue as a residential district with neighborhood-oriented retail and service uses in conjunction with residential development.

-- Enhance the sense of a neighborhood identity in Woodlawn with streetscaping, urban design projects and other public improvements.

-- Support the existing residential community through rehabilitation efforts and other programs to help mitigate blighting conditions and conditions that could lead to blight.

-- Rehabilitate and upgrade existing commercial development as well as develop new commercial uses near the intersection of 63rd Street and Cottage Grove Avenue.

The strategies to be employed include targeting opportunity sites for rehabilitation, new development and open space; investing in public infrastructure improvements; acquiring land to support private sector efforts; and leveraging private funds through the use of public revenues.

Required Findings.

The following conditions are sufficient to allow findings in favor of the adoption of this Redevelopment Plan:

First, the proposed Woodlawn R.P.A. has not been subject to growth and development. The R.P.A. experienced a three and sixty-seven hundredths percent (3.67%) compound annual increase in the Equalized Assessed Value (E.A.V.) in real property as a whole between 1993 and 1997. This growth is attributable to eleven (11) parcels which have experienced significant value increases. The E.A.V. for the other one thousand five hundred thirteen (1,513) parcels in the Woodlawn R.P.A. only experienced a one and four-tenths percent (1.4%) compound annual increase between 1993 and 1997. This is less than the Consumer Price Index during those years, which experienced a compound annual increase of two and sixty-six hundredths percent (2.66%). Also, development which has occurred within the vicinity of the Woodlawn R.P.A. has been subsidized significantly with public resources other than T.I.F.. Therefore, it can reasonably be concluded that the Woodlawn R.P.A. has not been subject to growth and investment by private parties and would not reasonably be anticipated to be developed without the adoption of the Redevelopment Plan.

Second, but for adoption of the T.I.F., redevelopment is not likely to occur. Publicly supported investments are crucial to leverage private investment and sustain the redevelopment activities occurring in the vicinity of the Woodlawn R.P.A.. These redevelopment efforts are anticipated to bring substantial benefits to the Woodlawn R.P.A.. However, if public assistance cannot be given, these redevelopment efforts are not likely to continue. Consequently, the Woodlawn R.P.A. is not likely to be redeveloped through private market efforts. Therefore, but for the adoption of T.I.F., critical public resources will be lacking that would be required to support the sustained redevelopment of the Woodlawn R.P.A.

Third, the Woodlawn R.P.A includes only those contiguous parcels of real property which are expected to be benefitted substantially by the proposed plan improvements.

Finally, the land uses in the Woodlawn Redevelopment Plan will be approved by the Chicago Plan Commission and the City Council and will conform to the plans for the development of the municipality as a whole. The Woodlawn community has been the focus of substantial public and private planning and development efforts over a number of years. This Redevelopment Plan must be approved by the Chicago Plan Commission prior to being submitted to the City Council for final approval. Also, the proposed redevelopment activities and

anticipated future land-use pattern for the Woodlawn R.P.A. need to conform to the strategies and desired future land-use outlined in the Woodlawn Redevelopment Plan. Therefore, the Tax Increment Financing Redevelopment Plan -- based on Plan Commission review -- conforms to plans for the development of the municipality as a whole, as well as the Woodlawn community specifically.

2.

Introduction.

The Study Area.

The tax increment financing district known as the "Woodlawn Redevelopment Project Area" ("Woodlawn R.P.A." or "R.P.A.") is located within the Woodlawn community of the City of Chicago (the "City"), in Cook County (the "County"). In June 1997, S. B. Friedman & Company (the consultant) was engaged to conduct a study of certain properties in this neighborhood to determine whether the area containing these properties would qualify for status as a "blighted area" and/or "conservation area" under the Illinois Tax Increment Allocation Redevelopment Act, 65 ILCS 5/11 -74.4-1, et seq. (the "Act").

The Woodlawn R.P.A. is generally bounded by 62nd Street to the north, the IC railroad tracks to the east, Marquette Road to the south, and Cottage Grove to the west. It contains approximately three hundred thirty (330) acres of land. The predominant land-use within the Woodlawn R.P.A. is residential. 63rd Street is the main commercial thoroughfare in the Woodlawn R.P.A.. Institutional uses are scattered throughout the area. Certain parcels were excluded from the district because they have experienced recent development activity or are generally stable and do not need major rehabilitation or improvement. Map 1 details the general location of the Woodlawn community and Map 2 details the boundaries of the Woodlawn R.P.A., which includes only those contiguous parcels of real property that are expected to be benefitted substantially by the improvements discussed within this report.

The report covers events and conditions that exist and were determined to be relevant at the completion of our research in August, 1998 and not thereafter. These events or conditions include, without limitation, governmental actions and additional developments.

This Eligibility Study and Redevelopment Project and Plan ("Redevelopment

Plan") summarizes the analysis and findings of the consultant's work which, unless otherwise noted, are solely the responsibility of S. B. Friedman & Company. The City of Chicago is entitled to rely on the findings and conclusions of the Redevelopment Plan in designating the Woodlawn Redevelopment Project Area as a redevelopment project area under the Act. S. B. Friedman & Company has prepared this Redevelopment Plan with the understanding that the City would rely (1) on the findings and conclusions of the Redevelopment Plan in proceeding with the designation of the Redevelopment Project Area and the adoption and implementation of the Redevelopment Plan, and (2) on the fact that S. B. Friedman & Company has obtained the necessary information so that the Redevelopment Plan will comply with the Act and that the Redevelopment Project Area can be designated as a redevelopment project area in compliance with the Act.

History Of The Study Area[1].

The growth of the study area was stimulated by two (2) major events at the end of the 19th Century. One was the 1889 annexation of the communities now known as Woodlawn to the City of Chicago, which brought municipal services such as sewers, streets and lighting. The other, the World's Fair (Columbian Exposition), which was held in Jackson Park located on Woodlawn's eastern boundary in 1893, prompted new construction of hotels, apartment buildings and stores. By the time of the World's Fair, Woodlawn had a population of twenty thousand (20,000). Interest in development there also was instigated, in part, by the opening of the Washington Park Club in 1884.

By 1915, Woodlawn had reached residential maturity with the neighborhoods consisting of a mix of single-family homes and two (2), three (3) and four (4) story buildings. The population of the Woodlawn community continued to grow until reaching an all-time high of eighty-one thousand (81,000) in 1960 (a twenty-three percent (23%) increase from 1930 to 1960). This growth occurred during a period of little new construction and was accommodated by the subdivision of existing structures to create additional dwelling units. The housing stock increased from nineteen thousand (19,000) units in 1930 to twenty-nine thousand (29,000) units in 1960. These and later conversions initiated an era of substandard housing in the study area. Eventually, the neglect of older buildings led to extensive residential decay. As early as 1940, the commercial area along 63rd Street also started to show signs of deterioration.

---

[1] Local Community Fact Book Chicago Metropolitan Area 1990, edited by The Chicago Fact Book Consortium, pages 134 -- 196.

High unemployment, which led to widespread poverty, combined with a decrease in city services, contributed to deteriorating buildings and streets. Furthermore, during the 1970s, a large number of arson fires destroyed several apartment and business buildings in Woodlawn. Many of the once-busy and well-kept buildings that housed stores along 63rd Street either were destroyed, abandoned, burned-out, or boarded-up. Between 1960 and 1990, Woodlawn's population had declined from eighty-one thousand (81,000) to twenty-seven thousand (27,000).

The 1990 census data for the Woodlawn community reveal that the remaining population is among the poorest in the City. Approximately thirty-two percent (32%) of the area population in Woodlawn lived below the poverty level. The 1990 census placed the median family income in the Woodlawn area at Seventeen Thousand Seven Hundred Fourteen Dollars ($17,714), or fifty-nine percent (59%) of the median family income for the City as a whole Twenty-nine Thousand Eight Hundred Five Dollars ($29,805).

The economic decline of the population resulted in a corresponding decline in area housing stock and many housing units were abandoned. Between 1960 and 1990 over sixteen thousand five hundred (16,500) units of housing were lost in Woodlawn. Most of the decline in the housing stock was the result of the demolition of dangerous and abandoned buildings.

Current Conditions In The Study Area.

Today, the Woodlawn community is in transition. There is substantial abandonment and disinvestment throughout the area, but at the same time several area projects point toward the beginning of neighborhood revitalization. There have been new homes built under the New Homes for Chicago program, new community institutions built, including the South Side Y.M.C.A., the Apostolic Church of God, and a new Social Security facility. This transition is due, in part, to citywide revitalization efforts in Chicago's neighborhoods. In the past five (5) to ten (10) years, several major projects have advanced investment southward from the Loop: the relocation of Lake Shore Drive; the redevelopment of the Illinois Central Railroad property into Central Station; the southward continuation of Dearborn Park; and the development of North Kenwood/Oakland. Woodlawn's close proximity to the University of Chicago, the park system, and the Lakefront traditionally have contributed to its strength as a community. These attributes are helping to generate redevelopment interest in the area within the Woodlawn R.P.A. and its surrounding area. A great deal of investment has occurred in the Woodlawn community on behalf of community

groups and institutions, but not the private sector.

However, despite this interest, the Woodlawn R.P.A. as a whole is not thriving. The area still contains vast amounts of vacant land, abandoned buildings, and vacant retail space that have had a detrimental effect on the surrounding neighborhood. The City of Chicago has committed resources to the area in terms of focused planning, redevelopment strategies and housing assistance. If approved, tax increment financing will serve as one more tool which would aid in the revitalization of the Woodlawn R.P.A.

3.

Eligibility Analysis.

Provisions Of The Illinois Tax Increment Allocation Redevelopment Act.

Under the Act, an area can be eligible for the use of tax increment financing for area redevelopment if the area meets the qualifications of the Act for being designated, among other things, a "blighted area" or a "conservation area".

"Blighted areas" are those areas with blighting influences impacting the public safety, health, morals or welfare of the community and substantially impairing the growth of the tax base in the area. "Blighted areas" either may be improved or vacant. "Conservation areas" are those improved areas which are deteriorating and declining, and are in danger of becoming blighted if the deterioration is not abated. An area that is vacant cannot be qualified as a "conservation area".

The statutory provisions of the Act specify how a district can be designated as a "conservation" and/or "blighted" redevelopment project area based upon an evidentiary finding of certain eligibility factors listed in the Act. These factors are identical for both blighted improved areas and conservation areas with the exception that under the "conservation area" designation, "abandonment" is an added eligibility factor, and "age" is a prerequisite and defined factor. The factors are listed at 65 ILCS 5/11-74.4-3(a) and (b) and are as follows:

-- Age of structure.

-- Abandonment.

-- Deleterious land-use or lay-out.

-- Depreciation of physical maintenance.

-- Deterioration.

-- Dilapidation.

-- Excessive land coverage.

-- Excessive vacancies.

-- Illegal use.

-- Inadequate utilities.

-- Lack of community planning.

-- Lack of ventilation, light and sanitary facilities.

-- Obsolescence.

-- Overcrowding of structures and community facilities.

-- Structure below minimum code.

According to the Act, "blighted improved areas" must have a combination of five (5) or more of these eligibility factors acting in concert which threaten the health, safety, morals, or welfare of the proposed district. "Conservation areas" must have a minimum of fifty percent (50%) of the total structures aged thirty-five (35) years or older within the area, plus a combination of three (3) or more additional eligibility factors which are detrimental to the public safety, health, morals, or welfare and which could result in such an area becoming blighted.

If an area is vacant, it may be found to be eligible under the provisions of the "blighted area" section of the Act. Vacant land includes any parcel or combination of parcels of real properties without industrial, commercial, and residential buildings which has not been used for commercial agricultural uses

within five (5) years prior to the designation of the R.P.A., unless such parcels are included in an Industrial Park Conservation Area or such parcels have been subdivided.

Vacant property may qualify as a blighted area based on a combination of two (2) or more of the following factors:

-- Obsolete platting.

-- Deterioration of structures or site improvements in neighboring areas.

-- Diversity of ownership.

-- Flooding on all or part of such vacant land.

-- Tax and special assessment delinquencies.

The "blighted area" section of the Act includes six (6) other avenues for establishing eligibility in a vacant area, but none of these are relevant to the conditions within the Woodlawn R.P.A.

Methodology Overview.

All properties in the Woodlawn R.P.A. were examined for qualification factors consistent with either "blighted area" or "conservation area" requirements of the Act. Analysis of eligibility factors was conducted through an extensive exterior survey of the condition and use of each property. Specific analysis of each property within the Woodlawn R.P.A., and for the Woodlawn R.P.A. as a whole, included:

-- Field surveys of the condition of all streets, sidewalks, curbs and gutters, lighting, traffic, parking facilities, landscaping, fences and walls, and other property, public and private, within the area.

-- Observation of the proximity and use of abutting and adjacent properties.

-- Examination of original and current platting, building size and lay-out.

-- Inventory of the presence of vacant property and currently vacant buildings.

-- Infrastructure and utilities currently serving the Woodlawn R.P.A.

-- Current and historical zoning standards within the Woodlawn R.P.A.

-- Historical investment and real estate growth patterns of the Woodlawn R.P.A.

-- County data regarding historical and current assessed valuation for the Woodlawn R.P.A.

-- Discussions of the Woodlawn R.P.A. with City officials, property owners, employees and community representatives.

-- Building Department records on demolition and construction activity.

-- Information regarding owners of record and tax delinquencies.

In addition, a review of previously prepared data was conducted, including but not limited to, the following items:

-- The City's Zoning Ordinance: Municipal Code of Chicago, Title 17, 1995.

-- Current and historical plat maps.

-- Aerial photographs of the Woodlawn R.P.A.

-- Previously approved redevelopment plans concerning property within the Woodlawn R.P.A.

An assessment of building conditions was completed for each building within the Woodlawn R.P.A.. The building condition analysis is based on an exterior inspection of each building within the Woodlawn R.P.A. conducted between June 1997 and August 1998. Any observable structural deficiencies in individual buildings and surrounding environs within the Woodlawn R.P.A. were noted. The components of the visible exterior of each building were examined to determine whether they were in sound condition or had minor, major or critical defects. Exterior primary building components, which include the basic elements of any building, foundation walls, exterior load-bearing walls and columns, and observable roof and roof structures were examined. Exterior secondary building

components, including porches and steps, windows and window units, exterior doors and door units, chimneys, gutters and down spouts also were examined.

Each observable primary and secondary building component was evaluated separately as a basis for determining the overall condition of each building. This evaluation considered the relative importance of specific components within a building and the effect that deficiencies in components will have on the remainder of the building. Buildings which contained minor defects such as lack of painting and loose or missing materials, that could be corrected through normal maintenance, were considered to exhibit depreciation of physical maintenance as referenced in the Act. Deterioration refers to physical deficiencies or disrepair in buildings that would be difficult to correct through normal maintenance. Dilapidation was reserved for those buildings with critical defects in primary and secondary structural components in such combination and to such extent that major repair would be required or that the building must be removed.

4.

Summary Of Eligibility Factors.

Application Of Methodology.

Based upon the provisions of the Act and neighborhood conditions currently found in the Woodlawn R.P.A., we have concluded that a "blighted area" designation for both improved and vacant land would reflect and characterize the conditions and factors that exist within the Woodlawn R.P.A.. The "blighted area" designation was applied to improved properties in the R.P.A. as a whole and the "blighted vacant area" designation was applied to three (3) subareas of vacant land.

The three (3) subareas contain predominately vacant land and are shown in Map 3. Subarea 1 encompasses the vacant land to the immediate north and south of 63rd Street between Drexel to the west and Kimbark to the east. Subarea 2 contains vacant land on the north and south sides of 65th Street roughly bordered by Drexel to the west and Kimbark to the east. Subarea 3 is adjacent to the Illinois Central Railroad on the eastern edge of the R.P.A. bounded by 63rd Street to the north, Blackstone to the east, 64th to the south, and Dorchester to the west. 63rd and 65th Streets are major east/west

thoroughfares in the Woodlawn R.P.A.. The presence of vacant land on these corridors has a detrimental effect on the Woodlawn Community as a whole.

The following section describes the eligibility factors and details the presence of these factors as distributed throughout the Woodlawn R.P.A.. Maps 4 and 5 demonstrate the presence and distribution of the eligibility factors for the improved parcels and vacant subareas, respectively.

Improved Property.

The fourteen (14) factors listed under the "blighted area" designation for improved properties were evaluated to establish the area's eligibility. If an area is improved, a combination of five (5) or more eligibility factors must be present for designation as a blighted area.

Eligibility Factors.

Each of the fourteen (14) eligibility factors was assigned a benchmark value which, when present, could be considered meaningful. The benchmark values were applied to the improved properties in each block of the R.P.A.. The benchmark values vary for each of the fourteen (14) factors in order to reflect the degree of impact each present factor has on the surrounding properties. In addition, the distribution of each factor was analyzed on a block-by-block basis to ensure its reasonable distribution throughout the Woodlawn R.P.A.. Where these factors are not defined in the Act, they are defined as for the purposes of this Plan as follows:

1. Age.

Age of a structure serves as an indicator of existing problems or limiting conditions resulting from normal and continuous use. Older structures frequently require extensive maintenance to uphold their mechanical systems, structural integrity and functionality. The costs involved in maintaining and upgrading older structures can be extensive, often creating adverse impacts on existing users and impediments to the marketability and reuse of these structures.

No criteria are set forth in the Act to define age for a "blighted area". However, the "conservation area" definition establishes thirty-five (35) years as an indication of the point at which age becomes a potentially blighting factor.

This is the point at which building systems can be expected to fail and building types may become obsolete as a result of changing technology and/or needs.

As indicated earlier, the Woodlawn R.P.A. was first developed in the early part of the 20th century. The vast majority of the existing structures in the Woodlawn R.P.A. were constructed prior to 1962, and are in excess of thirty-five (35) years old. This conclusion is supported by County assessment records, Sidwell maps, Sanbom maps, aerial photographs taken between 1992 and 1995 and testimony of neighborhood residents. This factor is present to a major extent and is prevalent throughout the Woodlawn R.P.A.. The benchmark value was set at fifty percent (50%) of improved parcels within each block. Of the nine hundred twenty-nine (929) improved parcels within the Woodlawn R.P.A., seven hundred forty-four (744) have structures thirty-five (35) years or older. This factor is present on fifty-eight (58) of the sixty-three (63) blocks (ninety-two percent (92%)) with improved property. This factor is present at or above the benchmark value on seventy-nine percent (79%) of the blocks with improved property.

2. Deleterious Land-Use Or Lay-Out.

Deleterious land-use or lay-out includes conditions which have a harmful effect on an area including inappropriate land use, inadequate lot frontage, irregular lot shape, insufficient vehicular access, fragmentation of ownership and other blighting conditions which discourage development and redevelopment. Deleterious land-use or lay-out has a negative impact on surrounding properties. Therefore, its benchmark value was set at fifteen percent (15%). This factor is present to a minor extent. It was found to be present on forty-eight percent (48%) of the improved blocks, but only at the benchmark value on seventeen percent (17%) of the blocks with improved property in the Woodlawn R.P.A.

3. Depreciation Of Physical Maintenance.

Depreciation of physical maintenance refers to a condition that frequently is seen in older residential areas and is treatable. Therefore, it must be present on at least fifty percent (50%) of improved parcels to be a major factor. This factor is present to a major extent and is prevalent throughout the entire Woodlawn R.P.A.. It can be found on fifty-eight (58) of the sixty-three (63) blocks (ninety-two percent (92%)) with improved property in the Woodlawn R.P.A.. Furthermore, on seventy-eight percent (78%) of these blocks, this

factor is present at or above the benchmark value.

4. Deterioration.

Deterioration is the process of basically sound structures becoming worse in quality due to deficiencies in primary and secondary building components. (Primary components include exterior walls, foundations and roof structure and secondary components include window and door units, porches and exterior surfaces.) Buildings in this category generally contain defects which seriously impair the usefulness of the structure. Deterioration is a more serious level of deferred maintenance and refers to structural deficiencies; therefore, its benchmark value was set at twenty-five percent (25%). This factor is present in the Woodlawn R.P.A. to a major extent. Of the sixty-three (63) blocks with improved property in the Woodlawn R.P.A., fifty (50) blocks (or seventy-nine percent (79%)) exhibit the presence of this factor. Deterioration was found above the benchmark value on sixty-eight percent (68%) of the improved blocks.

5. Dilapidation.

Dilapidation is an advanced stage of deterioration. Structures or improvements in this category contain critical deficiencies in structural components which are virtually non-correctable and present a safety hazard for the occupants of the building. Dilapidation is an advanced stage of building deterioration, and dilapidated buildings have a negative impact on neighboring properties. Thus, the benchmark value for this factor is set at fifteen percent (15%). Of the sixty-three (63) blocks with improved property in the Woodlawn R.P.A., thirty-two (32) (or fifty-one percent (51%)) exhibit the presence of this factor. This factor is present in the Woodlawn R.P.A. to a major extent. It was found above the benchmark value on twenty-seven percent (27%) of the improved blocks.

6. Excessive Land Coverage.

Excessive land coverage is the over-intensive use of property evidenced by inadequate yards, setbacks, open space and the crowding of buildings and accessory facilities onto a site which are out of character with the neighborhood and community as a whole and could have an adverse effect on use of a building. This factor is not reasonably distributed and is not present

even to a minor extent. It is present on only five (5) of the sixty-three (63) (eight percent (8%)) improved blocks within the Woodlawn R.P.A.. This factor is not reasonably distributed and is not present even to a minor extent.

7. Excessive Vacancies.

Excessive vacancies refers to the presence of buildings which are unoccupied or underutilized and which represent an adverse influence on the area because of the frequency, extent or duration of such vacancies. The benchmark value is set at fifteen percent (15%) to account for the serious impact that any building with excessive vacancies has on surrounding properties. A building was considered to have excessive vacancies if it appeared to be at least thirty-three percent (33%) vacant. This factor is present in the Woodlawn R.P.A. to a major extent. Seventy percent (70%) of the blocks with improved properties have this factor present and forty-four percent (44%) of these blocks have this factor at or above the benchmark value. Furthermore, historical Census information indicates that excessive vacancies have been a problem in the Woodlawn community for the last three (3) decades as the population has dropped by more than sixty percent (60%) in that time period. The 1990 Census indicates that the vacancy rate in Woodlawn is twenty percent (20%).

8. Illegal Use.

Illegal use refers to the presence of uses or activities which are contrary to law and/or not permitted by municipal ordinances. This factor is not present in the Woodlawn R.P.A. as a whole. The current land uses were reviewed for compliance with the current zoning code and no significant number of violations were observed. Other illegal uses were not detected from the physical survey of the real property in the Woodlawn R.P.A.. Therefore, it was concluded that this factor is not present even to a minor extent.

9. Inadequate Utilities.

Inadequate utilities refers to deficiencies and inadequacies in the capacity of utilities which service a property or area. This factor is not reasonably distributed and is not present even to a minor extent. This factor is not present on any of the improved blocks within the Woodlawn R.P.A.

10. Lack Of Community Planning.

Lack of community planning refers to the absence of an effective planning program in place at the time the area was developed originally which results in physical obstacles to redevelopment and/or failure to implement approved plans for the community. The City of Chicago has approved various plans for the area over the past thirty (30) years, including the Woodlawn Redevelopment Plan, the Marquette-Stony Island Redevelopment Plan, and the 63rd/Dorchester Redevelopment Plan, which together encompass some or all of the properties within the Woodlawn R.P.A.. However, funding sources and other economic and market forces have hindered the development which may have occurred as a result of these plans. Also, certain areas within the Woodlawn R.P.A. were developed prior to or without the benefit of a community plan. This factor is deemed to be present in the Woodlawn R.P.A. as a whole to a minor extent.

11. Lack Of Ventilation, Light And Sanitary Facilities.

Substandard conditions which are below minimum code standards that adversely affect the health, safety and welfare of building occupants. This factor is not reasonably distributed and is not present even to a minor extent. This factor is present on only one (1) of the sixty-three (63) (two percent (2%)) improved blocks within the Woodlawn R.P.A.

12. Obsolescence.

Obsolescence is the condition or process of becoming out-of-date or non-functional for the use or uses for which the structure or improvement was originally designed. This is evidenced by such factors as insufficient width and size, irregular shape and random additions. Buildings are obsolete when conditions limit the use and marketability of such buildings. Site improvements are obsolete in terms of their relationship to contemporary development standards. The majority of the buildings in the Woodlawn R.P.A. are residential and, although many of the buildings are in poor condition, they are not obsolete for that use. A building is considered obsolete if it is not functional or has limited potential for adaptive re-use. The benchmark value is set at fifteen percent (15%). Of the sixty-three (63) blocks with improved property in the Woodlawn R.P.A., sixteen (16) (or twenty-five percent (25%)) exhibit the presence of this factor. This factor was found above the benchmark value on eight percent (8%) of the improved properties; therefore, it is present

to a minor extent.

13. Overcrowding Of Structures And Community Facilities.

Over-intensive use of buildings, facilities and properties beyond that permitted by ordinance or capacity. This factor was not found on any of the improved blocks within the Woodlawn R.P.A. and therefore is not present even to a minor extent.

14. Structures Below Minimum Code.

Structures below minimum code refers to buildings requiring serious repairs or renovation. Thus, the benchmark value for the factor was set at fifteen percent (15%). This factor was documented by records kept by the City of Chicago Department of Buildings of buildings with violations from 1994 to the present. This factor is present to a major extent. Of the sixty-three (63) blocks with improved property in the Woodlawn R.P.A., thirty-eight (38) (or sixty percent (60%)) exhibit the presence of this factor. This factor was found above the benchmark value on forty-four percent (44%) of the improved properties.

Vacant Subareas.

The vacant land within three (3) subareas was examined under the vacant blighted provision in the Act. In order for each subarea to qualify as vacant blighted, a combination of two (2) or more of five (5) possible factors must be present in each subarea.

Eligibility Factors.

The five (5) factors listed under the "blighted vacant" designation were evaluated to establish each subarea's eligibility. In order to qualify as blighted vacant, the vacant property in each subarea must exhibit a combination of two (2) or more of the following criteria:

1. Deterioration Of Structures Or Site Improvements In Neighboring Areas.

The condition of improved property can have a significant impact on the

development potential of vacant land. This condition exists if vacant land area is adjacent to an improved area which evidences deterioration, depreciation of physical maintenance or other blighting conditions that apply to improved areas.

2. Diversity Of Ownership Of Vacant Land.

Diversity of ownership refers to a situation where different ownerships and interests in the land are sufficient in number to impede the ability to assemble the land for development meeting contemporary development standards. The costs of land assembly can also be a significant issue where there is a combination of vacant and improved property with multiple owners.

There are scattered groupings of vacant tax parcels throughout the R.P.A. that represent a variety of development opportunities, particularly in the three (3) vacant subareas. Some sites could be used for single-family units, while others may be more appropriate for townhouses or other types of multifamily residential or non-residential development. In these instances, multiple owners can have a detrimental effect on the development potential of the area.

3. Flooding On All Or Part Of Such Vacant Land.

Evidence to support this finding may be derived from municipal engineering records, United States Army Corps of Engineers or other federal or State agency documents, and other secondary source information which satisfactorily documents the condition of flooding.

4. Obsolete Platting Of Vacant Land.

Obsolete platting of vacant land would include: parcels of limited or narrow size and configuration; parcels of irregular size or shape that would be difficult to develop on planned basis and in a manner compatible with contemporary standards and requirements; and parcels that must be subdivided to accommodate appropriate land uses and development densities.

5. Tax And Special Assessment Delinquencies.

Evidence of nonpayment of real estate property taxes and/or special assessments for an unreasonable period of time must be shown to document the presence of this factor. This could also include evidence of forfeiture. The presence of this factor indicates a significant lack of market interest in the development potential of the area.

Findings.

Subarea 1.

Three (3) of the five (5) possible factors were found present to a major extent in Subarea 1, therefore qualifying it as a blighted vacant area under provisions of the Act. These factors are:

-- Diversity of Ownership: This factor is present to a major extent. The subarea contains one hundred forty-three (143) vacant parcels with approximately sixty (60) different ownership interests. Of the one hundred forty-three (143) vacant parcels, approximately seventy-five (75) are City-owned parcels, fifty-four (54) are privately-owned parcels (with forty-eight (48) different owners) and fourteen (14) parcels are in eleven (11) different trusts. Almost every block or portion thereof within the subarea has at least three (3) different owners, indicating that the diversity of ownership factor is largely distributed throughout the subarea.

-- The significant presence and widespread distribution of different ownership interests in the subarea can impede the ability to assemble the land for development meeting contemporary development standards.

-- Deterioration of Structures or Site Improvements in Adjacent Areas: This factor is present to a major extent. All adjacent blocks to the subarea exhibit blighting factors as defined under the "blighted area" section of the Act for improved property. Eighty percent (80%) of the neighboring blocks exhibit at least five (5) blighting factors, including deterioration of structures and depreciation of physical maintenance. The remaining adjacent blocks exhibit deterioration of structures and depreciation of physical maintenance. The presence of the adjacent deterioration is described in the Improved Area section of this report

and is shown on Map 4.

-- Tax Delinquencies: This factor is present to a major extent. Approximately thirty percent (30%) of the vacant parcels in the subarea are tax delinquent. The presence of this factor indicates lack of interest in the development potential of the area.

Subarea 2.

Two(2) of the five (5) possible factors were found present to a meaningful extent in this subarea, therefore qualifying it as a blighted vacant area under provisions of the Act. In addition, one (1) factor was found present to a minor extent. These factors are:

-- Diversity of Ownership: This factor is present to a major extent. Subarea 2 contains ninety-one (91) vacant parcels with approximately thirty-four (34) different ownership interests. Of the ninety-one (91) vacant parcels, approximately forty-five (45) are City-owned parcels, forty-five (45) are privately-owned parcels (with thirty-two (32) different owners) and one (1) parcel is in a trust.

-- The significant presence and widespread distribution of different ownership interests in the subarea can impede the ability to assemble the land for development meeting contemporary development standards.

-- Deterioration of Structures or Site Improvements in Adjacent Areas: This factor is present to a major extent. All blocks adjacent to the subarea exhibit blighting factors as defined under the "blighted area" section of the Act for improved property. Fifty percent (50%) of the neighboring blocks exhibit at least five (5) blighting factors, including deterioration of structures and depreciation of physical maintenance. The remaining adjacent blocks exhibit deterioration of structures and depreciation of physical maintenance. The presence of the adjacent deterioration is described in the Improved Area section of this report and is shown on Map 4.

-- Tax Delinquencies: This factor is present to a minor extent. Approximately sixteen percent (16%) of the vacant parcels in the subarea are tax delinquent. The presence of this factor indicates lack

of interest in the development potential of the area.

Subarea 3.

Two (2) of the five (5) possible factors were found present to a major extent in this subarea, therefore qualifying it as a blighted vacant area under provisions of the Act. These factors are:

-- Diversity of Ownership: This factor is present to a major extent. The subarea contains thirty-four (34) vacant parcels with approximately nine (9) different ownership interests. Of the thirty-four (34) vacant parcels, approximately ten (10) are City-owned parcels, twenty-two (22) are privately-owned parcels (with six (6) different owners) and two (2) parcels are in separate trusts. Almost every block or portion thereof within the subarea has three (3) different owners, indicating that the diversity of ownership factor is largely distributed throughout the subarea.

The significant presence and widespread distribution of different ownerships interests in the subarea can impede the ability to assemble the land for development meeting contemporary development standards.

-- Obsolete Platting: This factor is present to a major extent. The parcels immediately adjacent to and to the east of the railroad tracks are small lots, vacated alleys and/or rights-of-way. These parcels are of limited or narrow size and configuration and/or of irregular size or shape that would be difficult to develop on planned basis and in a manner compatible with contemporary standards and requirements. Of the thirty-four (34) vacant parcels located within this subarea, eighty-eight percent (88%) exhibit obsolete platting.

Supplemental Review Of Vacant Land Conditions.

Approximately five hundred eighty-three (583) parcels of vacant land exist within the Woodlawn R.P.A. as a whole; fifty-four percent (54%) or three hundred fourteen (314) of these vacant parcels are located outside of the three (3) subareas. These parcels are scattered among the properties qualified as blighted improved. As a supplement to the analysis of the vacant subareas, we reviewed

the condition of these other vacant parcels.

The vacant parcels outside of the three (3) subareas also appear to exhibit three (3) of the qualifying factors that define vacant blighted property under the Act. These vacant parcels appear to have (1) diversity of ownership, (2) deterioration of structures and site improvements in neighboring areas adjacent to the vacant land and (3) tax and special assessment delinquencies.

-- Diversity of Ownership of Vacant Land. Analysis of Cook County's records regarding the taxpayers of record for the vacant parcels reveals a multitude of owners. This situation would make it difficult to assemble land for new development meeting contemporary development standards.

-- Deterioration of Structures or Site Improvements in Neighboring Areas. The vacant parcels are scattered throughout the Woodlawn R.P.A. and are adjacent to improved areas which evidence deterioration of structures or site improvements and which separately qualified as an blighted improved area.

-- Tax and Special Assessment Delinquencies. The Woodlawn R.P.A. as a whole has one hundred forty (140) vacant parcels with tax delinquency. Approximately sixty percent (60%)(eighty-four (84)) of these parcels are located outside of the three (3) vacant subareas.

Review of the distribution of these conditions indicates that the vacant parcels outside of the three (3) subareas evidence conditions that could potentially qualify these vacant parcels as "vacant blighted" under the Act.

Conclusion.

Based upon the qualification requirements of the Act, the Woodlawn R.P.A. meets the eligibility criteria for designation as a "blighted area". Map 4 shows that six (6) of the fourteen (14) eligibility factors cited in the Act are present to a major extent and three (3) of the factors are present to a minor extent. Under the Act, the presence of five (5) of these fourteen (14) factors is required for an area to be designated as a blighted area. All of the factors are reasonably distributed throughout the Woodlawn R.P.A.. Table 1 also summarizes the eligibility factors on a block-by-block basis for improved properties within the

R.P.A.

Three (3) subareas within the Woodlawn R.P.A. meet the eligibility criteria for designation as "vacant blighted areas" based upon the qualification requirements set forth in the Act. Map 5 shows that a combination of at least two (2) of the five (5) eligibility factors are present to a major extent in each subarea. Under the Act, a combination of two (2) or more eligibility factors must be present for designation as a vacant blighted area. All of the factors are reasonably distributed within each subarea.

The findings contained within this Plan indicate that the Woodlawn R.P.A. satisfies the statutory criteria for designation as a "blighted area" for both improved and vacant properties. Designation of this area by the City as a T.I.F. District will contribute to the long-term well being of this community, its residents and the City as a whole.

5.

Redevelopment Project And Plan.

Existing Land-Use.

The Woodlawn R.P.A. contains several land-use patterns: residential, commercial, vacant and institutional. Residential land dominates the land-use within the Woodlawn R.P.A., followed by commercial uses along 63rd Street and Cottage Grove Avenue. A great deal of vacant land is interspersed within the Woodlawn R.P.A., most of which has been divided into three (3) subareas (shown on Map 3).

Map 6 details the existing land-use patterns within the Woodlawn R.P.A.

Redevelopment Needs of the Woodlawn R.P.A.

The land-use and existing conditions suggest five (5) redevelopment needs for the Woodlawn R.P.A.:

-- land assembly;

-- new commercial and residential development;

-- rehabilitation of existing structures;

-- infrastructure improvements; and

-- demolition.

The Redevelopment Plan provides tools for the City to support the continuing redevelopment of Woodlawn, as well as other improvements that serve the redevelopment interests of the local community and the City. An integrated implementation strategy has been developed to address these needs and facilitate the sustainable redevelopment of the Woodlawn R.P.A.. To support these specific projects and encourage future investment, public resources which include tax increment financing, may be used to repair and modernize infrastructure and other improvements, create an identity for the community, prepare sites for redevelopment, and support building rehabilitation. Land assembly activity may occur to consolidate sites for future private sector redevelopment activities and/or to assist private developers with acquisition.

Goals, Objectives And Strategies.

Goals, objectives and strategies designed to address the needs of the community form the overall framework of the Redevelopment Plan for the use of anticipated tax increment funds generated by the Woodlawn R.P.A.. The overall goals of the Woodlawn R.P.A. generally outline the reasons why the Woodlawn R.P.A. is to be created. These goals are followed by more specific objectives and projects regarding what the plan is designed to accomplish.

Goals.

The overall goal of the Redevelopment Plan is to stimulate economic growth and foster rehabilitation and/or redevelopment of residential, commercial and institutional uses in the Woodlawn R.P.A.. This goal is to be achieved through an integrated and comprehensive strategy that utilizes public resources to retain existing investment and stimulate additional investment.

The two (2) major goals are to:

-- Retain and strengthen the business community within the Woodlawn R.P.A.

-- Retain and strengthen the residential community within the Woodlawn R.P.A.

Objectives.

Listed below are specific objectives which support the broader overall goal of areawide revitalization of the Woodlawn R.P.A. and the surrounding neighborhoods. These include:

-- Concentrate commercial uses near the intersection of 63rd Street and Cottage Grove Avenue to reduce the surplus of land and buildings committed to such use.

-- Provide land for adequate off-street parking, loading facilities, and open space designed to enhance the different development areas within the Woodlawn R.P.A.

-- Revitalize 63rd Street between Stony Island Avenue and University Avenue as a residential district with neighborhood-oriented retail and service uses in conjunction with new residential development.

-- Enhance the sense of a neighborhood identity in the Woodlawn R.P.A. with streetscaping and urban design projects.

-- Support the existing residential community through rehabilitation and renovation opportunities.

Strategies.

These objectives will be implemented through 6 specific strategies:

-- Public Improvements.

A streetscape program and/or gateways may be implemented on 63rd

Street to help define the Woodlawn R.P.A. as well as create an identity for anticipated private investment. Also, sewer and water improvements and new streets and sidewalks will be implemented as needed in the Woodlawn R.P.A.

-- Parks and Open Space.

A new park may be implemented along 63rd Street to support the existing community and encourage new residential development along 63rd Street. A new park may be implemented around the Wadsworth School to create a school campus environment. In addition, other parks may be supported as additional development occurs and additional open space is needed.

-- Incentives to Private Sector for Rehabilitation and Improvements.

The City and local community may provide financial and other assistance to encourage the private sector to undertake redevelopment and rehabilitation projects and other improvements that are consistent with the goals of the community and this Redevelopment Plan.

-- Incentives to Existing Homeowners for Rehabilitation and Improvements.

The City may provide financial and other assistance to owners of existing residential units to rehabilitate their properties and make other improvements that are consistent with the goals of the community and this Redevelopment Plan.

-- Selected Acquisition and Land Assembly.

To meet the goals and objectives of this Redevelopment Plan, the City may acquire and assemble property throughout the Woodlawn R.P.A.. Land assemblage by the City may be by purchase, exchange, donation, lease; eminent domain or through the Tax Reactivation Program and may be for the purpose of (a) sale, lease or conveyance to private developers, or (b) sale, lease, conveyance or dedication for the

construction of public improvements or facilities. Furthermore, the City may require written redevelopment agreements with developers before acquiring any properties. As appropriate, the City may devote acquired property to temporary uses until such property is scheduled for disposition and development.

In connection with the City exercising its power to acquire real property, including the exercise of the power of eminent domain, under the Act in implementing the Redevelopment Plan (but not including the acquisition of property pursuant to the authority conferred by the designation of the project areas described below), the City will follow its customary procedures of having each such acquisition recommended by the Community Development Commission (or any successor commission) and authorized by the City Council of the City; acquisition of such real property as may be authorized by the City Council does not constitute a change in the nature of this Redevelopment Plan.

City Council designation of the Woodlawn Redevelopment Area, the Marquette-Stony Island Redevelopment Project Area, the 63rd Dorchester Redevelopment Project Area, and the 71st and Stony Island Avenue Redevelopment Project Area (pending its approval) established the City's authority to acquire and assemble property within the Woodlawn R.P.A.

Such acquisition and assembly under that authority is consistent with this Redevelopment Plan. Nothing in this Redevelopment Plan shall be deemed to limit or adversely affect the authority of the City under the above mentioned designations and plans to acquire and assemble property. Accordingly, incremental property taxes from the Woodlawn R.P.A. may be used to fund the acquisition and assembly of property by the City under the authority of the above mentioned plans.

-- Leveraging Funds for Other Improvements.

Resources may also be used to fund appropriate physical improvements and economic development activities consistent with the Act, and to leverage additional public and private resources to continue the ongoing comprehensive redevelopment of the Woodlawn R.P.A.

Elements Of The Redevelopment Plan.

There are three (3) general categories of activities that may be supported by tax increment funds under the provisions of the Act:

Development/Redevelopment/Rehabilitation Activities, including:

Assembly and acquisition of sites, demolition and site preparation.

Interest subsidies.

Rehabilitation costs.

Relocation costs.

Environmental remediation.

Public Improvements, including:

Provision or rehabilitation of public infrastructure improvements and facilities.

Capital costs related to public infrastructure improvements and facilities.

Administrative Support and Financing, including:

Job training and related educational programs.

Analysis, administration, studies, legal.

Financing costs.

Payments in lieu of taxes.

The City may enter into redevelopment agreements with public or private entities for the furtherance of these activities. These activities are those which could be undertaken as resources become available. As community needs and market conditions change, it is likely that additional projects may be suggested throughout the life of the Woodlawn R.P.A.. To the extent that these projects are consistent with the goals of this Redevelopment Plan, and related costs are eligible under the Act, these projects may be considered for funding.

It is City policy to require that developers who receive T.I.F. assistance for market rate housing set aside twenty percent (20%) of the units to meet affordability criteria established by the City's Department of Housing. Generally, this means the affordable for-sale units should be priced at a level that is affordable to persons earning no more than one hundred twenty (120%) of the area median income, and affordable rental units should be affordable to persons earning no more than eighty percent (80%) of the area median income.

Future Land Uses.

The land uses represent the land uses that are to be encouraged in the future growth of the Woodlawn R.P.A. and may be supported by T.I.F. assisted activities. The following land uses are included:

Mixed Use: This may include residential, commercial and/or institutional uses.

Residential: This includes the renovation and/or construction of for-sale and rental housing units: single-family, townhouse and multi-family dwellings. This may include commercial and retail uses that support and complement residential uses.

Institutional: This includes the renovation and/or construction of schools, government buildings, churches and social service agencies.

The proposed future land uses are shown on Map 7.

6.

Financial Plan.

Eligible Costs.

The Act outlines several categories of expenditures that can be funded using tax increment revenues. These expenditures -- referred to as eligible redevelopment project costs -- include all reasonable or necessary costs incurred or estimated to be incurred, and any such costs incidental to this Redevelopment Plan pursuant to the Act. Such costs may include, without limitation, the following:

1. costs of studies, surveys, development of plans and specifications, implementation and administration of the redevelopment plan, including, but not limited to, staff and professional service costs for architectural, engineering, development advisors, development managers, legal, marketing, financial, planning or other services, related hard and soft costs, and other related expenses, provided, however, that no such charges may be based on a percentage of the tax increment collected;

2. property assembly costs, including but not limited to, acquisition of land and other property, real or personal, or rights or interest therein, demolition of buildings, and clearing and grading of land;

3. costs of rehabilitation, reconstruction, repair or remodeling of existing public or private buildings or fixtures;

4. costs of the construction of public works or improvements;

5. costs of job training and retraining projects;

6. financing costs, including but not limited to, all necessary and incidental expenses related to the issuance of obligations and which may include payment of interest on any obligations issued hereunder accruing during the estimated period of construction of any redevelopment project for which such obligations are issued and for not exceeding thirty-six (36) months thereafter and including reasonable reserves related thereto;

7. all or a portion of a taxing district's capital costs resulting from the redevelopment project necessarily incurred or to be incurred in furtherance of the objectives of the redevelopment plan and project, to the extent the municipality by written agreement accepts and approves such costs;

8. relocation costs to the extent that a municipality determines that relocation costs shall be paid or is required to make payment of relocation costs by federal or state law;

9. payment in lieu of taxes;

10. costs of job training, advanced vocational education or career education, including but not limited to, courses in occupational, semi-technical or technical fields leading directly to employment, incurred by one (1) or more taxing districts, provided that such costs (i) are related to the establishment and maintenance of additional job training, advanced vocation to education or career education programs for persons employed or to be employed by employers located in the redevelopment project area; and (ii) when incurred by a taxing district or taxing districts other than the municipality, are set forth in a written agreement by or among the municipality and taxing district(s), which agreement describes the program to be undertaken, including but not limited, to the number of employees to be trained, a description of the training and services to be provided, the number and type of positions available or to be available, itemized costs of the program and sources of funds to pay for the same, and the term of the agreement. Such costs include, specifically, the payment by the community college district of costs pursuant to Sections 3-37, 3-38, 3-40 and 3-41.1 of the Public and Community College Act as cited in the Act and by the school districts of cost pursuant to Section 10-22.20a and 10-23.3a of the School Code as cited in the Act;

11. interest costs incurred by a developer or other user related to the construction, renovation or rehabilitation of a redevelopment project provided that:

a. such costs are to be paid directly from the special tax allocation fund established pursuant to the Act;

b. such payments in any one year (1) may not exceed thirty percent (30%) of the annual interest costs incurred by the developer/user with regard to the development project during that year;

c. if there are not sufficient funds available in the special tax allocation fund to make the payment pursuant to this paragraph (11) then the amount so due shall accrue and be payable when sufficient funds are available in the special tax allocation fund; and

d. the total of such interest payments paid pursuant to the Act may not exceed thirty percent (30%) of the total of (i) cost paid or incurred by the developer/user for the redevelopment project plus (ii) redevelopment project

costs excluding any property assembly costs and any relocation costs incurred by a municipality pursuant to the Act;

12. unless explicitly stated in the Act, the cost of construction of new privately owned buildings shall not be an eligible redevelopment project cost.

Estimated Redevelopment Project Costs.

The estimated costs of this T.I.F. plan are shown in Table 2. The total cost provides an upper limit on expenditures by the City under this Redevelopment Plan (exclusive of capitalized interest, issuance costs, interest, and other financing costs). Within this limit, adjustments may be made in line items without amendment to this Redevelopment Plan. Additional funding in the form of State and Federal grants, private developers' contributions and other outside sources may be pursued by the City as a means of financing improvements and facilities which are of benefit to the general community and the Woodlawn R.P.A., but any such additional funding would not be part of the total redevelopment project costs described in Table 2 of this Redevelopment Plan.

Table 2.

Estimated T.I.F. Eligible Costs.

Projects/Improvements	Estimated Costs
Land Acquisition/Relocation	$ 10,000,000
Site Preparation/Environmental Remediation	10,000,000
Demolition	5,000,000
Rehabilitation	12,500,000
Public Improvements/Taxing Districts Capital Costs	10,000,000
Job Training	5,000,000

Projects/Improvements	Estimated Costs
Interest Subsidy	$5,000,000
Planning, Legal, Professional	2,500,000
TOTAL REDEVELOPMENT PROJECT COSTS	$60,000,000[2]

The estimated redevelopment project costs listed above do not reflect capitalized interest, issuance costs, interest, and other financing costs which may be incurred in connection with the issuance of obligations to pay redevelopment project costs.

Each individual project will be evaluated in light of projected private development and resulting incremental tax revenues as it is considered for public assistance under the provisions of the Act. Redevelopment project costs for any project do not include that portion of each project's total costs financed from private funds or non-T.I.F. public resources. The totals of line items in Table 2 above are not intended to place a total limit on the described expenditures. Adjustments may be made in line items within the total, either increasing or decreasing line item costs for redevelopment costs.

---

[2] Total redevelopment project costs are inclusive of redevelopment project costs in contiguous redevelopment project areas, or those separated only by a public right-of-way, that are permitted under the Act to be paid from incremental property taxes generated in the Woodlawn R.P.A., but are not inclusive of redevelopment project costs incurred in the Woodlawn R.P.A. which are paid from incremental taxes generated in any other contiguous redevelopment project area, or those separated only by a public right-of-way. The total redevelopment project costs are exclusive of capitalized interest, issuance costs, interest, and other financing costs and subject to prevailing market conditions.

Phasing And Scheduling Of The Redevelopment.

The initiator of each project shall be required to submit a current schedule for implementation, which shall be revised as necessary. Where tax increment funds are used to pay eligible redevelopment project costs, to the extent that funds are available for such purposes, expenditures by the City shall be coordinated to coincide on a reasonable basis with the actual redevelopment expenditures of the developer(s). The completion date for the Woodlawn Redevelopment Plan shall be no later that twenty-three (23) years from the date of adoption of the ordinance approving the Woodlawn Redevelopment Plan, unless amended pursuant to the Act, as amended from time to time.

Sources Of Funds To Pay Costs.

Funds necessary to pay for redevelopment project costs and/or municipal obligations which have been issued or incurred to pay for such costs are to be derived principally from tax increment revenues and/or proceeds from municipal obligations which have as a repayment source tax increment revenue. To secure the issuance of these obligations, the City may permit the utilization of guarantees, deposits, reserves, and/or other forms of security made available by private sector developers.

The tax increment revenue which will be used to fund tax increment obligations and eligible redevelopment project costs shall be the incremental real property tax revenues. Incremental real property tax revenue is attributable to the increase of the current equalized assessed valuation of each taxable lot, block, tract, or parcel of real property in the Woodlawn R.P.A. over and above the certified initial equalized assessed value of each such property.

Other sources of funds which may be used to pay for redevelopment project costs and associated obligations issued or incurred include land disposition proceeds, local programs, state and federal grants, investment income, private investor and financial institution funds, and other sources of funds and revenues as the municipality may, from time to time, deem appropriate such as municipal sales tax revenues, municipal amusement taxes, and other sources. T.I.F. funding may be used in support of other programs operated by the City for property owners and taxpayers within the Woodlawn R.P.A.. Any such use of T.I.F. funds would be subject to all of the provisions of the Act.

The Woodlawn R.P.A. may, in the future, be contiguous to, or separated by a public right-of-way from other redevelopment project areas under the Act. The

City may utilize net incremental property taxes received from the Woodlawn R.P.A. to pay eligible redevelopment project costs, or obligations issued to pay such costs, in other contiguous redevelopment project areas, or those separated only by a public right-of- way from the Woodlawn R.P.A., and vice versa. The amount of revenue from the Woodlawn R.P.A. made available to support such contiguous redevelopment project areas, or such areas separated only by a public right-of-way from the Woodlawn R.P.A., when added to all amounts used to pay eligible redevelopment project costs within the Woodlawn R.P.A., shall not at any time exceed the total redevelopment project costs described in this Redevelopment Plan.

The Woodlawn R.P.A. may become contiguous to, or be separated only by a public right-of-way from, redevelopment project areas created under the Industrial Jobs Recovery Law (65 ILCS 5/11-74.6-1, et seq.). The City may determine that it is in the best interests of the City and in furtherance of the purposes of the Redevelopment Plan that net revenues from the Woodlawn R.P.A. be made available to support any such redevelopment project areas, and vice versa. The City therefore proposes to utilize net incremental revenues received from the Woodlawn R.P.A. to pay eligible redevelopment project costs (which are eligible under the Industrial Jobs Recovery Law referred to above) in any such areas, and vice versa. Such revenues may be transferred or loaned between the Woodlawn R.P.A. and such areas. The amount of revenue from the Woodlawn R.P.A. so made available, when added to all amounts used to pay eligible redevelopment project costs within the Woodlawn R.P.A. or other areas as described in the preceding paragraph, shall not at any time exceed the total redevelopment project costs described in Table 2 of this Redevelopment Plan.

Issuance Of Obligations.

To finance redevelopment project costs, the City may issue general obligation bonds or obligations secured by the anticipated tax increment revenue generated within the Woodlawn R.P.A., or the City may permit the utilization of guarantees, deposits or other forms of security made available by private sector developers to secure such obligation. In addition, the City may pledge toward payment of such obligations any part or any combination of the following: (a) net revenues of all or part of any redevelopment project; (b) taxes levied and collected on any or all property in the City; (c) the full faith and credit of the City; (d) a mortgage on one (1) or anticipated receipts that the City may lawfully pledge.

All obligations issued by the City pursuant to this Redevelopment Plan and the Act shall be retired within twenty-three (23) years from the adoption of the

ordinance approving the Woodlawn R.P.A.. Also, the final maturity date of any such obligations which are issued may not be later than twenty (20) years from their respective dates of issue. One (1) or more of a series of obligations may be sold at one (1) or more times in order to implement this Redevelopment Plan. The amounts payable in any year as principal and interest on all obligations issued by the City shall not exceed the amounts available, or projected to be available, from tax increment revenues and from such bond sinking funds or other sources of funds (including ad valorem taxes) as may be provided by ordinance. Obligations may be of a parity or senior/junior lien nature. Obligations issued may be serial or term maturities, and may or may not be subject to mandatory, sinking fund, or optional redemptions.

Tax increment revenues shall be used for the scheduled and/or early retirement of obligations, and for reserves, bond sinking funds, and redevelopment project costs. To the extent that real property tax increment is not required for such purposes, revenues shall be declared surplus and become available for distribution annually to area taxing districts in the manner provided by the Act.

Most Recent Equalized Assessed Valuation ("E.A.V.") Of Properties In The Redevelopment Project Area.

The purpose of identifying the most recent E.A.V. of the Woodlawn R.P.A. is to provide an estimate of the initial E.A.V. which the Cook County Clerk will certify for the purpose of annually calculating the incremental E.A.V. and incremental property taxes of the Woodlawn R.P.A.. The most recent E.A.V. (based on 1997 E.A.V.) for the entire redevelopment area (based on available information) is Thirty-two Million Eight Hundred Sixty-one Thousand Three Hundred Ten Dollars ($32,861,310). This total E.A.V. amount, by P.I.N., is summarized in Appendix 2.

In the event that 1998 E.A.V. information for the Woodlawn R.P.A. is finalized prior to the time that the Woodlawn R.P.A. is designated and the Redevelopment Plan is approved pursuant to ordinances passed by the City Council of the City, this Redevelopment Plan may be supplemented, prior to or after the passage of such ordinances, to include the updated 1998 E.A.V. information, and such updated information will (if required by the Act) become the initial E.A.V. which the Cook County Clerk will certify for the Woodlawn R.P.A.

Anticipated Equalized Assessed Valuation.

By 2021, the year when the Woodlawn R.P.A. is terminated, the E.A.V. for the Woodlawn R.P.A. will be approximately Ninety-six Million Three Hundred Forty Thousand Eight Hundred Twenty Dollars ($96,340,820). In order to estimate the E.A.V. for the Woodlawn R.P.A. at that time, information on planned improvement projects within the area, including both new development and the rehabilitation of existing structures, was obtained. The estimated E.A.V. is based on several key assumptions, including: 1) anticipated phasing and completion of the planned new improvements and construction; 2) conversion of a portion of the vacant land on currently residentially-zoned parcels, for which no planned improvements exist, to housing units; 3) adjustment to the base E.A.V. for Cook County Homeowner Exemption based on an estimated number of owner-occupied housing units; 4) three percent (3%) annual inflation upon the E.A.V. of all properties within the Woodlawn R.P.A. with its cumulative impact occurring in each triennial reassessment year; 4) a multiplier of 2.1120, the average of the last six (6) years, will be applied to calculate E.A.V.; and 5) a tax rate of 9.3848%, the average of the tax rate for the past six (6) years, will be applied to the Woodlawn R.P.A.. The tax rate and multiplier are assumed to be stable throughout the life of the Woodlawn R.P.A.

7.

Required Findings And Tests.

Lack Of Growth And Private Investment.

The Woodlawn R.P.A. on the whole has not been subject to growth and development through investment by private enterprise. As described in Parts 3 and 4 of this Redevelopment Plan (Eligibility Analysis and Summary of Eligibility Factors), the Woodlawn R.P.A. as a whole is adversely impacted by the presence of numerous factors which are reasonably distributed throughout the Woodlawn R.P.A.. The lack of private investment is evidenced by the decline in E.A.V. for the R.P.A. each year between 1994 and 1996. The E.A.V. increased between 1996 and 1997 primarily due to the triennial reassessment cycle.

Between 1993 and 1997 the E.A.V. of the Woodlawn R.P.A. increased at a compound annual rate of three and sixty-seven hundredths percent (3.67%), compared to three and eighty-six hundredths percent (3.86%) for the City as a

whole between 1993 and 1997. However, an examination of the 1997 E.A.V. for the Woodlawn R.P.A. indicates that only eleven (11) of the one thousand five hundred twenty-four (1,524) P.I.N.s experienced significant value increases between 1993 and 1997. The growth in E.A.V. for these eleven (11) P.I.N.s is not due to new private investment, but appears to be a result of the triennial reassessment cycle. This was confirmed by the physical inspection of the buildings as described in Part 3. The equalized assessed value of the remaining one thousand five hundred thirteen (1,513) P.I.N.s did not experience a significant value increase and only rose at a compound annual growth rate of one and four-tenths percent (1.4%) between 1993 and 1997. The remaining one thousand five hundred thirteen (1,513) P.I.N.s, excluding the eleven (11) P.I.N.s mentioned above, increased at approximately one-third (⅓) of the rate of the City as a whole between 1993 and 1997. Furthermore, the Consumer Price Index grew at a compound annual growth rate of two and sixty-six hundredths percent (2.66%) between 1993 and 1997, which is almost twice that of the growth in the Woodlawn R.P.A., excluding the eleven (11) growth P.I.N.s. This is further evidence of the relative lack of private investment which has occurred in the Woodlawn R.P.A.

The lack of growth through investment by private enterprise is further evidenced by the lack of new development projects initiated or completed in the Woodlawn R.P.A.. There is a limited amount of private market investment occurring in areas immediately surrounding the Woodlawn R.P.A., particulary north of 61st Street. However, this investment has been assisted with significant public resources other than T.I.F.. This includes:

-- sales price subsidies from the New Homes for Chicago program (City of Chicago); and

-- loans of City of Chicago HOME dollars to facilitate the construction of low- to moderate-income rental housing.

In addition to these development programs, other public resources have been used to facilitate private market activity, including foreclosure of demolition liens, tax reactivation and public transit improvements. Building permit requests for properties within the Woodlawn R.P.A. from October 1994 to July 1998 were analyzed to determine in what areas of the Woodlawn R.P.A. permits have been issued and redevelopment has occurred. Approximately three hundred (300) permits were issued during this time, of which two hundred thirty-one (231) (seventy-nine percent (79%)) were for new construction or improvement to existing structures and sixty-nine (69) (twenty-three percent

(23%)) were for demolition of existing structures. The analysis reveals that the majority of new investment in the Woodlawn R.P.A. was concentrated in the relatively small area located north of East 63rd Street, between South Cottage Grove Avenue and the Illinois Central Railroad. Notwithstanding this concentration of recent investment, those blocks were still found to evidence sufficient eligibility factors to qualify for designation. Most of the permits issued outside of this northernmost area were mainly for minor repairs, code compliance, demolition and A.D.A. accessability, not for major renovations or new construction.

Finding: The Woodlawn R.P.A. on the whole has not been subject to growth and development through investment by private enterprise and would not reasonably be anticipated to be developed without the adoption of the Redevelopment Plan.

"But For" Test.

The Act requires a finding that, but for the designation of the T.I.F. district and the use of tax increment financing, it is unlikely that any significant investment will occur in the Woodlawn R.P.A.

It is clear from the study of this area that sufficient private investment in revitalization and redevelopment has not occurred to overcome the Blighted Area conditions that currently exist. The Woodlawn R.P.A. is not reasonably expected to be developed without the efforts and leadership of the City, including the adoption of this Redevelopment Plan, and the adoption of tax increment financing.

Finding: But for the adoption of T.I.F. in the Woodlawn R.P.A., critical public resources will be lacking that would otherwise support the sustained redevelopment of the Woodlawn R.P.A. and such development will not therefore occur.

Conformance To The Plans Of The Municipality.

The Woodlawn R.P.A. and Redevelopment Plan must conform to the comprehensive plan for the City, conform to the strategic economic development plans, or include land uses that have been approved by the planning commission of the City.

The proposed redevelopment activities and future land use within the Woodlawn R.P.A. are consistent with the plans previously approved by the City, including the Woodlawn Redevelopment Plan, the Marquette/Stony Island Redevelopment Plan and the 63rd Dorchester Redevelopment Plan. Further, this Redevelopment Plan, including the proposed land uses described in this Redevelopment Plan, will be approved by the Chicago Plan Commission prior to its adoption by the City Council.

Finding: The Redevelopment Plan includes land uses that have been approved by the planning commission of the City.

Dates Of Completion.

The redevelopment project described in this Redevelopment Plan shall be completed and all obligations retired by 2021.

8.

Financial Impact Of The Redevelopment Project.

Without the adoption of this Redevelopment Plan and tax increment financing, the Woodlawn R.P.A. is not expected to be redeveloped by private enterprise. There is a real prospect that deteriorating conditions will continue to exist and spread, and that the entire area will become less attractive for new development as well as for the maintenance and upkeep of existing buildings and sites. The possibility of the continued erosion of the assessed value of property, which would result from the lack of a concerted effort by the City to stimulate revitalization and redevelopment, could lead to a reduction of real estate tax revenue to all taxing districts.

This Redevelopment Plan describes the comprehensive redevelopment program proposed to be undertaken by the City to create an environment in which private investment can reasonably occur. The redevelopment program will be staged with various developments taking place over a period of years. If a redevelopment project is successful, various new projects will be undertaken that will assist in alleviating blighting conditions, creating new jobs, and promoting rehabilitation and development in the Woodlawn R.P.A.

This Redevelopment Plan and the project described herein is expected to have short- and long-term financial impacts on the affected taxing districts. During the period when tax increment financing is utilized, real estate tax increment revenues (from the increases in E.A.V. over and above the certified initial E.A.V. established at the time of adoption of this Redevelopment Plan) may be used to pay eligible redevelopment project costs for the Woodlawn R.P.A.. At the time when the Woodlawn R.P.A. is no longer in place under the Act, the real estate tax revenues resulting from the redevelopment of the Woodlawn R.P.A. will be distributed to all taxing districts levying taxes against property located in the Woodlawn R.P.A.. These revenues will then be available for use by the affected taxing districts.

Demand On Taxing District Services.

The following major taxing districts presently levy taxes on properties located within the Woodlawn R.P.A.:

City of Chicago

Chicago Board of Education

Chicago School Finance Authority

Chicago Park District

Chicago Community College District

Metropolitan Water Reclamation District

County of Cook

Cook County Forest Preserve District

City of Chicago Library Fund

The role of each body is discussed below:

City of Chicago. The City is responsible for the provision of a wide range of municipal services, including: police and fire protection; capital improvements and maintenance; water supply and distribution; sanitation service; building, housing and zoning codes.

Chicago Board of Education. General responsibilities of the Board of Education include the provision, maintenance and operations of educational facilities and the provision of education services for kindergarten through twelfth (12^{th}) grade. Four (4) facilities have been included in the Woodlawn R.P.A.: Carnegie Elementary School, Wadsworth Elementary School and Wadsworth C.P.C., Fiske Elementary School and Dumas Elementary School. All Chicago public schools within the Woodlawn R.P.A. and within three (3) blocks of the Woodlawn R.P.A. have been identified and illustrated in Map 8.

Chicago School Finance Authority. The Authority was created in 1980 to exercise oversight and control over the financial affairs of the Board of Education. It currently exists to only collect taxes and pay outstanding obligations.

Chicago Park District. The Park District is responsible for the provision, maintenance and operation of park and recreational facilities through the City and for the provision of recreation programs. Six (6) park sites have been included in the Woodlawn R.P.A.. All Chicago parks within the Woodlawn R.P.A. and within three (3) blocks of the Woodlawn R.P.A. have been identified and are illustrated in Map 8.

Chicago Community College District. This district is a unit of the State of Illinois' system of public community colleges, whose objective is to meet the educational needs of residents of the City and other students seeking higher education programs and services.

Metropolitan Water Reclamation District of Greater Chicago ("M.W.R.D."). This district provides the main trunk lines for the collection of waste water from cities, villages and towns, and for the treatment and disposal thereof.

County of Cook. The County has principal responsibility for the protection of persons and property, the provision of public health services and the maintenance of County highways.

Cook County Forest Preserve District. The Forest Preserve District is responsible for acquisition, restoration and management of lands for the purpose of protecting and preserving open space in the City and County for the education, pleasure and recreation of the public.

In addition to the major taxing districts summarized above, the City of Chicago Library Fund has taxing jurisdiction over part or all of the Woodlawn R.P.A.. The City of Chicago Library Fund no longer extends taxing levies but continues to exist for the purpose of receiving delinquent taxes.

Impact Of The Redevelopment Project.

The Redevelopment Plan involves the acquisition of vacant land and existing buildings and underutilized parcels and buildings, demolition and site preparation, construction of new commercial, residential and industrial buildings, improvement/rehabilitation of existing buildings, residential developers and/or the Park District. The City of Chicago has recently included requirements for set-backs and open space provisions for residential development. Also, the Park District is eligible for T.I.F. assistance within the project boundary. As illustrated in Map 9, there are currently six (6) parks and playlots in the Woodlawn R.P.A.

-- It is expected that any increase in demand for City of Chicago services and programs associated with the Woodlawn R.P.A. can be adequately handled by existing City, police, fire protection, sanitary collection and recycling services and programs maintained and operated by the City of Chicago. Therefore, no special programs are proposed for the City of Chicago.

Should demand increase so that it exceeds existing service and program capabilities, the City will work with the affected taxing district to determine what, if any, program is necessary to provide adequate services.

9.

Provisions For Amending The Plan.

This Redevelopment Plan document may be amended pursuant to the provisions of the Act.

10.

Commitment To Fair Employment Practices And Affirmative Action Plan.

The City is committed to and will affirmatively implement the following principles with respect to this Redevelopment Plan.

A. The assurance of equal opportunity in all personnel and employment actions with respect to this redevelopment plan and project, including, but not limited to, hiring, training, transfer, promotion, discipline, fringe benefits, salary, employment working conditions, terminations, et cetera, without regard to race, color, religion, sex, age, handicapped status, national origin, sexual preference, creed or ancestry.

B. Redeveloper will meet City standards for participation of Minority Business Enterprise and Women Business Enterprise businesses as required in redevelopment agreements.

C. The commitment to affirmative action and nondiscrimination will ensure that all members of the protected groups are sought out to compete for all job openings and promotional opportunities.

[Map 2 referred to in this Woodlawn Redevelopment Project Area Eligibility Study, Redevelopment Plan and Project unavailable at time of printing.]

[Appendix 1 referred to in this Woodlawn Redevelopment Project Area Eligibility Study, Redevelopment Plan and Project unavailable at time of printing.]

[Maps 1, 3, 4, 5, 6, 7 and 8 referred to in this Woodlawn Redevelopment Project Area Eligibility Study, Redevelopment Plan and Project printed on pages 17310 through 17316 of this Journal.]

[Tables 1, 3A and 3B referred to in this Woodlawn Redevelopment Project Area Eligibility Study, Redevelopment Plan and Project printed on pages 17317 through 17319 of this Journal.]

[Appendix 2 referred to in this Woodlawn Redevelopment Project Area Eligibility Study, Redevelopment Plan and Project printed on pages 17320 through 17330 of this Journal.]

Map 1.
(To Woodlawn Redevelopment Project Area Eligibility Study Redevelopment Plan And Project)

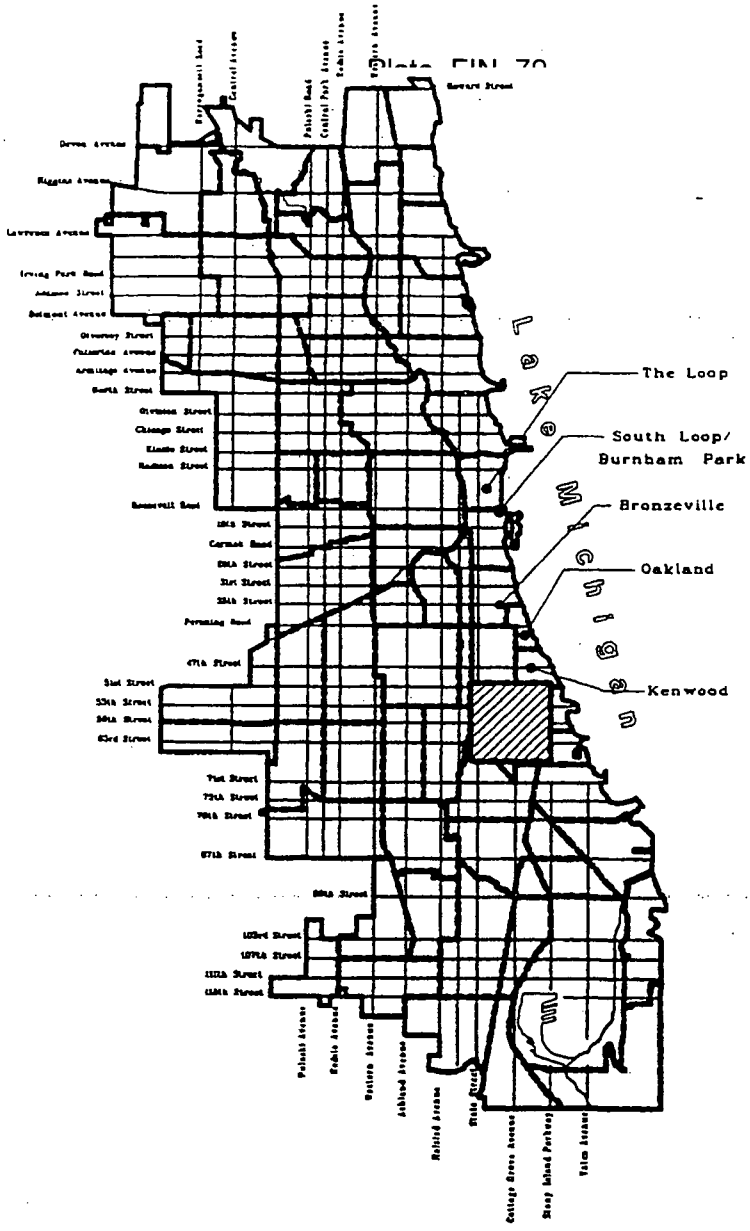

CITY
OF
CHICAGO

WOODLAWN
TAX
INCREMENT
FINANCING
DISTRICT

MAP 1

SEPTEMBER 1998

LOCATION
MAP

LEGEND:

STUDY AREA
LOCATION

NORTH

S. B. Friedman & Company

Campbell Tiu Campbell, Inc.

THE LAKOTA GROUP, INC.

Map 3.
(To Woodlawn Redevelopment Project Area Eligibility Study Redevelopment Plan And Project)

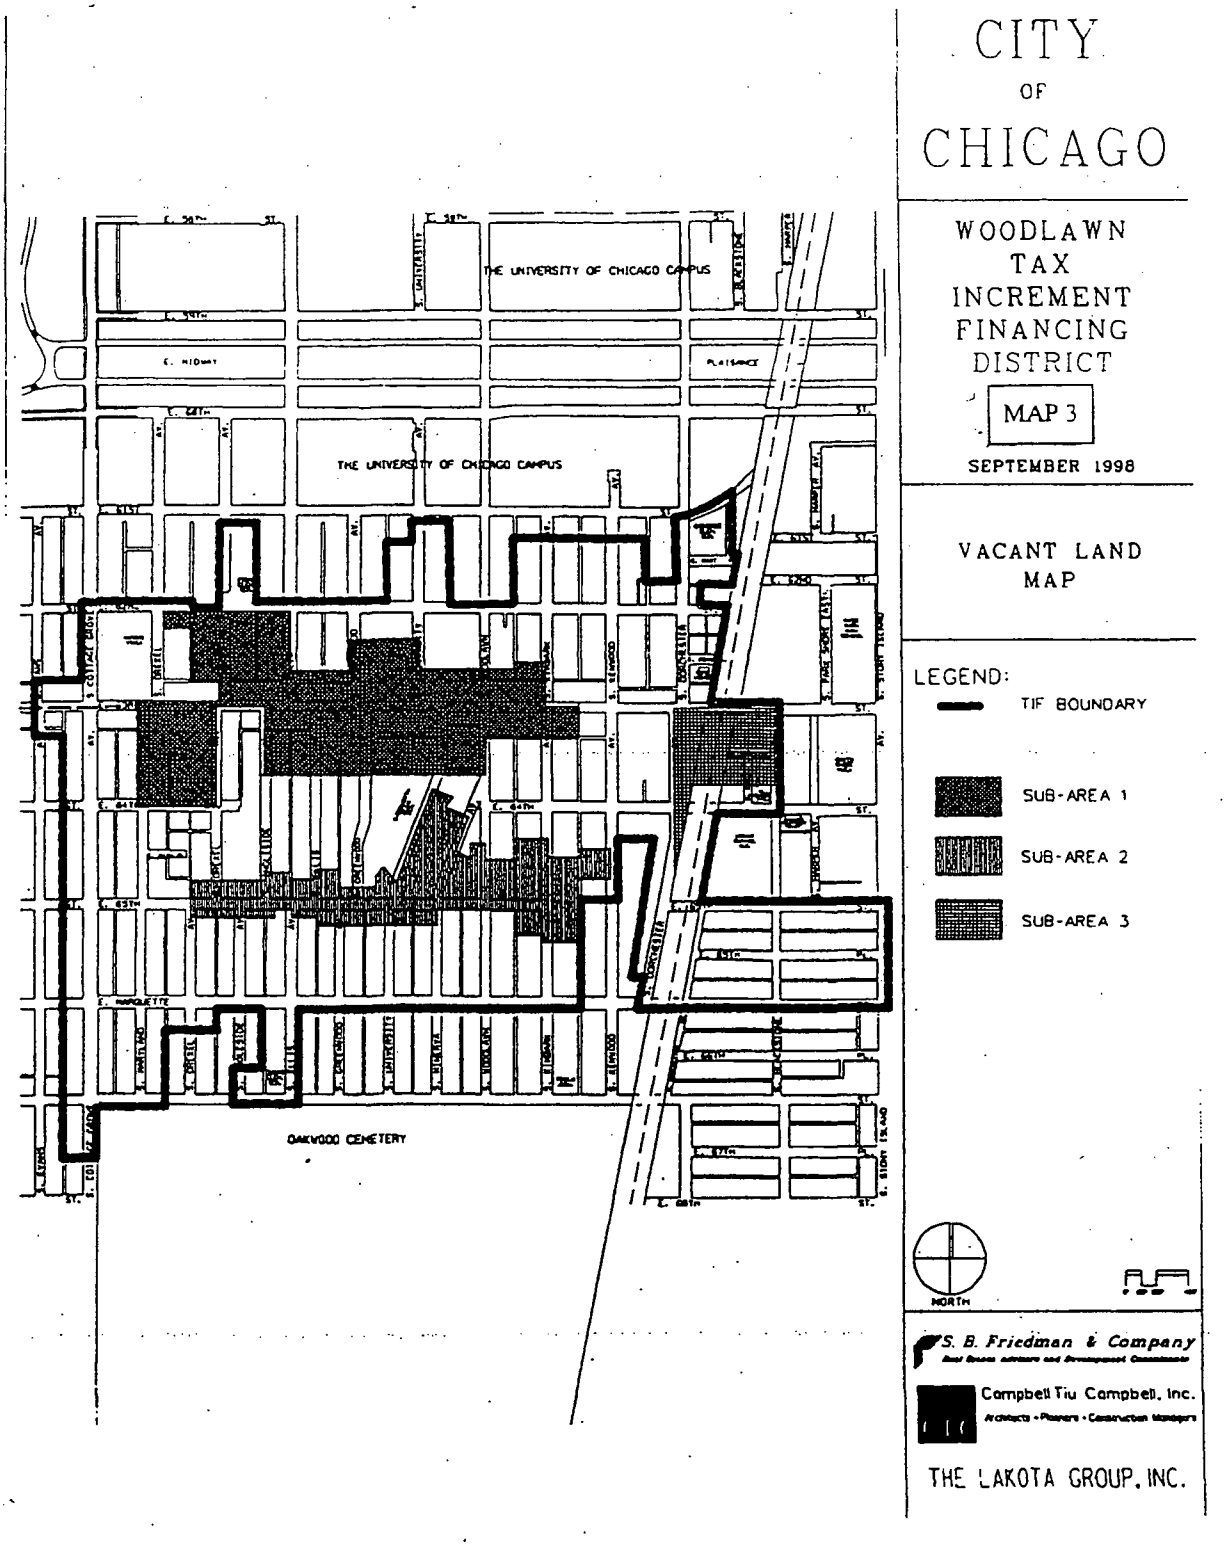

Map 4.
(To Woodlawn Redevelopment Project Area Eligibility Study Redevelopment Plan And Project)

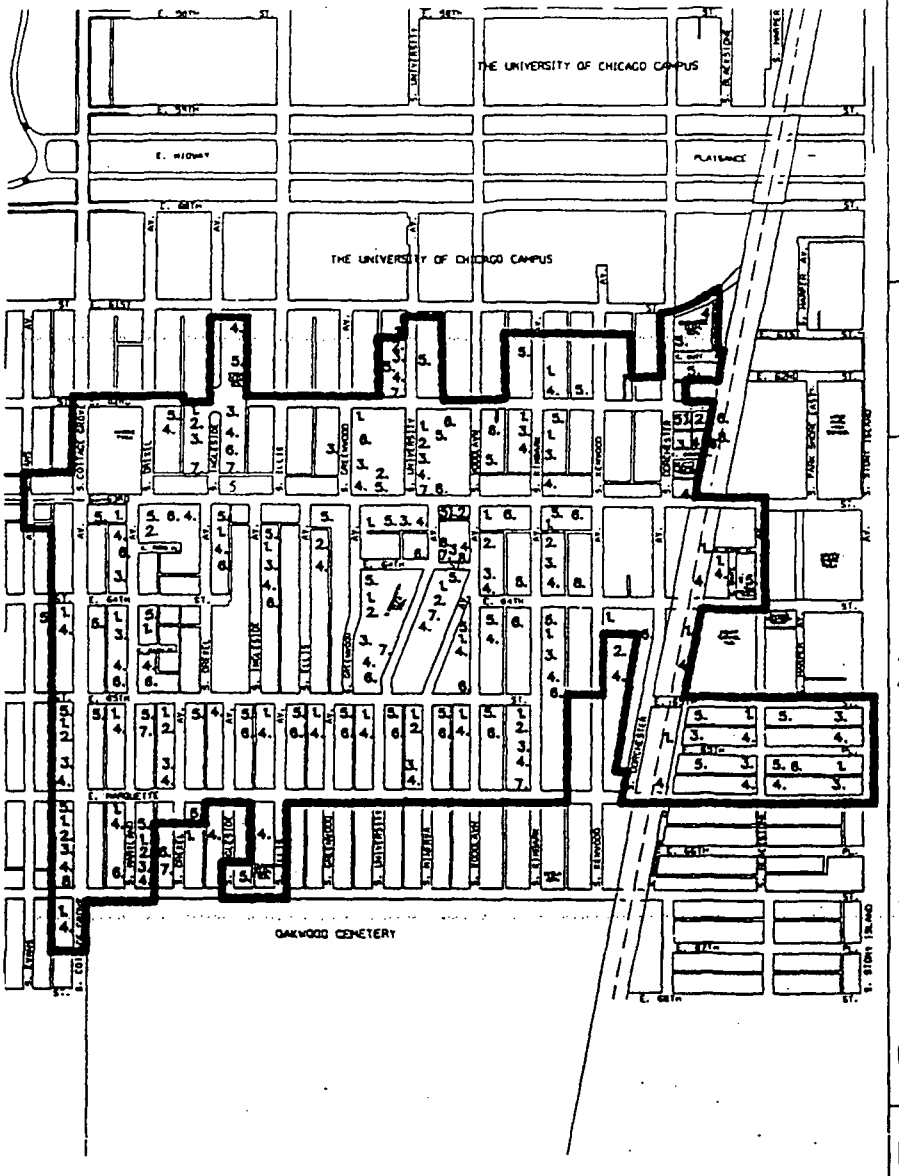

CITY
OF
CHICAGO

WOODLAWN
TAX
INCREMENT
FINANCING
DISTRICT

MAP 4

SEPTEMBER 1998

SUMMARY OF BLIGHTING FACTORS

LEGEND:

TIF BOUNDARY

PRESENT TO A MAJOR EXTENT

1. DETERIORATION (25%)
2. DILAPIDATION (15%)
3. EXCESSIVE VACANCY (15%
4. DEPRECIATION OF PHYSICAL MAINTENANCE (50%)
5. AGE (35 YEARS)
6. STRUCTURES BELOW MINIMUM CODE (15%)

PRESENT TO A MINOR EXTENT

7. DELETERIOUS LAND USE OR LAYOUT (15%)
8. OBSOLESCENCE (15%)
9. LACK OF COMMUNITY PLANNING

NORTH

S. B. Friedman & Company

Campbell Tiu Campbell, Inc.
Architects • Planners • Construction Managers

THE LAKOTA GROUP, INC.

Map 5.
(To Woodlawn Redevelopment Project Area Eligibility Study Redevelopment Plan And Project)

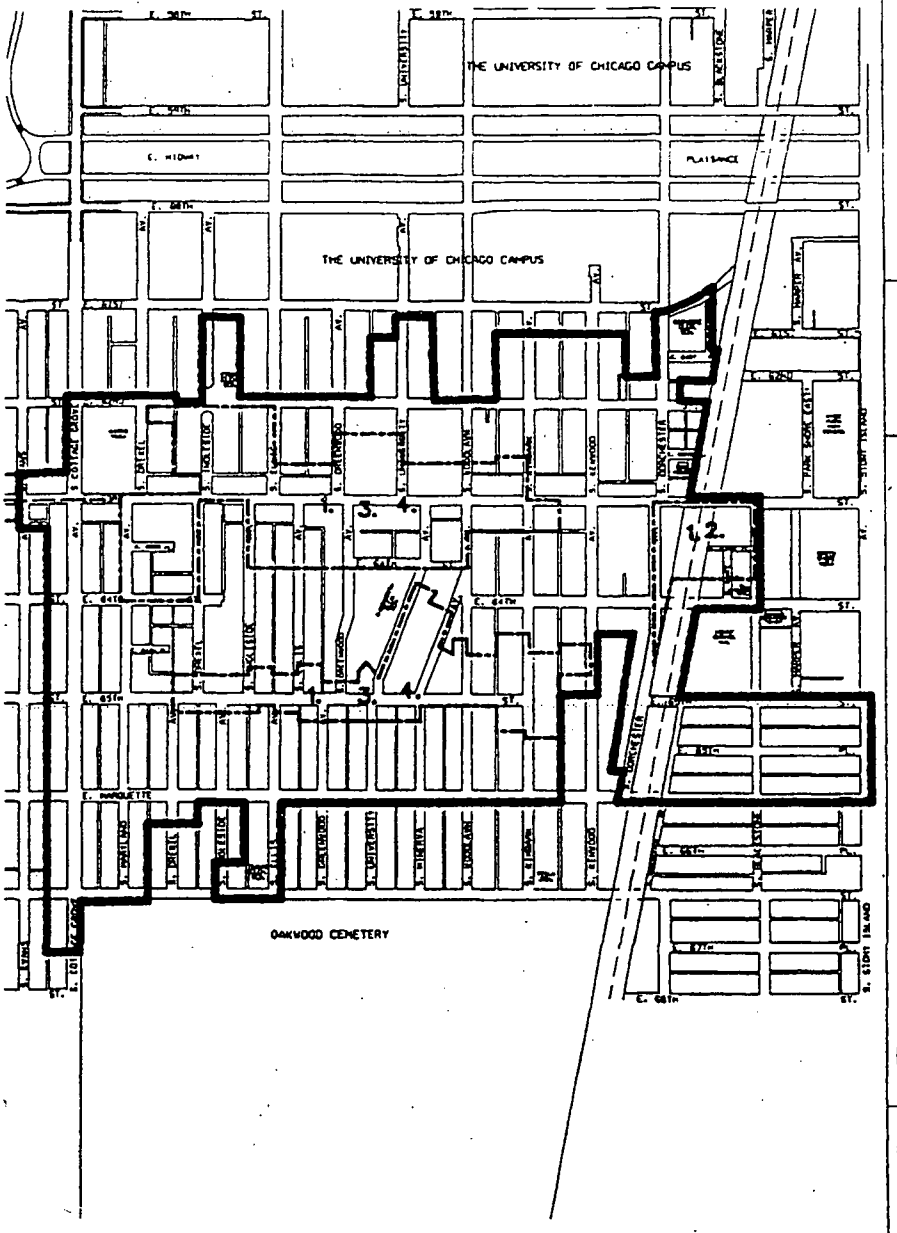

CITY
OF
CHICAGO

WOODLAWN
TAX
INCREMENT
FINANCING
DISTRICT

MAP 5

SEPTEMBER 1998

BLIGHTING FACTORS
FOR VACANT
SUB-AREAS

LEGEND:

- TIF BOUNDARY
- SUB-AREA BOUNDARY
- 1. DIVERSITY OF OWNERSHIP
- 2. OBSOLETE PLATTING
- 3. ADJACENT DETERIORATION
- 4. TAX DELINQUENCY

NORTH

S. B. Friedman & Company
Real Estate Advisors and Development Consultants

Campbell Tiu Campbell, Inc
Architects • Planners • Construction Manager

THE LAKOTA GROUP, INC.

Map 6.
(To Woodlawn Redevelopment Project Area Study Redevelopment Plan And Project)

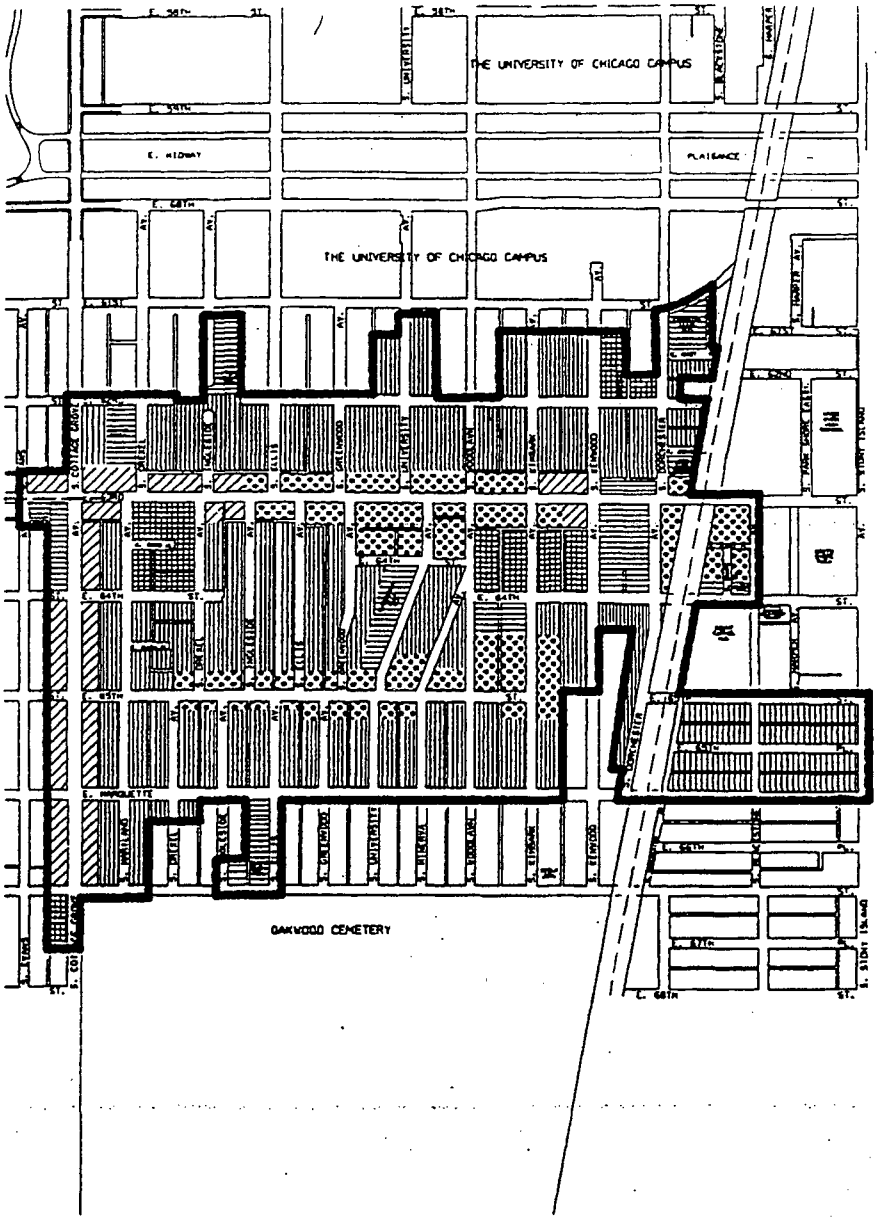

CITY
OF
CHICAGO

WOODLAWN
TAX
INCREMENT
FINANCING
DISTRICT

MAP 6

SEPTEMBER 1998

EXISTING
LAND USE
MAP

LEGEND:

TIF BOUNDARY

PREDOMINANT USE

RESIDENTIAL

COMMERCIAL

MIXED USE

INSTITUTIONAL

VACANT LAND

NORTH

S. B. Friedman & Company

Campbell Tiu Campbell, Inc.
Architects • Planners • Construction Managers

THE LAKOTA GROUP, INC.

Map 7.
(To Woodlawn Redevelopment Project Area Eligibility Study Redevelopment Plan And Project)

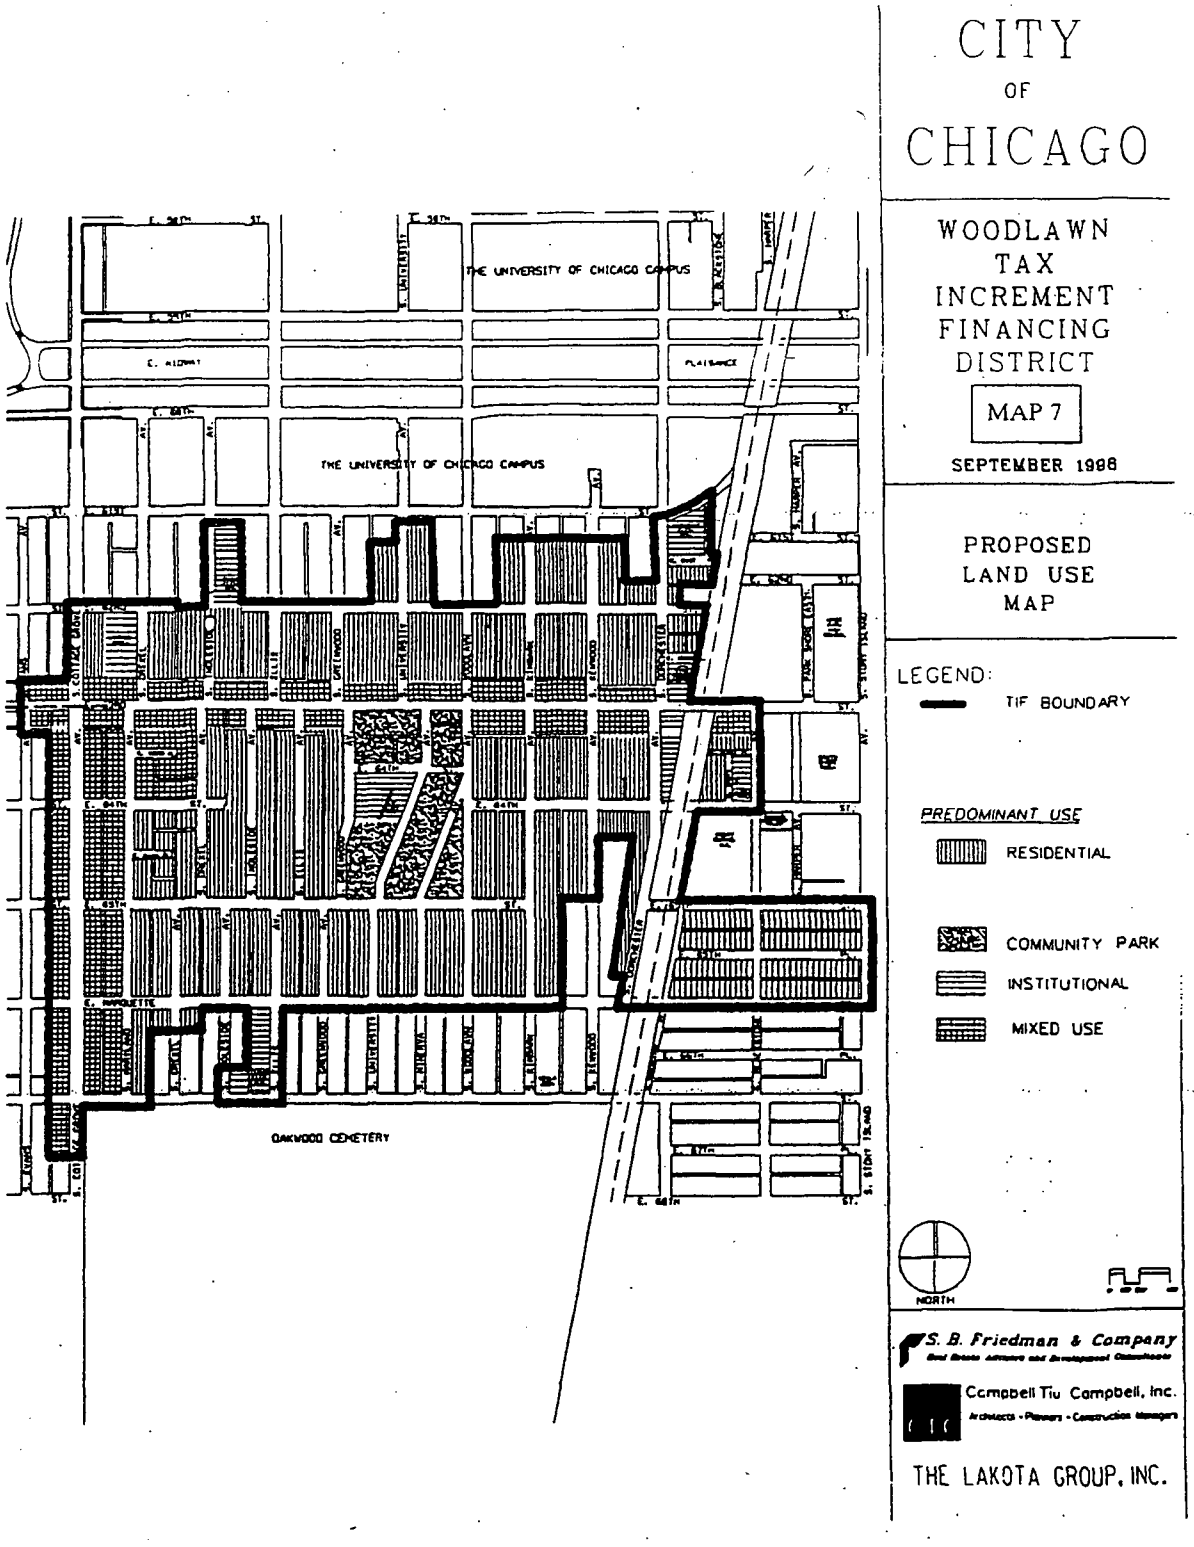

Map 8.
(To Woodlawn Redevelopment Project Area Eligibility Study Redevelopment Plan And Project)

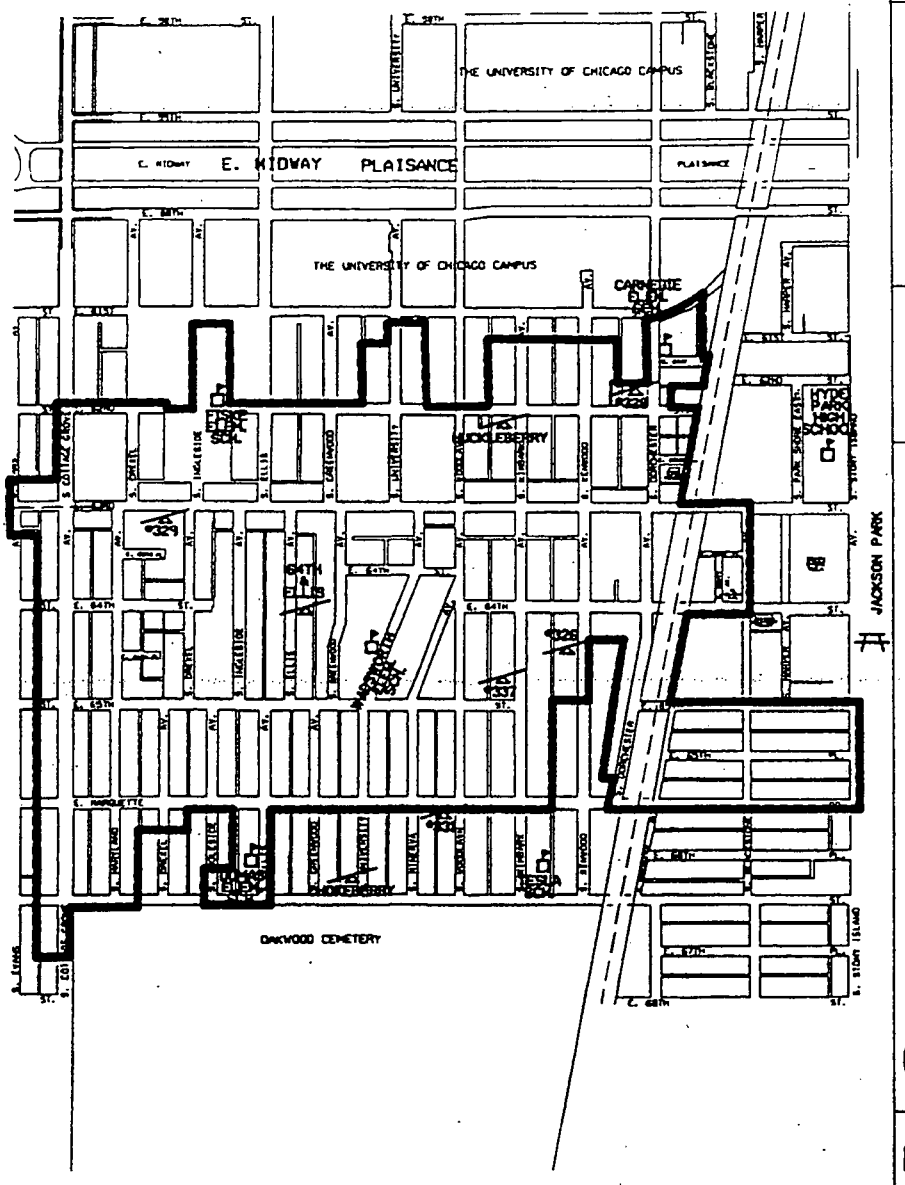

CITY
OF
CHICAGO

WOODLAWN
TAX
INCREMENT
FINANCING
DISTRICT

MAP 8

SEPTEMBER 1998

TIF BOUNDARY
AND
SURROUNDING
PUBLIC FACILITES

LEGEND:

TIF BOUNDARY

PLAY LOT

SCHOOL

PARK

NORTH

S. B. Friedman & Company

Campbell Tiu Campbell, Inc

THE LAKOTA GROUP, INC.

Table 1.
(To Woodlawn Redevelopment Project Area Eligibility Study Redevelopment Plan And Project)

Summary Of Eligibility Factors (On Improved Parcels).
(Page 1 of 2)

	Block	Township	Section	Age	Deter.	Dilap.	Obsol.	Struc. Below Min. Code	Excess. Vac.	Del. Land Use or Layout	Deprec. of Phy. Maint.
1	100	20	23	91%	36%	0%	9%	45%	18%	0%	91%
2	101	20	23	59%	29%	0%	0%	18%	0%	0%	71%
3	102	20	23	94%	69%	13%	0%	25%	25%	6%	100%
4	103	20	23	97%	53%	10%	0%	20%	7%	3%	83%
5	104	20	23	93%	33%	5%	0%	18%	5%	4%	84%
6	105	20	23	91%	45%	9%	0%	27%	15%	9%	94%
7	106	20	23	100%	26%	11%	7%	7%	13%	11%	57%
8	107	20	23	100%	80%	0%	0%	40%	20%	0%	100%
9	108	20	23	100%	100%	100%	100%	100%	100%	100%	100%
10	109	20	23	96%	48%	16%	0%	32%	20%	16%	84%
11	110	20	23	60%	40%	20%	0%	7%	13%	20%	60%
12	111	20	23	100%	86%	0%	0%	29%	0%	0%	86%
13	112	20	23	73%	55%	5%	5%	0%	5%	9%	77%
14	113	20	23	100%	38%	19%	0%	8%	19%	15%	73%
15	114	20	23	100%	21%	4%	0%	11%	4%	0%	93%
16	115	20	23	100%	38%	8%	0%	21%	4%	0%	83%
17	116	20	23	74%	39%	0%	0%	17%	4%	0%	87%
18	117	20	23	100%	35%	9%	4%	17%	9%	0%	78%
19	118	20	23	96%	44%	16%	4%	32%	16%	12%	88%
20	119	20	23	87%	33%	7%	0%	33%	7%	7%	63%
21	120	20	23	48%	38%	3%	7%	21%	3%	14%	72%
22	121	20	23	92%	67%	33%	8%	21%	17%	17%	92%
23	122	20	23	80%	60%	0%	0%	0%	0%	0%	80%
24	123	20	23	53%	0%	0%	0%	5%	0%	0%	95%
25	200	20	23	82%	45%	18%	9%	27%	18%	9%	73%
26	201	20	23	71%	47%	18%	18%	29%	18%	12%	65%
27	202	20	23	0%	0%	0%	0%	0%	7%	0%	7%
28	206	20	23	0%	100%	0%	0%	0%	0%	0%	100%
29	207	20	23	100%	0%	0%	0%	0%	0%	0%	0%
30	207	20	22	0%	0%	0%	0%	0%	0%	0%	0%
31	210	20	23	75%	0%	0%	0%	25%	0%	0%	75%
32	211	20	23	100%	54%	29%	0%	25%	17%	21%	88%
33	212	20	23	94%	38%	6%	0%	25%	19%	6%	88%
34	213	20	23	93%	73%	20%	0%	7%	13%	7%	93%
35	215	20	22	75%	63%	0%	0%	0%	13%	0%	75%

	Block	Township	Section	Age	Deter.	Dilap.	Obsol.	Struc. Below Min. Code	Excess. Vac.	Del. Land Use or Layout	Deprec. of Phy. Maint.
36	218	20	23	80%	40%	0%	0%	0%	20%	0%	80%
37	219	20	23	100%	6%	0%	0%	0%	22%	6%	78%
38	220	20	23	100%	22%	0%	0%	11%	22%	0%	67%
39	221	20	23	83%	26%	0%	4%	17%	17%	13%	48%
40	223	20	22	78%	100%	33%	0%	0%	44%	0%	100%
41	231	20	22	86%	93%	21%	21%	0%	36%	7%	100%
42	309	20	14	100%	0%	0%	0%	0%	0%	0%	100%
43	311	20	14	100%	75%	50%	0%	13%	63%	50%	88%
44	312	20	14	50%	0%	0%	0%	0%	0%	0%	33%
45	313	20	14	25%	0%	0%	0%	0%	0%	0%	25%
46	314	20	14	50%	33%	25%	0%	0%	33%	25%	50%
47	315	20	14	100%	20%	0%	0%	40%	20%	20%	60%
48	316	20	14	41%	22%	13%	0%	9%	16%	13%	34%
49	317	20	14	100%	36%	18%	0%	18%	27%	9%	64%
50	318	20	14	100%	44%	22%	22%	44%	33%	22%	89%
51	403	20	14	67%	0%	0%	0%	0%	0%	0%	100%
52	406	20	22	43%	86%	0%	0%	0%	0%	0%	86%
53	407	20	14	100%	0%	0%	0%	0%	0%	0%	0%
54	408	20	14	81%	38%	6%	6%	0%	13%	0%	50%
55	409	20	14	30%	20%	0%	0%	0%	0%	0%	20%
56	410	20	14	100%	0%	0%	0%	0%	0%	0%	0%
57	412	20	14	82%	45%	9%	0%	27%	36%	9%	73%
58	413	20	14	94%	39%	0%	11%	11%	28%	0%	94%
59	414	20	14	25%	8%	0%	0%	0%	4%	0%	13%
60	415	20	14	100%	43%	43%	29%	29%	43%	43%	86%
61	416	20	14	100%	0%	0%	0%	0%	0%	0%	100%
62	423	20	15	0%	0%	0%	0%	0%	0%	0%	0%
63	500	20	23	0%	100%	0%	0%	0%	0%	0%	100%
# blks. w/ factor				58	50	32	16	38	44	30	58
overall percentage				92%	79%	51%	25%	60%	70%	48%	92%
pct. over 15%				92%	76%	27%	8%	44%	44%	17%	89%
pct. over 20%				92%	73%	14%	6%	33%	21%	10%	87%
pct. over 25%				89%	68%	10%	3%	22%	16%	5%	86%
pct. over 30%				87%	63%	8%	2%	13%	13%	5%	86%
pct. over 50%				79%	27%	2%	2%	2%	3%	2%	78%

Table "3A".
(To Woodlawn Redevelopment Project Area Eligibility Study Redevelopment Plan And Project)

1993 – 1997 Equalized Assessed Values
Woodlawn R.P.A. And City Of Chicago
(In Millions).

Area	1993	1994	1995	1996	1997
City of Chicago	$28,662	$30,090	$30,381	$30,765	$33,350
Woodlawn RPA (Excluding 11 Growth PINs)	$24.5	$26.7	$25.2	$24.7	$25.9
Woodlawn RPA (All PINs)	$28.5	$31.0	$29.5	$29.0	$32.8
Woodlawn RPA (11 Growth PINs)	$3.9	$4.3	$4.4	$4.4	$7.0

Table "3B".
(To Woodlawn Redevelopment Project Area Eligibility Study Redevelopment Plan And Project)

1993 – 1997 Annual Changes In Equalized Assessed Values
Woodlawn R.P.A. And City Of Chicago.

Area	Annual Percentage Change				Compound Annual Change
	'93 to '94*	'94 to '95	'95 to '96	'96 to '97*	'93 to '97
City of Chicago	4.98%	.97%	1.26%	8.40%	3.86%
Woodlawn RPA (Excluding 11 Growth PINs)	8.80%	-5.49%	-2.05%	4.96%	1.40%
Woodlawn RPA (All PINs)	8.85%	-4.66%	-1.56%	13.07%	3.67%
Woodlawn RPA (11 Growth PINs)	11.03%	.52%	1.29%	58.69%	15.73%

** Reassessment Years*

Appendix 2.
(To Woodlawn Redevelopment Project Area Eligibility Study Redevelopment Plan And Project)

Appendix 2

	Block #	PIN #				1997 EAV
1	100	20	23	100	001	$ 108,074.63
2	100	20	23	100	002	$ 31,857.44
3	100	20	23	100	003	$ 125,136.89
4	100	20	23	100	004	$ 1,133,938.00
5	100	20	23	100	005	$ 523,987.78
6	100	20	23	100	006	$ 167,719.50
7	100	20	23	100	007	$ 9,455.16
8	100	20	23	100	008	$ 12,429.24
9	100	20	23	100	009	$ -
10	100	20	23	100	010	$ 9,960.15
11	100	20	23	100	011	$ 11,133.45
12	100	20	23	100	012	$ 13,011.59
13	100	20	23	100	013	$ 12,384.11
14	100	20	23	100	014	$ -
15	100	20	23	100	015	$ -
16	100	20	23	100	016	$ 16,428.34
17	100	20	23	100	017	$ 57,786.07
18	100	20	23	100	018	$ -
19	101	20	23	101	003	$ -
20	101	20	23	101	004	$ 13,129.78
21	101	20	23	101	005	$ 29,302.40
22	101	20	23	101	006	$ 1,476.29
23	101	20	23	101	007	$ 15,351.74
24	101	20	23	101	008	$ -
25	101	20	23	101	009	$ 14,040.91
26	101	20	23	101	010	$ 13,189.95
27	101	20	23	101	011	$ 14,036.61
28	101	20	23	101	012	$ -
29	101	20	23	101	013	$ 1,476.29
30	101	20	23	101	014	$ 12,751.57
31	101	20	23	101	015	$ 12,833.23
32	101	20	23	101	016	$ -
33	101	20	23	101	017	$ -
34	101	20	23	101	018	$ -
35	101	20	23	101	019	$ -
36	101	20	23	101	020	$ -
37	101	20	23	101	022	$ -
38	101	20	23	101	023	$ 1,502.08
39	101	20	23	101	024	$ 1,495.63
40	101	20	23	101	025	$ 16,533.64
41	101	20	23	101	026	$ 16,540.08
42	101	20	23	101	027	$ 3,006.31
43	101	20	23	101	028	$ 12,506.60
44	101	20	23	101	029	$ 4,209.70
45	101	20	23	101	030	$ 3,006.31
46	101	20	23	101	031	$ -
47	101	20	23	101	032	$ 17,088.05
48	101	20	23	101	033	$ 1,502.08
49	101	20	23	101	034	$ 2,748.44
50	101	20	23	101	035	$ -
51	101	20	23	101	036	$ 24,465.23
52	101	20	23	101	038	$ 17,150.37
53	101	20	23	101	039	$ 794,974.81
54	101	20	23	101	040	$ 24,076.28
55	101	20	23	101	041	$ 1,551.51
56	102	20	23	102	001	$ -
57	102	20	23	102	002	$ -
58	102	20	23	102	003	$ -
59	102	20	23	102	006	$ 49,441.89
60	102	20	23	102	007	$ 60,023.07
61	102	20	23	102	008	$ 44,752.99
62	102	20	23	102	009	$ 97,506.34
63	102	20	23	102	010	$ 26,811.83
64	102	20	23	102	011	$ 71,635.73
65	102	20	23	102	012	$ 65,017.12
66	102	20	23	102	013	$ 103,536.15
67	102	20	23	102	014	$ 23,723.86
68	102	20	23	102	015	$ 2,746.29
69	102	20	23	102	016	$ 2,769.93
70	102	20	23	102	017	$ -
71	102	20	23	102	018	$ 19,301.42
72	103	20	23	103	001	$ 18,091.59
73	103	20	23	103	002	$ 4,532.03
74	103	20	23	103	003	$ 18,444.01
75	103	20	23	103	004	$ 16,823.74
76	103	20	23	103	005	$ -
77	103	20	23	103	006	$ 15,433.40
78	103	20	23	103	007	$ 1,768.54
79	103	20	23	103	008	$ 2,757.04
80	103	20	23	103	009	$ 104,524.64
81	103	20	23	103	010	$ 21,832.82
82	103	20	23	103	011	$ 1,796.48
83	103	20	23	103	012	$ 14,887.58
84	103	20	23	103	013	$ 16,901.10
85	103	20	23	103	014	$ 13,888.34
86	103	20	23	103	015	$ 1,927.56
87	103	20	23	103	016	$ 13,924.87
88	103	20	23	103	017	$ 15,805.16
89	103	20	23	103	018	$ -
90	103	20	23	103	020	$ 14,113.98
91	103	20	23	103	021	$ 15,491.42
92	103	20	23	103	022	$ 15,240.00
93	103	20	23	103	023	$ 14,638.31
94	103	20	23	103	024	$ -
95	103	20	23	103	025	$ 106,490.89
96	103	20	23	103	026	$ -
97	103	20	23	103	027	$ 3,006.31
98	103	20	23	103	028	$ -
99	103	20	23	103	029	$ 16,920.44
100	103	20	23	103	030	$ 17,298.65
101	103	20	23	103	031	$ 14,477.14
102	103	20	23	103	032	$ 17,399.64
103	103	20	23	103	033	$ 11,842.59
104	103	20	23	103	034	$ 15,310.91
105	103	20	23	103	035	$ 12,867.61
106	103	20	23	103	036	$ 13,677.75
107	103	20	23	103	037	$ -
108	103	20	23	103	038	$ 11,715.80
109	103	20	23	103	039	$ 11,509.51
110	103	20	23	103	040	$ 14,496.48
111	103	20	23	103	041	$ 13,232.93
112	103	20	23	103	042	$ 5,754.75
113	103	20	23	103	043	$ -
114	103	20	23	103	044	$ -
115	103	20	23	103	045	$ -
116	104	20	23	104	001	$ 442,901.18
117	104	20	23	104	002	$ 101,481.80
118	104	20	23	104	003	$ 3,006.31
119	104	20	23	104	004	$ 3,898.10
120	104	20	23	104	005	$ 15,186.28
121	104	20	23	104	006	$ 10,460.85
122	104	20	23	104	007	$ -
123	104	20	23	104	008	$ 1,502.08
124	104	20	23	104	009	$ 19,350.84
125	104	20	23	104	010	$ 3,006.31
126	104	20	23	104	011	$ 15,317.36
127	104	20	23	104	012	$ 13,729.32
128	104	20	23	104	013	$ 12,220.79
129	104	20	23	104	014	$ 13,312.44
130	104	20	23	104	015	$ 12,609.75
131	104	20	23	104	016	$ -
132	104	20	23	104	017	$ -
133	104	20	23	104	018	$ 71,517.54
134	104	20	23	104	019	$ 11,391.32
135	104	20	23	104	020	$ 38,600.69
136	104	20	23	104	021	$ 13,939.91
137	104	20	23	104	022	$ 13,727.17
138	104	20	23	104	023	$ 22,692.38
139	104	20	23	104	024	$ 3,006.31
140	104	20	23	104	025	$ 3,008.46
141	104	20	23	104	026	$ 9,212.33
142	104	20	23	104	027	$ 9,596.99

	Block #	PIN #				1997 EAV
143	102	20	23	102	019	$ 5,187.44
144	102	20	23	102	020	$ 15,755.73
145	102	20	23	102	021	$ 17,605.94
146	102	20	23	102	022	$ 17,186.90
147	102	20	23	102	023	$ 71,169.42
148	102	20	23	102	024	$ -
149	102	20	23	102	025	$ 89,424.32
150	104	20	23	104	038	$ 1,476.29
151	104	20	23	104	039	$ 1,476.29
152	104	20	23	104	040	$ 2,954.74
153	104	20	23	104	041	$ -
154	104	20	23	104	042	$ 1,476.29
155	104	20	23	104	043	$ 17,264.26
156	104	20	23	104	044	$ 13,125.48
157	104	20	23	104	045	$ 13,570.30
158	104	20	23	104	046	$ 17,324.43
159	104	20	23	104	047	$ 16,563.72
160	104	20	23	104	048	$ 12,676.36
161	104	20	23	104	049	$ 24,280.42
162	104	20	23	104	050	$ 15,697.71
163	104	20	23	104	051	$ 1,983.43
164	104	20	23	104	052	$ 12,063.92
165	104	20	23	104	053	$ 15,409.76
166	104	20	23	104	054	$ 15,016.51
167	104	20	23	104	055	$ -
168	104	20	23	104	056	$ 14,952.05
169	104	20	23	104	057	$ 15,025.11
170	104	20	23	104	058	$ 12,439.98
171	104	20	23	104	059	$ 15,381.83
172	104	20	23	104	060	$ 13,204.99
173	104	20	23	104	061	$ 13,920.57
174	104	20	23	104	062	$ 15,304.47
175	104	20	23	104	063	$ 15,671.93
176	104	20	23	104	064	$ 14,073.15
177	104	20	23	104	065	$ 11,537.44
178	104	20	23	104	066	$ 14,242.91
179	104	20	23	104	067	$ 14,416.97
180	104	20	23	104	068	$ 10,394.23
181	104	20	23	104	069	$ -
182	104	20	23	104	070	$ 11,741.59
183	104	20	23	104	071	$ 10,119.17
184	104	20	23	104	072	$ 9,498.14
185	104	20	23	104	073	$ 10,673.59
186	104	20	23	104	074	$ -
187	104	20	23	104	076	$ -
188	105	20	23	105	001	$ 25,103.45
189	105	20	23	105	002	$ 22,251.86
190	105	20	23	105	003	$ 18,411.78
191	105	20	23	105	004	$ 18,181.84
192	105	20	23	105	005	$ 1,476.29
193	105	20	23	105	006	$ 1,476.29
194	105	20	23	105	007	$ 25,937.22
195	105	20	23	105	008	$ -
196	105	20	23	105	009	$ -
197	105	20	23	105	010	$ 21,557.76
198	105	20	23	105	011	$ -
199	105	20	23	105	012	$ -
200	105	20	23	105	013	$ 16,265.02
201	105	20	23	105	014	$ -
202	105	20	23	105	015	$ 1,949.05
203	105	20	23	105	016	$ 12,298.15
204	105	20	23	105	017	$ 10,980.88
205	105	20	23	105	018	$ 2,954.74
206	105	20	23	105	019	$ 1,476.29
207	105	20	23	105	020	$ 1,476.29
208	105	20	23	105	021	$ 14,500.78
209	105	20	23	105	022	$ 1,476.29
210	105	20	23	105	023	$ 12,921.34
211	105	20	23	105	024	$ 12,298.15
212	105	20	23	105	025	$ 15,300.17

	Block #	PIN #				1997 EAV
213	104	20	23	104	028	$ 10,291.08
214	104	20	23	104	029	$ 51.57
215	104	20	23	104	030	$ 11,019.56
216	104	20	23	104	031	$ 10,127.77
217	104	20	23	104	032	$ -
218	104	20	23	104	033	$ 345,614.03
219	104	20	23	104	034	$ 195,214.67
220	104	20	23	104	035	$ 17,399.64
221	104	20	23	104	036	$ 17,311.54
222	104	20	23	104	037	$ 22,748.26
223	105	20	23	105	026	$ 16,256.43
224	105	20	23	105	027	$ -
225	105	20	23	105	028	$ -
226	105	20	23	105	029	$ 17,646.77
227	105	20	23	105	030	$ 15,727.80
228	105	20	23	105	031	$ 13,172.76
229	105	20	23	105	032	$ 1,476.29
230	105	20	23	105	033	$ 1,476.29
231	105	20	23	105	034	$ 1,476.29
232	105	20	23	105	036	$ 2,935.40
233	105	20	23	105	037	$ 15,620.35
234	105	20	23	105	038	$ 14,689.88
235	105	20	23	105	039	$ 15,057.34
236	105	20	23	105	040	$ 14,318.12
237	105	20	23	105	041	$ 1,476.29
238	105	20	23	105	042	$ 15,319.51
239	105	20	23	105	043	$ 2,954.74
240	105	20	23	105	044	$ 2,954.74
241	105	20	23	105	045	$ 24,026.85
242	105	20	23	105	046	$ 13,922.72
243	105	20	23	105	047	$ 12,912.74
244	105	20	23	105	048	$ -
245	105	20	23	105	049	$ 20,910.95
246	105	20	23	105	050	$ -
247	105	20	23	105	051	$ 17,863.81
248	105	20	23	105	052	$ -
249	105	20	23	105	053	$ -
250	105	20	23	105	054	$ -
251	105	20	23	105	055	$ -
252	105	20	23	105	056	$ -
253	105	20	23	105	057	$ 22,838.51
254	105	20	23	105	058	$ 22,597.83
255	105	20	23	105	059	$ 2,954.74
256	105	20	23	105	060	$ 71,607.79
257	105	20	23	105	061	$ 17,131.03
258	105	20	23	105	062	$ 984.20
259	105	20	23	105	063	$ -
260	105	20	23	105	064	$ 984.20
261	105	20	23	105	065	$ 2,954.74
262	105	20	23	105	066	$ -
263	105	20	23	105	067	$ 1,620.27
264	106	20	23	106	001	$ 12,487.26
265	106	20	23	106	005	$ -
266	106	20	23	106	006	$ 14,758.65
267	106	20	23	106	007	$ 10,022.47
268	106	20	23	106	008	$ 8,109.95
269	106	20	23	106	009	$ 7,972.42
270	106	20	23	106	010	$ 2,885.97
271	106	20	23	106	011	$ 1,441.91
272	106	20	23	106	012	$ 13,301.69
273	106	20	23	106	013	$ -
274	106	20	23	106	014	$ -
275	106	20	23	106	015	$ 960.56
276	106	20	23	106	016	$ 3,029.95
277	106	20	23	106	017	$ 14,210.68
278	106	20	23	106	018	$ 10,144.96
279	106	20	23	106	019	$ 1,383.89
280	106	20	23	106	020	$ 1,383.89
281	106	20	23	106	021	$ 2,668.93
282	106	20	23	106	022	$ 2,885.97

	Block #	PIN #				1997 EAV
283	106	20	23	106	023	$ 22,552.71
284	106	20	23	106	024	$ -
285	106	20	23	106	025	$ -
286	106	20	23	106	026	$ 9,506.73
287	106	20	23	106	027	$ 11,228.00
288	106	20	23	106	028	$ 960.56
289	106	20	23	106	029	$ -
290	106	20	23	106	030	$ 6,384.38
291	106	20	23	106	031	$ 10,155.70
292	106	20	23	106	032	$ -
293	106	20	23	106	033	$ 1,441.91
294	106	20	23	106	034	$ 21,600.74
295	106	20	23	106	035	$ 2,885.97
296	106	20	23	106	036	$ 2,885.97
297	106	20	23	106	037	$ -
298	106	20	23	106	038	$ 12,162.77
299	106	20	23	106	039	$ 4,983.30
300	106	20	23	106	040	$ 21,087.16
301	106	20	23	106	041	$ 6,345.70
302	106	20	23	106	042	$ 1,549.36
303	106	20	23	106	043	$ -
304	106	20	23	106	044	$ 12,416.34
305	106	20	23	106	045	$ 1,549.36
306	106	20	23	106	046	$ -
307	106	20	23	106	047	$ 1,549.36
308	106	20	23	106	048	$ 13,013.74
309	106	20	23	106	049	$ 12,910.59
310	106	20	23	106	050	$ 13,222.18
311	106	20	23	106	051	$ 15,938.39
312	106	20	23	106	052	$ 14,315.97
313	106	20	23	106	053	$ 13,525.18
314	106	20	23	106	054	$ 13,237.22
315	106	20	23	106	055	$ 23,057.70
316	106	20	23	106	056	$ 16,810.84
317	106	20	23	106	057	$ 16,789.36
318	106	20	23	106	058	$ 18,680.39
319	106	20	23	106	059	$ 16,164.03
320	106	20	23	106	060	$ 15,897.56
321	106	20	23	106	061	$ 11,853.33
322	106	20	23	106	062	$ 10,763.84
323	106	20	23	106	063	$ 11,023.86
324	106	20	23	106	064	$ 10,942.20
325	106	20	23	106	065	$ 10,329.76
326	106	20	23	106	066	$ 19,793.52
327	106	20	23	106	067	$ 1,220.58
328	106	20	23	106	068	$ 11,352.64
329	106	20	23	106	069	$ 10,987.33
330	106	20	23	106	070	$ 11,129.15
331	106	20	23	106	071	$ 9,326.23
332	106	20	23	106	072	$ 12,291.71
333	106	20	23	106	073	$ 11,101.22
334	106	20	23	106	074	$ 12,381.96
335	106	20	23	106	075	$ 11,073.28
336	106	20	23	106	076	$ 8,322.69
337	106	20	23	106	077	$ 11,797.46
338	106	20	23	106	078	$ 11,872.67
339	106	20	23	106	079	$ 4,609.39
340	106	20	23	106	080	$ 22,460.30
341	107	20	23	107	001	$ 12,341.13
342	107	20	23	107	002	$ 5,028.43
343	107	20	23	107	003	$ 2,638.85
344	107	20	23	107	004	$ -
345	107	20	23	107	005	$ 2,582.98
346	107	20	23	107	006	$ 1,495.63
347	107	20	23	107	007	$ 11,715.80
348	107	20	23	107	008	$ 1,272.15
349	107	20	23	107	009	$ 10,671.44
350	107	20	23	107	010	$ 10,297.53
351	107	20	23	107	011	$ -
352	107	20	23	107	012	$ -

	Block #	PIN #				1997 EAV
353	107	20	23	107	018	$ -
354	107	20	23	107	019	$ 54,135.09
355	107	20	23	107	020	$ 1,308.68
356	107	20	23	107	021	$ -
357	108	20	23	108	001	$ -
358	108	20	23	108	002	$ 15,869.63
359	108	20	23	108	006	$ 2,445.45
360	108	20	23	108	007	$ 4,893.05
361	108	20	23	108	008	$ 3,913.15
362	108	20	23	108	010	$ -
363	108	20	23	108	011	$ -
364	108	20	23	108	014	$ 3,072.93
365	108	20	23	108	016	$ 3,412.45
366	108	20	23	108	017	$ 5,118.68
367	109	20	23	109	001	$ 28,066.78
368	109	20	23	109	002	$ 1,536.46
369	109	20	23	109	003	$ 3,747.68
370	109	20	23	109	004	$ 2,606.62
371	109	20	23	109	005	$ 17,373.86
372	109	20	23	109	006	$ 13,546.67
373	109	20	23	109	007	$ 12,891.25
374	109	20	23	109	008	$ 68,491.89
375	109	20	23	109	009	$ 15,046.60
376	109	20	23	109	010	$ 13,376.90
377	109	20	23	109	013	$ 13,826.02
378	109	20	23	109	014	$ 13,881.89
379	109	20	23	109	015	$ 10,140.66
380	109	20	23	109	016	$ 10,858.39
381	109	20	23	109	017	$ 10,765.99
382	109	20	23	109	018	$ 14,526.56
383	109	20	23	109	019	$ 1,046.51
384	109	20	23	109	020	$ 12,059.63
385	109	20	23	109	021	$ 12,066.07
386	109	20	23	109	022	$ 12,197.16
387	109	20	23	109	023	$ 911.13
388	109	20	23	109	024	$ 12,581.81
389	109	20	23	109	025	$ 1,063.71
390	109	20	23	109	026	$ 3,298.56
391	109	20	23	109	027	$ -
392	109	20	23	109	035	$ 92,965.71
393	109	20	23	109	036	$ -
394	109	20	23	109	045	$ 13,634.77
395	109	20	23	109	046	$ 12,392.71
396	109	20	23	109	047	$ -
397	109	20	23	109	048	$ -
398	109	20	23	109	049	$ 6,665.89
399	110	20	23	110	001	$ -
400	110	20	23	110	002	$ -
401	110	20	23	110	003	$ -
402	110	20	23	110	004	$ 1,914.67
403	110	20	23	110	005	$ 12,549.58
404	110	20	23	110	006	$ 1,949.05
405	110	20	23	110	007	$ -
406	110	20	23	110	008	$ -
407	110	20	23	110	009	$ 11,651.34
408	110	20	23	110	010	$ 1,790.03
409	110	20	23	110	011	$ 1,790.03
410	110	20	23	110	012	$ -
411	110	20	23	110	013	$ 3,004.16
412	110	20	23	110	014	$ -
413	110	20	23	110	015	$ -
414	110	20	23	110	016	$ 1,833.01
415	110	20	23	110	017	$ -
416	110	20	23	110	018	$ -
417	110	20	23	110	019	$ -
418	110	20	23	110	020	$ -
419	110	20	23	110	021	$ -
420	110	20	23	110	022	$ -
421	110	20	23	110	023	$ 110,545.86
422	110	20	23	110	024	$ 13,993.64

	Block	PIN				1997EAV
423	107	20	23	107	013	$ 5,391.59
424	107	20	23	107	014	$ 37,352.18
425	107	20	23	107	015	$ 10,542.50
426	107	20	23	107	017	$ 5,988.98
427	110	20	23	110	025	$ 19,701.12
428	110	20	23	110	026	$ 1,740.61
429	110	20	23	110	027	$ 2,363.79
430	110	20	23	110	028	$ 3,019.20
431	110	20	23	110	029	$ 14,331.01
432	110	20	23	110	030	$ -
433	110	20	23	110	031	$ 1,487.04
434	110	20	23	110	032	$ -
435	110	20	23	110	033	$ 13,177.05
436	110	20	23	110	034	$ 13,514.43
437	110	20	23	110	035	$ -
438	110	20	23	110	036	$ 2,524.96
439	110	20	23	110	037	$ 16,494.96
440	110	20	23	110	038	$ -
441	111	20	23	111	001	$ 9,489.54
442	111	20	23	111	002	$ 7,925.14
443	111	20	23	111	003	$ 8,161.52
444	111	20	23	111	004	$ 13,458.56
445	111	20	23	111	005	$ 10,933.60
446	111	20	23	111	006	$ 2,249.90
447	111	20	23	111	007	$ -
448	111	20	23	111	008	$ -
449	111	20	23	111	009	$ 3,384.52
450	111	20	23	111	010	$ -
451	111	20	23	111	011	$ 85,242.57
452	111	20	23	111	012	$ 119,498.18
453	111	20	23	111	013	$ -
454	111	20	23	111	014	$ -
455	111	20	23	111	015	$ -
456	111	20	23	111	016	$ -
457	111	20	23	111	017	$ 1,431.17
458	111	20	23	111	018	$ 1,441.91
459	111	20	23	111	019	$ -
460	112	20	23	112	001	$ 10,503.82
461	112	20	23	112	002	$ 8,039.03
462	112	20	23	112	005	$ 2,677.53
463	112	20	23	112	006	$ -
464	112	20	23	112	007	$ 25,617.04
465	112	20	23	112	008	$ 10,718.71
466	112	20	23	112	009	$ -
467	112	20	23	112	010	$ -
468	112	20	23	112	011	$ 41,508.15
469	112	20	23	112	012	$ 46,807.34
470	112	20	23	112	013	$ 92,144.83
471	112	20	23	112	014	$ 14,500.78
472	112	20	23	112	015	$ 10,841.20
473	112	20	23	112	016	$ 2,959.04
474	112	20	23	112	017	$ 20,674.57
475	112	20	23	112	018	$ 11,595.46
476	112	20	23	112	019	$ 1,478.44
477	112	20	23	112	020	$ 10,108.43
478	112	20	23	112	021	$ -
479	112	20	23	112	022	$ -
480	112	20	23	112	023	$ 17,644.62
481	112	20	23	112	024	$ 15,983.52
482	112	20	23	112	025	$ 18,508.48
483	112	20	23	112	026	$ 8,672.96
484	112	20	23	112	027	$ 2,959.04
485	112	20	23	112	028	$ 100,080.72
486	112	20	23	112	030	$ 12,218.65
487	112	20	23	112	031	$ 2,677.53
488	113	20	23	113	001	$ 7,035.50
489	113	20	23	113	002	$ 11,253.79
490	113	20	23	113	003	$ 10,931.45
491	113	20	23	113	004	$ 12,521.64
492	113	20	23	113	005	$ 11,846.89

	Block	PIN				1997EAV
493	113	20	23	113	019	$ 14,485.73
494	113	20	23	113	020	$ 1,478.44
495	113	20	23	113	021	$ 15,005.77
496	113	20	23	113	022	$ 11,208.66
497	113	20	23	113	023	$ 15,050.90
498	113	20	23	113	024	$ 13,845.36
499	113	20	23	113	025	$ 14,784.43
500	113	20	23	113	026	$ 15,497.87
501	113	20	23	113	027	$ 13,701.39
502	113	20	23	113	028	$ 13,991.49
503	113	20	23	113	029	$ 13,379.05
504	113	20	23	113	030	$ 13,978.59
505	113	20	23	113	031	$ 1,478.44
506	113	20	23	113	032	$ 1,478.44
507	113	20	23	113	033	$ 12,390.56
508	113	20	23	113	034	$ 12,429.24
509	113	20	23	113	035	$ -
510	113	20	23	113	036	$ -
511	113	20	23	113	038	$ 6,917.31
512	113	20	23	113	041	$ 13,437.07
513	113	20	23	113	042	$ 51,120.18
514	113	20	23	113	044	$ -
515	113	20	23	113	045	$ -
516	114	20	23	114	001	$ 2,851.59
517	114	20	23	114	002	$ 9,949.41
518	114	20	23	114	003	$ 988.49
519	114	20	23	114	004	$ 9,648.56
520	114	20	23	114	005	$ 9,455.16
521	114	20	23	114	006	$ 11,191.47
522	114	20	23	114	007	$ 1,478.44
523	114	20	23	114	008	$ 12,538.83
524	114	20	23	114	009	$ 14,262.25
525	114	20	23	114	010	$ 13,348.97
526	114	20	23	114	011	$ 1,478.44
527	114	20	23	114	012	$ 13,065.31
528	114	20	23	114	013	$ 16,675.46
529	114	20	23	114	014	$ 16,290.81
530	114	20	23	114	015	$ 24,196.61
531	114	20	23	114	016	$ 19,879.47
532	114	20	23	114	017	$ 13,144.82
533	114	20	23	114	018	$ 13,048.12
534	114	20	23	114	019	$ 13,795.94
535	114	20	23	114	020	$ 16,310.15
536	114	20	23	114	021	$ 1,478.44
537	114	20	23	114	022	$ -
538	114	20	23	114	023	$ 2,855.89
539	114	20	23	114	024	$ 11,625.55
540	114	20	23	114	025	$ 10,411.42
541	114	20	23	114	026	$ 11,558.93
542	114	20	23	114	027	$ 12,169.22
543	114	20	23	114	028	$ 123,209.33
544	114	20	23	114	029	$ 2,959.04
545	114	20	23	114	030	$ 12,927.78
546	114	20	23	114	031	$ 12,152.03
547	114	20	23	114	032	$ 13,458.56
548	114	20	23	114	033	$ 9,100.59
549	114	20	23	114	034	$ 12,081.12
550	114	20	23	114	035	$ 11,043.20
551	114	20	23	114	036	$ 14,000.08
552	114	20	23	114	037	$ -
553	114	20	23	114	038	$ -
554	115	20	23	115	001	$ -
555	115	20	23	115	002	$ 12,575.36
556	115	20	23	115	003	$ 16,256.43
557	115	20	23	115	004	$ 19,582.93
558	115	20	23	115	005	$ 13,467.16
559	115	20	23	115	006	$ 13,237.22
560	115	20	23	115	008	$ 12,618.34
561	115	20	23	115	009	$ 11,670.68
562	115	20	23	115	010	$ 16,183.37

	Block	PIN 1	PIN 2	PIN 3	PIN 4	1997 TAX
563	113	20	23	113	006	$ 12,272.37
564	113	20	23	113	007	$ 12,248.73
565	113	20	23	113	008	$ 13,325.33
566	113	20	23	113	009	$ 9,764.60
567	113	20	23	113	017	$ 1,478.44
568	113	20	23	113	018	$ 11,522.40
569	115	20	23	115	013	$ 12,229.39
570	115	20	23	115	016	$ 13,005.14
571	115	20	23	115	017	$ 51,206.14
572	115	20	23	115	018	$ -
573	115	20	23	115	019	$ -
574	115	20	23	115	020	$ 16,320.90
575	115	20	23	115	021	$ 20,786.31
576	115	20	23	115	022	$ 10,338.36
577	115	20	23	115	023	$ 15,407.61
578	115	20	23	115	024	$ 22,413.03
579	115	20	23	115	025	$ 14,487.88
580	115	20	23	115	026	$ 14,939.15
581	115	20	23	115	027	$ -
582	115	20	23	115	028	$ -
583	115	20	23	115	029	$ -
584	115	20	23	115	030	$ -
585	115	20	23	115	031	$ 20,463.97
586	115	20	23	115	032	$ 17,917.53
587	115	20	23	115	033	$ 12,732.23
588	115	20	23	115	034	$ 13,673.45
589	115	20	23	115	035	$ 1,478.44
590	115	20	23	115	036	$ -
591	115	20	23	115	037	$ 1,147.51
592	115	20	23	115	038	$ 1,429.02
593	115	20	23	115	039	$ 12,940.68
594	116	20	23	116	001	$ 5,713.93
595	116	20	23	116	002	$ 21,400.90
596	116	20	23	116	004	$ 2,997.72
597	116	20	23	116	005	$ 2,920.36
598	116	20	23	116	006	$ 12,414.20
599	116	20	23	116	007	$ 13,735.77
600	116	20	23	116	008	$ 13,189.95
601	116	20	23	116	009	$ 13,497.24
602	116	20	23	116	010	$ 47,681.94
603	116	20	23	116	011	$ 2,959.04
604	116	20	23	116	012	$ 115,346.51
605	116	20	23	116	013	$ -
606	116	20	23	116	014	$ -
607	116	20	23	116	015	$ 2,959.04
608	116	20	23	116	016	$ 25,133.53
609	116	20	23	116	017	$ 21,274.11
610	116	20	23	116	018	$ 23,906.51
611	116	20	23	116	019	$ 24,087.02
612	116	20	23	116	020	$ 12,362.62
613	116	20	23	116	021	$ 2,959.04
614	116	20	23	116	022	$ 2,959.04
615	116	20	23	116	023	$ 10,050.41
616	116	20	23	116	024	$ 11,043.20
617	116	20	23	116	025	$ 11,051.79
618	116	20	23	116	026	$ 11,283.87
619	116	20	23	116	027	$ 9,865.60
620	116	20	23	116	028	$ 12,927.78
621	116	20	23	116	029	$ 12,927.78
622	116	20	23	116	030	$ 12,927.78
623	116	20	23	116	031	$ 12,927.78
624	116	20	23	116	032	$ 12,927.78
625	116	20	23	116	033	$ 12,927.78
626	117	20	23	117	001	$ -
627	117	20	23	117	002	$ 2,959.04
628	117	20	23	117	003	$ 10,669.29
629	117	20	23	117	004	$ 1,538.61
630	117	20	23	117	005	$ 10,372.74
631	117	20	23	117	006	$ -
632	117	20	23	117	007	$ 9,670.05
633	117	20	23	117	008	$ 18,093.74

	Block	PIN 1	PIN 2	PIN 3	PIN 4	1997 TAX
634	115	20	23	115	013	$ 12,661.32
635	115	20	23	115	014	$ 1,074.45
636	117	20	23	117	016	$ -
637	117	20	23	117	017	$ 19,664.58
638	117	20	23	117	018	$ 17,382.45
639	117	20	23	117	019	$ 1,302.23
640	117	20	23	117	020	$ 9,253.16
641	117	20	23	117	021	$ 9,657.16
642	117	20	23	117	022	$ 9,495.99
643	117	20	23	117	023	$ -
644	117	20	23	117	024	$ 13,256.56
645	117	20	23	117	025	$ 13,976.45
646	117	20	23	117	026	$ 2,959.04
647	117	20	23	117	027	$ 4,181.76
648	117	20	23	117	028	$ 11,606.21
649	117	20	23	117	029	$ 15,725.65
650	117	20	23	117	030	$ 11,180.73
651	117	20	23	117	031	$ 15,878.22
652	117	20	23	117	032	$ 2,959.04
653	117	20	23	117	033	$ 1,478.44
654	117	20	23	117	034	$ 1,478.44
655	117	20	23	117	035	$ 22,750.40
656	117	20	23	117	036	$ 2,870.93
657	118	20	23	118	001	$ -
658	118	20	23	118	002	$ -
659	118	20	23	118	003	$ -
660	118	20	23	118	004	$ 22,397.98
661	118	20	23	118	005	$ 17,296.50
662	118	20	23	118	006	$ 12,076.82
663	118	20	23	118	007	$ 15,577.38
664	118	20	23	118	008	$ 1,478.44
665	118	20	23	118	009	$ 12,154.18
666	118	20	23	118	010	$ 12,659.17
667	118	20	23	118	011	$ 12,659.17
668	118	20	23	118	012	$ 23,294.08
669	118	20	23	118	013	$ 11,273.13
670	118	20	23	118	014	$ 13,686.34
671	118	20	23	118	015	$ -
672	118	20	23	118	016	$ 15,551.59
673	118	20	23	118	017	$ 15,484.97
674	118	20	23	118	018	$ 2,959.04
675	118	20	23	118	019	$ 21,656.61
676	118	20	23	118	020	$ 15,785.82
677	118	20	23	118	021	$ 12,914.89
678	118	20	23	118	022	$ 11,124.86
679	118	20	23	118	023	$ 12,244.43
680	118	20	23	118	024	$ 9,403.59
681	118	20	23	118	025	$ 128.93
682	118	20	23	118	026	$ 9,704.43
683	118	20	23	118	027	$ 370,322.09
684	118	20	23	118	028	$ 13,950.66
685	118	20	23	118	029	$ 11,002.37
686	118	20	23	118	030	$ 9,343.42
687	118	20	23	118	031	$ 18,974.79
688	118	20	23	118	032	$ 106,581.14
689	119	20	23	119	001	$ 973.45
690	119	20	23	119	002	$ 10,329.76
691	119	20	23	119	003	$ 8,584.86
692	119	20	23	119	004	$ 709.14
693	119	20	23	119	005	$ 13,217.88
694	119	20	23	119	006	$ 14,960.64
695	119	20	23	119	007	$ 13,716.43
696	119	20	23	119	008	$ 1,360.25
697	119	20	23	119	009	$ 5,290.59
698	119	20	23	119	010	$ 13,439.22
699	119	20	23	119	011	$ 1,478.44
700	119	20	23	119	012	$ 5,707.48
701	119	20	23	119	013	$ -
702	119	20	23	119	014	$ 1,478.44
703	119	20	23	119	015	$ 12,745.13
704	119	20	23	119	016	$ 12,229.39

	Block #	PIN #				1997 BAV
705	117	20	23	117	009	$ 8,397.90
706	117	20	23	117	010	$ 715.58
707	117	20	23	117	011	$ 8,137.88
708	117	20	23	117	012	$ 12,828.93
709	117	20	23	117	013	$ 13,682.05
710	117	20	23	117	014	$ 12,766.61
711	117	20	23	117	015	$ 9,360.61
712	119	20	23	119	020	$ 12,616.19
713	119	20	23	119	021	$ 72,475.95
714	119	20	23	119	022	$ 10,144.96
715	119	20	23	119	023	$ 11,266.68
716	119	20	23	119	024	$ 10,338.36
717	119	20	23	119	025	$ 10,772.44
718	119	20	23	119	026	$ 10,772.44
719	119	20	23	119	027	$ 23,214.57
720	119	20	23	119	028	$ 2,959.04
721	119	20	23	119	029	$ -
722	119	20	23	119	030	$ 18,306.48
723	119	20	23	119	031	$ 14,952.05
724	119	20	23	119	032	$ 2,959.04
725	119	20	23	119	033	$ 2,959.04
726	119	20	23	119	034	$ -
727	119	20	23	119	035	$ 6,081.39
728	119	20	23	119	036	$ 15,491.42
729	119	20	23	119	037	$ 10,136.36
730	119	20	23	119	038	$ 11,230.15
731	119	20	23	119	039	$ 10,716.56
732	120	20	23	120	001	$ -
733	120	20	23	120	002	$ 12,038.14
734	120	20	23	120	003	$ 44,948.54
735	120	20	23	120	004	$ 2,677.53
736	120	20	23	120	005	$ 5,146.62
737	120	20	23	120	006	$ 5,146.62
738	120	20	23	120	007	$ 5,146.62
739	120	20	23	120	008	$ 13,258.71
740	120	20	23	120	009	$ 13,258.71
741	120	20	23	120	012	$ 5,359.36
742	120	20	23	120	016	$ 87,178.72
743	120	20	23	120	017	$ 10,353.40
744	120	20	23	120	018	$ -
745	120	20	23	120	019	$ -
746	120	20	23	120	020	$ 13,499.39
747	120	20	23	120	021	$ 12,809.59
748	120	20	23	120	022	$ 11,015.26
749	120	20	23	120	023	$ 2,432.55
750	120	20	23	120	024	$ 8,170.12
751	120	20	23	120	025	$ 13,071.76
752	120	20	23	120	026	$ 16,746.38
753	120	20	23	120	027	$ 12,455.02
754	120	20	23	120	028	$ 12,435.68
755	120	20	23	120	029	$ 12,354.03
756	120	20	23	120	030	$ 12,551.72
757	120	20	23	120	031	$ 170,401.32
758	120	20	23	120	032	$ 18,704.03
759	120	20	23	120	033	$ 17,143.92
760	120	20	23	120	034	$ 61,237.20
761	120	20	23	120	037	$ 25,511.74
762	120	20	23	120	038	$ 33,209.10
763	121	20	23	121	002	$ 10,828.31
764	121	20	23	121	003	$ 10,559.69
765	121	20	23	121	004	$ 14,047.36
766	121	20	23	121	005	$ 12,113.35
767	121	20	23	121	006	$ 14,898.32
768	121	20	23	121	007	$ 11,745.89
769	121	20	23	121	008	$ 11,045.35
770	121	20	23	121	009	$ 10,899.22
771	121	20	23	121	010	$ 12,401.30
772	121	20	23	121	011	$ 1,478.44
773	121	20	23	121	012	$ 11,595.46
774	121	20	23	121	013	$ 12,111.20
775	121	20	23	121	014	$ 214.89

	Block #	PIN #				1997 BAV
776	119	20	23	119	017	$ 19,625.90
777	119	20	23	119	018	$ 2,959.04
778	119	20	23	119	019	$ 1,478.44
779	121	20	23	121	021	$ 11,668.53
780	121	20	23	121	022	$ -
781	121	20	23	121	023	$ 3,541.39
782	121	20	23	121	024	$ 10,323.32
783	121	20	23	121	025	$ 10,611.27
784	121	20	23	121	026	$ 10,572.59
785	121	20	23	121	043	$ 17,975.55
786	121	20	23	121	044	$ 17,550.07
787	122	20	23	122	001	$ 2,851.59
788	122	20	23	122	002	$ 14,378.29
789	122	20	23	122	003	$ 12,078.97
790	122	20	23	122	004	$ 11,870.52
791	122	20	23	122	005	$ 12,156.33
792	123	20	23	123	019	$ -
793	123	20	23	123	020	$ -
794	123	20	23	123	021	$ -
795	123	20	23	123	022	$ -
796	123	20	23	123	023	$ -
797	123	20	23	123	024	$ -
798	123	20	23	123	025	$ -
799	123	20	23	123	026	$ -
800	123	20	23	123	027	$ -
801	123	20	23	123	028	$ -
802	123	20	23	123	029	$ -
803	123	20	23	123	030	$ -
804	123	20	23	123	031	$ -
805	123	20	23	123	032	$ -
806	123	20	23	123	033	$ -
807	123	20	23	123	034	$ -
808	123	20	23	123	035	$ -
809	123	20	23	123	036	$ -
810	123	20	23	123	037	$ -
811	200	20	23	200	004	$ 2,819.36
812	200	20	23	200	005	$ 29,089.66
813	200	20	23	200	007	$ 5,170.25
814	200	20	23	200	008	$ 2,585.13
815	200	20	23	200	009	$ 7,757.55
816	200	20	23	200	015	$ 25,904.99
817	200	20	23	200	016	$ 20,558.53
818	200	20	23	200	017	$ 16,067.33
819	200	20	23	200	018	$ -
820	200	20	23	200	019	$ 3,216.90
821	200	20	23	200	020	$ 164,399.45
822	200	20	23	200	021	$ -
823	200	20	23	200	022	$ -
824	200	20	23	200	023	$ 3,216.90
825	200	20	23	200	024	$ 10,518.87
826	200	20	23	200	025	$ 11,919.95
827	200	20	23	200	029	$ -
828	200	20	23	200	030	$ -
829	200	20	23	200	031	$ 5,170.25
830	200	20	23	200	032	$ -
831	200	20	23	200	033	$ 4,439.63
832	200	20	23	200	036	$ 8,167.97
833	200	20	23	200	037	$ 128,785.73
834	200	20	23	200	039	$ 3,816.45
835	200	20	23	200	040	$ 3,926.04
836	201	20	23	201	002	$ 3,608.00
837	201	20	23	201	003	$ -
838	201	20	23	201	007	$ 7,783.32
839	201	20	23	201	008	$ 4,897.34
840	201	20	23	201	009	$ -
841	201	20	23	201	010	$ 13,215.74
842	201	20	23	201	011	$ 13,288.80
843	201	20	23	201	012	$ 20,163.13
844	201	20	23	201	013	$ 132,778.38
845	201	20	23	201	014	$ 138,307.50

	Block #	TIN #				1997 EAV
846	121	20	23	121	015	$ 13,179.20
847	121	20	23	121	016	$ 24,974.52
848	121	20	23	121	017	$ 21,446.02
849	121	20	23	121	018	$ 76,361.16
850	121	20	23	121	019	$ 77,485.04
851	121	20	23	121	020	$ 12,962.16
852	201	20	23	201	020	$ -
853	201	20	23	201	021	$ 14,468.54
854	201	20	23	201	022	$ 26,379.90
855	201	20	23	201	023	$ 182,635.01
856	201	20	23	201	024	$ 17,408.24
857	201	20	23	201	025	$ -
858	201	20	23	201	026	$ 37,829.24
859	201	20	23	201	029	$ 10,707.97
860	201	20	23	201	030	$ 30,527.27
861	201	20	23	201	031	$ 30,017.98
862	202	20	23	202	002	$ -
863	202	20	23	202	003	$ -
864	202	20	23	202	005	$ -
865	202	20	23	202	006	$ -
866	202	20	23	202	007	$ -
867	202	20	23	202	008	$ -
868	202	20	23	202	009	$ -
869	202	20	23	202	016	$ -
870	202	20	23	202	017	$ -
871	202	20	23	202	018	$ -
872	202	20	23	202	019	$ -
873	202	20	23	202	020	$ -
874	202	20	23	202	021	$ -
875	202	20	23	202	022	$ 37,653.03
876	203	20	23	203	004	$ -
877	203	20	23	203	005	$ -
878	203	20	23	203	006	$ -
879	203	20	23	203	007	$ -
880	203	20	23	203	008	$ -
881	203	20	23	203	009	$ -
882	203	20	23	203	010	$ -
883	203	20	23	203	011	$ -
884	203	20	23	203	012	$ -
885	203	20	23	203	013	$ -
886	203	20	23	203	014	$ -
887	203	20	23	203	015	$ 124,230.06
888	203	20	23	203	016	$ 9,917.17
889	204	20	23	204	001	$ -
890	204	20	23	204	002	$ -
891	204	20	23	204	003	$ -
892	204	20	23	204	004	$ -
893	204	20	23	204	005	$ -
894	204	20	23	204	006	$ -
895	204	20	23	204	007	$ -
896	204	20	23	204	008	$ -
897	204	20	23	204	009	$ -
898	206	20	23	206	001	$ -
899	206	20	23	206	002	$ -
900	206	20	23	206	005	$ -
901	206	20	23	206	006	$ -
902	206	20	23	206	007	$ -
903	206	20	23	206	008	$ -
904	206	20	23	206	009	$ -
905	207	20	22	207	020	$ 635,618.83
906	207	20	22	207	021	$ 2,322.96
907	207	20	22	207	022	$ 2,787.12
908	207	20	22	207	023	$ 2,787.12
909	207	20	22	207	024	$ 2,787.12
910	207	20	22	207	025	$ 5,576.40
911	207	20	22	207	026	$ 2,787.12
912	207	20	22	207	027	$ 2,789.27
913	207	20	22	207	028	$ 2,789.27
914	207	20	22	207	029	$ 2,789.27
915	207	20	22	207	030	$ 2,789.27
916	207	20	22	207	031	$ 2,787.12

	Block #	TIN #				1997 EAV
917	201	20	23	201	015	$ -
918	201	20	23	201	016	$ -
919	201	20	23	201	017	$ 3,270.63
920	201	20	23	201	018	$ -
921	201	20	23	201	019	$ -
922	207	20	22	207	043	$ 2,561.49
923	207	20	22	207	044	$ 1,300.08
924	207	20	22	207	045	$ 1,757.80
925	207	20	22	207	046	$ 1,353.81
926	207	20	23	207	001	$ -
927	207	20	23	207	002	$ -
928	207	20	23	207	003	$ -
929	207	20	23	207	004	$ -
930	207	20	23	207	007	$ -
931	207	20	23	207	009	$ -
932	207	20	23	207	010	$ -
933	207	20	23	207	011	$ -
934	210	20	23	210	003	$ -
935	210	20	23	210	004	$ 12,038.14
936	210	20	23	210	005	$ -
937	210	20	23	210	006	$ -
938	210	20	23	210	007	$ -
939	210	20	23	210	008	$ -
940	210	20	23	210	009	$ 3,216.90
941	210	20	23	210	010	$ -
942	210	20	23	210	011	$ -
943	210	20	23	210	012	$ 2,443.30
944	210	20	23	210	013	$ -
945	210	20	23	210	014	$ 2,974.08
946	210	20	23	210	015	$ -
947	210	20	23	210	016	$ -
948	210	20	23	210	017	$ -
949	210	20	23	210	018	$ -
950	210	20	23	210	019	$ -
951	211	20	23	211	001	$ 12,081.12
952	211	20	23	211	002	$ 10,190.08
953	211	20	23	211	003	$ 10,398.53
954	211	20	23	211	004	$ 12,177.82
955	211	20	23	211	005	$ 9,401.44
956	211	20	23	211	006	$ 9,476.65
957	211	20	23	211	007	$ 10,710.12
958	211	20	23	211	008	$ -
959	211	20	23	211	009	$ 10,525.31
960	211	20	23	211	010	$ 11,934.99
961	211	20	23	211	011	$ 3,029.95
962	211	20	23	211	012	$ 13,516.58
963	211	20	23	211	013	$ 11,402.06
964	211	20	23	211	014	$ 10,568.29
965	211	20	23	211	015	$ 1,317.28
966	211	20	23	211	016	$ 1,158.26
967	211	20	23	211	017	$ 11,337.60
968	211	20	23	211	018	$ -
969	211	20	23	211	019	$ -
970	211	20	23	211	020	$ 16,997.80
971	211	20	23	211	021	$ 1,607.38
972	211	20	23	211	022	$ -
973	211	20	23	211	023	$ 15,106.77
974	211	20	23	211	024	$ 2,881.67
975	211	20	23	211	025	$ 9,278.95
976	211	20	23	211	026	$ 9,949.41
977	211	20	23	211	027	$ 977.75
978	211	20	23	211	028	$ 8,890.00
979	211	20	23	211	029	$ 10,028.92
980	211	20	23	211	030	$ -
981	211	20	23	211	031	$ 2,784.97
982	211	20	23	211	032	$ 1,504.23
983	211	20	23	211	033	$ 14,262.25
984	211	20	23	211	034	$ 2,572.23
985	211	20	23	211	035	$ 1,349.51
986	211	20	23	211	036	$ 1,158.26
987	211	20	23	211	037	$ 12,811.74

	Block #	PIN #				1997 EAV
988	207	20	22	207	032	$ 2,787.12
989	207	20	22	207	033	$ 2,789.27
990	207	20	22	207	034	$ 5,576.40
991	207	20	22	207	035	$ 2,787.12
992	207	20	22	207	036	$ 4,181.76
993	207	20	22	207	037	$ 2,787.12
994	207	20	22	207	038	$ 14,545.90
995	207	20	22	207	042	$ 2,832.25
996	211	20	23	211	044	$ 3,216.90
997	211	20	23	211	045	$ 1,830.86
998	211	20	23	211	046	$ 1,669.70
999	211	20	23	211	047	$ 21,327.83
1000	212	20	23	212	001	$ -
1001	212	20	23	212	002	$ 3,216.90
1002	212	20	23	212	003	$ 29,624.74
1003	212	20	23	212	004	$ 18,031.42
1004	212	20	23	212	005	$ 12,156.33
1005	212	20	23	212	006	$ 23,536.90
1006	212	20	23	212	007	$ 17,477.00
1007	212	20	23	212	008	$ 3,216.90
1008	212	20	23	212	009	$ 3,216.90
1009	212	20	23	212	010	$ -
1010	212	20	23	212	011	$ -
1011	212	20	23	212	012	$ 3,223.35
1012	212	20	23	212	013	$ 4,310.69
1013	212	20	23	212	014	$ 63,422.63
1014	212	20	23	212	015	$ 11,902.76
1015	212	20	23	212	016	$ -
1016	212	20	23	212	018	$ 13,192.10
1017	212	20	23	212	019	$ 12,455.02
1018	212	20	23	212	020	$ 69,839.25
1019	212	20	23	212	021	$ 3,216.90
1020	212	20	23	212	022	$ 16,391.81
1021	212	20	23	212	023	$ 12,798.85
1022	212	20	23	212	024	$ -
1023	212	20	23	212	025	$ -
1024	212	20	23	212	026	$ 5,322.83
1025	212	20	23	212	027	$ -
1026	212	20	23	212	028	$ 397,838.75
1027	212	20	23	212	029	$ -
1028	212	20	23	212	030	$ 114,746.96
1029	212	20	23	212	031	$ 24,871.37
1030	212	20	23	212	032	$ -
1031	212	20	23	212	033	$ -
1032	212	20	23	212	034	$ -
1033	212	20	23	212	035	$ -
1034	212	20	23	212	036	$ 86,005.42
1035	212	20	23	212	048	$ -
1036	212	20	23	212	049	$ -
1037	213	20	23	213	001	$ 28,208.61
1038	213	20	23	213	002	$ 10,697.22
1039	213	20	23	213	003	$ 10,699.37
1040	213	20	23	213	004	$ 3,219.05
1041	213	20	23	213	029	$ 98,243.41
1042	213	20	23	213	032	$ -
1043	213	20	23	213	033	$ 3,216.90
1044	213	20	23	213	034	$ 10,976.58
1045	213	20	23	213	035	$ 3,137.39
1046	213	20	23	213	036	$ -
1047	213	20	23	213	037	$ 1,759.95
1048	213	20	23	213	038	$ 12,225.09
1049	213	20	23	213	039	$ 1,201.24
1050	213	20	23	213	040	$ 11,683.57
1051	213	20	23	213	041	$ 2,967.63
1052	213	20	23	213	042	$ 2,903.16
1053	213	20	23	213	043	$ 1,407.53
1054	213	20	23	213	044	$ 2,217.66
1055	213	20	23	213	045	$ 10,301.83
1056	213	20	23	213	046	$ 15,798.71
1057	213	20	23	213	047	$ 1,257.11
1058	213	20	23	213	048	$ 11,279.58

	Block #	PIN #				1997 EAV
1059	211	20	23	211	038	$ 10,940.05
1060	211	20	23	211	039	$ 3,216.90
1061	211	20	23	211	040	$ -
1062	211	20	23	211	041	$ 1,607.38
1063	211	20	23	211	042	$ 1,607.38
1064	211	20	23	211	043	$ -
1065	213	20	23	213	056	$ 11,230.15
1066	213	20	23	213	057	$ 2,052.20
1067	213	20	23	213	058	$ 4,173.16
1068	213	20	23	213	059	$ 1,403.23
1069	213	20	23	213	060	$ -
1070	215	20	22	215	020	$ 16,002.86
1071	215	20	22	215	021	$ 64,333.77
1072	215	20	22	215	022	$ 39,756.80
1073	215	20	22	215	023	$ 46,283.01
1074	215	20	22	215	024	$ 576,923.78
1075	215	20	22	215	025	$ 5,808.48
1076	215	20	22	215	026	$ 5,976.09
1077	215	20	22	215	027	$ 5,909.48
1078	215	20	22	215	028	$ 64,855.95
1079	215	20	22	215	029	$ 41,914.29
1080	215	20	22	215	030	$ -
1081	218	20	23	218	002	$ 5,711.78
1082	218	20	23	218	003	$ 4,254.82
1083	218	20	23	218	004	$ 4,254.82
1084	218	20	23	218	005	$ 4,254.82
1085	218	20	23	218	006	$ -
1086	218	20	23	218	007	$ 21,246.17
1087	218	20	23	218	008	$ 112,935.44
1088	218	20	23	218	009	$ 4,254.82
1089	218	20	23	218	010	$ -
1090	218	20	23	218	011	$ 11,374.13
1091	218	20	23	218	012	$ -
1092	218	20	23	218	013	$ -
1093	218	20	23	218	014	$ -
1094	219	20	23	219	002	$ 5,318.53
1095	219	20	23	219	003	$ 17,964.80
1096	219	20	23	219	004	$ 20,345.79
1097	219	20	23	219	005	$ 22,862.15
1098	219	20	23	219	006	$ 21,877.95
1099	219	20	23	219	007	$ 74,096.22
1100	219	20	23	219	008	$ 11,763.08
1101	219	20	23	219	009	$ 13,989.34
1102	219	20	23	219	010	$ 3,191.12
1103	219	20	23	219	011	$ -
1104	219	20	23	219	012	$ 13,845.36
1105	219	20	23	219	013	$ 7,445.94
1106	219	20	23	219	014	$ -
1107	219	20	23	219	015	$ 2,127.41
1108	219	20	23	219	016	$ -
1109	219	20	23	219	017	$ 7,929.44
1110	219	20	23	219	018	$ 2,870.93
1111	219	20	23	219	019	$ 16,292.96
1112	219	20	23	219	020	$ 17,470.56
1113	219	20	23	219	021	$ 18,138.86
1114	219	20	23	219	022	$ 20,526.29
1115	219	20	23	219	023	$ 20,307.11
1116	219	20	23	219	024	$ 8,509.64
1117	219	20	23	219	025	$ 19,615.16
1118	219	20	23	219	026	$ 19,570.03
1119	219	20	23	219	027	$ 92,896.95
1120	219	20	23	219	029	$ 196,364.33
1121	220	20	23	220	001	$ 4,562.11
1122	220	20	23	220	002	$ 4,254.82
1123	220	20	23	220	003	$ -
1124	220	20	23	220	004	$ 21,854.31
1125	220	20	23	220	005	$ 4,254.82
1126	220	20	23	220	006	$ 4,254.82
1127	220	20	23	220	007	$ 18,603.03
1128	220	20	23	220	008	$ -
1129	220	20	23	220	009	$ -

1130	213	20	23	213	049	$ 1,209.83
1131	213	20	23	213	050	$ -
1132	213	20	23	213	051	$ 1,585.89
1133	213	20	23	213	052	$ 10,430.76
1134	213	20	23	213	053	$ 11,350.49
1135	213	20	23	213	054	$ 10,209.42
1136	213	20	23	213	055	$ 14,199.93
1137	220	20	23	220	016	$ 39,653.65
1138	220	20	23	220	017	$ 4,282.76
1139	220	20	23	220	018	$ 5,357.21
1140	220	20	23	220	019	$ 3,212.61
1141	220	20	23	220	020	$ 18,538.56
1142	220	20	23	220	021	$ 27,791.72
1143	220	20	23	220	022	$ 18,486.99
1144	220	20	23	220	023	$ -
1145	220	20	23	220	024	$ 18,364.50
1146	220	20	23	220	025	$ 20,741.18
1147	220	20	23	220	026	$ 20,225.45
1148	220	20	23	220	028	$ -
1149	220	20	23	220	029	$ -
1150	220	20	23	220	030	$ -
1151	220	20	23	220	031	$ -
1152	220	20	23	220	032	$ -
1153	221	20	23	221	003	$ -
1154	221	20	23	221	004	$ 17,928.27
1155	221	20	23	221	005	$ 17,700.49
1156	221	20	23	221	006	$ 12,171.37
1157	221	20	23	221	007	$ 10,523.16
1158	221	20	23	221	008	$ 10,123.47
1159	221	20	23	221	009	$ 11,795.31
1160	221	20	23	221	010	$ 6,592.83
1161	221	20	23	221	011	$ 69,418.07
1162	221	20	23	221	012	$ 10,753.10
1163	221	20	23	221	013	$ 12,644.13
1164	221	20	23	221	014	$ 10,563.99
1165	221	20	23	221	015	$ 16,662.57
1166	221	20	23	221	016	$ 9,934.36
1167	221	20	23	221	017	$ 9,526.07
1168	221	20	23	221	018	$ 20,595.06
1169	221	20	23	221	019	$ 23,349.95
1170	221	20	23	221	020	$ 16,780.76
1171	221	20	23	221	021	$ -
1172	221	20	23	221	022	$ 11,187.17
1173	221	20	23	221	023	$ 22,664.45
1174	221	20	23	221	024	$ 19,969.73
1175	221	20	23	221	025	$ 12,139.14
1176	221	20	23	221	026	$ 5,711.78
1177	221	20	23	221	027	$ 375,341.92
1178	221	20	23	221	028	$ -
1179	221	20	23	221	029	$ -
1180	223	20	22	223	024	$ 65,898.17
1181	223	20	22	223	025	$ 79,962.72
1182	223	20	22	223	026	$ 23,212.42
1183	223	20	22	223	027	$ -
1184	223	20	22	223	028	$ -
1185	223	20	22	223	029	$ 6,607.87
1186	223	20	22	223	030	$ 14,081.74
1187	223	20	22	223	031	$ 22,060.61
1188	223	20	22	223	032	$ 68,657.36
1189	223	20	22	223	033	$ 22,183.09
1190	223	20	22	223	034	$ 10,600.52
1191	231	20	22	231	023	$ 10,374.89
1192	231	20	22	231	024	$ 2,593.72
1193	231	20	22	231	025	$ 2,593.72
1194	231	20	22	231	026	$ 30,280.15
1195	231	20	22	231	027	$ 48,543.65
1196	231	20	22	231	028	$ 17,055.82
1197	231	20	22	231	029	$ 2,593.72
1198	231	20	22	231	030	$ 67,797.80
1199	220	20	23	220	010	$ 3,191.12
1200	220	20	23	220	011	$ -
1201	220	20	23	220	012	$ 4,254.82
1202	220	20	23	220	013	$ 7,445.94
1203	220	20	23	220	014	$ -
1204	220	20	23	220	015	$ 16,946.23
1205	311	20	14	311	024	$ 21,177.41
1206	311	20	14	311	025	$ 5,462.50
1207	311	20	14	311	026	$ 3,251.29
1208	311	20	14	311	027	$ 15,282.98
1209	311	20	14	311	028	$ -
1210	311	20	14	311	029	$ 3,251.29
1211	311	20	14	311	030	$ -
1212	311	20	14	311	031	$ 4,878.00
1213	311	20	14	311	032	$ 18,413.92
1214	311	20	14	311	033	$ 14,668.39
1215	311	20	14	311	034	$ 8,101.35
1216	311	20	14	311	035	$ 8,049.78
1217	311	20	14	311	036	$ -
1218	311	20	14	311	037	$ 112,662.53
1219	312	20	14	312	003	$ 19,217.61
1220	312	20	14	312	004	$ 12,487.26
1221	312	20	14	312	005	$ 17,094.50
1222	312	20	14	312	006	$ -
1223	312	20	14	312	007	$ -
1224	312	20	14	312	008	$ 13,095.40
1225	312	20	14	312	027	$ 915.43
1226	312	20	14	312	029	$ -
1227	312	20	14	312	030	$ -
1228	313	20	14	313	014	$ -
1229	313	20	14	313	016	$ -
1230	313	20	14	313	017	$ 1,089,174.26
1231	313	20	14	313	018	$ -
1232	314	20	14	314	001	$ -
1233	314	20	14	314	002	$ -
1234	314	20	14	314	003	$ 23,842.05
1235	314	20	14	314	004	$ -
1236	314	20	14	314	005	$ -
1237	314	20	14	314	006	$ -
1238	314	20	14	314	007	$ 23,685.18
1239	314	20	14	314	008	$ 116,616.51
1240	314	20	14	314	009	$ 26,440.07
1241	314	20	14	314	010	$ -
1242	314	20	14	314	011	$ -
1243	314	20	14	314	012	$ -
1244	314	20	14	314	013	$ 6,534.80
1245	314	20	14	314	014	$ -
1246	314	20	14	314	015	$ 3,266.33
1247	314	20	14	314	016	$ -
1248	314	20	14	314	017	$ -
1249	314	20	14	314	018	$ 19,778.48
1250	314	20	14	314	019	$ 15,695.57
1251	314	20	14	314	020	$ 28,986.51
1252	314	20	14	314	021	$ -
1253	314	20	14	314	022	$ 4,727.58
1254	315	20	14	315	001	$ 71,833.43
1255	315	20	14	315	002	$ 20,745.48
1256	315	20	14	315	003	$ 3,569.32
1257	315	20	14	315	004	$ 3,266.33
1258	315	20	14	315	005	$ -
1259	315	20	14	315	006	$ 6,534.80
1260	315	20	14	315	007	$ 3,266.33
1261	315	20	14	315	008	$ -
1262	315	20	14	315	009	$ -
1263	315	20	14	315	010	$ 18,014.23
1264	315	20	14	315	011	$ 3,266.33
1265	315	20	14	315	014	$ -
1266	315	20	14	315	015	$ -
1267	315	20	14	315	016	$ 6,534.80

	Block #	PIN #				1997 EAV
1268	231	20	22	231	032	$ 15,388.27
1269	231	20	22	231	033	$ 2,527.11
1270	231	20	22	231	034	$ 50,436.83
1271	231	20	22	231	035	$ 78,460.64
1272	231	20	22	231	036	$ 97,789.99
1273	231	20	22	231	038	$ 24,486.72
1274	231	20	22	231	039	$ 33,406.80
1275	309	20	14	309	002	$ -
1276	311	20	14	311	023	$ 6,504.72
1277	315	20	14	315	026	$ 145,813.61
1278	315	20	14	315	027	$ 14,795.18
1279	315	20	14	315	028	$ -
1280	316	20	14	316	001	$ 16,623.89
1281	316	20	14	316	002	$ -
1282	316	20	14	316	003	$ -
1283	316	20	14	316	004	$ -
1284	316	20	14	316	005	$ 22,868.59
1285	316	20	14	316	006	$ 21,497.60
1286	316	20	14	316	007	$ 19,028.51
1287	316	20	14	316	008	$ -
1288	316	20	14	316	009	$ 668.31
1289	316	20	14	316	010	$ 668.31
1290	316	20	14	316	011	$ 5,971.79
1291	316	20	14	316	012	$ 547.97
1292	316	20	14	316	013	$ 39,943.75
1293	316	20	14	316	015	$ 20,120.15
1294	316	20	14	316	016	$ 9,558.31
1295	316	20	14	316	017	$ 3,266.33
1296	316	20	14	316	018	$ 3,266.33
1297	316	20	14	316	019	$ -
1298	316	20	14	316	020	$ 19,857.98
1299	316	20	14	316	021	$ 8,309.80
1300	316	20	14	316	022	$ 14,614.67
1301	316	20	14	316	023	$ 22,135.82
1302	316	20	14	316	024	$ 12,227.24
1303	316	20	14	316	025	$ -
1304	316	20	14	316	026	$ 21,403.04
1305	316	20	14	316	027	$ 5,318.53
1306	316	20	14	316	028	$ -
1307	316	20	14	316	029	$ 10,123.47
1308	316	20	14	316	030	$ -
1309	316	20	14	316	031	$ -
1310	316	20	14	316	032	$ -
1311	316	20	14	316	033	$ -
1312	317	20	14	317	001	$ 77,856.80
1313	317	20	14	317	002	$ 95,877.47
1314	317	20	14	317	003	$ 6,470.34
1315	317	20	14	317	004	$ 17,704.79
1316	317	20	14	317	005	$ 23,962.38
1317	317	20	14	317	006	$ -
1318	317	20	14	317	007	$ 8,131.44
1319	317	20	14	317	008	$ 4,123.74
1320	317	20	14	317	009	$ -
1321	317	20	14	317	010	$ -
1322	317	20	14	317	011	$ -
1323	317	20	14	317	012	$ 17,305.09
1324	317	20	14	317	013	$ 7,091.37
1325	317	20	14	317	016	$ 103,398.62
1326	317	20	14	317	017	$ -
1327	317	20	14	317	018	$ 22,821.32
1328	317	20	14	317	019	$ -
1329	317	20	14	317	020	$ 7,063.43
1330	317	20	14	317	021	$ 21,622.23
1331	317	20	14	317	022	$ -
1332	317	20	14	317	023	$ -
1333	317	20	14	317	024	$ -
1334	317	20	14	317	025	$ -
1335	317	20	14	317	026	$ 14,711.37
1336	317	20	14	317	027	$ 6,513.32
1337	317	20	14	317	028	$ 148.27
1338	317	20	14	317	029	$ 4,065.72

	Block #	PIN #				1997 EAV
1339	315	20	14	315	017	$ 18,987.68
1340	315	20	14	315	018	$ 5,329.27
1341	315	20	14	315	019	$ -
1342	315	20	14	315	020	$ -
1343	315	20	14	315	021	$ -
1344	315	20	14	315	022	$ 6,534.80
1345	315	20	14	315	023	$ 4,899.49
1346	315	20	14	315	024	$ -
1347	315	20	14	315	025	$ 93,848.91
1348	318	20	14	318	014	$ -
1349	318	20	14	318	015	$ 16,980.61
1350	318	20	14	318	016	$ 8,481.71
1351	318	20	14	318	017	$ -
1352	318	20	14	318	018	$ 18,918.92
1353	318	20	14	318	019	$ 526,403.14
1354	318	20	14	318	020	$ 22,509.73
1355	318	20	14	318	021	$ 83,779.16
1356	318	20	14	318	028	$ 23,197.38
1357	318	20	14	318	029	$ 6,973.18
1358	318	20	14	318	030	$ 153,104.83
1359	318	20	14	318	031	$ -
1360	318	20	14	318	032	$ -
1361	403	20	14	403	017	$ 11,472.98
1362	403	20	14	403	018	$ -
1363	403	20	14	403	019	$ -
1364	403	20	14	403	028	$ 9,474.50
1365	403	20	14	403	037	$ -
1366	406	20	22	406	024	$ 152,696.54
1367	406	20	22	406	025	$ 6,451.00
1368	406	20	22	406	026	$ 2,903.16
1369	406	20	22	406	027	$ 2,903.16
1370	406	20	22	406	030	$ -
1371	406	20	22	406	040	$ -
1372	406	20	22	406	041	$ 106,830.41
1373	407	20	14	407	017	$ 34,954.01
1374	407	20	14	407	018	$ 6,446.70
1375	407	20	14	407	019	$ 5,157.36
1376	407	20	14	407	020	$ 127,487.79
1377	407	20	14	407	021	$ -
1378	407	20	14	407	022	$ -
1379	408	20	14	408	003	$ -
1380	408	20	14	408	004	$ 6,446.70
1381	408	20	14	408	005	$ 15,379.68
1382	408	20	14	408	006	$ 12,992.25
1383	408	20	14	408	007	$ 15,626.80
1384	408	20	14	408	008	$ 190,287.24
1385	408	20	14	408	009	$ -
1386	408	20	14	408	010	$ -
1387	408	20	14	408	011	$ -
1388	408	20	14	408	012	$ -
1389	408	20	14	408	013	$ 13,342.52
1390	408	20	14	408	016	$ 14,954.20
1391	408	20	14	408	017	$ 7,899.36
1392	408	20	14	408	018	$ 16,675.46
1393	408	20	14	408	019	$ 12,345.43
1394	408	20	14	408	020	$ 13,662.71
1395	408	20	14	408	021	$ -
1396	408	20	14	408	022	$ 2,653.89
1397	408	20	14	408	023	$ 12,229.39
1398	408	20	14	408	024	$ 12,229.39
1399	408	20	14	408	025	$ 2,342.30
1400	408	20	14	408	026	$ -
1401	408	20	14	408	027	$ 32,697.66
1402	408	20	14	408	028	$ 17,900.34
1403	408	20	14	408	029	$ 6,446.70
1404	409	20	14	409	004	$ 1,061,393.28
1405	409	20	14	409	005	$ 3,183,728.58
1406	409	20	14	409	006	$ -
1407	409	20	14	409	007	$ -
1408	409	20	14	409	008	$ -
1409	409	20	14	409	009	$ -

	Block #	Ward	Tax Area	Parcel	Sub	1997 PAV
1410	317	20	14	317	030	$ 94,272.24
1411	317	20	14	317	031	$ 7,091.37
1412	317	20	14	317	032	$ 6,549.85
1413	318	20	14	318	001	$ -
1414	318	20	14	318	004	$ 7,134.35
1415	318	20	14	318	007	$ 3,270.63
1416	318	20	14	318	008	$ 3,470.47
1417	318	20	14	318	009	$ 4,933.87
1418	318	20	14	318	010	$ -
1419	318	20	14	318	013	$ 59,554.61
1420	410	20	14	410	005	$ -
1421	410	20	14	410	007	$ -
1422	412	20	14	412	001	$ 4,633.03
1423	412	20	14	412	002	$ 4,428.88
1424	412	20	14	412	003	$ 6,175.94
1425	412	20	14	412	004	$ 21,817.78
1426	412	20	14	412	005	$ 67,460.42
1427	412	20	14	412	006	$ -
1428	412	20	14	412	007	$ -
1429	412	20	14	412	008	$ 40,579.83
1430	412	20	14	412	009	$ 15,379.68
1431	412	20	14	412	010	$ -
1432	412	20	14	412	011	$ 3,216.90
1433	412	20	14	412	012	$ 20,397.36
1434	412	20	14	412	013	$ -
1435	412	20	14	412	014	$ 5,146.62
1436	412	20	14	412	015	$ 192,440.44
1437	412	20	14	412	016	$ 16,275.77
1438	412	20	14	412	019	$ 6,433.81
1439	412	20	14	412	020	$ -
1440	412	20	14	412	021	$ -
1441	412	20	14	412	022	$ 53,572.08
1442	412	20	14	412	023	$ 4,920.98
1443	412	20	14	412	024	$ 4,920.98
1444	412	20	14	412	025	$ 19,683.92
1445	412	20	14	412	026	$ 4,925.28
1446	412	20	14	412	027	$ 27,052.50
1447	413	20	14	413	001	$ 101,292.70
1448	413	20	14	413	002	$ -
1449	413	20	14	413	003	$ 6,446.70
1450	413	20	14	413	004	$ 21,366.51
1451	413	20	14	413	005	$ 11,391.32
1452	413	20	14	413	006	$ 12,308.90
1453	413	20	14	413	007	$ 9,826.92
1454	413	20	14	413	008	$ 3,221.20
1455	413	20	14	413	009	$ 11,111.96
1456	413	20	14	413	010	$ 16,533.64
1457	413	20	14	413	011	$ 114,566.45
1458	413	20	14	413	016	$ 6,446.70
1459	413	20	14	413	017	$ 6,446.70
1460	413	20	14	413	018	$ -
1461	413	20	14	413	019	$ -
1462	413	20	14	413	020	$ -
1463	413	20	14	413	021	$ -
1464	413	20	14	413	022	$ 97,987.69
1465	413	20	14	413	023	$ 7,654.38
1466	413	20	14	413	024	$ 15,878.22
1467	413	20	14	413	025	$ 20,283.47
1468	413	20	14	413	026	$ 19,883.77
1469	413	20	14	413	027	$ 18,886.68
1470	413	20	14	413	028	$ -
1471	413	20	14	413	029	$ -
1472	413	20	14	413	030	$ -
1473	414	20	14	414	001	$ -
1474	414	20	14	414	002	$ -
1475	414	20	14	414	003	$ 20,025.60
1476	414	20	14	414	004	$ 67,466.86
1477	414	20	14	414	005	$ 58,031.04
1478	414	20	14	414	006	$ 6,652.99
1479	414	20	14	414	007	$ -
1480	414	20	14	414	008	$ -
1481	414	20	14	414	009	$ -
1482	414	20	14	414	010	$ -
1483	414	20	14	414	011	$ -
1484	414	20	14	414	012	$ 248,988.75
1485	414	20	14	414	013	$ 39,915.82
1486	414	20	14	414	014	$ 144,279.29
1487	414	20	14	414	015	$ 75,679.96
1488	414	20	14	414	016	$ -
1489	414	20	14	414	017	$ -
1490	414	20	14	414	018	$ -
1491	414	20	14	414	019	$ -
1492	409	20	14	409	010	$ -
1493	409	20	14	409	011	$ 56,157.20
1494	409	20	14	409	013	$ 21,976.80
1495	409	20	14	409	014	$ 16,297.26
1496	409	20	14	409	028	$ -
1497	409	20	14	409	029	$ -
1498	409	20	14	409	030	$ -
1499	409	20	14	409	031	$ 578.05
1500	409	20	14	409	032	$ 496.40
1501	410	20	14	410	001	$ 102,147.96
1502	414	20	14	414	020	$ -
1503	414	20	14	414	021	$ -
1504	414	20	14	414	022	$ -
1505	414	20	14	414	025	$ -
1506	414	20	14	414	026	$ -
1507	414	20	14	414	027	$ -
1508	414	20	14	414	028	$ -
1509	414	20	14	414	029	$ -
1510	415	20	14	415	001	$ 104,041.14
1511	415	20	14	415	002	$ 54,210.30
1512	415	20	14	415	003	$ 41,140.69
1513	415	20	14	415	004	$ 10,761.69
1514	415	20	14	415	005	$ 11,275.28
1515	415	20	14	415	006	$ 18,938.26
1516	415	20	14	415	007	$ 10,114.87
1517	415	20	14	415	008	$ 9,650.71
1518	416	20	14	416	001	$ -
1519	416	20	14	416	002	$ -
1520	416	20	14	416	006	$ -
1521	416	20	14	416	008	$ -
1522	423	20	15	423	034	$ 655,111.51
1523	500	20	23	500	002	$ -
1524	500	20	23	500	003	$ -
						$ 32,861,309.73

EXECUTION OF INTERGOVERNMENTAL AGREEMENT WITH CHICAGO PARK DISTRICT FOR REDEVELOPMENT OF PARK 561 AT 1611 -- 1629 S. WABASH AVE.
[O2011-9609]

The Committee on Finance submitted the following report:

CHICAGO, December 14, 2011.

To the President and Members of the City Council:

Your Committee on Finance, having had under consideration an ordinance authorizing the Commissioner of the Department of Housing and Economic Development to enter into and execute an intergovernmental agreement with the Chicago Park District for the redevelopment of Park 561, having had the same under advisement, begs leave to report and recommend that Your Honorable Body *Pass* the proposed ordinance transmitted herewith.

This recommendation was concurred in by a viva voce vote of the members of the Committee.

Respectfully submitted,

(Signed) EDWARD M. BURKE,
Chairman.

On motion of Alderman Burke, the said proposed ordinance transmitted with the foregoing committee report was *Passed* by yeas and nays as follows:

Yeas -- Aldermen Moreno, Fioretti, Dowell, Burns, Hairston, Sawyer, Jackson, Harris, Beale, Pope, Balcer, Cárdenas, Quinn, Burke, Foulkes, Thompson, Thomas, Lane, O'Shea, Cochran, Brookins, Muñoz, Zalewski, Chandler, Solis, Maldonado, Burnett, Ervin, Reboyras, Suarez, Waguespack, Mell, Austin, Colón, Sposato, Mitts, Cullerton, Laurino, P. O'Connor, M. O'Connor, Reilly, Smith, Tunney, Arena, Cappleman, Pawar, Osterman, Moore, Silverstein -- 49.

Nays -- None.

Alderman Pope moved to reconsider the foregoing vote. The motion was lost.

The following is said ordinance as passed:

WHEREAS, The City of Chicago (the "City") is a municipal corporation and home rule unit of government under Article VII, Section 6(a) of the 1970 Constitution of the State of Illinois and, as such, may exercise any power and perform any function pertaining to its government and affairs; and

WHEREAS, The Chicago Park District (the "Park District"), is an Illinois municipal corporation and a unit of local government under Article VII, Section 1 of the 1970 Constitution of the State of Illinois and, as such, is authorized to exercise control over and supervise the operation of all parks within the corporate limits of the City; and

WHEREAS, The Park District wishes to build, develop, and operate a new park, to be known as Park 561 (the "Project") at 1611 -- 1629 South Wabash Avenue in Chicago, Illinois, legally described in Exhibit A (the "Property"); and

WHEREAS, The City wishes to assist the Park District with the Project by: (1) conveying Property; (2) providing certain City Increment (as hereinafter defined); and (3) providing certain Open Space Impact Fees (as hereinafter defined) to the Park District; and

WHEREAS, The City owns the Property, which is an approximately 1.1-acre parcel of real property; and

WHEREAS, The City wishes to convey the Property to the Park District for the Project; and

WHEREAS, The City is authorized to convey title to or other interests in City-owned real estate to other municipalities in accordance with the provisions of the Local Government Property Transfer Act, 50 ILCS 605/0.01, et seq.; and

WHEREAS, All of the Property lies wholly within the boundaries of the Near South Redevelopment Area (as hereinafter defined); and

WHEREAS, The City has established the Community Development Commission ("CDC") to, among other things, designate redevelopment areas, approve redevelopment plans, and recommend the sale of parcels located in redevelopment areas, subject to the approval of the City Council; and

WHEREAS, By Resolution Number 11-CDC-40 adopted on October 11, 2011, the CDC recommended the transfer of the Property to the Park District; and

WHEREAS, The Chicago Plan Commission ("CPC"), the Chicago Park District and the City Council of the City have previously prepared and approved that certain planning document entitled, "City Space: An Open Space Plan For Chicago", dated January 1998 (the "Open Space Plan"), which sets forth certain goals and objectives for increasing open space in the City; and

WHEREAS, By Resolution Number 11-087-21, adopted by the CPC on October 20, 2011, the CPC recommended the sale of the Property to the Park District; and

WHEREAS, Public notices advertising the Department of Housing and Economic Development's intent to convey the Property to the Park District appeared in the *Chicago Sun-Times* on October 16 and 30, and November 13, 2011; and

WHEREAS, No alternative proposals were received by the deadline indicated in the aforesaid notices; and

WHEREAS, The use of the Property for the Project is consistent with the purposes and objectives of the Open Space Plan and the Redevelopment Project and Plan for the Near South Redevelopment Project Area (as defined below); and

WHEREAS, The City Council finds that the establishment of additional public open space and parkland is essential to the general health, safety and welfare of the City; and

WHEREAS, By ordinance adopted on January 20, 2010, the Board of Commissioners of the Park District authorized the acceptance of the Property from the City; and

WHEREAS, The City is authorized under the provisions of the Tax Increment Allocation Redevelopment Act, 65 ILCS 5/11-74.4-1, et seq., as amended from time to time (the "Act"), to finance projects that eradicate blight conditions and conservation factors that could lead to blight through the use of tax increment allocation financing for redevelopment projects; and

WHEREAS, To induce certain redevelopment pursuant to the Act, the City Council adopted the following ordinances on November 28, 1990, and published in the *Journal of the Proceedings of the City Council of the City of Chicago* (the "*Journal*") for such date at pages 25969 to 26047: (1) An Ordinance of the City of Chicago, Illinois Approving a Redevelopment Plan for the Central Station Redevelopment Project Area; (2) An Ordinance of the City of Chicago, Illinois Designating the Central Station Redevelopment Project Area as a Redevelopment Project Area Pursuant to the Tax Increment Allocation Redevelopment Act; and (3) An Ordinance of the City of Chicago, Illinois Adopting Tax Increment Allocation Financing for the Central Station Redevelopment Project Area (the "TIF Adoption Ordinances"). To expand the original redevelopment area (the "Original Project Area") by including additional contiguous areas (together with the Original Project Area, the "Expanded Project Area") pursuant to the Act and to name the Expanded Project Area the "Near South Tax Increment Financing Redevelopment Area", the City Council adopted the following ordinances on August 3, 1994, and published in the *Journal* for such date at pages 54876 to 54950: (1) An Ordinance of the City of Chicago, Illinois for Approval and Adoption of a Redevelopment Project and Plan for the Near South Redevelopment Project Area; (2) An Ordinance of the City of Chicago, Illinois for Designation of the Near South Redevelopment Project Area (the "Near South Redevelopment Area") as a Tax Increment Financing District Redevelopment Area; and (3) An Ordinance of the City of Chicago, Illinois for Adoption of Tax Increment Financing for the Near South Redevelopment Project Area (the "TIF Original Expansion Ordinances"). The TIF redevelopment project and plan were further amended by: (1) An Ordinance for the Approval of Amendment Number 2 to the Expanded Near South Tax Increment Financing Redevelopment Project and Plan, on May 12, 1999 and published

in the *Journal* for such date at pages 1002 to 1012; (2) An Ordinance for the Approval of Amendment Number 3 to Near South Tax Increment Financing Redevelopment Project and Plan, on March 28, 2001, and published in the *Journal* for such date at pages 55308 to 55313; (3) An Ordinance for an Amendment of Near South Tax Increment Financing Redevelopment Plan and Project, on June 9, 2010, and published in the *Journal* for such date at pages 92483 to 92567 (the "TIF Amendment Ordinances"). To further expand the Expanded Project Area pursuant to the Act, the City Council adopted the following ordinances: (1) An Ordinance of the City of Chicago, Illinois Approving Revision Number 5 to the Redevelopment Plan for the Near South Tax Increment Financing Redevelopment Area; (2) An Ordinance of the City of Chicago, Illinois Designating the 2011 Expanded Project Area Redevelopment Project Area Pursuant to the Tax Increment Allocation Redevelopment Act; and (3) An Ordinance of the City of Chicago, Illinois Adopting Tax Increment Allocation Financing for the Near South Tax Increment Financing 2011 Expanded Project Area (the "TIF Expansion Ordinances", collectively referred to herein with the TIF Adoption Ordinances, the TIF Original Expansion Ordinances, and the TIF Amendment Ordinances, as the "TIF Ordinances").

WHEREAS, Under 65 ILCS 5/11-74.4-3(q)(7), such incremental ad valorem taxes which pursuant to the Act have been collected and are allocated to pay redevelopment project costs and obligations incurred in the payment thereof ("Increment") may be used to pay all or a portion of a taxing district's capital costs resulting from a redevelopment project necessarily incurred or to be incurred in furtherance of the objectives of the redevelopment plan and project, to the extent the municipality by written agreement accepts and approves such costs (Increment collected from the Near South Redevelopment Area shall be known as the "City Increment"); and

WHEREAS, The City wishes to make available to the Park District a portion of the City Increment in an amount not to exceed $3,515,404 for the purpose of funding the Project costs (the "TIF-Funded Improvements") to the extent and in the manner provided in the Agreement (as hereinafter defined); and

WHEREAS, The TIF Ordinances contemplate that tax increment financing assistance would be provided for public improvements, such as the Project, within the boundaries of the Near South Redevelopment Area; and

WHEREAS, The Park District is a taxing district under the Act; and

WHEREAS, In accordance with the Act, the TIF-Funded Improvements shall include such of the Park District's capital costs necessarily incurred or to be incurred in furtherance of the objectives of the TIF Ordinances, and the City has found that the TIF-Funded Improvements consist of the cost of the Park District's capital improvements that are necessary and directly result from the redevelopment project constituting the Project and, therefore, constitute "taxing districts' capital costs" as defined in Section 5/11-74.4-3(u) of the Act; and

WHEREAS, The City and the Park District wish to agree to enter into an intergovernmental agreement in substantially the form attached hereto as Exhibit B whereby the City shall pay for or reimburse the Park District for a portion of the TIF-Funded Improvements; and

WHEREAS, The City is authorized under its home rule powers to regulate the use and development of land; and

WHEREAS, It is a reasonable condition of development approval to ensure that adequate open space and recreational facilities exist within the City; and

WHEREAS, On April 1, 1998, the City Council adopted the Open Space Impact Fee Ordinance codified at Chapter 18 of Title 16 (the "Open Space Ordinance") of the Municipal Code of Chicago (the "Code") to address the need for additional public space and recreational facilities for the benefit of the residents of newly created residential developments in the City; and

WHEREAS, The Open Space Ordinance authorizes, among other things, the collection of fees from residential developments that create new dwelling units without contributing a proportionate share of open space and recreational facilities for the benefit of their residents as part of the overall development (the "Fee-Paying Developments"); and

WHEREAS, Pursuant to the Open Space Ordinance, the Department of Revenue ("DOR") has collected fees derived from the Fee-Paying Developments (the "Open Space Fees") and has deposited those fees in separate funds, each fund corresponding to the Community Area (as defined in the Open Space Ordinance) in which each of the Fee-Paying Developments is located and from which the Open Space Fees were collected; and

WHEREAS, The Open Space Ordinance requires that the Open Space Fees be expended within the same or a contiguous Community Area from which they were collected after a legislative finding by the City Council that the expenditure of the Open Space Fees will directly and materially benefit the developments from which the Open Space Fees were collected; and

WHEREAS, HED wishes to use proceeds from the Open Space Fees collected by DOR, in an amount not to exceed $469,596 (the "Open Space Assistance") for the purpose of partially funding the construction of park improvements on the Property, to create a park which will provide open space and recreational facilities for the benefit of the residents of the Near South Community Area; and

WHEREAS, HED wishes to make available to the Park District proceeds from the Open Space Fees collected by DOR in an amount not to exceed $469,596 for the purpose of partially funding the Project which will provide open space and recreational facilities for the benefit of the residents of the Near South Community Area; and

WHEREAS, The Open Space Ordinance requires that the Open Space Fees be used for open space acquisition or capital improvements, or both, which provide a direct and material benefit to the new development from which the fees are collected; and

WHEREAS, The Park District has agreed to use the proceeds from the Open Space Assistance for the Project subject to the terms and conditions specified in the agreement attached hereto as Exhibit B; and

WHEREAS, HED has determined that the use of the Open Space Fees to assist the Project will provide a direct and material benefit to each of the Fee-Paying Developments from which the Open Space Fees were collected in that the Open Space Fees used for the Project will come from the specific fund set up by DOR for the corresponding Community Area in which a Fee-Paying Development is located and from which the Open Space Fees were collected; and

WHEREAS, HED has recommended that the City Council (i) approve the use of the City Increment for the purposes set forth in this ordinance; (ii) approve the use of the Open Space Fees for the purposes set forth in this ordinance; (iii) make a finding that the expenditure of the Open Space Fees as described herein will directly and materially benefit the Fee-Paying Developments from which the Open Space Fees were collected; (iv) approve the conveyance of Property from the City to the Park District; and (v) authorize the City to enter into the agreement; now, therefore,

Be It Ordained by the City Council of the City of Chicago:

SECTION 1. The above recitals are expressly incorporated in and made a part of this ordinance as though fully set forth herein.

SECTION 2. The City Council hereby finds that the expenditures of the Open Space Fees for the Project as described herein, will directly and materially benefit the residents of those Fee-Paying Developments from which the Open Space Fees were collected and approves the use of the Open Space Fees for the Project.

SECTION 3. The Commissioner of HED (the "Commissioner") is hereby authorized to provide Open Space Fee proceeds to the Park District in an amount not to exceed Four Hundred Sixty-nine Thousand Five Hundred Ninety-six Dollars ($469,596) from the corresponding funds to pay for expenses permitted under the Open Space Ordinance.

SECTION 4. The City hereby finds that the TIF-Funded Improvements, among other eligible redevelopment project costs under the Act approved by the City, consist of the cost of the Park District's capital improvements that are necessary and directly result from the redevelopment project constituting the Project and, therefore, constitute "taxing districts' capital costs" as defined in Section 5/11-74.4-3(u) of the Act.

SECTION 5. Subject to the terms and conditions of the Agreement, the City is hereby authorized to convey for the sum of One and no/100 Dollars ($1.00) to the Park District the Property listed on Exhibit A. The Property shall be conveyed to the Park District subject to the Park District's execution of and in accordance with the terms and conditions of the agreement. The Mayor or his proxy is authorized to execute, and the City Clerk is authorized to attest, from time to time, one or more quitclaim deeds conveying the Property to the Park District.

SECTION 6. Subject to the approval of the Corporation Counsel of the City as to form and legality, and the approval of the City Comptroller, the Chief Financial Officer or the City Comptroller, the Commissioner and the Commissioner of the Department of General Services

(or any successor department thereto) are authorized to execute and deliver an intergovernmental agreement (the "Agreement") in substantially the form attached as Exhibit B, and such other documents as are necessary, between the City and the Park District, which Agreement may contain such other terms as are deemed necessary or appropriate by the parties executing the same on the part of the City.

SECTION 7. To the extent that any ordinance, resolution, rule, order or provision of the Municipal Code of Chicago, or part thereof, is in conflict with the provisions of this ordinance, the provisions of this ordinance shall control. If any section, paragraph, clause or provision of this ordinance shall be held invalid, the invalidity of such section, paragraph, clause or provision shall not affect any of the other provisions of this ordinance.

SECTION 8. This ordinance takes effect upon its passage and approval.

Exhibits "A" and "B" referred to in this ordinance read as follows:

Exhibit "A".
(To Ordinance)

Property Legal Description.

(Subject To Final Title Commitment And Survey)

Parcel 1:

Lot 7 and the south half of Lot 8, in Block 3, in Clarke's Addition to Chicago, in the southwest fractional quarter of Section 22, Township 39 North, Range 14 East of the Third Principal Meridian (except from said premises, that part thereof, taken for the widening of Wabash Avenue), in Cook County, Illinois.

Parcel 2:

The north half of Lot 8, and the south 34.5 feet of Lot 9, in Block 3, in Clarke's Addition to Chicago, in the southwest fractional quarter of Section 22, Township 39 North, Range 14 East of the Third Principal Meridian, in Cook County, Illinois.

Parcel 3:

The south 23 feet of the north 32.5 feet of Lot 9, in Block 3, in Clarke's Addition to Chicago (except that part taken for Wabash Avenue), in the southwest fractional quarter of Section 22, Township 39 North, Range 14 East of the Third Principal Meridian, in Cook County, Illinois.

Parcel 4:

The north 50 feet of Lot 10 in Block 3, in Clarke's Addition to Chicago, a subdivision of the north 6.10 chains (402.60 feet) of the southwest fractional quarter of Section 22, Township 39 North, Range 14 East of the Third Principal Meridian, in Cook County, Illinois.

Parcel 5:

The north 9½ feet of Lot 9 and the south 17 feet of Lot 10, in Block 3, in Clarke's Addition to Chicago, in the southwest fractional quarter of Section 22, Township 39 North, Range 14 East of the Third Principal Meridian, in Cook County, Illinois.

Address:

1611 -- 1629 South Wabash Avenue
Chicago, Illinois 60616.

Permanent Index Numbers:

17-22-301-005;

17-22-301-006;

17-22-301-007;

17-22-301-008; and

17-22-301-009.

Exhibit "B".
(To Ordinance)

Agreement Between

The City Of Chicago

And The Chicago Park District

Park 561.

This Agreement is made this ____ day of_____, 2011 (the "Closing Date"), under authority granted by Article VII, Section 10 of the 1970 Constitution of the State of Illinois, by and between the City of Chicago (the "City"), an Illinois municipal corporation, by and through its Department of Housing and Economic Development (together with any

successor department thereto, "HED") and its Department of General Services (together with any successor department thereto, "DGS"), and the Chicago Park District (the "Park District"), an Illinois municipal corporation. The Park District and the City are sometimes referred to herein as the "Parties".

Recitals.

A. The City is a home rule unit of government under Article VII, Section 6(a) of the 1970 Constitution of the State of Illinois and, as such, may exercise any power and perform any function pertaining to its government and affairs.

B. The Park District is a unit of local government under Article VII, Section 1 of the 1970 Constitution of the State of Illinois and, as such, has the authority to exercise control over and supervise the operation of parks within the corporate limits of the City.

C. The Park District wishes to build, develop, and operate a new park, to be known as Park 561 (the "Project"), at 1611 -- 1629 South Wabash Avenue in Chicago, Illinois, legally described in (Sub)Exhibit A (the "Property").

D. The City wishes to assist the Park District with the Project by (1) conveying the Property; (2) providing tax increment financing; and (3) provide Open Space Impact Fees to the Park District (as hereinafter defined).

E. The City owns the Property, which is an approximately 1.1-acre parcel of real property.

F. The City wishes to convey the Property to the Park District for the Project.

G. All of the Property lies wholly within the boundaries of the Near South Redevelopment Area (as hereinafter defined).

H. The City is authorized under the provisions of the Tax Increment Allocation Redevelopment Act, 65 ILCS 5/11-74.4-1, et seq., as amended from time to time (the "Act"), to finance projects that eradicate blight conditions and conservation factors that could lead to blight through the use of tax increment allocation financing for redevelopment projects.

I. To induce certain redevelopment pursuant to the Act, the City Council adopted the following ordinances on November 28, 1990, and published in the *Journal of the Proceedings of the City Council of the City of Chicago* (the "*Journal*") for such date at pages 25969 to 26047:

(1) An Ordinance of the City of Chicago, Illinois Approving a Redevelopment Plan for the Central Station Redevelopment Project Area; (2) An Ordinance of the City of Chicago, Illinois Designating the Central Station Redevelopment Project Area as a Redevelopment Project Area Pursuant to the Tax Increment Allocation Redevelopment Act; and (3) An

Ordinance of the City of Chicago, Illinois Adopting Tax Increment Allocation Financing for the Central Station Redevelopment Project Area (the "TIF Adoption Ordinances"). To expand the original redevelopment area (the "Original Project Area") by including additional contiguous areas (together with the Original Project Area, the "Expanded Project Area") pursuant to the Act and to name the Expanded Project Area the "Near South Tax Increment Financing Redevelopment Area", the City Council adopted the following ordinances on August 3, 1994, and published in the *Journal* for such date at pages 54876 to 54950: (1) An Ordinance of the City of Chicago, Illinois for Approval and Adoption of a Redevelopment Project and Plan for the Near South Redevelopment Project Area; (2) An Ordinance of the City of Chicago, Illinois for Designation of the Near South Redevelopment Project Area (the "Near South Redevelopment Area") as a Tax Increment Financing District Redevelopment Area; and (3) An Ordinance of the City of Chicago, Illinois for Adoption of Tax Increment Financing for the Near South Redevelopment Project Area (the "TIF Original Expansion Ordinances"). The TIF redevelopment project and plan were further amended by (1) An Ordinance for the Approval of Amendment Number 2 to the Expanded Near South Tax Increment Financing Redevelopment Project and Plan, on May 12, 1999 and published in the *Journal* for such date at pages 1002 to 1012; (2) An Ordinance for the Approval of Amendment Number 3 to Near South Tax Increment Financing Redevelopment Project and Plan, on March 28, 2001, and published in the *Journal* for such date at pages 55308 to 55313; (3) An Ordinance for an Amendment of Near South Tax Increment Financing Redevelopment Plan and Project, on June 9, 2010, and published in the *Journal* for such date at pages 92483 to 92567 (the "TIF Amendment Ordinances"). To further expand the Expanded Project Area pursuant to the Act, the City Council adopted the following ordinances: (1) An Ordinance of the City of Chicago, Illinois Approving Revision Number 5 to the Redevelopment Plan for the Near South Tax Increment Financing Redevelopment Area; (2) An Ordinance of the City of Chicago, Illinois Designating the 2011 Expanded Project Area Redevelopment Project Area Pursuant to the Tax Increment Allocation Redevelopment Act; and (3) An Ordinance of the City of Chicago, Illinois Adopting Tax Increment Allocation Financing for the Near South Tax Increment Financing 2011 Expanded Project Area (the "TIF Expansion Ordinances", collectively referred to herein with the TIF Adoption Ordinances, the TIF Original Expansion Ordinances, and the TIF Amendment Ordinances, as the "TIF Ordinances").

J. Under 65 ILCS 5/11-74.4-3(q)(7), such incremental ad valorem taxes which pursuant to the Act have been collected and are allocated to pay redevelopment project costs and obligations incurred in the payment thereof ("Increment") may be used to pay all or a portion of a taxing district's capital costs resulting from a redevelopment project necessarily incurred or to be incurred in furtherance of the objectives of the redevelopment plan and project, to the extent the municipality by written agreement accepts and approves such costs (Increment collected from the Near South Redevelopment Area shall be known as the "City Increment").

K. The City wishes to make available to the Park District a portion of the City Increment in an amount not to exceed $3,515,404 for the purpose of funding the Project costs (the "TIF-Funded Improvements") to the extent and in the manner provided in this Agreement.

L. The TIF Ordinances contemplate that tax increment financing assistance would be provided for public improvements, such as the Project, within the boundaries of the Near South Redevelopment Area.

M. The Park District is a taxing district under the Act.

N. In accordance with the Act, the TIF-Funded Improvements shall include such of the Park District's capital costs necessarily incurred or to be incurred in furtherance of the objectives of the TIF Ordinances, and the City has found that the TIF-Funded Improvements consist of the cost of the Park District's capital improvements that are necessary and directly result from the redevelopment project constituting the Project and, therefore, constitute "taxing districts' capital costs" as defined in Section 5/11-74.4-3(u) of the Act.

O. The Open Space Impact Fee Ordinance, Chapter 18 of Title 16 of the Municipal Code of Chicago, authorizes collection of fees as a condition of issuance of a building permit for proposed new dwelling units to ensure that adequate open space and recreational facilities are available to serve residents of new developments in the City (the "Open Space Fees").

P. The Department of Revenue has collected Open Space Fees for new dwelling units built in the Near South Side Community Area and contiguous communities (the "Open Space Proceeds") and has deposited such Open Space Proceeds in Fund Number [_____].

Q. On_____,____, the City Council of the City (the "City Council") adopted an ordinance published in the *Journal of the Proceedings of the City Council of the City of Chicago* for said date at pages _____ to _____ (the "Authorizing Ordinance"), among other things, (i) approving the TIF-Funded Improvements; (ii) finding that the open space and recreational facilities would provide a direct and material benefit to the residents of the new developments originating the Open Space Fees; (iii) authorizing the transfer of a portion of the Open Space Proceeds in an amount not to exceed Four Hundred Sixty-nine Thousand Five Hundred Ninety-six Dollars ($469,596) (the "Park 561 Proceeds") to the Park District as a contribution towards the construction of the open space and recreational facilities on the Property; and (iv) approving the conveyance of Property from the City to the Park District; and (v) authorizing the execution of this Agreement.

R. The City and the Park District wish to enter into this Agreement whereby the Park District shall undertake the Project and the City shall (1) convey the Property to the Park District; (2) reimburse the Park District for the TIF-Funded Improvements made pursuant to the Project in an amount not to exceed $3,515,404; and (3) grant Park 561 Proceeds in an amount not to exceed $469,596 (the TIF-Funded reimbursement and Park 561 Proceeds are collectively referred to as the "Project Assistance").

S. On _____, and again on _____ the Park District's Board of Commissioners passed resolutions expressing its desire to cooperate with the City in the completion of the Project and authorizing the execution of this Agreement (the "Park District Ordinance") (the date of the second resolution, the "Final Park District Ordinance Date").

Now, Therefore, In consideration of the mutual covenants and agreements contained herein, the above recitals which are made a contractual part of this Agreement, and other good and valuable consideration the receipt and sufficiency of which are hereby acknowledged, the Parties agree as follows:

Terms And Conditions.

Section 1.

The Project.

1.1

The Park District will purchase the Property in compliance with all applicable federal, state and local laws, statutes, ordinances, rules, regulations, codes and executive orders, all as may be in effect from time to time, pertaining to or affecting the Project or the Park District as related thereto, including but not limited to 70 ILCS 1505/0.01, et seq.. Upon the City's request, the Park District shall provide evidence satisfactory to the City of such compliance.

1.2

No later than ___ months from the Closing Date, or later as the Commissioner of HED (the "Commissioner") may agree in writing, the Park District shall let one or more contracts for the construction and/or development of the Project in compliance with all applicable federal, state and local laws, statutes, ordinances, rules, regulations, codes and executive orders, all as may be in effect from time to time, pertaining to or affecting the Project or the Park District as related thereto.

1.3

The Project shall at a minimum meet the requirements set forth in the Project Description in (Sub)Exhibit B attached hereto and hereby made a part hereof, and comply with plans and specifications to be provided to and approved by HED prior to the commencement of the Project ("Plans and Specifications") in order for the Park District to qualify for the disbursement of City Increment funds. No material deviation from the Plans and Specifications may be made without the prior written approval of the City. The Park District shall comply with all applicable federal, state and local laws, statutes, ordinances, rules, regulations, codes and executive orders, all as may be in effect from time to time, pertaining to or affecting the Project or the Park District as related thereto.

1.4

The Park District shall also provide the City with copies, if any shall apply, of all governmental licenses and permits required to construct the Project and to use, occupy and operate the Property as a public park from all appropriate governmental authorities.

1.5

The Park District shall include a certification of compliance with the requirements of Sections 1.2, 1.3 and 1.4 hereof with each request for City Increment funds hereunder and at the time the Project is completed. The City shall be entitled to rely on this certification without further inquiry. Upon the City's request, the Park District shall provide evidence satisfactory to the City of such compliance.

1.6

Open Space Development Committee Application. The Park District agrees to construct the Project on the Property in accordance with the application approved by the Open Space Development Committee (the "OSDC") and prepared by the Park District, dated _____ (the "Application"), which was approved on _____ by the City and the OSDC and which is incorporated herein by reference. No material deviation from the Application may be made without the prior written approval of the City which will not be unreasonably withheld.

Section 2.

Funding.

2.1

The City shall, subject to the Park District's satisfaction of the conditions precedent for disbursement described in this Section 2 and such other conditions contained in this Agreement, disburse the Project Assistance to the Park District.

2.2

The Park District may request that a certificate(s) of expenditure in the form of (Sub)Exhibit C attached hereto and hereby made a part hereof ("Certificates of Expenditure") be processed and executed periodically. The City shall not execute Certificates of Expenditure in the aggregate in excess of the actual costs of the Project that are either TIF-Funded or Open Space Impact Fee-Funded improvements. Prior to each

execution of a Certificate of Expenditure by the City, the Park District shall submit documentation regarding the applicable expenditures to HED. Delivery by the Park District to HED of any request for execution by the City of a Certificate of Expenditure hereunder shall, in addition to the items therein expressly set forth, constitute a certification to the City, as of the date of such request for execution of a Certificate of Expenditure, that:

(a) the total amount of the request for the Certificate of Expenditure represents the actual amount payable to (or paid to) the general contractor, subcontractors, and other parties who have performed work on or otherwise provided goods or services in connection with the Project, and/or their payees;

(b) all amounts shown as previous payments on the current request for a Certificate of Expenditure have been paid to the parties entitled to such payment;

(c) the Park District has approved all work and materials for the current request for a Certificate of Expenditure, and such work and materials conform to the Plans and Specifications previously approved by HED; and

(d) the Park District is in compliance with all applicable federal, state and local laws, statutes, ordinances, rules, regulations, codes and executive orders, all as may be in effect from time to time, pertaining to or affecting the Project or the Park District as related thereto.

2.3

The City shall have the right, in its discretion, to require the Park District to submit further documentation as the City may require in order to verify that the matters certified to in Section 2.2 are true and correct, and any execution of a Certificate of Expenditure by the City shall be subject to the City's review and approval of such documentation and its satisfaction that such certifications are true and correct; provided, however, that nothing in this sentence shall be deemed to prevent the City from relying on such certifications by the Park District.

2.4

The current estimate of the cost of the Project is $3,985,000. The Park District has delivered to the Commissioner a project budget for the Project attached as (Sub)Exhibit D attached hereto and hereby made a part hereof. The Park District certifies that it has identified sources of funds (including the Project Assistance) sufficient to complete the Project. The Park District agrees that the City will only contribute the Project Assistance to the Project and that all costs of completing the Project, including, but not limited to, costs relating to the soil and environmental condition of the Property, over the Project Assistance shall be the sole responsibility of the Park District. If the Park District at any point does not have sufficient funds to complete the Project, the Park District shall so notify the City in writing, and the Park District may narrow the scope of the Project (the "Revised Project") as agreed with the City in order to complete the Revised Project with the available funds.

2.5

(Sub)Exhibit D contains a preliminary list of capital improvements and other costs, if any, recognized by the City as being eligible redevelopment project costs under the Act with respect to the Project, to be paid for out of the Project Assistance. To the extent the TIF-Funded Improvements are included as taxing district capital costs under the Act, the Park District acknowledges that the TIF-Funded Improvements are costs for capital improvements and the City acknowledges it has determined that these TIF-Funded Improvements are necessary and directly result from the Plan. Prior to the expenditure of Project Assistance on the Project, the Commissioner, based upon the project budget, may make such modifications to (Sub)Exhibit D as he or she wishes in his or her discretion to account for all of the Project Assistance to be expended under this Agreement; provided, however, that all TIF-Funded Improvements shall (i) qualify as redevelopment project costs under the Act, (ii) qualify as eligible costs under the Plan; and (iii) be improvements that the Commissioner has agreed to pay for out of Project Assistance, subject to the terms of this Agreement.

2.6

The Park District hereby acknowledges and agrees that the City's obligations hereunder with respect to the Project Assistance are subject in every respect to the availability of funds as described in and limited by this Section 2.6 and Section 2.1. If no funds or insufficient funds are appropriated and budgeted in any fiscal period of the City for disbursements of the Project Assistance, then the City will notify the Park District in writing of that occurrence, and the City may terminate this Agreement on the earlier of the last day of the fiscal period for which sufficient appropriation was made or whenever the funds appropriated for disbursement under this Agreement are exhausted.

2.7

If the aggregate cost of the Project is less than the amount of the Project Assistance contemplated by this Agreement, the Park District shall have no claim to the difference between the amount of the Project Assistance contemplated by this Agreement and the amount of the Project Assistance actually paid by the City to the Park District and expended by the Park District on the Project.

Section 3.

Term, Conveyance And Rights-Of-Entry.

3.1

The term of this Agreement shall commence on the Closing Date and shall expire on the date on which the Near South Redevelopment Area is no longer in effect, or on the date of termination of this Agreement according to its terms, whichever occurs first.

3.2

The Park District shall complete the construction and development of the Project within three (3) years following the Closing Date. Upon the later of the completion of the construction; and development of the Project and the issuance of a Final No Further Remediation Letter relating to the Property from the Illinois Environmental Protection Agency, the City shall convey the Property to the Park District by quitclaim deed for the sum of One and no/100 Dollars ($1.00). The City shall prepare all necessary transfer documents and cause the conveyance of the parcels agreed to be transferred to the Park District. The Property closing shall take place on such date and at such place as the parties may mutually agree to in writing, but in no event earlier than the Closing Date.

3.3

Without limiting the generality of the quitclaim nature of the City's deed, all such conveyances and title shall, in addition to the provisions of this Agreement, be subject to:

1. the Redevelopment Project and Plan for the Near South Redevelopment Project Area;

2. the standard exceptions in an ALTA title insurance policy;

3. general real estate taxes;

4. special assessments or other taxes, if any;

5. all easements, encroachments, covenants and restrictions of record and not shown of record;

6. any liens thereon;

7. such other title defects as may exist; and

8. any and all exceptions caused by the acts of the Park District or its agents.

3.4

Subject to the terms and conditions set forth herein, the City hereby grants to the Park District a right-of-entry to the Property for the sole purpose of allowing the Park District to commence, manage, perform, and, after completion, but before conveyance of the Property from the City to the Park District, maintain the Project pursuant to this Agreement. The right-of-entry granted hereunder extends to, and the Park District shall be responsible for, its agents, employees, contractors, subcontractors and consultants. This right-of-entry is non-assignable. The Park District agrees to notify the City at least five (5) days prior to

commencing the Project. The Park District further agrees to notify the City promptly upon completing the Project. The Park District shall require its contractor to provide the City evidence of the types and amounts of insurance as shall be determined by the City and to indemnify the City against all liabilities resulting from the commencement, management, performance, and, after completion, but before conveyance of the Property from the City to the Park District, maintenance of the Project.

3.5

The City shall use reasonable efforts to obtain the waiver or release of any delinquent real estate taxes or tax liens on the Property prior to the Closing Date, to the extent such taxes or tax liens can be waived or released through submission of an abatement letter to the Cook County Treasurer, a motion to vacate a tax sale or a petition for exemption, but shall have no further duties with respect to any such taxes. Furthermore, the Park District shall be responsible for all taxes accruing on the Property after the Closing Date.

Section 4.

Environmental Matters And "As Is, Where Is" Condition.

4.1

The Chicago Park District shall, in its sole discretion, determine if any environmental remediation is necessary, and any such work that the Park District determines is necessary shall be performed using the Project Assistance funding provided herein. The City's financial obligation shall be limited to an amount not to exceed $3,985,000 with respect to the matters contained in this Agreement, including this Section 4. The City makes no covenant, representation or warranty as to the environmental condition of the Property or the suitability of the Property as a park or for any use whatsoever.

4.2

The Park District agrees to carefully inspect the Property prior to commencement of any remediation or development on the Property to ensure that such activity shall not damage surrounding property, structures, utility lines or any subsurface lines or cables. The Park District shall be solely responsible for the safety and protection of the public. The City reserves the right to inspect the work being done on the Property. The Park District agrees to keep the Park free from all liens and encumbrances arising out of any work performed, materials supplied or obligations incurred by or for the Park District.

4.3

The Park District or its contractor must obtain all necessary permits, and applicable insurance as described in Section 5 hereof.

4.4

In addition, the Property shall be conveyed to the Park District in its "as is, where is" condition, with no warranty, express or implied, by the City as to the condition of the soil, its geology, or the presence of known or unknown faults. It shall be the sole responsibility of the Park District to investigate and determine the soil and environmental condition of the Property. If the soil conditions are not in all respects entirely suitable for the use or uses to which the Property is intended to be utilized for under this Agreement, then it shall be the sole responsibility and obligation of the Park District to take such action as may be necessary to place the soil and environmental condition of the Property in a condition entirely suitable for the intended uses under this Agreement. After the City's conveyance of the Property to the Park District, the Park District shall have no recourse whatsoever against the City under any Environmental Laws or any other laws, rules or regulations for the environmental, soil or other condition of the Property. For purposes of the foregoing, "Environmental Laws" shall mean any and all federal, state or local statutes, laws, regulations, ordinances, codes, rules, orders, licenses, judgments, decrees or requirements relating to public health and safety and the environment now or hereafter in force, as amended and hereafter amended, including, but not limited to: (i) the Comprehensive Environmental Response, Compensation and Liability Act (42 U.S.C. Section 9601, et seq.); (ii) any so-called "Superfund" or "Superlien" law; (iii) the Hazardous Materials Transportation Act (49 U.S.C. Section 1802, et seq.); (iv) the Resource Conservation and Recovery Act (42 U.S.C. Section 6902, et seq.); (v) the Clean Air Act (42 U.S.C. Section 7401, et seq.); (vi) the Clean Water Act (33 U.S.C. Section 1251, et seq.); (vii) the Toxic Substances Control Act (15 U.S.C. Section 2601, et seq.); (viii) the Federal Insecticide, Fungicide and Rodenticide Act (7 U.S.C. Section 136, et seq.); (ix) the Illinois Environmental Protection Act (415 ILCS 5/1, et seq.); and (x) the Municipal Code, including but not limited to Sections 7-28-390, 7-28-440, 11-4-1410, 11-4-1420, 11-4-1450, 11-4-1500, 11-4-1530, 11-4-1550, or 11-4-1560 thereof, whether or not in the performance of this Agreement.

Section 5.

Insurance.

5.1

The Park District must provide and maintain, at Park District's own expense, or cause to be provided and maintained during the term of this Agreement, the insurance coverage and requirements specified below, insuring all operations related to the Agreement:

A. Insurance Provided By The Park District.

In connection with the execution and delivery of this Agreement:

(i) Workers' Compensation And Employer's Liability.

Workers' Compensation Insurance, as prescribed by applicable law covering all employees who are to provide work under this Agreement and Employer's Liability coverage with limits of not less than $100,000 each accident, illness or disease.

(ii) Commercial General Liability (Primary And Umbrella).

Commercial General Liability Insurance or equivalent with limits of not less than $1,500,000 per occurrence for bodily injury, personal injury, and property damage liability. Coverages must include the following: all premises and operations, products/completed operations, separation of insureds, defense, and contractual liability (not to include Endorsement CG 21 39 or equivalent). The City of Chicago is to be named as an additional insured on a primary, noncontributory basis for any liability arising directly or indirectly from the work.

(iii) Automobile Liability (Primary And Umbrella).

When any motor vehicles (owned, non-owned and hired) are used in connection with this Agreement, the Automobile Liability Insurance with limits of not less than $1,000,000 per occurrence for bodily injury and property damage. The City of Chicago is to be named as an additional insured on a primary, noncontributory basis.

(iv) Self-Insurance.

To the extent permitted by law, the Park District may self-insure for the insurance requirements specified above, it being expressly understood and agreed that, if the Park District does self-insure for the above insurance requirements, the Park District must bear all risk of loss for any loss which would otherwise be covered by insurance policies, and the self-insurance program must comply with at least the insurance requirements as stipulated above.

B. Insurance Provisions Of The Contractor.

The Contractor must provide and maintain at Contractor's own expense, until Contract completion and during the time period following final completion if Contractor is required to return and perform any additional work, the minimum insurance coverage and requirements specified below, insuring all operations related to the Contract.

(i) Workers' Compensation And Employer's Liability.

Workers' Compensation Insurance, as prescribed by applicable law covering all employees who are to provide a service under this Contract and Employer's Liability coverage with limits of not less than $500,000 each accident, illness or disease.

(ii) Commercial General Liability (Primary And Umbrella).

Commercial General Liability Insurance or equivalent with limits of not less than $2,000,000 per occurrence for bodily injury, personal injury, and property damage liability. Coverage must include the following: all premises and operations, products/completed operations (for minimum of two (2) years following project completion), explosion, collapse, underground, separation of insureds, defense, and contractual liability (not to include Endorsement CG 21 39 or equivalent). The Park District and the City of Chicago are to be named as additional insureds on a primary, noncontributory basis for any liability arising directly or indirectly from the Agreement.

Subcontractors performing work for Contractor must maintain limits of not less than $1,000,000 per occurrence with the same terms herein.

(iii) Automobile Liability (Primary And Umbrella).

When any motor vehicles (owned, non-owned and hired) are used in connection with work to be performed, the Contractor must provide Automobile Liability Insurance, with limits of not less than $2,000,000 per occurrence for bodily injury and property damage. The Park District and the City of Chicago are to be named as additional insureds on a primary, noncontributory basis.

Subcontractors performing work for Contractor must maintain limits of not less than $1,000,000 per occurrence with the same terms herein.

(iv) Contractors Pollution Liability.

When any remediation work is performed which may cause a pollution exposure, Contractors Pollution Liability must be provided or cause to be provided, covering bodily injury, property damage and other losses caused by pollution conditions that arise from the Contract scope of services with limits of not less than $1,000,000 per occurrence. Coverage must include completed operations, contractual liability, defense, excavation, environmental cleanup, remediation and disposal. When policies are renewed or replaced, the policy retroactive date must coincide with or precede, start of work on the Contract.

A claims-made policy, which is not renewed or replaced, must have an extended reporting period of two (2) years. The Park District and the City of Chicago are to be named as additional insureds on a primary, noncontributory basis.

(v) Professional Liability.

When any architects, engineers, project/construction managers or any other professional consultants perform work in connection with this contract, Professional Liability Insurance covering acts, errors, or omissions must be maintained with limits of not less than $1,000,000. When policies are renewed or replaced, the policy retroactive date must coincide with, or precede, start of work on the contract. A claims-made policy, which is not renewed or replaced, must have an extended reporting period of two (2) years.

(vi) Builders Risk.

When Contractor undertakes any construction, including improvements, betterments, and/or repairs, the Contractor must provide or cause to be provided, All Risk Builders Risk Insurance at replacement cost for materials, supplies, equipment, machinery and fixtures that are or will be part of the project. The Park District and the City of Chicago are to be named as additional insureds and loss payees (subject to the rights of any permitted mortgagee).

The Contractor is responsible for all loss or damage to personal property (including but not limited to materials, equipment, tools, and supplies) owned, rented, or used by Contractor.

(vii) Valuable Papers.

When any designs, drawings, plans, specifications and documents are produced or used under this project/contract, Valuable Papers Insurance must be maintained in an amount to insure against any loss whatsoever, and must have limits sufficient for the recreation and reconstruction of such records.

5.2

On or before the Closing Date, the Park District must furnish the City evidence of self-insurance. The Park District must furnish the City at the address stated in Section 8.13, original Certificates of Insurance, or such similar evidence, to be in force on

or before the Park District commences construction of the Project, and Renewal Certificates of Insurance, or such similar evidence, if the coverage has an expiration or renewal date occurring during the term of this Agreement. The Park District shall submit evidence of insurance on the City's Insurance Certificate form or equivalent prior to the commencement of construction of the Project. The receipt of any certificate does not constitute agreement by the City that the insurance requirements in the Agreement have been fully met or that the insurance policies indicated on the certificate are in compliance with all requirements of Agreement. The failure of the City to obtain certificates or other insurance evidence from the Park District is not a waiver by the City of any requirements for the Park District to obtain and maintain the specified coverage.

5.3

The Park District shall advise all insurers of the Agreement provisions regarding insurance. Nonconforming insurance does not relieve the Park District of the obligation to provide insurance as specified herein. Nonfulfillment of the insurance conditions may constitute a violation of the Agreement, and the City retains the right to stop work and suspend this Agreement until proper evidence of insurance is provided, or this Agreement may be terminated.

5.4

The Park District must provide for 60 days prior written notice to be given to the City in the event coverage is substantially changed, canceled, or non-renewed.

5.5

Any deductibles or self-insured retentions on referenced insurance must be borne by Park District and other contractors, as applicable.

5.6

The Park District hereby waives and agrees to require their insurers to waive their rights of subrogation against the City, its employees, elected officials, agents, or representatives.

5.7

The insurance and limits furnished by the Park District in no way limit the Park District's or any other contractors' liabilities and responsibilities specified within the Agreement or by law.

5.8

Any insurance or self-insurance programs maintained by the City do not contribute with insurance provided by the Park District under the Agreement.

5.9

The required insurance to be carried is not limited by any limitations expressed in the indemnification language in this Agreement or any limitation placed on the indemnity in this Agreement given as a matter of law.

5.10

The Park District must require all Contractors and Subcontractors to provide the insurance required herein and any other insurance customarily required by the Park District or the Park District may provide the coverages for Contractors and Subcontractors. All Contractors and Subcontractors are subject to the same insurance requirements of Park District unless otherwise specified in this Agreement.

5.11

Notwithstanding any provision in the Agreement to the contrary, the City's Risk Management Department maintains the rights to modify, delete, alter or change requirements.

Section 6.

Indemnity/No Personal Liability.

6.1

To the extent of liability of a municipal corporation, as such is precluded by the Local and Governmental Tort Immunity Act or the common law of the State of Illinois, the Park District agrees to indemnify, defend (at the City's option), and hold the City, its officers and employees, harmless from and against any losses, costs, damages, liabilities, claims, suits, actions, causes of action and expenses, including, without limitation, reasonable attorney's fees and court costs suffered or incurred by the City arising from or in connection with (i) the Park District's failure to comply with any of the terms, covenants and conditions contained in this Agreement; or (ii) the Park District's or any contractor's failure to pay general contractors, subcontractors or materialmen in connection with the Project. The defense and indemnification obligations in this Section 6.1 shall survive any termination or expiration of this Agreement.

6.2

No elected or appointed official or member or employee or agent of the City or the Park District shall be individually or personally liable in connection with this Agreement.

Section 7.

Default.

7.1

If the Park District, without the City's written consent fails to complete the Project within 36 months after the date of execution of this Agreement, then the City may terminate this Agreement by providing written notice to the Park District.

7.2

In the event the Park District fails to perform, keep or observe any of its covenants, conditions, promises, agreements or obligations under this Agreement not identified in Section 7.1 and such default is not cured as described in Section 7.3 hereof, the City may terminate this Agreement.

7.3

Prior to termination, the City shall give its 30-day prior notice of intent to terminate at the address specified in Section 8.13 hereof, and shall state the nature of the default. In the event Park District does not cure such default within the 30-day notice period, such termination shall become effective at the end of such period; provided, however, with respect to those defaults which are not capable of being cured within such 30-day period, the Park District shall not be deemed to have committed such default and no termination shall occur if the Park District has commenced to cure the alleged default within such 30-day period and thereafter diligently and continuously prosecutes the cure of such default until the same has been cured.

7.4

The City may, in any court of competent jurisdiction, by any proceeding at law or in equity, secure the specific performance of the agreements contained herein, or may be awarded damages for failure of performance, or both.

Section 8.

General Provisions.

8.1 Authority.

Execution of this Agreement by the City is authorized by the Authorizing Ordinance. Execution of this Agreement by the Park District is authorized by the Park District Ordinance. The Parties represent and warrant to each other that they have the authority to enter into this Agreement and perform their obligations hereunder.

8.2 Assignment.

This Agreement, or any portion thereof, shall not be assigned by either Party without the prior written consent of the other.

8.3 Compliance With Laws.

The Parties agree to comply with all federal, state and local laws, statutes, ordinances, rules, regulations, codes and executive orders relating to this Agreement.

8.4 Consents.

Whenever the consent or approval of one or both Parties to this Agreement is required hereunder, such consent or approval will not be unreasonably withheld.

8.5 Construction Of Words.

As used in this Agreement, the singular of any word shall include the plural, and vice versa. Masculine, feminine and neuter pronouns shall be fully interchangeable, where the context so requires.

8.6 Counterparts.

This Agreement may be executed in several counterparts and by a different Party in separate counterparts, with the same effect as if all Parties had signed the same document. All such counterparts shall be deemed an original, shall be construed together and shall constitute one and the same instrument.

8.7 Further Assurance.

The Parties shall perform such acts, execute and deliver such instruments and documents, and do all such other things as may be reasonably necessary to accomplish the transactions contemplated in this Agreement.

8.8 Governing Law And Venue.

This Agreement will be governed by and construed in accordance with the internal laws of the State of Illinois, without regard to the principles of conflicts of law thereof. If there is a lawsuit under this Agreement, each Party hereto agrees to submit to the jurisdiction of the courts of Cook County, the State of Illinois.

8.9 Integration.

This Agreement constitutes the entire agreement between the Parties, merges all discussions between them and supersedes and replaces any and every other prior or contemporaneous agreement, negotiation, understanding, commitments and writing with respect to such subject matter hereof.

8.10 Parties' Interest/No Third Party Beneficiaries.

This Agreement shall be binding upon the Parties, and their respective successors and permitted assigns (as provided herein) and shall inure to the benefit of the Parties, and their respective successors and permitted assigns (as provided herein). This Agreement shall not run to the benefit of, or be enforceable by, any person or entity other than a Party and its successors and permitted assigns. This Agreement should not be deemed to confer upon third parties any remedy, claim, right of reimbursement or other right. Nothing contained in this Agreement, nor any act of the Parties shall be deemed or construed by any of the Parties hereto or by third parties, to create any relationship of third party beneficiary, principal, agent, limited or general partnership, joint venture, or any association or relationship involving any of the Parties.

8.11 Modification Or Amendment.

This Agreement may not be altered, modified or amended except by a written instrument signed by both Parties.

8.12 No Implied Waivers.

No waiver by either Party of any breach of any provision of this Agreement will be a waiver of any continuing or succeeding breach of the breached provision, a waiver of the breached provision itself, or a waiver of any right, power or remedy under this Agreement.

No notice to, or demand on, either Party in any case will, of itself, entitle that Party to any further notice or demand in similar or other circumstances.

8.13 Notices.

Unless otherwise specified, any notice, demand or request required hereunder shall be given in writing at the addresses set forth below, by any of the following means: (a) personal service; (b) electronic communications, whether by telex, telegram, facsimile (fax); (c) overnight courier or (d) registered or certified first class mail, return receipt requested.

To The City:

City of Chicago
Department of Housing and Economic Development
Attention: Commissioner
City Hall, Room 1006
121 North LaSalle Street
Chicago, Illinois 60602
Phone: (312) 744-5777
Fax: (312) 744-6552

and

City of Chicago
Department of General Services
Attention: Commissioner
30 North LaSalle Street, Suite 300
Chicago, Illinois 60602
Phone: (312) 742-3123
Fax: (312) 744-2773

with copies to:

City of Chicago
Department of Law
Attention: Finance and Economic Development Division
City Hall, Room 600
121 North LaSalle Street
Chicago, Illinois 60602
Phone: (312) 744-0200
Fax: (312) 744-8538

To The Park District:

Chicago Park District
Attention: General Superintendent
541 North Fairbanks Court
Chicago, Illinois 60611
Phone: (312) 742-4200
Fax: (312) 742-5276

with a copy to:

Chicago Park District
General Counsel
541 North Fairbanks Court, Room 300
Chicago, Illinois 60611
Phone: (312) 742-4602
Fax: (312) 742-5316

Such addresses may be changed by notice to the other Party given in the same manner provided above. Any notice, demand or request sent pursuant to either clause (a) or (b) above shall be deemed received upon such personal service or dispatch. Any notice, demand or request sent pursuant to clause (c) above shall be deemed received on the day immediately following deposit with the overnight courier and any notices, demands or requests sent pursuant to clause (d) above shall be deemed received two business days following deposit in the mail.

8.14 Remedies Cumulative.

The remedies of a Party hereunder are cumulative and the exercise of any one or more of the remedies provided for herein shall not be construed as a waiver of any other remedies of such Party unless specifically so provided herein.

8.15 Representatives.

Immediately upon execution of this Agreement, the following individuals will represent the Parties as a primary contact in all matters under this Agreement:

For The City:

Nelson Chueng
City of Chicago
Department of Housing and Economic Development
City Hall, Room 1101
121 North LaSalle Street
Chicago, Illinois 60602
Phone: (312) 744-5756
Fax: (312) 744-7996

For The Park District:

Gia Biagi
Chicago Park District
Director of Planning
541 North Fairbanks Court
Chicago, Illinois 60611
Phone: (312) 742-4682
Fax: (312)742-5347

Each Party agrees to promptly notify the other Party of any change in its designated representative, which notice shall include the name, address, telephone number and fax number of the representative for such Party for the purpose hereof.

8.16 Severability.

If any provision of this Agreement, or the application thereof, to any person, place or circumstance, shall be held by a court of competent jurisdiction to be invalid, unenforceable or void, the remainder of this Agreement and such provisions as applied to other persons, places and circumstances shall remain in full force and effect only if, after excluding the portion deemed to be unenforceable, the remaining terms shall provide for the consummation of the transactions contemplated hereby in substantially the same manner as originally set forth herein.

8.17 Survival Of Agreements.

Except as otherwise contemplated by this Agreement, all covenants and agreements of the Parties contained in this Agreement will survive the consummation of the transactions contemplated hereby.

8.18 Titles And Headings.

Titles and headings to paragraphs contained in this Agreement are for convenience only and are not intended to limit, vary, define or expand the content of this Agreement.

8.19 Time.

Time is of the essence in the performance of this Agreement.

In Witness Whereof, Each of the Parties has caused this Agreement to be executed and delivered as of the date first above written.

City of Chicago, a municipal corporation, by and through its Department of Housing and Economic Development and its Department of General Services

By: _____
Andrew J. Mooney, Commissioner
Department of Housing and Economic Development

By: _____
David Reynolds, Commissioner
Department of General Services

Chicago Park District, a body politic and corporate

By: _____
Michael P. Kelly,
General Superintendent and CEO

Attest:

By: _____
Kantrice Ogletree, Secretary

[(Sub)Exhibit "A" referred to in this Agreement with Chicago Park District regarding Redevelopment of Park 561 constitutes Exhibit "A" to ordinance and printed on pages 17337 and 17338 of this *Journal*.]

(Sub)Exhibits "B", "C" and "D" referred to in this Agreement with Chicago Park District regarding Redevelopment of Park 561 read as follows:

(Sub)Exhibit "B".
(To Agreement With Chicago Park District
Regarding Redevelopment Of Park 561)

Project Description.

The TIF-Funded and OSIF-Funded Improvements for the Project include the following: designing, environmental remediation, demolition, artificial turf field, water detention, field lighting, site furnishings, street closure, and utilities.

(Sub)Exhibit "C".
(To Agreement With Chicago Park District
Regarding Redevelopment Of Park 561)

Form Of Certificate Of Expenditure.

State of Illinois)
)SS.
County of Cook)

The affiant, Chicago Park District (the "Park District"), an Illinois municipal corporation, hereby certifies that with respect to that certain Intergovernmental Agreement between the Park District and the City of Chicago dated _____, _____ (the "Agreement"):

A. Expenditures for the Project, in the total amount of $_____, have been made.

B. This paragraph B sets forth and is a true and complete statement of all costs of TIF-Funded Improvements for the Project reimbursed by the City to date:

$_____

C. The Park District requests reimbursement for the following cost of TIF-Funded Improvements:

$_____

D. None of the costs referenced in paragraph C above have been previously reimbursed by the City.

E. The Park District hereby certifies to the City that, as of the date hereof:

1. Except as described in the attached certificate, the representations and warranties contained in the Agreement are true and correct and the Park District is in compliance with all applicable covenants contained herein.

2. No event of Default or condition or event which, with the giving of notice or passage of time or both, would constitute a Default, exists or has occurred.

3. The Park District has approved all work and materials for the current request for a Certificate of Expenditure, and such work and materials conform to the Plans and Specifications.

4. The Park District is in compliance with all applicable federal, state and local laws, statutes, ordinances, rules, regulations, codes and executive orders, all as may be in effect from time to time, pertaining to or affecting the Project or the Park District as related thereto.

All capitalized terms which are not defined herein have the meanings given such terms in the Agreement.

Chicago Park District

By: _____
Name

Title: _____

Subscribed and sworn before me this _____
day of _____, _____

_____

My commission expires: _____

Agreed and Accepted:

_____
Name

Title: _____

City of Chicago
Department of Housing and Economic Development

(Sub)Exhibit "D".
(To Agreement With Chicago Park District
Regarding Redevelopment Of Park 561)

Project Budget.

TIF-Funded And OSIF-Funded Improvements.

Park Development Uses Budget.

Uses Budget	Estimated Cost
Environmental	$1,500,000
Design fees	215,000
Stormwater/utilities	150,000
Fencing	115,000
Site Furnishings	110,000
Site Lighting	75,000
ROW reconstruction items	65,000
Surfacing	130,000
Paving	125,000
Surfacing (softscape, berm, artificial turf)	155,000
Multi-colored art turf pattern	75,000
Enhanced topography through park	100,000
Concrete retaining wall terrace/seating	100,000
Landscaping	130,000
DFA features	255,000
Art enhancements	200,000
Kiosk/Bulletin Board	10,000

Uses Budget	Estimated Cost
Shade Shelter/Pavillion (with heat)	$ 150,000
Irrigations system	75,000
Bridge	250,000
TOTAL:	$3,985,000

The Commissioner may authorize changes to the preliminary budget set forth above, but may not increase the maximum amount of the budget nor materially change the nature of the Project.

EXECUTION OF REDEVELOPMENT AGREEMENT WITH CPMOK PROPERTIES, LLC FOR CONSTRUCTION OF COMMERCIAL BUILDING AT 10900 AND 10906 S. WESTERN AVE.

[O2011-9597]

The Committee on Finance submitted the following report:

CHICAGO, December 14, 2011.

To the President and Members of the City Council:

Your Committee on Finance, having had under consideration an ordinance authorizing, the Commissioner of the Department of Housing and Economic Development to enter into and execute a redevelopment agreement with CPMOK Properties, LLC, amount of note not to exceed: $350,000, having had the same under advisement, begs leave to report and recommend that Your Honorable Body *Pass* the proposed ordinance transmitted herewith.

This recommendation was concurred in by a viva voce vote of the members of the Committee.

Respectfully submitted,

(Signed) EDWARD M. BURKE,
Chairman.

On motion of Alderman Burke, the said proposed ordinance transmitted with the foregoing committee report was *Passed* by yeas and nays as follows:

Yeas -- Aldermen Moreno, Fioretti, Dowell, Burns, Hairston, Sawyer, Jackson, Harris, Beale, Pope, Balcer, Cárdenas, Quinn, Burke, Foulkes, Thompson, Thomas, Lane, O'Shea, Cochran, Brookins, Muñoz, Zalewski, Chandler, Solis, Maldonado, Burnett, Ervin, Reboyras, Suarez, Waguespack, Mell, Austin, Colón, Sposato, Mitts, Cullerton, Laurino, P. O'Connor, M. O'Connor, Reilly, Smith, Tunney, Arena, Cappleman, Pawar, Osterman, Moore, Silverstein -- 49.

Nays -- None.

Alderman Pope moved to reconsider the foregoing vote. The motion was lost.

The following is said ordinance as passed:

WHEREAS, As a home rule unit of government under Section 6(a), Article VII of the 1970 Constitution of the State of Illinois (the "State"), the City of Chicago, an Illinois municipal corporation (the "City") has the power to regulate for the protection of the public health, safety, morals and welfare of its inhabitants, and pursuant thereto, has the power to encourage private development in order to enhance the local tax base, create employment opportunities and to enter into contractual agreements with private parties in order to achieve these goals; and

WHEREAS, The City is authorized under the provisions of the Tax Increment Allocation Redevelopment Act, 65 ILCS 5/11-74.4-1, et seq., as amended from time to time (the "Act"), to finance projects that eradicate blighted conditions and conservation area factors through the use of tax increment allocation financing for redevelopment projects; and

WHEREAS, To induce redevelopment pursuant to the Act, the City Council of the City (the "City Council") adopted the following ordinances on February 8, 2006: (1) approving a redevelopment plan (the "Redevelopment Plan", published at pages 69482 through 69612 of the *Journal of the Proceedings of the City Council of the City of Chicago* for said date) for the Western Avenue/Rock Island Redevelopment Project Area (the "Area"); (2) designating the Area as a Redevelopment Project Area pursuant to the Act; and (3) adopting tax increment allocation financing for the Area (the "TIF Adoption Ordinance") (items (1) -- (3) collectively referred to herein as the "TIF Ordinances"); and

WHEREAS, CPMOK Properties, LLC, an Illinois limited liability company (the "Company") proposes to construct an approximately 4,500 square foot commercial building with approximately 20 parking spaces (the "Facility") on the property located within the Redevelopment Area at 10900 South Western Avenue (the "10900 Property") and 10906 South Western Avenue (the "10906 Property"), which completed Facility the Company shall lease to Home Run Inn Pizza Express, Inc., an Illinois corporation, which will operate the Facility as a restaurant (the construction of the Facility and related improvements are collectively referred to herein as the "Project"); and

WHEREAS, The Company has proposed to undertake the Project in accordance with the Plan and pursuant to the terms and conditions of a proposed redevelopment agreement to be executed by the Company and the City, to be financed in part by ad valorem taxes in an amount not to exceed $350,000 which, pursuant to the TIF Ordinances and Section 5/11-74.4-8(b) of the Act, are allocated to and when collected are paid to the Treasurer of the City of Chicago for deposit by the Treasurer into the Western Avenue/Rock Island Redevelopment Project Area Special Tax Allocation Fund established to pay redevelopment project costs (as such term is defined in the Act) and obligations incurred in the payment thereof; and

WHEREAS, Pursuant to Resolution 11-CDC-35 adopted by the Community Development Commission of the City of Chicago (the "Commission") on August 9, 2011, the Commission has recommended that the Company be designated as the developer for the Project and that the Department of Housing and Economic Development ("HED") be authorized to negotiate, execute and deliver on behalf of the City a redevelopment agreement with the Company for the project; now, therefore,

Be It Ordained by the City Council of the City of Chicago:

SECTION 1. The above recitals are incorporated herein and made a part hereof.

SECTION 2. The following are hereby collectively designated as the developer for the Project pursuant to Section 5/11-74.4-4 of the Act: (a) the Company; (b) Standard Bank & Trust Company, not personally but solely as trustee of Trust Number 13608 (the "Trust"), the legal owner of the 10900 Property; (c) Christian Pappas, an individual, not personally but solely as trustee of the Christian Pappas Profit Sharing Plan (also known as the Chris Pappas Profit Sharing Plan) (the "Plan"), the legal owner of the 10906 Property; and (d) Christian Pappas, an individual, the sole and managing member of the Company, the sole beneficiary of the Trust and the sole participant in the Plan.

SECTION 3. The Commissioner of HED (the "Commissioner") or a designee of the Commissioner are each hereby authorized, with the approval of the City's Corporation Counsel as to form and legality, to negotiate, execute and deliver a redevelopment agreement between the Company and the City in substantially the form attached hereto as Exhibit 1 and made a part hereof (the "Redevelopment Agreement"), and such other supporting documents as may be necessary to carry out and comply with the provisions of the Redevelopment Agreement, with such changes, deletions and insertions as shall be approved by the persons executing the Redevelopment Agreement.

SECTION 4. If any provision of this ordinance shall be held to be invalid or unenforceable for any reason, the invalidity or unenforceability of such provision shall not affect any of the other provisions of this ordinance.

SECTION 5. All ordinances, resolutions, motions or orders in conflict with this ordinance are hereby repealed to the extent of such conflict.

SECTION 6. This ordinance shall be in full force and effect immediately upon its passage.

Exhibit 1 referred to in this ordinance reads as follows:

Exhibit 1.
(To Ordinance)

CPMOK Properties Redevelopment Agreement.

This CPMOK Properties Redevelopment Agreement (this "Agreement") is made as of this _____ day of _____, 201_, by among the City of Chicago, an Illinois municipal corporation (the "City"), through its Department of Housing and Economic Development ("HED"), CPMOK Properties, LLC, an Illinois limited liability company (the "Company"), Standard Bank & Trust Company, a _____ (the "Trust Trustee"), not personally but solely as trustee of Trust #13608 under trust agreement dated _____ (the "Trust"), Christian Pappas, an individual (the "Plan Trustee"), not personally but solely as trustee of the Christian Pappas Profit Sharing Plan (also known as the Chris Pappas Profit Sharing Plan) (the "Plan"), and Christian Pappas, an individual, the sole and managing member of the Company, the sole beneficiary of the Trust and the sole participant in the Plan ("Chris"). The Company, the Trust, the Plan and Chris shall be known collectively herein as the "Developer." The Trust Trustee executes this Agreement solely as the trustee of the Trust, which is the owner of the 10900 Property described in Recital D below. The Plan Trustee executes this Agreement solely as trustee of the Plan, which is the owner of the 10906 Property described in Recital D below.

RECITALS

A. Constitutional Authority: As a home rule unit of government under Section 6(a), Article VII of the 1970 Constitution of the State of Illinois (the "State"), the City has the power to regulate for the protection of the public health, safety, morals and welfare of its inhabitants, and pursuant thereto, has the power to encourage private development in order to enhance the local tax base, create employment opportunities and to enter into contractual agreements with private parties in order to achieve these goals.

B. Statutory Authority: The City is authorized under the provisions of the Tax Increment Allocation Redevelopment Act, 65 ILCS 5/11-74.4-1 et seq., as amended from time to time (the "Act"), to finance projects that eradicate blighted conditions and conservation area factors through the use of tax increment allocation financing for redevelopment projects.

C. City Council Authority: To induce redevelopment pursuant to the Act, the City Council of the City (the "City Council") adopted the following ordinances on February 8, 2006: (1) approving a redevelopment plan (the "Redevelopment Plan," published at pages 69482 through 69612 of the Journal of Proceedings of the City Council of the City for said date) for the Western Avenue/Rock Island Redevelopment Project Area (the "Redevelopment Area"); (2) designating the Area as a

Redevelopment Project Area pursuant to the Act; and (3) adopting tax increment allocation financing for the Area (the "TIF Adoption Ordinance") (items(1)-(3) collectively referred to herein as the "TIF Ordinances"). The Redevelopment Area is legally described in Exhibit A hereto.

D. The Project: The Trust has previously purchased certain property located within the Redevelopment Area at 10900 South Western Avenue, Chicago, Illinois 60643 and legally described on Exhibit B hereto (the "10900 Property"), which 10900 Property was purchased before to the designation of the Area on February 8, 2006. The Plan has previously purchased certain property located within the Redevelopment Area at 10906 South Western Avenue, Chicago, Illinois 60643 and legally described on Exhibit B hereto (the "10906 Property"), which 10906 Property was purchased after the designation of the Area on February 8, 2006. The purchase of the 10906 Property shall be known herein as the "Acquisition." The 10900 Property and the 10906 Property shall be known collectively herein as the "Property." Within the time frames set forth in Section 3.01 hereof, the Developer shall commence and complete construction of an approximately 4,500 square foot commercial building with approximately 20 parking spaces (the "Facility") thereon. The 10900 Property shall be leased by the Trust to the Company, the 10906 Property shall be leased by the Plan to the Company, and the Facility shall be owned by the Company. Pursuant to a lease dated as of _____ (the "Lease") between the Company and Home Run Inn Pizza Express, Inc., an Illinois corporation (the "Operator"), the Company shall lease the completed Facility for a term of 10 years to the Operator, which will operate the Facility as a restaurant. The Facility and related improvements (including but not limited to those TIF-Funded Improvements as defined below and set forth on Exhibit C) are collectively referred to herein as the "Project." The Facility and Project shall include the environmentally-friendly "green" elements listed in Exhibit D hereto. The completion of the Project would not reasonably be anticipated without the financing contemplated in this Agreement.

E. Redevelopment Plan: The Project will be carried out in accordance with this Agreement and the Redevelopment Plan.

F. City Financing: The City agrees to use, in the amounts set forth in Section 4.03 hereof, Incremental Taxes (as defined below), to pay for or reimburse the Developer for the costs of TIF-Funded Improvements pursuant to the terms and conditions of this Agreement.

In addition, the City may, in its discretion, issue tax increment allocation bonds ("TIF Bonds") secured by Incremental Taxes pursuant to a TIF bond ordinance (the "TIF Bond Ordinance") at a later date, the proceeds of which (the "TIF Bond Proceeds") may be used to pay for the costs of the TIF-Funded Improvements not previously paid for from Incremental Taxes, or in order to reimburse the City for the costs of TIF-Funded Improvements.

Now, therefore, in consideration of the mutual covenants and agreements contained herein, and for other good and valuable consideration, the receipt and sufficiency of which are hereby acknowledged, the parties hereto agree as follows:

SECTION 1. RECITALS

The foregoing recitals are hereby incorporated into this agreement by reference.

SECTION 2. DEFINITIONS

For purposes of this Agreement, in addition to the terms defined in the foregoing recitals, the following terms shall have the meanings set forth below:

"Act" shall have the meaning set forth in the Recitals hereof.

"Actual residents of the City" shall mean persons domiciled within the City.

"Acquisition" shall have the meaning set forth in the Recitals hereof.

"Affiliate" shall mean any person or entity directly or indirectly controlling, controlled by or under common control with the Developer.

"Annual Compliance Report" shall mean a signed report from the Developer to the City (a) itemizing each of the Developer's obligations under the Agreement during the preceding calendar year, (b) certifying the Developer's compliance or noncompliance with such obligations, (c) attaching evidence (whether or not previously submitted to the City) of such compliance or noncompliance and (d) certifying that the Developer is not in default with respect to any provision of the Agreement, the agreements evidencing the Lender Financing, if any, or any related agreements; provided, that the obligations to be covered by the Annual Compliance Report shall include the following: (1) [intentionally omitted]; (2) [intentionally omitted]; (3) delivery of Financial Statements and unaudited financial statements (Section 8.13); (4) delivery of updated insurance certificates, if applicable (Section 8.14); (5) delivery of evidence of payment of Non-Governmental Charges, if applicable (Section 8.15); (6) compliance with the occupancy covenant (Section 8.20); (7) [intentionally omitted]; and (8) compliance with all other executory provisions of the Agreement.

"Available Project Funds" shall have the meaning set forth for such term in Section 4.07 hereof.

"Business Relationship" shall have the meaning set forth for such term in Section 2-156-080 of the Municipal Code of Chicago.

"Certificate" shall mean the Certificate of Completion of Construction described in Section 7.01 hereof.

"Change Order" shall mean any amendment or modification to the Scope Drawings, Plans and Specifications or the Project Budget as described in Section 3.03, Section 3.04 and Section 3.05, respectively.

"City Contract" shall have the meaning set forth in Section 8.01(l) hereof.

"City Council" shall have the meaning set forth in the Recitals hereof.

"City Funds" shall mean the funds described in Section 4.03(b) hereof.

"Closing Date" shall mean the date of execution and delivery of this Agreement by all parties hereto, which shall be deemed to be the date appearing in the first paragraph of this Agreement.

"Contract" shall have the meaning set forth in Section 10.03 hereof.

"Contractor" shall have the meaning set forth in Section 10.03 hereof.

"Corporation Counsel" shall mean the City's Office of Corporation Counsel.

"Employer(s)" shall have the meaning set forth in Section 10 hereof.

"Environmental Laws" shall mean any and all federal, state or local statutes, laws, regulations, ordinances, codes, rules, orders, licenses, judgments, decrees or requirements relating to public health and safety and the environment now or hereafter in force, as amended and hereafter amended, including but not limited to (i) the Comprehensive Environmental Response, Compensation and Liability Act (42 U.S.C. Section 9601 et seq.); (ii) any so-called "Superfund" or "Superlien" law; (iii) the Hazardous Materials Transportation Act (49 U.S.C. Section 1802 et seq.); (iv) the Resource Conservation and Recovery Act (42 U.S.C. Section 6902 et seq.); (v) the Clean Air Act (42 U.S.C. Section 7401 et seq.); (vi) the Clean Water Act (33 U.S.C. Section 1251 et seq.); (vii) the Toxic Substances Control Act (15 U.S.C. Section 2601 et seq.); (viii) the Federal Insecticide, Fungicide and Rodenticide Act (7 U.S.C. Section 136 et seq.); (ix) the Illinois Environmental Protection Act (415 ILCS 5/1 et seq.); and (x) the Municipal Code of Chicago.

"Equity" shall mean funds of the Developer (other than funds derived from Lender Financing) irrevocably available for the Project, in the amount set forth in Section 4.01 hereof, which amount may be increased pursuant to Section 4.06 (Cost Overruns) or Section 4.03(b).

"Escrow" shall mean the escrow established pursuant to the Escrow Agreement.

"Escrow Agreement" shall mean the Escrow Agreement establishing an escrow, to be entered into as of the date hereof by a bank or other financial institution as escrow agent, the Developer and the Developer's lender(s) (or otherwise regarding the Lender Financing).

"Event of Default" shall have the meaning set forth in Section 15 hereof.

"Facility" shall have the meaning set forth in the Recitals hereof.

"Financial Statements" shall mean complete audited financial statements of the Developer prepared by a certified public accountant in accordance with generally accepted accounting principles and practices consistently applied throughout the appropriate periods.

"General Contractor" shall mean the general contractor(s) hired by the Developer for the Project. For purposes of this Agreement, the Company is the General Contractor. Any reference herein (including but not limited to Section 10 hereof) to the General Contractor shall mean the Company.

"Hazardous Materials" shall mean any toxic substance, hazardous substance, hazardous material, hazardous chemical or hazardous, toxic or dangerous waste defined or qualifying as such

in (or for the purposes of) any Environmental Law, or any pollutant or contaminant, and shall include, but not be limited to, petroleum (including crude oil), any radioactive material or by-product material, polychlorinated biphenyls and asbestos in any form or condition.

"Human Rights Ordinance" shall have the meaning set forth in Section 10 hereof.

"In Balance" shall have the meaning set forth in Section 4.07 hereof.

"Incremental Taxes" shall mean such ad valorem taxes which, pursuant to the TIF Adoption Ordinance and Section 5/11-74.4-8(b) of the Act, are allocated to and when collected are paid to the Treasurer of the City of Chicago for deposit by the Treasurer into the Western Avenue/Rock Island TIF Fund established to pay Redevelopment Project Costs and obligations incurred in the payment thereof.

"Indemnitee" and "Indemnitees" shall have the meanings set forth in Section 13.01 hereof.

"Lease" shall have the meaning set forth in the Recitals hereof.

"Lender Financing" shall mean funds borrowed by [the Developer] from lenders and irrevocably available to pay for Costs of the Project, in the amount set forth in Section 4.01 hereof. As of the date hereof no Lender Financing is secured by an Existing Mortgage on the Property.

"MBE(s)" shall mean a business identified in the Directory of Certified Minority Business Enterprises published by the City's Department of Procurement Services, or otherwise certified by the City's Department of Procurement Services as a minority-owned business enterprise, related to the Procurement Program or the Construction Program, as applicable.

"MBE/WBE Budget" shall mean the budget attached hereto as Exhibit H-2, as described in Section 10.03.

"MBE/WBE Program" shall have the meaning set forth in Section 10.03 hereof.

"Municipal Code" shall mean the Municipal Code of the City of Chicago.

"New Mortgage" shall have the meaning set forth in Article 16 hereof.

"Non-Governmental Charges" shall mean all non-governmental charges, liens, claims, or encumbrances relating to the Developer, the Property or the Project.

"Operator" shall have the meaning set forth in Recital F above but shall also include any replacement operator of the Facility approved by the City.

"Permitted Liens" shall mean those liens and encumbrances against the Property and/or the Project set forth on Exhibit G hereto.

"Permitted Mortgage" shall have the meaning set forth in Article 16 hereof.

"Plans and Specifications" shall mean [final] [initial] construction documents containing a site plan and working drawings and specifications for the Project, as submitted to the City as the basis for obtaining building permits for the Project.

"Prior Expenditure(s)" shall have the meaning set forth in Section 4.05(a) hereof.

"Project" shall have the meaning set forth in the Recitals hereof.

"Project Budget" shall mean the budget attached hereto as Exhibit H-1, showing the total cost of the Project by line item, furnished by the Developer to HED, in accordance with Section 3.03 hereof.

"Property" shall have the meaning set forth in the Recitals hereof.

"Redevelopment Area" shall have the meaning set forth in the Recitals hereof.

"Redevelopment Plan" shall have the meaning set forth in the Recitals hereof.

"Redevelopment Project Costs" shall mean redevelopment project costs as defined in Section 5/11-74.4-3(q) of the Act that are included in the budget set forth in the Redevelopment Plan or otherwise referenced in the Redevelopment Plan.

"Requisition Form" shall mean the document, in the form attached hereto as Exhibit L, to be delivered by the Developer to HED pursuant to Section 4.04 of this Agreement.

"Scope Drawings" shall mean preliminary construction documents containing a site plan and preliminary drawings and specifications for the Project.

"Survey" shall mean a Class A plat of survey in the most recently revised form of ALTA/ACSM [land title] [urban] survey of the Property dated within 45 days prior to the Closing Date, acceptable in form and content to the City and the Title Company, prepared by a surveyor registered in the State of Illinois, certified to the City and the Title Company, and indicating whether the Property is in a flood hazard area as identified by the United States Federal Emergency Management Agency (and updates thereof to reflect improvements to the Property in connection with the construction of the Facility and related improvements as required by the City or lender(s) providing Lender Financing).

"Term of the Agreement" shall mean the period of time commencing on the Closing Date and ending on the date on which the Redevelopment Area is no longer in effect (through and including December 31, 2030).

"TIF Adoption Ordinance" shall have the meaning set forth in the Recitals hereof.

"TIF Bonds" shall have the meaning set forth in the Recitals hereof.

"TIF Bond Ordinance" shall have the meaning set forth in the Recitals hereof.

"TIF Bond Proceeds" shall have the meaning set forth in the Recitals hereof.

"TIF-Funded Improvements" shall mean those improvements of the Project which (i) qualify as Redevelopment Project Costs, (ii) are eligible costs under the Redevelopment Plan and (iii) the City has agreed to pay for out of the City Funds, subject to the terms of this Agreement. Exhibit C lists the TIF-Funded Improvements for the Project.

"TIF Ordinances" shall have the meaning set forth in the Recitals hereof.

"Title Company" shall mean [Chicago Title Insurance Company].

"Title Policy" shall mean a title insurance policy in the most recently revised ALTA or equivalent form, showing the Developer as the insured, noting the recording of this Agreement as an encumbrance against the Property, and a subordination agreement in favor of the City with respect to previously recorded liens against the Property related to Lender Financing, if any, issued by the Title Company.

"WARN Act" shall mean the Worker Adjustment and Retraining Notification Act (29 U.S.C. Section 2101 et seq.).

"WBE(s)" shall mean a business identified in the Directory of Certified Women Business Enterprises published by the City's Department of Procurement Services, or otherwise certified by the City's Department of Procurement Services as a women-owned business enterprise, related to the Procurement Program or the Construction Program, as applicable.

"Western Avenue/Rock Island TIF Fund" shall mean the special tax allocation fund created by the City in connection with the Redevelopment Area into which the Incremental Taxes will be deposited.

SECTION 3. THE PROJECT

3.01 The Project. With respect to the Facility, the Developer shall, pursuant to the Plans and Specifications and subject to the provisions of Section 18.17 hereof: (i) commence construction no later than [_____, ____]; and (ii) complete construction and lease the Facility to the Operator pursuant to the Lease who will conduct business operations therein no later than [_____, ____].

3.02 Scope Drawings and Plans and Specifications. The Developer has delivered the Scope Drawings and Plans and Specifications to HED and HED has approved same. After such initial approval, subsequent proposed changes to the Scope Drawings or Plans and Specifications shall be submitted to HED as a Change Order pursuant to Section 3.04 hereof. The Scope Drawings and Plans and Specifications shall at all times conform to the Redevelopment Plan and all applicable federal, state and local laws, ordinances and regulations. The Developer shall submit all necessary documents to the City's Building Department, Department of Transportation and such other City departments or governmental authorities as may be necessary to acquire building permits and other required approvals for the Project.

3.03 Project Budget. The Developer has furnished to HED, and HED has approved, a Project Budget showing total costs for the Project in an amount not less than [$1,556,995]. The Developer hereby certifies to the City that (a) it has Lender Financing and Equity in an amount sufficient to pay for all Project costs; and (b) the Project Budget is true, correct and complete in all material respects. The Developer shall promptly deliver to HED certified copies of any Change Orders with respect to the Project Budget for approval pursuant to Section 3.04 hereof.

3.04 Change Orders. Except as provided below, all Change Orders (and documentation substantiating the need and identifying the source of funding therefor) relating to material changes to the Project must be submitted by the Developer to HED concurrently with the progress reports described in Section 3.07 hereof; provided, that any Change Order relating to any of the following must be submitted by the Developer to HED for HED's prior written approval: (a) a reduction in the

square footage of the Facility by more than 5%; (b) a change in the use of the Property and Facility to a use other than a restaurant operated by the Operator; (c) a delay in the completion of the Project by more than six months; or (d) Change Orders, alone or in the aggregate, increasing the Project Budget by more than 10%. The Developer shall not authorize or permit the performance of any work relating to any Change Order or the furnishing of materials in connection therewith prior to the receipt by the Developer of HED's written approval (to the extent required in this section). Each contract between the Company and any subcontractor shall contain a provision to this effect. An approved Change Order shall not be deemed to imply any obligation on the part of the City to increase the amount of City Funds which the City has pledged pursuant to this Agreement or provide any other additional assistance to the Developer. Notwithstanding anything to the contrary in this Section 3.04, Change Orders costing less than $25,000.00 each, to an aggregate amount of $100,000.00), do not require HED's prior written approval as set forth in this Section 3.04, but HED shall be notified in writing of all such Change Orders prior to the implementation thereof and the Developer, in connection with such notice, shall identify to HED the source of funding therefor.

3.05 HED Approval. Any approval granted by HED of the Scope Drawings, Plans and Specifications and the Change Orders is for the purposes of this Agreement only and does not affect or constitute any approval required by any other City department or pursuant to any City ordinance, code, regulation or any other governmental approval, nor does any approval by HED pursuant to this Agreement constitute approval of the quality, structural soundness or safety of the Property or the Project.

3.06 Other Approvals. Any HED approval under this Agreement shall have no effect upon, nor shall it operate as a waiver of, the Developer's obligations to comply with the provisions of Section 5.03 (Other Governmental Approvals) hereof. The Developer shall not commence construction of the Project until the Developer has obtained all necessary permits and approvals (including but not limited to HED's approval of the Scope Drawings and Plans and Specifications) and proof of the Company's and each subcontractor's bonding as required hereunder; provided, however, that the Developer has previously [commenced] [completed] demolition of the existing facility on the 10906 Property pursuant to a demolition permit issued by the City.

3.07 Progress Reports and Survey Updates. The Developer shall provide HED with written quarterly progress reports detailing the status of the Project, including a revised completion date, if necessary (with any change in completion date being considered a Change Order, requiring HED's written approval pursuant to Section 3.04). The Developer shall provide three (3) copies of an updated Survey to HED upon the request of HED or any lender providing Lender Financing, reflecting improvements made to the Property.

3.08 Inspecting Agent or Architect. An independent agent or architect (other than the Developer's architect) approved by HED shall be selected to act as the inspecting agent or architect, at the Developer's expense, for the Project. The inspecting agent or architect shall perform periodic inspections with respect to the Project, providing certifications with respect thereto to HED, prior to requests for disbursement for costs related to the Project hereunder.

3.09 Barricades. Prior to commencing any construction requiring barricades, the Developer shall install a construction barricade of a type and appearance satisfactory to the City and constructed in compliance with all applicable federal, state or City laws, ordinances and regulations. HED retains the right to approve the maintenance, appearance, color scheme, painting, nature, type, content and design of all barricades.

3.10 Signs and Public Relations. The Developer shall erect a sign of size and style approved by the City in a conspicuous location on the Property during the Project, indicating that financing has been provided by the City. The City reserves the right to include the name, photograph, artistic rendering of the Project and other pertinent information regarding the Developer, the Property and the Project in the City's promotional literature and communications.

3.11 Utility Connections. The Developer may connect all on-site water, sanitary, storm and sewer lines constructed on the Property to City utility lines existing on or near the perimeter of the Property, provided the Developer first complies with all City requirements governing such connections, including the payment of customary fees and costs related thereto.

3.12 Permit Fees. In connection with the Project, the Developer shall be obligated to pay only those building, permit, engineering, tap on and inspection fees that are assessed on a uniform basis throughout the City of Chicago and are of general applicability to other property within the City of Chicago.

SECTION 4. FINANCING

4.01 Total Project Cost and Sources of Funds. The cost of the Project is estimated to be $[1,556,995], to be applied in the manner set forth in the Project Budget. Such costs shall be funded from the following sources:

Equity (subject to Sections 4.03(b) and 4.06)$	$[tbd]
Lender Financing	$[tbd]
Estimated City Funds (subject to Section 4.03)	$ 350,000*
ESTIMATED TOTAL	$[1,556,995]

*City Funds will be "bridged" during Project construction by additional [Equity] [and/or] [Lender Financing] in the aggregate amount of $350,000.

4.02 Developer Funds. Equity and/or Lender Financing shall be used to pay all Project costs, including but not limited to Redevelopment Project costs and costs of TIF-Funded Improvements.

4.03 City Funds.

(a) Uses of City Funds. City Funds may only be used to reimburse the Developer for costs of TIF-Funded Improvements that constitute Redevelopment Project Costs. Exhibit C sets forth, by line item, the TIF-Funded Improvements for the Project, and the maximum amount of costs that may be paid by or reimbursed from City Funds for each line item therein (subject to Sections 4.03(b) and 4.05(d)), contingent upon receipt by the City of documentation satisfactory in form and substance to HED evidencing such cost and its eligibility as a Redevelopment Project Cost. City Funds shall not be paid to the Developer hereunder prior to the issuance of a Certificate.

(b) Sources of City Funds. Subject to the terms and conditions of this Agreement, including but not limited to this Section 4.03 and Section 5 hereof, the City hereby agrees to provide City funds from the sources and in the amounts described directly below (the "City Funds") to pay for or reimburse the Developer for the costs of the TIF-Funded Improvements:

Source of City Funds	Maximum Amount
Incremental Taxes and/or	
TIF Bond Proceeds	$350,000

provided, however, that the total amount of City Funds expended for TIF-Funded Improvements shall be an amount not to exceed the lesser of $350,000 or 22.5% of the actual total Project costs, and provided further, that the $350,000 to be derived from Incremental Taxes and/or TIF Bond proceeds, if any shall be available to pay costs related to TIF-Funded Improvements and allocated by the City for that purpose only so long as:

(i) The amount of the Incremental Taxes deposited into the Western Avenue/Rock Island TIF Fund shall be sufficient to pay for such costs; and

(ii) The City has been reimbursed from Incremental Taxes for the amount previously disbursed by the City for TIF-Funded Improvements.

The Developer acknowledges and agrees that the City's obligation to pay for TIF-Funded Improvements is contingent upon the fulfillment of the conditions set forth in parts (i) and (ii) above. In the event that such conditions are not fulfilled, the amount of Equity to be contributed by the Developer pursuant to Section 4.01 hereof shall increase proportionately.

(c) Installments of Disbursements of City Funds. Subject to the terms and conditions hereof, the City Funds shall be requisitioned by the Developer and disbursed by the City in the following amounts at the following times (or in such amounts and at such times as may be otherwise approved by the City, including increasing the number of disbursements but decreasing the amounts thereof and/or extending the disbursement schedule):

Amount	Requisition Time
$175,000	Issuance of Certificate
$87,500	First Anniversary of Issuance of Certificate
$87,500	Second Anniversary of Issuance of Certificate

Provided, however, that the amount of the City Funds shall (i) be reduced by 50¢ for every $1 that the Project Budget exceeds the actual final costs of the Project, and (ii) not exceed the lesser of $350,000 or 22.5% of the actual total Project costs.

4.04 Escrow; Requisition Form. (a) The City must receive copies of any draw requests and related documents submitted to the escrow agent or disbursements under the Escrow Agreement.

(b) (i) Along with the Developer's request for a Certificate pursuant to Section 7.01 hereof and (ii) on the first and second anniversaries of the City's issuance of the Certificate, the Developer shall provide HED with a Requisition Form, along with the documentation described therein. The Developer shall meet with HED at the request of HED to discuss the Requisition Form(s) previously delivered.

4.05 Treatment of Prior Expenditures and Subsequent Disbursements.

(a) Prior Expenditures. Only those expenditures made by the Developer with respect to the Project prior to the Closing Date, evidenced by documentation satisfactory to HED and approved by HED as satisfying costs covered in the Project Budget, shall be considered previously contributed

Equity or Lender Financing hereunder (the "Prior Expenditures"). HED shall have the right, in its sole discretion, to disallow any such expenditure as a Prior Expenditure. Exhibit I hereto sets forth the prior expenditures approved by HED as of the date hereof as Prior Expenditures. Prior Expenditures made for items other than TIF-Funded Improvements shall not be reimbursed to the Developer, but shall reduce the amount of Equity and/or Lender Financing required to be contributed by the Developer pursuant to Section 4.01 hereof.

(b) Purchase of Property. A portion of the purchase price of the Property, exclusive of transaction costs, in an amount not to exceed $_____, shall be reimbursed to the Developer from City Funds pursuant to Section 4.03(c) as a TIF-Funded Improvement.

(c) City Fee. Annually, the City may allocate an amount not to exceed [_]% of the Incremental Taxes for payment of costs incurred by the City for the administration and monitoring of the Redevelopment Area, including the Project. Such fee shall be in addition to and shall not be deducted from or considered a part of the City Funds, and the City shall have the right to receive such funds prior to any payment of City Funds hereunder.

(d) Allocation Among Line Items. Disbursements for expenditures related to TIF-Funded Improvements may be allocated to and charged against the appropriate line only, with transfers of costs and expenses from one line item to another, without the prior written consent of HED, being prohibited; provided, however, that such transfers among line items, in an amount not to exceed $100,000 in the aggregate, may be made without the prior written consent of HED.

4.06 Cost Overruns. If the aggregate cost of the TIF-Funded Improvements exceeds City Funds available pursuant to Section 4.03 hereof, or if the cost of completing the Project exceeds the Project Budget, the Developer shall be solely responsible for such excess cost, and shall hold the City harmless from any and all costs and expenses of completing the TIF-Funded Improvements in excess of City Funds and of completing the Project.

4.07 Preconditions of Disbursement. Prior to each disbursement of City Funds hereunder, the Developer shall submit documentation regarding the applicable expenditures to HED, which shall be satisfactory to HED in its sole discretion. Delivery by the Developer to HED of any request for disbursement of City Funds hereunder shall, in addition to the items therein expressly set forth, constitute a certification to the City, as of the date of such request for disbursement, that:

(a) the total amount of the disbursement request represents a portion of the actual cost of the Acquisition;

(b) all amounts shown as previous payments on the current disbursement request have been paid to the parties entitled to such payment;

(c) [intentionally omitted];

(d) the representations and warranties contained in this Redevelopment Agreement are true and correct and the Developer is in compliance with all covenants contained herein;

(e) the Developer has received no notice and has no knowledge of any liens or claim of lien either filed or threatened against the Property except for the Permitted Liens; and

(f) no Event of Default or condition or event which, with the giving of notice or passage of time or both, would constitute an Event of Default exists or has occurred.

The City shall have the right, in its discretion, to require the Developer to submit further documentation as the City may require in order to verify that the matters certified to above are true and correct, and any disbursement by the City shall be subject to the City's review and approval of such documentation and its satisfaction that such certifications are true and correct; provided, however, that nothing in this sentence shall be deemed to prevent the City from relying on such certifications by the Developer. In addition, the Developer shall have satisfied all other preconditions of disbursement of City Funds for each disbursement, including but not limited to requirements set forth in the TIF Ordinances and/or this Agreement.

4.08 Conditional Grant. The City Funds being provided hereunder are being granted on a conditional basis, subject to the Developer's compliance with the provisions of this Agreement. The City Funds are subject to being reimbursed as provided in Section 15.02 hereof.

SECTION 5. CONDITIONS PRECEDENT

The following conditions have been complied with to the City's satisfaction on or prior to the Closing Date:

5.01 Project Budget. The Developer has submitted to HED, and HED has approved, a Project Budget in accordance with the provisions of Section 3.03 hereof.

5.02 Scope Drawings and Plans and Specifications. The Developer has submitted to HED, and HED has approved, the Scope Drawings and Plans and Specifications accordance with the provisions of Section 3.02 hereof.

5.03 Other Governmental Approvals. The Developer has secured all other necessary approvals and permits required by any state, federal, or local statute, ordinance or regulation and has submitted evidence thereof to HED.

5.04 Financing. The Developer has furnished proof reasonably acceptable to the City that the Developer has Equity and Lender Financing in the amounts set forth in Section 4.01 hereof to complete the Project and satisfy its obligations under this Agreement. If a portion of such funds consists of Lender Financing, the Developer has furnished proof as of the Closing Date that the proceeds thereof are available to be drawn upon by the Developer as needed and are sufficient (along with the Equity set forth in Section 4.01) to complete the Project. The Developer has delivered to HED a copy of the Escrow Agreement entered into by the Developer. Any liens against the Property in existence at the Closing Date have been subordinated to certain encumbrances of the City set forth herein pursuant to a subordination agreement, in a form acceptable to the City, executed on or prior to the Closing Date, which is to be recorded, at the expense of the Developer, with the Office of the Recorder of Deeds of Cook County.

5.05 Acquisition and Title. On the Closing Date, the Developer has furnished the City with a copy of the Title Policy for the Property, certified by the Title Company, showing the Trust as the named insured with respect to the 10900 Property and the Plan as the insured with respect to the 10906 Property. The Title Policy is dated as of the Closing Date and contains only those title exceptions listed as Permitted Liens on Exhibit G hereto and evidences the recording of this

Agreement pursuant to the provisions of Section 8.18 hereof. The Title Policy also contains such endorsements as shall be required by Corporation Counsel, including but not limited to an owner's comprehensive endorsement and satisfactory endorsements regarding zoning (3.1 with parking), contiguity, location, access and survey. The Developer has provided to HED, on or prior to the Closing Date, documentation related to the purchase of the 10906 Property and certified copies of all easements and encumbrances of record with respect to the Property not addressed, to HED's satisfaction, by the Title Policy and any endorsements thereto.

5.06 Evidence of Clean Title. The Developer, at its own expense, has provided the City with searches under Chris' and the Company's respective names as follows:

Secretary of State	UCC search
Secretary of State	Federal tax search
Cook County Recorder	UCC search
Cook County Recorder	Fixtures search
Cook County Recorder	Federal tax search
Cook County Recorder	State tax search
Cook County Recorder	Memoranda of judgments search
U.S. District Court	Pending suits and judgments
Clerk of Circuit Court, Cook County	Pending suits and judgments

showing no liens against the Developer, the Property or any fixtures now or hereafter affixed thereto, except for the Permitted Liens.

5.07 Surveys. The Developer has furnished the City with three (3) copies of the Survey.

5.08 Insurance. The Developer, at its own expense, has insured the Property in accordance with Section 12 hereof, and has delivered certificates required pursuant to Section 12 hereof evidencing the required coverages to HED.

5.09 Opinion of the Developer's Counsel. On the Closing Date, the Developer has furnished the City with an opinion of counsel, substantially in the form attached hereto as Exhibit J, with such changes as required by or acceptable to Corporation Counsel. If the Developer has engaged special counsel in connection with the Project, and such special counsel is unwilling or unable to give some of the opinions set forth in Exhibit J hereto, such opinions were obtained by the Developer from its general corporate counsel.

5.10 Evidence of Prior Expenditures. The Developer has provided evidence satisfactory to HED in its sole discretion of the Prior Expenditures in accordance with the provisions of Section 4.05(a) hereof.

5.11 Financial Statements. The Developer has provided Financial Statements to HED for its most recent fiscal year, and audited or unaudited interim financial statements.

5.12 Documentation. The Developer has provided documentation to HED, satisfactory in form and substance to HED, with respect to current employment matters.

5.13 Environmental. The Developer has provided HED with copies of that certain phase I environmental audit completed with respect to the Property . The Developer has provided the City with a letter from the environmental engineer(s) who completed such audit(s), authorizing the City to rely on such audit(s).

5.14 Corporate Documents; Economic Disclosure Statement. The Developer has provided a copy of its Articles or Certificate of Organization containing the original certification of the Secretary of State of its state of organization; certificates of good standing from the Secretary of State of its state of organization and all other states in which the Developer is qualified to do business; a secretary's certificate in such form and substance as the Corporation Counsel may require; operating agreement of the Company; and such other corporate documentation as the City has requested. The Developer has provided to the City an Economic Disclosure Statement, in the City's then current form, dated as of the Closing Date.

5.15 Litigation. The Developer has provided to Corporation Counsel and HED, a description of all pending or threatened litigation or administrative proceedings involving the Developer, specifying, in each case, the amount of each claim, an estimate of probable liability, the amount of any reserves taken in connection therewith and whether (and to what extent) such potential liability is covered by insurance.

5.16 Trust and Plan. The Developer has provided the City with certified copies of the Trust and the Plan.

5.17 Lease. The Developer has provided the City with a certified copy of the Lease. The Developer certifies that the Operator is not in default and owes no outstanding amounts under the Lease. The Developer has provided the City with a written statement from the Operator that the Company is not in default and owes no outstanding amounts under the Lease.

SECTION 6. AGREEMENTS WITH CONTRACTORS

6.01 Bid Requirement for Subcontractors. (a) Except as set forth in Section 6.01(b) below, prior to entering into an agreement with any subcontractor for construction of the Project, the Developer shall solicit bids from qualified contractors eligible to do business with the City of Chicago. (i) For the TIF-Funded Improvements, the Developer shall select the subcontractor submitting the lowest responsible bid who can complete the Project in a timely manner. If the Developer selects a subcontractor submitting other than the lowest responsible bid for the TIF-Funded Improvements, the amount of the difference between the lowest responsible bid and the bid selected may not be paid out of City Funds (unless otherwise approved by HED). (ii) For Project work other than the TIF-Funded Improvements, if the Developer selects any subcontractor who has not submitted the lowest responsible bid, the difference between the lowest responsible bid and the higher bid selected shall be subtracted from the actual total Project costs for purposes of the calculation of the amount of City Funds to be contributed to the Project pursuant to Section 4.03(b) hereof (unless otherwise approved by HED) (unless otherwise approved by HED). Photocopies of all subcontracts entered or to be entered into in connection with the TIF-Funded Improvements shall be provided to HED within five (5) business days of the execution thereof. The Developer and the subcontractors shall not begin work on the Project until the Plans and Specifications have been approved by HED and all requisite permits have been obtained; provided, however, that the Developer has previously [commenced] [completed] demolition of the existing facility on the 10906 Property pursuant to a demolition permit issued by the City.

(b) [intentionally omitted]

6.02 [intentionally omitted]

6.03 Performance and Payment Bonds. Prior to the commencement of any portion of the Project which includes work on the public way, the Developer shall be bonded for its payment by sureties having an AA rating or better using a bond in the form attached as Exhibit P hereto. The City shall be named as obligee or co-obligee on any such bonds.

6.04 Employment Opportunity. The Developer shall contractually obligate and cause each subcontractor to agree to the provisions of Section 10 hereof.

6.05 Other Provisions. In addition to the requirements of this Section 6, each contract with any subcontractor shall contain provisions required pursuant to Section 3.04 (Change Orders), Section 8.09 (Prevailing Wage), Section 10.01(e) (Employment Opportunity), Section 10.02 (City Resident Employment Requirement), Section 10.03 (MBE/WBE Requirements, as applicable), Section 12 (Insurance) and Section 14.01 (Books and Records) hereof. Photocopies of all contracts or subcontracts entered or to be entered into in connection with the TIF-Funded Improvements shall be provided to HED within five (5) business days of the execution thereof.

SECTION 7. COMPLETION OF CONSTRUCTION

7.01 Certificate of Completion of Construction. Upon (a) completion of the construction of the Project in accordance with the terms of this Agreement (including but not limited to Exhibit D hereto), (b) commencement of operations at the Facility by the Operator pursuant to the Lease, and (c) the Developer's written request, HED shall issue to the Developer a Certificate in recordable form certifying that the Developer has fulfilled its obligation to complete the Project in accordance with the terms of this Agreement. HED shall respond to the Developer's written request for a Certificate within forty-five (45) days by issuing either a Certificate or a written statement detailing the ways in which the Project does not conform to this Agreement or has not been satisfactorily completed, and the measures which must be taken by the Developer in order to obtain the Certificate. The Developer may resubmit a written request for a Certificate upon completion of such measures.

7.02 Effect of Issuance of Certificate; Continuing Obligations. The Certificate relates only to the construction of the Project, and upon its issuance, the City will certify that the terms of the Agreement specifically related to the Developer's obligation to complete such activities have been satisfied. After the issuance of a Certificate, however, all executory terms and conditions of this Agreement and all representations and covenants contained herein will continue to remain in full force and effect throughout the Term of the Agreement as to the parties described in the following paragraph, and the issuance of the Certificate shall not be construed as a waiver by the City of any of its rights and remedies pursuant to such executory terms.

Those covenants specifically described at Sections 8.02, 8.19 and 8.20 as covenants that run with the land are the only covenants in this Agreement intended to be binding upon any transferee of the Property (including an assignee as described in the following sentence) throughout the Term of the Agreement notwithstanding the issuance of a Certificate; provided, that upon the issuance of a Certificate, the covenants set forth in Section 8.02 shall be deemed to have been fulfilled. The other executory terms of this Agreement that remain after the issuance of a Certificate shall be binding only upon the Developer or a permitted assignee of the Developer who, pursuant to Section 18.15 of this Agreement, has contracted to take an assignment of the Developer's rights under this Agreement and assume the Developer's liabilities hereunder.

7.03 Failure to Complete. If the Developer fails to complete the Project in accordance with the terms of this Agreement, then the City has, but shall not be limited to, any of the following rights and remedies:

(a) the right to terminate this Agreement and cease all disbursement of City Funds not yet disbursed pursuant hereto;

(b) the right (but not the obligation) to complete those TIF-Funded Improvements that are public improvements (if any) and to pay for the costs of TIF-Funded Improvements (including interest costs) out of City Funds or other City monies. In the event that the aggregate cost of completing the TIF-Funded Improvements exceeds the amount of City Funds available pursuant to Section 4.01, the Developer shall reimburse the City for all reasonable costs and expenses incurred by the City in completing such TIF-Funded Improvements in excess of the available City Funds; and

(c) the right to seek reimbursement of the City Funds from the Developer.

7.04 Notice of Expiration of Term of Agreement. Upon the expiration of the Term of the Agreement, HED shall provide the Developer, at the Developer's written request, with a written notice in recordable form stating that the Term of the Agreement has expired.

SECTION 8. COVENANTS/REPRESENTATIONS/WARRANTIES OF THE DEVELOPER.

8.01 General. The Developer represents, warrants and covenants, as of the date of this Agreement and as of the date of each disbursement of City Funds hereunder, that:

(a) the Company is an Illinois limited liability company duly organized, validly existing, qualified to do business in Illinois, and licensed to do business in any other state where, due to the nature of its activities or properties, such qualification or license is required;

(b) the Developer has the right, power and authority to enter into, execute, deliver and perform this Agreement;

(c) the execution, delivery and performance by the Developer of this Agreement has been duly authorized by all necessary corporate action, and does not and will not violate the Trust, the Plan, the Company's Articles of Organization or operating agreement as amended and supplemented, any applicable provision of law, or constitute a breach of, default under or require any consent under any agreement, instrument or document to which the Developer is now a party or by which the Developer is now or may become bound, including but not limited to the Trust, the Plan and the Lease;

(d) unless otherwise permitted or not prohibited pursuant to or under the terms of this Agreement, (i) the Trust shall maintain good, indefeasible and merchantable fee simple title to the 10900 Property (and all improvements thereon), and (ii) the Plan shall maintain good, indefeasible and merchantable fee simple title to the 10906 Property (and all improvements thereon), in both instances free and clear of all liens (except for the Permitted Liens, Lender Financing as disclosed in the Project Budget and non-governmental charges that the Developer is contesting in good faith pursuant to Section 8.15 hereof);

(e) the Developer is now and for the Term of the Agreement shall remain solvent and able to pay its debts as they mature;

(f) there are no actions or proceedings by or before any court, governmental commission, board, bureau or any other administrative agency pending, threatened or affecting the Developer which would impair its ability to perform under this Agreement;

(g) the Developer has and shall maintain all government permits, certificates and consents (including, without limitation, appropriate environmental approvals) necessary to conduct its business and to construct, complete and operate the Project;

(h) the Developer is not in default with respect to any indenture, loan agreement, mortgage, deed, note or any other agreement or instrument related to the borrowing of money to which the Developer is a party or by which the Developer is bound;

(i) the Financial Statements are, and when hereafter required to be submitted will be, complete, correct in all material respects and accurately present the assets, liabilities, results of operations and financial condition of the Developer, and there has been no material adverse change in the assets, liabilities, results of operations or financial condition of the Developer since the date of the Developer's most recent Financial Statements;

(j) prior to the issuance of a Certificate, the Developer shall not do any of the following without the prior written consent of HED: (1) be a party to any merger, liquidation or consolidation; (2) [intentionally omitted]; (3) enter into any transaction outside the ordinary course of the Developer's business; (4) assume, guarantee, endorse, or otherwise become liable in connection with the obligations of any other person or entity; or (5) enter into any transaction that would cause a material and detrimental change to the Developer's financial condition;

(k) the Developer has not incurred, and, prior to the issuance of a Certificate, shall not, without the prior written consent of the Commissioner of HED, allow the existence of any liens against the Property (or improvements thereon) other than the Permitted Liens; or incur any indebtedness, secured or to be secured by the Property (or improvements thereon) or any fixtures now or hereafter attached thereto, except Lender Financing disclosed in the Project Budget;

(l) the Developer has not made or caused to be made, directly or indirectly, any payment, gratuity or offer of employment in connection with the Agreement or any contract paid from the City treasury or pursuant to City ordinance, for services to any City agency ("City Contract") as an inducement for the City to enter into the Agreement or any City Contract with the Developer in violation of Chapter 2-156-120 of the Municipal Code of the City;

(m) neither the Developer nor any affiliate of the Developer is listed on any of the following lists maintained by the Office of Foreign Assets Control of the U.S. Department of the Treasury, the Bureau of Industry and Security of the U.S. Department of Commerce or their successors, or on any other list of persons or entities with which the City may not do business under any applicable law, rule, regulation, order or judgment: the Specially Designated Nationals List, the Denied Persons List, the Unverified List, the Entity List and the Debarred List. For purposes of this subparagraph (m) only, the term "affiliate," when used to indicate a relationship with a specified person or entity, means a person or entity that, directly or indirectly, through one or more intermediaries, controls, is controlled by or is under common control with such specified person or entity, and a person or entity shall be deemed to be controlled by another person or entity, if controlled in any manner whatsoever that results in control in fact by that other person or entity (or that other person or entity and any persons or entities with whom that other person or entity is acting jointly or in concert), whether directly or indirectly and whether through share ownership, a trust, a contract or otherwise;

(n) prior to the tenth anniversary of the issuance of a Certificate, the Developer shall not, without the prior written consent of HED, sell, transfer, convey, lease (except for the Lease) or otherwise directly or indirectly dispose of all or substantially all of its assets or all or any portion of the Property (including but not limited to any fixtures or equipment now or hereafter attached thereto) or the beneficial or other interest in the Trust or the Plan except for (i) in the ordinary course of business, or (ii) to a wholly-owned subsidiary of the Developer. HED's consent to such a sale, transfer, conveyance, lease or other disposal is predicated on a new owner's (i) ability to demonstrate the financial capacity together with the experience needed to operate the Facility and (ii) written agreement to assume all surviving responsibilities and covenants applicable to the Developer hereunder. After the tenth anniversary of the issuance of a Certificate and prior to the expiration of the Term hereof, the Developer shall give HED 30 days advance written notice of any such intended sale, transfer, conveyance, lease or other disposal; and

(o) prior to the tenth anniversary of the issuance of a Certificate, the Developer shall provide the City with copies of all amendments to the Lease, the Trust and/or the Plan, subject to all other terms and conditions of this Agreement.

8.02 Covenant to Redevelop. Upon HED's approval of the Project Budget, the Scope Drawings and Plans and Specifications as provided in Sections 3.02 and 3.03 hereof, and the Developer's receipt of all required building permits and governmental approvals, the Developer shall redevelop the Property in accordance with this Agreement and all Exhibits attached hereto, the TIF Ordinances, the Scope Drawings, Plans and Specifications, Project Budget and all amendments thereto, and all federal, state and local laws, ordinances, rules, regulations, executive orders and codes applicable to the Project, the Property and/or the Developer. The covenants set forth in this Section 8.02 shall run with the land and be binding upon any transferee, but shall be deemed satisfied upon issuance by the City of a Certificate with respect thereto.

8.03 Redevelopment Plan. The Developer represents that the Project is and shall be in compliance with all of the terms of the Redevelopment Plan.

8.04 Use of City Funds. City Funds disbursed to the Developer shall be used by the Developer solely to pay for (or to reimburse the Developer for its payment for) the TIF-Funded Improvements as provided in this Agreement.

8.05 TIF Bonds. The Developer shall, at the request of the City, agree to any reasonable amendments to this Agreement that are necessary or desirable in order for the City to issue (in its sole discretion) any bonds in connection with the Redevelopment Area, the proceeds of which may be used to reimburse the City for expenditures made in connection with, or provide a source of funds for the payment for, the TIF-Funded Improvements (the "TIF Bonds"); provided, however, that any such amendments shall not have a material adverse effect on the Developer or the Project. The Developer shall, at the Developer's expense, cooperate and provide reasonable assistance in connection with the marketing of any such TIF Bonds, including but not limited to providing written descriptions of the Project, making representations, providing information regarding its financial condition and assisting the City in preparing an offering statement with respect thereto.

8.06 Job Creation and Retention. (a) Prior to the Closing Date, the Developer shall meet with the Workforce Solutions unit of HED ("Workforce Solutions") to discuss the Project. (b) The Developer shall send a letter (copying HED) to the Operator (and any other future tenant(s) of the Facility) describing the programs established by the City and available through Workforce Solutions

for the purpose of helping prepare individuals to work for businesses located within the Area. (c) The Developer shall use its best efforts to facilitate meetings between Workforce Solutions and the Operator (and any other future tenant(s) of the Facility approved by the City pursuant hereto).

8.07 Employment Opportunity; Progress Reports. The Developer covenants and agrees to abide by, and contractually obligate and use reasonable efforts to cause each subcontractor to abide by the terms set forth in Section 10 hereof. The Developer shall deliver to the City monthly written progress reports detailing compliance with the requirements of Sections 8.09, 10.02 and 10.03 of this Agreement. If any such reports indicate a shortfall in compliance, the Developer shall also deliver a plan to HED which shall outline, to HED's satisfaction, the manner in which the Developer shall correct any shortfall.

8.08 Employment Profile. The Developer shall submit, and contractually obligate and cause any subcontractor to submit, to HED, from time to time, statements of its employment profile upon HED's request.

8.09 Prevailing Wage. The Developer covenants and agrees to pay, and to contractually obligate and cause each subcontractor to pay, the prevailing wage rate as ascertained by the Illinois Department of Labor (the "Department"), to all Project employees. All such contracts shall list the specified rates to be paid to all laborers, workers and mechanics for each craft or type of worker or mechanic employed pursuant to such contract. If the Department revises such prevailing wage rates, the revised rates shall apply to all such contracts. Upon the City's request, the Developer shall provide the City with copies of all such contracts entered into by the Developer to evidence compliance with this Section 8.09.

8.10 Arms-Length Transactions. Unless HED has given its prior written consent with respect thereto, no Affiliate of the Developer may receive any portion of City Funds, directly or indirectly, in payment for work done, services provided or materials supplied in connection with any TIF-Funded Improvement. The Developer shall provide information with respect to any entity to receive City Funds directly or indirectly (whether through payment to the Affiliate by the Developer and reimbursement to the Developer for such costs using City Funds, or otherwise), upon HED's request, prior to any such disbursement.

8.11 Conflict of Interest. Pursuant to Section 5/11-74.4-4(n) of the Act, the Developer represents, warrants and covenants that, to the best of its knowledge, no member, official, or employee of the City, or of any commission or committee exercising authority over the Project, the Redevelopment Area or the Redevelopment Plan, or any consultant hired by the City or the Developer with respect thereto, owns or controls, has owned or controlled or will own or control any interest, and no such person shall represent any person, as agent or otherwise, who owns or controls, has owned or controlled, or will own or control any interest, direct or indirect, in the Developer's business, the Property or any other property in the Redevelopment Area.

8.12 Disclosure of Interest. The Developer's counsel has no direct or indirect financial ownership interest in the Developer, the Property or any other aspect of the Project.

8.13 Financial Statements. The Developer shall obtain and provide to HED Financial Statements for the Company's fiscal year ended _____, 201[_] and each [___] thereafter for the Term of the Agreement. In addition, the Developer shall submit unaudited financial statements for the Company as soon as reasonably practical following the close of each fiscal year and for such other periods as HED may request.

8.14 Insurance. The Developer, at its own expense, shall comply with all provisions of Section 12 hereof.

8.15 Non-Governmental Charges. (a) Payment of Non-Governmental Charges. Except for the Permitted Liens, the Developer agrees to pay or cause to be paid when due any Non-Governmental Charge assessed or imposed upon the Project, the Property or any fixtures that are or may become attached thereto, which creates, may create, or appears to create a lien upon all or any portion of the Property or Project; provided however, that if such Non-Governmental Charge may be paid in installments, the Developer may pay the same together with any accrued interest thereon in installments as they become due and before any fine, penalty, interest, or cost may be added thereto for nonpayment. The Developer shall furnish to HED, within thirty (30) days of HED's request, official receipts from the appropriate entity, or other proof satisfactory to HED, evidencing payment of the Non-Governmental Charge in question.

(b) Right to Contest. The Developer has the right, before any delinquency occurs:

(i) to contest or object in good faith to the amount or validity of any Non-Governmental Charge by appropriate legal proceedings properly and diligently instituted and prosecuted, in such manner as shall stay the collection of the contested Non-Governmental Charge, prevent the imposition of a lien or remove such lien, or prevent the sale or forfeiture of the Property (so long as no such contest or objection shall be deemed or construed to relieve, modify or extend the Developer's covenants to pay any such Non-Governmental Charge at the time and in the manner provided in this Section 8.15); or

(ii) at HED's sole option, to furnish a good and sufficient bond or other security satisfactory to HED in such form and amounts as HED shall require, or a good and sufficient undertaking as may be required or permitted by law to accomplish a stay of any such sale or forfeiture of the Property or any portion thereof or any fixtures that are or may be attached thereto, during the pendency of such contest, adequate to pay fully any such contested Non-Governmental Charge and all interest and penalties upon the adverse determination of such contest.

8.16 Developer's Liabilities. The Developer shall not enter into any transaction that would materially and adversely affect its ability to perform its obligations hereunder or to repay any material liabilities or perform any material obligations of the Developer to any other person or entity. The Developer shall immediately notify HED of any and all events or actions which may materially affect the Developer's ability to carry on its business operations or perform its obligations under this Agreement or any other documents and agreements.

8.17 Compliance with Laws. To the best of the Developer's knowledge, after diligent inquiry, the Property and the Project are and shall be in compliance with all applicable federal, state and local laws, statutes, ordinances, rules, regulations, executive orders and codes pertaining to or affecting the Project and the Property. Upon the City's request, the Developer shall provide evidence satisfactory to the City of such compliance.

8.18 Recording and Filing. The Developer shall cause this Agreement, certain exhibits (as specified by Corporation Counsel), all amendments and supplements hereto to be recorded and filed against the Property on the date hereof in the conveyance and real property records of the county in which the Project is located. This Agreement shall be recorded prior to any mortgage made in connection with Lender Financing. The Developer shall pay all fees and charges incurred in connection with any such recording. Upon recording, the Developer shall immediately transmit to the City an executed original of this Agreement showing the date and recording number of record.

8.19 Real Estate Provisions.

(a) Governmental Charges.

(i) Payment of Governmental Charges. The Developer agrees to pay or cause to be paid when due all Governmental Charges (as defined below) which are assessed or imposed upon the Developer, the Property or the Project, or become due and payable, and which create, may create, [or appear to create -what does this mean?] a lien upon the Developer or all or any portion of the Property or the Project. "Governmental Charge" shall mean all federal, State, county, the City, or other governmental (or any instrumentality, division, agency, body, or department thereof) taxes, levies, assessments, charges, liens, claims or encumbrances (except for those assessed by foreign nations, states other than the State of Illinois, counties of the State other than Cook County, and municipalities other than the City) relating to the Developer, the Property or the Project including but not limited to real estate taxes.

(ii) Right to Contest. The Developer has the right before any delinquency occurs to contest or object in good faith to the amount or validity of any Governmental Charge by appropriate legal proceedings properly and diligently instituted and prosecuted in such manner as shall stay the collection of the contested Governmental Charge and prevent the imposition of a lien or the sale or forfeiture of the Property. No such contest or objection shall be deemed or construed in any way as relieving, modifying or extending the Developer's covenants to pay any such Governmental Charge at the time and in the manner provided in this Agreement unless the Developer has given prior written notice to HED of the Developer's intent to contest or object to a Governmental Charge and, unless, at HED's sole option,

(i) the Developer shall demonstrate to HED's satisfaction that legal proceedings instituted by the Developer contesting or objecting to a Governmental Charge shall conclusively operate to prevent or remove a lien against, or the sale or forfeiture of, all or any part of the Property to satisfy such Governmental Charge prior to final determination of such proceedings; and/or

(ii) the Developer shall furnish a good and sufficient bond or other security satisfactory to HED in such form and amounts as HED shall require, or a good and sufficient undertaking as may be required or permitted by law to accomplish a stay of any such sale or forfeiture of the Property during the pendency of such contest, adequate to pay fully any such contested Governmental Charge and all interest and penalties upon the adverse determination of such contest.

(b) Developer's Failure To Pay Or Discharge Lien. If the Developer fails to pay any Governmental Charge or to obtain discharge of the same, the Developer shall advise HED thereof in writing, at which time HED may, but shall not be obligated to, and without waiving or releasing any obligation or liability of the Developer under this Agreement, in HED's sole discretion, make such payment, or any part thereof, or obtain such discharge and take any other action with respect thereto which HED deems advisable. All sums so paid by HED, if any, and any expenses, if any, including reasonable attorneys' fees, court costs, expenses and other charges relating thereto, shall be promptly disbursed to HED by the Developer. Notwithstanding anything contained herein to the contrary, this paragraph shall not be construed to obligate the City to pay any such Governmental Charge. Additionally, if the Developer fails to pay any Governmental Charge, the City, in its sole discretion, may require the Developer to submit to the City audited Financial Statements at the Developer's own expense.

(c) Real Estate Taxes.

(i) Acknowledgment of Real Estate Taxes. The Developer agrees that (A) for the purpose of this Agreement, the minimum assessed value of the Property ("Minimum Assessed Value") is shown on Exhibit K attached hereto and incorporated herein by reference for the years noted on Exhibit K; (B) Exhibit K sets forth the specific improvements which will generate the fair market values, assessments, equalized assessed values and taxes shown thereon; and (C) the real estate taxes anticipated to be generated and derived from the respective portions of the Property and the Project for the years shown are fairly and accurately indicated in Exhibit K.

(ii) Real Estate Tax Exemption. With respect to the Property or the Project, neither the Developer nor any agent, representative, lessee, tenant, assignee, transferee or successor in interest to the Developer shall, during the Term of this Agreement, seek, or authorize any exemption (as such term is used and defined in the Illinois Constitution, Article IX, Section 6 (1970)) for any year that the Redevelopment Plan is in effect.

(iii) No Reduction in Real Estate Taxes. Neither the Developer nor any agent, representative, lessee, tenant, assignee, transferee or successor in interest to the Developer shall, during the Term of this Agreement, directly or indirectly, initiate, seek or apply for proceedings in order to lower the assessed value of all or any portion of the Property or the Project below the amount of the Minimum Assessed Value as shown in Exhibit K for the applicable year.

(iv) No Objections. Neither the Developer nor any agent, representative, lessee, tenant, assignee, transferee or successor in interest to the Developer, shall object to or in any way seek to interfere with, on procedural or any other grounds, the filing of any Underassessment Complaint or subsequent proceedings related thereto with the Cook County Assessor or with the Cook County Board of Appeals, by either the City or any taxpayer. The term "Underassessment Complaint" as used in this Agreement shall mean any complaint seeking to increase the assessed value of the Property up to (but not above) the Minimum Assessed Value as shown in Exhibit K.

(v) Covenants Running with the Land. The parties agree that the restrictions contained in this Section 8.19(c) are covenants running with the land and this Agreement shall be recorded by the Developer as a memorandum thereof, at the Developer's expense, with the Cook County Recorder of Deeds on the Closing Date. These restrictions shall be binding upon the Developer and its agents, representatives, lessees, successors, assigns and transferees from and after the date hereof, provided however, that the covenants shall be released when the Redevelopment Area is no longer in effect. The Developer agrees that any sale, lease, conveyance, or transfer of title to all or any portion of the Property or Redevelopment Area from and after the date hereof shall be made explicitly subject to such covenants and restrictions. Notwithstanding anything contained in this Section 8.19(c) to the contrary, the City, in its sole discretion and by its sole action, without the joinder or concurrence of the Developer, its successors or assigns, may waive and terminate the Developer's covenants and agreements set forth in this Section 8.19(c).

8.20 Occupancy. The Developer shall maintain occupancy of the Facility by a fully operational restaurant (or another use approved by the City)on an annual basis for 10 years from the date of issuance of a Certificate. The City has the right to discontinue disbursements of City Funds if the Developer fails to comply with this Section 8.20. In the first year after the issuance of a Certificate that the Developer is not in compliance with this Section 8.20, there shall be no disbursement of City Funds. In any second year after the issuance of a Certificate that the Developer is not in compliance with this Section 8.20, the City may declare the Developer in default and elect to terminate the Agreement and any subsequent anticipated disbursements of City Funds. Years in which the Developer is not in compliance with this Section 8.20 shall not count towards the 10-year compliance period required by this Section 8.20. The covenant set forth in this Section 8.20 shall run with the land and be binding upon any transferee.

8.21 [intentionally omitted]

8.22 [intentionally omitted]

8.23 Survival of Covenants. All warranties, representations, covenants and agreements of the Developer contained in this Section 8 and elsewhere in this Agreement shall be true, accurate and complete at the time of the Developer's execution of this Agreement, and shall survive the execution, delivery and acceptance hereof by the parties hereto and (except as provided in Section 7 hereof upon the issuance of a Certificate) shall be in effect throughout the Term of the Agreement.

8.24 Annual Compliance Report. Beginning with the issuance of the Certificate and continuing throughout the Term of the Agreement, the Company and Chris shall submit to HED the Annual Compliance Report within 30 days after the end of the calendar year to which the Annual Compliance Report relates.

SECTION 9. COVENANTS/REPRESENTATIONS/WARRANTIES OF CITY

9.01 General Covenants. The City represents that it has the authority as a home rule unit of local government to execute and deliver this Agreement and to perform its obligations hereunder.

9.02 Survival of Covenants. All warranties, representations, and covenants of the City contained in this Section 9 or elsewhere in this Agreement shall be true, accurate, and complete at the time of the City's execution of this Agreement, and shall survive the execution, delivery and acceptance hereof by the parties hereto and be in effect throughout the Term of the Agreement.

SECTION 10. DEVELOPER'S EMPLOYMENT OBLIGATIONS

10.01 Employment Opportunity. The Developer, on behalf of itself and its successors and assigns, hereby agrees, and shall contractually obligate its or their various contractors, subcontractors or any Affiliate of the Developer operating on the Property (collectively, with the Developer, the "Employers" and individually an "Employer") to agree, that for the Term of this Agreement with respect to Developer and during the period of any other party's provision of services in connection with the construction of the Project or occupation of the Property:

(a) No Employer shall discriminate against any employee or applicant for employment based upon race, religion, color, sex, national origin or ancestry, age, handicap or disability, sexual orientation, military discharge status, marital status, parental status or source of income as defined in the City of Chicago Human Rights Ordinance, Chapter 2-160, Section 2-160-010 et seq., Municipal Code, except as otherwise provided by said ordinance and as amended from time to time

(the "Human Rights Ordinance"). Each Employer shall take affirmative action to ensure that applicants are hired and employed without discrimination based upon race, religion, color, sex, national origin or ancestry, age, handicap or disability, sexual orientation, military discharge status, marital status, parental status or source of income and are treated in a non-discriminatory manner with regard to all job-related matters, including without limitation: employment, upgrading, demotion or transfer; recruitment or recruitment advertising; layoff or termination; rates of pay or other forms of compensation; and selection for training, including apprenticeship. Each Employer agrees to post in conspicuous places, available to employees and applicants for employment, notices to be provided by the City setting forth the provisions of this nondiscrimination clause. In addition, the Employers, in all solicitations or advertisements for employees, shall state that all qualified applicants shall receive consideration for employment without discrimination based upon race, religion, color, sex, national origin or ancestry, age, handicap or disability, sexual orientation, military discharge status, marital status, parental status or source of income.

(b) To the greatest extent feasible, each Employer is required to present opportunities for training and employment of low- and moderate-income residents of the City and preferably of the Redevelopment Area; and to provide that contracts for work in connection with the construction of the Project be awarded to business concerns that are located in, or owned in substantial part by persons residing in, the City and preferably in the Redevelopment Area.

(c) Each Employer shall comply with all federal, state and local equal employment and affirmative action statutes, rules and regulations, including but not limited to the City's Human Rights Ordinance and the Illinois Human Rights Act, 775 ILCS 5/1-101 et seq. (1993), and any subsequent amendments and regulations promulgated thereto.

(d) Each Employer, in order to demonstrate compliance with the terms of this Section, shall cooperate with and promptly and accurately respond to inquiries by the City, which has the responsibility to observe and report compliance with equal employment opportunity regulations of federal, state and municipal agencies.

(e) Each Employer shall include the foregoing provisions of subparagraphs (a) through (d) in every contract entered into in connection with the Project, and shall require inclusion of these provisions in every subcontract entered into by any subcontractors, and every agreement with any Affiliate operating on the Property, so that each such provision shall be binding upon each contractor, subcontractor or Affiliate, as the case may be.

(f) Failure to comply with the employment obligations described in this Section 10.01 shall be a basis for the City to pursue remedies under the provisions of Section 15.02 hereof.

10.02 City Resident Construction Worker Employment Requirement. The Developer agrees for itself and its successors and assigns, and shall contractually obligate its General Contractor and shall cause the General Contractor to contractually obligate its subcontractors, as applicable, to agree, that during the construction of the Project they shall comply with the minimum percentage of total worker hours performed by actual residents of the City as specified in Section 2-92-330 of the Municipal Code of Chicago (at least 50 percent of the total worker hours worked by persons on the site of the Project shall be performed by actual residents of the City); provided, however, that in addition to complying with this percentage, the Developer, its General Contractor and each subcontractor shall be required to make good faith efforts to utilize qualified residents of the City in both unskilled and skilled labor positions.

The Developer may request a reduction or waiver of this minimum percentage level of Chicagoans as provided for in Section 2-92-330 of the Municipal Code of Chicago in accordance with standards and procedures developed by the Chief Procurement Officer of the City.

"Actual residents of the City" shall mean persons domiciled within the City. The domicile is an individual's one and only true, fixed and permanent home and principal establishment.

The Developer, the General Contractor and each subcontractor shall provide for the maintenance of adequate employee residency records to show that actual Chicago residents are employed on the Project. Each Employer shall maintain copies of personal documents supportive of every Chicago employee's actual record of residence.

Weekly certified payroll reports (U.S. Department of Labor Form WH-347 or equivalent) shall be submitted to the Commissioner of HED in triplicate, which shall identify clearly the actual residence of every employee on each submitted certified payroll. The first time that an employee's name appears on a payroll, the date that the Employer hired the employee should be written in after the employee's name.

The Developer, the General Contractor and each subcontractor shall provide full access to their employment records to the Chief Procurement Officer, the Commissioner of HED, the Superintendent of the Chicago Police Department, the Inspector General or any duly authorized representative of any of them. The Developer, the General Contractor and each subcontractor shall maintain all relevant personnel data and records for a period of at least three (3) years after final acceptance of the work constituting the Project.

At the direction of HED, affidavits and other supporting documentation will be required of the Developer, the General Contractor and each subcontractor to verify or clarify an employee's actual address when doubt or lack of clarity has arisen.

Good faith efforts on the part of the Developer, the General Contractor and each subcontractor to provide utilization of actual Chicago residents (but not sufficient for the granting of a waiver request as provided for in the standards and procedures developed by the Chief Procurement Officer) shall not suffice to replace the actual, verified achievement of the requirements of this Section concerning the worker hours performed by actual Chicago residents.

When work at the Project is completed, in the event that the City has determined that the Developer has failed to ensure the fulfillment of the requirement of this Section concerning the worker hours performed by actual Chicago residents or failed to report in the manner as indicated above, the City will thereby be damaged in the failure to provide the benefit of demonstrable employment to Chicagoans to the degree stipulated in this Section. Therefore, in such a case of non-compliance, it is agreed that 1/20 of 1 percent (0.0005) of the aggregate hard construction costs set forth in the Project budget (the product of .0005 x such aggregate hard construction costs) (as the same shall be evidenced by approved contract value for the actual contracts) shall be surrendered by the Developer to the City in payment for each percentage of shortfall toward the stipulated residency requirement. Failure to report the residency of employees entirely and correctly shall result in the surrender of the entire liquidated damages as if no Chicago residents were employed in either of the categories. The willful falsification of statements and the certification of payroll data may subject the Developer, the General Contractor and/or the subcontractors to prosecution. Any retainage to cover contract performance that may become due to the Developer pursuant to Section 2-92-250 of the Municipal Code of Chicago may be withheld by the City pending the Chief Procurement Officer's determination as to whether the Developer must surrender damages as provided in this paragraph.

Nothing herein provided shall be construed to be a limitation upon the "Notice of Requirements for Affirmative Action to Ensure Equal Employment Opportunity, Executive Order 11246 " and "Standard Federal Equal Employment Opportunity, Executive Order 11246," or other affirmative action required for equal opportunity under the provisions of this Agreement or related documents.

The Developer shall cause or require the provisions of this Section 10.02 to be included in all construction contracts and subcontracts related to the Project.

10.03. MBE/WBE Commitment. The Developer agrees for itself and its successors and assigns, and, if necessary to meet the requirements set forth herein, shall contractually obligate the General Contractor to agree that during the Project:

(a) Consistent with the findings which support, as applicable, (i) the Minority-Owned and Women-Owned Business Enterprise Procurement Program, Section 2-92-420 et seq., Municipal Code of Chicago (the "Procurement Program"), and (ii) the Minority- and Women-Owned Business Enterprise Construction Program, Section 2-92-650 et seq., Municipal Code of Chicago (the "Construction Program," and collectively with the Procurement Program, the "MBE/WBE Program"), and in reliance upon the provisions of the MBE/WBE Program to the extent contained in, [and as qualified by, the provisions of this Section 10.03, during the course of the Project, at least the following percentages of the MBE/WBE Budget (as set forth in Exhibit H-2 hereto) shall be expended for contract participation by MBEs and by WBEs:

(1) At least 24 percent by MBEs.
(2) At least four percent by WBEs.

(b) For purposes of this Section 10.03 only, the Developer (and any party to whom a contract is let by the Developer in connection with the Project) shall be deemed a "contractor" and this Agreement (and any contract let by the Developer in connection with the Project) shall be deemed a "contract" or a "construction contract" as such terms are defined in Sections 2-92-420 and 2-92-670, Municipal Code of Chicago, as applicable.

(c) Consistent with Sections 2-92-440 and 2-92-720, Municipal Code of Chicago, the Developer's MBE/WBE commitment may be achieved in part by the Developer's status as an MBE or WBE (but only to the extent of any actual work performed on the Project by the Developer) or by a joint venture with one or more MBEs or WBEs (but only to the extent of the lesser of (i) the MBE or WBE participation in such joint venture or (ii) the amount of any actual work performed on the Project by the MBE or WBE), by the Developer utilizing a MBE or a WBE as the General Contractor (but only to the extent of any actual work performed on the Project by the General Contractor), by subcontracting or causing the General Contractor to subcontract a portion of the Project to one or more MBEs or WBEs, or by the purchase of materials or services used in the Project from one or more MBEs or WBEs, or by any combination of the foregoing. Those entities which constitute both a MBE and a WBE shall not be credited more than once with regard to the Developer's MBE/WBE commitment as described in this Section 10.03. In accordance with Section 2-92-730, Municipal Code of Chicago, the Developer shall not substitute any MBE or WBE General Contractor or subcontractor without the prior written approval of HED.

(d) The Developer shall deliver quarterly reports to the City's monitoring staff during the Project describing its efforts to achieve compliance with this MBE/WBE commitment. Such reports shall include, inter alia, the name and business address of each MBE and WBE solicited by the

Developer or the General Contractor to work on the Project, and the responses received from such solicitation, the name and business address of each MBE or WBE actually involved in the Project, a description of the work performed or products or services supplied, the date and amount of such work, product or service, and such other information as may assist the City's monitoring staff in determining the Developer's compliance with this MBE/WBE commitment. The Developer shall maintain records of all relevant data with respect to the utilization of MBEs and WBEs in connection with the Project for at least five years after completion of the Project, and the City's monitoring staff shall have access to all such records maintained by the Developer, on five Business Days' notice, to allow the City to review the Developer's compliance with its commitment to MBE/WBE participation and the status of any MBE or WBE performing any portion of the Project.

(e) Upon the disqualification of any MBE or WBE General Contractor or subcontractor, if such status was misrepresented by the disqualified party, the Developer shall be obligated to discharge or cause to be discharged the disqualified General Contractor or subcontractor, and, if possible, identify and engage a qualified MBE or WBE as a replacement. For purposes of this subsection (e), the disqualification procedures are further described in Sections 2-92-540 and 2-92-730, Municipal Code of Chicago, as applicable.

(f) Any reduction or waiver of the Developer's MBE/WBE commitment as described in this Section 10.03 shall be undertaken in accordance with Sections 2-92-450 and 2-92-730, Municipal Code of Chicago, as applicable.

(g) Prior to the commencement of the Project, the Developer shall be required to meet with the City's monitoring staff with regard to the Developer's compliance with its obligations under this Section 10.03. The General Contractor and all major subcontractors shall be required to attend this pre-construction meeting. During said meeting, the Developer shall demonstrate to the City's monitoring staff its plan to achieve its obligations under this Section 10.03, the sufficiency of which shall be approved by the City's monitoring staff. During the Project, the Developer shall submit the documentation required by this Section 10.03 to the City's monitoring staff, including the following: (i) subcontractor's activity report; (ii) contractor's certification concerning labor standards and prevailing wage requirements; (iii) contractor letter of understanding; (iv) monthly utilization report; (v) authorization for payroll agent; (vi) certified payroll; (vii) evidence that MBE/WBE contractor associations have been informed of the Project via written notice and hearings; and (viii) evidence of compliance with job creation/job retention requirements. Failure to submit such documentation on a timely basis, or a determination by the City's monitoring staff, upon analysis of the documentation, that the Developer is not complying with its obligations under this Section 10.03, shall, upon the delivery of written notice to the Developer, be deemed an Event of Default. Upon the occurrence of any such Event of Default, in addition to any other remedies provided in this Agreement, the City may: (1) issue a written demand to the Developer to halt the Project, (2) withhold any further payment of any City Funds to the Developer or the General Contractor, or (3) seek any other remedies against the Developer available at law or in equity.

SECTION 11. ENVIRONMENTAL MATTERS

The Developer hereby represents and warrants to the City that the Developer has conducted environmental studies sufficient to conclude that the Project may be constructed, completed and operated in accordance with all Environmental Laws and this Agreement and all Exhibits attached hereto, the Scope Drawings, Plans and Specifications and all amendments thereto, and the Redevelopment Plan.

Without limiting any other provisions hereof, the Developer agrees to indemnify, defend and hold the City harmless from and against any and all losses, liabilities, damages, injuries, costs, expenses or claims of any kind whatsoever including, without limitation, any losses, liabilities, damages, injuries, costs, expenses or claims asserted or arising under any Environmental Laws incurred, suffered by or asserted against the City as a direct or indirect result of any of the following, regardless of whether or not caused by, or within the control of the Developer: (i) the presence of any Hazardous Material on or under, or the escape, seepage, leakage, spillage, emission, discharge or release of any Hazardous Material from (A) all or any portion of the Property or (B) any other real property in which the Developer, or any person directly or indirectly controlling, controlled by or under common control with the Developer, holds any estate or interest whatsoever (including, without limitation, any property owned by a land trust in which the beneficial interest is owned, in whole or in part, by the Developer), or (ii) any liens against the Property permitted or imposed by any Environmental Laws, or any actual or asserted liability or obligation of the City or the Developer or any of its Affiliates under any Environmental Laws relating to the Property.

SECTION 12. INSURANCE

The Developer must provide and maintain, at Developer's own expense, or cause to be provided and maintained during the term of this Agreement, the insurance coverage and requirements specified below, insuring all operations related to the Agreement.

(a) Prior to execution and delivery of this Agreement.

(i) Workers Compensation and Employers Liability

Workers Compensation Insurance, as prescribed by applicable law covering all employees who are to provide work under this Agreement and Employers Liability coverage with limits of not less than $100,000 each accident, illness or disease.

(ii) Commercial General Liability (Primary and Umbrella)

Commercial General Liability Insurance or equivalent with limits of not less than $1,000,000 per occurrence for bodily injury, personal injury, and property damage liability. Coverages must include the following: All premises and operations, products/completed operations independent contractors, separation of insureds, defense, and contractual liability (with no limitation endorsement). The City of Chicago is to be named as an additional insured on a primary, non-contributory basis for any liability arising directly or indirectly from the work.

(iii) All Risk Property

All Risk Property Insurance at replacement value of the property to protect against loss of, damage to, or destruction of the building/facility. The City is to be named as an additional insured and loss payee/mortgagee if applicable.

(b) Construction. Prior to the construction of any portion of the Project, Developer will cause its architects, contractors, subcontractors, project managers and other parties constructing the Project to procure and maintain the following kinds and amounts of insurance:

(i) Workers Compensation and Employers Liability

Workers Compensation Insurance, as prescribed by applicable law covering all employees who are to provide work under this Agreement and Employers Liability coverage with limits of not less than $ 500,000 each accident, illness or disease.

(ii) Commercial General Liability (Primary and Umbrella)

Commercial General Liability Insurance or equivalent with limits of not less than $2,000,000 per occurrence for bodily injury, personal injury, and property damage liability. Coverages must include the following: All premises and operations, products/completed operations (for a minimum of two (2) years following project completion), explosion, collapse, underground, separation of insureds, defense, and contractual liability (with no limitation endorsement). The City of Chicago is to be named as an additional insured on a primary, non-contributory basis for any liability arising directly or indirectly from the work.

(iii) Automobile Liability (Primary and Umbrella)

When any motor vehicles (owned, non-owned and hired) are used in connection with work to be performed, the Automobile Liability Insurance with limits of not less than $2,000,000 per occurrence for bodily injury and property damage. The City of Chicago is to be named as an additional insured on a primary, non-contributory basis.

(iv) Railroad Protective Liability

When any work is to be done adjacent to or on railroad or transit property, Developer must provide cause to be provided with respect to the operations that Contractors perform, Railroad Protective Liability Insurance in the name of railroad or transit entity. The policy must have limits of not less than $2,000,000 per occurrence and $6,000,000 in the aggregate for losses arising out of injuries to or death of all persons, and for damage to or destruction of property, including the loss of use thereof.

(v) All Risk /Builders Risk

When Developer undertakes any construction, including improvements, betterments, and/or repairs, the Developer must provide or cause to be provided All Risk Builders Risk Insurance at replacement cost for materials, supplies, equipment, machinery and fixtures that are or will be part of the project. The City of Chicago is to be named as an additional insured and loss payee/mortgagee if applicable.

(vi) Professional Liability

When any architects, engineers, construction managers or other professional consultants perform work in connection with this Agreement, Professional Liability Insurance covering acts, errors, or omissions must be maintained with limits of not less than $ 1,000,000. Coverage must include contractual liability. When policies are renewed or replaced, the policy retroactive date must coincide with, or precede, start of work on the Contract. A claims-made policy which is not renewed or replaced must have an extended reporting period of two (2) years.

(vii) Valuable Papers

When any plans, designs, drawings, specifications and documents are produced or used under this Agreement, Valuable Papers Insurance must be maintained in an amount to insure against any loss whatsoever, and must have limits sufficient to pay for the re-creation and reconstruction of such records.

(viii) Contractors Pollution Liability

When any remediation work is performed which may cause a pollution exposure, the Developer must cause remediation contractor to provide Contractor Pollution Liability covering bodily injury, property damage and other losses caused by pollution conditions that arise from the contract scope of work with limits of not less than $1,000,000 per occurrence. Coverage must include completed operations, contractual liability, defense, excavation, environmental cleanup, remediation and disposal. When policies are renewed or replaced, the policy retroactive date must coincide with or precede, start of work on the Agreement. A claims-made policy which is not renewed or replaced must have an extended reporting period of two (2) years. The City of Chicago is to be named as an additional insured.

(c) Post Construction:

(i) All Risk Property Insurance at replacement value of the property to protect against loss of, damage to, or destruction of the building/facility. The City is to be named as an additional insured and loss payee/mortgagee if applicable.

(d) Other Requirements:

The Developer must furnish the City of Chicago, Department of Housing and Economic Development, City Hall, Room 1000, 121 North LaSalle Street 60602, original Certificates of Insurance, or such similar evidence, to be in force on the date of this Agreement, and Renewal Certificates of Insurance, or such similar evidence, if the coverages have an expiration or renewal date occurring during the term of this Agreement. The Developer must submit evidence of insurance on the City of Chicago Insurance Certificate Form (copy attached) or equivalent prior to closing. The receipt of any certificate does not constitute agreement by the City that the insurance requirements in the Agreement have been fully met or that the insurance policies indicated on the certificate are in compliance with all Agreement requirements. The failure of the City to obtain certificates or other insurance evidence from Developer is not a waiver by the City of any requirements for the Developer to obtain and maintain the specified coverages. The Developer shall advise all insurers of the Agreement provisions regarding insurance. Non-conforming insurance does not relieve Developer of the obligation to provide insurance as specified herein. Nonfulfillment of the insurance conditions may constitute a violation of the Agreement, and the City retains the right to stop work and/or terminate agreement until proper evidence of insurance is provided.

The insurance must provide for 60 days prior written notice to be given to the City in the event coverage is substantially changed, canceled, or non-renewed.

Any deductibles or self insured retentions on referenced insurance coverages must be borne by Developer and Contractors.

The Developer hereby waives and agrees to require their insurers to waive their rights of subrogation against the City of Chicago, its employees, elected officials, agents, or representatives.

The coverages and limits furnished by Developer in no way limit the Developer's liabilities and responsibilities specified within the Agreement or by law.

Any insurance or self insurance programs maintained by the City of Chicago do not contribute with insurance provided by the Developer under the Agreement.

The required insurance to be carried is not limited by any limitations expressed in the indemnification language in this Agreement or any limitation placed on the indemnity in this Agreement given as a matter of law.

If Developer is a joint venture or limited liability company, the insurance policies must name the joint venture or limited liability company as a named insured.

The Developer must require Contractor and subcontractors to provide the insurance required herein, or Developer may provide the coverages for Contractor and subcontractors. All Contractors and subcontractors are subject to the same insurance requirements of Developer unless otherwise specified in this Agreement.

If Developer, any Contractor or subcontractor desires additional coverages, the party desiring the additional coverages is responsible for the acquisition and cost.

The City of Chicago Risk Management Department maintains the right to modify, delete, alter or change these requirements.

SECTION 13. INDEMNIFICATION

13.01 General Indemnity. Developer agrees to indemnify, pay, defend and hold the City, and its elected and appointed officials, employees, agents and affiliates (individually an "Indemnitee," and collectively the "Indemnitees") harmless from and against, any and all liabilities, obligations, losses, damages, penalties, actions, judgments, suits, claims, costs, expenses and disbursements of any kind or nature whatsoever (and including without limitation, the reasonable fees and disbursements of counsel for such Indemnitees in connection with any investigative, administrative or judicial proceeding commenced or threatened, whether or not such Indemnitees shall be designated a party thereto), that may be imposed on, suffered, incurred by or asserted against the Indemnitees in any manner relating or arising out of:

(i) the Developer's failure to comply with any of the terms, covenants and conditions contained within this Agreement; or

(ii) the Developer's or any contractor's failure to pay subcontractors or materialmen in connection with the TIF-Funded Improvements or any other Project improvement; or

(iii) the existence of any material misrepresentation or omission in this Agreement, any offering memorandum or information statement or the Redevelopment Plan or any other document related to this Agreement that is the result of information supplied or omitted by the Developer or any Affiliate Developer or any agents, employees, contractors or persons acting under the control or at the request of the Developer or any Affiliate of Developer; or

(iv) the Developer's failure to cure any misrepresentation in this Agreement or any other agreement relating hereto;

provided, however, that Developer shall have no obligation to an Indemnitee arising from the wanton or willful misconduct of that Indemnitee. To the extent that the preceding sentence may be unenforceable because it is violative of any law or public policy, Developer shall contribute the maximum portion that it is permitted to pay and satisfy under the applicable law, to the payment and satisfaction of all indemnified liabilities incurred by the Indemnitees or any of them. The provisions of the undertakings and indemnification set out in this Section 13.01 shall survive the termination of this Agreement.

SECTION 14. MAINTAINING RECORDS/RIGHT TO INSPECT

14.01 Books and Records. The Developer shall keep and maintain separate, complete, accurate and detailed books and records necessary to reflect and fully disclose the total actual cost of the Project and the disposition of all funds from whatever source allocated thereto, and to monitor the Project. All such books, records and other documents, including but not limited to the Developer's loan statements, if any, contractors' sworn statements, general contracts, subcontracts, purchase orders, waivers of lien, paid receipts and invoices, shall be available at the Developer's offices for inspection, copying, audit and examination by an authorized representative of the City, at the Developer's expense. The Developer shall incorporate this right to inspect, copy, audit and examine all books and records into all contracts entered into by the Developer with respect to the Project.

14.02 Inspection Rights. Upon three (3) business days' notice, any authorized representative of the City has access to all portions of the Project and the Property during normal business hours for the Term of the Agreement.

SECTION 15. DEFAULT AND REMEDIES

15.01 Events of Default. The occurrence of any one or more of the following events, subject to the provisions of Section 15.03, shall constitute an "Event of Default" by the Developer hereunder:

(a) the failure of the Developer to perform, keep or observe any of the covenants, conditions, promises, agreements or obligations of the Developer under this Agreement or any related agreement;

(b) the failure of the Developer to perform, keep or observe any of the covenants, conditions, promises, agreements or obligations of the Developer under any other agreement with any person or entity if such failure may have a material adverse effect on the Developer's business, property, assets, operations or condition, financial or otherwise;

(c) the making or furnishing by the Developer to the City of any representation, warranty, certificate, schedule, report or other communication within or in connection with this Agreement or any related agreement which is untrue or misleading in any material respect;

(d) except as otherwise permitted hereunder, the creation (whether voluntary or involuntary) of, or any attempt to create, any lien or other encumbrance upon the Property, including any fixtures now or hereafter attached thereto, other than the Permitted Liens, or the making or any attempt to make any levy, seizure or attachment thereof;

(e) the commencement of any proceedings in bankruptcy by or against the Developer or for the liquidation or reorganization of the Developer, or alleging that the Developer is insolvent or unable to pay its debts as they mature, or for the readjustment or arrangement of the Developer's debts, whether under the United States Bankruptcy Code or under any other state or federal law, now or hereafter existing for the relief of debtors, or the commencement of any analogous statutory or non-statutory proceedings involving the Developer; provided, however, that if such commencement of proceedings is involuntary, such action shall not constitute an Event of Default unless such proceedings are not dismissed within sixty (60) days after the commencement of such proceedings;

(f) the appointment of a receiver or trustee for the Developer, for any substantial part of the Developer's assets or the institution of any proceedings for the dissolution, or the full or partial liquidation, or the merger or consolidation, of the Developer; provided, however, that if such appointment or commencement of proceedings is involuntary, such action shall not constitute an Event of Default unless such appointment is not revoked or such proceedings are not dismissed within sixty (60) days after the commencement thereof;

(g) the entry of any judgment or order against the Developer which remains unsatisfied or undischarged and in effect for sixty (60) days after such entry without a stay of enforcement or execution;

(h) the occurrence of an event of default under the Lender Financing, which default is not cured within any applicable cure period;

(i) the dissolution of the Developer or the death of any natural person who owns a material interest in the Developer;

(j) the institution in any court of a criminal proceeding (other than a misdemeanor) against the Developer or any natural person who owns a material interest in the Developer, which is not dismissed within thirty (30) days, or the indictment of the Developer or any natural person who owns a material interest in the Developer, for any crime (other than a misdemeanor);or

(k) prior to the tenth anniversary of the issuance of the Certificate, the sale or transfer of a majority of the ownership interests of the Developer without the prior written consent of the City.

For purposes of Sections 15.01(i) and 15.01(j) hereof, a person with a material interest in the Developer shall be one owning in excess of ten (10%) of the Developer's membership interests.

15.02 Remedies. Upon the occurrence of an Event of Default, the City may terminate this Agreement and any other agreements to which the City and the Developer are or shall be parties, suspend disbursement of City Funds, place a lien on the Project in the amount of City Funds paid, and/or seek reimbursement of any City Funds paid. The City may, in any court of competent jurisdiction by any action or proceeding at law or in equity, pursue and secure any available remedy, including but not limited to damages, injunctive relief or the specific performance of the agreements contained herein.

15.03 Curative Period. In the event the Developer shall fail to perform a monetary covenant which the Developer is required to perform under this Agreement, notwithstanding any other provision of this Agreement to the contrary, an Event of Default shall not be deemed to have occurred unless the Developer has failed to perform such monetary covenant within ten (10) days of its receipt of a written notice from the City specifying that it has failed to perform such monetary

covenant. In the event the Developer shall fail to perform a non-monetary covenant which the Developer is required to perform under this Agreement, notwithstanding any other provision of this Agreement to the contrary, an Event of Default shall not be deemed to have occurred unless the Developer has failed to cure such default within thirty (30) days of its receipt of a written notice from the City specifying the nature of the default; provided, however, with respect to those non-monetary defaults which are not capable of being cured within such thirty (30) day period, the Developer shall not be deemed to have committed an Event of Default under this Agreement if it has commenced to cure the alleged default within such thirty (30) day period and thereafter diligently and continuously prosecutes the cure of such default until the same has been cured.

SECTION 16. MORTGAGING OF THE PROJECT

All mortgages or deeds of trust in place as of the date hereof with respect to the Property or any portion thereof are listed on Exhibit G hereto (including but not limited to mortgages made prior to or on the date hereof in connection with Lender Financing) and are referred to herein as the "Existing Mortgages." Any mortgage or deed of trust that the Developer may hereafter elect to execute and record or permit to be recorded against the Property or any portion thereof is referred to herein as a "New Mortgage." Any New Mortgage that the Developer may hereafter elect to execute and record or permit to be recorded against the Property or any portion thereof with the prior written consent of the City is referred to herein as a "Permitted Mortgage." It is hereby agreed by and between the City and the Developer as follows:

(a) In the event that a mortgagee or any other party shall succeed to the Developer's interest in the Property or any portion thereof pursuant to the exercise of remedies under a New Mortgage (other than a Permitted Mortgage), whether by foreclosure or deed in lieu of foreclosure, and in conjunction therewith accepts an assignment of the Developer's interest hereunder in accordance with Section 18.15 hereof, the City may, but shall not be obligated to, attorn to and recognize such party as the successor in interest to the Developer for all purposes under this Agreement and, unless so recognized by the City as the successor in interest, such party shall be entitled to no rights or benefits under this Agreement, but such party shall be bound by those provisions of this Agreement that are covenants expressly running with the land.

(b) In the event that any mortgagee shall succeed to the Developer's interest in the Property or any portion thereof pursuant to the exercise of remedies under an Existing Mortgage or a Permitted Mortgage, whether by foreclosure or deed in lieu of foreclosure, and in conjunction therewith accepts an assignment of the Developer's interest hereunder in accordance with Section 18.15 hereof, the City hereby agrees to attorn to and recognize such party as the successor in interest to the Developer for all purposes under this Agreement so long as such party accepts all of the obligations and liabilities of "the Developer" hereunder; provided, however, that, notwithstanding any other provision of this Agreement to the contrary, it is understood and agreed that if such party accepts an assignment of the Developer's interest under this Agreement, such party has no liability under this Agreement for any Event of Default of the Developer which accrued prior to the time such party succeeded to the interest of the Developer under this Agreement, in which case the Developer shall be solely responsible. However, if such mortgagee under a Permitted Mortgage or an Existing Mortgage does not expressly accept an assignment of the Developer's interest hereunder, such party shall be entitled to no rights and benefits under this Agreement, and such party shall be bound only by those provisions of this Agreement, if any, which are covenants expressly running with the land.

(c) Prior to the issuance by the City to the Developer of a Certificate pursuant to Section 7 hereof, no New Mortgage shall be executed with respect to the Property or any portion thereof without the prior written consent of the Commissioner of HED.

SECTION 17. NOTICE

Unless otherwise specified, any notice, demand or request required hereunder shall be given in writing at the addresses set forth below, by any of the following means: (a) personal service; (b) telecopy or facsimile; (c) overnight courier, or (d) registered or certified mail, return receipt requested.

If to the City:	City of Chicago Department of Housing and Economic Development 121 North LaSalle Street, Room 1000 Chicago, Illinois 60602 Attention: Commissioner
With Copies To:	City of Chicago Department of Law 121 North LaSalle Street, Room 600 Chicago, Illinois 60602 Attention: Finance and Economic Development Division
If to the Developer:	CPMOK Properties, LLC 141 West Jackson, Suite 4236 Chicago, Illinois 60604 Attention: Chris Pappas
With Copies To:	Ralph DeAngelis, Esq. 267 Churchill Place Clarendon Hills, Illinois 60514

Such addresses may be changed by notice to the other parties given in the same manner provided above. Any notice, demand, or request sent pursuant to either clause (a) or (b) hereof shall be deemed received upon such personal service or upon dispatch. Any notice, demand or request sent pursuant to clause (c) shall be deemed received on the day immediately following deposit with the overnight courier and any notices, demands or requests sent pursuant to subsection (d) shall be deemed received two (2) business days following deposit in the mail.

SECTION 18. MISCELLANEOUS

18.01 Amendment. This Agreement and the Exhibits attached hereto may not be amended or modified without the prior written consent of the parties hereto. It is agreed that no material amendment or change to this Agreement shall be made or be effective unless ratified or authorized by an ordinance duly adopted by the City Council. The term "material" for the purpose of this Section 18.01 shall be defined as any deviation from the terms of the Agreement which operates to cancel or otherwise reduce any developmental, construction or job-creating obligations of Developer (including those set forth in Sections 10.02 and 10.03 hereof) by more than five percent (5%) or materially changes the Project site or character of the Project or any activities undertaken by Developer affecting the Project site, the Project, or both, or increases any time agreed for performance by the Developer by more than ninety (90) days.

18.02 Entire Agreement. This Agreement (including each Exhibit attached hereto, which is hereby incorporated herein by reference) constitutes the entire Agreement between the parties

hereto and it supersedes all prior agreements, negotiations and discussions between the parties relative to the subject matter hereof.

18.03 Limitation of Liability. No member, official or employee of the City shall be personally liable to the Developer or any successor in interest in the event of any default or breach by the City or for any amount which may become due to the Developer from the City or any successor in interest or on any obligation under the terms of this Agreement.

18.04 Further Assurances. The Developer agrees to take such actions, including the execution and delivery of such documents, instruments, petitions and certifications as may become necessary or appropriate to carry out the terms, provisions and intent of this Agreement.

18.05 Waiver. Waiver by the City or the Developer with respect to any breach of this Agreement shall not be considered or treated as a waiver of the rights of the respective party with respect to any other default or with respect to any particular default, except to the extent specifically waived by the City or the Developer in writing. No delay or omission on the part of a party in exercising any right shall operate as a waiver of such right or any other right unless pursuant to the specific terms hereof. A waiver by a party of a provision of this Agreement shall not prejudice or constitute a waiver of such party's right otherwise to demand strict compliance with that provision or any other provision of this Agreement. No prior waiver by a party, nor any course of dealing between the parties hereto, shall constitute a waiver of any such parties' rights or of any obligations of any other party hereto as to any future transactions.

18.06 Remedies Cumulative. The remedies of a party hereunder are cumulative and the exercise of any one or more of the remedies provided for herein shall not be construed as a waiver of any other remedies of such party unless specifically so provided herein.

18.07 Disclaimer. Nothing contained in this Agreement nor any act of the City shall be deemed or construed by any of the parties, or by any third person, to create or imply any relationship of third-party beneficiary, principal or agent, limited or general partnership or joint venture, or to create or imply any association or relationship involving the City.

18.08 Headings. The paragraph and section headings contained herein are for convenience only and are not intended to limit, vary, define or expand the content thereof.

18.09 Counterparts. This Agreement may be executed in several counterparts, each of which shall be deemed an original and all of which shall constitute one and the same agreement.

18.10 Severability. If any provision in this Agreement, or any paragraph, sentence, clause, phrase, word or the application thereof, in any circumstance, is held invalid, this Agreement shall be construed as if such invalid part were never included herein and the remainder of this Agreement shall be and remain valid and enforceable to the fullest extent permitted by law.

18.11 Conflict. In the event of a conflict between any provisions of this Agreement and the provisions of the TIF Ordinances, such ordinances shall prevail and control.

18.12 Governing Law. This Agreement shall be governed by and construed in accordance with the internal laws of the State of Illinois, without regard to its conflicts of law principles.

18.13 Form of Documents. All documents required by this Agreement to be submitted, delivered or furnished to the City shall be in form and content satisfactory to the City.

18.14 Approval. Wherever this Agreement provides for the approval or consent of the City, HED or the Commissioner, or any matter is to be to the City's, HED's or the Commissioner's satisfaction, unless specifically stated to the contrary, such approval, consent or satisfaction shall be made, given or determined by the City, HED or the Commissioner in writing and in the reasonable discretion thereof. The Commissioner or other person designated by the Mayor of the City shall act for the City or HED in making all approvals, consents and determinations of satisfaction, granting the Certificate or otherwise administering this Agreement for the City.

18.15 Assignment. The Developer may not sell, assign or otherwise transfer its interest in this Agreement in whole or in part without the written consent of the City. Any successor in interest to the Developer under this Agreement shall certify in writing to the City its agreement to abide by all remaining executory terms of this Agreement, including but not limited to Sections 8.19 and 8.23 hereof, for the Term of the Agreement. The Developer consents to the City's sale, transfer, assignment or other disposal of this Agreement at any time in whole or in part.

18.16 Binding Effect. This Agreement shall be binding upon the Developer, the City and their respective successors and permitted assigns (as provided herein) and shall inure to the benefit of the Developer, the City and their respective successors and permitted assigns (as provided herein). Except as otherwise provided herein, this Agreement shall not run to the benefit of, or be enforceable by, any person or entity other than a party to this Agreement and its successors and permitted assigns. This Agreement should not be deemed to confer upon third parties any remedy, claim, right of reimbursement or other right.

18.17 Force Majeure. Neither the City nor the Developer nor any successor in interest to either of them shall be considered in breach of or in default of its obligations under this Agreement in the event of any delay caused by damage or destruction by fire or other casualty, strike, shortage of material, unusually adverse weather conditions such as, by way of illustration and not limitation, severe rain storms or below freezing temperatures of abnormal degree or for an abnormal duration, tornadoes or cyclones, and other events or conditions beyond the reasonable control of the party affected which in fact interferes with the ability of such party to discharge its obligations hereunder. The individual or entity relying on this section with respect to any such delay shall, upon the occurrence of the event causing such delay, immediately give written notice to the other parties to this Agreement. The individual or entity relying on this section with respect to any such delay may rely on this section only to the extent of the actual number of days of delay effected by any such events described above.

18.18 Exhibits. All of the exhibits attached hereto are incorporated herein by reference.

18.19 Business Economic Support Act. Pursuant to the Business Economic Support Act (30 ILCS 760/1 et seq.), if the Developer is required to provide notice under the WARN Act, the Developer shall, in addition to the notice required under the WARN Act, provide at the same time a copy of the WARN Act notice to the Governor of the State, the Speaker and Minority Leader of the House of Representatives of the State, the President and minority Leader of the Senate of State, and the Mayor of each municipality where the Developer has locations in the State. Failure by the Developer to provide such notice as described above may result in the termination of all or a part of the payment or reimbursement obligations of the City set forth herein.

18.20 Venue and Consent to Jurisdiction. If there is a lawsuit under this Agreement, each party may hereto agrees to submit to the jurisdiction of the courts of Cook County, the State of Illinois and the United States District Court for the Northern District of Illinois.

18.21 Costs and Expenses. In addition to and not in limitation of the other provisions of this Agreement, Developer agrees to pay upon demand the City's out-of-pocket expenses, including attorney's fees, incurred in connection with the enforcement of the provisions of this Agreement. This includes, subject to any limits under applicable law, attorney's fees and legal expenses, whether or not there is a lawsuit, including attorney's fees for bankruptcy proceedings (including efforts to modify or vacate any automatic stay or injunction), appeals and any anticipated post-judgment collection services. Developer also will pay any court costs, in addition to all other sums provided by law.

18.22 Business Relationships. The Developer acknowledges (A) receipt of a copy of Section 2-156-030 (b) of the Municipal Code of Chicago, (B) that Developer has read such provision and understands that pursuant to such Section 2-156-030 (b), it is illegal for any elected official of the City, or any person acting at the direction of such official, to contact, either orally or in writing, any other City official or employee with respect to any matter involving any person with whom the elected City official or employee has a "Business Relationship" (as defined in Section 2-156-080 of the Municipal Code of Chicago), or to participate in any discussion in any City Council committee hearing or in any City Council meeting or to vote on any matter involving any person with whom the elected City official or employee has a "Business Relationship" (as defined in Section 2-156-080 of the Municipal Code of Chicago), or to participate in any discussion in any City Council committee hearing or in any City Council meeting or to vote on any matter involving the person with whom an elected official has a Business Relationship, and (C) that a violation of Section 2-156-030 (b) by an elected official, or any person acting at the direction of such official, with respect to any transaction contemplated by this Agreement shall be grounds for termination of this Agreement and the transactions contemplated hereby. The Developer hereby represents and warrants that, to the best of its knowledge after due inquiry, no violation of Section 2-156-030 (b) has occurred with respect to this Agreement or the transactions contemplated hereby.

IN WITNESS WHEREOF, the parties hereto have caused this Redevelopment Agreement to be executed on or as of the day and year first above written.

CPMOK PROPERTIES, LLC,
an Illinois limited liability company

By: _____
Name: Christian Pappas
Its: Sole and Managing Member

STANDARD BANK & TRUST COMPANY,
a(n) _____,
not personally but solely as trustee of Trust #13608
under trust agreement dated _____

By: _____
Name: _____
Its: _____

_____
CHRISTIAN PAPPAS, an individual,
not personally but solely as trustee
of the Christian Pappas Profit Sharing Plan
(also known as the Chris Pappas Profit Sharing Plan)

_____
CHRISTIAN PAPPAS, an individual,
as participant in the Christian Pappas Profit Sharing Plan
(also known as the Chris Pappas Profit Sharing Plan)
and as beneficiary of Standard Bank & Trust Company Trust #13608
under trust agreement dated _____

CITY OF CHICAGO,
an Illinois municipal corporation

By: _____
Name: _____
Its: Commissioner
Department of Housing and Economic Development

STATE OF ILLINOIS)
) SS
COUNTY OF COOK)

I, _____, a notary public in and for the said County, in the State aforesaid, DO HEREBY CERTIFY that Christian Pappas, personally known to me to be the sole and managing member of CPMOK Properties, LLC, an Illinois limited liability company (the "Company"), and personally known to me to be the same person whose name is subscribed to the foregoing instrument, appeared before me this day in person and acknowledged that he signed, sealed, and delivered said instrument, pursuant to the authority given to him by the members of the Company, as his free and voluntary act and as the free and voluntary act of the Company, for the uses and purposes therein set forth.

GIVEN under my hand and official seal this ___ day of _____, ____.

_____
Notary Public

My Commission Expires_____

(SEAL)

STATE OF ILLINOIS)
) SS
COUNTY OF COOK)

I, _____, a notary public in and for the said County, in the State aforesaid, DO HEREBY CERTIFY that _____, personally known to me to be the _____ of Standard Bank & Trust Company, a(n) _____ (the "Trust Trustee"), not personally but solely as trustee under Trust #13608 under trust agreement dated _____, and personally known to me to be the same person whose name is subscribed to the foregoing instrument, appeared before me this day in person and acknowledged that s/he signed, sealed, and delivered said instrument, pursuant to the authority given to him as the _____ of the Trust Trustee, as her/his free and voluntary act and as the free and voluntary act of the Trust Trustee, for the uses and purposes therein set forth.

GIVEN under my hand and official seal this ___ day of _____, _____.

_____
Notary Public

My Commission Expires_____

(SEAL)

STATE OF ILLINOIS)
) SS
COUNTY OF COOK)

I, _____, a notary public in and for the said County, in the State aforesaid, DO HEREBY CERTIFY that Christian Pappas, personally known to me to be the _____ of _____, a(n) _____ (the "Plan Trustee"), not personally but solely as trustee of the Christian Pappas Profit Sharing Plan (also known as the Chris Pappas Profit Sharing Plan), and personally known to me to be the same person whose name is subscribed to the foregoing instrument, appeared before me this day in person and acknowledged that he signed, sealed, and delivered said instrument, pursuant to the authority given to him as the Plan Trustee, as his free and voluntary act and as the free and voluntary act of the Plan Trustee, for the uses and purposes therein set forth.

GIVEN under my hand and official seal this ___ day of _____, _____.

_____
Notary Public

My Commission Expires_____

(SEAL)

STATE OF ILLINOIS)
) SS
COUNTY OF COOK)

I, _____, a notary public in and for the said County, in the State aforesaid, DO HEREBY CERTIFY that Christian Pappas, personally known to me to be the same person whose name is subscribed to the foregoing instrument, appeared before me this day in person and acknowledged that he signed, sealed, and delivered said instrument, as his free and voluntary act, for the uses and purposes therein set forth.

GIVEN under my hand and official seal this ___ day of _____, ____.

_____
Notary Public

My Commission Expires_____

(SEAL)

STATE OF ILLINOIS)
) SS
COUNTY OF COOK)

I, _____, a notary public in and for the said County, in the State aforesaid, DO HEREBY CERTIFY that _____, personally known to me to be the Commissioner of the Department of Housing and Economic Development of the City of Chicago (the "City"), and personally known to me to be the same person whose name is subscribed to the foregoing instrument, appeared before me this day in person and acknowledged that he/she signed, sealed, and delivered said instrument pursuant to the authority given to him/her by the City, as his/her free and voluntary act and as the free and voluntary act of the City, for the uses and purposes therein set forth.

GIVEN under my hand and official seal this ___ day of _____, ____.

_____
Notary Public

My Commission Expires_____

[(Sub)Exhibits "A", "B", "E", "F", "I", "K", "M", "N", "O" and "P" referred to in this CPMOK Properties Redevelopment Agreement unavailable at time of printing.]

(Sub)Exhibits "C", "D", "G", "H-1", "H-2", "J" and "L" referred to in this CPMOK Properties Redevelopment Agreement read as follows:

(Sub)Exhibit "C".
(To CPMOK Properties Redevelopment Agreement)

*CPMOK Properties LLC -- TIF Funded Improvements.**

Demolition	$ 21,961.00
Excavation & Site Work	50,000.00
Construction Loan Interest	20,000.00
Acquisition	305,000.00
	$396,961.00

(Sub)Exhibit "D".
(To CPMOK Properties Redevelopment Agreement)

Home Run Inn -- Beverly.

Green Building Highlights:

1. Selected location of development close to public transportation (less than 1 mile from two metra stops and multiple CTA bus stations.
2. Filter portion of rainwater falling on parking lot with a vegetave filter strip and delay peak discharge into the storm sewer.
3. Install rain barrel to capture rainfall water from the roof.
4. Reduce use of potable water for landscape irrigation by using captured rainwater.
5. Install extensive green roof over areas of roof to help reduce urban heat island effect.
6. Coat remainder of roof with solar reflective coatings to help reduce urban heat island effect.
7. Install baffles on parking lot lights to minimize light pollution.

---

* Notwithstanding the total of TIF-Funded Improvements or the amount of TIF-eligible costs, the assistance to be provided by the City is limited to the amount described in Section 4.03 and shall not exceed the lesser of $350,000 or 22.5 percent of the Project Budget.

8. Ask the city to approve installation of bike racks along public way to encourage bicycling.

9. Install electric hand dryers to reduce paper waste.

10. Install self metering faucets in public restrooms to prevent waste of potable water.

11. Use heat pumps as primary method for heating water, to reduce cooling load in kitchen and capture otherwise wasted energy.

12. Use environmentally friendly refrigerants in cooling system.

13. Provide trash area with a separate bin for collecting recyclables.

14. Use materials extracted, processed or manufactured locally as possible.

15. Perform building flush out before permanent occupancy to improve indoor air quality.

16. Use low VOC adhesives, sealants, and paint to improve indoor air quality.

17. Install high efficiency air filters in mechanical systems to improve indoor air quality.

18. Install occupancy sensors in all areas of building to reduce electricity waste.

19. Provide windows around the dining area to harvest daylight and reduce electricity use.

20. Install energy efficient lighting to reduce electricity use.

21. Plant trees in parking lot to provide shade and reduce urban heat island effect.

(Sub)Exhibit "G".
(To CPMOK Properties Redevelopment Agreement)

Permitted Liens.

1. Liens or encumbrances against the Property:

Those matters set forth as Schedule B title exceptions in the owner's title insurance policy issued by the Title Company as of the date hereof, but only so long as applicable title endorsements issued in conjunction therewith on the date hereof, if any, continue to remain in full force and effect.

2. Liens or encumbrances against the Developer or the Project, other than liens against the Property, if any:

[To be completed by Developer's counsel, subject to City approval.]

(Sub)Exhibit "H-1".
(To CPMOK Properties Redevelopment Agreement)

CPMOK Properties LLC -- Project Budget.

Demolition	$ 21,961.00
Masonry	140,000.00
Concrete	49,531.00
Excavation	50,000.00
Parking	22,068.00
Landscape	27,056.00
Electric	54,000.00
Mechanical	32,785.00
Plumbing	44,000.00
Glazing	23,950.00
Steel	26,000.00
Roofing	23,900.00
Framing	30,000.00
Construction Hard Costs:	545,251.00
Allowance	34,000.00
Construction Loan Interest	20,000.00

Architect	$ 15,600.00
Construction Management	50,000.00
Real Estate Fees	44,000.00
Contractor Fees	175,000.00
Permitting	20,000.00
Rental Equipment	8,144.00
Title Fees	5,000.00
Property Taxes	5,000.00
Soft Costs	20,000.00
Construction Soft Costs:	396,744.00
Acquisition	$ 615,000.00
	$1,556,995.00

(Sub)Exhibit "H-2".
(To CPMOK Properties Redevelopment Agreement)

CPMOK Properties LLC -- MWBE Budget.

Demolition	$ 21,961.00
Masonry	140,000.00
Concrete	49,531.00
Excavation	50,000.00
Parking	22,068.00
Landscape	27,056.00
Electric	54,000.00

Mechanical	$ 32,785.00
Plumbing	44,000.00
Glazing	23,950.00
Steel	26,000.00
Roofing	23,900.00
Framing	30,000.00
Construction Hard Costs:	$545,251.00

MBE (24%) $ 130,860.24

WBE (4%) $ 21,810.04

(Sub)Exhibit "J".
(To CPMOK Properties Redevelopment Agreement)

Opinion Of Developer's Counsel.

[To Be Retyped On The Developer's Counsel's Letterhead]

_____, _____

City of Chicago
121 North LaSalle Street
Chicago, Illinois 60602

Attention: Corporation Counsel

Ladies and Gentlemen:

We have acted as counsel to Christian Pappas ("Chris") and CPMOK Properties, LLC, an Illinois limited liability company (the "Company"), in connection with the purchase of certain land and the construction of certain facilities thereon located in the Western Avenue/Rock Island Redevelopment Project Area (the "Project"). In that capacity, we have examined, among other things, the following agreements, instruments and documents of even date herewith, hereinafter referred to as the "Documents":

(a) CPMOK Properties Redevelopment Agreement (the "Agreement") of even date herewith, executed by, among others, Chris, the Company and the City of Chicago (the "City"); and

(b) all other agreements, instruments and documents executed in connection with the foregoing.

In addition to the foregoing, we have examined:

(a) the original or certified, conformed or photostatic copies of the Company's (i) Articles of Organization, as amended to date, (ii) qualifications to do business and certificates of good standing in all states in which the Company is qualified to do business, (iii) Operating Agreement, as amended to date, and (iv) records of all company proceedings relating to the Project; and

(b) such other documents, records and legal matters as we have deemed necessary or relevant for purposes of issuing the opinions hereinafter expressed.

In all such examinations, we have assumed the genuineness of all signatures (other than those of Chris and the Company), the authenticity of documents submitted to us as originals and conformity to the originals of all documents submitted to us as certified, conformed or photostatic copies.

Based on the foregoing, it is our opinion that:

1. The Company is a corporation duly organized, validly existing and in good standing under the laws of its state of organization, has full power and authority to own and lease its properties and to carry on its business as presently conducted, and is in good standing and duly qualified to do business as a foreign entity under the laws of every state in which the conduct of its affairs or the ownership of its assets requires such qualification, except for those states in which its failure to qualify to do business would not have a material adverse effect on it or its business.

2. Chris and the Company have full right, power and authority to execute and deliver the Documents to which they are parties and to perform their obligations thereunder. Such execution, delivery and performance will not conflict with, or result in a breach of, the Company's Articles of Organization or Operating Agreement or result in a breach or other violation of any of the terms, conditions or provisions of any law or regulation, order, writ, injunction or decree of any court, government or regulatory authority, or, to the best of our knowledge after diligent inquiry, any of the terms, conditions or provisions of any agreement, instrument or document to which the Company is a party or by which the Company or its properties is bound. To the best of our knowledge after diligent inquiry, such execution, delivery and performance will not constitute grounds for acceleration of the maturity of any agreement, indenture, undertaking or other instrument to which Chris or the Company is a party or by which they or any of their properties may be bound, or result in the creation or imposition of (or the obligation to create or impose) any lien, charge or encumbrance on, or security interest in, any of its property pursuant to the provisions of any of the foregoing, other than liens or security interests in favor of the lender providing Lender Financing (as defined in the Agreement).

3. The execution and delivery of each Document and the performance of the transactions contemplated thereby have been duly authorized and approved by all requisite action on the part of the Company.

4. Each of the Documents to which the Company is a party has been duly executed and delivered by a duly authorized officer of the Company, and each such Document constitutes the legal, valid and binding obligation of the Company, enforceable in accordance with its terms, except as limited by applicable bankruptcy, reorganization, insolvency or similar laws affecting the enforcement of creditors' rights generally.

5. To the best of our knowledge after diligent inquiry, no judgments are outstanding against Chris or the Company, nor is there now pending or threatened, any litigation, contested claim or governmental proceeding by or against Chris or the Company or affecting Chris or the Company or their properties, or seeking to restrain or enjoin the performance by Chris or the Company of the Agreement or the transactions contemplated by the Agreement, or contesting the validity thereof. To the best of our knowledge after diligent inquiry, neither Chris nor the Company is in default with respect to any order, writ, injunction or decree of any court, government or regulatory authority or in default in any respect under any law, order, regulation or demand of any governmental agency or instrumentality, a default under which would have a material adverse effect on Chris, the Company or its business.

6. To the best of our knowledge after diligent inquiry, there is no default by Chris or the Company or any other party under any material contract, lease, agreement, instrument or commitment to which Chris or the Company is a party or by which Chris or the Company or their properties are bound.

7. To the best of our knowledge after diligent inquiry, all of the assets of Chris and the Company are free and clear of mortgages, liens, pledges, security interests and encumbrances except for those specifically set forth in the Documents.

8. The execution, delivery and performance of the Documents by Chris and the Company have not and will not require the consent of any person or the giving of notice to, any exemption by, any registration, declaration or filing with or any taking of any other actions in respect of, any person, including without limitation any court, government or regulatory authority.

9. To the best of our knowledge after diligent inquiry, Chris and the Company own or possess or are licensed or otherwise have the right to use all licenses, permits and other governmental approvals and authorizations, operating authorities, certificates of public convenience, goods carriers permits, authorizations and other rights that are necessary for the operation of their business.

10. A federal or state court sitting in the State of Illinois and applying the choice of law provisions of the State of Illinois would enforce the choice of law contained in the Documents and apply the law of the State of Illinois to the transactions evidenced thereby.

We are attorneys admitted to practice in the State of Illinois and we express no opinion as to any laws other than federal laws of the United States of America and the laws of the State of Illinois.

This opinion is issued at Chris and the Company's request for the benefit of the City and its counsel, and may not be disclosed to or relied upon by any other person.

Very truly yours,

_____

By: _____

Name: _____

(Sub)Exhibit "L".
(To CPMOK Redevelopment Agreement)

Requisition Form.

State of Illinois)
) SS.
County of Cook)

The affiant, _____, _____ of CPMOK Properties, LLC, an Illinois limited liability company, hereby certifies that with respect to that certain CPMOK Properties Redevelopment Agreement dated _____, ____ (the "Agreement"):

A. Expenditures for the Project, in the total amount of $_____, have been made.

B. This paragraph B sets forth and is a true and complete statement of all costs of TIF-Funded Improvements for the Project reimbursed by the City to date:

$_____

C. The Developer requests reimbursement for the following cost of TIF-Funded Improvements:

$_____

D. None of the costs referenced in paragraph C above have been previously reimbursed by the City.

E. The Developer hereby certifies to the City that, as of the date hereof:

1. Except as described in the attached certificate, the representations and warranties contained in the Agreement are true and correct and the Developer is in compliance with all applicable covenants contained herein.

2. No Event of Default or condition or event which, with the giving of notice or passage of time or both, would constitute an Event of Default, exists or has occurred.

All capitalized terms which are not defined herein have the meanings given such terms in the Agreement.

CPMOK Properties, LLC

By: _____

Name: _____

Title: _____

Subscribed and sworn before me this _____ day of _____, _____.

_____

My commission expires: _____

Agreed and Accepted:

_____

Name: _____

Title: _____

City of Chicago
Department of Housing and Economic Development

EXECUTION OF LOAN AGREEMENT AND ASSOCIATED FEE WAIVER FOR RESURRECTION PROJECT UNDER NEW HOMES FOR CHICAGO PROGRAM.
[O2011-9605]

The Committee on Finance submitted the following report:

CHICAGO, December 14, 2011.

To the President and Members of the City Council:

Your Committee on Finance, having had under consideration an ordinance authorizing the Commissioner of the Department of Housing and Economic to enter into and execute a loan agreement with the Resurrection Project, amount of loan not to exceed: $800,000, having had the same under advisement, begs leave to report and recommend that Your Honorable Body *Pass* the proposed ordinance transmitted herewith.

This recommendation was concurred in by a viva voce vote of the members of the Committee.

Respectfully submitted,

(Signed) EDWARD M. BURKE,
Chairman.

On motion of Alderman Burke, the said proposed ordinance transmitted with the foregoing committee report was *Passed* by yeas and nays as follows:

Yeas -- Aldermen Moreno, Fioretti, Dowell, Burns, Hairston, Sawyer, Jackson, Harris, Beale, Pope, Balcer, Cárdenas, Quinn, Burke, Foulkes, Thompson, Thomas, Lane, O'Shea, Cochran, Brookins, Muñoz, Zalewski, Chandler, Solis, Maldonado, Burnett, Ervin, Reboyras, Suarez, Waguespack, Mell, Austin, Colón, Sposato, Mitts, Cullerton, Laurino, P. O'Connor, M. O'Connor, Reilly, Smith, Tunney, Arena, Cappleman, Pawar, Osterman, Moore, Silverstein -- 49.

Nays -- None.

Alderman Pope moved to reconsider the foregoing vote. The motion was lost.

The following is said ordinance as passed:

WHEREAS, The City of Chicago (the "City"), a home rule unit of government under

Section 6(a), Article VII of the 1970 Constitution of the State of Illinois, has heretofore found and does hereby find that there exists within the City a serious shortage of decent, safe and sanitary rental housing available to persons of low- and moderate-income; and

WHEREAS, The City has determined that the continuance of a shortage of affordable rental housing is harmful to the health, prosperity, economic stability and general welfare of the City; and

WHEREAS, The City Council of the City (the "City Council"), pursuant to an ordinance adopted on June 7,1990, as amended and restated on April 26, 2006, established the New Homes for Chicago Program (as amended, the "New Homes Program") to assist with the construction of affordable, new, high-quality, owner-occupied housing; and

WHEREAS, City Council, pursuant to an ordinance adopted on March 29, 2006, approved the selection of Resurrection Homes, LLC, an Illinois limited liability company (the "Developer"), for participation in the New Homes Program and approved the allocation of various subsidies, including the below-market sale of City-owned land, to subsidize the development of certain owner-occupied residential units in the Pilsen, Douglas Park, Little Village, and Back of Yards neighborhoods (the "Original Project"); and

WHEREAS, On August 14, 2007, the City and the Developer entered into that certain Redevelopment Agreement, New Homes for Chicago Program, Resurrection Homes Development, recorded with the Office of the Recorder of Deeds of Cook County, Illinois, on November 16, 2007, as Document Number 0732031006 (the "Agreement") to implement the Original Project; and

WHEREAS, Pursuant to the Agreement, the City conveyed certain vacant land to the Developer, upon which the Developer constructed eleven (11) residential units, consisting of four detached single-family homes, two 2-flat buildings and one 3-unit building; and

WHEREAS, The deeds conveying the City-owned land to the Developer include certain covenants which run with the land and require the Developer to redevelop the land in accordance with the New Homes Program and the Agreement (collectively, the "Deed Covenants"); and

WHEREAS, The Developer sold the detached single-family homes to income-eligible households in accordance with the terms of the Agreement and the Deed Covenants, but has been unable to sell the units in the 3-unit building or the two 2-flat buildings, or complete the Original Project, due to the depressed condition of the housing market; and

WHEREAS, The seven remaining unsold residential units (the "Units") are located on the real property legally described on Exhibit A attached hereto (such Units, together with such real property are sometimes hereinafter referred to as the "Property"); and

WHEREAS, The Developer received construction period financing from a financial institution (the "Construction Loan") to enable the construction of the Units; and

WHEREAS, The Resurrection Project, an Illinois not-for-profit corporation (the "Borrower"), is the sole member of the Developer; and

WHEREAS, The Borrower intends to acquire the Property from the Developer for the purpose of operating it as long-term affordable rental housing; and

WHEREAS, The Borrower has requested that the City (1) release the Property from the Agreement and the Deed Covenants, and (2) provide permanent financing for the Property to enable the conversion of the Property from owner-occupied housing to long-term affordable rental housing; and

WHEREAS, The City has certain funds available from a variety of funding sources ("Multi-Family Program Funds") to make loans and grants for the development of multi-family residential housing to increase the number of families served with decent, safe, sanitary and affordable housing and to expand the long-term supply of affordable housing, and such Multi-Family Program Funds are administered by the City's Department of Housing and Economic Development ("HED"); and

WHEREAS, HED has preliminarily reviewed and approved the making of a loan from the City to the Borrower (1) in an amount not to exceed $800,000 (the "Loan") to be funded from Multi-Family Program Funds, (2) at a rate of zero percent interest per annum, (3) for a term not to exceed 30 years, (4) to finance (i) the repayment of the Construction Loan and certain carrying costs associated with the Property, and (ii) the conversion of the Property to long-term affordable rental housing (collectively, items 1 through 4 above are hereinafter referred to as the "Project"); now, therefore,

Be It Ordained by the City Council of the City of Chicago:

SECTION 1. The above recitals are expressly incorporated in and made a part of this ordinance as though fully set forth herein.

SECTION 2. The Commissioner of HED (the "Commissioner") and a designee of the Commissioner (collectively, the "Authorized Officer") are each hereby authorized, subject to approval by the Corporation Counsel of the City (the "Corporation Counsel"), to enter into and execute such agreements and instruments, and perform any and all acts, as shall be necessary or advisable in connection with the implementation of the Loan, including, but not limited to, the negotiation and execution of a regulatory agreement imposing affordability restrictions against the Property for a period not to exceed 30 years and containing such terms and conditions as the Authorized Officer shall determine in his or her sole discretion. The Authorized Officer is hereby authorized, subject to the approval of the Corporation Counsel, to negotiate any and all terms and provisions in connection with the Loan which do not substantially modify the terms of the Project. Upon the, execution and receipt of proper documentation, the Authorized Officer is hereby authorized to disburse the proceeds of the Loan to the Borrower.

SECTION 3. The Authorized Officer is hereby authorized, subject to the approval of the Corporation Counsel, to negotiate, enter into and execute such releases, agreements and instruments, and perform any and all acts as shall be necessary or advisable in connection with the implementation of the release of the Property from the Agreement and the Deed Covenants.

SECTION 4. In connection with the Loan by the City to the Borrower, the City shall waive those certain fees, if applicable, imposed by the City with respect to the Project and as more fully described in Exhibit B attached hereto and made a part hereof. The Project shall be deemed to qualify as "Affordable Housing" for purposes of Chapter 16-18 of the Municipal Code of Chicago. Section 2-45-110 of the Municipal Code of Chicago shall not apply to the Project or the Property.

SECTION 5. To the extent that any ordinance, resolution, rule, order or provision of the Municipal Code of Chicago, or part thereof, is in conflict with the provisions of this ordinance, the provisions of this ordinance shall control. If any section, paragraph, clause or provision of this ordinance shall be held invalid, the invalidity of such section, paragraph, clause or provision shall not affect any of the other provisions of this ordinance.

SECTION 6. This ordinance shall be effective as of the date of its passage and approval.

Exhibits "A" and "B" referred to in this ordinance read as follows:

Exhibit "A".

Legal Description Of Property:

Lot 5 in Block 16 in the resubdivision of Blocks 6, 7, 16 and 17 in Douglas Park Addition to Chicago, in the southwest quarter of Section 24, Township 39 North, Range 13 East of the Third Principal Meridian, in Cook County, Illinois.

Commonly Known As:

1910 South Albany Avenue
Chicago, Illinois 60623.

Permanent Index Number:

16-24-304-022-0000.

Lot 90 in Evan's Subdivision of Block 43 in the subdivision of Section 19, Township 39 North, Range 14 East of the Third Principal Meridian, in Cook County, Illinois.

Commonly Known As:

2124 West 19th Street
Chicago, Illinois 60608.

Permanent Index Number:

17-19-308-040-0000.

Lot 13 in Block 3 in King, Scott and Wilson's Addition to Chicago, a resubdivision of Lots 1 to 40, both inclusive, of Charles C. Mowry's Subdivision of the east half of the northwest quarter and of the west half of the northeast quarter of Section 26, Township 39 North, Range 13, East of the Third Principal Meridian (except that portion thereof occupied and owned by the C.B. and Q. Railroad), in Cook County, Illinois.

Commonly Known As:

2243 South Central Park Avenue
Chicago, Illinois 60623.

Permanent Index Number:

16-26-200-014-0000.

Exhibit "B".

Fee Waivers.

Department Of Construction And Permits.

Waiver of Plan Review, Permit and Inspection Fees:

A. Building Permit:

Zoning.

Construction/Architectural/Structural.

Internal Plumbing.

HVAC.

Water for Construction.

Smoke Abatement.

B. Electrical Permit:

Service and Wiring.

C. Elevator Permit (if applicable).

D. Wrecking Permit (if applicable).

E. Fencing Permit (if applicable).

F. Fees for the review of building plans for compliance with accessibility codes by the Mayor's Office for People with Disabilities imposed by Section 13-32-310(2) of the Municipal Code of Chicago.

Department Of Water Management.

Tap Fees.

Cut and Seal Fees.
(Fees to purchase B-boxes and remote readouts are not waived.)

Permit (connection) and Inspection Fees.

Sealing Permit Fees.

Department Of Transportation.

Street Opening Fees.

Driveway Permit Fees.

Use of Public Way Fees.

SETTLEMENT AGREEMENT REGARDING CASE OF *DANIEL CASARES AND KARINA CASARES V. OFFICER BERNAL, STAR NO. 12254, OFFICER SZUBSKI, STAR NO. 4443, OFFICER VERDIN, STAR NO. 2913, OFFICER LEACH, STAR NO. 4927, OFFICER WILLIAMS, STAR NO. 2999, OFFICER CALVO, STAR NO. 15753, OFFICER PARTYKA, STAR NO. 10596 AND THE CITY OF CHICAGO.*

[Or2011-1172]

The Committee on Finance submitted the following report:

CHICAGO, December 14, 2011.

To the President and Members of the City Council:

Your Committee on Finance, having had under consideration an order authorizing the Corporation Counsel to enter into and execute a settlement order for the following case: *Daniel Casares and Karina Casares v. Officer Bernal, Star No. 12254, Officer Szubski, Star No. 4443, Officer Verdin, Star No. 2913, Officer Leach, Star No. 4927, Officer Williams, Star No. 2999, Officer Calvo, Star No. 15753, Officer Partyka, Star No. 10596 and the City of Chicago*, cited as 08 C 4198, in the amount of $290,000, having had the same under advisement, begs leave to report and recommend that Your Honorable Body *Pass* the proposed order transmitted herewith.

This recommendation was concurred in by a viva voce vote of the members of the Committee.

Respectfully submitted,

(Signed) EDWARD M. BURKE,
Chairman.

On motion of Alderman Burke, the said proposed order transmitted with the foregoing committee report was *Passed* by yeas and nays as follows:

Yeas -- Aldermen Moreno, Fioretti, Dowell, Burns, Hairston, Sawyer, Jackson, Harris, Beale, Pope, Balcer, Cárdenas, Quinn, Burke, Foulkes, Thompson, Thomas, Lane, O'Shea, Cochran, Brookins, Muñoz, Zalewski, Chandler, Solis, Maldonado, Burnett, Ervin, Reboyras, Suarez, Waguespack, Mell, Austin, Colón, Sposato, Mitts, Cullerton, Laurino, P. O'Connor, M. O'Connor, Reilly, Smith, Tunney, Arena, Cappleman, Pawar, Osterman, Moore, Silverstein -- 49.

Nays -- None.

Alderman Pope moved to reconsider the foregoing vote. The motion was lost.

The following is said order as passed:

Ordered, That the Corporation Counsel is hereby authorized and directed to enter into and execute a settlement agreement in the following matter: *Daniel Casares and Karina Casares v. Officer Bernal, Star Number 12254, Officer Szubski, Star Number 4443, Officer Verdin, Star Number 2913, Officer Leach, Star Number 4927, Officer Williams, Star Number 2999, Officer Calvo, Star Number 15753, Officer Partyka, Star Number 10596 and the City of Chicago*, cited as 08 C 4198, in the amount of $290,000.

SETTLEMENT AGREEMENT REGARDING CASE OF *FRANK CRAIG V. CITY OF CHICAGO, CHICAGO POLICE OFFICERS BRUCE KISCHNER (20282), PHILLIP BROWN (20362), JOHN HILLMAN (20753), GARY HUGHES (10709), RANDALL DARLIN (1198), ARTHUR DAVIS (6308), PABLO MARIANO (6691), CHRIS BLUM (6121), MATTHEW SCOTT (5180) AND DANIEL MC NAMARA (7766).*

[Or2011-1173]

The Committee on Finance submitted the following report:

CHICAGO, December 14, 2011.

To the President and Members of the City Council:

Your Committee on Finance, having had under consideration an order authorizing the Corporation Counsel to enter into and execute a settlement order for the following case: *Frank Craig v. City of Chicago, Chicago Police Officers Bruce Kischner (20282), Phillip Brown (20362), John Hillman (20753), Gary Hughes (10709), Randall Darlin (1198), Arthur Davis (6308), Pablo Mariano (6691), Chris Blum (6121), Matthew Scott (5180), and Daniel McNamara (7766)*, cited as 08 C 02275 in the amount of $560,000, having had the same under advisement, begs leave to report and recommend that Your Honorable Body *Pass* the proposed order transmitted herewith.

This recommendation was concurred in by a viva voce vote of the members of the Committee.

Respectfully submitted,

(Signed) EDWARD M. BURKE,
Chairman.

On motion of Alderman Burke, the said proposed order transmitted with the foregoing committee report was *Passed* by yeas and nays as follows:

Yeas -- Aldermen Moreno, Fioretti, Dowell, Burns, Hairston, Sawyer, Jackson, Harris, Beale, Pope, Balcer, Cárdenas, Quinn, Burke, Foulkes, Thompson, Thomas, Lane, O'Shea, Cochran, Brookins, Muñoz, Zalewski, Chandler, Solis, Maldonado, Burnett, Ervin, Reboyras, Suarez, Waguespack, Mell, Austin, Colón, Sposato, Mitts, Cullerton, Laurino, P. O'Connor, M. O'Connor, Reilly, Smith, Tunney, Arena, Cappleman, Pawar, Osterman, Moore, Silverstein -- 49.

Nays -- None.

Alderman Pope moved to reconsider the foregoing vote. The motion was lost.

The following is said order as passed:

Ordered, That the Corporation Counsel is hereby authorized and directed to enter into and execute a settlement agreement in the following matter: *Frank Craig v. City of Chicago, Chicago Police Officers Bruce Kischner (20282), Phillip Brown (20362), John Hillman (20753), Gary Hughes (10709), Randall Darlin (1198), Arthur Davis (6308), Pablo Mariano (6691), Chris Blum (6121), Matthew Scott (5180), and Daniel McNamara (7766)*, cited as 08 C 02275, in the amount of $560,000.

SETTLEMENT AGREEMENT REGARDING CASE OF *TONI CALLAWAY AS SPECIAL ADMINISTRATOR AND PERSONAL REPRESENTATIVE OF THE ESTATE OF RAFE MC MULLAN, JR. V. ELIZABETH NOLAN, JAMES MC KAPHERINE, RONNIE JORDAN, HARACE MINNIEFIELD, PAUL SAUSEDA, GARY RILEY, WILLIAM DUDLEY AND JOHN MC CALL.*

[Or2011-1174]

The Committee on Finance submitted the following report:

CHICAGO, December 14, 2011.

To the President and Members of the City Council:

Your Committee on Finance, having had under consideration an order authorizing the Corporation Counsel to enter into and execute a settlement order for the following case: *Toni Callaway as Special Administrator and Personal Representative of the Estate of Rafe McMullan, Jr. v. Elizabeth Nolan, James McKapherine, Ronnie Jordan, Harace Minniefield, Paul Sauseda, Gary Riley, William Dudley and John McCall*, cited as 08 C 6984 in the amount of $1,000,000, having had the same under advisement, begs leave to report and recommend that Your Honorable Body *Pass* the proposed order transmitted herewith.

This recommendation was concurred in by a viva voce vote of the members of the Committee.

Respectfully submitted,

(Signed) EDWARD M. BURKE,
Chairman.

On motion of Alderman Burke, the said proposed order transmitted with the foregoing committee report was *Passed* by yeas and nays as follows:

Yeas -- Aldermen Moreno, Fioretti, Dowell, Burns, Hairston, Sawyer, Jackson, Harris, Beale, Pope, Balcer, Cárdenas, Quinn, Burke, Foulkes, Thompson, Thomas, Lane, O'Shea, Cochran, Brookins, Muñoz, Zalewski, Chandler, Solis, Maldonado, Burnett, Ervin, Reboyras, Suarez, Waguespack, Mell, Austin, Colón, Sposato, Mitts, Cullerton, Laurino, P. O'Connor, M. O'Connor, Reilly, Smith, Tunney, Arena, Cappleman, Pawar, Osterman, Moore, Silverstein -- 49.

Nays -- None.

Alderman Pope moved to reconsider the foregoing vote. The motion was lost.

The following is said order as passed:

Ordered, That the Corporation Counsel is hereby authorized and directed to enter into and execute a settlement agreement in the following matter: *Toni Callaway as Special Administrator and Personal Representative of the Estate of Rafe McMullan, Jr.* v. *Elizabeth Nolan, James McKapherine, Ronnie Jordan, Harace Minniefield, Paul Sauseda, Gary Riley, William Dudley and John McCall*, cited as 08 C 6984, in the amount of $1,000,000.

SETTLEMENT AGREEMENT REGARDING CASE OF *MAURICE COBIGE AS SON, NEXT FRIEND, AND SPECIAL REPRESENTATIVE OF PATRICIA COBIGE, DECEASED V. CITY OF CHICAGO, RENEE DIMILANTA, JULIA LAWLER, PIOTR CZARNIECKI, MARIA DIAZ AND THOMAS MOTZNY.*

[Or2011-1175]

The Committee on Finance submitted the following report:

CHICAGO, December 14, 2011.

To the President and Members of the City Council:

Your Committee on Finance, having had under consideration an order authorizing the Corporation Counsel to enter into and execute a settlement order for the following case: *Maurice Cobige as Son, Next Friend and Special Representative of Patricia Cobige, Deceased v. City of Chicago, Renee Dimilanta, Julia Lawler, Piotr Czarniecki, Maria Diaz and Thomas Motzny*, cited as 06 C 3807 in the amount of $2,025,000, having had the same under advisement, begs leave to report and recommend that Your Honorable Body *Pass* the proposed order transmitted herewith.

This recommendation was concurred in by a viva voce vote of the members of the Committee.

Respectfully submitted,

(Signed) EDWARD M. BURKE,
Chairman.

On motion of Alderman Burke, the said proposed order transmitted with the foregoing committee report was *Passed* by yeas and nays as follows:

Yeas -- Aldermen Moreno, Fioretti, Dowell, Burns, Hairston, Sawyer, Jackson, Harris, Beale, Pope, Balcer, Cárdenas, Quinn, Burke, Foulkes, Thompson, Thomas, Lane, O'Shea, Cochran, Brookins, Muñoz, Zalewski, Chandler, Solis, Maldonado, Burnett, Ervin, Reboyras, Suarez, Waguespack, Mell, Austin, Colón, Sposato, Mitts, Cullerton, Laurino, P. O'Connor, M. O'Connor, Reilly, Smith, Tunney, Arena, Cappleman, Pawar, Osterman, Moore, Silverstein -- 49.

Nays -- None.

Alderman Pope moved to reconsider the foregoing vote. The motion was lost.

The following is said order as passed:

Ordered, That the Corporation Counsel is hereby authorized and directed to enter into and execute a settlement agreement in the following matter: *Maurice Cobige as Son, Next Friend and Special Representative of Patricia Cobige, Deceased v. City of Chicago, Renee Dimilanta, Julia Lawler, Piotr Czarniecki, Maria Diaz and Thomas Motzny*, cited as 06 C 3807, in the amount of $2,025,000.

ISSUANCE OF FREE PERMITS, LICENSE FEE EXEMPTIONS, CANCELLATION OF WATER/SEWER ASSESSMENTS, REFUND OF FEES AND WAIVER OF FEES FOR CERTAIN CHARITABLE, EDUCATIONAL AND RELIGIOUS INSTITUTIONS.

The Committee on Finance submitted the following report:

CHICAGO, December 14, 2011.

To the President and Members of the City Council:

Your Committee on Finance, to which had been referred May 18, September 8 and 14, October 5, November 2 and 16, 2011 and direct introduction dates December 14, 2011, sundry proposed ordinances and orders transmitted therewith to authorize the issuance of free permits, license fee exemptions, cancellation of water/sewer assessments, refund of fees and waiver of fees for certain charitable, educational and religious institutions, having had the same under advisement, begs leave to report and recommend that Your Honorable Body *Pass* the proposed ordinances and orders transmitted herewith.

This recommendation was concurred in by a viva voce vote of the members of the Committee.

Respectfully submitted,

(Signed) EDWARD M. BURKE,
Chairman.

At this point in the proceedings, Alderman Burke moved to *Suspend the Rules Temporarily* to include within the report of the Committee on Finance an ordinance presented by Alderman Ervin authorizing the issuance of permits, free of charge, for Breakthrough Urban Ministries. The motion *Prevailed.*

Thereupon, on motion of Alderman Burke, the said proposed ordinances and orders transmitted with the foregoing committee report were *Passed* by yeas and nays as follows:

Yeas -- Aldermen Moreno, Fioretti, Dowell, Burns, Hairston, Sawyer, Jackson, Harris, Beale, Pope, Balcer, Cárdenas, Quinn, Burke, Foulkes, Thompson, Thomas, Lane, O'Shea, Cochran, Brookins, Muñoz, Zalewski, Chandler, Solis, Maldonado, Burnett, Ervin, Reboyras, Suarez, Waguespack, Mell, Austin, Colón, Sposato, Mitts, Cullerton, Laurino, P. O'Connor, M. O'Connor, Reilly, Smith, Tunney, Arena, Cappleman, Pawar, Osterman, Moore, Silverstein -- 49.

Nays -- None.

Alderman Pope moved to reconsider the foregoing vote. The motion was lost.

The following are said ordinances and orders as passed (the italic heading in each case not being a part of the ordinance or order):

FREE PERMITS.

Breakthrough Urban Ministries.

[O2011-10249]

Be It Ordained by the City Council of the City of Chicago:

SECTION 1. That the Commissioner of Buildings, the Commissioner of Business Affairs and Consumer Protection, the Commissioner of Transportation, the Commissioner of Streets and Sanitation, the Commissioner of Environment, the Commissioner of Fire, the Commissioner of Water Management and the Director of Revenue are hereby directed to issue all necessary permits, all on-site water/sewer inspection fees and all water/sewer plan reviews, all on site cut off fees and tap fees, free of charge, notwithstanding other ordinances of the City of Chicago to the contrary, to Breakthrough Urban Ministries, 402 North St. Louis Avenue, Chicago, Illinois for the premises known as The Family Flex Project, 3211 West Carroll Avenue.

Said building shall be used exclusively for not-for-profit and related purposes and shall not be leased or otherwise used with a view to profit, and the work thereon shall be done in accordance with plans submitted.

SECTION 2. This ordinance shall take effect and be in force from and after its passage.

Liberty Temple Church Of God In Christ.

[O2011-10257]

Be It Ordained by the City Council of the City of Chicago:

SECTION 1. That the Commissioner of Buildings, the Executive Director of Construction and Permits, the Director of Business Affairs and Consumer Protection, the Commissioner of Transportation, the Commissioner of Streets and Sanitation, the Commissioner of Environment, the Commissioner of Fire, the Director of Revenue and the Commissioner of Water Management are hereby authorized and directed to issue all necessary permits, all on-site water/sewer inspection fees and all water/sewer plan review fees, free of charge, notwithstanding other ordinances of the City of Chicago to the contrary, to Liberty Temple Church of God in Christ, 5221 -- 5251 South Halsted Street, Chicago, Illinois 60609.

Said building(s) and all appurtenances thereto shall be used exclusively for charitable purposes and shall not be leased or otherwise used with a view to profit, and the work thereon shall be done in accordance with plans submitted and all of the appropriate provisions of the Municipal Code of the City of Chicago and departmental requirements of various departments of the City of Chicago, and said building(s) and all appurtenances thereto shall be constructed and maintained so that they shall comply in all respects with the requirements of the appropriate provisions of the Municipal Code of the City of Chicago for the issuance of all necessary permits.

SECTION 2. This ordinance shall take effect and be in force for a period of two (2) years but in no event beyond December 31, 2013.

Roosevelt University.

[O2011-9659]

Be It Ordained by the City Council of the City of Chicago:

SECTION 1. That the Commissioner of Buildings, the Director of the Department of Business Affairs and Consumer Protection, the Commissioner of Transportation, the Commissioner of Streets and Sanitation, the Commissioner of Water Management, the Commissioner of Fire, the Commissioner of the Department of the Environment and the Director of Revenue are hereby directed to issue all necessary permits, all on-site water/sewer inspection fees and all water/sewer plan review fees, free of charge, notwithstanding other ordinances of the City of Chicago to the contrary, to Roosevelt University related to the erection and maintenance of buildings and fuel storage facilities at the following locations: 430 South Michigan Avenue; 50 East Congress Parkway; 431 South Wabash Avenue; 425 South Wabash Avenue; 421 South Wabash Avenue; and 501 to 509 South Wabash Avenue.

Said buildings shall be used exclusively for educational purposes and shall not be leased or otherwise used with a view to profit and the work thereon shall be done in accordance with plans submitted and all of the appropriate provisions of the Municipal Code of the City of Chicago and departmental requirements of various departments of the City of Chicago, and said buildings and all appurtenances thereto shall be constructed and maintained so that they shall comply in all respects with the requirements of the appropriate provisions of the Municipal Code of the City of Chicago for the issuance of all permits and licenses.

SECTION 2. This ordinance shall take effect and be in force from and after its passage for a period of one (1) year but in no event beyond March 1, 2013.

LICENSE FEE EXEMPTIONS.

Athenaeum Theatre.
(Public Place Of Amusement License Fee)

[O2011-4381]

Be It Ordained by the City Council of the City of Chicago:

SECTION 1. Pursuant to Chapter 4-156-360 [Fee Section 4-5-010(4)] of the Municipal Code of the City of Chicago, Athenaeum Theatre, which is not operated for gain, is hereby exempt from the payment of the annual Public Place of Amusement License fee (Code 1050), Account Number 82074, Site 1, 2936 North Southport Avenue, License Number 1223901, for the period beginning May 16, 2009 and ending May 15, 2013.

SECTION 2. This ordinance shall take effect and be in force from and after its passage and publication.

Athenaeum Theatre.
(Retail Food License Fee)

[O2011-4383]

Be It Ordained by the City Council of the City of Chicago:

SECTION 1. Pursuant to Section 4-84-040 of the Municipal Code of Chicago, the following establishment, which is not operated for gain, is hereby exempted from payment of the annual Retail Food License fee (Code 1006) for the term beginning May 16, 2009 and ending May 16, 2013:

Athenaeum Theatre
2936 North Southport Avenue
Chicago, Illinois 60657.

SECTION 2. This ordinance shall take effect upon passage and publication.

CANCELLATION OF WATER/SEWER ASSESSMENTS.

Chicago Archdiocese.
(St. Henry Catholic Church)

[O2011-8793]

Be It Ordained by the City Council of the City of Chicago:

SECTION 1. Pursuant to Section 11-12-540 of the Municipal Code of Chicago, the Commissioner of Water Management is hereby authorized and directed to cancel existing water and sewer assessments, notwithstanding other ordinances of the City of Chicago, assessed against Chicago Archdiocese (St. Henry Catholic Church) located at 6325 North Hoyne Avenue, Chicago, Illinois 60659 (Account Number 428899-428899).

SECTION 2. This ordinance shall take effect and be in force from and after its passage.

Council For Jewish Elderly.

[O2011-8105]

Be It Ordained by the City Council of the City of Chicago:

SECTION 1. Pursuant to Section 11-12-540 of the Municipal Code of Chicago, the Commissioner of Water Management is hereby authorized and directed to cancel existing assessments, notwithstanding other ordinances of the City of Chicago to the contrary, assessed against Council for Jewish Elderly, 1219 -- 1223 West Sherwin Avenue, in care of CJE, 3101 West Touhy Avenue, Chicago, Illinois in the amount of $962.27 (Account Number 444119-444119).

SECTION 2. This ordinance shall take effect and be in force from and after its passage.

Fernwood United Methodist Church.

[O2011-9689]

Be It Ordained by the City Council of the City of Chicago:

SECTION 1. Pursuant to Section 11-12-540 of the Municipal Code of Chicago, the Commissioner of Water Management is hereby authorized and directed to cancel all assessments as of the effective date of this ordinance, notwithstanding other ordinances of the City of Chicago to the contrary, assessed against Fernwood United Methodist Church, 10057 South Wallace Street.

Service Address	Account Number	Amount
10056 South Parnell Avenue	256092-256092	$2,823.80

SECTION 2. This ordinance shall take effect and be in force from and after its passage.

Good Samaritan.

[O2011-9247]

Be It Ordained by the City Council of the City of Chicago:

SECTION 1. Pursuant to Section 11-12-540 of the Municipal Code of Chicago, the Commissioner of Water Management is hereby authorized and directed to cancel existing assessments, notwithstanding other ordinances of the City of Chicago to the contrary, assessed against Good Samaritan, 3555 -- 3559 West Roosevelt Road, Chicago, Illinois 60624 (Account Number 523325-523325, Amount: $35,295.57).

SECTION 2. This ordinance shall take effect and be in force from and after its passage.

Hebrew Theological College.
(2600 -- 2602 W. Touhy Ave.)

[O2011-8170]

Be It Ordained by the City Council of the City of Chicago:

SECTION 1. Pursuant to Section 11-12-540 of the Municipal Code of Chicago, the Commissioner of Water Management is hereby authorized and directed to cancel existing water and sewer assessments, notwithstanding other ordinances of the City of Chicago, assessed against Hebrew Theological College located at 2600 -- 2602 West Touhy Avenue, Chicago, Illinois 60645 (Account Number 447082-447082).

SECTION 2. This ordinance shall take effect and be in force from and after its passage.

Hebrew Theological College.
(2604 -- 2608 W. Touhy Ave.)

[O2011-8172]

Be It Ordained by the City Council of the City of Chicago:

SECTION 1. Pursuant to Section 11-12-540 of the Municipal Code of Chicago, the Commissioner of Water Management is hereby authorized and directed to cancel existing water and sewer assessments, notwithstanding other ordinances of the City of Chicago, assessed against Hebrew Theological College, located at 2604 -- 2608 West Touhy Avenue, Chicago, Illinois 60645 (Account Number 447083-447083).

SECTION 2. This ordinance shall take effect and be in force from and after its passage.

Highway Church Of God.

[O2011-9668]

Be It Ordained by the City Council of the City of Chicago:

SECTION 1. Pursuant to Section 11-12-540 of the Municipal Code of Chicago, the Commissioner of the Department of Water Management is hereby authorized and directed to cancel all assessments as of the effective date of this ordinance, notwithstanding other ordinances of the City of Chicago to the contrary, assessed against Highway Church of God, 2154 West Van Buren Street, Chicago, Illinois 60616 (Account Number 291841-291841).

SECTION 2. This ordinance shall take effect and be in force from and after its passage.

Illinois Medical District.

[O2011-8130]

Be It Ordained by the City Council of the City of Chicago:

SECTION 1. Pursuant to Section 11-12-540 of the Municipal Code of Chicago, the Commissioner of Water Management is hereby authorized and directed to cancel delinquent, existing and future water and sewer assessments, including fines and penalties, notwithstanding other ordinances of the City of Chicago to the contrary, assessed against Illinois Medical District facilities at said locations, as set forth on Exhibit A attached hereto and made a part thereof.

SECTION 2. This ordinance shall take effect and be in force from and after its passage.

Exhibit "A" referred to in this ordinance reads as follows:

Exhibit "A".

Illinois Medical District Facilities.

Service Address	Account Number
2101 through 2107 West Harrison Street	520511-520511

Service Address	Account Number
2100 West Harrison Street	799315-520573
2255 West Harrison Street	659478-596401
2225 through 2241 West Harrison Street	520528-520528
1900 through 1908 West Harrison Street	902870-433647
1314 through 1364 South Leavitt Street	433544-433544
1701 West 13th Street	519531-519531
1701 West 13th Street	519532-519532

Irish American Heritage Center.

[O2011-8847]

Be It Ordained by the City Council of the City of Chicago:

SECTION 1. Pursuant to Section 11-12-540 of the Municipal Code of Chicago, the Commissioner of Water Management is hereby authorized and directed to cancel existing water and sewer assessments, notwithstanding other ordinances of the City of Chicago to the contrary, assessed against Irish American Heritage Center located at 4626 North Knox Avenue, Chicago, Illinois 60630.

SECTION 2. This ordinance shall take effect and be in force from and after its passage.

Jarvis-Farwell House.
(1420 W. Farwell Ave.)

[O2011-8106]

Be It Ordained by the City Council of the City of Chicago:

SECTION 1. Pursuant to Section 11-12-540 of the Municipal Code of Chicago, the Commissioner of Water Management is hereby authorized and directed to cancel existing assessments, notwithstanding other ordinances of the City of Chicago to the contrary, assessed against Jarvis-Farwell House, 1420 West Farwell Avenue, in care of Council for Jewish Elderly, 3101 West Touhy Avenue, Chicago, in the amount of $1,999.13 (Account Number 444808-444808).

SECTION 2. This ordinance shall take effect and be in force from and after its passage.

Jarvis & Farwell House.
(1345 -- 1347 W. Jarvis Ave.)

[O2011-8107]

Be It Ordained by the City Council of the City of Chicago:

SECTION 1. Pursuant to Section 11-12-540 of the Municipal Code of Chicago, the Commissioner of Water Management is hereby authorized and directed to cancel existing assessments, notwithstanding other ordinances of the City of Chicago to the contrary, assessed against Jarvis & Farwell House, 1345 -- 1347 West Jarvis Avenue, in care of Council for Jewish Elderly, 3101 West Touhy Avenue, Chicago, in the amount of $1,297.95 (Account Number 444102-444102).

SECTION 2. This ordinance shall take effect and be in force from and after its passage.

Midwest District Of The Christian And Missionary Alliance.
(1651 N. Karlov Ave.)

[O2011-9281]

Be It Ordained by the City Council of the City of Chicago:

SECTION 1. Pursuant to Section 11-12-540 of the Municipal Code of Chicago, the Commissioner of Water and the Commissioner of Sewers are hereby authorized and directed to cancel assessments, notwithstanding other ordinances of the City of Chicago to the contrary, in the amount of $9.38 against Midwest District of the Christian and Missionary Alliance, for their premises located at 1651 North Karlov Avenue (Account Number 885214-494526).

SECTION 2. This ordinance shall take effect and be in force upon its passage and due publication.

Midwest District Of The Christian And Missionary Alliance.
(1653 -- 1657 N. Karlov Ave.)

[O2011-9286]

Be It Ordained by the City Council of the City of Chicago:

SECTION 1. Pursuant to Section 11-12-540 of the Municipal Code of Chicago, the

Commissioner of Water and the Commissioner of Sewers are hereby authorized and directed to cancel assessments, notwithstanding other ordinances of the City of Chicago to the contrary, in the amount of $2,193.28 against Midwest District of the Christian and Missionary Alliance, for their premises located at 1653 -- 1657 North Karlov Avenue (Account Number 712924-428614).

SECTION 2. This ordinance shall take effect and be in force upon its passage and due publication.

Missionary Sisters Of Christ The King.

[O2011-8022]

Be It Ordained by the City Council of the City of Chicago:

SECTION 1. Pursuant to Section 11-12-540 of the Municipal Code of Chicago, the Commissioner of Water and the Commissioner of Sewers are hereby authorized and directed to cancel assessments, notwithstanding other ordinances of the City of Chicago to the contrary, in the amount of $701.86 against Missionary Sisters of Christ the King, for their premises located at 2816 North Lawndale Avenue (Account Number 799085-492042).

SECTION 2. This ordinance shall take effect and be in force upon its passage and due publication.

Nathalie Salmon House.

[O2011-8108]

Be It Ordained by the City Council of the City of Chicago:

SECTION 1. Pursuant to Section 11-12-540 of the Municipal Code of Chicago, the Commissioner of Water Management is hereby authorized and directed to cancel existing assessments, notwithstanding other ordinances of the City of Chicago to the contrary, assessed against Nathalie Salmon House, 7320 North Sheridan Road, in the amount of $2,073.73 (Account Number 444126-444126).

SECTION 2. This ordinance shall take effect and be in force from and after its passage.

Orthodox Church In America Diocese Of The Midwest.

[O2011-8858]

Be It Ordained by the City Council of the City of Chicago:

SECTION 1. Pursuant to Section 11-12-540 of the Municipal Code of Chicago, the Commissioner of Water Management is hereby authorized and directed to cancel existing water and sewer assessments, notwithstanding other ordinances of the City of Chicago to the contrary, assessed against Orthodox Church in America Diocese of the Midwest located at 927 North LaSalle Drive (Account Number 586207-586207).

SECTION 2. This ordinance shall take effect and be in force from and after its passage.

Prayer Center Baptist Church.

[O2011-8856]

Be It Ordained by the City Council of the City of Chicago:

SECTION 1. Pursuant to Section 11-12-540 of the Municipal Code of Chicago, the Commissioner of the Department of Water Management is hereby authorized and directed to cancel all assessments as of the effective date of this ordinance, notwithstanding other ordinances of the City of Chicago to the contrary, assessed against Prayer Center Baptist Church, 654 West 79th Street, Chicago, Illinois 60620, Permanent Index Number 20-29-322-001 (Account Number 571687-571687).

SECTION 2. This ordinance shall take effect and be in full force from and after its passage.

Restoration Missionary Baptist Church.

[O2011-8074]

Be It Ordained by the City Council of the City of Chicago:

SECTION 1. Pursuant to section 11-12-540 of the Municipal Code of Chicago, the Commissioner of Water Management is hereby authorized and directed to cancel existing assessments, notwithstanding other ordinances of the City of Chicago to the contrary, assessed against Restoration Missionary Baptist Church, 8758 South Peoria Street (Account Number 933730-438827).

SECTION 2. This ordinance shall take effect and be in force from and after its passage.

Ronald McDonald House.

[O2011-9663]

Be It Ordained by the City Council of the City of Chicago:

SECTION 1. Pursuant to Section 11-12-540 of the Municipal Code of Chicago, the Commissioner of Water Management is hereby authorized and directed to cancel existing assessments, notwithstanding other ordinances of the City of Chicago to the contrary, assessed against Ronald McDonald House, 5444 South Drexel Avenue (Account Number 865276-625741) Amount: $5,666.39.

SECTION 2. This ordinance shall take effect and be in force from and after its passage.

REFUND OF FEES.

Holy Family Church.

[Or2011-1177]

Ordered, That the City Comptroller is hereby authorized and directed to refund the amount of $105.00 to Holy Family Church, 1080 West Roosevelt Road, for annual elevator inspection, Bill Number 37782, Inspection Number 9764476, Reference/Invoice Number 272744, Payer ID AC4630.

Inspiration Corporation.

[Or2011-892]

Ordered, That the City Comptroller is hereby authorized and directed to refund the amount of $2,450 to Inspiration Corporation, Chicago, 4554 North Broadway, Suite 207, Account Number 23498, for payment of the following licenses:

License Code	Site Location	Amount
1006 -- Retail Food Establishment (207) License Term: 7/16/2011 -- 7/15/2013	4554 North Broadway Suite 207	$910.00
1006 -- Retail Food Establishment (1st Floor) License Term: 7/16/2011 -- 7/15/2013	806 East 64th Street	$660.00
1006 -- Retail Food Establishment License Term: 7/16/2011 -- 7/15/2013	3504 -- 3518 West Lake Street, Floor 1, Suite 1	$880.00

Lifeline Theatre.

[Or2011-977]

Ordered, That the City Comptroller is hereby authorized and directed to refund the amount of $770.00 to Lifeline Theatre, 6912 North Glenwood Avenue, for the payment of License Number 216693.

Peace Corner Youth Center.

[Or2011-855]

Ordered, That the City Comptroller is hereby authorized and directed to refund the amount of $8,583.07 to Peace Corner Youth Center, 5022 West Madison Street, representing payment of permit fees for construction project at 5012 West Madison Street:

Type	Amount
Department of Buildings	$1,575.00
Department of Zoning and Land Use Planning	$2,482.67
Department of Transportation	$4,525.40

Providence St. Mel High School.
(3544 W. Adams St.)

[Or2011-1060]

Ordered, That the City Comptroller is hereby authorized and directed to refund the amount of $300.00 to Providence St. Mel High School, 119 South Central Park Boulevard, representing the payment of sewer Permit Number 1103617 fee for driveway located at 3544 West Adams Street.

Providence St. Mel High School.
(129 S. Central Park Blvd.)

[Or2011-1059]

Ordered, That the City Comptroller is hereby authorized and directed to refund the amount of $1,625.00 to Providence St. Mel High School, 119 South Central Park Boulevard, representing payment of permit fees for the construction project at 129 South Central Park Boulevard.

WAIVER OF FEES.

El Hogar Del Nino (The Home Of The Child/Cuidar).

[Or2011-863]

Ordered, That the Director of Revenue and the Director of Business Affairs and Consumer Protection are hereby authorized and directed to waive the permit fee in the amount of $2,086.00 for the use of public way Permit Number 99-120150, charged to El Hogar Del Nino (The Home of the Child/Cuidar), 1710 -- 1718 South Loomis Street, Account Number 86759, for "No Parking Loading Zone", signs at 1718 South Loomis Street.

Sauganash Park Community Association.

[Or2011-897]

Ordered, That the Commissioner of the Department of Business Affairs and Consumer Protection is hereby authorized and directed to waive all permit fees in connection with the

installation of a community identifier sign at 6348 North Kostner Avenue for Sauganash Park Community Association.

EXEMPTION OF NOT-FOR-PROFIT ENTITIES FROM CITY FEES.

The Committee on Finance submitted the following report:

CHICAGO, December 14, 2011.

To the President and Members of the City Council:

Your Committee on Finance, having had under consideration proposed ordinances exempting various entities from payment of all city permit, license and inspection fees for the periods designated, having had the same under advisement, begs leave to report and recommend that Your Honorable Body *Pass* the proposed ordinances transmitted herewith.

This recommendation was concurred in by a viva voce vote of the members of the Committee.

Respectfully submitted,

(Signed) EDWARD M. BURKE,
Chairman.

On motion of Alderman Burke, the said proposed ordinances transmitted with the foregoing committee report were *Passed* by yeas and nays as follows:

Yeas -- Aldermen Moreno, Fioretti, Dowell, Burns, Hairston, Sawyer, Jackson, Harris, Beale, Pope, Balcer, Cárdenas, Quinn, Burke, Foulkes, Thompson, Thomas, Lane, O'Shea, Cochran, Brookins, Muñoz, Zalewski, Chandler, Solis, Maldonado, Burnett, Ervin, Reboyras, Suarez, Waguespack, Mell, Austin, Colón, Sposato, Mitts, Cullerton, Laurino, P. O'Connor, M. O'Connor, Reilly, Smith, Tunney, Arena, Cappleman, Pawar, Osterman, Moore, Silverstein -- 49.

Nays -- None.

Alderman Pope moved to reconsider the foregoing vote. The motion was lost.

The following are said ordinances as passed (the italic heading in each case not being a part of the ordinance):

The International Museum Of Surgical Science.

[O2011-9608]

Be It Ordained by the City Council of the City of Chicago:

SECTION 1. That the Commissioner of Buildings, the Commissioner of Environment, the Commissioner of Transportation, the Commissioner of Streets and Sanitation, the Commissioner of Water Management, the Commissioner of Fire, the Executive Director of Construction and Permits and the Director of Business Affairs and Licensing are hereby directed to issue all necessary permits, all on-site water/sewer inspection fees and all water/sewer plan fees, free of charge, notwithstanding other ordinances of the City of Chicago to the contrary, to the International Museum of Surgical Science, a tax exempt educational and cultural institution, located at 1516 -- 1524 North Lake Shore Drive, related to the renovation, erection, and maintenance of various building(s) within the 43rd Ward.

Said building and all appurtenances thereto shall be used exclusively for educational and cultural purposes and shall not be leased or otherwise used with a view to profit, and the work thereon shall be done in accordance with plans submitted and all of the appropriate provisions of the Municipal Code of the City of Chicago and departmental requirements of various departments of the City of Chicago, and said building and all appurtenances thereto shall be constructed and maintained so that they shall comply in all respects with the requirements of the appropriate provision of the Municipal Code of the City of Chicago for the issuance of all permits and licenses.

SECTION 2. The International Museum of Surgical Science, a tax exempt educational and cultural institution, engaged in educational and cultural activities, shall be exempt from the payment of City license fees and shall be entitled to the cancellation of warrants for the collection of inspection fees.

SECTION 3. The International Museum of Surgical Science shall be entitled to a refund of City fees which it has paid and from which it is exempt pursuant to Sections 1 and 2 of this ordinance.

SECTION 4. This ordinance shall be in force for a period of two (2) years, but in no event beyond March 10, 2014.

Loyola University Chicago.

[O2011-9598]

Be It Ordained by the City Council of the City of Chicago:

SECTION 1. That the Commissioner of Buildings, the Commissioner of Environment, the

Commissioner of Transportation, the Commissioner of Streets and Sanitation, the Commissioner of Fire, the Commissioner of Water Management, the Commissioner of Business Affairs and Consumer Protection and the Director of Revenue are hereby directed to issue all necessary permits, all on-site water/sewer inspection fees, all water/sewer plan review fees, free of charge, notwithstanding other ordinances of the City of Chicago to the contrary, to Loyola University Chicago, 6525 North Sheridan Road, for the erection and maintenance of the building on the premises known as 6330 North Sheridan Road.

Said building and all appurtenances thereto shall be used exclusively for charitable purposes and shall not be leased or otherwise used with a view to profit, and the work thereon shall be done in accordance with plans submitted and all appropriate provisions of the Municipal Code of the City of Chicago, and departmental requirements of various departments of the City of Chicago and said building and all appurtenances thereto shall be constructed and maintained so that they shall comply in all respects with the requirements of the appropriate provisions of the Municipal Code of the City of Chicago for the issuance of all permits and licenses.

SECTION 2. Loyola University Chicago, a not-for-profit Illinois corporation, located at 6525 North Sheridan Road, Chicago, Illinois 60626, engaged in nonprofit religious, charitable and related activities, shall be exempt from the payment of City license fees and shall be entitled to the cancellation of warrants for the collection for inspection fees.

SECTION 3. The Loyola University Chicago shall be entitled to a refund of City fees, which it has paid and from which it is exempt pursuant to Sections 1 and 2 of this ordinance.

SECTION 4. This ordinance shall be in force for the period of November 16, 2011 through August 15, 2013.

WAIVER, CANCELLATION AND RELEASE OF DEMOLITION LIENS FOR WESTSIDE HEALTH AUTHORITY.

[O2011-7885]

The Committee on Finance submitted the following report:

CHICAGO, December 14, 2011.

To the President and Members of the City Council:

Your Committee on Finance having had under consideration an ordinance concerning the waiver of a demolition lien for Westside Health Authority, having had the same under advisement, begs leave to report and recommend that Your Honorable Body *Pass* the proposed ordinance transmitted herewith.

This recommendation was concurred in by a viva voce vote of the members of the Committee.

Respectfully submitted,

(Signed) EDWARD M. BURKE,
Chairman.

On motion of Alderman Burke, the said proposed ordinance transmitted with the foregoing committee report was *Passed* by yeas and nays as follows:

Yeas -- Aldermen Moreno, Fioretti, Dowell, Burns, Hairston, Sawyer, Jackson, Harris, Beale, Pope, Balcer, Cárdenas, Quinn, Burke, Foulkes, Thompson, Thomas, Lane, O'Shea, Cochran, Brookins, Muñoz, Zalewski, Chandler, Solis, Maldonado, Burnett, Ervin, Reboyras, Suarez, Waguespack, Mell, Austin, Colón, Sposato, Mitts, Cullerton, Laurino, P. O'Connor, M. O'Connor, Reilly, Smith, Tunney, Arena, Cappleman, Pawar, Osterman, Moore, Silverstein -- 49.

Nays -- None.

Alderman Pope moved to reconsider the foregoing vote. The motion was lost.

The following is said ordinance as passed:

Be It Ordained by the City Council of the City of Chicago:

SECTION 1. Pursuant to Section 13-12-130 of the Municipal Code of the City of Chicago, the Corporation Counsel is hereby authorized and directed to waive, cancel and release demolition lien(s), in the amount of $21,000.00 entered against Westside Health Authority, for property located at 4824 West Chicago Avenue, Chicago, Illinois (Permanent Index Number 16-04-430-024-0000) Case Number 06 CH 03643.

SECTION 2. This ordinance shall take effect and be in force from and after its passage.

WAIVER OF PUBLIC WAY USE PERMIT FEES.

The Committee on Finance submitted the following report:

CHICAGO, December 14, 2011.

To the President and Members of the City Council:

Your Committee on Finance, having had under consideration orders authorizing the

waiver of fees for the use of the public way by various applicants, having had the same under advisement, begs leave to report and recommend that Your Honorable Body *Pass* the proposed orders transmitted herewith.

This recommendation was concurred in by a viva voce vote of the members of the Committee.

Respectfully submitted,

(Signed) EDWARD M. BURKE,
Chairman.

On motion of Alderman Burke, the said proposed orders transmitted with the foregoing committee report were *Passed* by yeas and nays as follows:

Yeas -- Aldermen Moreno, Fioretti, Dowell, Burns, Hairston, Sawyer, Jackson, Harris, Beale, Pope, Balcer, Cárdenas, Quinn, Burke, Foulkes, Thompson, Thomas, Lane, O'Shea, Cochran, Brookins, Muñoz, Zalewski, Chandler, Solis, Maldonado, Burnett, Ervin, Reboyras, Suarez, Waguespack, Mell, Austin, Colón, Sposato, Mitts, Cullerton, Laurino, P. O'Connor, M. O'Connor, Reilly, Smith, Tunney, Arena, Cappleman, Pawar, Osterman, Moore, Silverstein -- 49.

Nays -- None.

Alderman Pope moved to reconsider the foregoing vote. The motion was lost.

The following are said orders as passed (the italic heading in each case not being a part of the order):

Quad Communities Development Corporation (QCDC).
(Permit No. 1095434)

[Or2011-995]

Ordered, That the Commissioner of the Department of Business Affairs and Consumer Protection and the City Comptroller are hereby authorized and directed to waive the Application fee for the period of July 1, 2011 through July 1, 2021, for a grant of privilege for the use of the public way relating to a planter, charged to Quad Communities Development Corporation (QCDC), Permit Number 1095434, for their premises located at 620 East 47th Street, Chicago, Illinois.

Quad Communities Development Corporation (QCDC).
(Permit No. 1095436)

[Or2011-996]

Ordered, That the Commissioner of the Department of Business Affairs and Consumer Protection and the City Comptroller are hereby authorized and directed to waive the

Application fee for the period of July 1, 2011 through July 1, 2021, for a grant of privilege for the use of the public way relating to a planter, charged to Quad Communities Development Corporation (QCDC), Permit Number 1095436, for their premises located at 635 East 47th Street, Chicago, Illinois.

Quad Communities Development Corporation (QCDC).
(Permit No. 1095437)

[Or2011-997]

Ordered, That the Commissioner of the Department of Business Affairs and Consumer Protection and the City Comptroller are hereby authorized and directed to waive the Application fee for the period of July 1, 2011 through July 1, 2021, for a grant of privilege for the use of the public way relating to a planter, charged to Quad Communities Development Corporation (QCDC), Permit Number 1095437, for their premises located at 1300 East 47th Street, Chicago, Illinois.

Quad Communities Development Corporation (QCDC).
(Permit No. 1095441)

[Or2011-998]

Ordered, That the Commissioner of the Department of Business Affairs and Consumer Protection and the City Comptroller are hereby authorized and directed to waive the Application fee for the period of July 1, 2011 through July 1, 2021, for a grant of privilege for the use of the public way relating to a planter, charged to Quad Communities Development Corporation (QCDC), Permit Number 1095441, for their premises located at 901 East 47th Street, Chicago, Illinois.

Quad Communities Development Corporation (QCDC).
(Permit No. 1095442)

[Or2011-999]

Ordered, That the Commissioner of the Department of Business Affairs and Consumer Protection and the City Comptroller are hereby authorized and directed to waive the Application fee for the period of July 1, 2011 through July 1, 2021, for a grant of privilege for the use of the public way relating to a planter, charged to Quad Communities Development Corporation (QCDC), Permit Number 1095442, for their premises located at 1060 East 47th Street, Chicago, Illinois.

Quad Communities Development Corporation (QCDC).
(Permit No. 1095812)

[Or2011-1000]

Ordered, That the Commissioner of the Department of Business Affairs and Consumer Protection and the City Comptroller are hereby authorized and directed to waive the Application fee for the period of July 1, 2011 through July 1, 2021, for a grant of privilege for the use of the public way relating to a planter, charged to Quad Communities Development Corporation (QCDC), Permit Number 1095812, for their premises located at 4235 South Cottage Grove Avenue, Chicago, Illinois.

Quad Communities Development Corporation (QCDC).
(Permit No. 1095813)

[Or2011-1001]

Ordered, That the Commissioner of the Department of Business Affairs and Consumer Protection and the City Comptroller are hereby authorized and directed to waive the Application fee for the period of July 1, 2011 through July 1, 2021, for a grant of privilege for the use of the public way relating to a planter, charged to Quad Communities Development Corporation (QCDC), Permit Number 1095813, for their premises located at 4238 South Cottage Grove Avenue, Chicago, Illinois.

Quad Communities Development Corporation (QCDC).
(Permit No. 1095814)

[Or2011-1002]

Ordered, That the Commissioner of the Department of Business Affairs and Consumer Protection and the City Comptroller are hereby authorized and directed to waive the Application fee for the period of July 1, 2011 through July 1, 2021, for a grant of privilege for the use of the public way relating to a planter, charged to Quad Communities Development Corporation (QCDC), Permit Number 1095814, for their premises located at 4804 South Cottage Grove Avenue, Chicago, Illinois.

Quad Communities Development Corporation (QCDC).
(Permit No. 1095815)

[Or2011-1003]

Ordered, That the Commissioner of the Department of Business Affairs and Consumer Protection and the City Comptroller are hereby authorized and directed to waive the

Application fee for the period of July 1, 2011 through July 1, 2021, for a grant of privilege for the use of the public way relating to a planter, charged to Quad Communities Development Corporation (QCDC), Permit Number 1095815, for their premises located at 4930 South Cottage Grove Avenue, Chicago, Illinois.

Quad Communities Development Corporation (QCDC).
(Permit No. 1095818)

[Or2011-1004]

Ordered, That the Commissioner of the Department of Business Affairs and Consumer Protection and the City Comptroller are hereby authorized and directed to waive the Application fee for the period of July 1, 2011 through July 1, 2021, for a grant of privilege for the use of the public way relating to a planter, charged to Quad Communities Development Corporation (QCDC), Permit Number 1095818, for their premises located at 5031 South Cottage Grove Avenue, Chicago, Illinois.

Quad Communities Development Corporation (QCDC).
(Permit No. 1095822)

[Or2011-1005]

Ordered, That the Commissioner of the Department of Business Affairs and Consumer Protection and the City Comptroller are hereby authorized and directed to waive the Application fee for the period of July 1, 2011 through July 1, 2021, for a grant of privilege for the use of the public way relating to a planter, charged to Quad Communities Development Corporation (QCDC), Permit Number 1095822, for their premises located at 526 East 43rd Street, Chicago, Illinois.

Quad Communities Development Corporation (QCDC).
(Permit No. 1096401)

[Or2011-1006]

Ordered, That the Commissioner of the Department of Business Affairs and Consumer Protection and the City Comptroller are hereby authorized and directed to waive the Application fee for the period of July 1, 2011 through July 1, 2021, for a grant of privilege for the use of the public way relating to a planter, charged to Quad Communities Development Corporation (QCDC), Permit Number 1096401, for their premises located at 516 East 43rd Street, Chicago, Illinois.

Quad Communities Development Corporation (QCDC).
(Permit No. 1096406)

[Or2011-1007]

Ordered, That the Commissioner of the Department of Business Affairs and Consumer Protection and the City Comptroller are hereby authorized and directed to waive the Application fee for the period of July 1, 2011 through July 1, 2021, for a grant of privilege for the use of the public way relating to a planter, charged to Quad Communities Development Corporation (QCDC), Permit Number 1096406, for their premises located at 1000 East 43rd Street, Chicago, Illinois.

Quad Communities Development Corporation (QCDC).
(Permit No. 1096407)

[Or2011-1008]

Ordered, That the Commissioner of the Department of Business Affairs and Consumer Protection and the City Comptroller are hereby authorized and directed to waive the Application fee for the period of July 1, 2011 through July 1, 2021, for a grant of privilege for the use of the public way relating to a planter, charged to Quad Communities Development Corporation (QCDC), Permit Number 1095434, for their premises located at 1007 East 43rd Street, Chicago, Illinois.

St. Ann's Church.

[Or2011-786]

Ordered, That the Director of Business Affairs and Licensing, the Director of Revenue, and the City Comptroller are hereby authorized and directed to cancel the permit issuance fee in the amount of $50.00 for a period of one year from April 26, 2011 to April 25, 2012, for Permit Number 1094734, for a grant of privilege for the use of the public way relating to planter, charged to St. Ann's Church, for their premises located at 1840 South Leavitt Street (Account Number 359082).

CANCELLATION OF COMPENSATION FEE CHARGED TO LA SALLE STREET CHURCH FOR USE OF PUBLIC WAY AT 1140 N. LA SALLE DR.

[O2011-1045]

The Committee on Finance submitted the following report:

CHICAGO, December 14, 2011.

To the President and Members of the City Council:

Your Committee on Finance, having had under consideration an order authorizing the cancellation of compensation fee charged to LaSalle Street Church for grants of privilege for the use of the public way, having had the same under advisement, begs leave to report and recommend that Your Honorable Body *Pass* the proposed order transmitted herewith.

This recommendation was concurred in by a viva voce vote of the members of the Committee.

Respectfully submitted,

(Signed) EDWARD M. BURKE,
Chairman.

On motion of Alderman Burke, the said proposed order transmitted with the foregoing committee report was *Passed* by yeas and nays as follows:

Yeas -- Aldermen Moreno, Fioretti, Dowell, Burns, Hairston, Sawyer, Jackson, Harris, Beale, Pope, Balcer, Cárdenas, Quinn, Burke, Foulkes, Thompson, Thomas, Lane, O'Shea, Cochran, Brookins, Muñoz, Zalewski, Chandler, Solis, Maldonado, Burnett, Ervin, Reboyras, Suarez, Waguespack, Mell, Austin, Colón, Sposato, Mitts, Cullerton, Laurino, P. O'Connor, M. O'Connor, Reilly, Smith, Tunney, Arena, Cappleman, Pawar, Osterman, Moore, Silverstein -- 49.

Nays -- None.

Alderman Pope moved to reconsider the foregoing vote. The motion was lost.

The following is said order as passed:

Ordered, That the Director of Business Affairs and Licensing, the Director of Revenue and the City Comptroller are hereby authorized and directed to cancel the compensation fee in the amount of $41,983.00 for a period of one year, for a grant of privilege for the use of the public way relating to the occupation of space to be used for a public park and landscaping, said space shall be one hundred five and one-half (105½) feet in length and seventy (70) feet in width for a total of seven thousand three hundred eighty-five (7,385) square feet, charged to LaSalle Street Church, 1136 North LaSalle Drive for the premises located at 1140 North LaSalle Drive (Account Number 263121-1).

This order shall take effect and be in force upon its passage and publication.

PAYMENT OF HOSPITAL, MEDICAL AND NURSING SERVICES RENDERED CERTAIN INJURED MEMBERS OF POLICE AND FIRE DEPARTMENTS.

The Committee on Finance submitted the following report:

CHICAGO, December 14, 2011.

To the President and Members of the City Council:

Your Committee on Finance, having had under consideration four orders authorizing the payment of hospital and medical expenses of police officers and firefighters injured in the line of duty, having had the same under advisement, begs leave to report and recommend that Your Honorable Body *Pass* the proposed orders transmitted herewith.

This recommendation was concurred in by a viva voce vote of the members of the Committee.

Respectfully submitted,

(Signed) EDWARD M. BURKE,
Chairman.

On motion of Alderman Burke, the said proposed orders transmitted with the foregoing committee report were *Passed* by yeas and nays as follows:

Yeas -- Aldermen Moreno, Fioretti, Dowell, Burns, Hairston, Sawyer, Jackson, Harris, Beale, Pope, Balcer, Cárdenas, Quinn, Burke, Foulkes, Thompson, Thomas, Lane, O'Shea, Cochran, Brookins, Muñoz, Zalewski, Chandler, Solis, Maldonado, Burnett, Ervin, Reboyras, Suarez, Waguespack, Mell, Austin, Colón, Sposato, Mitts, Cullerton, Laurino, P. O'Connor, M. O'Connor, Reilly, Smith, Tunney, Arena, Cappleman, Pawar, Osterman, Moore, Silverstein -- 49.

Nays -- None.

Alderman Pope moved to reconsider the foregoing vote. The motion was lost.

The following are said orders as passed (the italic headings in each case not being a part of the order):

Regular Orders.
(Each Amount Not To Exceed $1,000.00)

[Or2011-1182]

Ordered, That the City Comptroller is authorized and directed to issue payments, each in an amount not to exceed $1,000.00, in conformity with the schedule herein set forth, to physicians, hospitals, nurses or other individuals, in settlement for hospital, medical and nursing services rendered to the injured members of the Police Department and/or the Fire Department herein named. The payment of any of these bills shall not be construed as an approval of any previous claims pending or future claims for expenses or benefits on account of any alleged injury to the individuals named. The total amount of said claims is set opposite the names of the injured members of the Police Department and/or the Fire Department, and payments are to be drawn in favor of the proper claimants and charged to the following Account Numbers: 100-57-2005-0937; 610-57-4415-0937; 740-57-4415-0937; 100-59-2005-0937; 610-59-4415-0937; and 740-59-4415-0937.

[Regular orders printed on pages 17454
through 17638 of this *Journal.*]

Regular Orders.
(All Amounts)

[Or2011-1179]

Ordered, That the City Comptroller is authorized and directed to issue payments in conformity with the schedule herein set forth, to physicians, hospitals, nurses or other individuals, in settlement for hospital, medical and nursing services rendered to the injured members of the Police Department and/or the Fire Department herein named. The payment of any of these bills shall not be construed as an approval of any previous claims pending or future claims for expenses or benefits on account of any alleged injury to the individuals named. The total amount of said claims is set opposite the names of the injured members of the Police Department and/or the Fire Department, and payments are to be drawn in favor of the proper claimants and charged to the following Account Numbers: 100-57-2005-0937; 610-57-4415-0937; 740-57-4415-0937; 100-59-2005-0937; 610-59-4415-0937; and 740-59-4415-0937.

[Regular orders printed on pages 17639
through 17657 of this *Journal.*]

Police & Fire Regular Orders

Incident Date	Claimant	Rank	Unit of	Insured	Total to be Paid
Insured Name1: City Of Chicago Fire					
11/07/2011	ZITTNAN, VINCENT	8750		City Of Chicago Fire	$21.02
11/07/2011	ZITTNAN, VINCENT	8750		City Of Chicago Fire	$57.10
08/23/2011	ZERVAS, NICHOLAS	8801		City Of Chicago Fire	$6.50
08/23/2011	ZERVAS, NICHOLAS	8801		City Of Chicago Fire	$6.50
08/23/2011	ZERVAS, NICHOLAS	8801		City Of Chicago Fire	$357.84
10/30/2011	ZARCONE, ANTHONY	8731		City Of Chicago Fire	$6.50
10/30/2011	ZARCONE, ANTHONY	8731		City Of Chicago Fire	$11.92
10/30/2011	ZARCONE, ANTHONY	8731		City Of Chicago Fire	$726.16
10/30/2011	ZARCONE, ANTHONY	8731		City Of Chicago Fire	$6.50
10/30/2011	ZARCONE, ANTHONY	8731		City Of Chicago Fire	$293.81
04/28/2003	Walz, Randall	C	00410	City Of Chicago Fire	$246.52
04/28/2003	Walz, Randall	C	00410	City Of Chicago Fire	$204.87
10/12/2011	WILSON SWIFT, LASHAUAN	8750		City Of Chicago Fire	$6.50
10/12/2011	WILSON SWIFT, LASHAUAN	8750		City Of Chicago Fire	$15.59
10/12/2011	WILSON SWIFT, LASHAUAN	8750		City Of Chicago Fire	$271.86
10/12/2011	WILSON SWIFT, LASHAUAN	8750		City Of Chicago Fire	$6.50
10/12/2011	WILSON SWIFT, LASHAUAN	8750		City Of Chicago Fire	$15.08
10/12/2011	WILSON SWIFT, LASHAUAN	8750		City Of Chicago Fire	$213.36
10/12/2011	WILSON SWIFT, LASHAUAN	8750		City Of Chicago Fire	$153.90
10/12/2011	WILSON SWIFT, LASHAUAN	8750		City Of Chicago Fire	$1.64
10/12/2011	WILSON SWIFT, LASHAUAN	8750		City Of Chicago Fire	$6.50
10/12/2011	WILSON SWIFT, LASHAUAN	8750		City Of Chicago Fire	$64.07
10/12/2011	WILSON SWIFT, LASHAUAN	8750		City Of Chicago Fire	$6.50
10/12/2011	WILSON SWIFT, LASHAUAN	8750		City Of Chicago Fire	$717.88
10/12/2011	WILSON SWIFT, LASHAUAN	8750		City Of Chicago Fire	$1.64
10/12/2011	WILSON SWIFT, LASHAUAN	8750		City Of Chicago Fire	$6.50
10/12/2011	WILSON SWIFT, LASHAUAN	8750		City Of Chicago Fire	$64.07
10/04/2011	WHITE, JAMES	8731		City Of Chicago Fire	$6.50
10/04/2011	WHITE, JAMES	8731		City Of Chicago Fire	$0.82

Incident Date	Claimant	Rank	Unit of	Insured	Total to be Paid
10/04/2011	WHITE, JAMES	8731		City Of Chicago Fire	$6.50
10/04/2011	WHITE, JAMES	8731		City Of Chicago Fire	$670.54
10/04/2011	WHITE, JAMES	8731		City Of Chicago Fire	$67.63
10/04/2011	WHITE, JAMES	8731		City Of Chicago Fire	$6.50
10/04/2011	WHITE, JAMES	8731		City Of Chicago Fire	$17.13
10/04/2011	WHITE, JAMES	8731		City Of Chicago Fire	$16.97
10/04/2011	WHITE, JAMES	8731		City Of Chicago Fire	$6.50
10/04/2011	WHITE, JAMES	8731		City Of Chicago Fire	$663.93
10/04/2011	WHITE, JAMES	8731		City Of Chicago Fire	$3.59
10/04/2011	WHITE, JAMES	8731		City Of Chicago Fire	$6.50
10/04/2011	WHITE, JAMES	8731		City Of Chicago Fire	$140.40
10/04/2011	WHITE, JAMES	8731		City Of Chicago Fire	$220.16
04/16/2009	WHITE, DAVID	8801		City Of Chicago Fire	$13.10
04/16/2009	WHITE, DAVID	8801		City Of Chicago Fire	$935.68
04/16/2009	WHITE, DAVID	8801		City Of Chicago Fire	$6.50
04/16/2009	WHITE, DAVID	8801		City Of Chicago Fire	$74.23
04/16/2009	WHITE, DAVID	8801		City Of Chicago Fire	$558.32
04/16/2009	WHITE, DAVID	8801		City Of Chicago Fire	$6.50
04/16/2009	WHITE, DAVID	8801		City Of Chicago Fire	$22.64
04/16/2009	WHITE, DAVID	8801		City Of Chicago Fire	$209.90
04/16/2009	WHITE, DAVID	8801		City Of Chicago Fire	$6.50
04/16/2009	WHITE, DAVID	8801		City Of Chicago Fire	$161.57
04/16/2009	WHITE, DAVID	8801		City Of Chicago Fire	$6.50
04/16/2009	WHITE, DAVID	8801		City Of Chicago Fire	$6.55
04/16/2009	WHITE, DAVID	8801		City Of Chicago Fire	$19.65
04/16/2009	WHITE, DAVID	8801		City Of Chicago Fire	$6.50
04/16/2009	WHITE, DAVID	8801		City Of Chicago Fire	$0.50
04/16/2009	WHITE, DAVID	8801		City Of Chicago Fire	$14.49
04/16/2009	WHITE, DAVID	8801		City Of Chicago Fire	$6.50
04/16/2009	WHITE, DAVID	8801		City Of Chicago Fire	$0.37
04/16/2009	WHITE, DAVID	8801		City Of Chicago Fire	$34.97
04/16/2009	WHITE, DAVID	8801		City Of Chicago Fire	$6.50
04/16/2009	WHITE, DAVID	8801		City Of Chicago Fire	$0.90

Incident Date	Claimant	Rank	Unit of	Insured	Total to be Paid
04/16/2009	WHITE, DAVID	8801		City Of Chicago Fire	$13.54
04/16/2009	WHITE, DAVID	8801		City Of Chicago Fire	$6.50
04/16/2009	WHITE, DAVID	8801		City Of Chicago Fire	$0.35
04/16/2009	WHITE, DAVID	8801		City Of Chicago Fire	$992.02
04/16/2009	WHITE, DAVID	8801		City Of Chicago Fire	$6.50
04/16/2009	WHITE, DAVID	8801		City Of Chicago Fire	$296.94
04/16/2009	WHITE, DAVID	8801		City Of Chicago Fire	$6.50
04/16/2009	WHITE, DAVID	8801		City Of Chicago Fire	$12.04
04/16/2009	WHITE, DAVID	8801		City Of Chicago Fire	$14.49
04/16/2009	WHITE, DAVID	8801		City Of Chicago Fire	$6.50
04/16/2009	WHITE, DAVID	8801		City Of Chicago Fire	$0.37
04/16/2009	WHITE, DAVID	8801		City Of Chicago Fire	$501.33
04/16/2009	WHITE, DAVID	8801		City Of Chicago Fire	$6.50
04/16/2009	WHITE, DAVID	8801		City Of Chicago Fire	$12.82
04/16/2009	WHITE, DAVID	8801		City Of Chicago Fire	$0.08
04/16/2009	WHITE, DAVID	8801		City Of Chicago Fire	$6.50
04/16/2009	WHITE, DAVID	8801		City Of Chicago Fire	$501.33
04/16/2009	WHITE, DAVID	8801		City Of Chicago Fire	$6.50
04/16/2009	WHITE, DAVID	8801		City Of Chicago Fire	$12.82
04/16/2009	WHITE, DAVID	8801		City Of Chicago Fire	$15.00
04/16/2009	WHITE, DAVID	8801		City Of Chicago Fire	$6.50
04/16/2009	WHITE, DAVID	8801		City Of Chicago Fire	$0.39
04/16/2009	WHITE, DAVID	8801		City Of Chicago Fire	$19.31
04/16/2009	WHITE, DAVID	8801		City Of Chicago Fire	$6.50
04/16/2009	WHITE, DAVID	8801		City Of Chicago Fire	$0.49
04/16/2009	WHITE, DAVID	8801		City Of Chicago Fire	$658.79
04/16/2009	WHITE, DAVID	8801		City Of Chicago Fire	$6.50
04/16/2009	WHITE, DAVID	8801		City Of Chicago Fire	$16.85
04/16/2009	WHITE, DAVID	8801		City Of Chicago Fire	$23.94
04/16/2009	WHITE, DAVID	8801		City Of Chicago Fire	$6.50
04/16/2009	WHITE, DAVID	8801		City Of Chicago Fire	$22.04
04/16/2009	WHITE, DAVID	8801		City Of Chicago Fire	$6.50
04/16/2009	WHITE, DAVID	8801		City Of Chicago Fire	$0.56

Incident Date	Claimant	Rank	Unit of	Insured	Total to be Paid
04/16/2009	WHITE, DAVID	8801		City Of Chicago Fire	$44.87
04/16/2009	WHITE, DAVID	8801		City Of Chicago Fire	$6.50
04/16/2009	WHITE, DAVID	8801		City Of Chicago Fire	$1.15
04/16/2009	WHITE, DAVID	8801		City Of Chicago Fire	$19.16
04/16/2009	WHITE, DAVID	8801		City Of Chicago Fire	$6.50
04/16/2009	WHITE, DAVID	8801		City Of Chicago Fire	$0.50
04/16/2009	WHITE, DAVID	8801		City Of Chicago Fire	$21.50
04/16/2009	WHITE, DAVID	8801		City Of Chicago Fire	$6.50
04/16/2009	WHITE, DAVID	8801		City Of Chicago Fire	$804.18
04/16/2009	WHITE, DAVID	8801		City Of Chicago Fire	$6.50
04/16/2009	WHITE, DAVID	8801		City Of Chicago Fire	$20.57
04/16/2009	WHITE, DAVID	8801		City Of Chicago Fire	$804.18
04/16/2009	WHITE, DAVID	8801		City Of Chicago Fire	$6.50
04/16/2009	WHITE, DAVID	8801		City Of Chicago Fire	$20.57
04/16/2009	WHITE, DAVID	8801		City Of Chicago Fire	$323.14
04/16/2009	WHITE, DAVID	8801		City Of Chicago Fire	$6.50
08/01/2011	WESTMORELAND, KELVIN	8801		City Of Chicago Fire	$6.50
08/01/2011	WESTMORELAND, KELVIN	8801		City Of Chicago Fire	$20.55
08/01/2011	WESTMORELAND, KELVIN	8801		City Of Chicago Fire	$6.50
08/01/2011	WESTMORELAND, KELVIN	8801		City Of Chicago Fire	$803.95
08/01/2011	WESTMORELAND, KELVIN	8801		City Of Chicago Fire	$594.42
08/01/2011	WESTMORELAND, KELVIN	8801		City Of Chicago Fire	$15.20
08/01/2011	WESTMORELAND, KELVIN	8801		City Of Chicago Fire	$6.50
08/01/2011	WESTMORELAND, KELVIN	8801		City Of Chicago Fire	$6.85
08/01/2011	WESTMORELAND, KELVIN	8801		City Of Chicago Fire	$6.50
08/01/2011	WESTMORELAND, KELVIN	8801		City Of Chicago Fire	$98.37
08/01/2011	WESTMORELAND, KELVIN	8801		City Of Chicago Fire	$690.18
08/01/2011	WESTMORELAND, KELVIN	8801		City Of Chicago Fire	$6.50
08/01/2011	WESTMORELAND, KELVIN	8801		City Of Chicago Fire	$17.64
08/01/2011	WESTMORELAND, KELVIN	8801		City Of Chicago Fire	$565.57
03/24/2011	WELSH, DAVID	8819		City Of Chicago Fire	$133.86
03/24/2011	WELSH, DAVID	8819		City Of Chicago Fire	$1.62
03/24/2011	WELSH, DAVID	8819		City Of Chicago Fire	$6.50

Incident Date	Claimant	Rank	Unit of	Insured	Total to be Paid
10/31/2011	WATERS JR, JOHN	8750		City Of Chicago Fire	$6.50
10/31/2011	WATERS JR, JOHN	8750		City Of Chicago Fire	$706.63
01/01/2011	WALSH, LAWRENCE	8731		City Of Chicago Fire	$8.22
01/01/2011	WALSH, LAWRENCE	8731		City Of Chicago Fire	$6.50
01/01/2011	WALSH, LAWRENCE	8731		City Of Chicago Fire	$620.23
01/01/2011	WALSH, LAWRENCE	8731		City Of Chicago Fire	$679.38
01/01/2011	WALSH, LAWRENCE	8731		City Of Chicago Fire	$6.50
01/01/2011	WALSH, LAWRENCE	8731		City Of Chicago Fire	$6.50
01/01/2011	WALSH, LAWRENCE	8731		City Of Chicago Fire	$667.94
07/17/2010	WALSH, KEVIN	8731		City Of Chicago Fire	$6.50
07/17/2010	WALSH, KEVIN	8731		City Of Chicago Fire	$168.03
07/17/2010	WALSH, KEVIN	8731		City Of Chicago Fire	$265.55
07/17/2010	WALSH, KEVIN	8731		City Of Chicago Fire	$10.79
07/17/2010	WALSH, KEVIN	8731		City Of Chicago Fire	$6.50
10/27/2011	WALEROWICZ, RON	8749		City Of Chicago Fire	$6.50
10/27/2011	WALEROWICZ, RON	8749		City Of Chicago Fire	$874.78
10/27/2011	WALEROWICZ, RON	8749		City Of Chicago Fire	$6.50
10/27/2011	WALEROWICZ, RON	8749		City Of Chicago Fire	$50.30
10/27/2011	WALEROWICZ, RON	8749		City Of Chicago Fire	$220.16
07/17/2011	WALCHUK, VICTOR	8737		City Of Chicago Fire	$6.50
07/17/2011	WALCHUK, VICTOR	8737		City Of Chicago Fire	$139.72
07/17/2011	WALCHUK, VICTOR	8737		City Of Chicago Fire	$13.77
07/17/2011	WALCHUK, VICTOR	8737		City Of Chicago Fire	$6.50
07/17/2011	WALCHUK, VICTOR	8737		City Of Chicago Fire	$139.72
07/17/2011	WALCHUK, VICTOR	8737		City Of Chicago Fire	$12.00
07/17/2011	WALCHUK, VICTOR	8737		City Of Chicago Fire	$6.50
07/17/2011	WALCHUK, VICTOR	8737		City Of Chicago Fire	$121.74
07/17/2011	WALCHUK, VICTOR	8737		City Of Chicago Fire	$6.50
07/17/2011	WALCHUK, VICTOR	8737		City Of Chicago Fire	$13.77
07/17/2011	WALCHUK, VICTOR	8737		City Of Chicago Fire	$6.50
07/17/2011	WALCHUK, VICTOR	8737		City Of Chicago Fire	$139.72
07/17/2011	WALCHUK, VICTOR	8737		City Of Chicago Fire	$13.77
07/17/2011	WALCHUK, VICTOR	8737		City Of Chicago Fire	$6.50

Incident Date	Claimant	Rank	Unit of	Insured	Total to be Paid
07/17/2011	WALCHUK, VICTOR	8737		City Of Chicago Fire	$139.72
07/17/2011	WALCHUK, VICTOR	8737		City Of Chicago Fire	$13.77
07/17/2011	WALCHUK, VICTOR	8737		City Of Chicago Fire	$6.50
07/17/2011	WALCHUK, VICTOR	8737		City Of Chicago Fire	$139.72
07/17/2011	WALCHUK, VICTOR	8737		City Of Chicago Fire	$13.77
09/29/2005	Venegas, Roy J	F	00457	City Of Chicago Fire	$23.06
09/29/2005	Venegas, Roy J	F	00457	City Of Chicago Fire	$378.85
09/29/2005	Venegas, Roy J	F	00457	City Of Chicago Fire	$6.50
09/29/2005	Venegas, Roy J	F	00457	City Of Chicago Fire	$43.65
08/21/2011	VAUL-KENNEDY, GAYLE	8819		City Of Chicago Fire	$3.27
08/21/2011	VAUL-KENNEDY, GAYLE	8819		City Of Chicago Fire	$6.50
08/21/2011	VAUL-KENNEDY, GAYLE	8819		City Of Chicago Fire	$128.01
09/25/2009	ULRICH, CHRISTOPHER	8801		City Of Chicago Fire	$62.53
09/25/2009	ULRICH, CHRISTOPHER	8801		City Of Chicago Fire	$6.50
09/25/2009	ULRICH, CHRISTOPHER	8801		City Of Chicago Fire	$23.29
09/25/2009	ULRICH, CHRISTOPHER	8801		City Of Chicago Fire	$6.50
09/25/2009	ULRICH, CHRISTOPHER	8801		City Of Chicago Fire	$29.36
09/25/2009	ULRICH, CHRISTOPHER	8801		City Of Chicago Fire	$12.65
09/25/2009	ULRICH, CHRISTOPHER	8801		City Of Chicago Fire	$826.70
09/25/2009	ULRICH, CHRISTOPHER	8801		City Of Chicago Fire	$6.50
09/25/2009	ULRICH, CHRISTOPHER	8801		City Of Chicago Fire	$68.78
09/25/2009	ULRICH, CHRISTOPHER	8801		City Of Chicago Fire	$66.68
09/25/2009	ULRICH, CHRISTOPHER	8801		City Of Chicago Fire	$6.50
09/25/2009	ULRICH, CHRISTOPHER	8801		City Of Chicago Fire	$6.50
09/02/2011	TRACY, DWAYNE	8808		City Of Chicago Fire	$1.88
09/02/2011	TRACY, DWAYNE	8808		City Of Chicago Fire	$6.50
09/02/2011	TRACY, DWAYNE	8808		City Of Chicago Fire	$155.39
09/02/2011	TRACY, DWAYNE	8808		City Of Chicago Fire	$80.50
09/02/2011	TRACY, DWAYNE	8808		City Of Chicago Fire	$6.50
09/02/2011	TRACY, DWAYNE	8808		City Of Chicago Fire	$600.00
07/10/2010	THOMPSON, JAMES	8764		City Of Chicago Fire	$6.50
11/06/2011	THOMAS, NORMAN	8731		City Of Chicago Fire	$6.50
11/06/2011	THOMAS, NORMAN	8731		City Of Chicago Fire	$6.50

Incident Date	Claimant	Rank	Unit of	Insured	Total to be Paid
11/06/2011	THOMAS, NORMAN	8731		City Of Chicago Fire	$22.32
11/06/2011	THOMAS, NORMAN	8731		City Of Chicago Fire	$19.39
11/06/2011	THOMAS, NORMAN	8731		City Of Chicago Fire	$6.50
11/06/2011	THOMAS, NORMAN	8731		City Of Chicago Fire	$477.95
11/30/1994	Sutton, David	M	00615	City Of Chicago Fire	$476.55
11/30/1994	Sutton, David	M	00615	City Of Chicago Fire	$236.63
04/10/1990	Strickler, Bernard	F	00320	City Of Chicago Fire	$6.50
04/10/1990	Strickler, Bernard	F	00320	City Of Chicago Fire	$797.79
04/10/1990	Strickler, Bernard	F	00320	City Of Chicago Fire	$6.50
04/10/1990	Strickler, Bernard	F	00320	City Of Chicago Fire	$4.90
04/10/1990	Strickler, Bernard	F	00320	City Of Chicago Fire	$35.73
04/10/1990	Strickler, Bernard	F	00320	City Of Chicago Fire	$6.50
04/10/1990	Strickler, Bernard	F	00320	City Of Chicago Fire	$1.45
04/10/1990	Strickler, Bernard	F	00320	City Of Chicago Fire	$77.87
04/10/1990	Strickler, Bernard	F	00320	City Of Chicago Fire	$6.50
04/10/1990	Strickler, Bernard	F	00320	City Of Chicago Fire	$42.59
04/10/1990	Strickler, Bernard	F	00320	City Of Chicago Fire	$103.99
04/10/1990	Strickler, Bernard	F	00320	City Of Chicago Fire	$4.55
04/10/1990	Strickler, Bernard	F	00320	City Of Chicago Fire	$92.83
04/10/1990	Strickler, Bernard	F	00320	City Of Chicago Fire	$7.12
04/10/1990	Strickler, Bernard	F	00320	City Of Chicago Fire	$155.14
04/10/1990	Strickler, Bernard	F	00320	City Of Chicago Fire	$120.70
10/10/2005	Spencer, John	F	00488	City Of Chicago Fire	$334.53
10/10/2005	Spencer, John	F	00488	City Of Chicago Fire	$20.60
10/10/2005	Spencer, John	F	00488	City Of Chicago Fire	$8.55
10/10/2005	Spencer, John	F	00488	City Of Chicago Fire	$125.97
10/10/2005	Spencer, John	F	00488	City Of Chicago Fire	$6.50
10/10/2005	Spencer, John	F	00488	City Of Chicago Fire	$0.90
10/10/2005	Spencer, John	F	00488	City Of Chicago Fire	$209.56
10/10/2005	Spencer, John	F	00488	City Of Chicago Fire	$6.50
10/10/2005	Spencer, John	F	00488	City Of Chicago Fire	$2.53
10/10/2005	Spencer, John	F	00488	City Of Chicago Fire	$69.26
10/10/2005	Spencer, John	F	00488	City Of Chicago Fire	$6.50

Incident Date	Claimant	Rank	Unit of	Insured	Total to be Paid
10/10/2005	Spencer, John	F	00488	City Of Chicago Fire	$3.98
10/10/2005	Spencer, John	F	00488	City Of Chicago Fire	$192.86
10/10/2005	Spencer, John	F	00488	City Of Chicago Fire	$6.50
10/10/2005	Spencer, John	F	00488	City Of Chicago Fire	$6.50
10/25/2001	Sorrentino, Nicholas	F	00367	City Of Chicago Fire	$8.87
10/25/2001	Sorrentino, Nicholas	F	00367	City Of Chicago Fire	$143.66
10/25/2001	Sorrentino, Nicholas	F	00367	City Of Chicago Fire	$5.18
10/25/2001	Sorrentino, Nicholas	F	00367	City Of Chicago Fire	$729.08
10/25/2001	Sorrentino, Nicholas	F	00367	City Of Chicago Fire	$118.01
10/25/2001	Sorrentino, Nicholas	F	00367	City Of Chicago Fire	$23.74
10/25/2001	Sorrentino, Nicholas	F	00367	City Of Chicago Fire	$8.34
10/25/2001	Sorrentino, Nicholas	F	00367	City Of Chicago Fire	$127.16
10/04/2001	Sopko, Andrew	E	00357	City Of Chicago Fire	$329.70
04/19/2001	Sanders, Frank	F	00441	City Of Chicago Fire	$6.50
04/19/2001	Sanders, Frank	F	00441	City Of Chicago Fire	$78.96
04/19/2001	Sanders, Frank	F	00441	City Of Chicago Fire	$2.94
10/09/2010	STRONG, ERIC	8702		City Of Chicago Fire	$6.50
10/09/2010	STRONG, ERIC	8702		City Of Chicago Fire	$158.26
10/09/2010	STRONG, ERIC	8702		City Of Chicago Fire	$1.92
09/13/2008	STORCK, RAYMOND			City Of Chicago Fire	$6.50
09/13/2008	STORCK, RAYMOND			City Of Chicago Fire	$12.85
09/13/2008	STORCK, RAYMOND			City Of Chicago Fire	$5.55
10/21/2011	SPREITZER, STEVEN	8801		City Of Chicago Fire	$148.48
10/21/2011	SPREITZER, STEVEN	8801		City Of Chicago Fire	$6.50
10/21/2011	SPREITZER, STEVEN	8801		City Of Chicago Fire	$133.59
10/21/2011	SPREITZER, STEVEN	8801		City Of Chicago Fire	$13.17
10/21/2011	SPREITZER, STEVEN	8801		City Of Chicago Fire	$6.50
10/21/2011	SPREITZER, STEVEN	8801		City Of Chicago Fire	$133.59
10/21/2011	SPREITZER, STEVEN	8801		City Of Chicago Fire	$13.58
10/21/2011	SPREITZER, STEVEN	8801		City Of Chicago Fire	$6.50
10/21/2011	SPREITZER, STEVEN	8801		City Of Chicago Fire	$33.46
10/21/2011	SPREITZER, STEVEN	8801		City Of Chicago Fire	$14.63
10/21/2011	SPREITZER, STEVEN	8801		City Of Chicago Fire	$6.50

Incident Date	Claimant	Rank	Unit of	Insured	Total to be Paid
10/21/2011	SPREITZER, STEVEN	8801		City Of Chicago Fire	$13.17
04/18/2011	SPEEDWELL, DAVID	8731		City Of Chicago Fire	$13.17
04/18/2011	SPEEDWELL, DAVID	8731		City Of Chicago Fire	$6.50
04/18/2011	SPEEDWELL, DAVID	8731		City Of Chicago Fire	$133.59
04/18/2011	SPEEDWELL, DAVID	8731		City Of Chicago Fire	$16.46
04/18/2011	SPEEDWELL, DAVID	8731		City Of Chicago Fire	$6.50
04/18/2011	SPEEDWELL, DAVID	8731		City Of Chicago Fire	$71.19
04/18/2011	SPEEDWELL, DAVID	8731		City Of Chicago Fire	$16.46
04/18/2011	SPEEDWELL, DAVID	8731		City Of Chicago Fire	$6.50
04/18/2011	SPEEDWELL, DAVID	8731		City Of Chicago Fire	$166.99
04/18/2011	SPEEDWELL, DAVID	8731		City Of Chicago Fire	$6.50
04/18/2011	SPEEDWELL, DAVID	8731		City Of Chicago Fire	$166.99
07/18/2011	SPEE, WILLIAM	8811		City Of Chicago Fire	$15.20
07/18/2011	SPEE, WILLIAM	8811		City Of Chicago Fire	$154.15
07/18/2011	SPEE, WILLIAM	8811		City Of Chicago Fire	$6.50
07/18/2011	SPEE, WILLIAM	8811		City Of Chicago Fire	$15.20
07/18/2011	SPEE, WILLIAM	8811		City Of Chicago Fire	$154.15
07/18/2011	SPEE, WILLIAM	8811		City Of Chicago Fire	$6.50
07/18/2011	SPEE, WILLIAM	8811		City Of Chicago Fire	$15.20
07/18/2011	SPEE, WILLIAM	8811		City Of Chicago Fire	$154.15
07/18/2011	SPEE, WILLIAM	8811		City Of Chicago Fire	$6.50
07/18/2011	SPEE, WILLIAM	8811		City Of Chicago Fire	$15.20
07/18/2011	SPEE, WILLIAM	8811		City Of Chicago Fire	$154.15
07/18/2011	SPEE, WILLIAM	8811		City Of Chicago Fire	$6.50
07/18/2011	SPEE, WILLIAM	8811		City Of Chicago Fire	$15.20
07/18/2011	SPEE, WILLIAM	8811		City Of Chicago Fire	$154.15
07/18/2011	SPEE, WILLIAM	8811		City Of Chicago Fire	$6.50
07/18/2011	SPEE, WILLIAM	8811		City Of Chicago Fire	$15.20
07/18/2011	SPEE, WILLIAM	8811		City Of Chicago Fire	$154.15
07/18/2011	SPEE, WILLIAM	8811		City Of Chicago Fire	$6.50
07/18/2011	SPEE, WILLIAM	8811		City Of Chicago Fire	$15.20
07/18/2011	SPEE, WILLIAM	8811		City Of Chicago Fire	$154.15
07/18/2011	SPEE, WILLIAM	8811		City Of Chicago Fire	$6.50
07/18/2011	SPEE, WILLIAM	8811		City Of Chicago Fire	$15.20
07/18/2011	SPEE, WILLIAM	8811		City Of Chicago Fire	$154.15
07/18/2011	SPEE, WILLIAM	8811		City Of Chicago Fire	$6.50

Incident Date	Claimant	Rank	Unit of	Insured	Total to be Paid
07/18/2011	SPEE, WILLIAM	8811		City Of Chicago Fire	$15.20
07/18/2011	SPEE, WILLIAM	8811		City Of Chicago Fire	$154.15
07/18/2011	SPEE, WILLIAM	8811		City Of Chicago Fire	$6.50
07/18/2011	SPEE, WILLIAM	8811		City Of Chicago Fire	$15.20
07/18/2011	SPEE, WILLIAM	8811		City Of Chicago Fire	$154.15
07/18/2011	SPEE, WILLIAM	8811		City Of Chicago Fire	$6.50
07/18/2011	SPEE, WILLIAM	8811		City Of Chicago Fire	$15.20
07/18/2011	SPEE, WILLIAM	8811		City Of Chicago Fire	$154.15
07/18/2011	SPEE, WILLIAM	8811		City Of Chicago Fire	$6.50
07/18/2011	SPEE, WILLIAM	8811		City Of Chicago Fire	$15.20
07/18/2011	SPEE, WILLIAM	8811		City Of Chicago Fire	$154.15
07/18/2011	SPEE, WILLIAM	8811		City Of Chicago Fire	$6.50
07/18/2011	SPEE, WILLIAM	8811		City Of Chicago Fire	$15.20
07/18/2011	SPEE, WILLIAM	8811		City Of Chicago Fire	$154.15
07/18/2011	SPEE, WILLIAM	8811		City Of Chicago Fire	$6.50
07/16/2011	SPAIN, SAMMIE	8731		City Of Chicago Fire	$187.55
07/16/2011	SPAIN, SAMMIE	8731		City Of Chicago Fire	$6.50
07/16/2011	SPAIN, SAMMIE	8731		City Of Chicago Fire	$18.49
07/16/2011	SPAIN, SAMMIE	8731		City Of Chicago Fire	$187.55
07/16/2011	SPAIN, SAMMIE	8731		City Of Chicago Fire	$6.50
07/16/2011	SPAIN, SAMMIE	8731		City Of Chicago Fire	$18.49
07/16/2011	SPAIN, SAMMIE	8731		City Of Chicago Fire	$13.21
07/16/2011	SPAIN, SAMMIE	8731		City Of Chicago Fire	$6.50
07/16/2011	SPAIN, SAMMIE	8731		City Of Chicago Fire	$0.34
07/16/2011	SPAIN, SAMMIE	8731		City Of Chicago Fire	$177.82
07/16/2011	SPAIN, SAMMIE	8731		City Of Chicago Fire	$6.50
07/16/2011	SPAIN, SAMMIE	8731		City Of Chicago Fire	$4.55
07/16/2011	SPAIN, SAMMIE	8731		City Of Chicago Fire	$154.15
07/16/2011	SPAIN, SAMMIE	8731		City Of Chicago Fire	$6.50
07/16/2011	SPAIN, SAMMIE	8731		City Of Chicago Fire	$15.20
07/16/2011	SPAIN, SAMMIE	8731		City Of Chicago Fire	$154.15
07/16/2011	SPAIN, SAMMIE	8731		City Of Chicago Fire	$6.50
07/16/2011	SPAIN, SAMMIE	8731		City Of Chicago Fire	$15.20

Incident Date	Claimant	Rank	Unit of	Insured	Total to be Paid
07/16/2011	SPAIN, SAMMIE	8731		City Of Chicago Fire	$154.15
07/16/2011	SPAIN, SAMMIE	8731		City Of Chicago Fire	$6.50
07/16/2011	SPAIN, SAMMIE	8731		City Of Chicago Fire	$15.20
07/16/2011	SPAIN, SAMMIE	8731		City Of Chicago Fire	$152.46
07/16/2011	SPAIN, SAMMIE	8731		City Of Chicago Fire	$6.50
09/19/2011	SOTO III, GEORGE	8819		City Of Chicago Fire	$8.35
09/19/2011	SOTO III, GEORGE	8819		City Of Chicago Fire	$6.50
09/19/2011	SOTO III, GEORGE	8819		City Of Chicago Fire	$6.50
09/19/2011	SOTO III, GEORGE	8819		City Of Chicago Fire	$13.68
09/19/2011	SOTO III, GEORGE	8819		City Of Chicago Fire	$95.11
09/19/2011	SOTO III, GEORGE	8819		City Of Chicago Fire	$6.50
09/19/2011	SOTO III, GEORGE	8819		City Of Chicago Fire	$2.43
09/19/2011	SOTO III, GEORGE	8819		City Of Chicago Fire	$303.52
09/19/2011	SOTO III, GEORGE	8819		City Of Chicago Fire	$6.50
09/19/2011	SOTO III, GEORGE	8819		City Of Chicago Fire	$0.51
09/19/2011	SOTO III, GEORGE	8819		City Of Chicago Fire	$118.17
09/19/2011	SOTO III, GEORGE	8819		City Of Chicago Fire	$6.50
09/19/2011	SOTO III, GEORGE	8819		City Of Chicago Fire	$11.65
09/19/2011	SOTO III, GEORGE	8819		City Of Chicago Fire	$6.50
09/19/2011	SOTO III, GEORGE	8819		City Of Chicago Fire	$79.78
09/19/2011	SOTO III, GEORGE	8819		City Of Chicago Fire	$118.17
09/19/2011	SOTO III, GEORGE	8819		City Of Chicago Fire	$6.50
09/19/2011	SOTO III, GEORGE	8819		City Of Chicago Fire	$11.65
09/19/2011	SOTO III, GEORGE	8819		City Of Chicago Fire	$100.19
09/19/2011	SOTO III, GEORGE	8819		City Of Chicago Fire	$6.50
09/19/2011	SOTO III, GEORGE	8819		City Of Chicago Fire	$9.87
09/19/2011	SOTO III, GEORGE	8819		City Of Chicago Fire	$138.73
09/19/2011	SOTO III, GEORGE	8819		City Of Chicago Fire	$6.50
09/19/2011	SOTO III, GEORGE	8819		City Of Chicago Fire	$13.68
09/19/2011	SOTO III, GEORGE	8819		City Of Chicago Fire	$138.73
09/19/2011	SOTO III, GEORGE	8819		City Of Chicago Fire	$6.50
09/19/2011	SOTO III, GEORGE	8819		City Of Chicago Fire	$13.68
09/19/2011	SOTO III, GEORGE	8819		City Of Chicago Fire	$84.77

Incident Date	Claimant	Rank	Unit of	Insured	Total to be Paid
09/19/2011	SOTO III, GEORGE	8819		City Of Chicago Fire	$138.73
10/14/2011	SMITH, ASHFORD	8801		City Of Chicago Fire	$408.99
10/14/2011	SMITH, ASHFORD	8801		City Of Chicago Fire	$16.60
10/14/2011	SMITH, ASHFORD	8801		City Of Chicago Fire	$6.50
09/20/2011	SISSON, ROBERT	8749		City Of Chicago Fire	$51.59
09/20/2011	SISSON, ROBERT	8749		City Of Chicago Fire	$6.50
09/20/2011	SISSON, ROBERT	8749		City Of Chicago Fire	$0.63
09/20/2011	SISSON, ROBERT	8749		City Of Chicago Fire	$794.33
09/20/2011	SISSON, ROBERT	8749		City Of Chicago Fire	$6.50
09/20/2011	SISSON, ROBERT	8749		City Of Chicago Fire	$40.11
10/18/2011	SINGH, RANJIT	8801		City Of Chicago Fire	$6.50
10/18/2011	SINGH, RANJIT	8801		City Of Chicago Fire	$6.50
10/18/2011	SINGH, RANJIT	8801		City Of Chicago Fire	$6.50
05/22/2011	SHRADER, MICHAEL	8817		City Of Chicago Fire	$154.15
05/22/2011	SHRADER, MICHAEL	8817		City Of Chicago Fire	$6.50
05/22/2011	SHRADER, MICHAEL	8817		City Of Chicago Fire	$15.20
05/22/2011	SHRADER, MICHAEL	8817		City Of Chicago Fire	$154.15
05/22/2011	SHRADER, MICHAEL	8817		City Of Chicago Fire	$6.50
05/22/2011	SHRADER, MICHAEL	8817		City Of Chicago Fire	$15.20
05/22/2011	SHRADER, MICHAEL	8817		City Of Chicago Fire	$154.15
05/22/2011	SHRADER, MICHAEL	8817		City Of Chicago Fire	$6.50
05/22/2011	SHRADER, MICHAEL	8817		City Of Chicago Fire	$154.15
05/22/2011	SHRADER, MICHAEL	8817		City Of Chicago Fire	$6.50
05/22/2011	SHRADER, MICHAEL	8817		City Of Chicago Fire	$15.20
05/22/2011	SHRADER, MICHAEL	8817		City Of Chicago Fire	$15.20
05/22/2011	SHRADER, MICHAEL	8817		City Of Chicago Fire	$154.15
05/22/2011	SHRADER, MICHAEL	8817		City Of Chicago Fire	$6.50
05/22/2011	SHRADER, MICHAEL	8817		City Of Chicago Fire	$15.20
05/22/2011	SHRADER, MICHAEL	8817		City Of Chicago Fire	$154.15
05/22/2011	SHRADER, MICHAEL	8817		City Of Chicago Fire	$6.50
05/22/2011	SHRADER, MICHAEL	8817		City Of Chicago Fire	$15.20
05/22/2011	SHRADER, MICHAEL	8817		City Of Chicago Fire	$154.15
05/22/2011	SHRADER, MICHAEL	8817		City Of Chicago Fire	$6.50

Incident Date	Claimant	Rank	Unit of	Insured	Total to be Paid
05/22/2011	SHRADER, MICHAEL	8817		City Of Chicago Fire	$15.20
05/22/2011	SHRADER, MICHAEL	8817		City Of Chicago Fire	$6.50
05/22/2011	SHRADER, MICHAEL	8817		City Of Chicago Fire	$13.17
05/22/2011	SHRADER, MICHAEL	8817		City Of Chicago Fire	$6.50
05/22/2011	SHRADER, MICHAEL	8817		City Of Chicago Fire	$11.90
05/22/2011	SHRADER, MICHAEL	8817		City Of Chicago Fire	$280.03
05/22/2011	SHRADER, MICHAEL	8817		City Of Chicago Fire	$133.59
05/22/2011	SHRADER, MICHAEL	8817		City Of Chicago Fire	$120.75
05/22/2011	SHRADER, MICHAEL	8817		City Of Chicago Fire	$201.79
05/22/2011	SHRADER, MICHAEL	8817		City Of Chicago Fire	$6.50
05/22/2011	SHRADER, MICHAEL	8817		City Of Chicago Fire	$2.44
05/22/2011	SHRADER, MICHAEL	8817		City Of Chicago Fire	$120.75
05/22/2011	SHRADER, MICHAEL	8817		City Of Chicago Fire	$6.50
05/22/2011	SHRADER, MICHAEL	8817		City Of Chicago Fire	$11.90
05/22/2011	SHRADER, MICHAEL	8817		City Of Chicago Fire	$154.15
05/22/2011	SHRADER, MICHAEL	8817		City Of Chicago Fire	$6.50
05/22/2011	SHRADER, MICHAEL	8817		City Of Chicago Fire	$15.20
06/18/2011	SEAY, LEO	8731		City Of Chicago Fire	$15.80
06/18/2011	SEAY, LEO	8731		City Of Chicago Fire	$5.39
06/18/2011	SEAY, LEO	8731		City Of Chicago Fire	$6.50
06/18/2011	SEAY, LEO	8731		City Of Chicago Fire	$6.50
06/18/2011	SEAY, LEO	8731		City Of Chicago Fire	$0.40
06/18/2011	SEAY, LEO	8731		City Of Chicago Fire	$132.88
06/18/2011	SEAY, LEO	8731		City Of Chicago Fire	$6.50
06/18/2011	SEAY, LEO	8731		City Of Chicago Fire	$33.76
06/18/2011	SEAY, LEO	8731		City Of Chicago Fire	$585.23
06/18/2011	SEAY, LEO	8731		City Of Chicago Fire	$6.50

Incident Date	Claimant	Rank	Unit of	Insured	Total to be Paid
06/18/2011	SEAY, LEO	8731		City Of Chicago Fire	$14.95
07/03/2011	SCHOFIELD, RICHARD	8731		City Of Chicago Fire	$6.50
07/03/2011	SCHOFIELD, RICHARD	8731		City Of Chicago Fire	$209.15
07/03/2011	SCHOFIELD, RICHARD	8731		City Of Chicago Fire	$6.50
07/03/2011	SCHOFIELD, RICHARD	8731		City Of Chicago Fire	$418.30
03/26/2011	SCHNEITER, MICHAEL	8749		City Of Chicago Fire	$6.50
07/21/2011	SCANLON, MICHAEL	8811		City Of Chicago Fire	$6.50
08/24/2010	SANICKI, BRADLEY	8811		City Of Chicago Fire	$178.88
08/24/2010	SANICKI, BRADLEY	8811		City Of Chicago Fire	$100.91
08/24/2010	SANICKI, BRADLEY	8811		City Of Chicago Fire	$40.89
08/24/2010	SANICKI, BRADLEY	8811		City Of Chicago Fire	$212.34
08/24/2010	SANICKI, BRADLEY	8811		City Of Chicago Fire	$156.91
08/24/2010	SANICKI, BRADLEY	8811		City Of Chicago Fire	$156.91
12/06/2003	Rogus, Andrew	F	00432	City Of Chicago Fire	$367.92
08/25/2011	RUANE, THOMAS	8817		City Of Chicago Fire	$822.50
02/07/2010	ROSAS, JUAN			City Of Chicago Fire	$939.64
02/07/2010	ROSAS, JUAN			City Of Chicago Fire	$21.74
08/13/2011	ROSARIO, JOSE	8731		City Of Chicago Fire	$18.09
08/13/2011	ROSARIO, JOSE	8731		City Of Chicago Fire	$142.39
08/13/2011	ROSARIO, JOSE	8731		City Of Chicago Fire	$14.45
08/13/2011	ROSARIO, JOSE	8731		City Of Chicago Fire	$164.96
08/13/2011	ROSARIO, JOSE	8731		City Of Chicago Fire	$6.50
08/13/2011	ROSARIO, JOSE	8731		City Of Chicago Fire	$1.99
08/13/2011	ROSARIO, JOSE	8731		City Of Chicago Fire	$707.52
08/13/2011	ROSARIO, JOSE	8731		City Of Chicago Fire	$6.50
08/13/2011	ROSARIO, JOSE	8731		City Of Chicago Fire	$194.88
08/13/2011	ROSARIO, JOSE	8731		City Of Chicago Fire	$6.50
08/13/2011	ROSARIO, JOSE	8731		City Of Chicago Fire	$4.98
08/13/2011	ROSARIO, JOSE	8731		City Of Chicago Fire	$471.68
08/13/2011	ROSARIO, JOSE	8731		City Of Chicago Fire	$6.50
08/13/2011	ROSARIO, JOSE	8731		City Of Chicago Fire	$12.06
08/13/2011	ROSARIO, JOSE	8731		City Of Chicago Fire	$565.46
08/13/2011	ROSARIO, JOSE	8731		City Of Chicago Fire	$6.50

Incident Date	Claimant	Rank	Unit of	Insured	Total to be Paid
09/11/2011	ROSA, JOHN	8819		City Of Chicago Fire	$6.50
08/09/2010	ROSA, ANNA	8749		City Of Chicago Fire	$97.10
08/09/2010	ROSA, ANNA	8749		City Of Chicago Fire	$23.12
07/02/2011	RODRIGUEZ, CYNTHIA	8745		City Of Chicago Fire	$1.01
07/02/2011	RODRIGUEZ, CYNTHIA	8745		City Of Chicago Fire	$6.50
07/02/2011	RODRIGUEZ, CYNTHIA	8745		City Of Chicago Fire	$82.96
07/02/2011	RODRIGUEZ, CYNTHIA	8745		City Of Chicago Fire	$4.02
07/02/2011	RODRIGUEZ, CYNTHIA	8745		City Of Chicago Fire	$331.16
07/02/2011	RODRIGUEZ, CYNTHIA	8745		City Of Chicago Fire	$6.50
10/26/2010	RODRIGUEZ, ANTHONY	8817		City Of Chicago Fire	$6.50
10/26/2010	RODRIGUEZ, ANTHONY	8817		City Of Chicago Fire	$6.50
10/26/2010	RODRIGUEZ, ANTHONY	8817		City Of Chicago Fire	$6.50
10/26/2010	RODRIGUEZ, ANTHONY	8817		City Of Chicago Fire	$6.50
06/03/2011	RICHARDS, JOHN	8735		City Of Chicago Fire	$112.04
06/03/2011	RICHARDS, JOHN	8735		City Of Chicago Fire	$6.50
06/03/2011	RICHARDS, JOHN	8735		City Of Chicago Fire	$2.86
06/03/2011	RICHARDS, JOHN	8735		City Of Chicago Fire	$780.72
06/03/2011	RICHARDS, JOHN	8735		City Of Chicago Fire	$71.19
06/03/2011	RICHARDS, JOHN	8735		City Of Chicago Fire	$6.50
06/03/2011	RICHARDS, JOHN	8735		City Of Chicago Fire	$722.26
06/03/2011	RICHARDS, JOHN	8735		City Of Chicago Fire	$6.50
06/03/2011	RICHARDS, JOHN	8735		City Of Chicago Fire	$36.46
02/27/2011	REYES, RAUL	8731		City Of Chicago Fire	$8.05
08/27/2009	REIMER, RICHARD	8733		City Of Chicago Fire	$6.50
08/27/2009	REIMER, RICHARD	8733		City Of Chicago Fire	$21.78
08/27/2009	REIMER, RICHARD	8733		City Of Chicago Fire	$6.50
08/27/2009	REIMER, RICHARD	8733		City Of Chicago Fire	$220.91
08/27/2009	REIMER, RICHARD	8733		City Of Chicago Fire	$26.84
08/27/2009	REIMER, RICHARD	8733		City Of Chicago Fire	$6.50
08/27/2009	REIMER, RICHARD	8733		City Of Chicago Fire	$272.28
08/27/2009	REIMER, RICHARD	8733		City Of Chicago Fire	$11.65
08/27/2009	REIMER, RICHARD	8733		City Of Chicago Fire	$6.50
08/27/2009	REIMER, RICHARD	8733		City Of Chicago Fire	$118.16

Incident Date	Claimant	Rank	Unit of	Insured	Total to be Paid
08/27/2009	REIMER, RICHARD	8733		City Of Chicago Fire	$16.46
08/27/2009	REIMER, RICHARD	8733		City Of Chicago Fire	$6.50
08/27/2009	REIMER, RICHARD	8733		City Of Chicago Fire	$166.99
08/27/2009	REIMER, RICHARD	8733		City Of Chicago Fire	$6.50
08/27/2009	REIMER, RICHARD	8733		City Of Chicago Fire	$47.71
08/27/2009	REIMER, RICHARD	8733		City Of Chicago Fire	$26.84
08/27/2009	REIMER, RICHARD	8733		City Of Chicago Fire	$6.50
08/27/2009	REIMER, RICHARD	8733		City Of Chicago Fire	$184.97
08/27/2009	REIMER, RICHARD	8733		City Of Chicago Fire	$6.50
08/27/2009	REIMER, RICHARD	8733		City Of Chicago Fire	$18.23
08/27/2009	REIMER, RICHARD	8733		City Of Chicago Fire	$184.97
08/27/2009	REIMER, RICHARD	8733		City Of Chicago Fire	$6.50
08/27/2009	REIMER, RICHARD	8733		City Of Chicago Fire	$18.23
08/27/2009	REIMER, RICHARD	8733		City Of Chicago Fire	$184.97
08/27/2009	REIMER, RICHARD	8733		City Of Chicago Fire	$6.50
08/27/2009	REIMER, RICHARD	8733		City Of Chicago Fire	$18.23
08/27/2009	REIMER, RICHARD	8733		City Of Chicago Fire	$200.38
08/27/2009	REIMER, RICHARD	8733		City Of Chicago Fire	$19.75
08/27/2009	REIMER, RICHARD	8733		City Of Chicago Fire	$184.97
08/27/2009	REIMER, RICHARD	8733		City Of Chicago Fire	$6.50
08/27/2009	REIMER, RICHARD	8733		City Of Chicago Fire	$18.23
08/27/2009	REIMER, RICHARD	8733		City Of Chicago Fire	$184.97
08/27/2009	REIMER, RICHARD	8733		City Of Chicago Fire	$6.50
08/27/2009	REIMER, RICHARD	8733		City Of Chicago Fire	$18.23
08/27/2009	REIMER, RICHARD	8733		City Of Chicago Fire	$6.50
08/27/2009	REIMER, RICHARD	8733		City Of Chicago Fire	$18.23
08/27/2009	REIMER, RICHARD	8733		City Of Chicago Fire	$184.97
08/27/2009	REIMER, RICHARD	8733		City Of Chicago Fire	$272.28
01/15/2009	REILLY, REED			City Of Chicago Fire	$6.50
01/15/2009	REILLY, REED			City Of Chicago Fire	$31.22
01/15/2009	REILLY, REED			City Of Chicago Fire	$6.50
01/15/2009	REILLY, REED			City Of Chicago Fire	$108.25
01/15/2009	REILLY, REED			City Of Chicago Fire	$52.40

Incident Date	Claimant	Rank	Unit of	Insured	Total to be Paid
01/15/2009	REILLY, REED			City Of Chicago Fire	$6.50
01/15/2009	REILLY, REED			City Of Chicago Fire	$2.13
01/15/2009	REILLY, REED			City Of Chicago Fire	$50.28
09/07/2011	RADDATZ, TIMOTHY	8731		City Of Chicago Fire	$6.50
09/07/2011	RADDATZ, TIMOTHY	8731		City Of Chicago Fire	$0.74
09/07/2011	RADDATZ, TIMOTHY	8731		City Of Chicago Fire	$6.50
09/07/2011	RADDATZ, TIMOTHY	8731		City Of Chicago Fire	$197.96
09/07/2011	RADDATZ, TIMOTHY	8731		City Of Chicago Fire	$6.50
09/07/2011	RADDATZ, TIMOTHY	8731		City Of Chicago Fire	$6.50
09/07/2011	RADDATZ, TIMOTHY	8731		City Of Chicago Fire	$6.50
09/07/2011	RADDATZ, TIMOTHY	8731		City Of Chicago Fire	$61.36
09/07/2011	RADDATZ, TIMOTHY	8731		City Of Chicago Fire	$715.65
07/22/2007	Procaccio, John	F	00487	City Of Chicago Fire	$210.00
07/22/2007	Procaccio, John	F	00487	City Of Chicago Fire	$6.50
06/30/2010	PRESNY, GREGORY	8731		City Of Chicago Fire	$236.50
06/30/2010	PRESNY, GREGORY	8731		City Of Chicago Fire	$6.50
06/30/2010	PRESNY, GREGORY	8731		City Of Chicago Fire	$3.47
09/14/2011	PRAZUCH, DAVID	8733		City Of Chicago Fire	$184.97
09/14/2011	PRAZUCH, DAVID	8733		City Of Chicago Fire	$8.35
09/14/2011	PRAZUCH, DAVID	8733		City Of Chicago Fire	$6.50
09/14/2011	PRAZUCH, DAVID	8733		City Of Chicago Fire	$84.77
09/14/2011	PRAZUCH, DAVID	8733		City Of Chicago Fire	$14.94
09/14/2011	PRAZUCH, DAVID	8733		City Of Chicago Fire	$6.50
09/14/2011	PRAZUCH, DAVID	8733		City Of Chicago Fire	$151.57
09/14/2011	PRAZUCH, DAVID	8733		City Of Chicago Fire	$18.23
09/14/2011	PRAZUCH, DAVID	8733		City Of Chicago Fire	$6.50
09/14/2011	PRAZUCH, DAVID	8733		City Of Chicago Fire	$184.97
09/14/2011	PRAZUCH, DAVID	8733		City Of Chicago Fire	$18.23
09/14/2011	PRAZUCH, DAVID	8733		City Of Chicago Fire	$6.50
09/14/2011	PRAZUCH, DAVID	8733		City Of Chicago Fire	$14.94
09/14/2011	PRAZUCH, DAVID	8733		City Of Chicago Fire	$6.50
09/14/2011	PRAZUCH, DAVID	8733		City Of Chicago Fire	$151.57
09/14/2011	PRAZUCH, DAVID	8733		City Of Chicago Fire	$43.65

Incident Date	Claimant	Rank	Unit of	Insured	Total to be Paid
09/14/2011	PRAZUCH, DAVID	8733		City Of Chicago Fire	$14.94
09/14/2011	PRAZUCH, DAVID	8733		City Of Chicago Fire	$6.50
09/14/2011	PRAZUCH, DAVID	8733		City Of Chicago Fire	$151.57
03/29/2011	POWER, THOMAS			City Of Chicago Fire	$212.34
03/29/2011	POWER, THOMAS			City Of Chicago Fire	$5.45
09/11/2011	POWER, JOHN	8735		City Of Chicago Fire	$6.50
09/11/2011	POWER, JOHN	8735		City Of Chicago Fire	$64.59
02/23/2011	PONCE DE LEON, LUIS	8811		City Of Chicago Fire	$3.15
02/23/2011	PONCE DE LEON, LUIS	8811		City Of Chicago Fire	$64.60
02/23/2011	PONCE DE LEON, LUIS	8811		City Of Chicago Fire	$6.50
02/23/2011	PONCE DE LEON, LUIS	8811		City Of Chicago Fire	$2.62
02/23/2011	PONCE DE LEON, LUIS	8811		City Of Chicago Fire	$77.52
02/23/2011	PONCE DE LEON, LUIS	8811		City Of Chicago Fire	$6.50
09/13/2011	POLANCO, MICHELLE	8749		City Of Chicago Fire	$4.83
09/13/2011	POLANCO, MICHELLE	8749		City Of Chicago Fire	$6.50
09/13/2011	POLANCO, MICHELLE	8749		City Of Chicago Fire	$6.50
09/13/2011	POLANCO, MICHELLE	8749		City Of Chicago Fire	$95.71
09/13/2011	POLANCO, MICHELLE	8749		City Of Chicago Fire	$373.46
09/13/2011	POLANCO, MICHELLE	8749		City Of Chicago Fire	$6.50
09/13/2011	POLANCO, MICHELLE	8749		City Of Chicago Fire	$9.55
09/13/2011	POLANCO, MICHELLE	8749		City Of Chicago Fire	$71.19
09/02/2011	PETERS, KEVIN	8811		City Of Chicago Fire	$6.50
09/02/2011	PETERS, KEVIN	8811		City Of Chicago Fire	$6.75
09/02/2011	PETERS, KEVIN	8811		City Of Chicago Fire	$163.48
09/02/2011	PETERS, KEVIN	8811		City Of Chicago Fire	$6.50
09/02/2011	PETERS, KEVIN	8811		City Of Chicago Fire	$2.40
09/02/2011	PETERS, KEVIN	8811		City Of Chicago Fire	$194.51
09/02/2011	PETERS, KEVIN	8811		City Of Chicago Fire	$6.50
09/02/2011	PETERS, KEVIN	8811		City Of Chicago Fire	$2.36
09/02/2011	PETERS, KEVIN	8811		City Of Chicago Fire	$163.48
09/02/2011	PETERS, KEVIN	8811		City Of Chicago Fire	$6.50
09/02/2011	PETERS, KEVIN	8811		City Of Chicago Fire	$2.40
09/02/2011	PETERS, KEVIN	8811		City Of Chicago Fire	$163.48

Incident Date	Claimant	Rank	Unit of	Insured	Total to be Paid
09/02/2011	PETERS, KEVIN	8811		City Of Chicago Fire	$6.50
09/02/2011	PETERS, KEVIN	8811		City Of Chicago Fire	$2.40
09/02/2011	PETERS, KEVIN	8811		City Of Chicago Fire	$117.42
10/01/2011	PEREZ, FRANK	8731		City Of Chicago Fire	$1.64
10/01/2011	PEREZ, FRANK	8731		City Of Chicago Fire	$64.07
10/01/2011	PEREZ, FRANK	8731		City Of Chicago Fire	$6.50
11/15/2011	PEMBERTON, WARD	8731		City Of Chicago Fire	$8.24
11/15/2011	PEMBERTON, WARD	8731		City Of Chicago Fire	$15.21
06/05/2011	PAYNE, ARLETT	8745		City Of Chicago Fire	$6.50
06/05/2011	PAYNE, ARLETT	8745		City Of Chicago Fire	$178.24
06/05/2011	PAYNE, ARLETT	8745		City Of Chicago Fire	$7.23
10/19/2011	PARLICK, STEVEN	8807		City Of Chicago Fire	$6.50
10/19/2011	PARLICK, STEVEN	8807		City Of Chicago Fire	$21.42
10/19/2011	PARLICK, STEVEN	8807		City Of Chicago Fire	$3.11
09/11/2011	PALUCH, ROMAN	8811		City Of Chicago Fire	$71.19
09/11/2011	PALUCH, ROMAN	8811		City Of Chicago Fire	$480.87
09/11/2011	PALUCH, ROMAN	8811		City Of Chicago Fire	$6.50
09/11/2011	PALUCH, ROMAN	8811		City Of Chicago Fire	$24.27
09/11/2011	PALUCH, ROMAN	8811		City Of Chicago Fire	$6.50
12/22/2010	PAGE, BRODERICK	8735		City Of Chicago Fire	$111.72
09/20/1979	Owcarz, Eugene	F	00439	City Of Chicago Fire	$83.41
09/20/1979	Owcarz, Eugene	F	00439	City Of Chicago Fire	$339.40
09/20/1979	Owcarz, Eugene	F	00439	City Of Chicago Fire	$6.50
09/20/1979	Owcarz, Eugene	F	00439	City Of Chicago Fire	$9.18
09/20/1979	Owcarz, Eugene	F	00439	City Of Chicago Fire	$266.96
09/20/1979	Owcarz, Eugene	F	00439	City Of Chicago Fire	$206.48
09/20/1979	Owcarz, Eugene	F	00439	City Of Chicago Fire	$6.50
09/20/1979	Owcarz, Eugene	F	00439	City Of Chicago Fire	$400.44
09/20/1979	Owcarz, Eugene	F	00439	City Of Chicago Fire	$772.28
09/20/1979	Owcarz, Eugene	F	00439	City Of Chicago Fire	$18.98
09/20/1979	Owcarz, Eugene	F	00439	City Of Chicago Fire	$21.58
09/20/1979	Owcarz, Eugene	F	00439	City Of Chicago Fire	$32.77
09/20/1979	Owcarz, Eugene	F	00439	City Of Chicago Fire	$6.50

Incident Date	Claimant	Rank	Unit of	Insured	Total to be Paid
09/20/1979	Owcarz, Eugene	F	00439	City Of Chicago Fire	$206.48
09/20/1979	Owcarz, Eugene	F	00439	City Of Chicago Fire	$6.50
09/20/1979	Owcarz, Eugene	F	00439	City Of Chicago Fire	$32.77
09/20/1979	Owcarz, Eugene	F	00439	City Of Chicago Fire	$6.50
09/20/1979	Owcarz, Eugene	F	00439	City Of Chicago Fire	$35.15
08/16/2000	Ocallaghan, Patrick	F	00377	City Of Chicago Fire	$380.47
08/16/2000	Ocallaghan, Patrick	F	00377	City Of Chicago Fire	$435.92
08/21/2011	OSWALD, DENNIS	8811		City Of Chicago Fire	$0.98
08/21/2011	OSWALD, DENNIS	8811		City Of Chicago Fire	$208.74
08/21/2011	OSWALD, DENNIS	8811		City Of Chicago Fire	$6.50
02/13/2011	ORZECHOWSKI, THOMAS	8819		City Of Chicago Fire	$209.69
02/13/2011	ORZECHOWSKI, THOMAS	8819		City Of Chicago Fire	$6.50
08/21/2011	OROZCO, ANGEL	8819		City Of Chicago Fire	$6.50
08/21/2011	OROZCO, ANGEL	8819		City Of Chicago Fire	$7.13
08/21/2011	OROZCO, ANGEL	8819		City Of Chicago Fire	$588.93
07/11/2011	OLMSTEAD, ROBERT	8749		City Of Chicago Fire	$270.34
07/11/2011	OLMSTEAD, ROBERT	8749		City Of Chicago Fire	$1.22
07/11/2011	OLMSTEAD, ROBERT	8749		City Of Chicago Fire	$6.90
07/11/2011	OLMSTEAD, ROBERT	8749		City Of Chicago Fire	$33.66
07/11/2011	OLMSTEAD, ROBERT	8749		City Of Chicago Fire	$6.50
07/11/2011	OLMSTEAD, ROBERT	8749		City Of Chicago Fire	$0.87
07/11/2011	OLMSTEAD, ROBERT	8749		City Of Chicago Fire	$4.55
07/11/2011	OLMSTEAD, ROBERT	8749		City Of Chicago Fire	$6.50
07/11/2011	OLMSTEAD, ROBERT	8749		City Of Chicago Fire	$0.06
07/11/2011	OLMSTEAD, ROBERT	8749		City Of Chicago Fire	$18.48
07/11/2011	OLMSTEAD, ROBERT	8749		City Of Chicago Fire	$6.50
07/11/2011	OLMSTEAD, ROBERT	8749		City Of Chicago Fire	$0.23
07/11/2011	OLMSTEAD, ROBERT	8749		City Of Chicago Fire	$6.50
07/11/2011	OLMSTEAD, ROBERT	8749		City Of Chicago Fire	$733.58
07/11/2011	OLMSTEAD, ROBERT	8749		City Of Chicago Fire	$464.91
07/11/2011	OLMSTEAD, ROBERT	8749		City Of Chicago Fire	$888.00
07/11/2011	OLMSTEAD, ROBERT	8749		City Of Chicago Fire	$51.05
07/11/2011	OLMSTEAD, ROBERT	8749		City Of Chicago Fire	$216.84

Incident Date	Claimant	Rank	Unit of	Insured	Total to be Paid
07/11/2011	OLMSTEAD, ROBERT	8749		City Of Chicago Fire	$6.50
07/11/2011	OLMSTEAD, ROBERT	8749		City Of Chicago Fire	$2.62
07/11/2011	OLMSTEAD, ROBERT	8749		City Of Chicago Fire	$54.59
07/11/2011	OLMSTEAD, ROBERT	8749		City Of Chicago Fire	$884.96
07/11/2011	OLMSTEAD, ROBERT	8749		City Of Chicago Fire	$6.50
07/11/2011	OLMSTEAD, ROBERT	8749		City Of Chicago Fire	$13.21
07/11/2011	OLMSTEAD, ROBERT	8749		City Of Chicago Fire	$6.50
07/11/2011	OLMSTEAD, ROBERT	8749		City Of Chicago Fire	$0.34
07/11/2011	OLMSTEAD, ROBERT	8749		City Of Chicago Fire	$6.50
07/11/2011	OLMSTEAD, ROBERT	8749		City Of Chicago Fire	$0.66
07/11/2011	OLMSTEAD, ROBERT	8749		City Of Chicago Fire	$34.86
07/11/2011	OLMSTEAD, ROBERT	8749		City Of Chicago Fire	$6.50
07/11/2011	OLMSTEAD, ROBERT	8749		City Of Chicago Fire	$0.42
07/11/2011	OLMSTEAD, ROBERT	8749		City Of Chicago Fire	$213.34
07/11/2011	OLMSTEAD, ROBERT	8749		City Of Chicago Fire	$6.50
07/11/2011	OLMSTEAD, ROBERT	8749		City Of Chicago Fire	$2.58
07/11/2011	OLMSTEAD, ROBERT	8749		City Of Chicago Fire	$32.21
07/11/2011	OLMSTEAD, ROBERT	8749		City Of Chicago Fire	$94.14
07/11/2011	OLMSTEAD, ROBERT	8749		City Of Chicago Fire	$6.50
07/11/2011	OLMSTEAD, ROBERT	8749		City Of Chicago Fire	$1.14
07/11/2011	OLMSTEAD, ROBERT	8749		City Of Chicago Fire	$188.64
07/11/2011	OLMSTEAD, ROBERT	8749		City Of Chicago Fire	$6.50
07/11/2011	OLMSTEAD, ROBERT	8749		City Of Chicago Fire	$188.64
07/11/2011	OLMSTEAD, ROBERT	8749		City Of Chicago Fire	$6.50
07/11/2011	OLMSTEAD, ROBERT	8749		City Of Chicago Fire	$140.93
07/11/2011	OLMSTEAD, ROBERT	8749		City Of Chicago Fire	$6.50
07/11/2011	OLMSTEAD, ROBERT	8749		City Of Chicago Fire	$188.64
07/11/2011	OLMSTEAD, ROBERT	8749		City Of Chicago Fire	$6.50
07/11/2011	OLMSTEAD, ROBERT	8749		City Of Chicago Fire	$47.70
07/11/2011	OLMSTEAD, ROBERT	8749		City Of Chicago Fire	$6.50
07/11/2011	OLMSTEAD, ROBERT	8749		City Of Chicago Fire	$6.50
11/08/2011	OESTERLE, MARIA	8750		City Of Chicago Fire	$198.14
11/08/2011	OESTERLE, MARIA	8750		City Of Chicago Fire	$5.06

Incident Date	Claimant	Rank	Unit of	Insured	Total to be Paid
11/08/2011	OESTERLE, MARIA	8750		City Of Chicago Fire	$6.50
08/19/2011	OBROCHTA, WALTER	8731		City Of Chicago Fire	$132.97
08/19/2011	OBROCHTA, WALTER	8731		City Of Chicago Fire	$53.15
08/19/2011	OBROCHTA, WALTER	8731		City Of Chicago Fire	$6.50
05/30/2011	O SULLIVAN, MICHAEL	8731		City Of Chicago Fire	$6.50
05/30/2011	O SULLIVAN, MICHAEL	8731		City Of Chicago Fire	$186.49
12/12/2008	O HARA, JOHN	8819		City Of Chicago Fire	$6.50
12/12/2008	O HARA, JOHN	8819		City Of Chicago Fire	$2.14
12/12/2008	O HARA, JOHN	8819		City Of Chicago Fire	$352.24
12/12/2008	O HARA, JOHN	8819		City Of Chicago Fire	$6.50
12/12/2008	O HARA, JOHN	8819		City Of Chicago Fire	$528.36
12/12/2008	O HARA, JOHN	8819		City Of Chicago Fire	$6.50
12/12/2008	O HARA, JOHN	8819		City Of Chicago Fire	$176.12
12/12/2008	O HARA, JOHN	8819		City Of Chicago Fire	$6.50
12/12/2008	O HARA, JOHN	8819		City Of Chicago Fire	$176.13
12/12/2008	O HARA, JOHN	8819		City Of Chicago Fire	$352.24
12/12/2008	O HARA, JOHN	8819		City Of Chicago Fire	$6.50
12/22/2010	O BRIEN, LAWRENCE	8811		City Of Chicago Fire	$418.30
12/22/2010	O BRIEN, LAWRENCE	8811		City Of Chicago Fire	$29.53
12/22/2010	O BRIEN, LAWRENCE	8811		City Of Chicago Fire	$627.45
12/22/2010	O BRIEN, LAWRENCE	8811		City Of Chicago Fire	$6.50
12/22/2010	O BRIEN, LAWRENCE	8811		City Of Chicago Fire	$6.50
12/22/2010	O BRIEN, LAWRENCE	8811		City Of Chicago Fire	$774.81
12/22/2010	O BRIEN, LAWRENCE	8811		City Of Chicago Fire	$6.50
12/22/2010	O BRIEN, LAWRENCE	8811		City Of Chicago Fire	$390.15
12/22/2010	O BRIEN, LAWRENCE	8811		City Of Chicago Fire	$6.50
12/22/2010	O BRIEN, LAWRENCE	8811		City Of Chicago Fire	$9.97
12/22/2010	O BRIEN, LAWRENCE	8811		City Of Chicago Fire	$257.12
12/22/2010	O BRIEN, LAWRENCE	8811		City Of Chicago Fire	$6.50
12/22/2010	O BRIEN, LAWRENCE	8811		City Of Chicago Fire	$6.57
12/22/2010	O BRIEN, LAWRENCE	8811		City Of Chicago Fire	$286.80
12/22/2010	O BRIEN, LAWRENCE	8811		City Of Chicago Fire	$6.50
12/22/2010	O BRIEN, LAWRENCE	8811		City Of Chicago Fire	$6.50

Incident Date	Claimant	Rank	Unit of	Insured	Total to be Paid
03/31/2004	Muscare, Tina	F	00375	City Of Chicago Fire	$6.50
12/21/2007	Murawski, Christopher	F	00655	City Of Chicago Fire	$110.00
05/28/1999	Mcmahon, James P	F	00492	City Of Chicago Fire	$332.00
12/19/2001	Martin, Brookie	L	00506	City Of Chicago Fire	$18.58
12/19/2001	Martin, Brookie	L	00506	City Of Chicago Fire	$6.50
12/19/2001	Martin, Brookie	L	00506	City Of Chicago Fire	$457.64
07/05/2010	MURRAY, JOHN	8731		City Of Chicago Fire	$29.63
07/05/2010	MURRAY, JOHN	8731		City Of Chicago Fire	$566.58
07/05/2010	MURRAY, JOHN	8731		City Of Chicago Fire	$819.38
07/05/2010	MURRAY, JOHN	8731		City Of Chicago Fire	$29.63
07/05/2010	MURRAY, JOHN	8731		City Of Chicago Fire	$566.58
07/05/2010	MURRAY, JOHN	8731		City Of Chicago Fire	$44.17
11/08/2011	MURPHY, JOSEPH	8807		City Of Chicago Fire	$42.97
11/08/2011	MURPHY, JOSEPH	8807		City Of Chicago Fire	$43.44
11/08/2011	MURPHY, JOSEPH	8807		City Of Chicago Fire	$6.50
11/08/2011	MURPHY, JOSEPH	8807		City Of Chicago Fire	$286.96
11/08/2011	MURPHY, JOSEPH	8807		City Of Chicago Fire	$6.50
11/08/2011	MURPHY, JOSEPH	8807		City Of Chicago Fire	$49.28
11/08/2011	MURPHY, JOSEPH	8807		City Of Chicago Fire	$6.50
11/08/2011	MURPHY, JOSEPH	8807		City Of Chicago Fire	$0.60
11/08/2011	MURPHY, JOSEPH	8807		City Of Chicago Fire	$6.50
10/30/2011	MURPHY, BRIAN	8801		City Of Chicago Fire	$43.44
10/30/2011	MURPHY, BRIAN	8801		City Of Chicago Fire	$6.50
10/30/2011	MURPHY, BRIAN	8801		City Of Chicago Fire	$201.83
10/30/2011	MURPHY, BRIAN	8801		City Of Chicago Fire	$6.50
08/10/2010	MURAWSKI, CHRISTOPHE	8749		City Of Chicago Fire	$29.62
08/10/2010	MURAWSKI, CHRISTOPHE	8749		City Of Chicago Fire	$47.58
08/10/2010	MURAWSKI, CHRISTOPHE	8749		City Of Chicago Fire	$941.22
08/10/2010	MURAWSKI, CHRISTOPHE	8749		City Of Chicago Fire	$42.06
08/10/2010	MURAWSKI, CHRISTOPHE	8749		City Of Chicago Fire	$6.50
11/24/2009	MUELLER, ERNST	8811		City Of Chicago Fire	$663.34
11/24/2009	MUELLER, ERNST	8811		City Of Chicago Fire	$8.03
09/11/2011	MORENO, JOSE	8817		City Of Chicago Fire	$461.65

Incident Date	Claimant	Rank	Unit of	Insured	Total to be Paid
09/11/2011	MORENO, JOSE	8817		City Of Chicago Fire	$6.50
08/20/2011	MORDAN, MATTHEW	8749		City Of Chicago Fire	$517.56
08/20/2011	MORDAN, MATTHEW	8749		City Of Chicago Fire	$26.14
08/20/2011	MORDAN, MATTHEW	8749		City Of Chicago Fire	$6.50
10/06/2011	MORAN, THOMAS	8731		City Of Chicago Fire	$6.50
10/06/2011	MORAN, THOMAS	8731		City Of Chicago Fire	$8.96
10/06/2011	MORAN, THOMAS	8731		City Of Chicago Fire	$350.45
10/19/2011	MILLER, JERMAINE	8731		City Of Chicago Fire	$2.03
10/19/2011	MILLER, JERMAINE	8731		City Of Chicago Fire	$6.50
10/19/2011	MILLER, JERMAINE	8731		City Of Chicago Fire	$79.26
10/19/2011	MILLER, JERMAINE	8731		City Of Chicago Fire	$6.50
10/19/2011	MILLER, JERMAINE	8731		City Of Chicago Fire	$2.61
10/19/2011	MILLER, JERMAINE	8731		City Of Chicago Fire	$101.93
07/08/2011	MC NAMARA, MICHAEL	8728		City Of Chicago Fire	$8.18
07/08/2011	MC NAMARA, MICHAEL	8728		City Of Chicago Fire	$6.50
07/08/2011	MC NAMARA, MICHAEL	8728		City Of Chicago Fire	$125.93
07/08/2011	MC NAMARA, MICHAEL	8728		City Of Chicago Fire	$14.50
07/08/2011	MC NAMARA, MICHAEL	8728		City Of Chicago Fire	$6.50
07/08/2011	MC NAMARA, MICHAEL	8728		City Of Chicago Fire	$223.24
07/08/2011	MC NAMARA, MICHAEL	8728		City Of Chicago Fire	$3.12
07/08/2011	MC NAMARA, MICHAEL	8728		City Of Chicago Fire	$6.50
07/08/2011	MC NAMARA, MICHAEL	8728		City Of Chicago Fire	$48.09
07/08/2011	MC NAMARA, MICHAEL	8728		City Of Chicago Fire	$8.18
07/08/2011	MC NAMARA, MICHAEL	8728		City Of Chicago Fire	$6.50
07/08/2011	MC NAMARA, MICHAEL	8728		City Of Chicago Fire	$125.93
09/29/2011	MC MULLEN, RALPH	8817		City Of Chicago Fire	$6.50
09/29/2011	MC MULLEN, RALPH	8817		City Of Chicago Fire	$238.02
09/29/2011	MC MULLEN, RALPH	8817		City Of Chicago Fire	$3.50
03/12/2011	MC CLUSKEY, KRISTIN	8749		City Of Chicago Fire	$180.54
03/12/2011	MC CLUSKEY, KRISTIN	8749		City Of Chicago Fire	$9.11
03/12/2011	MC CLUSKEY, KRISTIN	8749		City Of Chicago Fire	$0.63
03/12/2011	MC CLUSKEY, KRISTIN	8749		City Of Chicago Fire	$6.50
03/12/2011	MC CLUSKEY, KRISTIN	8749		City Of Chicago Fire	$51.59

Incident Date	Claimant	Rank	Unit of	Insured	Total to be Paid
09/05/2009	MC CAULEY, LORRAINE	8749		City Of Chicago Fire	$190.38
09/05/2009	MC CAULEY, LORRAINE	8749		City Of Chicago Fire	$6.50
09/05/2009	MC CAULEY, LORRAINE	8749		City Of Chicago Fire	$100.40
09/05/2009	MC CAULEY, LORRAINE	8749		City Of Chicago Fire	$6.50
09/05/2009	MC CAULEY, LORRAINE	8749		City Of Chicago Fire	$1.21
09/21/2011	MC CANN, JOHN	8817		City Of Chicago Fire	$24.00
09/21/2011	MC CANN, JOHN	8817		City Of Chicago Fire	$6.50
09/21/2011	MC CANN, JOHN	8817		City Of Chicago Fire	$0.56
10/30/2011	MATTHEWS, AMONI	8801		City Of Chicago Fire	$375.76
10/30/2011	MATTHEWS, AMONI	8801		City Of Chicago Fire	$6.50
10/30/2011	MATTHEWS, AMONI	8801		City Of Chicago Fire	$359.54
10/30/2011	MATTHEWS, AMONI	8801		City Of Chicago Fire	$6.50
10/30/2011	MATTHEWS, AMONI	8801		City Of Chicago Fire	$20.67
07/16/2011	MARTINEZ, ALBERT	8731		City Of Chicago Fire	$90.56
07/16/2011	MARTINEZ, ALBERT	8731		City Of Chicago Fire	$6.50
07/16/2011	MARTINEZ, ALBERT	8731		City Of Chicago Fire	$24.10
07/16/2011	MARTINEZ, ALBERT	8731		City Of Chicago Fire	$240.87
07/16/2011	MARTINEZ, ALBERT	8731		City Of Chicago Fire	$6.50
07/16/2011	MARTINEZ, ALBERT	8731		City Of Chicago Fire	$29.24
07/16/2011	MARTINEZ, ALBERT	8731		City Of Chicago Fire	$6.50
07/16/2011	MARTINEZ, ALBERT	8731		City Of Chicago Fire	$113.73
07/16/2011	MARTINEZ, ALBERT	8731		City Of Chicago Fire	$29.24
07/16/2011	MARTINEZ, ALBERT	8731		City Of Chicago Fire	$6.50
07/16/2011	MARTINEZ, ALBERT	8731		City Of Chicago Fire	$113.73
07/16/2011	MARTINEZ, ALBERT	8731		City Of Chicago Fire	$24.10
07/16/2011	MARTINEZ, ALBERT	8731		City Of Chicago Fire	$6.50
07/16/2011	MARTINEZ, ALBERT	8731		City Of Chicago Fire	$90.56
09/26/2011	MARCUS, CHRISTINE	8750		City Of Chicago Fire	$620.23
09/26/2011	MARCUS, CHRISTINE	8750		City Of Chicago Fire	$6.50
09/26/2011	MARCUS, CHRISTINE	8750		City Of Chicago Fire	$477.10
09/26/2011	MARCUS, CHRISTINE	8750		City Of Chicago Fire	$6.50
09/26/2011	MARCUS, CHRISTINE	8750		City Of Chicago Fire	$774.38
09/26/2011	MARCUS, CHRISTINE	8750		City Of Chicago Fire	$6.50

Incident Date	Claimant	Rank	Unit of	Insured	Total to be Paid
09/26/2011	MARCUS, CHRISTINE	8750		City Of Chicago Fire	$333.97
09/26/2011	MARCUS, CHRISTINE	8750		City Of Chicago Fire	$6.50
09/26/2011	MARCUS, CHRISTINE	8750		City Of Chicago Fire	$572.52
09/26/2011	MARCUS, CHRISTINE	8750		City Of Chicago Fire	$6.50
04/06/2011	MALITO, SCOTT	8807		City Of Chicago Fire	$6.50
02/01/1985	Lasco, Samuel	F	00388	City Of Chicago Fire	$186.83
02/01/1985	Lasco, Samuel	F	00388	City Of Chicago Fire	$171.14
12/07/2003	Lanier, Sharrieff	L	00519	City Of Chicago Fire	$6.50
04/19/2011	LUNZ, JOHN	8750		City Of Chicago Fire	$49.39
04/19/2011	LUNZ, JOHN	8750		City Of Chicago Fire	$186.05
04/19/2011	LUNZ, JOHN	8750		City Of Chicago Fire	$6.50
04/19/2011	LUNZ, JOHN	8750		City Of Chicago Fire	$168.67
04/19/2011	LUNZ, JOHN	8750		City Of Chicago Fire	$6.50
04/19/2011	LUNZ, JOHN	8750		City Of Chicago Fire	$6.85
04/19/2011	LUNZ, JOHN	8750		City Of Chicago Fire	$6.50
04/19/2011	LUNZ, JOHN	8750		City Of Chicago Fire	$91.57
04/19/2011	LUNZ, JOHN	8750		City Of Chicago Fire	$6.50
04/19/2011	LUNZ, JOHN	8750		City Of Chicago Fire	$7.55
10/18/2011	LUCE, MICHAEL	8750		City Of Chicago Fire	$6.50
10/18/2011	LUCE, MICHAEL	8750		City Of Chicago Fire	$6.50
06/07/2011	LOPEZ, MANUEL	8801		City Of Chicago Fire	$6.50
06/07/2011	LOPEZ, MANUEL	8801		City Of Chicago Fire	$10.14
06/07/2011	LOPEZ, MANUEL	8801		City Of Chicago Fire	$678.00
08/05/2011	LEYDEN, PATRICK	8731		City Of Chicago Fire	$2.43
08/05/2011	LEYDEN, PATRICK	8731		City Of Chicago Fire	$6.50
08/05/2011	LEYDEN, PATRICK	8731		City Of Chicago Fire	$165.55
08/13/2011	LATIKER, VICTOR	8807		City Of Chicago Fire	$240.31
08/13/2011	LATIKER, VICTOR	8807		City Of Chicago Fire	$6.50
08/13/2011	LATIKER, VICTOR	8807		City Of Chicago Fire	$9.75
08/13/2011	LATIKER, VICTOR	8807		City Of Chicago Fire	$168.67
08/13/2011	LATIKER, VICTOR	8807		City Of Chicago Fire	$6.50
08/13/2011	LATIKER, VICTOR	8807		City Of Chicago Fire	$14.02
08/13/2011	LATIKER, VICTOR	8807		City Of Chicago Fire	$6.50

Incident Date	Claimant	Rank	Unit of	Insured	Total to be Paid
08/13/2011	LATIKER, VICTOR	8807		City Of Chicago Fire	$549.64
08/13/2011	LATIKER, VICTOR	8807		City Of Chicago Fire	$6.85
02/03/2011	LANIER, SHARRIEFF	8735		City Of Chicago Fire	$59.48
02/03/2011	LANIER, SHARRIEFF	8735		City Of Chicago Fire	$6.50
02/12/2006	Kotlarz, Stanley T	F	09999	City Of Chicago Fire	$81.46
02/12/2006	Kotlarz, Stanley T	F	09999	City Of Chicago Fire	$86.68
02/12/2006	Kotlarz, Stanley T	F	09999	City Of Chicago Fire	$129.98
02/12/2006	Kotlarz, Stanley T	F	09999	City Of Chicago Fire	$6.50
10/18/2007	Koranda, Robert J.	F	00468	City Of Chicago Fire	$173.94
10/18/2007	Koranda, Robert J.	F	00468	City Of Chicago Fire	$6.50
06/27/2007	Kinsella, Joseph D	F	00631	City Of Chicago Fire	$196.11
06/27/2007	Kinsella, Joseph D	F	00631	City Of Chicago Fire	$6.50
07/09/1998	King, Anthony	C	00342	City Of Chicago Fire	$317.77
07/09/1998	King, Anthony	C	00342	City Of Chicago Fire	$6.50
10/12/2011	KRAWCZYK, FRANK	8728		City Of Chicago Fire	$507.13
10/12/2011	KRAWCZYK, FRANK	8728		City Of Chicago Fire	$6.50
10/12/2011	KRAWCZYK, FRANK	8728		City Of Chicago Fire	$220.18
10/12/2011	KRAWCZYK, FRANK	8728		City Of Chicago Fire	$730.72
10/12/2011	KRAWCZYK, FRANK	8728		City Of Chicago Fire	$6.50
11/11/2011	KOLLIAS, TASO	8750		City Of Chicago Fire	$6.50
11/11/2011	KOLLIAS, TASO	8750		City Of Chicago Fire	$11.36
11/11/2011	KOLLIAS, TASO	8750		City Of Chicago Fire	$444.13
12/01/2008	KINSELLA, JOSEPH			City Of Chicago Fire	$199.97
12/01/2008	KINSELLA, JOSEPH			City Of Chicago Fire	$6.50
09/20/2011	KING, ROBERT	8801		City Of Chicago Fire	$12.15
09/20/2011	KING, ROBERT	8801		City Of Chicago Fire	$123.28
09/20/2011	KING, ROBERT	8801		City Of Chicago Fire	$6.50
04/01/2011	KELLY, RICHARD	8811		City Of Chicago Fire	$23.94
04/01/2011	KELLY, RICHARD	8811		City Of Chicago Fire	$15.21
06/15/2010	KELLY, JAMES	8701		City Of Chicago Fire	$100.40
06/15/2010	KELLY, JAMES	8701		City Of Chicago Fire	$6.50
06/15/2010	KELLY, JAMES	8701		City Of Chicago Fire	$1.21
06/15/2010	KELLY, JAMES	8701		City Of Chicago Fire	$167.76

Incident Date	Claimant	Rank	Unit of	Insured	Total to be Paid
12/22/2010	KAWA, ROBERT	8811		City Of Chicago Fire	$361.40
12/19/2009	KASSING, JAMES	8731		City Of Chicago Fire	$6.50
12/19/2009	KASSING, JAMES	8731		City Of Chicago Fire	$6.50
12/19/2009	KASSING, JAMES	8731		City Of Chicago Fire	$28.18
11/28/2010	KAPPEL, MICHAEL	8811		City Of Chicago Fire	$6.50
11/28/2010	KAPPEL, MICHAEL	8811		City Of Chicago Fire	$266.03
11/28/2010	KAPPEL, MICHAEL	8811		City Of Chicago Fire	$13.43
10/10/2011	KAMPFERT, MICHAEL	8749		City Of Chicago Fire	$6.50
10/10/2011	KAMPFERT, MICHAEL	8749		City Of Chicago Fire	$14.03
10/10/2011	KAMPFERT, MICHAEL	8749		City Of Chicago Fire	$345.59
09/09/2011	KALLIS, DEAN	8750		City Of Chicago Fire	$75.74
09/09/2011	KALLIS, DEAN	8750		City Of Chicago Fire	$6.50
09/09/2011	KALLIS, DEAN	8750		City Of Chicago Fire	$4.36
10/26/2011	JOYCE, JOHN	8811		City Of Chicago Fire	$19.03
10/26/2011	JOYCE, JOHN	8811		City Of Chicago Fire	$5.62
10/26/2011	JOYCE, JOHN	8811		City Of Chicago Fire	$744.44
10/26/2011	JOYCE, JOHN	8811		City Of Chicago Fire	$10.51
10/26/2011	JOYCE, JOHN	8811		City Of Chicago Fire	$6.50
10/26/2011	JOYCE, JOHN	8811		City Of Chicago Fire	$6.50
07/22/2011	JONES, ERIC	8749		City Of Chicago Fire	$8.16
07/22/2011	JONES, ERIC	8749		City Of Chicago Fire	$352.00
07/22/2011	JONES, ERIC	8749		City Of Chicago Fire	$6.50
10/04/2011	JOHNSON, RICHARD	8749		City Of Chicago Fire	$23.49
10/04/2011	JOHNSON, RICHARD	8749		City Of Chicago Fire	$21.01
10/04/2011	JOHNSON, RICHARD	8749		City Of Chicago Fire	$6.50
10/04/2011	JOHNSON, RICHARD	8749		City Of Chicago Fire	$71.19
10/04/2011	JOHNSON, RICHARD	8749		City Of Chicago Fire	$286.27
10/04/2011	JOHNSON, RICHARD	8749		City Of Chicago Fire	$6.50
10/04/2011	JOHNSON, RICHARD	8749		City Of Chicago Fire	$6.50
10/04/2011	JOHNSON, RICHARD	8749		City Of Chicago Fire	$561.88
10/04/2011	JOHNSON, RICHARD	8749		City Of Chicago Fire	$6.50
08/03/2011	JOBE, MICHAEL	8811		City Of Chicago Fire	$6.50
01/18/2011	JESSEE, PATRICK	8819		City Of Chicago Fire	$6.50

Incident Date	Claimant	Rank	Unit of	Insured	Total to be Paid
01/18/2011	JESSEE, PATRICK	8819		City Of Chicago Fire	$190.84
01/18/2011	JESSEE, PATRICK	8819		City Of Chicago Fire	$825.77
01/18/2011	JESSEE, PATRICK	8819		City Of Chicago Fire	$6.50
07/30/2011	JAKUBEC, JOHN	8812		City Of Chicago Fire	$6.50
07/30/2011	JAKUBEC, JOHN	8812		City Of Chicago Fire	$188.72
07/30/2011	JAKUBEC, JOHN	8812		City Of Chicago Fire	$6.50
07/30/2011	JAKUBEC, JOHN	8812		City Of Chicago Fire	$4.82
07/30/2011	JAKUBEC, JOHN	8812		City Of Chicago Fire	$27.00
07/30/2011	JAKUBEC, JOHN	8812		City Of Chicago Fire	$0.69
09/21/2011	JABER, MARWAN	8750		City Of Chicago Fire	$6.50
09/21/2011	JABER, MARWAN	8750		City Of Chicago Fire	$55.49
09/21/2011	JABER, MARWAN	8750		City Of Chicago Fire	$6.50
09/21/2011	JABER, MARWAN	8750		City Of Chicago Fire	$1.42
09/21/2011	JABER, MARWAN	8750		City Of Chicago Fire	$499.02
08/04/2010	IRELAND, JAMES	8811		City Of Chicago Fire	$6.50
08/04/2010	IRELAND, JAMES	8811		City Of Chicago Fire	$269.88
10/08/1994	Hoeh, John	M	09999	City Of Chicago Fire	$32.41
10/08/1994	Hoeh, John	M	09999	City Of Chicago Fire	$168.76
10/08/1994	Hoeh, John	M	09999	City Of Chicago Fire	$6.50
11/22/1980	Heierling, Elizabeth	M	00601	City Of Chicago Fire	$6.50
07/28/2007	Hannon, Sean	F	09999	City Of Chicago Fire	$6.50
07/28/2007	Hannon, Sean	F	09999	City Of Chicago Fire	$76.28
07/28/2007	Hannon, Sean	F	09999	City Of Chicago Fire	$5.85
07/28/2007	Hannon, Sean	F	09999	City Of Chicago Fire	$69.30
09/20/2008	HUNTER, JERALD	8817		City Of Chicago Fire	$24.21
09/20/2008	HUNTER, JERALD	8817		City Of Chicago Fire	$596.26
01/24/2011	HOOVER, CHRISTY	8750		City Of Chicago Fire	$2.75
01/24/2011	HOOVER, CHRISTY	8750		City Of Chicago Fire	$6.50
01/24/2011	HOOVER, CHRISTY	8750		City Of Chicago Fire	$187.25
08/19/2011	HICKS, KEVIN	8817		City Of Chicago Fire	$6.50
08/19/2011	HICKS, KEVIN	8817		City Of Chicago Fire	$16.46
08/19/2011	HICKS, KEVIN	8817		City Of Chicago Fire	$166.99
08/19/2011	HICKS, KEVIN	8817		City Of Chicago Fire	$8.61

Incident Date	Claimant	Rank	Unit of	Insured	Total to be Paid
08/19/2011	HICKS, KEVIN	8817		City Of Chicago Fire	$6.50
08/19/2011	HICKS, KEVIN	8817		City Of Chicago Fire	$87.36
08/19/2011	HICKS, KEVIN	8817		City Of Chicago Fire	$13.17
08/19/2011	HICKS, KEVIN	8817		City Of Chicago Fire	$6.50
08/19/2011	HICKS, KEVIN	8817		City Of Chicago Fire	$133.59
08/19/2011	HICKS, KEVIN	8817		City Of Chicago Fire	$5.79
08/19/2011	HICKS, KEVIN	8817		City Of Chicago Fire	$6.50
08/19/2011	HICKS, KEVIN	8817		City Of Chicago Fire	$478.28
08/19/2011	HICKS, KEVIN	8817		City Of Chicago Fire	$16.46
08/19/2011	HICKS, KEVIN	8817		City Of Chicago Fire	$6.50
08/19/2011	HICKS, KEVIN	8817		City Of Chicago Fire	$166.99
08/19/2011	HICKS, KEVIN	8817		City Of Chicago Fire	$16.46
08/19/2011	HICKS, KEVIN	8817		City Of Chicago Fire	$6.50
08/19/2011	HICKS, KEVIN	8817		City Of Chicago Fire	$166.99
09/10/2011	HENRY, JAMES	8731		City Of Chicago Fire	$118.17
09/10/2011	HENRY, JAMES	8731		City Of Chicago Fire	$6.50
09/10/2011	HENRY, JAMES	8731		City Of Chicago Fire	$6.50
09/10/2011	HENRY, JAMES	8731		City Of Chicago Fire	$484.38
09/10/2011	HENRY, JAMES	8731		City Of Chicago Fire	$557.03
09/10/2011	HENRY, JAMES	8731		City Of Chicago Fire	$6.50
09/10/2011	HENRY, JAMES	8731		City Of Chicago Fire	$11.64
09/10/2011	HENRY, JAMES	8731		City Of Chicago Fire	$6.50
09/10/2011	HENRY, JAMES	8731		City Of Chicago Fire	$118.17
09/10/2011	HENRY, JAMES	8731		City Of Chicago Fire	$14.94
09/10/2011	HENRY, JAMES	8731		City Of Chicago Fire	$6.50
09/10/2011	HENRY, JAMES	8731		City Of Chicago Fire	$11.65
09/10/2011	HENRY, JAMES	8731		City Of Chicago Fire	$127.48
09/10/2011	HENRY, JAMES	8731		City Of Chicago Fire	$6.50
09/10/2011	HENRY, JAMES	8731		City Of Chicago Fire	$151.57
09/10/2011	HENRY, JAMES	8731		City Of Chicago Fire	$9.87
09/10/2011	HENRY, JAMES	8731		City Of Chicago Fire	$6.50
09/10/2011	HENRY, JAMES	8731		City Of Chicago Fire	$100.19
09/10/2011	HENRY, JAMES	8731		City Of Chicago Fire	$6.50

Incident Date	Claimant	Rank	Unit of	Insured	Total to be Paid
09/10/2011	HENRY, JAMES	8731		City Of Chicago Fire	$8.51
09/10/2011	HENRY, JAMES	8731		City Of Chicago Fire	$11.64
09/10/2011	HENRY, JAMES	8731		City Of Chicago Fire	$6.50
09/10/2011	HENRY, JAMES	8731		City Of Chicago Fire	$118.17
09/10/2011	HENRY, JAMES	8731		City Of Chicago Fire	$26.25
09/10/2011	HENRY, JAMES	8731		City Of Chicago Fire	$6.50
09/10/2011	HENRY, JAMES	8731		City Of Chicago Fire	$93.87
09/10/2011	HENRY, JAMES	8731		City Of Chicago Fire	$12.56
09/10/2011	HENRY, JAMES	8731		City Of Chicago Fire	$83.55
09/01/2011	HENEGHAN, PATRICK	8801		City Of Chicago Fire	$123.28
09/01/2011	HENEGHAN, PATRICK	8801		City Of Chicago Fire	$6.50
09/01/2011	HENEGHAN, PATRICK	8801		City Of Chicago Fire	$12.15
09/01/2011	HENEGHAN, PATRICK	8801		City Of Chicago Fire	$172.09
09/01/2011	HENEGHAN, PATRICK	8801		City Of Chicago Fire	$6.50
09/01/2011	HENEGHAN, PATRICK	8801		City Of Chicago Fire	$16.96
09/01/2011	HENEGHAN, PATRICK	8801		City Of Chicago Fire	$141.26
09/01/2011	HENEGHAN, PATRICK	8801		City Of Chicago Fire	$6.50
09/01/2011	HENEGHAN, PATRICK	8801		City Of Chicago Fire	$13.92
09/01/2011	HENEGHAN, PATRICK	8801		City Of Chicago Fire	$141.26
09/01/2011	HENEGHAN, PATRICK	8801		City Of Chicago Fire	$6.50
09/01/2011	HENEGHAN, PATRICK	8801		City Of Chicago Fire	$13.92
09/01/2011	HENEGHAN, PATRICK	8801		City Of Chicago Fire	$123.28
09/01/2011	HENEGHAN, PATRICK	8801		City Of Chicago Fire	$6.50
09/01/2011	HENEGHAN, PATRICK	8801		City Of Chicago Fire	$12.15
09/01/2011	HENEGHAN, PATRICK	8801		City Of Chicago Fire	$139.72
09/01/2011	HENEGHAN, PATRICK	8801		City Of Chicago Fire	$6.50
09/01/2011	HENEGHAN, PATRICK	8801		City Of Chicago Fire	$13.77
09/01/2011	HENEGHAN, PATRICK	8801		City Of Chicago Fire	$141.26
09/01/2011	HENEGHAN, PATRICK	8801		City Of Chicago Fire	$6.50
09/01/2011	HENEGHAN, PATRICK	8801		City Of Chicago Fire	$13.92
09/01/2011	HENEGHAN, PATRICK	8801		City Of Chicago Fire	$123.28
09/01/2011	HENEGHAN, PATRICK	8801		City Of Chicago Fire	$6.50
09/01/2011	HENEGHAN, PATRICK	8801		City Of Chicago Fire	$12.15

Incident Date	Claimant	Rank	Unit of	Insured	Total to be Paid
09/01/2011	HENEGHAN, PATRICK	8801		City Of Chicago Fire	$154.11
09/01/2011	HENEGHAN, PATRICK	8801		City Of Chicago Fire	$6.50
09/01/2011	HENEGHAN, PATRICK	8801		City Of Chicago Fire	$15.19
09/01/2011	HENEGHAN, PATRICK	8801		City Of Chicago Fire	$154.11
09/01/2011	HENEGHAN, PATRICK	8801		City Of Chicago Fire	$6.50
09/01/2011	HENEGHAN, PATRICK	8801		City Of Chicago Fire	$15.19
09/01/2011	HENEGHAN, PATRICK	8801		City Of Chicago Fire	$123.28
09/01/2011	HENEGHAN, PATRICK	8801		City Of Chicago Fire	$6.50
09/01/2011	HENEGHAN, PATRICK	8801		City Of Chicago Fire	$12.15
09/01/2011	HENEGHAN, PATRICK	8801		City Of Chicago Fire	$172.09
09/01/2011	HENEGHAN, PATRICK	8801		City Of Chicago Fire	$6.50
09/01/2011	HENEGHAN, PATRICK	8801		City Of Chicago Fire	$16.96
09/01/2011	HENEGHAN, PATRICK	8801		City Of Chicago Fire	$121.74
09/01/2011	HENEGHAN, PATRICK	8801		City Of Chicago Fire	$6.50
09/01/2011	HENEGHAN, PATRICK	8801		City Of Chicago Fire	$12.00
09/26/2011	HENDRICKS, JOHNNY	8749		City Of Chicago Fire	$710.82
09/26/2011	HENDRICKS, JOHNNY	8749		City Of Chicago Fire	$6.50
12/26/2009	HEINRICH, THOMAS	8749		City Of Chicago Fire	$171.87
12/26/2009	HEINRICH, THOMAS	8749		City Of Chicago Fire	$6.50
12/26/2009	HEINRICH, THOMAS	8749		City Of Chicago Fire	$3.44
05/16/2011	HANNON, MICHELLE	8819		City Of Chicago Fire	$6.50
05/16/2011	HANNON, MICHELLE	8819		City Of Chicago Fire	$6.50
10/23/1997	Graves, Michael P	M	00647	City Of Chicago Fire	$59.19
10/23/1997	Graves, Michael P	M	00647	City Of Chicago Fire	$194.31
07/30/1997	Grassmuck, Sharisse	M	00642	City Of Chicago Fire	$6.50
07/30/1997	Grassmuck, Sharisse	M	00642	City Of Chicago Fire	$605.56
07/30/1997	Grassmuck, Sharisse	M	00642	City Of Chicago Fire	$180.58
07/30/1997	Grassmuck, Sharisse	M	00642	City Of Chicago Fire	$6.50
07/30/1997	Grassmuck, Sharisse	M	00642	City Of Chicago Fire	$270.87
07/30/1997	Grassmuck, Sharisse	M	00642	City Of Chicago Fire	$6.50
07/30/1997	Grassmuck, Sharisse	M	00642	City Of Chicago Fire	$180.58
07/30/1997	Grassmuck, Sharisse	M	00642	City Of Chicago Fire	$6.50
08/16/2005	Gloude, Joseph	F	00321	City Of Chicago Fire	$94.85

Incident Date	Claimant	Rank	Unit of	Insured	Total to be Paid
08/16/2005	Gloude, Joseph	F	00321	City Of Chicago Fire	$2.42
08/16/2005	Gloude, Joseph	F	00321	City Of Chicago Fire	$6.50
05/31/2011	GRABER, JOHN	8728		City Of Chicago Fire	$267.92
11/19/2011	GOGA, ROBERT	8731		City Of Chicago Fire	$18.03
08/11/2011	GILBERT, LEONARD	8749		City Of Chicago Fire	$6.50
08/11/2011	GILBERT, LEONARD	8749		City Of Chicago Fire	$333.97
08/11/2011	GILBERT, LEONARD	8749		City Of Chicago Fire	$6.50
03/24/2010	GARITI, JOHN	8811		City Of Chicago Fire	$0.69
03/24/2010	GARITI, JOHN	8811		City Of Chicago Fire	$6.50
03/24/2010	GARITI, JOHN	8811		City Of Chicago Fire	$57.00
09/04/2011	GARCIA, JOSE	8801		City Of Chicago Fire	$133.59
09/04/2011	GARCIA, JOSE	8801		City Of Chicago Fire	$13.17
09/04/2011	GARCIA, JOSE	8801		City Of Chicago Fire	$13.17
09/04/2011	GARCIA, JOSE	8801		City Of Chicago Fire	$133.59
09/04/2011	GARCIA, JOSE	8801		City Of Chicago Fire	$6.50
09/04/2011	GARCIA, JOSE	8801		City Of Chicago Fire	$576.72
09/04/2011	GARCIA, JOSE	8801		City Of Chicago Fire	$6.50
09/04/2011	GARCIA, JOSE	8801		City Of Chicago Fire	$23.41
09/04/2011	GARCIA, JOSE	8801		City Of Chicago Fire	$134.12
09/04/2011	GARCIA, JOSE	8801		City Of Chicago Fire	$6.50
09/04/2011	GARCIA, JOSE	8801		City Of Chicago Fire	$5.44
09/04/2011	GARCIA, JOSE	8801		City Of Chicago Fire	$133.59
09/04/2011	GARCIA, JOSE	8801		City Of Chicago Fire	$6.50
09/04/2011	GARCIA, JOSE	8801		City Of Chicago Fire	$13.17
09/04/2011	GARCIA, JOSE	8801		City Of Chicago Fire	$153.13
09/04/2011	GARCIA, JOSE	8801		City Of Chicago Fire	$6.50
09/04/2011	GARCIA, JOSE	8801		City Of Chicago Fire	$15.09
09/04/2011	GARCIA, JOSE	8801		City Of Chicago Fire	$6.50
09/04/2011	GARCIA, JOSE	8801		City Of Chicago Fire	$133.59
09/04/2011	GARCIA, JOSE	8801		City Of Chicago Fire	$13.17
09/04/2011	GARCIA, JOSE	8801		City Of Chicago Fire	$133.59
09/04/2011	GARCIA, JOSE	8801		City Of Chicago Fire	$6.50
09/04/2011	GARCIA, JOSE	8801		City Of Chicago Fire	$13.17

Incident Date	Claimant	Rank	Unit of	Insured	Total to be Paid
09/04/2011	GARCIA, JOSE	8801		City Of Chicago Fire	$13.17
09/04/2011	GARCIA, JOSE	8801		City Of Chicago Fire	$6.50
09/04/2011	GARCIA, JOSE	8801		City Of Chicago Fire	$133.59
09/04/2011	GARCIA, JOSE	8801		City Of Chicago Fire	$6.50
09/30/2011	GAMBIT, BRADLEY	8731		City Of Chicago Fire	$6.50
09/30/2011	GAMBIT, BRADLEY	8731		City Of Chicago Fire	$254.66
09/30/2011	GAMBIT, BRADLEY	8731		City Of Chicago Fire	$6.50
09/30/2011	GAMBIT, BRADLEY	8731		City Of Chicago Fire	$124.03
09/30/2011	GAMBIT, BRADLEY	8731		City Of Chicago Fire	$183.47
09/30/2011	GAMBIT, BRADLEY	8731		City Of Chicago Fire	$6.50
09/02/2010	GALLAPO, ROBERT	8735		City Of Chicago Fire	$23.30
09/10/2011	GALLAPO, ROBERT	8735		City Of Chicago Fire	$345.22
09/10/2011	GALLAPO, ROBERT	8735		City Of Chicago Fire	$6.50
09/10/2011	GALLAPO, ROBERT	8735		City Of Chicago Fire	$6.50
08/09/2011	FRYE, RUSSELL	8801		City Of Chicago Fire	$2.43
08/09/2011	FRYE, RUSSELL	8801		City Of Chicago Fire	$95.11
08/09/2011	FRYE, RUSSELL	8801		City Of Chicago Fire	$6.31
08/09/2011	FRYE, RUSSELL	8801		City Of Chicago Fire	$6.50
08/09/2011	FRYE, RUSSELL	8801		City Of Chicago Fire	$451.86
08/09/2011	FRYE, RUSSELL	8801		City Of Chicago Fire	$247.06
08/09/2011	FRYE, RUSSELL	8801		City Of Chicago Fire	$11.55
08/09/2011	FRYE, RUSSELL	8801		City Of Chicago Fire	$6.50
08/09/2011	FRYE, RUSSELL	8801		City Of Chicago Fire	$6.50
09/10/2011	FRITZ, MICHAEL	8731		City Of Chicago Fire	$1.10
09/10/2011	FRITZ, MICHAEL	8731		City Of Chicago Fire	$6.50
09/10/2011	FRITZ, MICHAEL	8731		City Of Chicago Fire	$90.63
04/20/2011	FORTUNA, NICHOLAS	8801		City Of Chicago Fire	$276.78
04/20/2011	FORTUNA, NICHOLAS	8801		City Of Chicago Fire	$6.50
04/20/2011	FORTUNA, NICHOLAS	8801		City Of Chicago Fire	$917.46
04/20/2011	FORTUNA, NICHOLAS	8801		City Of Chicago Fire	$6.50
04/20/2011	FORTUNA, NICHOLAS	8801		City Of Chicago Fire	$6.50
04/20/2011	FORTUNA, NICHOLAS	8801		City Of Chicago Fire	$225.41
09/09/2011	FLORES, RAMON	8731		City Of Chicago Fire	$6.50

Incident Date	Claimant	Rank	Unit of	Insured	Total to be Paid
09/09/2011	FLORES, RAMON	8731		City Of Chicago Fire	$31.96
09/09/2011	FLORES, RAMON	8731		City Of Chicago Fire	$104.17
09/06/2010	FERNANDEZ, JOHN	8731		City Of Chicago Fire	$29.83
09/06/2010	FERNANDEZ, JOHN	8731		City Of Chicago Fire	$6.50
09/06/2010	FERNANDEZ, JOHN	8731		City Of Chicago Fire	$6.50
09/06/2010	FERNANDEZ, JOHN	8731		City Of Chicago Fire	$659.56
03/10/2011	FENNESSY, SEAN	8750		City Of Chicago Fire	$209.69
03/10/2011	FENNESSY, SEAN	8750		City Of Chicago Fire	$6.50
10/18/2011	FARMER, ERIC	8731		City Of Chicago Fire	$6.50
10/18/2011	FARMER, ERIC	8731		City Of Chicago Fire	$6.08
10/18/2011	FARMER, ERIC	8731		City Of Chicago Fire	$364.00
10/18/2011	FARMER, ERIC	8731		City Of Chicago Fire	$438.66
10/18/2011	FARMER, ERIC	8731		City Of Chicago Fire	$78.15
10/18/2011	FARMER, ERIC	8731		City Of Chicago Fire	$6.50
10/18/2011	FARMER, ERIC	8731		City Of Chicago Fire	$21.73
10/18/2011	FARMER, ERIC	8731		City Of Chicago Fire	$220.16
10/18/2011	FARMER, ERIC	8731		City Of Chicago Fire	$11.73
10/18/2011	FARMER, ERIC	8731		City Of Chicago Fire	$6.50
10/18/2011	FARMER, ERIC	8731		City Of Chicago Fire	$6.50
06/25/2001	Edwards, John	M	09999	City Of Chicago Fire	$293.06
04/17/2009	ESCOBARETE, GEORGE	8801		City Of Chicago Fire	$6.50
05/18/2011	ERNST, JOHN	8728		City Of Chicago Fire	$795.15
05/18/2011	ERNST, JOHN	8728		City Of Chicago Fire	$6.50
05/18/2011	ERNST, JOHN	8728		City Of Chicago Fire	$20.32
06/23/1998	Dietz, Steven	F	00382	City Of Chicago Fire	$369.10
08/15/2009	DUNAGAN, BRIDGETTE	8811		City Of Chicago Fire	$6.50
08/15/2009	DUNAGAN, BRIDGETTE	8811		City Of Chicago Fire	$106.76
08/15/2009	DUNAGAN, BRIDGETTE	8811		City Of Chicago Fire	$69.03
08/15/2009	DUNAGAN, BRIDGETTE	8811		City Of Chicago Fire	$6.50
08/15/2009	DUNAGAN, BRIDGETTE	8811		City Of Chicago Fire	$600.00
08/15/2009	DUNAGAN, BRIDGETTE	8811		City Of Chicago Fire	$0.83
08/15/2009	DUNAGAN, BRIDGETTE	8811		City Of Chicago Fire	$13.78
08/15/2009	DUNAGAN, BRIDGETTE	8811		City Of Chicago Fire	$6.50

Incident Date	Claimant	Rank	Unit of	Insured	Total to be Paid
08/15/2009	DUNAGAN, BRIDGETTE	8811		City Of Chicago Fire	$539.05
10/27/2011	DRAPER, DANIEL	8817		City Of Chicago Fire	$17.39
10/27/2011	DRAPER, DANIEL	8817		City Of Chicago Fire	$679.91
10/27/2011	DRAPER, DANIEL	8817		City Of Chicago Fire	$6.50
10/31/2011	DILLON, PATRICK	8807		City Of Chicago Fire	$6.50
10/31/2011	DILLON, PATRICK	8807		City Of Chicago Fire	$773.97
10/31/2011	DILLON, PATRICK	8807		City Of Chicago Fire	$6.50
10/31/2011	DILLON, PATRICK	8807		City Of Chicago Fire	$231.18
10/31/2011	DILLON, PATRICK	8807		City Of Chicago Fire	$6.50
10/31/2011	DILLON, PATRICK	8807		City Of Chicago Fire	$146.78
10/31/2011	DILLON, PATRICK	8807		City Of Chicago Fire	$113.75
08/19/2009	DIETZ, STEPHEN	8735		City Of Chicago Fire	$317.10
08/24/2011	DELANA, TIMOTHY	8812		City Of Chicago Fire	$6.50
08/24/2011	DELANA, TIMOTHY	8812		City Of Chicago Fire	$2.49
08/24/2011	DELANA, TIMOTHY	8812		City Of Chicago Fire	$155.21
08/24/2011	DELANA, TIMOTHY	8812		City Of Chicago Fire	$6.50
08/24/2011	DELANA, TIMOTHY	8812		City Of Chicago Fire	$2.28
08/24/2011	DELANA, TIMOTHY	8812		City Of Chicago Fire	$155.21
08/24/2011	DELANA, TIMOTHY	8812		City Of Chicago Fire	$6.50
08/24/2011	DELANA, TIMOTHY	8812		City Of Chicago Fire	$2.28
08/24/2011	DELANA, TIMOTHY	8812		City Of Chicago Fire	$155.21
08/24/2011	DELANA, TIMOTHY	8812		City Of Chicago Fire	$6.50
08/24/2011	DELANA, TIMOTHY	8812		City Of Chicago Fire	$2.28
08/24/2011	DELANA, TIMOTHY	8812		City Of Chicago Fire	$163.48
08/24/2011	DELANA, TIMOTHY	8812		City Of Chicago Fire	$6.50
08/24/2011	DELANA, TIMOTHY	8812		City Of Chicago Fire	$2.40
08/24/2011	DELANA, TIMOTHY	8812		City Of Chicago Fire	$155.21
08/24/2011	DELANA, TIMOTHY	8812		City Of Chicago Fire	$6.50
08/24/2011	DELANA, TIMOTHY	8812		City Of Chicago Fire	$2.28
08/24/2011	DELANA, TIMOTHY	8812		City Of Chicago Fire	$71.19
08/24/2011	DELANA, TIMOTHY	8812		City Of Chicago Fire	$6.50
08/24/2011	DELANA, TIMOTHY	8812		City Of Chicago Fire	$155.21
08/24/2011	DELANA, TIMOTHY	8812		City Of Chicago Fire	$2.28

Incident Date	Claimant	Rank	Unit of	Insured	Total to be Paid
08/24/2011	DELANA, TIMOTHY	8812		City Of Chicago Fire	$169.03
08/24/2011	DELANA, TIMOTHY	8812		City Of Chicago Fire	$6.50
07/04/2011	DAHM, BRUCE	8731		City Of Chicago Fire	$123.28
07/04/2011	DAHM, BRUCE	8731		City Of Chicago Fire	$123.28
07/04/2011	DAHM, BRUCE	8731		City Of Chicago Fire	$6.50
07/04/2011	DAHM, BRUCE	8731		City Of Chicago Fire	$9.11
07/04/2011	DAHM, BRUCE	8731		City Of Chicago Fire	$12.15
07/04/2011	DAHM, BRUCE	8731		City Of Chicago Fire	$92.46
07/04/2011	DAHM, BRUCE	8731		City Of Chicago Fire	$12.15
07/04/2011	DAHM, BRUCE	8731		City Of Chicago Fire	$6.50
07/04/2011	DAHM, BRUCE	8731		City Of Chicago Fire	$6.50
08/05/2003	Cordt, Robert	F	09999	City Of Chicago Fire	$251.42
12/06/2004	Collins, John	F	00320	City Of Chicago Fire	$6.50
03/24/2008	Ciara, Michael	P	00003	City Of Chicago Fire	$142.39
08/05/2011	COTTO, JOSE	8731		City Of Chicago Fire	$4.39
08/05/2011	COTTO, JOSE	8731		City Of Chicago Fire	$6.50
08/05/2011	COTTO, JOSE	8731		City Of Chicago Fire	$818.25
08/07/2011	CORONADO, ROBERTO	8801		City Of Chicago Fire	$6.50
08/07/2011	CORONADO, ROBERTO	8801		City Of Chicago Fire	$6.50
08/07/2011	CORONADO, ROBERTO	8801		City Of Chicago Fire	$250.98
08/07/2011	CORONADO, ROBERTO	8801		City Of Chicago Fire	$1.10
08/07/2011	CORONADO, ROBERTO	8801		City Of Chicago Fire	$90.63
08/07/2011	CORONADO, ROBERTO	8801		City Of Chicago Fire	$6.50
08/07/2011	CORONADO, ROBERTO	8801		City Of Chicago Fire	$125.49
08/07/2011	CORONADO, ROBERTO	8801		City Of Chicago Fire	$6.50
08/07/2011	CORONADO, ROBERTO	8801		City Of Chicago Fire	$411.75
09/19/2011	COLWELL, THOMAS	8728		City Of Chicago Fire	$6.50
05/17/2011	COLWELL, JASON	8750		City Of Chicago Fire	$335.75
05/17/2011	COLWELL, JASON	8750		City Of Chicago Fire	$6.50
05/17/2011	COLWELL, JASON	8750		City Of Chicago Fire	$13.63
07/20/2011	CIMORELLI, CHARLES	8750		City Of Chicago Fire	$6.50
07/20/2011	CIMORELLI, CHARLES	8750		City Of Chicago Fire	$6.24
07/20/2011	CIMORELLI, CHARLES	8750		City Of Chicago Fire	$244.13

Incident Date	Claimant	Rank	Unit of	Insured	Total to be Paid
06/15/2010	CHISESI, VINCENT	8750		City Of Chicago Fire	$16.09
06/15/2010	CHISESI, VINCENT	8750		City Of Chicago Fire	$629.61
01/31/2011	CHAMPLAIN, RICHARD	8750		City Of Chicago Fire	$167.31
01/31/2011	CHAMPLAIN, RICHARD	8750		City Of Chicago Fire	$6.79
01/31/2011	CHAMPLAIN, RICHARD	8750		City Of Chicago Fire	$6.50
10/20/2011	CENITI, STEFAN	8749		City Of Chicago Fire	$10.62
10/20/2011	CENITI, STEFAN	8749		City Of Chicago Fire	$21.84
10/20/2011	CENITI, STEFAN	8749		City Of Chicago Fire	$6.50
01/13/2011	CECICH, MICHAEL	FC		City Of Chicago Fire	$67.63
01/13/2011	CECICH, MICHAEL	FC		City Of Chicago Fire	$0.82
01/13/2011	CECICH, MICHAEL	FC		City Of Chicago Fire	$6.50
08/25/2011	CARTER, GERALD	8801		City Of Chicago Fire	$6.50
08/25/2011	CARTER, GERALD	8801		City Of Chicago Fire	$925.12
08/25/2011	CARTER, GERALD	8801		City Of Chicago Fire	$23.64
08/25/2011	CARTER, GERALD	8801		City Of Chicago Fire	$26.40
08/25/2011	CARTER, GERALD	8801		City Of Chicago Fire	$6.50
08/25/2011	CARTER, GERALD	8801		City Of Chicago Fire	$510.80
08/25/2011	CARTER, GERALD	8801		City Of Chicago Fire	$6.50
05/08/2010	CARROLL, WILLIAM	8819		City Of Chicago Fire	$102.09
08/11/2011	CAREY, MAUREEN	8801		City Of Chicago Fire	$6.50
08/11/2011	CAREY, MAUREEN	8801		City Of Chicago Fire	$209.69
01/12/2010	CARBONNEAU, THOMAS	8735		City Of Chicago Fire	$212.34
01/12/2010	CARBONNEAU, THOMAS	8735		City Of Chicago Fire	$245.88
03/10/2005	Baldacci, Joseph	F	00656	City Of Chicago Fire	$519.45
10/19/2010	BROWN, ALICIA	8749		City Of Chicago Fire	$225.00
10/19/2010	BROWN, ALICIA	8749		City Of Chicago Fire	$879.00
10/19/2010	BROWN, ALICIA	8749		City Of Chicago Fire	$110.00
10/19/2010	BROWN, ALICIA	8749		City Of Chicago Fire	$152.00
10/19/2010	BROWN, ALICIA	8749		City Of Chicago Fire	$76.00
12/22/2010	BROWN JR, EGNECHLES	8801		City Of Chicago Fire	$54.48
01/12/2011	BRNE, BERNARD	8731		City Of Chicago Fire	$125.22
01/12/2011	BRNE, BERNARD	8731		City Of Chicago Fire	$178.88
01/12/2011	BRNE, BERNARD	8731		City Of Chicago Fire	$212.34

Incident Date	Claimant	Rank	Unit of	Insured	Total to be Paid
01/12/2011	BRNE, BERNARD	8731		City Of Chicago Fire	$236.09
01/12/2011	BRNE, BERNARD	8731		City Of Chicago Fire	$6.04
10/03/2011	BRADLEY, ANTOINETTE	8750		City Of Chicago Fire	$6.50
10/03/2011	BRADLEY, ANTOINETTE	8750		City Of Chicago Fire	$659.75
05/02/2011	BONGIORNO, LOUIS	8817		City Of Chicago Fire	$6.50
05/02/2011	BONGIORNO, LOUIS	8817		City Of Chicago Fire	$21.78
05/02/2011	BONGIORNO, LOUIS	8817		City Of Chicago Fire	$54.31
05/02/2011	BONGIORNO, LOUIS	8817		City Of Chicago Fire	$6.50
05/02/2011	BONGIORNO, LOUIS	8817		City Of Chicago Fire	$21.78
05/02/2011	BONGIORNO, LOUIS	8817		City Of Chicago Fire	$220.91
05/02/2011	BONGIORNO, LOUIS	8817		City Of Chicago Fire	$6.50
05/02/2011	BONGIORNO, LOUIS	8817		City Of Chicago Fire	$220.91
10/27/2011	BONGIORNO, JAMIE	8750		City Of Chicago Fire	$6.50
10/27/2011	BONGIORNO, JAMIE	8750		City Of Chicago Fire	$893.79
10/27/2011	BONGIORNO, JAMIE	8750		City Of Chicago Fire	$6.50
10/27/2011	BONGIORNO, JAMIE	8750		City Of Chicago Fire	$211.36
08/04/2011	BASTIAN, MICHAEL			City Of Chicago Fire	$18.06
08/04/2011	BASTIAN, MICHAEL			City Of Chicago Fire	$6.50
08/04/2011	BASTIAN, MICHAEL			City Of Chicago Fire	$444.82
09/12/2011	BARRY, GERALD	8801		City Of Chicago Fire	$15.86
09/12/2011	BARRY, GERALD	8801		City Of Chicago Fire	$620.53
09/12/2011	BARRY, GERALD	8801		City Of Chicago Fire	$6.50
11/06/2011	BALTAZAR, BENNY	8811		City Of Chicago Fire	$6.50
11/06/2011	BALTAZAR, BENNY	8811		City Of Chicago Fire	$13.89
11/06/2011	BALTAZAR, BENNY	8811		City Of Chicago Fire	$0.74
11/06/2011	BALTAZAR, BENNY	8811		City Of Chicago Fire	$28.80
11/06/2011	BALTAZAR, BENNY	8811		City Of Chicago Fire	$25.03
11/06/2011	BALTAZAR, BENNY	8811		City Of Chicago Fire	$6.50
11/06/2011	BALTAZAR, BENNY	8811		City Of Chicago Fire	$0.35
11/06/2011	BALTAZAR, BENNY	8811		City Of Chicago Fire	$6.50
07/05/2011	ARIAZ, COLETTE	8801		City Of Chicago Fire	$88.07
07/05/2011	ARIAZ, COLETTE	8801		City Of Chicago Fire	$6.50
10/29/2011	ARENS, ROBERT	8801		City Of Chicago Fire	$6.50

Incident Date	Claimant	Rank	Unit of	Insured	Total to be Paid
10/29/2011	ARENS, ROBERT	8801		City Of Chicago Fire	$13.70
10/29/2011	ARENS, ROBERT	8801		City Of Chicago Fire	$536.08
10/29/2011	ARENS, ROBERT	8801		City Of Chicago Fire	$2.47
10/29/2011	ARENS, ROBERT	8801		City Of Chicago Fire	$6.50
10/29/2011	ARENS, ROBERT	8801		City Of Chicago Fire	$115.96
10/29/2011	ARENS, ROBERT	8801		City Of Chicago Fire	$2.10
10/29/2011	ARENS, ROBERT	8801		City Of Chicago Fire	$6.50
10/29/2011	ARENS, ROBERT	8801		City Of Chicago Fire	$45.20
09/24/2011	ALEXANDER, LAVERN	8731		City Of Chicago Fire	$242.43
09/24/2011	ALEXANDER, LAVERN	8731		City Of Chicago Fire	$6.50
09/24/2011	ALEXANDER, LAVERN	8731		City Of Chicago Fire	$6.20
09/24/2011	ALEXANDER, LAVERN	8731		City Of Chicago Fire	$6.50
09/24/2011	ALEXANDER, LAVERN	8731		City Of Chicago Fire	$15.05
09/24/2011	ALEXANDER, LAVERN	8731		City Of Chicago Fire	$6.50
09/24/2011	ALEXANDER, LAVERN	8731		City Of Chicago Fire	$206.10
09/24/2011	ALEXANDER, LAVERN	8731		City Of Chicago Fire	$10.54
09/24/2011	ALEXANDER, LAVERN	8731		City Of Chicago Fire	$6.50
09/24/2011	ALEXANDER, LAVERN	8731		City Of Chicago Fire	$412.21
09/24/2011	ALEXANDER, LAVERN	8731		City Of Chicago Fire	$5.27
09/24/2011	ALEXANDER, LAVERN	8731		City Of Chicago Fire	$6.50
09/24/2011	ALEXANDER, LAVERN	8731		City Of Chicago Fire	$588.57
Number	Amount				
Total: 1304	$134,423.48				

Insured Name1: City Of Chicago Police

08/23/2008	Zayas, Alberto	P	00015	City Of Chicago Police	$6.50
08/23/2008	Zayas, Alberto	P	00015	City Of Chicago Police	$184.10
08/23/2008	Zayas, Alberto	P	00015	City Of Chicago Police	$4.70
10/07/2011	ZIEMBA, CATHERINE	9161		City Of Chicago Police	$18.68
10/07/2011	ZIEMBA, CATHERINE	9161		City Of Chicago Police	$6.50
10/07/2011	ZIEMBA, CATHERINE	9161		City Of Chicago Police	$189.56
10/07/2011	ZIEMBA, CATHERINE	9161		City Of Chicago Police	$11.34
10/07/2011	ZIEMBA, CATHERINE	9161		City Of Chicago Police	$6.50
10/07/2011	ZIEMBA, CATHERINE	9161		City Of Chicago Police	$115.08

Incident Date	Claimant	Rank	Unit of	Insured	Total to be Paid
10/07/2011	ZIEMBA, CATHERINE	9161		City Of Chicago Police	$8.61
10/07/2011	ZIEMBA, CATHERINE	9161		City Of Chicago Police	$6.50
10/07/2011	ZIEMBA, CATHERINE	9161		City Of Chicago Police	$87.34
10/07/2011	ZIEMBA, CATHERINE	9161		City Of Chicago Police	$10.63
10/07/2011	ZIEMBA, CATHERINE	9161		City Of Chicago Police	$6.50
10/07/2011	ZIEMBA, CATHERINE	9161		City Of Chicago Police	$107.89
06/02/2011	ZATTAIR, NICK	9161	009	City Of Chicago Police	$6.50
06/02/2011	ZATTAIR, NICK	9161	009	City Of Chicago Police	$314.52
02/17/2011	ZAHLMANN, KRISTINE	3286	010	City Of Chicago Police	$1.01
02/17/2011	ZAHLMANN, KRISTINE	3286	010	City Of Chicago Police	$82.96
02/17/2011	ZAHLMANN, KRISTINE	3286	010	City Of Chicago Police	$429.39
02/17/2011	ZAHLMANN, KRISTINE	3286	010	City Of Chicago Police	$1.01
02/17/2011	ZAHLMANN, KRISTINE	3286	010	City Of Chicago Police	$6.50
02/17/2011	ZAHLMANN, KRISTINE	3286	010	City Of Chicago Police	$6.50
02/17/2011	ZAHLMANN, KRISTINE	3286	010	City Of Chicago Police	$429.39
02/17/2011	ZAHLMANN, KRISTINE	3286	010	City Of Chicago Police	$6.50
02/17/2011	ZAHLMANN, KRISTINE	3286	010	City Of Chicago Police	$82.96
02/17/2011	ZAHLMANN, KRISTINE	3286	010	City Of Chicago Police	$6.50
02/17/2011	ZAHLMANN, KRISTINE	3286	010	City Of Chicago Police	$226.52
05/14/2011	YOCKEY, RODNEY	9161		City Of Chicago Police	$8.55
05/14/2011	YOCKEY, RODNEY	9161		City Of Chicago Police	$6.50
05/14/2011	YOCKEY, RODNEY	9161		City Of Chicago Police	$3.01
05/14/2011	YOCKEY, RODNEY	9161		City Of Chicago Police	$205.01
05/14/2011	YOCKEY, RODNEY	9161		City Of Chicago Police	$6.50
05/14/2011	YOCKEY, RODNEY	9161		City Of Chicago Police	$0.66
09/08/1997	Wright-Krygowski, Tammi L	P	00022	City Of Chicago Police	$10.51
09/08/1997	Wright-Krygowski, Tammi L	P	00022	City Of Chicago Police	$6.50
09/08/1997	Wright-Krygowski, Tammi L	P	00022	City Of Chicago Police	$259.05
09/08/1997	Wright-Krygowski, Tammi L	P	00022	City Of Chicago Police	$6.50
09/08/1997	Wright-Krygowski, Tammi L	P	00022	City Of Chicago Police	$444.03
01/08/2007	Woznicki, Robert A	P	00016	City Of Chicago Police	$450.49
09/02/2008	Wilson, Daniele L	P	00006	City Of Chicago Police	$6.50
09/02/2008	Wilson, Daniele L	P	00006	City Of Chicago Police	$0.82

Incident Date	Claimant	Rank	Unit of	Insured	Total to be Paid
09/02/2008	Wilson, Daniele L	P	00006	City Of Chicago Police	$67.63
09/02/2008	Wilson, Daniele L	P	00006	City Of Chicago Police	$6.50
09/02/2008	Wilson, Daniele L	P	00006	City Of Chicago Police	$631.16
10/04/1995	Watts, Van	P	00003	City Of Chicago Police	$233.30
10/04/1995	Watts, Van	P	00003	City Of Chicago Police	$6.50
10/04/1995	Watts, Van	P	00003	City Of Chicago Police	$2.82
02/23/2003	Watkins, Octavia	P	00021	City Of Chicago Police	$6.50
02/23/2003	Watkins, Octavia	P	00021	City Of Chicago Police	$124.03
02/03/2008	Washington, Lance W	P	00018	City Of Chicago Police	$254.76
02/03/2008	Washington, Lance W	P	00018	City Of Chicago Police	$6.50
04/14/2011	WYROBA, ALBERT	9161	315	City Of Chicago Police	$133.59
04/14/2011	WYROBA, ALBERT	9161	315	City Of Chicago Police	$6.50
04/14/2011	WYROBA, ALBERT	9161	315	City Of Chicago Police	$689.63
04/14/2011	WYROBA, ALBERT	9161	315	City Of Chicago Police	$9.88
04/14/2011	WYROBA, ALBERT	9161	315	City Of Chicago Police	$6.50
04/14/2011	WYROBA, ALBERT	9161	315	City Of Chicago Police	$100.19
04/14/2011	WYROBA, ALBERT	9161	315	City Of Chicago Police	$9.88
04/14/2011	WYROBA, ALBERT	9161	315	City Of Chicago Police	$6.50
04/14/2011	WYROBA, ALBERT	9161	315	City Of Chicago Police	$100.19
04/14/2011	WYROBA, ALBERT	9161	315	City Of Chicago Police	$13.17
04/14/2011	WYROBA, ALBERT	9161	315	City Of Chicago Police	$13.17
04/14/2011	WYROBA, ALBERT	9161	315	City Of Chicago Police	$477.62
04/14/2011	WYROBA, ALBERT	9161	315	City Of Chicago Police	$6.50
04/14/2011	WYROBA, ALBERT	9161	315	City Of Chicago Police	$6.50
04/14/2011	WYROBA, ALBERT	9161	315	City Of Chicago Police	$133.59
11/05/2011	WRIGHT, DAVID	9171	640	City Of Chicago Police	$6.50
11/05/2011	WRIGHT, DAVID	9171	640	City Of Chicago Police	$146.78
11/05/2011	WRIGHT, DAVID	9171	640	City Of Chicago Police	$16.45
11/05/2011	WRIGHT, DAVID	9171	640	City Of Chicago Police	$405.20
11/05/2011	WRIGHT, DAVID	9171	640	City Of Chicago Police	$6.50
11/29/2010	WOJTASIK, JAY	9161		City Of Chicago Police	$118.17
11/29/2010	WOJTASIK, JAY	9161		City Of Chicago Police	$11.65
11/29/2010	WOJTASIK, JAY	9161		City Of Chicago Police	$11.65

Incident Date	Claimant	Rank	Unit of	Insured	Total to be Paid
11/29/2010	WOJTASIK, JAY	9161		City Of Chicago Police	$120.03
11/29/2010	WOJTASIK, JAY	9161		City Of Chicago Police	$6.50
11/29/2010	WOJTASIK, JAY	9161		City Of Chicago Police	$11.83
11/29/2010	WOJTASIK, JAY	9161		City Of Chicago Police	$99.16
11/29/2010	WOJTASIK, JAY	9161		City Of Chicago Police	$6.50
11/29/2010	WOJTASIK, JAY	9161		City Of Chicago Police	$3.26
11/29/2010	WOJTASIK, JAY	9161		City Of Chicago Police	$6.50
11/29/2010	WOJTASIK, JAY	9161		City Of Chicago Police	$6.50
11/29/2010	WOJTASIK, JAY	9161		City Of Chicago Police	$118.17
11/29/2010	WOJTASIK, JAY	9161		City Of Chicago Police	$11.65
11/29/2010	WOJTASIK, JAY	9161		City Of Chicago Police	$6.50
11/29/2010	WOJTASIK, JAY	9161		City Of Chicago Police	$118.17
06/28/2010	WILSON, ROBERT	9161	008	City Of Chicago Police	$6.50
06/28/2010	WILSON, ROBERT	9161	008	City Of Chicago Police	$99.34
06/28/2010	WILSON, ROBERT	9161	008	City Of Chicago Police	$1.46
09/03/2009	WILLIAMS, RICKEY	9161	006	City Of Chicago Police	$3.61
09/03/2009	WILLIAMS, RICKEY	9161	006	City Of Chicago Police	$6.50
09/03/2009	WILLIAMS, RICKEY	9161	006	City Of Chicago Police	$116.94
09/03/2009	WILLIAMS, RICKEY	9161	006	City Of Chicago Police	$141.36
09/03/2009	WILLIAMS, RICKEY	9161	006	City Of Chicago Police	$2.98
09/03/2009	WILLIAMS, RICKEY	9161	006	City Of Chicago Police	$6.50
03/08/2010	WILLIAMS, DAWN	9161	152	City Of Chicago Police	$222.86
03/08/2010	WILLIAMS, DAWN	9161	152	City Of Chicago Police	$6.50
03/08/2010	WILLIAMS, DAWN	9161	152	City Of Chicago Police	$6.50
03/08/2010	WILLIAMS, DAWN	9161	152	City Of Chicago Police	$222.86
03/08/2010	WILLIAMS, DAWN	9161	152	City Of Chicago Police	$6.50
08/31/2011	WILLIAMS, ANDRE	9161		City Of Chicago Police	$198.18
08/31/2011	WILLIAMS, ANDRE	9161		City Of Chicago Police	$6.50
08/31/2011	WILLIAMS, ANDRE	9161		City Of Chicago Police	$61.65
08/31/2011	WILLIAMS, ANDRE	9161		City Of Chicago Police	$0.76
08/31/2011	WILLIAMS, ANDRE	9161		City Of Chicago Police	$6.50
08/31/2011	WILLIAMS, ANDRE	9161		City Of Chicago Police	$62.75
08/31/2011	WILLIAMS, ANDRE	9161		City Of Chicago Police	$5.06

Incident Date	Claimant	Rank	Unit of	Insured	Total to be Paid
08/31/2011	WILLIAMS, ANDRE	9161		City Of Chicago Police	$6.50
08/29/2011	WIECZOREK, LAURA	9171		City Of Chicago Police	$6.50
08/29/2011	WIECZOREK, LAURA	9171		City Of Chicago Police	$234.85
08/29/2011	WIECZOREK, LAURA	9171		City Of Chicago Police	$6.50
08/29/2011	WIECZOREK, LAURA	9171		City Of Chicago Police	$6.50
08/29/2011	WIECZOREK, LAURA	9171		City Of Chicago Police	$6.50
08/29/2011	WIECZOREK, LAURA	9171		City Of Chicago Police	$6.50
08/29/2011	WIECZOREK, LAURA	9171		City Of Chicago Police	$421.58
08/29/2011	WIECZOREK, LAURA	9171		City Of Chicago Police	$6.50
08/29/2011	WIECZOREK, LAURA	9171		City Of Chicago Police	$891.10
08/29/2011	WIECZOREK, LAURA	9171		City Of Chicago Police	$6.50
08/29/2011	WIECZOREK, LAURA	9171		City Of Chicago Police	$410.54
08/29/2011	WIECZOREK, LAURA	9171		City Of Chicago Police	$6.50
08/29/2011	WIECZOREK, LAURA	9171		City Of Chicago Police	$666.39
08/29/2011	WIECZOREK, LAURA	9171		City Of Chicago Police	$222.56
08/29/2011	WIECZOREK, LAURA	9171		City Of Chicago Police	$624.56
08/06/2011	WHITE, ROBERT	9161	044	City Of Chicago Police	$6.50
08/06/2011	WHITE, ROBERT	9161	044	City Of Chicago Police	$6.50
08/06/2011	WHITE, ROBERT	9161	044	City Of Chicago Police	$426.65
08/06/2011	WHITE, ROBERT	9161	044	City Of Chicago Police	$4.56
08/06/2011	WHITE, ROBERT	9161	044	City Of Chicago Police	$10.90
08/06/2011	WHITE, ROBERT	9161	044	City Of Chicago Police	$178.31
07/24/2011	WHITE, NICHOLAS	9161		City Of Chicago Police	$17.82
07/24/2011	WHITE, NICHOLAS	9161		City Of Chicago Police	$6.50
06/08/2011	WETZEL, DAVID	9161		City Of Chicago Police	$6.50
06/08/2011	WETZEL, DAVID	9161		City Of Chicago Police	$13.17
06/08/2011	WETZEL, DAVID	9161		City Of Chicago Police	$166.99
06/08/2011	WETZEL, DAVID	9161		City Of Chicago Police	$6.50
06/08/2011	WETZEL, DAVID	9161		City Of Chicago Police	$16.46
06/08/2011	WETZEL, DAVID	9161		City Of Chicago Police	$794.70
06/08/2011	WETZEL, DAVID	9161		City Of Chicago Police	$6.50
06/08/2011	WETZEL, DAVID	9161		City Of Chicago Police	$20.31
06/08/2011	WETZEL, DAVID	9161		City Of Chicago Police	$133.59

Incident Date	Claimant	Rank	Unit of	Insured	Total to be Paid
06/08/2011	WETZEL, DAVID	9161		City Of Chicago Police	$6.50
06/08/2011	WETZEL, DAVID	9161		City Of Chicago Police	$13.17
06/08/2011	WETZEL, DAVID	9161		City Of Chicago Police	$133.59
06/08/2011	WETZEL, DAVID	9161		City Of Chicago Police	$6.50
06/08/2011	WETZEL, DAVID	9161		City Of Chicago Police	$13.17
06/08/2011	WETZEL, DAVID	9161		City Of Chicago Police	$133.59
06/08/2011	WETZEL, DAVID	9161		City Of Chicago Police	$6.50
06/08/2011	WETZEL, DAVID	9161		City Of Chicago Police	$13.17
06/08/2011	WETZEL, DAVID	9161		City Of Chicago Police	$59.48
06/08/2011	WETZEL, DAVID	9161		City Of Chicago Police	$6.50
06/08/2011	WETZEL, DAVID	9161		City Of Chicago Police	$59.48
06/08/2011	WETZEL, DAVID	9161		City Of Chicago Police	$6.50
06/08/2011	WETZEL, DAVID	9161		City Of Chicago Police	$133.59
06/08/2011	WETZEL, DAVID	9161		City Of Chicago Police	$6.50
06/08/2011	WETZEL, DAVID	9161		City Of Chicago Police	$13.17
06/08/2011	WETZEL, DAVID	9161		City Of Chicago Police	$120.75
06/08/2011	WETZEL, DAVID	9161		City Of Chicago Police	$6.50
06/08/2011	WETZEL, DAVID	9161		City Of Chicago Police	$11.91
06/08/2011	WETZEL, DAVID	9161		City Of Chicago Police	$133.59
06/08/2011	WETZEL, DAVID	9161		City Of Chicago Police	$6.50
06/08/2011	WETZEL, DAVID	9161		City Of Chicago Police	$13.17
06/08/2011	WETZEL, DAVID	9161		City Of Chicago Police	$166.99
06/08/2011	WETZEL, DAVID	9161		City Of Chicago Police	$6.50
06/08/2011	WETZEL, DAVID	9161		City Of Chicago Police	$16.46
06/08/2011	WETZEL, DAVID	9161		City Of Chicago Police	$133.59
08/08/2009	WESSELHOFF, MARK	9161	012	City Of Chicago Police	$15.21
09/11/2011	WELLS, MICHAEL	9161		City Of Chicago Police	$209.90
09/11/2011	WELLS, MICHAEL	9161		City Of Chicago Police	$6.50
09/11/2011	WELLS, MICHAEL	9161		City Of Chicago Police	$209.90
09/11/2011	WELLS, MICHAEL	9161		City Of Chicago Police	$6.50
08/16/2010	WEITZMAN, JOSHUA			City Of Chicago Police	$13.67
08/16/2010	WEITZMAN, JOSHUA			City Of Chicago Police	$105.33
08/16/2010	WEITZMAN, JOSHUA			City Of Chicago Police	$13.67

Incident Date	Claimant	Rank	Unit of	Insured	Total to be Paid
08/16/2010	WEITZMAN, JOSHUA			City Of Chicago Police	$6.50
08/16/2010	WEITZMAN, JOSHUA			City Of Chicago Police	$138.73
08/16/2010	WEITZMAN, JOSHUA			City Of Chicago Police	$15.20
08/16/2010	WEITZMAN, JOSHUA			City Of Chicago Police	$6.50
08/16/2010	WEITZMAN, JOSHUA			City Of Chicago Police	$154.15
08/16/2010	WEITZMAN, JOSHUA			City Of Chicago Police	$15.19
08/16/2010	WEITZMAN, JOSHUA			City Of Chicago Police	$6.50
08/16/2010	WEITZMAN, JOSHUA			City Of Chicago Police	$154.14
08/16/2010	WEITZMAN, JOSHUA			City Of Chicago Police	$13.67
08/16/2010	WEITZMAN, JOSHUA			City Of Chicago Police	$6.50
08/16/2010	WEITZMAN, JOSHUA			City Of Chicago Police	$138.73
08/16/2010	WEITZMAN, JOSHUA			City Of Chicago Police	$13.67
08/16/2010	WEITZMAN, JOSHUA			City Of Chicago Police	$6.50
08/16/2010	WEITZMAN, JOSHUA			City Of Chicago Police	$138.73
08/16/2010	WEITZMAN, JOSHUA			City Of Chicago Police	$6.50
08/16/2010	WEITZMAN, JOSHUA			City Of Chicago Police	$138.73
08/16/2010	WEITZMAN, JOSHUA			City Of Chicago Police	$3.29
08/16/2010	WEITZMAN, JOSHUA			City Of Chicago Police	$6.50
08/16/2010	WEITZMAN, JOSHUA			City Of Chicago Police	$33.40
08/16/2010	WEITZMAN, JOSHUA			City Of Chicago Police	$6.50
08/16/2010	WEITZMAN, JOSHUA			City Of Chicago Police	$6.50
08/16/2010	WEITZMAN, JOSHUA			City Of Chicago Police	$10.38
08/16/2010	WEITZMAN, JOSHUA			City Of Chicago Police	$6.50
08/16/2010	WEITZMAN, JOSHUA			City Of Chicago Police	$102.75
08/11/2011	WEBB, MICHAEL	9161		City Of Chicago Police	$6.96
08/11/2011	WEBB, MICHAEL	9161		City Of Chicago Police	$6.50
08/11/2011	WEBB, MICHAEL	9161		City Of Chicago Police	$52.95
08/11/2011	WEBB, MICHAEL	9161		City Of Chicago Police	$171.55
08/11/2011	WEBB, MICHAEL	9161		City Of Chicago Police	$6.50
10/15/2010	WEATHERSBY LEE, KAREN	9161		City Of Chicago Police	$6.50
10/15/2010	WEATHERSBY LEE, KAREN	9161		City Of Chicago Police	$5.27
10/15/2010	WEATHERSBY LEE, KAREN	9161		City Of Chicago Police	$6.50
10/15/2010	WEATHERSBY LEE, KAREN	9161		City Of Chicago Police	$206.10

Incident Date	Claimant	Rank	Unit of	Insured	Total to be Paid
10/15/2010	WEATHERSBY LEE, KAREN	9161		City Of Chicago Police	$1.82
10/15/2010	WEATHERSBY LEE, KAREN	9161		City Of Chicago Police	$6.50
10/15/2010	WEATHERSBY LEE, KAREN	9161		City Of Chicago Police	$149.89
10/15/2010	WEATHERSBY LEE, KAREN	9161		City Of Chicago Police	$14.71
10/15/2010	WEATHERSBY LEE, KAREN	9161		City Of Chicago Police	$6.50
10/15/2010	WEATHERSBY LEE, KAREN	9161		City Of Chicago Police	$575.36
10/15/2010	WEATHERSBY LEE, KAREN	9161		City Of Chicago Police	$2.03
10/15/2010	WEATHERSBY LEE, KAREN	9161		City Of Chicago Police	$6.50
10/15/2010	WEATHERSBY LEE, KAREN	9161		City Of Chicago Police	$608.40
10/15/2010	WEATHERSBY LEE, KAREN	9161		City Of Chicago Police	$6.50
10/15/2010	WEATHERSBY LEE, KAREN	9161		City Of Chicago Police	$15.54
10/15/2010	WEATHERSBY LEE, KAREN	9161		City Of Chicago Police	$79.26
10/15/2010	WEATHERSBY LEE, KAREN	9161		City Of Chicago Police	$6.63
10/15/2010	WEATHERSBY LEE, KAREN	9161		City Of Chicago Police	$258.93
07/15/2009	WATERS IV, MILTON			City Of Chicago Police	$519.67
09/18/2011	WASHINGTON, ROGER	9161		City Of Chicago Police	$2.13
09/18/2011	WASHINGTON, ROGER	9161		City Of Chicago Police	$6.50
09/18/2011	WASHINGTON, ROGER	9161		City Of Chicago Police	$52.40
11/17/2011	WARD, REGINALD	9161	193	City Of Chicago Police	$9.32
09/27/2010	WALLACE, ADAM	9161		City Of Chicago Police	$99.09
09/27/2010	WALLACE, ADAM	9161		City Of Chicago Police	$6.50
09/27/2010	WALLACE, ADAM	9161		City Of Chicago Police	$51.37
09/27/2010	WALLACE, ADAM	9161		City Of Chicago Police	$6.50
09/27/2010	WALLACE, ADAM	9161		City Of Chicago Police	$152.66
09/27/2010	WALLACE, ADAM	9161		City Of Chicago Police	$16.46
09/27/2010	WALLACE, ADAM	9161		City Of Chicago Police	$6.50
09/27/2010	WALLACE, ADAM	9161		City Of Chicago Police	$166.99
09/27/2010	WALLACE, ADAM	9161		City Of Chicago Police	$16.46
09/27/2010	WALLACE, ADAM	9161		City Of Chicago Police	$6.50
09/27/2010	WALLACE, ADAM	9161		City Of Chicago Police	$166.99
09/27/2010	WALLACE, ADAM	9161		City Of Chicago Police	$16.46
09/27/2010	WALLACE, ADAM	9161		City Of Chicago Police	$6.50
09/27/2010	WALLACE, ADAM	9161		City Of Chicago Police	$166.99

Incident Date	Claimant	Rank	Unit of	Insured	Total to be Paid
09/27/2010	WALLACE, ADAM	9161		City Of Chicago Police	$19.75
09/27/2010	WALLACE, ADAM	9161		City Of Chicago Police	$6.50
09/27/2010	WALLACE, ADAM	9161		City Of Chicago Police	$200.38
09/27/2010	WALLACE, ADAM	9161		City Of Chicago Police	$13.17
09/27/2010	WALLACE, ADAM	9161		City Of Chicago Police	$6.50
09/27/2010	WALLACE, ADAM	9161		City Of Chicago Police	$133.59
09/27/2010	WALLACE, ADAM	9161		City Of Chicago Police	$6.50
09/27/2010	WALLACE, ADAM	9161		City Of Chicago Police	$16.46
09/27/2010	WALLACE, ADAM	9161		City Of Chicago Police	$6.50
09/27/2010	WALLACE, ADAM	9161		City Of Chicago Police	$166.99
09/27/2010	WALLACE, ADAM	9161		City Of Chicago Police	$13.17
09/27/2010	WALLACE, ADAM	9161		City Of Chicago Police	$6.50
09/27/2010	WALLACE, ADAM	9161		City Of Chicago Police	$218.36
09/27/2010	WALLACE, ADAM	9161		City Of Chicago Police	$6.50
09/27/2010	WALLACE, ADAM	9161		City Of Chicago Police	$21.52
09/27/2010	WALLACE, ADAM	9161		City Of Chicago Police	$133.59
03/01/2011	WALLACE, ADAM	9161	153	City Of Chicago Police	$37.22
03/01/2011	WALLACE, ADAM	9161	153	City Of Chicago Police	$916.90
03/01/2011	WALLACE, ADAM	9161	153	City Of Chicago Police	$6.50
07/21/2011	WAGNER, RYAN	9161	020	City Of Chicago Police	$13.17
07/21/2011	WAGNER, RYAN	9161	020	City Of Chicago Police	$6.50
07/21/2011	WAGNER, RYAN	9161	020	City Of Chicago Police	$133.59
07/21/2011	WAGNER, RYAN	9161	020	City Of Chicago Police	$6.50
07/21/2011	WAGNER, RYAN	9161	020	City Of Chicago Police	$173.95
07/21/2011	WAGNER, RYAN	9161	020	City Of Chicago Police	$133.59
07/21/2011	WAGNER, RYAN	9161	020	City Of Chicago Police	$6.50
07/21/2011	WAGNER, RYAN	9161	020	City Of Chicago Police	$3.31
07/21/2011	WAGNER, RYAN	9161	020	City Of Chicago Police	$6.50
07/21/2011	WAGNER, RYAN	9161	020	City Of Chicago Police	$225.20
07/21/2011	WAGNER, RYAN	9161	020	City Of Chicago Police	$13.17
07/21/2011	WAGNER, RYAN	9161	020	City Of Chicago Police	$6.50
07/21/2011	WAGNER, RYAN	9161	020	City Of Chicago Police	$133.59
07/21/2011	WAGNER, RYAN	9161	020	City Of Chicago Police	$13.17

Incident Date	Claimant	Rank	Unit of	Insured	Total to be Paid
07/21/2011	WAGNER, RYAN	9161	020	City Of Chicago Police	$6.50
07/21/2011	WAGNER, RYAN	9161	020	City Of Chicago Police	$133.59
07/21/2011	WAGNER, RYAN	9161	020	City Of Chicago Police	$13.17
07/21/2011	WAGNER, RYAN	9161	020	City Of Chicago Police	$6.50
07/21/2011	WAGNER, RYAN	9161	020	City Of Chicago Police	$133.59
07/21/2011	WAGNER, RYAN	9161	020	City Of Chicago Police	$133.59
07/21/2011	WAGNER, RYAN	9161	020	City Of Chicago Police	$13.17
07/21/2011	WAGNER, RYAN	9161	020	City Of Chicago Police	$13.17
07/21/2011	WAGNER, RYAN	9161	020	City Of Chicago Police	$6.50
01/09/1997	Vanvegten, Andre H	P	09999	City Of Chicago Police	$6.50
01/09/1997	Vanvegten, Andre H	P	09999	City Of Chicago Police	$303.69
01/09/1997	Vanvegten, Andre H	P	09999	City Of Chicago Police	$296.40
01/09/1997	Vanvegten, Andre H	P	09999	City Of Chicago Police	$108.82
01/09/1997	Vanvegten, Andre H	P	09999	City Of Chicago Police	$423.90
01/09/1997	Vanvegten, Andre H	P	09999	City Of Chicago Police	$639.38
01/09/1997	Vanvegten, Andre H	P	09999	City Of Chicago Police	$8.34
01/09/1997	Vanvegten, Andre H	P	09999	City Of Chicago Police	$16.34
01/09/1997	Vanvegten, Andre H	P	09999	City Of Chicago Police	$296.40
01/09/1997	Vanvegten, Andre H	P	09999	City Of Chicago Police	$423.60
03/25/1990	Valient, Bridget	P	00007	City Of Chicago Police	$0.82
03/25/1990	Valient, Bridget	P	00007	City Of Chicago Police	$6.50
03/25/1990	Valient, Bridget	P	00007	City Of Chicago Police	$67.63
07/02/2008	Valenti, Ross	P	00019	City Of Chicago Police	$6.50
07/02/2008	Valenti, Ross	P	00019	City Of Chicago Police	$15.41
07/02/2008	Valenti, Ross	P	00019	City Of Chicago Police	$6.50
07/02/2008	Valenti, Ross	P	00019	City Of Chicago Police	$602.96
07/02/2008	Valenti, Ross	P	00019	City Of Chicago Police	$47.86
10/30/2011	VIVERITO, VINCENT	9171		City Of Chicago Police	$13.39
10/30/2011	VIVERITO, VINCENT	9171		City Of Chicago Police	$6.50
10/30/2011	VIVERITO, VINCENT	9171		City Of Chicago Police	$523.81
08/25/2011	VILLANUEVA, ARTURO	9161	022	City Of Chicago Police	$6.50
08/25/2011	VILLANUEVA, ARTURO	9161	022	City Of Chicago Police	$10.34
08/25/2011	VILLANUEVA, ARTURO	9161	022	City Of Chicago Police	$6.13

Incident Date	Claimant	Rank	Unit of	Insured	Total to be Paid
09/29/2011	VILLA, JOSE	9161		City Of Chicago Police	$6.50
09/29/2011	VILLA, JOSE	9161		City Of Chicago Police	$197.76
06/25/2010	VERDIN, ROBERTO			City Of Chicago Police	$6.50
06/25/2010	VERDIN, ROBERTO			City Of Chicago Police	$817.80
08/02/2011	VENCES, SERGIO	9161	011	City Of Chicago Police	$194.45
08/02/2011	VENCES, SERGIO	9161	011	City Of Chicago Police	$6.50
08/02/2011	VENCES, SERGIO	9161	011	City Of Chicago Police	$8.44
08/02/2011	VENCES, SERGIO	9161	011	City Of Chicago Police	$58.57
08/02/2011	VENCES, SERGIO	9161	011	City Of Chicago Police	$6.50
08/02/2011	VENCES, SERGIO	9161	011	City Of Chicago Police	$0.71
08/02/2011	VENCES, SERGIO	9161	011	City Of Chicago Police	$0.71
08/02/2011	VENCES, SERGIO	9161	011	City Of Chicago Police	$58.57
08/02/2011	VENCES, SERGIO	9161	011	City Of Chicago Police	$6.50
08/02/2011	VENCES, SERGIO	9161	011	City Of Chicago Police	$153.90
08/02/2011	VENCES, SERGIO	9161	011	City Of Chicago Police	$6.50
08/02/2011	VENCES, SERGIO	9161	011	City Of Chicago Police	$7.64
08/02/2011	VENCES, SERGIO	9161	011	City Of Chicago Police	$177.35
08/02/2011	VENCES, SERGIO	9161	011	City Of Chicago Police	$6.50
08/02/2011	VENCES, SERGIO	9161	011	City Of Chicago Police	$4.78
08/02/2011	VENCES, SERGIO	9161	011	City Of Chicago Police	$194.45
08/02/2011	VENCES, SERGIO	9161	011	City Of Chicago Police	$6.50
08/02/2011	VENCES, SERGIO	9161	011	City Of Chicago Police	$8.44
06/14/2011	VEGA, ARTURO	9161	010	City Of Chicago Police	$1.87
06/14/2011	VEGA, ARTURO	9161	010	City Of Chicago Police	$5.71
06/14/2011	VEGA, ARTURO	9161	010	City Of Chicago Police	$1.87
01/07/2011	VEGA, ANA	3286		City Of Chicago Police	$6.50
01/07/2011	VEGA, ANA	3286		City Of Chicago Police	$105.68
01/07/2011	VEGA, ANA	3286		City Of Chicago Police	$121.53
01/07/2011	VEGA, ANA	3286		City Of Chicago Police	$6.99
01/07/2011	VEGA, ANA	3286		City Of Chicago Police	$125.00
01/07/2011	VEGA, ANA	3286		City Of Chicago Police	$6.50
11/04/2011	VASQUEZ, VINCENT	9161	044	City Of Chicago Police	$6.50
11/04/2011	VASQUEZ, VINCENT	9161	044	City Of Chicago Police	$10.62

Incident Date	Claimant	Rank	Unit of	Insured	Total to be Paid
11/04/2011	VASQUEZ, VINCENT	9161	044	City Of Chicago Police	$6.50
11/04/2011	VASQUEZ, VINCENT	9161	044	City Of Chicago Police	$4.85
11/04/2011	VASQUEZ, VINCENT	9161	044	City Of Chicago Police	$33.46
11/04/2011	VASQUEZ, VINCENT	9161	044	City Of Chicago Police	$6.50
11/04/2011	VASQUEZ, VINCENT	9161	044	City Of Chicago Police	$16.14
11/04/2011	VASQUEZ, VINCENT	9161	044	City Of Chicago Police	$209.60
11/04/2011	VASQUEZ, VINCENT	9161	044	City Of Chicago Police	$6.50
11/04/2011	VASQUEZ, VINCENT	9161	044	City Of Chicago Police	$8.51
06/22/2011	VARGAS, THOMAS	9161		City Of Chicago Police	$0.58
06/22/2011	VARGAS, THOMAS	9161		City Of Chicago Police	$6.50
06/22/2011	VARGAS, THOMAS	9161		City Of Chicago Police	$39.32
06/22/2011	VARGAS, THOMAS	9161		City Of Chicago Police	$0.83
06/22/2011	VARGAS, THOMAS	9161		City Of Chicago Police	$6.50
06/22/2011	VARGAS, THOMAS	9161		City Of Chicago Police	$56.17
06/22/2011	VARGAS, THOMAS	9161		City Of Chicago Police	$1.37
06/22/2011	VARGAS, THOMAS	9161		City Of Chicago Police	$6.50
06/22/2011	VARGAS, THOMAS	9161		City Of Chicago Police	$2.63
06/22/2011	VARGAS, THOMAS	9161		City Of Chicago Police	$6.50
06/22/2011	VARGAS, THOMAS	9161		City Of Chicago Police	$179.37
06/22/2011	VARGAS, THOMAS	9161		City Of Chicago Police	$93.14
07/02/2010	VALERIO, MAGDALENA			City Of Chicago Police	$6.50
07/02/2010	VALERIO, MAGDALENA			City Of Chicago Police	$0.63
07/02/2010	VALERIO, MAGDALENA			City Of Chicago Police	$51.59
09/22/2011	VALENTINE, NIGEL	9161	022	City Of Chicago Police	$6.50
09/22/2011	VALENTINE, NIGEL	9161	022	City Of Chicago Police	$7.83
09/22/2011	VALENTINE, NIGEL	9161	022	City Of Chicago Police	$553.57
09/22/2011	VALENTINE, NIGEL	9161	022	City Of Chicago Police	$6.50
09/22/2011	VALENTINE, NIGEL	9161	022	City Of Chicago Police	$14.14
09/22/2011	VALENTINE, NIGEL	9161	022	City Of Chicago Police	$270.18
09/22/2011	VALENTINE, NIGEL	9161	022	City Of Chicago Police	$6.50
09/22/2011	VALENTINE, NIGEL	9161	022	City Of Chicago Police	$6.90
09/22/2011	VALENTINE, NIGEL	9161	022	City Of Chicago Police	$544.32
09/22/2011	VALENTINE, NIGEL	9161	022	City Of Chicago Police	$6.50

Incident Date	Claimant	Rank	Unit of	Insured	Total to be Paid
09/22/2011	VALENTINE, NIGEL	9161	022	City Of Chicago Police	$6.79
09/22/2011	VALENTINE, NIGEL	9161	022	City Of Chicago Police	$306.51
09/22/2011	VALENTINE, NIGEL	9161	022	City Of Chicago Police	$13.90
09/22/2011	VALENTINE, NIGEL	9161	022	City Of Chicago Police	$6.50
09/22/2011	VALENTINE, NIGEL	9161	022	City Of Chicago Police	$265.55
09/19/2011	VABAKOS, ELAINE	9161	025	City Of Chicago Police	$6.50
09/19/2011	VABAKOS, ELAINE	9161	025	City Of Chicago Police	$1.64
09/19/2011	VABAKOS, ELAINE	9161	025	City Of Chicago Police	$211.85
09/19/2011	VABAKOS, ELAINE	9161	025	City Of Chicago Police	$6.50
09/19/2011	VABAKOS, ELAINE	9161	025	City Of Chicago Police	$5.42
09/19/2011	VABAKOS, ELAINE	9161	025	City Of Chicago Police	$64.07
09/19/2011	VABAKOS, ELAINE	9161	025	City Of Chicago Police	$6.50
09/19/2011	VABAKOS, ELAINE	9161	025	City Of Chicago Police	$6.35
09/19/2011	VABAKOS, ELAINE	9161	025	City Of Chicago Police	$64.07
09/19/2011	VABAKOS, ELAINE	9161	025	City Of Chicago Police	$6.50
09/19/2011	VABAKOS, ELAINE	9161	025	City Of Chicago Police	$1.64
09/19/2011	VABAKOS, ELAINE	9161	025	City Of Chicago Police	$248.53
10/29/2011	URBAN, ANETA	9161	002	City Of Chicago Police	$6.50
10/29/2011	URBAN, ANETA	9161	002	City Of Chicago Police	$151.62
04/10/2011	ULDRYCH, TIMOTHY	9161		City Of Chicago Police	$6.50
04/10/2011	ULDRYCH, TIMOTHY	9161		City Of Chicago Police	$0.71
04/10/2011	ULDRYCH, TIMOTHY	9161		City Of Chicago Police	$58.57
04/10/2011	ULDRYCH, TIMOTHY	9161		City Of Chicago Police	$965.23
04/10/2011	ULDRYCH, TIMOTHY	9161		City Of Chicago Police	$6.50
04/10/2011	ULDRYCH, TIMOTHY	9161		City Of Chicago Police	$9.88
04/10/2011	ULDRYCH, TIMOTHY	9161		City Of Chicago Police	$6.50
04/10/2011	ULDRYCH, TIMOTHY	9161		City Of Chicago Police	$100.19
04/10/2011	ULDRYCH, TIMOTHY	9161		City Of Chicago Police	$14.12
04/10/2011	ULDRYCH, TIMOTHY	9161		City Of Chicago Police	$6.50
04/10/2011	ULDRYCH, TIMOTHY	9161		City Of Chicago Police	$23.60
04/10/2011	ULDRYCH, TIMOTHY	9161		City Of Chicago Police	$13.17
04/10/2011	ULDRYCH, TIMOTHY	9161		City Of Chicago Police	$6.50
04/10/2011	ULDRYCH, TIMOTHY	9161		City Of Chicago Police	$133.59

Incident Date	Claimant	Rank	Unit of	Insured	Total to be Paid
04/10/2011	ULDRYCH, TIMOTHY	9161		City Of Chicago Police	$16.46
04/10/2011	ULDRYCH, TIMOTHY	9161		City Of Chicago Police	$166.99
04/10/2011	ULDRYCH, TIMOTHY	9161		City Of Chicago Police	$6.50
10/08/2011	UGARTE, RENE	9161		City Of Chicago Police	$172.81
10/08/2011	UGARTE, RENE	9161		City Of Chicago Police	$7.01
10/08/2011	UGARTE, RENE	9161		City Of Chicago Police	$363.68
10/08/2011	UGARTE, RENE	9161		City Of Chicago Police	$14.76
10/08/2011	UGARTE, RENE	9161		City Of Chicago Police	$6.50
10/08/2011	UGARTE, RENE	9161		City Of Chicago Police	$6.75
10/08/2011	UGARTE, RENE	9161		City Of Chicago Police	$6.50
10/08/2011	UGARTE, RENE	9161		City Of Chicago Police	$117.42
10/08/2011	UGARTE, RENE	9161		City Of Chicago Police	$15.55
10/08/2011	UGARTE, RENE	9161		City Of Chicago Police	$6.50
10/08/2011	UGARTE, RENE	9161		City Of Chicago Police	$383.02
10/08/2011	UGARTE, RENE	9161		City Of Chicago Police	$37.98
10/08/2011	UGARTE, RENE	9161		City Of Chicago Police	$6.50
10/08/2011	UGARTE, RENE	9161		City Of Chicago Police	$935.72
10/08/2011	UGARTE, RENE	9161		City Of Chicago Police	$6.50
04/06/1998	Tokarz, Joyce A	P	00023	City Of Chicago Police	$6.50
04/06/1998	Tokarz, Joyce A	P	00023	City Of Chicago Police	$71.19
08/03/2006	Thomas, Herman A	P	00002	City Of Chicago Police	$6.50
08/03/2006	Thomas, Herman A	P	00002	City Of Chicago Police	$817.80
08/03/2006	Thomas, Herman A	P	00002	City Of Chicago Police	$6.50
08/03/2006	Thomas, Herman A	P	00002	City Of Chicago Police	$408.90
08/03/2006	Thomas, Herman A	P	00002	City Of Chicago Police	$6.50
08/03/2006	Thomas, Herman A	P	00002	City Of Chicago Police	$817.80
08/03/2006	Thomas, Herman A	P	00002	City Of Chicago Police	$6.50
08/03/2006	Thomas, Herman A	P	00002	City Of Chicago Police	$749.65
11/02/2007	Tannehill, Michael A	P	00019	City Of Chicago Police	$20.87
10/16/2011	TURNER, RONALD	9161	023	City Of Chicago Police	$763.72
10/16/2011	TURNER, RONALD	9161	023	City Of Chicago Police	$6.50
11/23/2009	TULLY, MARTIN			City Of Chicago Police	$63.59
11/23/2009	TULLY, MARTIN			City Of Chicago Police	$213.76

Incident Date	Claimant	Rank	Unit of	Insured	Total to be Paid
07/14/2011	TRAAN, GUAM	9161	001	City Of Chicago Police	$276.95
07/14/2011	TRAAN, GUAM	9161	001	City Of Chicago Police	$276.95
07/14/2011	TRAAN, GUAM	9161	001	City Of Chicago Police	$429.75
07/14/2011	TRAAN, GUAM	9161	001	City Of Chicago Police	$276.95
07/14/2011	TRAAN, GUAM	9161	001	City Of Chicago Police	$6.50
07/14/2011	TRAAN, GUAM	9161	001	City Of Chicago Police	$276.95
07/14/2011	TRAAN, GUAM	9161	001	City Of Chicago Police	$276.95
07/26/2011	TOPCZEWSKI, BRYAN	9161	018	City Of Chicago Police	$139.72
07/26/2011	TOPCZEWSKI, BRYAN	9161	018	City Of Chicago Police	$6.50
07/26/2011	TOPCZEWSKI, BRYAN	9161	018	City Of Chicago Police	$13.77
07/26/2011	TOPCZEWSKI, BRYAN	9161	018	City Of Chicago Police	$123.28
07/26/2011	TOPCZEWSKI, BRYAN	9161	018	City Of Chicago Police	$6.50
07/26/2011	TOPCZEWSKI, BRYAN	9161	018	City Of Chicago Police	$12.15
07/26/2011	TOPCZEWSKI, BRYAN	9161	018	City Of Chicago Police	$10.74
07/26/2011	TOPCZEWSKI, BRYAN	9161	018	City Of Chicago Police	$66.37
07/26/2011	TOPCZEWSKI, BRYAN	9161	018	City Of Chicago Police	$123.60
07/26/2011	TOPCZEWSKI, BRYAN	9161	018	City Of Chicago Police	$6.50
07/26/2011	TOPCZEWSKI, BRYAN	9161	018	City Of Chicago Police	$12.18
07/26/2011	TOPCZEWSKI, BRYAN	9161	018	City Of Chicago Police	$6.50
07/26/2011	TOPCZEWSKI, BRYAN	9161	018	City Of Chicago Police	$108.90
07/21/2011	TOOLIS, RICHARD	9161	012	City Of Chicago Police	$6.50
09/06/2011	THOMPSON, PARIS	9161	192	City Of Chicago Police	$105.68
09/06/2011	THOMPSON, PARIS	9161	192	City Of Chicago Police	$6.50
09/06/2011	THOMPSON, PARIS	9161	192	City Of Chicago Police	$73.39
09/06/2011	THOMPSON, PARIS	9161	192	City Of Chicago Police	$6.50
11/21/2009	TELLEZ, NORA	9161		City Of Chicago Police	$5.90
11/21/2009	TELLEZ, NORA	9161		City Of Chicago Police	$6.50
11/21/2009	TELLEZ, NORA	9161		City Of Chicago Police	$116.76
11/21/2009	TELLEZ, NORA	9161		City Of Chicago Police	$37.98
11/21/2009	TELLEZ, NORA	9161		City Of Chicago Police	$6.50
11/21/2009	TELLEZ, NORA	9161		City Of Chicago Police	$935.72
10/15/2010	TAYLOR, ERIC	9161		City Of Chicago Police	$272.60
10/15/2010	TAYLOR, ERIC	9161		City Of Chicago Police	$6.50

Incident Date	Claimant	Rank	Unit of	Insured	Total to be Paid
10/15/2010	TAYLOR, ERIC	9161		City Of Chicago Police	$272.60
10/15/2010	TAYLOR, ERIC	9161		City Of Chicago Police	$6.50
10/15/2010	TAYLOR, ERIC	9161		City Of Chicago Police	$272.60
10/15/2010	TAYLOR, ERIC	9161		City Of Chicago Police	$6.50
07/14/2011	TARASIUK, JOHNNY	9161	013	City Of Chicago Police	$6.50
07/14/2011	TARASIUK, JOHNNY	9161	013	City Of Chicago Police	$62.39
07/14/2011	TARASIUK, JOHNNY	9161	013	City Of Chicago Police	$12.15
07/14/2011	TARASIUK, JOHNNY	9161	013	City Of Chicago Police	$6.50
07/14/2011	TARASIUK, JOHNNY	9161	013	City Of Chicago Police	$123.28
07/14/2011	TARASIUK, JOHNNY	9161	013	City Of Chicago Police	$12.15
07/14/2011	TARASIUK, JOHNNY	9161	013	City Of Chicago Police	$6.50
07/14/2011	TARASIUK, JOHNNY	9161	013	City Of Chicago Police	$123.28
07/14/2011	TARASIUK, JOHNNY	9161	013	City Of Chicago Police	$12.15
07/14/2011	TARASIUK, JOHNNY	9161	013	City Of Chicago Police	$6.50
07/14/2011	TARASIUK, JOHNNY	9161	013	City Of Chicago Police	$123.28
07/14/2011	TARASIUK, JOHNNY	9161	013	City Of Chicago Police	$0.92
07/14/2011	TARASIUK, JOHNNY	9161	013	City Of Chicago Police	$1.37
07/14/2011	TARASIUK, JOHNNY	9161	013	City Of Chicago Police	$6.50
07/14/2011	TARASIUK, JOHNNY	9161	013	City Of Chicago Police	$93.14
07/14/2011	TARASIUK, JOHNNY	9161	013	City Of Chicago Police	$123.28
07/14/2011	TARASIUK, JOHNNY	9161	013	City Of Chicago Police	$6.50
07/14/2011	TARASIUK, JOHNNY	9161	013	City Of Chicago Police	$12.15
02/06/2000	Sullivan, James	P	00009	City Of Chicago Police	$6.50
02/06/2000	Sullivan, James	P	00009	City Of Chicago Police	$99.09
02/06/2000	Sullivan, James	P	00009	City Of Chicago Police	$6.50
02/06/2000	Sullivan, James	P	00009	City Of Chicago Police	$141.55
05/25/2000	Staton, Charles	P	00017	City Of Chicago Police	$303.71
05/25/2000	Staton, Charles	P	00017	City Of Chicago Police	$6.50
05/25/2000	Staton, Charles	P	00017	City Of Chicago Police	$6.50
05/25/2000	Staton, Charles	P	00017	City Of Chicago Police	$6.50
05/25/2000	Staton, Charles	P	00017	City Of Chicago Police	$81.28
05/25/2000	Staton, Charles	P	00017	City Of Chicago Police	$6.50
03/30/2007	Stapleton, John R	P	00018	City Of Chicago Police	$6.50

Incident Date	Claimant	Rank	Unit of	Insured	Total to be Paid
03/30/2007	Stapleton, John R	P	00018	City Of Chicago Police	$596.65
03/30/2007	Stapleton, John R	P	00018	City Of Chicago Police	$202.44
03/30/2007	Stapleton, John R	P	00018	City Of Chicago Police	$6.50
03/30/2007	Stapleton, John R	P	00018	City Of Chicago Police	$136.30
03/30/2007	Stapleton, John R	P	00018	City Of Chicago Police	$0.74
03/30/2007	Stapleton, John R	P	00018	City Of Chicago Police	$6.50
03/30/2007	Stapleton, John R	P	00018	City Of Chicago Police	$61.36
03/30/2007	Stapleton, John R	P	00018	City Of Chicago Police	$6.50
09/02/2002	Silva, Ramon	P	00010	City Of Chicago Police	$910.63
09/02/2002	Silva, Ramon	P	00010	City Of Chicago Police	$13.37
09/02/2002	Silva, Ramon	P	00010	City Of Chicago Police	$6.50
04/04/2003	Shaw, Joseph H	P	00022	City Of Chicago Police	$6.50
05/16/2011	SWIATKOWSKI, BRIAN	9161		City Of Chicago Police	$154.15
05/16/2011	SWIATKOWSKI, BRIAN	9161		City Of Chicago Police	$6.50
05/16/2011	SWIATKOWSKI, BRIAN	9161		City Of Chicago Police	$15.20
05/16/2011	SWIATKOWSKI, BRIAN	9161		City Of Chicago Police	$55.98
05/16/2011	SWIATKOWSKI, BRIAN	9161		City Of Chicago Police	$6.50
07/15/2009	SWALINA, GLADYS			City Of Chicago Police	$46.76
07/15/2009	SWALINA, GLADYS			City Of Chicago Police	$6.50
07/15/2009	SWALINA, GLADYS			City Of Chicago Police	$0.22
05/29/2011	SUTTON, ROSILYNN			City Of Chicago Police	$264.24
05/29/2011	SUTTON, ROSILYNN			City Of Chicago Police	$6.50
10/19/2010	SUSA, TINA	9161	016	City Of Chicago Police	$6.50
10/19/2010	SUSA, TINA	9161	016	City Of Chicago Police	$71.19
03/27/2010	SURVILLION, ALLEN	9161	311	City Of Chicago Police	$19.00
05/05/2010	SUMMERS, BRUCE			City Of Chicago Police	$52.40
05/05/2010	SUMMERS, BRUCE			City Of Chicago Police	$6.50
05/05/2010	SUMMERS, BRUCE			City Of Chicago Police	$2.13
05/05/2010	SUMMERS, BRUCE			City Of Chicago Police	$28.26
05/05/2010	SUMMERS, BRUCE			City Of Chicago Police	$6.50
05/05/2010	SUMMERS, BRUCE			City Of Chicago Police	$696.12
05/05/2010	SUMMERS, BRUCE			City Of Chicago Police	$28.26
05/05/2010	SUMMERS, BRUCE			City Of Chicago Police	$696.12

Incident Date	Claimant	Rank	Unit of	Insured	Total to be Paid
05/05/2010	SUMMERS, BRUCE			City Of Chicago Police	$6.50
06/03/2011	SUGRUE, DENIS	9161	014	City Of Chicago Police	$155.68
04/26/2011	STUBBS, LARRY	9161		City Of Chicago Police	$2.19
04/26/2011	STUBBS, LARRY	9161		City Of Chicago Police	$6.50
04/26/2011	STUBBS, LARRY	9161		City Of Chicago Police	$6.50
04/26/2011	STUBBS, LARRY	9161		City Of Chicago Police	$180.59
04/26/2011	STUBBS, LARRY	9161		City Of Chicago Police	$505.75
06/09/2010	STOREY, MILTON	9168	059	City Of Chicago Police	$77.80
06/09/2010	STOREY, MILTON	9168	059	City Of Chicago Police	$6.50
08/21/2011	STOKES, SELINA	9161	002	City Of Chicago Police	$229.00
02/02/2010	STEPHANY, RAYMOND		008	City Of Chicago Police	$175.99
02/02/2010	STEPHANY, RAYMOND		008	City Of Chicago Police	$6.50
02/02/2010	STEPHANY, RAYMOND		008	City Of Chicago Police	$0.03
11/15/2011	STEPHANS, KEVIN	9161		City Of Chicago Police	$33.62
05/30/2009	STASKIEWICZ, STEVE	9161		City Of Chicago Police	$1.83
05/30/2009	STASKIEWICZ, STEVE	9161		City Of Chicago Police	$150.59
05/30/2009	STASKIEWICZ, STEVE	9161		City Of Chicago Police	$6.50
06/26/2011	STAPLETON, RYAN	9161		City Of Chicago Police	$95.40
06/26/2011	STAPLETON, RYAN	9161		City Of Chicago Police	$6.50
12/06/2010	STAPLETON III, JOHN			City Of Chicago Police	$11.78
12/06/2010	STAPLETON III, JOHN			City Of Chicago Police	$55.34
10/18/2011	SPRENG, BRIAN	9161		City Of Chicago Police	$161.76
10/18/2011	SPRENG, BRIAN	9161		City Of Chicago Police	$6.50
10/18/2011	SPRENG, BRIAN	9161		City Of Chicago Police	$1.96
03/08/2011	SPEARS, JUNE	Po		City Of Chicago Police	$167.33
03/08/2011	SPEARS, JUNE	Po		City Of Chicago Police	$4.04
03/08/2011	SPEARS, JUNE	Po		City Of Chicago Police	$6.50
03/08/2011	SPEARS, JUNE	Po		City Of Chicago Police	$6.50
03/08/2011	SPEARS, JUNE	Po		City Of Chicago Police	$1.10
03/08/2011	SPEARS, JUNE	Po		City Of Chicago Police	$230.08
03/08/2011	SPEARS, JUNE	Po		City Of Chicago Police	$6.50
03/08/2011	SPEARS, JUNE	Po		City Of Chicago Police	$2.78
03/08/2011	SPEARS, JUNE	Po		City Of Chicago Police	$167.33

Incident Date	Claimant	Rank	Unit of	Insured	Total to be Paid
03/08/2011	SPEARS, JUNE	Po		City Of Chicago Police	$6.50
03/08/2011	SPEARS, JUNE	Po		City Of Chicago Police	$2.02
03/08/2011	SPEARS, JUNE	Po		City Of Chicago Police	$90.63
03/08/2011	SPEARS, JUNE	Po		City Of Chicago Police	$6.50
03/08/2011	SPEARS, JUNE	Po		City Of Chicago Police	$2.02
03/08/2011	SPEARS, JUNE	Po		City Of Chicago Police	$209.15
03/08/2011	SPEARS, JUNE	Po		City Of Chicago Police	$6.50
03/08/2011	SPEARS, JUNE	Po		City Of Chicago Police	$2.53
03/08/2011	SPEARS, JUNE	Po		City Of Chicago Police	$167.33
03/08/2011	SPEARS, JUNE	Po		City Of Chicago Police	$6.50
03/08/2011	SPEARS, JUNE	Po		City Of Chicago Police	$2.02
03/08/2011	SPEARS, JUNE	Po		City Of Chicago Police	$167.33
03/08/2011	SPEARS, JUNE	Po		City Of Chicago Police	$6.50
03/08/2011	SPEARS, JUNE	Po		City Of Chicago Police	$2.02
03/08/2011	SPEARS, JUNE	Po		City Of Chicago Police	$334.66
03/01/2010	SPEARMAN, TAHANI	9161		City Of Chicago Police	$4.77
03/01/2010	SPEARMAN, TAHANI	9161		City Of Chicago Police	$6.50
03/01/2010	SPEARMAN, TAHANI	9161		City Of Chicago Police	$117.57
02/26/2011	SOTO, NEFTALI	3286		City Of Chicago Police	$6.50
02/26/2011	SOTO, NEFTALI	3286		City Of Chicago Police	$410.94
02/26/2011	SOTO, NEFTALI	3286		City Of Chicago Police	$11.63
02/26/2011	SOTO, NEFTALI	3286		City Of Chicago Police	$6.50
02/26/2011	SOTO, NEFTALI	3286		City Of Chicago Police	$153.81
02/26/2011	SOTO, NEFTALI	3286		City Of Chicago Police	$6.50
02/26/2011	SOTO, NEFTALI	3286		City Of Chicago Police	$455.18
02/26/2011	SOTO, NEFTALI	3286		City Of Chicago Police	$3.93
02/26/2011	SOTO, NEFTALI	3286		City Of Chicago Police	$10.50
12/07/2009	SOREGHEN, SCOTT	9161		City Of Chicago Police	$42.46
09/08/2011	SOLIS, ZIOLA	9161	011	City Of Chicago Police	$133.59
09/08/2011	SOLIS, ZIOLA	9161	011	City Of Chicago Police	$6.50
09/08/2011	SOLIS, ZIOLA	9161	011	City Of Chicago Police	$13.17
09/08/2011	SOLIS, ZIOLA	9161	011	City Of Chicago Police	$133.59
09/08/2011	SOLIS, ZIOLA	9161	011	City Of Chicago Police	$6.50

Incident Date	Claimant	Rank	Unit of	Insured	Total to be Paid
09/08/2011	SOLIS, ZIOLA	9161	011	City Of Chicago Police	$13.17
09/08/2011	SOLIS, ZIOLA	9161	011	City Of Chicago Police	$84.74
09/08/2011	SOLIS, ZIOLA	9161	011	City Of Chicago Police	$6.50
09/08/2011	SOLIS, ZIOLA	9161	011	City Of Chicago Police	$2.16
09/08/2011	SOLIS, ZIOLA	9161	011	City Of Chicago Police	$133.59
09/08/2011	SOLIS, ZIOLA	9161	011	City Of Chicago Police	$13.17
09/08/2011	SOLIS, ZIOLA	9161	011	City Of Chicago Police	$6.50
09/08/2011	SOLIS, ZIOLA	9161	011	City Of Chicago Police	$133.59
09/08/2011	SOLIS, ZIOLA	9161	011	City Of Chicago Police	$13.17
09/08/2011	SOLIS, ZIOLA	9161	011	City Of Chicago Police	$6.50
09/08/2011	SOLIS, ZIOLA	9161	011	City Of Chicago Police	$133.59
09/08/2011	SOLIS, ZIOLA	9161	011	City Of Chicago Police	$13.17
09/08/2011	SOLIS, ZIOLA	9161	011	City Of Chicago Police	$6.50
09/08/2011	SOLIS, ZIOLA	9161	011	City Of Chicago Police	$133.59
09/08/2011	SOLIS, ZIOLA	9161	011	City Of Chicago Police	$6.50
09/08/2011	SOLIS, ZIOLA	9161	011	City Of Chicago Police	$13.17
06/14/2011	SOLIS, DANIEL	9161	044	City Of Chicago Police	$6.50
06/14/2011	SOLIS, DANIEL	9161	044	City Of Chicago Police	$29.60
06/14/2011	SOLIS, DANIEL	9161	044	City Of Chicago Police	$1.70
03/14/2009	SNYDER, FREDERICK	9161	189	City Of Chicago Police	$489.24
03/14/2009	SNYDER, FREDERICK	9161	189	City Of Chicago Police	$68.76
03/14/2009	SNYDER, FREDERICK	9161	189	City Of Chicago Police	$6.50
11/02/2011	SNELLING, BRODERICK	9161		City Of Chicago Police	$6.50
11/02/2011	SNELLING, BRODERICK	9161		City Of Chicago Police	$105.98
11/02/2011	SNELLING, BRODERICK	9161		City Of Chicago Police	$6.50
11/02/2011	SNELLING, BRODERICK	9161		City Of Chicago Police	$1.28
11/02/2011	SNELLING, BRODERICK	9161		City Of Chicago Police	$90.00
07/06/2011	SMITH, WALTER	9165	630	City Of Chicago Police	$209.69
07/06/2011	SMITH, WALTER	9165	630	City Of Chicago Police	$6.50
07/06/2011	SMITH, WALTER	9165	630	City Of Chicago Police	$45.00
07/06/2011	SMITH, WALTER	9165	630	City Of Chicago Police	$6.50
11/01/2011	SMITH, JOSEPH	9168	059	City Of Chicago Police	$4.39
11/01/2011	SMITH, JOSEPH	9168	059	City Of Chicago Police	$52.61

Incident Date	Claimant	Rank	Unit of	Insured	Total to be Paid
11/01/2011	SMITH, JOSEPH	9168	059	City Of Chicago Police	$50.56
11/01/2011	SMITH, JOSEPH	9168	059	City Of Chicago Police	$171.74
11/01/2011	SMITH, JOSEPH	9168	059	City Of Chicago Police	$6.50
08/02/2011	SMITH, DAVID	9161	018	City Of Chicago Police	$6.50
08/02/2011	SMITH, DAVID	9161	018	City Of Chicago Police	$254.69
03/11/2011	SMITH, DAINA		009	City Of Chicago Police	$445.59
11/07/2011	SMITH, CHAD	9161		City Of Chicago Police	$6.50
11/07/2011	SMITH, CHAD	9161		City Of Chicago Police	$295.63
11/07/2011	SMITH, CHAD	9161		City Of Chicago Police	$3.58
11/01/2011	SLATER, JASON	9161		City Of Chicago Police	$6.50
11/01/2011	SLATER, JASON	9161		City Of Chicago Police	$6.50
07/11/2011	SIVICEK, JAMES	9161	153	City Of Chicago Police	$67.63
07/11/2011	SIVICEK, JAMES	9161	153	City Of Chicago Police	$6.50
07/11/2011	SIVICEK, JAMES	9161	153	City Of Chicago Police	$0.82
09/30/2011	SINGLETON, LONNIE	9161	011	City Of Chicago Police	$479.00
09/30/2011	SINGLETON, LONNIE	9161	011	City Of Chicago Police	$6.50
09/30/2011	SINGLETON, LONNIE	9161	011	City Of Chicago Police	$19.43
05/17/2009	SIMMONS, OSCAR	9161	012	City Of Chicago Police	$6.50
05/17/2009	SIMMONS, OSCAR	9161	012	City Of Chicago Police	$71.19
05/17/2009	SIMMONS, OSCAR	9161	012	City Of Chicago Police	$105.68
05/17/2009	SIMMONS, OSCAR	9161	012	City Of Chicago Police	$6.50
03/17/2011	SIMMONS, BEVERLY	9161	192	City Of Chicago Police	$1.65
03/17/2011	SIMMONS, BEVERLY	9161	192	City Of Chicago Police	$0.82
03/17/2011	SIMMONS, BEVERLY	9161	192	City Of Chicago Police	$6.50
03/17/2011	SIMMONS, BEVERLY	9161	192	City Of Chicago Police	$135.97
03/17/2011	SIMMONS, BEVERLY	9161	192	City Of Chicago Police	$6.50
03/17/2011	SIMMONS, BEVERLY	9161	192	City Of Chicago Police	$67.63
03/17/2011	SIMMONS, BEVERLY	9161	192	City Of Chicago Police	$135.97
03/17/2011	SIMMONS, BEVERLY	9161	192	City Of Chicago Police	$6.50
03/17/2011	SIMMONS, BEVERLY	9161	192	City Of Chicago Police	$1.65
03/17/2011	SIMMONS, BEVERLY	9161	192	City Of Chicago Police	$160.38
03/17/2011	SIMMONS, BEVERLY	9161	192	City Of Chicago Police	$6.50
03/17/2011	SIMMONS, BEVERLY	9161	192	City Of Chicago Police	$1.94

Incident Date	Claimant	Rank	Unit of	Insured	Total to be Paid
03/17/2011	SIMMONS, BEVERLY	9161	192	City Of Chicago Police	$135.97
03/17/2011	SIMMONS, BEVERLY	9161	192	City Of Chicago Police	$6.50
03/17/2011	SIMMONS, BEVERLY	9161	192	City Of Chicago Police	$1.65
03/17/2011	SIMMONS, BEVERLY	9161	192	City Of Chicago Police	$135.97
03/17/2011	SIMMONS, BEVERLY	9161	192	City Of Chicago Police	$6.50
03/17/2011	SIMMONS, BEVERLY	9161	192	City Of Chicago Police	$1.65
05/05/2011	SILVA, LOUIS	9161	189	City Of Chicago Police	$314.52
05/05/2011	SILVA, LOUIS	9161	189	City Of Chicago Police	$6.50
03/03/2010	SIDOR, GERALDINE			City Of Chicago Police	$169.28
01/21/2011	SHILNEY, JOHN	3608	189	City Of Chicago Police	$17.22
01/21/2011	SHILNEY, JOHN	3608	189	City Of Chicago Police	$174.67
01/21/2011	SHILNEY, JOHN	3608	189	City Of Chicago Police	$17.22
01/21/2011	SHILNEY, JOHN	3608	189	City Of Chicago Police	$6.50
01/21/2011	SHILNEY, JOHN	3608	189	City Of Chicago Police	$174.67
01/21/2011	SHILNEY, JOHN	3608	189	City Of Chicago Police	$17.22
01/21/2011	SHILNEY, JOHN	3608	189	City Of Chicago Police	$6.50
01/21/2011	SHILNEY, JOHN	3608	189	City Of Chicago Police	$174.67
01/21/2011	SHILNEY, JOHN	3608	189	City Of Chicago Police	$17.22
01/21/2011	SHILNEY, JOHN	3608	189	City Of Chicago Police	$6.50
01/21/2011	SHILNEY, JOHN	3608	189	City Of Chicago Police	$174.67
01/21/2011	SHILNEY, JOHN	3608	189	City Of Chicago Police	$17.22
01/21/2011	SHILNEY, JOHN	3608	189	City Of Chicago Police	$6.50
01/21/2011	SHILNEY, JOHN	3608	189	City Of Chicago Police	$174.67
01/21/2011	SHILNEY, JOHN	3608	189	City Of Chicago Police	$17.22
01/21/2011	SHILNEY, JOHN	3608	189	City Of Chicago Police	$6.50
01/21/2011	SHILNEY, JOHN	3608	189	City Of Chicago Police	$17.22
01/21/2011	SHILNEY, JOHN	3608	189	City Of Chicago Police	$299.10
01/21/2011	SHILNEY, JOHN	3608	189	City Of Chicago Police	$6.50
01/21/2011	SHILNEY, JOHN	3608	189	City Of Chicago Police	$3.62
01/21/2011	SHILNEY, JOHN	3608	189	City Of Chicago Police	$283.37
01/21/2011	SHILNEY, JOHN	3608	189	City Of Chicago Police	$6.50
01/21/2011	SHILNEY, JOHN	3608	189	City Of Chicago Police	$7.24
01/21/2011	SHILNEY, JOHN	3608	189	City Of Chicago Police	$143.84
01/21/2011	SHILNEY, JOHN	3608	189	City Of Chicago Police	$6.50
01/21/2011	SHILNEY, JOHN	3608	189	City Of Chicago Police	$14.18
01/21/2011	SHILNEY, JOHN	3608	189	City Of Chicago Police	$174.67

Incident Date	Claimant	Rank	Unit of	Insured	Total to be Paid
01/21/2011	SHILNEY, JOHN	3608	189	City Of Chicago Police	$6.50
01/21/2011	SHILNEY, JOHN	3608	189	City Of Chicago Police	$6.50
01/21/2011	SHILNEY, JOHN	3608	189	City Of Chicago Police	$174.67
01/21/2011	SHILNEY, JOHN	3608	189	City Of Chicago Police	$6.50
01/21/2011	SHILNEY, JOHN	3608	189	City Of Chicago Police	$17.22
01/21/2011	SHILNEY, JOHN	3608	189	City Of Chicago Police	$174.67
05/04/2011	SHERLOCK, ANTHONY	9161		City Of Chicago Police	$5.58
05/04/2011	SHERLOCK, ANTHONY	9161		City Of Chicago Police	$218.33
05/04/2011	SHERLOCK, ANTHONY	9161		City Of Chicago Police	$6.50
05/04/2011	SHERLOCK, ANTHONY	9161		City Of Chicago Police	$532.00
05/04/2011	SHERLOCK, ANTHONY	9161		City Of Chicago Police	$6.50
07/21/2011	SHEPHERD, CHRISTIAN	9161		City Of Chicago Police	$6.50
07/21/2011	SHEPHERD, CHRISTIAN	9161		City Of Chicago Police	$46.00
07/05/2011	SHAW, DIANE	9171	006	City Of Chicago Police	$7.95
07/05/2011	SHAW, DIANE	9171	006	City Of Chicago Police	$11.43
07/05/2011	SHAW, DIANE	9171	006	City Of Chicago Police	$6.50
10/02/2011	SHAUGHNESSY, JOHN	9161	044	City Of Chicago Police	$6.50
10/02/2011	SHAUGHNESSY, JOHN	9161	044	City Of Chicago Police	$4.86
10/02/2011	SHAUGHNESSY, JOHN	9161	044	City Of Chicago Police	$84.54
10/18/2009	SCHREIBER, ERIC	9161	044	City Of Chicago Police	$10.65
06/10/2011	SCHREIBER, ERIC	9161	044	City Of Chicago Police	$6.50
06/10/2011	SCHREIBER, ERIC	9161	044	City Of Chicago Police	$6.50
06/10/2011	SCHREIBER, ERIC	9161	044	City Of Chicago Police	$6.50
08/25/2011	SCHNOOR, TIMOTHY	9161	353	City Of Chicago Police	$6.50
08/25/2011	SCHNOOR, TIMOTHY	9161	353	City Of Chicago Police	$6.50
08/25/2011	SCHNOOR, TIMOTHY	9161	353	City Of Chicago Police	$736.65
11/03/2011	SCHMITZ, PAUL	9161	189	City Of Chicago Police	$124.69
11/03/2011	SCHMITZ, PAUL	9161	189	City Of Chicago Police	$6.50
11/03/2011	SCHMITZ, PAUL	9161	189	City Of Chicago Police	$0.58
11/03/2011	SCHMITZ, PAUL	9161	189	City Of Chicago Police	$6.50
10/24/2011	SARDO, MICHAEL	9161		City Of Chicago Police	$129.14
10/24/2011	SARDO, MICHAEL	9161		City Of Chicago Police	$6.50
10/24/2011	SARDO, MICHAEL	9161		City Of Chicago Police	$5.24

Incident Date	Claimant	Rank	Unit of	Insured	Total to be Paid
09/05/2011	SANFILIPPO, HEATHER	9161	044	City Of Chicago Police	$6.50
05/06/2011	SANCHEZ, CARLOS	9161		City Of Chicago Police	$292.64
05/06/2011	SANCHEZ, CARLOS	9161		City Of Chicago Police	$6.50
05/06/2011	SANCHEZ, CARLOS	9161		City Of Chicago Police	$11.88
04/04/2011	SAMPSON, ESTHER	9161		City Of Chicago Police	$6.50
04/04/2011	SAMPSON, ESTHER	9161		City Of Chicago Police	$6.50
04/04/2011	SAMPSON, ESTHER	9161		City Of Chicago Police	$6.50
10/29/2011	SALZMAN, DAVID	9161	044	City Of Chicago Police	$6.50
10/29/2011	SALZMAN, DAVID	9161	044	City Of Chicago Police	$6.50
10/29/2011	SALZMAN, DAVID	9161	044	City Of Chicago Police	$154.56
10/29/2011	SALZMAN, DAVID	9161	044	City Of Chicago Police	$6.50
10/29/2011	SALZMAN, DAVID	9161	044	City Of Chicago Police	$3.95
10/29/2011	SALZMAN, DAVID	9161	044	City Of Chicago Police	$117.24
10/29/2011	SALZMAN, DAVID	9161	044	City Of Chicago Police	$6.50
10/29/2011	SALZMAN, DAVID	9161	044	City Of Chicago Police	$10.75
10/29/2011	SALZMAN, DAVID	9161	044	City Of Chicago Police	$6.50
10/29/2011	SALZMAN, DAVID	9161	044	City Of Chicago Police	$8.99
10/29/2011	SALZMAN, DAVID	9161	044	City Of Chicago Police	$420.76
10/29/2011	SALZMAN, DAVID	9161	044	City Of Chicago Police	$197.50
10/29/2011	SALZMAN, DAVID	9161	044	City Of Chicago Police	$10.17
10/29/2011	SALZMAN, DAVID	9161	044	City Of Chicago Police	$6.50
10/29/2011	SALZMAN, DAVID	9161	044	City Of Chicago Police	$132.66
10/29/2011	SALZMAN, DAVID	9161	044	City Of Chicago Police	$161.17
10/29/2011	SALZMAN, DAVID	9161	044	City Of Chicago Police	$5.05
10/29/2011	SALZMAN, DAVID	9161	044	City Of Chicago Police	$4.12
03/18/2011	SALYERS, MICHAEL			City Of Chicago Police	$6.50
03/18/2011	SALYERS, MICHAEL			City Of Chicago Police	$30.05
03/18/2011	SALYERS, MICHAEL			City Of Chicago Police	$688.80
05/20/2010	SALVAGE, MICHAELYN			City Of Chicago Police	$6.50
05/20/2010	SALVAGE, MICHAELYN			City Of Chicago Police	$71.19
05/20/2010	SALVAGE, MICHAELYN			City Of Chicago Police	$2.34
05/20/2010	SALVAGE, MICHAELYN			City Of Chicago Police	$6.50
05/20/2010	SALVAGE, MICHAELYN			City Of Chicago Police	$91.53

Incident Date	Claimant	Rank	Unit of	Insured	Total to be Paid
08/03/2011	SALLUSTIO, MARGARET	9161	015	City Of Chicago Police	$110.48
08/03/2011	SALLUSTIO, MARGARET	9161	015	City Of Chicago Police	$2.57
08/03/2011	SALLUSTIO, MARGARET	9161	015	City Of Chicago Police	$6.50
08/03/2011	SALLUSTIO, MARGARET	9161	015	City Of Chicago Police	$212.37
08/03/2011	SALLUSTIO, MARGARET	9161	015	City Of Chicago Police	$123.31
08/03/2011	SALLUSTIO, MARGARET	9161	015	City Of Chicago Police	$12.16
08/03/2011	SALLUSTIO, MARGARET	9161	015	City Of Chicago Police	$6.50
08/03/2011	SALLUSTIO, MARGARET	9161	015	City Of Chicago Police	$10.89
08/03/2011	SALLUSTIO, MARGARET	9161	015	City Of Chicago Police	$123.31
08/03/2011	SALLUSTIO, MARGARET	9161	015	City Of Chicago Police	$6.50
08/03/2011	SALLUSTIO, MARGARET	9161	015	City Of Chicago Police	$6.50
08/03/2011	SALLUSTIO, MARGARET	9161	015	City Of Chicago Police	$12.15
09/09/1993	Russell, Robbie	P	00006	City Of Chicago Police	$3.44
09/09/1993	Russell, Robbie	P	00006	City Of Chicago Police	$109.59
02/10/2006	Rodriguez-Hanley, Darlene A	P	00013	City Of Chicago Police	$6.50
02/10/2006	Rodriguez-Hanley, Darlene A	P	00013	City Of Chicago Police	$71.19
01/31/2004	Rizzo, Paul M	P	00009	City Of Chicago Police	$139.85
01/31/2004	Rizzo, Paul M	P	00009	City Of Chicago Police	$2.80
01/31/2004	Rizzo, Paul M	P	00009	City Of Chicago Police	$6.50
10/21/1992	Rak, John	P	00015	City Of Chicago Police	$6.50
10/21/1992	Rak, John	P	00015	City Of Chicago Police	$18.57
10/21/1992	Rak, John	P	00015	City Of Chicago Police	$10.00
10/21/1992	Rak, John	P	00015	City Of Chicago Police	$10.00
10/21/1992	Rak, John	P	00015	City Of Chicago Police	$6.50
06/02/2011	RZESZUTKO, KENNETH	9161	012	City Of Chicago Police	$6.50
06/02/2011	RZESZUTKO, KENNETH	9161	012	City Of Chicago Police	$165.87
08/13/2011	RUZAK, BRADLEY	9161		City Of Chicago Police	$745.56
08/13/2011	RUZAK, BRADLEY	9161		City Of Chicago Police	$2.03
08/13/2011	RUZAK, BRADLEY	9161		City Of Chicago Police	$30.26
08/13/2011	RUZAK, BRADLEY	9161		City Of Chicago Police	$167.35
08/13/2011	RUZAK, BRADLEY	9161		City Of Chicago Police	$6.50
08/13/2011	RUZAK, BRADLEY	9161		City Of Chicago Police	$2.03
08/13/2011	RUZAK, BRADLEY	9161		City Of Chicago Police	$167.35

Incident Date	Claimant	Rank	Unit of	Insured	Total to be Paid
08/13/2011	RUZAK, BRADLEY	9161		City Of Chicago Police	$6.50
08/13/2011	RUZAK, BRADLEY	9161		City Of Chicago Police	$2.03
08/13/2011	RUZAK, BRADLEY	9161		City Of Chicago Police	$167.35
08/13/2011	RUZAK, BRADLEY	9161		City Of Chicago Police	$6.50
08/13/2011	RUZAK, BRADLEY	9161		City Of Chicago Police	$2.03
08/13/2011	RUZAK, BRADLEY	9161		City Of Chicago Police	$67.63
08/13/2011	RUZAK, BRADLEY	9161		City Of Chicago Police	$6.50
08/13/2011	RUZAK, BRADLEY	9161		City Of Chicago Police	$0.82
08/13/2011	RUZAK, BRADLEY	9161		City Of Chicago Police	$167.35
08/13/2011	RUZAK, BRADLEY	9161		City Of Chicago Police	$6.50
08/13/2011	RUZAK, BRADLEY	9161		City Of Chicago Police	$6.50
08/19/2011	ROTKVICH, ANTHONY	9161	004	City Of Chicago Police	$27.27
09/06/2011	ROTKVICH, ANTHONY	9161	004	City Of Chicago Police	$44.69
09/06/2011	ROTKVICH, ANTHONY	9161	004	City Of Chicago Police	$6.50
09/06/2011	ROTKVICH, ANTHONY	9161	004	City Of Chicago Police	$4.07
09/06/2011	ROTKVICH, ANTHONY	9161	004	City Of Chicago Police	$600.00
09/06/2011	ROTKVICH, ANTHONY	9161	004	City Of Chicago Police	$165.84
09/06/2011	ROTKVICH, ANTHONY	9161	004	City Of Chicago Police	$6.50
05/16/2011	ROSS, KAMARI			City Of Chicago Police	$50.64
05/16/2011	ROSS, KAMARI			City Of Chicago Police	$154.15
05/16/2011	ROSS, KAMARI			City Of Chicago Police	$6.50
05/16/2011	ROSS, KAMARI			City Of Chicago Police	$15.20
05/16/2011	ROSS, KAMARI			City Of Chicago Police	$133.59
05/16/2011	ROSS, KAMARI			City Of Chicago Police	$6.50
05/16/2011	ROSS, KAMARI			City Of Chicago Police	$13.17
05/16/2011	ROSS, KAMARI			City Of Chicago Police	$154.15
05/16/2011	ROSS, KAMARI			City Of Chicago Police	$6.50
05/16/2011	ROSS, KAMARI			City Of Chicago Police	$15.20
05/16/2011	ROSS, KAMARI			City Of Chicago Police	$154.15
05/16/2011	ROSS, KAMARI			City Of Chicago Police	$6.50
05/16/2011	ROSS, KAMARI			City Of Chicago Police	$15.20
05/16/2011	ROSS, KAMARI			City Of Chicago Police	$154.15
05/16/2011	ROSS, KAMARI			City Of Chicago Police	$6.50

Incident Date	Claimant	Rank	Unit of	Insured	Total to be Paid
05/16/2011	ROSS, KAMARI			City Of Chicago Police	$15.20
05/16/2011	ROSS, KAMARI			City Of Chicago Police	$440.34
03/28/2011	RONAN, RUTH	9171		City Of Chicago Police	$6.50
03/28/2011	RONAN, RUTH	9171		City Of Chicago Police	$121.74
03/28/2011	RONAN, RUTH	9171		City Of Chicago Police	$121.74
03/28/2011	RONAN, RUTH	9171		City Of Chicago Police	$6.50
03/28/2011	RONAN, RUTH	9171		City Of Chicago Police	$12.00
03/28/2011	RONAN, RUTH	9171		City Of Chicago Police	$121.74
03/28/2011	RONAN, RUTH	9171		City Of Chicago Police	$6.50
03/28/2011	RONAN, RUTH	9171		City Of Chicago Police	$12.00
03/28/2011	RONAN, RUTH	9171		City Of Chicago Police	$121.74
03/28/2011	RONAN, RUTH	9171		City Of Chicago Police	$6.50
03/28/2011	RONAN, RUTH	9171		City Of Chicago Police	$12.00
03/28/2011	RONAN, RUTH	9171		City Of Chicago Police	$121.74
03/28/2011	RONAN, RUTH	9171		City Of Chicago Police	$6.50
03/28/2011	RONAN, RUTH	9171		City Of Chicago Police	$12.00
03/28/2011	RONAN, RUTH	9171		City Of Chicago Police	$121.74
03/28/2011	RONAN, RUTH	9171		City Of Chicago Police	$6.50
03/28/2011	RONAN, RUTH	9171		City Of Chicago Police	$12.00
03/28/2011	RONAN, RUTH	9171		City Of Chicago Police	$6.50
03/28/2011	RONAN, RUTH	9171		City Of Chicago Police	$6.50
03/28/2011	RONAN, RUTH	9171		City Of Chicago Police	$31.28
03/28/2011	RONAN, RUTH	9171		City Of Chicago Police	$144.86
03/28/2011	RONAN, RUTH	9171		City Of Chicago Police	$6.50
03/28/2011	RONAN, RUTH	9171		City Of Chicago Police	$14.28
03/28/2011	RONAN, RUTH	9171		City Of Chicago Police	$6.50
03/28/2011	RONAN, RUTH	9171		City Of Chicago Police	$121.74
03/28/2011	RONAN, RUTH	9171		City Of Chicago Police	$6.50
03/28/2011	RONAN, RUTH	9171		City Of Chicago Police	$12.00
03/28/2011	RONAN, RUTH	9171		City Of Chicago Police	$12.00
10/31/2011	ROGERS, TRACY	9161	044	City Of Chicago Police	$146.78
10/31/2011	ROGERS, TRACY	9161	044	City Of Chicago Police	$6.50
10/31/2011	ROGERS, TRACY	9161	044	City Of Chicago Police	$77.06

Incident Date	Claimant	Rank	Unit of	Insured	Total to be Paid
10/31/2011	ROGERS, TRACY	9161	044	City Of Chicago Police	$6.50
06/06/2011	RODRIGUEZ, VENUS	9161	007	City Of Chicago Police	$6.50
06/06/2011	RODRIGUEZ, VENUS	9161	007	City Of Chicago Police	$11.65
06/06/2011	RODRIGUEZ, VENUS	9161	007	City Of Chicago Police	$11.65
06/06/2011	RODRIGUEZ, VENUS	9161	007	City Of Chicago Police	$6.50
06/06/2011	RODRIGUEZ, VENUS	9161	007	City Of Chicago Police	$118.17
06/06/2011	RODRIGUEZ, VENUS	9161	007	City Of Chicago Police	$6.50
06/06/2011	RODRIGUEZ, VENUS	9161	007	City Of Chicago Police	$118.17
06/06/2011	RODRIGUEZ, VENUS	9161	007	City Of Chicago Police	$11.65
06/06/2011	RODRIGUEZ, VENUS	9161	007	City Of Chicago Police	$118.17
09/02/2011	RODRIGUEZ, MICHAEL	9161		City Of Chicago Police	$359.32
09/02/2011	RODRIGUEZ, MICHAEL	9161		City Of Chicago Police	$6.50
09/02/2011	RODRIGUEZ, MICHAEL	9161		City Of Chicago Police	$9.18
09/02/2011	RODRIGUEZ, MICHAEL	9161		City Of Chicago Police	$124.76
09/02/2011	RODRIGUEZ, MICHAEL	9161		City Of Chicago Police	$6.50
09/02/2011	RODRIGUEZ, MICHAEL	9161		City Of Chicago Police	$5.06
08/04/2011	RODRIGUEZ, MARIAN	9161		City Of Chicago Police	$252.11
08/04/2011	RODRIGUEZ, MARIAN	9161		City Of Chicago Police	$6.50
08/04/2011	RODRIGUEZ, MARIAN	9161		City Of Chicago Police	$3.04
02/18/2011	RODRIGUEZ, LYDIA			City Of Chicago Police	$18.23
02/18/2011	RODRIGUEZ, LYDIA			City Of Chicago Police	$6.50
02/18/2011	RODRIGUEZ, LYDIA			City Of Chicago Police	$184.97
02/18/2011	RODRIGUEZ, LYDIA			City Of Chicago Police	$184.97
02/18/2011	RODRIGUEZ, LYDIA			City Of Chicago Police	$6.50
02/18/2011	RODRIGUEZ, LYDIA			City Of Chicago Police	$18.23
02/18/2011	RODRIGUEZ, LYDIA			City Of Chicago Police	$151.57
02/18/2011	RODRIGUEZ, LYDIA			City Of Chicago Police	$6.50
02/18/2011	RODRIGUEZ, LYDIA			City Of Chicago Police	$14.94
02/18/2011	RODRIGUEZ, LYDIA			City Of Chicago Police	$184.97
02/18/2011	RODRIGUEZ, LYDIA			City Of Chicago Police	$6.50
02/18/2011	RODRIGUEZ, LYDIA			City Of Chicago Police	$18.23
02/18/2011	RODRIGUEZ, LYDIA			City Of Chicago Police	$6.50
02/18/2011	RODRIGUEZ, LYDIA			City Of Chicago Police	$65.36

Incident Date	Claimant	Rank	Unit of	Insured	Total to be Paid
02/18/2011	RODRIGUEZ, LYDIA			City Of Chicago Police	$6.50
02/18/2011	RODRIGUEZ, LYDIA			City Of Chicago Police	$184.97
02/18/2011	RODRIGUEZ, LYDIA			City Of Chicago Police	$6.50
02/18/2011	RODRIGUEZ, LYDIA			City Of Chicago Police	$18.23
03/17/2010	RODRIGUEZ, JOSEPH	9161		City Of Chicago Police	$24.99
03/17/2010	RODRIGUEZ, JOSEPH	9161		City Of Chicago Police	$24.99
11/11/2010	RODRIGUEZ, JOSE	9161	044	City Of Chicago Police	$6.50
11/11/2010	RODRIGUEZ, JOSE	9161	044	City Of Chicago Police	$14.42
11/11/2010	RODRIGUEZ, JOSE	9161	044	City Of Chicago Police	$7.31
11/11/2010	RODRIGUEZ, JOSE	9161	044	City Of Chicago Police	$206.07
11/11/2010	RODRIGUEZ, JOSE	9161	044	City Of Chicago Police	$82.88
11/11/2010	RODRIGUEZ, JOSE	9161	044	City Of Chicago Police	$6.50
11/11/2010	RODRIGUEZ, JOSE	9161	044	City Of Chicago Police	$286.01
11/11/2010	RODRIGUEZ, JOSE	9161	044	City Of Chicago Police	$6.50
11/11/2010	RODRIGUEZ, JOSE	9161	044	City Of Chicago Police	$5.26
11/11/2010	RODRIGUEZ, JOSE	9161	044	City Of Chicago Police	$6.50
10/26/2011	RODRIGUEZ, HAROLD	9164	010	City Of Chicago Police	$8.99
10/26/2011	RODRIGUEZ, HAROLD	9164	010	City Of Chicago Police	$6.50
10/26/2011	RODRIGUEZ, HAROLD	9164	010	City Of Chicago Police	$79.86
10/26/2011	RODRIGUEZ, HAROLD	9164	010	City Of Chicago Police	$14.53
10/26/2011	RODRIGUEZ, HAROLD	9164	010	City Of Chicago Police	$117.24
10/26/2011	RODRIGUEZ, HAROLD	9164	010	City Of Chicago Police	$6.50
09/26/2011	RODGERS, DORINDA	9161	005	City Of Chicago Police	$36.45
09/26/2011	RODGERS, DORINDA	9161	005	City Of Chicago Police	$6.50
09/26/2011	RODGERS, DORINDA	9161	005	City Of Chicago Police	$26.86
10/30/2009	ROBINSON, WILLIA			City Of Chicago Police	$6.50
10/09/2010	RIZZO, DARREL	9161	019	City Of Chicago Police	$13.30
10/09/2010	RIZZO, DARREL	9161	019	City Of Chicago Police	$6.50
07/18/2011	RIVERA, MARLENE	9161		City Of Chicago Police	$6.50
07/18/2011	RIVERA, MARLENE	9161		City Of Chicago Police	$67.63
07/18/2011	RIVERA, MARLENE	9161		City Of Chicago Police	$0.82
08/25/2011	RITTORNO, KAREN	9161	011	City Of Chicago Police	$6.50
08/25/2011	RITTORNO, KAREN	9161	011	City Of Chicago Police	$6.50

Incident Date	Claimant	Rank	Unit of	Insured	Total to be Paid
08/25/2011	RITTORNO, KAREN	9161	011	City Of Chicago Police	$53.02
08/25/2011	RITTORNO, KAREN	9161	011	City Of Chicago Police	$723.07
06/08/2010	RIPLEY, MATTHEW	9161	025	City Of Chicago Police	$222.86
06/08/2010	RIPLEY, MATTHEW	9161	025	City Of Chicago Police	$6.50
02/17/2010	RIOS, MIGUEL	9165	153	City Of Chicago Police	$177.72
02/17/2010	RIOS, MIGUEL	9165	153	City Of Chicago Police	$6.50
02/17/2010	RIOS, MIGUEL	9165	153	City Of Chicago Police	$95.40
02/17/2010	RIOS, MIGUEL	9165	153	City Of Chicago Police	$6.50
01/30/2009	RIGAN, KEITH	9161	153	City Of Chicago Police	$950.29
01/30/2009	RIGAN, KEITH	9161	153	City Of Chicago Police	$6.50
01/30/2009	RIGAN, KEITH	9161	153	City Of Chicago Police	$11.50
01/30/2009	RIGAN, KEITH	9161	153	City Of Chicago Police	$6.50
01/30/2009	RIGAN, KEITH	9161	153	City Of Chicago Police	$6.50
01/30/2009	RIGAN, KEITH	9161	153	City Of Chicago Police	$188.23
01/30/2009	RIGAN, KEITH	9161	153	City Of Chicago Police	$198.15
01/30/2009	RIGAN, KEITH	9161	153	City Of Chicago Police	$6.50
01/30/2009	RIGAN, KEITH	9161	153	City Of Chicago Police	$190.84
01/30/2009	RIGAN, KEITH	9161	153	City Of Chicago Police	$6.50
01/30/2009	RIGAN, KEITH	9161	153	City Of Chicago Police	$188.64
01/30/2009	RIGAN, KEITH	9161	153	City Of Chicago Police	$6.50
01/30/2009	RIGAN, KEITH	9161	153	City Of Chicago Police	$257.63
01/30/2009	RIGAN, KEITH	9161	153	City Of Chicago Police	$6.50
01/30/2009	RIGAN, KEITH	9161	153	City Of Chicago Police	$236.35
01/30/2009	RIGAN, KEITH	9161	153	City Of Chicago Police	$6.50
01/30/2009	RIGAN, KEITH	9161	153	City Of Chicago Police	$236.35
01/30/2009	RIGAN, KEITH	9161	153	City Of Chicago Police	$6.50
01/30/2009	RIGAN, KEITH	9161	153	City Of Chicago Police	$190.84
01/30/2009	RIGAN, KEITH	9161	153	City Of Chicago Police	$6.50
01/30/2009	RIGAN, KEITH	9161	153	City Of Chicago Police	$228.96
01/30/2009	RIGAN, KEITH	9161	153	City Of Chicago Police	$6.50
01/30/2009	RIGAN, KEITH	9161	153	City Of Chicago Police	$942.12
01/30/2009	RIGAN, KEITH	9161	153	City Of Chicago Police	$6.50
01/30/2009	RIGAN, KEITH	9161	153	City Of Chicago Police	$11.40

Incident Date	Claimant	Rank	Unit of	Insured	Total to be Paid
01/30/2009	RIGAN, KEITH	9161	153	City Of Chicago Police	$188.64
01/30/2009	RIGAN, KEITH	9161	153	City Of Chicago Police	$6.50
01/30/2009	RIGAN, KEITH	9161	153	City Of Chicago Police	$188.64
01/30/2009	RIGAN, KEITH	9161	153	City Of Chicago Police	$6.50
01/30/2009	RIGAN, KEITH	9161	153	City Of Chicago Police	$188.64
01/30/2009	RIGAN, KEITH	9161	153	City Of Chicago Police	$6.50
01/30/2009	RIGAN, KEITH	9161	153	City Of Chicago Police	$150.05
01/30/2009	RIGAN, KEITH	9161	153	City Of Chicago Police	$6.50
01/30/2009	RIGAN, KEITH	9161	153	City Of Chicago Police	$188.64
01/30/2009	RIGAN, KEITH	9161	153	City Of Chicago Police	$6.50
04/07/2010	RIGAN, KEITH	9161	001	City Of Chicago Police	$173.96
04/07/2010	RIGAN, KEITH	9161	001	City Of Chicago Police	$6.50
05/17/2011	RIGAN, KEITH	9161	153	City Of Chicago Police	$140.93
05/17/2011	RIGAN, KEITH	9161	153	City Of Chicago Police	$6.50
05/17/2011	RIGAN, KEITH	9161	153	City Of Chicago Police	$188.64
05/17/2011	RIGAN, KEITH	9161	153	City Of Chicago Police	$6.50
05/17/2011	RIGAN, KEITH	9161	153	City Of Chicago Police	$188.64
05/17/2011	RIGAN, KEITH	9161	153	City Of Chicago Police	$6.50
05/17/2011	RIGAN, KEITH	9161	153	City Of Chicago Police	$190.84
05/17/2011	RIGAN, KEITH	9161	153	City Of Chicago Police	$6.50
05/17/2011	RIGAN, KEITH	9161	153	City Of Chicago Police	$188.64
05/17/2011	RIGAN, KEITH	9161	153	City Of Chicago Police	$6.50
05/17/2011	RIGAN, KEITH	9161	153	City Of Chicago Police	$143.13
05/17/2011	RIGAN, KEITH	9161	153	City Of Chicago Police	$6.50
05/17/2011	RIGAN, KEITH	9161	153	City Of Chicago Police	$67.63
05/17/2011	RIGAN, KEITH	9161	153	City Of Chicago Police	$6.50
05/17/2011	RIGAN, KEITH	9161	153	City Of Chicago Police	$0.82
05/17/2011	RIGAN, KEITH	9161	153	City Of Chicago Police	$93.22
05/17/2011	RIGAN, KEITH	9161	153	City Of Chicago Police	$6.50
05/17/2011	RIGAN, KEITH	9161	153	City Of Chicago Police	$221.67
05/17/2011	RIGAN, KEITH	9161	153	City Of Chicago Police	$6.50
05/17/2011	RIGAN, KEITH	9161	153	City Of Chicago Police	$27.95
05/17/2011	RIGAN, KEITH	9161	153	City Of Chicago Police	$188.64

Incident Date	Claimant	Rank	Unit of	Insured	Total to be Paid
05/17/2011	RIGAN, KEITH	9161	153	City Of Chicago Police	$6.50
09/28/2011	RICHARDSON, TARA	9161	044	City Of Chicago Police	$6.50
09/28/2011	RICHARDSON, TARA	9161	044	City Of Chicago Police	$871.36
09/28/2011	RICHARDSON, TARA	9161	044	City Of Chicago Police	$6.50
09/28/2011	RICHARDSON, TARA	9161	044	City Of Chicago Police	$6.50
11/29/2010	RICHARDSON, SHANE	9161		City Of Chicago Police	$6.50
11/29/2010	RICHARDSON, SHANE	9161		City Of Chicago Police	$6.50
10/27/2009	RICHARDSON, PHILLIP			City Of Chicago Police	$6.50
10/27/2009	RICHARDSON, PHILLIP			City Of Chicago Police	$82.97
10/27/2009	RICHARDSON, PHILLIP			City Of Chicago Police	$0.45
07/20/2011	REYES, CHRISTOPHER	9161	044	City Of Chicago Police	$6.50
09/19/2011	RESPONDI, ANTHONY	9161	284	City Of Chicago Police	$6.50
09/19/2011	RESPONDI, ANTHONY	9161	284	City Of Chicago Police	$6.50
09/19/2011	RESPONDI, ANTHONY	9161	284	City Of Chicago Police	$13.17
09/19/2011	RESPONDI, ANTHONY	9161	284	City Of Chicago Police	$133.59
09/19/2011	RESPONDI, ANTHONY	9161	284	City Of Chicago Police	$6.50
09/19/2011	RESPONDI, ANTHONY	9161	284	City Of Chicago Police	$13.17
09/19/2011	RESPONDI, ANTHONY	9161	284	City Of Chicago Police	$133.59
09/19/2011	RESPONDI, ANTHONY	9161	284	City Of Chicago Police	$6.50
09/19/2011	RESPONDI, ANTHONY	9161	284	City Of Chicago Police	$13.17
09/19/2011	RESPONDI, ANTHONY	9161	284	City Of Chicago Police	$100.19
09/19/2011	RESPONDI, ANTHONY	9161	284	City Of Chicago Police	$6.50
09/19/2011	RESPONDI, ANTHONY	9161	284	City Of Chicago Police	$9.88
09/19/2011	RESPONDI, ANTHONY	9161	284	City Of Chicago Police	$13.17
09/19/2011	RESPONDI, ANTHONY	9161	284	City Of Chicago Police	$133.59
09/19/2011	RESPONDI, ANTHONY	9161	284	City Of Chicago Police	$133.59
09/19/2011	RESPONDI, ANTHONY	9161	284	City Of Chicago Police	$13.17
09/19/2011	RESPONDI, ANTHONY	9161	284	City Of Chicago Police	$6.50
09/19/2011	RESPONDI, ANTHONY	9161	284	City Of Chicago Police	$133.59
09/19/2011	RESPONDI, ANTHONY	9161	284	City Of Chicago Police	$13.17
09/19/2011	RESPONDI, ANTHONY	9161	284	City Of Chicago Police	$6.50
09/19/2011	RESPONDI, ANTHONY	9161	284	City Of Chicago Police	$133.59
09/28/2011	RESCHKE, DANIEL	9161	024	City Of Chicago Police	$219.44

Incident Date	Claimant	Rank	Unit of	Insured	Total to be Paid
09/28/2011	RESCHKE, DANIEL	9161	024	City Of Chicago Police	$6.63
09/28/2011	RESCHKE, DANIEL	9161	024	City Of Chicago Police	$6.50
09/28/2011	RESCHKE, DANIEL	9161	024	City Of Chicago Police	$259.59
09/28/2011	RESCHKE, DANIEL	9161	024	City Of Chicago Police	$5.05
09/28/2011	RESCHKE, DANIEL	9161	024	City Of Chicago Police	$6.50
09/28/2011	RESCHKE, DANIEL	9161	024	City Of Chicago Police	$197.50
09/28/2011	RESCHKE, DANIEL	9161	024	City Of Chicago Police	$6.50
02/18/2011	REIDY, BRIAN	3607	284	City Of Chicago Police	$120.75
02/18/2011	REIDY, BRIAN	3607	284	City Of Chicago Police	$120.75
02/18/2011	REIDY, BRIAN	3607	284	City Of Chicago Police	$220.91
02/18/2011	REIDY, BRIAN	3607	284	City Of Chicago Police	$6.50
02/18/2011	REIDY, BRIAN	3607	284	City Of Chicago Police	$21.78
02/18/2011	REIDY, BRIAN	3607	284	City Of Chicago Police	$169.53
02/18/2011	REIDY, BRIAN	3607	284	City Of Chicago Police	$6.50
02/18/2011	REIDY, BRIAN	3607	284	City Of Chicago Police	$16.71
02/18/2011	REIDY, BRIAN	3607	284	City Of Chicago Police	$118.16
02/18/2011	REIDY, BRIAN	3607	284	City Of Chicago Police	$6.50
02/18/2011	REIDY, BRIAN	3607	284	City Of Chicago Police	$11.65
02/18/2011	REIDY, BRIAN	3607	284	City Of Chicago Police	$220.91
02/18/2011	REIDY, BRIAN	3607	284	City Of Chicago Police	$6.50
02/18/2011	REIDY, BRIAN	3607	284	City Of Chicago Police	$21.78
Incident Date	Claimant	Rank	Unit of	Insured	Total to be Paid
02/18/2011	REIDY, BRIAN	3607	284	City Of Chicago Police	$220.91
02/18/2011	REIDY, BRIAN	3607	284	City Of Chicago Police	$6.50
02/18/2011	REIDY, BRIAN	3607	284	City Of Chicago Police	$21.78
02/18/2011	REIDY, BRIAN	3607	284	City Of Chicago Police	$154.15
02/18/2011	REIDY, BRIAN	3607	284	City Of Chicago Police	$6.50
02/18/2011	REIDY, BRIAN	3607	284	City Of Chicago Police	$15.20
02/18/2011	REIDY, BRIAN	3607	284	City Of Chicago Police	$154.15
02/18/2011	REIDY, BRIAN	3607	284	City Of Chicago Police	$6.50
02/18/2011	REIDY, BRIAN	3607	284	City Of Chicago Police	$15.20
02/18/2011	REIDY, BRIAN	3607	284	City Of Chicago Police	$527.39
02/18/2011	REIDY, BRIAN	3607	284	City Of Chicago Police	$6.50
02/18/2011	REIDY, BRIAN	3607	284	City Of Chicago Police	$21.41
02/18/2011	REIDY, BRIAN	3607	284	City Of Chicago Police	$154.15
02/18/2011	REIDY, BRIAN	3607	284	City Of Chicago Police	$6.50
02/18/2011	REIDY, BRIAN	3607	284	City Of Chicago Police	$15.20
02/18/2011	REIDY, BRIAN	3607	284	City Of Chicago Police	$120.75
02/18/2011	REIDY, BRIAN	3607	284	City Of Chicago Police	$6.50
02/18/2011	REIDY, BRIAN	3607	284	City Of Chicago Police	$11.91
02/18/2011	REIDY, BRIAN	3607	284	City Of Chicago Police	$154.15
02/18/2011	REIDY, BRIAN	3607	284	City Of Chicago Police	$6.50
02/18/2011	REIDY, BRIAN	3607	284	City Of Chicago Police	$15.20
02/18/2011	REIDY, BRIAN	3607	284	City Of Chicago Police	$154.15
02/18/2011	REIDY, BRIAN	3607	284	City Of Chicago Police	$6.50
02/18/2011	REIDY, BRIAN	3607	284	City Of Chicago Police	$15.20
02/18/2011	REIDY, BRIAN	3607	284	City Of Chicago Police	$6.50
02/18/2011	REIDY, BRIAN	3607	284	City Of Chicago Police	$11.91
02/18/2011	REIDY, BRIAN	3607	284	City Of Chicago Police	$6.50
02/18/2011	REIDY, BRIAN	3607	284	City Of Chicago Police	$11.91
02/18/2011	REIDY, BRIAN	3607	284	City Of Chicago Police	$443.28
02/18/2011	REIDY, BRIAN	3607	284	City Of Chicago Police	$6.50
02/18/2011	REIDY, BRIAN	3607	284	City Of Chicago Police	$0.51
09/18/2011	REID, STEPHANIE	9161	003	City Of Chicago Police	$6.50
02/15/2011	REED, MICHELLE	3286	007	City Of Chicago Police	$3.33

Incident Date	Claimant	Rank	Unit of	Insured	Total to be Paid
02/15/2011	REED, MICHELLE	3286	007	City Of Chicago Police	$130.12
02/15/2011	REED, MICHELLE	3286	007	City Of Chicago Police	$6.50
10/10/2011	REED, BRIAN	9161	005	City Of Chicago Police	$6.50
10/10/2011	REED, BRIAN	9161	005	City Of Chicago Police	$146.78
10/27/2011	RAYL, MURPHY	9171	003	City Of Chicago Police	$198.02
10/27/2011	RAYL, MURPHY	9171	003	City Of Chicago Police	$6.50
10/27/2011	RAYL, MURPHY	9171	003	City Of Chicago Police	$12.80
10/27/2011	RAYL, MURPHY	9171	003	City Of Chicago Police	$6.50
10/27/2011	RAYL, MURPHY	9171	003	City Of Chicago Police	$52.21
10/27/2011	RAYL, MURPHY	9171	003	City Of Chicago Police	$29.76
10/27/2011	RAYL, MURPHY	9171	003	City Of Chicago Police	$6.50
10/27/2011	RAYL, MURPHY	9171	003	City Of Chicago Police	$70.53
10/27/2011	RAYL, MURPHY	9171	003	City Of Chicago Police	$8.57
10/27/2011	RAYL, MURPHY	9171	003	City Of Chicago Police	$6.50
10/27/2011	RAYL, MURPHY	9171	003	City Of Chicago Police	$6.50
10/27/2011	RAYL, MURPHY	9171	003	City Of Chicago Police	$19.08
10/27/2011	RAYL, MURPHY	9171	003	City Of Chicago Police	$0.87
10/04/2011	RAU JR, RAYMOND	9161	189	City Of Chicago Police	$6.50
10/04/2011	RAU JR, RAYMOND	9161	189	City Of Chicago Police	$41.60
10/04/2011	RAU JR, RAYMOND	9161	189	City Of Chicago Police	$542.69
02/17/2011	RAMIREZ, VERONICA	3286	044	City Of Chicago Police	$844.67
02/17/2011	RAMIREZ, VERONICA	3286	044	City Of Chicago Police	$6.50
02/17/2011	RAMIREZ, VERONICA	3286	044	City Of Chicago Police	$34.29
04/23/2011	RAK, DAVID	9161	044	City Of Chicago Police	$1.08
04/23/2011	RAK, DAVID	9161	044	City Of Chicago Police	$6.50
04/23/2011	RAK, DAVID	9161	044	City Of Chicago Police	$18.85
05/04/2011	RAICA, KRISTEN	9161		City Of Chicago Police	$6.50
05/04/2011	RAICA, KRISTEN	9161		City Of Chicago Police	$143.87
05/04/2011	RAICA, KRISTEN	9161		City Of Chicago Police	$11.90
05/04/2011	RAICA, KRISTEN	9161		City Of Chicago Police	$6.50
05/04/2011	RAICA, KRISTEN	9161		City Of Chicago Police	$120.75
05/04/2011	RAICA, KRISTEN	9161		City Of Chicago Police	$0.83
05/04/2011	RAICA, KRISTEN	9161		City Of Chicago Police	$6.50

Incident Date	Claimant	Rank	Unit of	Insured	Total to be Paid
05/04/2011	RAICA, KRISTEN	9161		City Of Chicago Police	$68.99
05/04/2011	RAICA, KRISTEN	9161		City Of Chicago Police	$12.15
05/04/2011	RAICA, KRISTEN	9161		City Of Chicago Police	$6.50
05/04/2011	RAICA, KRISTEN	9161		City Of Chicago Police	$123.31
05/04/2011	RAICA, KRISTEN	9161		City Of Chicago Police	$14.18
05/04/2011	RAICA, KRISTEN	9161		City Of Chicago Police	$6.50
05/04/2011	RAICA, KRISTEN	9161		City Of Chicago Police	$14.18
05/04/2011	RAICA, KRISTEN	9161		City Of Chicago Police	$143.87
01/30/2001	Quinn, Timothy L	P	00008	City Of Chicago Police	$1.53
01/30/2001	Quinn, Timothy L	P	00008	City Of Chicago Police	$6.50
01/30/2001	Quinn, Timothy L	P	00008	City Of Chicago Police	$857.39
01/30/2001	Quinn, Timothy L	P	00008	City Of Chicago Police	$3.54
01/30/2001	Quinn, Timothy L	P	00008	City Of Chicago Police	$6.50
01/30/2001	Quinn, Timothy L	P	00008	City Of Chicago Police	$461.65
01/30/2001	Quinn, Timothy L	P	00008	City Of Chicago Police	$6.50
01/30/2001	Quinn, Timothy L	P	00008	City Of Chicago Police	$46.24
07/09/1996	Quinn, Thomas A	P	00021	City Of Chicago Police	$6.50
07/09/1996	Quinn, Thomas A	P	00021	City Of Chicago Police	$61.65
07/09/1996	Quinn, Thomas A	P	00021	City Of Chicago Police	$6.50
07/09/1996	Quinn, Thomas A	P	00021	City Of Chicago Police	$671.61
07/09/1996	Quinn, Thomas A	P	00021	City Of Chicago Police	$502.05
07/09/1996	Quinn, Thomas A	P	00021	City Of Chicago Police	$70.68
07/09/1996	Quinn, Thomas A	P	00021	City Of Chicago Police	$6.50
07/09/1996	Quinn, Thomas A	P	00021	City Of Chicago Police	$6.50
10/15/2011	QUINTERO, ROBERT	9161	022	City Of Chicago Police	$6.50
10/15/2011	QUINTERO, ROBERT	9161	022	City Of Chicago Police	$410.00
10/15/2011	QUINTERO, ROBERT	9161	022	City Of Chicago Police	$6.50
10/15/2011	QUINTERO, ROBERT	9161	022	City Of Chicago Police	$259.83
10/15/2011	QUINTERO, ROBERT	9161	022	City Of Chicago Police	$163.80
10/15/2011	QUINTERO, ROBERT	9161	022	City Of Chicago Police	$38.88
10/15/2011	QUINTERO, ROBERT	9161	022	City Of Chicago Police	$6.50
10/15/2011	QUINTERO, ROBERT	9161	022	City Of Chicago Police	$18.66
10/15/2011	QUINTERO, ROBERT	9161	022	City Of Chicago Police	$6.50

Incident Date	Claimant	Rank	Unit of	Insured	Total to be Paid
10/15/2011	QUINTERO, ROBERT	9161	022	City Of Chicago Police	$15.07
10/15/2011	QUINTERO, ROBERT	9161	022	City Of Chicago Police	$6.50
10/15/2011	QUINTERO, ROBERT	9161	022	City Of Chicago Police	$371.81
10/15/2011	QUINTERO, ROBERT	9161	022	City Of Chicago Police	$6.50
10/15/2011	QUINTERO, ROBERT	9161	022	City Of Chicago Police	$572.52
10/15/2011	QUINTERO, ROBERT	9161	022	City Of Chicago Police	$6.50
10/15/2011	QUINTERO, ROBERT	9161	022	City Of Chicago Police	$286.26
10/15/2011	QUINTERO, ROBERT	9161	022	City Of Chicago Police	$2.13
10/15/2011	QUINTERO, ROBERT	9161	022	City Of Chicago Police	$6.50
10/15/2011	QUINTERO, ROBERT	9161	022	City Of Chicago Police	$52.40
10/15/2011	QUINTERO, ROBERT	9161	022	City Of Chicago Police	$6.50
10/15/2011	QUINTERO, ROBERT	9161	022	City Of Chicago Police	$459.77
12/14/2009	QUINN MUNOZ, ERIN			City Of Chicago Police	$118.17
12/14/2009	QUINN MUNOZ, ERIN			City Of Chicago Police	$16.40
12/14/2009	QUINN MUNOZ, ERIN			City Of Chicago Police	$6.50
12/14/2009	QUINN MUNOZ, ERIN			City Of Chicago Police	$166.46
12/14/2009	QUINN MUNOZ, ERIN			City Of Chicago Police	$11.64
12/14/2009	QUINN MUNOZ, ERIN			City Of Chicago Police	$6.50
12/14/2009	QUINN MUNOZ, ERIN			City Of Chicago Police	$6.50
12/14/2009	QUINN MUNOZ, ERIN			City Of Chicago Police	$6.50
12/14/2009	QUINN MUNOZ, ERIN			City Of Chicago Police	$13.68
12/14/2009	QUINN MUNOZ, ERIN			City Of Chicago Police	$6.50
12/14/2009	QUINN MUNOZ, ERIN			City Of Chicago Police	$138.73
12/14/2009	QUINN MUNOZ, ERIN			City Of Chicago Police	$11.64
12/14/2009	QUINN MUNOZ, ERIN			City Of Chicago Police	$118.17
11/27/2007	Podlo, Frank W	P	00018	City Of Chicago Police	$62.74
11/27/2007	Podlo, Frank W	P	00018	City Of Chicago Police	$6.50
11/27/2007	Podlo, Frank W	P	00018	City Of Chicago Police	$863.72
11/27/2007	Podlo, Frank W	P	00018	City Of Chicago Police	$6.50
11/27/2007	Podlo, Frank W	P	00018	City Of Chicago Police	$99.09
11/27/2007	Podlo, Frank W	P	00018	City Of Chicago Police	$6.50
11/27/2007	Podlo, Frank W	P	00018	City Of Chicago Police	$700.00
11/27/2007	Podlo, Frank W	P	00018	City Of Chicago Police	$6.50

Incident Date	Claimant	Rank	Unit of	Insured	Total to be Paid
08/18/2008	Philp, Danielle	P	00005	City Of Chicago Police	$613.03
08/18/2008	Philp, Danielle	P	00005	City Of Chicago Police	$279.48
08/18/2008	Philp, Danielle	P	00005	City Of Chicago Police	$6.50
08/18/2008	Philp, Danielle	P	00005	City Of Chicago Police	$505.75
01/11/2002	Perusich, James M	P	00008	City Of Chicago Police	$261.16
01/11/2002	Perusich, James M	P	00008	City Of Chicago Police	$6.50
12/15/1999	Payne, Felicia	P	00044	City Of Chicago Police	$262.43
12/15/1999	Payne, Felicia	P	00044	City Of Chicago Police	$3.86
12/15/1999	Payne, Felicia	P	00044	City Of Chicago Police	$6.50
06/17/2010	PURTELL, CYNTHIA	9161	008	City Of Chicago Police	$0.82
06/17/2010	PURTELL, CYNTHIA	9161	008	City Of Chicago Police	$6.50
06/17/2010	PURTELL, CYNTHIA	9161	008	City Of Chicago Police	$67.63
06/17/2010	PURTELL, CYNTHIA	9161	008	City Of Chicago Police	$248.16
05/11/2011	PURDIMAN, PAMELA	9161	007	City Of Chicago Police	$6.50
05/11/2011	PURDIMAN, PAMELA	9161	007	City Of Chicago Police	$639.58
06/09/2011	PUCHALSKI, WALTER	9161	022	City Of Chicago Police	$81.09
06/09/2011	PUCHALSKI, WALTER	9161	022	City Of Chicago Police	$6.50
06/09/2011	PUCHALSKI, WALTER	9161	022	City Of Chicago Police	$3.29
06/09/2011	PUCHALSKI, WALTER	9161	022	City Of Chicago Police	$422.92
06/09/2011	PUCHALSKI, WALTER	9161	022	City Of Chicago Police	$6.50
06/09/2011	PUCHALSKI, WALTER	9161	022	City Of Chicago Police	$17.16
06/09/2011	PUCHALSKI, WALTER	9161	022	City Of Chicago Police	$6.50
06/09/2011	PUCHALSKI, WALTER	9161	022	City Of Chicago Police	$17.16
06/09/2011	PUCHALSKI, WALTER	9161	022	City Of Chicago Police	$1.52
06/09/2011	PUCHALSKI, WALTER	9161	022	City Of Chicago Police	$6.50
06/09/2011	PUCHALSKI, WALTER	9161	022	City Of Chicago Police	$37.43
06/09/2011	PUCHALSKI, WALTER	9161	022	City Of Chicago Police	$0.48
06/09/2011	PUCHALSKI, WALTER	9161	022	City Of Chicago Police	$6.50
06/09/2011	PUCHALSKI, WALTER	9161	022	City Of Chicago Police	$422.92
06/09/2011	PUCHALSKI, WALTER	9161	022	City Of Chicago Police	$18.99
08/18/2011	PRINTZ, DANIEL	9161	017	City Of Chicago Police	$6.50
08/18/2011	PRINTZ, DANIEL	9161	017	City Of Chicago Police	$45.00
05/26/2011	PRICE, TORREY	9161	022	City Of Chicago Police	$286.26

Incident Date	Claimant	Rank	Unit of	Insured	Total to be Paid
05/26/2011	PRICE, TORREY	9161	022	City Of Chicago Police	$75.72
05/26/2011	PRICE, TORREY	9161	022	City Of Chicago Police	$6.50
05/26/2011	PRICE, TORREY	9161	022	City Of Chicago Police	$6.50
05/26/2011	PRICE, TORREY	9161	022	City Of Chicago Police	$435.94
05/26/2011	PRICE, TORREY	9161	022	City Of Chicago Police	$6.50
05/26/2011	PRICE, TORREY	9161	022	City Of Chicago Police	$427.24
05/26/2011	PRICE, TORREY	9161	022	City Of Chicago Police	$5.40
05/26/2011	PRICE, TORREY	9161	022	City Of Chicago Police	$6.50
05/26/2011	PRICE, TORREY	9161	022	City Of Chicago Police	$6.50
05/26/2011	PRICE, TORREY	9161	022	City Of Chicago Police	$476.36
05/26/2011	PRICE, TORREY	9161	022	City Of Chicago Police	$6.50
05/26/2011	PRICE, TORREY	9161	022	City Of Chicago Police	$6.50
05/26/2011	PRICE, TORREY	9161	022	City Of Chicago Police	$446.07
05/30/2009	PREIB, MARTIN			City Of Chicago Police	$6.50
05/30/2009	PREIB, MARTIN			City Of Chicago Police	$325.86
05/30/2009	PREIB, MARTIN			City Of Chicago Police	$6.50
05/30/2009	PREIB, MARTIN			City Of Chicago Police	$35.11
08/13/2011	PRAH JR, JAMES	9171	001	City Of Chicago Police	$133.59
08/13/2011	PRAH JR, JAMES	9171	001	City Of Chicago Police	$6.50
08/13/2011	PRAH JR, JAMES	9171	001	City Of Chicago Police	$13.17
08/13/2011	PRAH JR, JAMES	9171	001	City Of Chicago Police	$2.13
08/13/2011	PRAH JR, JAMES	9171	001	City Of Chicago Police	$6.50
08/13/2011	PRAH JR, JAMES	9171	001	City Of Chicago Police	$145.18
08/13/2011	PRAH JR, JAMES	9171	001	City Of Chicago Police	$13.17
08/13/2011	PRAH JR, JAMES	9171	001	City Of Chicago Police	$6.50
08/13/2011	PRAH JR, JAMES	9171	001	City Of Chicago Police	$133.59
08/13/2011	PRAH JR, JAMES	9171	001	City Of Chicago Police	$13.17
08/13/2011	PRAH JR, JAMES	9171	001	City Of Chicago Police	$6.50
08/13/2011	PRAH JR, JAMES	9171	001	City Of Chicago Police	$133.59
08/13/2011	PRAH JR, JAMES	9171	001	City Of Chicago Police	$13.17
08/13/2011	PRAH JR, JAMES	9171	001	City Of Chicago Police	$6.50
08/13/2011	PRAH JR, JAMES	9171	001	City Of Chicago Police	$133.59
08/13/2011	PRAH JR, JAMES	9171	001	City Of Chicago Police	$14.94

Incident Date	Claimant	Rank	Unit of	Insured	Total to be Paid
08/13/2011	PRAH JR, JAMES	9171	001	City Of Chicago Police	$6.50
08/13/2011	PRAH JR, JAMES	9171	001	City Of Chicago Police	$151.57
08/13/2011	PRAH JR, JAMES	9171	001	City Of Chicago Police	$13.17
08/13/2011	PRAH JR, JAMES	9171	001	City Of Chicago Police	$6.50
08/13/2011	PRAH JR, JAMES	9171	001	City Of Chicago Police	$133.59
08/13/2011	PRAH JR, JAMES	9171	001	City Of Chicago Police	$13.17
08/13/2011	PRAH JR, JAMES	9171	001	City Of Chicago Police	$133.59
08/13/2011	PRAH JR, JAMES	9171	001	City Of Chicago Police	$6.50
08/28/2011	POWERS, PAUL	9161		City Of Chicago Police	$133.59
08/28/2011	POWERS, PAUL	9161		City Of Chicago Police	$133.59
08/28/2011	POWERS, PAUL	9161		City Of Chicago Police	$13.17
08/28/2011	POWERS, PAUL	9161		City Of Chicago Police	$6.50
08/28/2011	POWERS, PAUL	9161		City Of Chicago Police	$6.50
08/28/2011	POWERS, PAUL	9161		City Of Chicago Police	$70.34
08/28/2011	POWERS, PAUL	9161		City Of Chicago Police	$6.50
08/28/2011	POWERS, PAUL	9161		City Of Chicago Police	$13.17
10/05/2011	POWELL, GARY	9161	011	City Of Chicago Police	$6.50
12/15/2010	POULOS, JOHN	9161	004	City Of Chicago Police	$6.50
12/15/2010	POULOS, JOHN	9161	004	City Of Chicago Police	$6.50
12/15/2010	POULOS, JOHN	9161	004	City Of Chicago Police	$61.65
12/15/2010	POULOS, JOHN	9161	004	City Of Chicago Police	$6.50
12/15/2010	POULOS, JOHN	9161	004	City Of Chicago Police	$1.77
12/15/2010	POULOS, JOHN	9161	004	City Of Chicago Police	$1.38
12/15/2010	POULOS, JOHN	9161	004	City Of Chicago Police	$6.50
12/15/2010	POULOS, JOHN	9161	004	City Of Chicago Police	$25.12
12/15/2010	POULOS, JOHN	9161	004	City Of Chicago Police	$6.50
12/15/2010	POULOS, JOHN	9161	004	City Of Chicago Police	$6.50
07/05/2011	PLOVANICH, JOSEPH	9161	153	City Of Chicago Police	$11.43
07/05/2011	PLOVANICH, JOSEPH	9161	153	City Of Chicago Police	$7.95
07/05/2011	PLOVANICH, JOSEPH	9161	153	City Of Chicago Police	$6.50
11/25/2010	PIETRYLA, SCOTT	9161		City Of Chicago Police	$6.50
11/25/2010	PIETRYLA, SCOTT	9161		City Of Chicago Police	$6.50
11/25/2010	PIETRYLA, SCOTT	9161		City Of Chicago Police	$6.50

Incident Date	Claimant	Rank	Unit of	Insured	Total to be Paid
11/25/2010	PIETRYLA, SCOTT	9161		City Of Chicago Police	$194.47
11/25/2010	PIETRYLA, SCOTT	9161		City Of Chicago Police	$6.50
11/25/2010	PIETRYLA, SCOTT	9161		City Of Chicago Police	$4.22
11/25/2010	PIETRYLA, SCOTT	9161		City Of Chicago Police	$61.65
11/25/2010	PIETRYLA, SCOTT	9161		City Of Chicago Police	$73.39
11/25/2010	PIETRYLA, SCOTT	9161		City Of Chicago Police	$59.80
11/25/2010	PIETRYLA, SCOTT	9161		City Of Chicago Police	$77.06
11/25/2010	PIETRYLA, SCOTT	9161		City Of Chicago Police	$6.50
11/25/2010	PIETRYLA, SCOTT	9161		City Of Chicago Police	$6.50
09/08/2011	PIETROWSKI, ARLEN	9165	071	City Of Chicago Police	$41.34
09/08/2011	PIETROWSKI, ARLEN	9165	071	City Of Chicago Police	$6.50
09/08/2011	PIETROWSKI, ARLEN	9165	071	City Of Chicago Police	$88.06
09/08/2011	PIETROWSKI, ARLEN	9165	071	City Of Chicago Police	$6.50
09/08/2011	PIETROWSKI, ARLEN	9165	071	City Of Chicago Police	$88.06
08/03/2011	PIENTA, BRYAN	9161	253	City Of Chicago Police	$6.50
08/03/2011	PIENTA, BRYAN	9161	253	City Of Chicago Police	$6.50
08/03/2011	PIENTA, BRYAN	9161	253	City Of Chicago Police	$133.59
08/03/2011	PIENTA, BRYAN	9161	253	City Of Chicago Police	$11.91
08/03/2011	PIENTA, BRYAN	9161	253	City Of Chicago Police	$6.50
08/03/2011	PIENTA, BRYAN	9161	253	City Of Chicago Police	$120.75
08/03/2011	PIENTA, BRYAN	9161	253	City Of Chicago Police	$13.17
04/18/2010	PICKERT, MARK	9161	393	City Of Chicago Police	$113.78
04/18/2010	PICKERT, MARK	9161	393	City Of Chicago Police	$14.87
04/18/2010	PICKERT, MARK	9161	393	City Of Chicago Police	$43.83
08/15/2009	PERILLI, TINA	9161	009	City Of Chicago Police	$141.06
08/15/2009	PERILLI, TINA	9161	009	City Of Chicago Police	$6.50
08/15/2009	PERILLI, TINA	9161	009	City Of Chicago Police	$3.94
09/23/2011	PEREZ, VICKY	9161	044	City Of Chicago Police	$10.63
09/23/2011	PEREZ, VICKY	9161	044	City Of Chicago Police	$6.50
09/23/2011	PEREZ, VICKY	9161	044	City Of Chicago Police	$107.89
09/23/2011	PEREZ, VICKY	9161	044	City Of Chicago Police	$118.17
09/23/2011	PEREZ, VICKY	9161	044	City Of Chicago Police	$6.50
09/23/2011	PEREZ, VICKY	9161	044	City Of Chicago Police	$11.65

Incident Date	Claimant	Rank	Unit of	Insured	Total to be Paid
09/23/2011	PEREZ, VICKY	9161	044	City Of Chicago Police	$11.65
09/23/2011	PEREZ, VICKY	9161	044	City Of Chicago Police	$6.50
09/23/2011	PEREZ, VICKY	9161	044	City Of Chicago Police	$118.17
09/23/2011	PEREZ, VICKY	9161	044	City Of Chicago Police	$10.63
09/23/2011	PEREZ, VICKY	9161	044	City Of Chicago Police	$6.50
09/23/2011	PEREZ, VICKY	9161	044	City Of Chicago Police	$107.89
09/23/2011	PEREZ, VICKY	9161	044	City Of Chicago Police	$11.54
09/23/2011	PEREZ, VICKY	9161	044	City Of Chicago Police	$6.50
09/23/2011	PEREZ, VICKY	9161	044	City Of Chicago Police	$117.14
06/11/2009	PEREZ, EVELYN	9161		City Of Chicago Police	$6.50
12/14/2010	PEREZ, DAVID	9161		City Of Chicago Police	$1.40
12/14/2010	PEREZ, DAVID	9161		City Of Chicago Police	$6.50
12/14/2010	PEREZ, DAVID	9161		City Of Chicago Police	$95.60
09/12/2011	PERA, JAMES	9165	610	City Of Chicago Police	$6.50
09/12/2011	PERA, JAMES	9165	610	City Of Chicago Police	$1.61
09/12/2011	PERA, JAMES	9165	610	City Of Chicago Police	$27.95
09/09/2009	PEMBERTON, KENT	9161	020	City Of Chicago Police	$71.19
09/09/2009	PEMBERTON, KENT	9161	020	City Of Chicago Police	$6.50
09/09/2009	PEMBERTON, KENT	9161	020	City Of Chicago Police	$506.31
09/09/2009	PEMBERTON, KENT	9161	020	City Of Chicago Police	$6.50
09/09/2009	PEMBERTON, KENT	9161	020	City Of Chicago Police	$6.50
09/09/2009	PEMBERTON, KENT	9161	020	City Of Chicago Police	$50.30
09/09/2009	PEMBERTON, KENT	9161	020	City Of Chicago Police	$50.30
04/08/2011	PEDRAZA JR, JOSE	9161	153	City Of Chicago Police	$122.45
04/08/2011	PEDRAZA JR, JOSE	9161	153	City Of Chicago Police	$1.12
04/08/2011	PEDRAZA JR, JOSE	9161	153	City Of Chicago Police	$10.91
04/08/2011	PEDRAZA JR, JOSE	9161	153	City Of Chicago Police	$92.73
04/08/2011	PEDRAZA JR, JOSE	9161	153	City Of Chicago Police	$140.09
04/08/2011	PEDRAZA JR, JOSE	9161	153	City Of Chicago Police	$64.51
04/08/2011	PEDRAZA JR, JOSE	9161	153	City Of Chicago Police	$13.82
04/08/2011	PEDRAZA JR, JOSE	9161	153	City Of Chicago Police	$6.50
04/08/2011	PEDRAZA JR, JOSE	9161	153	City Of Chicago Police	$6.50
04/08/2011	PEDRAZA JR, JOSE	9161	153	City Of Chicago Police	$12.07

Incident Date	Claimant	Rank	Unit of	Insured	Total to be Paid
04/08/2011	PEDRAZA JR, JOSE	9161	153	City Of Chicago Police	$799.37
04/08/2011	PEDRAZA JR, JOSE	9161	153	City Of Chicago Police	$6.50
04/08/2011	PEDRAZA JR, JOSE	9161	153	City Of Chicago Police	$9.67
04/08/2011	PEDRAZA JR, JOSE	9161	153	City Of Chicago Police	$6.50
04/08/2011	PEDRAZA JR, JOSE	9161	153	City Of Chicago Police	$26.59
04/08/2011	PEDRAZA JR, JOSE	9161	153	City Of Chicago Police	$901.48
04/08/2011	PEDRAZA JR, JOSE	9161	153	City Of Chicago Police	$6.50
04/08/2011	PEDRAZA JR, JOSE	9161	153	City Of Chicago Police	$6.50
04/08/2011	PEDRAZA JR, JOSE	9161	153	City Of Chicago Police	$6.50
10/23/2011	PAYNE, GREGORY	9161	015	City Of Chicago Police	$716.17
10/23/2011	PAYNE, GREGORY	9161	015	City Of Chicago Police	$6.50
10/23/2011	PAYNE, GREGORY	9161	015	City Of Chicago Police	$424.59
10/23/2011	PAYNE, GREGORY	9161	015	City Of Chicago Police	$6.50
10/23/2011	PAYNE, GREGORY	9161	015	City Of Chicago Police	$5.14
06/09/2010	PATTISON, JOSEPH	9161		City Of Chicago Police	$66.37
06/09/2010	PATTISON, JOSEPH	9161		City Of Chicago Police	$154.15
06/09/2010	PATTISON, JOSEPH	9161		City Of Chicago Police	$6.50
06/09/2010	PATTISON, JOSEPH	9161		City Of Chicago Police	$6.50
06/09/2010	PATTISON, JOSEPH	9161		City Of Chicago Police	$152.66
06/09/2010	PATTISON, JOSEPH	9161		City Of Chicago Police	$15.20
09/18/2010	PARTIDA, ARTURO	9161	044	City Of Chicago Police	$0.71
09/18/2010	PARTIDA, ARTURO	9161	044	City Of Chicago Police	$58.57
09/18/2010	PARTIDA, ARTURO	9161	044	City Of Chicago Police	$6.50
12/26/2010	PARKINSON, MICHELLE	9161		City Of Chicago Police	$32.59
12/26/2010	PARKINSON, MICHELLE	9161		City Of Chicago Police	$236.63
12/26/2010	PARKINSON, MICHELLE	9161		City Of Chicago Police	$0.91
12/26/2010	PARKINSON, MICHELLE	9161		City Of Chicago Police	$6.50
12/26/2010	PARKINSON, MICHELLE	9161		City Of Chicago Police	$62.09
12/26/2010	PARKINSON, MICHELLE	9161		City Of Chicago Police	$35.79
12/26/2010	PARKINSON, MICHELLE	9161		City Of Chicago Police	$6.50
12/26/2010	PARKINSON, MICHELLE	9161		City Of Chicago Police	$212.10
02/25/2010	PARKER, MICHAEL	9206	477	City Of Chicago Police	$6.50
02/25/2010	PARKER, MICHAEL	9206	477	City Of Chicago Police	$263.49

Incident Date	Claimant	Rank	Unit of	Insured	Total to be Paid
02/25/2010	PARKER, MICHAEL	9206	477	City Of Chicago Police	$29.15
10/29/2011	PANYATHIP, SISAVATH	9161	024	City Of Chicago Police	$11.76
10/29/2011	PANYATHIP, SISAVATH	9161	024	City Of Chicago Police	$6.50
10/29/2011	PANYATHIP, SISAVATH	9161	024	City Of Chicago Police	$131.44
10/29/2011	PANYATHIP, SISAVATH	9161	024	City Of Chicago Police	$6.50
10/29/2011	PANYATHIP, SISAVATH	9161	024	City Of Chicago Police	$460.13
10/29/2011	PANYATHIP, SISAVATH	9161	024	City Of Chicago Police	$3.36
10/29/2011	PALAZZOLO, MARK	9161		City Of Chicago Police	$484.25
10/29/2011	PALAZZOLO, MARK	9161		City Of Chicago Police	$6.50
10/29/2011	PALAZZOLO, MARK	9161		City Of Chicago Police	$19.66
10/29/2011	PALAZZOLO, MARK	9161		City Of Chicago Police	$0.25
10/29/2011	PALAZZOLO, MARK	9161		City Of Chicago Police	$2.40
10/29/2011	PALAZZOLO, MARK	9161		City Of Chicago Police	$165.33
10/29/2011	PALAZZOLO, MARK	9161		City Of Chicago Police	$6.50
10/29/2011	PALAZZOLO, MARK	9161		City Of Chicago Police	$3.38
10/29/2011	PALAZZOLO, MARK	9161		City Of Chicago Police	$6.50
10/29/2011	PALAZZOLO, MARK	9161		City Of Chicago Police	$132.10
10/29/2011	PALAZZOLO, MARK	9161		City Of Chicago Police	$1.32
10/29/2011	PALAZZOLO, MARK	9161		City Of Chicago Police	$6.50
10/29/2011	PALAZZOLO, MARK	9161		City Of Chicago Police	$51.30
10/29/2011	PALAZZOLO, MARK	9161		City Of Chicago Police	$146.77
10/29/2011	PALAZZOLO, MARK	9161		City Of Chicago Police	$6.50
10/29/2011	PALAZZOLO, MARK	9161		City Of Chicago Police	$6.50
10/29/2011	PALAZZOLO, MARK	9161		City Of Chicago Police	$121.64
03/20/1996	Oconnell, Edward L	P	00044	City Of Chicago Police	$6.50
03/20/1996	Oconnell, Edward L	P	00044	City Of Chicago Police	$99.09
03/20/1996	Oconnell, Edward L	P	00044	City Of Chicago Police	$127.69
03/20/1996	Oconnell, Edward L	P	00044	City Of Chicago Police	$6.50
09/20/2010	OWENS, MESHAY			City Of Chicago Police	$221.31
09/20/2010	OWENS, MESHAY			City Of Chicago Police	$13.00
09/20/2010	OWENS, MESHAY			City Of Chicago Police	$13.33
09/20/2010	OWENS, MESHAY			City Of Chicago Police	$508.66
09/20/2010	OWENS, MESHAY			City Of Chicago Police	$6.50

Incident Date	Claimant	Rank	Unit of	Insured	Total to be Paid
09/20/2010	OWENS, MESHAY			City Of Chicago Police	$5.66
09/20/2010	OWENS, MESHAY			City Of Chicago Police	$141.17
09/20/2010	OWENS, MESHAY			City Of Chicago Police	$6.50
09/20/2010	OWENS, MESHAY			City Of Chicago Police	$6.50
01/28/2011	OWENS, JOHN	3286	701	City Of Chicago Police	$22.62
01/28/2011	OWENS, JOHN	3286	701	City Of Chicago Police	$6.50
01/28/2011	OWENS, JOHN	3286	701	City Of Chicago Police	$557.22
01/28/2011	OWENS, JOHN	3286	701	City Of Chicago Police	$24.75
01/28/2011	OWENS, JOHN	3286	701	City Of Chicago Police	$6.50
01/28/2011	OWENS, JOHN	3286	701	City Of Chicago Police	$609.62
01/28/2011	OWENS, JOHN	3286	701	City Of Chicago Police	$22.62
01/28/2011	OWENS, JOHN	3286	701	City Of Chicago Police	$6.50
01/28/2011	OWENS, JOHN	3286	701	City Of Chicago Police	$195.26
01/28/2011	OWENS, JOHN	3286	701	City Of Chicago Police	$557.22
08/03/2011	OTERO, DANIEL	9161	314	City Of Chicago Police	$47.71
08/03/2011	OTERO, DANIEL	9161	314	City Of Chicago Police	$33.03
08/03/2011	OTERO, DANIEL	9161	314	City Of Chicago Police	$6.50
08/03/2011	OTERO, DANIEL	9161	314	City Of Chicago Police	$813.85
08/03/2011	OTERO, DANIEL	9161	314	City Of Chicago Police	$9.13
08/03/2011	OTERO, DANIEL	9161	314	City Of Chicago Police	$6.50
08/03/2011	OTERO, DANIEL	9161	314	City Of Chicago Police	$180.57
08/03/2011	OTERO, DANIEL	9161	314	City Of Chicago Police	$6.50
08/03/2011	OTERO, DANIEL	9161	314	City Of Chicago Police	$872.73
08/03/2011	OTERO, DANIEL	9161	314	City Of Chicago Police	$6.50
08/03/2011	OTERO, DANIEL	9161	314	City Of Chicago Police	$44.11
04/27/2011	OMMUNDSON, STEVEN	9161	044	City Of Chicago Police	$7.06
04/27/2011	OMMUNDSON, STEVEN	9161	044	City Of Chicago Police	$275.83
06/06/2011	O GRADY, JAMES	9171	024	City Of Chicago Police	$124.03
06/06/2011	O GRADY, JAMES	9171	024	City Of Chicago Police	$6.50
09/29/2011	O CONNOR, DANIEL	P.O.		City Of Chicago Police	$6.50
09/29/2011	O CONNOR, DANIEL	P.O.		City Of Chicago Police	$26.89
09/29/2011	O CONNOR, DANIEL	P.O.		City Of Chicago Police	$6.50
03/12/2010	NUNEZ, FELIPE	9161	153	City Of Chicago Police	$630.00

Incident Date	Claimant	Rank	Unit of	Insured	Total to be Paid
03/29/2010	NOWAK, THOMAS	9161	015	City Of Chicago Police	$1.37
03/29/2010	NOWAK, THOMAS	9161	015	City Of Chicago Police	$6.50
03/29/2010	NOWAK, THOMAS	9161	015	City Of Chicago Police	$93.14
09/24/2010	NORBERG, THOMAS			City Of Chicago Police	$286.99
09/24/2010	NORBERG, THOMAS			City Of Chicago Police	$115.25
05/04/2011	NORBERG, THOMAS	9161	017	City Of Chicago Police	$6.50
05/04/2011	NORBERG, THOMAS	9161	017	City Of Chicago Police	$0.35
05/04/2011	NORBERG, THOMAS	9161	017	City Of Chicago Police	$6.50
05/04/2011	NORBERG, THOMAS	9161	017	City Of Chicago Police	$13.63
05/04/2011	NORBERG, THOMAS	9161	017	City Of Chicago Police	$6.50
05/04/2011	NORBERG, THOMAS	9161	017	City Of Chicago Police	$15.07
05/04/2011	NORBERG, THOMAS	9161	017	City Of Chicago Police	$6.50
05/04/2011	NORBERG, THOMAS	9161	017	City Of Chicago Police	$928.43
05/04/2011	NORBERG, THOMAS	9161	017	City Of Chicago Police	$6.50
05/04/2011	NORBERG, THOMAS	9161	017	City Of Chicago Police	$28.73
05/04/2011	NORBERG, THOMAS	9161	017	City Of Chicago Police	$90.87
05/04/2011	NORBERG, THOMAS	9161	017	City Of Chicago Police	$20.56
05/04/2011	NORBERG, THOMAS	9161	017	City Of Chicago Police	$6.50
05/04/2011	NORBERG, THOMAS	9161	017	City Of Chicago Police	$19.50
05/15/2011	NOMELLINI, MATTHEW	9161		City Of Chicago Police	$21.65
05/15/2011	NOMELLINI, MATTHEW	9161		City Of Chicago Police	$6.50
05/15/2011	NOMELLINI, MATTHEW	9161		City Of Chicago Police	$533.27
07/05/2009	NICKLES, SCOTT			City Of Chicago Police	$2.48
07/05/2009	NICKLES, SCOTT			City Of Chicago Police	$6.50
07/05/2009	NICKLES, SCOTT			City Of Chicago Police	$411.89
07/05/2009	NICKLES, SCOTT			City Of Chicago Police	$0.75
07/05/2009	NICKLES, SCOTT			City Of Chicago Police	$51.05
07/05/2009	NICKLES, SCOTT			City Of Chicago Police	$6.50
10/03/2011	NICHOLSON, ANTHONY	9161		City Of Chicago Police	$6.50
10/03/2011	NICHOLSON, ANTHONY	9161		City Of Chicago Police	$55.93
10/03/2011	NICHOLSON, ANTHONY	9161		City Of Chicago Police	$0.68
11/03/2011	NELSON, TIFFANY	9161		City Of Chicago Police	$16.45
11/03/2011	NELSON, TIFFANY	9161		City Of Chicago Police	$6.50

Incident Date	Claimant	Rank	Unit of	Insured	Total to be Paid
11/03/2011	NELSON, TIFFANY	9161		City Of Chicago Police	$405.20
11/03/2011	NELSON, TIFFANY	9161		City Of Chicago Police	$146.78
11/03/2011	NELSON, TIFFANY	9161		City Of Chicago Police	$6.50
06/20/2011	NELSON JONES, NEDRA	9171	715	City Of Chicago Police	$6.50
06/20/2011	NELSON JONES, NEDRA	9171	715	City Of Chicago Police	$6.50
06/20/2011	NELSON JONES, NEDRA	9171	715	City Of Chicago Police	$130.51
06/20/2011	NELSON JONES, NEDRA	9171	715	City Of Chicago Police	$15.01
06/20/2011	NELSON JONES, NEDRA	9171	715	City Of Chicago Police	$231.26
06/20/2011	NELSON JONES, NEDRA	9171	715	City Of Chicago Police	$8.48
04/16/2011	NEALS, GERALD	9161	044	City Of Chicago Police	$775.88
04/16/2011	NEALS, GERALD	9161	044	City Of Chicago Police	$6.50
04/16/2011	NEALS, GERALD	9161	044	City Of Chicago Police	$495.94
04/16/2011	NEALS, GERALD	9161	044	City Of Chicago Police	$6.50
11/06/2011	NAVIA, MAX	9161		City Of Chicago Police	$775.32
11/06/2011	NAVIA, MAX	9161		City Of Chicago Police	$6.50
11/06/2011	NAVIA, MAX	9161		City Of Chicago Police	$6.50
11/06/2011	NAVIA, MAX	9161		City Of Chicago Police	$163.80
11/06/2011	NAVIA, MAX	9161		City Of Chicago Police	$6.50
11/06/2011	NAVIA, MAX	9161		City Of Chicago Police	$137.55
11/06/2011	NAVIA, MAX	9161		City Of Chicago Police	$6.50
11/06/2011	NAVIA, MAX	9161		City Of Chicago Police	$127.00
11/06/2011	NAVIA, MAX	9161		City Of Chicago Police	$31.47
10/17/1996	Mullen, James	P	00024	City Of Chicago Police	$477.73
10/17/1996	Mullen, James	P	00024	City Of Chicago Police	$464.10
10/17/1996	Mullen, James	P	00024	City Of Chicago Police	$464.10
10/17/1996	Mullen, James	P	00024	City Of Chicago Police	$459.84
10/17/1996	Mullen, James	P	00024	City Of Chicago Police	$474.46
10/17/1996	Mullen, James	P	00024	City Of Chicago Police	$474.46
10/17/1996	Mullen, James	P	00024	City Of Chicago Police	$933.85
10/17/1996	Mullen, James	P	00024	City Of Chicago Police	$442.80
10/17/1996	Mullen, James	P	00024	City Of Chicago Police	$447.06
10/17/1996	Mullen, James	P	00024	City Of Chicago Police	$266.55
10/17/1996	Mullen, James	P	00024	City Of Chicago Police	$45.44

Incident Date	Claimant	Rank	Unit of	Insured	Total to be Paid
10/17/1996	Mullen, James	P	00024	City Of Chicago Police	$234.84
10/17/1996	Mullen, James	P	00024	City Of Chicago Police	$201.76
10/17/1996	Mullen, James	P	00024	City Of Chicago Police	$362.26
10/17/1996	Mullen, James	P	00024	City Of Chicago Police	$6.50
10/17/1996	Mullen, James	P	00024	City Of Chicago Police	$345.76
10/17/1996	Mullen, James	P	00024	City Of Chicago Police	$88.95
10/17/1996	Mullen, James	P	00024	City Of Chicago Police	$49.12
10/17/1996	Mullen, James	P	00024	City Of Chicago Police	$6.50
10/17/1996	Mullen, James	P	00024	City Of Chicago Police	$6.50
10/17/1996	Mullen, James	P	00024	City Of Chicago Police	$347.73
10/17/1996	Mullen, James	P	00024	City Of Chicago Police	$485.11
10/17/1996	Mullen, James	P	00024	City Of Chicago Police	$484.97
10/17/1996	Mullen, James	P	00024	City Of Chicago Police	$466.23
10/17/1996	Mullen, James	P	00024	City Of Chicago Police	$506.12
10/17/1996	Mullen, James	P	00024	City Of Chicago Police	$466.23
10/17/1996	Mullen, James	P	00024	City Of Chicago Police	$634.02
10/17/1996	Mullen, James	P	00024	City Of Chicago Police	$497.60
10/17/1996	Mullen, James	P	00024	City Of Chicago Police	$482.98
10/17/1996	Mullen, James	P	00024	City Of Chicago Police	$591.90
10/17/1996	Mullen, James	P	00024	City Of Chicago Police	$512.21
10/17/1996	Mullen, James	P	00024	City Of Chicago Police	$514.64
10/17/1996	Mullen, James	P	00024	City Of Chicago Police	$440.51
10/17/1996	Mullen, James	P	00024	City Of Chicago Police	$984.70
10/17/1996	Mullen, James	P	00024	City Of Chicago Police	$346.10
10/17/1996	Mullen, James	P	00024	City Of Chicago Police	$52.88
10/17/1996	Mullen, James	P	00024	City Of Chicago Police	$39.66
10/17/1996	Mullen, James	P	00024	City Of Chicago Police	$344.13
10/17/1996	Mullen, James	P	00024	City Of Chicago Police	$6.50
10/17/1996	Mullen, James	P	00024	City Of Chicago Police	$0.97
10/17/1996	Mullen, James	P	00024	City Of Chicago Police	$485.39
10/17/1996	Mullen, James	P	00024	City Of Chicago Police	$525.00
10/17/1996	Mullen, James	P	00024	City Of Chicago Police	$457.71
10/17/1996	Mullen, James	P	00024	City Of Chicago Police	$481.14

Incident Date	Claimant	Rank	Unit of	Insured	Total to be Paid
10/17/1996	Mullen, James	P	00024	City Of Chicago Police	$479.71
10/17/1996	Mullen, James	P	00024	City Of Chicago Police	$487.09
10/17/1996	Mullen, James	P	00024	City Of Chicago Police	$495.94
10/17/1996	Mullen, James	P	00024	City Of Chicago Police	$560.88
10/17/1996	Mullen, James	P	00024	City Of Chicago Police	$541.88
10/17/1996	Mullen, James	P	00024	City Of Chicago Police	$552.43
10/17/1996	Mullen, James	P	00024	City Of Chicago Police	$537.40
10/17/1996	Mullen, James	P	00024	City Of Chicago Police	$546.10
10/17/1996	Mullen, James	P	00024	City Of Chicago Police	$451.32
10/17/1996	Mullen, James	P	00024	City Of Chicago Police	$457.56
06/19/2006	Morris-Tillery, Mary	P	00022	City Of Chicago Police	$12.31
06/19/2006	Morris-Tillery, Mary	P	00022	City Of Chicago Police	$105.68
06/19/2006	Morris-Tillery, Mary	P	00022	City Of Chicago Police	$6.50
06/19/2006	Morris-Tillery, Mary	P	00022	City Of Chicago Police	$6.50
06/19/2006	Morris-Tillery, Mary	P	00022	City Of Chicago Police	$67.61
06/19/2006	Morris-Tillery, Mary	P	00022	City Of Chicago Police	$318.84
06/19/2006	Morris-Tillery, Mary	P	00022	City Of Chicago Police	$6.50
06/19/2006	Morris-Tillery, Mary	P	00022	City Of Chicago Police	$18.34
06/19/2006	Morris-Tillery, Mary	P	00022	City Of Chicago Police	$318.84
06/19/2006	Morris-Tillery, Mary	P	00022	City Of Chicago Police	$6.50
06/19/2006	Morris-Tillery, Mary	P	00022	City Of Chicago Police	$18.34
06/19/2006	Morris-Tillery, Mary	P	00022	City Of Chicago Police	$350.72
06/19/2006	Morris-Tillery, Mary	P	00022	City Of Chicago Police	$6.50
06/19/2006	Morris-Tillery, Mary	P	00022	City Of Chicago Police	$10.99
06/19/2006	Morris-Tillery, Mary	P	00022	City Of Chicago Police	$61.65
06/19/2006	Morris-Tillery, Mary	P	00022	City Of Chicago Police	$6.50
06/19/2006	Morris-Tillery, Mary	P	00022	City Of Chicago Police	$350.72
06/19/2006	Morris-Tillery, Mary	P	00022	City Of Chicago Police	$6.50
06/19/2006	Morris-Tillery, Mary	P	00022	City Of Chicago Police	$10.99
06/19/2006	Morris-Tillery, Mary	P	00022	City Of Chicago Police	$350.72
06/19/2006	Morris-Tillery, Mary	P	00022	City Of Chicago Police	$6.50
06/19/2006	Morris-Tillery, Mary	P	00022	City Of Chicago Police	$22.17
06/19/2006	Morris-Tillery, Mary	P	00022	City Of Chicago Police	$6.50

Incident Date	Claimant	Rank	Unit of	Insured	Total to be Paid
06/19/2006	Morris-Tillery, Mary	P	00022	City Of Chicago Police	$27.23
06/19/2006	Morris-Tillery, Mary	P	00022	City Of Chicago Police	$78.15
06/19/2006	Morris-Tillery, Mary	P	00022	City Of Chicago Police	$70.53
06/19/2006	Morris-Tillery, Mary	P	00022	City Of Chicago Police	$6.50
06/19/2006	Morris-Tillery, Mary	P	00022	City Of Chicago Police	$10.99
06/19/2006	Morris-Tillery, Mary	P	00022	City Of Chicago Police	$350.72
06/19/2006	Morris-Tillery, Mary	P	00022	City Of Chicago Police	$6.50
06/19/2006	Morris-Tillery, Mary	P	00022	City Of Chicago Police	$10.99
06/19/2006	Morris-Tillery, Mary	P	00022	City Of Chicago Police	$159.54
06/19/2006	Morris-Tillery, Mary	P	00022	City Of Chicago Police	$6.50
06/19/2006	Morris-Tillery, Mary	P	00022	City Of Chicago Police	$5.00
06/19/2006	Morris-Tillery, Mary	P	00022	City Of Chicago Police	$306.17
06/19/2006	Morris-Tillery, Mary	P	00022	City Of Chicago Police	$6.50
06/19/2006	Morris-Tillery, Mary	P	00022	City Of Chicago Police	$9.59
06/19/2006	Morris-Tillery, Mary	P	00022	City Of Chicago Police	$315.20
06/19/2006	Morris-Tillery, Mary	P	00022	City Of Chicago Police	$6.50
06/19/2006	Morris-Tillery, Mary	P	00022	City Of Chicago Police	$9.88
06/19/2006	Morris-Tillery, Mary	P	00022	City Of Chicago Police	$358.06
06/19/2006	Morris-Tillery, Mary	P	00022	City Of Chicago Police	$6.50
06/19/2006	Morris-Tillery, Mary	P	00022	City Of Chicago Police	$11.23
06/19/2006	Morris-Tillery, Mary	P	00022	City Of Chicago Police	$191.18
06/19/2006	Morris-Tillery, Mary	P	00022	City Of Chicago Police	$6.50
06/19/2006	Morris-Tillery, Mary	P	00022	City Of Chicago Police	$6.00
06/19/2006	Morris-Tillery, Mary	P	00022	City Of Chicago Police	$233.80
06/19/2006	Morris-Tillery, Mary	P	00022	City Of Chicago Police	$6.50
06/19/2006	Morris-Tillery, Mary	P	00022	City Of Chicago Police	$7.33
06/19/2006	Morris-Tillery, Mary	P	00022	City Of Chicago Police	$275.15
06/19/2006	Morris-Tillery, Mary	P	00022	City Of Chicago Police	$6.50
06/19/2006	Morris-Tillery, Mary	P	00022	City Of Chicago Police	$8.63
06/19/2006	Morris-Tillery, Mary	P	00022	City Of Chicago Police	$275.15
06/19/2006	Morris-Tillery, Mary	P	00022	City Of Chicago Police	$6.50
06/19/2006	Morris-Tillery, Mary	P	00022	City Of Chicago Police	$8.63
06/19/2006	Morris-Tillery, Mary	P	00022	City Of Chicago Police	$275.15

Incident Date	Claimant	Rank	Unit of	Insured	Total to be Paid
06/19/2006	Morris-Tillery, Mary	P	00022	City Of Chicago Police	$6.50
06/19/2006	Morris-Tillery, Mary	P	00022	City Of Chicago Police	$8.63
06/19/2006	Morris-Tillery, Mary	P	00022	City Of Chicago Police	$275.15
06/19/2006	Morris-Tillery, Mary	P	00022	City Of Chicago Police	$6.50
06/19/2006	Morris-Tillery, Mary	P	00022	City Of Chicago Police	$8.63
06/19/2006	Morris-Tillery, Mary	P	00022	City Of Chicago Police	$308.73
06/19/2006	Morris-Tillery, Mary	P	00022	City Of Chicago Police	$6.50
06/19/2006	Morris-Tillery, Mary	P	00022	City Of Chicago Police	$9.68
06/19/2006	Morris-Tillery, Mary	P	00022	City Of Chicago Police	$350.72
06/19/2006	Morris-Tillery, Mary	P	00022	City Of Chicago Police	$6.50
06/19/2006	Morris-Tillery, Mary	P	00022	City Of Chicago Police	$10.99
06/19/2006	Morris-Tillery, Mary	P	00022	City Of Chicago Police	$233.16
06/19/2006	Morris-Tillery, Mary	P	00022	City Of Chicago Police	$6.50
06/19/2006	Morris-Tillery, Mary	P	00022	City Of Chicago Police	$7.32
06/19/2006	Morris-Tillery, Mary	P	00022	City Of Chicago Police	$350.72
06/19/2006	Morris-Tillery, Mary	P	00022	City Of Chicago Police	$6.50
06/19/2006	Morris-Tillery, Mary	P	00022	City Of Chicago Police	$10.99
06/19/2006	Morris-Tillery, Mary	P	00022	City Of Chicago Police	$350.72
06/19/2006	Morris-Tillery, Mary	P	00022	City Of Chicago Police	$6.50
06/19/2006	Morris-Tillery, Mary	P	00022	City Of Chicago Police	$10.99
06/19/2006	Morris-Tillery, Mary	P	00022	City Of Chicago Police	$392.70
06/19/2006	Morris-Tillery, Mary	P	00022	City Of Chicago Police	$6.50
07/24/2008	Miller, Eugenia	P	00012	City Of Chicago Police	$48.09
07/24/2008	Miller, Eugenia	P	00012	City Of Chicago Police	$3.12
07/24/2008	Miller, Eugenia	P	00012	City Of Chicago Police	$6.50
04/04/1995	Meador, James R	P	00059	City Of Chicago Police	$6.50
04/04/1995	Meador, James R	P	00059	City Of Chicago Police	$0.56
04/04/1995	Meador, James R	P	00059	City Of Chicago Police	$74.55
04/04/1995	Meador, James R	P	00059	City Of Chicago Police	$11.52
04/04/1995	Meador, James R	P	00059	City Of Chicago Police	$46.01
04/04/1995	Meador, James R	P	00059	City Of Chicago Police	$6.50
04/04/2008	Matual, David	P	00610	City Of Chicago Police	$6.50
04/04/2008	Matual, David	P	00610	City Of Chicago Police	$67.96

Incident Date	Claimant	Rank	Unit of	Insured	Total to be Paid
04/04/2008	Matual, David	P	00610	City Of Chicago Police	$842.13
04/04/2008	Matual, David	P	00610	City Of Chicago Police	$0.82
04/04/2008	Matual, David	P	00610	City Of Chicago Police	$10.19
04/04/2008	Matual, David	P	00610	City Of Chicago Police	$67.63
04/04/2008	Matual, David	P	00610	City Of Chicago Police	$6.50
04/04/2008	Matual, David	P	00610	City Of Chicago Police	$6.50
09/05/2011	MURRAY, REGINALD	9161		City Of Chicago Police	$0.22
09/05/2011	MURRAY, REGINALD	9161		City Of Chicago Police	$273.90
09/05/2011	MURRAY, REGINALD	9161		City Of Chicago Police	$6.50
09/05/2011	MURRAY, REGINALD	9161		City Of Chicago Police	$896.66
09/05/2011	MURRAY, REGINALD	9161		City Of Chicago Police	$6.50
09/05/2011	MURRAY, REGINALD	9161		City Of Chicago Police	$10.85
09/05/2011	MURRAY, REGINALD	9161		City Of Chicago Police	$303.27
09/05/2011	MURRAY, REGINALD	9161		City Of Chicago Police	$6.50
09/05/2011	MURRAY, REGINALD	9161		City Of Chicago Police	$45.76
09/05/2011	MURRAY, REGINALD	9161		City Of Chicago Police	$6.50
09/05/2011	MURRAY, REGINALD	9161		City Of Chicago Police	$855.39
09/05/2011	MURRAY, REGINALD	9161		City Of Chicago Police	$6.50
09/05/2011	MURRAY, REGINALD	9161		City Of Chicago Police	$900.00
09/05/2011	MURRAY, REGINALD	9161		City Of Chicago Police	$6.50
09/05/2011	MURRAY, REGINALD	9161		City Of Chicago Police	$160.98
09/05/2011	MURRAY, REGINALD	9161		City Of Chicago Police	$67.63
09/05/2011	MURRAY, REGINALD	9161		City Of Chicago Police	$6.50
09/05/2011	MURRAY, REGINALD	9161		City Of Chicago Police	$0.82
10/26/2011	MURPHY, WILLIAM	9161		City Of Chicago Police	$6.50
10/26/2011	MURPHY, WILLIAM	9161		City Of Chicago Police	$32.00
11/03/2011	MOYNIHAN, DANIEL	9161		City Of Chicago Police	$267.06
11/03/2011	MOYNIHAN, DANIEL	9161		City Of Chicago Police	$6.50
06/02/2011	MOSES HUGHES, KATHERINE	9161		City Of Chicago Police	$27.15
06/02/2011	MOSES HUGHES, KATHERINE	9161		City Of Chicago Police	$6.50
06/02/2011	MOSES HUGHES, KATHERINE	9161		City Of Chicago Police	$235.09
09/03/2010	MOSER, EDWARD			City Of Chicago Police	$61.65
09/03/2010	MOSER, EDWARD			City Of Chicago Police	$6.50

Incident Date	Claimant	Rank	Unit of	Insured	Total to be Paid
09/03/2010	MOSER, EDWARD			City Of Chicago Police	$6.50
09/03/2010	MOSER, EDWARD			City Of Chicago Police	$61.65
09/03/2010	MOSER, EDWARD			City Of Chicago Police	$6.50
09/03/2010	MOSER, EDWARD			City Of Chicago Police	$6.50
09/03/2010	MOSER, EDWARD			City Of Chicago Police	$531.34
09/03/2010	MOSER, EDWARD			City Of Chicago Police	$230.50
08/07/2011	MORRIS, RICHARD	9161	006	City Of Chicago Police	$6.50
08/07/2011	MORRIS, RICHARD	9161	006	City Of Chicago Police	$1.64
08/07/2011	MORRIS, RICHARD	9161	006	City Of Chicago Police	$90.63
08/07/2011	MORRIS, RICHARD	9161	006	City Of Chicago Police	$6.50
08/07/2011	MORRIS, RICHARD	9161	006	City Of Chicago Police	$1.10
08/07/2011	MORRIS, RICHARD	9161	006	City Of Chicago Police	$411.35
08/07/2011	MORRIS, RICHARD	9161	006	City Of Chicago Police	$6.50
08/07/2011	MORRIS, RICHARD	9161	006	City Of Chicago Police	$4.98
08/07/2011	MORRIS, RICHARD	9161	006	City Of Chicago Police	$177.78
08/07/2011	MORRIS, RICHARD	9161	006	City Of Chicago Police	$6.50
08/07/2011	MORRIS, RICHARD	9161	006	City Of Chicago Police	$2.15
08/07/2011	MORRIS, RICHARD	9161	006	City Of Chicago Police	$223.10
08/07/2011	MORRIS, RICHARD	9161	006	City Of Chicago Police	$6.50
08/07/2011	MORRIS, RICHARD	9161	006	City Of Chicago Police	$2.70
08/07/2011	MORRIS, RICHARD	9161	006	City Of Chicago Police	$58.57
08/07/2011	MORRIS, RICHARD	9161	006	City Of Chicago Police	$6.50
08/07/2011	MORRIS, RICHARD	9161	006	City Of Chicago Police	$0.71
08/07/2011	MORRIS, RICHARD	9161	006	City Of Chicago Police	$177.78
08/07/2011	MORRIS, RICHARD	9161	006	City Of Chicago Police	$6.50
08/07/2011	MORRIS, RICHARD	9161	006	City Of Chicago Police	$2.15
08/07/2011	MORRIS, RICHARD	9161	006	City Of Chicago Police	$177.78
08/07/2011	MORRIS, RICHARD	9161	006	City Of Chicago Police	$6.50
08/07/2011	MORRIS, RICHARD	9161	006	City Of Chicago Police	$2.15
08/07/2011	MORRIS, RICHARD	9161	006	City Of Chicago Police	$188.25
08/07/2011	MORRIS, RICHARD	9161	006	City Of Chicago Police	$6.50
08/07/2011	MORRIS, RICHARD	9161	006	City Of Chicago Police	$2.28
08/07/2011	MORRIS, RICHARD	9161	006	City Of Chicago Police	$135.95

Incident Date	Claimant	Rank	Unit of	Insured	Total to be Paid
11/05/2011	MORGAN, DENNIS	9161	018	City Of Chicago Police	$19.04
11/21/2008	MORALES, VINCENT			City Of Chicago Police	$6.50
05/18/2009	MOORE, KENNETH			City Of Chicago Police	$1.02
05/18/2009	MOORE, KENNETH			City Of Chicago Police	$15.74
04/15/2010	MOORE, GEZELLE	9161	003	City Of Chicago Police	$194.47
04/15/2010	MOORE, GEZELLE	9161	003	City Of Chicago Police	$194.47
04/15/2010	MOORE, GEZELLE	9161	003	City Of Chicago Police	$194.47
04/15/2010	MOORE, GEZELLE	9161	003	City Of Chicago Police	$194.47
04/15/2010	MOORE, GEZELLE	9161	003	City Of Chicago Police	$194.47
04/15/2010	MOORE, GEZELLE	9161	003	City Of Chicago Police	$6.50
04/15/2010	MOORE, GEZELLE	9161	003	City Of Chicago Police	$6.50
04/15/2010	MOORE, GEZELLE	9161	003	City Of Chicago Police	$6.50
04/15/2010	MOORE, GEZELLE	9161	003	City Of Chicago Police	$6.50
04/15/2010	MOORE, GEZELLE	9161	003	City Of Chicago Police	$6.50
04/15/2010	MOORE, GEZELLE	9161	003	City Of Chicago Police	$194.47
04/15/2010	MOORE, GEZELLE	9161	003	City Of Chicago Police	$6.50
04/15/2010	MOORE, GEZELLE	9161	003	City Of Chicago Police	$6.50
04/15/2010	MOORE, GEZELLE	9161	003	City Of Chicago Police	$6.50
04/15/2010	MOORE, GEZELLE	9161	003	City Of Chicago Police	$19.90
12/02/2010	MOORE, GEORGE	9161	008	City Of Chicago Police	$84.91
12/02/2010	MOORE, GEORGE	9161	008	City Of Chicago Police	$6.50
12/02/2010	MOORE, GEORGE	9161	008	City Of Chicago Police	$35.22
12/02/2010	MOORE, GEORGE	9161	008	City Of Chicago Police	$6.50
06/25/2011	MOORE, ANTOINETTE	9161	011	City Of Chicago Police	$6.50
06/25/2011	MOORE, ANTOINETTE	9161	011	City Of Chicago Police	$39.00
06/25/2011	MONDRAGON, IVAR	9161		City Of Chicago Police	$6.50
06/25/2011	MONDRAGON, IVAR	9161		City Of Chicago Police	$20.66
07/24/2009	MOLAS JR, ENRIQUE			City Of Chicago Police	$96.51
10/10/2011	MOCK, LLOYD	9161	011	City Of Chicago Police	$120.75
10/10/2011	MOCK, LLOYD	9161	011	City Of Chicago Police	$6.50
10/10/2011	MOCK, LLOYD	9161	011	City Of Chicago Police	$11.91
10/10/2011	MOCK, LLOYD	9161	011	City Of Chicago Police	$65.78
10/10/2011	MOCK, LLOYD	9161	011	City Of Chicago Police	$6.50

Incident Date	Claimant	Rank	Unit of	Insured	Total to be Paid
10/10/2011	MOCK, LLOYD	9161	011	City Of Chicago Police	$120.75
10/10/2011	MOCK, LLOYD	9161	011	City Of Chicago Police	$6.50
10/10/2011	MOCK, LLOYD	9161	011	City Of Chicago Police	$11.91
10/10/2011	MOCK, LLOYD	9161	011	City Of Chicago Police	$6.50
10/10/2011	MOCK, LLOYD	9161	011	City Of Chicago Police	$120.75
10/10/2011	MOCK, LLOYD	9161	011	City Of Chicago Police	$11.91
10/10/2011	MOCK, LLOYD	9161	011	City Of Chicago Police	$6.50
10/10/2011	MOCK, LLOYD	9161	011	City Of Chicago Police	$120.75
10/10/2011	MOCK, LLOYD	9161	011	City Of Chicago Police	$11.91
10/10/2011	MOCK, LLOYD	9161	011	City Of Chicago Police	$6.50
10/10/2011	MOCK, LLOYD	9161	011	City Of Chicago Police	$120.75
10/10/2011	MOCK, LLOYD	9161	011	City Of Chicago Police	$11.91
10/10/2011	MOCK, LLOYD	9161	011	City Of Chicago Police	$6.50
10/10/2011	MOCK, LLOYD	9161	011	City Of Chicago Police	$120.75
10/10/2011	MOCK, LLOYD	9161	011	City Of Chicago Police	$11.91
10/10/2011	MOCK, LLOYD	9161	011	City Of Chicago Police	$6.50
10/10/2011	MOCK, LLOYD	9161	011	City Of Chicago Police	$120.75
10/10/2011	MOCK, LLOYD	9161	011	City Of Chicago Police	$3.67
10/10/2011	MOCK, LLOYD	9161	011	City Of Chicago Police	$6.50
10/10/2011	MOCK, LLOYD	9161	011	City Of Chicago Police	$249.91
10/10/2011	MOCK, LLOYD	9161	011	City Of Chicago Police	$11.91
10/10/2011	MOCK, LLOYD	9161	011	City Of Chicago Police	$6.50
10/10/2011	MOCK, LLOYD	9161	011	City Of Chicago Police	$120.75
10/10/2011	MOCK, LLOYD	9161	011	City Of Chicago Police	$11.91
10/10/2011	MOCK, LLOYD	9161	011	City Of Chicago Police	$6.50
10/10/2011	MOCK, LLOYD	9161	011	City Of Chicago Police	$120.75
10/10/2011	MOCK, LLOYD	9161	011	City Of Chicago Police	$11.91
10/10/2011	MOCK, LLOYD	9161	011	City Of Chicago Police	$6.50
10/10/2011	MOCK, LLOYD	9161	011	City Of Chicago Police	$137.70
10/10/2011	MOCK, LLOYD	9161	011	City Of Chicago Police	$142.39
10/10/2011	MOCK, LLOYD	9161	011	City Of Chicago Police	$13.57
02/11/2011	MIUCIN, ZORAN	3286	011	City Of Chicago Police	$6.50
02/11/2011	MIUCIN, ZORAN	3286	011	City Of Chicago Police	$462.15

Incident Date	Claimant	Rank	Unit of	Insured	Total to be Paid
02/11/2011	MIUCIN, ZORAN	3286	011	City Of Chicago Police	$18.76
09/19/2011	MIUCIN, ZORAN	9161	011	City Of Chicago Police	$28.43
09/19/2011	MIUCIN, ZORAN	9161	011	City Of Chicago Police	$67.63
09/19/2011	MIUCIN, ZORAN	9161	011	City Of Chicago Police	$6.50
09/19/2011	MIUCIN, ZORAN	9161	011	City Of Chicago Police	$6.50
09/19/2011	MIUCIN, ZORAN	9161	011	City Of Chicago Police	$289.15
09/19/2011	MIUCIN, ZORAN	9161	011	City Of Chicago Police	$6.50
09/19/2011	MIUCIN, ZORAN	9161	011	City Of Chicago Police	$700.41
09/19/2011	MIUCIN, ZORAN	9161	011	City Of Chicago Police	$6.50
09/19/2011	MIUCIN, ZORAN	9161	011	City Of Chicago Police	$71.19
09/19/2011	MIUCIN, ZORAN	9161	011	City Of Chicago Police	$0.82
05/24/2011	MITCHELL, ERIK	9161		City Of Chicago Police	$9.30
05/24/2011	MITCHELL, ERIK	9161		City Of Chicago Police	$363.92
05/24/2011	MITCHELL, ERIK	9161		City Of Chicago Police	$6.50
08/21/2011	MITCHELL, ARTHUR	9161	024	City Of Chicago Police	$6.50
08/21/2011	MITCHELL, ARTHUR	9161	024	City Of Chicago Police	$4.70
08/21/2011	MITCHELL, ARTHUR	9161	024	City Of Chicago Police	$434.56
08/21/2011	MITCHELL, ARTHUR	9161	024	City Of Chicago Police	$6.50
08/21/2011	MITCHELL, ARTHUR	9161	024	City Of Chicago Police	$434.56
08/21/2011	MITCHELL, ARTHUR	9161	024	City Of Chicago Police	$8.14
08/21/2011	MITCHELL, ARTHUR	9161	024	City Of Chicago Police	$6.50
08/21/2011	MITCHELL, ARTHUR	9161	024	City Of Chicago Police	$702.24
08/21/2011	MITCHELL, ARTHUR	9161	024	City Of Chicago Police	$0.91
08/21/2011	MITCHELL, ARTHUR	9161	024	City Of Chicago Police	$6.50
08/21/2011	MITCHELL, ARTHUR	9161	024	City Of Chicago Police	$62.09
08/21/2011	MITCHELL, ARTHUR	9161	024	City Of Chicago Police	$2.33
08/21/2011	MITCHELL, ARTHUR	9161	024	City Of Chicago Police	$6.50
08/21/2011	MITCHELL, ARTHUR	9161	024	City Of Chicago Police	$158.68
08/21/2011	MITCHELL, ARTHUR	9161	024	City Of Chicago Police	$4.23
08/21/2011	MITCHELL, ARTHUR	9161	024	City Of Chicago Police	$6.50
08/21/2011	MITCHELL, ARTHUR	9161	024	City Of Chicago Police	$468.16
08/21/2011	MITCHELL, ARTHUR	9161	024	City Of Chicago Police	$8.28
08/21/2011	MITCHELL, ARTHUR	9161	024	City Of Chicago Police	$6.50

Incident Date	Claimant	Rank	Unit of	Insured	Total to be Paid
08/21/2011	MITCHELL, ARTHUR	9161	024	City Of Chicago Police	$4.70
08/21/2011	MITCHELL, ARTHUR	9161	024	City Of Chicago Police	$732.48
12/30/2009	MIRANDA, ROBERTO	9161	011	City Of Chicago Police	$129.54
12/30/2009	MIRANDA, ROBERTO	9161	011	City Of Chicago Police	$157.34
12/30/2009	MIRANDA, ROBERTO	9161	011	City Of Chicago Police	$6.50
12/30/2009	MIRANDA, ROBERTO	9161	011	City Of Chicago Police	$22.73
12/30/2009	MIRANDA, ROBERTO	9161	011	City Of Chicago Police	$325.01
12/30/2009	MIRANDA, ROBERTO	9161	011	City Of Chicago Police	$6.50
12/30/2009	MIRANDA, ROBERTO	9161	011	City Of Chicago Police	$1.21
10/10/2011	MILAZZO, MARK	9161	021	City Of Chicago Police	$162.07
10/10/2011	MILAZZO, MARK	9161	021	City Of Chicago Police	$2.37
10/10/2011	MILAZZO, MARK	9161	021	City Of Chicago Police	$3.24
10/10/2011	MILAZZO, MARK	9161	021	City Of Chicago Police	$65.49
10/10/2011	MILAZZO, MARK	9161	021	City Of Chicago Police	$6.50
10/10/2011	MILAZZO, MARK	9161	021	City Of Chicago Police	$1.31
10/10/2011	MILAZZO, MARK	9161	021	City Of Chicago Police	$124.92
10/10/2011	MILAZZO, MARK	9161	021	City Of Chicago Police	$6.50
10/10/2011	MILAZZO, MARK	9161	021	City Of Chicago Police	$2.49
10/10/2011	MILAZZO, MARK	9161	021	City Of Chicago Police	$110.54
10/10/2011	MILAZZO, MARK	9161	021	City Of Chicago Police	$6.50
10/10/2011	MILAZZO, MARK	9161	021	City Of Chicago Police	$2.21
10/10/2011	MILAZZO, MARK	9161	021	City Of Chicago Police	$110.06
10/10/2011	MILAZZO, MARK	9161	021	City Of Chicago Police	$6.50
10/10/2011	MILAZZO, MARK	9161	021	City Of Chicago Police	$2.20
10/10/2011	MILAZZO, MARK	9161	021	City Of Chicago Police	$155.31
10/10/2011	MILAZZO, MARK	9161	021	City Of Chicago Police	$6.50
10/10/2011	MILAZZO, MARK	9161	021	City Of Chicago Police	$3.10
10/10/2011	MILAZZO, MARK	9161	021	City Of Chicago Police	$118.17
10/10/2011	MILAZZO, MARK	9161	021	City Of Chicago Police	$6.50
10/10/2011	MILAZZO, MARK	9161	021	City Of Chicago Police	$6.50
05/19/2009	MIDLOWSKI, ROBERT	9165	075	City Of Chicago Police	$312.42
05/19/2009	MIDLOWSKI, ROBERT	9165	075	City Of Chicago Police	$6.50
05/19/2009	MIDLOWSKI, ROBERT	9165	075	City Of Chicago Police	$4.59

Incident Date	Claimant	Rank	Unit of	Insured	Total to be Paid
05/19/2009	MIDLOWSKI, ROBERT	9165	075	City Of Chicago Police	$346.36
05/19/2009	MIDLOWSKI, ROBERT	9165	075	City Of Chicago Police	$6.50
05/19/2009	MIDLOWSKI, ROBERT	9165	075	City Of Chicago Police	$5.08
02/23/2011	MESCALL, KENNETH	3286		City Of Chicago Police	$137.36
02/23/2011	MESCALL, KENNETH	3286		City Of Chicago Police	$6.50
02/23/2011	MESCALL, KENNETH	3286		City Of Chicago Police	$1.66
08/11/2011	MERO, RONALD	9161	153	City Of Chicago Police	$6.50
08/11/2011	MERO, RONALD	9161	153	City Of Chicago Police	$11.65
08/11/2011	MERO, RONALD	9161	153	City Of Chicago Police	$118.17
08/11/2011	MERO, RONALD	9161	153	City Of Chicago Police	$6.50
08/11/2011	MERO, RONALD	9161	153	City Of Chicago Police	$11.64
08/11/2011	MERO, RONALD	9161	153	City Of Chicago Police	$84.78
08/11/2011	MERO, RONALD	9161	153	City Of Chicago Police	$6.50
08/11/2011	MERO, RONALD	9161	153	City Of Chicago Police	$8.35
08/11/2011	MERO, RONALD	9161	153	City Of Chicago Police	$6.50
08/11/2011	MERO, RONALD	9161	153	City Of Chicago Police	$115.09
08/11/2011	MERO, RONALD	9161	153	City Of Chicago Police	$6.50
08/11/2011	MERO, RONALD	9161	153	City Of Chicago Police	$11.34
08/11/2011	MERO, RONALD	9161	153	City Of Chicago Police	$118.17
08/11/2011	MERO, RONALD	9161	153	City Of Chicago Police	$6.50
08/11/2011	MERO, RONALD	9161	153	City Of Chicago Police	$11.64
08/11/2011	MERO, RONALD	9161	153	City Of Chicago Police	$3.41
08/11/2011	MERO, RONALD	9161	153	City Of Chicago Police	$6.50
08/11/2011	MERO, RONALD	9161	153	City Of Chicago Police	$0.20
08/11/2011	MERO, RONALD	9161	153	City Of Chicago Police	$766.50
08/11/2011	MERO, RONALD	9161	153	City Of Chicago Police	$6.50
08/11/2011	MERO, RONALD	9161	153	City Of Chicago Police	$118.17
08/11/2011	MERO, RONALD	9161	153	City Of Chicago Police	$7.85
08/11/2011	MERO, RONALD	9161	153	City Of Chicago Police	$79.63
08/11/2011	MERO, RONALD	9161	153	City Of Chicago Police	$6.50
05/19/2011	MENDOZA, MARCO	9161	011	City Of Chicago Police	$306.20
05/19/2011	MENDOZA, MARCO	9161	011	City Of Chicago Police	$6.50
05/19/2011	MENDOZA, MARCO	9161	011	City Of Chicago Police	$12.43

Incident Date	Claimant	Rank	Unit of	Insured	Total to be Paid
11/07/2011	MEDINA, JOHN	9161	044	City Of Chicago Police	$192.00
11/07/2011	MEDINA, JOHN	9161	044	City Of Chicago Police	$6.50
11/07/2011	MEDINA, JOHN	9161	044	City Of Chicago Police	$6.50
11/07/2011	MEDINA, JOHN	9161	044	City Of Chicago Police	$299.54
11/07/2011	MEDINA, JOHN	9161	044	City Of Chicago Police	$17.23
08/25/2010	MEDINA, ANITA			City Of Chicago Police	$6.50
08/25/2010	MEDINA, ANITA			City Of Chicago Police	$338.07
08/25/2010	MEDINA, ANITA			City Of Chicago Police	$6.50
08/25/2010	MEDINA, ANITA			City Of Chicago Police	$338.07
08/25/2010	MEDINA, ANITA			City Of Chicago Police	$6.50
08/25/2010	MEDINA, ANITA			City Of Chicago Police	$25.08
08/25/2010	MEDINA, ANITA			City Of Chicago Police	$6.50
08/25/2010	MEDINA, ANITA			City Of Chicago Police	$188.71
08/25/2010	MEDINA, ANITA			City Of Chicago Police	$6.50
08/25/2010	MEDINA, ANITA			City Of Chicago Police	$215.05
08/25/2010	MEDINA, ANITA			City Of Chicago Police	$6.50
08/25/2010	MEDINA, ANITA			City Of Chicago Police	$107.92
08/25/2010	MEDINA, ANITA			City Of Chicago Police	$6.50
08/25/2010	MEDINA, ANITA			City Of Chicago Police	$10.64
08/25/2010	MEDINA, ANITA			City Of Chicago Police	$127.11
08/25/2010	MEDINA, ANITA			City Of Chicago Police	$6.50
08/25/2010	MEDINA, ANITA			City Of Chicago Police	$113.75
08/25/2010	MEDINA, ANITA			City Of Chicago Police	$6.50
08/25/2010	MEDINA, ANITA			City Of Chicago Police	$184.52
08/25/2010	MEDINA, ANITA			City Of Chicago Police	$6.50
08/25/2010	MEDINA, ANITA			City Of Chicago Police	$184.52
08/25/2010	MEDINA, ANITA			City Of Chicago Police	$6.50
08/25/2010	MEDINA, ANITA			City Of Chicago Police	$184.52
08/25/2010	MEDINA, ANITA			City Of Chicago Police	$6.50
08/25/2010	MEDINA, ANITA			City Of Chicago Police	$107.92
08/25/2010	MEDINA, ANITA			City Of Chicago Police	$6.50
08/25/2010	MEDINA, ANITA			City Of Chicago Police	$10.64
08/25/2010	MEDINA, ANITA			City Of Chicago Police	$124.76

Incident Date	Claimant	Rank	Unit of	Insured	Total to be Paid
08/25/2010	MEDINA, ANITA			City Of Chicago Police	$6.50
08/25/2010	MEDINA, ANITA			City Of Chicago Police	$338.07
08/25/2010	MEDINA, ANITA			City Of Chicago Police	$6.50
08/25/2010	MEDINA, ANITA			City Of Chicago Police	$338.07
08/25/2010	MEDINA, ANITA			City Of Chicago Police	$6.50
08/25/2010	MEDINA, ANITA			City Of Chicago Police	$338.07
08/25/2010	MEDINA, ANITA			City Of Chicago Police	$6.50
09/16/2011	MCNAMEE, SHANNON	9161	765	City Of Chicago Police	$6.50
09/16/2011	MCNAMEE, SHANNON	9161	765	City Of Chicago Police	$6.50
09/16/2011	MCNAMEE, SHANNON	9161	765	City Of Chicago Police	$284.06
09/16/2011	MCNAMEE, SHANNON	9161	765	City Of Chicago Police	$45.99
09/16/2011	MCNAMEE, SHANNON	9161	765	City Of Chicago Police	$66.92
09/16/2011	MCNAMEE, SHANNON	9161	765	City Of Chicago Police	$6.50
09/16/2011	MCNAMEE, SHANNON	9161	765	City Of Chicago Police	$0.98
09/16/2011	MCNAMEE, SHANNON	9161	765	City Of Chicago Police	$600.00
06/26/2011	MCKENDRY, KEVIN	9161	044	City Of Chicago Police	$6.50
06/26/2011	MCKENDRY, KEVIN	9161	044	City Of Chicago Police	$37.24
06/26/2011	MCKENDRY, KEVIN	9161	044	City Of Chicago Police	$152.66
06/26/2011	MCKENDRY, KEVIN	9161	044	City Of Chicago Police	$6.50
06/26/2011	MCKENDRY, KEVIN	9161	044	City Of Chicago Police	$0.46
06/26/2011	MCKENDRY, KEVIN	9161	044	City Of Chicago Police	$88.06
06/26/2011	MCKENDRY, KEVIN	9161	044	City Of Chicago Police	$6.50
06/26/2011	MCKENDRY, KEVIN	9161	044	City Of Chicago Police	$118.06
06/26/2011	MCKENDRY, KEVIN	9161	044	City Of Chicago Police	$6.50
06/26/2011	MCKENDRY, KEVIN	9161	044	City Of Chicago Police	$1.43
06/26/2011	MCKENDRY, KEVIN	9161	044	City Of Chicago Police	$152.66
06/26/2011	MCKENDRY, KEVIN	9161	044	City Of Chicago Police	$6.50
03/11/2009	MCHUGH, CHRISTOPHER	9161	018	City Of Chicago Police	$362.69
07/08/2011	MCHUGH, CHRISTOPHER	9161	018	City Of Chicago Police	$3.38
07/08/2011	MCHUGH, CHRISTOPHER	9161	018	City Of Chicago Police	$6.50
07/08/2011	MCHUGH, CHRISTOPHER	9161	018	City Of Chicago Police	$132.10
07/08/2011	MCHUGH, CHRISTOPHER	9161	018	City Of Chicago Police	$6.50
07/08/2011	MCHUGH, CHRISTOPHER	9161	018	City Of Chicago Police	$147.30

Incident Date	Claimant	Rank	Unit of	Insured	Total to be Paid
07/08/2011	MCHUGH, CHRISTOPHER	9161	018	City Of Chicago Police	$3.76
07/28/2011	MCGOVERN, SEAN	9161	019	City Of Chicago Police	$6.50
07/28/2011	MCGOVERN, SEAN	9161	019	City Of Chicago Police	$90.45
07/28/2011	MCGOVERN, SEAN	9161	019	City Of Chicago Police	$6.50
07/28/2011	MCGOVERN, SEAN	9161	019	City Of Chicago Police	$3.67
12/08/2010	MCCURTY, JAMES	9161		City Of Chicago Police	$2.02
12/08/2010	MCCURTY, JAMES	9161		City Of Chicago Police	$146.41
12/08/2010	MCCURTY, JAMES	9161		City Of Chicago Police	$6.50
12/08/2010	MCCURTY, JAMES	9161		City Of Chicago Police	$1.78
12/08/2010	MCCURTY, JAMES	9161		City Of Chicago Police	$205.67
12/08/2010	MCCURTY, JAMES	9161		City Of Chicago Police	$6.50
12/08/2010	MCCURTY, JAMES	9161		City Of Chicago Police	$2.49
12/08/2010	MCCURTY, JAMES	9161		City Of Chicago Police	$142.92
12/08/2010	MCCURTY, JAMES	9161		City Of Chicago Police	$6.50
12/08/2010	MCCURTY, JAMES	9161		City Of Chicago Police	$1.73
12/08/2010	MCCURTY, JAMES	9161		City Of Chicago Police	$167.33
12/08/2010	MCCURTY, JAMES	9161		City Of Chicago Police	$6.50
12/08/2010	MCCURTY, JAMES	9161		City Of Chicago Police	$2.02
12/08/2010	MCCURTY, JAMES	9161		City Of Chicago Police	$861.84
12/08/2010	MCCURTY, JAMES	9161		City Of Chicago Police	$6.50
12/08/2010	MCCURTY, JAMES	9161		City Of Chicago Police	$334.66
12/08/2010	MCCURTY, JAMES	9161		City Of Chicago Police	$6.50
12/08/2010	MCCURTY, JAMES	9161		City Of Chicago Police	$4.04
12/08/2010	MCCURTY, JAMES	9161		City Of Chicago Police	$67.63
12/08/2010	MCCURTY, JAMES	9161		City Of Chicago Police	$6.50
12/08/2010	MCCURTY, JAMES	9161		City Of Chicago Police	$0.82
12/08/2010	MCCURTY, JAMES	9161		City Of Chicago Police	$244.01
12/08/2010	MCCURTY, JAMES	9161		City Of Chicago Police	$6.50
12/08/2010	MCCURTY, JAMES	9161		City Of Chicago Police	$2.95
12/08/2010	MCCURTY, JAMES	9161		City Of Chicago Police	$82.97
12/08/2010	MCCURTY, JAMES	9161		City Of Chicago Police	$6.50
12/08/2010	MCCURTY, JAMES	9161		City Of Chicago Police	$0.45
12/08/2010	MCCURTY, JAMES	9161		City Of Chicago Police	$67.63

Incident Date	Claimant	Rank	Unit of	Insured	Total to be Paid
12/08/2010	MCCURTY, JAMES	9161		City Of Chicago Police	$6.50
12/08/2010	MCCURTY, JAMES	9161		City Of Chicago Police	$0.82
12/08/2010	MCCURTY, JAMES	9161		City Of Chicago Police	$181.26
12/08/2010	MCCURTY, JAMES	9161		City Of Chicago Police	$6.50
12/08/2010	MCCURTY, JAMES	9161		City Of Chicago Police	$2.19
12/08/2010	MCCURTY, JAMES	9161		City Of Chicago Police	$181.26
12/08/2010	MCCURTY, JAMES	9161		City Of Chicago Police	$6.50
12/08/2010	MCCURTY, JAMES	9161		City Of Chicago Police	$2.19
12/08/2010	MCCURTY, JAMES	9161		City Of Chicago Police	$125.50
12/08/2010	MCCURTY, JAMES	9161		City Of Chicago Police	$6.50
12/08/2010	MCCURTY, JAMES	9161		City Of Chicago Police	$1.51
12/08/2010	MCCURTY, JAMES	9161		City Of Chicago Police	$184.74
12/08/2010	MCCURTY, JAMES	9161		City Of Chicago Police	$6.50
12/08/2010	MCCURTY, JAMES	9161		City Of Chicago Police	$2.24
12/08/2010	MCCURTY, JAMES	9161		City Of Chicago Police	$181.26
12/08/2010	MCCURTY, JAMES	9161		City Of Chicago Police	$6.50
12/08/2010	MCCURTY, JAMES	9161		City Of Chicago Police	$2.19
12/08/2010	MCCURTY, JAMES	9161		City Of Chicago Police	$167.33
12/08/2010	MCCURTY, JAMES	9161		City Of Chicago Police	$6.50
10/17/2011	MC KENZIE, PATRICK	9171	006	City Of Chicago Police	$111.56
10/17/2011	MC KENZIE, PATRICK	9171	006	City Of Chicago Police	$6.50
10/17/2011	MC KENZIE, PATRICK	9171	006	City Of Chicago Police	$6.50
10/17/2011	MC KENZIE, PATRICK	9171	006	City Of Chicago Police	$47.71
04/24/2011	MC KENNA, CATHLENE	9161	010	City Of Chicago Police	$15.56
04/24/2011	MC KENNA, CATHLENE	9161	010	City Of Chicago Police	$6.50
04/24/2011	MC KENNA, CATHLENE	9161	010	City Of Chicago Police	$608.87
09/08/2011	MC GUIRE, MARILYN	0438	002	City Of Chicago Police	$82.53
09/08/2011	MC GUIRE, MARILYN	0438	002	City Of Chicago Police	$6.50
09/08/2011	MC GUIRE, MARILYN	0438	002	City Of Chicago Police	$4.41
10/24/2011	MC GUIRE, CHRISTOPHER	9161		City Of Chicago Police	$5.82
10/24/2011	MC GUIRE, CHRISTOPHER	9161		City Of Chicago Police	$10.51
10/24/2011	MC GUIRE, CHRISTOPHER	9161		City Of Chicago Police	$6.50
06/29/2011	MC GUIRE JR, DANNY	9171	353	City Of Chicago Police	$6.50

Incident Date	Claimant	Rank	Unit of	Insured	Total to be Paid
06/29/2011	MC GUIRE JR, DANNY	9171	353	City Of Chicago Police	$40.80
06/29/2011	MC GUIRE JR, DANNY	9171	353	City Of Chicago Police	$423.56
06/29/2011	MC GUIRE JR, DANNY	9171	353	City Of Chicago Police	$6.50
06/29/2011	MC GUIRE JR, DANNY	9171	353	City Of Chicago Police	$60.07
06/29/2011	MC GUIRE JR, DANNY	9171	353	City Of Chicago Police	$6.50
06/29/2011	MC GUIRE JR, DANNY	9171	353	City Of Chicago Police	$5.13
04/27/2011	MC GOVERN, SHAUN	9161	007	City Of Chicago Police	$275.83
04/27/2011	MC GOVERN, SHAUN	9161	007	City Of Chicago Police	$7.06
07/01/2011	MC GLYNN, PETER	9161	253	City Of Chicago Police	$6.50
07/01/2011	MC GLYNN, PETER	9161	253	City Of Chicago Police	$17.06
07/01/2011	MC GLYNN, PETER	9161	253	City Of Chicago Police	$6.50
07/01/2011	MC GLYNN, PETER	9161	253	City Of Chicago Police	$12.55
07/01/2011	MC GLYNN, PETER	9161	253	City Of Chicago Police	$9.51
07/01/2011	MC GLYNN, PETER	9161	253	City Of Chicago Police	$420.44
07/01/2011	MC GLYNN, PETER	9161	253	City Of Chicago Police	$234.55
07/01/2011	MC GLYNN, PETER	9161	253	City Of Chicago Police	$6.50
07/01/2011	MC GLYNN, PETER	9161	253	City Of Chicago Police	$309.40
09/27/2011	MC GEE JR, JOHN	9171	002	City Of Chicago Police	$1.73
09/27/2011	MC GEE JR, JOHN	9171	002	City Of Chicago Police	$1.73
09/27/2011	MC GEE JR, JOHN	9171	002	City Of Chicago Police	$142.92
09/27/2011	MC GEE JR, JOHN	9171	002	City Of Chicago Police	$6.50
09/27/2011	MC GEE JR, JOHN	9171	002	City Of Chicago Police	$142.92
09/27/2011	MC GEE JR, JOHN	9171	002	City Of Chicago Police	$1.73
09/27/2011	MC GEE JR, JOHN	9171	002	City Of Chicago Police	$6.50
09/27/2011	MC GEE JR, JOHN	9171	002	City Of Chicago Police	$142.92
09/27/2011	MC GEE JR, JOHN	9171	002	City Of Chicago Police	$6.50
09/27/2011	MC GEE JR, JOHN	9171	002	City Of Chicago Police	$142.92
09/27/2011	MC GEE JR, JOHN	9171	002	City Of Chicago Police	$6.50
09/27/2011	MC GEE JR, JOHN	9171	002	City Of Chicago Police	$1.73
09/27/2011	MC GEE JR, JOHN	9171	002	City Of Chicago Police	$142.92
09/27/2011	MC GEE JR, JOHN	9171	002	City Of Chicago Police	$6.50
09/27/2011	MC GEE JR, JOHN	9171	002	City Of Chicago Police	$1.73
09/27/2011	MC GEE JR, JOHN	9171	002	City Of Chicago Police	$67.63

Incident Date	Claimant	Rank	Unit of	Insured	Total to be Paid
09/27/2011	MC GEE JR, JOHN	9171	002	City Of Chicago Police	$6.50
09/27/2011	MC GEE JR, JOHN	9171	002	City Of Chicago Police	$0.82
09/27/2011	MC GEE JR, JOHN	9171	002	City Of Chicago Police	$188.24
09/27/2011	MC GEE JR, JOHN	9171	002	City Of Chicago Police	$6.50
09/27/2011	MC GEE JR, JOHN	9171	002	City Of Chicago Police	$2.28
10/28/2011	MC COURT, JOSEPH	9161	008	City Of Chicago Police	$506.72
10/28/2011	MC COURT, JOSEPH	9161	008	City Of Chicago Police	$6.50
10/28/2011	MC COURT, JOSEPH	9161	008	City Of Chicago Police	$29.14
05/11/2011	MC CLAIN, RODERIQUE	9161	153	City Of Chicago Police	$6.50
05/11/2011	MC CLAIN, RODERIQUE	9161	153	City Of Chicago Police	$119.82
10/07/2011	MAXWELL, MICHELLE	9161	018	City Of Chicago Police	$6.50
10/07/2011	MAXWELL, MICHELLE	9161	018	City Of Chicago Police	$5.49
10/07/2011	MAXWELL, MICHELLE	9161	018	City Of Chicago Police	$6.50
10/07/2011	MAXWELL, MICHELLE	9161	018	City Of Chicago Police	$13.82
10/07/2011	MAXWELL, MICHELLE	9161	018	City Of Chicago Police	$6.50
10/07/2011	MAXWELL, MICHELLE	9161	018	City Of Chicago Police	$541.02
10/07/2011	MAXWELL, MICHELLE	9161	018	City Of Chicago Police	$5.43
10/07/2011	MAXWELL, MICHELLE	9161	018	City Of Chicago Police	$6.50
10/07/2011	MAXWELL, MICHELLE	9161	018	City Of Chicago Police	$212.72
10/07/2011	MAXWELL, MICHELLE	9161	018	City Of Chicago Police	$5.43
10/07/2011	MAXWELL, MICHELLE	9161	018	City Of Chicago Police	$6.50
10/07/2011	MAXWELL, MICHELLE	9161	018	City Of Chicago Police	$212.72
10/07/2011	MAXWELL, MICHELLE	9161	018	City Of Chicago Police	$6.02
10/07/2011	MAXWELL, MICHELLE	9161	018	City Of Chicago Police	$6.50
10/07/2011	MAXWELL, MICHELLE	9161	018	City Of Chicago Police	$235.84
10/07/2011	MAXWELL, MICHELLE	9161	018	City Of Chicago Police	$5.43
10/07/2011	MAXWELL, MICHELLE	9161	018	City Of Chicago Police	$6.50
10/07/2011	MAXWELL, MICHELLE	9161	018	City Of Chicago Police	$212.72
10/07/2011	MAXWELL, MICHELLE	9161	018	City Of Chicago Police	$8.47
10/07/2011	MAXWELL, MICHELLE	9161	018	City Of Chicago Police	$6.50
10/07/2011	MAXWELL, MICHELLE	9161	018	City Of Chicago Police	$699.60
10/07/2011	MAXWELL, MICHELLE	9161	018	City Of Chicago Police	$12.24
10/07/2011	MAXWELL, MICHELLE	9161	018	City Of Chicago Police	$6.50

Incident Date	Claimant	Rank	Unit of	Insured	Total to be Paid
10/07/2011	MAXWELL, MICHELLE	9161	018	City Of Chicago Police	$8.99
10/07/2011	MAXWELL, MICHELLE	9161	018	City Of Chicago Police	$6.50
10/07/2011	MAXWELL, MICHELLE	9161	018	City Of Chicago Police	$117.24
10/07/2011	MAXWELL, MICHELLE	9161	018	City Of Chicago Police	$214.69
10/07/2011	MAXWELL, MICHELLE	9161	018	City Of Chicago Police	$215.44
10/07/2011	MAXWELL, MICHELLE	9161	018	City Of Chicago Police	$2.61
08/20/2010	MAXWELL, LLOYD	9161	011	City Of Chicago Police	$82.97
08/20/2010	MAXWELL, LLOYD	9161	011	City Of Chicago Police	$6.50
08/20/2010	MAXWELL, LLOYD	9161	011	City Of Chicago Police	$0.45
11/03/2011	MATTHEWS, HAVEN	9161		City Of Chicago Police	$0.40
11/03/2011	MATTHEWS, HAVEN	9161		City Of Chicago Police	$6.50
11/03/2011	MATTHEWS, HAVEN	9161		City Of Chicago Police	$86.31
03/06/2011	MASTERS, NICHOLAS	3286	044	City Of Chicago Police	$644.95
03/06/2011	MASTERS, NICHOLAS	3286	044	City Of Chicago Police	$6.50
03/06/2011	MASTERS, NICHOLAS	3286	044	City Of Chicago Police	$26.18
12/02/2009	MARTINEZ, SERGIO	9161		City Of Chicago Police	$27.19
06/02/2011	MARTINEZ JR, RUBEN	9161	010	City Of Chicago Police	$29.78
06/02/2011	MARTINEZ JR, RUBEN	9161	010	City Of Chicago Police	$6.50
06/02/2011	MARTINEZ JR, RUBEN	9161	010	City Of Chicago Police	$733.88
10/04/2010	MARTIN, GWENDOLYN			City Of Chicago Police	$142.39
11/04/2011	MARTIN, BARBARA	9161	012	City Of Chicago Police	$6.50
11/04/2011	MARTIN, BARBARA	9161	012	City Of Chicago Police	$7.95
11/04/2011	MARTIN, BARBARA	9161	012	City Of Chicago Police	$311.09
11/04/2011	MARTIN, BARBARA	9161	012	City Of Chicago Police	$10.21
11/04/2011	MARTIN, BARBARA	9161	012	City Of Chicago Police	$6.50
11/04/2011	MARTIN, BARBARA	9161	012	City Of Chicago Police	$251.57
03/31/2010	MARLO, MICHAEL			City Of Chicago Police	$112.30
09/29/2010	MANNING, TIMOTHY			City Of Chicago Police	$87.81
09/29/2010	MANNING, TIMOTHY			City Of Chicago Police	$6.50
09/29/2010	MANNING, TIMOTHY			City Of Chicago Police	$1.29
09/29/2010	MANNING, TIMOTHY			City Of Chicago Police	$87.81
09/29/2010	MANNING, TIMOTHY			City Of Chicago Police	$6.50
09/29/2010	MANNING, TIMOTHY			City Of Chicago Police	$1.29

Incident Date	Claimant	Rank	Unit of	Insured	Total to be Paid
04/18/2011	MANNING, TIMOTHY	9161		City Of Chicago Police	$666.39
04/18/2011	MANNING, TIMOTHY	9161		City Of Chicago Police	$6.50
04/18/2011	MANNING, TIMOTHY	9161		City Of Chicago Police	$354.41
04/18/2011	MANNING, TIMOTHY	9161		City Of Chicago Police	$6.50
04/18/2011	MANNING, TIMOTHY	9161		City Of Chicago Police	$6.50
04/18/2011	MANNING, TIMOTHY	9161		City Of Chicago Police	$354.41
04/18/2011	MANNING, TIMOTHY	9161		City Of Chicago Police	$88.70
04/18/2011	MANNING, TIMOTHY	9161		City Of Chicago Police	$6.50
04/18/2011	MANNING, TIMOTHY	9161		City Of Chicago Police	$1.30
04/18/2011	MANNING, TIMOTHY	9161		City Of Chicago Police	$418.85
04/18/2011	MANNING, TIMOTHY	9161		City Of Chicago Police	$6.50
04/18/2011	MANNING, TIMOTHY	9161		City Of Chicago Police	$6.15
04/18/2011	MANNING, TIMOTHY	9161		City Of Chicago Police	$354.41
04/18/2011	MANNING, TIMOTHY	9161		City Of Chicago Police	$6.50
04/18/2011	MANNING, TIMOTHY	9161		City Of Chicago Police	$88.70
04/18/2011	MANNING, TIMOTHY	9161		City Of Chicago Police	$6.50
04/18/2011	MANNING, TIMOTHY	9161		City Of Chicago Police	$1.30
09/19/2011	MANNING, RYAN	9171	024	City Of Chicago Police	$3.38
09/19/2011	MANNING, RYAN	9171	024	City Of Chicago Police	$6.50
09/19/2011	MANNING, RYAN	9171	024	City Of Chicago Police	$132.10
12/23/2010	MANNING, GARRIAN	9169	055	City Of Chicago Police	$65.73
12/23/2010	MANNING, GARRIAN	9169	055	City Of Chicago Police	$6.50
07/19/2010	MALLEK, WILLIAM	9161	014	City Of Chicago Police	$6.50
09/27/2011	MALDONADO, EDWIN	9161		City Of Chicago Police	$219.54
09/27/2011	MALDONADO, EDWIN	9161		City Of Chicago Police	$6.50
09/27/2011	MALDONADO, EDWIN	9161		City Of Chicago Police	$5.61
06/02/2011	MAHADEO, ALEJANDRA	9161		City Of Chicago Police	$31.68
06/02/2011	MAHADEO, ALEJANDRA	9161		City Of Chicago Police	$6.50
06/02/2011	MAHADEO, ALEJANDRA	9161		City Of Chicago Police	$780.54
11/02/2011	MADDEN, MICHAEL	9161		City Of Chicago Police	$0.51
11/02/2011	MADDEN, MICHAEL	9161		City Of Chicago Police	$441.66
11/02/2011	MADDEN, MICHAEL	9161		City Of Chicago Police	$6.50
11/04/2008	MACK, PAUL			City Of Chicago Police	$6.50

Incident Date	Claimant	Rank	Unit of	Insured	Total to be Paid
10/06/2011	MACK, PAUL	9173		City Of Chicago Police	$6.50
10/06/2011	MACK, PAUL	9173		City Of Chicago Police	$2.67
10/06/2011	MACK, PAUL	9173		City Of Chicago Police	$134.54
10/06/2011	MACK, PAUL	9173		City Of Chicago Police	$6.50
10/06/2011	MACK, PAUL	9173		City Of Chicago Police	$1.98
10/06/2011	MACK, PAUL	9173		City Of Chicago Police	$215.93
10/06/2011	MACK, PAUL	9173		City Of Chicago Police	$6.50
10/06/2011	MACK, PAUL	9173		City Of Chicago Police	$3.17
10/06/2011	MACK, PAUL	9173		City Of Chicago Police	$602.99
10/06/2011	MACK, PAUL	9173		City Of Chicago Police	$6.50
10/06/2011	MACK, PAUL	9173		City Of Chicago Police	$3.81
10/06/2011	MACK, PAUL	9173		City Of Chicago Police	$258.94
10/06/2011	MACK, PAUL	9173		City Of Chicago Police	$6.50
10/06/2011	MACK, PAUL	9173		City Of Chicago Police	$182.16
05/19/2002	Lloyd, Kimberly D	P	00007	City Of Chicago Police	$6.50
05/19/2002	Lloyd, Kimberly D	P	00007	City Of Chicago Police	$71.19
01/05/2001	Lloyd, Kimberly D	P	00007	City Of Chicago Police	$6.50
01/05/2001	Lloyd, Kimberly D	P	00007	City Of Chicago Police	$9.10
01/05/2001	Lloyd, Kimberly D	P	00007	City Of Chicago Police	$356.05
12/14/2005	Lisula, Nancy J	P	00006	City Of Chicago Police	$53.55
12/14/2005	Lisula, Nancy J	P	00006	City Of Chicago Police	$53.55
03/07/2003	Lange, Jimmie	P	00701	City Of Chicago Police	$555.31
03/07/2003	Lange, Jimmie	P	00701	City Of Chicago Police	$236.63
03/07/2003	Lange, Jimmie	P	00701	City Of Chicago Police	$142.11
11/16/2011	LYNCH, LAWRENCE	9171	005	City Of Chicago Police	$604.85
11/16/2011	LYNCH, LAWRENCE	9171	005	City Of Chicago Police	$24.55
11/16/2011	LYNCH, LAWRENCE	9171	005	City Of Chicago Police	$6.50
11/06/2011	LORENZ, PAUL	9161		City Of Chicago Police	$506.05
11/06/2011	LORENZ, PAUL	9161		City Of Chicago Police	$211.37
11/06/2011	LORENZ, PAUL	9161		City Of Chicago Police	$441.66
11/06/2011	LORENZ, PAUL	9161		City Of Chicago Police	$6.50
11/06/2011	LORENZ, PAUL	9161		City Of Chicago Police	$171.01
11/06/2011	LORENZ, PAUL	9161		City Of Chicago Police	$6.50

Incident Date	Claimant	Rank	Unit of	Insured	Total to be Paid
11/06/2011	LORENZ, PAUL	9161		City Of Chicago Police	$6.50
11/06/2011	LORENZ, PAUL	9161		City Of Chicago Police	$6.50
11/06/2011	LORENZ, PAUL	9161		City Of Chicago Police	$6.50
11/06/2011	LORENZ, PAUL	9161		City Of Chicago Police	$29.36
11/06/2011	LORENZ, PAUL	9161		City Of Chicago Police	$0.51
11/06/2011	LORENZ, PAUL	9161		City Of Chicago Police	$6.50
11/06/2011	LORENZ, PAUL	9161		City Of Chicago Police	$20.54
11/06/2011	LORENZ, PAUL	9161		City Of Chicago Police	$244.40
01/22/2010	LORENZ, JOHN	9169		City Of Chicago Police	$6.50
01/22/2010	LORENZ, JOHN	9169		City Of Chicago Police	$50.97
11/01/2011	LOPEZ, MATHEW	9161	008	City Of Chicago Police	$94.83
11/01/2011	LOPEZ, MATHEW	9161	008	City Of Chicago Police	$6.50
11/01/2011	LOPEZ, MATHEW	9161	008	City Of Chicago Police	$4.38
11/01/2011	LOPEZ, MATHEW	9161	008	City Of Chicago Police	$6.50
11/01/2011	LOPEZ, MATHEW	9161	008	City Of Chicago Police	$3.85
11/01/2011	LOPEZ, MATHEW	9161	008	City Of Chicago Police	$4.24
11/01/2011	LOPEZ, MATHEW	9161	008	City Of Chicago Police	$6.50
11/01/2011	LOPEZ, MATHEW	9161	008	City Of Chicago Police	$9.75
11/01/2011	LOPEZ, MATHEW	9161	008	City Of Chicago Police	$6.50
11/01/2011	LOPEZ, MATHEW	9161	008	City Of Chicago Police	$10.62
09/29/2011	LOPEZ MALAVE, IRMA	9164		City Of Chicago Police	$31.63
09/29/2011	LOPEZ MALAVE, IRMA	9164		City Of Chicago Police	$6.50
09/29/2011	LOPEZ MALAVE, IRMA	9164		City Of Chicago Police	$625.97
09/29/2011	LOPEZ MALAVE, IRMA	9164		City Of Chicago Police	$37.72
09/29/2011	LOPEZ MALAVE, IRMA	9164		City Of Chicago Police	$6.50
09/29/2011	LOPEZ MALAVE, IRMA	9164		City Of Chicago Police	$746.36
09/29/2011	LOPEZ MALAVE, IRMA	9164		City Of Chicago Police	$14.45
09/29/2011	LOPEZ MALAVE, IRMA	9164		City Of Chicago Police	$285.90
09/29/2011	LOPEZ MALAVE, IRMA	9164		City Of Chicago Police	$6.50
03/23/2010	LOHSE, WILLIAM			City Of Chicago Police	$755.60
03/23/2010	LOHSE, WILLIAM			City Of Chicago Police	$19.29
05/16/2011	LOHSE, WILLIAM	9161	011	City Of Chicago Police	$24.68
05/16/2011	LOHSE, WILLIAM	9161	011	City Of Chicago Police	$466.74

Incident Date	Claimant	Rank	Unit of	Insured	Total to be Paid
05/16/2011	LOHSE, WILLIAM	9161	011	City Of Chicago Police	$354.41
05/16/2011	LOHSE, WILLIAM	9161	011	City Of Chicago Police	$6.50
05/16/2011	LOHSE, WILLIAM	9161	011	City Of Chicago Police	$202.52
05/16/2011	LOHSE, WILLIAM	9161	011	City Of Chicago Police	$6.50
05/16/2011	LOHSE, WILLIAM	9161	011	City Of Chicago Police	$354.41
05/16/2011	LOHSE, WILLIAM	9161	011	City Of Chicago Police	$6.50
05/16/2011	LOHSE, WILLIAM	9161	011	City Of Chicago Police	$608.22
05/16/2011	LOHSE, WILLIAM	9161	011	City Of Chicago Police	$6.50
10/06/2011	LOFFREDO, STEVE	9161	189	City Of Chicago Police	$6.50
10/06/2011	LOFFREDO, STEVE	9161	189	City Of Chicago Police	$100.01
09/13/2011	LOBIANCO, ROBERT	9161	044	City Of Chicago Police	$6.50
09/13/2011	LOBIANCO, ROBERT	9161	044	City Of Chicago Police	$849.14
09/23/2011	LOAIZA, LUIS	9161	010	City Of Chicago Police	$6.50
09/23/2011	LOAIZA, LUIS	9161	010	City Of Chicago Police	$116.95
09/23/2011	LOAIZA, LUIS	9161	010	City Of Chicago Police	$6.50
09/23/2011	LOAIZA, LUIS	9161	010	City Of Chicago Police	$11.52
09/23/2011	LOAIZA, LUIS	9161	010	City Of Chicago Police	$118.17
09/23/2011	LOAIZA, LUIS	9161	010	City Of Chicago Police	$11.64
09/23/2011	LOAIZA, LUIS	9161	010	City Of Chicago Police	$11.64
09/23/2011	LOAIZA, LUIS	9161	010	City Of Chicago Police	$118.17
09/23/2011	LOAIZA, LUIS	9161	010	City Of Chicago Police	$6.50
09/23/2011	LOAIZA, LUIS	9161	010	City Of Chicago Police	$11.64
09/23/2011	LOAIZA, LUIS	9161	010	City Of Chicago Police	$151.57
09/23/2011	LOAIZA, LUIS	9161	010	City Of Chicago Police	$6.50
09/23/2011	LOAIZA, LUIS	9161	010	City Of Chicago Police	$14.94
09/23/2011	LOAIZA, LUIS	9161	010	City Of Chicago Police	$118.17
09/23/2011	LOAIZA, LUIS	9161	010	City Of Chicago Police	$6.50
09/23/2011	LOAIZA, LUIS	9161	010	City Of Chicago Police	$11.64
09/23/2011	LOAIZA, LUIS	9161	010	City Of Chicago Police	$118.17
09/23/2011	LOAIZA, LUIS	9161	010	City Of Chicago Police	$6.50
09/23/2011	LOAIZA, LUIS	9161	010	City Of Chicago Police	$63.84
09/23/2011	LOAIZA, LUIS	9161	010	City Of Chicago Police	$16.82
09/23/2011	LOAIZA, LUIS	9161	010	City Of Chicago Police	$6.50

Incident Date	Claimant	Rank	Unit of	Insured	Total to be Paid
09/23/2011	LOAIZA, LUIS	9161	010	City Of Chicago Police	$93.87
09/23/2011	LOAIZA, LUIS	9161	010	City Of Chicago Police	$6.50
08/24/2011	LITTLE, MERCEDES	9161		City Of Chicago Police	$167.32
08/24/2011	LITTLE, MERCEDES	9161		City Of Chicago Police	$3.30
08/24/2011	LITTLE, MERCEDES	9161		City Of Chicago Police	$6.50
08/24/2011	LITTLE, MERCEDES	9161		City Of Chicago Police	$6.50
08/24/2011	LITTLE, MERCEDES	9161		City Of Chicago Police	$82.93
08/24/2011	LITTLE, MERCEDES	9161		City Of Chicago Police	$6.50
08/24/2011	LITTLE, MERCEDES	9161		City Of Chicago Police	$167.32
08/24/2011	LITTLE, MERCEDES	9161		City Of Chicago Police	$6.50
08/24/2011	LITTLE, MERCEDES	9161		City Of Chicago Police	$167.32
08/24/2011	LITTLE, MERCEDES	9161		City Of Chicago Police	$6.50
08/24/2011	LITTLE, MERCEDES	9161		City Of Chicago Police	$167.32
08/24/2011	LITTLE, MERCEDES	9161		City Of Chicago Police	$6.50
06/04/2011	LITTLE, MATTHEW	9171	393	City Of Chicago Police	$71.19
06/04/2011	LITTLE, MATTHEW	9171	393	City Of Chicago Police	$6.50
06/04/2011	LITTLE, MATTHEW	9171	393	City Of Chicago Police	$47.71
06/04/2011	LITTLE, MATTHEW	9171	393	City Of Chicago Police	$15.20
06/04/2011	LITTLE, MATTHEW	9171	393	City Of Chicago Police	$6.50
06/04/2011	LITTLE, MATTHEW	9171	393	City Of Chicago Police	$154.15
06/04/2011	LITTLE, MATTHEW	9171	393	City Of Chicago Police	$8.61
06/04/2011	LITTLE, MATTHEW	9171	393	City Of Chicago Police	$6.50
06/04/2011	LITTLE, MATTHEW	9171	393	City Of Chicago Police	$87.35
06/04/2011	LITTLE, MATTHEW	9171	393	City Of Chicago Police	$6.50
07/07/2011	LITTLE, ANTON	9161	012	City Of Chicago Police	$62.75
07/07/2011	LITTLE, ANTON	9161	012	City Of Chicago Police	$0.76
07/07/2011	LITTLE, ANTON	9161	012	City Of Chicago Police	$6.50
09/14/2011	LINKER, NICHOLAS	9161		City Of Chicago Police	$6.50
09/14/2011	LINKER, NICHOLAS	9161		City Of Chicago Police	$62.39
09/14/2011	LINKER, NICHOLAS	9161		City Of Chicago Police	$0.92
09/14/2011	LINKER, NICHOLAS	9161		City Of Chicago Police	$3.54
09/14/2011	LINKER, NICHOLAS	9161		City Of Chicago Police	$6.50
09/14/2011	LINKER, NICHOLAS	9161		City Of Chicago Police	$241.45

Incident Date	Claimant	Rank	Unit of	Insured	Total to be Paid
08/28/2011	LINDBLAD, JACQUELINE	9161	044	City Of Chicago Police	$154.15
08/28/2011	LINDBLAD, JACQUELINE	9161	044	City Of Chicago Police	$6.50
08/28/2011	LINDBLAD, JACQUELINE	9161	044	City Of Chicago Police	$15.20
08/28/2011	LINDBLAD, JACQUELINE	9161	044	City Of Chicago Police	$154.15
08/28/2011	LINDBLAD, JACQUELINE	9161	044	City Of Chicago Police	$6.50
08/28/2011	LINDBLAD, JACQUELINE	9161	044	City Of Chicago Police	$15.20
08/28/2011	LINDBLAD, JACQUELINE	9161	044	City Of Chicago Police	$36.32
08/28/2011	LINDBLAD, JACQUELINE	9161	044	City Of Chicago Police	$165.87
08/28/2011	LINDBLAD, JACQUELINE	9161	044	City Of Chicago Police	$6.50
08/28/2011	LINDBLAD, JACQUELINE	9161	044	City Of Chicago Police	$11.94
08/28/2011	LINDBLAD, JACQUELINE	9161	044	City Of Chicago Police	$6.50
08/28/2011	LINDBLAD, JACQUELINE	9161	044	City Of Chicago Police	$0.93
08/28/2011	LINDBLAD, JACQUELINE	9161	044	City Of Chicago Police	$166.98
08/28/2011	LINDBLAD, JACQUELINE	9161	044	City Of Chicago Police	$6.50
08/28/2011	LINDBLAD, JACQUELINE	9161	044	City Of Chicago Police	$16.46
08/28/2011	LINDBLAD, JACQUELINE	9161	044	City Of Chicago Police	$267.34
08/28/2011	LINDBLAD, JACQUELINE	9161	044	City Of Chicago Police	$6.50
08/28/2011	LINDBLAD, JACQUELINE	9161	044	City Of Chicago Police	$10.85
08/28/2011	LINDBLAD, JACQUELINE	9161	044	City Of Chicago Police	$178.24
08/28/2011	LINDBLAD, JACQUELINE	9161	044	City Of Chicago Police	$6.50
08/28/2011	LINDBLAD, JACQUELINE	9161	044	City Of Chicago Police	$7.23
08/28/2011	LINDBLAD, JACQUELINE	9161	044	City Of Chicago Police	$6.50
08/28/2011	LINDBLAD, JACQUELINE	9161	044	City Of Chicago Police	$11.64
08/28/2011	LINDBLAD, JACQUELINE	9161	044	City Of Chicago Police	$150.53
08/28/2011	LINDBLAD, JACQUELINE	9161	044	City Of Chicago Police	$6.50
08/28/2011	LINDBLAD, JACQUELINE	9161	044	City Of Chicago Police	$14.83
08/28/2011	LINDBLAD, JACQUELINE	9161	044	City Of Chicago Police	$133.59
08/28/2011	LINDBLAD, JACQUELINE	9161	044	City Of Chicago Police	$6.50
08/28/2011	LINDBLAD, JACQUELINE	9161	044	City Of Chicago Police	$13.17
08/28/2011	LINDBLAD, JACQUELINE	9161	044	City Of Chicago Police	$143.87
08/28/2011	LINDBLAD, JACQUELINE	9161	044	City Of Chicago Police	$6.50
08/28/2011	LINDBLAD, JACQUELINE	9161	044	City Of Chicago Police	$14.18
08/28/2011	LINDBLAD, JACQUELINE	9161	044	City Of Chicago Police	$118.17

Incident Date	Claimant	Rank	Unit of	Insured	Total to be Paid
08/28/2011	LINDBLAD, JACQUELINE	9161	044	City Of Chicago Police	$6.50
08/28/2011	LINDBLAD, JACQUELINE	9161	044	City Of Chicago Police	$62.39
08/28/2011	LINDBLAD, JACQUELINE	9161	044	City Of Chicago Police	$6.50
08/28/2011	LINDBLAD, JACQUELINE	9161	044	City Of Chicago Police	$0.92
08/28/2011	LINDBLAD, JACQUELINE	9161	044	City Of Chicago Police	$214.85
08/28/2011	LINDBLAD, JACQUELINE	9161	044	City Of Chicago Police	$6.50
08/28/2011	LINDBLAD, JACQUELINE	9161	044	City Of Chicago Police	$3.15
08/28/2011	LINDBLAD, JACQUELINE	9161	044	City Of Chicago Police	$154.15
08/28/2011	LINDBLAD, JACQUELINE	9161	044	City Of Chicago Police	$6.50
08/28/2011	LINDBLAD, JACQUELINE	9161	044	City Of Chicago Police	$15.20
08/28/2011	LINDBLAD, JACQUELINE	9161	044	City Of Chicago Police	$154.15
08/28/2011	LINDBLAD, JACQUELINE	9161	044	City Of Chicago Police	$6.50
08/28/2011	LINDBLAD, JACQUELINE	9161	044	City Of Chicago Police	$15.20
10/29/2011	LEMMON, BARI	9161		City Of Chicago Police	$234.17
10/29/2011	LEMMON, BARI	9161		City Of Chicago Police	$6.50
10/29/2011	LEMMON, BARI	9161		City Of Chicago Police	$44.66
10/29/2011	LEMMON, BARI	9161		City Of Chicago Police	$29.31
10/29/2011	LEMMON, BARI	9161		City Of Chicago Police	$5.98
10/29/2011	LEMMON, BARI	9161		City Of Chicago Police	$26.83
10/29/2011	LEMMON, BARI	9161		City Of Chicago Police	$30.51
10/29/2011	LEMMON, BARI	9161		City Of Chicago Police	$998.96
10/29/2011	LEMMON, BARI	9161		City Of Chicago Police	$6.50
10/29/2011	LEMMON, BARI	9161		City Of Chicago Police	$25.52
10/29/2011	LEMMON, BARI	9161		City Of Chicago Police	$14.76
10/29/2011	LEMMON, BARI	9161		City Of Chicago Police	$6.50
10/29/2011	LEMMON, BARI	9161		City Of Chicago Police	$2.01
08/06/2011	LEE, RAMONA	9161	005	City Of Chicago Police	$265.55
08/06/2011	LEE, RAMONA	9161	005	City Of Chicago Police	$6.50
08/06/2011	LEE, RAMONA	9161	005	City Of Chicago Police	$6.79
02/07/2011	LEBENSORGER, FRED			City Of Chicago Police	$599.25
02/07/2011	LEBENSORGER, FRED			City Of Chicago Police	$6.50
02/07/2011	LEBENSORGER, FRED			City Of Chicago Police	$16.25
02/07/2011	LEBENSORGER, FRED			City Of Chicago Police	$6.50

Incident Date	Claimant	Rank	Unit of	Insured	Total to be Paid
02/07/2011	LEBENSORGER, FRED			City Of Chicago Police	$546.02
02/07/2011	LEBENSORGER, FRED			City Of Chicago Police	$6.50
02/07/2011	LEBENSORGER, FRED			City Of Chicago Police	$46.69
02/07/2011	LEBENSORGER, FRED			City Of Chicago Police	$6.50
02/07/2011	LEBENSORGER, FRED			City Of Chicago Police	$1.19
02/07/2011	LEBENSORGER, FRED			City Of Chicago Police	$703.19
02/07/2011	LEBENSORGER, FRED			City Of Chicago Police	$6.50
02/07/2011	LEBENSORGER, FRED			City Of Chicago Police	$28.54
02/07/2011	LEBENSORGER, FRED			City Of Chicago Police	$824.92
02/07/2011	LEBENSORGER, FRED			City Of Chicago Police	$6.50
02/07/2011	LEBENSORGER, FRED			City Of Chicago Police	$101.71
02/07/2011	LEBENSORGER, FRED			City Of Chicago Police	$329.22
02/07/2011	LEBENSORGER, FRED			City Of Chicago Police	$6.50
02/07/2011	LEBENSORGER, FRED			City Of Chicago Police	$634.08
02/07/2011	LEBENSORGER, FRED			City Of Chicago Police	$6.50
02/07/2011	LEBENSORGER, FRED			City Of Chicago Police	$678.11
02/07/2011	LEBENSORGER, FRED			City Of Chicago Police	$6.50
02/07/2011	LEBENSORGER, FRED			City Of Chicago Police	$121.10
02/07/2011	LEBENSORGER, FRED			City Of Chicago Police	$6.50
06/19/2011	LEARNAHAN, PATRICK	9161	025	City Of Chicago Police	$93.14
06/19/2011	LEARNAHAN, PATRICK	9161	025	City Of Chicago Police	$1.37
06/19/2011	LEARNAHAN, PATRICK	9161	025	City Of Chicago Police	$6.50
05/20/2011	LEAHY, BRIAN	9161	314	City Of Chicago Police	$670.11
05/20/2011	LEAHY, BRIAN	9161	314	City Of Chicago Police	$27.20
05/20/2011	LEAHY, BRIAN	9161	314	City Of Chicago Police	$6.50
09/22/2011	LE BEAUX, DOMONIQUE	9161	022	City Of Chicago Police	$11.40
09/22/2011	LE BEAUX, DOMONIQUE	9161	022	City Of Chicago Police	$47.71
09/22/2011	LE BEAUX, DOMONIQUE	9161	022	City Of Chicago Police	$6.50
09/22/2011	LE BEAUX, DOMONIQUE	9161	022	City Of Chicago Police	$6.50
09/22/2011	LE BEAUX, DOMONIQUE	9161	022	City Of Chicago Police	$175.74
09/22/2011	LE BEAUX, DOMONIQUE	9161	022	City Of Chicago Police	$54.90
09/22/2011	LE BEAUX, DOMONIQUE	9161	022	City Of Chicago Police	$6.50
09/22/2011	LE BEAUX, DOMONIQUE	9161	022	City Of Chicago Police	$6.50

Incident Date	Claimant	Rank	Unit of	Insured	Total to be Paid
09/22/2011	LE BEAUX, DOMONIQUE	9161	022	City Of Chicago Police	$120.22
09/22/2011	LE BEAUX, DOMONIQUE	9161	022	City Of Chicago Police	$7.80
09/24/2011	LAVRENZANA, LUIS	9161		City Of Chicago Police	$100.19
09/24/2011	LAVRENZANA, LUIS	9161		City Of Chicago Police	$9.87
09/24/2011	LAVRENZANA, LUIS	9161		City Of Chicago Police	$6.50
03/11/2011	LANGE, TIMOTHY	3286		City Of Chicago Police	$6.50
03/11/2011	LANGE, TIMOTHY	3286		City Of Chicago Police	$20.02
03/11/2011	LANGE, TIMOTHY	3286		City Of Chicago Police	$493.33
08/13/2011	LANDON, MARQUIS	9161	044	City Of Chicago Police	$6.50
08/13/2011	LANDON, MARQUIS	9161	044	City Of Chicago Police	$0.82
08/13/2011	LANDON, MARQUIS	9161	044	City Of Chicago Police	$167.33
08/13/2011	LANDON, MARQUIS	9161	044	City Of Chicago Police	$6.50
08/13/2011	LANDON, MARQUIS	9161	044	City Of Chicago Police	$2.02
08/13/2011	LANDON, MARQUIS	9161	044	City Of Chicago Police	$167.33
08/13/2011	LANDON, MARQUIS	9161	044	City Of Chicago Police	$6.50
08/13/2011	LANDON, MARQUIS	9161	044	City Of Chicago Police	$2.02
08/13/2011	LANDON, MARQUIS	9161	044	City Of Chicago Police	$334.66
08/13/2011	LANDON, MARQUIS	9161	044	City Of Chicago Police	$6.50
08/13/2011	LANDON, MARQUIS	9161	044	City Of Chicago Police	$4.04
08/13/2011	LANDON, MARQUIS	9161	044	City Of Chicago Police	$230.08
08/13/2011	LANDON, MARQUIS	9161	044	City Of Chicago Police	$6.50
08/13/2011	LANDON, MARQUIS	9161	044	City Of Chicago Police	$2.78
08/13/2011	LANDON, MARQUIS	9161	044	City Of Chicago Police	$167.33
08/13/2011	LANDON, MARQUIS	9161	044	City Of Chicago Police	$6.50
08/13/2011	LANDON, MARQUIS	9161	044	City Of Chicago Police	$2.02
08/13/2011	LANDON, MARQUIS	9161	044	City Of Chicago Police	$167.33
08/13/2011	LANDON, MARQUIS	9161	044	City Of Chicago Police	$6.50
08/13/2011	LANDON, MARQUIS	9161	044	City Of Chicago Police	$2.02
08/13/2011	LANDON, MARQUIS	9161	044	City Of Chicago Police	$334.66
08/13/2011	LANDON, MARQUIS	9161	044	City Of Chicago Police	$6.50
08/13/2011	LANDON, MARQUIS	9161	044	City Of Chicago Police	$4.04
08/13/2011	LANDON, MARQUIS	9161	044	City Of Chicago Police	$376.48
08/13/2011	LANDON, MARQUIS	9161	044	City Of Chicago Police	$6.50

Incident Date	Claimant	Rank	Unit of	Insured	Total to be Paid
08/13/2011	LANDON, MARQUIS	9161	044	City Of Chicago Police	$4.55
08/13/2011	LANDON, MARQUIS	9161	044	City Of Chicago Police	$67.63
08/13/2011	LANDON, MARQUIS	9161	044	City Of Chicago Police	$6.50
08/13/2011	LANDON, MARQUIS	9161	044	City Of Chicago Police	$27.36
10/16/2011	LAKSANAPROM, SUPATCHARA	9161	023	City Of Chicago Police	$182.16
10/16/2011	LAKSANAPROM, SUPATCHARA	9161	023	City Of Chicago Police	$5.06
10/16/2011	LAKSANAPROM, SUPATCHARA	9161	023	City Of Chicago Police	$2.67
10/16/2011	LAKSANAPROM, SUPATCHARA	9161	023	City Of Chicago Police	$117.31
10/16/2011	LAKSANAPROM, SUPATCHARA	9161	023	City Of Chicago Police	$6.50
10/16/2011	LAKSANAPROM, SUPATCHARA	9161	023	City Of Chicago Police	$1.72
10/16/2011	LAKSANAPROM, SUPATCHARA	9161	023	City Of Chicago Police	$162.15
10/16/2011	LAKSANAPROM, SUPATCHARA	9161	023	City Of Chicago Police	$6.50
10/16/2011	LAKSANAPROM, SUPATCHARA	9161	023	City Of Chicago Police	$2.38
10/16/2011	LAKSANAPROM, SUPATCHARA	9161	023	City Of Chicago Police	$127.21
10/16/2011	LAKSANAPROM, SUPATCHARA	9161	023	City Of Chicago Police	$6.50
10/16/2011	LAKSANAPROM, SUPATCHARA	9161	023	City Of Chicago Police	$1.87
10/16/2011	LAKSANAPROM, SUPATCHARA	9161	023	City Of Chicago Police	$6.50
10/16/2011	LAKSANAPROM, SUPATCHARA	9161	023	City Of Chicago Police	$0.92
10/16/2011	LAKSANAPROM, SUPATCHARA	9161	023	City Of Chicago Police	$6.50
10/16/2011	LAKSANAPROM, SUPATCHARA	9161	023	City Of Chicago Police	$117.31
10/16/2011	LAKSANAPROM, SUPATCHARA	9161	023	City Of Chicago Police	$6.50
10/16/2011	LAKSANAPROM, SUPATCHARA	9161	023	City Of Chicago Police	$1.72
10/16/2011	LAKSANAPROM, SUPATCHARA	9161	023	City Of Chicago Police	$62.39
10/16/2011	LAKSANAPROM, SUPATCHARA	9161	023	City Of Chicago Police	$645.23
10/16/2011	LAKSANAPROM, SUPATCHARA	9161	023	City Of Chicago Police	$968.75
10/16/2011	LAKSANAPROM, SUPATCHARA	9161	023	City Of Chicago Police	$6.50
10/16/2011	LAKSANAPROM, SUPATCHARA	9161	023	City Of Chicago Police	$162.15
10/16/2011	LAKSANAPROM, SUPATCHARA	9161	023	City Of Chicago Police	$6.50
10/16/2011	LAKSANAPROM, SUPATCHARA	9161	023	City Of Chicago Police	$2.38
10/16/2011	LAKSANAPROM, SUPATCHARA	9161	023	City Of Chicago Police	$134.54
10/16/2011	LAKSANAPROM, SUPATCHARA	9161	023	City Of Chicago Police	$6.50
10/16/2011	LAKSANAPROM, SUPATCHARA	9161	023	City Of Chicago Police	$1.98
10/16/2011	LAKSANAPROM, SUPATCHARA	9161	023	City Of Chicago Police	$124.76

Incident Date	Claimant	Rank	Unit of	Insured	Total to be Paid
10/16/2011	LAKSANAPROM, SUPATCHARA	9161	023	City Of Chicago Police	$6.50
10/16/2011	LAKSANAPROM, SUPATCHARA	9161	023	City Of Chicago Police	$6.50
12/12/2010	LADD, RYAN	3286	044	City Of Chicago Police	$6.50
12/12/2010	LADD, RYAN	3286	044	City Of Chicago Police	$154.15
12/12/2010	LADD, RYAN	3286	044	City Of Chicago Police	$154.15
12/12/2010	LADD, RYAN	3286	044	City Of Chicago Police	$6.50
12/12/2010	LADD, RYAN	3286	044	City Of Chicago Police	$15.20
12/12/2010	LADD, RYAN	3286	044	City Of Chicago Police	$120.75
12/12/2010	LADD, RYAN	3286	044	City Of Chicago Police	$6.50
12/12/2010	LADD, RYAN	3286	044	City Of Chicago Police	$11.90
12/12/2010	LADD, RYAN	3286	044	City Of Chicago Police	$154.15
12/12/2010	LADD, RYAN	3286	044	City Of Chicago Police	$6.50
12/12/2010	LADD, RYAN	3286	044	City Of Chicago Police	$15.20
12/12/2010	LADD, RYAN	3286	044	City Of Chicago Police	$120.75
12/12/2010	LADD, RYAN	3286	044	City Of Chicago Police	$6.50
12/12/2010	LADD, RYAN	3286	044	City Of Chicago Police	$11.90
12/12/2010	LADD, RYAN	3286	044	City Of Chicago Police	$154.15
12/12/2010	LADD, RYAN	3286	044	City Of Chicago Police	$6.50
12/12/2010	LADD, RYAN	3286	044	City Of Chicago Police	$15.20
12/12/2010	LADD, RYAN	3286	044	City Of Chicago Police	$6.50
12/12/2010	LADD, RYAN	3286	044	City Of Chicago Police	$11.90

Incident Date	Claimant	Rank	Unit of	Insured	Total to be Paid
12/12/2010	LADD, RYAN	3286	044	City Of Chicago Police	$120.75
12/12/2010	LADD, RYAN	3286	044	City Of Chicago Police	$9.33
12/12/2010	LADD, RYAN	3286	044	City Of Chicago Police	$6.50
12/12/2010	LADD, RYAN	3286	044	City Of Chicago Police	$4.98
12/12/2010	LADD, RYAN	3286	044	City Of Chicago Police	$54.39
12/12/2010	LADD, RYAN	3286	044	City Of Chicago Police	$6.50
12/12/2010	LADD, RYAN	3286	044	City Of Chicago Police	$16.52
12/12/2010	LADD, RYAN	3286	044	City Of Chicago Police	$154.15
12/12/2010	LADD, RYAN	3286	044	City Of Chicago Police	$6.50
12/12/2010	LADD, RYAN	3286	044	City Of Chicago Police	$15.20
12/12/2010	LADD, RYAN	3286	044	City Of Chicago Police	$15.20
02/12/2008	Kurpiel, Joseph	P	00017	City Of Chicago Police	$6.50
06/28/2003	Kouzoukas, Maria S	P	00016	City Of Chicago Police	$37.00
06/28/2003	Kouzoukas, Maria S	P	00016	City Of Chicago Police	$19.22
06/28/2003	Kouzoukas, Maria S	P	00016	City Of Chicago Police	$6.50
06/28/2003	Kouzoukas, Maria S	P	00016	City Of Chicago Police	$37.00
06/28/2003	Kouzoukas, Maria S	P	00016	City Of Chicago Police	$10.90
06/28/2003	Kouzoukas, Maria S	P	00016	City Of Chicago Police	$6.50
03/13/2007	King, Alfred J	P	00018	City Of Chicago Police	$6.50
03/13/2007	King, Alfred J	P	00018	City Of Chicago Police	$80.50
03/13/2007	King, Alfred J	P	00018	City Of Chicago Police	$146.41
03/13/2007	King, Alfred J	P	00018	City Of Chicago Police	$6.50
03/13/2007	King, Alfred J	P	00018	City Of Chicago Police	$600.00
03/13/2007	King, Alfred J	P	00018	City Of Chicago Police	$239.16
03/13/2007	King, Alfred J	P	00018	City Of Chicago Police	$2.89
03/13/2007	King, Alfred J	P	00018	City Of Chicago Police	$6.50
03/13/2007	King, Alfred J	P	00018	City Of Chicago Police	$1.78
03/13/2007	King, Alfred J	P	00018	City Of Chicago Police	$6.50
03/13/2007	King, Alfred J	P	00018	City Of Chicago Police	$90.63
03/13/2007	King, Alfred J	P	00018	City Of Chicago Police	$1.10
07/29/1971	Keto, Fred M	P	09999	City Of Chicago Police	$3.19
07/29/1971	Keto, Fred M	P	09999	City Of Chicago Police	$6.50
04/28/1995	Karadjias, Solomis	P	00025	City Of Chicago Police	$37.78

Incident Date	Claimant	Rank	Unit of	Insured	Total to be Paid
09/21/2011	KWIATKOWSKI, JOSEPH	9161		City Of Chicago Police	$165.72
09/21/2011	KWIATKOWSKI, JOSEPH	9161		City Of Chicago Police	$6.50
09/21/2011	KWIATKOWSKI, JOSEPH	9161		City Of Chicago Police	$15.48
09/21/2011	KWIATKOWSKI, JOSEPH	9161		City Of Chicago Police	$66.71
09/21/2011	KWIATKOWSKI, JOSEPH	9161		City Of Chicago Police	$6.50
09/21/2011	KWIATKOWSKI, JOSEPH	9161		City Of Chicago Police	$23.33
09/19/2011	KURIAN, RINCY	9161	25	City Of Chicago Police	$230.50
09/19/2011	KURIAN, RINCY	9161	25	City Of Chicago Police	$5.89
09/19/2011	KURIAN, RINCY	9161	25	City Of Chicago Police	$6.50
11/12/2011	KULBIDA, MICHAEL	9161	189	City Of Chicago Police	$20.19
11/12/2011	KULBIDA, MICHAEL	9161	189	City Of Chicago Police	$6.50
11/12/2011	KULBIDA, MICHAEL	9161	189	City Of Chicago Police	$497.56
08/20/2011	KUJAWA, CAROLYN	9171	024	City Of Chicago Police	$133.59
08/20/2011	KUJAWA, CAROLYN	9171	024	City Of Chicago Police	$6.50
08/20/2011	KUJAWA, CAROLYN	9171	024	City Of Chicago Police	$13.17
08/20/2011	KUJAWA, CAROLYN	9171	024	City Of Chicago Police	$6.50
08/20/2011	KUJAWA, CAROLYN	9171	024	City Of Chicago Police	$133.59
08/20/2011	KUJAWA, CAROLYN	9171	024	City Of Chicago Police	$13.17
08/20/2011	KUJAWA, CAROLYN	9171	024	City Of Chicago Police	$6.50
08/20/2011	KUJAWA, CAROLYN	9171	024	City Of Chicago Police	$13.17
08/20/2011	KUJAWA, CAROLYN	9171	024	City Of Chicago Police	$133.59
09/30/2011	KROB, THOMAS	9161	007	City Of Chicago Police	$422.72
09/30/2011	KROB, THOMAS	9161	007	City Of Chicago Police	$6.50
09/30/2011	KROB, THOMAS	9161	007	City Of Chicago Police	$6.50

Incident Date	Claimant	Rank	Unit of	Insured	Total to be Paid
09/30/2011	KROB, THOMAS	9161	007	City Of Chicago Police	$100.01
09/30/2011	KROB, THOMAS	9161	007	City Of Chicago Police	$10.81
08/12/2011	KOCH, MATTHEW	9161		City Of Chicago Police	$481.43
08/12/2011	KOCH, MATTHEW	9161		City Of Chicago Police	$19.54
08/12/2011	KOCH, MATTHEW	9161		City Of Chicago Police	$6.50
12/22/2010	KNUDSEN, SARA	9161	044	City Of Chicago Police	$6.50
12/22/2010	KNUDSEN, SARA	9161	044	City Of Chicago Police	$120.75
12/22/2010	KNUDSEN, SARA	9161	044	City Of Chicago Police	$15.20
12/22/2010	KNUDSEN, SARA	9161	044	City Of Chicago Police	$6.50
12/22/2010	KNUDSEN, SARA	9161	044	City Of Chicago Police	$154.15
12/22/2010	KNUDSEN, SARA	9161	044	City Of Chicago Police	$11.91
08/08/2011	KNIGHTLY, JOHN	9161	284	City Of Chicago Police	$6.50
08/08/2011	KNIGHTLY, JOHN	9161	284	City Of Chicago Police	$62.37
03/27/2011	KNIGHT, AISHA	9161	011	City Of Chicago Police	$2.11
03/27/2011	KNIGHT, AISHA	9161	011	City Of Chicago Police	$348.62
03/27/2011	KNIGHT, AISHA	9161	011	City Of Chicago Police	$1.21
03/27/2011	KNIGHT, AISHA	9161	011	City Of Chicago Police	$4.22
03/27/2011	KNIGHT, AISHA	9161	011	City Of Chicago Police	$484.40
03/27/2011	KNIGHT, AISHA	9161	011	City Of Chicago Police	$6.50
03/27/2011	KNIGHT, AISHA	9161	011	City Of Chicago Police	$59.24
03/27/2011	KNIGHT, AISHA	9161	011	City Of Chicago Police	$355.61
03/27/2011	KNIGHT, AISHA	9161	011	City Of Chicago Police	$6.50
03/27/2011	KNIGHT, AISHA	9161	011	City Of Chicago Police	$4.30
03/27/2011	KNIGHT, AISHA	9161	011	City Of Chicago Police	$174.31
03/27/2011	KNIGHT, AISHA	9161	011	City Of Chicago Police	$6.50
03/27/2011	KNIGHT, AISHA	9161	011	City Of Chicago Police	$2.11
03/27/2011	KNIGHT, AISHA	9161	011	City Of Chicago Police	$174.31
03/27/2011	KNIGHT, AISHA	9161	011	City Of Chicago Police	$6.50
03/27/2011	KNIGHT, AISHA	9161	011	City Of Chicago Police	$2.11
03/27/2011	KNIGHT, AISHA	9161	011	City Of Chicago Police	$439.27
03/27/2011	KNIGHT, AISHA	9161	011	City Of Chicago Police	$6.50
03/27/2011	KNIGHT, AISHA	9161	011	City Of Chicago Police	$5.31
03/27/2011	KNIGHT, AISHA	9161	011	City Of Chicago Police	$100.40

Incident Date	Claimant	Rank	Unit of	Insured	Total to be Paid
03/27/2011	KNIGHT, AISHA	9161	011	City Of Chicago Police	$6.50
03/27/2011	KNIGHT, AISHA	9161	011	City Of Chicago Police	$6.50
03/27/2011	KNIGHT, AISHA	9161	011	City Of Chicago Police	$174.31
03/27/2011	KNIGHT, AISHA	9161	011	City Of Chicago Police	$2.11
03/27/2011	KNIGHT, AISHA	9161	011	City Of Chicago Police	$6.50
03/27/2011	KNIGHT, AISHA	9161	011	City Of Chicago Police	$174.31
03/27/2011	KNIGHT, AISHA	9161	011	City Of Chicago Police	$2.11
03/27/2011	KNIGHT, AISHA	9161	011	City Of Chicago Police	$6.50
03/27/2011	KNIGHT, AISHA	9161	011	City Of Chicago Police	$174.31
03/27/2011	KNIGHT, AISHA	9161	011	City Of Chicago Police	$6.50
10/24/2011	KLEMUNDT, MICHAEL	9161		City Of Chicago Police	$9.20
10/24/2011	KLEMUNDT, MICHAEL	9161		City Of Chicago Police	$6.50
10/24/2011	KLEMUNDT, MICHAEL	9161		City Of Chicago Police	$3.82
10/24/2011	KLEMUNDT, MICHAEL	9161		City Of Chicago Police	$154.90
10/24/2011	KLEMUNDT, MICHAEL	9161		City Of Chicago Police	$4.82
10/24/2011	KLEMUNDT, MICHAEL	9161		City Of Chicago Police	$3.96
10/24/2011	KLEMUNDT, MICHAEL	9161		City Of Chicago Police	$152.24
10/24/2011	KLEMUNDT, MICHAEL	9161		City Of Chicago Police	$6.50
10/24/2011	KLEMUNDT, MICHAEL	9161		City Of Chicago Police	$6.50
11/12/2011	KIRCHENS, JAMES	9161	044	City Of Chicago Police	$383.30
11/12/2011	KIRCHENS, JAMES	9161	044	City Of Chicago Police	$6.50
11/12/2011	KIRCHENS, JAMES	9161	044	City Of Chicago Police	$9.79
06/15/2011	KINSLOW, STEVEN	9161		City Of Chicago Police	$141.73
06/15/2011	KINSLOW, STEVEN	9161		City Of Chicago Police	$6.50
06/15/2011	KINSLOW, STEVEN	9161		City Of Chicago Police	$2.08
09/03/2011	KINNEY, DAVID	9171		City Of Chicago Police	$242.17
09/03/2011	KINNEY, DAVID	9171		City Of Chicago Police	$305.30
09/03/2011	KINNEY, DAVID	9171		City Of Chicago Police	$6.50
09/03/2011	KINNEY, DAVID	9171		City Of Chicago Police	$6.50
09/03/2011	KINNEY, DAVID	9171		City Of Chicago Police	$6.50
09/03/2011	KINNEY, DAVID	9171		City Of Chicago Police	$311.65
09/03/2011	KINNEY, DAVID	9171		City Of Chicago Police	$6.50
09/03/2011	KINNEY, DAVID	9171		City Of Chicago Police	$86.60

Incident Date	Claimant	Rank	Unit of	Insured	Total to be Paid
09/13/2011	KING, ERIC	9161		City Of Chicago Police	$2.20
09/13/2011	KING, ERIC	9161		City Of Chicago Police	$181.30
09/13/2011	KING, ERIC	9161		City Of Chicago Police	$6.50
09/13/2011	KING, ERIC	9161		City Of Chicago Police	$2.03
09/13/2011	KING, ERIC	9161		City Of Chicago Police	$348.65
09/13/2011	KING, ERIC	9161		City Of Chicago Police	$6.50
09/13/2011	KING, ERIC	9161		City Of Chicago Police	$4.22
09/13/2011	KING, ERIC	9161		City Of Chicago Police	$160.36
09/13/2011	KING, ERIC	9161		City Of Chicago Police	$6.50
09/13/2011	KING, ERIC	9161		City Of Chicago Police	$1.94
09/13/2011	KING, ERIC	9161		City Of Chicago Police	$6.50
09/13/2011	KING, ERIC	9161		City Of Chicago Police	$181.29
09/13/2011	KING, ERIC	9161		City Of Chicago Police	$4.23
09/13/2011	KING, ERIC	9161		City Of Chicago Police	$6.50
09/13/2011	KING, ERIC	9161		City Of Chicago Police	$348.64
09/13/2011	KING, ERIC	9161		City Of Chicago Police	$2.19
09/13/2011	KING, ERIC	9161		City Of Chicago Police	$6.50
09/13/2011	KING, ERIC	9161		City Of Chicago Police	$167.35
05/30/2009	KERIN, ELIZABETH	9161	044	City Of Chicago Police	$94.60
05/30/2009	KERIN, ELIZABETH	9161	044	City Of Chicago Police	$178.49
05/30/2009	KERIN, ELIZABETH	9161	044	City Of Chicago Police	$48.27
05/30/2009	KERIN, ELIZABETH	9161	044	City Of Chicago Police	$7.70
08/05/2010	KERIN, ELIZABETH	9161	9	City Of Chicago Police	$17.85
08/05/2010	KERIN, ELIZABETH	9161	9	City Of Chicago Police	$6.50
08/05/2010	KERIN, ELIZABETH	9161	9	City Of Chicago Police	$6.50
08/05/2010	KERIN, ELIZABETH	9161	9	City Of Chicago Police	$174.66
05/25/2011	KEREAKES, DEMETRIOS	9161	314	City Of Chicago Police	$6.50
05/25/2011	KEREAKES, DEMETRIOS	9161	314	City Of Chicago Police	$272.26
06/07/2010	KENNEDY, PATRICK	9161		City Of Chicago Police	$114.58
06/07/2010	KENNEDY, PATRICK	9161		City Of Chicago Police	$6.50
06/07/2010	KENNEDY, PATRICK	9161		City Of Chicago Police	$2.29
07/26/2011	KENNEDY, PATRICK	9161		City Of Chicago Police	$315.54
07/26/2011	KENNEDY, PATRICK	9161		City Of Chicago Police	$6.50

Incident Date	Claimant	Rank	Unit of	Insured	Total to be Paid
07/26/2011	KENNEDY, PATRICK	9161		City Of Chicago Police	$315.54
07/26/2011	KENNEDY, PATRICK	9161		City Of Chicago Police	$6.50
10/09/2011	KELLY, PATRICK	9161	044	City Of Chicago Police	$10.19
10/09/2011	KELLY, PATRICK	9161	044	City Of Chicago Police	$6.50
10/09/2011	KELLY, PATRICK	9161	044	City Of Chicago Police	$398.64
10/15/2011	KELLER JR, RICHARD			City Of Chicago Police	$6.50
10/15/2011	KELLER JR, RICHARD			City Of Chicago Police	$6.50
10/15/2011	KELLER JR, RICHARD			City Of Chicago Police	$6.50
10/15/2011	KELLER JR, RICHARD			City Of Chicago Police	$41.71
10/15/2011	KELLER JR, RICHARD			City Of Chicago Police	$6.50
10/15/2011	KELLER JR, RICHARD			City Of Chicago Police	$6.50
08/02/2011	KEHL, HEATHER	9161		City Of Chicago Police	$6.50
08/02/2011	KEHL, HEATHER	9161		City Of Chicago Police	$372.00
08/02/2011	KEHL, HEATHER	9161		City Of Chicago Police	$6.50
08/02/2011	KEHL, HEATHER	9161		City Of Chicago Police	$20.78
08/02/2011	KEHL, HEATHER	9161		City Of Chicago Police	$6.50
08/02/2011	KEHL, HEATHER	9161		City Of Chicago Police	$24.25
08/02/2011	KEHL, HEATHER	9161		City Of Chicago Police	$434.00
08/02/2011	KEHL, HEATHER	9161		City Of Chicago Police	$51.37
08/04/2011	KAZARNOWICZ, MARCIN	9161		City Of Chicago Police	$212.65
08/04/2011	KAZARNOWICZ, MARCIN	9161		City Of Chicago Police	$475.29
08/04/2011	KAZARNOWICZ, MARCIN	9161		City Of Chicago Police	$195.26
08/04/2011	KAZARNOWICZ, MARCIN	9161		City Of Chicago Police	$6.50
08/04/2011	KAZARNOWICZ, MARCIN	9161		City Of Chicago Police	$2.57
04/28/2009	KATSAROS, DIMITRIOS	9161	019	City Of Chicago Police	$42.46
04/28/2009	KATSAROS, DIMITRIOS	9161	019	City Of Chicago Police	$153.14
04/28/2009	KATSAROS, DIMITRIOS	9161	019	City Of Chicago Police	$65.46
11/07/2011	KATICH, CHERE	9161	022	City Of Chicago Police	$5.38
11/07/2011	KATICH, CHERE	9161	022	City Of Chicago Police	$210.67
11/07/2011	KATICH, CHERE	9161	022	City Of Chicago Police	$6.50
05/22/2011	KANE, PAUL	9173	153	City Of Chicago Police	$6.50
06/02/2011	KALINOWSKI, ANDREW	9161		City Of Chicago Police	$683.56
06/02/2011	KALINOWSKI, ANDREW	9161		City Of Chicago Police	$6.50

Incident Date	Claimant	Rank	Unit of	Insured	Total to be Paid
06/02/2011	KALINOWSKI, ANDREW	9161		City Of Chicago Police	$27.75
11/06/2011	KAKTIS, DANIEL	9161		City Of Chicago Police	$74.81
11/06/2011	KAKTIS, DANIEL	9161		City Of Chicago Police	$6.50
11/06/2011	KAKTIS, DANIEL	9161		City Of Chicago Police	$8.95
11/06/2011	KAKTIS, DANIEL	9161		City Of Chicago Police	$21.66
11/06/2011	KAKTIS, DANIEL	9161		City Of Chicago Police	$6.50
11/06/2011	KAKTIS, DANIEL	9161		City Of Chicago Police	$32.62
06/30/2008	Jones, Gerald S	P	00005	City Of Chicago Police	$6.50
10/14/1992	Johnson-Swain, Marianne C	P	00006	City Of Chicago Police	$340.75
10/14/1992	Johnson-Swain, Marianne C	P	00006	City Of Chicago Police	$286.26
10/14/1992	Johnson-Swain, Marianne C	P	00006	City Of Chicago Police	$6.50
10/14/1992	Johnson-Swain, Marianne C	P	00006	City Of Chicago Police	$954.10
10/14/1992	Johnson-Swain, Marianne C	P	00006	City Of Chicago Police	$6.50
10/14/1992	Johnson-Swain, Marianne C	P	00006	City Of Chicago Police	$6.50
10/14/1992	Johnson-Swain, Marianne C	P	00006	City Of Chicago Police	$6.50
10/14/1992	Johnson-Swain, Marianne C	P	00006	City Of Chicago Police	$6.50
10/14/1992	Johnson-Swain, Marianne C	P	00006	City Of Chicago Police	$408.90
10/14/1992	Johnson-Swain, Marianne C	P	00006	City Of Chicago Police	$6.50
10/14/1992	Johnson-Swain, Marianne C	P	00006	City Of Chicago Police	$381.68
03/22/2007	Johnson, Leslie E	P	00005	City Of Chicago Police	$0.82
03/22/2007	Johnson, Leslie E	P	00005	City Of Chicago Police	$6.50
03/22/2007	Johnson, Leslie E	P	00005	City Of Chicago Police	$67.63
01/11/2005	Jackovac, Michael T	P	00022	City Of Chicago Police	$36.12
11/01/2011	JOZEFOWICZ, HARRY	9171		City Of Chicago Police	$259.79
11/01/2011	JOZEFOWICZ, HARRY	9171		City Of Chicago Police	$6.50
11/01/2011	JOZEFOWICZ, HARRY	9171		City Of Chicago Police	$3.14
10/24/2011	JOTAUTAS, FRANCISCO	9161	153	City Of Chicago Police	$6.50
10/24/2011	JOTAUTAS, FRANCISCO	9161	153	City Of Chicago Police	$231.18
12/12/2010	JONES, GREGORY	9161	006	City Of Chicago Police	$6.50
12/12/2010	JONES, GREGORY	9161	006	City Of Chicago Police	$89.10
10/07/2011	JONES, EDWIN	9206	477	City Of Chicago Police	$6.50
10/07/2011	JONES, EDWIN	9206	477	City Of Chicago Police	$0.82
10/07/2011	JONES, EDWIN	9206	477	City Of Chicago Police	$67.63

Incident Date	Claimant	Rank	Unit of	Insured	Total to be Paid
11/01/2011	JOLLIFF BLAKE, MICHAEL	9161	011	City Of Chicago Police	$2.79
11/01/2011	JOLLIFF BLAKE, MICHAEL	9161	011	City Of Chicago Police	$9.32
11/01/2011	JOLLIFF BLAKE, MICHAEL	9161	011	City Of Chicago Police	$6.50
11/01/2011	JOLLIFF BLAKE, MICHAEL	9161	011	City Of Chicago Police	$229.72
11/01/2011	JOLLIFF BLAKE, MICHAEL	9161	011	City Of Chicago Police	$6.50
11/01/2011	JOLLIFF BLAKE, MICHAEL	9161	011	City Of Chicago Police	$109.15
11/01/2011	JOHNSON, ROBERT	9161		City Of Chicago Police	$176.14
11/01/2011	JOHNSON, ROBERT	9161		City Of Chicago Police	$6.50
11/01/2011	JOHNSON, ROBERT	9161		City Of Chicago Police	$29.36
11/01/2011	JOHNSON, ROBERT	9161		City Of Chicago Police	$24.19
11/01/2011	JOHNSON, ROBERT	9161		City Of Chicago Police	$6.50
11/01/2011	JOHNSON, ROBERT	9161		City Of Chicago Police	$595.81
11/01/2011	JOHNSON, ROBERT	9161		City Of Chicago Police	$6.50
11/06/2011	JOHNSON, MATTHEW	9161		City Of Chicago Police	$6.50
11/06/2011	JOHNSON, MATTHEW	9161		City Of Chicago Police	$3.22
11/06/2011	JOHNSON, MATTHEW	9161		City Of Chicago Police	$266.34
11/29/2010	JOHNSON, LAWRENCE			City Of Chicago Police	$6.50
10/18/2011	JOHNSON, KARLA	9161		City Of Chicago Police	$238.55
10/18/2011	JOHNSON, KARLA	9161		City Of Chicago Police	$6.50
10/18/2011	JOHNSON, KARLA	9161		City Of Chicago Police	$450.67
10/18/2011	JOHNSON, KARLA	9161		City Of Chicago Police	$429.39
10/18/2011	JOHNSON, KARLA	9161		City Of Chicago Police	$6.50
10/18/2011	JOHNSON, KARLA	9161		City Of Chicago Police	$6.50
10/18/2011	JOHNSON, KARLA	9161		City Of Chicago Police	$6.50
10/18/2011	JOHNSON, KARLA	9161		City Of Chicago Police	$238.55
03/15/2011	JOHNSON, JOYCE	3286		City Of Chicago Police	$0.63
03/15/2011	JOHNSON, JOYCE	3286		City Of Chicago Police	$6.50
03/15/2011	JOHNSON, JOYCE	3286		City Of Chicago Police	$51.59
03/15/2011	JOHNSON, JOYCE	3286		City Of Chicago Police	$6.50
09/03/2011	JOHNSON, BRAD	9161	189	City Of Chicago Police	$420.39
09/03/2011	JOHNSON, BRAD	9161	189	City Of Chicago Police	$17.06
09/03/2011	JOHNSON, BRAD	9161	189	City Of Chicago Police	$6.50
10/20/2011	JAROS, ANN	9161	044	City Of Chicago Police	$146.78

Incident Date	Claimant	Rank	Unit of	Insured	Total to be Paid
10/20/2011	JAROS, ANN	9161	044	City Of Chicago Police	$6.50
11/05/2009	JANUS, RICHARD	Sgt	630	City Of Chicago Police	$320.81
11/05/2009	JANUS, RICHARD	Sgt	630	City Of Chicago Police	$6.50
11/05/2009	JANUS, RICHARD	Sgt	630	City Of Chicago Police	$293.21
11/05/2009	JANUS, RICHARD	Sgt	630	City Of Chicago Police	$131.14
11/05/2009	JANUS, RICHARD	Sgt	630	City Of Chicago Police	$6.50
11/05/2009	JANUS, RICHARD	Sgt	630	City Of Chicago Police	$8.21
11/05/2009	JANUS, RICHARD	Sgt	630	City Of Chicago Police	$4.31
08/22/2009	JANDA, LIANE	9161		City Of Chicago Police	$1.91
08/22/2009	JANDA, LIANE	9161		City Of Chicago Police	$129.80
02/11/2011	JACKSON, PRENTISS			City Of Chicago Police	$136.60
02/11/2011	JACKSON, PRENTISS			City Of Chicago Police	$68.30
02/11/2011	JACKSON, PRENTISS			City Of Chicago Police	$68.30
02/11/2011	JACKSON, PRENTISS			City Of Chicago Police	$174.23
02/11/2011	JACKSON, PRENTISS			City Of Chicago Police	$12.32
02/11/2011	JACKSON, PRENTISS			City Of Chicago Police	$5.72
02/11/2011	JACKSON, PRENTISS			City Of Chicago Police	$255.00
02/11/2011	JACKSON, PRENTISS			City Of Chicago Police	$6.50
02/11/2011	JACKSON, PRENTISS			City Of Chicago Police	$6.50
10/25/2010	JACKSON, DEBORAH			City Of Chicago Police	$477.05
10/25/2010	JACKSON, DEBORAH			City Of Chicago Police	$6.50
10/25/2010	JACKSON, DEBORAH			City Of Chicago Police	$408.90
10/25/2010	JACKSON, DEBORAH			City Of Chicago Police	$6.50
10/25/2010	JACKSON, DEBORAH			City Of Chicago Police	$84.40
10/25/2010	JACKSON, DEBORAH			City Of Chicago Police	$6.50
10/25/2010	JACKSON, DEBORAH			City Of Chicago Police	$84.40
10/25/2010	JACKSON, DEBORAH			City Of Chicago Police	$6.50
10/25/2010	JACKSON, DEBORAH			City Of Chicago Police	$844.03
10/25/2010	JACKSON, DEBORAH			City Of Chicago Police	$6.50
10/25/2010	JACKSON, DEBORAH			City Of Chicago Police	$6.50
11/13/2010	JACKSON, CARLA			City Of Chicago Police	$568.04
11/13/2010	JACKSON, CARLA			City Of Chicago Police	$6.50
11/13/2010	JACKSON, CARLA			City Of Chicago Police	$14.52

Incident Date	Claimant	Rank	Unit of	Insured	Total to be Paid
11/13/2010	JACKSON, CARLA			City Of Chicago Police	$653.91
11/13/2010	JACKSON, CARLA			City Of Chicago Police	$16.71
11/13/2010	JACKSON, CARLA			City Of Chicago Police	$6.50
06/12/2011	JACKSON, BRUCE	9161		City Of Chicago Police	$278.10
06/12/2011	JACKSON, BRUCE	9161		City Of Chicago Police	$6.50
06/12/2011	JACKSON, BRUCE	9161		City Of Chicago Police	$35.95
06/12/2011	JACKSON, BRUCE	9161		City Of Chicago Police	$6.50
06/12/2011	JACKSON, BRUCE	9161		City Of Chicago Police	$50.97
06/12/2011	JACKSON, BRUCE	9161		City Of Chicago Police	$6.50
06/12/2011	JACKSON, BRUCE	9161		City Of Chicago Police	$35.95
06/12/2011	JACKSON, BRUCE	9161		City Of Chicago Police	$6.50
06/12/2011	JACKSON, BRUCE	9161		City Of Chicago Police	$7.12
06/12/2011	JACKSON, BRUCE	9161		City Of Chicago Police	$278.10
06/12/2011	JACKSON, BRUCE	9161		City Of Chicago Police	$6.50
06/12/2011	JACKSON, BRUCE	9161		City Of Chicago Police	$7.12
06/12/2011	JACKSON, BRUCE	9161		City Of Chicago Police	$313.20
06/12/2011	JACKSON, BRUCE	9161		City Of Chicago Police	$6.50
06/12/2011	JACKSON, BRUCE	9161		City Of Chicago Police	$6.63
06/12/2011	JACKSON, BRUCE	9161		City Of Chicago Police	$626.40
06/12/2011	JACKSON, BRUCE	9161		City Of Chicago Police	$6.50
06/12/2011	JACKSON, BRUCE	9161		City Of Chicago Police	$13.26
06/12/2011	JACKSON, BRUCE	9161		City Of Chicago Police	$764.10
06/12/2011	JACKSON, BRUCE	9161		City Of Chicago Police	$6.50
06/12/2011	JACKSON, BRUCE	9161		City Of Chicago Police	$12.82
03/26/2011	JACKSON JR, WILLIAM	9206		City Of Chicago Police	$28.87
12/11/2006	Hill, Reginald	P	00006	City Of Chicago Police	$6.50
12/11/2006	Hill, Reginald	P	00006	City Of Chicago Police	$340.75
06/20/2004	Hespel, William	P	00023	City Of Chicago Police	$6.50
06/20/2004	Hespel, William	P	00023	City Of Chicago Police	$630.00
08/25/1993	Herring, Patricia	P	00007	City Of Chicago Police	$268.99
05/13/2008	Hernandez, George	P	00006	City Of Chicago Police	$6.50
05/13/2008	Hernandez, George	P	00006	City Of Chicago Police	$369.52
05/13/2008	Hernandez, George	P	00006	City Of Chicago Police	$4.47

Incident Date	Claimant	Rank	Unit of	Insured	Total to be Paid
08/03/1995	Hampton, Yolanda	P	00005	City Of Chicago Police	$6.50
08/03/1995	Hampton, Yolanda	P	00005	City Of Chicago Police	$6.50
08/03/1995	Hampton, Yolanda	P	00005	City Of Chicago Police	$6.50
08/03/1995	Hampton, Yolanda	P	00005	City Of Chicago Police	$6.50
08/03/1995	Hampton, Yolanda	P	00005	City Of Chicago Police	$123.86
08/03/1995	Hampton, Yolanda	P	00005	City Of Chicago Police	$313.43
08/03/1995	Hampton, Yolanda	P	00005	City Of Chicago Police	$71.19
08/03/1995	Hampton, Yolanda	P	00005	City Of Chicago Police	$313.43
08/03/1995	Hampton, Yolanda	P	00005	City Of Chicago Police	$318.22
08/03/1995	Hampton, Yolanda	P	00005	City Of Chicago Police	$6.50
08/03/1995	Hampton, Yolanda	P	00005	City Of Chicago Police	$6.50
08/03/1995	Hampton, Yolanda	P	00005	City Of Chicago Police	$313.43
08/03/1995	Hampton, Yolanda	P	00005	City Of Chicago Police	$6.50
08/03/1995	Hampton, Yolanda	P	00005	City Of Chicago Police	$313.43
08/03/1995	Hampton, Yolanda	P	00005	City Of Chicago Police	$6.50
11/02/2011	HURLEY, MICHAEL	9161	044	City Of Chicago Police	$146.78
11/02/2011	HURLEY, MICHAEL	9161	044	City Of Chicago Police	$6.50
11/02/2011	HURLEY, MICHAEL	9161	044	City Of Chicago Police	$499.17
11/02/2011	HURLEY, MICHAEL	9161	044	City Of Chicago Police	$20.26
11/02/2011	HURLEY, MICHAEL	9161	044	City Of Chicago Police	$6.50
10/31/2011	HURLEY, AMY			City Of Chicago Police	$29.36
10/31/2011	HURLEY, AMY			City Of Chicago Police	$24.99
10/31/2011	HURLEY, AMY			City Of Chicago Police	$6.50
10/31/2011	HURLEY, AMY			City Of Chicago Police	$146.78
10/31/2011	HURLEY, AMY			City Of Chicago Police	$6.50
10/31/2011	HURLEY, AMY			City Of Chicago Police	$615.43
10/31/2011	HURLEY, AMY			City Of Chicago Police	$6.50
10/31/2011	HURLEY, AMY			City Of Chicago Police	$39.33
10/31/2011	HURLEY, AMY			City Of Chicago Police	$6.50
02/05/2010	HUNDRIESER, DAVID	9161	016	City Of Chicago Police	$124.03
02/05/2010	HUNDRIESER, DAVID	9161	016	City Of Chicago Police	$6.50
02/05/2010	HUNDRIESER, DAVID	9161	016	City Of Chicago Police	$128.45
02/05/2010	HUNDRIESER, DAVID	9161	016	City Of Chicago Police	$6.50

Incident Date	Claimant	Rank	Unit of	Insured	Total to be Paid
02/05/2010	HUNDRIESER, DAVID	9161	016	City Of Chicago Police	$172.50
02/05/2010	HUNDRIESER, DAVID	9161	016	City Of Chicago Police	$241.49
02/05/2010	HUNDRIESER, DAVID	9161	016	City Of Chicago Police	$6.50
02/05/2010	HUNDRIESER, DAVID	9161	016	City Of Chicago Police	$2.43
02/05/2010	HUNDRIESER, DAVID	9161	016	City Of Chicago Police	$6.50
02/05/2010	HUNDRIESER, DAVID	9161	016	City Of Chicago Police	$95.11
02/05/2010	HUNDRIESER, DAVID	9161	016	City Of Chicago Police	$6.50
02/05/2010	HUNDRIESER, DAVID	9161	016	City Of Chicago Police	$190.84
02/05/2010	HUNDRIESER, DAVID	9161	016	City Of Chicago Police	$6.50
10/14/2011	HUH, BENJAMIN		044	City Of Chicago Police	$5.06
10/14/2011	HUH, BENJAMIN		044	City Of Chicago Police	$6.50
10/14/2011	HUH, BENJAMIN		044	City Of Chicago Police	$124.76
04/18/2011	HUBBARD, DAWN	9161	153	City Of Chicago Police	$6.50
04/18/2011	HUBBARD, DAWN	9161	153	City Of Chicago Police	$306.20
04/18/2011	HUBBARD, DAWN	9161	153	City Of Chicago Police	$12.43
05/31/2011	HRONOPOULOS, WILLIAM	9161	153	City Of Chicago Police	$472.80
05/31/2011	HRONOPOULOS, WILLIAM	9161	153	City Of Chicago Police	$19.19
05/31/2011	HRONOPOULOS, WILLIAM	9161	153	City Of Chicago Police	$6.50
08/09/2011	HOY, LARRY	SGT	012	City Of Chicago Police	$62.75
08/09/2011	HOY, LARRY	SGT	012	City Of Chicago Police	$6.50
08/09/2011	HOY, LARRY	SGT	012	City Of Chicago Police	$0.76
02/20/2010	HORAN, MARIANNE			City Of Chicago Police	$7.42
02/20/2010	HORAN, MARIANNE			City Of Chicago Police	$122.00
02/14/2011	HILL, BARBARA	3286		City Of Chicago Police	$6.50
07/24/2011	HIGGS, MARIA	9161	011	City Of Chicago Police	$0.82
07/24/2011	HIGGS, MARIA	9161	011	City Of Chicago Police	$67.63
07/24/2011	HIGGS, MARIA	9161	011	City Of Chicago Police	$6.50
09/04/2011	HERNANDEZ, ROBERT	9161	044	City Of Chicago Police	$6.50
08/24/2011	HERNANDEZ, RICARDO	9161	001	City Of Chicago Police	$62.39
08/24/2011	HERNANDEZ, RICARDO	9161	001	City Of Chicago Police	$6.50
08/24/2011	HERNANDEZ, RICARDO	9161	001	City Of Chicago Police	$165.55
08/24/2011	HERNANDEZ, RICARDO	9161	001	City Of Chicago Police	$6.50
08/24/2011	HERNANDEZ, RICARDO	9161	001	City Of Chicago Police	$2.43

Incident Date	Claimant	Rank	Unit of	Insured	Total to be Paid
08/24/2011	HERNANDEZ, RICARDO	9161	001	City Of Chicago Police	$6.50
08/24/2011	HERNANDEZ, RICARDO	9161	001	City Of Chicago Police	$165.55
08/24/2011	HERNANDEZ, RICARDO	9161	001	City Of Chicago Police	$14.54
08/24/2011	HERNANDEZ, RICARDO	9161	001	City Of Chicago Police	$6.50
08/24/2011	HERNANDEZ, RICARDO	9161	001	City Of Chicago Police	$165.55
08/24/2011	HERNANDEZ, RICARDO	9161	001	City Of Chicago Police	$6.50
08/24/2011	HERNANDEZ, RICARDO	9161	001	City Of Chicago Police	$2.43
08/24/2011	HERNANDEZ, RICARDO	9161	001	City Of Chicago Police	$30.04
08/24/2011	HERNANDEZ, RICARDO	9161	001	City Of Chicago Police	$2.43
08/24/2011	HERNANDEZ, RICARDO	9161	001	City Of Chicago Police	$6.50
08/24/2011	HERNANDEZ, RICARDO	9161	001	City Of Chicago Police	$0.92
08/24/2011	HERNANDEZ, RICARDO	9161	001	City Of Chicago Police	$165.55
08/24/2011	HERNANDEZ, RICARDO	9161	001	City Of Chicago Police	$6.50
08/24/2011	HERNANDEZ, RICARDO	9161	001	City Of Chicago Police	$2.43
08/24/2011	HERNANDEZ, RICARDO	9161	001	City Of Chicago Police	$990.66
12/04/2010	HENRY, NICOLE	9161	005	City Of Chicago Police	$90.48
12/04/2010	HENRY, NICOLE	9161	005	City Of Chicago Police	$0.82
12/04/2010	HENRY, NICOLE	9161	005	City Of Chicago Police	$6.50
12/04/2010	HENRY, NICOLE	9161	005	City Of Chicago Police	$67.63
12/04/2010	HENRY, NICOLE	9161	005	City Of Chicago Police	$6.50
12/04/2010	HENRY, NICOLE	9161	005	City Of Chicago Police	$6.50
12/04/2010	HENRY, NICOLE	9161	005	City Of Chicago Police	$188.95
12/04/2010	HENRY, NICOLE	9161	005	City Of Chicago Police	$31.28
12/04/2010	HENRY, NICOLE	9161	005	City Of Chicago Police	$2.29
10/23/2011	HENRY, MISTY	9161		City Of Chicago Police	$152.24
10/23/2011	HENRY, MISTY	9161		City Of Chicago Police	$6.50
10/23/2011	HENRY, MISTY	9161		City Of Chicago Police	$0.43
10/23/2011	HENRY, MISTY	9161		City Of Chicago Police	$288.48
10/23/2011	HENRY, MISTY	9161		City Of Chicago Police	$6.50
02/22/2010	HENDRICKS, CHERIE			City Of Chicago Police	$39.27
11/01/2011	HAYDEN, JOE	9161	044	City Of Chicago Police	$706.46
11/01/2011	HAYDEN, JOE	9161	044	City Of Chicago Police	$6.50
11/01/2011	HAYDEN, JOE	9161	044	City Of Chicago Police	$62.00

Incident Date	Claimant	Rank	Unit of	Insured	Total to be Paid
11/01/2011	HAYDEN, JOE	9161	044	City Of Chicago Police	$6.50
08/21/2011	HARRIS, JENNIFER	9161		City Of Chicago Police	$278.90
08/21/2011	HARRIS, JENNIFER	9161		City Of Chicago Police	$2.50
08/21/2011	HARRIS, JENNIFER	9161		City Of Chicago Police	$6.50
08/21/2011	HARRIS, JENNIFER	9161		City Of Chicago Police	$207.10
08/21/2011	HARRIS, JENNIFER	9161		City Of Chicago Police	$1.10
08/21/2011	HARRIS, JENNIFER	9161		City Of Chicago Police	$6.50
08/21/2011	HARRIS, JENNIFER	9161		City Of Chicago Police	$90.63
08/21/2011	HARRIS, JENNIFER	9161		City Of Chicago Police	$0.71
08/21/2011	HARRIS, JENNIFER	9161		City Of Chicago Police	$6.50
08/21/2011	HARRIS, JENNIFER	9161		City Of Chicago Police	$58.57
08/21/2011	HARRIS, JENNIFER	9161		City Of Chicago Police	$0.76
08/21/2011	HARRIS, JENNIFER	9161		City Of Chicago Police	$6.50
08/21/2011	HARRIS, JENNIFER	9161		City Of Chicago Police	$139.45
08/21/2011	HARRIS, JENNIFER	9161		City Of Chicago Police	$6.50
08/21/2011	HARRIS, JENNIFER	9161		City Of Chicago Police	$1.68
08/21/2011	HARRIS, JENNIFER	9161		City Of Chicago Police	$181.28
08/21/2011	HARRIS, JENNIFER	9161		City Of Chicago Police	$6.50
08/21/2011	HARRIS, JENNIFER	9161		City Of Chicago Police	$2.19
08/21/2011	HARRIS, JENNIFER	9161		City Of Chicago Police	$6.50
08/21/2011	HARRIS, JENNIFER	9161		City Of Chicago Police	$3.36
08/21/2011	HARRIS, JENNIFER	9161		City Of Chicago Police	$125.49
08/21/2011	HARRIS, JENNIFER	9161		City Of Chicago Police	$6.50
08/21/2011	HARRIS, JENNIFER	9161		City Of Chicago Police	$1.52
08/21/2011	HARRIS, JENNIFER	9161		City Of Chicago Police	$62.75
04/17/2011	HARRIS, JANICE	9161	006	City Of Chicago Police	$249.56
04/17/2011	HARRIS, JANICE	9161	006	City Of Chicago Police	$6.50
04/17/2011	HARRIS, JANICE	9161	006	City Of Chicago Police	$249.56
04/17/2011	HARRIS, JANICE	9161	006	City Of Chicago Police	$6.50
04/19/2010	HARRIS, CHARLESTON	9161	123	City Of Chicago Police	$156.21
06/02/2011	HARRIS, AINA	9161		City Of Chicago Police	$0.33
06/02/2011	HARRIS, AINA	9161		City Of Chicago Police	$6.50
06/02/2011	HARRIS, AINA	9161		City Of Chicago Police	$69.77

Incident Date	Claimant	Rank	Unit of	Insured	Total to be Paid
06/02/2011	HARRIS, AINA	9161		City Of Chicago Police	$6.50
06/02/2011	HARRIS, AINA	9161		City Of Chicago Police	$299.87
10/10/2011	HARLAND, DERRICK	9161	312	City Of Chicago Police	$6.50
10/10/2011	HARLAND, DERRICK	9161	312	City Of Chicago Police	$146.78
11/01/2011	HARGES, FREDERICK	9161	005	City Of Chicago Police	$6.50
11/01/2011	HARGES, FREDERICK	9161	005	City Of Chicago Police	$21.06
11/01/2011	HARGES, FREDERICK	9161	005	City Of Chicago Police	$270.22
11/01/2011	HARGES, FREDERICK	9161	005	City Of Chicago Police	$6.50
11/01/2011	HARGES, FREDERICK	9161	005	City Of Chicago Police	$3.97
11/01/2011	HARGES, FREDERICK	9161	005	City Of Chicago Police	$39.33
11/01/2011	HARGES, FREDERICK	9161	005	City Of Chicago Police	$6.50
11/01/2011	HARGES, FREDERICK	9161	005	City Of Chicago Police	$146.78
11/01/2011	HARGES, FREDERICK	9161	005	City Of Chicago Police	$6.50
11/01/2011	HARGES, FREDERICK	9161	005	City Of Chicago Police	$518.77
11/06/2011	HANSEN, TIMOTHY	9161		City Of Chicago Police	$31.00
11/06/2011	HANSEN, TIMOTHY	9161		City Of Chicago Police	$6.50
10/30/2011	HANNA, JANET	9161	284	City Of Chicago Police	$315.73
10/30/2011	HANNA, JANET	9161	284	City Of Chicago Police	$6.50
10/30/2011	HANNA, JANET	9161	284	City Of Chicago Police	$8.07
09/18/2011	HAMPTON, BARBARA	9161		City Of Chicago Police	$403.69
09/18/2011	HAMPTON, BARBARA	9161		City Of Chicago Police	$6.50
09/18/2011	HAMPTON, BARBARA	9161		City Of Chicago Police	$4.89
09/18/2011	HAMPTON, BARBARA	9161		City Of Chicago Police	$4.82
09/18/2011	HAMPTON, BARBARA	9161		City Of Chicago Police	$6.50
09/18/2011	HAMPTON, BARBARA	9161		City Of Chicago Police	$396.73
09/18/2011	HAMPTON, BARBARA	9161		City Of Chicago Police	$1.22
09/18/2011	HAMPTON, BARBARA	9161		City Of Chicago Police	$100.12
09/18/2011	HAMPTON, BARBARA	9161		City Of Chicago Police	$6.50
09/09/2011	HALLEY, STACEY	9171	004	City Of Chicago Police	$157.78
09/09/2011	HALLEY, STACEY	9171	004	City Of Chicago Police	$6.50
09/09/2011	HALLEY, STACEY	9171	004	City Of Chicago Police	$176.13
09/09/2011	HALLEY, STACEY	9171	004	City Of Chicago Police	$6.50
09/09/2011	HALLEY, STACEY	9171	004	City Of Chicago Police	$6.50

Incident Date	Claimant	Rank	Unit of	Insured	Total to be Paid
09/09/2011	HALLEY, STACEY	9171	004	City Of Chicago Police	$110.08
12/31/2010	HALEAS, DEMETRIOS	9161	014	City Of Chicago Police	$87.43
10/09/2011	HALEAS, DEMETRIOS	9161		City Of Chicago Police	$6.50
10/09/2011	HALEAS, DEMETRIOS	9161		City Of Chicago Police	$6.50
04/17/2008	Griffin, Richard C	P	00006	City Of Chicago Police	$2.99
04/17/2008	Griffin, Richard C	P	00006	City Of Chicago Police	$51.99
09/19/2008	Griffin, Burdett	P	00010	City Of Chicago Police	$131.78
09/19/2008	Griffin, Burdett	P	00010	City Of Chicago Police	$1.83
09/19/2008	Griffin, Burdett	P	00010	City Of Chicago Police	$6.50
09/19/2008	Griffin, Burdett	P	00010	City Of Chicago Police	$150.21
09/19/2008	Griffin, Burdett	P	00010	City Of Chicago Police	$1.60
09/19/2008	Griffin, Burdett	P	00010	City Of Chicago Police	$6.50
04/15/1997	Graziano, Ron D	P	00018	City Of Chicago Police	$18.49
04/15/1997	Graziano, Ron D	P	00018	City Of Chicago Police	$187.55
04/15/1997	Graziano, Ron D	P	00018	City Of Chicago Police	$6.50
04/15/1997	Graziano, Ron D	P	00018	City Of Chicago Police	$18.49
04/15/1997	Graziano, Ron D	P	00018	City Of Chicago Police	$187.55
04/15/1997	Graziano, Ron D	P	00018	City Of Chicago Police	$15.20
04/15/1997	Graziano, Ron D	P	00018	City Of Chicago Police	$18.49
04/15/1997	Graziano, Ron D	P	00018	City Of Chicago Police	$166.99
04/15/1997	Graziano, Ron D	P	00018	City Of Chicago Police	$6.50
04/15/1997	Graziano, Ron D	P	00018	City Of Chicago Police	$16.46
04/15/1997	Graziano, Ron D	P	00018	City Of Chicago Police	$166.99
04/15/1997	Graziano, Ron D	P	00018	City Of Chicago Police	$6.50
04/15/1997	Graziano, Ron D	P	00018	City Of Chicago Police	$16.46
04/15/1997	Graziano, Ron D	P	00018	City Of Chicago Police	$184.97
04/15/1997	Graziano, Ron D	P	00018	City Of Chicago Police	$6.50
04/15/1997	Graziano, Ron D	P	00018	City Of Chicago Police	$18.23
04/15/1997	Graziano, Ron D	P	00018	City Of Chicago Police	$166.99
04/15/1997	Graziano, Ron D	P	00018	City Of Chicago Police	$6.50
04/15/1997	Graziano, Ron D	P	00018	City Of Chicago Police	$16.46
04/15/1997	Graziano, Ron D	P	00018	City Of Chicago Police	$151.57
04/15/1997	Graziano, Ron D	P	00018	City Of Chicago Police	$6.50

Incident Date	Claimant	Rank	Unit of	Insured	Total to be Paid
04/15/1997	Graziano, Ron D	P	00018	City Of Chicago Police	$14.94
04/15/1997	Graziano, Ron D	P	00018	City Of Chicago Police	$133.59
04/15/1997	Graziano, Ron D	P	00018	City Of Chicago Police	$6.50
04/15/1997	Graziano, Ron D	P	00018	City Of Chicago Police	$13.17
04/15/1997	Graziano, Ron D	P	00018	City Of Chicago Police	$154.15
04/15/1997	Graziano, Ron D	P	00018	City Of Chicago Police	$6.50
04/15/1997	Graziano, Ron D	P	00018	City Of Chicago Police	$6.50
04/15/1997	Graziano, Ron D	P	00018	City Of Chicago Police	$187.55
04/15/1997	Graziano, Ron D	P	00018	City Of Chicago Police	$15.20
04/15/1997	Graziano, Ron D	P	00018	City Of Chicago Police	$6.50
04/15/1997	Graziano, Ron D	P	00018	City Of Chicago Police	$154.15
04/15/1997	Graziano, Ron D	P	00018	City Of Chicago Police	$18.49
04/15/1997	Graziano, Ron D	P	00018	City Of Chicago Police	$6.50
04/15/1997	Graziano, Ron D	P	00018	City Of Chicago Police	$187.55
04/15/1997	Graziano, Ron D	P	00018	City Of Chicago Police	$6.50
01/01/2008	Gilger, James G	P	00650	City Of Chicago Police	$6.50
01/18/2008	Gaal, Christian M.	P	00004	City Of Chicago Police	$84.32
01/18/2008	Gaal, Christian M.	P	00004	City Of Chicago Police	$6.50
01/18/2008	Gaal, Christian M.	P	00004	City Of Chicago Police	$520.58
01/18/2008	Gaal, Christian M.	P	00004	City Of Chicago Police	$6.50
01/18/2008	Gaal, Christian M.	P	00004	City Of Chicago Police	$13.30
01/18/2008	Gaal, Christian M.	P	00004	City Of Chicago Police	$621.14
01/18/2008	Gaal, Christian M.	P	00004	City Of Chicago Police	$18.41
01/18/2008	Gaal, Christian M.	P	00004	City Of Chicago Police	$29.61
01/18/2008	Gaal, Christian M.	P	00004	City Of Chicago Police	$866.75
01/18/2008	Gaal, Christian M.	P	00004	City Of Chicago Police	$6.50
01/18/2008	Gaal, Christian M.	P	00004	City Of Chicago Police	$22.16
01/18/2008	Gaal, Christian M.	P	00004	City Of Chicago Police	$720.08
01/18/2008	Gaal, Christian M.	P	00004	City Of Chicago Police	$6.50
01/18/2008	Gaal, Christian M.	P	00004	City Of Chicago Police	$6.50
11/04/2011	GUNNING, JOSEPH	9161		City Of Chicago Police	$237.35
11/04/2011	GUNNING, JOSEPH	9161		City Of Chicago Police	$1.11
11/04/2011	GUNNING, JOSEPH	9161		City Of Chicago Police	$6.50

Incident Date	Claimant	Rank	Unit of	Insured	Total to be Paid
11/04/2011	GUNNING, JOSEPH	9161		City Of Chicago Police	$6.50
07/08/2011	GULA, JOSEPH	9161	009	City Of Chicago Police	$5.69
07/08/2011	GULA, JOSEPH	9161	009	City Of Chicago Police	$6.50
07/08/2011	GULA, JOSEPH	9161	009	City Of Chicago Police	$388.56
11/04/2011	GRZYB, MICHAEL	9161		City Of Chicago Police	$6.50
11/04/2011	GRZYB, MICHAEL	9161		City Of Chicago Police	$14.60
11/04/2011	GRZYB, MICHAEL	9161		City Of Chicago Police	$278.42
11/04/2011	GRZYB, MICHAEL	9161		City Of Chicago Police	$6.50
11/04/2011	GRZYB, MICHAEL	9161		City Of Chicago Police	$7.12
11/04/2011	GRZYB, MICHAEL	9161		City Of Chicago Police	$8.72
11/04/2011	GRZYB, MICHAEL	9161		City Of Chicago Police	$6.50
11/04/2011	GRZYB, MICHAEL	9161		City Of Chicago Police	$3.94
11/04/2011	GRZYB, MICHAEL	9161		City Of Chicago Police	$571.45
04/02/2010	GRUBE, PATRICK	9161		City Of Chicago Police	$11.90
04/02/2010	GRUBE, PATRICK	9161		City Of Chicago Police	$6.50
04/02/2010	GRUBE, PATRICK	9161		City Of Chicago Police	$120.75
04/02/2010	GRUBE, PATRICK	9161		City Of Chicago Police	$6.50
04/02/2010	GRUBE, PATRICK	9161		City Of Chicago Police	$11.90
04/02/2010	GRUBE, PATRICK	9161		City Of Chicago Police	$120.75
05/08/2011	GRANATO, MICHAEL	9161	153	City Of Chicago Police	$133.59
05/08/2011	GRANATO, MICHAEL	9161	153	City Of Chicago Police	$8.35
05/08/2011	GRANATO, MICHAEL	9161	153	City Of Chicago Police	$6.50
05/08/2011	GRANATO, MICHAEL	9161	153	City Of Chicago Police	$84.78
05/08/2011	GRANATO, MICHAEL	9161	153	City Of Chicago Police	$1.21
05/08/2011	GRANATO, MICHAEL	9161	153	City Of Chicago Police	$6.50
05/08/2011	GRANATO, MICHAEL	9161	153	City Of Chicago Police	$13.17
05/08/2011	GRANATO, MICHAEL	9161	153	City Of Chicago Police	$46.69
05/08/2011	GRANATO, MICHAEL	9161	153	City Of Chicago Police	$6.50
05/08/2011	GRANATO, MICHAEL	9161	153	City Of Chicago Police	$1.19
05/08/2011	GRANATO, MICHAEL	9161	153	City Of Chicago Police	$6.50
05/08/2011	GRANATO, MICHAEL	9161	153	City Of Chicago Police	$100.40
02/09/2011	GRANADO, DAVID	3286		City Of Chicago Police	$6.50
11/01/2010	GRAHAM, BRIAN	9161	044	City Of Chicago Police	$16.46

Incident Date	Claimant	Rank	Unit of	Insured	Total to be Paid
11/01/2010	GRAHAM, BRIAN	9161	044	City Of Chicago Police	$133.59
11/01/2010	GRAHAM, BRIAN	9161	044	City Of Chicago Police	$6.50
11/01/2010	GRAHAM, BRIAN	9161	044	City Of Chicago Police	$13.17
11/01/2010	GRAHAM, BRIAN	9161	044	City Of Chicago Police	$133.59
11/01/2010	GRAHAM, BRIAN	9161	044	City Of Chicago Police	$6.50
11/01/2010	GRAHAM, BRIAN	9161	044	City Of Chicago Police	$13.17
11/01/2010	GRAHAM, BRIAN	9161	044	City Of Chicago Police	$133.59
11/01/2010	GRAHAM, BRIAN	9161	044	City Of Chicago Police	$6.50
11/01/2010	GRAHAM, BRIAN	9161	044	City Of Chicago Police	$13.17
11/01/2010	GRAHAM, BRIAN	9161	044	City Of Chicago Police	$138.72
11/01/2010	GRAHAM, BRIAN	9161	044	City Of Chicago Police	$6.50
11/01/2010	GRAHAM, BRIAN	9161	044	City Of Chicago Police	$4.56
11/01/2010	GRAHAM, BRIAN	9161	044	City Of Chicago Police	$166.99
11/01/2010	GRAHAM, BRIAN	9161	044	City Of Chicago Police	$6.50
11/01/2010	GRAHAM, BRIAN	9161	044	City Of Chicago Police	$16.46
11/01/2010	GRAHAM, BRIAN	9161	044	City Of Chicago Police	$166.99
11/01/2010	GRAHAM, BRIAN	9161	044	City Of Chicago Police	$6.50
11/01/2010	GRAHAM, BRIAN	9161	044	City Of Chicago Police	$16.46
11/01/2010	GRAHAM, BRIAN	9161	044	City Of Chicago Police	$6.50
11/01/2010	GRAHAM, BRIAN	9161	044	City Of Chicago Police	$166.99
11/01/2010	GRAHAM, BRIAN	9161	044	City Of Chicago Police	$13.17
11/01/2010	GRAHAM, BRIAN	9161	044	City Of Chicago Police	$6.50
11/01/2010	GRAHAM, BRIAN	9161	044	City Of Chicago Police	$133.59
11/01/2010	GRAHAM, BRIAN	9161	044	City Of Chicago Police	$13.50
11/01/2010	GRAHAM, BRIAN	9161	044	City Of Chicago Police	$6.50
11/01/2010	GRAHAM, BRIAN	9161	044	City Of Chicago Police	$136.94
11/01/2010	GRAHAM, BRIAN	9161	044	City Of Chicago Police	$13.17
11/01/2010	GRAHAM, BRIAN	9161	044	City Of Chicago Police	$6.50
11/01/2010	GRAHAM, BRIAN	9161	044	City Of Chicago Police	$133.59
11/01/2010	GRAHAM, BRIAN	9161	044	City Of Chicago Police	$13.17
11/01/2010	GRAHAM, BRIAN	9161	044	City Of Chicago Police	$6.50
11/01/2010	GRAHAM, BRIAN	9161	044	City Of Chicago Police	$133.59
11/01/2010	GRAHAM, BRIAN	9161	044	City Of Chicago Police	$16.46

Incident Date	Claimant	Rank	Unit of	Insured	Total to be Paid
11/01/2010	GRAHAM, BRIAN	9161	044	City Of Chicago Police	$6.50
11/01/2010	GRAHAM, BRIAN	9161	044	City Of Chicago Police	$166.99
11/01/2010	GRAHAM, BRIAN	9161	044	City Of Chicago Police	$16.46
11/01/2010	GRAHAM, BRIAN	9161	044	City Of Chicago Police	$6.50
11/01/2010	GRAHAM, BRIAN	9161	044	City Of Chicago Police	$166.99
11/21/2010	GOUGIS, JEFFREY	9161		City Of Chicago Police	$6.50
11/21/2010	GOUGIS, JEFFREY	9161		City Of Chicago Police	$415.05
08/30/2011	GONZALEZ, RICARDO	9161	393	City Of Chicago Police	$11.91
08/30/2011	GONZALEZ, RICARDO	9161	393	City Of Chicago Police	$6.50
08/30/2011	GONZALEZ, RICARDO	9161	393	City Of Chicago Police	$120.75
11/11/2009	GONZALEZ, JOSE A	9206		City Of Chicago Police	$6.50
11/11/2009	GONZALEZ, JOSE A	9206		City Of Chicago Police	$35.11
12/03/2010	GONZALEZ, JOSE	9161	701	City Of Chicago Police	$311.38
12/03/2010	GONZALEZ, JOSE	9161	701	City Of Chicago Police	$6.50
05/30/2011	GONZALEZ, CAROLINE	9161	022	City Of Chicago Police	$6.50
05/30/2011	GONZALEZ, CAROLINE	9161	022	City Of Chicago Police	$16.64
05/30/2011	GONZALEZ, CAROLINE	9161	022	City Of Chicago Police	$159.79
05/30/2011	GONZALEZ, CAROLINE	9161	022	City Of Chicago Police	$6.50
05/30/2011	GONZALEZ, CAROLINE	9161	022	City Of Chicago Police	$10.37
05/30/2011	GONZALEZ, CAROLINE	9161	022	City Of Chicago Police	$207.79
05/30/2011	GONZALEZ, CAROLINE	9161	022	City Of Chicago Police	$6.50
05/30/2011	GONZALEZ, CAROLINE	9161	022	City Of Chicago Police	$13.48
05/30/2011	GONZALEZ, CAROLINE	9161	022	City Of Chicago Police	$91.01
05/30/2011	GONZALEZ, CAROLINE	9161	022	City Of Chicago Police	$6.50
05/30/2011	GONZALEZ, CAROLINE	9161	022	City Of Chicago Police	$5.90
05/30/2011	GONZALEZ, CAROLINE	9161	022	City Of Chicago Police	$33.20
05/30/2011	GONZALEZ, CAROLINE	9161	022	City Of Chicago Police	$6.50
05/30/2011	GONZALEZ, CAROLINE	9161	022	City Of Chicago Police	$2.16
05/30/2011	GONZALEZ, CAROLINE	9161	022	City Of Chicago Police	$48.66
05/30/2011	GONZALEZ, CAROLINE	9161	022	City Of Chicago Police	$6.50
05/30/2011	GONZALEZ, CAROLINE	9161	022	City Of Chicago Police	$3.16
05/30/2011	GONZALEZ, CAROLINE	9161	022	City Of Chicago Police	$125.35
05/30/2011	GONZALEZ, CAROLINE	9161	022	City Of Chicago Police	$6.50

Incident Date	Claimant	Rank	Unit of	Insured	Total to be Paid
05/30/2011	GONZALEZ, CAROLINE	9161	022	City Of Chicago Police	$8.13
05/30/2011	GONZALEZ, CAROLINE	9161	022	City Of Chicago Police	$6.50
05/30/2011	GONZALEZ, CAROLINE	9161	022	City Of Chicago Police	$8.14
05/30/2011	GONZALEZ, CAROLINE	9161	022	City Of Chicago Police	$125.44
05/30/2011	GONZALEZ, CAROLINE	9161	022	City Of Chicago Police	$6.50
05/30/2011	GONZALEZ, CAROLINE	9161	022	City Of Chicago Police	$256.44
05/30/2011	GONZALEZ, CAROLINE	9161	022	City Of Chicago Police	$14.23
05/30/2011	GONZALEZ, CAROLINE	9161	022	City Of Chicago Police	$219.31
02/10/2010	GOMEZ, JUANITA			City Of Chicago Police	$6.50
02/10/2010	GOMEZ, JUANITA			City Of Chicago Police	$61.65
02/10/2010	GOMEZ, JUANITA			City Of Chicago Police	$6.50
10/13/2010	GOMEZ, ALEX			City Of Chicago Police	$648.72
10/13/2010	GOMEZ, ALEX			City Of Chicago Police	$6.50
11/01/2011	GOFRON, CHRIS	9161	044	City Of Chicago Police	$6.50
11/01/2011	GOFRON, CHRIS	9161	044	City Of Chicago Police	$6.50
11/01/2011	GOFRON, CHRIS	9161	044	City Of Chicago Police	$21.36
11/01/2011	GOFRON, CHRIS	9161	044	City Of Chicago Police	$185.68
11/01/2011	GOFRON, CHRIS	9161	044	City Of Chicago Police	$6.50
11/01/2011	GOFRON, CHRIS	9161	044	City Of Chicago Police	$37.73
11/01/2011	GOFRON, CHRIS	9161	044	City Of Chicago Police	$526.28
10/03/2011	GLYNN, MICHAEL	9161	011	City Of Chicago Police	$13.69
10/03/2011	GLYNN, MICHAEL	9161	011	City Of Chicago Police	$6.50
10/03/2011	GLYNN, MICHAEL	9161	011	City Of Chicago Police	$3.63
10/03/2011	GLYNN, MICHAEL	9161	011	City Of Chicago Police	$932.71
10/03/2011	GLYNN, MICHAEL	9161	011	City Of Chicago Police	$6.50
10/03/2011	GLYNN, MICHAEL	9161	011	City Of Chicago Police	$198.61
10/03/2011	GLYNN, MICHAEL	9161	011	City Of Chicago Police	$247.66
10/03/2011	GLYNN, MICHAEL	9161	011	City Of Chicago Police	$6.50
05/22/2011	GLOVER, LILLIE	9161	007	City Of Chicago Police	$0.71
05/22/2011	GLOVER, LILLIE	9161	007	City Of Chicago Police	$6.50
05/22/2011	GLOVER, LILLIE	9161	007	City Of Chicago Police	$58.57
08/08/2011	GILLESPIE, ANTHONY	9161	0454	City Of Chicago Police	$6.50
08/08/2011	GILLESPIE, ANTHONY	9161	0454	City Of Chicago Police	$7.76

Incident Date	Claimant	Rank	Unit of	Insured	Total to be Paid
08/08/2011	GILLESPIE, ANTHONY	9161	0454	City Of Chicago Police	$41.25
11/08/2011	GIBBONS, KEVIN			City Of Chicago Police	$11.61
11/08/2011	GIBBONS, KEVIN			City Of Chicago Police	$7.02
11/08/2011	GIBBONS, KEVIN			City Of Chicago Police	$6.50
11/08/2011	GIBBONS, KEVIN			City Of Chicago Police	$9.08
11/08/2011	GIBBONS, KEVIN			City Of Chicago Police	$355.33
12/16/2010	GIBBELINA, JOHN	9161	017	City Of Chicago Police	$6.50
12/16/2010	GIBBELINA, JOHN	9161	017	City Of Chicago Police	$330.25
10/20/2011	GIANNINI, SILVANA	9161		City Of Chicago Police	$682.93
10/20/2011	GIANNINI, SILVANA	9161		City Of Chicago Police	$6.50
07/14/2011	GHUSAIN, KASSIM	9161	003	City Of Chicago Police	$241.82
07/14/2011	GHUSAIN, KASSIM	9161	003	City Of Chicago Police	$6.50
06/02/2011	GEMIGNANI, ANTHONY	9161		City Of Chicago Police	$21.99
06/02/2011	GEMIGNANI, ANTHONY	9161		City Of Chicago Police	$6.50
09/01/2010	GAYTAN, PEGGY	9161		City Of Chicago Police	$82.97
09/01/2010	GAYTAN, PEGGY	9161		City Of Chicago Police	$6.50
09/01/2010	GAYTAN, PEGGY	9161		City Of Chicago Police	$0.45
05/23/2011	GATICA, ROBB	9161		City Of Chicago Police	$6.50
05/23/2011	GATICA, ROBB	9161		City Of Chicago Police	$6.50
05/23/2011	GATICA, ROBB	9161		City Of Chicago Police	$372.52
05/23/2011	GATICA, ROBB	9161		City Of Chicago Police	$6.50
05/23/2011	GATICA, ROBB	9161		City Of Chicago Police	$722.47
09/18/2011	GATHINGS, JOE	9161		City Of Chicago Police	$13.82
09/18/2011	GATHINGS, JOE	9161		City Of Chicago Police	$6.50
09/18/2011	GATHINGS, JOE	9161		City Of Chicago Police	$140.24
09/18/2011	GATHINGS, JOE	9161		City Of Chicago Police	$16.75
09/18/2011	GATHINGS, JOE	9161		City Of Chicago Police	$170.04
09/18/2011	GATHINGS, JOE	9161		City Of Chicago Police	$6.50
03/05/2011	GASKEW, DORIS	3286	017	City Of Chicago Police	$6.50
03/05/2011	GASKEW, DORIS	3286	017	City Of Chicago Police	$28.22
03/05/2011	GASKEW, DORIS	3286	017	City Of Chicago Police	$6.50
03/05/2011	GASKEW, DORIS	3286	017	City Of Chicago Police	$55.61
03/05/2011	GASKEW, DORIS	3286	017	City Of Chicago Police	$6.50

Incident Date	Claimant	Rank	Unit of	Insured	Total to be Paid
03/05/2011	GASKEW, DORIS	3286	017	City Of Chicago Police	$1.42
03/05/2011	GASKEW, DORIS	3286	017	City Of Chicago Police	$983.20
03/05/2011	GASKEW, DORIS	3286	017	City Of Chicago Police	$6.50
03/05/2011	GASKEW, DORIS	3286	017	City Of Chicago Police	$25.13
03/05/2011	GASKEW, DORIS	3286	017	City Of Chicago Police	$20.23
03/05/2011	GASKEW, DORIS	3286	017	City Of Chicago Police	$6.50
03/05/2011	GASKEW, DORIS	3286	017	City Of Chicago Police	$8.61
03/05/2011	GASKEW, DORIS	3286	017	City Of Chicago Police	$220.05
03/05/2011	GASKEW, DORIS	3286	017	City Of Chicago Police	$6.50
03/05/2011	GASKEW, DORIS	3286	017	City Of Chicago Police	$175.46
06/07/2010	GARCIA, WILLIAM	9161	018	City Of Chicago Police	$6.50
06/07/2010	GARCIA, WILLIAM	9161	018	City Of Chicago Police	$213.06
06/07/2010	GARCIA, WILLIAM	9161	018	City Of Chicago Police	$17.47
06/07/2010	GARCIA, WILLIAM	9161	018	City Of Chicago Police	$6.50
06/07/2010	GARCIA, WILLIAM	9161	018	City Of Chicago Police	$346.08
06/07/2010	GARCIA, WILLIAM	9161	018	City Of Chicago Police	$10.75
07/11/2010	GARCIA, JOSE			City Of Chicago Police	$6.50
07/11/2010	GARCIA, JOSE			City Of Chicago Police	$105.68
04/11/2011	GARAY, RODRIGO	9161		City Of Chicago Police	$2.30
04/11/2011	GARAY, RODRIGO	9161		City Of Chicago Police	$133.11
04/11/2011	GARAY, RODRIGO	9161		City Of Chicago Police	$6.50
04/11/2011	GARAY, RODRIGO	9161		City Of Chicago Police	$2.30
04/11/2011	GARAY, RODRIGO	9161		City Of Chicago Police	$6.50
04/11/2011	GARAY, RODRIGO	9161		City Of Chicago Police	$133.11
04/11/2011	GARAY, RODRIGO	9161		City Of Chicago Police	$0.66
04/11/2011	GARAY, RODRIGO	9161		City Of Chicago Police	$6.50
04/11/2011	GARAY, RODRIGO	9161		City Of Chicago Police	$140.27
04/11/2011	GARAY, RODRIGO	9161		City Of Chicago Police	$6.50
04/11/2011	GARAY, RODRIGO	9161		City Of Chicago Police	$6.50
04/11/2011	GARAY, RODRIGO	9161		City Of Chicago Police	$133.11
04/11/2011	GARAY, RODRIGO	9161		City Of Chicago Police	$2.30
10/08/2011	GAMINO, ARACELI	9161		City Of Chicago Police	$235.68
10/08/2011	GAMINO, ARACELI	9161		City Of Chicago Police	$6.50

Incident Date	Claimant	Rank	Unit of	Insured	Total to be Paid
10/08/2011	GAMINO, ARACELI	9161		City Of Chicago Police	$0.28
10/08/2011	GAMINO, ARACELI	9161		City Of Chicago Police	$60.42
10/08/2011	GAMINO, ARACELI	9161		City Of Chicago Police	$6.50
10/08/2011	GAMINO, ARACELI	9161		City Of Chicago Police	$1.10
10/23/2011	GALLAGHER, JAMES	9161		City Of Chicago Police	$6.50
10/23/2011	GALLAGHER, JAMES	9161		City Of Chicago Police	$133.59
10/23/2011	GALLAGHER, JAMES	9161		City Of Chicago Police	$128.43
10/23/2011	GALLAGHER, JAMES	9161		City Of Chicago Police	$219.44
10/23/2011	GALLAGHER, JAMES	9161		City Of Chicago Police	$3.19
10/23/2011	GALLAGHER, JAMES	9161		City Of Chicago Police	$226.49
10/23/2011	GALLAGHER, JAMES	9161		City Of Chicago Police	$133.59
10/23/2011	GALLAGHER, JAMES	9161		City Of Chicago Police	$6.50
10/23/2011	GALLAGHER, JAMES	9161		City Of Chicago Police	$13.17
10/23/2011	GALLAGHER, JAMES	9161		City Of Chicago Police	$133.59
10/23/2011	GALLAGHER, JAMES	9161		City Of Chicago Police	$6.50
10/23/2011	GALLAGHER, JAMES	9161		City Of Chicago Police	$13.17
10/23/2011	GALLAGHER, JAMES	9161		City Of Chicago Police	$133.59
10/23/2011	GALLAGHER, JAMES	9161		City Of Chicago Police	$6.50
10/23/2011	GALLAGHER, JAMES	9161		City Of Chicago Police	$13.17
10/23/2011	GALLAGHER, JAMES	9161		City Of Chicago Police	$108.00
10/23/2011	GALLAGHER, JAMES	9161		City Of Chicago Police	$6.50
10/23/2011	GALLAGHER, JAMES	9161		City Of Chicago Police	$0.35
10/23/2011	GALLAGHER, JAMES	9161		City Of Chicago Police	$220.16
10/23/2011	GALLAGHER, JAMES	9161		City Of Chicago Police	$6.50
10/23/2011	GALLAGHER, JAMES	9161		City Of Chicago Police	$599.81
10/23/2011	GALLAGHER, JAMES	9161		City Of Chicago Police	$6.50
10/23/2011	GALLAGHER, JAMES	9161		City Of Chicago Police	$16.52
10/23/2011	GALLAGHER, JAMES	9161		City Of Chicago Police	$130.06
10/23/2011	GALLAGHER, JAMES	9161		City Of Chicago Police	$6.50
10/23/2011	GALLAGHER, JAMES	9161		City Of Chicago Police	$133.59
10/23/2011	GALLAGHER, JAMES	9161		City Of Chicago Police	$6.50
10/23/2011	GALLAGHER, JAMES	9161		City Of Chicago Police	$13.17
10/23/2011	GALLAGHER, JAMES	9161		City Of Chicago Police	$133.59

Incident Date	Claimant	Rank	Unit of	Insured	Total to be Paid
10/23/2011	GALLAGHER, JAMES	9161		City Of Chicago Police	$6.50
10/23/2011	GALLAGHER, JAMES	9161		City Of Chicago Police	$13.17
10/23/2011	GALLAGHER, JAMES	9161		City Of Chicago Police	$148.48
10/23/2011	GALLAGHER, JAMES	9161		City Of Chicago Police	$6.50
10/23/2011	GALLAGHER, JAMES	9161		City Of Chicago Police	$14.63
10/23/2011	GALLAGHER, JAMES	9161		City Of Chicago Police	$118.17
10/23/2011	GALLAGHER, JAMES	9161		City Of Chicago Police	$6.50
10/23/2011	GALLAGHER, JAMES	9161		City Of Chicago Police	$11.65
10/23/2011	GALLAGHER, JAMES	9161		City Of Chicago Police	$133.59
10/23/2011	GALLAGHER, JAMES	9161		City Of Chicago Police	$6.50
10/23/2011	GALLAGHER, JAMES	9161		City Of Chicago Police	$13.17
10/23/2011	GALLAGHER, JAMES	9161		City Of Chicago Police	$139.74
10/23/2011	GALLAGHER, JAMES	9161		City Of Chicago Police	$6.50
10/23/2011	GALLAGHER, JAMES	9161		City Of Chicago Police	$18.66
10/23/2011	GALLAGHER, JAMES	9161		City Of Chicago Police	$6.50
10/23/2011	GALLAGHER, JAMES	9161		City Of Chicago Police	$6.50
10/23/2011	GALLAGHER, JAMES	9161		City Of Chicago Police	$6.50
10/23/2011	GALLAGHER, JAMES	9161		City Of Chicago Police	$6.50
10/23/2011	GALLAGHER, JAMES	9161		City Of Chicago Police	$133.59
10/23/2011	GALLAGHER, JAMES	9161		City Of Chicago Police	$6.50
10/23/2011	GALLAGHER, JAMES	9161		City Of Chicago Police	$13.17
10/23/2011	GALLAGHER, JAMES	9161		City Of Chicago Police	$13.17
10/29/2011	GAHAGAN, KATHLEEN	9201	177	City Of Chicago Police	$6.50
10/29/2011	GAHAGAN, KATHLEEN	9201	177	City Of Chicago Police	$725.93
07/22/2010	GACEK, CHRIS			City Of Chicago Police	$726.57
07/22/2010	GACEK, CHRIS			City Of Chicago Police	$6.50
07/22/2010	GACEK, CHRIS			City Of Chicago Police	$6.50
07/22/2010	GACEK, CHRIS			City Of Chicago Police	$384.93
07/22/2010	GACEK, CHRIS			City Of Chicago Police	$6.50
12/10/2010	GAAL, CHRISTIAN	9164		City Of Chicago Police	$6.50
12/10/2010	GAAL, CHRISTIAN	9164		City Of Chicago Police	$6.50
12/10/2010	GAAL, CHRISTIAN	9164		City Of Chicago Police	$338.07
12/10/2010	GAAL, CHRISTIAN	9164		City Of Chicago Police	$6.50

Incident Date	Claimant	Rank	Unit of	Insured	Total to be Paid
04/08/2006	Fuller, Stephen B	P	00018	City Of Chicago Police	$2.88
04/08/2006	Fuller, Stephen B	P	00018	City Of Chicago Police	$238.47
04/08/2006	Fuller, Stephen B	P	00018	City Of Chicago Police	$6.50
12/07/2002	Forst, Thomas A	P	00001	City Of Chicago Police	$6.50
12/07/2002	Forst, Thomas A	P	00001	City Of Chicago Police	$10.48
12/07/2002	Forst, Thomas A	P	00001	City Of Chicago Police	$6.50
12/07/2002	Forst, Thomas A	P	00001	City Of Chicago Police	$64.07
12/07/2002	Forst, Thomas A	P	00001	City Of Chicago Police	$1.64
12/07/2002	Forst, Thomas A	P	00001	City Of Chicago Police	$409.98
04/01/2008	Fessett, Thomas	P	00022	City Of Chicago Police	$350.00
09/04/2011	FRAHM, JEFFREY	9161	044	City Of Chicago Police	$659.75
09/04/2011	FRAHM, JEFFREY	9161	044	City Of Chicago Police	$6.50
01/31/2011	FOUCH, NICOLE	p.o	005	City Of Chicago Police	$338.07
01/31/2011	FOUCH, NICOLE	p.o	005	City Of Chicago Police	$6.50
03/26/2011	FOSTER, SUZETTE	9161		City Of Chicago Police	$6.50
03/26/2011	FOSTER, SUZETTE	9161		City Of Chicago Police	$588.47
08/01/2011	FORTIER, GREGG	9161	019	City Of Chicago Police	$188.64
08/01/2011	FORTIER, GREGG	9161	019	City Of Chicago Police	$6.50
07/17/2011	FONG, PATRICIA	9161	001	City Of Chicago Police	$82.53
07/17/2011	FONG, PATRICIA	9161	001	City Of Chicago Police	$6.50
07/17/2011	FONG, PATRICIA	9161	001	City Of Chicago Police	$21.77
11/06/2010	FOLINO, ANTHONY	9161		City Of Chicago Police	$6.50
11/06/2010	FOLINO, ANTHONY	9161		City Of Chicago Police	$46.92
11/06/2010	FOLINO, ANTHONY	9161		City Of Chicago Police	$6.50
11/06/2010	FOLINO, ANTHONY	9161		City Of Chicago Police	$47.15
11/06/2010	FOLINO, ANTHONY	9161		City Of Chicago Police	$6.50
11/06/2010	FOLINO, ANTHONY	9161		City Of Chicago Police	$486.48
11/06/2010	FOLINO, ANTHONY	9161		City Of Chicago Police	$24.99
11/06/2010	FOLINO, ANTHONY	9161		City Of Chicago Police	$24.99
09/24/2011	FOLEY, KATHLEEN	P.O.	021	City Of Chicago Police	$148.98
09/24/2011	FOLEY, KATHLEEN	P.O.	021	City Of Chicago Police	$6.50
09/24/2011	FOLEY, KATHLEEN	P.O.	021	City Of Chicago Police	$129.17
09/24/2011	FOLEY, KATHLEEN	P.O.	021	City Of Chicago Police	$6.50

Incident Date	Claimant	Rank	Unit of	Insured	Total to be Paid
04/30/2011	FLORES, IRIS	9161		City Of Chicago Police	$2.38
04/30/2011	FLORES, IRIS	9161		City Of Chicago Police	$161.69
04/30/2011	FLORES, IRIS	9161		City Of Chicago Police	$6.50
10/24/2011	FEREK, DANIEL	9169	055	City Of Chicago Police	$6.50
10/24/2011	FEREK, DANIEL	9169	055	City Of Chicago Police	$14.02
08/28/2010	FENNER, LOLITA			City Of Chicago Police	$37.83
01/04/2009	FEIL, CHRISTOPHER	9161	005	City Of Chicago Police	$41.00
01/04/2009	FEIL, CHRISTOPHER	9161	005	City Of Chicago Police	$6.50
09/16/2010	FEIL, CHRISTOPHER	9161	393	City Of Chicago Police	$13.17
09/16/2010	FEIL, CHRISTOPHER	9161	393	City Of Chicago Police	$100.19
09/16/2010	FEIL, CHRISTOPHER	9161	393	City Of Chicago Police	$6.50
09/16/2010	FEIL, CHRISTOPHER	9161	393	City Of Chicago Police	$9.87
09/16/2010	FEIL, CHRISTOPHER	9161	393	City Of Chicago Police	$133.59
09/16/2010	FEIL, CHRISTOPHER	9161	393	City Of Chicago Police	$6.50
07/25/2011	FEENEY, NOREEN	9161	001	City Of Chicago Police	$6.50
07/25/2011	FEENEY, NOREEN	9161	001	City Of Chicago Police	$6.50
07/25/2011	FEENEY, NOREEN	9161	001	City Of Chicago Police	$47.00
07/25/2011	FEENEY, NOREEN	9161	001	City Of Chicago Police	$314.52
07/25/2011	FEENEY, NOREEN	9161	001	City Of Chicago Police	$6.50
06/07/2011	FAHEY, MARY JO	9161	021	City Of Chicago Police	$6.50
06/07/2011	FAHEY, MARY JO	9161	021	City Of Chicago Police	$62.37
01/16/2006	Esparza-Hall, Alexsandra	P	00007	City Of Chicago Police	$6.50
01/16/2006	Esparza-Hall, Alexsandra	P	00007	City Of Chicago Police	$5.35
01/16/2006	Esparza-Hall, Alexsandra	P	00007	City Of Chicago Police	$82.43
08/27/2008	Ellis-Threatt, Karen L	P	00006	City Of Chicago Police	$44.52
08/27/2008	Ellis-Threatt, Karen L	P	00006	City Of Chicago Police	$6.50
02/10/2007	Echavarria, Victor	P	00001	City Of Chicago Police	$637.70
02/10/2007	Echavarria, Victor	P	00001	City Of Chicago Police	$6.50
11/20/2010	EWING, DEAN	9161	005	City Of Chicago Police	$439.28
11/20/2010	EWING, DEAN	9161	005	City Of Chicago Police	$6.50
11/20/2010	EWING, DEAN	9161	005	City Of Chicago Police	$11.23
11/20/2010	EWING, DEAN	9161	005	City Of Chicago Police	$416.16
11/20/2010	EWING, DEAN	9161	005	City Of Chicago Police	$6.50

Incident Date	Claimant	Rank	Unit of	Insured	Total to be Paid
11/20/2010	EWING, DEAN	9161	005	City Of Chicago Police	$10.64
10/21/2011	ESPINOSA, ROBERT	9161	004	City Of Chicago Police	$332.35
10/21/2011	ESPINOSA, ROBERT	9161	004	City Of Chicago Police	$8.49
10/21/2011	ESPINOSA, ROBERT	9161	004	City Of Chicago Police	$6.50
07/10/2011	ESPINO, EUGENIO	9161		City Of Chicago Police	$15.45
07/10/2011	ESPINO, EUGENIO	9161		City Of Chicago Police	$6.50
07/10/2011	ESPINO, EUGENIO	9161		City Of Chicago Police	$156.71
07/10/2011	ESPINO, EUGENIO	9161		City Of Chicago Police	$156.71
07/10/2011	ESPINO, EUGENIO	9161		City Of Chicago Police	$6.50
07/10/2011	ESPINO, EUGENIO	9161		City Of Chicago Police	$15.45
07/10/2011	ESPINO, EUGENIO	9161		City Of Chicago Police	$41.14
07/10/2011	ESPINO, EUGENIO	9161		City Of Chicago Police	$6.50
07/10/2011	ESPINO, EUGENIO	9161		City Of Chicago Police	$0.50
07/10/2011	ESPINO, EUGENIO	9161		City Of Chicago Police	$0.82
07/10/2011	ESPINO, EUGENIO	9161		City Of Chicago Police	$6.50
07/10/2011	ESPINO, EUGENIO	9161		City Of Chicago Police	$67.63
07/10/2011	ESPINO, EUGENIO	9161		City Of Chicago Police	$13.17
07/10/2011	ESPINO, EUGENIO	9161		City Of Chicago Police	$6.50
07/10/2011	ESPINO, EUGENIO	9161		City Of Chicago Police	$133.59
05/02/2011	ENG, JESSE	9152	153	City Of Chicago Police	$6.50
05/02/2011	ENG, JESSE	9152	153	City Of Chicago Police	$571.00
05/02/2011	ENG, JESSE	9152	153	City Of Chicago Police	$32.89
05/02/2011	ENG, JESSE	9152	153	City Of Chicago Police	$6.50
05/02/2011	ENG, JESSE	9152	153	City Of Chicago Police	$156.39
05/02/2011	ENG, JESSE	9152	153	City Of Chicago Police	$2.71
09/22/2011	ELSTNER, JOHN	9161	715	City Of Chicago Police	$21.02
07/12/2011	EDWARDS, RAYMOND	9161	353	City Of Chicago Police	$40.51
07/12/2011	EDWARDS, RAYMOND	9161	353	City Of Chicago Police	$998.10
07/12/2011	EDWARDS, RAYMOND	9161	353	City Of Chicago Police	$0.83
07/12/2011	EDWARDS, RAYMOND	9161	353	City Of Chicago Police	$6.50
07/12/2011	EDWARDS, RAYMOND	9161	353	City Of Chicago Police	$69.03
07/12/2011	EDWARDS, RAYMOND	9161	353	City Of Chicago Police	$6.50
07/30/2011	EDWARDS, PETER	9161	253	City Of Chicago Police	$6.50

Incident Date	Claimant	Rank	Unit of	Insured	Total to be Paid
07/30/2011	EDWARDS, PETER	9161	253	City Of Chicago Police	$176.86
07/30/2011	EDWARDS, PETER	9161	253	City Of Chicago Police	$88.06
07/30/2011	EDWARDS, PETER	9161	253	City Of Chicago Police	$6.50
07/30/2011	EDWARDS, PETER	9161	253	City Of Chicago Police	$88.06
07/30/2011	EDWARDS, PETER	9161	253	City Of Chicago Police	$6.50
07/30/2011	EDWARDS, PETER	9161	253	City Of Chicago Police	$132.09
07/30/2011	EDWARDS, PETER	9161	253	City Of Chicago Police	$6.50
07/30/2011	EDWARDS, PETER	9161	253	City Of Chicago Police	$88.06
07/30/2011	EDWARDS, PETER	9161	253	City Of Chicago Police	$6.50
07/30/2011	EDWARDS, PETER	9161	253	City Of Chicago Police	$88.06
07/30/2011	EDWARDS, PETER	9161	253	City Of Chicago Police	$6.50
09/24/2011	EDWARDS, DARRYL	9161		City Of Chicago Police	$17.00
09/24/2011	EDWARDS, DARRYL	9161		City Of Chicago Police	$6.50
09/24/2011	EDWARDS, DARRYL	9161		City Of Chicago Police	$418.79
04/03/2011	EDWARDS JR, ELMORE	9161	018	City Of Chicago Police	$24.24
04/03/2011	EDWARDS JR, ELMORE	9161	018	City Of Chicago Police	$24.24
04/03/2011	EDWARDS JR, ELMORE	9161	018	City Of Chicago Police	$24.24
12/09/2010	EDWARDS JR, ELMORE			City Of Chicago Police	$6.50
08/01/2011	EASTERDAY, DARREN	9171	001	City Of Chicago Police	$6.50
08/01/2011	EASTERDAY, DARREN	9171	001	City Of Chicago Police	$746.39
08/01/2011	EASTERDAY, DARREN	9171	001	City Of Chicago Police	$6.50
08/01/2011	EASTERDAY, DARREN	9171	001	City Of Chicago Police	$98.97
09/17/2006	Duffy, Kevin	P	00018	City Of Chicago Police	$6.50
09/17/2006	Duffy, Kevin	P	00018	City Of Chicago Police	$61.37
09/17/2006	Duffy, Kevin	P	00018	City Of Chicago Police	$781.85
09/17/2006	Duffy, Kevin	P	00018	City Of Chicago Police	$6.50
09/17/2006	Duffy, Kevin	P	00018	City Of Chicago Police	$19.99
09/17/2006	Duffy, Kevin	P	00018	City Of Chicago Police	$667.11
09/17/2006	Duffy, Kevin	P	00018	City Of Chicago Police	$6.50
11/18/2004	Dorau, Leszek	P	00006	City Of Chicago Police	$6.50
11/18/2004	Dorau, Leszek	P	00006	City Of Chicago Police	$87.19
07/14/1988	Domagala, Bernard	P	09999	City Of Chicago Police	$915.44
07/14/1988	Domagala, Bernard	P	09999	City Of Chicago Police	$972.74

Incident Date	Claimant	Rank	Unit of	Insured	Total to be Paid
07/14/1988	Domagala, Bernard	P	09999	City Of Chicago Police	$76.07
07/14/1988	Domagala, Bernard	P	09999	City Of Chicago Police	$491.40
07/14/1988	Domagala, Bernard	P	09999	City Of Chicago Police	$313.00
08/12/2008	Dailey, Sean P	P	00025	City Of Chicago Police	$6.50
09/20/2011	DURHAM, SHENETTA	9161		City Of Chicago Police	$228.98
09/20/2011	DURHAM, SHENETTA	9161		City Of Chicago Police	$6.50
09/20/2011	DURHAM, SHENETTA	9161		City Of Chicago Police	$111.64
09/20/2011	DURHAM, SHENETTA	9161		City Of Chicago Police	$13.50
09/20/2011	DURHAM, SHENETTA	9161		City Of Chicago Police	$6.50
09/20/2011	DURHAM, SHENETTA	9161		City Of Chicago Police	$207.80
09/20/2011	DURHAM, SHENETTA	9161		City Of Chicago Police	$20.96
09/20/2011	DURHAM, SHENETTA	9161		City Of Chicago Police	$6.32
09/20/2011	DURHAM, SHENETTA	9161		City Of Chicago Police	$6.50
09/20/2011	DURHAM, SHENETTA	9161		City Of Chicago Police	$97.31
09/20/2011	DURHAM, SHENETTA	9161		City Of Chicago Police	$105.91
09/20/2011	DURHAM, SHENETTA	9161		City Of Chicago Police	$7.74
09/20/2011	DURHAM, SHENETTA	9161		City Of Chicago Police	$6.50
09/20/2011	DURHAM, SHENETTA	9161		City Of Chicago Police	$119.07
09/20/2011	DURHAM, SHENETTA	9161		City Of Chicago Police	$14.86
09/20/2011	DURHAM, SHENETTA	9161		City Of Chicago Police	$6.50
09/20/2011	DURHAM, SHENETTA	9161		City Of Chicago Police	$7.25
09/20/2011	DURHAM, SHENETTA	9161		City Of Chicago Police	$3.53
09/20/2011	DURHAM, SHENETTA	9161		City Of Chicago Police	$6.50
09/20/2011	DURHAM, SHENETTA	9161		City Of Chicago Police	$54.39
09/20/2011	DURHAM, SHENETTA	9161		City Of Chicago Police	$6.88
09/20/2011	DURHAM, SHENETTA	9161		City Of Chicago Police	$6.50
09/18/2011	DUNN III, GEORGE	9161		City Of Chicago Police	$6.50
09/18/2011	DUNN III, GEORGE	9161		City Of Chicago Police	$8.99
09/18/2011	DUNN III, GEORGE	9161		City Of Chicago Police	$117.24
09/18/2011	DUNN III, GEORGE	9161		City Of Chicago Police	$279.41
09/18/2011	DUNN III, GEORGE	9161		City Of Chicago Police	$6.50
09/18/2011	DUNN III, GEORGE	9161		City Of Chicago Police	$7.14
05/04/2010	DUNK, JOSEPH	9164	007	City Of Chicago Police	$315.58

Incident Date	Claimant	Rank	Unit of	Insured	Total to be Paid
05/04/2010	DUNK, JOSEPH	9164	007	City Of Chicago Police	$6.50
05/04/2010	DUNK, JOSEPH	9164	007	City Of Chicago Police	$315.58
05/04/2010	DUNK, JOSEPH	9164	007	City Of Chicago Police	$6.50
05/04/2010	DUNK, JOSEPH	9164	007	City Of Chicago Police	$315.58
05/04/2010	DUNK, JOSEPH	9164	007	City Of Chicago Police	$6.50
05/04/2010	DUNK, JOSEPH	9164	007	City Of Chicago Police	$315.58
05/04/2010	DUNK, JOSEPH	9164	007	City Of Chicago Police	$6.50
05/04/2010	DUNK, JOSEPH	9164	007	City Of Chicago Police	$315.58
05/04/2010	DUNK, JOSEPH	9164	007	City Of Chicago Police	$6.50
05/04/2010	DUNK, JOSEPH	9164	007	City Of Chicago Police	$315.58
05/04/2010	DUNK, JOSEPH	9164	007	City Of Chicago Police	$6.50
05/04/2010	DUNK, JOSEPH	9164	007	City Of Chicago Police	$315.58
05/04/2010	DUNK, JOSEPH	9164	007	City Of Chicago Police	$6.50
05/04/2010	DUNK, JOSEPH	9164	007	City Of Chicago Police	$240.10
05/04/2010	DUNK, JOSEPH	9164	007	City Of Chicago Police	$6.50
05/04/2010	DUNK, JOSEPH	9164	007	City Of Chicago Police	$315.58
05/04/2010	DUNK, JOSEPH	9164	007	City Of Chicago Police	$6.50
05/04/2010	DUNK, JOSEPH	9164	007	City Of Chicago Police	$6.50
05/04/2010	DUNK, JOSEPH	9164	007	City Of Chicago Police	$315.58
09/12/2011	DUGGAN, TIMOTHY	9161	315	City Of Chicago Police	$268.19
09/12/2011	DUGGAN, TIMOTHY	9161	315	City Of Chicago Police	$12.29
09/12/2011	DUGGAN, TIMOTHY	9161	315	City Of Chicago Police	$6.50
09/12/2011	DUGGAN, TIMOTHY	9161	315	City Of Chicago Police	$6.50
09/12/2011	DUGGAN, TIMOTHY	9161	315	City Of Chicago Police	$6.86
09/12/2011	DUGGAN, TIMOTHY	9161	315	City Of Chicago Police	$480.91
09/12/2011	DUGGAN, TIMOTHY	9161	315	City Of Chicago Police	$6.50
09/12/2011	DUGGAN, TIMOTHY	9161	315	City Of Chicago Police	$5.27
09/12/2011	DUGGAN, TIMOTHY	9161	315	City Of Chicago Police	$206.10
09/12/2011	DUGGAN, TIMOTHY	9161	315	City Of Chicago Police	$6.50
09/12/2011	DUGGAN, TIMOTHY	9161	315	City Of Chicago Police	$5.27
09/12/2011	DUGGAN, TIMOTHY	9161	315	City Of Chicago Police	$206.10
09/11/2011	DUGAN, STEVEN	9161	284	City Of Chicago Police	$71.19
09/11/2011	DUGAN, STEVEN	9161	284	City Of Chicago Police	$6.50

Incident Date	Claimant	Rank	Unit of	Insured	Total to be Paid
09/11/2011	DUGAN, STEVEN	9161	284	City Of Chicago Police	$105.68
09/11/2011	DUGAN, STEVEN	9161	284	City Of Chicago Police	$6.50
05/12/2010	DRAGON, JEAN			City Of Chicago Police	$6.50
05/12/2010	DRAGON, JEAN			City Of Chicago Police	$15.93
01/21/2010	DORSCH, BRIAN	9161	025	City Of Chicago Police	$50.28
01/21/2010	DORSCH, BRIAN	9161	025	City Of Chicago Police	$29.50
08/03/2011	DOLAN, ROBERT	9171		City Of Chicago Police	$226.79
08/03/2011	DOLAN, ROBERT	9171		City Of Chicago Police	$6.50
08/03/2011	DOLAN, ROBERT	9171		City Of Chicago Police	$226.79
08/03/2011	DOLAN, ROBERT	9171		City Of Chicago Police	$6.50
08/03/2011	DOLAN, ROBERT	9171		City Of Chicago Police	$6.50
08/03/2011	DOLAN, ROBERT	9171		City Of Chicago Police	$226.79
07/23/2011	DOIG, KATHERINE	9161	001	City Of Chicago Police	$6.50
07/23/2011	DOIG, KATHERINE	9161	001	City Of Chicago Police	$52.40
07/23/2011	DOIG, KATHERINE	9161	001	City Of Chicago Police	$2.13
07/08/2011	DIPASQUALE, SHANNON	9161	009	City Of Chicago Police	$6.50
07/08/2011	DIPASQUALE, SHANNON	9161	009	City Of Chicago Police	$286.26
07/08/2011	DIPASQUALE, SHANNON	9161	009	City Of Chicago Police	$6.50
07/08/2011	DIPASQUALE, SHANNON	9161	009	City Of Chicago Police	$286.26
07/08/2011	DIPASQUALE, SHANNON	9161	009	City Of Chicago Police	$6.50
07/08/2011	DIPASQUALE, SHANNON	9161	009	City Of Chicago Police	$284.06
07/08/2011	DIPASQUALE, SHANNON	9161	009	City Of Chicago Police	$6.50
07/08/2011	DIPASQUALE, SHANNON	9161	009	City Of Chicago Police	$284.06
07/08/2011	DIPASQUALE, SHANNON	9161	009	City Of Chicago Police	$6.50
07/08/2011	DIPASQUALE, SHANNON	9161	009	City Of Chicago Police	$284.06
07/08/2011	DIPASQUALE, SHANNON	9161	009	City Of Chicago Police	$6.50
07/08/2011	DIPASQUALE, SHANNON	9161	009	City Of Chicago Police	$286.26
07/08/2011	DIPASQUALE, SHANNON	9161	009	City Of Chicago Police	$6.50
07/08/2011	DIPASQUALE, SHANNON	9161	009	City Of Chicago Police	$286.26
07/08/2011	DIPASQUALE, SHANNON	9161	009	City Of Chicago Police	$286.26
07/08/2011	DIPASQUALE, SHANNON	9161	009	City Of Chicago Police	$6.50
02/27/2011	DIMALANTA, RENE		025	City Of Chicago Police	$187.90
02/27/2011	DIMALANTA, RENE		025	City Of Chicago Police	$311.87

Incident Date	Claimant	Rank	Unit of	Insured	Total to be Paid
02/27/2011	DIMALANTA, RENE		025	City Of Chicago Police	$142.39
02/27/2011	DIMALANTA, RENE		025	City Of Chicago Police	$73.12
02/27/2011	DIMALANTA, RENE		025	City Of Chicago Police	$6.50
02/27/2011	DIMALANTA, RENE		025	City Of Chicago Police	$6.50
02/27/2011	DIMALANTA, RENE		025	City Of Chicago Police	$505.75
02/27/2011	DIMALANTA, RENE		025	City Of Chicago Police	$6.50
02/27/2011	DIMALANTA, RENE		025	City Of Chicago Police	$105.68
02/27/2011	DIMALANTA, RENE		025	City Of Chicago Police	$23.04
02/27/2011	DIMALANTA, RENE		025	City Of Chicago Police	$6.50
02/27/2011	DIMALANTA, RENE		025	City Of Chicago Police	$245.82
02/27/2011	DIMALANTA, RENE		025	City Of Chicago Police	$3.33
02/27/2011	DIMALANTA, RENE		025	City Of Chicago Police	$6.50
02/27/2011	DIMALANTA, RENE		025	City Of Chicago Police	$29.15
02/27/2011	DIMALANTA, RENE		025	City Of Chicago Police	$130.23
08/12/2011	DILLON, JANASHLEY	9161	044	City Of Chicago Police	$6.50
04/12/2011	DIAZ, JOSEPH	9161		City Of Chicago Police	$6.50
04/12/2011	DIAZ, JOSEPH	9161		City Of Chicago Police	$10.12
04/12/2011	DIAZ, JOSEPH	9161		City Of Chicago Police	$6.50
04/12/2011	DIAZ, JOSEPH	9161		City Of Chicago Police	$1.87
04/12/2011	DIAZ, JOSEPH	9161		City Of Chicago Police	$176.00
04/12/2011	DIAZ, JOSEPH	9161		City Of Chicago Police	$154.37
10/13/2011	DIAZ, DANIEL	9161	153	City Of Chicago Police	$766.65
10/13/2011	DIAZ, DANIEL	9161	153	City Of Chicago Police	$6.50
10/13/2011	DIAZ, DANIEL	9161	153	City Of Chicago Police	$71.19
10/13/2011	DIAZ, DANIEL	9161	153	City Of Chicago Police	$6.50
10/13/2011	DIAZ, DANIEL	9161	153	City Of Chicago Police	$120.36
10/13/2011	DIAZ, DANIEL	9161	153	City Of Chicago Police	$19.60
10/13/2011	DIAZ, DANIEL	9161	153	City Of Chicago Police	$6.50
09/09/2011	DIAZ, CARLOS	9161		City Of Chicago Police	$6.50
09/09/2011	DIAZ, CARLOS	9161		City Of Chicago Police	$143.13
09/09/2011	DIAZ, CARLOS	9161		City Of Chicago Police	$6.50
09/09/2011	DIAZ, CARLOS	9161		City Of Chicago Police	$143.13
09/09/2011	DIAZ, CARLOS	9161		City Of Chicago Police	$6.50

Incident Date	Claimant	Rank	Unit of	Insured	Total to be Paid
09/09/2011	DIAZ, CARLOS	9161		City Of Chicago Police	$143.13
09/09/2011	DIAZ, CARLOS	9161		City Of Chicago Police	$6.50
09/09/2011	DIAZ, CARLOS	9161		City Of Chicago Police	$143.13
09/09/2011	DIAZ, CARLOS	9161		City Of Chicago Police	$6.50
09/09/2011	DIAZ, CARLOS	9161		City Of Chicago Police	$143.13
09/09/2011	DIAZ, CARLOS	9161		City Of Chicago Police	$6.50
09/09/2011	DIAZ, CARLOS	9161		City Of Chicago Police	$168.82
09/09/2011	DIAZ, CARLOS	9161		City Of Chicago Police	$168.82
09/09/2011	DIAZ, CARLOS	9161		City Of Chicago Police	$6.50
09/09/2011	DIAZ, CARLOS	9161		City Of Chicago Police	$168.82
09/09/2011	DIAZ, CARLOS	9161		City Of Chicago Police	$6.50
09/09/2011	DIAZ, CARLOS	9161		City Of Chicago Police	$71.19
09/09/2011	DIAZ, CARLOS	9161		City Of Chicago Police	$6.50
09/09/2011	DIAZ, CARLOS	9161		City Of Chicago Police	$212.12
09/09/2011	DIAZ, CARLOS	9161		City Of Chicago Police	$6.50
05/19/2011	DENNIS, ANDRE	9161	005	City Of Chicago Police	$522.04
05/19/2011	DENNIS, ANDRE	9161	005	City Of Chicago Police	$23.88
05/19/2011	DENNIS, ANDRE	9161	005	City Of Chicago Police	$6.50
05/19/2011	DENNIS, ANDRE	9161	005	City Of Chicago Police	$368.07
05/19/2011	DENNIS, ANDRE	9161	005	City Of Chicago Police	$538.96
05/19/2011	DENNIS, ANDRE	9161	005	City Of Chicago Police	$6.50
05/19/2011	DENNIS, ANDRE	9161	005	City Of Chicago Police	$33.92
05/16/2011	DELUCA, NICOLE	9161		City Of Chicago Police	$306.20
05/16/2011	DELUCA, NICOLE	9161		City Of Chicago Police	$6.50
05/16/2011	DELUCA, NICOLE	9161		City Of Chicago Police	$12.43
03/20/2010	DELGADO JR, PABLO	9161	009	City Of Chicago Police	$97.08
08/24/2011	DELANEY, ANDREA	9161		City Of Chicago Police	$459.70
08/24/2011	DELANEY, ANDREA	9161		City Of Chicago Police	$6.68
08/24/2011	DELANEY, ANDREA	9161		City Of Chicago Police	$6.50
08/24/2011	DELANEY, ANDREA	9161		City Of Chicago Police	$261.56
08/24/2011	DELANEY, ANDREA	9161		City Of Chicago Police	$10.68
08/24/2011	DELANEY, ANDREA	9161		City Of Chicago Police	$6.50
08/24/2011	DELANEY, ANDREA	9161		City Of Chicago Police	$417.50

Incident Date	Claimant	Rank	Unit of	Insured	Total to be Paid
08/24/2011	DELANEY, ANDREA	9161		City Of Chicago Police	$10.74
08/24/2011	DELANEY, ANDREA	9161		City Of Chicago Police	$6.50
08/24/2011	DELANEY, ANDREA	9161		City Of Chicago Police	$420.06
08/24/2011	DELANEY, ANDREA	9161		City Of Chicago Police	$6.50
08/24/2011	DELANEY, ANDREA	9161		City Of Chicago Police	$61.65
08/24/2011	DELANEY, ANDREA	9161		City Of Chicago Police	$52.86
08/24/2011	DELANEY, ANDREA	9161		City Of Chicago Police	$6.50
08/24/2011	DELANEY, ANDREA	9161		City Of Chicago Police	$1.36
08/24/2011	DELANEY, ANDREA	9161		City Of Chicago Police	$466.32
08/24/2011	DELANEY, ANDREA	9161		City Of Chicago Police	$6.50
08/24/2011	DELANEY, ANDREA	9161		City Of Chicago Police	$11.92
08/24/2011	DELANEY, ANDREA	9161		City Of Chicago Police	$6.50
08/24/2011	DELANEY, ANDREA	9161		City Of Chicago Police	$11.75
08/24/2011	DELANEY, ANDREA	9161		City Of Chicago Police	$441.66
08/24/2011	DELANEY, ANDREA	9161		City Of Chicago Police	$6.50
08/24/2011	DELANEY, ANDREA	9161		City Of Chicago Police	$0.51
01/20/2011	DEARTH, ROBERT	3253	701	City Of Chicago Police	$18.58
01/20/2011	DEARTH, ROBERT	3253	701	City Of Chicago Police	$6.50
01/20/2011	DEARTH, ROBERT	3253	701	City Of Chicago Police	$6.50
01/20/2011	DEARTH, ROBERT	3253	701	City Of Chicago Police	$29.15
01/20/2011	DEARTH, ROBERT	3253	701	City Of Chicago Police	$457.64
01/20/2011	DEARTH, ROBERT	3253	701	City Of Chicago Police	$6.50
05/31/2011	DE HAAN, DARREN	9161	153	City Of Chicago Police	$20.02
05/31/2011	DE HAAN, DARREN	9161	153	City Of Chicago Police	$6.50
05/31/2011	DE HAAN, DARREN	9161	153	City Of Chicago Police	$493.33
08/18/2011	DE DORE, JACK	9171	542	City Of Chicago Police	$21.24
08/18/2011	DE DORE, JACK	9171	542	City Of Chicago Police	$523.34
08/18/2011	DE DORE, JACK	9171	542	City Of Chicago Police	$6.50
08/31/2011	DAVIS, PAMELA	9161	004	City Of Chicago Police	$28.64
08/31/2011	DAVIS, PAMELA	9161	004	City Of Chicago Police	$6.50
08/26/2009	DAVIS, DANIELLE	9164		City Of Chicago Police	$66.53
09/02/2011	DAVIES, TRACY	9171	014	City Of Chicago Police	$6.50
09/02/2011	DAVIES, TRACY	9171	014	City Of Chicago Police	$4.74

Incident Date	Claimant	Rank	Unit of	Insured	Total to be Paid
09/02/2011	DAVIES, TRACY	9171	014	City Of Chicago Police	$156.53
09/02/2011	DAVIES, TRACY	9171	014	City Of Chicago Police	$6.50
09/02/2011	DAVIES, TRACY	9171	014	City Of Chicago Police	$4.00
09/02/2011	DAVIES, TRACY	9171	014	City Of Chicago Police	$218.63
09/02/2011	DAVIES, TRACY	9171	014	City Of Chicago Police	$6.50
09/02/2011	DAVIES, TRACY	9171	014	City Of Chicago Police	$5.59
09/02/2011	DAVIES, TRACY	9171	014	City Of Chicago Police	$161.83
09/02/2011	DAVIES, TRACY	9171	014	City Of Chicago Police	$6.50
09/02/2011	DAVIES, TRACY	9171	014	City Of Chicago Police	$4.13
09/02/2011	DAVIES, TRACY	9171	014	City Of Chicago Police	$348.08
09/02/2011	DAVIES, TRACY	9171	014	City Of Chicago Police	$6.50
09/02/2011	DAVIES, TRACY	9171	014	City Of Chicago Police	$8.90
09/02/2011	DAVIES, TRACY	9171	014	City Of Chicago Police	$185.61
09/02/2011	DAVIES, TRACY	9171	014	City Of Chicago Police	$4.61
09/02/2011	DAVIES, TRACY	9171	014	City Of Chicago Police	$180.32
09/02/2011	DAVIES, TRACY	9171	014	City Of Chicago Police	$6.50
12/20/2010	DANILOV, VADIM			City Of Chicago Police	$6.50
12/20/2010	DANILOV, VADIM			City Of Chicago Police	$6.50
12/20/2010	DANILOV, VADIM			City Of Chicago Police	$120.75
12/20/2010	DANILOV, VADIM			City Of Chicago Police	$6.50
12/20/2010	DANILOV, VADIM			City Of Chicago Police	$11.91
12/20/2010	DANILOV, VADIM			City Of Chicago Police	$100.19
12/20/2010	DANILOV, VADIM			City Of Chicago Police	$6.50
12/20/2010	DANILOV, VADIM			City Of Chicago Police	$9.88
12/20/2010	DANILOV, VADIM			City Of Chicago Police	$120.75
12/20/2010	DANILOV, VADIM			City Of Chicago Police	$6.50
12/20/2010	DANILOV, VADIM			City Of Chicago Police	$11.91
12/20/2010	DANILOV, VADIM			City Of Chicago Police	$120.75
12/20/2010	DANILOV, VADIM			City Of Chicago Police	$6.50
12/20/2010	DANILOV, VADIM			City Of Chicago Police	$11.91
12/20/2010	DANILOV, VADIM			City Of Chicago Police	$100.19
12/20/2010	DANILOV, VADIM			City Of Chicago Police	$6.50
12/20/2010	DANILOV, VADIM			City Of Chicago Police	$9.88

Incident Date	Claimant	Rank	Unit of	Insured	Total to be Paid
12/20/2010	DANILOV, VADIM			City Of Chicago Police	$120.75
12/20/2010	DANILOV, VADIM			City Of Chicago Police	$6.50
12/20/2010	DANILOV, VADIM			City Of Chicago Police	$11.91
12/20/2010	DANILOV, VADIM			City Of Chicago Police	$120.75
12/20/2010	DANILOV, VADIM			City Of Chicago Police	$15.20
12/20/2010	DANILOV, VADIM			City Of Chicago Police	$11.91
12/20/2010	DANILOV, VADIM			City Of Chicago Police	$120.75
12/20/2010	DANILOV, VADIM			City Of Chicago Police	$6.50
12/20/2010	DANILOV, VADIM			City Of Chicago Police	$11.91
12/20/2010	DANILOV, VADIM			City Of Chicago Police	$120.75
12/20/2010	DANILOV, VADIM			City Of Chicago Police	$6.50
12/20/2010	DANILOV, VADIM			City Of Chicago Police	$11.91
12/20/2010	DANILOV, VADIM			City Of Chicago Police	$100.19
12/20/2010	DANILOV, VADIM			City Of Chicago Police	$6.50
12/20/2010	DANILOV, VADIM			City Of Chicago Police	$9.88
12/20/2010	DANILOV, VADIM			City Of Chicago Police	$133.59
12/20/2010	DANILOV, VADIM			City Of Chicago Police	$6.50
12/20/2010	DANILOV, VADIM			City Of Chicago Police	$13.17
12/20/2010	DANILOV, VADIM			City Of Chicago Police	$154.15
12/20/2010	DANILOV, VADIM			City Of Chicago Police	$6.50
12/20/2010	DANILOV, VADIM			City Of Chicago Police	$15.20
12/20/2010	DANILOV, VADIM			City Of Chicago Police	$166.99
12/20/2010	DANILOV, VADIM			City Of Chicago Police	$6.50
12/20/2010	DANILOV, VADIM			City Of Chicago Police	$16.46
12/20/2010	DANILOV, VADIM			City Of Chicago Police	$154.15
11/20/2009	DANIHEL, MICHAEL			City Of Chicago Police	$420.00
11/20/2009	DANIHEL, MICHAEL			City Of Chicago Police	$257.60
10/01/2011	DALY, RICHARD	9164		City Of Chicago Police	$6.50
10/01/2011	DALY, RICHARD	9164		City Of Chicago Police	$190.84
10/01/2011	DALY, RICHARD	9164		City Of Chicago Police	$6.50
10/01/2011	DALY, RICHARD	9164		City Of Chicago Police	$10.16
10/01/2011	DALY, RICHARD	9164		City Of Chicago Police	$71.19
10/01/2011	DALY, RICHARD	9164		City Of Chicago Police	$6.50

Incident Date	Claimant	Rank	Unit of	Insured	Total to be Paid
10/01/2011	DALY, RICHARD	9164		City Of Chicago Police	$904.54
10/01/2011	DALY, RICHARD	9164		City Of Chicago Police	$6.50
10/01/2011	DALY, RICHARD	9164		City Of Chicago Police	$36.71
10/01/2011	DALY, RICHARD	9164		City Of Chicago Police	$164.41
10/01/2011	DALY, RICHARD	9164		City Of Chicago Police	$6.50
10/01/2011	DALY, RICHARD	9164		City Of Chicago Police	$143.13
10/01/2011	DALY, RICHARD	9164		City Of Chicago Police	$6.50
10/01/2011	DALY, RICHARD	9164		City Of Chicago Police	$143.13
10/01/2011	DALY, RICHARD	9164		City Of Chicago Police	$6.50
10/01/2011	DALY, RICHARD	9164		City Of Chicago Police	$143.13
10/01/2011	DALY, RICHARD	9164		City Of Chicago Police	$6.50
10/01/2011	DALY, RICHARD	9164		City Of Chicago Police	$143.13
10/01/2011	DALY, RICHARD	9164		City Of Chicago Police	$6.50
10/01/2011	DALY, RICHARD	9164		City Of Chicago Police	$143.13
12/16/2006	Connelly, Dennis M	S	00022	City Of Chicago Police	$655.60
12/16/2006	Connelly, Dennis M	S	00022	City Of Chicago Police	$6.50
05/05/2006	Cobb, Shawn E	P	00701	City Of Chicago Police	$173.94
05/05/2006	Cobb, Shawn E	P	00701	City Of Chicago Police	$6.50
10/17/2008	Cartagena, Maria L	P	00010	City Of Chicago Police	$149.91
10/17/2008	Cartagena, Maria L	P	00010	City Of Chicago Police	$6.50
10/17/2008	Cartagena, Maria L	P	00010	City Of Chicago Police	$1.82
03/02/2004	Calhoun, Rose	P	00007	City Of Chicago Police	$6.50
03/02/2004	Calhoun, Rose	P	00007	City Of Chicago Police	$0.76
11/17/2011	CYGNAR, KATHLEEN	9161	024	City Of Chicago Police	$131.44
11/17/2011	CYGNAR, KATHLEEN	9161	024	City Of Chicago Police	$3.36
11/17/2011	CYGNAR, KATHLEEN	9161	024	City Of Chicago Police	$6.50
10/29/2011	CUYLER, LATONYA	9161	002	City Of Chicago Police	$6.50
10/08/2011	CUNNINGHAM, BARRY	9161	044	City Of Chicago Police	$6.50
10/08/2011	CUNNINGHAM, BARRY	9161	044	City Of Chicago Police	$13.90
10/08/2011	CUNNINGHAM, BARRY	9161	044	City Of Chicago Police	$168.15
10/28/2010	CROSS, LENWOOD			City Of Chicago Police	$6.50
10/28/2010	CROSS, LENWOOD			City Of Chicago Police	$110.41
10/28/2010	CROSS, LENWOOD			City Of Chicago Police	$14.11

Incident Date	Claimant	Rank	Unit of	Insured	Total to be Paid
10/28/2010	CROSS, LENWOOD			City Of Chicago Police	$28.22
10/28/2010	CROSS, LENWOOD			City Of Chicago Police	$6.50
10/28/2010	CROSS, LENWOOD			City Of Chicago Police	$220.82
10/28/2010	CROSS, LENWOOD			City Of Chicago Police	$2.83
10/28/2010	CROSS, LENWOOD			City Of Chicago Police	$6.50
10/28/2010	CROSS, LENWOOD			City Of Chicago Police	$67.50
10/28/2010	CROSS, LENWOOD			City Of Chicago Police	$3.08
10/28/2010	CROSS, LENWOOD			City Of Chicago Police	$6.50
10/28/2010	CROSS, LENWOOD			City Of Chicago Police	$120.54
10/28/2010	CROSS, LENWOOD			City Of Chicago Police	$14.11
10/28/2010	CROSS, LENWOOD			City Of Chicago Police	$6.50
10/28/2010	CROSS, LENWOOD			City Of Chicago Police	$110.41
10/28/2010	CROSS, LENWOOD			City Of Chicago Police	$14.11
10/28/2010	CROSS, LENWOOD			City Of Chicago Police	$6.50
10/28/2010	CROSS, LENWOOD			City Of Chicago Police	$110.41
03/23/2011	CRANFIELD, BERTRAM			City Of Chicago Police	$6.50
03/23/2011	CRANFIELD, BERTRAM			City Of Chicago Police	$181.29
03/23/2011	CRANFIELD, BERTRAM			City Of Chicago Police	$2.87
03/23/2011	CRANFIELD, BERTRAM			City Of Chicago Police	$6.50
03/23/2011	CRANFIELD, BERTRAM			City Of Chicago Police	$2.87
03/23/2011	CRANFIELD, BERTRAM			City Of Chicago Police	$6.50
03/23/2011	CRANFIELD, BERTRAM			City Of Chicago Police	$236.59
03/23/2011	CRANFIELD, BERTRAM			City Of Chicago Police	$6.50
03/23/2011	CRANFIELD, BERTRAM			City Of Chicago Police	$6.50
03/23/2011	CRANFIELD, BERTRAM			City Of Chicago Police	$2.70
03/23/2011	CRANFIELD, BERTRAM			City Of Chicago Police	$6.50
03/23/2011	CRANFIELD, BERTRAM			City Of Chicago Police	$222.65
03/23/2011	CRANFIELD, BERTRAM			City Of Chicago Police	$2.32
03/23/2011	CRANFIELD, BERTRAM			City Of Chicago Police	$6.50
03/23/2011	CRANFIELD, BERTRAM			City Of Chicago Police	$191.27
03/23/2011	CRANFIELD, BERTRAM			City Of Chicago Police	$2.20
03/23/2011	CRANFIELD, BERTRAM			City Of Chicago Police	$6.50
03/23/2011	CRANFIELD, BERTRAM			City Of Chicago Police	$2.20

Incident Date	Claimant	Rank	Unit of	Insured	Total to be Paid
03/23/2011	CRANFIELD, BERTRAM			City Of Chicago Police	$236.59
03/23/2011	CRANFIELD, BERTRAM			City Of Chicago Police	$181.29
03/17/2010	CRANE, ROBERT	9161	017	City Of Chicago Police	$6.50
03/17/2010	CRANE, ROBERT	9161	017	City Of Chicago Police	$9.18
03/17/2010	CRANE, ROBERT	9161	017	City Of Chicago Police	$393.22
03/17/2010	CRANE, ROBERT	9161	017	City Of Chicago Police	$6.50
03/17/2010	CRANE, ROBERT	9161	017	City Of Chicago Police	$5.78
03/17/2010	CRANE, ROBERT	9161	017	City Of Chicago Police	$705.30
03/17/2010	CRANE, ROBERT	9161	017	City Of Chicago Police	$6.50
03/17/2010	CRANE, ROBERT	9161	017	City Of Chicago Police	$634.11
03/17/2010	CRANE, ROBERT	9161	017	City Of Chicago Police	$6.50
03/17/2010	CRANE, ROBERT	9161	017	City Of Chicago Police	$424.20
03/17/2010	CRANE, ROBERT	9161	017	City Of Chicago Police	$6.50
03/17/2010	CRANE, ROBERT	9161	017	City Of Chicago Police	$268.83
03/17/2010	CRANE, ROBERT	9161	017	City Of Chicago Police	$155.22
03/17/2010	CRANE, ROBERT	9161	017	City Of Chicago Police	$6.50
03/17/2010	CRANE, ROBERT	9161	017	City Of Chicago Police	$2.28
03/17/2010	CRANE, ROBERT	9161	017	City Of Chicago Police	$39.90
03/17/2010	CRANE, ROBERT	9161	017	City Of Chicago Police	$666.39
03/17/2010	CRANE, ROBERT	9161	017	City Of Chicago Police	$6.50
08/30/2011	CRAIG JR, JOHN	9161		City Of Chicago Police	$18.36
08/30/2011	CRAIG JR, JOHN	9161		City Of Chicago Police	$183.93
08/30/2011	CRAIG JR, JOHN	9161		City Of Chicago Police	$6.50
08/30/2011	CRAIG JR, JOHN	9161		City Of Chicago Police	$18.12
08/30/2011	CRAIG JR, JOHN	9161		City Of Chicago Police	$67.63
08/30/2011	CRAIG JR, JOHN	9161		City Of Chicago Police	$6.50
08/30/2011	CRAIG JR, JOHN	9161		City Of Chicago Police	$0.82
08/30/2011	CRAIG JR, JOHN	9161		City Of Chicago Police	$588.93
08/30/2011	CRAIG JR, JOHN	9161		City Of Chicago Police	$6.50
08/30/2011	CRAIG JR, JOHN	9161		City Of Chicago Police	$7.13
08/30/2011	CRAIG JR, JOHN	9161		City Of Chicago Police	$66.79
08/30/2011	CRAIG JR, JOHN	9161		City Of Chicago Police	$6.50
08/30/2011	CRAIG JR, JOHN	9161		City Of Chicago Police	$6.58

Incident Date	Claimant	Rank	Unit of	Insured	Total to be Paid
08/30/2011	CRAIG JR, JOHN	9161		City Of Chicago Police	$30.17
08/30/2011	CRAIG JR, JOHN	9161		City Of Chicago Police	$6.50
07/08/2011	COZZONE, DINO	9161	013	City Of Chicago Police	$2.43
07/08/2011	COZZONE, DINO	9161	013	City Of Chicago Police	$165.55
07/08/2011	COZZONE, DINO	9161	013	City Of Chicago Police	$6.50
07/08/2011	COZZONE, DINO	9161	013	City Of Chicago Police	$2.43
07/08/2011	COZZONE, DINO	9161	013	City Of Chicago Police	$139.65
07/08/2011	COZZONE, DINO	9161	013	City Of Chicago Police	$6.50
07/08/2011	COZZONE, DINO	9161	013	City Of Chicago Police	$2.05
07/08/2011	COZZONE, DINO	9161	013	City Of Chicago Police	$165.55
07/08/2011	COZZONE, DINO	9161	013	City Of Chicago Police	$6.50
07/08/2011	COZZONE, DINO	9161	013	City Of Chicago Police	$2.43
07/08/2011	COZZONE, DINO	9161	013	City Of Chicago Police	$165.55
07/08/2011	COZZONE, DINO	9161	013	City Of Chicago Police	$6.50
07/08/2011	COZZONE, DINO	9161	013	City Of Chicago Police	$2.43
07/08/2011	COZZONE, DINO	9161	013	City Of Chicago Police	$165.55
07/08/2011	COZZONE, DINO	9161	013	City Of Chicago Police	$6.50
12/05/2009	COX, PAULINE	9161		City Of Chicago Police	$5.87
12/05/2009	COX, PAULINE	9161		City Of Chicago Police	$5.10
12/05/2009	COX, PAULINE	9161		City Of Chicago Police	$42.46
09/25/2011	COONEY, CARRIE	9164	020	City Of Chicago Police	$661.24
09/25/2011	COONEY, CARRIE	9164	020	City Of Chicago Police	$6.50
09/25/2011	COONEY, CARRIE	9164	020	City Of Chicago Police	$6.50
09/25/2011	COONEY, CARRIE	9164	020	City Of Chicago Police	$71.19
09/25/2011	COONEY, CARRIE	9164	020	City Of Chicago Police	$16.91
06/27/2011	CONWAY, THOMAS	9161	024	City Of Chicago Police	$0.18
06/27/2011	CONWAY, THOMAS	9161	024	City Of Chicago Police	$7.03

Incident Date	Claimant	Rank	Unit of	Insured	Total to be Paid
07/23/2009	CONWAY, NICOLE			City Of Chicago Police	$0.82
07/23/2009	CONWAY, NICOLE			City Of Chicago Police	$6.50
07/23/2009	CONWAY, NICOLE			City Of Chicago Police	$67.63
12/16/2009	CONNORS, KEVIN	9161	007	City Of Chicago Police	$6.50
12/16/2009	CONNORS, KEVIN	9161	007	City Of Chicago Police	$84.91
09/09/2011	CONFORTI, ANGELINE	9161	044	City Of Chicago Police	$6.50
09/09/2011	CONFORTI, ANGELINE	9161	044	City Of Chicago Police	$0.82
09/09/2011	CONFORTI, ANGELINE	9161	044	City Of Chicago Police	$176.13
09/09/2011	CONFORTI, ANGELINE	9161	044	City Of Chicago Police	$6.50
09/09/2011	CONFORTI, ANGELINE	9161	044	City Of Chicago Police	$176.13
09/09/2011	CONFORTI, ANGELINE	9161	044	City Of Chicago Police	$67.63
09/09/2011	CONFORTI, ANGELINE	9161	044	City Of Chicago Police	$6.50
09/09/2011	CONFORTI, ANGELINE	9161	044	City Of Chicago Police	$176.13
09/09/2011	CONFORTI, ANGELINE	9161	044	City Of Chicago Police	$6.50
09/09/2011	CONFORTI, ANGELINE	9161	044	City Of Chicago Police	$6.50
09/09/2011	CONFORTI, ANGELINE	9161	044	City Of Chicago Police	$6.50
09/09/2011	CONFORTI, ANGELINE	9161	044	City Of Chicago Police	$169.54
09/09/2011	CONFORTI, ANGELINE	9161	044	City Of Chicago Police	$176.13
05/27/2009	COLE II, DENSEY	9161	001	City Of Chicago Police	$549.39
05/27/2009	COLE II, DENSEY	9161	001	City Of Chicago Police	$850.35
05/27/2009	COLE II, DENSEY	9161	001	City Of Chicago Police	$6.50
05/27/2009	COLE II, DENSEY	9161	001	City Of Chicago Police	$3.11
05/27/2009	COLE II, DENSEY	9161	001	City Of Chicago Police	$6.50
05/27/2009	COLE II, DENSEY	9161	001	City Of Chicago Police	$405.42
05/27/2009	COLE II, DENSEY	9161	001	City Of Chicago Police	$6.50
05/27/2009	COLE II, DENSEY	9161	001	City Of Chicago Police	$16.45
05/27/2009	COLE II, DENSEY	9161	001	City Of Chicago Police	$6.50
05/27/2009	COLE II, DENSEY	9161	001	City Of Chicago Police	$4.09
05/27/2009	COLE II, DENSEY	9161	001	City Of Chicago Police	$6.50
05/27/2009	COLE II, DENSEY	9161	001	City Of Chicago Police	$6.50
05/27/2009	COLE II, DENSEY	9161	001	City Of Chicago Police	$214.18
05/27/2009	COLE II, DENSEY	9161	001	City Of Chicago Police	$78.92
05/27/2009	COLE II, DENSEY	9161	001	City Of Chicago Police	$93.21

Incident Date	Claimant	Rank	Unit of	Insured	Total to be Paid
05/27/2009	COLE II, DENSEY	9161	001	City Of Chicago Police	$545.68
05/27/2009	COLE II, DENSEY	9161	001	City Of Chicago Police	$6.50
05/27/2009	COLE II, DENSEY	9161	001	City Of Chicago Police	$384.57
05/27/2009	COLE II, DENSEY	9161	001	City Of Chicago Police	$148.62
05/27/2009	COLE II, DENSEY	9161	001	City Of Chicago Police	$6.50
05/27/2009	COLE II, DENSEY	9161	001	City Of Chicago Police	$3.80
05/27/2009	COLE II, DENSEY	9161	001	City Of Chicago Police	$678.32
05/27/2009	COLE II, DENSEY	9161	001	City Of Chicago Police	$6.50
05/27/2009	COLE II, DENSEY	9161	001	City Of Chicago Police	$17.36
05/27/2009	COLE II, DENSEY	9161	001	City Of Chicago Police	$66.94
05/27/2009	COLE II, DENSEY	9161	001	City Of Chicago Police	$6.50
05/27/2009	COLE II, DENSEY	9161	001	City Of Chicago Police	$0.64
05/27/2009	COLE II, DENSEY	9161	001	City Of Chicago Police	$35.17
05/27/2009	COLE II, DENSEY	9161	001	City Of Chicago Police	$208.82
05/27/2009	COLE II, DENSEY	9161	001	City Of Chicago Police	$45.12
05/27/2009	COLE II, DENSEY	9161	001	City Of Chicago Police	$255.00
05/27/2009	COLE II, DENSEY	9161	001	City Of Chicago Police	$134.71
05/27/2009	COLE II, DENSEY	9161	001	City Of Chicago Police	$76.73
06/20/2011	COHEN, JONATHAN	9161		City Of Chicago Police	$130.38
06/20/2011	COHEN, JONATHAN	9161		City Of Chicago Police	$6.50
06/20/2011	COHEN, JONATHAN	9161		City Of Chicago Police	$1.58
06/20/2011	COHEN, JONATHAN	9161		City Of Chicago Police	$130.38
06/20/2011	COHEN, JONATHAN	9161		City Of Chicago Police	$6.50
06/20/2011	COHEN, JONATHAN	9161		City Of Chicago Police	$1.58
10/25/2010	COBB, SHAWN			City Of Chicago Police	$18.46
10/20/2011	COBB, AARON	9165		City Of Chicago Police	$6.50
10/20/2011	COBB, AARON	9165		City Of Chicago Police	$3.34
10/20/2011	COBB, AARON	9165		City Of Chicago Police	$86.61
10/20/2011	COBB, AARON	9165		City Of Chicago Police	$6.50
10/20/2011	COBB, AARON	9165		City Of Chicago Police	$37.67
10/20/2011	COBB, AARON	9165		City Of Chicago Police	$60.42
10/20/2011	COBB, AARON	9165		City Of Chicago Police	$6.50
10/20/2011	COBB, AARON	9165		City Of Chicago Police	$0.28

Incident Date	Claimant	Rank	Unit of	Insured	Total to be Paid
10/20/2011	COBB, AARON	9165		City Of Chicago Police	$103.74
10/20/2011	COBB, AARON	9165		City Of Chicago Police	$6.50
10/20/2011	COBB, AARON	9165		City Of Chicago Police	$262.28
10/20/2011	COBB, AARON	9165		City Of Chicago Police	$6.50
10/20/2011	COBB, AARON	9165		City Of Chicago Police	$520.38
10/20/2011	COBB, AARON	9165		City Of Chicago Police	$6.50
10/20/2011	COBB, AARON	9165		City Of Chicago Police	$33.80
10/20/2011	COBB, AARON	9165		City Of Chicago Police	$187.00
10/20/2011	COBB, AARON	9165		City Of Chicago Police	$6.50
10/20/2011	COBB, AARON	9165		City Of Chicago Police	$0.88
10/20/2011	COBB, AARON	9165		City Of Chicago Police	$11.04
02/12/2011	CLINKSCALES, PHYLLIS	3286	005	City Of Chicago Police	$7.72
02/12/2011	CLINKSCALES, PHYLLIS	3286	005	City Of Chicago Police	$6.50
02/12/2011	CLINKSCALES, PHYLLIS	3286	005	City Of Chicago Police	$11.43
07/28/2011	CLAUDIO, EDWARD	9165	384	City Of Chicago Police	$6.50
07/28/2011	CLAUDIO, EDWARD	9165	384	City Of Chicago Police	$6.50
07/28/2011	CLAUDIO, EDWARD	9165	384	City Of Chicago Police	$6.50
07/28/2011	CLAUDIO, EDWARD	9165	384	City Of Chicago Police	$6.50
02/08/2011	CLARK, JASON	9171	019	City Of Chicago Police	$6.50
09/01/2009	CLARK, ERIC	9161	007	City Of Chicago Police	$6.50
09/17/2010	CLARK, ANDRE	9161		City Of Chicago Police	$220.18
09/01/2010	CIOE, MICHAEL	9161		City Of Chicago Police	$24.99
04/11/2011	CIOE, MICHAEL	9161	153	City Of Chicago Police	$15.32
04/11/2011	CIOE, MICHAEL	9161	153	City Of Chicago Police	$107.19
04/11/2011	CIOE, MICHAEL	9161	153	City Of Chicago Police	$6.50
04/11/2011	CIOE, MICHAEL	9161	153	City Of Chicago Police	$10.56
04/11/2011	CIOE, MICHAEL	9161	153	City Of Chicago Police	$6.50
04/11/2011	CIOE, MICHAEL	9161	153	City Of Chicago Police	$155.48
04/11/2011	CIOE, MICHAEL	9161	153	City Of Chicago Police	$6.50
04/11/2011	CIOE, MICHAEL	9161	153	City Of Chicago Police	$11.64
04/11/2011	CIOE, MICHAEL	9161	153	City Of Chicago Police	$107.19
04/11/2011	CIOE, MICHAEL	9161	153	City Of Chicago Police	$6.50
04/11/2011	CIOE, MICHAEL	9161	153	City Of Chicago Police	$10.56

Incident Date	Claimant	Rank	Unit of	Insured	Total to be Paid
04/11/2011	CIOE, MICHAEL	9161	153	City Of Chicago Police	$118.17
04/11/2011	CIOE, MICHAEL	9161	153	City Of Chicago Police	$6.50
04/11/2011	CIOE, MICHAEL	9161	153	City Of Chicago Police	$11.64
04/11/2011	CIOE, MICHAEL	9161	153	City Of Chicago Police	$118.17
04/11/2011	CIOE, MICHAEL	9161	153	City Of Chicago Police	$6.50
05/22/2010	CINTRON, ANGEL	9161	044	City Of Chicago Police	$642.18
06/21/2011	CINTRON, ANGEL	9161	044	City Of Chicago Police	$6.50
06/21/2011	CINTRON, ANGEL	9161	044	City Of Chicago Police	$13.17
06/21/2011	CINTRON, ANGEL	9161	044	City Of Chicago Police	$168.80
06/21/2011	CINTRON, ANGEL	9161	044	City Of Chicago Police	$6.50
06/21/2011	CINTRON, ANGEL	9161	044	City Of Chicago Police	$133.59
06/21/2011	CINTRON, ANGEL	9161	044	City Of Chicago Police	$6.50
06/21/2011	CINTRON, ANGEL	9161	044	City Of Chicago Police	$13.17
06/21/2011	CINTRON, ANGEL	9161	044	City Of Chicago Police	$133.59
06/21/2011	CINTRON, ANGEL	9161	044	City Of Chicago Police	$6.50
06/21/2011	CINTRON, ANGEL	9161	044	City Of Chicago Police	$13.17
06/21/2011	CINTRON, ANGEL	9161	044	City Of Chicago Police	$133.59
06/21/2011	CINTRON, ANGEL	9161	044	City Of Chicago Police	$6.50
06/21/2011	CINTRON, ANGEL	9161	044	City Of Chicago Police	$13.17
06/21/2011	CINTRON, ANGEL	9161	044	City Of Chicago Police	$133.59
04/27/2011	CIANCIO, VINCENT	9161	044	City Of Chicago Police	$422.74
04/27/2011	CIANCIO, VINCENT	9161	044	City Of Chicago Police	$6.50
04/27/2011	CIANCIO, VINCENT	9161	044	City Of Chicago Police	$737.58
04/27/2011	CIANCIO, VINCENT	9161	044	City Of Chicago Police	$6.50
04/27/2011	CIANCIO, VINCENT	9161	044	City Of Chicago Police	$0.91
04/27/2011	CIANCIO, VINCENT	9161	044	City Of Chicago Police	$6.50
04/27/2011	CIANCIO, VINCENT	9161	044	City Of Chicago Police	$62.09
04/27/2011	CIANCIO, VINCENT	9161	044	City Of Chicago Police	$6.50
04/27/2011	CIANCIO, VINCENT	9161	044	City Of Chicago Police	$438.88
03/16/2011	CHESTER, PAUL	3286		City Of Chicago Police	$67.63
03/16/2011	CHESTER, PAUL	3286		City Of Chicago Police	$0.82
03/16/2011	CHESTER, PAUL	3286		City Of Chicago Police	$6.50
08/06/2011	CHASE, DOMINIQUE	9161		City Of Chicago Police	$29.29

Incident Date	Claimant	Rank	Unit of	Insured	Total to be Paid
06/20/2011	CHAGOYA, ARMANDO	9161		City Of Chicago Police	$6.50
06/20/2011	CHAGOYA, ARMANDO	9161		City Of Chicago Police	$381.68
06/20/2011	CHAGOYA, ARMANDO	9161		City Of Chicago Police	$6.50
06/20/2011	CHAGOYA, ARMANDO	9161		City Of Chicago Police	$381.68
06/20/2011	CHAGOYA, ARMANDO	9161		City Of Chicago Police	$6.50
06/20/2011	CHAGOYA, ARMANDO	9161		City Of Chicago Police	$6.50
06/20/2011	CHAGOYA, ARMANDO	9161		City Of Chicago Police	$381.68
06/20/2011	CHAGOYA, ARMANDO	9161		City Of Chicago Police	$6.50
06/20/2011	CHAGOYA, ARMANDO	9161		City Of Chicago Police	$667.94
06/20/2011	CHAGOYA, ARMANDO	9161		City Of Chicago Police	$6.50
06/20/2011	CHAGOYA, ARMANDO	9161		City Of Chicago Police	$333.97
06/20/2011	CHAGOYA, ARMANDO	9161		City Of Chicago Police	$381.68
11/28/2010	CATALAN, KURT	9161	025	City Of Chicago Police	$6.50
11/28/2010	CATALAN, KURT	9161	025	City Of Chicago Police	$598.87
11/28/2010	CATALAN, KURT	9161	025	City Of Chicago Police	$13.20
11/28/2010	CATALAN, KURT	9161	025	City Of Chicago Police	$516.42
11/28/2010	CATALAN, KURT	9161	025	City Of Chicago Police	$696.45
11/28/2010	CATALAN, KURT	9161	025	City Of Chicago Police	$6.50
11/28/2010	CATALAN, KURT	9161	025	City Of Chicago Police	$6.50
11/28/2010	CATALAN, KURT	9161	025	City Of Chicago Police	$696.45
04/20/2011	CATALAN, KURT	9161	025	City Of Chicago Police	$16.95
05/22/2010	CARY, YVONNE			City Of Chicago Police	$750.39
05/22/2010	CARY, YVONNE			City Of Chicago Police	$11.38
05/22/2010	CARY, YVONNE			City Of Chicago Police	$19.18
05/22/2010	CARY, YVONNE			City Of Chicago Police	$6.50
05/22/2010	CARY, YVONNE			City Of Chicago Police	$21.13
05/22/2010	CARY, YVONNE			City Of Chicago Police	$6.50
05/22/2010	CARY, YVONNE			City Of Chicago Police	$826.40
05/22/2010	CARY, YVONNE			City Of Chicago Police	$445.23
05/22/2010	CARY, YVONNE			City Of Chicago Police	$6.50
01/28/2011	CARTER, RICO	9161		City Of Chicago Police	$167.31
01/28/2011	CARTER, RICO	9161		City Of Chicago Police	$6.50
01/28/2011	CARTER, RICO	9161		City Of Chicago Police	$6.79

Incident Date	Claimant	Rank	Unit of	Insured	Total to be Paid
07/21/2010	CARROLL, WILLIAM			City Of Chicago Police	$6.50
07/21/2010	CARROLL, WILLIAM			City Of Chicago Police	$99.34
07/21/2010	CARROLL, WILLIAM			City Of Chicago Police	$59.14
07/21/2010	CARROLL, WILLIAM			City Of Chicago Police	$6.50
07/21/2010	CARROLL, WILLIAM			City Of Chicago Police	$1.46
10/29/2011	CARROLL, PETER	9161	001	City Of Chicago Police	$6.50
10/29/2011	CARROLL, PETER	9161	001	City Of Chicago Police	$103.57
10/29/2011	CARROLL, PETER	9161	001	City Of Chicago Police	$1.89
10/29/2011	CARROLL, PETER	9161	001	City Of Chicago Police	$6.50
10/29/2011	CARROLL, PETER	9161	001	City Of Chicago Police	$403.05
10/29/2011	CARROLL, PETER	9161	001	City Of Chicago Police	$0.49
05/20/2010	CARROLL, JOSEPH			City Of Chicago Police	$35.31
08/05/2011	CARROLL, JOSEPH	9164	004	City Of Chicago Police	$56.58
08/05/2011	CARROLL, JOSEPH	9164	004	City Of Chicago Police	$6.50
10/10/2011	CARDENAS, JUAN	9161		City Of Chicago Police	$6.50
10/10/2011	CARDENAS, JUAN	9161		City Of Chicago Police	$637.73
11/04/2011	CANTO, OSCAR	9161	013	City Of Chicago Police	$418.54
11/04/2011	CANTO, OSCAR	9161	013	City Of Chicago Police	$6.50
09/24/2011	CAMPBELL II, ALVIN	9161		City Of Chicago Police	$271.94
09/24/2011	CAMPBELL II, ALVIN	9161		City Of Chicago Police	$113.23
09/24/2011	CAMPBELL II, ALVIN	9161		City Of Chicago Police	$3.30
09/24/2011	CAMPBELL II, ALVIN	9161		City Of Chicago Police	$135.97
09/24/2011	CAMPBELL II, ALVIN	9161		City Of Chicago Police	$6.50
09/24/2011	CAMPBELL II, ALVIN	9161		City Of Chicago Police	$1.65
09/24/2011	CAMPBELL II, ALVIN	9161		City Of Chicago Police	$135.97
09/24/2011	CAMPBELL II, ALVIN	9161		City Of Chicago Police	$6.50
09/24/2011	CAMPBELL II, ALVIN	9161		City Of Chicago Police	$1.65
09/24/2011	CAMPBELL II, ALVIN	9161		City Of Chicago Police	$135.97
09/24/2011	CAMPBELL II, ALVIN	9161		City Of Chicago Police	$6.50
09/24/2011	CAMPBELL II, ALVIN	9161		City Of Chicago Police	$1.65
09/24/2011	CAMPBELL II, ALVIN	9161		City Of Chicago Police	$228.00
09/24/2011	CAMPBELL II, ALVIN	9161		City Of Chicago Police	$6.50
09/24/2011	CAMPBELL II, ALVIN	9161		City Of Chicago Police	$2.76

Incident Date	Claimant	Rank	Unit of	Insured	Total to be Paid
09/24/2011	CAMPBELL II, ALVIN	9161		City Of Chicago Police	$135.97
09/24/2011	CAMPBELL II, ALVIN	9161		City Of Chicago Police	$6.50
09/24/2011	CAMPBELL II, ALVIN	9161		City Of Chicago Police	$1.65
09/24/2011	CAMPBELL II, ALVIN	9161		City Of Chicago Police	$135.97
09/24/2011	CAMPBELL II, ALVIN	9161		City Of Chicago Police	$6.50
09/24/2011	CAMPBELL II, ALVIN	9161		City Of Chicago Police	$1.65
09/24/2011	CAMPBELL II, ALVIN	9161		City Of Chicago Police	$707.70
09/24/2011	CAMPBELL II, ALVIN	9161		City Of Chicago Police	$6.50
09/24/2011	CAMPBELL II, ALVIN	9161		City Of Chicago Police	$6.50
12/14/2010	CALDWELL, JAMES	9171		City Of Chicago Police	$6.50
12/14/2010	CALDWELL, JAMES	9171		City Of Chicago Police	$6.50
12/14/2010	CALDWELL, JAMES	9171		City Of Chicago Police	$123.28
12/14/2010	CALDWELL, JAMES	9171		City Of Chicago Police	$6.50
12/14/2010	CALDWELL, JAMES	9171		City Of Chicago Police	$12.15
12/14/2010	CALDWELL, JAMES	9171		City Of Chicago Police	$133.59
12/14/2010	CALDWELL, JAMES	9171		City Of Chicago Police	$6.50
12/14/2010	CALDWELL, JAMES	9171		City Of Chicago Police	$13.17
12/14/2010	CALDWELL, JAMES	9171		City Of Chicago Police	$133.59
12/14/2010	CALDWELL, JAMES	9171		City Of Chicago Police	$3.38
12/14/2010	CALDWELL, JAMES	9171		City Of Chicago Police	$13.17
12/14/2010	CALDWELL, JAMES	9171		City Of Chicago Police	$133.59
12/14/2010	CALDWELL, JAMES	9171		City Of Chicago Police	$6.50
12/14/2010	CALDWELL, JAMES	9171		City Of Chicago Police	$13.17
12/14/2010	CALDWELL, JAMES	9171		City Of Chicago Police	$6.50
12/14/2010	CALDWELL, JAMES	9171		City Of Chicago Police	$33.76
12/14/2010	CALDWELL, JAMES	9171		City Of Chicago Police	$132.10
09/14/2011	CALDBECK, DAVID	9206	018	City Of Chicago Police	$6.50
09/14/2011	CALDBECK, DAVID	9206	018	City Of Chicago Police	$539.97
08/02/2011	CAHUE, ANGEL	9161	314	City Of Chicago Police	$17.54
08/02/2011	CAHUE, ANGEL	9161	314	City Of Chicago Police	$63.58
08/02/2011	CAHUE, ANGEL	9161	314	City Of Chicago Police	$6.50
08/02/2011	CAHUE, ANGEL	9161	314	City Of Chicago Police	$1.62
08/02/2011	CAHUE, ANGEL	9161	314	City Of Chicago Police	$33.76

Incident Date	Claimant	Rank	Unit of	Insured	Total to be Paid
08/02/2011	CAHUE, ANGEL	9161	314	City Of Chicago Police	$6.50
08/02/2011	CAHUE, ANGEL	9161	314	City Of Chicago Police	$13.29
08/02/2011	CAHUE, ANGEL	9161	314	City Of Chicago Police	$6.50
08/02/2011	CAHUE, ANGEL	9161	314	City Of Chicago Police	$520.20
12/28/2010	CACOK, GENEVA	9161	002	City Of Chicago Police	$6.50
12/28/2010	CACOK, GENEVA	9161	002	City Of Chicago Police	$67.63
12/28/2010	CACOK, GENEVA	9161	002	City Of Chicago Police	$0.82
10/18/2011	CABRAL, ALEJANDRO	9161	044	City Of Chicago Police	$6.50
10/18/2011	CABRAL, ALEJANDRO	9161	044	City Of Chicago Police	$146.78
05/13/2011	CABANIN, JOSE	9161		City Of Chicago Police	$6.50
05/13/2011	CABANIN, JOSE	9161		City Of Chicago Police	$0.98
05/13/2011	CABANIN, JOSE	9161		City Of Chicago Police	$207.00
05/13/2011	CABANIN, JOSE	9161		City Of Chicago Police	$6.50
05/13/2011	CABANIN, JOSE	9161		City Of Chicago Police	$3.04
05/13/2011	CABANIN, JOSE	9161		City Of Chicago Police	$207.00
05/13/2011	CABANIN, JOSE	9161		City Of Chicago Police	$6.50
05/13/2011	CABANIN, JOSE	9161		City Of Chicago Police	$3.04
05/13/2011	CABANIN, JOSE	9161		City Of Chicago Police	$207.00
05/13/2011	CABANIN, JOSE	9161		City Of Chicago Police	$6.50
05/13/2011	CABANIN, JOSE	9161		City Of Chicago Police	$3.04
05/13/2011	CABANIN, JOSE	9161		City Of Chicago Police	$883.24
05/13/2011	CABANIN, JOSE	9161		City Of Chicago Police	$6.50
05/13/2011	CABANIN, JOSE	9161		City Of Chicago Police	$35.86
05/13/2011	CABANIN, JOSE	9161		City Of Chicago Police	$207.00
05/13/2011	CABANIN, JOSE	9161		City Of Chicago Police	$6.50
05/13/2011	CABANIN, JOSE	9161		City Of Chicago Police	$3.04
05/13/2011	CABANIN, JOSE	9161		City Of Chicago Police	$207.00
05/13/2011	CABANIN, JOSE	9161		City Of Chicago Police	$6.50
05/13/2011	CABANIN, JOSE	9161		City Of Chicago Police	$3.04
05/13/2011	CABANIN, JOSE	9161		City Of Chicago Police	$207.00
05/13/2011	CABANIN, JOSE	9161		City Of Chicago Police	$6.50
05/13/2011	CABANIN, JOSE	9161		City Of Chicago Police	$3.04
05/13/2011	CABANIN, JOSE	9161		City Of Chicago Police	$62.98

Incident Date	Claimant	Rank	Unit of	Insured	Total to be Paid
05/13/2011	CABANIN, JOSE	9161		City Of Chicago Police	$6.50
05/13/2011	CABANIN, JOSE	9161		City Of Chicago Police	$0.92
05/13/2011	CABANIN, JOSE	9161		City Of Chicago Police	$207.00
05/13/2011	CABANIN, JOSE	9161		City Of Chicago Police	$6.50
05/13/2011	CABANIN, JOSE	9161		City Of Chicago Police	$3.04
05/13/2011	CABANIN, JOSE	9161		City Of Chicago Police	$6.50
05/13/2011	CABANIN, JOSE	9161		City Of Chicago Police	$3.04
05/13/2011	CABANIN, JOSE	9161		City Of Chicago Police	$207.00
05/13/2011	CABANIN, JOSE	9161		City Of Chicago Police	$66.92
09/22/2003	Burke, Margaret	P	00008	City Of Chicago Police	$525.96
09/22/2003	Burke, Margaret	P	00008	City Of Chicago Police	$22.95
09/22/2003	Burke, Margaret	P	00008	City Of Chicago Police	$95.61
09/22/2003	Burke, Margaret	P	00008	City Of Chicago Police	$108.82
09/22/2003	Burke, Margaret	P	00008	City Of Chicago Police	$687.87
09/22/2003	Burke, Margaret	P	00008	City Of Chicago Police	$127.87
04/24/2007	Brown, James E	P	00012	City Of Chicago Police	$6.50
04/24/2007	Brown, James E	P	00012	City Of Chicago Police	$80.00
08/28/2011	BURTON, BRIAN	9161		City Of Chicago Police	$167.32
08/28/2011	BURTON, BRIAN	9161		City Of Chicago Police	$6.50
08/28/2011	BURTON, BRIAN	9161		City Of Chicago Police	$6.50
08/28/2011	BURTON, BRIAN	9161		City Of Chicago Police	$370.86
08/28/2011	BURTON, BRIAN	9161		City Of Chicago Police	$6.50
08/28/2011	BURTON, BRIAN	9161		City Of Chicago Police	$145.04
08/28/2011	BURTON, BRIAN	9161		City Of Chicago Police	$211.36
08/28/2011	BURTON, BRIAN	9161		City Of Chicago Police	$211.36
08/28/2011	BURTON, BRIAN	9161		City Of Chicago Police	$6.50
08/28/2011	BURTON, BRIAN	9161		City Of Chicago Police	$553.16
08/28/2011	BURTON, BRIAN	9161		City Of Chicago Police	$6.50
08/28/2011	BURTON, BRIAN	9161		City Of Chicago Police	$6.50
07/14/2011	BURNS, JOHN	9161	019	City Of Chicago Police	$161.17
07/14/2011	BURNS, JOHN	9161	019	City Of Chicago Police	$236.47
07/14/2011	BURNS, JOHN	9161	019	City Of Chicago Police	$4.12
07/14/2011	BURNS, JOHN	9161	019	City Of Chicago Police	$6.50

Incident Date	Claimant	Rank	Unit of	Insured	Total to be Paid
07/14/2011	BURNS, JOHN	9161	019	City Of Chicago Police	$6.05
07/14/2011	BURNS, JOHN	9161	019	City Of Chicago Police	$272.79
07/14/2011	BURNS, JOHN	9161	019	City Of Chicago Police	$6.05
07/14/2011	BURNS, JOHN	9161	019	City Of Chicago Police	$6.50
07/14/2011	BURNS, JOHN	9161	019	City Of Chicago Police	$161.17
07/14/2011	BURNS, JOHN	9161	019	City Of Chicago Police	$6.50
07/14/2011	BURNS, JOHN	9161	019	City Of Chicago Police	$4.12
07/14/2011	BURNS, JOHN	9161	019	City Of Chicago Police	$6.50
07/14/2011	BURNS, JOHN	9161	019	City Of Chicago Police	$6.50
07/14/2011	BURNS, JOHN	9161	019	City Of Chicago Police	$6.98
07/14/2011	BURNS, JOHN	9161	019	City Of Chicago Police	$272.79
07/14/2011	BURNS, JOHN	9161	019	City Of Chicago Police	$6.50
07/14/2011	BURNS, JOHN	9161	019	City Of Chicago Police	$6.98
07/14/2011	BURNS, JOHN	9161	019	City Of Chicago Police	$161.17
07/14/2011	BURNS, JOHN	9161	019	City Of Chicago Police	$6.50
07/14/2011	BURNS, JOHN	9161	019	City Of Chicago Police	$4.12
07/14/2011	BURNS, JOHN	9161	019	City Of Chicago Police	$236.47
07/14/2011	BURNS, JOHN	9161	019	City Of Chicago Police	$6.50
07/14/2011	BURNS, JOHN	9161	019	City Of Chicago Police	$6.05
07/14/2011	BURNS, JOHN	9161	019	City Of Chicago Police	$236.47
07/14/2011	BURNS, JOHN	9161	019	City Of Chicago Police	$6.50
07/14/2011	BURNS, JOHN	9161	019	City Of Chicago Police	$6.05
07/14/2011	BURNS, JOHN	9161	019	City Of Chicago Police	$161.17
07/14/2011	BURNS, JOHN	9161	019	City Of Chicago Police	$6.50
07/14/2011	BURNS, JOHN	9161	019	City Of Chicago Police	$4.12
07/14/2011	BURNS, JOHN	9161	019	City Of Chicago Police	$204.11
07/14/2011	BURNS, JOHN	9161	019	City Of Chicago Police	$6.50
07/14/2011	BURNS, JOHN	9161	019	City Of Chicago Police	$5.21
07/14/2011	BURNS, JOHN	9161	019	City Of Chicago Police	$236.47
05/06/2010	BUKOWSKI, GEORGE	9161	016	City Of Chicago Police	$62.39
05/06/2010	BUKOWSKI, GEORGE	9161	016	City Of Chicago Police	$6.50
05/06/2010	BUKOWSKI, GEORGE	9161	016	City Of Chicago Police	$0.92
08/31/2011	BRYK, JENNIFER	9161	007	City Of Chicago Police	$0.08

Incident Date	Claimant	Rank	Unit of	Insured	Total to be Paid
08/31/2011	BRYK, JENNIFER	9161	007	City Of Chicago Police	$6.37
08/31/2011	BRYK, JENNIFER	9161	007	City Of Chicago Police	$6.50
08/31/2011	BRYK, JENNIFER	9161	007	City Of Chicago Police	$2.19
08/31/2011	BRYK, JENNIFER	9161	007	City Of Chicago Police	$6.50
08/31/2011	BRYK, JENNIFER	9161	007	City Of Chicago Police	$181.30
05/05/2011	BRUNO, MARCO	9161	011	City Of Chicago Police	$6.50
05/05/2011	BRUNO, MARCO	9161	011	City Of Chicago Police	$34.06
05/05/2011	BRUNO, MARCO	9161	011	City Of Chicago Police	$839.32
08/16/2011	BROWN, SUZAN	9161	153	City Of Chicago Police	$6.50
08/16/2011	BROWN, SUZAN	9161	153	City Of Chicago Police	$5.86
08/16/2011	BROWN, SUZAN	9161	153	City Of Chicago Police	$229.22
08/16/2011	BROWN, SUZAN	9161	153	City Of Chicago Police	$6.50
08/16/2011	BROWN, SUZAN	9161	153	City Of Chicago Police	$5.86
08/16/2011	BROWN, SUZAN	9161	153	City Of Chicago Police	$6.50
08/16/2011	BROWN, SUZAN	9161	153	City Of Chicago Police	$229.22
08/16/2011	BROWN, SUZAN	9161	153	City Of Chicago Police	$4.77
08/16/2011	BROWN, SUZAN	9161	153	City Of Chicago Police	$6.50
08/16/2011	BROWN, SUZAN	9161	153	City Of Chicago Police	$186.28
08/16/2011	BROWN, SUZAN	9161	153	City Of Chicago Police	$1.46
08/16/2011	BROWN, SUZAN	9161	153	City Of Chicago Police	$6.50
08/16/2011	BROWN, SUZAN	9161	153	City Of Chicago Police	$99.34
08/16/2011	BROWN, SUZAN	9161	153	City Of Chicago Police	$4.17
08/16/2011	BROWN, SUZAN	9161	153	City Of Chicago Police	$166.27
08/16/2011	BROWN, SUZAN	9161	153	City Of Chicago Police	$6.50
08/16/2011	BROWN, SUZAN	9161	153	City Of Chicago Police	$163.16
08/16/2011	BROWN, SUZAN	9161	153	City Of Chicago Police	$12.22
08/16/2011	BROWN, SUZAN	9161	153	City Of Chicago Police	$6.50
08/16/2011	BROWN, SUZAN	9161	153	City Of Chicago Police	$478.26
08/16/2011	BROWN, SUZAN	9161	153	City Of Chicago Police	$2.44
08/21/2011	BROWN, SHARONE	9161		City Of Chicago Police	$6.50
08/21/2011	BROWN, SHARONE	9161		City Of Chicago Police	$6.50
08/21/2011	BROWN, SHARONE	9161		City Of Chicago Police	$71.19
06/25/2011	BROWN, DAVID	9161		City Of Chicago Police	$20.66

Incident Date	Claimant	Rank	Unit of	Insured	Total to be Paid
06/25/2011	BROWN, DAVID	9161		City Of Chicago Police	$6.50
05/11/2009	BROWN JR, HERBERT	9171		City Of Chicago Police	$394.99
05/11/2009	BROWN JR, HERBERT	9171		City Of Chicago Police	$57.40
05/11/2009	BROWN JR, HERBERT	9171		City Of Chicago Police	$137.06
05/11/2009	BROWN JR, HERBERT	9171		City Of Chicago Police	$164.39
05/11/2009	BROWN JR, HERBERT	9171		City Of Chicago Police	$25.45
05/11/2009	BROWN JR, HERBERT	9171		City Of Chicago Police	$18.60
11/07/2011	BROWN JOHNSON, LOLITA	9161	022	City Of Chicago Police	$6.50
11/07/2011	BROWN JOHNSON, LOLITA	9161	022	City Of Chicago Police	$76.74
11/07/2011	BROWN JOHNSON, LOLITA	9161	022	City Of Chicago Police	$3.58
11/07/2011	BROWN JOHNSON, LOLITA	9161	022	City Of Chicago Police	$6.50
11/07/2011	BROWN JOHNSON, LOLITA	9161	022	City Of Chicago Police	$8.29
11/07/2011	BROWN JOHNSON, LOLITA	9161	022	City Of Chicago Police	$206.80
11/07/2011	BROWN JOHNSON, LOLITA	9161	022	City Of Chicago Police	$6.50
11/07/2011	BROWN JOHNSON, LOLITA	9161	022	City Of Chicago Police	$66.35
11/07/2011	BROWN JOHNSON, LOLITA	9161	022	City Of Chicago Police	$6.50
11/07/2011	BROWN JOHNSON, LOLITA	9161	022	City Of Chicago Police	$39.33
04/11/2011	BRIGGS, RUSSELL	9161	011	City Of Chicago Police	$27.27
09/22/2011	BREZINSKI, LARRY	9161	018	City Of Chicago Police	$363.24
09/22/2011	BREZINSKI, LARRY	9161	018	City Of Chicago Police	$4.39
09/22/2011	BREZINSKI, LARRY	9161	018	City Of Chicago Police	$6.50
04/15/2011	BRADLEY, VALENA	9161		City Of Chicago Police	$180.23
04/15/2011	BRADLEY, VALENA	9161		City Of Chicago Police	$6.50
04/15/2011	BRADLEY, VALENA	9161		City Of Chicago Police	$7.32
11/12/2008	BRADFIELD, MARCIA	9161	171	City Of Chicago Police	$6.50
11/12/2008	BRADFIELD, MARCIA	9161	171	City Of Chicago Police	$2.28
05/15/2011	BOROFF, JOSEPH	9161		City Of Chicago Police	$133.59
05/15/2011	BOROFF, JOSEPH	9161		City Of Chicago Police	$13.17
05/15/2011	BOROFF, JOSEPH	9161		City Of Chicago Police	$6.50
05/15/2011	BOROFF, JOSEPH	9161		City Of Chicago Police	$133.59
05/15/2011	BOROFF, JOSEPH	9161		City Of Chicago Police	$13.17
05/15/2011	BOROFF, JOSEPH	9161		City Of Chicago Police	$6.50
05/15/2011	BOROFF, JOSEPH	9161		City Of Chicago Police	$133.59

Incident Date	Claimant	Rank	Unit of	Insured	Total to be Paid
05/15/2011	BOROFF, JOSEPH	9161		City Of Chicago Police	$13.17
05/15/2011	BOROFF, JOSEPH	9161		City Of Chicago Police	$6.50
05/15/2011	BOROFF, JOSEPH	9161		City Of Chicago Police	$133.59
05/15/2011	BOROFF, JOSEPH	9161		City Of Chicago Police	$13.17
05/15/2011	BOROFF, JOSEPH	9161		City Of Chicago Police	$6.50
05/15/2011	BOROFF, JOSEPH	9161		City Of Chicago Police	$133.59
05/15/2011	BOROFF, JOSEPH	9161		City Of Chicago Police	$6.50
05/15/2011	BOROFF, JOSEPH	9161		City Of Chicago Police	$13.17
05/15/2011	BOROFF, JOSEPH	9161		City Of Chicago Police	$133.59
05/15/2011	BOROFF, JOSEPH	9161		City Of Chicago Police	$6.50
05/15/2011	BOROFF, JOSEPH	9161		City Of Chicago Police	$13.17
12/11/2010	BORCHERS, DANIEL	9161	016	City Of Chicago Police	$211.25
12/11/2010	BORCHERS, DANIEL	9161	016	City Of Chicago Police	$30.24
12/11/2010	BORCHERS, DANIEL	9161	016	City Of Chicago Police	$6.50
12/11/2010	BORCHERS, DANIEL	9161	016	City Of Chicago Police	$599.52
12/11/2010	BORCHERS, DANIEL	9161	016	City Of Chicago Police	$20.16
12/11/2010	BORCHERS, DANIEL	9161	016	City Of Chicago Police	$6.50
12/11/2010	BORCHERS, DANIEL	9161	016	City Of Chicago Police	$399.68
12/11/2010	BORCHERS, DANIEL	9161	016	City Of Chicago Police	$6.50
12/11/2010	BORCHERS, DANIEL	9161	016	City Of Chicago Police	$152.66
12/11/2010	BORCHERS, DANIEL	9161	016	City Of Chicago Police	$560.39
12/11/2010	BORCHERS, DANIEL	9161	016	City Of Chicago Police	$28.27
12/11/2010	BORCHERS, DANIEL	9161	016	City Of Chicago Police	$6.50
12/11/2010	BORCHERS, DANIEL	9161	016	City Of Chicago Police	$10.66
12/11/2010	BORCHERS, DANIEL	9161	016	City Of Chicago Police	$6.50
11/12/2011	BONIFAZI, RAFAEL	9161		City Of Chicago Police	$11.52
11/12/2011	BONIFAZI, RAFAEL	9161		City Of Chicago Police	$4.92
11/12/2011	BONIFAZI, RAFAEL	9161		City Of Chicago Police	$6.50
06/20/2011	BOLGER, SCOTT	9158		City Of Chicago Police	$184.94
06/20/2011	BOLGER, SCOTT	9158		City Of Chicago Police	$5.03
06/20/2011	BOLGER, SCOTT	9158		City Of Chicago Police	$4.73
06/20/2011	BOLGER, SCOTT	9158		City Of Chicago Police	$146.62
06/20/2011	BOLGER, SCOTT	9158		City Of Chicago Police	$6.50

Incident Date	Claimant	Rank	Unit of	Insured	Total to be Paid
06/20/2011	BOLGER, SCOTT	9158		City Of Chicago Police	$3.75
06/20/2011	BOLGER, SCOTT	9158		City Of Chicago Police	$147.30
06/20/2011	BOLGER, SCOTT	9158		City Of Chicago Police	$6.50
06/20/2011	BOLGER, SCOTT	9158		City Of Chicago Police	$3.76
06/20/2011	BOLGER, SCOTT	9158		City Of Chicago Police	$466.99
06/20/2011	BOLGER, SCOTT	9158		City Of Chicago Police	$6.50
06/20/2011	BOLGER, SCOTT	9158		City Of Chicago Police	$11.94
06/20/2011	BOLGER, SCOTT	9158		City Of Chicago Police	$196.85
06/20/2011	BOLGER, SCOTT	9158		City Of Chicago Police	$6.50
06/20/2011	BOLGER, SCOTT	9158		City Of Chicago Police	$6.50
04/18/2010	BOJAN, BRYAN	9161	153	City Of Chicago Police	$6.50
01/31/2011	BOGGAN, KIMBERLY	P.O		City Of Chicago Police	$111.46
01/31/2011	BOGGAN, KIMBERLY	P.O		City Of Chicago Police	$16.97
01/31/2011	BOGGAN, KIMBERLY	P.O		City Of Chicago Police	$172.13
01/31/2011	BOGGAN, KIMBERLY	P.O		City Of Chicago Police	$6.50
01/31/2011	BOGGAN, KIMBERLY	P.O		City Of Chicago Police	$16.97
01/31/2011	BOGGAN, KIMBERLY	P.O		City Of Chicago Police	$172.13
01/31/2011	BOGGAN, KIMBERLY	P.O		City Of Chicago Police	$6.50
01/31/2011	BOGGAN, KIMBERLY	P.O		City Of Chicago Police	$16.97
01/31/2011	BOGGAN, KIMBERLY	P.O		City Of Chicago Police	$172.13
01/31/2011	BOGGAN, KIMBERLY	P.O		City Of Chicago Police	$6.50
01/31/2011	BOGGAN, KIMBERLY	P.O		City Of Chicago Police	$16.97
01/31/2011	BOGGAN, KIMBERLY	P.O		City Of Chicago Police	$172.13
01/31/2011	BOGGAN, KIMBERLY	P.O		City Of Chicago Police	$6.50
01/31/2011	BOGGAN, KIMBERLY	P.O		City Of Chicago Police	$16.97
01/31/2011	BOGGAN, KIMBERLY	P.O		City Of Chicago Police	$172.12
01/31/2011	BOGGAN, KIMBERLY	P.O		City Of Chicago Police	$6.50
01/31/2011	BOGGAN, KIMBERLY	P.O		City Of Chicago Police	$16.96
01/31/2011	BOGGAN, KIMBERLY	P.O		City Of Chicago Police	$100.40
01/31/2011	BOGGAN, KIMBERLY	P.O		City Of Chicago Police	$6.50
01/31/2011	BOGGAN, KIMBERLY	P.O		City Of Chicago Police	$1.21
01/31/2011	BOGGAN, KIMBERLY	P.O		City Of Chicago Police	$240.53
01/31/2011	BOGGAN, KIMBERLY	P.O		City Of Chicago Police	$6.50

Incident Date	Claimant	Rank	Unit of	Insured	Total to be Paid
01/31/2011	BOGGAN, KIMBERLY	P.O		City Of Chicago Police	$2.91
01/31/2011	BOGGAN, KIMBERLY	P.O		City Of Chicago Police	$172.13
01/31/2011	BOGGAN, KIMBERLY	P.O		City Of Chicago Police	$6.50
01/31/2011	BOGGAN, KIMBERLY	P.O		City Of Chicago Police	$88.26
07/17/2011	BOARDMAN, DONALD	9161		City Of Chicago Police	$10.89
07/17/2011	BOARDMAN, DONALD	9161		City Of Chicago Police	$120.75
07/17/2011	BOARDMAN, DONALD	9161		City Of Chicago Police	$6.50
07/17/2011	BOARDMAN, DONALD	9161		City Of Chicago Police	$11.91
07/17/2011	BOARDMAN, DONALD	9161		City Of Chicago Police	$120.75
07/17/2011	BOARDMAN, DONALD	9161		City Of Chicago Police	$6.50
07/17/2011	BOARDMAN, DONALD	9161		City Of Chicago Police	$11.90
07/17/2011	BOARDMAN, DONALD	9161		City Of Chicago Police	$110.47
07/17/2011	BOARDMAN, DONALD	9161		City Of Chicago Police	$6.50
07/17/2011	BOARDMAN, DONALD	9161		City Of Chicago Police	$10.89
07/17/2011	BOARDMAN, DONALD	9161		City Of Chicago Police	$110.47
07/17/2011	BOARDMAN, DONALD	9161		City Of Chicago Police	$6.50
09/13/2011	BLESSING, LIZETTE	9161		City Of Chicago Police	$982.17
09/13/2011	BLESSING, LIZETTE	9161		City Of Chicago Police	$6.50
02/07/2011	BLAYDES, CURTIS		253	City Of Chicago Police	$337.86
02/07/2011	BLAYDES, CURTIS		253	City Of Chicago Police	$6.50
02/07/2011	BLAYDES, CURTIS		253	City Of Chicago Police	$13.72
02/07/2011	BLAYDES, CURTIS		253	City Of Chicago Police	$112.14
02/07/2011	BLAYDES, CURTIS		253	City Of Chicago Police	$6.50
02/07/2011	BLAYDES, CURTIS		253	City Of Chicago Police	$4.55
02/07/2011	BLAYDES, CURTIS		253	City Of Chicago Police	$6.28
02/07/2011	BLAYDES, CURTIS		253	City Of Chicago Police	$154.59
02/07/2011	BLAYDES, CURTIS		253	City Of Chicago Police	$6.50
10/08/2011	BLAIR, SCOTT	9161		City Of Chicago Police	$1.75
10/08/2011	BLAIR, SCOTT	9161		City Of Chicago Police	$6.50
10/08/2011	BLAIR, SCOTT	9161		City Of Chicago Police	$6.50
10/08/2011	BLAIR, SCOTT	9161		City Of Chicago Police	$5.05
10/08/2011	BLAIR, SCOTT	9161		City Of Chicago Police	$197.50
10/08/2011	BLAIR, SCOTT	9161		City Of Chicago Police	$6.50

Incident Date	Claimant	Rank	Unit of	Insured	Total to be Paid
10/08/2011	BLAIR, SCOTT	9161		City Of Chicago Police	$5.05
10/08/2011	BLAIR, SCOTT	9161		City Of Chicago Police	$197.50
10/08/2011	BLAIR, SCOTT	9161		City Of Chicago Police	$144.54
10/08/2011	BLAIR, SCOTT	9161		City Of Chicago Police	$2.69
10/08/2011	BLAIR, SCOTT	9161		City Of Chicago Police	$6.50
10/08/2011	BLAIR, SCOTT	9161		City Of Chicago Police	$222.41
10/08/2011	BLAIR, SCOTT	9161		City Of Chicago Police	$197.50
10/08/2011	BLAIR, SCOTT	9161		City Of Chicago Police	$197.50
10/08/2011	BLAIR, SCOTT	9161		City Of Chicago Police	$6.50
10/08/2011	BLAIR, SCOTT	9161		City Of Chicago Police	$5.05
10/08/2011	BLAIR, SCOTT	9161		City Of Chicago Police	$240.44
10/08/2011	BLAIR, SCOTT	9161		City Of Chicago Police	$6.50
10/08/2011	BLAIR, SCOTT	9161		City Of Chicago Police	$6.14
10/08/2011	BLAIR, SCOTT	9161		City Of Chicago Police	$197.50
10/08/2011	BLAIR, SCOTT	9161		City Of Chicago Police	$6.50
10/08/2011	BLAIR, SCOTT	9161		City Of Chicago Police	$5.05
10/08/2011	BLAIR, SCOTT	9161		City Of Chicago Police	$197.50
10/08/2011	BLAIR, SCOTT	9161		City Of Chicago Police	$6.50
10/08/2011	BLAIR, SCOTT	9161		City Of Chicago Police	$5.05
10/08/2011	BLAIR, SCOTT	9161		City Of Chicago Police	$6.50
10/08/2011	BLAIR, SCOTT	9161		City Of Chicago Police	$44.73
10/08/2011	BLAIR, SCOTT	9161		City Of Chicago Police	$149.42
10/08/2011	BLAIR, SCOTT	9161		City Of Chicago Police	$6.50
10/08/2011	BLAIR, SCOTT	9161		City Of Chicago Police	$5.05
10/08/2011	BLAIR, SCOTT	9161		City Of Chicago Police	$6.50
10/08/2011	BLAIR, SCOTT	9161		City Of Chicago Police	$5.05
10/08/2011	BLAIR, SCOTT	9161		City Of Chicago Police	$196.50
10/08/2011	BLAIR, SCOTT	9161		City Of Chicago Police	$6.50
10/08/2011	BLAIR, SCOTT	9161		City Of Chicago Police	$15.07
10/08/2011	BLAIR, SCOTT	9161		City Of Chicago Police	$6.50
10/08/2011	BLAIR, SCOTT	9161		City Of Chicago Police	$12.56
10/08/2011	BLAIR, SCOTT	9161		City Of Chicago Police	$197.50
10/08/2011	BLACK, MICHAEL	9161	016	City Of Chicago Police	$89.83

Incident Date	Claimant	Rank	Unit of	Insured	Total to be Paid
10/08/2011	BLACK, MICHAEL	9161	016	City Of Chicago Police	$115.20
10/08/2011	BLACK, MICHAEL	9161	016	City Of Chicago Police	$6.50
10/08/2011	BLACK, MICHAEL	9161	016	City Of Chicago Police	$600.00
10/08/2011	BLACK, MICHAEL	9161	016	City Of Chicago Police	$3.65
10/08/2011	BLACK, MICHAEL	9161	016	City Of Chicago Police	$6.50
10/21/2011	BINFA, DANIEL	9161		City Of Chicago Police	$174.67
10/21/2011	BINFA, DANIEL	9161		City Of Chicago Police	$6.50
10/21/2011	BINFA, DANIEL	9161		City Of Chicago Police	$18.00
10/21/2011	BINFA, DANIEL	9161		City Of Chicago Police	$6.50
08/12/2010	BILES, ELGIN	9161		City Of Chicago Police	$7.82
08/12/2010	BILES, ELGIN	9161		City Of Chicago Police	$837.00
08/12/2010	BILES, ELGIN	9161		City Of Chicago Police	$6.50
08/12/2010	BILES, ELGIN	9161		City Of Chicago Police	$21.39
08/12/2010	BILES, ELGIN	9161		City Of Chicago Police	$6.50
08/12/2010	BILES, ELGIN	9161		City Of Chicago Police	$306.00
08/12/2010	BILES, ELGIN	9161		City Of Chicago Police	$5.77
08/12/2010	BILES, ELGIN	9161		City Of Chicago Police	$225.90
08/12/2010	BILES, ELGIN	9161		City Of Chicago Police	$6.50
10/24/2011	BIEZE, DANIEL	9161	020	City Of Chicago Police	$6.50
10/24/2011	BIEZE, DANIEL	9161	020	City Of Chicago Police	$9.81
10/24/2011	BIEZE, DANIEL	9161	020	City Of Chicago Police	$6.50
10/24/2011	BIEZE, DANIEL	9161	020	City Of Chicago Police	$176.14
10/24/2011	BIEZE, DANIEL	9161	020	City Of Chicago Police	$280.03
10/24/2011	BIEZE, DANIEL	9161	020	City Of Chicago Police	$383.85
10/31/2011	BETTS, BENITA	9161	007	City Of Chicago Police	$6.50
03/30/2011	BERNICHIO, MICHAEL	9161		City Of Chicago Police	$29.15
09/11/2011	BERNICHIO, MICHAEL	9161		City Of Chicago Police	$6.50
09/11/2011	BERNICHIO, MICHAEL	9161		City Of Chicago Police	$113.75
09/11/2011	BERNICHIO, MICHAEL	9161		City Of Chicago Police	$6.50
09/11/2011	BERNICHIO, MICHAEL	9161		City Of Chicago Police	$799.28
09/11/2011	BERNICHIO, MICHAEL	9161		City Of Chicago Police	$6.50
08/02/2011	BERGADON, CORRIE	9161	016	City Of Chicago Police	$6.50
08/02/2011	BERGADON, CORRIE	9161	016	City Of Chicago Police	$6.50

Incident Date	Claimant	Rank	Unit of	Insured	Total to be Paid
08/02/2011	BERGADON, CORRIE	9161	016	City Of Chicago Police	$62.39
08/02/2011	BERGADON, CORRIE	9161	016	City Of Chicago Police	$117.96
08/02/2011	BERGADON, CORRIE	9161	016	City Of Chicago Police	$6.50
08/02/2011	BERGADON, CORRIE	9161	016	City Of Chicago Police	$1.73
08/02/2011	BERGADON, CORRIE	9161	016	City Of Chicago Police	$165.55
08/02/2011	BERGADON, CORRIE	9161	016	City Of Chicago Police	$6.50
08/02/2011	BERGADON, CORRIE	9161	016	City Of Chicago Police	$2.43
08/02/2011	BERGADON, CORRIE	9161	016	City Of Chicago Police	$157.28
08/02/2011	BERGADON, CORRIE	9161	016	City Of Chicago Police	$0.92
08/02/2011	BERGADON, CORRIE	9161	016	City Of Chicago Police	$2.31
08/02/2011	BERGADON, CORRIE	9161	016	City Of Chicago Police	$165.55
08/02/2011	BERGADON, CORRIE	9161	016	City Of Chicago Police	$6.50
08/02/2011	BERGADON, CORRIE	9161	016	City Of Chicago Police	$2.43
08/02/2011	BERGADON, CORRIE	9161	016	City Of Chicago Police	$748.59
08/02/2011	BERGADON, CORRIE	9161	016	City Of Chicago Police	$6.50
08/02/2011	BERGADON, CORRIE	9161	016	City Of Chicago Police	$10.99
04/17/2010	BELL, KANETHA	9161	003	City Of Chicago Police	$10.64
11/06/2011	BELCHER, JESSE	9161		City Of Chicago Police	$6.50
11/06/2011	BELCHER, JESSE	9161		City Of Chicago Police	$69.00
04/09/2011	BEHREND, DONNA	9161	012	City Of Chicago Police	$6.50
04/09/2011	BEHREND, DONNA	9161	012	City Of Chicago Police	$11.90
04/09/2011	BEHREND, DONNA	9161	012	City Of Chicago Police	$570.72
04/09/2011	BEHREND, DONNA	9161	012	City Of Chicago Police	$6.50
04/09/2011	BEHREND, DONNA	9161	012	City Of Chicago Police	$14.58
04/09/2011	BEHREND, DONNA	9161	012	City Of Chicago Police	$472.95
04/09/2011	BEHREND, DONNA	9161	012	City Of Chicago Police	$6.50
04/09/2011	BEHREND, DONNA	9161	012	City Of Chicago Police	$12.08
04/09/2011	BEHREND, DONNA	9161	012	City Of Chicago Police	$6.50
04/09/2011	BEHREND, DONNA	9161	012	City Of Chicago Police	$10.73
04/09/2011	BEHREND, DONNA	9161	012	City Of Chicago Police	$208.00
04/09/2011	BEHREND, DONNA	9161	012	City Of Chicago Police	$340.10
04/09/2011	BEHREND, DONNA	9161	012	City Of Chicago Police	$6.50
04/09/2011	BEHREND, DONNA	9161	012	City Of Chicago Police	$14.11

Incident Date	Claimant	Rank	Unit of	Insured	Total to be Paid
04/09/2011	BEHREND, DONNA	9161	012	City Of Chicago Police	$340.10
04/09/2011	BEHREND, DONNA	9161	012	City Of Chicago Police	$6.50
04/09/2011	BEHREND, DONNA	9161	012	City Of Chicago Police	$14.11
04/09/2011	BEHREND, DONNA	9161	012	City Of Chicago Police	$554.84
04/09/2011	BEHREND, DONNA	9161	012	City Of Chicago Police	$6.50
04/09/2011	BEHREND, DONNA	9161	012	City Of Chicago Police	$14.18
04/09/2011	BEHREND, DONNA	9161	012	City Of Chicago Police	$466.36
11/23/2010	BEDNAREK, RICHARD	9171	006	City Of Chicago Police	$61.65
11/23/2010	BEDNAREK, RICHARD	9171	006	City Of Chicago Police	$6.50
10/09/2011	BEDIA, ALFRED	9161		City Of Chicago Police	$6.50
10/09/2011	BEDIA, ALFRED	9161		City Of Chicago Police	$54.31
10/09/2011	BEDIA, ALFRED	9161		City Of Chicago Police	$6.50
10/09/2011	BEDIA, ALFRED	9161		City Of Chicago Police	$63.85
10/09/2011	BEDIA, ALFRED	9161		City Of Chicago Police	$6.50
10/09/2011	BEDIA, ALFRED	9161		City Of Chicago Police	$54.31
01/14/2011	BEALS, TAMIKO	3286	157	City Of Chicago Police	$181.30
01/14/2011	BEALS, TAMIKO	3286	157	City Of Chicago Police	$1.65
01/14/2011	BEALS, TAMIKO	3286	157	City Of Chicago Police	$6.50
01/14/2011	BEALS, TAMIKO	3286	157	City Of Chicago Police	$135.97
01/14/2011	BEALS, TAMIKO	3286	157	City Of Chicago Police	$3.30
01/14/2011	BEALS, TAMIKO	3286	157	City Of Chicago Police	$6.50
01/14/2011	BEALS, TAMIKO	3286	157	City Of Chicago Police	$271.94
01/14/2011	BEALS, TAMIKO	3286	157	City Of Chicago Police	$4.40
01/14/2011	BEALS, TAMIKO	3286	157	City Of Chicago Police	$6.50
01/14/2011	BEALS, TAMIKO	3286	157	City Of Chicago Police	$362.58
01/14/2011	BEALS, TAMIKO	3286	157	City Of Chicago Police	$2.20
01/14/2011	BEALS, TAMIKO	3286	157	City Of Chicago Police	$6.50
01/14/2011	BEALS, TAMIKO	3286	157	City Of Chicago Police	$181.29
01/14/2011	BEALS, TAMIKO	3286	157	City Of Chicago Police	$0.02
01/14/2011	BEALS, TAMIKO	3286	157	City Of Chicago Police	$6.50
01/14/2011	BEALS, TAMIKO	3286	157	City Of Chicago Police	$181.30
01/14/2011	BEALS, TAMIKO	3286	157	City Of Chicago Police	$6.50
01/14/2011	BEALS, TAMIKO	3286	157	City Of Chicago Police	$2.20

Incident Date	Claimant	Rank	Unit of	Insured	Total to be Paid
01/14/2011	BEALS, TAMIKO	3286	157	City Of Chicago Police	$181.29
01/14/2011	BEALS, TAMIKO	3286	157	City Of Chicago Police	$6.50
01/14/2011	BEALS, TAMIKO	3286	157	City Of Chicago Police	$2.20
01/14/2011	BEALS, TAMIKO	3286	157	City Of Chicago Police	$182.68
01/14/2011	BEALS, TAMIKO	3286	157	City Of Chicago Police	$6.50
01/14/2011	BEALS, TAMIKO	3286	157	City Of Chicago Police	$2.21
01/14/2011	BEALS, TAMIKO	3286	157	City Of Chicago Police	$6.50
01/14/2011	BEALS, TAMIKO	3286	157	City Of Chicago Police	$2.20
01/14/2011	BEALS, TAMIKO	3286	157	City Of Chicago Police	$181.29
01/14/2011	BEALS, TAMIKO	3286	157	City Of Chicago Police	$6.50
01/14/2011	BEALS, TAMIKO	3286	157	City Of Chicago Police	$2.20
01/14/2011	BEALS, TAMIKO	3286	157	City Of Chicago Police	$181.29
01/14/2011	BEALS, TAMIKO	3286	157	City Of Chicago Police	$6.50
01/14/2011	BEALS, TAMIKO	3286	157	City Of Chicago Police	$2.20
01/14/2011	BEALS, TAMIKO	3286	157	City Of Chicago Police	$181.29
01/14/2011	BEALS, TAMIKO	3286	157	City Of Chicago Police	$6.50
01/14/2011	BEALS, TAMIKO	3286	157	City Of Chicago Police	$2.20
01/14/2011	BEALS, TAMIKO	3286	157	City Of Chicago Police	$153.41
01/14/2011	BEALS, TAMIKO	3286	157	City Of Chicago Police	$6.50
01/14/2011	BEALS, TAMIKO	3286	157	City Of Chicago Police	$1.86
01/14/2011	BEALS, TAMIKO	3286	157	City Of Chicago Police	$1.60
10/06/2011	BEAL, CAROL	9161		City Of Chicago Police	$6.50
10/06/2011	BEAL, CAROL	9161		City Of Chicago Police	$1.00
10/06/2011	BEAL, CAROL	9161		City Of Chicago Police	$0.33
10/06/2011	BEAL, CAROL	9161		City Of Chicago Police	$165.45
10/06/2011	BEAL, CAROL	9161		City Of Chicago Police	$6.50
10/06/2011	BEAL, CAROL	9161		City Of Chicago Police	$0.78
10/06/2011	BEAL, CAROL	9161		City Of Chicago Police	$212.21
10/06/2011	BEAL, CAROL	9161		City Of Chicago Police	$6.50
10/06/2011	BEAL, CAROL	9161		City Of Chicago Police	$0.33
10/06/2011	BEAL, CAROL	9161		City Of Chicago Police	$6.50
10/06/2011	BEAL, CAROL	9161		City Of Chicago Police	$69.77
10/06/2011	BEAL, CAROL	9161		City Of Chicago Police	$1.91

Incident Date	Claimant	Rank	Unit of	Insured	Total to be Paid
10/06/2011	BEAL, CAROL	9161		City Of Chicago Police	$6.50
10/06/2011	BEAL, CAROL	9161		City Of Chicago Police	$405.73
10/06/2011	BEAL, CAROL	9161		City Of Chicago Police	$69.77
11/11/2010	BATZER, ZOE	9161	044	City Of Chicago Police	$13.17
11/11/2010	BATZER, ZOE	9161	044	City Of Chicago Police	$6.50
11/11/2010	BATZER, ZOE	9161	044	City Of Chicago Police	$133.59
11/11/2010	BATZER, ZOE	9161	044	City Of Chicago Police	$13.17
11/11/2010	BATZER, ZOE	9161	044	City Of Chicago Police	$133.58
11/11/2010	BATZER, ZOE	9161	044	City Of Chicago Police	$6.50
11/11/2010	BATZER, ZOE	9161	044	City Of Chicago Police	$13.16
11/11/2010	BATZER, ZOE	9161	044	City Of Chicago Police	$133.59
11/11/2010	BATZER, ZOE	9161	044	City Of Chicago Police	$6.50
11/11/2010	BATZER, ZOE	9161	044	City Of Chicago Police	$13.17
11/11/2010	BATZER, ZOE	9161	044	City Of Chicago Police	$133.58
11/11/2010	BATZER, ZOE	9161	044	City Of Chicago Police	$6.50
11/11/2010	BATZER, ZOE	9161	044	City Of Chicago Police	$13.16
11/11/2010	BATZER, ZOE	9161	044	City Of Chicago Police	$133.59
11/11/2010	BATZER, ZOE	9161	044	City Of Chicago Police	$6.50
11/19/2009	BATES, JACQUELYN	9161	123	City Of Chicago Police	$6.50
11/19/2009	BATES, JACQUELYN	9161	123	City Of Chicago Police	$422.07
11/19/2009	BATES, JACQUELYN	9161	123	City Of Chicago Police	$6.50
11/19/2009	BATES, JACQUELYN	9161	123	City Of Chicago Police	$639.58
05/31/2011	BASILE, MICHAEL	9161	153	City Of Chicago Police	$472.80
05/31/2011	BASILE, MICHAEL	9161	153	City Of Chicago Police	$19.19
05/31/2011	BASILE, MICHAEL	9161	153	City Of Chicago Police	$6.50
02/19/2010	BARNES, THOMAS	9161		City Of Chicago Police	$82.97
02/19/2010	BARNES, THOMAS	9161		City Of Chicago Police	$0.45
02/19/2010	BARNES, THOMAS	9161		City Of Chicago Police	$6.50
10/19/2011	BARAK, JOHN	9161	006	City Of Chicago Police	$6.50
11/02/2011	BAR, PAUL	9161		City Of Chicago Police	$6.50
11/02/2011	BAR, PAUL	9161		City Of Chicago Police	$6.50
12/22/2009	BAQAI, FARAH	9161		City Of Chicago Police	$6.50
12/22/2009	BAQAI, FARAH	9161		City Of Chicago Police	$110.00

Incident Date	Claimant	Rank	Unit of	Insured	Total to be Paid
07/25/2011	BANSLEY, JAMES	9161		City Of Chicago Police	$6.50
10/13/2011	BANSLEY, JAMES	9161		City Of Chicago Police	$6.50
10/13/2011	BANSLEY, JAMES	9161		City Of Chicago Police	$1.28
10/13/2011	BANSLEY, JAMES	9161		City Of Chicago Police	$105.98
01/15/2010	BALASZ, TIMOTHY	9161		City Of Chicago Police	$6.50
01/15/2010	BALASZ, TIMOTHY	9161		City Of Chicago Police	$6.50
01/15/2010	BALASZ, TIMOTHY	9161		City Of Chicago Police	$133.59
01/15/2010	BALASZ, TIMOTHY	9161		City Of Chicago Police	$166.98
01/15/2010	BALASZ, TIMOTHY	9161		City Of Chicago Police	$6.50
01/15/2010	BALASZ, TIMOTHY	9161		City Of Chicago Police	$16.46
01/15/2010	BALASZ, TIMOTHY	9161		City Of Chicago Police	$100.19
01/15/2010	BALASZ, TIMOTHY	9161		City Of Chicago Police	$6.50
01/15/2010	BALASZ, TIMOTHY	9161		City Of Chicago Police	$9.87
01/15/2010	BALASZ, TIMOTHY	9161		City Of Chicago Police	$133.59
01/15/2010	BALASZ, TIMOTHY	9161		City Of Chicago Police	$6.50
01/15/2010	BALASZ, TIMOTHY	9161		City Of Chicago Police	$13.17
01/15/2010	BALASZ, TIMOTHY	9161		City Of Chicago Police	$335.75
01/15/2010	BALASZ, TIMOTHY	9161		City Of Chicago Police	$6.50
01/15/2010	BALASZ, TIMOTHY	9161		City Of Chicago Police	$13.63
01/15/2010	BALASZ, TIMOTHY	9161		City Of Chicago Police	$166.98
01/15/2010	BALASZ, TIMOTHY	9161		City Of Chicago Police	$6.50
01/15/2010	BALASZ, TIMOTHY	9161		City Of Chicago Police	$16.46
01/15/2010	BALASZ, TIMOTHY	9161		City Of Chicago Police	$133.59
01/15/2010	BALASZ, TIMOTHY	9161		City Of Chicago Police	$6.50
01/15/2010	BALASZ, TIMOTHY	9161		City Of Chicago Police	$13.17
01/15/2010	BALASZ, TIMOTHY	9161		City Of Chicago Police	$166.98
01/15/2010	BALASZ, TIMOTHY	9161		City Of Chicago Police	$6.50

Incident Date	Claimant	Rank	Unit of	Insured	Total to be Paid
01/15/2010	BALASZ, TIMOTHY	9161		City Of Chicago Police	$16.46
01/15/2010	BALASZ, TIMOTHY	9161		City Of Chicago Police	$133.59
01/15/2010	BALASZ, TIMOTHY	9161		City Of Chicago Police	$6.50
01/15/2010	BALASZ, TIMOTHY	9161		City Of Chicago Police	$13.17
01/15/2010	BALASZ, TIMOTHY	9161		City Of Chicago Police	$408.87
01/15/2010	BALASZ, TIMOTHY	9161		City Of Chicago Police	$13.17
08/18/2010	BAKER, TAMMY	9161		City Of Chicago Police	$66.05
08/18/2010	BAKER, TAMMY	9161		City Of Chicago Police	$6.50
08/18/2010	BAKER, TAMMY	9161		City Of Chicago Police	$88.06
08/18/2010	BAKER, TAMMY	9161		City Of Chicago Police	$6.50
08/06/2011	BABICZ, ANTHONY	9161		City Of Chicago Police	$18.23
08/06/2011	BABICZ, ANTHONY	9161		City Of Chicago Police	$166.99
08/06/2011	BABICZ, ANTHONY	9161		City Of Chicago Police	$6.50
08/06/2011	BABICZ, ANTHONY	9161		City Of Chicago Police	$16.46
08/06/2011	BABICZ, ANTHONY	9161		City Of Chicago Police	$187.55
08/06/2011	BABICZ, ANTHONY	9161		City Of Chicago Police	$6.50
08/06/2011	BABICZ, ANTHONY	9161		City Of Chicago Police	$18.49
08/06/2011	BABICZ, ANTHONY	9161		City Of Chicago Police	$166.99
08/06/2011	BABICZ, ANTHONY	9161		City Of Chicago Police	$6.50
08/06/2011	BABICZ, ANTHONY	9161		City Of Chicago Police	$16.46
08/06/2011	BABICZ, ANTHONY	9161		City Of Chicago Police	$133.59
08/06/2011	BABICZ, ANTHONY	9161		City Of Chicago Police	$6.50
08/06/2011	BABICZ, ANTHONY	9161		City Of Chicago Police	$13.17
08/06/2011	BABICZ, ANTHONY	9161		City Of Chicago Police	$166.99
08/06/2011	BABICZ, ANTHONY	9161		City Of Chicago Police	$6.50
08/06/2011	BABICZ, ANTHONY	9161		City Of Chicago Police	$16.46
08/06/2011	BABICZ, ANTHONY	9161		City Of Chicago Police	$133.59
08/06/2011	BABICZ, ANTHONY	9161		City Of Chicago Police	$6.50
08/06/2011	BABICZ, ANTHONY	9161		City Of Chicago Police	$13.17
08/06/2011	BABICZ, ANTHONY	9161		City Of Chicago Police	$154.15
08/06/2011	BABICZ, ANTHONY	9161		City Of Chicago Police	$6.50
08/06/2011	BABICZ, ANTHONY	9161		City Of Chicago Police	$15.20
08/06/2011	BABICZ, ANTHONY	9161		City Of Chicago Police	$184.97

Incident Date	Claimant	Rank	Unit of	Insured	Total to be Paid
08/06/2011	BABICZ, ANTHONY	9161		City Of Chicago Police	$6.50
05/13/1996	Ayangoke-Dorsey, Consandra	P	00005	City Of Chicago Police	$11.32
05/13/1996	Ayangoke-Dorsey, Consandra	P	00005	City Of Chicago Police	$6.50
05/13/1996	Ayangoke-Dorsey, Consandra	P	00005	City Of Chicago Police	$28.41
05/13/1996	Ayangoke-Dorsey, Consandra	P	00005	City Of Chicago Police	$6.50
05/13/1996	Ayangoke-Dorsey, Consandra	P	00005	City Of Chicago Police	$0.29
09/17/2011	AYLWARD, PATRICK	9171	015	City Of Chicago Police	$371.88
09/17/2011	AYLWARD, PATRICK	9171	015	City Of Chicago Police	$6.50
09/17/2011	AYLWARD, PATRICK	9171	015	City Of Chicago Police	$9.50
09/17/2011	AYLWARD, PATRICK	9171	015	City Of Chicago Police	$190.24
09/17/2011	AYLWARD, PATRICK	9171	015	City Of Chicago Police	$6.50
09/17/2011	AYLWARD, PATRICK	9171	015	City Of Chicago Police	$4.86
08/05/2011	AXIUM, JACK	9171	013	City Of Chicago Police	$225.06
08/05/2011	AXIUM, JACK	9171	013	City Of Chicago Police	$2.22
08/05/2011	AXIUM, JACK	9171	013	City Of Chicago Police	$3.30
08/05/2011	AXIUM, JACK	9171	013	City Of Chicago Police	$124.16
08/05/2011	AXIUM, JACK	9171	013	City Of Chicago Police	$6.50
08/05/2011	AXIUM, JACK	9171	013	City Of Chicago Police	$1.82
08/05/2011	AXIUM, JACK	9171	013	City Of Chicago Police	$2.50
08/05/2011	AXIUM, JACK	9171	013	City Of Chicago Police	$6.50
08/05/2011	AXIUM, JACK	9171	013	City Of Chicago Police	$0.04
08/05/2011	AXIUM, JACK	9171	013	City Of Chicago Police	$169.91
08/05/2011	AXIUM, JACK	9171	013	City Of Chicago Police	$6.50
08/05/2011	AXIUM, JACK	9171	013	City Of Chicago Police	$2.50
08/05/2011	AXIUM, JACK	9171	013	City Of Chicago Police	$151.77
08/05/2011	AXIUM, JACK	9171	013	City Of Chicago Police	$6.50
08/05/2011	AXIUM, JACK	9171	013	City Of Chicago Police	$2.22

Incident Date	Claimant	Rank	Unit of	Insured	Total to be Paid
08/05/2011	AXIUM, JACK	9171	013	City Of Chicago Police	$124.16
08/05/2011	AXIUM, JACK	9171	013	City Of Chicago Police	$6.50
08/05/2011	AXIUM, JACK	9171	013	City Of Chicago Police	$1.82
08/05/2011	AXIUM, JACK	9171	013	City Of Chicago Police	$151.77
08/05/2011	AXIUM, JACK	9171	013	City Of Chicago Police	$6.50
08/05/2011	AXIUM, JACK	9171	013	City Of Chicago Police	$6.50
07/13/2011	AVILA, MARIO	9161		City Of Chicago Police	$225.41
07/13/2011	AVILA, MARIO	9161		City Of Chicago Police	$6.50
07/25/2011	AVALOS, JAVIER	9161	010	City Of Chicago Police	$6.50
07/25/2011	AVALOS, JAVIER	9161	010	City Of Chicago Police	$698.25
07/25/2011	AVALOS, JAVIER	9161	010	City Of Chicago Police	$8.80
09/26/2010	ASCENCIO, RAMON			City Of Chicago Police	$100.13
09/26/2010	ASCENCIO, RAMON			City Of Chicago Police	$4.06
09/26/2010	ASCENCIO, RAMON			City Of Chicago Police	$6.50
08/17/2010	ARMSTRONG, DERRICK			City Of Chicago Police	$450.82
08/17/2010	ARMSTRONG, DERRICK			City Of Chicago Police	$6.50
08/17/2010	ARMSTRONG, DERRICK			City Of Chicago Police	$6.50
05/23/2011	ARJONA, JUAN	9206	377	City Of Chicago Police	$18.00
05/23/2011	ARJONA, JUAN	9206	377	City Of Chicago Police	$6.50
05/23/2011	ARJONA, JUAN	9206	377	City Of Chicago Police	$7.38
05/23/2011	ARJONA, JUAN	9206	377	City Of Chicago Police	$234.00
05/23/2011	ARJONA, JUAN	9206	377	City Of Chicago Police	$6.50
05/23/2011	ARJONA, JUAN	9206	377	City Of Chicago Police	$5.98
05/23/2011	ARJONA, JUAN	9206	377	City Of Chicago Police	$518.94
05/23/2011	ARJONA, JUAN	9206	377	City Of Chicago Police	$6.50
05/23/2011	ARJONA, JUAN	9206	377	City Of Chicago Police	$13.26
05/23/2011	ARJONA, JUAN	9206	377	City Of Chicago Police	$288.90
05/23/2011	ARJONA, JUAN	9206	377	City Of Chicago Police	$6.50
05/23/2011	ARJONA, JUAN	9206	377	City Of Chicago Police	$23.04
05/23/2011	ARJONA, JUAN	9206	377	City Of Chicago Police	$6.50
05/23/2011	ARJONA, JUAN	9206	377	City Of Chicago Police	$901.50
05/23/2011	ARJONA, JUAN	9206	377	City Of Chicago Police	$0.46
05/08/2011	ANGELO, DEAN	9161	044	City Of Chicago Police	$165.55

Incident Date	Claimant	Rank	Unit of	Insured	Total to be Paid
05/08/2011	ANGELO, DEAN	9161	044	City Of Chicago Police	$6.50
05/08/2011	ANGELO, DEAN	9161	044	City Of Chicago Police	$0.92
05/08/2011	ANGELO, DEAN	9161	044	City Of Chicago Police	$6.50
05/08/2011	ANGELO, DEAN	9161	044	City Of Chicago Police	$2.43
05/08/2011	ANGELO, DEAN	9161	044	City Of Chicago Police	$165.55
05/08/2011	ANGELO, DEAN	9161	044	City Of Chicago Police	$6.50
05/08/2011	ANGELO, DEAN	9161	044	City Of Chicago Police	$2.43
05/08/2011	ANGELO, DEAN	9161	044	City Of Chicago Police	$163.48
05/08/2011	ANGELO, DEAN	9161	044	City Of Chicago Police	$6.50
05/08/2011	ANGELO, DEAN	9161	044	City Of Chicago Police	$2.40
05/08/2011	ANGELO, DEAN	9161	044	City Of Chicago Police	$6.50
05/08/2011	ANGELO, DEAN	9161	044	City Of Chicago Police	$2.43
05/08/2011	ANGELO, DEAN	9161	044	City Of Chicago Police	$163.48
05/08/2011	ANGELO, DEAN	9161	044	City Of Chicago Police	$6.50
05/08/2011	ANGELO, DEAN	9161	044	City Of Chicago Police	$2.40
05/08/2011	ANGELO, DEAN	9161	044	City Of Chicago Police	$165.55
05/08/2011	ANGELO, DEAN	9161	044	City Of Chicago Police	$62.39
06/03/2009	ANDREWS, PATRICK	9161	020	City Of Chicago Police	$184.64
06/03/2009	ANDREWS, PATRICK	9161	020	City Of Chicago Police	$96.80
06/03/2009	ANDREWS, PATRICK	9161	020	City Of Chicago Police	$65.46
03/25/2011	ALVAREZ, JOSE	9161	044	City Of Chicago Police	$6.06
03/25/2011	ALVAREZ, JOSE	9161	044	City Of Chicago Police	$6.50
03/25/2011	ALVAREZ, JOSE	9161	044	City Of Chicago Police	$502.06
06/24/2011	ALLEN, GLORIA	9161		City Of Chicago Police	$0.82
06/24/2011	ALLEN, GLORIA	9161		City Of Chicago Police	$6.50
06/24/2011	ALLEN, GLORIA	9161		City Of Chicago Police	$67.63
08/26/2011	ALLEN, DENOTRA	9161	021	City Of Chicago Police	$6.50
08/26/2011	ALLEN, DENOTRA	9161	021	City Of Chicago Police	$3.02
08/26/2011	ALLEN, DENOTRA	9161	021	City Of Chicago Police	$251.00
08/26/2011	ALLEN, DENOTRA	9161	021	City Of Chicago Police	$2.02
08/26/2011	ALLEN, DENOTRA	9161	021	City Of Chicago Police	$6.50
08/26/2011	ALLEN, DENOTRA	9161	021	City Of Chicago Police	$167.33
08/26/2011	ALLEN, DENOTRA	9161	021	City Of Chicago Police	$2.00

Incident Date	Claimant	Rank	Unit of	Insured	Total to be Paid
08/26/2011	ALLEN, DENOTRA	9161	021	City Of Chicago Police	$6.50
08/26/2011	ALLEN, DENOTRA	9161	021	City Of Chicago Police	$164.20
08/26/2011	ALLEN, DENOTRA	9161	021	City Of Chicago Police	$80.50
08/26/2011	ALLEN, DENOTRA	9161	021	City Of Chicago Police	$6.50
08/26/2011	ALLEN, DENOTRA	9161	021	City Of Chicago Police	$600.00
08/26/2011	ALLEN, DENOTRA	9161	021	City Of Chicago Police	$58.57
08/26/2011	ALLEN, DENOTRA	9161	021	City Of Chicago Police	$6.50
08/26/2011	ALLEN, DENOTRA	9161	021	City Of Chicago Police	$0.71
08/11/2011	ALI, MOHAMMED	9161	153	City Of Chicago Police	$6.50
08/11/2011	ALI, MOHAMMED	9161	153	City Of Chicago Police	$93.00
08/11/2011	ALI, MOHAMMED	9161	153	City Of Chicago Police	$6.50
08/11/2011	ALI, MOHAMMED	9161	153	City Of Chicago Police	$88.07
08/11/2011	ALI, MOHAMMED	9161	153	City Of Chicago Police	$10.34
08/11/2011	ALI, MOHAMMED	9161	153	City Of Chicago Police	$6.13
08/11/2011	ALI, MOHAMMED	9161	153	City Of Chicago Police	$6.50
08/11/2011	ALI, MOHAMMED	9161	153	City Of Chicago Police	$6.50
05/28/2011	ALI, JAVED	9161		City Of Chicago Police	$6.50
05/28/2011	ALI, JAVED	9161		City Of Chicago Police	$681.50
05/28/2011	ALI, JAVED	9161		City Of Chicago Police	$6.50
05/28/2011	ALI, JAVED	9161		City Of Chicago Police	$681.50
08/01/2011	ALEXANDER, DANA	DC	142	City Of Chicago Police	$18.82
08/01/2011	ALEXANDER, DANA	DC	142	City Of Chicago Police	$12.85
08/01/2011	ALEXANDER, DANA	DC	142	City Of Chicago Police	$6.50
08/01/2011	ALEXANDER, DANA	DC	142	City Of Chicago Police	$7.17
08/01/2011	ALEXANDER, DANA	DC	142	City Of Chicago Police	$144.84
08/01/2011	ALEXANDER, DANA	DC	142	City Of Chicago Police	$6.50
08/01/2011	ALEXANDER, DANA	DC	142	City Of Chicago Police	$9.41
08/01/2011	ALEXANDER, DANA	DC	142	City Of Chicago Police	$289.68
08/01/2011	ALEXANDER, DANA	DC	142	City Of Chicago Police	$6.50
06/12/2011	ALDAHONDO, GIL	9161		City Of Chicago Police	$1.81
06/12/2011	ALDAHONDO, GIL	9161		City Of Chicago Police	$6.50
06/12/2011	ALDAHONDO, GIL	9161		City Of Chicago Police	$123.10
10/31/2010	ALANIZ, BRIAN	9161	010	City Of Chicago Police	$34.70

Incident Date	Claimant	Rank	Unit of	Insured	Total to be Paid
10/31/2010	ALANIZ, BRIAN	9161	010	City Of Chicago Police	$42.80
10/31/2010	ALANIZ, BRIAN	9161	010	City Of Chicago Police	$6.50
10/31/2010	ALANIZ, BRIAN	9161	010	City Of Chicago Police	$555.57
10/31/2010	ALANIZ, BRIAN	9161	010	City Of Chicago Police	$124.55
07/10/2010	AKINBUSUYI, AYOKUNLE	9161	044	City Of Chicago Police	$6.50
07/10/2010	AKINBUSUYI, AYOKUNLE	9161	044	City Of Chicago Police	$207.59
10/08/2011	AGUIRRE, RAMIRO	9161	002	City Of Chicago Police	$562.18
10/08/2011	AGUIRRE, RAMIRO	9161	002	City Of Chicago Police	$6.50
10/08/2011	AGUIRRE, RAMIRO	9161	002	City Of Chicago Police	$80.72
10/08/2011	AGUIRRE, RAMIRO	9161	002	City Of Chicago Police	$6.50
10/08/2011	AGUIRRE, RAMIRO	9161	002	City Of Chicago Police	$6.50
10/08/2011	AGUIRRE, RAMIRO	9161	002	City Of Chicago Police	$382.37
08/18/2011	AGUIRRE, PABLO	9161	011	City Of Chicago Police	$6.50
08/18/2011	AGUIRRE, PABLO	9161	011	City Of Chicago Police	$6.50
08/18/2011	AGUIRRE, PABLO	9161	011	City Of Chicago Police	$143.13
08/18/2011	AGUIRRE, PABLO	9161	011	City Of Chicago Police	$6.50
08/18/2011	AGUIRRE, PABLO	9161	011	City Of Chicago Police	$95.42
08/18/2011	AGUIRRE, PABLO	9161	011	City Of Chicago Police	$19.93
08/18/2011	AGUIRRE, PABLO	9161	011	City Of Chicago Police	$6.50
08/18/2011	AGUIRRE, PABLO	9161	011	City Of Chicago Police	$229.74
08/18/2011	AGUIRRE, PABLO	9161	011	City Of Chicago Police	$95.42
08/18/2011	AGUIRRE, PABLO	9161	011	City Of Chicago Police	$6.50
08/18/2011	AGUIRRE, PABLO	9161	011	City Of Chicago Police	$189.37
08/18/2011	AGUIRRE, PABLO	9161	011	City Of Chicago Police	$6.50
08/18/2011	AGUIRRE, PABLO	9161	011	City Of Chicago Police	$190.84
08/18/2011	AGUIRRE, PABLO	9161	011	City Of Chicago Police	$6.50
08/18/2011	AGUIRRE, PABLO	9161	011	City Of Chicago Police	$190.84
08/18/2011	AGUIRRE, PABLO	9161	011	City Of Chicago Police	$6.50
10/17/2011	AGUINAGA, RICHARD	9175	010	City Of Chicago Police	$67.63
10/17/2011	AGUINAGA, RICHARD	9175	010	City Of Chicago Police	$6.50
10/17/2011	AGUINAGA, RICHARD	9175	010	City Of Chicago Police	$0.82
10/09/2011	AGOSTO, HECTOR	9161		City Of Chicago Police	$6.50
10/09/2011	AGOSTO, HECTOR	9161		City Of Chicago Police	$35.95

Incident Date	Claimant	Rank	Unit of	Insured	Total to be Paid
10/26/2011	ADLER, TRACY	9161	044	City Of Chicago Police	$6.50
10/26/2011	ADLER, TRACY	9161	044	City Of Chicago Police	$20.15
10/26/2011	ADLER, TRACY	9161	044	City Of Chicago Police	$150.00
10/26/2011	ADLER, TRACY	9161	044	City Of Chicago Police	$6.50
02/22/2011	ADAIR, KENNETH			City Of Chicago Police	$6.50
02/22/2011	ADAIR, KENNETH			City Of Chicago Police	$495.42
02/22/2011	ADAIR, KENNETH			City Of Chicago Police	$6.50
02/22/2011	ADAIR, KENNETH			City Of Chicago Police	$12.66
02/22/2011	ADAIR, KENNETH			City Of Chicago Police	$4.22
02/22/2011	ADAIR, KENNETH			City Of Chicago Police	$165.14
02/22/2011	ADAIR, KENNETH			City Of Chicago Police	$4.22
02/22/2011	ADAIR, KENNETH			City Of Chicago Police	$6.50
02/22/2011	ADAIR, KENNETH			City Of Chicago Police	$165.14

	Number	Amount
Total:	4774	$450,508.08

	Number	Amount
Total:	6078	$584,931.56

Police & Fire Regular Orders

Incident Date	Claimant	Rank	Unit of	Insured	Total to be Paid
Insured Name1: City Of Chicago Fire					
08/23/2011	ZERVAS, NICHOLAS	8801		City Of Chicago Fire	$1,018.29
08/23/2011	ZERVAS, NICHOLAS	8801		City Of Chicago Fire	$314.52
08/23/2011	ZERVAS, NICHOLAS	8801		City Of Chicago Fire	$6.50
10/12/2011	WILSON SWIFT, LASHAUAN	8750		City Of Chicago Fire	$194.45
10/12/2011	WILSON SWIFT, LASHAUAN	8750		City Of Chicago Fire	$6.50
10/12/2011	WILSON SWIFT, LASHAUAN	8750		City Of Chicago Fire	$16.73
10/12/2011	WILSON SWIFT, LASHAUAN	8750		City Of Chicago Fire	$95.11
10/12/2011	WILSON SWIFT, LASHAUAN	8750		City Of Chicago Fire	$153.90
10/12/2011	WILSON SWIFT, LASHAUAN	8750		City Of Chicago Fire	$6.50
10/12/2011	WILSON SWIFT, LASHAUAN	8750		City Of Chicago Fire	$15.08
10/12/2011	WILSON SWIFT, LASHAUAN	8750		City Of Chicago Fire	$2.43
10/12/2011	WILSON SWIFT, LASHAUAN	8750		City Of Chicago Fire	$6.50
04/16/2009	WHITE, DAVID	8801		City Of Chicago Fire	$52.40
04/16/2009	WHITE, DAVID	8801		City Of Chicago Fire	$6.50
04/16/2009	WHITE, DAVID	8801		City Of Chicago Fire	$1,368.35
04/16/2009	WHITE, DAVID	8801		City Of Chicago Fire	$6.50
04/16/2009	WHITE, DAVID	8801		City Of Chicago Fire	$34.98
04/16/2009	WHITE, DAVID	8801		City Of Chicago Fire	$2.13
08/01/2011	WESTMORELAND, KELVIN	8801		City Of Chicago Fire	$8,125.99
07/17/2011	WALCHUK, VICTOR	8737		City Of Chicago Fire	$14,913.50
09/25/2009	ULRICH, CHRISTOPHER	8801		City Of Chicago Fire	$1,223.75
08/14/2011	TREZEK, WILLIAM	8735		City Of Chicago Fire	$43.95
11/30/1994	Sutton, David	M	00615	City Of Chicago Fire	$1,508.11
10/10/2005	Spencer, John	F	00488	City Of Chicago Fire	$5.01
10/10/2005	Spencer, John	F	00488	City Of Chicago Fire	$123.51
10/10/2005	Spencer, John	F	00488	City Of Chicago Fire	$6.50
10/10/2005	Spencer, John	F	00488	City Of Chicago Fire	$232.40
10/25/2001	Sorrentino, Nicholas	F	00367	City Of Chicago Fire	$1,558.45
12/03/2000	Sinopoli, Enzo	M	09999	City Of Chicago Fire	$99.09

Incident Date	Claimant	Rank	Unit of	Insured	Total to be Paid
12/03/2000	Sinopoli, Enzo	M	09999	City Of Chicago Fire	$6.50
06/04/2010	SZALA, DIANE	8745		City Of Chicago Fire	$6.50
06/04/2010	SZALA, DIANE	8745		City Of Chicago Fire	$66.30
06/04/2010	SZALA, DIANE	8745		City Of Chicago Fire	$2.70
07/16/2011	SPAIN, SAMMIE	8731		City Of Chicago Fire	$43.65
11/21/2011	SOTO, MANUEL	8811		City Of Chicago Fire	$39.21
11/21/2011	SOTO, MANUEL	8811		City Of Chicago Fire	$19.93
09/19/2011	SOTO III, GEORGE	8819		City Of Chicago Fire	$1,688.66
05/22/2011	SHRADER, MICHAEL	8817		City Of Chicago Fire	$6.50
05/22/2011	SHRADER, MICHAEL	8817		City Of Chicago Fire	$15.20
05/22/2011	SHRADER, MICHAEL	8817		City Of Chicago Fire	$154.15
06/18/2011	SEAY, LEO	8731		City Of Chicago Fire	$2,788.85
12/06/2003	Rogus, Andrew	F	00432	City Of Chicago Fire	$17,388.00
02/18/2010	RUSH, ADAM	8731		City Of Chicago Fire	$3,434.78
12/25/2010	RIVERA, JAMES	8811		City Of Chicago Fire	$136.40
12/25/2010	RIVERA, JAMES	8811		City Of Chicago Fire	$6.50
12/25/2010	RIVERA, JAMES	8811		City Of Chicago Fire	$2.99
12/07/2010	RICHARDSON, LEANDER	8731		City Of Chicago Fire	$6.50
12/07/2010	RICHARDSON, LEANDER	8731		City Of Chicago Fire	$66.92
12/07/2010	RICHARDSON, LEANDER	8731		City Of Chicago Fire	$0.98
08/27/2009	REIMER, RICHARD	8733		City Of Chicago Fire	$6.50
08/27/2009	REIMER, RICHARD	8733		City Of Chicago Fire	$220.91
08/27/2009	REIMER, RICHARD	8733		City Of Chicago Fire	$21.78
01/15/2009	REILLY, REED			City Of Chicago Fire	$1,525.80
09/07/2011	RADDATZ, TIMOTHY	8731		City Of Chicago Fire	$2,628.79
09/07/2011	RADDATZ, TIMOTHY	8731		City Of Chicago Fire	$1,192.75
09/07/2011	RADDATZ, TIMOTHY	8731		City Of Chicago Fire	$1,145.04
09/20/1979	Owcarz, Eugene	F	00439	City Of Chicago Fire	$1,995.37
07/11/2011	OLMSTEAD, ROBERT	8749		City Of Chicago Fire	$227.99
07/11/2011	OLMSTEAD, ROBERT	8749		City Of Chicago Fire	$6.50
07/11/2011	OLMSTEAD, ROBERT	8749		City Of Chicago Fire	$2.76
07/11/2011	OLMSTEAD, ROBERT	8749		City Of Chicago Fire	$22,872.18
05/30/2011	O SULLIVAN, MICHAEL	8731		City Of Chicago Fire	$4,594.64

Incident Date	Claimant	Rank	Unit of	Insured	Total to be Paid
12/12/2008	O HARA, JOHN	8819		City Of Chicago Fire	$113.40
12/12/2008	O HARA, JOHN	8819		City Of Chicago Fire	$6.50
12/12/2008	O HARA, JOHN	8819		City Of Chicago Fire	$14.43
12/12/2008	O HARA, JOHN	8819		City Of Chicago Fire	$3,380.00
12/22/2010	O BRIEN, LAWRENCE	8811		City Of Chicago Fire	$1,155.59
03/31/2004	Muscare, Tina	F	00375	City Of Chicago Fire	$1,701.85
03/06/2004	Mckinnis, Michael	C	00614	City Of Chicago Fire	$49.83
03/06/2004	Mckinnis, Michael	C	00614	City Of Chicago Fire	$6.50
03/06/2004	Mckinnis, Michael	C	00614	City Of Chicago Fire	$4.91
11/08/2011	MURPHY, JOSEPH	8807		City Of Chicago Fire	$1,058.74
08/10/2010	MURAWSKI, CHRISTOPHE	8749		City Of Chicago Fire	$42.06
07/08/2011	MC NAMARA, MICHAEL	8728		City Of Chicago Fire	$233.74
07/16/2011	MARTINEZ, ALBERT	8731		City Of Chicago Fire	$113.73
07/16/2011	MARTINEZ, ALBERT	8731		City Of Chicago Fire	$6.50
07/16/2011	MARTINEZ, ALBERT	8731		City Of Chicago Fire	$29.24
07/16/2011	MARTINEZ, ALBERT	8731		City Of Chicago Fire	$113.73
07/16/2011	MARTINEZ, ALBERT	8731		City Of Chicago Fire	$29.24
07/16/2011	MARTINEZ, ALBERT	8731		City Of Chicago Fire	$6.50
04/19/2011	LUNZ, JOHN	8750		City Of Chicago Fire	$1,803.05
04/19/2011	LUNZ, JOHN	8750		City Of Chicago Fire	$2,141.29
11/18/2011	KNOWLES, HARDY	8731		City Of Chicago Fire	$6.50
11/18/2011	KNOWLES, HARDY	8731		City Of Chicago Fire	$29.36
12/19/2009	KASSING, JAMES	8731		City Of Chicago Fire	$1,561.60
12/19/2009	KASSING, JAMES	8731		City Of Chicago Fire	$1,431.61
10/04/2011	JOHNSON, RICHARD	8749		City Of Chicago Fire	$3,448.62
10/04/2011	JOHNSON, RICHARD	8749		City Of Chicago Fire	$11,201.47
12/06/2008	JOHNSON, EDTISMOND			City Of Chicago Fire	$384.45
01/18/2011	JESSEE, PATRICK	8819		City Of Chicago Fire	$6.50
01/18/2011	JESSEE, PATRICK	8819		City Of Chicago Fire	$1,023.96
07/28/2007	Hannon, Sean	F	09999	City Of Chicago Fire	$2,208.23
09/10/2011	HENRY, JAMES	8731		City Of Chicago Fire	$3,229.18
05/16/2011	HANNON, MICHELLE	8819		City Of Chicago Fire	$7,426.28
05/16/2011	HANNON, MICHELLE	8819		City Of Chicago Fire	$1,339.55

Incident Date	Claimant	Rank	Unit of	Insured	Total to be Paid
10/23/1997	Graves, Michael P	M	00647	City Of Chicago Fire	$59.19
07/30/1997	Grassmuck, Sharisse	M	00642	City Of Chicago Fire	$6.50
07/30/1997	Grassmuck, Sharisse	M	00642	City Of Chicago Fire	$451.45
06/14/1993	Gayda, Wayne	F	00443	City Of Chicago Fire	$246.81
06/14/1993	Gayda, Wayne	F	00443	City Of Chicago Fire	$6.50
06/14/1993	Gayda, Wayne	F	00443	City Of Chicago Fire	$2.99
08/11/2011	GILBERT, LEONARD	8749		City Of Chicago Fire	$2,215.94
09/04/2011	GARCIA, JOSE	8801		City Of Chicago Fire	$133.59
09/04/2011	GARCIA, JOSE	8801		City Of Chicago Fire	$13.17
09/04/2011	GARCIA, JOSE	8801		City Of Chicago Fire	$6.50
09/04/2011	GARCIA, JOSE	8801		City Of Chicago Fire	$133.59
09/04/2011	GARCIA, JOSE	8801		City Of Chicago Fire	$6.50
09/04/2011	GARCIA, JOSE	8801		City Of Chicago Fire	$13.17
09/04/2011	GARCIA, JOSE	8801		City Of Chicago Fire	$6.50
09/04/2011	GARCIA, JOSE	8801		City Of Chicago Fire	$12.67
09/04/2011	GARCIA, JOSE	8801		City Of Chicago Fire	$136.94
09/04/2011	GARCIA, JOSE	8801		City Of Chicago Fire	$6.50
09/04/2011	GARCIA, JOSE	8801		City Of Chicago Fire	$13.50
09/04/2011	GARCIA, JOSE	8801		City Of Chicago Fire	$128.44
09/30/2011	GAMBIT, BRADLEY	8731		City Of Chicago Fire	$12.48
09/30/2011	GAMBIT, BRADLEY	8731		City Of Chicago Fire	$6.50
09/30/2011	GAMBIT, BRADLEY	8731		City Of Chicago Fire	$307.43
09/10/2011	GALLAPO, ROBERT	8735		City Of Chicago Fire	$7,740.20
09/10/2011	GALLAPO, ROBERT	8735		City Of Chicago Fire	$2,370.40
08/09/2011	FRYE, RUSSELL	8801		City Of Chicago Fire	$95.11
08/09/2011	FRYE, RUSSELL	8801		City Of Chicago Fire	$6.50
08/09/2011	FRYE, RUSSELL	8801		City Of Chicago Fire	$2.43
09/06/2010	FERNANDEZ, JOHN	8731		City Of Chicago Fire	$1,004.12
09/27/2011	ESTRADA, EDGARDO	8750		City Of Chicago Fire	$6.50
09/27/2011	ESTRADA, EDGARDO	8750		City Of Chicago Fire	$455.93
09/25/2011	ESSER, MARK	8819		City Of Chicago Fire	$26.43
09/25/2011	ESSER, MARK	8819		City Of Chicago Fire	$6.50
04/17/2009	ESCOBARETE, GEORGE	8801		City Of Chicago Fire	$1,580.31

	Incident Date	Claimant	Rank	Unit of	Insured	Total to be Paid
	11/12/2011	ELEM, LLOYD	8801		City Of Chicago Fire	$6.50
	11/12/2011	ELEM, LLOYD	8801		City Of Chicago Fire	$179.90
	11/12/2011	ELEM, LLOYD	8801		City Of Chicago Fire	$42.86
	11/12/2011	ELEM, LLOYD	8801		City Of Chicago Fire	$6.50
	11/12/2011	ELEM, LLOYD	8801		City Of Chicago Fire	$659.35
	01/19/2007	Daley, John M	F	00322	City Of Chicago Fire	$3,350.00
	08/07/2011	CORONADO, ROBERTO	8801		City Of Chicago Fire	$125.49
	08/07/2011	CORONADO, ROBERTO	8801		City Of Chicago Fire	$6.50
	08/07/2011	CORONADO, ROBERTO	8801		City Of Chicago Fire	$6.50
	08/07/2011	CORONADO, ROBERTO	8801		City Of Chicago Fire	$250.98
	01/19/2011	CORDER, SILVIANA	8749		City Of Chicago Fire	$2,194.08
	11/25/2011	CORBETT, JAMES	8817		City Of Chicago Fire	$233.28
	11/25/2011	CORBETT, JAMES	8817		City Of Chicago Fire	$6.50
	11/25/2011	CORBETT, JAMES	8817		City Of Chicago Fire	$2.82
	09/19/2011	COLWELL, THOMAS	8728		City Of Chicago Fire	$1,139.99
	08/25/2011	CARTER, GERALD	8801		City Of Chicago Fire	$1,033.24
	11/06/2011	BALTAZAR, BENNY	8811		City Of Chicago Fire	$1,370.20
	09/24/2011	ALEXANDER, LAVERN	8731		City Of Chicago Fire	$275.48
	09/24/2011	ALEXANDER, LAVERN	8731		City Of Chicago Fire	$7.04
	09/24/2011	ALEXANDER, LAVERN	8731		City Of Chicago Fire	$6.50
	09/24/2011	ALEXANDER, LAVERN	8731		City Of Chicago Fire	$1,151.45
	11/10/2011	ABBATEMARCO, JAMES	8731		City Of Chicago Fire	$27.27
	11/10/2011	ABBATEMARCO, JAMES	8731		City Of Chicago Fire	$19.93
	Number	Amount				
Total:	151	$168,101.65				

Insured Name1: City Of Chicago Police

	09/08/1997	Wright-Krygowski, Tammi L	P	00022	City Of Chicago Police	$0.62
	09/08/1997	Wright-Krygowski, Tammi L	P	00022	City Of Chicago Police	$6.50
	09/08/1997	Wright-Krygowski, Tammi L	P	00022	City Of Chicago Police	$24.31
	09/08/1997	Wright-Krygowski, Tammi L	P	00022	City Of Chicago Police	$6.50
	01/08/2007	Woznicki, Robert A	P	00016	City Of Chicago Police	$6.96
	01/08/2007	Woznicki, Robert A	P	00016	City Of Chicago Police	$1,473.38
	01/08/2007	Woznicki, Robert A	P	00016	City Of Chicago Police	$121.06

Incident Date	Claimant	Rank	Unit of	Insured	Total to be Paid
01/08/2007	Woznicki, Robert A	P	00016	City Of Chicago Police	$6.50
03/08/2010	WILLIAMS, DAWN	9161	152	City Of Chicago Police	$1,194.34
03/08/2010	WILLIAMS, DAWN	9161	152	City Of Chicago Police	$6.50
03/08/2010	WILLIAMS, DAWN	9161	152	City Of Chicago Police	$1,194.34
08/29/2011	WIECZOREK, LAURA	9171		City Of Chicago Police	$4,968.12
08/29/2011	WIECZOREK, LAURA	9171		City Of Chicago Police	$1,303.40
07/24/2011	WHITE, NICHOLAS	9161		City Of Chicago Police	$1,133.30
08/16/2010	WEITZMAN, JOSHUA			City Of Chicago Police	$13.67
08/16/2010	WEITZMAN, JOSHUA			City Of Chicago Police	$1,467.67
08/16/2010	WEITZMAN, JOSHUA			City Of Chicago Police	$6.50
08/16/2010	WEITZMAN, JOSHUA			City Of Chicago Police	$138.73
08/11/2011	WEBB, MICHAEL	9161		City Of Chicago Police	$1,304.90
10/15/2010	WEATHERSBY LEE, KAREN	9161		City Of Chicago Police	$333.82
11/17/2011	WARD, REGINALD	9161	193	City Of Chicago Police	$482.02
11/17/2011	WARD, REGINALD	9161	193	City Of Chicago Police	$27.72
11/17/2011	WARD, REGINALD	9161	193	City Of Chicago Police	$6.50
09/27/2010	WALLACE, ADAM	9161		City Of Chicago Police	$1,417.12
07/21/2011	WAGNER, RYAN	9161	020	City Of Chicago Police	$1,171.62
02/15/2007	Vega, Gerardo	P	00011	City Of Chicago Police	$247.06
07/02/2008	Valenti, Ross	P	00019	City Of Chicago Police	$3,953.89
06/14/2011	VEGA, ARTURO	9161	010	City Of Chicago Police	$1.87
06/14/2011	VEGA, ARTURO	9161	010	City Of Chicago Police	$1.87
10/22/2010	VAZQUEZ, DANIEL	9161	044	City Of Chicago Police	$4,968.00
10/22/2010	VAZQUEZ, DANIEL	9161	044	City Of Chicago Police	$4,752.00
10/22/2010	VAZQUEZ, DANIEL	9161	044	City Of Chicago Police	$68,400.00
11/04/2011	VASQUEZ, VINCENT	9161	044	City Of Chicago Police	$1,397.48
09/22/2011	VALENTINE, NIGEL	9161	022	City Of Chicago Police	$6.50
09/22/2011	VALENTINE, NIGEL	9161	022	City Of Chicago Police	$574.04
09/22/2011	VALENTINE, NIGEL	9161	022	City Of Chicago Police	$14.68
01/19/1977	Tenzer, Joseph H	P	00012	City Of Chicago Police	$1,064.18
11/02/2007	Tannehill, Michael A	P	00019	City Of Chicago Police	$1,421.34
01/01/2011	TRIPOLI, JOSEPH	9165	650	City Of Chicago Police	$1,774.89
07/14/2011	TRAAN, GUAM	9161	001	City Of Chicago Police	$1,552.21

Incident Date	Claimant	Rank	Unit of	Insured	Total to be Paid
05/25/2000	Staton, Charles	P	00017	City Of Chicago Police	$1,283.19
05/25/2000	Staton, Charles	P	00017	City Of Chicago Police	$1,679.22
05/02/2008	Scripp, Emily	P	00044	City Of Chicago Police	$52.50
11/15/2011	SYKES, CHARLES	9161	044	City Of Chicago Police	$6.50
11/15/2011	SYKES, CHARLES	9161	044	City Of Chicago Police	$496.93
11/15/2011	SYKES, CHARLES	9161	044	City Of Chicago Police	$10.00
11/15/2011	SYKES, CHARLES	9161	044	City Of Chicago Police	$6.50
11/15/2011	SYKES, CHARLES	9161	044	City Of Chicago Police	$61.50
05/16/2011	SWIATKOWSKI, BRIAN	9161		City Of Chicago Police	$120.75
05/16/2011	SWIATKOWSKI, BRIAN	9161		City Of Chicago Police	$11.91
05/16/2011	SWIATKOWSKI, BRIAN	9161		City Of Chicago Police	$6.50
05/16/2011	SWIATKOWSKI, BRIAN	9161		City Of Chicago Police	$120.75
05/16/2011	SWIATKOWSKI, BRIAN	9161		City Of Chicago Police	$10.08
05/16/2011	SWIATKOWSKI, BRIAN	9161		City Of Chicago Police	$6.50
05/16/2011	SWIATKOWSKI, BRIAN	9161		City Of Chicago Police	$11.91
05/16/2011	SWIATKOWSKI, BRIAN	9161		City Of Chicago Police	$102.25
05/16/2011	SWIATKOWSKI, BRIAN	9161		City Of Chicago Police	$6.50
05/29/2011	SUTTON, ROSILYNN			City Of Chicago Police	$6.50
05/29/2011	SUTTON, ROSILYNN			City Of Chicago Police	$477.10
05/29/2011	SUTTON, ROSILYNN			City Of Chicago Police	$6.50
05/29/2011	SUTTON, ROSILYNN			City Of Chicago Police	$814.74
05/29/2011	SUTTON, ROSILYNN			City Of Chicago Police	$6.50
05/29/2011	SUTTON, ROSILYNN			City Of Chicago Police	$190.84
02/13/2011	STACKER, GREGORY	9161	005	City Of Chicago Police	$2.35
02/13/2011	STACKER, GREGORY	9161	005	City Of Chicago Police	$6.50
02/13/2011	STACKER, GREGORY	9161	005	City Of Chicago Police	$57.93
11/02/2011	SNELLING, BRODERICK	9161		City Of Chicago Police	$58.57
11/02/2011	SNELLING, BRODERICK	9161		City Of Chicago Police	$6.50
11/02/2011	SNELLING, BRODERICK	9161		City Of Chicago Police	$0.71
11/01/2011	SMITH, JOSEPH	9168	059	City Of Chicago Police	$55.49
11/01/2011	SMITH, JOSEPH	9168	059	City Of Chicago Police	$1.42
11/01/2011	SMITH, JOSEPH	9168	059	City Of Chicago Police	$6.50
05/17/2009	SIMMONS, OSCAR	9161	012	City Of Chicago Police	$169.75

Incident Date	Claimant	Rank	Unit of	Insured	Total to be Paid
05/17/2009	SIMMONS, OSCAR	9161	012	City Of Chicago Police	$16.37
05/17/2009	SIMMONS, OSCAR	9161	012	City Of Chicago Police	$6.50
01/21/2011	SHILNEY, JOHN	3608	189	City Of Chicago Police	$17.22
01/21/2011	SHILNEY, JOHN	3608	189	City Of Chicago Police	$6.50
01/21/2011	SHILNEY, JOHN	3608	189	City Of Chicago Police	$174.67
06/10/2011	SCHREIBER, ERIC	9161	044	City Of Chicago Police	$152.66
08/25/2011	SCHNOOR, TIMOTHY	9161	353	City Of Chicago Police	$1,646.22
11/03/2011	SCHMITZ, PAUL	9161	189	City Of Chicago Police	$1,101.47
04/04/2011	SAMPSON, ESTHER	9161		City Of Chicago Police	$1,666.98
04/04/2011	SAMPSON, ESTHER	9161		City Of Chicago Police	$1,562.14
04/04/2011	SAMPSON, ESTHER	9161		City Of Chicago Police	$1,771.82
01/01/2006	Romanski, Stephen	P	00009	City Of Chicago Police	$159.55
10/21/1992	Rak, John	P	00015	City Of Chicago Police	$839.78
10/21/1992	Rak, John	P	00015	City Of Chicago Police	$112.75
10/21/1992	Rak, John	P	00015	City Of Chicago Police	$6.50
10/21/1992	Rak, John	P	00015	City Of Chicago Police	$1,533.86
09/08/2010	ROSAS, ANTONIO	9161	007	City Of Chicago Police	$82.97
09/08/2010	ROSAS, ANTONIO	9161	007	City Of Chicago Police	$0.45
09/08/2010	ROSAS, ANTONIO	9161	007	City Of Chicago Police	$6.50
03/28/2011	RONAN, RUTH	9171		City Of Chicago Police	$1,223.87
02/18/2011	RODRIGUEZ, LYDIA			City Of Chicago Police	$4,452.26
03/17/2010	RODRIGUEZ, JOSEPH	9161		City Of Chicago Police	$24.99
11/11/2010	RODRIGUEZ, JOSE	9161	044	City Of Chicago Police	$1,190.84
11/11/2010	RODRIGUEZ, JOSE	9161	044	City Of Chicago Police	$3,242.88
11/11/2010	RODRIGUEZ, JOSE	9161	044	City Of Chicago Police	$6.50
11/11/2010	RODRIGUEZ, JOSE	9161	044	City Of Chicago Police	$190.24
11/11/2010	RODRIGUEZ, JOSE	9161	044	City Of Chicago Police	$4.86
08/25/2011	RITTORNO, KAREN	9161	011	City Of Chicago Police	$1,306.04
01/30/2009	RIGAN, KEITH	9161	153	City Of Chicago Police	$15,549.32
01/30/2009	RIGAN, KEITH	9161	153	City Of Chicago Police	$6.50
01/30/2009	RIGAN, KEITH	9161	153	City Of Chicago Police	$236.35
01/30/2009	RIGAN, KEITH	9161	153	City Of Chicago Police	$6.50
01/30/2009	RIGAN, KEITH	9161	153	City Of Chicago Police	$236.35

Incident Date	Claimant	Rank	Unit of	Insured	Total to be Paid
05/17/2011	RIGAN, KEITH	9161	153	City Of Chicago Police	$6.50
05/17/2011	RIGAN, KEITH	9161	153	City Of Chicago Police	$176.16
05/17/2011	RIGAN, KEITH	9161	153	City Of Chicago Police	$176.16
05/17/2011	RIGAN, KEITH	9161	153	City Of Chicago Police	$6.50
09/28/2011	RICHARDSON, TARA	9161	044	City Of Chicago Police	$1,407.84
09/28/2011	RICHARDSON, TARA	9161	044	City Of Chicago Police	$1,689.52
11/29/2010	RICHARDSON, SHANE	9161		City Of Chicago Police	$2,012.96
11/29/2010	RICHARDSON, SHANE	9161		City Of Chicago Police	$1,111.32
07/20/2011	REYES, CHRISTOPHER	9161	044	City Of Chicago Police	$1,973.42
02/18/2011	REIDY, BRIAN	3607	284	City Of Chicago Police	$21.78
02/18/2011	REIDY, BRIAN	3607	284	City Of Chicago Police	$220.91
02/18/2011	REIDY, BRIAN	3607	284	City Of Chicago Police	$6.50
10/27/2011	RAYL, MURPHY	9171	003	City Of Chicago Police	$5,030.17
05/04/2011	RAICA, KRISTEN	9161		City Of Chicago Police	$503.98
05/04/2011	RAICA, KRISTEN	9161		City Of Chicago Police	$6.10
07/09/1996	Quinn, Thomas A	P	00021	City Of Chicago Police	$1,152.38
10/15/2011	QUINTERO, ROBERT	9161	022	City Of Chicago Police	$1,521.00
10/15/2011	QUINTERO, ROBERT	9161	022	City Of Chicago Police	$1,001.91
10/15/2011	QUINTERO, ROBERT	9161	022	City Of Chicago Police	$6.50
10/15/2011	QUINTERO, ROBERT	9161	022	City Of Chicago Police	$286.26
10/15/2011	QUINTERO, ROBERT	9161	022	City Of Chicago Police	$6.50
10/15/2011	QUINTERO, ROBERT	9161	022	City Of Chicago Police	$811.07
10/15/2011	QUINTERO, ROBERT	9161	022	City Of Chicago Police	$6.50
12/14/2009	QUINN MUNOZ, ERIN			City Of Chicago Police	$40,571.41
11/27/2007	Podlo, Frank W	P	00018	City Of Chicago Police	$1,870.52
01/11/2002	Perusich, James M	P	00008	City Of Chicago Police	$7,948.16
06/17/2010	PURTELL, CYNTHIA	9161	008	City Of Chicago Police	$1,678.89
05/26/2011	PRICE, TORREY	9161	022	City Of Chicago Police	$6,255.02
05/26/2011	PRICE, TORREY	9161	022	City Of Chicago Police	$6,640.41
05/30/2009	PREIB, MARTIN			City Of Chicago Police	$152.66
05/30/2009	PREIB, MARTIN			City Of Chicago Police	$6.50
10/12/2010	PRATSCHER, MAUREEN			City Of Chicago Police	$147.33
08/28/2011	POWERS, PAUL	9161		City Of Chicago Police	$1,732.98

Incident Date	Claimant	Rank	Unit of	Insured	Total to be Paid
08/28/2011	POWERS, PAUL	9161		City Of Chicago Police	$137.45
12/15/2010	POULOS, JOHN	9161	004	City Of Chicago Police	$1,092.17
12/15/2010	POULOS, JOHN	9161	004	City Of Chicago Police	$1,093.94
12/15/2010	POULOS, JOHN	9161	004	City Of Chicago Police	$156.59
12/15/2010	POULOS, JOHN	9161	004	City Of Chicago Police	$6.50
12/15/2010	POULOS, JOHN	9161	004	City Of Chicago Police	$4.97
01/27/2009	POOLE, SHARON	9161	005	City Of Chicago Police	$6.50
01/27/2009	POOLE, SHARON	9161	005	City Of Chicago Police	$354.16
11/25/2010	PIETRYLA, SCOTT	9161		City Of Chicago Police	$1,555.76
08/03/2011	PIENTA, BRYAN	9161	253	City Of Chicago Police	$1,385.57
09/23/2011	PEREZ, VICKY	9161	044	City Of Chicago Police	$11.11
09/23/2011	PEREZ, VICKY	9161	044	City Of Chicago Police	$6.50
09/23/2011	PEREZ, VICKY	9161	044	City Of Chicago Police	$112.73
09/23/2011	PEREZ, VICKY	9161	044	City Of Chicago Police	$0.82
09/23/2011	PEREZ, VICKY	9161	044	City Of Chicago Police	$6.50
09/23/2011	PEREZ, VICKY	9161	044	City Of Chicago Police	$67.63
09/23/2011	PEREZ, VICKY	9161	044	City Of Chicago Police	$11.64
09/23/2011	PEREZ, VICKY	9161	044	City Of Chicago Police	$6.50
09/23/2011	PEREZ, VICKY	9161	044	City Of Chicago Police	$118.17
04/08/2011	PEDRAZA JR, JOSE	9161	153	City Of Chicago Police	$1,040.40
04/08/2011	PEDRAZA JR, JOSE	9161	153	City Of Chicago Police	$5,329.13
01/28/2011	OWENS, JOHN	3286	701	City Of Chicago Police	$557.22
01/28/2011	OWENS, JOHN	3286	701	City Of Chicago Police	$6.50
01/28/2011	OWENS, JOHN	3286	701	City Of Chicago Police	$22.62
01/28/2011	OWENS, JOHN	3286	701	City Of Chicago Police	$557.22
01/28/2011	OWENS, JOHN	3286	701	City Of Chicago Police	$22.62
01/28/2011	OWENS, JOHN	3286	701	City Of Chicago Police	$6.50
09/29/2011	O CONNOR, DANIEL	P.O.		City Of Chicago Police	$1,210.94
09/29/2011	O CONNOR, DANIEL	P.O.		City Of Chicago Police	$1,052.40
10/11/2011	O BRIEN, JEANNETTE	9161	001	City Of Chicago Police	$4.21
10/11/2011	O BRIEN, JEANNETTE	9161	001	City Of Chicago Police	$286.30
10/11/2011	O BRIEN, JEANNETTE	9161	001	City Of Chicago Police	$6.50
03/17/2010	O BRIEN, DANIEL	9161		City Of Chicago Police	$6.50

Incident Date	Claimant	Rank	Unit of	Insured	Total to be Paid
03/17/2010	O BRIEN, DANIEL	9161		City Of Chicago Police	$2.28
03/17/2010	O BRIEN, DANIEL	9161		City Of Chicago Police	$89.18
02/02/2011	O BRIEN, AMIE	PO	020	City Of Chicago Police	$187.50
05/04/2011	NORBERG, THOMAS	9161	017	City Of Chicago Police	$6,189.52
05/04/2011	NORBERG, THOMAS	9161	017	City Of Chicago Police	$1,244.52
10/17/1996	Mullen, James	P	00024	City Of Chicago Police	$8,048.78
10/17/1996	Mullen, James	P	00024	City Of Chicago Police	$1,294.92
10/17/1996	Mullen, James	P	00024	City Of Chicago Police	$1,635.30
10/17/1996	Mullen, James	P	00024	City Of Chicago Police	$1,031.98
10/17/1996	Mullen, James	P	00024	City Of Chicago Police	$6,960.91
10/17/1996	Mullen, James	P	00024	City Of Chicago Police	$8,022.34
06/19/2006	Morris-Tillery, Mary	P	00022	City Of Chicago Police	$1,443.40
01/17/2007	Miller, Walter E	P	00013	City Of Chicago Police	$1,191.57
04/04/2008	Matual, David	P	00610	City Of Chicago Police	$5,614.13
09/05/2011	MURRAY, REGINALD	9161		City Of Chicago Police	$2,311.80
12/12/2008	MUNIZZI, ANTHONY	9161	044	City Of Chicago Police	$1,814.39
09/03/2010	MOSER, EDWARD			City Of Chicago Police	$1,284.84
11/21/2008	MORALES, VINCENT			City Of Chicago Police	$11,950.84
04/15/2010	MOORE, GEZELLE	9161	003	City Of Chicago Police	$3,077.17
06/25/2011	MONDRAGON, IVAR	9161		City Of Chicago Police	$1,047.90
10/10/2011	MOCK, LLOYD	9161	011	City Of Chicago Police	$154.51
08/11/2011	MERO, RONALD	9161	153	City Of Chicago Police	$2,568.67
05/19/2010	MENDEZ, JAIME			City Of Chicago Police	$1,124.44
05/19/2010	MENDEZ, JAIME			City Of Chicago Police	$8,984.55
08/25/2010	MEDINA, ANITA			City Of Chicago Police	$1,791.65
08/25/2010	MEDINA, ANITA			City Of Chicago Police	$6.50
08/25/2010	MEDINA, ANITA			City Of Chicago Police	$297.71
07/07/2009	MCGUIRE, JOHN			City Of Chicago Police	$11,020.00
12/08/2010	MCCURTY, JAMES	9161		City Of Chicago Police	$4.80
12/08/2010	MCCURTY, JAMES	9161		City Of Chicago Police	$6.50
12/08/2010	MCCURTY, JAMES	9161		City Of Chicago Police	$397.41
06/29/2011	MC GUIRE JR, DANNY	9171	353	City Of Chicago Police	$2,350.68
06/29/2011	MC GUIRE JR, DANNY	9171	353	City Of Chicago Police	$3,370.65

Incident Date	Claimant	Rank	Unit of	Insured	Total to be Paid
05/11/2011	MC CLAIN, RODERIQUE	9161	153	City Of Chicago Police	$3,818.91
10/07/2011	MAXWELL, MICHELLE	9161	018	City Of Chicago Police	$1,010.95
06/21/2010	MATLOB, KENNETH	9161		City Of Chicago Police	$6.50
06/21/2010	MATLOB, KENNETH	9161		City Of Chicago Police	$82.97
06/21/2010	MATLOB, KENNETH	9161		City Of Chicago Police	$0.45
12/23/2010	MANNING, GARRIAN	9169	055	City Of Chicago Police	$1,796.19
07/19/2010	MALLEK, WILLIAM	9161	014	City Of Chicago Police	$5,024.85
01/22/2010	LORENZ, JOHN	9169		City Of Chicago Police	$1,255.61
11/01/2011	LOPEZ, MATHEW	9161	008	City Of Chicago Police	$1,303.41
05/16/2011	LOHSE, WILLIAM	9161	011	City Of Chicago Police	$1,089.06
05/16/2011	LOHSE, WILLIAM	9161	011	City Of Chicago Police	$1,400.22
09/23/2011	LOAIZA, LUIS	9161	010	City Of Chicago Police	$6.50
09/23/2011	LOAIZA, LUIS	9161	010	City Of Chicago Police	$133.59
09/23/2011	LOAIZA, LUIS	9161	010	City Of Chicago Police	$14.94
09/23/2011	LOAIZA, LUIS	9161	010	City Of Chicago Police	$6.50
09/23/2011	LOAIZA, LUIS	9161	010	City Of Chicago Police	$13.17
09/23/2011	LOAIZA, LUIS	9161	010	City Of Chicago Police	$151.57
09/23/2011	LOAIZA, LUIS	9161	010	City Of Chicago Police	$6.50
09/23/2011	LOAIZA, LUIS	9161	010	City Of Chicago Police	$14.94
09/23/2011	LOAIZA, LUIS	9161	010	City Of Chicago Police	$151.57
08/24/2011	LITTLE, MERCEDES	9161		City Of Chicago Police	$1,240.47
02/07/2011	LEBENSORGER, FRED			City Of Chicago Police	$1,685.69
02/07/2011	LEBENSORGER, FRED			City Of Chicago Police	$317.04
02/07/2011	LEBENSORGER, FRED			City Of Chicago Police	$6.50
06/19/2011	LEARNAHAN, PATRICK	9161	025	City Of Chicago Police	$71.90
06/19/2011	LEARNAHAN, PATRICK	9161	025	City Of Chicago Police	$6.50
06/19/2011	LEARNAHAN, PATRICK	9161	025	City Of Chicago Police	$65.41
09/22/2011	LE BEAUX, DOMONIQUE	9161	022	City Of Chicago Police	$1,548.00
08/13/2011	LANDON, MARQUIS	9161	044	City Of Chicago Police	$1,439.20
03/14/2005	Kirchner, Robert	P	09999	City Of Chicago Police	$637.92
03/13/2007	King, Alfred J	P	00018	City Of Chicago Police	$6.50
03/13/2007	King, Alfred J	P	00018	City Of Chicago Police	$6.39
03/13/2007	King, Alfred J	P	00018	City Of Chicago Police	$529.91

Incident Date	Claimant	Rank	Unit of	Insured	Total to be Paid
12/22/2010	KNUDSEN, SARA	9161	044	City Of Chicago Police	$6.50
12/22/2010	KNUDSEN, SARA	9161	044	City Of Chicago Police	$64.59
09/13/2011	KING, ERIC	9161		City Of Chicago Police	$543.87
09/13/2011	KING, ERIC	9161		City Of Chicago Police	$6.50
09/13/2011	KING, ERIC	9161		City Of Chicago Police	$181.29
09/13/2011	KING, ERIC	9161		City Of Chicago Police	$6.50
09/13/2011	KING, ERIC	9161		City Of Chicago Police	$2.20
09/13/2011	KING, ERIC	9161		City Of Chicago Police	$6.60
08/05/2010	KERIN, ELIZABETH	9161	9	City Of Chicago Police	$1,474.32
10/04/2010	KELNOSKY, STEVEN			City Of Chicago Police	$1,102.32
10/14/1992	Johnson-Swain, Marianne C	P	00006	City Of Chicago Police	$1,410.81
09/10/1994	Jackson, Talmitch	P	00003	City Of Chicago Police	$5,118.23
11/29/2010	JOHNSON, LAWRENCE			City Of Chicago Police	$1,382.64
03/15/2011	JOHNSON, JOYCE	3286		City Of Chicago Police	$1,283.99
09/26/2010	JOHNSON, AJAMU BOM	9161		City Of Chicago Police	$0.45
09/26/2010	JOHNSON, AJAMU BOM	9161		City Of Chicago Police	$6.50
09/26/2010	JOHNSON, AJAMU BOM	9161		City Of Chicago Police	$82.97
10/25/2010	JACKSON, DEBORAH			City Of Chicago Police	$1,812.81
03/26/2011	JACKSON JR, WILLIAM	9206		City Of Chicago Police	$1,129.55
06/30/2008	Hoover, Tracy L	P	00009	City Of Chicago Police	$2,925.00
06/30/2008	Hoover, Tracy L	P	00009	City Of Chicago Police	$1,092.00
08/03/1995	Hampton, Yolanda	P	00005	City Of Chicago Police	$313.43
08/03/1995	Hampton, Yolanda	P	00005	City Of Chicago Police	$6.50
08/03/1995	Hampton, Yolanda	P	00005	City Of Chicago Police	$313.43
08/03/1995	Hampton, Yolanda	P	00005	City Of Chicago Police	$2,083.00
08/03/1995	Hampton, Yolanda	P	00005	City Of Chicago Police	$6.50
03/25/2010	HYNES, MICHAEL	9161	044	City Of Chicago Police	$5,912.00
02/05/2010	HUNDRIESER, DAVID	9161	016	City Of Chicago Police	$549.08
02/05/2010	HUNDRIESER, DAVID	9161	016	City Of Chicago Police	$6.50
02/05/2010	HUNDRIESER, DAVID	9161	016	City Of Chicago Police	$6.50
02/05/2010	HUNDRIESER, DAVID	9161	016	City Of Chicago Police	$676.70
02/05/2010	HUNDRIESER, DAVID	9161	016	City Of Chicago Police	$678.34
09/04/2011	HERNANDEZ, ROBERT	9161	044	City Of Chicago Police	$1,984.36

Incident Date	Claimant	Rank	Unit of	Insured	Total to be Paid
08/24/2011	HERNANDEZ, RICARDO	9161	001	City Of Chicago Police	$30.04
08/24/2011	HERNANDEZ, RICARDO	9161	001	City Of Chicago Police	$1,989.08
02/22/2010	HENDRICKS, CHERIE			City Of Chicago Police	$1,536.86
11/06/2011	HANSEN, TIMOTHY	9161		City Of Chicago Police	$154.77
11/06/2011	HANSEN, TIMOTHY	9161		City Of Chicago Police	$6.50
10/09/2011	HALEAS, DEMETRIOS	9161		City Of Chicago Police	$1,417.12
10/21/2007	Gawlowski, Iwona	P	00006	City Of Chicago Police	$6.50
10/21/2007	Gawlowski, Iwona	P	00006	City Of Chicago Police	$221.63
11/04/2011	GUNNING, JOSEPH	9161		City Of Chicago Police	$1,400.00
08/26/2010	GREER, HOWARD			City Of Chicago Police	$27.27
02/17/2010	GONZALEZ, JORGE			City Of Chicago Police	$4,530.67
05/30/2011	GONZALEZ, CAROLINE	9161	022	City Of Chicago Police	$156.37
02/10/2010	GOMEZ, JUANITA			City Of Chicago Police	$1,592.65
10/13/2010	GOMEZ, ALEX			City Of Chicago Police	$29.14
10/13/2010	GOMEZ, ALEX			City Of Chicago Police	$603.96
10/13/2010	GOMEZ, ALEX			City Of Chicago Police	$6.50
10/03/2011	GLYNN, MICHAEL	9161	011	City Of Chicago Police	$1,304.41
10/03/2011	GLYNN, MICHAEL	9161	011	City Of Chicago Police	$13.70
12/16/2010	GIBBELINA, JOHN	9161	017	City Of Chicago Police	$6.50
12/16/2010	GIBBELINA, JOHN	9161	017	City Of Chicago Police	$202.57
07/14/2011	GHUSAIN, KASSIM	9161	003	City Of Chicago Police	$5,958.11
06/02/2011	GEMIGNANI, ANTHONY	9161		City Of Chicago Police	$1,816.71
05/23/2011	GATICA, ROBB	9161		City Of Chicago Police	$11,042.52
03/05/2011	GASKEW, DORIS	3286	017	City Of Chicago Police	$1,025.39
04/11/2011	GARAY, RODRIGO	9161		City Of Chicago Police	$2,252.70
10/23/2011	GALLAGHER, JAMES	9161		City Of Chicago Police	$13.17
10/23/2011	GALLAGHER, JAMES	9161		City Of Chicago Police	$133.59
10/23/2011	GALLAGHER, JAMES	9161		City Of Chicago Police	$6.50
12/10/2010	GAAL, CHRISTIAN	9164		City Of Chicago Police	$1,572.64
12/10/2010	GAAL, CHRISTIAN	9164		City Of Chicago Police	$1,572.64
07/22/2007	Fenner, Lolita	P	00376	City Of Chicago Police	$6.50
05/26/2009	FRIEDLIEB, JEFFREY			City Of Chicago Police	$24.99
05/26/2009	FRIEDLIEB, JEFFREY			City Of Chicago Police	$24.99

Incident Date	Claimant	Rank	Unit of	Insured	Total to be Paid
11/06/2010	FOLINO, ANTHONY	9161		City Of Chicago Police	$1,461.36
05/20/2010	FIELDS, JEROHN	9161	002	City Of Chicago Police	$1.21
05/20/2010	FIELDS, JEROHN	9161	002	City Of Chicago Police	$100.40
05/20/2010	FIELDS, JEROHN	9161	002	City Of Chicago Police	$6.50
10/24/2011	FEREK, DANIEL	9169	055	City Of Chicago Police	$3,464.37
10/24/2011	FEREK, DANIEL	9169	055	City Of Chicago Police	$79.26
10/24/2011	FEREK, DANIEL	9169	055	City Of Chicago Police	$6.50
09/16/2010	FEIL, CHRISTOPHER	9161	393	City Of Chicago Police	$3,669.52
12/19/2008	FEENEY, NOREEN	9161	001	City Of Chicago Police	$86.86
12/19/2008	FEENEY, NOREEN	9161	001	City Of Chicago Police	$2.26
08/27/2008	Ellis-Threatt, Karen L	P	00006	City Of Chicago Police	$1,096.91
08/01/2011	EASTERDAY, DARREN	9171	001	City Of Chicago Police	$3,872.78
09/17/2006	Duffy, Kevin	P	00018	City Of Chicago Police	$4,180.62
07/14/1988	Domagala, Bernard	P	09999	City Of Chicago Police	$1,002.65
08/12/2008	Dailey, Sean P	P	00025	City Of Chicago Police	$3,810.69
05/04/2010	DUNK, JOSEPH	9164	007	City Of Chicago Police	$6.50
05/04/2010	DUNK, JOSEPH	9164	007	City Of Chicago Police	$62.37
05/04/2010	DUNK, JOSEPH	9164	007	City Of Chicago Police	$62.37
05/04/2010	DUNK, JOSEPH	9164	007	City Of Chicago Police	$6.50
01/21/2010	DORSCH, BRIAN	9161	025	City Of Chicago Police	$50.28
02/27/2011	DIMALANTA, RENE		025	City Of Chicago Police	$2,860.97
08/12/2011	DILLON, JANASHLEY	9161	044	City Of Chicago Police	$2,687.84
09/09/2011	DIAZ, CARLOS	9161		City Of Chicago Police	$6.50
09/09/2011	DIAZ, CARLOS	9161		City Of Chicago Police	$212.84
08/31/2011	DAVIS, PAMELA	9161	004	City Of Chicago Police	$1,649.20
08/26/2009	DAVIS, DANIELLE	9164		City Of Chicago Police	$2,223.07
09/02/2011	DAVIES, TRACY	9171	014	City Of Chicago Police	$6.50
09/02/2011	DAVIES, TRACY	9171	014	City Of Chicago Police	$14.88
09/02/2011	DAVIES, TRACY	9171	014	City Of Chicago Police	$141.50
10/01/2011	DALY, RICHARD	9164		City Of Chicago Police	$54.31
10/01/2011	DALY, RICHARD	9164		City Of Chicago Police	$6.50
06/21/2005	Chiagkouris, Christine	P	09999	City Of Chicago Police	$6.50
03/02/2004	Calhoun, Rose	P	00007	City Of Chicago Police	$1,262.75

Incident Date	Claimant	Rank	Unit of	Insured	Total to be Paid
11/17/2011	CYGNAR, KATHLEEN	9161	024	City Of Chicago Police	$6.50
11/17/2011	CYGNAR, KATHLEEN	9161	024	City Of Chicago Police	$4.10
11/17/2011	CYGNAR, KATHLEEN	9161	024	City Of Chicago Police	$11.52
10/29/2011	CUYLER, LATONYA	9161	002	City Of Chicago Police	$1,424.68
03/23/2011	CRANFIELD, BERTRAM			City Of Chicago Police	$191.27
03/23/2011	CRANFIELD, BERTRAM			City Of Chicago Police	$6.50
03/23/2011	CRANFIELD, BERTRAM			City Of Chicago Police	$199.24
03/23/2011	CRANFIELD, BERTRAM			City Of Chicago Police	$2.32
03/23/2011	CRANFIELD, BERTRAM			City Of Chicago Police	$6.50
03/23/2011	CRANFIELD, BERTRAM			City Of Chicago Police	$191.27
03/23/2011	CRANFIELD, BERTRAM			City Of Chicago Police	$6.50
03/23/2011	CRANFIELD, BERTRAM			City Of Chicago Police	$2.32
03/23/2011	CRANFIELD, BERTRAM			City Of Chicago Police	$2.87
03/23/2011	CRANFIELD, BERTRAM			City Of Chicago Police	$0.48
03/23/2011	CRANFIELD, BERTRAM			City Of Chicago Police	$236.60
03/23/2011	CRANFIELD, BERTRAM			City Of Chicago Police	$6.50
03/17/2010	CRANE, ROBERT	9161	017	City Of Chicago Police	$2.28
03/17/2010	CRANE, ROBERT	9161	017	City Of Chicago Police	$6.50
03/17/2010	CRANE, ROBERT	9161	017	City Of Chicago Police	$89.18
08/30/2011	CRAIG JR, JOHN	9161		City Of Chicago Police	$133.59
08/30/2011	CRAIG JR, JOHN	9161		City Of Chicago Police	$133.59
08/30/2011	CRAIG JR, JOHN	9161		City Of Chicago Police	$13.17
08/30/2011	CRAIG JR, JOHN	9161		City Of Chicago Police	$6.50
08/30/2011	CRAIG JR, JOHN	9161		City Of Chicago Police	$6.50
08/30/2011	CRAIG JR, JOHN	9161		City Of Chicago Police	$13.17
08/30/2011	CRAIG JR, JOHN	9161		City Of Chicago Police	$133.59
08/30/2011	CRAIG JR, JOHN	9161		City Of Chicago Police	$6.50
08/30/2011	CRAIG JR, JOHN	9161		City Of Chicago Police	$13.17
12/05/2009	COX, PAULINE	9161		City Of Chicago Police	$6.50
12/05/2009	COX, PAULINE	9161		City Of Chicago Police	$650.25
09/25/2011	COONEY, CARRIE	9164	020	City Of Chicago Police	$5.27
09/25/2011	COONEY, CARRIE	9164	020	City Of Chicago Police	$6.50
09/25/2011	COONEY, CARRIE	9164	020	City Of Chicago Police	$206.10

Incident Date	Claimant	Rank	Unit of	Insured	Total to be Paid
09/09/2011	CONFORTI, ANGELINE	9161	044	City Of Chicago Police	$6.50
09/09/2011	CONFORTI, ANGELINE	9161	044	City Of Chicago Police	$218.70
09/09/2011	CONFORTI, ANGELINE	9161	044	City Of Chicago Police	$218.70
09/09/2011	CONFORTI, ANGELINE	9161	044	City Of Chicago Police	$6.50
09/09/2011	CONFORTI, ANGELINE	9161	044	City Of Chicago Police	$6.50
09/09/2011	CONFORTI, ANGELINE	9161	044	City Of Chicago Police	$218.70
05/27/2009	COLE II, DENSEY	9161	001	City Of Chicago Police	$1,078.88
05/27/2009	COLE II, DENSEY	9161	001	City Of Chicago Police	$6.50
05/27/2009	COLE II, DENSEY	9161	001	City Of Chicago Police	$4.54
05/27/2009	COLE II, DENSEY	9161	001	City Of Chicago Police	$6.50
05/27/2009	COLE II, DENSEY	9161	001	City Of Chicago Police	$6.50
05/27/2009	COLE II, DENSEY	9161	001	City Of Chicago Police	$93.21
05/27/2009	COLE II, DENSEY	9161	001	City Of Chicago Police	$2,607.65
05/27/2009	COLE II, DENSEY	9161	001	City Of Chicago Police	$70.54
05/27/2009	COLE II, DENSEY	9161	001	City Of Chicago Police	$135.00
05/27/2009	COLE II, DENSEY	9161	001	City Of Chicago Police	$1,842.57
05/27/2009	COLE II, DENSEY	9161	001	City Of Chicago Police	$9,765.00
05/27/2009	COLE II, DENSEY	9161	001	City Of Chicago Police	$1,119.85
05/27/2009	COLE II, DENSEY	9161	001	City Of Chicago Police	$6.50
10/20/2011	COBB, AARON	9165		City Of Chicago Police	$6.50
10/20/2011	COBB, AARON	9165		City Of Chicago Police	$3,757.03
04/11/2011	CIOE, MICHAEL	9161	153	City Of Chicago Police	$2,511.01
04/27/2011	CIANCIO, VINCENT	9161	044	City Of Chicago Police	$6.50
04/27/2011	CIANCIO, VINCENT	9161	044	City Of Chicago Police	$825.66
08/18/2011	CHLEBOWICZ, LESZEK	9161	044	City Of Chicago Police	$442.67
08/18/2011	CHLEBOWICZ, LESZEK	9161	044	City Of Chicago Police	$6.50
08/18/2011	CHLEBOWICZ, LESZEK	9161	044	City Of Chicago Police	$17.97
07/21/2010	CARROLL, WILLIAM			City Of Chicago Police	$2,314.46
08/05/2011	CARROLL, JOSEPH	9164	004	City Of Chicago Police	$1,186.29
12/14/2010	CALDWELL, JAMES	9171		City Of Chicago Police	$6.50
12/14/2010	CALDWELL, JAMES	9171		City Of Chicago Police	$133.59
12/14/2010	CALDWELL, JAMES	9171		City Of Chicago Police	$13.17
12/14/2010	CALDWELL, JAMES	9171		City Of Chicago Police	$6.50

Incident Date	Claimant	Rank	Unit of	Insured	Total to be Paid
12/14/2010	CALDWELL, JAMES	9171		City Of Chicago Police	$133.59
12/14/2010	CALDWELL, JAMES	9171		City Of Chicago Police	$13.17
12/14/2010	CALDWELL, JAMES	9171		City Of Chicago Police	$6.50
12/14/2010	CALDWELL, JAMES	9171		City Of Chicago Police	$133.59
12/14/2010	CALDWELL, JAMES	9171		City Of Chicago Police	$13.17
12/14/2010	CALDWELL, JAMES	9171		City Of Chicago Police	$6.50
12/14/2010	CALDWELL, JAMES	9171		City Of Chicago Police	$133.59
12/14/2010	CALDWELL, JAMES	9171		City Of Chicago Police	$13.17
08/02/2011	CAHUE, ANGEL	9161	314	City Of Chicago Police	$2,788.85
08/28/2011	BURTON, BRIAN	9161		City Of Chicago Police	$6,825.30
08/28/2011	BURTON, BRIAN	9161		City Of Chicago Police	$1,023.79
08/28/2011	BURTON, BRIAN	9161		City Of Chicago Police	$468.79
08/28/2011	BURTON, BRIAN	9161		City Of Chicago Police	$6.50
08/28/2011	BURTON, BRIAN	9161		City Of Chicago Police	$19.03
07/14/2011	BURNS, JOHN	9161	019	City Of Chicago Police	$236.47
07/14/2011	BURNS, JOHN	9161	019	City Of Chicago Police	$6.05
07/14/2011	BURNS, JOHN	9161	019	City Of Chicago Police	$6.50
07/14/2011	BURNS, JOHN	9161	019	City Of Chicago Police	$236.47
07/14/2011	BURNS, JOHN	9161	019	City Of Chicago Police	$5.21
07/14/2011	BURNS, JOHN	9161	019	City Of Chicago Police	$6.50
07/14/2011	BURNS, JOHN	9161	019	City Of Chicago Police	$204.11
07/14/2011	BURNS, JOHN	9161	019	City Of Chicago Police	$6.05
07/14/2011	BURNS, JOHN	9161	019	City Of Chicago Police	$6.50
07/14/2011	BURNS, JOHN	9161	019	City Of Chicago Police	$236.47
07/14/2011	BURNS, JOHN	9161	019	City Of Chicago Police	$6.05
07/14/2011	BURNS, JOHN	9161	019	City Of Chicago Police	$6.50
07/14/2011	BURNS, JOHN	9161	019	City Of Chicago Police	$236.47
07/14/2011	BURNS, JOHN	9161	019	City Of Chicago Police	$4.12
07/14/2011	BURNS, JOHN	9161	019	City Of Chicago Police	$6.50
07/14/2011	BURNS, JOHN	9161	019	City Of Chicago Police	$6.05
07/14/2011	BURNS, JOHN	9161	019	City Of Chicago Police	$236.47
07/14/2011	BURNS, JOHN	9161	019	City Of Chicago Police	$6.50
07/14/2011	BURNS, JOHN	9161	019	City Of Chicago Police	$6.05

Incident Date	Claimant	Rank	Unit of	Insured	Total to be Paid
07/14/2011	BURNS, JOHN	9161	019	City Of Chicago Police	$6.50
07/14/2011	BURNS, JOHN	9161	019	City Of Chicago Police	$161.17
08/21/2011	BROWN, SHARONE	9161		City Of Chicago Police	$1,569.87
06/25/2011	BROWN, DAVID	9161		City Of Chicago Police	$1,047.90
12/11/2010	BORCHERS, DANIEL	9161	016	City Of Chicago Police	$6,840.00
09/13/2011	BLESSING, LIZETTE	9161		City Of Chicago Police	$544.12
09/13/2011	BLESSING, LIZETTE	9161		City Of Chicago Police	$6.50
09/13/2011	BLESSING, LIZETTE	9161		City Of Chicago Police	$6.59
09/13/2011	BLESSING, LIZETTE	9161		City Of Chicago Police	$67.63
09/13/2011	BLESSING, LIZETTE	9161		City Of Chicago Police	$6.50
09/13/2011	BLESSING, LIZETTE	9161		City Of Chicago Police	$0.82
10/08/2011	BLAIR, SCOTT	9161		City Of Chicago Police	$3,694.67
09/11/2011	BERNICHIO, MICHAEL	9161		City Of Chicago Police	$2,297.35
09/28/2011	BERNDT, ROBERT	9161	020	City Of Chicago Police	$5.94
09/28/2011	BERNDT, ROBERT	9161	020	City Of Chicago Police	$77.38
09/28/2011	BERNDT, ROBERT	9161	020	City Of Chicago Police	$6.50
04/09/2011	BEHREND, DONNA	9161	012	City Of Chicago Police	$124.03
04/09/2011	BEHREND, DONNA	9161	012	City Of Chicago Police	$6.50
11/26/2011	BEATOVIC, MARK	9161	017	City Of Chicago Police	$57.79
10/19/2011	BARAK, JOHN	9161	006	City Of Chicago Police	$1,238.83
01/15/2010	BALASZ, TIMOTHY	9161		City Of Chicago Police	$133.59
01/15/2010	BALASZ, TIMOTHY	9161		City Of Chicago Police	$6.50
01/15/2010	BALASZ, TIMOTHY	9161		City Of Chicago Police	$13.17
12/17/2010	BAKUTIS, MARY ANN	9161	008	City Of Chicago Police	$42.06
12/17/2010	BAKUTIS, MARY ANN	9161	008	City Of Chicago Police	$56.15
05/13/1996	Ayangoke-Dorsey, Consandra	P	00005	City Of Chicago Police	$1,111.28
08/17/2010	ARMSTRONG, DERRICK			City Of Chicago Police	$1,226.70
08/18/2011	AGUIRRE, PABLO	9161	011	City Of Chicago Police	$6,431.49
10/17/2011	AGUINAGA, RICHARD	9175	010	City Of Chicago Police	$25.62

	Number	Amount
Total:	465	$555,385.56

	Number	Amount
Total:	616	$723,487.21

Third Party Orders.
(Each Amount Not To Exceed $1,000.00)

[Or2011-1180]

Ordered, That the City Comptroller is authorized and directed to issue payments, each in an amount not to exceed $1,000.00, in conformity with the schedule herein set forth, to physicians, hospitals, nurses or other individuals, in settlement for hospital, medical and nursing services rendered to the injured members of the Police Department and/or the Fire Department herein named, provided such members of the Police Department and/or Fire Department shall enter into an agreement in writing with the City of Chicago to the effect that, should it appear that any of said members of the Police Department and/or Fire Department have received any sum of money from the party whose negligence caused such injury, or have instituted proceedings against such party for the recovery of damage on account of such injury or medical expenses, then in that event the City shall be reimbursed by such member of the Police Department and/or the Fire Department out of any sum that such member of the Police Department and/or Fire Department has received or may hereafter receive from such third party on account of such injury or medical expenses, not to exceed the expense in accordance with Opinion Number 1422 of the Corporation Counsel of said City, dated March 19, 1926. The payment of any of these bills shall not be construed as approval of any previous claims pending or future claims for expenses or benefits on account of any alleged injury to the individuals named. The total amount of such claims, as allowed, is set opposite the names of the injured members of the Police Department and/or the Fire Department and the payments are to be drawn in favor of the proper claimants and charged to the following Account Numbers: 100-57-2005-0937; 610-57-4415-0937; 740-57-4415-0937; 100-59-2005-0937; 610-59-4415-0937; and 740-59-4415-0937.

[Third party orders printed on pages 17659 through 17666 of this *Journal.*]

Third Party Orders.
(All Amounts)

[Or2011-1181]

Ordered, That the City Comptroller is authorized and directed to issue payments in conformity with the schedule herein set forth, to physicians, hospitals, nurses or other individuals, in settlement for hospital, medical and nursing services rendered to the injured members of the Police Department and/or the Fire Department herein named; provided such members of the Police Department and/or Fire Department shall enter into an agreement in writing with the City of Chicago to the effect that, should it appear that any of said members

(Continued on page 17667)

City Of Chicago

Police & Fire Third-Party Orders

Incident Date	Claimant	Rank	Assigned to Unit	Insured	Total Paid
Insured Name1: City Of Chicago Fire					
05/22/2000	Mcelroy, David B	L	00481	City Of Chicago Fire	$6.50
05/22/2000	Mcelroy, David B	L	00481	City Of Chicago Fire	$64.00
05/22/2000	Mcelroy, David B	L	00481	City Of Chicago Fire	$3.68
02/15/1991	Guzick, Lawrence	E	00450	City Of Chicago Fire	$123.20
07/19/1982	Banks, Thomas S	F	00379	City Of Chicago Fire	$103.51
07/19/1982	Banks, Thomas S	F	00379	City Of Chicago Fire	$56.75
07/19/1982	Banks, Thomas S	F	00379	City Of Chicago Fire	$442.89
07/19/1982	Banks, Thomas S	F	00379	City Of Chicago Fire	$162.78
07/19/1982	Banks, Thomas S	F	00379	City Of Chicago Fire	$6.50
07/19/1982	Banks, Thomas S	F	00379	City Of Chicago Fire	$619.60
07/19/1982	Banks, Thomas S	F	00379	City Of Chicago Fire	$6.50
Claim Total 11	Amount $1,595.91				
Insured Name1: City Of Chicago Police					
06/17/2002	Zygowicz, Peter	P	00007	City Of Chicago Police	$67.47
06/17/2002	Zygowicz, Peter	P	00007	City Of Chicago Police	$6.50
06/17/2002	Zygowicz, Peter	P	00007	City Of Chicago Police	$128.40
06/17/2002	Zygowicz, Peter	P	00007	City Of Chicago Police	$6.50
08/10/1994	Wiktorek, Mark C	P	00014	City Of Chicago Police	$6.50
05/20/2009	WALKER, KENNETH	9161	021	City Of Chicago Police	$0.74
05/20/2009	WALKER, KENNETH	9161	021	City Of Chicago Police	$61.36
05/20/2009	WALKER, KENNETH	9161	021	City Of Chicago Police	$6.50
01/20/2009	VIVERITO, VINCENT			City Of Chicago Police	$14.66
01/20/2009	VIVERITO, VINCENT			City Of Chicago Police	$89.18
01/20/2009	VIVERITO, VINCENT			City Of Chicago Police	$347.66
01/20/2009	VIVERITO, VINCENT			City Of Chicago Police	$2.28
01/20/2009	VIVERITO, VINCENT			City Of Chicago Police	$6.50
07/15/2008	Torres, Eddie J	P	00019	City Of Chicago Police	$152.66
07/15/2008	Torres, Eddie J	P	00019	City Of Chicago Police	$6.50

Incident Date	Claimant	Rank	Assigned to Unit	Insured	Total Paid
07/15/2008	Torres, Eddie J	P	00019	City Of Chicago Police	$145.18
07/15/2008	Torres, Eddie J	P	00019	City Of Chicago Police	$6.50
07/15/2008	Torres, Eddie J	P	00019	City Of Chicago Police	$72.81
07/15/2008	Torres, Eddie J	P	00019	City Of Chicago Police	$2.13
07/15/2008	Torres, Eddie J	P	00019	City Of Chicago Police	$6.50
07/15/2008	Torres, Eddie J	P	00019	City Of Chicago Police	$62.86
08/20/2003	Topczewski, Bryan T	P	00018	City Of Chicago Police	$6.50
08/20/2003	Topczewski, Bryan T	P	00018	City Of Chicago Police	$129.74
11/01/2007	Steele, Roberta D	P	00005	City Of Chicago Police	$244.41
11/01/2007	Steele, Roberta D	P	00005	City Of Chicago Police	$6.50
11/01/2007	Steele, Roberta D	P	00005	City Of Chicago Police	$564.82
11/01/2007	Steele, Roberta D	P	00005	City Of Chicago Police	$5.32
11/01/2007	Steele, Roberta D	P	00005	City Of Chicago Police	$421.48
11/01/2007	Steele, Roberta D	P	00005	City Of Chicago Police	$6.50
11/01/2007	Steele, Roberta D	P	00005	City Of Chicago Police	$10.76
11/01/2007	Steele, Roberta D	P	00005	City Of Chicago Police	$58.50
11/01/2007	Steele, Roberta D	P	00005	City Of Chicago Police	$14.44
11/01/2007	Steele, Roberta D	P	00005	City Of Chicago Police	$6.50
11/01/2007	Steele, Roberta D	P	00005	City Of Chicago Police	$6.25
11/01/2007	Steele, Roberta D	P	00005	City Of Chicago Police	$208.08
11/01/2007	Steele, Roberta D	P	00005	City Of Chicago Police	$6.50
08/31/2000	Selke, Michael J	P	00008	City Of Chicago Police	$1.43
08/31/2000	Selke, Michael J	P	00008	City Of Chicago Police	$6.50
08/31/2000	Selke, Michael J	P	00008	City Of Chicago Police	$117.83
09/13/2008	Salcedo, Ruben	P	00012	City Of Chicago Police	$68.72
01/28/1998	Roszak, Rose M	P	00014	City Of Chicago Police	$13.35
01/28/1998	Roszak, Rose M	P	00014	City Of Chicago Police	$8.86
01/28/1998	Roszak, Rose M	P	00014	City Of Chicago Police	$66.40
01/28/1998	Roszak, Rose M	P	00014	City Of Chicago Police	$6.50
01/28/1998	Roszak, Rose M	P	00014	City Of Chicago Police	$6.50
01/28/1998	Roszak, Rose M	P	00014	City Of Chicago Police	$6.50
01/28/1998	Roszak, Rose M	P	00014	City Of Chicago Police	$732.07
01/05/1996	Rivera, Sally A	P	00025	City Of Chicago Police	$353.28

Incident Date	Claimant	Rank	Assigned to Unit	Insured	Total Paid
10/22/1985	Reid, Robert G	P	00018	City Of Chicago Police	$6.50
10/22/1985	Reid, Robert G	P	00018	City Of Chicago Police	$266.00
10/09/2007	Pakula, Edward	P	00151	City Of Chicago Police	$429.39
10/09/2007	Pakula, Edward	P	00151	City Of Chicago Police	$6.50
10/09/2007	Pakula, Edward	P	00151	City Of Chicago Police	$455.08
10/09/2007	Pakula, Edward	P	00151	City Of Chicago Police	$6.50
10/09/2007	Pakula, Edward	P	00151	City Of Chicago Police	$381.68
10/09/2007	Pakula, Edward	P	00151	City Of Chicago Police	$6.50
10/09/2007	Pakula, Edward	P	00151	City Of Chicago Police	$429.39
10/09/2007	Pakula, Edward	P	00151	City Of Chicago Police	$6.50
02/24/1998	Oconnell, Dennis L	P	00006	City Of Chicago Police	$73.96
02/24/1998	Oconnell, Dennis L	P	00006	City Of Chicago Police	$28.75
02/24/1998	Oconnell, Dennis L	P	00006	City Of Chicago Police	$218.42
02/24/1998	Oconnell, Dennis L	P	00006	City Of Chicago Police	$139.90
02/24/1998	Oconnell, Dennis L	P	00006	City Of Chicago Police	$22.56
05/03/2008	Obrecki, Robert	P	00016	City Of Chicago Police	$579.68
05/03/2008	Obrecki, Robert	P	00016	City Of Chicago Police	$19.99
06/07/2003	Nelson, Richard L	P	00013	City Of Chicago Police	$129.40
06/07/2003	Nelson, Richard L	P	00013	City Of Chicago Police	$6.55
06/07/2003	Nelson, Richard L	P	00013	City Of Chicago Police	$6.50
08/21/2000	Mazurski, Thomas L	P	00189	City Of Chicago Police	$62.80
08/21/2000	Mazurski, Thomas L	P	00189	City Of Chicago Police	$6.50
08/04/2008	Mattson, Kimberly M	P	00022	City Of Chicago Police	$0.55
08/04/2008	Mattson, Kimberly M	P	00022	City Of Chicago Police	$6.50
08/04/2008	Mattson, Kimberly M	P	00022	City Of Chicago Police	$8.55
08/04/2008	Mattson, Kimberly M	P	00022	City Of Chicago Police	$6.50
08/04/2008	Mattson, Kimberly M	P	00022	City Of Chicago Police	$4.53
08/04/2008	Mattson, Kimberly M	P	00022	City Of Chicago Police	$142.55
08/04/2008	Mattson, Kimberly M	P	00022	City Of Chicago Police	$6.50
08/04/2008	Mattson, Kimberly M	P	00022	City Of Chicago Police	$9.25
08/04/2008	Mattson, Kimberly M	P	00022	City Of Chicago Police	$69.84
07/15/1995	Manno, Samuel Jr.	P	00025	City Of Chicago Police	$190.34
07/15/1995	Manno, Samuel Jr.	P	00025	City Of Chicago Police	$6.50

Incident Date	Claimant	Rank	Assigned to Unit	Insured	Total Paid
05/16/1999	Mackey, Patricia J	P	00044	City Of Chicago Police	$100.00
05/16/1999	Mackey, Patricia J	P	00044	City Of Chicago Police	$6.50
05/16/1999	Mackey, Patricia J	P	00044	City Of Chicago Police	$6.50
05/16/1999	Mackey, Patricia J	P	00044	City Of Chicago Police	$252.22
05/16/1999	Mackey, Patricia J	P	00044	City Of Chicago Police	$100.00
05/16/1999	Mackey, Patricia J	P	00044	City Of Chicago Police	$6.50
05/16/1999	Mackey, Patricia J	P	00044	City Of Chicago Police	$100.00
05/16/1999	Mackey, Patricia J	P	00044	City Of Chicago Police	$6.50
05/16/1999	Mackey, Patricia J	P	00044	City Of Chicago Police	$154.00
05/16/1999	Mackey, Patricia J	P	00044	City Of Chicago Police	$352.22
07/26/2009	MCGUIRE, KERRY L	9161	017	City Of Chicago Police	$203.61
07/26/2009	MCGUIRE, KERRY L	9161	017	City Of Chicago Police	$712.00
09/17/2006	Kristin, Maureen	P	00022	City Of Chicago Police	$82.97
09/17/2006	Kristin, Maureen	P	00022	City Of Chicago Police	$0.45
09/17/2006	Kristin, Maureen	P	00022	City Of Chicago Police	$6.50
08/21/2003	Kitowski, Nicholas	P	00018	City Of Chicago Police	$337.54
11/29/2006	Kereakes, Demetrios	P	00011	City Of Chicago Police	$352.22
11/28/2006	Keating, Renata M	P	00013	City Of Chicago Police	$6.50
11/28/2006	Keating, Renata M	P	00013	City Of Chicago Police	$94.14
11/28/2006	Keating, Renata M	P	00013	City Of Chicago Police	$1.14
07/02/2005	Haynes, Sherry	P	00603	City Of Chicago Police	$187.82
07/02/2005	Haynes, Sherry	P	00603	City Of Chicago Police	$6.50
07/02/2005	Haynes, Sherry	P	00603	City Of Chicago Police	$59.53
10/26/2009	HUDSON, ROBIN	9161		City Of Chicago Police	$59.48
10/26/2009	HUDSON, ROBIN	9161		City Of Chicago Police	$46.87
10/26/2009	HUDSON, ROBIN	9161		City Of Chicago Police	$6.50
07/25/2009	HUAYAMAVE, JACKPIERRE	9161	014	City Of Chicago Police	$91.97
07/25/2009	HUAYAMAVE, JACKPIERRE	9161	014	City Of Chicago Police	$2.35
07/25/2009	HUAYAMAVE, JACKPIERRE	9161	014	City Of Chicago Police	$6.50
12/15/2008	GARTH, WALTER	9161	023	City Of Chicago Police	$2.49
12/15/2008	GARTH, WALTER	9161	023	City Of Chicago Police	$75.56
12/15/2008	GARTH, WALTER	9161	023	City Of Chicago Police	$6.50
01/14/2003	Fuda, Frank J	P	00007	City Of Chicago Police	$305.81

Incident Date	Claimant	Rank	Assigned to Unit	Insured	Total Paid
01/14/2003	Fuda, Frank J	P	00007	City Of Chicago Police	$645.75
01/14/2003	Fuda, Frank J	P	00007	City Of Chicago Police	$456.35
01/14/2003	Fuda, Frank J	P	00007	City Of Chicago Police	$650.40
05/02/2006	Foster, Teresa	P	00002	City Of Chicago Police	$6.50
02/09/2008	Elliott, Jill A	P	00019	City Of Chicago Police	$6.50
02/09/2008	Elliott, Jill A	P	00019	City Of Chicago Police	$50.85
04/22/2006	Eigenbauer, Robert	P	00014	City Of Chicago Police	$176.17
04/22/2006	Eigenbauer, Robert	P	00014	City Of Chicago Police	$6.50
04/22/2006	Eigenbauer, Robert	P	00014	City Of Chicago Police	$102.91
04/22/2006	Eigenbauer, Robert	P	00014	City Of Chicago Police	$6.50
09/01/1999	Duffy, Cathleen	P	00018	City Of Chicago Police	$6.50
09/01/1999	Duffy, Cathleen	P	00018	City Of Chicago Police	$188.95
09/01/1999	Duffy, Cathleen	P	00018	City Of Chicago Police	$2.29
04/25/2006	Donovan, William A	P	00018	City Of Chicago Police	$6.50
04/25/2006	Donovan, William A	P	00018	City Of Chicago Police	$6.50
04/25/2006	Donovan, William A	P	00018	City Of Chicago Police	$6.50
04/25/2006	Donovan, William A	P	00018	City Of Chicago Police	$6.50
04/25/2006	Donovan, William A	P	00018	City Of Chicago Police	$338.07
04/25/2006	Donovan, William A	P	00018	City Of Chicago Police	$6.50
04/25/2006	Donovan, William A	P	00018	City Of Chicago Police	$6.50
04/25/2006	Donovan, William A	P	00018	City Of Chicago Police	$338.07
07/21/2007	Deraedt, Craig A	P	00016	City Of Chicago Police	$436.36
07/21/2007	Deraedt, Craig A	P	00016	City Of Chicago Police	$6.50
07/21/2007	Deraedt, Craig A	P	00016	City Of Chicago Police	$22.03
07/21/2007	Deraedt, Craig A	P	00016	City Of Chicago Police	$71.19
07/21/2007	Deraedt, Craig A	P	00016	City Of Chicago Police	$6.50
07/21/2007	Deraedt, Craig A	P	00016	City Of Chicago Police	$21.07
07/21/2007	Deraedt, Craig A	P	00016	City Of Chicago Police	$6.50
07/21/2007	Deraedt, Craig A	P	00016	City Of Chicago Police	$1.06
07/21/2007	Deraedt, Craig A	P	00016	City Of Chicago Police	$6.50
07/21/2007	Deraedt, Craig A	P	00016	City Of Chicago Police	$4.10
07/21/2007	Deraedt, Craig A	P	00016	City Of Chicago Police	$81.26
07/01/2001	Delrio, Gonzalo	P	00765	City Of Chicago Police	$84.91

Incident Date	Claimant	Rank	Assigned to Unit	Insured	Total Paid
07/01/2001	Delrio, Gonzalo	P	00765	City Of Chicago Police	$6.50
04/25/2006	Decoligny, Michael	P	00019	City Of Chicago Police	$4.36
04/25/2006	Decoligny, Michael	P	00019	City Of Chicago Police	$6.50
04/25/2006	Decoligny, Michael	P	00019	City Of Chicago Police	$296.86
04/25/2006	Decoligny, Michael	P	00019	City Of Chicago Police	$6.50
04/25/2006	Decoligny, Michael	P	00019	City Of Chicago Police	$296.86
04/25/2006	Decoligny, Michael	P	00019	City Of Chicago Police	$6.09
08/27/2003	Dahms, David	P	00023	City Of Chicago Police	$6.50
08/27/2003	Dahms, David	P	00023	City Of Chicago Police	$63.84
09/28/1993	Dace, Veronica	P	00005	City Of Chicago Police	$583.15
09/04/1987	Crowley, James	P	00002	City Of Chicago Police	$314.79
09/04/1987	Crowley, James	P	00002	City Of Chicago Police	$6.50
09/04/1987	Crowley, James	P	00002	City Of Chicago Police	$18.10
09/05/1987	Crowley, James	P	00002	City Of Chicago Police	$185.50
04/13/1996	Chisholm-Dougan, Coleen L	P	00015	City Of Chicago Police	$152.66
04/13/1996	Chisholm-Dougan, Coleen L	P	00015	City Of Chicago Police	$6.50
08/15/2002	Brumley, Cedric	P	00004	City Of Chicago Police	$31.49
08/15/2002	Brumley, Cedric	P	00004	City Of Chicago Police	$44.64
08/15/2002	Brumley, Cedric	P	00004	City Of Chicago Police	$93.62
08/15/2002	Brumley, Cedric	P	00004	City Of Chicago Police	$31.46
08/15/2002	Brumley, Cedric	P	00004	City Of Chicago Police	$52.08
08/15/2002	Brumley, Cedric	P	00004	City Of Chicago Police	$210.36
08/15/2002	Brumley, Cedric	P	00004	City Of Chicago Police	$269.95
08/15/2002	Brumley, Cedric	P	00004	City Of Chicago Police	$6.60
08/15/2002	Brumley, Cedric	P	00004	City Of Chicago Police	$31.46
08/15/2002	Brumley, Cedric	P	00004	City Of Chicago Police	$41.95
08/15/2002	Brumley, Cedric	P	00004	City Of Chicago Police	$10.49
08/15/2002	Brumley, Cedric	P	00004	City Of Chicago Police	$44.64
08/15/2002	Brumley, Cedric	P	00004	City Of Chicago Police	$6.50
08/15/2002	Brumley, Cedric	P	00004	City Of Chicago Police	$488.88
08/15/2002	Brumley, Cedric	P	00004	City Of Chicago Police	$20.98
08/15/2002	Brumley, Cedric	P	00004	City Of Chicago Police	$62.94
08/15/2002	Brumley, Cedric	P	00004	City Of Chicago Police	$36.71

Incident Date	Claimant	Rank	Assigned to Unit	Insured	Total Paid
08/15/2002	Brumley, Cedric	P	00004	City Of Chicago Police	$49.09
08/15/2002	Brumley, Cedric	P	00004	City Of Chicago Police	$172.68
08/15/2002	Brumley, Cedric	P	00004	City Of Chicago Police	$178.92
08/15/2002	Brumley, Cedric	P	00004	City Of Chicago Police	$402.24
08/15/2002	Brumley, Cedric	P	00004	City Of Chicago Police	$185.27
08/15/2002	Brumley, Cedric	P	00004	City Of Chicago Police	$452.88
08/15/2002	Brumley, Cedric	P	00004	City Of Chicago Police	$62.92
08/15/2002	Brumley, Cedric	P	00004	City Of Chicago Police	$343.58
08/15/2002	Brumley, Cedric	P	00004	City Of Chicago Police	$158.25
08/15/2002	Brumley, Cedric	P	00004	City Of Chicago Police	$472.93
08/15/2002	Brumley, Cedric	P	00004	City Of Chicago Police	$160.19
08/15/2002	Brumley, Cedric	P	00004	City Of Chicago Police	$515.22
08/15/2002	Brumley, Cedric	P	00004	City Of Chicago Police	$168.87
08/15/2002	Brumley, Cedric	P	00004	City Of Chicago Police	$485.87
08/15/2002	Brumley, Cedric	P	00004	City Of Chicago Police	$162.12
08/15/2002	Brumley, Cedric	P	00004	City Of Chicago Police	$5.54
08/15/2002	Brumley, Cedric	P	00004	City Of Chicago Police	$147.97
08/15/2002	Brumley, Cedric	P	00004	City Of Chicago Police	$6.50
08/15/2002	Brumley, Cedric	P	00004	City Of Chicago Police	$6.50
08/15/2002	Brumley, Cedric	P	00004	City Of Chicago Police	$847.86
08/15/2002	Brumley, Cedric	P	00004	City Of Chicago Police	$52.08
08/15/2002	Brumley, Cedric	P	00004	City Of Chicago Police	$83.69
08/15/2002	Brumley, Cedric	P	00004	City Of Chicago Police	$52.08
02/07/2008	Bohan, Cecila	P	00022	City Of Chicago Police	$338.07
02/07/2008	Bohan, Cecila	P	00022	City Of Chicago Police	$6.50
02/07/2008	Bohan, Cecila	P	00022	City Of Chicago Police	$6.50
12/31/1995	Benigno, Lisa	P	00010	City Of Chicago Police	$71.19
12/31/1995	Benigno, Lisa	P	00010	City Of Chicago Police	$6.50
04/10/2000	Barney, Walter	P	00004	City Of Chicago Police	$6.50
04/10/2000	Barney, Walter	P	00004	City Of Chicago Police	$132.09
04/10/2000	Barney, Walter	P	00004	City Of Chicago Police	$6.50
04/10/2000	Barney, Walter	P	00004	City Of Chicago Police	$88.06
04/10/2000	Barney, Walter	P	00004	City Of Chicago Police	$6.50

Incident Date	Claimant	Rank	Assigned to Unit	Insured	Total Paid
04/10/2000	Barney, Walter	P	00004	City Of Chicago Police	$132.09
04/10/2000	Barney, Walter	P	00004	City Of Chicago Police	$6.50
04/10/2000	Barney, Walter	P	00004	City Of Chicago Police	$132.09
04/10/2000	Barney, Walter	P	00004	City Of Chicago Police	$85.73
04/10/2000	Barney, Walter	P	00004	City Of Chicago Police	$6.50
04/10/2000	Barney, Walter	P	00004	City Of Chicago Police	$51.15
06/21/2009	BORSKI, MARK	9152	701	City Of Chicago Police	$45.44
07/28/2001	Anthony, Wanda	P	00016	City Of Chicago Police	$136.39
07/28/2001	Anthony, Wanda	P	00016	City Of Chicago Police	$112.20
05/09/2007	Aich, Alvaro A	P	00010	City Of Chicago Police	$300.20
12/04/2008	ALLEN, PHOEBE			City Of Chicago Police	$6.50
12/04/2008	ALLEN, PHOEBE			City Of Chicago Police	$190.34

Claim Total	Amount
225	$26,025.72

Claim Total	Amount
236	$27,621.63

(Continued from page 17658)

of the Police Department and/or Fire Department have received any sum of money from the party whose negligence caused such injury, or have instituted proceedings against such party for the recovery of damage on account of such injury or medical expenses, then in that event the City shall be reimbursed by such member of the Police Department and/or the Fire Department out of any sum that such member of the Police Department and/or Fire Department has received or may hereafter receive from such third party on account of such injury or medical expenses, not to exceed the expense in accordance with Opinion Number 1422 of the Corporation Counsel of said City, dated March 19, 1926. The payment of any of these bills shall not be construed as approval of any previous claims pending or future claims for expenses or benefits on account of any alleged injury to the individuals named. The total amount of such claims, as allowed, is set opposite the names of the injured members of the Police Department and/or the Fire Department and the payments are to be drawn in favor of the proper claimants and charged to the following Account Numbers: 100-57-2005-0937; 610-57-4415-0937; 740-57-4415-0937; 100-59-2005-0937; 610-59-4415-0937; and 740-59-4415-0937.

[Third party orders printed on pages 17668 and 17669 of this *Journal*.]

PAYMENT OF MISCELLANEOUS REFUNDS, COMPENSATION FOR PROPERTY DAMAGE, ET CETERA.

[Or2011-1183]

The Committee on Finance submitted the following report:

CHICAGO, December 14, 2011.

To the President and Members of the City Council:

Your Committee on Finance, having had under consideration an order authorizing the payment of various small claims against the City of Chicago, having had the same under advisement, begs leave to report and recommend that Your Honorable Body *Pass* the proposed order transmitted herewith.

(Continued on page 17670)

City Of Chicago

Police & Fire Third-Party Orders

Incident Date	Claimant	Rank	Assigned to Unit	Insured	Total Paid
Insured Name1: City Of Chicago Police					
06/17/2002	Zygowicz, Peter	P	00007	City Of Chicago Police	$249.13
08/10/1994	Wiktorek, Mark C	P	00014	City Of Chicago Police	$4,396.16
11/19/2002	Villanueva, Kristen	P	00007	City Of Chicago Police	$6.21
11/19/2002	Villanueva, Kristen	P	00007	City Of Chicago Police	$6.50
11/19/2002	Villanueva, Kristen	P	00007	City Of Chicago Police	$75.00
04/05/2000	Thompson, Nicole C	P	00044	City Of Chicago Police	$3,242.03
01/28/1998	Roszak, Rose M	P	00014	City Of Chicago Police	$1,102.88
01/28/1998	Roszak, Rose M	P	00014	City Of Chicago Police	$5,484.12
11/25/1984	Overton, Susan P	P	00019	City Of Chicago Police	$3,872.00
05/03/2008	Obrecki, Robert	P	00016	City Of Chicago Police	$5.28
05/03/2008	Obrecki, Robert	P	00016	City Of Chicago Police	$6.50
05/03/2008	Obrecki, Robert	P	00016	City Of Chicago Police	$91.04
05/03/2008	Obrecki, Robert	P	00016	City Of Chicago Police	$47.03
05/03/2008	Obrecki, Robert	P	00016	City Of Chicago Police	$6.50
05/03/2008	Obrecki, Robert	P	00016	City Of Chicago Police	$209.52
08/21/2000	Mazurski, Thomas L	P	00189	City Of Chicago Police	$1,547.47
05/09/1998	Marozas, Michael J	P	00004	City Of Chicago Police	$7.60
05/09/1998	Marozas, Michael J	P	00004	City Of Chicago Police	$6.50
05/09/1998	Marozas, Michael J	P	00004	City Of Chicago Police	$297.49
04/22/2006	Eigenbauer, Robert	P	00014	City Of Chicago Police	$1,143.12
04/22/2006	Eigenbauer, Robert	P	00014	City Of Chicago Police	$102.91
04/22/2006	Eigenbauer, Robert	P	00014	City Of Chicago Police	$6.50
04/25/2006	Donovan, William A	P	00018	City Of Chicago Police	$1,539.03
04/25/2006	Donovan, William A	P	00018	City Of Chicago Police	$1,055.78
04/25/2006	Donovan, William A	P	00018	City Of Chicago Police	$1,617.75
04/25/2006	Donovan, William A	P	00018	City Of Chicago Police	$1,539.03
09/28/1993	Dace, Veronica	P	00005	City Of Chicago Police	$157.18
09/28/1993	Dace, Veronica	P	00005	City Of Chicago Police	$67.35
09/05/1987	Crowley, James	P	00002	City Of Chicago Police	$15,243.63

Incident Date	Claimant	Rank	Assigned to Unit	Insured	Total Paid
09/05/1987	Crowley, James	P	00002	City Of Chicago Police	$4,312.54
09/05/1987	Crowley, James	P	00002	City Of Chicago Police	$14,751.90
11/12/2006	Colbert, Dexter	P	00006	City Of Chicago Police	$3,942.37
08/15/2002	Brumley, Cedric	P	00004	City Of Chicago Police	$3,524.68
08/15/2002	Brumley, Cedric	P	00004	City Of Chicago Police	$3,612.79
02/07/2008	Bohan, Cecila	P	00022	City Of Chicago Police	$1,729.92
04/10/2000	Barney, Walter	P	00004	City Of Chicago Police	$1,820.00
04/10/2000	Barney, Walter	P	00004	City Of Chicago Police	$23.31

Claim Total	Amount
37	$76,848.75

Claim Total	Amount
37	$76,848.75

(Continued from page 17667)

This recommendation was concurred in by a viva voce vote of the members of the Committee.

Respectfully submitted,

(Signed) EDWARD M. BURKE,
Chairman.

On motion of Alderman Burke, the said proposed order transmitted with the foregoing committee report was *Passed* by yeas and nays as follows:

Yeas -- Aldermen Moreno, Fioretti, Dowell, Burns, Hairston, Sawyer, Jackson, Harris, Beale, Pope, Balcer, Cárdenas, Quinn, Burke, Foulkes, Thompson, Thomas, Lane, O'Shea, Cochran, Brookins, Muñoz, Zalewski, Chandler, Solis, Maldonado, Burnett, Ervin, Reboyras, Suarez, Waguespack, Mell, Austin, Colón, Sposato, Mitts, Cullerton, Laurino, P. O'Connor, M. O'Connor, Reilly, Smith, Tunney, Arena, Cappleman, Pawar, Osterman, Moore, Silverstein -- 49.

Nays -- None.

Alderman Pope moved to reconsider the foregoing vote. The motion was lost.

The following is said order as passed:

Ordered, That the City Comptroller is authorized and directed to pay the following named claimants the respective amounts set opposite their names, said amount to be paid in full and final settlement of each claim on the date and location by type of claim as follows:

[List of claimants printed on pages 17671 through 17675 of this *Journal*.]

City Of Chicago

Journal Report for City Council GL Claims

Last Name	First Name	Address	City	State	Zip Code	DOL	Total Paid	Payee	Location of Accident
ALCALA	GABRIEL	4348 W. KATHLEEN LANE	OAK LAWN,	IL	60453	02/15/2008	$167.24	Claimant	63RD AND PULASKI ROAD
ANDERSON	CATHERINE	850N. DEWITT PLACE	CHICAGO	IL	60611	03/05/2011	$346.60	Claimant	N LAKE SHORE DRIVE AT
APPLE -BASS	SUSAN	4920 N. MARINE DRIVE	CHICAGO	IL	60640	04/02/2009	$231.83	Claimant	900 W ARGYLE
ARCHIE	DESIREE	8804 S. ELIZABETH	CHICAGO	IL	60620	04/10/2009	$379.71	CITY OF CHGO. DEPT OF	W 87TH AND ASHLAND
AVERY	CEDRIC	5853 S. TROY	CHICAGO	IL	60629	03/10/2011	$105.78	Claimant	5900 S MORGAN
AVERY	CEDRIC	5853 S. TROY	CHICAGO	IL	60629	03/10/2011	$61.00	CITY OF CHGO. DEPT OF	5900 S MORGAN
All About	Charter Inc.	2225 W. Hubbard Street	Chicago	IL	60612	02/23/2010	$875.24	Claimant	136 W Chicago Avenue
BASTIAN	THOMAS	1740 N CLARK ST.	CHICAGO	IL	60614	03/08/2011	$91.16	Claimant	W DIVISION AND N
BECK	SHARON	37 SYCAMORE COURT	CALUMET CITY	IL	60409	09/22/2009	$40.00	CITY OF CHGO. DEPT OF	166 S TORRENCE AVE
BECK	SHARON	37 SYCAMORE COURT	CALUMET CITY	IL	60409	09/22/2009	$18.33	Claimant	166 S TORRENCE AVE
BENNETT	JUDITH	5437 S. LUNA	CHICAGO	IL	60638	06/17/2011	$141.78	Claimant	S LINDER AND LUNA
BINYON	JOHN	3500 N. LAKE SHORE DRIVE	CHICAGO	IL	60657	03/05/2011	$447.81	Claimant	2740 N STOCKTON
BONAGURO	ANTHONY	1828 W. ADDISON	CHICAGO	IL	60613	04/26/2011	$29.67	Claimant	920 S CICERO
BOND	ROBERT	602 STONE CIRCLE COURT	SCHAUMBURG	IL	60194	02/24/2011	$124.32	Claimant	S CALDWELL
BUCHBAND	RICHARD57	576 HILL TERRACE	WINNETKA	IL	60093	05/21/2011	$90.00	Claimant	n winthrop
CABRERA	PAULA	1619 TIMBERLINE DRIVE	JOLIET	IL	60431	04/23/2011	$72.75	Claimant	601 W NORTH AVE
CABRERA	DANIEN	8044 W ADDISON ST.	CHICAGO	IL	60634	03/04/2011	$441.29	Claimant	3318 N PACIFIC
CAFFERATA	JENNIFER	5989 N. NORTHWEST HIGHWAY	CHICAGO	IL	60631	03/21/2011	$375.70	Claimant	5510 N MILWAUKEE AVE
CARLSON	MARIETTA	3180 N. LAKE SHORE DR.	CHICAGO	IL	60657	02/19/2011	$188.38	Claimant	1747 W PETERSON AVE.
CARLSON	RICHARD	353 N. DESPLAINES STREET	CHICAGO	IL	60661	03/13/2009	$178.09	Claimant	S CICERO AND 55TH
CASA	LEONARD D	3001 SOUTH EMERALD	CHICAGO	IL	60616	02/27/2009	$150.13	Claimant	2030 S CANALPORT
CISLO- SYKES	JULIE	11112 S AVENUE C	CHICAGO	IL	60617	02/08/2009	$144.63	Claimant	S AVENUE O BURNHAM
CLELMENTS	STEVE	1727 S INDIANA AVE	CHICAGO	IL	60616	05/31/2011	$50.00	CITY OF CHGO. DEPT OF	E WACKER
CLELMENTS	STEVE	1727 S INDIANA AVE	CHICAGO	IL	60616	05/31/2011	$355.35	Claimant	E WACKER
COLE	TERRENCE	7523 S MORGAN	CHICAGO	IL	60610	02/17/2011	$259.00	Claimant	7537 S MORGAN
CONCHA	DELFINO	4086 KITTY LEE ROAD S.W.	IOWA CITY	IA	52240	10/03/2009	$1,687.45	AFNI INSURANCE SERVICES	S MICHIGAN AND
COOK	JAMES	804 CLEVELAND ROAD	HINSDALE	IL	60521	04/25/2011	$492.39	Claimant	N RANDOLPH AND
COPPERSMITH	JODY	2144 W. MOFFAT STREET	CHICAGO	IL	60647	06/09/2011	$237.60	Claimant	2900 N HALSTED
CRAIGS	WILLIE	8934 S. YATES	CHICAGO	IL	60617	05/22/2011	$340.00	Claimant	820 E 103RD STREET
CRANE	BRIAN	4620 N CLAREMONT	CHICAGO	IL	60625	02/17/2011	$69.00	Claimant	N FOSTER

Last Name	First Name	Address	City	State	Zip Code	DOL	Total Paid	Payee	Location of Accident
CUCCO	EMILY	57 E. DELAWARE PL.	CHICAGO	IL	60611	03/01/2011	$530.11	Claimant	1902 W DIVERSEY
DECESARE	GARY	7740 S. WESTERN AVE	CHICAGO	IL	60620	12/27/2010	$472.50	Claimant	s st rita high school
DEWEY	AISLINN	112 RIPLEY STREET	SAN FRANSICIO	CA	94101	09/19/2010	$542.07	Claimant	800 W ADAMS
DILLARD	QUINCY	11842 S . WALLACE	CHICAGO	IL	60628	07/06/2010	$633.00	Claimant	11842 S WALLACE
DIXON	IRMA	8550 S. PRAIRIE AVE.	CHICAGO	IL	60619	11/11/2010	$1,172.25	Claimant	8550 S PRAIRIE AVE.
DU CHARME	CHRISTOPHER	2533 N. HALSTED	CHICAGO	IL	60614	04/24/2011	$194.52	Claimant	N LAKE SHORE DRIVE AT
DZAFERAGIC	ENES	1961 w. hood ave	CHICAGO	IL	60660	03/21/2011	$683.09	Claimant	1734 W FOSTER AVE
ELLIS	NANCY	591 SAGINAW	CALUMET CITY	IL	60409	07/24/2010	$74.00	Claimant	9500 S STONEY ISLAND
FERNANDEZ	MARCO	6155 W. GRACE	CHICAGO	IL	60634	02/25/2010	$165.64	Claimant	2613 W NARRAGANSETT
FRACASSO	LEA	1316 MAPLE AVE.	EVANSTON	IL	60201	02/16/2011	$581.13	Claimant	N LAKE SHORE DR NEAR
FURLAN	LAURA	5445 N. LINDER AVE.	CHCAGO	IL	60630	05/26/2011	$292.08	Claimant	4006 N CENTRAL AVE.
Fishman	Heidi	1636 N. Wells	Chicago	IL	60614	01/19/2009	$357.80	Claimant	6257 N Caldwell
GARY-CHAPLIN	CHARLOTTE	7655 S. PRAIRIE AVENUE	CHICAGO	IL	60619	04/11/2009	$67.29	Claimant	401 E 77TH STREET
GOLDBERG	DEAN	1920 N HOYNE AVE	CHICAGO	IL	60647	03/13/2011	$260.50	Claimant	1300 W NORTH AVE
GOLDMAN	ANDREW	6552 N. RIDGE BLVD.	CHICAGO	IL	60626	02/17/2011	$133.13	Claimant	1068 W SHERIDAN
Garcia	Jennifer	2458 W. Grace St. #G	Chicago	IL	60618	02/08/2009	$326.70	Claimant	N addison
HALL	AMINAH	9409 S. SANGAMON STREET	CHICAGO	IL	60620	12/28/2010	$302.39	Claimant	5500 S STATE STREET
HALL	RACHEL	3301 N LAKEWOOD	CHICAGO	IL	60657	04/26/2011	$65.06	Claimant	S LAKE SHORE DR.
HAUNERT	ERICH	4242 WEBSTER AVE.	CINCINNATTI	OH	45236	05/06/2009	$350.83	Claimant	3101 N LAKE SHORE DRIVE
HAUPERT	CALE	815 WEST LAKESIDE PLAZA	HOFFMAN	IL	60169	09/28/2010	$525.11	Claimant	4001 N BROADWAY
HAWKINS	JAKESHA	1802 E. 73RD ST.	CHICAGO	IL	60649	09/05/2008	$1,057.22	CITY OF CHGO. DEPT OF	6909 S CREIGER
HAYES	MARYANN	1714 N. DAYTON STREET	CHICAGO	IL	60614	03/09/2011	$232.78	Claimant	1347 W CORTLAND
HENRY	JOSHUA	133 N. CENTRAL	CHICAGO	IL	60644	04/23/2011	$241.79	Claimant	5215 W NORTH AVE.
HILLS	MOLLY	450 W BRIAR	CHICAGO	IL	60657	01/06/2011	$91.45	Claimant	N WEBSTER AND
HOSKINS	DURRIYYAH	7015 SOUTH OAKLEY AVE	CHICAGO	IL	60636	02/23/2011	$173.59	Claimant	7600 S ASHLAND
HUDSON	MONIQUE	2951 S. KING DR. .	CHICAGO	IL	606163317	06/13/2011	$196.00	Claimant	3100 S MICHIGAN AVE
HUHSMAN	DONALD	4902 APOLLO DRIVE	MACHESNEY	IL	61115	11/28/2010	$164.82	Claimant	2800 N LAKE SHORE DRIVE
JACKSON	KIMBERLY	4457 S. OAKENWALD	CHICAGO	IL	60653	05/23/2011	$118.04	Claimant	2420 W 63RD STREET
JAUREGUI, JR.	RODOLFO	3100 S. RACINE AVE.	CHICAGO	IL	60608	04/30/2011	$106.00	Claimant	N FULLERTON AVE AND
JONES	CORYDERO	4710 W. WASHINGTON BLVD.	CHICAGO	IL	60644	02/14/2011	$70.42	Claimant	6300 S STEWART
JOSEPHS	JESSICA	1514 N LUNA	CHICAGO	IL	60651	04/07/2011	$924.00	Claimant	W CHICAGO AVE
KAISER	JOSEPH	6561 N. HARLEM AVE.	CHICAGO	IL	60631	04/02/2011	$90.62	Claimant	N HARLEM AND
KAMINSKI	MARK	3431 S. WOOD	CHICAGO	IL	60608	12/19/2010	$100.00	CITY OF CHGO. DEPT OF	1957 S SOUTHPORT

Last Name	First Name	Address	City	State	Zip Code	DOL	Total Paid	Payee	Location of Accident
KAMINSKI	MARK	3431 S. WOOD	CHICAGO	IL	60608	12/19/2010	$461.25	Claimant	1957 S SOUTHPORT
KAPLAN	MITCHELL	2 W Delaware Place	CHICAGO	IL	60610	02/17/2010	$352.30	Claimant	2800 N LAKE SHORE DR.
KENA	JINA	9856 N. LAUREN LANE	NILES	IL	60714	03/09/2009	$746.08	Claimant	W TOUHY AND KEDZIE
KENT	HARRY	3501 NORTH SOUTHPORT	CHICAGO	IL	60657	03/10/2011	$140.50	Claimant	E MONTROSE
KOCI	FRANK	1849 PRINCETON CIRCLE	NAPERVILLE	IL	60565	03/05/2011	$104.61	Claimant	N FOSTER AVE
KONO	EVAN	2712 N FAIRFIELD AVE	CHICAGO	IL	60647	04/08/2011	$235.00	Claimant	S BRRY AVE AND
KOWALSKI	DAVID	10139 S. BELL AVE.	CHICAGO	IL	60643	04/11/2009	$61.45	Claimant	S 99TH ST.
KULESZA	BOGDAN	1611 HAWTHORNE LN	GLENVIEW	IL	60025	02/13/2011	$189.09	Claimant	5127 W DEVON
KULESZA	BOGDAN	1611 HAWTHORNE LN	GLENVIEW	IL	60025	02/13/2011	$100.00	CITY OF CHGO. DEPT OF	5127 W DEVON
Krser	Delores	4640 N. Sheridan Road	Chicago	IL	60640	07/06/2010	$252.38	CITY OF CHGO. DEPT OF	2400 W 47th Street
LAMASTER	MATTHEW	1561 S VIENNA ROAD	SCOTTSBURG	IN	47170	01/18/2011	$316.99	Claimant	N SHERIDAN
LEE	KORNESIA	5627 S. LAFLIN	CHICAGO	IL	60636	02/27/2010	$723.69	Claimant	7100 S COTTAGE AND
LEMKE	CHARITY	4933 W. SCHUBERT	CHICAGO	IL	60639	05/02/2011	$67.91	Claimant	w DIVERSEY AND
LULA	JOANNA	3876 WEHRMAN AVE	SCHILLER PARK	IL	60176	04/20/2011	$174.00	Claimant	N CUMBERLAND
LYLES	SANDRA	328 N. LONG AVE	CHICAGO	IL	60644	12/06/2010	$1,042.50	Claimant	328 N LONG AVE
MALDONADO	DIANE	815 E. OAKTON	DES PLAINES	IL	60018	04/08/2011	$624.01	Claimant	N DIVISION AND LARABEE
MANDRELL	NELSON	5811 N. VIRGINIA AVE.	CHICAGO	IL	60659	06/19/2009	$1,014.44	Claimant	3005 W ARDMORE AVE.
MARTIN	STEPHANIE	9220 S. CLYDE	CHICAGO	IL	60617	03/04/2011	$52.96	Claimant	6701 S CORNELL
MATARELLI	THOMAS	1710 N. CAMPBELL	CHICAGO	IL	60647	05/22/2011	$542.06	Claimant	1701 N ROCKEWELL
MC DONALD	MARY	3240 N. LAKE SHORE DRIVE	CHICAGO	IL	60657	06/06/2011	$76.24	Claimant	550 W MELROSE
MC GEE	WILLIE	8130 S. CAMPBELL AVE.	CHICAGO	IL	60652	03/16/2011	$259.39	Claimant	7900 S DORCHESTER AVE.
MC NITT	JAMES	1031 WILLOW ROAD	WINNETKA	IL	60093	01/03/2011	$654.68	Claimant	N LAKE SHORE DRIVE AT
MCBEATH	DORISE	4618 W. JACKSON BLVD.	CHICAGO	IL	60644	12/26/2008	$61.57	Claimant	3100 W LEXINGTON ST.
MCGEE	WILLIE	8130 S. CAMPBELL AVE	CHICAGO	IL	60652	03/28/2010	$225.00	Claimant	8130 S CAMPBELL
MICHAELS	SUSANNE	5369 N. Delphia	CHICAGO	IL	60656	01/10/2010	$267.40	Claimant	7228 N OCTAVIA
MIKHAIL	JACQUELINE	6431 N. CAMPBELL ST.	CHICAGO	IL	60645	03/10/2011	$136.25	Claimant	2534 N LINCOLN AVE
MILTER	VICTOR	2800 N. LAKE SHORE DRIVE	CHICAGO	IL	60657	06/10/2011	$161.15	Claimant	S 71ST STREET AT
MIRANDA	MARIA	2627 W FARRAGUT AVE 1N	CHICAGO	IL	60625	02/04/2011	$748.29	Claimant	5232 N WASHTENAW
MONTGOMERY	ANGELA	C/O CHGO. GREATER LAWN MHC	CHICAGO	IL	60632	03/12/2011	$429.00	Claimant	e 87th st
MUELLER	RAYMOND	4724 N. OVERHILL	NORRIDGE	IL	60706	03/05/2011	$151.11	Claimant	6008 N HARLEML
McElhaney	Quniton	2126 W. Melrose Street	Chicago	IL	60618	06/23/2010	$45.00	Claimant	W Melrose and North
NARDIELLO	VINCENT	1422 WEST RASCHER AVE	CHICAGO	IL	60640	12/16/2010	$172.50	Claimant	N SHERIDAN AND
NELSON	LYNNE	2359 W. RIVER LOFT COURT	CHICAGO	IL	60618	11/24/2010	$84.60	Claimant	2200 w diversey-2800 n

Last Name	First Name	Address	City	State	Zip Code	DOL	Total Paid	Payee	Location of Accident
NEMAEL	NIMA	310 E. 17TH STREET	CHICAGO	IL	606171157	04/16/2011	$513.62	Claimant	725 W JACKSON
NEWMAN	ROSIE	12255 S. 44TH PL.	ALSIP	IL	60803	10/27/2010	$1,241.25	Claimant	7600 S JEFFERY
NICHOLSON	ELIZABETH	10714 S. PRAIRIE AVE	CHICAGO	IL	60628	05/03/2011	$713.00	Claimant	10714 S PRAIRIE AVE
O'CONNOR	JULIE	10210 S. LEAVITT	CHICAGO	IL	60643	05/19/2011	$75.24	Claimant	3204 W 103RD STREET
OBLAK	MATTHEW	2000 W HADDON AVE	CHICAGO	IL	60622	04/01/2011	$455.00	Claimant	1320 N PAULINA
OLAVARRIA	NANCY	155 ROCKFORD	FOREST PARK	IL	60130	02/15/2011	$615.59	Claimant	2910 W CHICAGO AVE
OLSON	ERVIN	6430 W. 94TH PLACE	OAK LAWN	IL	60453	04/02/2011	$371.64	Claimant	N LINCOLN AND ASHLAND
PACELLA	SUSANNA	5316 WOODLAND AVE	WESTERN	IL	60558	04/04/2009	$146.24	Claimant	423 W BRIAR PLACE
PERRY	DORRELL	815 E 89TH PL	CHICAGO	IL	60619	02/19/2011	$136.40	Claimant	101 S NORMAL- AND
PETTIS	DARNELL	3801 S. DAMEN	CHICAGO	IL	60608	05/25/2011	$710.00	CITY OF CHGO. DEPT OF	1100 E 79TH STREET
PETTIT	NOAH	39 N MORGAN ST.	CHICAGO	IL	60607	04/11/2011	$89.47	Claimant	N CARPERNTER ST.
PLATIS	APRIL	2317 N LISTER AVENUE	CHICAGO	IL	60614	03/22/2009	$244.00	Claimant	1840 N ELSTON
POLLOK	LOUISE	1841 W. EDDY ST	CHICAGO	IL	60657	05/09/2011	$78.33	Claimant	
PRUNTY	TANYA	10416 S. MARYLAND AVE	CHICAGO	IL	60628	02/18/2011	$20.00	Claimant	103 E LUELLA
REDMOND	TAMMY	9341 S. CRANDON AVENUE	CHICAGO	IL	606173927	04/29/2010	$57.25	Claimant	2132 E 95TH STREET
REILLY	JOAN	615 W DEMING PL.	CHICAGO	IL	60614	04/30/2011	$479.00	Claimant	2108 W FULLERTON
RICHARDSON	CHARLES	7020 S. JEFFERY	CHICAGO	IL	60649	03/02/2011	$150.00	Claimant	1500 E 79TH ST.
ROBERTS	CEDRIC	7749 S. JEFFERY	CHICAGO	IL	60649	05/16/2011	$188.17	Claimant	7139 S EXCHANGE
ROBERTS	CEDRIC	7749 S. JEFFERY	CHICAGO	IL	60649	05/16/2011	$73.20	CITY OF CHGO. DEPT OF	7139 S EXCHANGE
ROBERTS	HEDDY	8758 S. LUELLA AVE	CHICAGO	IL	60617	06/23/2009	$121.43	CITY OF CHGO. DEPT OF	N LOOMIS AND 74TH
ROBERTS	HEDDY	8758 S. LUELLA AVE	CHICAGO	IL	60617	06/23/2009	$355.98	Claimant	N LOOMIS AND 74TH
RUBIN	MARISSA	7439 KARLOV	SKOKIE	IL	60076	03/30/2009	$255.84	Claimant	W PETERSON AND
RUBIN	MARISSA	7439 KARLOV	SKOKIE	IL	60076	03/02/2009	$17.97	Claimant	W PETERSON AND
RUBIN	MARISSA	7439 KARLOV	SKOKIE	IL	60076	02/15/2009	$141.02	Claimant	W PETERSON AND
RUBIN	MARISSA	7439 KARLOV	SKOKIE	IL	60076	03/10/2009	$67.22	Claimant	W PETERSON AND
Rice	Thomas	4415 N. California	Chicago	IL	60625	08/11/2010	$951.50	Claimant	N California and Montrose
SANTANGELO	ANTHONY	1445 N STATE PKWY	CHICAGO	IL	60610	02/05/2011	$166.90	Claimant	N NORTH AND THE
SCATCHELL	ANTHONY	6307 N. MINNEHAHA	CHICAGO	IL	60646	03/11/2011	$408.33	Claimant	6400 N MINNEHAHA
SHLEYMOVICH	ALEXANDER	6251 NORTH SPRINGFIELD	CHICAGO	IL	60659	03/26/2011	$410.00	Claimant	1102 W HOLLYWOOD
SMITH	GISELE	4330 N. HERMITAGE	CHICAGO	IL	60613	02/24/2011	$233.50	Claimant	3232 N ASHLAND AVENUE
SOSA	EMILIA	3904 W 70TH ST.	CHICAGO	IL	60629	02/14/2011	$200.61	Claimant	3801 W 47TH ST.
SOSA	EMILIA	3904 W 70TH ST.	CHICAGO	IL	60629	02/14/2011	$317.15	CITY OF CHGO. DEPT OF	3801 W 47TH ST
STEEFEL	EMILY	1511 FLORENCE AVENUE	EVANSTON	IL	60201	02/20/2011	$93.50	Claimant	W WESTERN AVE

Last Name	First Name	Address	City	State	Zip Code	DOL	Total Paid	Payee	Location of Accident
STEVOFF	DAVID	1845 N HOWE ST.	CHICAGO	IL	60614	06/05/2011	$1,231.00	Claimant	3400 N LAKE SHORE DRIVE
STRZALKA	DIANA	4418 N SACRAMENTO AVE	CHICAGO	IL	60625	04/10/2011	$642.00	Claimant	4800 N MANOR
SULLIVAN	MEGAN	845 WEST WASHINGTON BLVD.	OAK PARK	IL	60302	04/27/2011	$110.60	Claimant	2800 N LAKE SHORE DRIVE
Stuckey	Kevin	7757 s. yates	Chicago	IL	60649	07/13/2010	$55.00	CITY OF CHGO. DEPT OF	3500 W Harrison
TAYLOR	MINDY	920 W. WILSON	CHICAGO	IL	60640	04/30/2011	$293.86	Claimant	2557 W FULLERTON
THOM	WILLIAM	4732 N LOWELL AVE	CHICAGO	IL	60630	03/09/2011	$700.00	Claimant	4432 W FOSTER
TURNER	MICHAEL	1165 N. MILWAUKEE AVE.	CHICAGO	IL	60642	04/30/2011	$155.03	Claimant	1000 W NORTH AVENUE
Thompson	Iren	5050 TILGHMAN STREET	ALLENTOWN	PA	18104	06/27/2008	$736.80	CITY OF CHGO. DEPT OF	321 W 103rd Place
UNDERWOOD	SUSAN	59 WOODLEY ROAD	WINNETKA	IL	60093	09/30/2010	$453.11	Claimant	S LAKE SHORE DRIVE
VAUGHAN	THOMAS	6033 NORTH SHERIDAN ROAD	CHICAGO	IL	606603026	03/09/2011	$439.68	Claimant	S NORTH LAKE SHORE
VENEZIA	CORRINE	1728 N WELLS	CHICAGO	IL	60614	09/12/2010	$1,063.73	Claimant	1728 N WELLS
WAGNER	DAVID	6353 N. WAYNE AVE.	CHICAGO	IL	60660	05/19/2011	$1,019.41	Claimant	N HALSTED AND BARRY
WASHELESKY	ANGELA	4249 N. KOLMAR	CHICAGO	IL	60641	05/07/2011	$116.00	Claimant	1600 W DIVERSEY
WASHINGTON	TYRONE	9935 S. PEORIA	CHICAGO	IL	60643	03/08/2011	$418.76	Claimant	8300 S LAFAYETTE
WEINBROER	BEN	2600 N. HAMPDEN COURT	CHICAGO	IL	60614	02/27/2011	$1,031.32	Claimant	2200 W DIVERSEY
WELLS	CARLY	1319 W. ADDISON	CHICAGO	IL	60613	04/30/2011	$313.00	Claimant	E DIVERSEY PARKWAY
WERDINGER	FRANCINE	2626 N. LAKEVIEW	CHICAGO	IL	60614	04/23/2011	$77.00	Claimant	1550 W KINGSBURY
WILEY	CURTIS	6337 S. CAMPBELL	CHICAGO	IL	60629	04/28/2011	$350.00	Claimant	6300 S CAMPBELL
WILLIAMS	JOHNNY	141 S. 17TH AVE	MAYWOOD	IL	60153	05/12/2011	$1,138.32	Claimant	602 s KILPATRICK
WILLIAMS	SHAHMAHDIA	4947 N. ALBANY	CHICAGO	IL	60625	02/22/2011	$264.86	Claimant	S SHERIDAN ROAD
WINFRED	ANGELA	1337 N LATROBE AVE	CHICAGO	IL	60651	03/19/2011	$135.00	Claimant	200 N KILDARE
WOLF	STANLEY	6816 N. SACRAMENTO AVENUE	CHICAGO	IL	606452831	12/22/2010	$606.00	Claimant	1450 S INDIANA AVE
ZAPINSKI	JAMES	538 TURNER AVENUE	GLEN ELLYN	IL	60137	01/22/2011	$86.03	Claimant	S LAKE SHORE DRIVE AT

	Number	Amount
Total of Split Claims:	152	$51,696.42

PAYMENT OF SUNDRY CLAIMS FOR CONDOMINIUM REFUSE REBATES.
[Or2011-1184]

The Committee on Finance submitted the following report:

CHICAGO, December 14, 2011.

To the President and Members of the City Council:

Your Committee on Finance, having had under consideration an order authorizing the payment of various condominium refuse rebate claims against the city, having had the same under advisement, begs leave to report and recommend that Your Honorable Body *Pass* the proposed order transmitted herewith.

This recommendation was concurred in by a viva voce vote of the members of the Committee.

Respectfully submitted,

(Signed) EDWARD M. BURKE,
Chairman.

On motion of Alderman Burke, the said proposed order transmitted with the foregoing committee report was *Passed* by yeas and nays as follows:

Yeas -- Aldermen Moreno, Fioretti, Dowell, Burns, Hairston, Sawyer, Jackson, Harris, Beale, Pope, Balcer, Cárdenas, Quinn, Burke, Foulkes, Thompson, Thomas, Lane, O'Shea, Cochran, Brookins, Muñoz, Zalewski, Chandler, Solis, Maldonado, Burnett, Ervin, Reboyras, Suarez, Waguespack, Mell, Austin, Colón, Sposato, Mitts, Cullerton, Laurino, P. O'Connor, M. O'Connor, Reilly, Smith, Tunney, Arena, Cappleman, Pawar, Osterman, Moore, Silverstein -- 49.

Nays -- None.

Alderman Pope moved to reconsider the foregoing vote. The motion was lost.

The following is said order as passed:

Ordered, That the City Comptroller is authorized and directed to pay the following named claimants the respective amounts set opposite their names, said amounts to be paid in full as follows and charged to Account Number 100-99-4415-0939-0939:

[List of claimants printed on pages 17677 through 17680 of this *Journal*.]

CITY OF CHICAGO
COMMITTEE ON FINANCE
REFUSE REBATE COUNCIL ORDERS--PASSED

MEETING DATE 12/14/2011

CONDOMINIUM/ COOPERATIVE NAME	NO. OF ELGIBLE UNITS	TYPE		AMOUNT OF REBATE	******* SPONSOR ******************	
ADDISON HERITAGE CONDO. ASSN.	9	ANNUAL	2009	675.00	NICHOLAS SPOSATO	36
ALDINE COURT CONDOMINIUM ASSN	27	ANNUAL	2009	2,025.00	THOMAS TUNNEY	44
ALDINE TERRACE ASSOC.	12	ANNUAL	2009	900.00	THOMAS TUNNEY	44
AMSTERDAM HAUS CONDOMINIUM	13	ANNUAL	2009	975.00	PATRICK J O'CONNOR	40
ANDERSON GLEN CONDOMINIUM ASSN	19	ANNUAL	2009	1,425.00	HARRY OSTERMAN	48
ANDERSONVILLE POINTE CONDO.	28	ANNUAL	2009	2,100.00	PATRICK J O'CONNOR	40
ANDERSONVILLE TERRACE CONDO.	5	ANNUAL	2009	375.00	JAMES CAPPLEMAN	46
ARGYLE ESTATES CONDO. ASSN.	6	ANNUAL	2009	450.00	HARRY OSTERMAN	48
ASHBURY MANOR CONDO ASS'N.	9	ANNUAL	2009	675.00	HARRY OSTERMAN	48
ATHELING CONDOMINIUM ASSN.	9	ANNUAL	2009	675.00	THOMAS TUNNEY	44
AUSTIN MANOR CONDO ASSOC.	16	ANNUAL	2009	1,200.00	JOHN ARENA	45
AUSTIN PLACE CONDOMINIUM ASSOC	18	ANNUAL	2009	1,350.00	MICHAEL R. ZALEWSKI	23
BEACON PLACE CONDO ASSOC.	6	ANNUAL	2009	450.00	JAMES CAPPLEMAN	46
BEL OAKS WEST CONDO. ASSOC.	37	ANNUAL	2009	2,775.00	DEBRA SILVERSTEIN	50
BIRCHWOOD CRT. CONDO. ASSN.	16	ANNUAL	2009	1,200.00	JOE MOORE	49
BREWSTER CONDOMINIUM ASSN.	91	ANNUAL	2009	6,825.00	THOMAS TUNNEY	44
BUENA VISTA CONDOMIMIUM	12	ANNUAL	2009	900.00	JAMES CAPPLEMAN	46
BYRON STREET CONDO.ASS'N.	21	ANNUAL	2009	1,575.00	THOMAS TUNNEY	44
CARMEN MARINE COOPERATIVE	300	ANNUAL	2009	22,500.00	HARRY OSTERMAN	48
CHICAGO RESIDENTIAL, INC.	98	ANNUAL	2009	7,350.00	MICHELE SMITH	43
COLUMBIA CONDO. ASSN.	6	ANNUAL	2009	450.00	JOE MOORE	49
COLUMBIA ESTATES CONDOMINIUM	19	ANNUAL	2009	1,425.00	JOE MOORE	49
COMMONWEALTH PLAZA CONDO. ASSN	370	ANNUAL	2009	22,492.51	THOMAS TUNNEY	44
CORNELIA BY THE LAKE CONDO.	28	ANNUAL	2009	2,100.00	JAMES CAPPLEMAN	46
CORNELIA PLACE CONDO. ASSOC.	28	ANNUAL	2009	2,100.00	JAMES CAPPLEMAN	46
CORNERSTONE CONDOMINIUMS	12	ANNUAL	2009	900.00	JOE MOORE	49
COURTYARD 79TH ST. CONDOMINIUM	18	ANNUAL	2009	1,350.00	MARTY QUINN	13
CROSSROADS CONDO ASSOC.	15	ANNUAL	2009	1,125.00	RICHARD F. MELL	33
DRAKE MANOR CONDOMINIUMS	8	ANNUAL	2009	600.00	RICHARD F. MELL	33
DRUMMOND SQUARE CONDO.ASSN.	24	ANNUAL	2009	1,800.00	MICHELE SMITH	43
EASTWOOD MANOR CONDO. ASSN.	7	ANNUAL	2009	525.00	TIMOTHY CULLERTON	38
EDDYSTONE CONDOMINIUM HOMES,	74	ANNUAL	2009	5,550.00	THOMAS TUNNEY	44
EDGEWATER BEACH MANOR CONDO	13	ANNUAL	2009	975.00	HARRY OSTERMAN	48
ESTES MANOR HOMES CONDOMINIUMS	8	ANNUAL	2009	600.00	JOE MOORE	49
FOSTER WESTERN CONDO. ASSN.	6	ANNUAL	2009	450.00	PATRICK J O'CONNOR	40
FOUNTAIN VIEW CONDO ASSOC.	18	ANNUAL	2009	1,074.40	AMEYA PAWAR	47
FOUNTAINAIRE CONDOMINIUM	29	ANNUAL	2009	782.40	MARGARET LAURINO	39
GEORGE COURT CONDOMINIUM	24	ANNUAL	2009	1,800.00	SCOTT WAGUESPACK	32
GLENWINN CONDO ASSOCIATION	1300	ANNUAL	2009	2,271.54	JAMES CAPPLEMAN	46
GLENWOOD BALMORAL CONDO ASSN.	12	ANNUAL	2009	900.00	HARRY OSTERMAN	48
GREENLEAF PRIVATE RESIDENCES	36	ANNUAL	2009	2,700.00	JOE MOORE	49
GUNNISON STREET LOFTS	22	ANNUAL	2009	1,650.00	HARRY OSTERMAN	48
HARDING PLACE CONDO ASSN.	6	ANNUAL	2009	450.00	ARIEL REBOYRAS	30
HEDMAN LOFTS CONDO.ASSOC.	14	ANNUAL	2009	910.00	MICHELE SMITH	43
HERMITAGE GARDENS CONDO ASSOC	8	ANNUAL	2009	600.00	AMEYA PAWAR	47

CITY OF CHICAGO
COMMITTEE ON FINANCE
REFUSE REBATE COUNCIL ORDERS--PASSED

MEETING DATE 12/14/2011

CONDOMINIUM/ COOPERATIVE NAME	NO. OF ELGIBLE UNITS	TYPE		AMOUNT OF REBATE	******* SPONSOR ******************	
HIGGINS MANOR CONDOS ASSOC.	6	ANNUAL	2009	450.00	JOHN ARENA	45
IVY COURT CONDOMINIUM ASSOC.	36	ANNUAL	2009	2,700.00	DEBRA SILVERSTEIN	50
IVY WALL CONDO ASSC.	12	ANNUAL	2009	900.00	PATRICK J O'CONNOR	40
JANSSEN PRAIRIE CONDO. ASSOC.	5	ANNUAL	2009	375.00	JAMES CAPPLEMAN	46
KERRY COURTS CONDOMINIUM ASSN.	9	ANNUAL	2009	675.00	JOHN ARENA	45
LAKE SHORE TOWERS COOPERATIVE	30	ANNUAL	2009	2,250.00	JAMES CAPPLEMAN	46
LAKESIDE MANOR CONDO. II	8	ANNUAL	2009	600.00	JAMES CAPPLEMAN	46
LANDMARK II CONDO.ASS'N.	12	ANNUAL	2009	900.00	SCOTT WAGUESPACK	32
LUNT-LAKE APARTMENT TRUST	88	ANNUAL	2009	6,600.00	JOE MOORE	49
MAGNOLIA COURT CONDOMINIUM	32	ANNUAL	2009	2,400.00	HARRY OSTERMAN	48
MAGNOLIA POINTE CONDO ASSOC.	8	ANNUAL	2009	600.00	JAMES CAPPLEMAN	46
MANGO GARDENS CONDO. ASSN.	14	ANNUAL	2009	1,050.00	JOHN ARENA	45
MEDILL WEST CONDO. ASS'N.	8	ANNUAL	2009	600.00	NICHOLAS SPOSATO	36
MELROSE COMMONS CONDOMINIUM	16	ANNUAL	2009	1,200.00	THOMAS TUNNEY	44
MELROSE COURT CONDO. ASSOC.	18	ANNUAL	2009	1,350.00	THOMAS TUNNEY	44
MELROSE GARDEN CONDOMINIUM	18	ANNUAL	2009	1,350.00	THOMAS TUNNEY	44
MENNING COURT COMDO ASSOC.	9	ANNUAL	2009	675.00	AMEYA PAWAR	47
METRO POINTE LOFT CONDO ASSOC.	32	ANNUAL	2009	2,400.00	PATRICK J O'CONNOR	40
MICHIGAN INDIANA CONDO ASSN.	120	ANNUAL	2009	9,000.00	PAT DOWELL	03
MONT CLAIR CONDO. ASSOC.	6	ANNUAL	2009	450.00	JAMES CAPPLEMAN	46
MONTRECOTT CONDOMINIUM ASSN.	26	ANNUAL	2009	1,950.00	AMEYA PAWAR	47
MONTROSE HARBOR CONDOMINIUM	6	ANNUAL	2009	450.00	JAMES CAPPLEMAN	46
MOTOR ROW LOFTS AT 2301-15 S.	52	ANNUAL	2009	2,371.20	ROBERT FIORETTI	02
MOZART MANOR CONDO. ASSN.	15	ANNUAL	2009	1,125.00	DEBRA SILVERSTEIN	50
NEVA VISTA CONDOMINIUM	9	ANNUAL	2009	675.00	NICHOLAS SPOSATO	36
NORTH SHORE CONDO ASSOCIATION	18	ANNUAL	2009	1,350.00	JOE MOORE	49
NORWOOD CONDO ASSOCIATION	6	ANNUAL	2009	450.00	HARRY OSTERMAN	48
OAKPINE CONDO.ASSOC.	18	ANNUAL	2009	1,350.00	THOMAS TUNNEY	44
PACIFIC TERRACE CONDO ASSOC.	6	ANNUAL	2009	450.00	NICHOLAS SPOSATO	36
PARK GARDENS CONDO. ASSN.	18	ANNUAL	2009	1,350.00	DEBRA SILVERSTEIN	50
PARK PLACE CONDOMINIUM II	18	ANNUAL	2009	1,350.00	MARTY QUINN	13
PATTERSON PARK CONDOMINIUM	22	ANNUAL	2009	1,650.00	AMEYA PAWAR	47
PAULINA COURTS CONDO.ASSOC.	17	ANNUAL	2009	1,275.00	AMEYA PAWAR	47
PAULINA TERRACE CONDO. ASSOC.	20	ANNUAL	2009	1,500.00	AMEYA PAWAR	47
PINE GROVE CONDOMINIUM ASSN.	21	ANNUAL	2009	1,575.00	MICHELE SMITH	43
PRUITT CONDOMINIUM ASSOCIATION	8	ANNUAL	2009	600.00	WILLIAM BURNS	04
RENAISSANCE CONDOMINIUM ASSOC	32	ANNUAL	2009	2,400.00	HARRY OSTERMAN	48
ROCKWELL CORNERS CONDOMINIUM	19	ANNUAL	2009	1,425.00	DEBRA SILVERSTEIN	50
ROSEMONT HANOVER CONDO. ASSN.	7	ANNUAL	2009	525.00	PATRICK J O'CONNOR	40
SHAKESPEARE COURT CONDOMINIUM	24	ANNUAL	2009	1,800.00	ROBERTO MALDONADO	26
SHEFFIELD LANDMARK CONDO ASSN.	14	ANNUAL	2009	1,050.00	MICHELE SMITH	43
SHERIDAN BRIAR SO. CONDO. ASSN	15	ANNUAL	2009	1,125.00	THOMAS TUNNEY	44
SHERIDAN SQUARE CONDO ASSOC	6	ANNUAL	2009	450.00	JAMES CAPPLEMAN	46
SHORELINE PARK CONDO ASSOC.	570	ANNUAL	2009	31,300.27	HARRY OSTERMAN	48
SKYBOX LOFTS CONDOMINIUM	23	ANNUAL	2009	1,725.00	JAMES CAPPLEMAN	46

CITY OF CHICAGO
COMMITTEE ON FINANCE
REFUSE REBATE COUNCIL ORDERS--PASSED

MEETING DATE 12/14/2011

CONDOMINIUM/ COOPERATIVE NAME	NO. OF ELGIBLE UNITS	TYPE		AMOUNT OF REBATE	******* SPONSOR ******************	
SPAULDING PLACE 2 CONDO ASSOC.	10	ANNUAL	2009	750.00	REY COLON	35
STRATFORD CONDO ASSOC.	15	ANNUAL	2009	1,125.00	AMEYA PAWAR	47
THE BARRY CONDOMINIUM	65	ANNUAL	2009	4,875.00	THOMAS TUNNEY	44
THE STATESMAN CONDOMINIUM ASSN	90	ANNUAL	2009	6,750.00	HARRY OSTERMAN	48
THE 3741-43 NORTH DAMEN CONDO	6	ANNUAL	2009	450.00	AMEYA PAWAR	47
THORNDALE BEACH SOUTH CONDO	226	ANNUAL	2009	16,500.00	HARRY OSTERMAN	48
TIARA HOMEOWNERS ASSOCIATION	100	ANNUAL	2009	7,500.00	HARRY OSTERMAN	48
TOUHY TERRACE CONDOMINIUM	21	ANNUAL	2009	1,575.00	JOE MOORE	49
TOWNHOMES OF LEHMANN COURT	19	ANNUAL	2009	1,425.00	MICHELE SMITH	43
TROY CONDO ASSOCIATION	8	ANNUAL	2009	600.00	RICHARD F. MELL	33
WILLOW GLEN CONDO ASSOC.	39	ANNUAL	2009	2,925.00	HARRY OSTERMAN	48
WILSON-PAULINA CO-OP ASS'N.	21	ANNUAL	2009	1,575.00	AMEYA PAWAR	47
WINAINSLIE CONDO ASSOCIATION	7000	ANNUAL	2009	525.00	HARRY OSTERMAN	48
WINDSOR COURTS CONDO #2	18	ANNUAL	2009	1,350.00	JOHN ARENA	45
WINDSOR PARK CONDO ASSN.	30	ANNUAL	2009	2,250.00	JAMES CAPPLEMAN	46
WINDSOR WEST CONDO ASSOC.	36	ANNUAL	2009	2,700.00	JOHN ARENA	45
WINONA SUPERLATIVE CONDO ASSN.	6	ANNUAL	2009	450.00	JAMES CAPPLEMAN	46
WINSTON TOWERS I ASSOCIATION	196	ANNUAL	2009	14,700.00	DEBRA SILVERSTEIN	50
WINTHROP PLACE CONDO ASSN.	7	ANNUAL	2009	525.00	HARRY OSTERMAN	48
WOODARD SQUARE CONDO ASSN	11	ANNUAL	2009	825.00	JOE MOORE	49
WRIGHTWOOD COMMONS CONDO.ASSN.	40	ANNUAL	2009	3,000.00	MICHELE SMITH	43
YESTERYEAR CONDO. ASSN.	30	ANNUAL	2009	2,250.00	AMEYA PAWAR	47
10739-41 S. PULASKI CONDO ASSN	12	ANNUAL	2009	900.00	MATTHEW O'SHEA	19
1100 W LELAND CONDOMINIUM ASSN	28	ANNUAL	2009	2,100.00	JAMES CAPPLEMAN	46
1138 W. CATALPA CONDO ASSN.	12	ANNUAL	2009	900.00	HARRY OSTERMAN	48
1247 ROSCOE CONDO. ASSN.	18	ANNUAL	2009	1,350.00	THOMAS TUNNEY	44
1247-53 WEST LELAND CONDO	15	ANNUAL	2009	1,125.00	JAMES CAPPLEMAN	46
1249-53 W MELROSE CONDO ASSOC	16	ANNUAL	2009	1,200.00	THOMAS TUNNEY	44
1253-55 W. ELMDALE CONDO ASSN.	7	ANNUAL	2009	525.00	HARRY OSTERMAN	48
1321 W. WINNEMAC CONDO. ASSOC.	6	ANNUAL	2009	450.00	HARRY OSTERMAN	48
1400 W.BELLE PLAIN CONDO ASSOC	6	ANNUAL	2009	450.00	AMEYA PAWAR	47
1423-25 W. VICTORIA CONDO ASSN	6	ANNUAL	2009	450.00	HARRY OSTERMAN	48
1427-29 ROSEMONT CONDOMINIUM	6	ANNUAL	2009	450.00	PATRICK J O'CONNOR	40
1453-55 W. RASCHER CONDO	6	ANNUAL	2009	450.00	HARRY OSTERMAN	48
1518 WEST CORTEZ CONDO ASSN	6	ANNUAL	2009	450.00	WALTER BURNETT JR.	27
1608 BYRON CONDOMINIUM	6	ANNUAL	2009	450.00	AMEYA PAWAR	47
1620 S. MICHIGAN AVE. CONDO.	249	ANNUAL	2009	15,493.99	ROBERT FIORETTI	02
1725-27 N.MOHAWK CONDO.ASS'N.	6	ANNUAL	2009	450.00	MICHELE SMITH	43
1758 W DIVERSEY CONDO ASSOC	6	ANNUAL	2009	450.00	THOMAS TUNNEY	44
1931 BELOMONT CONDO ASSN.	6	ANNUAL	2009	450.00	SCOTT WAGUESPACK	32
2000 ESTES CONDOMINIUM ASSOC.	20	ANNUAL	2009	1,500.00	JOE MOORE	49
2041-43 W. FARWELL CONDO ASSOC	6	ANNUAL	2009	450.00	DEBRA SILVERSTEIN	50
2045 N. KEDZIE CONDO. ASSOC.	11	ANNUAL	2009	825.00	REY COLON	35
2250 W. ARTHUR CONDO	9	ANNUAL	2009	675.00	DEBRA SILVERSTEIN	50
2442 N SOUTHPORT CONDOMINIUM	6000	ANNUAL	2009	450.00	SCOTT WAGUESPACK	32

CITY OF CHICAGO
COMMITTEE ON FINANCE
REFUSE REBATE COUNCIL ORDERS--PASSED

MEETING DATE 12/14/2011

CONDOMINIUM/ COOPERATIVE NAME	NO. OF ELGIBLE UNITS	TYPE		AMOUNT OF REBATE	******* SPONSOR ******************	
2617-19 W. LELAND CONDO.ASSOC.	6	ANNUAL	2009	450.00	RICHARD F. MELL	33
2654-56 W. FITCH/7143-45 N.	15	ANNUAL	2009	1,125.00	DEBRA SILVERSTEIN	50
2655-57 N. BURLING CONDO. ASSN	6	ANNUAL	2009	450.00	MICHELE SMITH	43
2828 N. BURLING CONDO ASSN.	60	ANNUAL	2009	4,500.00	THOMAS TUNNEY	44
2829 W. LAWRENCE CONDO ASSOC.	6	ANNUAL	2009	450.00	AMEYA PAWAR	47
3110 N. SHERIDAN ROAD CONDO.	110	ANNUAL	2009	8,250.00	THOMAS TUNNEY	44
3158 N. SEMINARY CONDO ASSN.	9	ANNUAL	2009	675.00	THOMAS TUNNEY	44
339 W. BARRY HOMEOWNERS ASSN.	67	ANNUAL	2009	5,025.00	THOMAS TUNNEY	44
3532 PINE GROVE CONDO. ASSN.	26	ANNUAL	2009	1,950.00	JAMES CAPPLEMAN	46
3630-3632 CONDOMINIUM ASSOC.		ADJUSTMENT	2008	450.00	AMEYA PAWAR	47
3730-40 LAKE SHORE DR. CONDO	62	ANNUAL	2009	4,650.00	JAMES CAPPLEMAN	46
3737-49 N. FREMONT ST. CONDO	16	ANNUAL	2009	1,200.00	JAMES CAPPLEMAN	46
4050 LINCOLN LOFTS	18	ANNUAL	2009	1,350.00	AMEYA PAWAR	47
4206 N. CALIFORNIA CONDO	17	ANNUAL	2009	1,053.36	RICHARD F. MELL	33
4236 N. KEDVALE CONDO. ASSN.	10	ANNUAL	2009	750.00	MARGARET LAURINO	39
440 ALDINE CONDOMINUM ASSN.	6	ANNUAL	2009	450.00	THOMAS TUNNEY	44
4414 N MALDEN CONDO ASSOC	6	ANNUAL	2009	450.00	JAMES CAPPLEMAN	46
4430 N. CLIFTON CONDO ASSOC.	6	ANNUAL	2009	450.00	JAMES CAPPLEMAN	46
4620 N.BEACON CONDO ASSOC.	6	ANNUAL	2009	450.00	JAMES CAPPLEMAN	46
4710-12 N. PAULINA CONDO ASSOC	7	ANNUAL	2009	525.00	AMEYA PAWAR	47
4845-51 N. WOLCOTT CONDO	25	ANNUAL	2009	1,875.00	JAMES CAPPLEMAN	46
5000-5002 N.HERMITAGE CONDO	6	ANNUAL	2009	450.00	AMEYA PAWAR	47
5040-60 MARINE DRIVE CONDO.	203	ANNUAL	2009	15,225.00	HARRY OSTERMAN	48
5217-19 N. WINTHROP CONDO ASSN	10	ANNUAL	2009	720.00	HARRY OSTERMAN	48
539 STRATFORD CONDOMINIUM ASSN	43	ANNUAL	2009	2,968.67	THOMAS TUNNEY	44
5418 S. MASSASOIT CONDO ASSN.	9	ANNUAL	2009	675.00	MICHAEL R. ZALEWSKI	23
5445 EDGEWATER PLAZA CONDO.	466	ANNUAL	2009	23,132.98	HARRY OSTERMAN	48
55 EAST ERIE CONDOMINIUM ASSN.	193	ANNUAL	2006	14,475.00	BRENDAN REILLY	42
55 EAST ERIE CONDOMINIUM ASSN.	193	ANNUAL	2008	14,475.00	BRENDAN REILLY	42
5500 WEST HIGGINS CONDO. ASSN.	10	ANNUAL	2009	750.00	JOHN ARENA	45
554-556 ROSCOE CONDOMINIUM	6	ANNUAL	2009	450.00	THOMAS TUNNEY	44
6642 W. 64TH PLACE CORP.	6	ANNUAL	2008	450.00	MICHAEL R. ZALEWSKI	23
6970-72 N. ASHLAND CONDOMINIUM	10	ANNUAL	2009	750.00	JOE MOORE	49
7306 NORTH WINCHESTER CONDO.	63	ANNUAL	2009	4,725.00	JOE MOORE	49
732 W. BITTERSWEET CONDO.ASSN.	101	ANNUAL	2009	6,978.93	JAMES CAPPLEMAN	46
7355 CONDOMINIUM ASSOCIATION	47	ANNUAL	2010	3,525.00	SANDI JACKSON	07
900-902 W. MARGATE TERRACE	12	ANNUAL	2009	900.00	HARRY OSTERMAN	48
909-11 W. GUNNISON, INC.	6	ANNUAL	2009	450.00	HARRY OSTERMAN	48

** GRAND TOTAL AMOUNT ** 444,025.25 ** GRAND TOTAL NUMBER ** 173

PAYMENT OF SENIOR CITIZEN SEWER REBATE CLAIMS.

[Or2011-1185]

The Committee on Finance submitted the following report:

CHICAGO, December 14, 2011.

To the President and Members of the City Council:

Your Committee on Finance, having had under consideration an order authorizing the payment of senior citizen sewer rebate claims, having had the same under advisement, begs leave to report and recommend that Your Honorable Body *Pass* the proposed order transmitted herewith.

This recommendation was concurred in by a viva voce vote of the members of the Committee.

Respectfully submitted,

(Signed) EDWARD M. BURKE,
Chairman.

On motion of Alderman Burke, the said proposed order transmitted with the foregoing committee report was *Passed* by yeas and nays as follows:

Yeas -- Aldermen Moreno, Fioretti, Dowell, Burns, Hairston, Sawyer, Jackson, Harris, Beale, Pope, Balcer, Cárdenas, Quinn, Burke, Foulkes, Thompson, Thomas, Lane, O'Shea, Cochran, Brookins, Muñoz, Zalewski, Chandler, Solis, Maldonado, Burnett, Ervin, Reboyras, Suarez, Waguespack, Mell, Austin, Colón, Sposato, Mitts, Cullerton, Laurino, P. O'Connor, M. O'Connor, Reilly, Smith, Tunney, Arena, Cappleman, Pawar, Osterman, Moore, Silverstein -- 49.

Nays -- None.

Alderman Pope moved to reconsider the foregoing vote. The motion was lost.

The following is said order as passed:

Ordered, That the City Comptroller is authorized and directed to pay the following named claimants the respective amounts set opposite their names, said amounts to be paid in full as follows and charged to Account Number 314-99-4415-9148-0938:

[List of claimants printed on page 17682
of this *Journal*.]

COMMITTEE ON FINANCE
SMALL CLAIMS, CITY OF CHICAGO
SEWER REBATE JOURNAL

NAME	PIN NUMBER	ALDERMAN	AMOUNT
AGER, DARLENE A.	14-16-301-041-1857	46 CAPPLEMAN	50.00
ALDERSON, RUTH	14-16-304-039-1032	46 CAPPLEMAN	50.00
ALLAN, MARY F	17-03-215-013-1404	42 REILLY	50.00
ALSPACH, RICHARD A	17-04-207-086-1543	42 REILLY	50.00
BLASER, JOHN	14-21-301-002-0000	46 CAPPLEMAN	50.00
BUTZ JR., RALPH	14-21-110-020-1269	46 CAPPLEMAN	50.00
CAMPOS, MARLENE L.	14-21-110-020-1347	46 CAPPLEMAN	50.00
CAREY, JOAN T.	17-10-200-065-1241	42 REILLY	50.00
DAMAN, JOSEPH	14-21-110-020-1096	46 CAPPLEMAN	50.00
DAMBRA, NANCY A.	14-05-407-015-1038	48 OSTERMAN	50.00
DEABEL, ROBERT R.	14-08-310-024-0000	46 CAPPLEMAN	50.00
DELEONARDIS, MARY A.	14-16-301-041-1603	46 CAPPLEMAN	50.00
DOLLAHAN, MARLENE	14-05-407-015-1096	48 OSTERMAN	50.00
DORE, MARY A.	14-16-304-042-1050	46 CAPPLEMAN	50.00
EMGE, LAWRENCE P	14-08-108-050-1010	48 OSTERMAN	50.00
FLORIDO, JORGE	13-18-411-004-1031	38 CULLERTON	50.00
FRANK, LINDA A	17-04-216-064-1056	42 REILLY	50.00
GIANNINI, JULIE W.	14-08-407-022-1116	48 OSTERMAN	50.00
HERRERA, BERT L.	14-16-304-039-1134	46 CAPPLEMAN	50.00
HERRING, ROBERTA K.	14-21-301-007-0000	46 CAPPLEMAN	50.00
JONES, JHEAN	14-21-101-047-2232	46 CAPPLEMAN	50.00
JUHASZ, ANNE M.	14-16-300-027-1081	46 CAPPLEMAN	50.00
KATZ, BERNARD	14-21-100-018-1226	46 CAPPLEMAN	50.00
KATZ, ETHELLE	14-16-301-041-1342	46 CAPPLEMAN	50.00
KATZ, ROBERT S.	14-16-304-039-1131	46 CAPPLEMAN	50.00
KLAVITER, HELEN	14-08-203-016-1298	48 OSTERMAN	50.00
KLINSKY, KENNETH	14-16-304-039-1215	46 CAPPLEMAN	50.00
KORNELLY, ELIZABETH	14-21-101-034-1345	46 CAPPLEMAN	50.00
KUCHNECKI, ZOZISLAW	17-03-114-004-1027	43 SMITH	50.00
LATINO, THERESA	14-07-306-041-1005	47 PAWAR	50.00
LEVITZ, NORMAN	14-21-301-023-0000	46 CAPPLEMAN	50.00
LIDSKY, ANDREA L.	14-21-111-007-1382	46 CAPPLEMAN	50.00
MARKWARDT, FRANCES J.	14-21-111-007-1199	46 CAPPLEMAN	50.00
MARLAND, THELMA	14-21-111-007-1436	46 CAPPLEMAN	50.00
MARTIN, ALYCE A.	14-21-101-034-1540	46 CAPPLEMAN	50.00
MELAMED, EMILYA	14-05-403-021-1194	48 OSTERMAN	50.00
MICHAEL V. FRANCONE	13-18-410-033-1030	38 CULLERTON	50.00
MORTON, MARY E.	14-16-301-041-1008	46 CAPPLEMAN	50.00
MOTEW, LILLIAN	14-16-301-041-1233	46 CAPPLEMAN	50.00
MUENZ, MARY	14-21-111-007-1313	46 CAPPLEMAN	50.00
NORMAN, JEAN	14-21-110-020-1165	46 CAPPLEMAN	50.00
PRIKO, LOUISE G.	14-16-301-041-1168	46 CAPPLEMAN	50.00
PRITCHETT, BEVERLY D	20-11-206-028-0000	04 BURNS	50.00
RAAB, RUTH	14-16-301-041-1855	46 CAPPLEMAN	50.00
ROSS, NATALIE M	14-05-407-015-1088	48 OSTERMAN	50.00
SANDFIELD, NORMAN L	14-28-103-055-1035	44 TUNNEY	50.00
SCHMIT, JR., WILLIAM H.	14-16-304-039-1113	46 CAPPLEMAN	50.00
SGRO, FRANK	17-04-207-086-1308	42 REILLY	50.00
STEIN, BARBARA	14-21-106-017-0000	46 CAPPLEMAN	50.00
STEINLAUF, GISELLA M.	14-21-305-030-1009	46 CAPPLEMAN	50.00
STEPKIN, ESTHER P	14-21-110-020-1182	46 CAPPLEMAN	50.00
STERNBERG, LILYAN	14-21-111-007-1321	46 CAPPLEMAN	50.00
STONE, ANDREW P.	14-16-304-039-1082	46 CAPPLEMAN	50.00
THOMPSON, MARJORIE	14-21-111-007-1256	46 CAPPLEMAN	50.00
VOLKMAN, CHARLES T.	14-21-111-007-1214	46 CAPPLEMAN	50.00
WUKA, FLORENCE M.	14-21-110-020-1173	46 CAPPLEMAN	50.00
YAFFE, BYRON	14-05-407-015-1106	48 OSTERMAN	50.00
YARNTON, KATHLEEN	14-16-304-039-1075	46 CAPPLEMAN	50.00
		* TOTAL AMOUNT	2,900.00

ISSUANCE OF CITY OF CHICAGO CHARITABLE SOLICITATION (TAG DAY) PERMITS.

[Or2011-1186]

The Committee on Finance submitted the following report:

CHICAGO, December 14, 2011.

To the President and Members of the City Council:

Your Committee on Finance, having had under consideration an order authorizing applications for the City of Chicago charitable solicitation (tag day) permits, having had the same under advisement, begs leave to report and recommend that Your Honorable Body *Pass* the proposed order transmitted herewith.

This recommendation was concurred in by a viva voce vote of the members of the Committee.

Respectfully submitted,

(Signed) EDWARD M. BURKE,
Chairman.

On motion of Alderman Burke, the said proposed order transmitted with the foregoing committee report was *Passed* by yeas and nays as follows:

Yeas -- Aldermen Moreno, Fioretti, Dowell, Burns, Hairston, Sawyer, Jackson, Harris, Beale, Pope, Balcer, Cárdenas, Quinn, Burke, Foulkes, Thompson, Thomas, Lane, O'Shea, Cochran, Brookins, Muñoz, Zalewski, Chandler, Solis, Maldonado, Burnett, Ervin, Reboyras, Suarez, Waguespack, Mell, Austin, Colón, Sposato, Mitts, Cullerton, Laurino, P. O'Connor, M. O'Connor, Reilly, Smith, Tunney, Arena, Cappleman, Pawar, Osterman, Moore, Silverstein -- 49.

Nays -- None.

Alderman Pope moved to reconsider the foregoing vote. The motion was lost.

The following is said order as passed:

Ordered, That the Committee on Finance is hereby authorized and directed to issue charitable solicitation (tag day) permits to the following organizations:

A. Les Turner ALS Foundation
May 1, 2012 through May 31, 2012 -- citywide.

B. Mental Health Association of Greater Chicago
December 10, 11, 17 and 18, 2011 -- citywide.

C. Greenpeace, Inc.
January 1, 2012 through December 31, 2012 -- citywide.

D. Save the Children Federation
December 21, 2011 through April 28, 2012 -- citywide.

This order shall take effect and be in force from and after its passage.

Do Not Pass -- CLAIMS FOR VARIOUS REFUNDS.

[CL2011-3284]

The Committee on Finance submitted the following report:

CHICAGO, December 14, 2011.

To the President and Members of the City Council:

Your Committee on Finance, Small Claims Division, to which was referred on November 3, 2010 and on subsequent dates sundry claims for various refunds, having had the same under advisement, begs leave to report and recommend that Your Honorable Body *Do Not Pass* said claims for payment.

This recommendation was concurred in by a viva voce vote of the members of the Committee.

Respectfully submitted,

(Signed) EDWARD M. BURKE,
Chairman.

On motion of Alderman Burke, the committee's recommendation was *Concurred In* by yeas and nays as follows:

Yeas -- Aldermen Moreno, Fioretti, Dowell, Burns, Hairston, Sawyer, Jackson, Harris, Beale, Pope, Balcer, Cárdenas, Quinn, Burke, Foulkes, Thompson, Thomas, Lane, O'Shea, Cochran, Brookins, Muñoz, Zalewski, Chandler, Solis, Maldonado, Burnett, Ervin, Reboyras, Suarez, Waguespack, Mell, Austin, Colón, Sposato, Mitts, Cullerton, Laurino, P. O'Connor, M. O'Connor, Reilly, Smith, Tunney, Arena, Cappleman, Pawar, Osterman, Moore, Silverstein -- 49.

Nays -- None.

Alderman Pope moved to reconsider the foregoing vote. The motion was lost.

[List of denied claimants printed on page 17686 in this *Journal.*]

Do Not Pass -- CONDOMINIUM REFUSE REBATE CLAIMS.

[CL2011-3283]

The Committee on Finance submitted the following report:

CHICAGO, December 14, 2011.

To the President and Members of the City Council:

Your Committee on Finance, Condominium Refuse Rebate Division, to which was referred on _____ and on subsequent dates, sundry claims for condominium refuse rebate claims, having had the same under advisement, begs leave to report and recommend that Your Honorable Body *Do Not Pass* said claims for payment.

This recommendation was concurred in by a viva voce vote of the members of the Committee.

Respectfully submitted,

(Signed) EDWARD M. BURKE,
Chairman.

(Continued on page 17687)

City Of Chicago

Denied Claims by Claim Name

Denied Date: 12/14/2011

Claimant Name	Introduced to City Council
CLARK, ROBERTA	11/03/2010
COLLETTI, CHARLES	11/03/2010
NAVARRO, ANITA MARIE	04/13/2011
SOPER, CHARLENE	06/08/2011
YOUNT, CHRISTINE	06/08/2011
BELDV, SERGEY	07/28/2011
Berkelhammer, Charles	09/08/2011
HODO, MARVIN	09/08/2011
SMITH, RICHARD	09/08/2011
FRANKLIN, RONALD	09/09/2011
HILDER, ALLEN	10/05/2011
ZAPRZALKA, CHRISTINE A.	10/05/2011
FINLEY, ANTOINE P.	11/16/2011
ILLINOIS STATE POLICE	11/16/2011
SMITHERMAN, ROSA	11/16/2011

(Continued from page 17685)

On motion of Alderman Burke, the committee's recommendation was *Concurred In* by yeas and nays as follows:

Yeas -- Aldermen Moreno, Fioretti, Dowell, Burns, Hairston, Sawyer, Jackson, Harris, Beale, Pope, Balcer, Cárdenas, Quinn, Burke, Foulkes, Thompson, Thomas, Lane, O'Shea, Cochran, Brookins, Muñoz, Zalewski, Chandler, Solis, Maldonado, Burnett, Ervin, Reboyras, Suarez, Waguespack, Mell, Austin, Colón, Sposato, Mitts, Cullerton, Laurino, P. O'Connor, M. O'Connor, Reilly, Smith, Tunney, Arena, Cappleman, Pawar, Osterman, Moore, Silverstein -- 49.

Nays -- None.

Alderman Pope moved to reconsider the foregoing vote. The motion was lost.

[List of denied claims referred to in this ordinance printed on page 17688 of this *Journal*.]

Do Not Pass -- CANCELLATION OF WATER/SEWER RATES FOR HIGHWAY CHURCH OF GOD.

[Or2011-1123]

The Committee on Finance submitted the following report:

CHICAGO, December 14, 2011.

To the President and Members of the City Council:

Your Committee on Finance having had under consideration an order concerning the cancellation of water/sewer rates for Highway Church of God, having had the same under advisement, begs leave to report and recommend that Your Honorable Body *Do Not Pass* the proposed order transmitted herewith.

This recommendation was concurred in by a viva voce vote of the members of the Committee.

Respectfully submitted,

(Signed) EDWARD M. BURKE,
Chairman.

(Continued on page 17689)

C I T Y O F C H I C A G O

COMMITTEE ON FINANCE

REFUSE REBATE COUNCIL ORDERS--DID NOT PASS

MEETING DATE 12/14/2011

CONDOMINIUM/ COOPERATIVE NAME	NO. OF ELGIBLE UNITS	TYPE	AMOUNT OF REBATE	******* SPONSOR ******************	
HENDERSON LAMON CONDO ASSOC	17	SEMI-ANNUAL 2010		MARGARET LAURINO	39
LOWELL J. MYERS TRUST	3	ANNUAL 2007		JOE MOORE	49
THE STERLING CONDO ASSOC.	389	ANNUAL 2008		BRENDAN REILLY	42

** GRAND TOTAL AMOUNT **

** GRAND TOTAL NUMBER ** 3

(Continued from page 17687)

On motion of Alderman Burke, the committee's recommendation was *Concurred In* by yeas and nays as follows:

Yeas -- Aldermen Moreno, Fioretti, Dowell, Burns, Hairston, Sawyer, Jackson, Harris, Beale, Pope, Balcer, Cárdenas, Quinn, Burke, Foulkes, Thompson, Thomas, Lane, O'Shea, Cochran, Brookins, Muñoz, Zalewski, Chandler, Solis, Maldonado, Burnett, Ervin, Reboyras, Suarez, Waguespack, Mell, Austin, Colón, Sposato, Mitts, Cullerton, Laurino, P. O'Connor, M. O'Connor, Reilly, Smith, Tunney, Arena, Cappleman, Pawar, Osterman, Moore, Silverstein -- 49.

Nays -- None.

Alderman Pope moved to reconsider the foregoing vote. The motion was lost.

Said order, which failed to pass, reads as follows.

Ordered, That the Commissioner of Water Management, the Director of Business Affairs and Licensing, the Director of Revenue and the City Comptroller are hereby authorized and directed to cancel warrant for collection for metered Account Number 291841-291841 charged to Highway Church of God for water and sewer services at the premises located at 2154 West Van Buren Street.

This order shall take effect and be in force upon its passage and publication.

Placed On File -- REPORT OF SETTLEMENTS OF SUITS AGAINST CITY DURING MONTH OF OCTOBER 2011.

[F2011-369]

The Committee on Finance submitted the following report:

CHICAGO, December 14, 2011.

To the President and Members of the City Council:

Your Committee on Finance, having had under consideration a list of cases in which judgments were entered or cases settled during the month of October 2011, having had the same under advisement, begs leave to report and recommend that Your Honorable Body *Place on File* the list of cases transmitted herewith.

This recommendation was concurred in by a viva voce vote of the members of the Committee.

Respectfully submitted,

(Signed) EDWARD M. BURKE,
Chairman.

On motion of Alderman Burke, the committee's recommendation was *Concurred In* and said list of cases and report were *Placed on File*.

Placed On File -- APPROVAL OF INDEPENDENT FIRM OF DELOITTE & TOUCHE, LLP AND CONSORTIUM OF MINORITY- AND WOMEN-OWNED ACCOUNTING FIRMS TO PERFORM CITY OF CHICAGO AUDIT FOR FISCAL YEAR ENDING DECEMBER 31, 2011.

[F2011-370]

The Committee on Finance submitted the following report:

CHICAGO, December 14, 2011.

To the President and Members of the City Council:

Your Committee on Finance, having had under consideration a communication recommending the approval of the independent firm of Deloitte & Touche, LLP and a consortium of minority- and women-owned accounting firms to perform the audit for the City of Chicago fiscal year ending December 31, 2011, having had the same under advisement, begs leave to report and recommend that Your Honorable Body *Place on File* the list of cases transmitted herewith.

This recommendation was concurred in by a viva voce vote of the members of the Committee.

Respectfully submitted,

(Signed) EDWARD M. BURKE,
Chairman.

On motion of Alderman Burke, the committee's recommendation was *Concurred In* and said communication and report were *Placed on File*.

COMMITTEE ON ECONOMIC, CAPITAL AND TECHNOLOGY DEVELOPMENT.

SUPPORT OF COOK COUNTY CLASS 6(b) TAX INCENTIVE FOR PROPERTY AT 340 N. SACRAMENTO BLVD.

[R2011-1364]

The Committee on Economic, Capital and Technology Development submitted the following report:

CHICAGO, December 14, 2011.

To the President and Members of the City Council:

Your Committee on Economic, Capital and Technology Development, for which a meeting was held on December 12, 2011 to consider a proposed resolution introduced by Alderman Walter Burnett (27th Ward) authorizing a Class 6(b) tax incentive for the property located at 340 North Sacramento Boulevard pursuant to the Cook County Real Property Classification Ordinance, begs leave to recommend that Your Honorable Body *Adopt* said resolution transmitted herewith.

This recommendation was concurred in by a viva voce vote of the members of the Committee.

Respectfully submitted,

(Signed) THOMAS TUNNEY,
Chairman.

On motion of Alderman Tunney, the said proposed resolution transmitted with the foregoing committee report was *Adopted* by yeas and nays as follows:

Yeas -- Aldermen Moreno, Fioretti, Dowell, Burns, Hairston, Sawyer, Jackson, Harris, Beale, Pope, Balcer, Cárdenas, Quinn, Burke, Foulkes, Thompson, Thomas, Lane, O'Shea, Cochran, Brookins, Muñoz, Zalewski, Chandler, Solis, Maldonado, Burnett, Ervin, Reboyras, Suarez, Waguespack, Mell, Austin, Colón, Sposato, Mitts, Cullerton, Laurino, P. O'Connor, M. O'Connor, Reilly, Smith, Tunney, Arena, Cappleman, Pawar, Osterman, Moore, Silverstein -- 49.

Nays -- None.

Alderman Pope moved to reconsider the foregoing vote. The motion was lost.

The following is said resolution as adopted:

WHEREAS, The Cook County Board of Commissioners has enacted the Cook County Real Property Assessment Classification Ordinance, as amended from time to time (the "Ordinance"), which provides for, among other things, real estate tax incentives to property owners who build, rehabilitate, enhance and occupy property which is located within Cook County and which is used primarily for industrial purposes; and

WHEREAS, The City of Chicago (the "City"), consistent with the Ordinance, wishes to induce industry to locate and expand in the City by supporting financial incentives in the form of property tax relief; and

WHEREAS, The 340 Asian Products, LLC, an Illinois limited liability company (the "Applicant"), owns certain real estate located generally at 340 North Sacramento Boulevard, Chicago, Illinois 60612, as further described on Exhibit A hereto (the "Subject Property"); and

WHEREAS, Martinez Produce and Seafood, Inc., an Illinois corporation, is anticipated to be the sole tenant of the Subject Property; and

WHEREAS, The Applicant intends to substantially rehabilitate and occupy an abandoned, approximately 22,685 square foot shell building located on the Subject Property; and

WHEREAS, The Applicant has filed with the Office of the Assessor of Cook County (the "Assessor") an eligibility application for a Class 6(b) tax incentive under the Ordinance; and

WHEREAS, The Subject Property is located within the Kinzie Industrial Corridor Redevelopment Project Area (created pursuant to the Illinois Tax increment Allocation Redevelopment Act, 65 ILCS 5/11-74.4-1, et seq., as amended, and pursuant to an ordinance enacted by the City Council of the City), and the purposes of enterprise zones and redevelopment project areas are also to provide certain incentives in order to stimulate economic activity and to revitalize depressed areas; and

WHEREAS, It is the responsibility of the Assessor to determine that an application for a Class 6(b) classification or renewal of a Class 6(b) classification is eligible pursuant to the Ordinance; and

WHEREAS, The Ordinance requires that, in connection with the filing of a Class 6(b) eligibility application with the Assessor, the applicant must obtain from the municipality in which such real estate that is proposed for Class 6(b) designation is located a resolution expressly stating that the municipality has determined that the incentive provided by Class 6(b) is necessary for development to occur on such real estate and that the municipality supports and consents to the Class 6(b) classification by the Assessor; and

WHEREAS, The intended use of the Subject Property will provide significant present and future employment; and

WHEREAS, Notwithstanding the Class 6(b) status of the Subject Property, the redevelopment and utilization thereof will generate significant new revenues to the City in the form of additional real estate taxes and other tax revenues; now, therefore,

Be It Resolved by the City Council of the City of Chicago:

SECTION 1. That the City determines that the incentive provided by Class 6(b) is necessary for the development to occur on the Subject Property.

SECTION 2. That the City supports and consents to the Class 6(b) classification by the Assessor with respect to the Subject Property.

SECTION 3. That the Clerk of the City of Chicago is authorized to and shall send a certified copy of this resolution to the Office of the Cook County Assessor, Room 312, County Building, Chicago, Illinois 60602 and a certified copy of this resolution may be included with the Class 6(b) eligibility application filed with the Assessor by the Applicant, as applicant, in accordance with the Ordinance.

SECTION 4. That this resolution shall be effective immediately upon its passage and approval.

Exhibit "A" referred to in this resolution reads as follows:

Exhibit "A".

Legal Description Of Subject Property.

Parcel 1:

Lots 1 to 21, both inclusive, in Block 1 in Nichol's Addition to Chicago, being a subdivision of Lot 6 in Lee's Subdivision of the southwest quarter of Section 12, Township 39 North, Range 13, East of the Third Principal Meridian, in Cook County, Illinois.

Parcel 2:

Lots 8 to 14, both inclusive, together with all of the east and west vacated 20 foot alley lying north of and adjoining said lots in Flint's Addition to Chicago in Lee's Subdivision of the southwest quarter of Section 12, Township 39 North, Range 13, East of the Third Principal Meridian, in Cook County, Illinois.

Common Address:

340 North Sacramento Boulevard
Chicago, Illinois 60612.

Permanent Real Estate Tax Index Numbers (PINs) For The Subject Property:

16-12-301-001-0000;

16-12-301-002-0000;

16-12-301-003-0000;

16-12-301-004-0000;

16-12-301-005-0000;

16-12-301-006-0000;

16-12-301-007-0000;

16-12-301-008-0000;

16-12-301-009-0000;

16-12-301-010-0000;

16-12-301-011-0000;

16-12-301-012-0000;

16-12-301-013-0000;

16-12-301-014-0000;

16-12-301-015-0000;

16-12-301-016-0000;

16-12-301-017-0000;

16-12-301-018-0000;

16-12-301-019-0000;

16-12-301-020-0000; and

16-12-301-025-0000.

SUPPORT OF COOK COUNTY CLASS 6(b) TAX INCENTIVE FOR PROPERTY AT 5740 N. TRIPP AVE.

[R2011-1365]

The Committee on Economic, Capital and Technology Development submitted the following report:

CHICAGO, December 14, 2011.

To the President and Members of the City Council:

Your Committee on Economic, Capital and Technology Development, for which a meeting was held on December 12, 2011 to consider a proposed resolution introduced by Alderman Margaret Laurino (39th Ward) authorizing a Class 6(b) tax incentive for the property located at 5740 North Tripp Avenue pursuant to the Cook County Real Property Classification Ordinance, begs leave to recommend that Your Honorable Body *Adopt* said resolution transmitted herewith.

This recommendation was concurred in by a viva voce vote of the members of the Committee.

Respectfully submitted,

(Signed) THOMAS TUNNEY,
Chairman.

On motion of Alderman Tunney, the said proposed resolution transmitted with the foregoing committee report was *Adopted* by yeas and nays as follows:

Yeas -- Aldermen Moreno, Fioretti, Dowell, Burns, Hairston, Sawyer, Jackson, Harris, Beale, Pope, Balcer, Cárdenas, Quinn, Burke, Foulkes, Thompson, Thomas, Lane, O'Shea, Cochran, Brookins, Muñoz, Zalewski, Chandler, Solis, Maldonado, Burnett, Ervin, Reboyras, Suarez, Waguespack, Mell, Austin, Colón, Sposato, Mitts, Cullerton, Laurino, P. O'Connor, M. O'Connor, Reilly, Smith, Tunney, Arena, Cappleman, Pawar, Osterman, Moore, Silverstein -- 49.

Nays -- None.

Alderman Pope moved to reconsider the foregoing vote. The motion was lost.

The following is said resolution as adopted:

WHEREAS, The Cook County Board of Commissioners has enacted the Cook County Real Property Assessment Classification Ordinance, as amended from time to time (the "Ordinance"), which provides for, among other things, real estate tax incentives to property owners who build, rehabilitate, enhance and occupy property which is located within Cook County and which is used primarily for industrial purposes; and

WHEREAS, The City of Chicago (the "City") consistent with the Ordinance, wishes to induce industry to locate and expand in the City by supporting financial incentives in the form of property tax relief; and

WHEREAS, LSL Industries, Inc., an Illinois corporation (the "Applicant"), intends to purchase certain real estate located generally at 5740 North Tripp Avenue, Chicago, Illinois 60646, as further described on Exhibit A hereto (the "Subject Property"); and

WHEREAS, The Applicant intends to rehabilitate an approximately 75,309 square foot abandoned structure on the Subject Property; and

WHEREAS, The Applicant has filed with the Office of the Assessor of Cook County (the "Assessor") an eligibility application for a Class 6(b) tax incentive under the Ordinance; and

WHEREAS, The Subject Property is located within (i) the City of Chicago Enterprise Zone Number 4 (created pursuant to the Illinois Enterprise Zone Act, 20 ILCS 665/1, et seq., as amended, and pursuant to an ordinance enacted by the City Council of the City, as amended) and (ii) the Peterson/Pulaski Industrial Corridor Redevelopment Project Area (created pursuant to the Illinois Tax Increment Allocation Redevelopment Act, 65 ILCS 5/11-74.4-1, et seq., as amended, and pursuant to an ordinance enacted by the City Council of the City), and the purposes of the enterprise zone and redevelopment project areas are also to provide certain incentives in order to stimulate economic activity and to revitalize depressed areas; and

WHEREAS, It is the responsibility of the Assessor to determine that an application for a Class 6(b) classification or renewal of a Class 6(b) classification is eligible pursuant to the Ordinance; and

WHEREAS, The Ordinance requires that, in connection with the filing of a Class 6(b) eligibility application with the Assessor, the applicant must obtain from the municipality in which such real estate that is proposed for Class 6(b) designation is located a resolution expressly stating that the municipality has determined that the incentive provided by Class 6(b) is necessary for development to occur on such real estate and that the municipality supports and consents to the Class 6(b) classification by the Assessor; and

WHEREAS, The intended use of the Subject Property will provide significant present and future employment; and

WHEREAS, Notwithstanding the Class 6(b) status of the Subject Property, the redevelopment and utilization thereof will generate significant new revenues to the City in the form of additional real estate taxes and other tax revenues; now, therefore,

Be It Resolved by the City Council of the City of Chicago:

SECTION 1. That the City determines that the incentive provided by Class 6(b) is necessary for the development to occur on the Subject Property.

SECTION 2. That the City supports and consents to the Class 6(b) classification by the Assessor with respect to the Subject Property.

SECTION 3. That the Clerk of the City of Chicago is authorized to and shall send a certified copy of this resolution to the Office of the Cook County Assessor, Room 312, County Building, Chicago, Illinois 60602 and a certified copy of this resolution may be included with the Class 6(b) eligibility application filed with the Assessor by the Applicant, as applicant, in accordance with the Ordinance.

SECTION 4. That this resolution shall be effective immediately upon its passage and approval.

Exhibit "A" referred to in this resolution reads as follows:

Exhibit "A".

Legal Description Of Subject Property.

Parcel A:

A parcel of land consisting of a part of each of Lots 9 and 10 in Cook's Subdivision of that part of the east half of fractional Section 3, Township 40 North, Range 13, East of the Third Principal Meridian, lying south of the Indian Boundary Line, said parcel of land being bounded and described as follows:

beginning at the point of intersection of the west line of the east 1,562.81 feet of said east half of fractional Section 3 with the north line of a 20 foot easement for a railroad track (the north line of said easement being the north line of the south 1,117.888 feet of said east half of fractional Section 3); and running thence west along the north line of said easement, a distance of 14.59 feet to a point of a curve in the north line thereof; thence continuing along the northerly line of said easement, being here the arc of a circle tangent to the last described course, convex to the northwest and having a radius of 297.94 feet, an arc distance of 200.87 feet to its intersection with the easterly line of the right-of-way, 100 feet wide, of the Chicago and Northwestern Railway Company (sometimes known as the Junction Railway) which easterly right-of-way line is 50 feet, measured perpendicularly, easterly from and parallel with the centerline between tracks of said

railway; thence south westwardly along said easterly right-of-way line, a distance of 98.74 feet to its intersection with a line drawn perpendicular to the west line of the east 1,562.81 feet of said east half of fractional Section 3 through a point on said west line of the east 1,562.81 feet which is 968.77 feet north from the south line of said east half of fractional Section 3; thence east along said perpendicular line, a distance of 0.16 foot to its intersection with the southerly line of said easement, said last mentioned point of intersection being 251.00 feet west from said west line of the east 1,562.81 feet of the east half of fractional Section 3; thence northeasterly along the southerly line of said easement, being here the arc of a circle, convex to the northwest, having a radius of 277.94 feet and being concentric with the northerly line of said easement, an arc distance of 281.15 feet to its point of tangency with the north line of the south 1,097.888 feet of said east half of fractional Section 3, said point of tangency being 14.70 feet west from said west line of the east 1,562.81 feet of the east half of fractional Section 3; thence continuing east along the south line of said easement being here a straight line, said distance of 14.70 feet to the west line of the east 1,562.81 feet of the east half of fractional Section 3; and thence north along said west line of the east 1,562.81 feet of the east half of fractional Section 3, a distance of 20.0 feet to the point of beginning.

Parcel B:

A parcel of land consisting of a part of each of Lots 9 and 10 in Cook's Subdivision of that part of the east half of fractional Section 3, Township 40 North, Range 13, East of the Third Principal Meridian, lying south of the Indian Boundary Line, said parcel of land being bounded and described as follows:

beginning at the point of intersection of the west line of the east 1,562.81 feet of said east half of fractional Section 3 with the south line of a 20 foot easement for a railroad track (the south line of said easement being here the north line of the south 1,097.888 feet of said east half of fractional Section 3); and running thence south along said west line of the east 1,562.81 feet of the east half of fractional Section 3, a distance of 129.118 feet to a point which is 968.77 feet north from the south line of said east half of fractional Section 3; thence west along a line perpendicular to the last described course, a distance of 251.00 feet to its intersection with the southerly line of said 20 foot easement for a railroad track; thence north eastwardly along the southerly line of said easement, being here the arc of a circle convex to the northwest and having a radius of 277.94 feet, an arc distance of 281.15 feet to its point of tangency with said north line of the south 1,097.888 feet of said east half of fractional Section 3, said point of tangency being 14.70 feet west from the point of beginning; and thence continuing east along the south line of said easement being here a straight line, said distance of 14.70 feet to the point of beginning, all in Cook County, Illinois.

Parcel C:

A parcel of land consisting of a part of each of Lots 9 and 10 in Cook's Subdivision of that part of the east half of fractional Section 3, Township 40 North, Range 13, East of the Third Principal Meridian, lying south of the Indian Boundary Line, said parcel of land being bounded and described as follows:

beginning at the point of intersection of the west line of the east 1,562.81 feet of said east half of fractional Section 3 with the north line of a 20 foot easement for a railroad track (the north line of said easement being the north line of the south 1,117.888 feet of said east half of fractional Section 3); running thence west along the north line of said easement a distance of 14.59 feet to a point of a curve in the north line thereof; thence continuing along the northerly line of said easement, being here the arc of a circle, tangent to the last described course, convex to the northwest and having a radius of 297.94 feet, an arc distance of 200.87 feet to its intersection with the easterly line of the right-of-way 100 feet wide, of the Chicago and Northwestern Railway Company (sometimes known as the Junction Railway) which easterly right-of-way line is 50 feet measured perpendicularly, easterly from and parallel with the centerline between tracks of said railway; thence northeastwardly along said easterly right-of-way line, being also the westerly line of the land conveyed by instrument recorded in the Recorder's Office of Cook County, Illinois, as Document 17158314, a distance of 308.24 feet to the point of a curve in said westerly line; thence continuing northeastwardly along the westerly and northwesterly line of the land so conveyed, being here the arc of a circle convex to the northwest and having a radius of 345.88 feet, an arc distance of 74.05 feet to its intersection with said west line of the east 1,562.81 feet of the east half of fractional Section 3, said point of intersection being 260.56 feet north from the place of beginning; and thence south along said west line of the east 1,562.81 feet of the east half of fractional Section 3, said distance of 260.56 feet to the place of beginning, all in Cook County, Illinois.

Parcel D:

A part of each of Lots 9, 10 and 11 in Cook's Subdivision of that part of the east half of fractional Section 3, Township 40 North, Range 13, East of the Third Principal Meridian, lying south of the Indian Boundary Line, which part of said lots is more particularly described as follows:

beginning at the point of intersection of the north line of the south 740.77 feet of said east half with the west line of the east 1,562.81 feet of said east half; and running thence north along the west line of the east 1,562.81 feet of said east half a distance of 228.00 feet; thence west along a line perpendicular to said west line of the east 1,562.81 feet, a distance of 251.16 feet to its intersection with the easterly line of the right-of-way 100 feet wide of the Chicago and Northwestern Railway Company (sometimes known as the Junction Railway), which easterly line is 50 feet measured perpendicularly easterly from

and parallel with the centerline between the tracks of said railway; thence southwestwardly along said easterly right-of-way line a distance of 262.38 feet to its intersection with said north line of the south 740.77 feet of said east half; and thence east along said north line of the south 740.77 feet, a distance of 384.61 feet to the point of beginning, in Cook County, Illinois.

Parcel E:

A part of Lots 9, 10 and 11 in Cook's Subdivision of that part of the east half of fractional Section 3, Township 40 North, Range 13, East of the Third Principal Meridian, lying south of the Indian Boundary Line, which part of said lots is more particularly described as follows:

beginning at the point of intersection of the west line of the east 1,562.81 feet of the east half of said fractional Section 3 with the north line of the south 740.77 feet of said east half; and running thence south along said west line of the east 1,562.81 feet, a distance of 50.00 feet to its intersection with the north line of the south 690.77 feet of said east half; thence west along said north line of the south 690.77 feet, a distance of 414.05 feet to its intersection with the easterly line of the right-of-way (100 feet wide) of the Chicago and Northwestern Railway Company (sometimes known as the Junction Railway), which easterly line is 50 feet (measured perpendicularly) easterly from and parallel with the centerline between the main tracks of said railway; thence northeastwardly along said easterly right-of-way line, a distance of 57.89 feet to its intersection with said north line of the south 740.77 feet of said east half; and thence east along said north line of the south 740.77 feet, a distance of 384.61 feet to the point of beginning, all in Cook County, Illinois.

Common Address:

5740 North Tripp Avenue
Chicago, Illinois 60646.

Permanent Real Estate Tax Index Numbers (PINs) For The Subject Property:

13-03-404-024-0000;

13-03-404-025-0000;

13-03-404-026-0000;

13-03-404-029-0000; and

13-03-405-041-0000.

COMMITTEE ON HOUSING AND REAL ESTATE.

ACCEPTANCE OF BID FOR PURCHASE OF CITY-OWNED PROPERTY AT 9515 S. LASALLE ST. UNDER ADJACENT NEIGHBORS LAND ACQUISITION PROGRAM.

[O2011-9619]

The Committee on Housing and Real Estate submitted the following report:

CHICAGO, December 14, 2011.

To the President and Members of the City Council:

Your Committee on Housing and Real Estate, to which was referred an ordinance by the Department of Housing and Economic Development authorizing the sale of City-owned property at 9515 South LaSalle Street under the Adjacent Neighbors Land Acquisition Program (21st Ward), having the same under advisement, begs leave to report and recommend that Your Honorable Body *Pass* the proposed ordinance transmitted herewith.

This recommendation was concurred in by a vote of the members of the Committee present, with no dissenting votes.

Respectfully submitted,

(Signed) RAY SUAREZ,
Chairman.

On motion of Alderman Suarez, the said proposed ordinance transmitted with the foregoing committee report was *Passed* by yeas and nays as follows:

Yeas -- Aldermen Moreno, Fioretti, Dowell, Burns, Hairston, Sawyer, Jackson, Harris, Beale, Pope, Balcer, Cárdenas, Quinn, Burke, Foulkes, Thompson, Thomas, Lane, O'Shea, Cochran, Brookins, Muñoz, Zalewski, Chandler, Solis, Maldonado, Burnett, Ervin, Reboyras, Suarez, Waguespack, Mell, Austin, Colón, Sposato, Mitts, Cullerton, Laurino, P. O'Connor, M. O'Connor, Reilly, Smith, Tunney, Arena, Cappleman, Pawar, Osterman, Moore, Silverstein -- 49.

Nays -- None.

Alderman Pope moved to reconsider the foregoing vote. The motion was lost.

The following is said ordinance as passed:

WHEREAS, The City of Chicago ("City") is a home rule unit of government by virtue of the provisions of the Constitution of the State of Illinois of 1970 and, as such, may exercise any power and perform any function pertaining to its government and affairs; and

WHEREAS, The City, through the foreclosure of demolition liens, tax sales and other methods of acquisition, has acquired title to numerous parcels of real property which are of minimal value and costly to clean up and maintain, and because title to such properties was vested in the City, the properties were exempted from real estate taxes, thus depriving the City of revenue; and

WHEREAS, By ordinances passed by the City Council of the City ("City Council") on March 6, 1981 and published on pages 5584 -- 5585 of the *Journal of the Proceedings of the City Council of the City of Chicago* ("*Journal*") for such date, as amended on July 23, 1982 and published in the *Journal* for such date at pages 11830 -- 11833, as amended January 7, 1983 and published in the *Journal* for such date at pages 14803 -- 14805, as amended September 14, 1994 and published in the *Journal* for such date at pages 56195 -- 56198, as amended September 4, 2002 and published in the *Journal* for such date at pages 92771 -- 92773, and as amended July 28, 2010 and published in the *Journal* for such date at pages 97370 -- 97374, a program for the disposition of certain vacant real property owned by the City known as the Adjacent Neighbors Land Acquisition Program (the "ANLAP Program") was established; and

WHEREAS, Pursuant to the current ANLAP Program, as codified at Municipal Code Chapter 2-159-01, et seq. (the "ANLAP Program Ordinance"), a qualified City-owned parcel may be sold if it has an appraised value of not more than Fifty Thousand Dollars ($50,000); and

WHEREAS, Pursuant to the current ANLAP Program, if the property appraises at or for less than Ten Thousand and no/100 Dollars ($10,000.00) the minimum acceptable bid must be at least One Thousand and no/100 Dollars ($1,000.00); if the property appraises at or for less than Twenty Thousand and no/100 Dollars ($20,000.00) but more than Ten Thousand and no/100 Dollars ($10,000.00) the minimum acceptable bid must be at least Two Thousand and no/100 Dollars ($2,000.00); and if the property appraises for more than Twenty Thousand and no/100 Dollars ($20,000.00) the minimum acceptable bid must be Two Thousand and no/100 Dollars ($2,000.00), plus fifty percent (50%) of the appraised value which exceeds Twenty Thousand and no/100 Dollars ($20,000.00); and

WHEREAS, Pursuant to the current ANLAP Program, any deed conveying a parcel pursuant thereto shall contain covenants which: (1) prohibit the grantee from conveying, assigning or otherwise transferring the parcel except in conjunction with the adjacent parcel owned by the grantee; and (2) require that the parcel be improved with landscaped open space within six (6) months of the conveyance of such parcel and prohibit the construction of any permanent improvements on the parcel, excluding only improvements made by the

grantee on the parcel that constitute an integrated addition to the grantee's primary residence on the adjacent lot, or a garage appurtenant thereto; and (3) require the grantee to maintain the parcel in accordance with the provisions of the Municipal Code of Chicago. The covenants shall terminate ten (10) years after the date of the conveyance of the parcel to the grantee; and

WHEREAS, The Department of Housing and Economic Development ("DHED") of the City desires to convey the vacant parcel of real property identified on Exhibit A to this ordinance (the "ANLAP Parcel") to Franklin L. Elmore (the "Purchaser"), who has a principal residence of 9521 South LaSalle Street, Chicago, Illinois, 60628; and

WHEREAS, DHED has caused notice of the proposed sale of the ANLAP Parcel to be sent to all eligible adjacent neighbors (if any); and

WHEREAS, Purchaser's proposal was the only proposal received by the deadline indicated in the aforesaid notice; and

WHEREAS, Pursuant to Resolution Number 11-086-21 adopted on October 15, 2011 by the Plan Commission of the City of Chicago ("Commission"), the Commission approved the sale of the ANLAP Parcel to the Purchaser; now, therefore,

Be It Ordained by the City Council of the City of Chicago:

SECTION 1. The City hereby accepts the bid of the Purchaser to purchase the ANLAP Parcel, which purchase shall be subject to all of the terms, conditions, covenants and restrictions of the ANLAP Program and the ANLAP Program Ordinance.

SECTION 2. The Mayor or his proxy is authorized to execute, and the City Clerk or Deputy City Clerk is authorized to attest, a quitclaim deed conveying the ANLAP Parcel to the Purchaser for the purchase price of One Thousand and no/100 Dollars ($1,000.00). Such deed shall include a covenant obligating the Purchaser to use the ANLAP Parcel only for a use consistent with the requirements of the ANLAP Program Ordinance.

SECTION 3. If any provision of this ordinance shall be held to be invalid or unenforceable for any reason, the invalidity of such provision shall not effect any of the other provisions of this ordinance.

SECTION 4. All ordinances, resolutions, motions or orders inconsistent with this ordinance are hereby repealed to the extent of such conflict.

SECTION 5. This ordinance shall take effect upon its passage and approval.

Exhibit "A" referred to in this ordinance reads as follows:

Exhibit "A".

Purchaser:

Franklin L. Elmore.

Address:

9521 South LaSalle Street.

Appraised Value:

$3,700.00.

Purchase Price:

$1,000.00.

Legal Description (subject to title commitment and survey):

Lot 30 in Block 3 in Lilydale Highlands, a subdivision of the west seven and one-half acres of the north half of the northeast quarter of the northeast quarter of Section 9, Township 37 North, Range 14, East of the Third Principal Meridian, in Cook County, Illinois.

Address:

9515 South LaSalle Street
Chicago, Illinois.

Property Index Number:

25-09-205-011-0000.

SALE OF CITY-OWNED PROPERTY AT 5221 -- 5251 S. HALSTED ST. TO LIBERTY TEMPLE CHURCH OF GOD IN CHRIST.

[O2011-9614]

The Committee on Housing and Real Estate submitted the following report:

CHICAGO, December 14, 2011.

To the President and Members of the City Council:

Your Committee on Housing and Real Estate, to which was referred an ordinance by the Department of Housing and Economic Development authorizing the sale of City-owned property at 5221 -- 5251 South Halsted Street (3rd Ward), having the same under advisement, begs leave to report and recommend that Your Honorable Body *Pass* the proposed ordinance transmitted herewith.

This recommendation was concurred in by a vote of the members of the Committee present, with no dissenting votes.

Respectfully submitted,

(Signed) RAY SUAREZ,
Chairman.

On motion of Alderman Suarez, the said proposed ordinance transmitted with the foregoing committee report was *Passed* by yeas and nays as follows:

Yeas -- Aldermen Moreno, Fioretti, Dowell, Burns, Hairston, Sawyer, Jackson, Harris, Beale, Pope, Balcer, Cárdenas, Quinn, Burke, Foulkes, Thompson, Thomas, Lane, O'Shea, Cochran, Brookins, Muñoz, Zalewski, Chandler, Solis, Maldonado, Burnett, Ervin, Reboyras, Suarez, Waguespack, Mell, Austin, Colón, Sposato, Mitts, Cullerton, Laurino, P. O'Connor, M. O'Connor, Reilly, Smith, Tunney, Arena, Cappleman, Pawar, Osterman, Moore, Silverstein -- 49.

Nays -- None.

Alderman Pope moved to reconsider the foregoing vote. The motion was lost.

The following is said ordinance as passed:

WHEREAS, The City of Chicago ("City") is a home rule unit of government by virtue of the provisions of the Constitution of the State of Illinois of 1970 and, as such, may exercise any power and perform any function pertaining to its government and affairs; and

WHEREAS, The City is the owner of the vacant parcels of property located at 5221 through 5251 South Halsted Street, Chicago, Illinois, which are legally described on Exhibit A

attached hereto (the "Property"), which Property is located in the 47th/Halsted Tax Increment Financing Area ("Area") established pursuant to ordinances adopted by the City Council of the City on May 29, 2002, published in the *Journal of the Proceedings of the City Council of the City of Chicago* for such date at pages 85676 through 85904; and

WHEREAS, Liberty Temple Church of God in Christ ("Grantee"), 5230 South Halsted Street, Chicago, Illinois 60609, has offered to purchase the Property from the City for the sum of Sixty-five Thousand and no/100 Dollars ($65,000.00), such amount being the appraised fair market value of the Property, to improve with a parking lot thereon; and

WHEREAS, Pursuant to Resolution Number 11-065-21 adopted on May 19, 2011, by the Plan Commission of the City of Chicago (the "Commission"), the Commission approved the negotiated sale of the Property to the Grantee; and

WHEREAS, Public notice advertising the City's intent to enter into a negotiated sale of the Property with the Grantee and requesting alternative proposals appeared in the *Chicago Sun-Times*, a newspaper of general circulation, on October 24, 2011, and October 31, 2011; and

WHEREAS, No alternative proposals were received by the deadline indicated in the aforesaid notice; now, therefore,

Be It Ordained by the City Council of the City of Chicago:

SECTION 1. The City Council of the City hereby approves the sale of the Property to the Grantee for the amount of Sixty-five Thousand and no/100 Dollars ($65,000.00).

SECTION 2. The Mayor or his proxy is authorized to execute, and the City Clerk or Deputy City Clerk is authorized to attest, a quitclaim deed conveying the Property to the Grantee. Such deed shall include a covenant obligating the Grantee to use the Property only for use consistent with the land uses permitted under the redevelopment plan for the Area. Grantee's acceptance of the City's deed shall constitute Grantee's agreement to such covenant. The quitclaim deed shall also contain language substantially in the following form:

> This conveyance is subject to the express condition that a parking lot is built on the Property within 12 months of the date of this deed. In the event that the condition is not met, the City of Chicago may re-enter the Property and revest title in the City of Chicago. Grantee, at the request of the City of Chicago, covenants to execute and deliver to the City a reconveyance deed to the Property to further evidence such revesting of title. This right of reverter and re-entry shall terminate upon the issuance of a certificate of completion, release or similar instrument by the City of Chicago.
>
> The Grantee acknowledges that if the Grantee develops the Property with a residential housing project, as defined under and that is subject to Section 2-44-090 of the Municipal Code of the City (the "Affordable Requirements Ordinance"), the Grantee and such project shall be obligated to comply with the Affordable Requirements Ordinance.

Grantee's acceptance of such quitclaim deed shall be deemed to be Grantee's agreement to comply with such redevelopment obligations.

SECTION 3. If any provision of this ordinance shall be held to be invalid or unenforceable for any reason, the invalidity or unenforceability of such provision shall not affect any of the other provisions of this ordinance.

SECTION 4. All ordinances, resolutions, motions or orders inconsistent with this ordinance are hereby repealed to the extent of such conflict.

SECTION 5. This ordinance shall take effect upon its passage and approval.

Exhibit "A" referred to in this ordinance reads as follows:

Exhibit "A".

Legal Description (subject to title commitment and survey):

Parcel 1.

Lots 10, 11 and 12 in Block 4 in Samuel B. Loose's Subdivision of the south half of the north half of the west half of the southwest quarter of Section 9, Township 38 North, Range 14 (except the east 33 feet and except the 66 feet covered by Winter Street), East of the Third Principal Meridian, in Cook County, Illinois.

Addresses:

5221 South Halsted Street
Chicago, Illinois 60609.

5223 South Halsted Street
Chicago, Illinois 60609.

5225 South Halsted Street
Chicago, Illinois 60609.

Property Index Numbers:

20-09-308-009-0000;

20-09-308-010-0000; and

20-09-308-011-0000.

Parcel 2.

Lots 1, 2, 3, 4, 5, 6, 7, 8 and 9 in subdivision of Lots A and B in Block 3 and Lots A and B in Block 4 in Samuel B. Loose's Subdivision of the south half of the north half of the west half of the southwest quarter of Section 9, Township 38 North, Range 14 (except the east 33 feet and except the 66 feet covered by Winter Street), East of the Third Principal Meridian, in Cook County, Illinois.

Addresses:

5237 South Halsted Street
Chicago, Illinois 60609.

5239 South Halsted Street
Chicago, Illinois 60609.

5241 South Halsted Street
Chicago, Illinois 60609.

5243 South Halsted Street
Chicago, Illinois 60609.

5247 South Halsted Street
Chicago, Illinois 60609.

5249 South Halsted Street
Chicago, Illinois 60609.

5251 South Halsted Street
Chicago, Illinois 60609.

Property Index Numbers:

20-09-308-012-0000;

20-09-308-013-0000;

20-09-308-014-0000;

20-09-308-015-0000;

20-09-308-016-0000;

20-09-308-017-0000; and

20-09-308-018-0000.

SALE OF CITY-OWNED PROPERTY AT 4504 S. MARSHFIELD AVE. TO GUADALUPE CARDOSO.

[O2011-9611]

The Committee on Housing and Real Estate submitted the following report:

CHICAGO, December 14, 2011.

To the President and Members of the City Council:

Your Committee on Housing and Real Estate, to which was referred an ordinance by the Department of Housing and Economic Development authorizing the sale of a city-owned property at 4504 South Marshfield Avenue (3rd Ward), having the same under advisement, begs leave to report and recommend that Your Honorable Body *Pass* the proposed ordinance transmitted herewith.

This recommendation was concurred in by a vote of the members of the Committee present, with no dissenting votes.

Respectfully submitted,

(Signed) RAY SUAREZ,
Chairman.

On motion of Alderman Suarez, the said proposed ordinance transmitted with the foregoing committee report was *Passed* by yeas and nays as follows:

Yeas -- Aldermen Moreno, Fioretti, Dowell, Burns, Hairston, Sawyer, Jackson, Harris, Beale, Pope, Balcer, Cárdenas, Quinn, Burke, Foulkes, Thompson, Thomas, Lane, O'Shea, Cochran, Brookins, Muñoz, Zalewski, Chandler, Solis, Maldonado, Burnett, Ervin, Reboyras, Suarez, Waguespack, Mell, Austin, Colón, Sposato, Mitts, Cullerton, Laurino, P. O'Connor, M. O'Connor, Reilly, Smith, Tunney, Arena, Cappleman, Pawar, Osterman, Moore, Silverstein -- 49.

Nays -- None.

Alderman Pope moved to reconsider the foregoing vote. The motion was lost.

The following is said ordinance as passed:

WHEREAS, The City of Chicago ("City") is a home rule unit of government by virtue of the provisions of the Constitution of the State of Illinois of 1970 and, as such, may exercise any power and perform any function pertaining to its government and affairs; and

WHEREAS, The City is the owner of the vacant parcel of property located at 4504 South Marshfield Avenue, Chicago, Illinois, which is legally described on Exhibit A attached hereto (the "Property"); and

WHEREAS, Guadalupe Cardoso ("Grantee"), 4510 South Marshfield Avenue, Chicago, Illinois 60609, has offered to purchase the Property from the City for the sum of Nine Thousand and no/100 Dollars ($9,000.00), such amount being the appraised fair market value of the Property, to improve with landscaped open space thereon; and

WHEREAS, Pursuant to Resolution Number 11-079-21 adopted on September 15, 2011 by the Plan Commission of the City of Chicago (the "Commission"), the Commission approved the negotiated sale of the Property to the Grantee; and

WHEREAS, Public notice advertising the City's intent to enter into a negotiated sale of the Property with the Grantee and requesting alternative proposals appeared in the *Chicago Sun-Times*, a newspaper of general circulation, on September 28, 2011 and October 5, 2011; and

WHEREAS, No alternative proposals were received by the deadline indicated in the aforesaid notice; now, therefore,

Be It Ordained by the City Council of the City of Chicago:

SECTION 1. The City Council of the City hereby approves the sale of the Property to the Grantee for the amount of Nine Thousand and no/100 Dollars ($9,000.00).

SECTION 2. The Mayor or his proxy is authorized to execute, and the City Clerk or Deputy City Clerk is authorized to attest, a quitclaim deed conveying the Property to the Grantee. The quitclaim deed shall contain language substantially in the following form:

> This conveyance is subject to the express condition that the Property is improved with landscaped open space within six (6) months of the date of this deed. In the event that the condition is not met, the City may re-enter the Property and revest title in the City. Grantee, at the request of the City, covenants to execute and deliver to the City a reconveyance deed to the Property to further evidence such revesting of title. This right of reverter and re-entry shall terminate upon the issuance and recordation of a certificate of completion, release or similar instrument by the City.
>
> The Grantee acknowledges that if, after such six (6) month period, the Grantee develops the Property with a residential housing project, as defined under and that is subject to Section 2-44-090 of the Municipal Code of the City (the "Affordable Requirements Ordinance"), the Grantee and such project shall be obligated to comply with the Affordable Requirements Ordinance.

SECTION 3. If any provision of this ordinance shall be held to be invalid or unenforceable for any reason, the invalidity or unenforceability of such provision shall not affect any of the other provisions of this ordinance.

SECTION 4. All ordinances, resolutions, motions or orders inconsistent with this ordinance are hereby repealed to the extent of such conflict.

SECTION 5. This ordinance shall take effect upon its passage and approval.

Exhibit "A" referred to in this ordinance reads as follows:

Exhibit "A".

Legal Description (subject to title commitment and survey):

Lot 36 in Block 1 in the resubdivision of that part of the east 10 acres of the north 15 acres of the southeast quarter of the southeast quarter lying east of the center of Paulina Street of Section 6, Township 38 North, Range 14, East of the Third Principal Meridian, in Cook County, Illinois.

Address:

4504 South Marshfield Avenue
Chicago, Illinois 60609.

Property Index Number:

20-06-416-027-0000.

CONVEYANCE OF CITY-OWNED PROPERTY AT 817 S. OAKLEY BLVD. TO VIETNAM SURVIVORS MEMORIAL FOUNDATION FOR USE AS PUBLIC OPEN SPACE.

[O2011-9620]

The Committee on Housing and Real Estate submitted the following report:

CHICAGO, December 14, 2011.

To the President and Members of the City Council:

Your Committee on Housing and Real Estate, to which was referred an ordinance by the Department of Housing and Economic Development authorizing the conveyance of a city-owned property at 817 South Oakley Boulevard to the Vietnam Survivors Memorial Foundation (25th Ward), having the same under advisement, begs leave to report and recommend that Your Honorable Body *Pass* the proposed ordinance transmitted herewith.

This recommendation was concurred in by a vote of the members of the Committee present, with no dissenting votes.

Respectfully submitted,

(Signed) RAY SUAREZ,
Chairman.

On motion of Alderman Suarez, the said proposed ordinance transmitted with the foregoing committee report was *Passed* by yeas and nays as follows:

Yeas -- Aldermen Moreno, Fioretti, Dowell, Burns, Hairston, Sawyer, Jackson, Harris, Beale, Pope, Balcer, Cárdenas, Quinn, Burke, Foulkes, Thompson, Thomas, Lane, O'Shea, Cochran, Brookins, Muñoz, Zalewski, Chandler, Solis, Maldonado, Burnett, Ervin, Reboyras, Suarez, Waguespack, Mell, Austin, Colón, Sposato, Mitts, Cullerton, Laurino, P. O'Connor, M. O'Connor, Reilly, Smith, Tunney, Arena, Cappleman, Pawar, Osterman, Moore, Silverstein -- 49.

Nays -- None.

Alderman Pope moved to reconsider the foregoing vote. The motion was lost.

The following is said ordinance as passed:

WHEREAS, The City of Chicago (the "City") is a home rule unit of government by virtue of the provisions of Article VII, Section 6(e) of the Constitution of the State of Illinois of 1970, and, as such, may exercise any power and perform any function pertaining to its government and affairs; and

WHEREAS, The City Council of the City (the "City Council") finds that there is a lack of sufficient open space in the City for recreational and aesthetic uses, and as a result there is a need to develop small open spaces as parks, gardens and natural areas for public use for the benefit of the citizens of the City; and

WHEREAS, The Chicago Plan Commission ("CPC"), the Chicago Park District and the City Council have previously prepared and approved that certain planning document entitled, "City Space: An Open Space Plan For Chicago", dated January 1998 (the "Open Space Plan"), which sets forth certain goals and objectives for increasing open space in the City; and

WHEREAS, The Open Space Plan sets a minimum standard of two acres of open space per 1,000 residents in a community area by 2010; and

WHEREAS, The City owns the real property identified on Exhibit A attached hereto and made a part hereof (the "City Property"); and

WHEREAS, Vietnam Survivors Memorial, an Illinois not-for-profit corporation (the "Foundation"), owns the real property identified on Exhibit B attached hereto and made a part hereof (the "Adjacent Property"; the City Property, together with the Adjacent Property, the "Property"); and

WHEREAS, There exists on the Property a memorial dedicated to surviving Vietnam War veterans (the "Memorial"); and

WHEREAS, The memorial was developed on the City Property and the Adjacent Property prior to the City's acquisition of the City Property; and

WHEREAS, By Resolution Number 11-070-021, adopted by the CPC on June 16, 2011, the CPC recommended the sale of the City Property to the Foundation; and

WHEREAS, Public notices advertising the Department of Housing and Economic Development's intent to convey the City Property to the Foundation appeared in the *Chicago Sun-Times* on October 24, October 31 and November 6, 2011; and

WHEREAS, No alternative proposals were received by the deadline indicated in the aforesaid notices; and

WHEREAS, The City desires to convey the City Property to the Foundation for use as public open space, including, without limitation, the management and maintenance of the Memorial; and

WHEREAS, The City Council finds that the establishment of additional public open space and public parks is essential to the general health, safety and welfare of the City; and

WHEREAS, The City Council finds that such conveyance is consistent with the goals and objectives of the Open Space Plan; and

WHEREAS, The City Council finds that the conveyance of the City Property to the Foundation is in the best interests of the City; now, therefore,

Be It Ordained by the City Council of the City of Chicago:

SECTION 1. The foregoing recitals, findings and statements of fact are hereby adopted as the findings of the City Council.

SECTION 2. The City hereby approves the conveyance of the City Property to the Foundation for the sum of One and no/100 Dollars ($1.00).

SECTION 3. The Mayor or his proxy is authorized to execute, and the City Clerk is authorized to attest, a quitclaim deed (or quitclaim deeds) conveying the City Property to the Foundation. The quitclaim deeds shall include the following covenant running with the land, or language substantially similar and acceptable to the Corporation Counsel:

> Vietnam Survivors Memorial (the "Foundation") shall allow the Property to be used only for the management and maintenance of a Vietnam Survivors Memorial. The City, acting through the Commissioner of Housing and Economic Development, shall have authority to release this covenant upon the request of the Foundation. If the Foundation allows the Property to be used for any purpose other than open space without first obtaining a release of this covenant, the City may re-enter and take possession of the Property, terminate the estate conveyed to the Foundation, and revest title to the Property in the City.

SECTION 4. If any provision of this ordinance shall be held to be invalid or unenforceable for any reason, the invalidity or unenforceability of such provision shall not affect any of the other provisions of this ordinance.

SECTION 5. All ordinances, resolutions, motions or orders in conflict with this ordinance are hereby repealed to the extent of such conflict.

SECTION 6. This ordinance shall be in full force and effect immediately upon its passage and approval.

Exhibits "A" and "B" referred to in this ordinance read as follows:

Exhibit "A".

Legal Description Of City Property (subject to final survey and title commitment):

[To Come]

Commonly Known As:

817 South Oakley Boulevard
Chicago, Illinois 60612.

Permanent Index Number:

17-18-316-009-0000.

Exhibit "B".

Legal Description Of Adjacent Property (subject to final survey and title commitment):

[To Come]

Commonly Known As:

815 South Oakley Boulevard
Chicago, Illinois 60612.

Permanent Index Number:

17-18-316-008-0000.

CONVEYANCE OF CITY-OWNED PROPERTIES TO CHICAGO BOARD OF EDUCATION.

[O2011-9610]

The Committee on Housing and Real Estate submitted the following report:

CHICAGO, December 14, 2011.

To the President and Members of the City Council:

Your Committee on Housing and Real Estate, to which was referred an ordinance by the Department of Housing and Economic Development authorizing the conveyance of city-owned properties at various locations to the Chicago Board of Education (16th, 19th, 20th Wards), having the same under advisement, begs leave to report and recommend that Your Honorable Body *Pass* the proposed ordinance transmitted herewith.

This recommendation was concurred in by a vote of the members of the Committee present, with no dissenting votes.

Respectfully submitted,

(Signed) RAY SUAREZ,
Chairman.

On motion of Alderman Suarez, the said proposed ordinance transmitted with the foregoing committee report was *Passed* by yeas and nays as follows:

Yeas -- Aldermen Moreno, Fioretti, Dowell, Burns, Hairston, Sawyer, Jackson, Harris, Beale, Pope, Balcer, Cárdenas, Quinn, Burke, Foulkes, Thompson, Thomas, Lane, O'Shea, Cochran, Brookins, Muñoz, Zalewski, Chandler, Solis, Maldonado, Burnett, Ervin, Reboyras, Suarez, Waguespack, Mell, Austin, Colón, Sposato, Mitts, Cullerton, Laurino, P. O'Connor, M. O'Connor, Reilly, Smith, Tunney, Arena, Cappleman, Pawar, Osterman, Moore, Silverstein -- 49.

Nays -- None.

Alderman Pope moved to reconsider the foregoing vote. The motion was lost.

The following is said ordinance as passed:

WHEREAS, Article 7, Section 8 of the 1970 Constitution of the State of Illinois authorizes units of local government and school districts to contract among themselves to share services and to exercise, combine and transfer functions in any manner not prohibited by law or by ordinance; and

WHEREAS, The Intergovernmental Cooperation Act, 5 ILCS 220/1, et seq., similarly authorizes public agencies, including units of local government and school districts, to contract with one another to perform any governmental service, activity or undertaking; and

WHEREAS, The Local Government Property Transfer Act, 50 ILCS 605/0.01, et seq. (the "LGPTA"), authorizes a municipality (including units of local government and school districts) (a "transferee municipality"), whose territory is wholly or partly within the corporate limits of another municipality, to by ordinance declare that it is necessary or convenient for it to use, occupy or improve real estate held by another municipality (a "transferor municipality") for the making of any public improvement or for any public purpose, in which case the corporate authorities of the transferor municipality shall have the power to transfer all of the right, title and interest of the transferor municipality in such real estate to the transferee municipality upon such terms as may be agreed to the by municipalities; and

WHEREAS, The City of Chicago ("City") is a home rule unit of government by virtue of the provisions of the Constitution of the State of Illinois of 1970 and, as such, may exercise any power and perform any function pertaining to its government and affairs; and

WHEREAS, The City is the owner of the parcels of real property identified on Exhibit A to this ordinance (the "City Parcels"), which are adjacent to the public schools and public charter school identified on Exhibit A; and

WHEREAS, The City has no present municipal use for the City Parcels; and

WHEREAS, The Board of Education of the City of Chicago (the "Board") is a body corporate and politic, organized under and existing pursuant to Article 34 of the School Code of the State of Illinois, 105 ILCS 5/1-1, et seq. (2007) (the "School Code"); and

WHEREAS, Pursuant to its power and authority under the School Code and pursuant to the LGPTA, the Board, at its meeting of September 28, 2011, pursuant to Resolution Number 11-0928-OP3 (the "September 2011 Resolution") has determined that it is necessary or convenient for it to use, occupy or improve the City Parcels for green space, campus parks, open space or parking appurtenant to such public schools; and

WHEREAS, The City has agreed to convey the City Parcels to the Board for such public school and public purposes; and

WHEREAS, The Chicago Plan Commission, by (i) Resolution Number 11-018-21 adopted on January 20, 2011 (as to the Ross Elementary School parcels); (ii) Resolution Number 11-019-21 adopted on January 20, 2011 (as to the University of Chicago Charter High School Woodlawn parcels); Resolution Number 11-021-21 adopted on January 20, 2011 (as to the Nicholson Elementary School parcels); and Resolution Number 11-031-21 adopted on March 17, 2011 (as to the Morgan Park High School parcels) has approved the City's conveyance of the City Parcels to the Board; now, therefore,

Be It Ordained by the City Council of the City of Chicago:

SECTION 1. The above recitals, and the statements of fact and findings made therein, are incorporated herein and made a material part of this ordinance.

SECTION 2. The City's conveyance of the City Parcels to the Board for in consideration of the Board's payment to the City of One and no/100 Dollars ($1.00) for each parcel is hereby approved. The Mayor or his proxy is authorized to execute, and the City Clerk is authorized to attest, a quitclaim deed (or quitclaim deeds) conveying the City Parcels to the Board. Such deed(s) shall include a restriction requiring that such property be solely used for school purposes or another public purpose and shall further provide that if such school or public purpose is not complied with, title to the City Parcels shall revert to the City of Chicago.

SECTION 3. If any provision of this ordinance shall be held to be invalid or unenforceable for any reason, the invalidity or unenforceability of such provision shall not affect any of the other provisions of this ordinance.

SECTION 4. All ordinances, resolutions, motions or orders in conflict with this ordinance are hereby repealed to the extent of such conflict.

SECTION 5. This ordinance shall be in full force and effect immediately upon its passage and approval.

Exhibit "A" referred to in this ordinance reads as follows:

Exhibit "A".

List Of City Parcels.

(Subject to Title Commitment And Survey)

Chicago Public School	School Address	Address	PIN	Ward	CA No.	Community Area	Total Square Feet
Ross Elementary School	6059 South Wabash Avenue	6001 South Wabash Avenue	20-15-307-001	20	40	Washington Park	33,696
		6006 South Michigan Avenue	20-15-307-011				
		6014 South Michigan Avenue	20-15-307-012				
Nicholson Elementary School	6006 South Peoria Street	6009 South Peoria Street	20-17-414-005	16	68	Englewood	34,375
		6013 South Peoria Street	20-17-414-006				
		6013 South Peoria Street	20-17-414-007				
		6015 South Peoria Street	20-17-414-008				
		6019 South Peoria Street	20-17-414-009				
University of Chicago Charter High School Woodlawn	6420 South University Avenue	6405 South University Avenue	20-23-110-003	20	42	Woodlawn	16,335
		6407 South University Avenue	20-23-110-004				
		6428 South Minerva Avenue	20-23-110-028				
Morgan Park High School	1744 West Pryor Avenue	1816 West Monterey Avenue	25-19-200-016 (a part of)	19	75	Morgan Park	23,708
		1812 West Monterey Avenue	25-19-200-017				
		1814 West Monterey Avenue	25-19-200-018				
		1814 West Monterey Avenue	25-19-200-019				
		1816 West Monterey Avenue	25-19-200-020				
		1818 West Monterey Avenue	25-19-200-021				
Total Square Feet							108,114
Total Acres							2.48

EXECUTION OF LEASE AGREEMENT WITH AVIS BUDGET CAR RENTAL, LLC FOR CITY-OWNED PROPERTY AT 5045 -- 5059 S. CICERO AVE.

[SO2011-9627]

The Committee on Housing and Real Estate submitted the following report:

CHICAGO, December 14, 2011.

To the President and Members of the City Council:

Your Committee on Housing and Real Estate, to which was referred a substitute ordinance by the Department of General Services authorizing the execution of a lease agreement with Avis Budget Car Rental, LLC (23rd Ward), having the same under advisement, begs leave to report and recommend that Your Honorable Body *Pass* the proposed substitute ordinance transmitted herewith.

This recommendation was concurred in by a vote of the members of the Committee present, with no dissenting votes.

Respectfully submitted,

(Signed) RAY SUAREZ,
Chairman.

On motion of Alderman Suarez, the said proposed substitute ordinance transmitted with the foregoing committee report was *Passed* by yeas and nays as follows:

Yeas -- Aldermen Moreno, Fioretti, Dowell, Burns, Hairston, Sawyer, Jackson, Harris, Beale, Pope, Balcer, Cárdenas, Quinn, Foulkes, Thompson, Thomas, Lane, O'Shea, Cochran, Brookins, Muñoz, Zalewski, Chandler, Solis, Maldonado, Burnett, Ervin, Reboyras, Suarez, Waguespack, Mell, Austin, Colón, Sposato, Mitts, Cullerton, Laurino, P. O'Connor, M. O'Connor, Reilly, Smith, Tunney, Arena, Cappleman, Pawar, Osterman, Moore, Silverstein -- 48.

Nays -- None.

Alderman Pope moved to reconsider the foregoing vote. The motion was lost.

Alderman Burke invoked Rule 14 of the City Council's Rules of Order and Procedure, disclosing that he had represented parties to this ordinance in previous and unrelated matters.

The following is said ordinance as passed:

Be It Ordained by the City Council of the City of Chicago:

SECTION 1. The Commissioner of the Department of General Services is authorized to execute on behalf of the City of Chicago, as landlord, a lease with Avis Budget Car Rental, LLC, as tenant, for use of approximately 19,250 square feet of vacant land located at 5045 -- 5059 South Cicero Avenue by Avis Budget Car Rental, LLC as a parking lot; such lease to be approved as to form and legality by the Corporation Counsel in substantially the following form:

[Lease Agreement immediately follows Section 2 of its this ordinance.]

SECTION 2. This ordinance shall be effective from and after the date of its passage and approval.

Lease Agreement referred to this ordinance reads as follows:

Lease No. 20124.

This lease is made and entered into this ___ day of_____, 2011, by and between the City of Chicago, an Illinois municipal corporation and home rule unit of government (herein referred to as "Landlord") and Avis Budget Car Rental, LLC, a Delaware limited liability company (hereinafter referred to as "Tenant").

Recitals.

Whereas, Landlord is the owner of the premises more commonly known as 5045 -- 5059 South Cicero Avenue, Chicago, Cook County, Illinois; and

Whereas, Landlord has agreed to lease to Tenant, and Tenant has agreed to lease from Landlord, approximately 19,250 square feet of vacant land located at 5045 -- 5059 South Cicero Avenue as legally described on Exhibit A attached hereto to be used as a parking lot;

Now, Therefore, In consideration of the covenants, terms and conditions set forth herein, the parties hereto agree and covenant as follows:

Section 1.

Grant.

Landlord hereby leases to Tenant the following described premises situated in the City of Chicago, County of Cook, State of Illinois, to wit:

approximately 19,250 square feet of vacant land located on that certain parcel of real estate more commonly known as 5045 -- 5059 South Cicero Avenue, Chicago, Illinois (Permanent Index Numbers: 19-10-119-021 and 19-10-119-053, the "Premises").

Section 2.

Term.

The term of this lease ("Term") shall commence on the date of lease execution ("Commencement Date"), and shall end on December 31, 2018, unless sooner terminated as set forth in this lease.

Section 3.

Rent, Taxes And Utilities.

3.1 Rent.

Tenant shall pay base rent for the Premises in the amount of:

(a) Five Thousand Five Hundred and no/100 Dollars ($5,500.00) per month for the period beginning on the Commencement Date and ending on December 31, 2012, with said amount being pro-rated in a per diem basis for the first month in the event the Commencement Date is not the first day of the month.

(b) Five Thousand Seven Hundred Fifty and no/100 Dollars ($5,750.00) per month for the period beginning on January 1, 2013 and ending on December 31, 2013.

(c) Six Thousand and no/100 Dollars ($6,000.00) per month for the period beginning on January 1, 2014 and ending on December 31, 2014.

(d) Six Thousand Two Hundred Fifty and no/100 Dollars ($6,250.00) per month for the period beginning on January 1, 2015 and ending on December 31, 2015.

(e) Six Thousand Five Hundred and no/100 Dollars ($6,500.00) per month for the period beginning on January 1, 2016 and ending on December 31, 2016.

(f) Six Thousand Seven Hundred Fifty and no/100 Dollars ($6,750.00) per month for the period beginning on January 1, 2017 and ending on December 31, 2017.

(g) Seven Thousand and no/100 Dollars ($7,000.00) per month for the period beginning on January 1, 2018 and ending on December 31, 2018.

Rent shall be paid to Landlord at the Department of Revenue, Warrants for Collection, City Hall, 121 North LaSalle Street, Room 107A, Chicago, Illinois 60602, or at such place as Landlord may from time to time hereby designate in writing to Tenant.

3.2 Utilities.

Tenant shall pay when due all charges for gas, electricity, light, heat, water, power and telephone or other communication service, and all other utility services used in or supplied to the Premises.

3.3 Accord And Satisfaction.

No payment by Tenant or receipt by Landlord of a lesser amount than any installment or payment of the rent due hereunder shall be deemed to be other than on account of the amount due, and no endorsement of statement or any check or any letter accompanying any check or payment of rent shall be deemed an accord and satisfaction. Landlord may accept such check or payment without prejudice as to Landlord's right to recover the balance of such installment or payment to pursue any other remedies available to Landlord.

Section 4.

Tenant's Tax Obligations.

4.1 Tenant's Affirmations With Respect To Real Estate And/Or Leasehold Taxes.

Tenant assumes full responsibility for any and all real estate or leasehold taxes assessed or levied on the subject Premises during the Term and/or as a result of Tenant's occupancy of the subject Premises. Tenant acknowledges that but for Tenant's occupancy of the subject

Premises said property would be exempt from taxation. Tenant further acknowledges that real estate taxes are one (1) year in arrears in Cook County and that as a result Tenant will be responsible for satisfaction of all real estate or leasehold taxes assessed or levied on the subject Premises at least one year after Tenant vacates the Premises.

4.2 Tenant's Payment Of Real Estate And/Or Leasehold Taxes.

During the lease Term and/or as a result of Tenant's occupancy of the subject Premises, Tenant covenants that Tenant shall pay when due any real estate or leasehold taxes assessed or levied on the subject Premises in full including any penalties if applicable. Tenant shall contact the Cook County Treasurer or other appropriate taxing body to ascertain the tax amounts and/or penalties assessed on the subject Premises. No later than fifteen (15) days before the due date of said taxes, inclusive of all penalties, if any, Tenant shall tender payment in full to the Cook County Treasurer or other appropriate taxing body any and all real estate or leasehold tax amounts and/or penalties due and owing on the subject Premises. Tenant shall provide Landlord with proof of payment in full within ten (10) days of such payment. Tenant shall indemnify and hold the City of Chicago harmless from any and all real estate taxes, including all leasehold taxes, penalties, fines, due and owing on the Premises.

4.3 Tenant's Obligations To Record And Notify.

Within ten (10) days of lease execution, Tenant shall record or shall cause to be recorded an executed copy of this lease agreement with the Cook County Recorder of Deeds. Within ten (10) days of lease execution, Tenant shall notify the Cook County Treasurer that all tax bills for the subject Premises should be sent to the Tenant.

4.4 Tenant's Obligations Upon Lease Termination.

Within thirty (30) days of termination of this lease agreement, Tenant shall notify the Cook County Treasurer, the Cook County Clerk, the Cook County Assessor, or any other body having jurisdiction over taxation issues that Tenant has ceased occupancy of the subject Premises and that the subject Premises should be exempt from taxes. Within fifteen (15) days of such notification, Tenant shall tender to Landlord (City of Chicago, Department of General Services, Office of Real Estate Management, 30 North LaSalle Street, Suite 300, Chicago, Illinois 60602) proof of such notification the Cook County Treasurer, the Cook County Clerk, the Cook County Assessor, or any other body having jurisdiction over taxation issues.

4.5 Miscellaneous.

Tenant covenants that the responsibilities included in this Section 4 are independent of any and all other rights, duties, or obligations incorporated in this lease agreement. Tenant

assumes full responsibility for any failure to adhere to each of the requirements of this section, including any penalties that may be assessed. Tenant's responsibilities under this section shall survive the expiration, cancellation, or termination of this lease agreement.

Section 5.

Condition And Enjoyment Of Premises, Alterations And Additions, Surrender.

5.1 Covenant Of Quiet Enjoyment.

Landlord covenants and agrees that Tenant, upon paying the rent and upon observing and keeping the covenants, agreements and conditions of this lease on its part to be kept, observed and performed, shall lawfully enjoy the Premises (subject to the provisions of this lease) during the Term without hindrance or molestation by Landlord.

5.2 Tenant's Duty To Maintain Premises And Right Of Access.

Unless otherwise provided in this lease, Tenant shall, at Tenant's expense, keep the Premises in a condition of thorough repair and good order, and in compliance with all applicable provisions of the Municipal Code of Chicago, including but not limited to those provisions in Title 13 ("Building and Construction"), Title 14 ("Electrical Equipment and Installation"), Title 15 ("Fire Prevention") and all applicable provisions of the Landscape Ordinance of the City of Chicago. If Tenant shall refuse or neglect to make needed repairs within thirty (30) days after written notice thereof sent by Landlord, unless such repair cannot be remedied by thirty (30) days, and Tenant shall have commenced and is diligently pursuing all necessary action to remedy such repair, Landlord is authorized to make such repairs and Tenant will promptly and within thirty (30) business days of demand reimburse Landlord for the reasonable cost thereof or Landlord can immediately terminate this lease by providing the Tenant with written notice. Landlord shall have the right of access to the Premises for the purpose of inspecting and making repairs to the Premises, provided that except in the case of emergencies, Landlord shall first give notice to Tenant of its desire to enter the Premises and will schedule its entry so as to minimize any interference with Tenant's use of Premises.

5.3 Use Of The Premises.

Tenant shall not use the Premises in a manner that would violate any law. Tenant further covenants not to do or suffer any waste or damage, comply in all respects with the laws, ordinances, orders, rules, regulations, and requirements of all federal, state and municipal governmental departments which may be applicable to the Premises or to the use or manner of use of the Premises, disfigurement or injury to any building or improvement on the Premises, or to fixtures and equipment thereof. Any activities on the Premises must be limited

to the parking of automobiles in support of Tenant's vehicle rental operations. The promotion and operation of these parking activities does not include direct or indirect participation or intervention in political campaigns on behalf of or in opposition to any candidate for public office. Tenant shall not use said Premises for political or religious activities. Tenant agrees that in utilizing said Premises that it shall not discriminate against any member of the public because of race, creed, color, national origin, religious affiliation, political persuasion, or sexual orientation.

5.4 Alterations And Additions.

Tenant may not make any alterations, additions and improvements to the Premises unless said modifications are reasonably related to Tenant's use of the subject Premises for automobile parking and only after obtaining the prior written approval from the Commissioner of the Department of General Services. In the event said alterations, additions and improvements are approved, said alterations, additions and improvements shall be effectuated in full compliance with all applicable laws.

Section 6.

Assignment, Sublease And Liens.

6.1 Assignment And Sublease.

Tenant shall not assign this lease in whole or in part, or sublet the Premises or any part thereof without the prior written approval from the Commissioner of the Department of General Services.

6.2 Tenant's Covenant Against Liens.

Tenant shall not cause or permit any lien or encumbrance, whether created by act of Tenant, operation of law or otherwise, to attach to or be placed upon Landlord's title or interest in the Premises. All liens and encumbrances created by Tenant shall attach to Tenant's interest only. In case of any such lien attaching, Tenant shall immediately pay and remove such lien or furnish security or indemnify Landlord in a manner satisfactory to Landlord in its sole discretion to protect Landlord against any defense or expense arising from such lien. Except during any period in which Tenant appeals any judgment or obtains a rehearing of any such lien, or in the event judgment is stayed, Tenant shall immediately pay any judgment rendered against Tenant, with all proper costs and charges, and shall have the lien released and any judgment satisfied. If Tenant fails to pay and remove any lien or contest such lien in accordance herewith, Landlord, at its election, may pay and satisfy same, and

all sums so paid by Landlord, with interest from the date of payment at the rate set at 12 percent per annum.

Section 7.

Insurance And Indemnification.

7.1 Insurance.

The Tenant shall procure and maintain at all times, at Tenant's own expense, during the Term of this lease, the insurance coverages and requirements specified below, insuring all operations related to the lease with insurance companies authorized to do business in the State of Illinois.

The kinds and amounts of insurance required are as follows:

a) Workers' Compensation And Employer's Liability Insurance.

Workers' Compensation and Employer's Liability Insurance and Occupational Disease Insurance, as prescribed by applicable law, covering all Landlord's employees and Employer's Liability coverage with limits of not less than $500,000 each accident or illness.

b) Commercial Liability Insurance (Primary And Umbrella).

Commercial Liability Insurance or equivalent with limits of not less than $1,000,000 per occurrence, for bodily injury, personal injury, and property damage liability. Coverage extensions shall include the following: all premises and operations, products/completed operations, defense, separation of insureds, and contractual liability (with no limitation endorsement). The City of Chicago, its employees, elected officials, agents, and representatives are to be named as additional insureds on a primary, noncontributory basis for any liability arising directly or indirectly from the lease.

c) Automobile Liability Insurance (Primary And Umbrella).

When any motor vehicles (owned, non-owned and hired) are used in connection with work to be performed, the Tenant shall provide Comprehensive Automobile Liability Insurance with limits of not less than $2,000,000 per occurrence, for bodily injury and property damage.

d) All Risk Property Insurance.

All risk property insurance coverage shall be maintained by the Tenant for full replacement value to protect against loss, damage to or destruction of property. The policy shall list the City of Chicago as loss payee.

The Tenant shall be responsible for all loss or damage to personal property (including but not limited to materials, equipment, tools and supplies), owned or rented, by the Tenant.

e) All Risk Builders Risk Insurance.

When Tenant undertakes any construction, including improvements, betterments, and/or repairs, the Tenant shall provide All Risk Builders Risk Insurance, at replacement cost, for materials, supplies, equipment, machinery and fixtures that are or will be part of the permanent facility. Coverage shall include but not limited to the following: right to partial occupancy, earth movement, flood including surface water backup and sewer backup and seepage. The City of Chicago shall be named as loss payee.

7.2 Other Terms Of Insurance.

The Tenant will furnish the City of Chicago, Department of General Services, Office of Real Estate Management, Suite 300, 30 North LaSalle Street, Chicago, Illinois 60602, original Certificates of Insurance evidencing the required coverage to be in force on the date of this lease, and Renewal Certificates of Insurance, or such similar evidence, if the coverages have an expiration or renewal date occurring during the Term of this lease. The Tenant shall submit evidence on insurance prior to lease award. The receipt of any certificates does not constitute agreement by the City that the insurance requirements in the lease have been fully met or that the insurance polices indicated on the certificate are in compliance with all lease requirements.

The failure of the City to obtain certificates or other insurance evidence from Tenant shall not be deemed to be a waiver by the City. The Tenant shall advise all insurers of the lease provisions regarding insurance. Nonconforming insurance shall not relieve Tenant of its obligation to provide insurance as specified herein. Nonfulfillment of the insurance conditions may constitute a violation of the lease, and the City retains the right to terminate the lease until proper evidence of insurance is provided.

The insurance shall provide for 60 days prior written notice to be given to the City in the event coverage is substantially changed, canceled, or non-renewed.

Any and all deductibles or self-insured retentions on referenced insurance coverages shall be borne by Tenant.

The Tenant agrees that insurers shall waive their rights of subrogation against the City of Chicago, its employees, elected officials, agents or representatives.

The Tenant expressly understands and agrees that any coverages and limits furnished by Tenant shall in no way limit the Tenant's liabilities and responsibilities specified within the lease documents or by law.

The Tenant expressly understands and agrees that any insurance or self-insurance programs maintained by the City of Chicago shall apply in excess of and not contribute with insurance provided by the Tenant under the lease.

The required insurance shall not be limited by any limitations expressed in the indemnification language herein or any limitation placed on the indemnity therein given as a matter of law.

The City of Chicago, Department of Finance, Office of Risk Management, maintains the right to modify, delete, alter or change these requirements.

7.3 Tenant's Indemnification.

Tenant shall indemnify and hold Landlord harmless against all liabilities, judgment costs, damages, and expenses which may accrue against, be charged to, or be recovered from Landlord by reason of Tenant's negligent performance of or failure to perform any of its obligations under this lease.

Section 8.

Damage Or Destruction.

8.1 Damage Or Destruction.

If the Premises are damaged or destroyed by any casualty to such extent that Tenant cannot continue, occupy or conduct its normal business therein, or if the Premises do not meet all Municipal Building and Fire Code provisions and are therefore rendered untenantable, either Landlord or Tenant shall have the option to declare this lease terminated as of the date of such damage or destruction by providing each other Landlord written notice to such effect. If either Landlord or Tenant exercises this option, the rent shall be apportioned as of the date of such damage or destruction and Landlord shall forthwith repay to Tenant all prepaid rent.

Section 9.

Conflict Of Interest And Governmental Ethics.

9.1 Conflict Of Interest.

No official or employee of the City of Chicago, nor any member of any board, commission or agency of the City of Chicago, shall have any financial interest (as defined in Chapter 2-156 of the Municipal Code), either direct or indirect, in the Premises; nor shall any such official, employee, or member participate in making or in any way attempt to use his or her position to influence any City governmental decision or action with respect to this lease.

9.2 Duty To Comply With Governmental Ethics Ordinance.

Landlord and Tenant shall comply with Chapter 2-156 of the Municipal Code of Chicago, "Governmental Ethics", including but not limited to Section 2-156-120, which states that no payment, gratuity, or offer of employment shall be made in connection with any City of Chicago contract as an inducement for the award of that contract or order. Any contract negotiated, entered into, or performed in violation of any of the provisions of Chapter 2-156 shall be voidable as to the City of Chicago.

Section 10.

Holding Over.

10.1 Holding Over.

Any holding over by Tenant shall be construed to be a tenancy from month to month only beginning on January 1, 2019 and the rent shall be at the same rate as set forth in Section 3.1(g) of this lease. During any holding over, all other provisions of this lease shall remain in full force and effect.

Section 11.

Miscellaneous.

11.1 Notice.

All notices, demands and requests which may be or are required to be given, demanded or requested by either party to the other shall be in writing. All notices, demands and requests

by Tenant to Landlord shall be delivered by national overnight courier or shall be sent by United States registered or certified mail, return receipt requested, postage prepaid addressed to Landlord as follows:

City of Chicago
Department of General Services
Office of Real Estate Management
30 North LaSalle Street, Suite 300
Chicago, Illinois 60602

or at such other place as Landlord may from time to time designate by written notice to Tenant. All notices, demands, and requests by Landlord to Tenant shall be delivered by a national overnight courier or shall be sent by United States registered or certified mail, return receipt requested, postage prepaid, addressed to Tenant as follows:

Avis Budget Car Rental, LLC
Attention: Senior Vice President -- Properties
6 Sylvan Way
Parsippany, New Jersey 07054

with a copy to:

Avis Budget Car Rental, LLC
Attention: Regional Director -- Properties
P.O. Box 612707
3937 South 26th Avenue
DFW Airport, Texas 75261

or at such other place as Tenant may from time to time designate by written notice to Landlord. Any notice, demand or request which shall be served upon Tenant by Landlord, or upon Landlord by Tenant, in the manner aforesaid, shall be deemed to be sufficiently served or given for all purposes hereunder at the time such notice, demand or request shall be mailed.

11.2 Partial Invalidity.

If any covenant, condition, provision, term or agreement of this lease shall, to any extent, be held invalid or unenforceable, the remaining covenants, conditions, provisions, terms and agreements of this lease shall not be affected thereby, but each covenant, condition, provision, term or agreement of this lease shall be valid and in force to the fullest extent permitted by law.

11.3 Governing Law.

This lease shall be construed and be enforceable in accordance with the laws of the State of Illinois.

11.4 Entire Agreement.

All preliminary and contemporaneous negotiations are merged into and incorporated in this lease. This lease contains the entire agreement between the parties and shall not be modified or amended in any manner except by an instrument in writing executed by the parties hereto.

11.5 Captions And Section Numbers.

The captions and section numbers appearing in this lease are inserted only as a matter of convenience and in no way define, limit, construe or describe the scope or intent of such sections of this lease nor in any way affect this lease.

11.6 Binding Effect Of Lease.

The covenants, agreements, and obligations contained in this lease shall extend to, bind, and inure to the benefit of the parties hereto and their legal representatives, heirs, successors, and assigns.

11.7 Time Is Of The Essence.

Time is of the essence of this lease and of each and every provision hereof.

11.8 No Principal/Agent Or Partnership Relationship.

Nothing contained in this lease shall be deemed or construed by the parties hereto nor by any third party as creating the relationship of principal and agent or of partnership or of joint venture between the parties hereto.

11.9 Authorization To Execute Lease.

The parties executing this lease hereby represent and warrant that they are duly authorized and acting representatives of Landlord and Tenant, respectively, and that by their execution of this lease, it became the binding obligation of Landlord and Tenant, respectively, subject to no contingencies or conditions except as specifically provided herein.

11.10 Termination Of Lease.

Landlord and Tenant shall have the right to terminate this lease for any reason without prepayment or penalty by providing each other with sixty (60) days prior written notice at any time after lease execution.

11.11 Force Majeure.

When a period of time is provided in this lease for either party to do or perform any act or thing, the party shall not be liable or responsible for any delays due to strikes, lockouts, casualties, acts of God, wars, governmental regulation or control, and other causes beyond the reasonable control of the party, and in any such event the time period shall be extended for the amount of time the party is so delayed.

11.12 Condemnation.

If the whole or any substantial part of the Premises are taken or condemned by any competent authority for any public use or purpose, or if any adjacent property or street shall be so condemned or improved in such a manner as to require the use of any part of the Premises, the Term of this lease shall, at the option of Landlord or the condemning authority, be terminated upon, and not before, the date when possession of the part so taken shall be required for such use or purpose, and Landlord shall be entitled to receive the entire award without apportionment with Tenant. Rent shall be apportioned as of the date of Tenant's vacating as the result of said termination.

11.13 No Brokers.

The Department of General Services does not use brokers, tenant representatives, landlord representatives, or other finders. Tenant warrants to Landlord that no broker, tenant representative, or other finder (a) introduced Tenant to Landlord, (b) assisted Tenant in the negotiation of this lease, or (c) dealt with Tenant on Tenant's behalf in connection with the Premises or this lease. Landlord warrants to Tenant that Landlord does not use brokers, landlord representatives, or other finder. Tenant warrants to Landlord that no broker, tenant representative, or other finder (a) introduced Landlord to Tenant, (b) assisted Landlord in the negotiation of this lease, or (c) dealt with Landlord on Landlord's behalf in connection with the Premises or this lease. No rental payments or other obligations due to Landlord hereunder shall ever be provided to any brokers, tenant representatives, landlord representatives, or other finders or so-called real estate providers.

11.14 Amendments.

From time to time, the parties hereto may amend this lease agreement with respect to any provisions reasonably related to Tenant's use of the Premises and/or Landlord's administration of said lease agreement. Provided, however, that such amendment(s) shall not serve to extend the lease Term hereof nor serve to otherwise materially alter the essential provisions contained herein. Such amendment(s) shall be in writing, shall establish the factual background necessitating such alteration, shall set forth the terms and conditions of such modification, and shall be duly executed by both Landlord and Tenant. Such amendment(s) shall only take effect upon execution by both parties. Upon execution, such amendment(s) shall become a part of this lease and all other provisions of this lease shall remain in full force and effect.

11.15 Prior Lease.

Tenant acknowledges that prior to the date of this lease, Tenant has occupied and been in possession of the Premises under the terms of that certain lease between Tenant and Landlord dated May 3, 2007, including the holdover provisions thereof. Landlord and Tenant each acknowledge and agree that the other party has performed all obligations under such prior lease and that neither party has any claims against the other with respect to such prior lease.

Section 12.

Tenant Responsibilities.

12.1 Engineering Service.

Tenant shall provide at Tenant's expense, any and all engineering service for maintenance of the Premises including, but not limited to, any light bulb replacement.

12.2 Custodial Service.

Tenant shall provide and pay for custodial services which shall be construed as keeping the Premises clean and free of debris.

12.3 Condition Upon Termination.

Upon the termination of this lease, Tenant shall surrender the Premises to the Landlord in a comparable or better condition to the condition of the Premises at the beginning of this lease, with normal wear and tear taken into consideration. Tenant shall remain liable for any damage to the Premises beyond ordinary wear and tear.

12.4 Satisfaction With Condition.

Tenant agrees that Tenant has inspected the Premises and all related areas and grounds and that Tenant is satisfied with the physical condition thereof.

12.5 Illegal Activity.

Tenant, or any of its agents or employees, shall not perform or permit any practice that is injurious to the Premises, is illegal, or increases the rate of insurance on the Premises.

12.6 Hazardous Materials.

Tenant shall keep out of the Premises materials which cause a fire hazard or safety hazard and shall comply with reasonable requirements of Landlord's fire insurance carrier; not destroy, deface, damage, impair, nor remove any part of the Premises or facilities, equipment or appurtenances thereto.

12.7 Security.

Tenant shall provide and pay for security where necessary. Tenant shall secure Tenant's vehicles placed on the Premises. Landlord shall have no security responsibilities.

12.8 Permits.

For any activity which Tenant desires to conduct on the Premises in which a license or permit is required, said license or permit must be obtained by Tenant. The City of Chicago, Department of General Services, must be notified of any such license or permit. Failure to obtain a required license or permit shall constitute a breach of the terms of this lease.

12.9 Snow Removal.

Tenant shall provide prompt removal of snow and ice from the Premises and the sidewalks which immediately abut the Premises.

12.10 Trade Fixtures.

Upon the termination of this lease by lapse of time, Tenant may remove Tenant's personal property and equipment, provided that Tenant shall repair any injury or damage to the leased Premises which may result from such removal. If Tenant does not remove Tenant's furniture, machinery, trade fixtures and all other items of personal property of any kind from the leased Premises prior to the end of the Term, Landlord may, at its option, remove the same and deliver them to any other place of business of Tenant or warehouse the same, and Tenant shall pay the cost of such removal, including the repair for such removal, delivery and warehousing, to Landlord on demand, or Landlord may treat such property as being conveyed to Landlord with this lease as a bill of sale, without further payment or credit by Landlord to Tenant.

12.11 Scavenger Service.

Tenant shall provide its own scavenger service if necessary.

12.12 No Alcohol.

Tenant agrees that no alcoholic beverages of any kind or nature shall be sold, given away or consumed on the Premises.

12.13 No Litter.

Tenant shall keep the Premises clean, presentable, free of litter and in good repair. Tenant shall provide exterminating services as needed. No boxes, litter, trash, papers, furniture, food waste, bicycles, flammable liquids, noxious or hazardous substances or materials or other offensive matters shall be left at the Premises.

12.14 No Religious Use.

Tenant agrees that the Premises will not be used for any religious purposes.

12.15 No Other Rights.

This agreement does not give Tenant any other rights with respect to the Premises. Any rights not specifically granted to Tenant are reserved exclusively for Landlord.

12.16 No Additional Landlord Obligations.

Execution of this agreement does not obligate Landlord in any manner and Landlord shall not undertake any additional duties or services including, but not limited to, snow removal.

12.17 Economic Disclosure Statement Affidavit ("EDS") Updates.

Throughout the Term, Tenant shall provide Landlord with any material updates to the information previously submitted in Tenant's Economic Disclosure Statement Affidavit ("EDS"). Failure to provide Landlord with such updates shall constitute a breach of the terms of this agreement.

Section 13.

Tenant Disclosures And Representations.

13.1 Business Relationships.

Tenant acknowledges (A) receipt of a copy of Section 2-156-030(b) of the Municipal Code of Chicago, (B) that it has read such provision and understands that pursuant to such

Section 2-156-030(b) it is illegal for any elected official of the City, or any person acting at the direction of such official, to contact, either orally or in writing, any other City official or employee with respect to any matter involving any person with whom the elected City official or employee has a "Business Relationship" (as defined in Section 2-156-080 of the Municipal Code of Chicago), or to participate in any discussion in any City Council committee hearing or in any City Council meeting or to vote on any matter involving the person with whom an elected official has a Business Relationship, and (C) notwithstanding anything to the contrary contained in this agreement, that a violation of Section 2-156-030(b) by an elected official, or any person acting at the direction of such official, with respect to any transaction contemplated by this agreement shall be grounds for termination of this agreement and the transactions contemplated hereby. Tenant hereby represents and warrants that no violation of Section 2-156-030(b) has occurred with respect to this lease agreement or the transactions contemplated hereby.

13.2 Patriot Act Certification.

Tenant represents and warrants that neither Tenant nor any Affiliate thereof (as defined in the next paragraph) is listed on any of the following lists maintained by the Office of Foreign Assets Control of the U.S. Department of the Treasury, the Bureau of Industry and Security of the U.S. Department of Commerce or their successors, or on any other list of persons or entities with which the City may not do business under any applicable law, rule, regulation, order or judgment, the Specially Designated Nationals List, the Denied Persons List, the Unverified List, the Entity List and the Debarred List.

As used in the above paragraph, an "Affiliate" shall be deemed to be a person or entity related to Tenant that, directly or indirectly, through one or more intermediaries, controls, is controlled by or is under common control with Tenant, and a person or entity shall be deemed to be controlled by another person or entity, if controlled in any manner whatsoever that results in control in fact by that other person or entity (or that other person or entity and any persons or entities with whom that other person or entity is acting jointly or in concert), whether directly or indirectly and whether through share ownership, a trust, a contract or otherwise.

13.3 Prohibition On Certain Contributions -- Mayoral Executive Order Number 2011-4.

Tenant agrees that Tenant, any person or entity who directly or indirectly has an ownership or beneficial interest in Tenant of more than 7.5 percent ("Owners"), spouses and domestic partners of such Owners, Tenant's contractors (i.e., any person or entity in direct contractual privity with Tenant regarding the subject matter of this agreement) ("Contractors"), any person or entity who directly or indirectly has an ownership or beneficial interest in any Contractor of more than 7.5 percent ("Subowners") and spouses and domestic partners of such Subowners (Tenant and all the other preceding classes of persons and entities are together, the "Identified Parties"), shall not make a contribution of any amount to the Mayor of the City of Chicago (the "Mayor") or to his political fund-raising committee (i) after execution of this

agreement by Tenant, (ii) while this agreement or any Other Contract is executory, (iii) during the Term of this agreement or any Other Contract between Tenant and the City, or (iv) during any period while an extension of this agreement or any Other Contract is being sought or negotiated. This provision shall not apply to contributions made prior to May 16, 2011, the effective date of Executive Order Number 2011-4.

Tenant represents and warrants that from the date the City approached the Tenant or the date Tenant approached the City, as applicable, regarding the formulation of this agreement, no Identified Parties have made a contribution of any amount to the Mayor or to his political fund-raising committee.

Tenant agrees that it shall not: (a) coerce, compel or intimidate its employees to make a contribution of any amount to the Mayor or to the Mayor's political fund-raising committee; (b) reimburse its employees for a contribution of any amount made to the Mayor or to the Mayor's political fund-raising committee; or (c) bundle or solicit others to bundle contributions to the Mayor or to his political fund-raising committee.

Tenant agrees that the Identified Parties must not engage in any conduct whatsoever designed to intentionally violate this provision or Mayoral Executive Order Number 2011-4 or to entice, direct or solicit others to intentionally violate this provision or Mayoral Executive Order Number 2011-4.

Notwithstanding anything to the contrary contained herein, Tenant agrees that a violation of, noncompliance with, misrepresentation with respect to, or breach of any covenant or warranty under this provision or violation of Mayoral Executive Order Number 2011-4 constitutes a breach and default under this agreement, and under any Other Contract for which no opportunity to cure will be granted, unless the City, in its sole discretion, elects to grant such an opportunity to cure. Such breach and default entitles the City to all remedies (including, without limitation, termination for default) under this agreement, under any Other Contract, at law and in equity. This provision amends any Other Contract and supersedes any inconsistent provision contained therein.

If Tenant intentionally violates this provision or Mayoral Executive Order Number 2011-4 prior to the closing of this agreement, the City may elect to decline to close the transaction contemplated by this agreement.

For purposes of this provision:

"Bundle" means to collect contributions from more than one source which are then delivered by one person to the Mayor or to his political fund-raising committee.

"Other Contract" means any other agreement with the City of Chicago to which Tenant is a party that is (i) formed under the authority of Chapter 2-92 of the Municipal Code of Chicago; (ii) entered into for the purchase or lease of real or personal property; or (iii) for materials, supplies, equipment or services which are approved or authorized by the City Council of the City of Chicago.

"Contribution" means a "political contribution" as defined in Chapter 2-156 of the Municipal Code of Chicago, as amended.

Individuals are "Domestic Partners" if they satisfy the following criteria:

(A) they are each other's sole domestic partner, responsible for each other's common welfare; and

(B) neither party is married; and

(C) the partners are not related by blood closer than would bar marriage in the State of Illinois; and

(D) each partner is at least 18 years of age, and the partners are the same sex, and the partners reside at the same residence; and

(E) two of the following four conditions exist for the partners:

1. The partners have been residing together for at least 12 months.

2. The partners have common or joint ownership of a residence.

3. The partners have at least two of the following arrangements:

   a. joint ownership of a motor vehicle;

   b. a joint credit account;

   c. a joint checking account;

   d. a lease for a residence identifying both domestic partners as tenants.

4. Each partner identifies the other partner as a primary beneficiary in a will.

"Political fund-raising committee" means a "political fund-raising committee" as defined in Chapter 2-156 of the Municipal Code of Chicago, as amended.

13.4 Waste Ordinance Provisions.

In accordance with Section 11-4-1600(e) of the Municipal Code of Chicago, Tenant warrants and represents that it, and to the best of its knowledge, its contractors and subcontractors, have not violated and are not in violation of any provisions of Section 7-28 or Section 11-4 of the Municipal Code (the "Waste Sections"). During the period while this

agreement is executory, Tenant's, any general contractor's or any subcontractor's violation of the Waste Sections, whether or not relating to the performance of this agreement, constitutes a breach of and an event of default under this agreement, for which the opportunity to cure, if curable, will be granted only at the sole designation of the Chief Procurement Officer. Such breach and default entitles the City to all remedies under the agreement, at law or in equity. This section does not limit Tenant's, general contractor's and its subcontractors' duty to comply with all applicable federal, state, county and municipal laws, statutes, ordinances and executive orders, in effect now or later, and whether or not they appear in this agreement. Noncompliance with these terms and conditions may be used by the City as grounds for the termination of this agreement, and may further affect the Tenant's eligibility for future contract awards.

13.5 Failure To Maintain Eligibility To Do Business With City.

Failure by Tenant or any controlling person (as defined in Section 1-23-010 of the Municipal Code of Chicago) thereof to maintain eligibility to do business with the City of Chicago as required by Section 1-23-030 of the Municipal Code of Chicago shall be grounds for termination of this agreement and the transactions contemplated thereby. Tenant shall at all times comply with Section 2-154-020 of the Municipal Code of Chicago.

13.6 Cooperation With Inspector General And Office Of Compliance.

In accordance with Chapter 2-26-110, et seq. of the Municipal Code, the Tenant acknowledges that every officer, employee, department and agency of the City shall be obligated to cooperate with the Office of the Inspector General and the Executive Director of the Office of Compliance in connection with any activities undertaken by such office with respect to this lease, including, without limitation, making available to the inspector General and the Office of Compliance the department's premises, equipment, personnel, books, records and papers. The Tenant agrees to abide by the provisions of Chapter 2-26-110, et seq.

In Witness Whereof, The parties have executed this lease as of the day and year first above written.

Landlord:

By: The City of Chicago, an Illinois municipal corporation and home rule unit of government

The Department of General Services

By: _____
Commissioner

Approved as to Form and Legality:

By: Department of Law

By: _____
Deputy Corporation Counsel,
Real Estate Division

Tenant:

By: Avis Budget Car Rental, LLC, a Delaware limited liability company

By: _____

Name: _____

Its: _____

Exhibit "A" referred to in this Lease Agreement with Avis Budget Rental, LLC reads as follows:

Exhibit "A".
(To Lease Agreement With Avis Budget Rental, LLC)

Legal Description Of Property:

Lots 17 through 21 in Block 16 of Frederick H. Bartlett's Centerfield Subdivision of the west half of the northwest quarter of Section 10, Township 38 North, Range 13, East of the Third Principal Meridian in Cook County, Illinois.

Common Address:

5045 -- 5059 South Cicero Avenue.

Permanent Index Numbers:

19-10-119-021; and

19-10-119-053.

COMMITTEE ON LICENSE AND CONSUMER PROTECTION.

AMENDMENT OF SECTION 4-60-022 OF MUNICIPAL CODE BY DELETING SUBSECTION 35.40 TO ALLOW ISSUANCE OF ADDITIONAL ALCOHOLIC LIQUOR LICENSES ON PORTION OF N. KEDZIE AVE.

[O2011-9528]

The Committee on License and Consumer Protection submitted the following report:

CHICAGO, December 14, 2011.

To the President and Members of the City Council:

Your Committee on License and Consumer Protection, having under consideration an ordinance introduced by Alderman Rey Colón (which was referred on November 9, 2011), to amend the Municipal Code of Chicago lifting subsection 4-60-022 (35.40) to allow the issuance of additional alcoholic liquor licenses on portion of North Kedzie Avenue, begs leave to recommend that Your Honorable Body *Pass* the ordinance which is transmitted herewith.

This recommendation was concurred in by a viva voce vote of the members of the Committee on December 7, 2011.

Respectfully submitted,

(Signed) EMMA MITTS,
Chairman.

On motion of Alderman Mitts, the said proposed ordinance transmitted with the foregoing committee report was *Passed* by yeas and nays as follows:

Yeas -- Aldermen Moreno, Fioretti, Dowell, Burns, Hairston, Sawyer, Jackson, Harris, Beale, Pope, Balcer, Cárdenas, Quinn, Burke, Foulkes, Thompson, Thomas, Lane, O'Shea, Cochran, Brookins, Muñoz, Zalewski, Chandler, Solis, Maldonado, Burnett, Ervin, Reboyras, Suarez, Waguespack, Mell, Austin, Colón, Sposato, Mitts, Cullerton, Laurino, P. O'Connor, M. O'Connor, Reilly, Smith, Tunney, Arena, Cappleman, Pawar, Osterman, Moore, Silverstein -- 49.

Nays -- None.

Alderman Pope moved to reconsider the foregoing vote. The motion was lost.

The following is said ordinance as passed:

Be It Ordained by the City Council of the City of Chicago:

SECTION 1. Section 4-60-022 of the Municipal Code of Chicago is hereby amended by deleting the language struck through, as follows:

4-60-022 Restrictions On Additional Licenses.

Subject to the provisions of subsection 4-60-021(c), no additional license shall be issued for the sale of alcoholic liquor, for consumption on the premises within the following areas:

(Omitted text is unaffected by this ordinance.)

~~(35.40) On the west side of North Kedzie Avenue, from West Belmont Avenue to North Elston Avenue.~~

(Omitted text is unaffected by this ordinance.)

SECTION 2. This ordinance shall be in force and effect upon passage and approval.

AMENDMENT OF SECTION 4-60-023 OF MUNICIPAL CODE BY DELETING SUBSECTION 5.31 TO ALLOW ISSUANCE OF ADDITIONAL PACKAGE GOODS LICENSES ON PORTION OF S. SOUTH CHICAGO AVE.

[O2011-9606]

The Committee on License and Consumer Protection submitted the following report:

CHICAGO, December 14, 2011.

To the President and Members of the City Council:

Your Committee on License and Consumer Protection, having under consideration an ordinance introduced by Alderman Leslie Hairston (which was referred on November 16, 2011), to amend the Municipal Code of Chicago lifting subsection 4-60-023 (5.31) to allow the issuance of additional packaged goods licenses on portion of South South Chicago Avenue, begs leave to recommend that Your Honorable Body *Pass* the ordinance which is transmitted herewith.

This recommendation was concurred in by a viva voce vote of the members of the Committee on December 7, 2011.

Respectfully submitted,

(Signed) EMMA MITTS,
Chairman.

On motion of Alderman Mitts, the said proposed ordinance transmitted with the foregoing committee report was *Passed* by yeas and nays as follows:

Yeas -- Aldermen Moreno, Fioretti, Dowell, Burns, Hairston, Sawyer, Jackson, Harris, Beale, Pope, Balcer, Cárdenas, Quinn, Burke, Foulkes, Thompson, Thomas, Lane, O'Shea, Cochran, Brookins, Muñoz, Zalewski, Chandler, Solis, Maldonado, Burnett, Ervin, Reboyras, Suarez, Waguespack, Mell, Austin, Colón, Sposato, Mitts, Cullerton, Laurino, P. O'Connor, M. O'Connor, Reilly, Smith, Tunney, Arena, Cappleman, Pawar, Osterman, Moore, Silverstein -- 49.

Nays -- None.

Alderman Pope moved to reconsider the foregoing vote. The motion was lost.

The following is said ordinance as passed:

Be It Ordained by the City Council of the City of Chicago:

SECTION 1. Section 4-60-023 of the Municipal Code of Chicago is hereby amended by deleting the language struck through, as follows:

4-60-023 Restrictions On Additional Licenses.

Subject to the provisions of subsection 4-60-021(c), no additional package goods license shall be issued for any premises located within the following areas:

(Omitted text is unaffected by this ordinance.)

~~(5.31) On South Chicago Avenue, from 77th Street to 79th Street.~~

(Omitted text is unaffected by this ordinance.)

SECTION 2. This ordinance shall be in force and effect upon passage and publication.

AMENDMENT OF SECTION 4-60-023 OF MUNICIPAL CODE BY DELETING SUBSECTION 14.49 TO ALLOW ISSUANCE OF ADDITIONAL PACKAGE GOODS LICENSES ON PORTIONS OF W. 47TH ST.

[O2011-9613]

The Committee on License and Consumer Protection submitted the following report:

CHICAGO, December 14, 2011.

To the President and Members of the City Council:

Your Committee on License and Consumer Protection, having under consideration an ordinance introduced by Alderman Edward Burke (which was referred on November 16, 2011), to amend the Municipal Code of Chicago lifting subsection 4-60-023 (14.49) to allow the issuance of additional package goods licenses on portions of West 47th Street, begs leave to recommend that Your Honorable Body *Pass* the ordinance which is transmitted herewith.

This recommendation was concurred in by a viva voce vote of the members of the Committee on December 7, 2011.

Respectfully submitted,

(Signed) EMMA MITTS,
Chairman.

On motion of Alderman Mitts, the said proposed ordinance transmitted with the foregoing committee report was *Passed* by yeas and nays as follows:

Yeas -- Aldermen Moreno, Fioretti, Dowell, Burns, Hairston, Sawyer, Jackson, Harris, Beale, Pope, Balcer, Cárdenas, Quinn, Burke, Foulkes, Thompson, Thomas, Lane, O'Shea, Cochran, Brookins, Muñoz, Zalewski, Chandler, Solis, Maldonado, Burnett, Ervin, Reboyras, Suarez, Waguespack, Mell, Austin, Colón, Sposato, Mitts, Cullerton, Laurino, P. O'Connor, M. O'Connor, Reilly, Smith, Tunney, Arena, Cappleman, Pawar, Osterman, Moore, Silverstein -- 49.

Nays -- None.

Alderman Pope moved to reconsider the foregoing vote. The motion was lost.

The following is said ordinance as passed:

Be It Ordained by the City Council of the City of Chicago:

SECTION 1. Section 4-60-023 of the Municipal Code of Chicago is hereby amended by deleting the language struck through, as follows:

4-60-023 Restrictions On Additional Licenses.

Subject to the provisions of subsection 4-60-021(c), no additional package goods license shall be issued for any premises located within the following areas:

(Omitted text is unaffected by this ordinance.)

~~(14.49) On the north side of 47th Street, from Mozart Street to Richmond Street; and on both sides of 47th Street, from Richmond Street to Sacramento Avenue.~~

(Omitted text is unaffected by this ordinance.)

SECTION 2. This ordinance shall be in force and effect upon passage and publication.

AMENDMENT OF SECTION 4-60-023 OF MUNICIPAL CODE BY REINSTATING SUBSECTION 25.74 TO DISALLOW ISSUANCE OF ADDITIONAL PACKAGE GOODS LICENSES ON PORTION OF W. CERMAK RD.

[O2011-9602]

The Committee on License and Consumer Protection submitted the following report:

CHICAGO, December 14, 2011.

To the President and Members of the City Council:

Your Committee on License and Consumer Protection, having under consideration an ordinance introduced by Alderman Daniel Solis (which was referred on November 16, 2011), to amend Section 4-60-023 of the Municipal Code of Chicago placing a moratorium on the issuance of licenses for the sale of alcoholic liquor in portions of the 25th Ward, begs leave to recommend that Your Honorable Body *Pass* the ordinance which is transmitted herewith.

This recommendation was concurred in by a viva voce vote of the members of the Committee on December 7, 2011.

Respectfully submitted,

(Signed) EMMA MITTS,
Chairman.

On motion of Alderman Mitts, the said proposed ordinance transmitted with the foregoing committee report was *Passed* by yeas and nays as follows:

Yeas -- Aldermen Moreno, Fioretti, Dowell, Burns, Hairston, Sawyer, Jackson, Harris, Beale, Pope, Balcer, Cárdenas, Quinn, Burke, Foulkes, Thompson, Thomas, Lane, O'Shea, Cochran, Brookins, Muñoz, Zalewski, Chandler, Solis, Maldonado, Burnett, Ervin, Reboyras, Suarez, Waguespack, Mell, Austin, Colón, Sposato, Mitts, Cullerton, Laurino, P. O'Connor, M. O'Connor, Reilly, Smith, Tunney, Arena, Cappleman, Pawar, Osterman, Moore, Silverstein -- 49.

Nays -- None.

Alderman Pope moved to reconsider the foregoing vote. The motion was lost.

The following is said ordinance as passed:

Be It Ordained by the City Council of the City of Chicago:

SECTION 1. The City Council finds that the areas described in Section 2 of this ordinance are adversely affected by the over-concentration of businesses licensed to sell alcoholic liquor within and near the areas.

SECTION 2. Section 4-60-023 of the Municipal Code of Chicago is hereby amended by replacing subsection 4-60-023 (25.74), which was previously deleted as shown in the *Journal of the Proceedings of the City Council of the City of Chicago* of April 6, 2005 at pages 45951 through 45952, with the following underscored text:

4-60-023 (25.74) On Cermak Road, from Damen Avenue to Leavitt Street.

SECTION 3. This ordinance shall be in full force and effect from and after its passage and publication.

AMENDMENT OF SECTION 4-156-330 OF MUNICIPAL CODE BY MODIFYING LOCATION RESTRICTIONS FOR OPERATION OF PUBLIC PLACE OF AMUSEMENT ESTABLISHMENTS.

[O2011-8814]

The Committee on License and Consumer Protection submitted the following report:

CHICAGO, December 14, 2011.

To the President and Members of the City Council:

Your Committee on License and Consumer Protection, having under consideration an ordinance introduced by Alderman William Burns (which was referred on November 2, 2011), to amend the Municipal Code of Chicago regarding public places of amusement location restrictions, begs leave to recommend that Your Honorable Body *Pass* the ordinance which is transmitted herewith.

This recommendation was concurred in by a viva voce vote of the members of the Committee on December 7, 2011.

Respectfully submitted,

(Signed) EMMA MITTS,
Chairman.

On motion of Alderman Mitts, the said proposed ordinance transmitted with the foregoing committee report was *Passed* by yeas and nays as follows:

Yeas -- Aldermen Moreno, Fioretti, Dowell, Burns, Hairston, Sawyer, Jackson, Harris, Beale, Pope, Balcer, Cárdenas, Quinn, Burke, Foulkes, Thompson, Thomas, Lane, O'Shea, Cochran, Brookins, Muñoz, Zalewski, Chandler, Solis, Maldonado, Burnett, Ervin, Reboyras, Suarez, Waguespack, Mell, Austin, Colón, Sposato, Mitts, Cullerton, Laurino, P. O'Connor, M. O'Connor, Reilly, Smith, Tunney, Arena, Cappleman, Pawar, Osterman, Moore, Silverstein -- 49.

Nays -- None.

Alderman Pope moved to reconsider the foregoing vote. The motion was lost.

The following is said ordinance as passed:

Be It Ordained by the City Council of the City of Chicago:

SECTION 1. Section 4-156-330 of the Municipal Code of Chicago is hereby amended by deleting the struck-through language and inserting the underscored language, as follows:

4-156-330 Location Restrictions.

(Omitted text is unaffected by this ordinance.)

(b) The restrictions described in subsection (a) of this section shall not prohibit the issuance of a license to operate a public place of amusement under ~~either~~ any of the following numbered circumstances ~~(1) or (2)~~:

(1) within a licensed hotel having accommodations for more than 150 guests, or within a restaurant with an occupancy of more than 100 persons, if the building in which the public place of amusement is to be located is at least ten stories in height, and if neither the public place of amusement nor the sale of alcoholic liquor for consumption on the premises is the principal business conducted within the licensed premises.

(2) to an establishment that meets all of the following criteria:

(A) the establishment is a minimum of 150 feet from any church, hospital or educational institution, measured as in subsection (a); and

(B) the establishment has been continuously licensed to sell alcoholic liquor for a period of at least 20 years, and said license has not been suspended for cause for any portion of this period; and

(C) at the time of application for the license, the establishment holds the music and dancing privilege set forth in Section 4-60-120 of the Code; and

(D) each church, hospital and educational institution (for purposes of this subsection, "affected parties") located within 200 feet of the establishment, measured as in subsection (a), has provided written consent to the issuance of the license. Such consent must be a document executed by an authorized representative of the ~~church, hospital or educational institution~~ affected party and notarized, must be kept on file at the establishment and provided for inspection upon request of the department of business affairs and consumer protection, and must be re-issued by each ~~church, hospital and educational institution~~ affected party prior to the issuance of a renewal license. The department of business affairs and consumer protection may specify the form and content of the required consent. If any affected party denies consent, such party shall provide to the department a statement of objective reasons supporting the denial.

(3) to an establishment that meets all of the following criteria:

(A) the activity for which the license is sought has taken place over the course of 80 years without community complaint in a structure that is at least 80 years old, and will continue to take place in that pre-existing structure; and

(B) the establishment is owned by an accredited educational institution; and

(C) the establishment will not seek a license to sell or serve alcoholic liquor on the business premises; and

(D) each church, hospital and educational institution (for purposes of this subsection, "affected parties") located within 200 feet of the establishment, measured as in subsection (a), has provided written consent to the issuance of the license. Such consent must be a document executed by an authorized representative of the affected party and notarized, must be kept on file at the establishment and provided for inspection upon request of the department of business affairs and consumer protection, and must be re-issued by each affected party prior to the issuance of a renewal license. The department of business affairs and consumer protection may specify the form and content of the required consent. If any affected party denies consent, such party shall provide to the department a statement of objective reasons supporting the denial.

(Omitted text is unaffected by this ordinance.)

SECTION 2. This ordinance shall be in full force and effect from and after its passage and approval.

AMENDMENT OF CHAPTER 4-156 OF MUNICIPAL CODE BY MODIFYING DURATION OF EVENT FOR INDOOR SPECIAL EVENTS OPERATED UNDER CLASS A LICENSES.

[SO2011-8838]

The Committee on License and Consumer Protection submitted the following report:

CHICAGO, December 14, 2011.

To the President and Members of the City Council:

Your Committee on License and Consumer Protection, having under consideration a substitute ordinance introduced by Alderman Margaret Laurino (which was referred on November 2, 2011), to amend the Municipal Code of Chicago regarding indoor special event licenses, begs leave to recommend that Your Honorable Body *Pass* the substitute ordinance which is transmitted herewith.

This recommendation was concurred in by a viva voce vote of the members of the Committee on December 7, 2011.

Respectfully submitted,

(Signed) EMMA MITTS,
Chairman.

On motion of Alderman Mitts, the said proposed substitute ordinance transmitted with the foregoing committee report was *Passed* by yeas and nays as follows:

Yeas -- Aldermen Moreno, Fioretti, Dowell, Burns, Hairston, Sawyer, Jackson, Harris, Beale, Pope, Balcer, Cárdenas, Quinn, Burke, Foulkes, Thompson, Thomas, Lane, O'Shea, Cochran, Brookins, Muñoz, Zalewski, Chandler, Solis, Maldonado, Burnett, Ervin, Reboyras, Suarez, Waguespack, Mell, Austin, Colón, Sposato, Mitts, Cullerton, Laurino, P. O'Connor, M. O'Connor, Reilly, Smith, Tunney, Arena, Cappleman, Pawar, Osterman, Moore, Silverstein -- 49.

Nays -- None.

Alderman Pope moved to reconsider the foregoing vote. The motion was lost.

The following is said ordinance as passed:

Be It Ordained by the City Council of the City of Chicago:

SECTION 1. Chapter 4-156 of the Municipal Code of Chicago is hereby amended by adding the language underscored and by deleting the language struck through, as follows:

4-156-530 Definitions.

Whenever the following words and phrases are used in Article IV of this chapter, they shall have the meanings ascribed to them in this section:

(Omitted text is unaffected by this ordinance.)

"Temporary" means (1) no more than ~~30~~ 45 days within any 12-month period, not to exceed 90 ~~60~~ days in any license period, if the licensee holds a Class A license issued under Article IV of this chapter; and (2) no more than six events, not to exceed three consecutive days, within any 12-month period if the licensee holds a Class B license issued under Article IV of this chapter.

4-156-540 License -- Required -- Limitation On Duration Of Event.

(Omitted text is unaffected by this ordinance.)

(d) Dates of operation under a Class A license as set forth in Section 4-156-550 shall be limited to ~~30~~ 45 days within any 12-month period, not to exceed 90 ~~60~~ days in any license period. Dates of operation under a Class B license as set forth in Section 4-156-550 shall be limited to six events, not to exceed three consecutive days, within any 12-month period. Any person who violates this subsection shall be subject to a fine of up to $10,000 for each offense. Each day that a violation continues shall constitute a separate and distinct offense to which a separate fine shall apply.

4-156-550 License Classifications.

Indoor special event licenses shall be divided into classifications, as follows:

Class A license: This license authorizes the temporary production, presentation or conduct, for gain or profit, of indoor special events at establishments located in manufacturing districts. For purposes of this Class A license, the term "temporary" means no more than ~~30~~ 45 days within any 12-month period, not to exceed ~~60~~ 90 days in any license period.

(Omitted text is unaffected by this ordinance.)

Class B license: This per-event license authorizes (1) the temporary production, presentation or conduct, for gain or profit, of indoor special events at establishments; and (2) the temporary indoor or outdoor sale at retail of alcoholic liquor for consumption on the premises at the licensed location, incidental to the presentation of amusements by the licensee, if a special event liquor license issued under Section 4-60-070 is obtained. For purposes of this Class B license, the term "temporary" means no more than six events, not to exceed three consecutive days, within any 12-month period.

(Omitted text is unaffected by this ordinance.)

SECTION 2. This ordinance shall take effect after its passage and publication.

AMENDMENT OF SECTION 4-233-050 OF MUNICIPAL CODE REGARDING BOOTING OF MOTOR VEHICLES ON PRIVATE PROPERTY AND RELATED FEES.
[SO2011-6479]

The Committee on License and Consumer Protection submitted the following report:

CHICAGO, December 14, 2011.

To the President and Members of the City Council:

Your Committee on License and Consumer Protection, having under consideration a substitute ordinance introduced by Alderman Proco Joe Moreno (which was referred on July 28, 2011), to amend the Municipal Code of Chicago regarding the booting of motor vehicles on private property, begs leave to recommend that Your Honorable Body *Pass* the substitute ordinance which is transmitted herewith.

This recommendation was concurred in by a viva voce vote of the members of the Committee on November 15, 2011.

Respectfully submitted,

(Signed) EMMA MITTS,
Chairman.

On motion of Alderman Mitts, the said proposed substitute ordinance transmitted with the foregoing committee report was *Passed* by yeas and nays as follows:

Yeas -- Aldermen Moreno, Fioretti, Dowell, Burns, Hairston, Sawyer, Jackson, Harris, Beale, Pope, Balcer, Cárdenas, Quinn, Burke, Foulkes, Thompson, Thomas, Lane, O'Shea, Cochran, Brookins, Muñoz, Zalewski, Chandler, Solis, Maldonado, Burnett, Ervin, Reboyras, Suarez, Waguespack, Mell, Austin, Colón, Sposato, Mitts, Cullerton, Laurino, P. O'Connor, M. O'Connor, Reilly, Smith, Tunney, Arena, Cappleman, Pawar, Osterman, Moore, Silverstein -- 49.

Nays -- None.

Alderman Pope moved to reconsider the foregoing vote. The motion was lost.

The following is said ordinance as passed:

Be It Ordained by the City Council of the City of Chicago:

SECTION 1. Section 4-233-050 of the Municipal Code of Chicago is hereby amended by inserting the underscored language and deleting the language struck through, as follows:

4-233-050 Regulation Of Booting Operations.

(a) A licensee shall conduct booting operations exclusively on private property, and only pursuant to a written agreement with the owner or manager of the property.

(b) A licensee may not provide booting service at any property at which any person having a beneficial interest in the licensee also has a beneficial interest in the subject property.

(Omitted text is unaffected by this ordinance.)

(f) The licensee shall place on the windshield of every vehicle it boots a copy of the "Consumer Bill of Rights", the text of which shall be provided by the department of business affairs and consumer protection and shall make and provide copies of this document available upon request. The owner or manager of the property that authorized the booting operations at that location shall make copies of the "Consumer Bill of Rights" available in its premises upon request.

(g) It is illegal to place a boot upon any occupied motor vehicle or upon any motor vehicle parked in accordance with the terms of use for the subject property.

(h) A licensee must immediately remove a boot, for no charge, from any motor vehicle if the owner of the motor vehicle returns prior to the complete attachment of the boot.

(i) The fee for removal of a boot shall be ~~$115.00~~ $140.00.

(j) At each and every location where a booting operation is conducted, the licensee shall have available means of collecting any fees via cash and credit card.

(Omitted text is unaffected by this ordinance.)

SECTION 2. This ordinance shall be in force and effect upon passage and publication.

COMMITTEE ON PEDESTRIAN AND TRAFFIC SAFETY.

AMENDMENT OF MUNICIPAL CODE BY MODIFYING SECTIONS 2-14-132 AND 9-64-050 AND ADDING NEW SECTION 9-80-225 REGARDING MISUSE OF DISABILITY PLATES OR PLACARDS.

[SO2011-9594]

The Committee on Pedestrian and Traffic Safety submitted the following report:

CHICAGO, December 14, 2011.

To the President and Members of the City Council:

Your Committee on Pedestrian and Traffic Safety, to which was referred a proposed ordinance [SO2011-9593] to amend the Municipal Code of the City of Chicago as it pertains to the use of disabled parking placards in the City of Chicago, begs leave to recommend that Your Honorable Body do *Pass* the proposed substitute ordinance submitted herewith.

This recommendation was concurred in by all members of the Committee present, with no dissenting votes.

Respectfully submitted,

(Signed) MARGARET LAURINO,
Chairman.

On motion of Alderman Laurino, the said proposed substitute ordinance transmitted with the foregoing committee report was *Passed* by yeas and nays as follows:

Yeas -- Aldermen Moreno, Fioretti, Dowell, Burns, Hairston, Sawyer, Jackson, Harris, Beale, Pope, Balcer, Cárdenas, Quinn, Burke, Foulkes, Thompson, Thomas, Lane, O'Shea, Cochran, Brookins, Muñoz, Zalewski, Chandler, Solis, Maldonado, Burnett, Ervin, Reboyras, Suarez, Waguespack, Mell, Austin, Colón, Sposato, Mitts, Cullerton, Laurino, P. O'Connor, M. O'Connor, Reilly, Smith, Tunney, Arena, Cappleman, Pawar, Osterman, Moore, Silverstein -- 49.

Nays -- None.

Alderman Pope moved to reconsider the foregoing vote. The motion was lost.

The following is said ordinance as passed:

Be It Ordained by the City Council of the City of Chicago:

SECTION 1. Section 2-14-132 of the Municipal Code of Chicago is hereby amended by adding the language underscored, as follows:

2-14-132 Impoundment.

(1) Whenever the owner of a vehicle seized and impounded pursuant to Sections 3-46-076, 3-56-155, 4-68-195, 9-80-220 or 9-112-555 of this Code (for purposes

of this section, the "status-related offense sections"), or Sections 7-24-225, 7-24-226, 7-28-390, 7-28-440, 7-38-115(c-5), 8-4-130, 8-8-060, 8-20-070, 9-12-090, 9-76-145, 9-80-225, 9-80-240, 9-92-035, 11-4-1410, 11-4-1500 or 15-20-270 of this Code (for purposes of this section, the "use-related offense sections") requests a preliminary hearing in person and in writing at the department of administrative hearings, within 15 days after the vehicle is seized and impounded, an administrative law officer of the department of administrative hearings shall conduct such preliminary hearing within 48 hours of request, excluding Saturdays, Sundays and legal holidays, unless the vehicle was seized and impounded pursuant to Section 7-24-225 and the department of police determines that it must retain custody of the vehicle under the applicable state or federal forfeiture law. If, after the hearing, the administrative law officer determines that there is probable cause to believe that the vehicle was used in a violation of this Code for which seizure and impoundment applies, or, if the impoundment is pursuant to Section 9-92-035, that the subject vehicle is eligible for impoundment under that section, the administrative law officer shall order the continued impoundment of the vehicle as provided in this section unless the owner of the vehicle pays to the city the amount of the administrative penalty prescribed for the code violation plus fees for towing and storing the vehicle. If the vehicle is also subject to immobilization for unpaid parking and/or compliance violations, the owner of the vehicle must also pay the amounts due for all such outstanding violations prior to the release of the vehicle. If the administrative law officer determines there is no such probable cause, or, if the impoundment is pursuant to Section 9-92-035, that the subject vehicle has previously been determined not to be eligible for impoundment under that section, the vehicle will be returned without penalty or other fees.

(Omitted text is unaffected by this ordinance.)

SECTION 2. Section 9-64-050 of the Municipal Code of Chicago is hereby amended by adding the language underscored, as follows:

9-64-050 Parking Restrictions -- Parking For Persons With Disabilities.

(a) The commissioner of transportation, subject to the approval of city council, is authorized to erect signs on any residential street in an R1, R2, R3, R4 or R5 district to prohibit parking except by vehicles displaying a person with a disability or disabled veterans state registration plate or a person with a disability parking decal or device issued pursuant to Section 3-609, 3-616 or Section 11-1301.2 of the Illinois Vehicle Code. The parking administrator is authorized to determine the specific times and days that the restrictions shall be in effect. Fees for the installation and maintenance of signs erected pursuant to this section shall be $35.00 for erection of the signs and maintenance for the first year; an annual surcharge of $3.50 per lineal foot of curb space in excess of 25 feet; and $12.50 annually for continued maintenance. These fees shall be paid in the same manner as fees charged pursuant to Section ~~9-60-03~~ 9-68-030; provided, however, that the installation and maintenance fee shall be waived by the director of revenue for any person holding a valid, current disabled veterans state registration plate.

(Omitted text is not affected by this ordinance.)

(j) It shall be unlawful to park any vehicle in any space designated by signage as a person with a disability parking space or in any parking stall of a private or public parking lot designated by the lot owner or his agent as reserved for person with disability parking, unless the vehicle ~~bears~~ clearly displays valid person with a disability or disabled veteran state registration plates or a valid person with a disability parking decal or device issued pursuant to Section 3-609, 3-616 or Section 11 -1301.2 of the Illinois Vehicle Code and, such vehicle is operated by the person to whom the special registration plates, special decal or device was issued or a ~~qualified operator~~ properly licensed driver acting under ~~his~~ the express direction of the person with a disability while the person with a disability is present at the time the parking privileges are being used. It shall be unlawful to park any vehicle on or in which there is displayed an ~~display a stolen,~~ expired, or otherwise invalid person with a disability or disabled veteran state registration plate or a person with a disability parking decal or device issued pursuant to Section 3-609, 3-616 or Section 11 -1301.2 of the Illinois Vehicle Code. In addition, it shall be unlawful to park in a restricted parking space created under subsection (e) of this section unless the vehicle ~~bears~~ clearly displays a valid ~~the~~ decal or other device issued under that subsection, and the vehicle is operated by the permit holder, or by a ~~qualified operator~~ properly licensed driver acting under the express direction of the permit holder while the permit holder is present at the time the parking privileges are being used.

(k) Except as otherwise provided in this section, any motor vehicle bearing a valid person with a disability license plate or a person with disability parking decal or device containing the international symbol of access issued to persons with disabilities by any local authority, state, district, territory or foreign country shall be recognized as a valid license plate or device and receive the same parking privileges as provided in this section.

SECTION 3. Chapter 9-80 of the Municipal Code of Chicago is hereby amended by adding a new Section 9-80-225, as follows:

9-80-225 Display Of False, Stolen Or Altered Disability Parking Device; Failure To Display; Failure To Cooperate.

(a) No person shall park on the public way, or park in any space designated by signage as a person with a disability parking space, or in any metered space, or in any parking stall of a private or public parking lot designated by the lot owner or his agent as reserved for person with disability parking, any vehicle displaying a false, fraudulent, fictitious, stolen or altered disability license plate or parking decal or device. Any person who violates this subsection (a) shall be subject to a fine of not less than $500 nor more than $1,000 for each offense.

(b) The owner of any vehicle that is used in violation of subsection (j) of Section 9-64-050 where such violation occurs in a space on the public way designated by signage as a person with a disability parking space, or in any metered space, is subject to a fine of $200

for each offense unless: (1) a parking violation notice for the violation has been issued and served under Chapter 9-100; or (2) the vehicle clearly displays a disability license plate or parking decal or device that would have been valid but for the fact that it has expired within the previous 30 days.

(c) A vehicle parked in violation of subsection (a) of this section or that subjects the owner to a fine under subsection (b) of this section may be subject to immediate impoundment. In such case the owner of record of such vehicle shall be liable to the city for an administrative penalty of not less than $1,500.00 nor more than $3,000.00 in addition to fees for towing and storage of the vehicle. Whenever a police officer has probable cause to believe that a vehicle is subject to seizure and impoundment pursuant to this subsection, the police officer shall provide for the towing of the vehicle to a facility controlled by the city or its agents. When the vehicle is towed, the police officer shall notify the person who is found to be in control of the vehicle at the time of the alleged violation, if there is such a person, of the fact of the seizure and of the vehicle owner's right to request a preliminary hearing to be conducted under Section 2-14-132 of this Code. If the vehicle is unattended, notice shall be sent to the owner of record of the vehicle, at the address indicated in the last valid registration of the vehicle. The provisions of Section 2-14-132 shall apply whenever a motor vehicle is seized and impounded pursuant to this section.

(d) As used in this section, "disability license plate or parking decal or device" means a license plate or parking decal or device that is issued pursuant to Section 3-609, 3-616 or Section 11-1301.2 of the Illinois Vehicle Code, and "permit holder" means the person to whom a disability license plate or parking decal or device has been issued.

SECTION 4. This ordinance shall take effect 10 days after its passage, approval and publication.

AMENDMENT OF TITLE 9, CHAPTER 64, SECTION 170(a) OF MUNICIPAL CODE TO ALLOW PARKING OF PICKUP TRUCKS OR VANS ON RESIDENTIAL STREETS WITHIN SECOND WARD.

[SO2011-8834]

The Committee on Pedestrian and Traffic Safety submitted the following report:

CHICAGO, December 14, 2011.

To the President and Members of the City Council:

Your Committee on Pedestrian and Traffic Safety, to which was referred a proposed

ordinance to amend Title 9, Chapter 64, Section 170(a) of the Municipal Code of the City of Chicago allowing the parking of pick-up trucks or vans on residential streets, by adding the streets within the 2nd Ward, begs leave to recommend that Your Honorable Body do *Pass* the proposed substitute ordinance submitted herewith.

This recommendation was concurred in by all members of the Committee present, with no dissenting votes.

Respectfully submitted,

(Signed) MARGARET LAURINO,
Chairman.

On motion of Alderman Laurino, the said proposed substitute ordinance transmitted with the foregoing committee report was *Passed* by yeas and nays as follows:

Yeas -- Aldermen Moreno, Fioretti, Dowell, Burns, Hairston, Sawyer, Jackson, Harris, Beale, Pope, Balcer, Cárdenas, Quinn, Burke, Foulkes, Thompson, Thomas, Lane, O'Shea, Cochran, Brookins, Muñoz, Zalewski, Chandler, Solis, Maldonado, Burnett, Ervin, Reboyras, Suarez, Waguespack, Mell, Austin, Colón, Sposato, Mitts, Cullerton, Laurino, P. O'Connor, M. O'Connor, Reilly, Smith, Tunney, Arena, Cappleman, Pawar, Osterman, Moore, Silverstein -- 49.

Nays -- None.

Alderman Pope moved to reconsider the foregoing vote. The motion was lost.

The following is said ordinance as passed:

Be It Ordained by the City Council of the City of Chicago:

SECTION 1. Section 9 -64-170 of the Municipal Code of Chicago is hereby amended by inserting the underscored language, as follows:

9-64-170 Parking Restrictions -- Special Types Of Vehicles.

(a) It shall be unlawful to park any truck, tractor, semi-trailer, recreational vehicle more than 22 feet in length, self contained motor home, bus, taxicab or livery vehicle on any residential street for a longer period than is necessary for the reasonably expeditious loading or unloading of such vehicle, except that a driver of bus may park the bus in a designated bus stand as authorized elsewhere in the traffic code; provided, however, that

in the 1st, 2nd, 3rd, 4th, 5th, 6th, 7th, 8th, 9th, 10th, 11th, 12th, 13th, 14th, 15th, 16th, 17th, 18th, 19th, 20th, 21st, 22nd, 23rd, 24th, 25th, 26th, 27th, 28th, 29th, 30th, 31st, 32nd, 33rd, 34th, 35th, 37th, 40th, 42nd, 43rd, 44th, 46th, 47th, 49th and 50th wards this prohibition shall not apply to the owner of a pickup truck or van weighing under 4,500 pounds who has no outstanding parking violations, when such vehicle is parked at the curb adjacent to the owner's place of residence and the vehicle bears a valid and current city wheel tax license emblem and a special parking permit issued in accordance with this subsection. In the 7th, 15th, 10th, 23rd, 35th, 46th and 50th wards this prohibition also shall not apply to the owner of a taxicab who has no outstanding parking violations, when such vehicle is not in service, when the vehicle is parked at the curb adjacent to the owner's place of residence and when the vehicle bears a valid and current city wheel tax license emblem and a special permit issued in accordance with this subsection. The owner shall apply for a permit for such parking from the alderman of the ward in which he or she resides. The Alderman shall evaluate the vehicle for compliance with relevant provisions of the municipal code and shall issue a special parking permit if the vehicle is believed to be compliant.

(Omitted text is unaffected by this ordinance.)

SECTION 2. This ordinance shall be in force and effect upon passage and approval.

AMENDMENT OF SECTION 9-64-170(f) OF MUNICIPAL CODE TO ALLOW PARKING OF PICK UP TRUCKS OR VANS ON CERTAIN BUSINESS OR RESIDENTIAL STREETS WITHIN 19TH WARD.

[O2011-9593]

The Committee on Pedestrian and Traffic Safety submitted the following report:

CHICAGO, December 14, 2011.

To the President and Members of the City Council:

Your Committee on Pedestrian and Traffic Safety, to which was referred a proposed ordinance to amend Title 9, Chapter 64, Section 170(f) of the Municipal Code of the City of Chicago, as it pertains to allowing the parking of pick-up trucks or vans on residential streets by adding the streets within the 19th Ward, begs leave to recommend that Your Honorable Body do *Pass* the proposed ordinance submitted herewith.

This recommendation was concurred in by all members of the Committee present, with no dissenting votes.

Respectfully submitted,

(Signed) MARGARET LAURINO,
Chairman.

On motion of Alderman Laurino, the said proposed ordinance transmitted with the foregoing committee report was *Passed* by yeas and nays as follows:

Yeas -- Aldermen Moreno, Fioretti, Dowell, Burns, Hairston, Sawyer, Jackson, Harris, Beale, Pope, Balcer, Cárdenas, Quinn, Burke, Foulkes, Thompson, Thomas, Lane, O'Shea, Cochran, Brookins, Muñoz, Zalewski, Chandler, Solis, Maldonado, Burnett, Ervin, Reboyras, Suarez, Waguespack, Mell, Austin, Colón, Sposato, Mitts, Cullerton, Laurino, P. O'Connor, M. O'Connor, Reilly, Smith, Tunney, Arena, Cappleman, Pawar, Osterman, Moore, Silverstein -- 49.

Nays -- None.

Alderman Pope moved to reconsider the foregoing vote. The motion was lost.

The following is said ordinance as passed:

Be It Ordained by the City Council of the City of Chicago:

SECTION 1. Section 9-64-170 of the Municipal Code of Chicago is hereby amended by inserting the language underscored, as follows:

9-64-170 Parking Restrictions -- Special Types Of Vehicles.

(Omitted text is unaffected by this ordinance.)

(f) (1) Notwithstanding the parking prohibitions or permit requirements in subsections (a), (b) and (d) of this section, the city council may from time to time, subject to the conditions and procedures described in this subsection (f), allow a person to park a pick-up truck or van weighing less than 4,500 pounds on a business or residential street in a specific area of the city, when there is sufficient parking in such area; provided that the provisions of this subsection (f) shall not apply to a junk vehicle. The ordinance authorizing such parking shall:

(i) identify in subsection (f)(2) of this section the area by boundaries and be numbered for convenient identification with a ward-based prefix; and

(ii) cover an area including no less than four contiguous city blocks.

(2) Subject to the provisions of this subsection (f), parking of a pick-up truck or van weighing less than 4,500 pounds on a business or residential street is allowed in the following areas:

10.1 Within an area bounded by 82nd Street on the north, Colfax Avenue on the west, the north side of 95th Street on the south and Lake Michigan on the east.

10.2 Within an area bounded by the south side of 95th Street on the north, Colfax Avenue on the west, the north side of 106th Street on the south and Lake Michigan on the east.

10.3 Within an area bounded by the south side of 106th Street on the north, the Bishop Ford Expressway on the west, north side of 118th Street on the south and the west side of Avenue A on the east.

10.4 Within an area bounded by the south side of 118th Street on the north, the Bishop Ford Expressway on the west, 138th Street on the south and the city limits on the east.

19.1 Within an area bounded by 88th Street on the north, the east side of Western Avenue on the west, 105th Street on the south and Charles Street on the east.

19.2 Within an area bounded by 105th Street on the north, the east side of Western Avenue on the west, the city limits on the south and Vincennes Avenue on the east.

19.3 Within an area bounded by 99th Street on the north, Pulaski Road on the west, the city limits on the south and the west side of Western Avenue on the east.

SECTION 2. This ordinance shall take effect after its passage and approval.

ESTABLISHMENT AND AMENDMENT OF LOADING ZONES.
[SO2011-9737]

The Committee on Pedestrian and Traffic Safety submitted the following report:

CHICAGO, December 14, 2011.

To the President and Members of the City Council:

Your Committee on Pedestrian and Traffic Safety, to which was referred proposed

ordinances to establish and amend loading zones on portions of sundry streets, begs leave to recommend that Your Honorable Body do *Pass* the proposed substitute ordinance submitted herewith.

This recommendation was concurred in by all members of the Committee present, with no dissenting votes.

Respectfully submitted,

(Signed) MARGARET LAURINO,
Chairman.

On motion of Alderman Laurino, the said proposed substitute ordinance transmitted with the foregoing committee report was *Passed* by yeas and nays as follows:

Yeas -- Aldermen Moreno, Fioretti, Dowell, Burns, Hairston, Sawyer, Jackson, Harris, Beale, Pope, Balcer, Cárdenas, Quinn, Burke, Foulkes, Thompson, Thomas, Lane, O'Shea, Cochran, Brookins, Muñoz, Zalewski, Chandler, Solis, Maldonado, Burnett, Ervin, Reboyras, Suarez, Waguespack, Mell, Austin, Colón, Sposato, Mitts, Cullerton, Laurino, P. O'Connor, M. O'Connor, Reilly, Smith, Tunney, Arena, Cappleman, Pawar, Osterman, Moore, Silverstein -- 49.

Nays -- None.

Alderman Pope moved to reconsider the foregoing vote. The motion was lost.

The following is said ordinance as passed:

Be It Ordained by the City Council of the City of Chicago:

SECTION 1. Pursuant to Title 9, Chapter 64, Section 160 of the Municipal Code of Chicago, the following locations are hereby designated as loading zones for the distances specified, during the hours indicated:

Establishment Of Loading Zones:

Ward	Location
1	North Bell Avenue (west side) from a point 30 feet north of West North Avenue to a point 25 feet north thereof -- no parking loading zone -- 7:00 A.M. to 6:00 P.M. -- Monday through Friday -- tow-away zone (11-03666737);

Ward	Location
2	South Michigan Avenue (west side) from a point 660 feet north of East 16th Street to a point 25 feet north thereof -- no parking loading zone -- 11:00 A.M. to 7:00 P.M. -- all days (11-04095675);
3	South Calumet Avenue (west side) from a point 20 feet south of East 43rd Street to a point 50 feet south thereof -- reserved disabled parking 2% (11-04101882);
30	West Belmont Avenue (south side) from a point 185 feet west of North Laramie Avenue to a point 23 feet west thereof -- 15 minute loading zone -- use flashing lights -- tow-away zone after 15 minutes -- 11:00 A.M. to 7:00 P.M. (11-03741557);
37	West Thomas Street (south side) from a point 55 feet west of North Kilbourn Avenue to a point 40 feet west thereof; West Thomas Street (south side) from a point 127 feet west of North Kilbourn Avenue to a point 25 feet west thereof -- no parking loading zone -- 7:00 A.M. to 5:30 P.M. -- Monday through Friday and 7:00 A.M. to 3:30 P.M. -- Saturdays -- tow-away zone (11-03716215);
50	North Artesian Avenue (east side) from a point 30 feet south of West Rosemont Avenue to a point 25 feet south thereof -- reserved disabled parking 2%.

Amendment Of Loading Zones:

Ward	Location
1	Amend ordinance passed April 13, 2011 (*Journal of the Proceedings of the City Council of the City of Chicago*, page 115425), which reads: "West Chicago Avenue (north side) from a point 15 feet east of North Winchester Avenue to a point 54 feet east thereof" by striking: "54 feet" and inserting in lieu thereof: "83 feet -- no parking loading zone -- at all times -- tow-away zone" (11-03725979).
30	Amend ordinance passed February 11, 2009 (*Journal of the Proceedings of the City Council of the City of Chicago*, page 55036) which reads: "North Pulaski Road (east side) from a point 202 feet north of West Le Moyne Street to a point 35 feet north thereof" by striking: "Monday through Friday and 8:00 A.M. to 8:00 P.M., Saturday and Sunday" and inserting in lieu thereof: "no parking loading zone -- 8:00 A.M. to 4:00 P.M. and 6:00 P.M. to 1:00 A.M., Monday through Thursday -- all times -- Friday through Sunday" (11-03713993).

Ward	Location
32	Amend ordinance passed March 12, 2008 (*Journal of the Proceedings of the City Council of the City of Chicago*, page 22830) by striking: "06-02045597" and inserting in lieu thereof: "public benefit" (11-03932051).
42	Repeal ordinance passed September 11,1996 (*Journal of the Proceedings of the City Council of the City of Chicago*, page 28287) which reads: "North Wells Street (west side) from a point 50 feet north of West Superior Street to a point 20 feet north thereof -- loading zone/tow-away zone -- 9:30 A.M. to 6:00 P.M. -- Monday through Saturday" (96-1307).
44	Amend ordinance passed September 8, 2010 (*Journal of the Proceedings of the City Council of the City of Chicago*, page 99308) which reads: "North Sheffield Avenue (west side) from a point 37 feet south of West Wellington Avenue to a point 17 feet south thereof -- 30 minute loading zone -- use flashing lights -- 10:00 A.M. to 12:00 A.M. -- tow-away zone" by striking: "from a point 37 feet south of West Wellington Avenue" and inserting in lieu thereof: "20 feet" (11-02875850).
49	Amend ordinance passed June 16, 1994 (*Journal of the Proceedings of the City Council of the City of Chicago*, page 52052) which reads: "North Wayne Avenue (west side) from a point 54 feet south of West Morse Avenue to a point 65 feet south thereof" by striking: "no parking handicapped loading zone" and inserting in lieu thereof: "15 minute standing zone -- use flashing lights -- tow-away zone after 15 minutes" (11-04006454).

SECTION 2. This ordinance shall take effect and be in force hereinafter its passage and publication.

ESTABLISHMENT AND AMENDMENT OF PARKING RESTRICTIONS.

The Committee on Pedestrian and Traffic Safety submitted the following report:

CHICAGO, December 14, 2011.

To the President and Members of the City Council:

Your Committee on Pedestrian and Traffic Safety, to which was referred proposed

ordinances to establish and amend parking restrictions on portions of sundry streets, begs leave to recommend that Your Honorable Body do *Pass* the proposed substitute ordinances submitted herewith.

This recommendation was concurred in by all members of the Committee present, with no dissenting votes.

Respectfully submitted,

(Signed) MARGARET LAURINO,
Chairman.

On motion of Alderman Laurino, the said proposed substitute ordinances transmitted with the foregoing committee report were *Passed* by yeas and nays as follows:

Yeas -- Aldermen Moreno, Fioretti, Dowell, Burns, Hairston, Sawyer, Jackson, Harris, Beale, Pope, Balcer, Cárdenas, Quinn, Burke, Foulkes, Thompson, Thomas, Lane, O'Shea, Cochran, Brookins, Muñoz, Zalewski, Chandler, Solis, Maldonado, Burnett, Ervin, Reboyras, Suarez, Waguespack, Mell, Austin, Colón, Sposato, Mitts, Cullerton, Laurino, P. O'Connor, M. O'Connor, Reilly, Smith, Tunney, Arena, Cappleman, Pawar, Osterman, Moore, Silverstein -- 49.

Nays -- None.

Alderman Pope moved to reconsider the foregoing vote. The motion was lost.

The following are said ordinances as passed (the italic heading in each case not being a part of the ordinance):

Establishment And Amendment Of Parking Prohibitions.

[SO2011-9732]

Be It Ordained by the City Council of the City of Chicago:

SECTION 1. Pursuant to Title 9, Chapter 64, Section 050 of the Municipal Code of Chicago, the operator of a vehicle shall not park such vehicle at any time upon the following public way as indicated:

Establishment Of Parking Prohibition At All Times (Except For Disabled):

Ward	Location And Permit Number
6	7256 South Evans Avenue -- Disabled Parking Permit Number 75763;

Ward	Location And Permit Number
6	6926 South Vernon Avenue -- Disabled Parking Permit 78308;
6	6802 South Emerald Avenue -- Disabled Parking Permit 79561;
6	223 East 70th Street -- Disabled Parking Permit Number 80600;
7	8316 South Kingston Avenue -- Disabled Parking Permit Number 65255;
7	7923 South Kingston Avenue -- Disabled Parking Permit Number 67690;
7	9123 South Colfax Avenue -- Disabled Parking Permit Number 74295;
7	7744 South Muskegon Avenue -- Disabled Parking Permit Number 80227;
8	9519 South University Avenue -- Disabled Parking Permit Number 74534;
8	1845 East 93rd Street -- Disabled Parking Permit Number 75694;
8	8122 South Blackstone Avenue -- Disabled Parking Permit Number 77485;
8	9153 South Harper Avenue -- Disabled Parking Permit Number 79330;
8	9004 South Cornell Avenue -- Disabled Parking Permit Number 79347;
8	8210 South Clyde Avenue -- Disabled Parking Permit Number 79348;
8	8247 South Merrill Avenue -- Disabled Parking Permit Number 79354;
8	1518 East 86th Street -- Disabled Parking Permit Number 80491;
8	1619 East 83rd Place -- Disabled Parking Permit Number 80505;
8	7252 South East End Avenue -- Disabled Parking Permit Number 77888;
8	1523 East 85th Street -- Disabled Parking Permit Number 79351;
10	13420 South Burley Avenue -- Disabled Parking Permit Number 74723;
10	12910 South Carondolet Avenue -- Disabled Parking Permit Number 74725;
10	11247 South Avenue G -- Disabled Parking Permit Number 74728;
10	13410 South Brandon Avenue -- Disabled Parking Permit Number 75498;

Ward	Location And Permit Number
11	1645 West 32nd Street -- Disabled Parking Permit Number 78964;
11	3705 South Winchester Avenue -- Disabled Parking Permit Number 72676;
11	2906 South Parnell Avenue -- Disabled Parking Permit Number 73313;
13	6423 South Kostner Avenue -- Disabled Parking Permit Number 79912;
13	5843 West 63rd Place -- Disabled Parking Permit Number 79917;
13	6153 South Tripp Avenue -- Disabled Parking Permit Number 79932;
13	6428 South Keeler Avenue -- Disabled Parking Permit Number 79939;
13	3924 West 65th Street -- Disabled Parking Permit Number 74235;
14	2942 West Pershing Road -- Disabled Parking Permit Number 75463;
15	2030 West 67th Place -- Disabled Parking Permit Number 66048;
15	2012 West 67th Place -- Disabled Parking Permit Number 73445;
18	7017 South Maplewood Avenue -- Disabled Parking Permit Number 75887;
18	7330 South Artesian Avenue -- Disabled Parking Permit Number 75891;
18	8017 South Wolcott Avenue -- Disabled Parking Permit Number 75864;
18	7017 South Maplewood Avenue -- Disabled Parking Permit Number 75887;
20	54 East 68th Street -- Disabled Parking Permit Number 73756;
22	3022 South Homan Avenue -- Disabled Parking Permit Number 77718;
22	2254 South Kostner Avenue -- Disabled Parking Permit Number 77735;
22	2829 South Trumbull Avenue -- Disabled Parking Permit Number 77741;
23	5135 South Newland Avenue -- Disabled Parking Permit Number 80152;
23	6104 South Neenah Avenue -- Disabled Parking Permit Number 80840;
23	5335 South McVicker Avenue -- Disabled Parking Permit Number 80954;
23	5441 South Sayre Avenue -- Disabled Parking Permit Number 80971;

Ward	Location And Permit Number
24	3628 West Grenshaw Street -- Disabled Parking Permit Number 80277;
24	2242 South Whipple Street -- Disabled Parking Permit Number 80281;
29	2513 North Meade Avenue -- Disabled Parking Permit Number 74180;
29	5720 West Huron Street -- Disabled Parking Permit Number 78882;
29	5322 West Congress Parkway -- Disabled Parking Permit Number 78883;
29	1118 North Monitor Avenue -- Disabled Parking Permit Number 74362;
30	3357 North Springfield Avenue -- Disabled Parking Permit Number 74544;
30	2043 North Tripp Avenue -- Disabled Parking Permit Number 76289;
33	4206 North Sawyer Avenue -- Disabled Parking Permit Number 74883;
33	4202 North Drake Avenue -- Disabled Parking Permit Number 77922;
33	4215 North Troy Street -- Disabled Parking Permit Number 77938;
33	4606 North Drake Avenue -- Disabled Parking Permit Number 78566;
35	2856 North Sacramento Avenue -- Disabled Parking Permit Number 73391;
35	3034 North Drake Avenue -- Disabled Parking Permit Number 80646;
35	2712 West Logan Boulevard -- Disabled Parking Permit Number 79752;
37	1416 North Lockwood Avenue -- Disabled Parking Permit Number 67644;
37	4418 West Iowa Street -- Disabled Parking Permit Number 71194;
37	1150 North Lockwood Avenue -- Disabled Parking Permit Number 74738;
37	4919 West Wabansia Avenue -- Disabled Parking Permit Number 74871;
37	4320 West Potomac Avenue -- Disabled Parking Permit Number 77325;
37	4352 West Potomac Avenue -- Disabled Parking Permit Number 77344;
37	2306 North Menard Avenue -- Disabled Parking Permit Number 77940;
37	4949 West Rice Street -- Disabled Parking Permit Number 77971;

Ward	Location And Permit Number
38	6513 West Bittersweet Place -- Disabled Parking Permit Number 79397;
38	4900 West Newport Avenue -- Disabled Parking Permit Number 70119;
38	5154 West School Street -- Disabled Parking Permit Number 73551;
38	5624 West Henderson Street -- Disabled Parking Permit Number 77580;
38	6202 West Cuyler Avenue -- Disabled Parking Permit Number 79403;
40	2654 West Carmen Avenue -- Disabled Parking Permit Number 74877;
40	5459 North Campbell Avenue -- Disabled Parking Permit Number 75648;
40	6120 North Hoyne Avenue -- Disabled Parking Permit Number 76685;
41	6740 North Octavia Avenue -- Disabled Parking Permit Number 75535;
41	6576 North Oconto Avenue -- Disabled Parking Permit Number 80012;
41	5723 North Northcott Avenue -- Disabled Parking Permit Number 67961;
41	6515 North Normandy Avenue -- Disabled Parking Permit Number 80010;
46	852 West Sunnyside Avenue -- Disabled Parking Permit Number 76692;
46	4250 North Marine Drive (install signs at 4272 North Marine Drive) Disabled Parking Permit Number 79712;
47	3533 North Hoyne Avenue -- Disabled Parking Permit Number 78359;
49	6821 North Ashland Boulevard -- Disabled Parking Permit Number 77121;
50	2303 West Rosemont Avenue -- Disabled Parking Permit Number 74042.

Amendment Of Parking Prohibition At All Times:

Ward	Location And Permit Number:
10	Removal of Disabled Parking Permit Number 10245 located at 11309 South Avenue L;

Ward	Location And Permit Number:
11	Removal of Disabled Parking Permit Number 69606 located at 3356 South Emerald Avenue;
13	Removal of Disabled Parking Permit Number 41477 located at 5524 West 64th Street;
14	Removal of Disabled Parking Permit Number 48777 located at 4805 South Avers Avenue;
16	Removal of Disabled Parking Permit Number 10127 located at 5536 South Carpenter Street;
16	Removal of Disabled Parking Permit Number 10683 located at 5528 South Carpenter Street;
16	Removal of Disabled Parking Permit Number 15438 located at 5237 South Racine Avenue;
16	Removal of Disabled Parking Permit Number 28124 located at 5815 South Maplewood Avenue;
22	Removal of Disabled Parking Permit Number 42688 located at 2451 South Millard Avenue;
23	Removal of Disabled Parking Permit Number 5665 located at 5204 South Keating Avenue;
23	Removal of Disabled Parking Permit Number 77055 located at 4953 South Laporte Avenue;
29	Removal of Disabled Parking Permit Number 67503 located at 5934 West Race Avenue;
30	Removal of Disabled Parking Permit Number 55387 located at 3514 North Lowell Avenue;
35	Removal of Disabled Parking Permit Number 67059 located at 2837 North Spaulding Avenue;
35	Removal of Disabled Parking Permit Number 69413 located at 3722 West Lyndale Street;
37	Removal of Disabled Parking Permit Number 72453 located at 2223 North Menard Avenue;

Ward	Location And Permit Number:
37	Removal of Disabled Parking Permit Number 20812 located at 2216 North Laramie Avenue;
37	Removal of Disabled Parking Permit Number 67550 located at 1540 North Lorel Avenue;
46	Removal of Disabled Parking Permit Number 51663 located at 562 West Stratford Place;
50	Removal of Disabled Parking Permit Number 70920 located at 6136 North Mozart Street;
50	Removal of Disabled Parking Permit Number 71742 located at 2740 West Rosemont Avenue;
50	Removal of Disabled Parking Permit Number 73486 located at 6323 North Albany Avenue;
50	Removal of Disabled Parking Permit Number 64875 located at 6325 North Mozart Street.

SECTION 2. This ordinance shall take effect and be in force hereinafter its passage and publication.

Establishment And Amendment Of Parking Limitation During Specified Hours.
[SO2011-9735]

Be It Ordained by the City Council of the City of Chicago:

SECTION 1. Pursuant to Title 9, Chapter 64, Section 080 of the Municipal Code of Chicago, the operator of a vehicle shall not park such vehicle upon the following public way in the areas indicated during the hours specified:

Establishment Of Parking Limitations During Specified Hours:

Ward	Location
27	North Milwaukee Avenue (north side) from a point 77 feet west of North Halsted Street to a point 35 feet west thereof -- no parking cab stand -- all times -- (11-03712881).

Amendment Of Parking Limitation During Specified Hours:

Ward	Location
49	Repeal ordinance passed April 24, 1958 (*Journal of the Proceedings of the City Council of the City of Chicago*, page 7601), which reads: "West Jarvis Avenue (both sides) from North Ashland Avenue to North Paulina Street -- two hour parking -- 8:00 A.M. to 6:00 P.M. -- except Saturdays, Sundays and holidays (11-04005719)."

SECTION 2. This ordinance shall take effect and be in force hereinafter its passage and publication.

Designation Of Residential Permit Parking Zones.

[SO2011-10256]

Be It Ordained by the City Council of the City of Chicago:

SECTION 1. Pursuant to Title 9, Chapter 64, Section 090 of the Municipal Code of Chicago, portions of the below named streets are hereby designated as residential permit parking zones, for the following locations:

Ward	Location
27	Residential Permit Parking Zone 1639 -- Sunday through Saturday -- all times -- West Walton Street (both sides) from 5900 west to 5969 west;
30	Residential Permit Parking Zone 635 -- Sunday through Saturday -- 6:00 P.M. to 6:00 A.M. -- 3216 to 3257 North Hamlin Avenue, from West Belmont Avenue to West School Street;
31	5105 through 5145 West Altgeld Street (from the first alley to east of North Laramie Avenue) Residential Permit Parking Zone 1661 -- all times -- all days -- not recommended.

SECTION 2. This ordinance shall take effect and be in force hereinafter its passage and publication.

Designation Of Industrial Permit Parking Zone.

[SO2011-9736]

Be It Ordained by the City Council of the City of Chicago:

SECTION 1. Pursuant to Title 9, Chapter 64, Section 090 of the Municipal Code of Chicago, portions of the below named streets are hereby designated as industrial permit parking zones, for the following locations:

Ward	Location
2	600 and 700 blocks of South Desplaines Street -- removal of Industrial Permit Parking Zone 26.

SECTION 2. This ordinance shall take effect and be in force hereinafter its passage and publication.

ESTABLISHMENT AND AMENDMENT OF TRAFFIC LANE TOW-AWAY ZONES.

[SO2011-9730]

The Committee on Pedestrian and Traffic Safety submitted the following report:

CHICAGO, December 14, 2011.

To the President and Members of the City Council:

Your Committee on Pedestrian and Traffic Safety, to which was referred proposed ordinances to establish and amend traffic tow-away zones on portions of sundry streets, begs leave to recommend that Your Honorable Body do *Pass* the proposed substitute ordinance submitted herewith.

This recommendation was concurred in by all members of the Committee present, with no dissenting votes.

Respectfully submitted,

(Signed) MARGARET LAURINO,
Chairman.

On motion of Alderman Laurino, the said proposed substitute ordinance transmitted with the foregoing committee report was *Passed* by yeas and nays as follows:

Yeas -- Aldermen Moreno, Fioretti, Dowell, Burns, Hairston, Sawyer, Jackson, Harris, Beale, Pope, Balcer, Cárdenas, Quinn, Burke, Foulkes, Thompson, Thomas, Lane, O'Shea, Cochran, Brookins, Muñoz, Zalewski, Chandler, Solis, Maldonado, Burnett, Ervin, Reboyras, Suarez, Waguespack, Mell, Austin, Colón, Sposato, Mitts, Cullerton, Laurino, P. O'Connor, M. O'Connor, Reilly, Smith, Tunney, Arena, Cappleman, Pawar, Osterman, Moore, Silverstein -- 49.

Nays -- None.

Alderman Pope moved to reconsider the foregoing vote. The motion was lost.

The following is said ordinance as passed:

Be It Ordained by the City Council of the City of Chicago:

SECTION 1. Pursuant to Title 9, Chapter 64 of the Municipal Code of Chicago, the following locations are hereby designated as traffic lane tow-away zones, between the limits and during the times specified, standing or parking of any vehicle shall be considered a definite hazard to the normal movement of traffic:

Establishment Of Traffic Lane Tow-Away Zones:

Ward	Location
1	West Blackhawk Street (north side) from a point 30 feet east of North Ashland Avenue to a point 25 feet east thereof -- 15 minute standing zone -- use flashing lights -- tow-away zone after 15 minutes -- 11:00 A.M. to 12:00 A.M. -- Monday through Sunday (11-03702070);

Ward	Location
1	West Pierce Avenue (north side) from a point 20 feet west of North Damen Avenue to a point 25 feet west thereof -- 15 minute standing zone -- use flashing lights -- tow-away zone after 15 minutes -- 10:00 A.M. to 11:00 P.M. -- all days (11-03701505);
1	North Damen Avenue (west side) from a point 20 feet south of West Lee Place to a point 30 feet south thereof -- 30 minute standing zone -- use flashing lights -- tow-away zone after 30 minutes -- 9:00 A.M. to 9:00 P.M. -- Monday through Friday and 9:00 A.M. to 6:00 P.M. -- Saturdays (11-04014595);
1	North Elston Avenue (east side) from a point 175 feet north of West Wellington Avenue to a point 40 feet north thereof -- 15 minute standing zone -- use flashing lights -- tow-away zone after 15 minutes -- 8:00 A.M. to 6:00 P.M. -- Monday through Saturday (11-03702095);
1	North Wood Street (west side) from a point 35 feet south of West North Avenue to a point 25 feet south thereof -- 15 minute standing zone -- use flashing lights -- tow-away zone after 15 minutes -- 7:00 A.M. to 10:00 A.M. (11-03666812);
3	South Princeton Avenue (west side) from a point 25 feet south of West 47th Street to a point 25 feet south thereof -- 30 minute standing zone -- use flashing lights -- 8:00 A.M. to 7:00 P.M. (11-04101905);
11	South Shields Avenue (west side) from a point 20 feet north of West 32nd Street to a point 72 feet north thereof -- 15 minute standing zone -- 7:00 A.M. to 8:30 P.M. -- Monday through Saturday (11-03729053);
26	North Washtenaw Avenue (west side) from a point 148 feet north of West Division Street to a point 40 feet north thereof -- 15 minute standing zone -- use flashing lights -- tow-away zone -- 8:30 A.M. to 9:00 P.M. -- Monday through Saturday (11-03712380);
26	West Fullerton Avenue (south side) from a point 223 feet west of North Albany Avenue to a point 147 feet west thereof -- 15 minute standing zone -- use flashing lights -- tow-away zone after 15 minutes -- 5:00 A.M. to 12:00 A.M. -- Monday through Saturday (11-03709540);
37	North Menard Avenue (west side) from a point 35 feet north of West Grand Avenue to a point 63 feet north thereof -- 30 minute standing zone -- use flashing lights -- tow-away zone after 30 minutes -- 7:00 A.M. to 9:00 P.M. -- all days (11-03716192);

Amendment Of Traffic Lane Tow-Away Zone:

Ward	Location
45	Repeal ordinance passed July 6, 2011 (*Journal of the Proceedings of the City Council of the City of Chicago*, page 3058), which reads: "4500 block of West Sunnyside Avenue (north side) from North Kilbourn Avenue to North Kenton Avenue -- no parking tow-away zone -- 8:00 A.M. to 10:00 P.M. -- Monday through Friday" by striking the above (11-04005660);
49	Repeal ordinance passed July 30, 2008 (*Journal of the Proceedings of the City Council of the City of Chicago,* page 34921), which reads: "West Touhy Avenue (north side) from a point 80 feet east of North Western Avenue to a point 25 feet east thereof -- 15 minute standing zone -- use flashing lights -- tow-away zone after 15 minutes -- 8:00 A.M. to 10:00 P.M." (11-04006490).

SECTION 2. This ordinance shall take effect and be in force hereinafter its passage and publication.

INSTALLATION AND AMENDMENT OF TRAFFIC WARNING SIGNS.

The Committee on Pedestrian and Traffic Safety submitted the following report:

CHICAGO, December 14, 2011.

To the President and Members of the City Council:

Your Committee on Pedestrian and Traffic Safety, to which was referred proposed orders to erect and amend traffic warning signs and signals, begs leave to recommend that Your Honorable Body do *Pass* the proposed substitute ordinance and order submitted herewith.

This recommendation was concurred in by all members of the Committee present, with no dissenting votes.

Respectfully submitted,

(Signed) MARGARET LAURINO,
Chairman.

On motion of Alderman Laurino, the said proposed substitute ordinance and order transmitted with the foregoing committee report were *Passed* by yeas and nays as follows:

Yeas -- Aldermen Moreno, Fioretti, Dowell, Burns, Hairston, Sawyer, Jackson, Harris, Beale, Pope, Balcer, Cárdenas, Quinn, Burke, Foulkes, Thompson, Thomas, Lane, O'Shea, Cochran, Brookins, Muñoz, Zalewski, Chandler, Solis, Maldonado, Burnett, Ervin, Reboyras, Suarez, Waguespack, Mell, Austin, Colón, Sposato, Mitts, Cullerton, Laurino, P. O'Connor, M. O'Connor, Reilly, Smith, Tunney, Arena, Cappleman, Pawar, Osterman, Moore, Silverstein -- 49.

Nays -- None.

Alderman Pope moved to reconsider the foregoing vote. The motion was lost.

The following are said ordinance and order as passed (the italic heading in each case not being a part of the ordinance or order):

Erection And Amendment Of Traffic Warning Signs.

[SOr2011-1137]

Ordered, That the Commissioner of Transportation is hereby authorized and directed to erect traffic warning signs on the following streets of the types specified:

Erection Of Traffic Warning Signs.

Ward	Location
34	"All-Way Stop", stopping all approaches at West 108th Street and South Emerald Avenue (10-01946603);
34	"All-Way Stop", stopping all approaches at South Lowe Avenue and West 118th Street (11-04032995).

Amendment Of Traffic Warning Signs.

Ward	Location
47	Repeal ordinance passed December 14, 2008 (*Journal of the Proceedings of the City Council of the City of Chicago*, page 51377), which reads: "West Berteau Avenue and North Honore Street -- 'Two-Way Stop', stopping West Berteau Avenue for North Honore Street" (11-04009778).

SECTION 2. This order shall take effect and be in force hereinafter its passage and publication.

Miscellaneous Signs.

[SO2011-9734]

Be It Ordained by the City Council of the City of Chicago:

SECTION 1. That the Commissioner of Transportation is hereby authorized and directed to install "no peddling" sign at the below listed locations:

Ward	Location
38	North Laramie Avenue (west side) from West Warwick Avenue to West Grace Street; West Grace Street (south side) from North Laramie Avenue to North Lockwood Avenue; North Lockwood Avenue (east side) from West Grace Street to West Warwick Avenue; and West Warwick Avenue (north side) from North Lockwood Avenue to North Laramie Street -- "no peddling" (11-04091815).

SECTION 2. This ordinance shall take effect and be in force hereinafter its passage and publication.

Failed To Pass -- VARIOUS TRAFFIC REGULATIONS, TRAFFIC SIGNS, ET CETERA.
(Adverse Committee Recommendations)

[SO2011-9738]

The Committee on Pedestrian and Traffic Safety submitted a report recommending that the City Council do not pass sundry proposed ordinances and proposed order (transmitted with the committee report) relating to traffic regulations, traffic signs, et cetera.

Alderman Laurino moved to *Concur In* the committee's recommendation. The question in reference to each proposed ordinance or proposed order thereupon became: *"Shall the proposed ordinances or proposed order pass, notwithstanding the committee's adverse recommendation?"* and the several questions being so put, each of the said proposed ordinances and proposed order *Failed to Pass* by yeas and nays as follows:

Yeas -- None.

Nays -- Aldermen Moreno, Fioretti, Dowell, Burns, Hairston, Sawyer, Jackson, Harris, Beale, Pope, Balcer, Cárdenas, Quinn, Burke, Foulkes, Thompson, Thomas, Lane, O'Shea, Cochran, Brookins, Muñoz, Zalewski, Chandler, Solis, Maldonado, Burnett, Ervin, Reboyras, Suarez, Waguespack, Mell, Austin, Colón, Sposato, Mitts, Cullerton, Laurino, P. O'Connor, M. O'Connor, Reilly, Smith, Tunney, Arena, Cappleman, Pawar, Osterman, Moore, Silverstein -- 49.

Alderman Pope moved to reconsider the foregoing vote. The motion was lost.

The committee report listing said ordinances and order which failed to pass reads as follows:

CHICAGO, December 14, 2011.

To the President and Members of the City Council:

Your Committee on Traffic Control and Safety begs leave to recommend that Your Honorable Body *Do Not Pass* the sundry proposed ordinances and order submitted herewith which were referred to the Committee concerning traffic regulations and traffic signs, et cetera, as follows:

Parking Prohibition At All Times -- Disabled:

Ward	Location
8	8134 South Ingleside Avenue -- Disabled Parking Permit Number 79343. Duplicate. Original ordinance passed November 2, 2011.
8	7527 South Clyde Avenue -- Disabled Parking Permit Number 77495. Duplicate. Original ordinance passed March 9, 2011.
8	7216 South East End Avenue -- Disabled Parking Permit Number 50187. Duplicate. Original ordinance passed July 6, 2011.
8	8040 South Merrill Avenue -- Disabled Parking Permit Number 64570. Duplicate. Original ordinance passed July 6, 2011.
8	8316 South Luella Avenue -- Disabled Parking Permit Number 65900. Duplicate. Original ordinance passed July 6, 2011.

Ward	Location
8	8331 South Paxton Avenue -- Disabled Parking Permit Number 68100. Duplicate. Original ordinance passed July 6, 2011.
8	8143 South Kenwood Avenue -- Disabled Parking Permit Number 70822. Duplicate. Original ordinance passed July 6, 2011.
8	9231 South University Avenue -- Disabled Parking Permit Number 72231. Duplicate. Original ordinance passed July 6, 2011.
8	8153 South Kenwood Avenue -- Disabled Parking Permit Number 72535. Duplicate. Original ordinance passed July 6, 2011.
8	7421 South Euclid Avenue (signs to be installed at 7411 South Baldwin Avenue) -- Disabled Parking Permit Number 72536. Duplicate. Original ordinance passed July 6, 2011.
8	1103 East 93rd Street -- Disabled Parking Permit Number 73333. Duplicate. Original ordinance passed July 6, 2011.
8	8807 South Clyde Avenue -- Disabled Parking Permit Number 77463. Duplicate. Original ordinance passed July 6, 2011.
24	3210½ West Douglas Boulevard -- Disabled Parking Permit Number 80256. Duplicate. Original ordinance passed November 16, 2011.
24	1449 South Kedvale Avenue -- Disabled Parking Permit Number 80257. Duplicate. Original ordinance passed November 16, 2011.
27	825 North Springfield Avenue -- Disabled Parking Permit Number 78998. Duplicate. Original ordinance introduced November 2, 2011.
38	6043 West Giddings Street -- Disabled Parking Permit Number 75142. Duplicate. Original ordinance passed November 16, 2011.
50	6239 North Lawndale Avenue -- Disabled Parking Permit Number 80217. Duplicate. Original ordinance passed November 16, 2011.

Amend Parking Prohibition At All Times -- Disabled:

Ward	Location
23	Removal of Disabled Parking Permit Number 77055 located at 4953 South Laporte Avenue. Duplicate ordinance. Original will pass December 14, 2011.

Ward	Location
42	Removal of Disabled Parking Permit Number 6444 located at 1326 North State Parkway. Permit number does not match address in canvass.

Loading Zones:

Ward	Location
24	2134 South Troy Street -- no parking loading zone -- all times. Request withdrawn by requester (11-03709395).
25	1301 South Halsted Street -- loading zone -- 8:00 A.M. to 12:00 A.M. -- all days. Duplicate. Original ordinance passed November 2, 2011.
48	4821 North Broadway -- 15 minute loading zone -- use flashing lights -- tow-away zone -- Monday through Saturday -- 9:00 A.M. to 6:00 P.M.. This location falls within a taxi stand (11-03716467).

Amendment Of Loading Zones:

Ward	Location
25	1902 South Laflin Street -- amend no parking at all times, strike: "South Laflin Street at 1902 [loading zone]". Request withdrawn by Alderman (11-02999375).
31	2801 North Tripp Avenue. Repeal no parking loading zone. Duplicate. Original ordinance passed July 6, 2011 (11-04013353).

Tow-Away Zones:

Ward	Location
11	3465 South Morgan Street; South Morgan Street (east side) from a point 20 feet north of West 35th Street to a point 25 feet north thereof -- 15 minute standing zone -- 6:00 A.M. to 8:00 P.M. -- all days. Request withdrawn by requester.

Ward	Location
23	Repeal ordinance previously passed for installation of no parking signs -- 8:00 A.M. to 10:00 A.M. on South Melvina Avenue from West Archer Avenue to the first alley north thereof (both sides). Request withdrawn by Alderman.
34	West 123rd Street from South Justine Street to South Ashland Avenue -- no parking tow-away zone -- all times. Duplicate. Original ordinance passed November 2, 2011.
34	West Asher Street (both sides) from South Justine Street to South Ashland Avenue -- no parking tow-away zone -- all times. Duplicate. Original ordinance passed November 2, 2011.

Parking Limitation During Specific Hours:

Ward	Location
13	West 62nd Street, beginning at South Central Avenue to the mouth of the alley in the direction of South Parkside Avenue. Removal of two hour parking -- 9:00 A.M. to 9:00 P.M.. No city council action necessary. Signs will be removed (11-04014455).

Traffic Warning Signs/Signals:

Ward	Location
19	Intersection of West 115th Street and South Homewood Avenue -- stopping east and west bound traffic on West 115th Street -- "Stop" sign. CDOT conducted traffic study at the intersection and has offered alternative recommendations to improve pedestrian safety (11-03709341).
24	West Grenshaw Street at the intersection of South Pulaski Road -- stopping eastbound and westbound traffic -- "Two-Way Stop" sign. Alderman's office has been notified (11-04113768).

Miscellaneous Signs:

Ward	Location
41	West Foster Avenue (north side) from North Rutherford Avenue to North Oak Park Avenue -- "Faculty Parking Only -- 8:00 A.M. To 5:00 P.M. -- Monday Through Friday". Duplicate of O2011-9436 introduced on November 9, 2011.
41	West Berwyn Avenue (south side) from North Rutherford Avenue to North Oak Park Avenue -- "Faculty Parking Only -- 8:00 A.M. To 5:00 P.M. -- Monday Through Friday". Duplicate of O2011-9536 which was introduced November 9, 2011.

These *Do Not Pass* recommendations were *Concurred In* by all members of the Committee present, with no dissenting votes.

Respectfully submitted,

(Signed) MARGARET LAURINO,
Chairman.

COMMITTEE ON PUBLIC SAFETY.

AMENDMENT OF CHAPTER 1-4 OF MUNICIPAL CODE BY ADDING NEW SECTION 1-4-121 AND MODIFYING CHAPTERS 8-4, 8-20 AND 8-24 TO AUTHORIZE ENHANCED FINES FOR VIOLATIONS OF SCHOOL AND PARK SAFETY ZONE PROVISIONS.

[SO2011-5563]

The Committee on Public Safety submitted the following report:

CHICAGO, December 14, 2011.

To the President and Members of the City Council:

Your Committee on Public Safety begs leave to report and recommend that Your Honorable

Body *Pass* the proposed substitute ordinance transmitted herewith amending Title 1 of the Municipal Code by inserting a new Section 1-4-121 concerning School and Park Safety Zones.

This recommendation was concurred in unanimously by a viva voce vote of the members of the Committee, with no dissenting vote.

Respectfully submitted,

(Signed) JAMES A. BALCER,
Chairman.

On motion of Alderman Balcer, the said proposed substitute ordinance transmitted with the foregoing committee report was *Passed* by yeas and nays as follows:

Yeas -- Aldermen Moreno, Fioretti, Dowell, Burns, Hairston, Sawyer, Jackson, Harris, Beale, Pope, Balcer, Cárdenas, Quinn, Burke, Foulkes, Thompson, Thomas, Lane, O'Shea, Cochran, Brookins, Muñoz, Zalewski, Chandler, Solis, Maldonado, Burnett, Ervin, Reboyras, Suarez, Waguespack, Mell, Austin, Colón, Sposato, Mitts, Cullerton, Laurino, P. O'Connor, M. O'Connor, Reilly, Smith, Tunney, Arena, Cappleman, Pawar, Osterman, Moore, Silverstein -- 49.

Nays -- None.

Alderman Pope moved to reconsider the foregoing vote. The motion was lost.

The following is said ordinance as passed:

Be It Ordained by the City Council of the City of Chicago:

SECTION 1. Title 1 of the Municipal Code of the City of Chicago is hereby amended by inserting a new Section 1-4-121, as follows:

1-4-121 School And Park Safety Zones -- Enhanced Fine Authorized When.

(a) In addition to any other penalty provided by law, and notwithstanding anything to the contrary in this Code, if (1) a person is convicted or found liable of any violation or offense set forth in subsection (b) of this section, and (2) such violation or offense, or any element thereof, occurs on school property or park property, or within 500 feet of the property line of any school property or park property, the person convicted or found liable for such violation or offense shall be subject to an additional fine of $3,000.00 for such violation or offense.

(b) The additional fine authorized under subsection (a) of this section shall apply to the following violations or offenses:

(1) gang loitering within the meaning of Section 8-4-015;

(2) narcotics-related loitering within the meaning of Section 8-4-017; or

(3) firearms, weapons or related offenses in violation of any provision of Article II of Chapter 8-20 or any provision of Chapter 8-24 of this Code.

(c) As used in this section:

"Additional fine" means an enhanced fine in excess of the fine currently authorized or required by the Code for a particular violation or offense.

"Park" means any property, including, but not limited to, any land, playground, recreational facility or public field, that is operated by or is under the ownership or control of the Chicago Park District.

"School" means any elementary school or high school.

(d) Nothing in this section shall be construed to establish a presumption or basis for not imposing any term of imprisonment, community service, fine or other penalty authorized or required to be imposed under this Code.

SECTION 2. Section 8-4-015 of the Municipal Code of Chicago is hereby amended by inserting the language underscored, as follows:

8-4-015 Gang Loitering.

(Omitted text is unaffected by this ordinance.)

(e) Any person who fails to obey promptly an order issued under subsection (a), or who engages in further gang loitering within sight or hearing of the place at which such an order was issued during the eight-hour period following the time the order was issued, is subject to a fine of not less than $100.00 and not more than $500.00 for each offense, or imprisonment for not more than six months for each offense, or both. A second or subsequent offense shall be punishable by a mandatory minimum sentence of not less than five days imprisonment.

In addition to or instead of the above penalties, any person who violates this section may be required to perform up to 120 hours of community service pursuant to Section 1-4-120 of this Code. If any violation of this section, or any element of such violation, occurs on school property or park property, as defined in Section 1-4-121, or within 500 feet of the property line of any school property or park property, the additional fine set forth in Section 1-4-121 shall also apply.

(Omitted text is unaffected by this ordinance.)

SECTION 3. Section 8-4-017 of the Municipal Code of Chicago is hereby amended by inserting the language underscored, as follows:

8-4-017 Narcotics -- Related Loitering.

(Omitted text is unaffected by this ordinance.)

(d) Any person who fails to obey promptly an order issued under subsection (a), or who engages in further narcotics-related loitering within sight or hearing of the place at which such an order was issued during the eight-hour period following the time the order was issued, is subject to a fine of not less than $100.00 and not more than $500.00 for each offense, or imprisonment for not more than six months for each offense, or both. A second or subsequent offense shall be punishable by a mandatory minimum sentence of not less than five days imprisonment.

In addition to or instead of the above penalties, any person who violates this Section may be required to perform up to 120 hours of community service pursuant to Section 1-4-120 of this Code. If any violation of this section, or any element of such violation, occurs on school property or park property, as defined in Section 1-4-121, or within 500 feet of the property line of any school property or park property, the additional fine set forth in Section 1-4-121 shall also apply.

(Omitted text is unaffected by this ordinance.)

SECTION 4. Section 8-20-300 of the Municipal Code of Chicago is hereby amended by deleting the language stricken through and by inserting the language underscored, as follows:

8-20-300 Violation -- Penalty.

(Omitted text is unaffected by this ordinance.)

(d) In addition to any other fine or penalty provided in this chapter, if any violation of any provision of Article II of this chapter, or any element of such violation, occurs on school property or park property, as defined in Section 1-4-121, or within 500 feet of the property line of any school property or park property, the additional fine set forth in Section 1-4-121 shall also apply.

~~(d)~~(e) Upon the determination that a person has violated any provision of this chapter or any rule or regulation promulgated hereunder, the superintendent may institute an administrative adjudication proceeding with the department of administrative hearings by

forwarding a copy of a notice of violation or a notice of hearing, which has been properly served, to the department of administrative hearings.

SECTION 5. Section 8-24-060 of the Municipal Code of Chicago is hereby amended by inserting the language underscored, as follows:

8-24-060 Violation -- Penalty.

Any person violating any of the provisions of this chapter, where no other penalty is specifically provided, shall be fined not more than $200.00 for each offense. In addition to any other fine or penalty provided in this chapter, if any violation of any provision of this chapter, or any element of such violation, occurs on school property or park property, as defined in Section 1-4-121, or within 500 feet of the property line of any school property or park property, the additional fine set forth in Section 1-4-121 shall also apply.

SECTION 6. This ordinance shall take full force and effect upon its passage and approval.

COMMITTEE ON SPECIAL EVENTS, CULTURAL AFFAIRS AND RECREATION.

CITY-SPONSORED SPECIAL EVENTS DURING YEAR 2012.

[O2011-9685]

The Committee on Special Events, Cultural Affairs and Recreation submitted the following report:

CHICAGO, December 14, 2011.

To the President and Members of the City Council:

Your Committee on Special Events, Cultural Affairs and Recreation, having had under consideration the 2012 Special Events Ordinance, begs leave to recommend that Your Honorable Body do *Pass* the proposed ordinance which was submitted on December 6, 2011 at the Committee on Special Events, Cultural Affairs and Recreation meeting.

This recommendation was concurred in by all members of the Committee present, with no dissenting vote.

Respectfully submitted,

(Signed) WALTER BURNETT, JR.,
Chairman.

On motion of Alderman Burnett, the said proposed ordinance transmitted with the foregoing committee report was *Passed* by yeas and nays as follows:

Yeas -- Aldermen Moreno, Fioretti, Dowell, Burns, Hairston, Sawyer, Jackson, Harris, Beale, Pope, Balcer, Cárdenas, Quinn, Burke, Foulkes, Thompson, Thomas, Lane, O'Shea, Cochran, Brookins, Muñoz, Zalewski, Chandler, Solis, Maldonado, Burnett, Ervin, Reboyras, Suarez, Waguespack, Mell, Austin, Colón, Sposato, Mitts, Cullerton, Laurino, P. O'Connor, M. O'Connor, Reilly, Smith, Tunney, Arena, Cappleman, Pawar, Osterman, Moore, Silverstein -- 49.

Nays -- None.

Alderman Pope moved to reconsider the foregoing vote. The motion was lost.

The following is said ordinance as passed:

WHEREAS, The City of Chicago (the "City") is a home rule unit of government as defined in Section 6(a), Article VII of the 1970 Constitution of the State of Illinois and, as such, may exercise any power and perform any function pertaining to its government and affairs; and

WHEREAS, The City, through the Department of Cultural Affairs and Special Events ("DCASE"), sponsors and conducts unparalleled exhibits, programs, festivals and cultural and entertainment events as further described by this ordinance (collectively "Events") in City facilities managed by DCASE and other City departments and throughout the City's streets, parks and neighborhoods; and

WHEREAS, The Events promote the public interest by providing vital recreation for the citizens of the City and from around the world, enhancing the cultural life of the City, and bringing together large numbers of people from every segment of society to meet and share in common social experiences in celebration of the City; and

WHEREAS, The City Council wishes to confer contracting authority on the Commissioner for other functions important to the functioning of DCASE, including the operation of retail shops at DCASE's facilities, and the authority to buy, maintain, and restore art, all as specified in this ordinance; and

WHEREAS, The Chicago Park District (the "Park District") is a body politic and corporate and a unit of local government under Article VII, Section 1 of the 1970 Constitution of the State of Illinois; and

WHEREAS, The Park District sponsored, produced and hosted the 2011 Taste of Chicago (the "2011 Taste") from June 24, 2011 through July 3, 2011 in Grant Park; and

WHEREAS, The City, acting through its Mayor's Office of Special Events ("MOSE"), now known as DCASE, previously entered into a sponsorship agreement for the 2011 Taste (and other events) dated March 22, 2010 (the "Illinois Lottery 2011 Taste Sponsorship Agreement") with the State of Illinois, Department of Revenue, for the benefit of the Illinois Lottery (the "Illinois Lottery"); and

WHEREAS, The City, acting through MOSE, also previously entered into a sponsorship agreement for the 2011 Taste dated February 11, 2010 (the "Humana 2011 Taste Sponsorship Agreement", and, together with the Illinois Lottery Sponsorship Agreement, the "2011 Taste Sponsorship Agreement") with Humana, Inc. ("Humana", and, together with the Illinois Lottery, the "2011 Taste Sponsor"); and

WHEREAS, Pursuant to the 2011 Taste Sponsorship Agreement, the 2011 Taste Sponsor paid the City $165,500 in connection with the 2011 Taste (the "2011 Taste Sponsorship Fee"); and

WHEREAS, The Park District performed the City's obligations to the 2011 Taste Sponsor with respect to the 2011 Taste set forth in Exhibit B to the 2011 Taste Sponsorship Agreement; and

WHEREAS, The City now desires to pay the 2011 Taste Sponsorship Fee to the Park District; now, therefore,

Be It Ordained by the City Council of the City of Chicago:

SECTION 1. The above recitals are made a part of this ordinance as though fully set forth here.

SECTION 2. DCASE is authorized to sponsor and produce the Events set forth in Exhibit A attached to this ordinance. Subject to the availability of funds, DCASE may add additional programs, exhibits, festivals, cultural and/or entertainment events to Exhibit A.

SECTION 3. Those revenues that the Events may generate in 2012 in excess of revenues that may have been appropriated in the 2012 Annual Appropriation Ordinance, as well as all City revenues collected in connection with concession agreements entered pursuant to this ordinance, must be deposited into Fund Number 355, and are subject to appropriation. All agreements authorized in this ordinance must be made subject to the availability of funds.

SECTION 4. DCASE is authorized to operate concessions at the Events, including through third parties, selling items of interest to the public.

SECTION 5. DCASE is authorized to impose application fees and/or registration fees in connection with certain Events, as follows: (i) Race to Taste (the "Race") --- an application fee of up to Thirty-five and no/100 Dollars ($35.00) on all participants in the Race; (ii) online talent submissions to perform at Events -- a fee of not more than Ten and no/100 Dollars ($10.00); and (iii) any other Event where, based on the location of the Event, the estimated number of participants in the Event, the duration of the Event or any other relevant factor set forth in duly promulgated rules and regulations, DCASE determines that an application fee and/or registration fee is required for such Event. Provided, however, that if an application fee and/or registration fee is assessed under this item (iii), such fee shall not exceed $100.00 and shall be reasonably related to the costs incurred by DCASE in connection with the administration of such Event. Any balance remaining from the application fees and/or registration fees after payment of the costs of the respective Event must be applied to the costs incurred by the City with respect to various other Events.

SECTION 6. DCASE must impose a service charge of $2.00 on the purchase of each strip, sheet or other group of twelve (12) coupons redeemable for food and beverage at Taste of Chicago, Chicago Blues Festival, Chicago Jazz Festival and Gospel Music Festival. Ticket surcharge will cover the City's costs for these Events, which include, without limitation: security; entertainment; programming; production and marketing; maintenance operation; restroom facilities; inclusion of dining areas and picnic tables; and public relations efforts regionally, nationally and internationally. Any balance remaining from the service charge revenues after payment of these costs must be applied to the costs incurred by the City with respect to various other Events.

SECTION 7. On behalf of the City, DCASE may donate the amount of one percent (1%) of the total ticket sales, less service charge revenues and sales tax, generated from Taste of Chicago for the relief of malnutrition to not-for-profit organizations and/or for job training in the culinary arts industry in the City as directed by the Commissioner in consultation with the Commissioner of the Department of Family and Support Services (the "DFSS Commissioner").

SECTION 8. The Commissioner is authorized to charge festival and event organizers for costs incurred by the City in connection with a Special Event, as such term is defined in Section 10-8-335(a)(1) of the Municipal Code of Chicago, or a Parade or Athletic Event, as such terms are defined in Section 10-8-330(a), or such other events for which the City provides special services of the type described in Section 10-8-335(a)(1)(B). The Commissioner is authorized to promulgate such rules and regulations, subject to the approval of the Corporation Counsel, as he or she determines are necessary or desirable for the implementation of this section by posting these at the DCASE main offices. The Commissioner is authorized to collect payments from festival and event organizers for such costs for deposit in Fund Number 355. The funds collected by the City pursuant to this section will be used only to reimburse various funds described in the 2012 Annual Appropriation Ordinance for the costs referenced above.

SECTION 9. DCASE is authorized from time to time to sell at auction or otherwise any excess quantities of events and sports banners, posters and related memorabilia. Any

balance remaining after applying the proceeds to the costs of the sales may be used to donate to not-for-profit organizations devoted to the relief of malnutrition in the City designated by the Commissioner in consultation with the DFSS Commissioner and to purchase holiday gifts and provide holiday entertainment for needy Chicago children.

SECTION 10. The Commissioner is authorized to enter into and execute agreements for a term of up to two (2) years with vendors and with contractors and professionals (consultants) for goods or services in connection with the Events, including but not limited to: souvenir vendors, art vendors, providers of amusement games and rides and for hospitality, supply of signage, protocol gift and floral services, maintenance services, security services, and fireworks for Events; provided, however, that the Commissioner or designees select the vendors, contractors and consultants by evaluating their qualifications and proposals submitted in response to publicly advertised solicitations. Public advertisements must consist of publishing an advertisement either in a newspaper of general circulation or on the City of Chicago website. When evaluating responses to a solicitation, the Commissioner will consider such facts as the firms' cost proposals, compliance with the requirements of the solicitation, qualifications to perform or provide the required service, experience in performing or providing the service, ability to exercise flexibility to meet the City's needs, ability to address issues relating to health, safety and sanitation, and other factors the Commissioner deems important for the successful operation of the Events. Agreements entered into under this section shall provide the City the right to terminate such agreements early, and may permit the extension of such agreements up to a maximum of two (2) years under terms and conditions consistent with the terms of the publicly advertised solicitation.

SECTION 11. (a) The Commissioner is authorized, after evaluation of qualifications and proposals submitted in response to a publicly advertised solicitation or otherwise publicly disseminated solicitation, such as the mailing of applications to qualified entities or posting on the City of Chicago website, as determined in the Commissioner's discretion, to enter into and execute agreements for one (1) year with food and beverage vendors. When evaluating responses to a solicitation, the Commissioner will consider such facts as the firm's cost proposals, compliance with the requirements of the solicitation, qualifications to perform or provide the required service, experience in performing or providing the service, ability to exercise flexibility to meet the City's needs, ability to address issues relating to health, safety and sanitation, and other factors the Commissioner deems important for the successful operation of the Events. All agreements entered into under this section shall provide the City the right to terminate such agreements early, and shall contain such terms and conditions as the Commissioner deems appropriate. Such terms may also require food and beverage vendors to tender security deposits or allow the Commissioner to collect liquidated damages to ensure compliance with rules and regulations that she may promulgate pertaining to food and beverage vendors.

(b) The Commissioner is authorized to enter into and execute agreements with (i) such persons (as that term is defined in Municipal Code Section 1-4-090) whom the Commissioner reasonably deems to be Renowned Food and Beverage Vendors (as defined below), (ii) persons who prepare and sell items at an Event based upon the recipes of and with the express written permission of a Renowned Food and Beverage Vendor, and (iii) food service

industry organizations representing Renowned Food and Beverage Vendors. "Renowned Food and Beverage Vendor" shall mean a person renowned for the degree of culinary expertise possessed by the person if an individual, or the head chef of the person, if an entity. Such food and beverage vending agreements will not be subject to the public solicitation requirement set forth in section (a) above.

SECTION 12. The Commissioner is authorized to enter into and execute agreements for up to two (2) years with one or more firms to design, assemble, install, transport, mount, erect, dismantle, refurbish, store or manage the storage of temporary displays, booths, or other event-related materials at Events or provide Event production, preparation, management, coordination or supervision, containing terms and conditions that the Commissioner deems appropriate, and to extend the terms of such agreements upon such terms as the Commissioner deems appropriate, for up to two (2) years.

SECTION 13. Except the caterer, performer, announcer and musician agreements authorized in Section 17, all agreements that the Commissioner is authorized to execute under this ordinance are subject to the approval of the Comptroller and the Corporation Counsel.

SECTION 14. The Commissioner is authorized to enter into and execute intergovernmental cooperation agreements to sponsor and/or produce the Events and with respect to the authority granted in Section 21(b) with terms and conditions that the Commissioner deems appropriate, including without limitation, those relating to exchange of any consideration, insurance and indemnification between the City and those governmental units. The intergovernmental cooperation agreements may be with any necessary or appropriate federal, state or local government unit, including, without limitation, the Chicago Park District with respect to the use of any Park District property and the United States Army Corps of Engineers with respect to the use of the Monroe Harbor Breakwater.

SECTION 15. The Commissioner is authorized to enter into and execute agreements with Sponsors of the Events or their agents, including, without limitation, commercial or other business sponsors and media sponsors, containing terms and conditions that the Commissioner deems appropriate, including allowing sponsors to promote, distribute samples of, or sell, food, goods and/or services, for up to three (3) years, and to extend the terms of such agreements for up to two (2) years, upon such terms as the Commissioner deems appropriate. For those sponsorship agreements in which the sponsor provides in-kind contributions, those in-kind contributions shall be used in connection with the Events. In those sponsorship agreements entered into directly with a sponsor, in which the sponsor's participation in the Event is limited solely to providing money to the City, and where the sponsor is only represented at the Event site by signage or where the sponsor is a governmental entity, the Commissioner may elect not to require the sponsor to indemnify the City. All sponsorship agreements shall provide the City the right to terminate such agreements early.

SECTION 16. The Commissioner is authorized to enter into and execute short term lease agreements with persons that are the lessors of the sites at which the Events may be held

containing terms and conditions that the Commissioner deems appropriate including, without limitation, those relating to exchange of any consideration, insurance and indemnification by the City to the lessors.

SECTION 17. The Commissioner is authorized to enter into and execute agreements for up to two (2) years to provide visual, performance or other artists, caterers, announcers, musicians, other entertainment and production or operations staff at the Events, containing terms and conditions that the Commissioner deems appropriate, and to extend the terms of such agreements upon such terms as the Commissioner deems appropriate, for up to two (2) years.

SECTION 18. The Commissioner is authorized to enter into and execute an agreement for a term of one (1) year with an entity selected by the Commissioner through a request for proposals issued pursuant to Section 10 hereof, for beverage and food management, which may include, without limitation, providing services such as ticket selling, purchasing supplies and renting equipment, at such Events as determined by the Commissioner, including, but not limited to, Events in Grant Park. The agreements will contain terms and conditions that the Commissioner deems appropriate, and may include, but not be limited to, the City's option to make advance payments to the contractor, as determined solely by the Commissioner. The Commissioner is authorized to extend the term of such agreement for up to two (2) years, upon such terms as he or she deems appropriate.

SECTION 19. The Commissioner is authorized to enter into contracts with providers of recreational inflatables, for a term not to exceed five years. Such contractors shall be selected pursuant to the process outlined for contracts in Section 10 hereof, and shall be on such terms and conditions as the Commissioner deems reasonable. The Commissioner is authorized to establish criteria for a grant program to communities for such recreational inflatables in rules and regulations, and to make grants of such recreational inflatables to such communities pursuant to the terms of such regulations.

SECTION 20. The Commissioner is authorized to enter into contracts with entities to operate retail shops in facilities managed by DCASE, including the Chicago Cultural Center Cafe, the Farmstand at 66 East Randolph Street, and the Gift Shop at the Chicago Cultural Center. Such contractors shall be selected pursuant to the process outlined for contracts in Section 10 hereof, and shall be on such terms and conditions as the Commissioner deems reasonable.

SECTION 21. (a) The Commissioner is authorized to enter into contracts with individuals or entities to produce (which shall include procuring temporary rights to, installing, and maintaining) temporary art exhibitions. "Temporary art exhibitions" shall mean an exhibition of "artwork", as defined in Chicago Municipal Code 2-92-080, that extends for a period of time not greater than 12 months. The Commissioner shall have the authority to establish selection guidelines for the temporary art exhibits, including determining whether any selection will be made by open competition, limited entry (invitational) or direct selection, and the authority to make final selection of the artwork to be exhibited; (b) The Commissioner is authorized to enter into contracts with individuals or entities to restore, install, and maintain artwork, in

furtherance of the Commissioner's powers and duties set forth in Chicago Municipal Code Section 2-92-140(f), and artwork of City sister agencies. The contracts for the restoration, installation and maintenance of the artwork shall be selected pursuant to the process outlined for contracts in Section 10 hereof; (c) All contracts described in this Section shall be on such terms and conditions as the Commissioner deems reasonable including, without limitation, those relating to provision of insurance and indemnification by the City to such contractors.

SECTION 22. The Commissioner is authorized to enter into contracts with entities to provide tourism services, including without limitation marketing and programming. Such contractors shall be selected pursuant to the process outlined in Section 10 hereof and shall be on such terms and conditions as the Commissioner deems reasonable.

SECTION 23. The Commissioner is authorized to execute other documents ancillary to the agreements described in this ordinance, including certifications and assurances, that are required in connection with the sponsorship and/or production of the Events.

SECTION 24. The Commissioner is authorized to enter into and execute agreements for up to three (3) years, for the production, distribution and sale of souvenir program books and other promotional materials, to be produced at no cost to the City, with terms and conditions that the Commissioner deems appropriate, and to extend the terms of such agreements upon such terms as the Commissioner deems appropriate, for up to two (2) years. These agreements may contain terms that permit the contractor to sell advertising within the souvenir program book, vend the souvenir program book and retain all or part of the proceeds from these activities. The agreement shall provide the City the right to terminate such agreement early.

SECTION 25. The Commissioner is authorized to enter into and execute an agreement for a term of up to two (2) years with a contractor to provide LED screen(s) and associated labor and equipment in connection with Events, and to extend the term of such agreement for up to two (2) years, upon such terms as the Commissioner deems appropriate. This agreement may contain terms that permit the contractor to sell advertising to third parties to be displayed on the LED screen (subject to prior approval by DCASE of the proposed advertising) during Events, and to retain all or part of the proceeds from the advertising. Any such agreement shall permit the City to terminate the agreement early and shall contain such other terms and conditions that the Commissioner deems appropriate.

SECTION 26. The Commissioner is authorized to enter into and execute agreements for a term of up to two (2) years with contractors to provide an advertising system with respect to portable toilets and/or refuse carts in connection with Events, and to extend the term of such agreements for up to two (2) years, upon such terms as the Commissioner deems appropriate. These agreements may contain terms that permit the contractor to sell advertising to third parties to be displayed using the system (subject to prior approval by Commissioner of the proposed advertising) during Events, and to retain all or part of the proceeds from the advertising. Any such agreement shall permit the City to terminate the agreement early and shall contain such other terms and conditions that the Commissioner deems appropriate.

SECTION 27. The Commissioner or his or her designee is authorized to take all actions and execute all such documents as are necessary to pay the 2011 Taste Sponsorship Fee to the Park District.

SECTION 28. The invalidity of any one or more phrases, sentences, clauses or sections contained in this ordinance does not affect the remaining portions of the ordinance.

SECTION 29. This ordinance takes effect immediately upon its passage and approval as provided by law.

Exhibit "A" referred to in this ordinance reads as follows:

Exhibit "A".

Events.

-- Air and Water Show

-- Chicago Blues Festival

-- Chicago Gospel Music Festival

-- Taste of Chicago (or other citywide food festivals)

-- Chicago Jazz Festival

-- World Music Festival

-- International Theater Festival

-- Chicago Summer Dance

-- Public Art Projects, including Percent for Art

-- Recreational Inflatables

-- Farmers Markets

-- Halloween Festivities and Display(s)

-- Maxwell Street Market Events

-- Extreme Sporting Events

-- Bike Chicago

-- Hosting National and International Touring Sports Events

-- Kids and Kites Festival

-- Co-sponsored Neighborhood Festivals

-- Parades

-- Mayoral Receptions

-- Holiday Decorating and Programming throughout Downtown Business District

-- Performances, programs, events and exhibitions in the Chicago Cultural Center, Millennium Park, Grant Park, Gallery 37 Center for the Arts, 72 East Randolph, Clarke House Museum and the Women's Park and Gardens, the City Gallery at the Historic Water Tower, the Water Works Visitor Information Center, Maxim's: The Nancy Goldberg International Center, Daley Center Plaza and other venues throughout the City

-- Citywide Seasonal or other Public, Cultural Memorial and Entertainment Events

-- Entertainment Events around the City's Waterways

-- Creative Chicago Expo

-- At Work Forums

-- Programs, Exhibitions and Seminars supporting Chicago's Creative Industries

-- Promotional/Preview Events in conjunction with Events listed in this Exhibit A

-- Sponsorship and Fund-raising Events to benefit the Department of Cultural Affairs and Special Events

---

GRANT AGREEMENT WITH NEIGHBORSPACE REGARDING PROVISION OF OPEN SPACE IMPACT FEE FUNDS FOR CONSTRUCTION AND MAINTENANCE OF PUBLIC PARK AT 1816 -- 1830 W. MONTEREY AVE.

[O2011-9596]

The Committee on Special Events, Cultural Affairs and Recreation submitted the following report:

CHICAGO, December 14, 2011.

To the President and Members of the City Council:

Your Committee on Special Events, Cultural Affairs and Recreation, having had under consideration an ordinance for the expenditure of open space impact fee funds for NeighborSpace, begs leave to recommend that Your Honorable Body do *Pass* the proposed ordinance which was submitted on December 6, 2011 at the Committee on Special Events, Cultural Affairs and Recreation meeting.

This recommendation was concurred in by all members of the Committee present, with no dissenting vote.

Respectfully submitted,

(Signed) WALTER BURNETT, JR.,
Chairman.

On motion of Alderman Burnett, the said proposed ordinance transmitted with the foregoing committee report was *Passed* by yeas and nays as follows:

Yeas -- Aldermen Moreno, Fioretti, Dowell, Burns, Hairston, Sawyer, Jackson, Harris, Beale, Pope, Balcer, Cárdenas, Quinn, Burke, Foulkes, Thompson, Thomas, Lane, O'Shea, Cochran, Brookins, Muñoz, Zalewski, Chandler, Solis, Maldonado, Burnett, Ervin, Reboyras, Suarez, Waguespack, Mell, Austin, Colón, Sposato, Mitts, Cullerton, Laurino, P. O'Connor, M. O'Connor, Reilly, Smith, Tunney, Arena, Cappleman, Pawar, Osterman, Moore, Silverstein -- 49.

Nays -- None.

Alderman Pope moved to reconsider the foregoing vote. The motion was lost.

The following is said ordinance as passed:

WHEREAS, The City of Chicago (the "City") is a home rule unit of government under Article VII, Section 6(a) of the Constitution of the State of Illinois and, as such, may exercise any power and perform any function pertaining to its government and affairs; and

WHEREAS, The City is authorized under its home rule powers to regulate the use and development of land; and

WHEREAS, It is a reasonable condition of development approval to ensure that adequate open space and recreational facilities exist within the City; and

WHEREAS, On April 1, 1998, the City Council adopted the Open Space Impact Fee Ordinance codified at Chapter 18 of Title 16 (the "Open Space Ordinance") of the Municipal Code of Chicago (the "Code") to address the need for additional public space and recreational facilities for the benefit of the residents of newly created residential developments in the City; and

WHEREAS, The Open Space Ordinance authorizes, among other things, the collection of fees from residential developments that create new dwelling units without contributing a proportionate share of open space and recreational facilities for the benefit of their residents as part of the overall development (the "Fee-Paying Developments"); and

WHEREAS, Pursuant to the Open Space Ordinance, the Department of Revenue ("DOR") has collected fees derived from the Fee-Paying Developments (the "Open Space Fees") and has deposited those fees in separate funds, each fund corresponding to the Community Area (as defined in the Open Space Ordinance), in which each of the Fee-Paying Developments is located and from which the Open Space Fees were collected; and

WHEREAS, The Open Space Ordinance requires that the Open Space Fees be used for open space acquisition or capital improvements, or both, which provide a direct and material benefit to the new development from which the fees are collected; and

WHEREAS, The Open Space Ordinance requires that the Open Space Fees be expended within the same or a contiguous Community Area from which they were collected after a legislative finding by the City Council that the expenditure of the Open Space Fees will directly and materially benefit the developments from which the Open Space Fees were collected; and

WHEREAS, The Department of Housing and Economic Development ("DHED") has determined that the certain Fee-Paying Developments built in the Community Area have deepened the already significant deficit of open space in that Community Area, which deficit was documented in the comprehensive plan entitled "The CitySpace Plan", adopted by the Chicago Plan Commission on September 11,1997 and adopted by the City Council on May 20, 1998; and

WHEREAS, NeighborSpace, an Illinois not-for-profit corporation ("NeighborSpace"), was created as a collaboration among the City, the Chicago Park District and the Forest Preserve District of Cook County, for the purposes of owning, leasing, managing, or holding easements to typically small, open spaces in the City for development and maintenance by neighborhood community and business groups since such open space projects can be more efficiently managed by local groups than by governmental agencies; and

WHEREAS, NeighborSpace has proposed the implementation of a project to create open spaces and recreational facilities as more fully described on Exhibit A (the "Project") for the benefit of the residents of the corresponding Community Area; and

WHEREAS, DHED wishes to make available to NeighborSpace proceeds from the Open Space Fees collected by DOR in the amount described on Exhibit A (the "Grant") for the purpose of partially funding the Project; and

WHEREAS, NeighborSpace has agreed to use the Grant to pay for acquisition costs or capital improvements, or both, relating to the Project subject to the terms and conditions specified in the grant agreement attached hereto as Exhibit B (the "Grant Agreement"); and

WHEREAS, DHED has determined that the use of the Open Space Fees to assist the Project will provide a direct and material benefit to each of the Fee-Paying Developments from which the Open Space Fees were collected in that the Open Space Fees used for the Project will come from the specific fund set up by DOR for the corresponding Community Area in which a Fee-Paying Development is located and from which the Open Space Fees were collected; and

WHEREAS, DHED has recommended that the City Council approve the use of the Open Space Fees for the Project; and

WHEREAS, DHED has recommended that the City Council make a finding that the expenditure of the Open Space Fees as described herein will directly and materially benefit the Fee-Paying Developments from which the Open Space Fees were collected; now, therefore,

Be It Ordained by the City Council of the City of Chicago:

SECTION 1. The above recitals are expressly incorporated in and made part of this ordinance as though fully set forth herein.

SECTION 2. The City Council hereby finds that the expenditure of the Open Space Fees as proposed on Exhibit A will directly and materially benefit the residents of those Fee-Paying Developments from which the Open Space Fees were collected and approves the use of the Open Space Fees for the Project.

SECTION 3. The Commissioner of DHED (the "Commissioner") and a designee of the Commissioner are each hereby authorized, subject to the approval of the Corporation Counsel, to enter into a Grant Agreement with NeighborSpace in connection with the Project, in substantially the form attached hereto as Exhibit B and to provide Open Space Fees proceeds to NeighborSpace in the amount listed on Exhibit A from the corresponding fund to pay for expenses permitted under the Open Space Ordinance.

SECTION 4. To the extent that any ordinance, resolution, rule, order or provision of the Code, or part thereof, is in conflict with the provisions of this ordinance, the provisions of this ordinance shall control. If any section, paragraph, clause or provision of this ordinance shall be held invalid, the invalidity of such section, paragraph, clause or provision shall not affect any other provisions of this ordinance.

SECTION 5. This ordinance shall be in full force and effect from and after the date of its passage.

Exhibits "A" and "B" referred to in this ordinance read as follows:

Exhibit "A".
(To Ordinance)

Project Description.

Edna White Garden

Address:	1816 -- 1830 West Monterey Avenue.
Community Area:	Morgan Park.
Description of Project:	Development and landscaping of Phase II of the Edna White Garden, including installation of pergola, plaza, benches and gateway planting.
Amount of Open Space Fees:	Not to exceed $70,000.

Exhibit "B".
(To Ordinance)

Form Of Grant Agreement
Between The City Of Chicago
And NeighborSpace.

This grant agreement (this "Agreement") is entered into as of _____, ____ (the "Closing Date") between the City of Chicago (the "City"), an Illinois municipal corporation, acting through its Department of Housing and Economic Development ("DHED"), and NeighborSpace, an Illinois not-for-profit corporation ("NeighborSpace"). NeighborSpace and the City are sometimes referred to herein as the "Parties".

Recitals.

Whereas, The Open Space Impact Fee Ordinance, Chapter 18 of Title 16 of the Municipal Code of Chicago (the "Code"), authorizes the collection of fees (the "Open Space Fees") as a condition of issuance of a building permit for proposed new dwelling units to ensure that

adequate open space and recreational facilities are available to serve residents of new developments in the City; and

Whereas, The Department of Revenue has collected Open Space Fees for new dwelling units built in the Community of Morgan Park (the "Open Space Fees Proceeds") and has deposited such Open Space Fees Proceeds in a separate fund identified by CAPS Code PS75 131 54 5075 2604; and

Whereas, NeighborSpace was created as a collaboration among the City, the Chicago Park District, an Illinois municipal corporation, and the Forest Preserve District of Cook County, an Illinois special district, for the purposes of owning, leasing, managing, or holding easements to typically small, open spaces in the City for development and maintenance by neighborhood community and business groups; and

Whereas, NeighborSpace wishes to build and maintain a park to benefit the residents of the Community of Morgan Park (the "Project") at 1816 -- 1830 West Monterey Avenue, Chicago, Illinois, as legally described in (Sub)Exhibit A hereto (the "Property"); and

Whereas, DHED desires to provide to NeighborSpace Open Space Fees in an amount not to exceed $70,000 (the "Grant") to undertake the Project; and

Whereas, On _____, the City Council of the City adopted an ordinance published in the *Journal of the Proceedings of the City Council of the City of Chicago* for said date at pages _____ to _____, finding, among other things, that the Project would provide a direct and material benefit to the residents of the new developments originating the Open Space Fees and authorizing the Grant subject to certain terms and conditions (the "Authorizing Ordinance"); and

Whereas, Under the terms and conditions hereof, the City agrees to make the Grant available to NeighborSpace; and

Whereas, The City and NeighborSpace have among their powers and authority to contract with each other to perform the undertakings described herein;

Now, Therefore, In consideration of the mutual covenants and agreements contained herein, the above recitals which are made a contractual part of this Agreement, and other good and valuable consideration the receipt and sufficiency of which are hereby acknowledged, the City and NeighborSpace agree as follows:

Section 1.

The Grant.

1.1

Subject to the provisions set forth in this Agreement, the City will disburse the Grant to pay or reimburse NeighborSpace for all or part of the cost of completing the Project after the City

has reviewed and approved a budget for the Project, in such detail and with such supporting documentation as the City may require.

1.2

NeighborSpace hereby acknowledges and agrees that the Grant must be used exclusively for the Project. If the Grant should exceed the costs of the Project, NeighborSpace must repay any such excess Grant funds to the City.

1.3

NeighborSpace is solely responsible for any fees, costs and expenses in excess of the amount of the Grant and will hold the City harmless from all such excess fees, costs and expenses.

1.4

The source of funds for the City's obligations under this Agreement is the fund identified by CAPS Code PS75 131 54 5075 2604. NeighborSpace hereby acknowledges and agrees that the City's obligations hereunder are subject on every respect to the availability of funds as described in and limited by this Section 1.4. If no funds or insufficient funds are appropriated and budgeted in any fiscal period of the City for disbursements of the Grant, then the City will notify NeighborSpace in writing of that occurrence, and this Agreement will terminate on the earlier of the last day of the fiscal period for which sufficient appropriation was made or whenever the funds appropriated for disbursement under this Agreement are exhausted.

Section 2.

Covenants And Representations.

NeighborSpace hereby warrants, represents and/or covenants to the City that:

2.1

NeighborSpace will use the Grant solely for the Project and to pay for eligible costs as determined in the sole discretion of the City and outlined on (Sub)Exhibit B.

2.2

NeighborSpace will comply with all applicable federal, state, and local statutes, laws, ordinances, rules, regulations and executive orders that are in effect from time to time that

pertain to or affect the Project, NeighborSpace, or the Grant. Upon the City's request, NeighborSpace will provide evidence of such compliance satisfactory to the City.

2.3

NeighborSpace agrees that provisions required to be inserted in this Agreement by laws, ordinances, rules, regulations or executive orders are deemed inserted whether or not they appear in this Agreement and that in no event will the failure to insert such provisions prevent the enforcement of this Agreement.

2.4

NeighborSpace has full power and authority to enter into and perform its obligations under this Agreement, and the signing and delivery of this Agreement and the performance of its obligations under this Agreement have been duly authorized by all requisite corporate action.

2.5

Signing, delivery and performance by NeighborSpace of this Agreement do not violate its bylaws, articles of incorporation, resolutions or any applicable provision of law, or constitute a material breach of, default under or require any consent under, any agreement, instrument or document, including any related to borrowing monies, to which NeighborSpace is party or by which it is bound.

2.6

There are no actions or proceedings by or before any court, governmental commission, board, bureau or any other administrative agency pending, threatened or affecting NeighborSpace that would materially impair its ability to perform under this Agreement.

2.7

NeighborSpace is not in default on any loan or borrowing that may materially affect its ability to perform under this Agreement.

2.8

If the Grant, or a portion thereof, is used for construction, NeighborSpace and all its contractors and subcontractors shall meet labor standards and prevailing wage standards required by federal, state and City laws, regulations and ordinances.

2.9

NeighborSpace shall maintain and keep in force, at its sole cost and expense, at all times during its existence, insurance in such amounts and of such type as set forth in Section 4.

2.10

NeighborSpace shall at all times perform its work in fulfilling it's corporate mission with the utmost care, skill and diligence in accordance with the applicable standards currently recognized in the community.

2.11

NeighborSpace is an Illinois not-for-profit corporation exempt from federal income taxation pursuant to Section 501(c)(3) of the Internal Revenue Code of 1986; and has provided the City a copy of the Internal Revenue Service Determination Letter evidencing such exemption. NeighborSpace shall at all times maintain such tax-exempt status.

2.12

NeighborSpace shall comply with all policies issued by the City relating to Illinois not-for-profit corporations and federal tax-exempt entities, as such policies may be modified, amended or supplemented from time to time.

2.13

NeighborSpace shall maintain title [control] to [of] the Property for no less than 50 years and shall operate it, or cause it to be operated, as a public park for such term.

Section 3.

Environmental Matters.

3.1

It shall be the responsibility of NeighborSpace, at its sole cost and expense, to investigate and determine the soil and environmental condition of the Property, including obtaining Phase I and, if applicable, Phase II environmental audits for the Property. The City makes no covenant, representation or warranty as to the environmental condition of the Property or the suitability of the Property as a public park or for any use whatsoever.

3.2

NeighborSpace agrees to carefully inspect the Property prior to commencement of any activity on the Property to ensure that such activity shall not damage surrounding property, structures, utility lines or any subsurface lines or cables. NeighborSpace shall be solely responsible for the safety and protection of the public. The City reserves the right to inspect the work being done on the Property. NeighborSpace agrees to restore the Property to its original condition in the event that the Property is not conveyed to NeighborSpace. NeighborSpace agrees to keep the Property free from all liens and encumbrances arising out of any work performed, materials supplied or obligations incurred by or for NeighborSpace.

3.3

Prior to inspecting the Property, NeighborSpace or its contractors must obtain insurance in accordance with Section 4 below, all necessary permits and, if applicable, a right of entry.

Section 4.

Insurance.

4.1

NeighborSpace shall provide and maintain at NeighborSpace's own expense, or cause to be provided during the term of this Agreement, the insurance coverages and requirements specified below, insuring all operations related to this Agreement.

4.1.1 Workers' Compensation And Employer's Liability.

Workers' Compensation as prescribed by applicable law covering all employees who are to provide a service under this Agreement and Employer's Liability coverage with limits of not less than $100,000 for each accident or illness.

4.1.2 Commercial General Liability (Primary And Umbrella).

Commercial General Liability Insurance or equivalent with limits of not less than $1,000,000 per occurrence for bodily injury, personal injury, and property damage liability. Coverages shall include the following: all premises and operations, products/completed operations, explosion, collapse, underground, separation of insureds, defense, and contractual liability (with no limitation endorsement). The City is to be named as an additional insured on a primary, noncontributory basis for any liability arising directly or indirectly from the work.

4.1.3 Automobile Liability (Primary And Umbrella).

When any motor vehicles (owned, non-owned and hired) are used in connection

with work to be performed, NeighborSpace shall provide or cause to be provided, Automobile Liability Insurance with limits of not less than $1,000.000 per occurrence for bodily injury and property damage.

4.1.4 Professional Liability.

When any architects, engineers or professional consultants perform work in connection with this Agreement, NeighborSpace shall cause to be provided, Professional Liability Insurance covering acts, errors, or omissions which shall be maintained with limits of not less than $1,000.000.

4.2

NeighborSpace will furnish to DHED original Certificates of Insurance evidencing the required coverage to be in force on the Closing Date, and Renewal Certificates of Insurance, or such similar evidence, if the coverages have an expiration or renewal date occurring during the Term of this Agreement. NeighborSpace shall submit evidence of insurance on the City's Insurance Certificate Form or equivalent prior to disbursement of the Grant. The receipt of any certificate does not constitute agreement by the City that the insurance requirements in this Agreement have been fully met or that the insurance policies indicated on the certificate are in compliance with all the requirements of this Agreement. The failure of the City to obtain certificates or other insurance evidence shall not be deemed to be a waiver by the City.

4.3

NeighborSpace shall advise all insurers of the provisions of this Agreement regarding insurance. Nonconforming insurance shall not relieve NeighborSpace of the obligation to provide insurance as specified herein. Nonfulfillment of the insurance conditions may constitute a violation of this Agreement, and the City retains the right to stop work until proper evidence of insurance is provided, or this Agreement may be terminated.

4.4

The required insurance shall provide for sixty (60) days prior written notice to be given to the City in the event coverage is substantially changed, canceled, or non-renewed.

4.5

Any and all deductibles or self-insured retentions on referenced insurance coverages shall be borne by NeighborSpace and its contractors.

4.6

NeighborSpace agrees that insurers shall waive their rights of subrogation against the City, its employees, elected officials, agents, or representatives.

4.7

NeighborSpace expressly understands and agrees that any coverage and limits furnished by NeighborSpace shall in no way limit NeighborSpace's liabilities and responsibilities specified by this Agreement or by law.

4.8

NeighborSpace expressly understands and agrees that any insurance or self-insurance programs maintained by the City shall not contribute with insurance provided by NeighborSpace under this Agreement.

4.9

The required insurance shall not be limited by any limitations expressed in the indemnification language herein or any limitation placed on the indemnity therein given as a matter of law.

4.10

NeighborSpace shall require all subcontractors to provide the insurance required herein or NeighborSpace may provide the coverages for subcontractors. All subcontractors shall be subject to the same insurance requirements of NeighborSpace unless otherwise specified herein.

4.11

The City's Risk Management Department maintains the right to modify, delete, alter or change these requirements.

Section 5.

Indemnification.

NeighborSpace will indemnify and defend the City, its officials, agents and employees (the "City Indemnities") against any losses, costs, damages, liabilities, claims, suits, actions, causes of action and expenses (including, without limitation, attorneys' and expert witnesses' fees and court costs) the City Indemnities suffer or incur arising from or in connection with the actions or omissions of NeighborSpace and/or any contractors or subcontractors in implementing the Project, if any, or NeighborSpace's breach of this Agreement. This defense and indemnification obligation survives any termination or expiration of this Agreement.

Section 6.

No Liability Of Officials.

No elected or appointed official or member or employee or agent of the City shall be charged personally by NeighborSpace or by an assignee or subcontractor, with any liability or expenses of defense or be held personally liable under any term or provision of this Agreement because of their execution or attempted execution or because of any breach hereof.

Section 7.

Default And Remedies.

7.1

If NeighborSpace, without the City's written consent, (i) fails to complete the Project within 365 days after the Closing Date, or (ii) transfers title to the Property to a third party after the Closing Date, or (iii) defaults by failing to perform any of its obligations under this Agreement then the City may terminate this Agreement if such default is not cured as provided in Section 7.2. If the City so terminates this Agreement, NeighborSpace shall repay the City promptly any amounts received pursuant to this Agreement.

7.2

Prior to termination, the City will give NeighborSpace 30 days' advance written notice of the City's intent to terminate stating the nature of the default. If NeighborSpace does not cure the default within the 30-day period, the termination will become effective at the end of the period. With respect to those defaults that are not capable of being cured within the 30-day period, NeighborSpace will not be deemed to be in default if it has begun to cure the default within the 30-day period and thereafter diligently and continuously prosecutes the cure of the default until cured.

7.3

The City may, in any court of competent jurisdiction, by any proceeding at law or in equity, seek the specific performance of this Agreement, or damages for failure of performance, or both.

Section 8.

No Business Relationships With Elected Officials.

8.1

Pursuant to Section 2-156-030(b) of the Code, it is illegal for any elected official of the City, or any person acting at the direction of such official, to contact, either orally or in writing, any other City official or employee with respect to any matter involving any person with whom the elected official has a business relationship, or to participate in any discussion in any City Council committee hearing or in any City Council meeting or to vote on any matter involving the person with whom an elected official has a business relationship. Violation of Section 2-156-030(b) by any elected official with respect to this Agreement shall be grounds for termination of this Agreement. The term business relationship is defined in Section 2-156-080 of the Code.

8.2

Section 2-156-080 of the Code defines a "business relationship" as any contractual or other private business dealing of an official, or his or her spouse, or of any entity in which an official or his or her spouse has a financial interest, with a person or entity which entitles an official to compensation or payment in the amount of $2,500 or more in a calendar year; provided, however, a financial interest shall not include: (i) any ownership through purchase at fair market value or inheritance of less than 1 percent of the share of a corporation, or any corporate subsidiary, parent or affiliate thereof, regardless of the value of or dividends on such shares, if such shares are registered on a securities exchange pursuant to the Securities Exchange Act of 1934, as amended; (ii) the authorized compensation paid to an official or employee for his office or employment; (iii) any economic benefit provided equally to all residents of the City; (iv) a time or demand deposit in a financial institution; or (v) an endowment or insurance policy or annuity contract purchased from an insurance company. A "contractual or other private business dealing" shall not include any employment relationship of an official's spouse with an entity when such spouse has no discretion concerning or input relating to the relationship between that entity and the City.

Section 9.

General Conditions.

9.1 Assignment.

This Agreement, or any portion thereof, shall not be assigned by either Party without the express prior written consent of the other Party.

9.2 Construction of Words.

As used in this Agreement, the singular of any word shall include the plural, and vice versa. Masculine, feminine and neuter pronouns shall be fully interchangeable, where the context so requires.

9.3 Counterparts.

This Agreement may be executed in counterparts and by different Parties in separate counterparts, with the same effect as if all Parties had signed the same document. All such counterparts shall be deemed an original, shall be construed together and shall constitute one and the same instrument.

9.4 Entire Agreement.

This Agreement contains the entire agreement between the City and NeighborSpace and supersedes all prior agreements, negotiation and discussion between them with respect to the Project.

9.5 Exhibits.

Any exhibits to this Agreement will be construed to be an integral part of this Agreement to the same extent as if the same had been set forth verbatim herein.

9.6 Governing Law, Venue And Consent To Jurisdiction.

This Agreement will be governed by and construed in accordance with the internal laws of the State of Illinois, without regard to its principles of conflicts of law. If there is a lawsuit under this Agreement, each Party agrees to submit to the jurisdiction of the courts of Cook County, the State of Illinois and the United States District Court for the Northern District of Illinois.

9.7 Inspection And Records.

NeighborSpace shall provide the City with reasonable access to its books and records relating to the Project and the Grant as shall be required by the City and necessary to reflect and disclose fully the amount and disposition of the Grant. Any duly authorized representative of the City shall, at all reasonable times, have access to all portions of the Property. The rights of access and inspection provided in this Section 9.7 shall continue for five years from the later of the expiration or the termination of this Agreement.

9.8 Modification.

This Agreement may not be modified or amended except by an agreement in writing signed by both Parties.

9.9 Notice.

Any notice, demand or communication required or permitted to be given hereunder shall be given in writing at the address set forth below by any of the following means: (a) personal service; (b) electronic communication, whether by telegram or fax; (c) overnight courier; or (d) registered or certified first class mail postage prepaid, return receipt requested.

To The City:

City of Chicago
Department of Housing and Economic Development
Attention: Commissioner
121 North LaSalle Street, Room 1000
Chicago, Illinois 60602
(312) 744-4190
(312) 744-2271 (Fax)

with copies to:

Department of Law
City of Chicago
Attention: Finance and Economic Development Division
121 North LaSalle Street, Room 600
Chicago, Illinois 60602
(312) 744-0200
(312) 742-0277 (Fax)

To NeighborSpace:

NeighborSpace
25 East Washington Street, Suite 1670
Chicago, Illinois 60602
(312) 431-9406
(312) 427-6251 (Fax)
Attention: Executive Director

Any notice, demand or communication given pursuant to either clause (a) or (b) hereof shall be deemed received upon such personal service or upon dispatch by electronic means, respectively. Any notice, demand or communication given pursuant to clause (c) hereof shall be deemed received on the day immediately following deposit with the overnight courier. Any notice, demand or communication given pursuant to clause (d) hereof shall be deemed received three business days after mailing. The Parties, by notice given hereunder, may

designate any further or different addresses to which subsequent notices, demands or communications shall be given.

9.10 Parties' Interest/No Third Party Beneficiaries.

The terms and provisions of this Agreement shall be binding upon and inure to the benefit of, and be enforceable by, the respective successors and permitted assigns of the Parties. This Agreement shall not run to the benefit of, or be enforceable by, any person or entity other than a Party to this Agreement and its successors and permitted assigns. This Agreement should not be deemed to confer upon third parties any remedy, claim, right of reimbursement or other right. Nothing contained in this Agreement, nor any act of the City or NeighborSpace shall be deemed or construed by any of the Parties hereto or by third persons, to create any relationship of third party beneficiary, principal, agent, limited or general partnership, joint venture, or any association or relationship involving the City or NeighborSpace.

9.11 Severability.

If any provision of this Agreement, or the application thereof, to any person, place or circumstance, shall be held by a court of competent jurisdiction to be invalid, unenforceable or void, the remainder of this Agreement and such provisions as applied to other persons, places and circumstances shall remain in full force and effect only if, after excluding the portion deemed to be unenforceable, the remaining terms shall provide for the consummation of the transactions contemplated hereby in substantially the same manner as originally set forth herein.

9.12 Term.

The term of this Agreement begins on the Closing Date and shall expire upon completion of the Parties' compliance with their respective obligations hereunder or termination of this Agreement according to its terms, whichever occurs first.

9.13 Titles And Headings.

Titles and headings in this Agreement are inserted for convenience and are not intended to be part of or affect the meaning or interpretation of this Agreement.

9.14 Waiver.

Waiver by the City with respect to the breach of this Agreement shall not be considered or treated as a waiver of the rights of the City with respect to any other default or with respect to any particular default except to the extent specifically waived by the City in writing.

In Witness Whereof, Each of the Parties has caused this Agreement to be executed and delivered as of the Closing Date.

City of Chicago, an Illinois municipal corporation, acting by and through its Department of Housing and Economic Development

By: _____
Commissioner

NeighborSpace, an Illinois not-for-profit corporation

By: _____
Executive Director

(Sub)Exhibits "A" and "B" referred to in this Grant Agreement with NeighborSpace read as follows:

(Sub)Exhibit "A".
(To Grant Agreement With NeighborSpace)

Legal Description.

Lots 22 to 24 in Block Fifty-three (53) in Washington Heights, being a resubdivision of Lots 1 and 2 in Block 13, all of Block 14, Lots 7 to 63, inclusive, in Block 20, Lots 1, 2 and 3 in Block 21 and all of Blocks 24, 25, 28 and 29, all in Sections 18 and 19, also a subdivision of the west half (½) of the northwest quarter (¼) of Section 20 and that portion of the east half (½) of the southwest quarter (¼) of Section 20 and that portion of the east half (½) of the southwest quarter (¼) of Section 19, east of Prospect Avenue, all in Township 37 North, Range 14, East of the Third Principal Meridian, in Cook County, Illinois.

Common Address:

1830 West Monterey Avenue
Chicago, Illinois.

Tax Parcel Index Number ("PIN"):

25-19-200-14.

(Sub)Exhibit "B".
(To Grant Agreement With NeighborSpace)

Budget And Eligible Costs.

Open Space Impact Fee ("OSIF") Eligible Expenses:

Item	Cost
Permeable Pavers	$ 19,890
Fencing	3,040
Pergola Structure	20,000
Boulders	1,000
Benches	4,800
Gateway Landscaping	4,760
Landscape Arch Fees	5,000
Contingency (10%)	5,849
Project Management	5,661
Total:	$ 70,000
NeighborSpace and Community Fundraising	$ 43,005
TOTAL BUDGET:	$113,005

ISSUANCE OF SPECIAL EVENT LICENSES AND PERMITS, FREE OF CHARGE, TO ROBOTS <3.

[Or2011-1126]

The Committee on Special Events, Cultural Affairs and Recreation submitted the following report:

CHICAGO, December 14, 2011.

To the President and Members of the City Council:

Your Committee on Special Events, Cultural Affairs and Recreation had under consideration an order to issue special event licenses and permits, free of charge, to Robots <3 of 1900 South Clark Street, Number 211, for the special event "Afterglow", scheduled to take place on Saturday, December 17, 2011 at 1500 North Sacramento Boulevard. The Committee begs leave to recommend that Your Honorable Body do *Pass* the proposed order which was submitted on December 6, 2011 at the Committee of Special Events, Cultural Affairs and Recreation meeting.

This recommendation was concurred in by all members of the Committee present, with no dissenting vote.

Respectfully submitted,

(Signed) WALTER BURNETT, JR.,
Chairman.

On motion of Alderman Burnett, the said proposed order transmitted with the foregoing committee report was *Passed* by yeas and nays as follows:

Yeas -- Aldermen Moreno, Fioretti, Dowell, Burns, Hairston, Sawyer, Jackson, Harris, Beale, Pope, Balcer, Cárdenas, Quinn, Burke, Foulkes, Thompson, Thomas, Lane, O'Shea, Cochran, Brookins, Muñoz, Zalewski, Chandler, Solis, Maldonado, Burnett, Ervin, Reboyras, Suarez, Waguespack, Mell, Austin, Colón, Sposato, Mitts, Cullerton, Laurino, P. O'Connor, M. O'Connor, Reilly, Smith, Tunney, Arena, Cappleman, Pawar, Osterman, Moore, Silverstein -- 49.

Nays -- None.

Alderman Pope moved to reconsider the foregoing vote. The motion was lost.

The following is said order as passed:

Ordered, That the Director of the Department of Revenue is hereby authorized and directed to issue the following licenses and permits to Robots<3 of 1900 South Clark Street, Number 211, for the special event "Afterglow", scheduled to take place on Saturday, December 17, 2011 at 1500 North Sacramento Boulevard: Special Event Permit, Street Closure Permit and all other permits related to this event.

COMMITTEE ON TRANSPORTATION AND PUBLIC WAY.

APPOINTMENT OF CAROLE L. BROWN AS MEMBER OF BOARD OF DIRECTORS OF REGIONAL TRANSPORTATION AUTHORITY.

[A2011-187]

The Committee on Transportation and Public Way submitted the following report:

CHICAGO, December 12, 2011.

To the President and Members of the City Council:

Your Committee on Transportation and Public Way begs leave to report and recommend that Your Honorable Body *Approve* a mayoral introduction appointing Carole L. Brown as a member of the Board of Directors of the Regional Transportation Authority, for a term effective immediately and expiring June 30, 2012, to complete the unexpired term of Bishop Horace E. Smith, who has resigned. This appointment was referred to the Committee on November 16, 2011.

This recommendation was concurred in unanimously by a viva voce vote of the members of the Committee, with no dissenting vote.

Respectfully submitted,

(Signed) ANTHONY BEALE,
Chairman.

On motion of Alderman Beale, the committee's recommendation was *Concurred In* and the said proposed appointment of Carole L. Brown as a member of the Board of Directors of the Regional Transportation Authority was *Approved* by yeas and nays as follows:

Yeas -- Aldermen Moreno, Fioretti, Dowell, Burns, Hairston, Sawyer, Jackson, Harris, Beale, Pope, Balcer, Cárdenas, Quinn, Burke, Foulkes, Thompson, Thomas, Lane, O'Shea, Cochran, Brookins, Muñoz, Zalewski, Chandler, Solis, Maldonado, Burnett, Ervin, Reboyras, Suarez, Waguespack, Mell, Austin, Colón, Sposato, Mitts, Cullerton, Laurino, P. O'Connor, M. O'Connor, Reilly, Smith, Tunney, Arena, Cappleman, Pawar, Osterman, Moore, Silverstein -- 49.

Nays -- None.

Alderman Pope moved to reconsider the foregoing vote. The motion was lost.

APPOINTMENT OF SAMUEL M. MENCOFF AS MEMBER OF BOARD OF DIRECTORS OF REGIONAL TRANSPORTATION AUTHORITY.

[A2011-186]

The Committee on Transportation and Public Way submitted the following report:

CHICAGO, December 12, 2011.

To the President and Members of the City Council:

Your Committee on Transportation and Public Way begs leave to report and recommend that Your Honorable Body *Approve* a mayoral introduction appointing Samuel M. Mencoff as a member of the Board of Directors of the Regional Transportation Authority, for a term effective immediately and expiring June 30, 2013, to complete the unexpired term of Michael Rosenberg, who has resigned. This appointment was referred to the Committee on November 16, 2011.

This recommendation was concurred in unanimously by a viva voce vote of the members of the Committee, with no dissenting vote.

Respectfully submitted,

(Signed) ANTHONY BEALE,
Chairman.

On motion of Alderman Beale, the committee's recommendation was *Concurred In* and the said proposed appointment of Samuel M. Mencoff as a member of the Board of Directors of the Regional Transportation Authority was *Approved* by yeas and nays as follows:

Yeas -- Aldermen Moreno, Fioretti, Dowell, Burns, Hairston, Sawyer, Jackson, Harris, Beale, Pope, Balcer, Cárdenas, Quinn, Burke, Foulkes, Thompson, Thomas, Lane, O'Shea, Cochran, Brookins, Muñoz, Zalewski, Chandler, Solis, Maldonado, Burnett, Ervin, Reboyras, Suarez, Waguespack, Mell, Austin, Colón, Sposato, Mitts, Cullerton, Laurino, P. O'Connor, M. O'Connor, Reilly, Smith, Tunney, Arena, Cappleman, Pawar, Osterman, Moore, Silverstein -- 49.

Nays -- None.

Alderman Pope moved to reconsider the foregoing vote. The motion was lost.

APPOINTMENT OF KEVIN IRVINE AS MEMBER OF CHICAGO TRANSIT AUTHORITY BOARD.

[A2011-175]

The Committee on Transportation and Public Way submitted the following report:

CHICAGO, December 12, 2011.

To the President and Members of the City Council:

Your Committee on Transportation and Public Way begs leave to report and recommend that Your Honorable Body *Approve* a mayoral introduction appointing Kevin Irvine as a member of the Chicago Transit Authority Board for a term effective immediately and expiring September 1, 2014, to complete the unexpired term of the late Henry T. Chandler, Jr.. This appointment was referred to the Committee on November 2, 2011.

This recommendation was concurred in unanimously by a viva voce vote of the members of the Committee, with no dissenting vote.

Respectfully submitted,

(Signed) ANTHONY BEALE,
Chairman.

On motion of Alderman Beale, the committee's recommendation was *Concurred In* and the said proposed appointment of Kevin Irvine as a member of the Chicago Transit Authority Board was *Approved* by yeas and nays as follows:

Yeas -- Aldermen Moreno, Fioretti, Dowell, Burns, Hairston, Sawyer, Jackson, Harris, Beale, Pope, Balcer, Cárdenas, Quinn, Burke, Foulkes, Thompson, Thomas, Lane, O'Shea, Cochran, Brookins, Muñoz, Zalewski, Chandler, Solis, Maldonado, Burnett, Ervin, Reboyras, Suarez, Waguespack, Mell, Austin, Colón, Sposato, Mitts, Cullerton, Laurino, P. O'Connor, M. O'Connor, Reilly, Smith, Tunney, Arena, Cappleman, Pawar, Osterman, Moore, Silverstein -- 49.

Nays -- None.

Alderman Pope moved to reconsider the foregoing vote. The motion was lost.

GRANTS OF PRIVILEGE IN PUBLIC WAY.

The Committee on Transportation and Public Way submitted the following report:

CHICAGO, December 12, 2011.

To the President and Members of the City Council:

Your Committee on Transportation and Public Way begs leave to report and recommend that Your Honorable Body *Pass* the proposed ordinances and substitute ordinances transmitted herewith for grants of privilege in the public way. These ordinances were referred to the Committee on November 2, November 9, November 16, 2011 and direct introduction on November 30, 2011.

This recommendation was concurred in unanimously by a viva voce vote of the members of the Committee, with no dissenting vote.

Respectfully submitted,

(Signed) ANTHONY BEALE,
Chairman.

On motion of Alderman Beale, the said proposed ordinances and substitute ordinances transmitted with the foregoing committee report were *Passed* by yeas and nays as follows:

Yeas -- Aldermen Moreno, Fioretti, Dowell, Burns, Hairston, Sawyer, Jackson, Harris, Beale, Pope, Balcer, Cárdenas, Quinn, Burke, Foulkes, Thompson, Thomas, Lane, O'Shea, Cochran, Brookins, Muñoz, Zalewski, Chandler, Solis, Maldonado, Burnett, Ervin, Reboyras, Suarez, Waguespack, Mell, Austin, Colón, Sposato, Mitts, Cullerton, Laurino, P. O'Connor, M. O'Connor, Reilly, Smith, Tunney, Arena, Cappleman, Pawar, Osterman, Moore, Silverstein -- 49.

Nays -- None.

Alderman Pope moved to reconsider the foregoing vote. The motion was lost.

The following are said ordinances as passed (the italic heading in each case not being a part of the ordinance):

Adriatic.

[O2011-9240]

Be It Ordained by the City Council of the City of Chicago:

SECTION 1. Permission and authority are hereby given and granted to Adriatic, upon the terms and subject to the conditions of this ordinance, to maintain and use one (1) sign projecting over the public right-of-way attached to its premises known as 5553 North Clark Street. Said sign structure measures as follows: along North Clark Street, at six (6) feet in length, twelve (12) feet in height and twelve (12) feet above grade level. The location of said privilege shall be as shown on print(s) kept on file with the Department of Business Affairs and Consumer Protection and the Office of the City Clerk. Said privilege shall be constructed in accordance with plans and specifications approved by the Department of Transportation (Division of Project Development) and the Zoning Department -- Signs.

This grant of privilege in the public way shall be subject to the provisions of Section 10-28-015 and all other required provisions of the Municipal Code of Chicago.

The grantee shall pay to the City of Chicago as compensation for the privilege Number 1093742 herein granted the sum of Three Hundred and no/100 Dollars ($300.00) per annum, to commence one (1) year after passage.

A 25% penalty will be added for payments received after due date.

The permit holder agrees to hold the City of Chicago harmless for any damage, relocation or replacement costs associated with damage, relocation or removal of private property caused by the City performing work in the public way.

Authority herein given and granted for a period of five (5) years from and after date of passage.

Affinia Chicago.

[O2011-9235]

Be It Ordained by the City Council of the City of Chicago:

SECTION 1. Permission and authority are hereby given and granted to Affinia Chicago, upon the terms and subject to the conditions of this ordinance, to construct, install, maintain and use one (1) windscreen on the public right-of-way adjacent to its premises known as 166 East Superior Street. Said windscreen at East Superior Street measures twelve point five (12.5) feet in length and six (6) feet in width for a total of seventy-five (75) square feet.

The location of said privilege shall be as shown on print(s) kept on file with the Department of Business Affairs and Consumer Protection and the Office of the City Clerk. Said privilege shall be constructed in accordance with plans and specifications approved by the Department of Transportation (Division of Project Development).

This grant of privilege in the public way shall be subject to the provisions of Section 10-28-015 and all other required provisions of the Municipal Code of Chicago.

The grantee shall pay to the City of Chicago as compensation for the privilege Number 1098285 herein granted the sum of Two Thousand Six Hundred Forty-two and no/100 Dollars ($2,642.00) per annum, in advance.

A 25% penalty will be added for payments received after due date.

The permit holder agrees to hold the City of Chicago harmless for any damage, relocation or replacement costs associated with damage, relocation or removal of private property caused by the City performing work in the public way.

Authority herein given and granted for a period of five (5) years from and after date of passage.

AH Financial Inc.

[O2011-9530]

Be It Ordained by the City Council of the City of Chicago:

SECTION 1. Permission and authority are hereby given and granted to AH Financial Inc., upon the terms and subject to the conditions of this ordinance, to maintain and use, as now constructed, one (1) vault under the public right-of-way adjacent to its premises known as 1800 West 18th Street. Said vault at South Wood Street measures sixty-three (63) feet in length and three (3) feet in width for a total of one hundred eighty-nine (189) square feet. The location of said privilege shall be as shown on print(s) kept on file with the Department of Business Affairs and Consumer Protection and the Office of the City Clerk. Said privilege shall be constructed in accordance with plans and specifications approved by the Department of Transportation (Office of Underground Coordination).

This grant of privilege in the public way shall be subject to the provisions of Section 10-28-015 and all other required provisions of the Municipal Code of Chicago.

The grantee shall pay to the City of Chicago as compensation for the privilege Number 1098505 herein granted the sum of Four Hundred and no 100 Dollars ($400.00) per annum, in advance.

A 25% penalty will be added for payments received after due date.

The permit holder agrees to hold the City of Chicago harmless for any damage, relocation or replacement costs associated with damage, relocation or removal of private property caused by the City performing work in the public way.

Authority herein given and granted for a period of five (5) years from and after October 4, 2011.

Albany Auto Sales.

[O2011-9295]

Be It Ordained by the City Council of the City of Chicago:

SECTION 1. Permission and authority are hereby given and granted to Albany Auto Sales, upon the terms and subject to the conditions of this ordinance, to maintain and use one (1) sign projecting over the public right-of-way attached to its premises known as 4030 North Rockwell Street. Said sign structure measures as follows: along North Rockwell Street, at six (6) feet in length, three (3) feet in height and nine point four two (9.42) feet above grade level. The location of said privilege shall be as shown on print(s) kept on file with the Department of Business Affairs and Consumer Protection and the Office of the City Clerk. Said privilege shall be constructed in accordance with plans and specifications approved by the Department of Transportation (Division of Project Development) and the Zoning Department -- Signs.

This grant of privilege in the public way shall be subject to the provisions of Section 10-28-015 and all other required provisions of the Municipal Code of Chicago.

The grantee shall pay to the City of Chicago as compensation for the privilege Number 1094273 herein granted the sum of One Hundred and no/100 Dollars ($100.00) per annum, in advance.

A 25% penalty will be added for payments received after due date.

The permit holder agrees to hold the City of Chicago harmless for any damage, relocation or replacement costs associated with damage, relocation or removal of private property caused by the City performing work in the public way.

Authority herein given and granted for a period of five (5) years from and after date of passage.

Albany Park Community Center.

[O2011-9397]

Be It Ordained by the City Council of the City of Chicago:

SECTION 1. Permission and authority are hereby given and granted to Albany Park Community Center, upon the terms and subject to the conditions of this ordinance, to maintain and use, as now constructed, three (3) flagpoles projecting over the public right-of-way adjacent to its premises known as 4201 West Lawrence Avenue. Said flagpoles at West Lawrence Avenue measure three (3) at three (3) feet in length and five (5) feet in width for a total of forty-five (45) square feet. The location of said privilege shall be as shown on print(s) kept on file with the Department of Business Affairs and Consumer Protection and the Office of the City Clerk. Said privilege shall be constructed in accordance with plans and specifications approved by the Department of Transportation (Division of Project Development).

This grant of privilege in the public way shall be subject to the provisions of Section 10-28-015 and all other required provisions of the Municipal Code of Chicago.

The grantee shall pay to the City of Chicago as compensation for the privilege Number 1098322 herein granted the sum of Two Hundred Twenty-five and no/100 Dollars ($225.00) per annum, in advance.

A 25% penalty will be added for payments received after due date.

The permit holder agrees to hold the City of Chicago harmless for any damage, relocation or replacement costs associated with damage, relocation or removal of private property caused by the City performing work in the public way.

Authority herein given and granted for a period of five (5) years from and after October 3, 2011.

Alfredo De Los Reyes.

[O2011-9531]

Be It Ordained by the City Council of the City of Chicago:

SECTION 1. Permission and authority are hereby given and granted to Alfredo De Los Reyes, upon the terms and subject to the conditions of this ordinance, to maintain and use, as now constructed, one (1) step on the public right-of-way adjacent to its premises known as 1417 West Cullerton Street. Said step at West Cullerton Street measures nineteen point three (19.3) feet in length and three point one seven (3.17) feet in width for a total of sixty-one point one eight (61.18) square feet. The location of said privilege shall be as shown on

print(s) kept on file with the Department of Business Affairs and Consumer Protection and the Office of the City Clerk. Said privilege shall be constructed in accordance with plans and specifications approved by the Department of Transportation (Division of Project Development).

This grant of privilege in the public way shall be subject to the provisions of Section 10-28-015 and all other required provisions of the Municipal Code of Chicago.

The grantee shall pay to the City of Chicago as compensation for the privilege Number 1095423 herein granted the sum of Zero and no/100 Dollars ($0.00) per annum, in advance.

A 25% penalty will be added for payments received after due date.

The permit holder agrees to hold the City of Chicago harmless for any damage, relocation or replacement costs associated with damage, relocation or removal of private property caused by the City performing work in the public way.

Authority herein given and granted for a period of five (5) years from and after date of passage.

The Alley.

[O2011-9265]

Be It Ordained by the City Council of the City of Chicago:

SECTION 1. Permission and authority are hereby given and granted to The Alley, upon the terms and subject to the conditions of this ordinance, to maintain and use one (1) sign projecting over the public right-of-way attached to its premises known as 3228 North Clark Street. Said sign structure(s) measures as follows: along North Clark Street, at six (6) feet in length, four point zero eight (4.08) feet in height and nine point five (9.5) feet above grade level. The location of said privilege shall be as shown on print(s) kept on file with the Department of Business Affairs and Consumer Protection and the Office of the City Clerk. Said privilege shall be constructed in accordance with plans and specifications approved by the Department of Transportation (Division of Project Development) and the Zoning Department -- Signs.

This grant of privilege in the public way shall be subject to the provisions of Section 10-28-015 and all other required provisions of the Municipal Code of Chicago.

The grantee shall pay to the City of Chicago as compensation for the privilege Number 1093667 herein granted the sum of One Hundred and no/100 Dollars ($100.00) per annum, to commence one (1) year after passage.

A 25% penalty will be added for payments received after due date.

The permit holder agrees to hold the City of Chicago harmless for any damage, relocation or replacement costs associated with damage, relocation or removal of private property caused by the City performing work in the public way.

Authority herein given and granted for a period of five (5) years from and after date of passage.

Allstate/Anna Orlinska.

[O2011-9231]

Be It Ordained by the City Council of the City of Chicago:

SECTION 1. Permission and authority are hereby given and granted to Anna Orlinska/Allstate, upon the terms and subject to the conditions of this ordinance, to maintain and use one (1) sign projecting over the public right-of-way attached to its premises known as 7143 West Higgins Avenue. Said sign structure measures as follows: along West Higgins Avenue, at six point six six (6.66) feet in length, four point three three (4.33) feet in height and eleven point three three (11.33) feet above grade level. The location of said privilege shall be as shown on print(s) kept on file with the Department of Business Affairs and Consumer Protection and the Office of the City Clerk. Said privilege shall be constructed in accordance with plans and specifications approved by the Department of Transportation (Division of Project Development) and the Zoning Department -- Signs.

This grant of privilege in the public way shall be subject to the provisions of Section 10-28-015 and all other required provisions of the Municipal Code of Chicago.

The grantee shall pay to the City of Chicago as compensation for the privilege Number 1093919 herein granted the sum of Three Hundred and no/100 Dollars ($300.00) per annum, to commence one (1) year after passage.

A 25% penalty will be added for payments received after due date.

The permit holder agrees to hold the City of Chicago harmless for any damage, relocation or replacement costs associated with damage, relocation or removal of private property caused by the City performing work in the public way.

Authority herein given and granted for a period of five (5) years from and after date of passage.

American Family Insurance.

[O2011-8957]

Be It Ordained by the City Council of the City of Chicago:

SECTION 1. Permission and authority are hereby given and granted to American Family Insurance, upon the terms and subject to the conditions of this ordinance, to maintain and use one (1) sign projecting over the public right-of-way attached to its premises known as 4115 West 47th Street. Said sign structure measures as follows: along West 47th Street, at six (6) feet in length, three (3) feet in height and ten (10) feet above grade level. The location of said privilege shall be as shown on print(s) kept on file with the Department of Business Affairs and Consumer Protection and the Office of the City Clerk. Said privilege shall be constructed in accordance with plans and specifications approved by the Department of Transportation (Division of Project Development) and the Zoning Department -- Signs.

This grant of privilege in the public way shall be subject to the provisions of Section 10-28-015 and all other required provisions of the Municipal Code of Chicago.

The grantee shall pay to the City of Chicago as compensation for the privilege Number 1096558 herein granted the sum of One Hundred and no/100 Dollars ($100.00) per annum, in advance.

A 25% penalty will be added for payments received after due date.

The permit holder agrees to hold the City of Chicago harmless for any damage, relocation or replacement costs associated with damage, relocation or removal of private property caused by the City performing work in the public way.

Authority herein given and granted for a period of five (5) years from and after March 1, 2011.

American Osteopathic Association.

[O2011-9237]

Be It Ordained by the City Council of the City of Chicago:

SECTION 1. Permission and authority are hereby given and granted to American Osteopathic Association, upon the terms and subject to the conditions of this ordinance, to maintain and use two (2) signs projecting over the public right-of-way attached to its premises known as 142 East Ontario Street. Said sign structures measure as follows: along East Ontario Street, two (2) at three point one six (3.16) feet in length, two point five (2.5) feet in height and six point six six (6.66) feet above grade level. The location of said privilege shall

be as shown on print(s) kept on file with the Department of Business Affairs and Consumer Protection and the Office of the City Clerk. Said privilege shall be constructed in accordance with plans and specifications approved by the Department of Transportation (Division of Project Development) and the Zoning Department -- Signs.

This grant of privilege in the public way shall be subject to the provisions of Section 10-28-015 and all other required provisions of the Municipal Code of Chicago.

The grantee shall pay to the City of Chicago as compensation for the privilege Number 1097091 herein granted the sum of One Hundred Seventy-five and no/100 Dollars ($175.00) per annum, in advance.

A 25% penalty will be added for payments received after due date.

The permit holder agrees to hold the City of Chicago harmless for any damage, relocation or replacement costs associated with damage, relocation or removal of private property caused by the City performing work in the public way.

Authority herein given and granted for a period of five (5) years from and after date of passage.

Ameritech.
(Pipe)

[O2011-9058]

Be It Ordained by the City Council of the City of Chicago:

SECTION 1. Permission and authority are hereby given and granted to Ameritech, upon the terms and subject to the conditions of this ordinance, to maintain and use, as now constructed, one (1) pipe under the public right-of-way adjacent to its premises known as 800 North Throop Street. Said pipe at pipes in city water pipe tunnels measures ten (10) feet in length and one (1) foot in width for a total of ten (10) square feet. The location of said privilege shall be as shown on print(s) kept on file with the Department of Business Affairs and Consumer Protection and the Office of the City Clerk. Said privilege shall be constructed in accordance with plans and specifications approved by the Department of Transportation (Office of Underground Coordination) and the Department of Water Management.

This grant of privilege in the public way shall be subject to the provisions of Section 10-28-015 and all other required provisions of the Municipal Code of Chicago.

The grantee shall pay to the City of Chicago as compensation for the privilege Number 1098260 herein granted the sum of Four Hundred and no/100 Dollars ($400.00) per annum, in advance.

A 25% penalty will be added for payments received after due date.

The permit holder agrees to hold the City of Chicago harmless for any damage, relocation or replacement costs associated with damage, relocation or removal of private property caused by the City performing work in the public way.

Authority herein given and granted for a period of five (5) years from and after May 1, 2008.

Ameritech.
(Plastic Ducts)

[SO2011-9055]

Be It Ordained by the City Council of the City of Chicago:

SECTION 1. Permission and authority are hereby given and granted to Ameritech, upon the terms and subject to the conditions of this ordinance, to maintain and use, as now constructed, twenty-two (22) four-inch plastic ducts in the City's existing Chicago Avenue water pipe tunnel under the north branch of the Chicago River adjacent to 800 North Throop Street and in the east and west access shafts and whereas for the privilege granted herein Ameritech shall pay to the City of Chicago an annual compensation of Zero and 50/100 Dollars ($0.50) per lineal foot of tunnel per duct multiplied by three hundred three (303) feet of tunnel. The location of said privilege shall be as shown on print(s) kept on file with the Department of Business Affairs and Consumer Protection and the Office of the City Clerk. Said privilege shall be constructed in accordance with plans and specifications approved by the Department of Transportation (Office of Underground Coordination).

This grant of privilege in the public way shall be subject to the provisions of Section 10-28-015 and all other required provisions of the Municipal Code of Chicago.

The grantee shall pay to the City of Chicago as compensation for the privilege Number 1098247 herein granted the sum of Three Thousand Three Hundred Thirty-three and no/100 Dollars ($3,333.00) per annum, in advance.

A 25% penalty will be added for payments received after due date.

The permit holder agrees to hold the City of Chicago harmless for any damage, relocation or replacement costs associated with damage, relocation or removal of private property caused by the City performing work in the public way.

Authority herein given and granted for a period of five (5) years from and after March 25, 2010.

Anna's Asian Bistro.

[O2011-9059]

Be It Ordained by the City Council of the City of Chicago:

SECTION 1. Permission and authority are hereby given and granted to Anna's Asian Bistro, upon the terms and subject to the conditions of this ordinance, to maintain and use, as now constructed, three (3) light fixtures projecting over the public right-of-way adjacent to its premises known as 813 West Lake Street. Said light fixtures at West Lake Street measure three (3) at point three nine (.39) foot in length, point four three (.43) foot in width and thirteen (13) feet above grade level. The location of said privilege shall be as shown on print(s) kept on file with the Department of Business Affairs and Consumer Protection and the Office of the City Clerk. Said privilege shall be constructed in accordance with plans and specifications approved by the Department of Transportation (Division of Project Development).

This grant of privilege in the public way shall be subject to the provisions of Section 10-28-015 and all other required provisions of the Municipal Code of Chicago.

The grantee shall pay to the City of Chicago as compensation for the privilege Number 1098414 herein granted the sum of Eighty-five and no/100 Dollars ($85.00) per annum, in advance.

A 25% penalty will be added for payments received after due date.

The permit holder agrees to hold the City of Chicago harmless for any damage, relocation or replacement costs associated with damage, relocation or removal of private property caused by the City performing work in the public way.

Authority herein given and granted for a period of five (5) years from and after date of passage.

Aosta Furniture + Decor.

[O2011-9242]

Be It Ordained by the City Council of the City of Chicago:

SECTION 1. Permission and authority are hereby given and granted to Aosta Furniture + Decor, upon the terms and subject to the conditions of this ordinance, to maintain and use one (1) sign projecting over the public right-of-way attached to its premises known as 509 West Diversey Parkway. Said sign structure measures as follows: along West Diversey Parkway, at fifteen (15) feet in length, one point seven five (1.75) feet in height and fifteen (15) feet above grade level. The location of said privilege shall be as

shown on print(s) kept on file with the Department of Business Affairs and Consumer Protection and the Office of the City Clerk. Said privilege shall be constructed in accordance with plans and specifications approved by the Department of Transportation (Division of Project Development) and the Zoning Department -- Signs.

This grant of privilege in the public way shall be subject to the provisions of Section 10-28-015 and all other required provisions of the Municipal Code of Chicago.

The grantee shall pay to the City of Chicago as compensation for the privilege Number 1098271 herein granted the sum of Three Hundred and no/100 Dollars ($300.00) per annum, in advance.

A 25% penalty will be added for payments received after due date.

The permit holder agrees to hold the City of Chicago harmless for any damage, relocation or replacement costs associated with damage, relocation or removal of private property caused by the City performing work in the public way.

Authority herein given and granted for a period of five (5) years from and after date of passage.

Archdiocese Of Chicago.

[O2011-9271]

Be It Ordained by the City Council of the City of Chicago:

SECTION 1. Permission and authority are hereby given and granted to Archdiocese of Chicago, upon the terms and subject to the conditions of this ordinance, to construct, install, maintain and use three (3) conduits under the public right-of-way adjacent to its premises known as 1120 West Loyola Avenue. Said conduits at West Loyola Avenue measure three (3) at sixty-four (64) feet in length and two (2) feet in width for a total of three hundred eighty-four (384) square feet. The location of said privilege shall be as shown on print(s) kept on file with the Department of Business Affairs and Consumer Protection and the Office of the City Clerk. Said privilege shall be constructed in accordance with plans and specifications approved by the Department of Transportation (Division of Project Development) and the Department of Transportation (Office of Underground Coordination).

This grant of privilege in the public way shall be subject to the provisions of Section 10-28-015 and all other required provisions of the Municipal Code of Chicago.

The grantee shall pay to the City of Chicago as compensation for the privilege Number 1097944 herein granted the sum of One Thousand One Hundred Fifty-two and no/100 Dollars ($1,152.00) per annum, advance.

A 25% penalty will be added for payments received after due date.

The permit holder agrees to hold the City of Chicago harmless for any damage, relocation or replacement costs associated with damage, relocation or removal of private property caused by the City performing work in the public way.

Authority herein given and granted for a period of five (5) years from and after date of passage.

Aroy Thai Restaurant.

[O2011-9297]

Be It Ordained by the City Council of the City of Chicago:

SECTION 1. Permission and authority are hereby given and granted to Aroy Thai Restaurant, upon the terms and subject to the conditions of this ordinance, to maintain and use, as now constructed, two (2) light fixtures projecting over the public right-of-way adjacent to its premises known as 4654 North Damen Avenue. Said light fixtures at North Damen Avenue measure two (2) at point nine (.9) foot in length, three (3) feet in width and ten point four (10.4) feet above grade level. The location of said privilege shall be as shown on print(s) kept on file with the Department of Business Affairs and Consumer Protection and the Office of the City Clerk. Said privilege shall be constructed in accordance with plans and specifications approved by the Department of Transportation (Division of Project Development).

This grant of privilege in the public way shall be subject to the provisions of Section 10-28-015 and all other required provisions of the Municipal Code of Chicago.

The grantee shall pay to the City of Chicago as compensation for the privilege Number 1098419 herein granted the sum of Eighty and no/100 Dollars ($80.00) per annum, in advance.

A 25% penalty will be added for payments received after due date.

The permit holder agrees to hold the City of Chicago harmless for any damage, relocation or replacement costs associated with damage, relocation or removal of private property caused by the City performing work in the public way.

Authority herein given and granted for a period of five (5) years from and after November 1, 2011.

Athletic.

[O2011-9245]

Be It Ordained by the City Council of the City of Chicago:

SECTION 1. Permission and authority are hereby given and granted to Athletic, upon the terms and subject to the conditions of this ordinance, to maintain and use one (1) sign projecting over the public right-of-way attached to its premises known as 5545 North Clark Street. Said sign structure measures as follows: along North Clark Street, at six (6) feet in length, three point zero eight (3.08) feet in height and ten (10) feet above grade level. The location of said privilege shall be as shown on print(s) kept on file with the Department of Business Affairs and Consumer Protection and the Office of the City Clerk. Said privilege shall be constructed in accordance with plans and specifications approved by the Department of Transportation (Division of Project Development) and the Zoning Department -- Signs.

This grant of privilege in the public way shall be subject to the provisions of Section 10-28-015 and all other required provisions of the Municipal Code of Chicago.

The grantee shall pay to the City of Chicago as compensation for the privilege Number 1094035 herein granted the sum of One Hundred and no/100 Dollars ($100.00) per annum, to commence one (1) year after passage.

A 25% penalty will be added for payments received after due date.

The permit holder agrees to hold the City of Chicago harmless for any damage, relocation or replacement costs associated with damage, relocation or removal of private property caused by the City performing work in the public way.

Authority herein given and granted for a period of five (5) years from and after date of passage.

Banana Joe's.

[O2011-9091]

Be It Ordained by the City Council of the City of Chicago:

SECTION 1. Permission and authority are hereby given and granted to Banana Joe's, upon the terms and subject to the conditions of this ordinance, to maintain and use one (1) sign projecting over the public right-of-way attached to its premises known as 940 West Weed Street. Said sign structure measures as follows: along West Weed Street, at three point one one (3.11) feet in length, three point one one (3.11) feet in height and fourteen (14) feet above grade level. The location of said privilege shall be as shown on print(s) kept on

file with the Department of Business Affairs and Consumer Protection and the Office of the City Clerk. Said privilege shall be constructed in accordance with plans and specifications approved by the Department of Transportation (Division of Project Development) and the Zoning Department -- Signs.

This grant of privilege in the public way shall be subject to the provisions of Section 10-28-015 and all other required provisions of the Municipal Code of Chicago.

The grantee shall pay to the City of Chicago as compensation for the privilege Number 1098306 herein granted the sum of One Hundred and no/100 Dollars ($100.00) per annum, in advance.

A 25% penalty will be added for payments received after due date.

The permit holder agrees to hold the City of Chicago harmless for any damage, relocation or replacement costs associated with damage, relocation or removal of private property caused by the City performing work in the public way.

Authority herein given and granted for a period of five (5) years from and after October 4, 2011.

Barry Town Homes Condominium Association.

[O2011-9267]

Be It Ordained by the City Council of the City of Chicago:

SECTION 1. Permission and authority are hereby given and granted to Barry Town Homes Condominium Association, upon the terms and subject to the conditions of this ordinance, to maintain and use, as now constructed, one (1) landscaping on the public right-of-way for beautification purposes adjacent to its premises known as 345 West Barry Avenue. Said landscaping at West Barry Avenue measures eighty (80) feet in length and ten (10) feet in width for a total of eight hundred (800) square feet. The location of said privilege shall be as shown on print(s) kept on file with the Department of Business Affairs and Consumer Protection and the Office of the City Clerk. Said privilege shall be constructed in accordance with plans and specifications approved by the Department of Planning and Development and the Department of Transportation (Division of Project Development).

This grant of privilege in the public way shall be subject to the provisions of Section 10-28-015 and all other required provisions of the Municipal Code of Chicago.

The grantee shall pay to the City of Chicago as compensation for the privilege Number 1098307 herein granted the sum of Zero and no/100 Dollars ($0.00) per annum, in advance.

A 25% penalty will be added for payments received after due date.

The permit holder agrees to hold the City of Chicago harmless for any damage, relocation or replacement costs associated with damage, relocation or removal of private property caused by the City performing work in the public way.

Authority herein given and granted for a period of five (5) years from and after October 3, 2011.

Baskin Robbins.

[O2011-9527]

Be It Ordained by the City Council of the City of Chicago:

SECTION 1. Permission and authority are hereby given and granted to Baskin Robbins, upon the terms and subject to the conditions of this ordinance, to maintain and use one (1) sign projecting over the public right-of-way attached to its premises known as 1231 South Wabash Avenue. Said sign structure measures as follows: along South Wabash Avenue, at eight (8) feet in length, four (4) feet in height and twelve (12) feet above grade level. The location of said privilege shall be as shown on print(s) kept on file with the Department of Business Affairs and Consumer Protection and the Office of the City Clerk. Said privilege shall be constructed in accordance with plans and specifications approved by the Department of Transportation (Division of Project Development) and the Zoning Department -- Signs.

This grant of privilege in the public way shall be subject to the provisions of Section 10-28-015 and all other required provisions of the Municipal Code of Chicago.

The grantee shall pay to the City of Chicago as compensation for the privilege Number 1098351 herein granted the sum of Three Hundred and no/100 Dollars ($300.00) per annum, in advance.

A 25% penalty will be added for payments received after due date.

The permit holder agrees to hold the City of Chicago harmless for any damage, relocation or replacement costs associated with damage, relocation or removal of private property caused by the City performing work in the public way.

Authority herein given and granted for a period of five (5) years from and after July 26, 2011.

Belmonte Liquors.

[O2011-9529]

Be It Ordained by the City Council of the City of Chicago:

SECTION 1. Permission and authority are hereby given and granted to Belmonte Liquors, upon the terms and subject to the conditions of this ordinance, to maintain and use one (1) sign projecting over the public right-of-way attached to its premises known as 600 South Cicero Avenue. Said sign structure measures as follows: along South Cicero Avenue, at seven point five (7.5) feet in length, three point nine (3.9) feet in height and fourteen (14) feet above grade level. The location of said privilege shall be as shown on print(s) kept on file with the Department of Business Affairs and Consumer Protection and the Office of the City Clerk. Said privilege shall be constructed in accordance with plans and specifications approved by the Department of Transportation (Division of Project Development) and the Zoning Department -- Signs.

This grant of privilege in the public way shall be subject to the provisions of Section 10-28-015 and all other required provisions of the Municipal Code of Chicago.

The grantee shall pay to the City of Chicago as compensation for the privilege Number 1098286 herein granted the sum of Three Hundred and no/100 Dollars ($300.00) per annum, in advance.

A 25% penalty will be added for payments received after due date.

The permit holder agrees to hold the City of Chicago harmless for any damage, relocation or replacement costs associated with damage, relocation or removal of private property caused by the City performing work in the public way.

Authority herein given and granted for a period of five (5) years from and after October 4, 2011.

Big Tonys Pizza 2.

[O2011-9523]

Be It Ordained by the City Council of the City of Chicago:

SECTION 1. Permission and authority are hereby given and granted to Big Tonys Pizza 2, upon the terms and subject to the conditions of this ordinance, to maintain and use one (1) sign projecting over the public right-of-way attached to its premises known as 3732 West 59th Street. Said sign structure measures as follows: along West 59th Street, at four (4) feet in length, four (4) feet in height and twelve (12) feet above grade level.

The location of said privilege shall be as shown on print(s) kept on file with the Department of Business Affairs and Consumer Protection and the Office of the City Clerk. Said privilege shall be constructed in accordance with plans and specifications approved by the Department of Transportation (Division of Project Development) and the Zoning Department -- Signs.

This grant of privilege in the public way shall be subject to the provisions of Section 10-28-015 and ail other required provisions of the Municipal Code of Chicago.

The grantee shall pay to the City of Chicago as compensation for the privilege Number 1098305 herein granted the sum of One Hundred and no/100 Dollars ($100.00) per annum, in advance.

A 25% penalty will be added for payments received after due date.

The permit holder agrees to hold the City of Chicago harmless for any damage, relocation or replacement costs associated with damage, relocation or removal of private property caused by the City performing work in the public way.

Authority herein given and granted for a period of five (5) years from and after November 1, 2011.

Bijan Bistro.

[O2011-9239]

Be It Ordained by the City Council of the City of Chicago:

SECTION 1. Permission and authority are hereby given and granted to Bijan Bistro, upon the terms and subject to the conditions of this ordinance, to maintain and use, as now constructed, one (1) windscreen on the public right-of-way adjacent to its premises known as 633 North State Street. Said windscreen at North State Street measures nine (9) feet in length and one (1) foot in width for a total of nine (9) square feet. The location of said privilege shall be as shown on print(s) kept on file with the Department of Business Affairs and Consumer Protection and the Office of the City Clerk. Said privilege shall be constructed in accordance with plans and specifications approved by the Department of Transportation (Division of Project Development).

This grant of privilege in the public way shall be subject to the provisions of Section 10-28-015 and all other required provisions of the Municipal Code of Chicago.

The grantee shall pay to the City of Chicago as compensation for the privilege Number 1098422 herein granted the sum of Four Hundred and no/100 Dollars ($400.00) per annum, in advance.

A 25% penalty will be added for payments received after due date.

The permit holder agrees to hold the City of Chicago harmless for any damage, relocation or replacement costs associated with damage, relocation or removal of private property caused by the City performing work in the public way.

Authority herein given and granted for a period of five (5) years from and after October 4, 2011.

BMH-I, LLC.

[O2011-9535]

Be It Ordained by the City Council of the City of Chicago:

SECTION 1. Permission and authority are hereby given and granted to BMH-I, LLC, upon the terms and subject to the conditions of this ordinance, to maintain and use, as now constructed, one (1) paved crosswalk on the public right-of-way adjacent to its premises known as 1800 West Maypole Avenue Said paved crosswalk at West Maypole Avenue measures one hundred eighty (180) feet in length and thirty-four (34) feet in width for a total of six thousand one hundred twenty (6,120) square feet. The location of said privilege shall be as shown on print(s) kept on file with the Department of Business Affairs and Consumer Protection and the Office of the City Clerk. Said privilege shall be constructed in accordance with plans and specifications approved by the Department of Planning and Development and the Department of Transportation (Division of Project Development).

This grant of privilege in the public way shall be subject to the provisions of Section 10-28-015 and all other required provisions of the Municipal Code of Chicago.

The grantee shall pay to the City of Chicago as compensation for the privilege Number 1098224 herein granted the sum of Four Hundred and no/100 Dollars ($400.00) per annum, in advance.

A 25% penalty will be added for payments received after due date.

The permit holder agrees to hold the City of Chicago harmless for any damage, relocation or replacement costs associated with damage, relocation or removal of private property caused by the City performing work in the public way.

Authority herein given and granted for a period of five (5) years from and after September 13, 2011.

Bourdage Chiropractic, S.C.

[O2011-9390]

Be It Ordained by the City Council of the City of Chicago:

SECTION 1. Permission and authority are hereby given and granted to Bourdage Chiropractic, S.C., upon the terms and subject to the conditions of this ordinance, to maintain and use one (1) sign projecting over the public right-of-way attached to its premises known as 6015 North Cicero Avenue. Said sign structure measures as follows: along North Cicero Avenue, at eleven point four two (11.42) feet in length, one (1) foot in height and eleven point four two (11.42) feet above grade level. The location of said privilege shall be as shown on print(s) kept on file with the Department of Business Affairs and Consumer Protection and the Office of the City Clerk. Said privilege shall be constructed in accordance with plans and specifications approved by the Department of Transportation (Division of Project Development) and the Zoning Department -- Signs.

This grant of privilege in the public way shall be subject to the provisions of Section 10-28-015 and all other required provisions of the Municipal Code of Chicago.

The grantee shall pay to the City of Chicago as compensation for the privilege Number 1093962 herein granted the sum of One Hundred and no/100 Dollars ($100.00) per annum, to commence one (1) year after passage.

A 25% penalty will be added for payments received after due date.

The permit holder agrees to hold the City of Chicago harmless for any damage, relocation or replacement costs associated with damage, relocation or removal of private property caused by the City performing work in the public way.

Authority herein given and granted for a period of five (5) years from and after date of passage.

Box Office Tickets.

[O2011-9557]

Be It Ordained by the City Council of the City of Chicago:

SECTION 1. Permission and authority are hereby given and granted to Box Office Tickets, upon the terms and subject to the conditions of this ordinance, to maintain and use one (1) sign projecting over the public right-of-way attached to its premises known as 1035 West Addison Street. Said sign structure measures as follows: along West Addison Street, at eight (8) feet in length, four point three (4.3) feet in height and nine point eight (9.8) feet above grade level. The location of said privilege shall be as shown on print(s) kept on file

with the Department of Business Affairs and Consumer Protection and the Office of the City Clerk. Said privilege shall be constructed in accordance with plans and specifications approved by the Department of Transportation (Division of Project Development) and the Zoning Department -- Signs.

This grant of privilege in the public way shall be subject to the provisions of Section 10-28-015 and all other required provisions of the Municipal Code of Chicago.

The grantee shall pay to the City of Chicago as compensation for the privilege Number 1098467 herein granted the sum of Three Hundred and no/100 Dollars ($300.00) per annum, in advance.

A 25% penalty will be added for payments received after due date.

The permit holder agrees to hold the City of Chicago harmless for any damage, relocation or replacement costs associated with damage, relocation or removal of private property caused by the City performing work in the public way.

Authority herein given and granted for a period of five (5) years from and after November 1, 2011.

BQS Realty.

[O2011-9392]

Be It Ordained by the City Council of the City of Chicago:

SECTION 1. Permission and authority are hereby given and granted to BQS Realty, upon the terms and subject to the conditions of this ordinance, to maintain and use one (1) sign projecting over the public right-of-way attached to its premises known as 6023 North Cicero Avenue. Said sign structure measures as follows: along North Cicero Avenue, at twelve (12) feet in length, four (4) feet in height and twelve (12) feet above grade level. The location of said privilege shall be as shown on print(s) kept on file with the Department of Business Affairs and Consumer Protection and the Office of the City Clerk. Said privilege shall be constructed in accordance with plans and specifications approved by the Department of Transportation (Division of Project Development) and the Zoning Department -- Signs.

This grant of privilege in the public way shall be subject to the provisions of Section 10-28-015 and all other required provisions of the Municipal Code of Chicago.

The grantee shall pay to the City of Chicago as compensation for the privilege Number 1092444 herein granted the sum of Three Hundred and no/100 Dollars ($300.00) per annum, to commence one (1) year after passage.

A 25% penalty will be added for payments received after due date.

The permit holder agrees to hold the City of Chicago harmless for any damage, relocation or replacement costs associated with damage, relocation or removal of private property caused by the City performing work in the public way.

Authority herein given and granted for a period of five (5) years from and after date of passage.

Canal Street Self Storage Company, Inc.

[O2011-9001]

Be It Ordained by the City Council of the City of Chicago:

SECTION 1. Permission and authority are hereby given and granted to Canal Street Self Storage Company, Inc., upon the terms and subject to the conditions of this ordinance, to maintain and use, as now constructed, one (1) stairway on the public right-of-way adjacent to its premises known as 1601 South Canal Street. Said stairway at South Canal Street measures eight (8) feet in length and four point five (4.5) feet in width for a total of thirty-six (36) square feet. The location of said privilege shall be as shown on print(s) kept on file with the Department of Business Affairs and Consumer Protection and the Office of the City Clerk. Said privilege shall be constructed in accordance with plans and specifications approved by the Department of Transportation (Division of Project Development).

This grant of privilege in the public way shall be subject to the provisions of Section 10-28-015 and all other required provisions of the Municipal Code of Chicago.

The grantee shall pay to the City of Chicago as compensation for the privilege Number 1098301 herein granted the sum of Four Hundred and no/100 Dollars ($400 00) per annum, in advance

A 25% penalty will be added for payments received after due date.

The permit holder agrees to hold the City of Chicago harmless for any damage, relocation or replacement costs associated with damage, relocation or removal of private property caused by the City performing work in the public way.

Authority herein given and granted for a period of five (5) years from and after October 3, 2011.

Cash America Jewelry & Loan.

[O2011-9144]

Be It Ordained by the City Council of the City of Chicago:

SECTION 1. Permission and authority are hereby given and granted to Cash America Jewelry & Loan, upon the terms and subject to the conditions of this ordinance, to maintain and use one (1) sign projecting over the public right-of-way attached to its premises known as 3243 West Lawrence Avenue. Said sign structure measures as follows: along West Lawrence Avenue, at forty (40) feet in length, two point five (2.5) feet in height and twelve (12) feet above grade level. The location of said privilege shall be as shown on print(s) kept on file with the Department of Business Affairs and Consumer Protection and the Office of the City Clerk. Said privilege shall be constructed in accordance with plans and specifications approved by the Department of Transportation (Division of Project Development) and the Zoning Department -- Signs.

This grant of privilege in the public way shall be subject to the provisions of Section 10-28-015 and all other required provisions of the Municipal Code of Chicago.

The grantee shall pay to the City of Chicago as compensation for the privilege Number 1098167 herein granted the sum of Three Hundred and no/100 Dollars ($300.00) per annum, in advance.

A 25% penalty will be added for payments received after due date.

The permit holder agrees to hold the City of Chicago harmless for any damage, relocation or replacement costs associated with damage, relocation or removal of private property caused by the City performing work in the public way.

Authority herein given and granted for a period of five (5) years from and after date of passage.

Centro Medico -- St. Louis Medical Center.

[O2011-9030]

Be It Ordained by the City Council of the City of Chicago:

SECTION 1. Permission and authority are hereby given and granted to Centro Medico -- St. Louis Medical Center, upon the terms and subject to the conditions of this ordinance, to maintain and use one (1) sign projecting over the public right-of-way attached to its premises known as 3441 West North Avenue. Said sign structure measures as follows: along West North Avenue, at eight (8) feet in length, four (4) feet in height and ten (10) feet above grade level. The location of said privilege shall be as shown on print(s) kept on file with the

Department of Business Affairs and Consumer Protection and the Office of the City Clerk. Said privilege shall be constructed in accordance with plans and specifications approved by the Department of Transportation (Division of Project Development) and the Zoning Department -- Signs.

This grant of privilege in the public way shall be subject to the provisions of Section 10-28-015 and all other required provisions of the Municipal Code of Chicago.

The grantee shall pay to the City of Chicago as compensation for the privilege Number 1092086 herein granted the sum of Three Hundred and no/100 Dollars ($300.00) per annum, to commence one (1) year after passage.

A 25% penalty will be added for payments received after due date.

The permit holder agrees to hold the City of Chicago harmless for any damage, relocation or replacement costs associated with damage, relocation or removal of private property caused by the City performing work in the public way.

Authority herein given and granted for a period of five (5) years from and after date of passage.

Cermak Produce.

[O2011-9002]

Be It Ordained by the City Council of the City of Chicago:

SECTION 1. Permission and authority are hereby given and granted to Cermak Produce, upon the terms and subject to the conditions of this ordinance, to maintain and use one (1) sign projecting over the public right-of-way attached to its premises known as 1711 West Cermak Road. Said sign structure measures as follows: along West Cermak Road, at twenty-nine (29) feet in length, ten (10) feet in height and twenty-eight point one six (28.16) feet above grade level. The location of said privilege shall be as shown on print(s) kept on file with the Department of Business Affairs and Consumer Protection and the Office of the City Clerk. Said privilege shall be constructed in accordance with plans and specifications approved by the Department of Transportation (Division of Project Development) and the Zoning Department -- Signs.

This grant of privilege in the public way shall be subject to the provisions of Section 10-28-015 and all other required provisions of the Municipal Code of Chicago.

The grantee shall pay to the City of Chicago as compensation for the privilege Number 1092034 herein granted the sum of Three Hundred and no/100 Dollars ($300.00) per annum, in advance.

A 25% penalty will be added for payments received after due date.

The permit holder agrees to hold the City of Chicago harmless for any damage, relocation or replacement costs associated with damage, relocation or removal of private property caused by the City performing work in the public way.

Authority herein given and granted for a period of five (5) years from and after date of passage.

Cheval Club Condominium Association.

[O2011-9060]

Be It Ordained by the City Council of the City of Chicago:

SECTION 1. Permission and authority are hereby given and granted to Cheval Club Condominium Association, upon the terms and subject to the conditions of this ordinance, to maintain and use, as now constructed, one (1) grease trap under the public right-of-way adjacent to its premises known as 1426 North Orleans Street. Said grease trap at North Orleans Street measures two (2) feet in length and five (5) feet in width for a total of ten (10) square feet. The location of said privilege shall be as shown on print(s) kept on file with the Department of Business Affairs and Consumer Protection and the Office of the City Clerk. Said privilege shall be constructed in accordance with plans and specifications approved by the Department of Transportation (Office of Underground Coordination) and the Department of Water Management.

This grant of privilege in the public way shall be subject to the provisions of Section 10-28-015 and all other required provisions of the Municipal Code of Chicago.

The grantee shall pay to the City of Chicago as compensation for the privilege Number 1098261 herein granted the sum of Four Hundred and no/100 Dollars ($400.00) per annum, in advance.

A 25% penalty will be added for payments received after due date.

The permit holder agrees to hold the City of Chicago harmless for any damage, relocation or replacement costs associated with damage, relocation or removal of private property caused by the City performing work in the public way.

Authority herein given and granted for a period of five (5) years from and after September 5, 2011.

Chicago Brauhaus Inc.
(Two Signs)

[O2011-9564]

Be It Ordained by the City Council of the City of Chicago:

SECTION 1. Permission and authority are hereby given and granted to Chicago Brauhaus Inc., upon the terms and subject to the conditions of this ordinance, to maintain and use two (2) signs projecting over the public right-of-way attached to its premises known as 4732 North Lincoln Avenue. Said sign structure measures as follows: along North Lincoln Avenue (business sign), one (1) at twenty-four (24) feet in length, three point five (3.5) feet in height and seventeen (17) feet above grade level. Said sign structure measures as follows: along North Lincoln Avenue (beer sign), one (1) at eight (8) feet in length, eight (8) feet in height and twenty-five (25) feet above grade level. The location of said privilege shall be as shown on print(s) kept on file with the Department of Business Affairs and Consumer Protection and the Office of the City Clerk. Said privilege shall be constructed in accordance with plans and specifications approved by the Department of Transportation (Division of Project Development) and the Zoning Department -- Signs.

This grant of privilege in the public way shall be subject to the provisions of Section 10-28-015 and all other required provisions of the Municipal Code of Chicago.

The grantee shall pay to the City of Chicago as compensation for the privilege Number 1094226 herein granted the sum of Six Hundred and no/100 Dollars ($600.00) per annum, in advance.

A 25% penalty will be added for payments received after due date.

The permit holder agrees to hold the City of Chicago harmless for any damage, relocation or replacement costs associated with damage, relocation or removal of private property caused by the City performing work in the public way.

Authority herein given and granted for a period of five (5) years from and after date of passage.

Chicago Brauhaus Inc.
(Three Signs)

[SO2011-9298]

Be It Ordained by the City Council of the City of Chicago:

SECTION 1. Permission and authority are hereby given and granted to Chicago Brauhaus Inc., upon the terms and subject to the conditions of this ordinance, to maintain and use

three (3) signs projecting over the public right-of-way attached to its premises known as 4732 North Lincoln Avenue. Said sign structure measures as follows: along North Lincoln Avenue (beer sign), one (1) at one point five (1.5) feet in length, four point four one (4.41) feet in height and twenty-five (25) feet above grade level. Said sign structure measures as follows: along North Lincoln Avenue (beer sign), one (1) at one point five (1.5) feet in length, four point four one (4.41) feet in height and twenty-five (25) feet above grade level. Said sign structure measures as follows: along North Lincoln Avenue (beer sign), one (1) at eleven (11) feet in length, two (2) feet in height and ten (10) feet above grade level. The location of said privilege shall be as shown on print(s) kept on file with the Department of Business Affairs and Consumer Protection and the Office of the City Clerk. Said privilege shall be constructed in accordance with plans and specifications approved by the Department of Transportation (Division of Project Development) and the Zoning Department -- Signs.

This grant of privilege in the public way shall be subject to the provisions of Section 10-28-015 and all other required provisions of the Municipal Code of Chicago.

The grantee shall pay to the City of Chicago as compensation for the privilege Number 1094381 herein granted the sum of One Hundred Seventy-five and no/100 Dollars ($175.00) per annum, in advance.

A 25% penalty will be added for payments received after due date.

The permit holder agrees to hold the City of Chicago harmless for any damage, relocation or replacement costs associated with damage, relocation or removal of private property caused by the City performing work in the public way.

Authority herein given and granted for a period of five (5) years from and after date of passage.

Chicago Fil-Am Seventh Day Adventist Church.

[O2011-9197]

Be It Ordained by the City Council of the City of Chicago:

SECTION 1. Permission and authority are hereby given and granted to Chicago Fil-Am Seventh Day Adventist Church, upon the terms and subject to the conditions of this ordinance, to maintain and use one (1) sign projecting over the public right-of-way attached to its premises known as 3920 North Central Avenue. Said sign structure measures as follows: along North Central Avenue, at six (6) feet in length, three point eight three (3.83) feet in height and thirteen point eight three (13.83) feet above grade level. The location of said privilege shall be as shown on print(s) kept on file with the Department of Business Affairs and Consumer Protection and the Office of the City Clerk. Said privilege shall be constructed in accordance with plans and specifications approved by the Department of Transportation (Division of Project Development) and the Zoning Department -- Signs.

This grant of privilege in the public way shall be subject to the provisions of Section 10-28-015 and all other required provisions of the Municipal Code of Chicago.

The grantee shall pay to the City of Chicago as compensation for the privilege Number 1098047 herein granted the sum of One Hundred and no/100 Dollars ($100.00) per annum, in advance.

A 25% penalty will be added for payments received after due date.

The permit holder agrees to hold the City of Chicago harmless for any damage, relocation or replacement costs associated with damage, relocation or removal of private property caused by the City performing work in the public way.

Authority herein given and granted for a period of five (5) years from and after date of passage.

Chicago Greenworks, LLC.

[O2011-9063]

Be It Ordained by the City Council of the City of Chicago:

SECTION 1. Permission and authority are hereby given and granted to Chicago Greenworks, LLC, upon the terms and subject to the conditions of this ordinance, to maintain and use, as now constructed, one (1) conduit under the public right-of-way adjacent to its premises known as 457 North Sacramento Boulevard. Said conduit at West Ferdinand Court measures thirty-seven point five (37.5) feet in length and one point one (1.1) feet in width for a total of forty-one point two five (41.25) square feet. The location of said privilege shall be as shown on print(s) kept on file with the Department of Business Affairs and Consumer Protection and the Office of the City Clerk. Said privilege shall be constructed in accordance with plans and specifications approved by the Department of Transportation (Division of Project Development) and the Department of Transportation (Office of Underground Coordination).

This grant of privilege in the public way shall be subject to the provisions of Section 10-28-015 and all other required provisions of the Municipal Code of Chicago.

The grantee shall pay to the City of Chicago as compensation for the privilege Number 1098324 herein granted the sum of Four Hundred and no/100 Dollars ($400.00) per annum, in advance.

A 25% penalty will be added for payments received after due date.

The permit holder agrees to hold the City of Chicago harmless for any damage, relocation or replacement costs associated with damage, relocation or removal of private property caused by the City performing work in the public way.

Authority herein given and granted for a period of five (5) years from and after October 4, 2011.

Chicago Investment Property No. 1, LLC.

[O2011-9092]

Be It Ordained by the City Council of the City of Chicago:

SECTION 1. Permission and authority are hereby given and granted to Chicago Investment Property Number 1, LLC, upon the terms and subject to the conditions of this ordinance, to maintain and use, as now constructed, one (1) window well on the public right-of-way adjacent to its premises known as 1644 North Hermitage Avenue. Said window well at North Hermitage Avenue measures two point five (2.5) feet in length and twenty-one point one seven (21.17) feet in width for a total of fifty-two point nine three (52.93) square feet. The location of said privilege shall be as shown on print(s) kept on file with the Department of Business Affairs and Consumer Protection and the Office of the City Clerk. Said privilege shall be constructed in accordance with plans and specifications approved by the Department of Transportation (Division of Project Development).

This grant of privilege in the public way shall be subject to the provisions of Section 10-28-015 and all other required provisions of the Municipal Code of Chicago.

The grantee shall pay to the City of Chicago as compensation for the privilege Number 1090738 herein granted the sum of Zero and no/100 Dollars ($0.00) per annum, in advance.

A 25% penalty will be added for payments received after due date.

The permit holder agrees to hold the City of Chicago harmless for any damage, relocation or replacement costs associated with damage, relocation or removal of private property caused by the City performing work in the public way.

Authority herein given and granted for a period of five (5) years from and after date of passage.

Chicago's Pizza.

[O2011-9097]

Be It Ordained by the City Council of the City of Chicago:

SECTION 1. Permission and authority are hereby given and granted to Chicago's Pizza, upon the terms and subject to the conditions of this ordinance, to maintain and use one (1) sign projecting over the public right-of-way attached to its premises known as 3114 North Lincoln Avenue. Said sign structure measures as follows: along North Lincoln Avenue, at eight (8) feet in length, seven point eight (7.8) feet in height and thirteen (13) feet above grade level. The location of said privilege shall be as shown on print(s) kept on file with the Department of Business Affairs and Consumer Protection and the Office of the City Clerk. Said privilege shall be constructed in accordance with plans and specifications approved by the Department of Transportation (Division of Project Development) and the Zoning Department -- Signs.

This grant of privilege in the public way shall be subject to the provisions of Section 10-28-015 and all other required provisions of the Municipal Code of Chicago.

The grantee shall pay to the City of Chicago as compensation for the privilege Number 1096574 herein granted the sum of Three Hundred and no/100 Dollars ($300.00) per annum, in advance.

A 25% penalty will be added for payments received after due date.

The permit holder agrees to hold the City of Chicago harmless for any damage, relocation or replacement costs associated with damage, relocation or removal of private property caused by the City performing work in the public way.

Authority herein given and granted for a period of five (5) years from and after May 24, 2011.

Children's Home And Aid Society Of Illinois.

[O2011-8960]

Be It Ordained by the City Council of the City of Chicago:

SECTION 1. Permission and authority are hereby given and granted to Children's Home and Aid Society of Illinois, upon the terms and subject to the conditions of this ordinance, to maintain and use, as now constructed, one (1) bay window projecting over the public right-of-way adjacent to its premises known as 1701 West 63rd Street. Said bay window at

West 63rd Street measures ten point four (10.4) feet in length and one point six (1.6) feet in width for a total of sixteen point six four (16.64) square feet. The location of said privilege shall be as shown on print(s) kept on file with the Department of Business Affairs and Consumer Protection and the Office of the City Clerk. Said privilege shall be constructed in accordance with plans and specifications approved by the Department of Transportation (Division of Project Development).

This grant of privilege in the public way shall be subject to the provisions of Section 10-28-015 and all other required provisions of the Municipal Code of Chicago.

The grantee shall pay to the City of Chicago as compensation for the privilege Number 1098489 herein granted the sum of Seventy-five and no/100 Dollars ($75.00) per annum, in advance.

A 25% penalty will be added for payments received after due date.

The permit holder agrees to hold the City of Chicago harmless for any damage, relocation or replacement costs associated with damage, relocation or removal of private property caused by the City performing work in the public way.

Authority herein given and granted for a period of five (5) years from and after November 15, 2011.

Chipotle Mexican Grill.

[O2011-9099]

Be It Ordained by the City Council of the City of Chicago:

SECTION 1. Permission and authority are hereby given and granted to Chipotle Mexican Grill, upon the terms and subject to the conditions of this ordinance, to maintain and use one (1) sign projecting over the public right-of-way attached to its premises known as 2809 North Ashland Avenue. Said sign structure measures as follows: along North Ashland Avenue, at six (6) feet in length, five (5) feet in height and eleven (11) feet above grade level. The location of said privilege shall be as shown on print(s) kept on file with the Department of Business Affairs and Consumer Protection and the Office of the City Clerk. Said privilege shall be constructed in accordance with plans and specifications approved by the Department of Transportation (Division of Project Development) and the Zoning Department -- Signs.

This grant of privilege in the public way shall be subject to the provisions of Section 10-28-015 and all other required provisions of the Municipal Code of Chicago.

The grantee shall pay to the City of Chicago as compensation for the privilege Number 1098127 herein granted the sum of Three Hundred and no/100 Dollars ($300.00) per annum, in advance.

A 25% penalty will be added for payments received after due date.

The permit holder agrees to hold the City of Chicago harmless for any damage, relocation or replacement costs associated with damage, relocation or removal of private property caused by the City performing work in the public way.

Authority herein given and granted for a period of five (5) years from and after date of passage.

Church Of Scientology Of Illinois.

[O2011-9102]

Be It Ordained by the City Council of the City of Chicago:

SECTION 1. Permission and authority are hereby given and granted to Church of Scientology of Illinois, upon the terms and subject to the conditions of this ordinance, to maintain and use two (2) signs projecting over the public right-of-way attached to its premises known as 3011 North Lincoln Avenue. Said sign structures measure as follows: along North Lincoln Avenue, one (1) at eighteen (18) feet in length, four (4) feet in height and nine (9) feet above grade level and one (1) at eighteen (18) feet in length, four (4) feet in height and nine (9) feet above grade level. The location of said privilege shall be as shown on print(s) kept on file with the Department of Business Affairs and Consumer Protection and the Office of the City Clerk. Said privilege shall be constructed in accordance with plans and specifications approved by the Department of Transportation (Division of Project Development) and the Zoning Department -- Signs.

This grant of privilege in the public way shall be subject to the provisions of Section 10-28-015 and all other required provisions of the Municipal Code of Chicago.

The grantee shall pay to the City of Chicago as compensation for the privilege Number 1097165 herein granted the sum of Six Hundred and no/100 Dollars ($600.00) per annum, in advance.

A 25% penalty will be added for payments received after due date.

The permit holder agrees to hold the City of Chicago harmless for any damage, relocation or replacement costs associated with damage, relocation or removal of private property caused by the City performing work in the public way.

Authority herein given and granted for a period of five (5) years from and after date of passage.

Cityview Lofts Condominium Association.

[O2011-8891]

Be It Ordained by the City Council of the City of Chicago:

SECTION 1. Permission and authority are hereby given and granted to Cityview Lofts Condominium Association, upon the terms and subject to the conditions of this ordinance, to maintain and use, as now constructed, twelve (12) balconies projecting over the public right-of-way adjacent to its premises known as 1259 North Wood Street. Said balconies at North Wood Street measure twelve (12) at ten (10) feet in length and three (3) feet in width for a total of three hundred sixty (360) square feet. The location of said privilege shall be as shown on print(s) kept on file with the Department of Business Affairs and Consumer Protection and the Office of the City Clerk. Said privilege shall be constructed in accordance with plans and specifications approved by the Department of Planning and Development and the Department of Transportation (Division of Project Development).

This grant of privilege in the public way shall be subject to the provisions of Section 10-28-015 and all other required provisions of the Municipal Code of Chicago.

The grantee shall pay to the City of Chicago as compensation for the privilege Number 1098380 herein granted the sum of Nine Hundred and no/100 Dollars ($900.00) per annum, in advance.

A 25% penalty will be added for payments received after due date.

The permit holder agrees to hold the City of Chicago harmless for any damage, relocation or replacement costs associated with damage, relocation or removal of private property caused by the City performing work in the public way.

Authority herein given and granted for a period of five (5) years from and after October 2, 2011.

CJUF III Harper Court LLC.
(Trash Containers)

[O2011-8925]

Be It Ordained by the City Council of the City of Chicago:

SECTION 1. Permission and authority are hereby given and granted to CJUF III Harper Court LLC, upon the terms and subject to the conditions of this ordinance, to construct,

install, maintain and use four (4) trash containers on the public right-of-way adjacent to its premises known as 5235 South Harper Avenue. Said trash containers at South Lake Park Avenue measure four (4) at two (2) feet in length and four (4) feet in width for a total of thirty-two (32) square feet. The location of said privilege shall be as shown on print(s) kept on file with the Department of Business Affairs and Consumer Protection and the Office of the City Clerk. Said privilege shall be constructed in accordance with plans and specifications approved by the Department of Transportation (Division of Project Development).

This grant of privilege in the public way shall be subject to the provisions of Section 10-28-015 and all other required provisions of the Municipal Code of Chicago.

The grantee shall pay to the City of Chicago as compensation for the privilege Number 1098444 herein granted the sum of Three Hundred and no/100 Dollars ($300.00) per annum, in advance.

A 25% penalty will be added for payments received after due date.

The permit holder agrees to hold the City of Chicago harmless for any damage, relocation or replacement costs associated with damage, relocation or removal of private property caused by the City performing work in the public way.

Authority herein given and granted for a period of five (5) years from and after date of passage.

CJUF III Harper Court LLC.
(Tree Grates)

[O2011-8922]

Be It Ordained by the City Council of the City of Chicago:

SECTION 1. Permission and authority are hereby given and granted to CJUF III Harper Court LLC, upon the terms and subject to the conditions of this ordinance, to construct, install, maintain and use twelve (12) tree grates on the public right-of-way adjacent to its premises known as 5235 South Harper Avenue. Said tree grates at South Lake Park Avenue measure ten (10) at six (6) feet in length and four (4) feet in width for a total of two hundred forty (240) square feet. Said tree grates at South Harper Avenue measure two (2) at six (6) feet in length and four (4) feet in width for a total of forty-eight (48) square feet. The location of said privilege shall be as shown on print(s) kept on file with the Department of Business Affairs and Consumer Protection and the Office of the City Clerk. Said privilege shall be constructed in accordance with plans and specifications approved by the Department of Planning and Development and the Department of Transportation (Division of Project Development).

This grant of privilege in the public way shall be subject to the provisions of Section 10-28-015 and all other required provisions of the Municipal Code of Chicago.

The grantee shall pay to the City of Chicago as compensation for the privilege Number 1098445 herein granted the sum of Zero and no/100 Dollars ($0.00) per annum, in advance.

A 25% penalty will be added for payments received after due date.

The permit holder agrees to hold the City of Chicago harmless for any damage, relocation or replacement costs associated with damage, relocation or removal of private property caused by the City performing work in the public way.

Authority herein given and granted for a period of five (5) years from and after date of passage.

Claretian Associates, Inc.

[O2011-8940]

Be It Ordained by the City Council of the City of Chicago:

SECTION 1. Permission and authority are hereby given and granted to Claretian Associates, Inc., upon the terms and subject to the conditions of this ordinance, to construct, install, maintain and use one (1) trash container on the public right-of-way adjacent to its premises known as 9100 South Burley Avenue. Said trash container at alley off South Burley Avenue measures seventeen point five (17.5) feet in length and five (5) feet in width for a total of eighty-seven point five (87.5) square feet. The location of said privilege shall be as shown on print(s) kept on file with the Department of Business Affairs and Consumer Protection and the Office of the City Clerk. Said privilege shall be constructed in accordance with plans and specifications approved by the Department of Transportation (Division of Project Development).

This grant of privilege in the public way shall be subject to the provisions of Section 10-28-015 and all other required provisions of the Municipal Code of Chicago.

The grantee shall pay to the City of Chicago as compensation for the privilege Number 1098270 herein granted the sum of Seventy-five and no/100 Dollars ($75.00) per annum, in advance.

A 25% penalty will be added for payments received after due date.

The permit holder agrees to hold the City of Chicago harmless for any damage, relocation or replacement costs associated with damage, relocation or removal of private property caused by the City performing work in the public way.

Authority herein given and granted for a period of five (5) years from and after date of passage.

Cocktail.

[O2011-9270]

Be It Ordained by the City Council of the City of Chicago:

SECTION 1. Permission and authority are hereby given and granted to Cocktail, upon the terms and subject to the conditions of this ordinance, to maintain and use, as now constructed, one (1) planter on the public right-of-way for beautification purposes adjacent to its premises known as 3359 North Halsted Street. Said planter at West Roscoe Street measures five point three three (5.33) feet in length and five point three three (5.33) feet in width for a total of twenty-eight point four one (28.41) square feet. Grantee must allow the required clear and unobstructed space for pedestrian passage at all times per rules and regulations approved by the Department of Transportation. The location of said privilege shall be as shown on print(s) kept on file with the Department of Business Affairs and Consumer Protection and the Office of the City Clerk. Said privilege shall be constructed in accordance with plans and specifications approved by the Department of Planning and Development and the Department of Transportation (Division of Project Development).

This grant of privilege in the public way shall be subject to the provisions of Section 10-28-015 and all other required provisions of the Municipal Code of Chicago.

The grantee shall pay to the City of Chicago as compensation for the privilege Number 1093098 herein granted the sum of Zero and no/100 Dollars ($0.00) per annum, in advance.

A 25% penalty will be added for payments received after due date.

The permit holder agrees to hold the City of Chicago harmless for any damage, relocation or replacement costs associated with damage, relocation or removal of private property caused by the City performing work in the public way.

Authority herein given and granted for a period of five (5) years from and after date of passage.

The Cook County Administration Building.

[O2011-9246]

Be It Ordained by the City Council of the City of Chicago:

SECTION 1. Permission and authority are hereby given and granted to The Cook County Administration Building, upon the terms and subject to the conditions of this ordinance, to maintain and use, as now constructed, one (1) vault under the public right-of-way adjacent to its premises known as 69 West Washington Street. Said vault at West Washington Street measures two hundred forty-three point eight (243.8) feet in length and sixteen (16) feet in width for a total of three thousand nine hundred point eight (3,900.8) square feet. The location of said privilege shall be as shown on print(s) kept on file with the Department of Business Affairs and Consumer Protection and the Office of the City Clerk. Said privilege shall be constructed in accordance with plans and specifications approved by the Department of Transportation (Office of Underground Coordination).

This grant of privilege in the public way shall be subject to the provisions of Section 10-28-015 and all other required provisions of the Municipal Code of Chicago.

The grantee shall pay to the City of Chicago as compensation for the privilege Number 1098323 herein granted the sum of Twenty-five Thousand Four Hundred Two and no/100 Dollars ($25,402.00) per annum, in advance.

A 25% penalty will be added for payments received after due date.

The permit holder agrees to hold the City of Chicago harmless for any damage, relocation or replacement costs associated with damage, relocation or removal of private property caused by the City performing work in the public way.

Authority herein given and granted for a period of five (5) years from and after October 4, 2011.

Corner Bakery Cafe.

[O2011-9241]

Be It Ordained by the City Council of the City of Chicago:

SECTION 1. Permission and authority are hereby given and granted to Corner Bakery Cafe, upon the terms and subject to the conditions of this ordinance, to maintain and use one (1) sign projecting over the public right-of-way attached to its premises known as 188 West Washington Street. Said sign structure measures as follows: along West Washington Street, at five (5) feet in length, six (6) feet in height and thirteen point five (13.5) feet above grade level. The location of said privilege shall be as shown on print(s) kept on

file with the Department of Business Affairs and Consumer Protection and the Office of the City Clerk. Said privilege shall be constructed in accordance with plans and specifications approved by the Department of Transportation (Division of Project Development) and the Zoning Department -- Signs.

This grant of privilege in the public way shall be subject to the provisions of Section 10-28-015 and all other required provisions of the Municipal Code of Chicago.

The grantee shall pay to the City of Chicago as compensation for the privilege Number 1098364 herein granted the sum of Three Hundred and no/100 Dollars ($300.00) per annum, in advance.

A 25% penalty will be added for payments received after due date.

The permit holder agrees to hold the City of Chicago harmless for any damage, relocation or replacement costs associated with damage, relocation or removal of private property caused by the City performing work in the public way.

Authority herein given and granted for a period of five (5) years from and after October 4, 2011.

Cozy Noodles & Rice.

[O2011-9558]

Be It Ordained by the City Council of the City of Chicago:

SECTION 1. Permission and authority are hereby given and granted to Cozy Noodles & Rice, upon the terms and subject to the conditions of this ordinance, to maintain and use, as now constructed, four (4) light fixtures projecting over the public right-of-way adjacent to its premises known as 3456 North Sheffield Avenue. Said light fixtures at North Sheffield Avenue measure four (4) at fifteen (15) feet in length, two (2) feet in width and fourteen point six (14.6) feet above grade level. The location of said privilege shall be as shown on print(s) kept on file with the Department of Business Affairs and Consumer Protection and the Office of the City Clerk. Said privilege shall be constructed in accordance with plans and specifications approved by the Department of Transportation (Division of Project Development).

This grant of privilege in the public way shall be subject to the provisions of Section 10-28-015 and all other required provisions of the Municipal Code of Chicago.

The grantee shall pay to the City of Chicago as compensation for the privilege Number 1066696 herein granted the sum of Ninety and no/100 Dollars ($90.00) per annum, in advance.

A 25% penalty will be added for payments received after due date.

The permit holder agrees to hold the City of Chicago harmless for any damage, relocation or replacement costs associated with damage, relocation or removal of private property caused by the City performing work in the public way.

Authority herein given and granted for a period of five (5) years from and after date of passage.

The Crossing Tavern.

[O2011-9408]

Be It Ordained by the City Council of the City of Chicago:

SECTION 1. Permission and authority are hereby given and granted to The Crossing Tavern, upon the terms and subject to the conditions of this ordinance, to maintain and use, as now constructed, one (1) windscreen on the public right-of-way adjacent to its premises known as 2542 -- 2548 North Southport Avenue. Said windscreen at North Southport Avenue measures nine (9) feet in length and four (4) feet in width for a total of thirty-six (36) square feet. The location of said privilege shall be as shown on print(s) kept on file with the Department of Business Affairs and Consumer Protection and the Office of the City Clerk. Said privilege shall be constructed in accordance with plans and specifications approved by the Department of Transportation (Division of Project Development).

This grant of privilege in the public way shall be subject to the provisions of Section 10-28-015 and all other required provisions of the Municipal Code of Chicago.

The grantee shall pay to the City of Chicago as compensation for the privilege Number 1098588 herein granted the sum of Four Hundred and no/100 Dollars ($400.00) per annum, in advance.

A 25% penalty will be added for payments received after due date.

The permit holder agrees to hold the City of Chicago harmless for any damage, relocation or replacement costs associated with damage, relocation or removal of private property caused by the City performing work in the public way.

Authority herein given and granted for a period of five (5) years from and after date of passage.

Cullen's Bar & Grill.

[O2011-9273]

Be It Ordained by the City Council of the City of Chicago:

SECTION 1. Permission and authority are hereby given and granted to Cullen's Bar & Grill, upon the terms and subject to the conditions of this ordinance, to maintain and use, as now constructed, nine (9) light fixtures projecting over the public right-of-way adjacent to its premises known as 3741 North Southport Avenue. Said light fixtures at North Southport Avenue measure four (4) at point eight (.8) foot in length, point eight (.8) foot in width and ten (10) feet above grade level. Said light fixtures at North Southport Avenue measure five (5) at two (2) feet in length, two point five (2.5) feet in width and fifteen (15) feet above grade level. The location of said privilege shall be as shown on print(s) kept on file with the Department of Business Affairs and Consumer Protection and the Office of the City Clerk. Said privilege shall be constructed in accordance with plans and specifications approved by the Department of Transportation (Division of Project Development).

This grant of privilege in the public way shall be subject to the provisions of Section 10-28-015 and all other required provisions of the Municipal Code of Chicago.

The grantee shall pay to the City of Chicago as compensation for the privilege Number 1098485 herein granted the sum of One Hundred Fifteen and no/100 Dollars ($115.00) per annum, in advance.

A 25% penalty will be added for payments received after due date.

The permit holder agrees to hold the City of Chicago harmless for any damage, relocation or replacement costs associated with damage, relocation or removal of private property caused by the City performing work in the public way.

Authority herein given and granted for a period of five (5) years from and after November 1, 2011.

Digital Capital Partners.

[O2011-9520]

Be It Ordained by the City Council of the City of Chicago:

SECTION 1. Permission and authority are hereby given and granted to Digital Capital Partners, upon the terms and subject to the conditions of this ordinance, to maintain and use, as now constructed, one (1) vault under the public right-of-way adjacent to its premises known as 725 South Wells Street. Said vault at South Wells Street measures sixty-six point three eight (66.38) feet in length and eleven point five eight (11.58) feet in width for a total of seven hundred sixty-eight point six eight (768.68) square feet. The location of said

privilege shall be as shown on print(s) kept on file with the Department of Business Affairs and Consumer Protection and the Office of the City Clerk. Said privilege shall be constructed in accordance with plans and specifications approved by the Department of Transportation (Office of Underground Coordination).

This grant of privilege in the public way shall be subject to the provisions of Section 10-28-015 and all other required provisions of the Municipal Code of Chicago.

The grantee shall pay to the City of Chicago as compensation for the privilege Number 1098415 herein granted the sum of Four Hundred and no/100 Dollars ($400.00) per annum, in advance.

A 25% penalty will be added for payments received after due date.

The permit holder agrees to hold the City of Chicago harmless for any damage, relocation or replacement costs associated with damage, relocation or removal of private property caused by the City performing work in the public way.

Authority herein given and granted for a period of five (5) years from and after date of passage.

Dollar General Store No. 11784.

[O2011-8969]

Be It Ordained by the City Council of the City of Chicago:

SECTION 1. Permission and authority are hereby given and granted to Dollar General Store Number 11784, upon the terms and subject to the conditions of this ordinance, to maintain and use one (1) sign projecting over the public right-of-way attached to its premises known as 2019 West 79th Street. Said sign structure measures as follows: along West 79th Street, at forty (40) feet in length, five (5) feet in height and twelve (12) feet above grade level. The location of said privilege shall be as shown on print(s) kept on file with the Department of Business Affairs and Consumer Protection and the Office of the City Clerk. Said privilege shall be constructed in accordance with plans and specifications approved by the Department of Transportation (Division of Project Development) and the Zoning Department -- Signs.

This grant of privilege in the public way shall be subject to the provisions of Section 10-28-015 and all other required provisions of the Municipal Code of Chicago.

The grantee shall pay to the City of Chicago as compensation for the privilege Number 1093740 herein granted the sum of Three Hundred and no/100 Dollars ($300.00) per annum, in advance.

A 25% penalty will be added for payments received after due date.

The permit holder agrees to hold the City of Chicago harmless for any damage, relocation or replacement costs associated with damage, relocation or removal of private property caused by the City performing work in the public way.

Authority herein given and granted for a period of five (5) years from and after date of passage.

Dominick's No. 147/1147.

[O2011-8899]

Be It Ordained by the City Council of the City of Chicago:

SECTION 1. Permission and authority are hereby given and granted to Dominick's Number 147/1147, upon the terms and subject to the conditions of this ordinance, to maintain and use one (1) sign projecting over the public right-of-way attached to its premises known as 1340 South Canal Street. Said sign structure measures as follows: along South Canal Street, at forty-eight (48) feet in length, thirteen (13) feet in height and twenty-three point six six (23.66) feet above grade level. The location of said privilege shall be as shown on print(s) kept on file with the Department of Business Affairs and Consumer Protection and the Office of the City Clerk. Said privilege shall be constructed in accordance with plans and specifications approved by the Department of Transportation (Division of Project Development) and the Zoning Department -- Signs.

This grant of privilege in the public way shall be subject to the provisions of Section 10-28-015 and all other required provisions of the Municipal Code of Chicago.

The grantee shall pay to the City of Chicago as compensation for the privilege Number 1094032 herein granted the sum of Three Hundred and no/100 Dollars ($300.00) per annum, to commence one (1) year after passage.

A 25% penalty will be added for payments received after due date.

The permit holder agrees to hold the City of Chicago harmless for any damage, relocation or replacement costs associated with damage, relocation or removal of private property caused by the City performing work in the public way.

Authority herein given and granted for a period of five (5) years from and after date of passage.

Einstein Bros. Bagels No. 2330.

[O2011-9244]

Be It Ordained by the City Council of the City of Chicago:

SECTION 1. Permission and authority are hereby given and granted to Einstein Bros. Bagels Number 2330, upon the terms and subject to the conditions of this ordinance, to maintain and use one (1) sign projecting over the public right-of-way attached to its premises known as 2530 North Clark Street. Said sign structure measures as follows: along North Clark Street, at sixteen point nine two (16.92) feet in length, two point eight three (2.83) feet in height and eleven (11) feet above grade level. The location of said privilege shall be as shown on print(s) kept on file with the Department of Business Affairs and Consumer Protection and the Office of the City Clerk. Said privilege shall be constructed in accordance with plans and specifications approved by the Department of Transportation (Division of Project Development) and the Zoning Department -- Signs.

This grant of privilege in the public way shall be subject to the provisions of Section 10-28-015 and all other required provisions of the Municipal Code of Chicago.

The grantee shall pay to the City of Chicago as compensation for the privilege Number 1098185 herein granted the sum of Three Hundred and no/100 Dollars ($300.00) per annum, in advance.

A 25% penalty will be added for payments received after due date.

The permit holder agrees to hold the City of Chicago harmless for any damage, relocation or replacement costs associated with damage, relocation or removal of private property caused by the City performing work in the public way.

Authority herein given and granted for a period of five (5) years from and after date of passage.

El Burrito Mexico.

[O2011-9275]

Be It Ordained by the City Council of the City of Chicago:

SECTION 1. Permission and authority are hereby given and granted to El Burrito Mexico, upon the terms and subject to the conditions of this ordinance, to maintain and use one (1) sign projecting over the public right-of-way attached to its premises known as 936 West Addison Street. Said sign structure measures as follows: along West Addison Street, at four (4) feet in length, six (6) feet in height and fifteen point eight (15.8) feet above grade level. The location of said privilege shall be as shown on print(s) kept on file with the Department of Business Affairs and Consumer Protection and the Office of the City Clerk.

Said privilege shall be constructed in accordance with plans and specifications approved by the Department of Transportation (Division of Project Development) and the Zoning Department -- Signs.

This grant of privilege in the public way shall be subject to the provisions of Section 10-28-015 and all other required provisions of the Municipal Code of Chicago.

The grantee shall pay to the City of Chicago as compensation for the privilege Number 1097813 herein granted the sum of One Hundred and no/100 Dollars ($100.00) per annum, in advance.

A 25% penalty will be added for payments received after due date.

The permit holder agrees to hold the City of Chicago harmless for any damage, relocation or replacement costs associated with damage, relocation or removal of private property caused by the City performing work in the public way.

Authority herein given and granted for a period of five (5) years from and after July 26, 2011.

El Dragon.

[O2011-9525]

Be It Ordained by the City Council of the City of Chicago:

SECTION 1. Permission and authority are hereby given and granted to El Dragon, upon the terms and subject to the conditions of this ordinance, to maintain and use, as now constructed, seventeen (17) light fixtures projecting over the public right-of-way adjacent to its premises known as 3331 West 26th Street. Said light fixtures at South Christiana Avenue measure fourteen (14) at two point five (2.5) feet in length, one (1) foot in width and nine (9) feet above grade level. Said light fixtures at West 26th Street measure three (3) at two point five (2.5) feet in length, one (1) foot in width and nine (9) feet above grade level. The location of said privilege shall be as shown on print(s) kept on file with the Department of Business Affairs and Consumer Protection and the Office of the City Clerk. Said privilege shall be constructed in accordance with plans and specifications approved by the Department of Transportation (Division of Project Development).

This grant of privilege in the public way shall be subject to the provisions of Section 10-28-015 and all other required provisions of the Municipal Code of Chicago.

The grantee shall pay to the City of Chicago as compensation for the privilege Number 1095452 herein granted the sum of Twenty-five and no/100 Dollars ($25.00) per annum, in advance.

A 25% penalty will be added for payments received after due date.

The permit holder agrees to hold the City of Chicago harmless for any damage, relocation or replacement costs associated with damage, relocation or removal of private property caused by the City performing work in the public way.

Authority herein given and granted for a period of five (5) years from and after date of passage.

El Hogar Del Nino (The Home Of The Child/Cuidar).

[O2011-9532]

Be It Ordained by the City Council of the City of Chicago:

SECTION 1. Permission and authority are hereby given and granted to El Hogar Del Nino (The Home of the Child/Cuidar), upon the terms and subject to the conditions of this ordinance, to maintain and use, as now constructed, one (1) manhole under the public right-of-way adjacent to its premises known as 1710 South Loomis Street. Said manhole at South Loomis Street measures two (2) feet in length and two (2) feet in width for a total of four (4) square feet. The location of said privilege shall be as shown on print(s) kept on file with the Department of Business Affairs and Consumer Protection and the Office of the City Clerk. Said privilege shall be constructed in accordance with plans and specifications approved by the Department of Transportation (Office of Underground Coordination) and the Department of Water Management.

This grant of privilege in the public way shall be subject to the provisions of Section 10-28-015 and all other required provisions of the Municipal Code of Chicago.

The grantee shall pay to the City of Chicago as compensation for the privilege Number 1098622 herein granted the sum of Four Hundred and no/100 Dollars ($400.00) per annum, in advance.

A 25% penalty will be added for payments received after due date.

The permit holder agrees to hold the City of Chicago harmless for any damage, relocation or replacement costs associated with damage, relocation or removal of private property caused by the City performing work in the public way.

Authority herein given and granted for a period of five (5) years from and after June 6, 2011.

Elysian Hotel.
(Caissons)

[O2011-9257]

Be It Ordained by the City Council of the City of Chicago:

SECTION 1. Permission and authority are hereby given and granted to Elysian Hotel, upon the terms and subject to the conditions of this ordinance, to maintain and use, as now constructed, twenty (20) caissons under the public right-of-way adjacent to its premises known as 11 East Walton Street. Said caissons at East Walton Street measure seven (7) at one (1) foot in length and one hundred fifty-eight point five (158.5) feet in width for a total of one thousand one hundred nine point five (1,109.5) square feet. Said caissons at North Rush Street measure seven (7) at one (1) foot in length and thirty-three (33) feet in width for a total of two hundred thirty-one (231) square feet. Said caissons at public alley south measure six (6) at one (1) foot in length and one hundred fifty-eight point five (158.5) feet in width for a total of nine hundred fifty-one (951) square feet. The location of said privilege shall be as shown on print(s) kept on file with the Department of Business Affairs and Consumer Protection and the Office of the City Clerk. Said privilege shall be constructed in accordance with plans and specifications approved by the Department of Planning and Development and the Department of Transportation (Office of Underground Coordination).

This grant of privilege in the public way shall be subject to the provisions of Section 10-28-015 and all other required provisions of the Municipal Code of Chicago.

The grantee shall pay to the City of Chicago as compensation for the privilege Number 1098175 herein granted the sum of Four Hundred and no/100 Dollars ($400.00) per annum, in advance.

A 25% penalty will be added for payments received after due date.

The permit holder agrees to hold the City of Chicago harmless for any damage, relocation or replacement costs associated with damage, relocation or removal of private property caused by the City performing work in the public way.

Authority herein given and granted for a period of five (5) years from and after February 8, 2011.

Elysian Hotel.
(Foundation Supports)

[O2011-9258]

Be It Ordained by the City Council of the City of Chicago:

SECTION 1. Permission and authority are hereby given and granted to Elysian Hotel, upon

the terms and subject to the conditions of this ordinance, to maintain and use, as now constructed, two (2) foundation supports under the public right-of-way adjacent to its premises known as 11 East Walton Street. Said foundation support at North State Street measures one (1) at one hundred eleven (111) feet in length and one (1) foot in width for a total of one hundred eleven (111) square feet. Said foundation support at public alley south measures one (1) at one hundred twenty-seven (127) feet in length and one point two five (1.25) feet in width for a total of one hundred fifty-eight point seven five (158.75) square feet. The location of said privilege shall be as shown on print(s) kept on file with the Department of Business Affairs and Consumer Protection and the Office of the City Clerk. Said privilege shall be constructed in accordance with plans and specifications approved by the Department of Planning and Development and the Department of Transportation (Office of Underground Coordination).

This grant of privilege in the public way shall be subject to the provisions of Section 10-28-015 and all other required provisions of the Municipal Code of Chicago.

The grantee shall pay to the City of Chicago as compensation for the privilege Number 1098177 herein granted the sum of Eight Hundred and no/100 Dollars ($800.00) per annum, in advance.

A 25% penalty will be added for payments received after due date.

The permit holder agrees to hold the City of Chicago harmless for any damage, relocation or replacement costs associated with damage, relocation or removal of private property caused by the City performing work in the public way.

Authority herein given and granted for a period of five (5) years from and after October 4, 2011.

Elysian Hotel.
(Sheetings)

[O2011-9255]

Be It Ordained by the City Council of the City of Chicago:

SECTION 1. Permission and authority are hereby given and granted to Elysian Hotel, upon the terms and subject to the conditions of this ordinance, to maintain and use, as now constructed, two (2) sheetings under the public right-of-way adjacent to its premises known as 11 East Walton Street. Said sheeting at East Walton Street measures one (1) at one hundred twenty-six point two five (126.25) feet in length and one point five (1.5) feet in width for a total of one hundred eighty-nine point three eight (189.38) square feet. Said sheeting

at North State Street measures one (1) at one hundred twenty-six point nine two (126.92) feet in length and three point one six (3.16) feet in width for a total of four hundred one point zero seven (401.07) square feet. The location of said privilege shall be as shown on print(s) kept on file with the Department of Business Affairs and Consumer Protection and the Office of the City Clerk. Said privilege shall be constructed in accordance with plans and specifications approved by the Department of Planning and Development and the Department of Transportation (Office of Underground Coordination).

This grant of privilege in the public way shall be subject to the provisions of Section 10-28-015 and all other required provisions of the Municipal Code of Chicago.

The grantee shall pay to the City of Chicago as compensation for the privilege Number 1098173 herein granted the sum of Eight Hundred and no/100 Dollars ($800.00) per annum, in advance

A 25% penalty will be added for payments received after due date.

The permit holder agrees to hold the City of Chicago harmless for any damage, relocation or replacement costs associated with damage, relocation or removal of private property caused by the City performing work in the public way.

Authority herein given and granted for a period of five (5) years from and after October 4, 2011.

Elysian Hotel.
(Vault)

[O2011-9250]

Be It Ordained by the City Council of the City of Chicago:

SECTION 1. Permission and authority are hereby given and granted to Elysian Hotel, upon the terms and subject to the conditions of this ordinance, to maintain and use, as now constructed, one (1) vault under the public right-of-way adjacent to its premises known as 11 East Walton Street. Said vault at East Walton Street measures one hundred twenty-six (126) feet in length and fourteen point seven (14.7) feet in width for a total of one thousand eight hundred fifty-two point two (1,852.2) square feet. The location of said privilege shall be as shown on print(s) kept on file with the Department of Business Affairs and Consumer Protection and the Office of the City Clerk. Said privilege shall be constructed in accordance with plans and specifications approved by the Department of Transportation (Office of Underground Coordination).

This grant of privilege in the public way shall be subject to the provisions of Section 10-28-015 and all other required provisions of the Municipal Code of Chicago.

The grantee shall pay to the City of Chicago as compensation for the privilege Number 1098145 herein granted the sum of Four Thousand Three Hundred Eighty-six and no/100 Dollars ($4,386.00) per annum, in advance.

A 25% penalty will be added for payments received after due date.

The permit holder agrees to hold the City of Chicago harmless for any damage, relocation or replacement costs associated with damage, relocation or removal of private property caused by the City performing work in the public way.

Authority herein given and granted for a period of five (5) years from and after February 8, 2011.

Enterprise Leasing Company Of Chicago, LLC.

[O2011-8893]

Be It Ordained by the City Council of the City of Chicago:

SECTION 1. Permission and authority are hereby given and granted to Enterprise Leasing Company of Chicago, LLC, upon the terms and subject to the conditions of this ordinance, to maintain and use one (1) sign projecting over the public right-of-way attached to its premises known as 1842 North Milwaukee Avenue. Said sign structure measures as follows: along North Milwaukee Avenue, at forty-four (44) feet in length, two (2) feet in height and twelve point zero eight (12.08) feet above grade level. The location of said privilege shall be as shown on print(s) kept on file with the Department of Business Affairs and Consumer Protection and the Office of the City Clerk. Said privilege shall be constructed in accordance with plans and specifications approved by the Department of Transportation (Division of Project Development) and the Zoning Department -- Signs.

This grant of privilege in the public way shall be subject to the provisions of Section 10-28-015 and all other required provisions of the Municipal Code of Chicago.

The grantee shall pay to the City of Chicago as compensation for the privilege Number 1097371 herein granted the sum of Three Hundred and no/100 Dollars ($300.00) per annum, in advance.

A 25% penalty will be added for payments received after due date.

The permit holder agrees to hold the City of Chicago harmless for any damage, relocation or replacement costs associated with damage, relocation or removal of private property caused by the City performing work in the public way.

Authority herein given and granted for a period of five (5) years from and after date of passage.

European Furniture Warehouse.

[O2011-9033]

Be It Ordained by the City Council of the City of Chicago:

SECTION 1. Permission and authority are hereby given and granted to European Furniture Warehouse, upon the terms and subject to the conditions of this ordinance, to maintain and use one (1) sign projecting over the public right-of-way attached to its premises known as 2145 West Grand Avenue. Said sign structure measures as follows: along West Grand Avenue, at twenty-four (24) feet in length, nineteen (19) feet in height and twelve (12) feet above grade level. The location of said privilege shall be as shown on print(s) kept on file with the Department of Business Affairs and Consumer Protection and the Office of the City Clerk. Said privilege shall be constructed in accordance with plans and specifications approved by the Department of Transportation (Division of Project Development) and the Zoning Department -- Signs.

This grant of privilege in the public way shall be subject to the provisions of Section 10-28-015 and all other required provisions of the Municipal Code of Chicago.

The grantee shall pay to the City of Chicago as compensation for the privilege Number 1097871 herein granted the sum of Three Hundred and no/100 Dollars ($300.00) per annum, in advance.

A 25% penalty will be added for payments received after due date.

The permit holder agrees to hold the City of Chicago harmless for any damage, relocation or replacement costs associated with damage, relocation or removal of private property caused by the City performing work in the public way.

Authority herein given and granted for a period of five (5) years from and after date of passage.

Express.

[O2011-9243]

Be It Ordained by the City Council of the City of Chicago:

SECTION 1. Permission and authority are hereby given and granted to Express, upon the terms and subject to the conditions of this ordinance, to maintain and use one (1) sign projecting over the public right-of-way attached to its premises known as 655 West Diversey Parkway. Said sign structure measures as follows: along West Diversey Parkway, at thirteen (13) feet in length, two (2) feet in height and fourteen (14) feet above grade level. The location of said privilege shall be as shown on print(s) kept on file with the Department of Business Affairs and Consumer Protection and the Office of the City Clerk. Said privilege shall be constructed in accordance with plans and specifications approved by the Department of Transportation (Division of Project Development) and the Zoning Department -- Signs.

This grant of privilege in the public way shall be subject to the provisions of Section 10-28-015 and all other required provisions of the Municipal Code of Chicago.

The grantee shall pay to the City of Chicago as compensation for the privilege Number 1098292 herein granted the sum of Three Hundred and no\100 Dollars ($300.00) per annum, in advance.

A 25% penalty will be added for payments received after due date.

The permit holder agrees to hold the City of Chicago harmless for any damage, relocation or replacement costs associated with damage, relocation or removal of private property caused by the City performing work in the public way.

Authority herein given and granted for a period of five (5) years from and after date of passage.

Ezzard Charles Daycare Center.

[O2011-8985]

Be It Ordained by the City Council of the City of Chicago:

SECTION 1. Permission and authority are hereby given and granted to Ezzard Charles Daycare Center, upon the terms and subject to the conditions of this ordinance, to maintain and use one (1) sign projecting over the public right-of-way attached to its premises known as 7946 South Ashland Avenue. Said sign structure measures as follows: along South Ashland Avenue, at seven point one six (7.16) feet in length, five (5) feet in height and sixteen (16) feet above grade level. The location of said privilege shall be as shown on

print(s) kept on file with the Department of Business Affairs and Consumer Protection and the Office of the City Clerk. Said privilege shall be constructed in accordance with plans and specifications approved by the Department of Transportation (Division of Project Development) and the Zoning Department -- Signs.

This grant of privilege in the public way shall be subject to the provisions of Section 10-28-015 and all other required provisions of the Municipal Code of Chicago.

The grantee shall pay to the City of Chicago as compensation for the privilege Number 1091806 herein granted the sum of Three Hundred and no/100 Dollars ($300.00) per annum, to commence (1) one year after passage.

A 25% penalty will be added for payments received after due date.

The permit holder agrees to hold the City of Chicago harmless for any damage, relocation or replacement costs associated with damage, relocation or removal of private property caused by the City performing work in the public way.

Authority herein given and granted for a period of five (5) years from and after date of passage.

Family Dollar.

[O2011-9087]

Be It Ordained by the City Council of the City of Chicago:

SECTION 1. Permission and authority are hereby given and granted to Family Dollar, upon the terms and subject to the conditions of this ordinance, to maintain and use one (1) sign projecting over the public right-of-way attached to its premises known as 2845 North Central Avenue. Said sign structure measures as follows: along North Central Avenue, at twenty-four (24) feet in length, three (3) feet in height and thirteen (13) feet above grade level. The location of said privilege shall be as shown on print(s) kept on file with the Department of Business Affairs and Consumer Protection and the Office of the City Clerk. Said privilege shall be constructed in accordance with plans and specifications approved by the Department of Transportation (Division of Project Development) and the Zoning Department -- Signs.

This grant of privilege in the public way shall be subject to the provisions of Section 10-28-015 and all other required provisions of the Municipal Code of Chicago.

The grantee shall pay to the City of Chicago as compensation for the privilege Number 1097713 herein granted the sum of Three Hundred and no/100 Dollars ($300.00) per annum, in advance.

A 25% penalty will be added for payments received after due date.

The permit holder agrees to hold the City of Chicago harmless for any damage, relocation or replacement costs associated with damage, relocation or removal of private property caused by the City performing work in the public way.

Authority herein given and granted for a period of five (5) years from and after date of passage.

Family Dollar No. 1629.

[O2011-8939]

Be It Ordained by the City Council of the City of Chicago:

SECTION 1. Permission and authority are hereby given and granted to Family Dollar Number 1629, upon the terms and subject to the conditions of this ordinance, to maintain and use one (1) sign projecting over the public right-of-way attached to its premises known as 8341 South Cottage Grove Avenue. Said sign structure measures as follows: along South Cottage Grove Avenue, at twenty-five point zero eight (25.08) feet in length, three point eight three (3.83) feet in height and thirteen (13) feet above grade level. The location of said privilege shall be as shown on print(s) kept on file with the Department of Business Affairs and Consumer Protection and the Office of the City Clerk. Said privilege shall be constructed in accordance with plans and specifications approved by the Department of Transportation (Division of Project Development) and the Zoning Department -- Signs.

This grant of privilege in the public way shall be subject to the provisions of Section 10-28-015 and all other required provisions of the Municipal Code of Chicago.

The grantee shall pay to the City of Chicago as compensation for the privilege Number 1098196 herein granted the sum of Three Hundred and no/100 Dollars ($300.00) per annum, in advance.

A 25% penalty will be added for payments received after due date.

The permit holder agrees to hold the City of Chicago harmless for any damage, relocation or replacement costs associated with damage, relocation or removal of private property caused by the City performing work in the public way.

Authority herein given and granted for a period of five (5) years from and after date of passage.

Family Dollar No. 2465.

[O2011-9191]

Be It Ordained by the City Council of the City of Chicago:

SECTION 1. Permission and authority are hereby given and granted to Family Dollar Number 2465, upon the terms and subject to the conditions of this ordinance, to maintain and use, as now constructed, two (2) light fixtures projecting over the public right-of-way adjacent to its premises known as 811 West 103rd Street. Said light fixtures at West 103rd Street measure two (2) at one point four two (1.42) feet in length, point seven five (.75) foot in width and nineteen point six seven (19.67) feet above grade level. The location of said privilege shall be as shown on print(s) kept on file with the Department of Business Affairs and Consumer Protection and the Office of the City Clerk. Said privilege shall be constructed in accordance with plans and specifications approved by the Department of Transportation (Division of Project Development).

This grant of privilege in the public way shall be subject to the provisions of Section 10-28-015 and all other required provisions of the Municipal Code of Chicago.

The grantee shall pay to the City of Chicago as compensation for the privilege Number 1089694 herein granted the sum of Eighty and no/100 Dollars ($80.00) per annum, in advance.

A 25% penalty will be added for payments received after due date.

The permit holder agrees to hold the City of Chicago harmless for any damage, relocation or replacement costs associated with damage, relocation or removal of private property caused by the City performing work in the public way.

Authority herein given and granted for a period of five (5) years from and after date of passage.

Family Dollar No. 4162.

[O2011-8938]

Be It Ordained by the City Council of the City of Chicago:

SECTION 1. Permission and authority are hereby given and granted to Family Dollar Number 4162, upon the terms and subject to the conditions of this ordinance, to maintain and use one (1) sign projecting over the public right-of-way attached to its premises known as 9520 South Jeffery Avenue. Said sign structure measures as follows: along South Jeffery Avenue, at twenty-five point zero eight (25.08) feet in length three point eight three (3.83) feet in height and thirteen (13) feet above grade level. The location of said privilege shall be as

shown on print(s) kept on file with the Department of Business Affairs and Consumer Protection and the Office of the City Clerk. Said privilege shall be constructed in accordance with plans and specifications approved by the Department of Transportation (Division of Project Development) and the Zoning Department -- Signs.

This grant of privilege in the public way shall be subject to the provisions of Section 10-28-015 and all other required provisions of the Municipal Code of Chicago.

The grantee shall pay to the City of Chicago as compensation for the privilege Number 1098164 herein granted the sum of Three Hundred and no/100 Dollars ($300.00) per annum, in advance.

A 25% penalty will be added for payments received after due date.

The permit holder agrees to hold the City of Chicago harmless for any damage, relocation or replacement costs associated with damage, relocation or removal of private property caused by the City performing work in the public way.

Authority herein given and granted for a period of five (5) years from and after date of passage.

Family Dollar No. 5063.

[O2011-8966]

Be It Ordained by the City Council of the City of Chicago:

SECTION 1. Permission and authority are hereby given and granted to Family Dollar Number 5063, upon the terms and subject to the conditions of this ordinance, to maintain and use one (1) sign projecting over the public right-of-way attached to its premises known as 7340 South Ashland Avenue. Said sign structure measures as follows: along South Ashland Avenue, at twenty-five (25) feet in length three (3) feet in height and eleven (11) feet above grade level. The location of said privilege shall be as shown on print(s) kept on file with the Department of Business Affairs and Consumer Protection and the Office of the City Clerk. Said privilege shall be constructed in accordance with plans and specifications approved by the Department of Transportation (Division of Project Development) and the Zoning Department -- Signs.

This grant of privilege in the public way shall be subject to the provisions of Section 10-28-015 and all other required provisions of the Municipal Code of Chicago.

The grantee shall pay to the City of Chicago as compensation for the privilege Number 1097914 herein granted the sum of Three Hundred and no/100 Dollars ($300.00) per annum, in advance.

A 25% penalty will be added for payments received after due date.

The permit holder agrees to hold the City of Chicago harmless for any damage, relocation or replacement costs associated with damage, relocation or removal of private property caused by the City performing work in the public way.

Authority herein given and granted for a period of five (5) years from and after date of passage.

Family Dollar No. 5392.

[O2011-8994]

Be It Ordained by the City Council of the City of Chicago:

SECTION 1. Permission and authority are hereby given and granted to Family Dollar Number 5392, upon the terms and subject to the conditions of this ordinance, to maintain and use two (2) signs projecting over the public right-of-way attached to its premises known as 1200 West 87th Street. Said sign structures measure as follows: along West 87th Street, one (1) at twenty-five (25) feet in length, three (3) feet in height and thirteen (13) feet above grade level. Said sign structures measure as follows: along South Racine Avenue, one (1) at twenty-five (25) feet in length, three (3) feet in height and thirteen (13) feet above grade level. The location of said privilege shall be as shown on print(s) kept on file with the Department of Business Affairs and Consumer Protection and the Office of the City Clerk. Said privilege shall be constructed in accordance with plans and specifications approved by the Department of Transportation (Division of Project Development) and the Zoning Department -- Signs.

This grant of privilege in the public way shall be subject to the provisions of Section 10-28-015 and all other required provisions of the Municipal Code of Chicago.

The grantee shall pay to the City of Chicago as compensation for the privilege Number 1098041 herein granted the sum of Six Hundred and no/100 Dollars ($600.00) per annum, in advance.

A 25% penalty will be added for payments received after due date.

The permit holder agrees to hold the City of Chicago harmless for any damage, relocation or replacement costs associated with damage, relocation or removal of private property caused by the City performing work in the public way.

Authority herein given and granted for a period of five (5) years from and after date of passage.

Family Dollar No. 5630.
(Privilege No. 1098165)

[O2011-8989]

Be It Ordained by the City Council of the City of Chicago:

SECTION 1. Permission and authority are hereby given and granted to Family Dollar Number 5630, upon the terms and subject to the conditions of this ordinance, to maintain and use one (1) sign projecting over the public right-of-way attached to its premises known as 8030 South Halsted Street. Said sign structure measures as follows: along South Halsted Street, at twenty-five point zero eight (25.08) feet in length three point eight three (3.83) feet in height and fifteen (15) feet above grade level. The location of said privilege shall be as shown on print(s) kept on file with the Department of Business Affairs and Consumer Protection and the Office of the City Clerk. Said privilege shall be constructed in accordance with plans and specifications approved by the Department of Transportation (Division of Project Development) and the Zoning Department -- Signs.

This grant of privilege in the public way shall be subject to the provisions of Section 10-28-015 and all other required provisions of the Municipal Code of Chicago.

The grantee shall pay to the City of Chicago as compensation for the privilege Number 1098165 herein granted the sum of Three Hundred and no/100 Dollars ($300.00) per annum, in advance.

A 25% penalty will be added for payments received after due date.

The permit holder agrees to hold the City of Chicago harmless for any damage, relocation or replacement costs associated with damage, relocation or removal of private property caused by the City performing work in the public way.

Authority herein given and granted for a period of five (5) years from and after date of passage.

Family Dollar No. 5630.
(Privilege No. 1098357)

[O2011-8993]

Be It Ordained by the City Council of the City of Chicago:

SECTION 1. Permission and authority are hereby given and granted to Family Dollar Number 5630, upon the terms and subject to the conditions of this ordinance, to maintain and use one (1) sign projecting over the public right-of-way attached to its premises known as

8030 South Halsted Street. Said sign structure measures as follows: along South Halsted Street, at ten (10) feet in length, eight (8) feet in height and fifteen (15) feet above grade level. The location of said privilege shall be as shown on print(s) kept on file with the Department of Business Affairs and Consumer Protection and the Office of the City Clerk. Said privilege shall be constructed in accordance with plans and specifications approved by the Department of Transportation (Division of Project Development) and the Zoning Department -- Signs.

This grant of privilege in the public way shall be subject to the provisions of Section 10-28-015 and all other required provisions of the Municipal Code of Chicago.

The grantee shall pay to the City of Chicago as compensation for the privilege Number 1098357 herein granted the sum of Three Hundred and no/100 Dollars ($300.00) per annum, in advance.

A 25% penalty will be added for payments received after due date.

The permit holder agrees to hold the City of Chicago harmless for any damage, relocation or replacement costs associated with damage, relocation or removal of private property caused by the City performing work in the public way.

Authority herein given and granted for a period of five (5) years from and after date of passage.

Family Dollar No. 5734.

[O2011-9086]

Be It Ordained by the City Council of the City of Chicago:

SECTION 1. Permission and authority are hereby given and granted to Family Dollar Number 5734, upon the terms and subject to the conditions of this ordinance, to maintain and use one (1) sign projecting over the public right-of-way attached to its premises known as 2740 West Cermak Road. Said sign structure measures as follows: along West Cermak Road, at twenty-five (25) feet in length, three point eight three (3.83) feet in height and thirteen (13) feet above grade level. The location of said privilege shall be as shown on print(s) kept on file with the Department of Business Affairs and Consumer Protection and the Office of the City Clerk. Said privilege shall be constructed in accordance with plans and specifications approved by the Department of Transportation (Division of Project Development) and the Zoning Department -- Signs.

This grant of privilege in the public way shall be subject to the provisions of Section 10-28-015 and all other required provisions of the Municipal Code of Chicago.

The grantee shall pay to the City of Chicago as compensation for the privilege Number 1097771 herein granted the sum of Three Hundred and no/100 Dollars ($300.00) per annum, in advance.

A 25% penalty will be added for payments received after due date.

The permit holder agrees to hold the City of Chicago harmless for any damage, relocation or replacement costs associated with damage, relocation or removal of private property caused by the City performing work in the public way.

Authority herein given and granted for a period of five (5) years from and after date of passage.

Family Dollar No. 6460.

[O2011-9065]

Be It Ordained by the City Council of the City of Chicago:

SECTION 1. Permission and authority are hereby given and granted to Family Dollar Number 6460, upon the terms and subject to the conditions of this ordinance, to maintain and use one (1) sign projecting over the public right-of-way attached to its premises known as 1533 -- 1537 West Chicago Avenue. Said sign structure measures as follows: along West Chicago Avenue, at four (4) feet in length ten (10) feet in height and fourteen (14) feet above grade level. The location of said privilege shall be as shown on print(s) kept on file with the Department of Business Affairs and Consumer Protection and the Office of the City Clerk. Said privilege shall be constructed in accordance with plans and specifications approved by the Department of Transportation (Division of Project Development) and the Zoning Department -- Signs.

This grant of privilege in the public way shall be subject to the provisions of Section 10-28-015 and all other required provisions of the Municipal Code of Chicago.

The grantee shall pay to the City of Chicago as compensation for the privilege Number 1098395 herein granted the sum of Three Hundred and no/100 Dollars ($300.00) per annum, in advance.

A 25% penalty will be added for payments received after due date.

The permit holder agrees to hold the City of Chicago harmless for any damage, relocation or replacement costs associated with damage, relocation or removal of private property caused by the City performing work in the public way.

Authority herein given and granted for a period of five (5) years from and after October 4, 2011.

Family Dollar Store No. 6944.

[O2011-8973]

Be It Ordained by the City Council of the City of Chicago:

SECTION 1. Permission and authority are hereby given and granted to Family Dollar Store Number 6944, upon the terms and subject to the conditions of this ordinance, to maintain and use one (1) sign projecting over the public right-of-way attached to its premises known as 2610 West 71st Street. Said sign structure measures as follows: along West 71st Street, at twenty-five point zero eight (25.08) feet in length, three point eight three (3.83) feet in height and twelve (12) feet above grade level. The location of said privilege shall be as shown on print(s) kept on file with the Department of Business Affairs and Consumer Protection and the Office of the City Clerk. Said privilege shall be constructed in accordance with plans and specifications approved by the Department of Transportation (Division of Project Development) and the Zoning Department -- Signs.

This grant of privilege in the public way shall be subject to the provisions of Section 10-28-015 and all other required provisions of the Municipal Code of Chicago.

The grantee shall pay to the City of Chicago as compensation for the privilege Number 1098163 herein granted the sum of Three Hundred and no/100 Dollars ($300.00) per annum, in advance.

A 25% penalty will be added for payments received after due date.

The permit holder agrees to hold the City of Chicago harmless for any damage, relocation or replacement costs associated with damage, relocation or removal of private property caused by the City performing work in the public way.

Authority herein given and granted for a period of five (5) years from and after date of passage.

Family Dollar Store No. 7057.

[O2011-8962]

Be It Ordained by the City Council of the City of Chicago:

SECTION 1. Permission and authority are hereby given and granted to Family Dollar Store Number 7057, upon the terms and subject to the conditions of this ordinance, to maintain and

use one (1) sign projecting over the public right-of-way attached to its premises known as 1615 West 59th Street. Said sign structure measures as follows: along West 59th Street, at eighteen (18) feet in length, two (2) feet in height and fifteen (15) feet above grade level. The location of said privilege shall be as shown on print(s) kept on file with the Department of Business Affairs and Consumer Protection and the Office of the City Clerk. Said privilege shall be constructed in accordance with plans and specifications approved by the Department of Transportation (Division of Project Development) and the Zoning Department -- Signs.

This grant of privilege in the public way shall be subject to the provisions of Section 10-28-015 and all other required provisions of the Municipal Code of Chicago.

The grantee shall pay to the City of Chicago as compensation for the privilege Number 1098040 herein granted the sum of Three Hundred no/100 Dollars ($300.00) per annum, in advance.

A 25% penalty will be added for payments received after due date.

The permit holder agrees to hold the City of Chicago harmless for any damage, relocation or replacement costs associated with damage, relocation or removal of private property caused by the City performing work in the public way.

Authority herein given and granted for a period of five (5) years from and after date of passage.

Family Wash Spin Cycle.

[O2011-8977]

Be It Ordained by the City Council of the City of Chicago:

SECTION 1. Permission and authority are hereby given and granted to Family Wash Spin Cycle, upon the terms and subject to the conditions of this ordinance, to maintain and use one (1) sign projecting over the public right-of-way attached to its premises known as 6501 South Cottage Grove Avenue. Said sign structure measures as follows: along South Cottage Grove, at nine (9) feet in length, eight (8) feet in height and twelve (12) feet above grade level. The location of said privilege shall be as shown on print(s) kept on file with the Department of Business Affairs and Consumer Protection and the Office of the City Clerk. Said privilege shall be constructed in accordance with plans and specifications approved by the Department of Transportation (Division of Project Development) and the Zoning Department -- Signs.

This grant of privilege in the public way shall be subject to the provisions of Section 10-28-015 and all other required provisions of the Municipal Code of Chicago.

The grantee shall pay to the City of Chicago as compensation for the privilege Number 1093853 herein granted the sum of Three Hundred and no/100 Dollars ($300.00) per annum, to commence one (1) year after passage.

A 25% penalty will be added for payments received after due date.

The permit holder agrees to hold the City of Chicago harmless for any damage, relocation or replacement costs associated with damage, relocation or removal of private property caused by the City performing work in the public way.

Authority herein given and granted for a period of five (5) years from and after date of passage.

First Saint Paul's Lutheran Church.

[O2011-9269]

Be It Ordained by the City Council of the City of Chicago:

SECTION 1. Permission and authority are hereby given and granted to First Saint Paul's Lutheran Church, upon the terms and subject to the conditions of this ordinance, to maintain and use, as now constructed, two (2) trees on the public right-of-way for beautification purposes adjacent to its premises known as 1301 North LaSalle Drive. Said trees at East Goethe Street measure two (2) at ten (10) feet in length and one (1) foot in width for a total of twenty (20) square feet. The location of said privilege shall be as shown on print(s) kept on file with the Department of Business Affairs and Consumer Protection and the Office of the City Clerk. Said privilege shall be constructed in accordance with plans and specifications approved by the Department of Planning and Development and the Department of Transportation (Division of Project Development).

This grant of privilege in the public way shall be subject to the provisions of Section 10-28-015 and all other required provisions of the Municipal Code of Chicago.

The grantee shall pay to the City of Chicago as compensation for the privilege Number 1098288 herein granted the sum of Zero and no/100 Dollars ($0.00) per annum, in advance.

A 25% penalty will be added for payments received after due date.

The permit holder agrees to hold the City of Chicago harmless for any damage, relocation or replacement costs associated with damage, relocation or removal of private property caused by the City performing work in the public way.

Authority herein given and granted for a period of five (5) years from and after September 13, 2011.

Foremost Liquors.

[O2011-9411]

Be It Ordained by the City Council of the City of Chicago:

SECTION 1. Permission and authority are hereby given and granted to Foremost Liquors, upon the terms and subject to the conditions of this ordinance, to maintain and use one (1) sign projecting over the public right-of-way attached to its premises known as 4616 North Kedzie Avenue. Said sign structure measures as follows: along North Kedzie Avenue, at eight point one six (8.16) feet in length, six (6) feet in height and nine point five (9.5) feet above grade level. The location of said privilege shall be as shown on print(s) kept on file with the Department of Business Affairs and Consumer Protection and the Office of the City Clerk. Said privilege shall be constructed in accordance with plans and specifications approved by the Department of Transportation (Division of Project Development) and the Zoning Department -- Signs.

This grant of privilege in the public way shall be subject to the provisions of Section 10-28-015 and all other required provisions of the Municipal Code of Chicago.

The grantee shall pay to the City of Chicago as compensation for the privilege Number 1098578 herein granted the sum of Three Hundred and no/100 Dollars ($300.00) per annum, in advance.

A 25% penalty will be added for payments received after due date.

The permit holder agrees to hold the City of Chicago harmless for any damage, relocation or replacement costs associated with damage, relocation or removal of private property caused by the City performing work in the public way.

Authority herein given and granted for a period of five (5) years from and after November 15, 2011.

Forma Vital.

[O2011-8996]

Be It Ordained by the City Council of the City of Chicago:

SECTION 1. Permission and authority are hereby given and granted to Forma Vital, upon

the terms and subject to the conditions of this ordinance, to maintain and use one (1) sign projecting over the public right-of-way attached to its premises known as 3444 West 26th Street. Said sign structure measures as follows: along West 26th Street, at six point one (6.1) feet in length, three (3) feet in height and eleven point six five (11.65) feet above grade level. The location of said privilege shall be as shown on print(s) kept on file with the Department of Business Affairs and Consumer Protection and the Office of the City Clerk. Said privilege shall be constructed in accordance with plans and specifications approved by the Department of Transportation (Division of Project Development) and the Zoning Department -- Signs.

This grant of privilege in the public way shall be subject to the provisions of Section 10-28-015 and all other required provisions of the Municipal Code of Chicago.

The grantee shall pay to the City of Chicago as compensation for the privilege Number 1098556 herein granted the sum of One Hundred and no/100 Dollars ($100.00) per annum, in advance.

A 25% penalty will be added for payments received after due date.

The permit holder agrees to hold the City of Chicago harmless for any damage, relocation or replacement costs associated with damage, relocation or removal of private property caused by the City performing work in the public way.

Authority herein given and granted for a period of five (5) years from and after October 4, 2011.

Formlina, Inc.
(Landscapings)

[O2011-9248]

Be It Ordained by the City Council of the City of Chicago:

SECTION 1. Permission and authority are hereby given and granted to Formlina, Inc., upon the terms and subject to the conditions of this ordinance, to construct, install, maintain and use two (2) landscapings on the public right-of-way for beautification purposes adjacent to its premises known as 526 West Deming Place. Said landscapings at West Deming Place measure two (2) at ten (10) feet in length and five (5) feet in width for a total of one hundred (100) square feet. The location of said privilege shall be as shown on print(s) kept on file with the Department of Business Affairs and Consumer Protection and the Office of the City Clerk. Said privilege shall be constructed in accordance with plans and specifications approved by the Department of Planning and Development and the Department of Transportation (Division of Project Development).

This grant of privilege in the public way shall be subject to the provisions of Section 10-28-015 and all other required provisions of the Municipal Code of Chicago.

The grantee shall pay to the City of Chicago as compensation for the privilege Number 1098384 herein granted the sum of Zero and no/100 Dollars ($0.00) per annum, in advance.

A 25% penalty will be added for payments received after due date.

The permit holder agrees to hold the City of Chicago harmless for any damage, relocation or replacement costs associated with damage, relocation or removal of private property caused by the City performing work in the public way.

Authority herein given and granted for a period of five (5) years from and after date of passage.

Formlina, Inc.
(Planter)

[O2011-9251]

Be It Ordained by the City Council of the City of Chicago:

SECTION 1. Permission and authority are hereby given and granted to Formlina, Inc., upon the terms and subject to the conditions of this ordinance, to construct, install, maintain and use one (1) planter on the public right-of-way for beautification purposes adjacent to its premises known as 526 West Deming Place. Said planter at West Deming Place measures eleven point six seven (11.67) feet in length and four point one seven (4.17) feet in width for a total of forty-eight point six six (48.66) square feet. Grantee must allow the required clear and unobstructed space for pedestrian passage at all times per rules and regulations approved by the Department of Transportation. The location of said privilege shall be as shown on print(s) kept on file with the Department of Business Affairs and Consumer Protection and the Office of the City Clerk. Said privilege shall be constructed in accordance with plans and specifications approved by the Department of Planning and Development and the Department of Transportation (Division of Project Development).

This grant of privilege in the public way shall be subject to the provisions of Section 10-28-015 and all other required provisions of the Municipal Code of Chicago.

The grantee shall pay to the City of Chicago as compensation for the privilege Number 1098011 herein granted the sum of Zero and no/100 Dollars ($0.00) per annum, in advance.

A 25% penalty will be added for payments received after due date.

The permit holder agrees to hold the City of Chicago harmless for any damage, relocation or replacement costs associated with damage, relocation or removal of private property caused by the City performing work in the public way.

Authority herein given and granted for a period of five (5) years from and after date of passage.

Gibsons LLC.

[O2011-9276]

Be It Ordained by the City Council of the City of Chicago:

SECTION 1. Permission and authority are hereby given and granted to Gibsons LLC, upon the terms and subject to the conditions of this ordinance, to maintain and use, as now constructed, three (3) light fixtures projecting over the public right-of-way adjacent to its premises known as 1028 North Rush Street. Said light fixtures at North State Street measure three (3) at point eight (.8) foot in length, two point four (2.4) feet in width and fifteen point three (15.3) feet above grade level. The location of said privilege shall be as shown on print(s) kept on file with the Department of Business Affairs and Consumer Protection and the Office of the City Clerk. Said privilege shall be constructed in accordance with plans and specifications approved by the Department of Transportation (Division of Project Development).

This grant of privilege in the public way shall be subject to the provisions of Section 10-28-015 and all other required provisions of the Municipal Code of Chicago.

The grantee shall pay to the City of Chicago as compensation for the privilege Number 1098509 herein granted the sum of Eighty-five and no/100 Dollars ($85.00) per annum, in advance.

A 25% penalty will be added for payments received after due date.

The permit holder agrees to hold the City of Chicago harmless for any damage, relocation or replacement costs associated with damage, relocation or removal of private property caused by the City performing work in the public way.

Authority herein given and granted for a period of five (5) years from and after November 1, 2011.

Manuel J. Gliksberg.

[O2011-8894]

Be It Ordained by the City Council of the City of Chicago:

SECTION 1. Permission and authority are hereby given and granted to Manuel J. Gliksberg, upon the terms and subject to the conditions of this ordinance, to maintain and use, as now constructed, one (1) staircase on the public right-of-way adjacent to its premises known as 1330 North Cleaver Street. Said staircase at North Cleaver Street measures one (1) foot in length and twelve (12) feet in width for a total of twelve (12) square feet. The location of said privilege shall be as shown on print(s) kept on file with the Department of Business Affairs and Consumer Protection and the Office of the City Clerk. Said privilege shall be constructed in accordance with plans and specifications approved by the Department of Transportation (Division of Project Development).

This grant of privilege in the public way shall be subject to the provisions of Section 10-28-015 and all other required provisions of the Municipal Code of Chicago.

The grantee shall pay to the City of Chicago as compensation for the privilege Number 1095121 herein granted the sum of Zero and no/100 Dollars ($0.00) per annum, in advance.

A 25% penalty will be added for payments received after due date.

The permit holder agrees to hold the City of Chicago harmless for any damage, relocation or replacement costs associated with damage, relocation or removal of private property caused by the City performing work in the public way.

Authority herein given and granted for a period of five (5) years from and after date of passage.

Gold Sound.

[O2011-9146]

Be It Ordained by the City Council of the City of Chicago:

SECTION 1. Permission and authority are hereby given and granted to Gold Sound, upon the terms and subject to the conditions of this ordinance, to maintain and use one (1) sign projecting over the public right-of-way attached to its premises known as 3134 West Irving Park Road. Said sign structure measures as follows: along West Irving Park Road, at ten point five (10.5) feet in length, three point one six (3.16) feet in height and thirteen point nine two (13.92) feet above grade level. The location of said privilege shall be as shown on prints

kept on file with the Department of Business Affairs and Consumer Protection and the Office of the City Clerk. Said privilege shall be constructed in accordance with plans and specifications approved by the Department of Transportation (Division of Project Development) and the Zoning Department -- Signs.

This grant of privilege in the public way shall be subject to the provisions of Section 10-28-015 and all other required provisions of the Municipal Code of Chicago.

The grantee shall pay to the City of Chicago as compensation for the privilege Number 1094015 herein granted the sum of Three Hundred and no/100 Dollars ($300.00) per annum, to commence (1) one year after passage.

A 25% penalty will be added for payments received after due date.

The permit holder agrees to hold the City of Chicago harmless for any damage, relocation or replacement costs associated with damage, relocation or removal of private property caused by the City performing work in the public way.

Authority herein given and granted for a period of five (5) years from and after date of passage.

Grand Crossing Dialysis.

[O2011-8934]

Be It Ordained by the City Council of the City of Chicago:

SECTION 1. Permission and authority are hereby given and granted to Grand Crossing Dialysis, upon the terms and subject to the conditions of this ordinance, to maintain and use one (1) sign projecting over the public right-of-way attached to its premises known as 7319 South Cottage Grove Avenue. Said sign structure measures as follows: along South Cottage Grove, at nineteen (19) feet in length, three point two five (3.25) feet in height and fourteen point three three (14.33) feet above grade level. The location of said privilege shall be as shown on print(s) kept on file with the Department of Business Affairs and Consumer Protection and the Office of the City Clerk. Said privilege shall be constructed in accordance with plans and specifications approved by the Department of Transportation (Division of Project Development) and the Zoning Department -- Signs.

This grant of privilege in the public way shall be subject to the provisions of Section 10-28-015 and all other required provisions of the Municipal Code of Chicago.

The grantee shall pay to the City of Chicago as compensation for the privilege Number 1097390 herein granted the sum of Three Hundred and no/100 Dollars ($300.00) per annum, in advance.

A 25% penalty will be added for payments received after due date.

The permit holder agrees to hold the City of Chicago harmless for any damage, relocation or replacement costs associated with damage, relocation or removal of private property caused by the City performing work in the public way.

Authority herein given and granted for a period of five (5) years from and after date of passage.

Grand Sudz Enterprises, Inc.

[O2011-9404]

Be It Ordained by the City Council of the City of Chicago:

SECTION 1. Permission and authority are hereby given and granted to Grand Sudz Enterprises, Inc., upon the terms and subject to the conditions of this ordinance, to maintain and use one (1) sign projecting over the public right-of-way attached to its premises known as 6621 South Kedzie Avenue. Said sign structure measures as follows: along South Kedzie Avenue, at ten (10) feet in length, eight point one (8.1) feet in height and twelve point five (12.5) feet above grade level. The location of said privilege shall be as shown on print(s) kept on file with the Department of Business Affairs and Consumer Protection and the Office of the City Clerk. Said privilege shall be constructed in accordance with plans and specifications approved by the Department of Transportation (Division of Project Development) and the Zoning Department -- Signs.

This grant of privilege in the public way shall be subject to the provisions of Section 10-28-015 and all other required provisions of the Municipal Code of Chicago.

The grantee shall pay to the City of Chicago as compensation for the privilege Number 1098316 herein granted the sum of Three Hundred and no/100 Dollars ($300.00) per annum, in advance.

A 25% penalty will be added for payments received after due date.

The permit holder agrees to hold the City of Chicago harmless for any damage, relocation or replacement costs associated with damage, relocation or removal of private property caused by the City performing work in the public way.

Authority herein given and granted for a period of five (5) years from and after October 4, 2011.

GT Fish & Oyster.

[O2011-9547]

Be It Ordained by the City Council of the City of Chicago:

SECTION 1. Permission and authority are hereby given and granted to GT Fish & Oyster, upon the terms and subject to the conditions of this ordinance, to construct, install, maintain and use two (2) light fixtures projecting over the public right-of-way adjacent to its premises known as 531 North Wells Street. Said light fixture at North Wells Street measures one (1) at point five (.5) foot in length, point five (.5) foot in width and twelve (12) feet above grade level. Said light fixture at West Grand Avenue measures one (1) at point five (.5) foot in length, point five (.5) foot in width and twelve (12) feet above grade level. The location of said privilege shall be as shown on print(s) kept on file with the Department of Business Affairs and Consumer Protection and the Office of the City Clerk. Said privilege shall be constructed in accordance with plans and specifications approved by the Department of Transportation (Division of Project Development).

This grant of privilege in the public way shall be subject to the provisions of Section 10-28-015 and all other required provisions of the Municipal Code of Chicago.

The grantee shall pay to the City of Chicago as compensation for the privilege Number 1095461 herein granted the sum of Seventy-five and no/100 Dollars ($75.00) per annum, in advance.

A 25% penalty will be added for payments received after due date.

The permit holder agrees to hold the City of Chicago harmless for any damage, relocation or replacement costs associated with damage, relocation or removal of private property caused by the City performing work in the public way.

Authority herein given and granted for a period of five (5) years from and after date of passage.

H & R Block Tax Service.

[O2011-9005]

Be It Ordained by the City Council of the City of Chicago:

SECTION 1. Permission and authority are hereby given and granted to H & R Block Tax Service, upon the terms and subject to the conditions of this ordinance, to maintain and use one (1) sign projecting over the public right-of-way attached to its premises known as

2054 West Cermak Road. Said sign structure measures as follows: along West Cermak Road, at five (5) feet in length, five (5) feet in height and twenty (20) feet above grade level. The location of said privilege shall be as shown on print(s) kept on file with the Department of Business Affairs and Consumer Protection and the Office of the City Clerk. Said privilege shall be constructed in accordance with plans and specifications approved by the Department of Transportation (Division of Project Development) and the Zoning Department -- Signs.

This grant of privilege in the public way shall be subject to the provisions of Section 10-28-015 and all other required provisions of the Municipal Code of Chicago.

The grantee shall pay to the City of Chicago as compensation for the privilege Number 1097761 herein granted the sum of Three Hundred and no/100 Dollars ($300.00) per annum, in advance.

A 25% penalty will be added for payments received after due date.

The permit holder agrees to hold the City of Chicago harmless for any damage, relocation or replacement costs associated with damage, relocation or removal of private property caused by the City performing work In the public way.

Authority herein given and granted for a period of five (5) years from and after July 26, 2011.

Harper Theatre.

[O2011-8927]

Be It Ordained by the City Council of the City of Chicago:

SECTION 1. Permission and authority are hereby given and granted to Harper Theatre, upon the terms and subject to the conditions of this ordinance, to construct, install, maintain and use two (2) windows and frames projecting over the public right-of-way adjacent to its premises known as 5238 South Harper Avenue. Said windows and frames at South Harper Avenue measure two (2) at five point six seven (5.67) feet in length and one point nine two (1.92) feet in width for a total of twenty-one point seven seven (21.77) square feet. The location of said privilege shall be as shown on print(s) kept on file with the Department of Business Affairs and Consumer Protection and the Office of the City Clerk. Said privilege shall be constructed in accordance with plans and specifications approved by the Department of Planning and Development and the Department of Transportation (Division of Project Development).

This grant of privilege in the public way shall be subject to the provisions of Section 10-28-015 and all other required provisions of the Municipal Code of Chicago.

The grantee shall pay to the City of Chicago as compensation for the privilege Number 1098217 herein granted the sum of Zero and no/100 Dollars ($0.00) per annum, in advance.

A 25% penalty will be added for payments received after due date.

The permit holder agrees to hold the City of Chicago harmless for any damage, relocation or replacement costs associated with damage, relocation or removal of private property caused by the City performing work In the public way.

Authority herein given and granted for a period of five (5) years from and after date of passage.

Harry Caray's Restaurant.

[O2011-9548]

Be It Ordained by the City Council of the City of Chicago:

SECTION 1. Permission and authority are hereby given and granted to Harry Caray's Restaurant, upon the terms and subject to the conditions of this ordinance, to maintain and use one (1) sign projecting over the public right-of-way attached to its premises known as 33 West Kinzie Street. Said sign structure measures as follows: along Kinzie Street and Dearborn Street corner, at three point four (3.4) feet in length, twenty-eight point two (28.2) feet in height and twelve(12) feet above grade level. The location of said privilege shall be as shown on print(s) kept on file with the Department of Business Affairs and Consumer Protection and the Office of the City Clerk. Said privilege shall be constructed in accordance with plans and specifications approved by the Department of Transportation (Division of Project Development) and the Zoning Department -- Signs.

This grant of privilege in the public way shall be subject to the provisions of Section 10-28-015 and all other required provisions of the Municipal Code of Chicago.

The grantee shall pay to the City of Chicago as compensation for the privilege Number 1097777 herein granted the sum of Three Hundred and no/100 Dollars ($300.00) per annum, in advance.

A 25% penalty will be added for payments received after due date.

The permit holder agrees to hold the City of Chicago harmless for any damage, relocation or replacement costs associated with damage, relocation or removal of private property caused by the City performing work in the public way.

Authority herein given and granted for a period of five (5) years from and after July 26, 2011.

Heritage Bicycles General Store.

[O2011-9545]

Be It Ordained by the City Council of the City of Chicago:

SECTION 1. Permission and authority are hereby given and granted to Heritage Bicycles General Store, upon the terms and subject to the conditions of this ordinance, to maintain and use, as now constructed, one (1) bay window projecting over the public right-of-way adjacent to its premises known as 2559 North Lincoln Avenue. Said bay window at North Lincoln Avenue measures eleven (11) feet in length and two point five eight (2.58) feet in width for a total of twenty-eight point three eight (28.38) square feet. The location of said privilege shall be as shown on print(s) kept on file with the Department of Business Affairs and Consumer Protection and the Office of the City Clerk. Said privilege shall be constructed in accordance with plans and specifications approved by the Department of Transportation (Division of Project Development).

This grant of privilege in the public way shall be subject to the provisions of Section 10-28-015 and all other required provisions of the Municipal Code of Chicago.

The grantee shall pay to the City of Chicago as compensation for the privilege Number 1098558 herein granted the sum of Zero and no/100 Dollars ($0.00) per annum, in advance.

A 25% penalty will be added for payments received after due date.

The permit holder agrees to hold the City of Chicago harmless for any damage, relocation or replacement costs associated with damage, relocation or removal of private property caused by the City performing work in the public way.

Authority herein given and granted for a period of five (5) years from and after date of passage.

Hermitage Investment Properties, LLC.
(Concrete Wall)

[O2011-9122]

Be It Ordained by the City Council of the City of Chicago:

SECTION 1. Permission and authority are hereby given and granted to Hermitage Investment Properties, LLC, upon the terms and subject to the conditions of this ordinance,

to maintain and use, as now constructed, one (1) concrete wall on the public right-of-way adjacent to its premises known as 1644 North Hermitage Avenue. Said concrete wall at North Hermitage Avenue measures two point six (2.6) feet in length and one (1) foot in width for a total of two point six (2.6) square feet. The location of said privilege shall be as shown on print(s) kept on file with the Department of Business Affairs and Consumer Protection and the Office of the City Clerk. Said privilege shall be constructed in accordance with plans and specifications approved by the Department of Planning and Development, the Department of Transportation (Division of Project Development) and the Department of Transportation (Office of Underground Coordination).

This grant of privilege in the public way shall be subject to the provisions of Section 10-28-015 and all other required provisions of the Municipal Code of Chicago.

The grantee shall pay to the City of Chicago as compensation for the privilege Number 1098031 herein granted the sum of Zero and no/100 Dollars ($0.00) per annum, in advance.

A 25% penalty will be added for payments received after due date.

The permit holder agrees to hold the City of Chicago harmless for any damage, relocation or replacement costs associated with damage, relocation or removal of private property caused by the City performing work in the public way.

Authority herein given and granted for a period of five (5) years from and after date of passage.

Hermitage Investment Properties, LLC.
(Staircase)

[O2011-9124]

Be It Ordained by the City Council of the City of Chicago:

SECTION 1. Permission and authority are hereby given and granted to Hermitage Investment Properties, LLC, upon the terms and subject to the conditions of this ordinance, to maintain and use, as now constructed, one (1) staircase on the public right-of-way adjacent to its premises known as 1644 North Hermitage Avenue. Said staircase at North Hermitage Avenue measures two point six (2.6) feet in length and seven point four one (7.41) feet in width for a total of nineteen point two seven (19.27) square feet. The location of said privilege shall be as shown on print(s) kept on file with the Department of Business Affairs and Consumer Protection and the Office of the City Clerk. Said privilege shall be constructed in accordance with plans and specifications approved by the Department of Transportation (Division of Project Development).

This grant of privilege in the public way shall be subject to the provisions of Section 10-28-015 and all other required provisions of the Municipal Code of Chicago.

The grantee shall pay to the City of Chicago as compensation for the privilege Number 1098028 herein granted the sum of Zero and no/100 Dollars ($0.00) per annum, in advance.

A 25% penalty will be added for payments received after due date.

The permit holder agrees to hold the City of Chicago harmless for any damage, relocation or replacement costs associated with damage, relocation or removal of private property caused by the City performing work in the public way.

Authority herein given and granted for a period of five (5) years from and after date of passage.

Homemade Pizza.

[O2011-8902]

Be It Ordained by the City Council of the City of Chicago:

SECTION 1. Permission and authority are hereby given and granted to Homemade Pizza, upon the terms and subject to the conditions of this ordinance, to maintain and use one (1) sign projecting over the public right-of-way attached to its premises known as 1347 South Michigan Avenue. Said sign structure measures as follows: along South Michigan Avenue, at eighteen point six six (18.66) feet in length, one point six six (1.66) feet in height and fourteen point two five (14.25) feet above grade level. The location of said privilege shall be as shown on print(s) kept on file with the Department of Business Affairs and Consumer Protection and the Office of the City Clerk. Said privilege shall be constructed in accordance with plans and specifications approved by the Department of Transportation (Division of Project Development) and the Zoning Department -- Signs.

This grant of privilege in the public way shall be subject to the provisions of Section 10-28-015 and all other required provisions of the Municipal Code of Chicago.

The grantee shall pay to the City of Chicago as compensation for the privilege Number 1093915 herein granted the sum of Three Hundred and no/100 Dollars ($300.00) per annum, to commence one (1) year after passage.

A 25% penalty will be added for payments received after due date.

The permit holder agrees to hold the City of Chicago harmless for any damage, relocation or replacement costs associated with damage, relocation or removal of private property caused by the City performing work in the public way.

Authority herein given and granted for a period of five (5) years from and after date of passage.

Hopleaf Bar.

[O2011-9249]

Be It Ordained by the City Council of the City of Chicago:

SECTION 1. Permission and authority are hereby given and granted to Hopleaf Bar, upon the terms and subject to the conditions of this ordinance, to maintain and use one (1) sign projecting over the public right-of-way attached to its premises known as 5148 North Clark Street. Said sign structure measures as follows: along North Clark Street, at four point one seven (4.17) feet in length, four point one seven (4.17) feet in height and ten point four two (10.42) feet above grade level. The location of said privilege shall be as shown on print(s) kept on file with the Department of Business Affairs and Consumer Protection and the Office of the City Clerk. Said privilege shall be constructed in accordance with plans and specifications approved by the Department of Transportation (Division of Project Development) and the Zoning Department -- Signs.

This grant of privilege in the public way shall be subject to the provisions of Section 10-28-015 and all other required provisions of the Municipal Code of Chicago.

The grantee shall pay to the City of Chicago as compensation for the privilege Number 1093870 herein granted the sum of One Hundred and no/100 Dollars ($100.00) per annum, to commence one (1) year after passage.

A 25% penalty will be added for payments received after due date.

The permit holder agrees to hold the City of Chicago harmless for any damage, relocation or replacement costs associated with damage, relocation or removal of private property caused by the City performing work in the public way.

Authority herein given and granted for a period of five (5) years from and after date of passage.

Hugo's Frog Bar.

[O2011-9280]

Be It Ordained by the City Council of the City of Chicago:

SECTION 1. Permission and authority are hereby given and granted to Hugo's Frog Bar, upon the terms and subject to the conditions of this ordinance, to maintain and use, as now constructed, forty-one (41) light fixtures projecting over the public right-of-way adjacent to its premises known as 1024 North Rush Street. Said light fixtures at North Rush Street measure twelve (12) at one (1) foot in length, one (1) foot in width and twelve point eight (12.8) feet above grade level. Said light fixtures at North Rush Street measure six (6) at one point four (1.4) feet in length, point one six (.16) foot in width and seven point six (7.6) feet above grade level. Said light fixtures at North Rush Street measure four (4) at six (6) feet in length, point seven (.7) foot in width and eight point one (8.1) feet above grade level. Said light fixtures at North Rush Street measure four (4) at one point six (1.6) feet in length, one (1) foot in width and eight point eight (8.8) feet above grade level. Said light fixtures at North Rush Street measure ten (10) at point six (.6) foot in length, point six (.6) foot in width and seven point eight (7.8) feet above grade level. Said light fixtures at North Rush Street measure three (3) at point eight (.8) foot in length, two point four (2.4) feet in width and sixteen (16) feet above grade level. Said light fixtures at North Rush Street measure two (2) at point six (.6) foot in length, point four (.4) foot in width and thirteen point five (13.5) feet above grade level. The location of said privilege shall be as shown on print(s) kept on file with the Department of Business Affairs and Consumer Protection and the Office of the City Clerk. Said privilege shall be constructed in accordance with plans and specifications approved by the Department of Transportation (Division of Project Development).

This grant of privilege in the public way shall be subject to the provisions of Section 10-28-015 and all other required provisions of the Municipal Code of Chicago.

The grantee shall pay to the City of Chicago as compensation for the privilege Number 1098508 herein granted the sum of One Hundred Seventy-five and no/100 Dollars ($175.00) per annum, in advance.

A 25% penalty will be added for payments received after due date.

The permit holder agrees to hold the City of Chicago harmless for any damage, relocation or replacement costs associated with damage, relocation or removal of private property caused by the City performing work in the public way.

Authority herein given and granted for a period of five (5) years from and after November 1, 2011.

Ignotz' Ristorante.

[O2011-9533]

Be It Ordained by the City Council of the City of Chicago:

SECTION 1. Permission and authority are hereby given and granted to Ignotz' Ristorante, upon the terms and subject to the conditions of this ordinance, to maintain and use one (1) sign projecting over the public right-of-way attached to its premises known as 2421 South Oakley Avenue. Said sign structure measures as follows: along South Oakley Avenue, at five point six (5.6) feet in length, four (4) feet in height and twelve point five (12.5) feet above grade level. The location of said privilege shall be as shown on print(s) kept on file with the Department of Business Affairs and Consumer Protection and the Office of the City Clerk. Said privilege shall be constructed in accordance with plans and specifications approved by the Department of Transportation (Division of Project Development) and the Zoning Department -- Signs.

This grant of privilege in the public way shall be subject to the provisions of Section 10-28-015 and all other required provisions of the Municipal Code of Chicago.

The grantee shall pay to the City of Chicago as compensation for the privilege Number 1098582 herein granted the sum of One Hundred and no/100 Dollars ($100.00) per annum, in advance.

A 25% penalty will be added for payments received after due date.

The permit holder agrees to hold the City of Chicago harmless for any damage, relocation or replacement costs associated with damage, relocation or removal of private property caused by the City performing work in the public way.

Authority herein given and granted for a period of five (5) years from and after November 1, 2011.

Ivy Hotel.

[O2011-9283]

Be It Ordained by the City Council of the City of Chicago:

SECTION 1. Permission and authority are hereby given and granted to Ivy Hotel, upon the terms and subject to the conditions of this ordinance, to maintain and use one (1) sign projecting over the public right-of-way attached to its premises known as 233 East Ontario Street. Said sign structure measures as follows: along East Ontario Street, at five (5) feet in length, nineteen (19) feet in height and twenty (20) feet above grade level. The location of

said privilege shall be as shown on print(s) kept on file with the Department of Business Affairs and Consumer Protection and the Office of the City Clerk. Said privilege shall be constructed in accordance with plans and specifications approved by the Department of Transportation (Division of Project Development) and the Zoning Department -- Signs.

This grant of privilege in the public way shall be subject to the provisions of Section 10-28-015 and all other required provisions of the Municipal Code of Chicago.

The grantee shall pay to the City of Chicago as compensation for the privilege Number 1096964 herein granted the sum of Three Hundred and no/100 Dollars ($300.00) per annum, in advance.

A 25% penalty will be added for payments received after due date.

The permit holder agrees to hold the City of Chicago harmless for any damage, relocation or replacement costs associated with damage, relocation or removal of private property caused by the City performing work in the public way.

Authority herein given and granted for a period of five (5) years from and after date of passage.

Jack's Hot Dog.

[O2011-9534]

Be It Ordained by the City Council of the City of Chicago:

SECTION 1. Permission and authority are hereby given and granted to Jack's Hot Dog, upon the terms and subject to the conditions of this ordinance, to maintain and use one (1) sign projecting over the public right-of-way attached to its premises known as 3577 West Armitage Avenue. Said sign structure measures as follows: along West Armitage Avenue, at four (4) feet in length, six (6) feet in height and eight point six (8.6) feet above grade level. The location of said privilege shall be as shown on print(s) kept on file with the Department of Business Affairs and Consumer Protection and the Office of the City Clerk. Said privilege shall be constructed in accordance with plans and specifications approved by the Department of Transportation (Division of Project Development) and the Zoning Department -- Signs.

This grant of privilege in the public way shall be subject to the provisions of Section 10-28-015 and all other required provisions of the Municipal Code of Chicago.

The grantee shall pay to the City of Chicago as compensation for the privilege Number 1098347 herein granted the sum of One Hundred and no/100 Dollars ($100.00) per annum, in advance.

A 25% penalty will be added for payments received after due date.

The permit holder agrees to hold the City of Chicago harmless for any damage, relocation or replacement costs associated with damage, relocation or removal of private property caused by the City performing work in the public way.

Authority herein given and granted for a period of five (5) years from and after October 4, 2011.

Jimmy John's Gourmet Sandwiches.

[O2011-9277]

Be It Ordained by the City Council of the City of Chicago:

SECTION 1. Permission and authority are hereby given and granted to Jimmy John's Gourmet Sandwiches, upon the terms and subject to the conditions of this ordinance, to maintain and use one (1) sign projecting over the public right-of-way attached to its premises known as 2810 North Clark Street. Said sign structure measures as follows: along North Clark Street, at sixteen (16) feet in length, two (2) feet in height and twelve point six (12.6) feet above grade level. The location of said privilege shall be as shown on print(s) kept on file with the Department of Business Affairs and Consumer Protection and the Office of the City Clerk. Said privilege shall be constructed in accordance with plans and specifications approved by the Department of Transportation (Division of Project Development) and the Zoning Department -- Signs.

This grant of privilege in the public way shall be subject to the provisions of Section 10-28-015 and all other required provisions of the Municipal Code of Chicago.

The grantee shall pay to the City of Chicago as compensation for the privilege Number 1094264 herein granted the sum of Three Hundred and no/100 Dollars ($300.00) per annum, in advance.

A 25% penalty will be added for payments received after due date.

The permit holder agrees to hold the City of Chicago harmless for any damage, relocation or replacement costs associated with damage, relocation or removal of private property caused by the City performing work in the public way.

Authority herein given and granted for a period of five (5) years from and after date of passage.

Jimmy's Nails.

[O2011-9524]

Be It Ordained by the City Council of the City of Chicago:

SECTION 1. Permission and authority are hereby given and granted to Jimmy's Nails, upon the terms and subject to the conditions of this ordinance, to maintain and use one (1) sign projecting over the public right-of-way attached to its premises known as 1304 West 95th Street. Said sign structure measures as follows: along West 95th Street, at six (6) feet in length, three (3) feet in height and twelve (12) feet above grade level. The location of said privilege shall be as shown on print(s) kept on file with the Department of Business Affairs and Consumer Protection and the Office of the City Clerk. Said privilege shall be constructed in accordance with plans and specifications approved by the Department of Transportation (Division of Project Development) and the Zoning Department -- Signs.

This grant of privilege in the public way shall be subject to the provisions of Section 10-28-015 and all other required provisions of the Municipal Code of Chicago.

The grantee shall pay to the City of Chicago as compensation for the privilege Number 1098457 herein granted the sum of One Hundred and no/100 Dollars ($100.00) per annum, in advance.

A 25% penalty will be added for payments received after due date.

The permit holder agrees to hold the City of Chicago harmless for any damage, relocation or replacement costs associated with damage, relocation or removal of private property caused by the City performing work in the public way.

Authority herein given and granted for a period of five (5) years from and after November 15, 2011.

John W. Jordan II.

[O2011-9549]

Be It Ordained by the City Council of the City of Chicago:

SECTION 1. Permission and authority are hereby given and granted to John W. Jordan II, upon the terms and subject to the conditions of this ordinance, to maintain and use, as now constructed, two (2) ice melt systems under the public right-of-way adjacent to its premises known as 3 West Burton Place. Said ice melt system at West Burton Place measures one (1) at one hundred thirty-two (132) feet in length and six (6) feet in width for a total of seven hundred ninety-two (792) square feet. Said ice melt system at North State Street

measures one (1) at fifty (50) feet In length and six (6) feet in width for a total of three hundred (300) square feet. The location of said privilege shall be as shown on print(s) kept on file with the Department of Business Affairs and Consumer Protection and the Office of the City Clerk. Said privilege shall be constructed in accordance with plans and specifications approved by the Department of Planning and Development and the Department of Transportation (Office of Underground Coordination).

This grant of privilege in the public way shall be subject to the provisions of Section 10-28-015 and all other required provisions of the Municipal Code of Chicago.

The grantee shall pay to the City of Chicago as compensation for the privilege Number 1098103 herein granted the sum of One Thousand Five Hundred Sixteen and no/100 Dollars ($1,516.00) per annum, in advance.

A 25% penalty will be added for payments received after due date.

The permit holder agrees to hold the City of Chicago harmless for any damage, relocation or replacement costs associated with damage, relocation or removal of private property caused by the City performing work in the public way.

Authority herein given and granted for a period of five (5) years from and after September 5, 2011.

Kedzie Dental Care.

[O2011-9189]

Be It Ordained by the City Council of the City of Chicago:

SECTION 1. Permission and authority are hereby given and granted to Kedzie Dental Care, upon the terms and subject to the conditions of this ordinance, to maintain and use one (1) sign projecting over the public right-of-way attached to its premises known as 4801 North Kedzie Avenue. Said sign structure measures as follows: along North Kedzie Avenue, at three (3) feet in length, fifteen (15) feet in height and fourteen (14) feet above grade level. The location of said privilege shall be as shown on print(s) kept on file with the Department of Business Affairs and Consumer Protection and the Office of the City Clerk. Said privilege shall be constructed in accordance with plans and specifications approved by the Department of Transportation (Division of Project Development) and the Zoning Department -- Signs.

This grant of privilege in the public way shall be subject to the provisions of Section 10-28-015 and all other required provisions of the Municipal Code of Chicago.

The grantee shall pay to the City of Chicago as compensation for the privilege Number 1098381 herein granted the sum of Three Hundred and no/100 Dollars ($300.00) per annum, in advance.

A 25% penalty will be added for payments received after due date.

The permit holder agrees to hold the City of Chicago harmless for any damage, relocation or replacement costs associated with damage, relocation or removal of private property caused by the City performing work in the public way.

Authority herein given and granted for a period of five (5) years from and after date of passage.

KFR, LLC.
(Stairway)

[O2011-9287]

Be It Ordained by the City Council of the City of Chicago:

SECTION 1. Permission and authority are hereby given and granted to KFR, LLC, upon the terms and subject to the conditions of this ordinance, to maintain and use, as now constructed, one (1) stairway on the public right-of-way adjacent to its premises known as 15 West Burton Place. Said stairway at West Burton Place measures fifteen (15) feet in length and three point four (3.4) feet in width for a total of fifty-one (51) square feet. The location of said privilege shall be as shown on print(s) kept on file with the Department of Business Affairs and Consumer Protection and the Office of the City Clerk. Said privilege shall be constructed in accordance with plans and specifications approved by the Department of Transportation (Division of Project Development).

This grant of privilege in the public way shall be subject to the provisions of Section 10-28-015 and all other required provisions of the Municipal Code of Chicago.

The grantee shall pay to the City of Chicago as compensation for the privilege Number 1098282 herein granted the sum of Four Hundred and no/100 Dollars ($400.00) per annum, in advance.

A 25% penalty will be added for payments received after due date.

The permit holder agrees to hold the City of Chicago harmless for any damage, relocation or replacement costs associated with damage, relocation or removal of private property caused by the City performing work in the public way.

Authority herein given and granted for a period of five (5) years from and after October 31, 2011.

KFR, LLC.
(Window Wells)

[O2011-9292]

Be It Ordained by the City Council of the City of Chicago:

SECTION 1. Permission and authority are hereby given and granted to KFR, LLC, upon the terms and subject to the conditions of this ordinance, to maintain and use, as now constructed, six (6) window wells under the public right-of-way adjacent to its premises known as 15 West Burton Place. Said window wells at West Burton Place measure six (6) at fifteen point seven (15.7) feet in length and two (2) feet in width for a total of one hundred eighty-eight point four (188.4) square feet. The location of said privilege shall be as shown on print(s) kept on file with the Department of Business Affairs and Consumer Protection and the Office of the City Clerk. Said privilege shall be constructed in accordance with plans and specifications approved by the Department of Transportation (Division of Project Development).

This grant of privilege in the public way shall be subject to the provisions of Section 10-28-015 and all other required provisions of the Municipal Code of Chicago.

The grantee shall pay to the City of Chicago as compensation for the privilege Number 1098281 herein granted the sum of Two Thousand Four Hundred and no/100 Dollars ($2,400.00) per annum, in advance.

A 25% penalty will be added for payments received after due date.

The permit holder agrees to hold the City of Chicago harmless for any damage, relocation or replacement costs associated with damage, relocation or removal of private property caused by the City performing work in the public way.

Authority herein given and granted for a period of five (5) years from and after October 31, 2011.

Kiehl's Since 1851.

[O2011-9550]

Be It Ordained by the City Council of the City of Chicago:

SECTION 1. Permission and authority are hereby given and granted to Kiehl's Since 1851,

upon the terms and subject to the conditions of this ordinance, to maintain and use one (1) sign projecting over the public right-of-way attached to its premises known as 520 North Michigan Avenue. Said sign structure measures as follows: along North Michigan Avenue, at twelve (12) feet in length, two point seven five (2.75) feet in height and fourteen (14) feet above grade level. The location of said privilege shall be as shown on print(s) kept of file with the Department of Business Affairs and Consumer Protection and the Office of the City Clerk. Said privilege shall be constructed in accordance with plans and specifications approved by the Department of Transportation (Division of Project Development) and the Zoning Department -- Signs.

This grant of privilege in the public way shall be subject to the provisions of Section 10-28-015 and all other required provisions of the Municipal Code of Chicago.

The grantee shall pay to the City of Chicago as compensation for the privilege Number 1098366 herein granted the sum of Three Hundred and no/100 Dollars ($300.00) per annum, in advance.

A 25% penalty will be added for payments received after due date.

The permit holder agrees to hold the City of Chicago harmless for any damage, relocation or replacement costs associated with damage, relocation or removal of private property caused by the City performing work in the public way.

Authority herein given and granted for a period of five (5) years from and after date of passage.

Kinzie St. Chop House.

[O2011-9551]

Be It Ordained by the City Council of the City of Chicago:

SECTION 1. Permission and authority are hereby given and granted to Kinzie St. Chop House, upon the terms and subject to the conditions of this ordinance, to maintain and use one (1) sign projecting over the public right-of-way attached to its premises known as 400 North Wells Street. Said sign structure measures as follows: along North Wells Street, at five (5) feet in length, three (3) feet in height and twenty-five (25) feet above grade level. The location of said privilege shall be as shown on print(s) kept on file with the Department of Business Affairs and Consumer Protection and the Office of the City Clerk. Said privilege shall be constructed in accordance with plans and specifications approved by the Department of Transportation (Division of Project Development) and the Zoning Department -- Signs.

This grant of privilege in the public way shall be subject to the provisions of Section 10-28-015 and all other required provisions of the Municipal Code of Chicago.

The grantee shall pay to the City of Chicago as compensation for the privilege Number 1098424 herein granted the sum of One Hundred and no/100 Dollars ($100.00) per annum, in advance.

A 25% penalty will be added for payments received after due date.

The permit holder agrees to hold the City of Chicago harmless for any damage, relocation or replacement costs associated with damage, relocation or removal of private property caused by the City performing work in the public way.

Authority herein given and granted for a period of five (5) years from and after November 1, 2011.

LaMour's Bookstore.

[O2011-9393]

Be It Ordained by the City Council of the City of Chicago:

SECTION 1. Permission and authority are hereby given and granted to LaMour's Bookstore, upon the terms and subject to the conditions of this ordinance, to maintain and use one (1) sign projecting over the public right-of-way attached to its premises known as 3901 West Lawrence Avenue. Said sign structure measures as follows: along West Lawrence Avenue, at eight point one seven (8.17) feet in length, four (4) feet in height and ten (10) feet above grade level. The location of said privilege shall be as shown on print(s) kept on file with the Department of Business Affairs and Consumer Protection and the Office of the City Clerk. Said privilege shall be constructed in accordance with plans and specifications approved by the Department of Transportation (Division of Project Development) and the Zoning Department -- Signs.

This grant of privilege in the public way shall be subject to the provisions of Section 10-28-015 and all other required provisions of the Municipal Code of Chicago.

The grantee shall pay to the City of Chicago as compensation for the privilege Number 1096135 herein granted the sum of Three Hundred and no/100 Dollars ($300.00) per annum, in advance.

A 25% penalty will be added for payments received after due date.

The permit holder agrees to hold the City of Chicago harmless for any damage, relocation or replacement costs associated with damage, relocation or removal of private property caused by the City performing work in the public way.

Authority herein given and granted for a period of five (5) years from and after date of passage.

La Scarola.

[O2011-10250]

Be It Ordained by the City Council of the City of Chicago:

SECTION 1. Permission and authority are hereby given and granted to La Scarola, upon the terms and subject to the conditions of this ordinance, to maintain and use one (1) windscreen on the public right-of-way adjacent to its premises known as 721 West Grand Avenue. Said windscreen shall measure seven (7) feet in length and six (6) feet in width for a total of forty-two (42) square feet. Windscreen shall have a height of eight (8) feet. Grantee must allow at least nine (9) feet of clear and unobstructed space for pedestrian passage at all times. The location of said privilege shall be as shown on print(s) hereto attached, which by reference are hereby incorporated and made a part of this ordinance. Windscreen shall be constructed in accordance with plans and specifications approved by the Department of Transportation and Office of Emergency Management and Communications.

This grant of privilege in the public way shall be subject to the provisions of Section 10-28-015 and all other required provisions of the Municipal Code of Chicago.

The grantee shall pay to the City of Chicago as compensation for the privilege Number 1061049 herein granted the sum of Four Hundred and no/100 Dollars ($400.00) per annum, in advance.

A 25% penalty will be added for payments received after due date.

Authority herein given and granted for a period of five (5) years from and after date of passage.

[Drawing referred to in this ordinance unavailable at time of printing.]

La Serena.

[O2011-9406]

Be It Ordained by the City Council of the City of Chicago:

SECTION 1. Permission and authority are hereby given and granted to La Serena, upon the terms and subject to the conditions of this ordinance, to maintain and use one (1) sign projecting over the public right-of-way attached to its premises known as 3109 West 59th Street. Said sign structure measures as follows: along West 59th Street, at four point two (4.2) feet in length, five point one (5.1) feet in height and nine point one (9.1) feet above grade level. The location of said privilege shall be as shown on print(s) kept on file with the Department of Business Affairs and Consumer Protection and the Office of the City Clerk. Said privilege shall be constructed in accordance with plans and specifications approved by the Department of Transportation (Division of Project Development) and the Zoning Department -- Signs.

This grant of privilege in the public way shall be subject to the provisions of Section 10-28-015 and all other required provisions of the Municipal Code of Chicago.

The grantee shall pay to the City of Chicago as compensation for the privilege Number 1098427 herein granted the sum of One Hundred and no/100 Dollars ($100.00) per annum, in advance.

A 25% penalty will be added for payments received after due date.

The permit holder agrees to hold the City of Chicago harmless for any damage, relocation or replacement costs associated with damage, relocation or removal of private property caused by the City performing work in the public way.

Authority herein given and granted for a period of five (5) years from and after November 15, 2011.

Las Asadas Restaurant.

[O2011-9088]

Be It Ordained by the City Council of the City of Chicago:

SECTION 1. Permission and authority are hereby given and granted to Las Asadas Restaurant, upon the terms and subject to the conditions of this ordinance, to maintain and use two (2) signs projecting over the public right-of-way attached to its premises known as 3243 North Pulaski Road. Said sign structures measure as follows: along North Pulaski Road, one (1) at eight (8) feet in length, eight (8) feet in height and fourteen (14) feet above

grade level and one (1) at eight (8) feet in length, three (3) feet in height and twelve (12) feet above grade level. The location of said privilege shall be as shown on print(s) kept on file with the Department of Business Affairs and Consumer Protection and the Office of the City Clerk. Said privilege shall be constructed in accordance with plans and specifications approved by the Department of Transportation (Division of Project Development) and the Zoning Department -- Signs.

This grant of privilege in the public way shall be subject to the provisions of Section 10-28-015 and all other required provisions of the Municipal Code of Chicago.

The grantee shall pay to the City of Chicago as compensation for the privilege Number 1094410 herein granted the sum of Four Hundred and no/100 Dollars ($400.00) per annum, in advance.

A 25% penalty will be added for payments received after due date.

The permit holder agrees to hold the City of Chicago harmless for any damage, relocation or replacement costs associated with damage, relocation or removal of private property caused by the City performing work in the public way.

Authority herein given and granted for a period of five (5) years from and after date of passage.

Las Islas Marias.

[O2011-8998]

Be It Ordained by the City Council of the City of Chicago:

SECTION 1. Permission and authority are hereby given and granted to Las Islas Marias, upon the terms and subject to the conditions of this ordinance, to maintain and use one (1) sign projecting over the public right-of-way attached to its premises known as 2400 South Pulaski Road. Said sign structure measures as follows: along South Pulaski Road, at eight (8) feet in length, five (5) feet in height and fifteen (15) feet above grade level. The location of said privilege shall be as shown on print(s) kept on file with the Department of Business Affairs and Consumer Protection and the Office of the City Clerk. Said privilege shall be constructed in accordance with plans and specifications approved by the Department of Transportation (Division of Project Development) and the Zoning Department -- Signs.

This grant of privilege in the public way shall be subject to the provisions of Section 10-28-015 and all other required provisions of the Municipal Code of Chicago.

The grantee shall pay to the City of Chicago as compensation for the privilege Number 1096185 herein granted the sum of Three Hundred and no/100 Dollars ($300.00) per annum, in advance.

A 25% penalty will be added for payments received after due date.

The permit holder agrees to hold the City of Chicago harmless for any damage, relocation or replacement costs associated with damage, relocation or removal of private property caused by the City performing work in the public way.

Authority herein given and granted for a period of five (5) years from and after April 26, 2011.

Lawrence Eye Care LLC.

[O2011-9391]

Be It Ordained by the City Council of the City of Chicago:

SECTION 1. Permission and authority are hereby given and granted to Lawrence Eye Care LLC, upon the terms and subject to the conditions of this ordinance, to maintain and use one (1) sign projecting over the public right-of-way attached to its premises known as 3711 West Lawrence Avenue. Said sign structure measures as follows: along West Lawrence Avenue, at ten (10) feet in length, five (5) feet in height and eleven (11) feet above grade level. The location of said privilege shall be as shown on print(s) kept on file with the Department of Business Affairs and Consumer Protection and the Office of the City Clerk. Said privilege shall be constructed in accordance with plans and specifications approved by the Department of Transportation (Division of Project Development) and the Zoning Department -- Signs.

This grant of privilege in the public way shall be subject to the provisions of Section 10-28-015 and all other required provisions of the Municipal Code of Chicago.

The grantee shall pay to the City of Chicago as compensation for the privilege Number 1097894 herein granted the sum of Three Hundred and no/100 Dollars ($300.00) per annum, in advance.

A 25% penalty will be added for payments received after due date.

The permit holder agrees to hold the City of Chicago harmless for any damage, relocation or replacement costs associated with damage, relocation or removal of private property caused by the City performing work in the public way.

Authority herein given and granted for a period of five (5) years from and after date of passage.

The Lelyn Group, Inc.

[O2011-9127]

Be It Ordained by the City Council of the City of Chicago:

SECTION 1. Permission and authority are hereby given and granted to The Lelyn Group, Inc., upon the terms and subject to the conditions of this ordinance, to maintain and use one (1) sign projecting over the public right-of-way attached to its premises known as 2809 North Ashland Avenue. Said sign structure measures as follows: along North Ashland Avenue, at nine point three three (9.33) feet in length, twelve (12) feet in height and ten (10) feet above grade level. The location of said privilege shall be as shown on print(s) kept of file with the Department of Business Affairs and Consumer Protection and the Office of the City Clerk. Said privilege shall be constructed in accordance with plans and specifications approved by the Department of Transportation (Division of Project Development) and the Zoning Department -- Signs.

This grant of privilege in the public way shall be subject to the provisions of Section 10-28-015 and all other required provisions of the Municipal Code of Chicago.

The grantee shall pay to the City of Chicago as compensation for the privilege Number 1098184 herein granted the sum of Three Hundred and no/100 Dollars ($300.00) per annum, in advance.

A 25% penalty will be added for payments received after due date.

The permit holder agrees to hold the City of Chicago harmless for any damage, relocation or replacement costs associated with damage, relocation or removal of private property caused by the City performing work in the public way.

Authority herein given and granted for a period of five (5) years from and after date of passage.

Liberty Life Center, Inc.

[O2011-8931]

Be It Ordained by the City Council of the City of Chicago:

SECTION 1. Permission and authority are hereby given and granted to Liberty Life Center, Inc., upon the terms and subject to the conditions of this ordinance, to maintain and

use, as now constructed, one (1) planter railing on the public right-of-way for beautification purposes adjacent to its premises known as 3501 South Dr. Martin Luther King, Jr. Drive. Said planter railing at South Dr. Martin Luther King, Jr. Drive measures forty-five (45) feet in length and ten (10) feet in width for a total of four hundred fifty (450) square feet. Grantee must allow the required clear and unobstructed space for pedestrian passage at times per rules and regulations approved by the Department of Transportation. The location of said privilege shall be as shown on print(s) kept on file with the Department of Business Affairs and Consumer Protection and the Office of the City Clerk. Said privilege shall be constructed in accordance with plans and specifications approved by the Department of Planning and Development and the Department of Transportation (Division of Project Development).

This grant of privilege in the public way shall be subject to the provisions of Section 10-28-015 and all other required provisions of the Municipal Code of Chicago.

The grantee shall pay to the City of Chicago as compensation for the privilege Number 1098356 herein granted the sum of Zero and no/100 Dollars ($0.00) per annum, in advance.

A 25% penalty will be added for payments received after due date.

The permit holder agrees to hold the City of Chicago harmless for any damage, relocation or replacement costs associated with damage, relocation or removal of private property caused by the City performing work in the public way.

Authority herein given and granted for a period of five (5) years from and after September 1, 2009.

Light House Restaurant.

[O2011-9218]

Be It Ordained by the City Council of the City of Chicago:

SECTION 1. Permission and authority are hereby given and granted to Light House Restaurant, upon the terms and subject to the conditions of this ordinance, to maintain and use one (1) sign projecting over the public right-of-way attached to its premises known as 5542 North Kedzie Avenue. Said sign structure measures as follows: along North Kedzie Avenue, at ten (10) feet in length, two point six (2.6) feet in height and thirteen point five (13.5) feet above grade level. The location of said privilege shall be as shown on print(s) kept of file with the Department of Business Affairs and Consumer Protection and the Office of the City Clerk. Said privilege shall be constructed in accordance with plans and specifications approved by the Department of Transportation (Division of Project Development) and the Zoning Department -- Signs.

This grant of privilege in the public way shall be subject to the provisions of Section 10-28-015 and all other required provisions of the Municipal Code of Chicago.

The grantee shall pay to the City of Chicago as compensation for the privilege Number 1098289 herein granted the sum of Three Hundred and no/100 Dollars ($300.00) per annum, in advance.

A 25% penalty will be added for payments received after due date.

The permit holder agrees to hold the City of Chicago harmless for any damage, relocation or replacement costs associated with damage, relocation or removal of private property caused by the City performing work in the public way.

Authority herein given and granted for a period of five (5) years from and after May 24, 2011.

Lina Food & Liquor, Inc.

[O2011-9008]

Be It Ordained by the City Council of the City of Chicago:

SECTION 1. Permission and authority are hereby given and granted to Lina Food & Liquor, Inc., upon the terms and subject to the conditions of this ordinance, to maintain and use one (1) sign projecting over the public right-of-way attached to its premises known as 2228 South Archer Avenue. Said sign structure measures as follows: along South Archer Avenue, at six (6) feet in length, four (4) feet in height and ten (10) feet above grade level. The location of said privilege shall be as shown on print(s) kept on file with the Department of Business Affairs and Consumer Protection and the Office of the City Clerk. Said privilege shall be constructed in accordance with plans and specifications approved by the Department of Transportation (Division of Project Development) and the Zoning Department -- Signs.

This grant of privilege in the public way shall be subject to the provisions of Section 10-28-015 and all other required provisions of the Municipal Code of Chicago.

The grantee shall pay to the City of Chicago as compensation for the privilege Number 1098526 herein granted the sum of One Hundred and no/100 Dollars ($100.00) per annum, in advance.

A 25% penalty will be added for payments received after due date.

The permit holder agrees to hold the City of Chicago harmless for any damage, relocation or replacement costs associated with damage, relocation or removal of private property caused by the City performing work in the public way.

Authority herein given and granted for a period of five (5) years from and after November 1, 2011.

Little Village Currency Exchange.

[O2011-8947]

Be It Ordained by the City Council of the City of Chicago:

SECTION 1. Permission and authority are hereby given and granted to Little Village Currency Exchange, upon the terms and subject to the conditions of this ordinance, to maintain and use one (1) sign projecting over the public right-of-way attached to its premises known as 3025 West 26th Street. Said sign structure measures as follows: along West 26th Street, at ten (10) feet in length, eight (8) feet in height and fifteen (15) feet above grade level. The location of said privilege shall be as shown on print(s) kept on file with the Department of Business Affairs and Consumer Protection and the Office of the City Clerk. Said privilege shall be constructed in accordance with plans and specifications approved by the Department of Transportation (Division of Project Development) and the Zoning Department -- Signs.

This grant of privilege in the public way shall be subject to the provisions of Section 10-28-015 and all other required provisions of the Municipal Code of Chicago.

The grantee shall pay to the City of Chicago as compensation for the privilege Number 1098061 herein granted the sum of Three Hundred and no/100 Dollars ($300.00) per annum, in advance.

A 25% penalty will be added for payments received after due date.

The permit holder agrees to hold the City of Chicago harmless for any damage, relocation or replacement costs associated with damage, relocation or removal of private property caused by the City performing work in the public way.

Authority herein given and granted for a period of five (5) years from and after September 13, 2011.

Ludwik Electric Service Inc.

[O2011-9289]

Be It Ordained by the City Council of the City of Chicago:

SECTION 1. Permission and authority are hereby given and granted to Ludwik Electric Service Inc., upon the terms and subject to the conditions of this ordinance, to maintain and

use one (1) sign projecting over the public right-of-way attached to its premises known as 5915 North Milwaukee Avenue. Said sign structure measures as follows: along North Milwaukee Avenue, at eight (8) feet in length, four (4) feet in height and ten point four one (10.41) feet above grade level. The location of said privilege shall be as shown on print(s) kept on file with the Department fo Business Affairs and Consumer Protection and the Office of the City Clerk. Said privilege shall be constructed in accordance with plans and specifications approved by the Department of Transportation (Division of Project Development) and the Zoning Department -- Signs.

This grant of privilege in the public way shall be subject to the provisions of Section 10-28-015 and all other required provisions of the Municipal Code of Chicago.

The grantee shall pay to the City of Chicago as compensation for the privilege Number 1093907 herein granted the sum of Three Hundred and no/100 Dollars ($300.00) per annum, to commence one (1) year after passage.

A 25% penalty will be added for payments received after due date.

The permit holder agrees to hold the City of Chicago harmless for any damage, relocation or replacement costs associated with damage, relocation or removal of private property caused by the City performing work in the public way.

Authority herein given and granted for a period of five (5) years from and after date of passage.

Lula Cafe.

[O2011-9192]

Be It Ordained by the City Council of the City of Chicago:

SECTION 1. Permission and authority are hereby given and granted to Lula Cafe, upon the terms and subject to the conditions of this ordinance, to maintain and use, as now constructed, one (1) windscreen on the public right-of-way adjacent to its premises known as 2541 North Kedzie Boulevard. Said windscreen at North Kedzie Boulevard measures five point three (5.3) feet in length and one point five (1.5) feet in width for a total of seven point nine five (7.95) square feet. The location of said privilege shall be as shown on print(s) kept on file with the Department of Business Affairs and Consumer Protection and the Office of the City Clerk. Said privilege shall be constructed in accordance with plans and specifications approved by the Department of Transportation (Division of Project Development).

This grant of privilege in the public way shall be subject to the provisions of Section 10-28-015 and all other required provisions of the Municipal Code of Chicago.

The grantee shall pay to the City of Chicago as compensation for the privilege Number 1098304 herein granted the sum of Four Hundred and no/100 Dollars ($400.00) per annum, in advance.

A 25% penalty will be added for payments received after due date.

The permit holder agrees to hold the City of Chicago harmless for any damage, relocation or replacement costs associated with damage, relocation or removal of private property caused by the City performing work in the public way.

Authority herein given and granted for a period of five (5) years from and after October 4, 2011.

Mana Food Bar.

[O2011-9519]

Be It Ordained by the City Council of the City of Chicago:

SECTION 1. Permission and authority are hereby given and granted to Mana Food Bar, upon the terms and subject to the conditions of this ordinance, to maintain and use, as now constructed, one (1) facade on the public right-of-way adjacent to its premises known as 1742 West Division Street. Said facade at alley behind address measures twenty-one (21) feet in length and twelve (12) feet in width for a total of two hundred fifty-two (252) square feet. The location of said privilege shall be as shown on print(s) kept on file with the Department of Business Affairs and Consumer Protection and the Office of the City Clerk. Said privilege shall be constructed in accordance with plans and specifications approved by the Department of Planning and Development and the Department of Transportation (Division of Project Development).

This grant of privilege in the public way shall be subject to the provisions of Section 10-28-015 and all other required provisions of the Municipal Code of Chicago.

The grantee shall pay to the City of Chicago as compensation for the privilege Number 1090285 herein granted the sum of Four Hundred and no/100 Dollars ($400.00) per annum, in advance.

A 25% penalty will be added for payments received after due date.

The permit holder agrees to hold the City of Chicago harmless for any damage, relocation or replacement costs associated with damage, relocation or removal of private property caused by the City performing work in the public way.

Authority herein given and granted for a period of five (5) years from and after date of passage.

Michael Mancine.

[O2011-8943]

Be It Ordained by the City Council of the City of Chicago:

SECTION 1. Permission and authority are hereby given and granted to Michael Mancine, upon the terms and subject to the conditions of this ordinance, to maintain and use, as now constructed, one (1) fence on the public right-of-way adjacent to its premises known as 3114 West 32nd Street. Said fence at West 32nd Street measures forty-seven point four one (47.41) feet in length and five point one six (5.16) feet in width for a total of two hundred forty-four point six four (244.64) square feet. The location of said privilege shall be as shown on print(s) kept on file with the Department of Business Affairs and Consumer Protection and the Office of the City Clerk. Said privilege shall be constructed in accordance with plans and specifications approved by the Department of Transportation (Division of Project Development).

This grant of privilege in the public way shall be subject to the provisions of Section 10-28-015 and all other required provisions of the Municipal Code of Chicago.

The grantee shall pay to the City of Chicago as compensation for the privilege Number 1098330 herein granted the sum of Four Hundred and no/100 Dollars ($400.00) per annum, in advance.

A 25% penalty will be added for payments received after due date.

The permit holder agrees to hold the City of Chicago harmless for any damage, relocation or replacement costs associated with damage, relocation or removal of private property caused by the City performing work in the public way.

Authority herein given and granted for a period of five (5) years from and after date of passage.

Manulife Financial Corporation.

[O2011-9301]

Be It Ordained by the City Council of the City of Chicago:

SECTION 1. Permission and authority are hereby given and granted to Manulife Financial Corporation, upon the terms and subject to the conditions of this ordinance, to maintain and

use, as now constructed, one (1) planter on the public right-of-way for beautification purposes adjacent to its premises known as 191 North Wacker Drive. Said planter at North Wacker Drive measures eleven point six seven (11.67) feet in length and twenty-five point eight three (25.83) feet in width for a total of three hundred one point four four (301.44) square feet. Grantee must allow the required clear and unobstructed space for pedestrian passage at all times per rules and regulations approved by the Department of Transportation. The location of said privilege shall be as shown on print(s) kept of file with the Department of Business Affairs and Consumer Protection and the Office of City Clerk. Said privilege shall be constructed in accordance with plans and specifications approved by the Department of Planning and Development and the Department of Transportation (Division of Project Development).

This grant of privilege in the public way shall be subject to the provisions of Section 10-28-015 and all other required provisions of the Municipal Code of Chicago.

The grantee shall pay to the City of Chicago as compensation for the privilege Number 1098361 herein granted the sum of Zero and no/100 Dollars ($0.00) per annum, in advance.

A 25% penalty will be added for payments received after due date.

The permit holder agrees to hold the City of Chicago harmless for any damage, relocation or replacement costs associated with damage, relocation or removal of private property caused by the City performing work in the public way.

Authority herein given and granted for a period of five (5) years from and after October 4, 2011.

Maria's.

[O2011-8942]

Be It Ordained by the City Council of the City of Chicago:

SECTION 1. Permission and authority are hereby given and granted to Maria's, upon the terms and subject to the conditions of this ordinance, to maintain and use one (1) sign projecting over the public right-of-way attached to its premises known as 960 West 31st Street. Said sign structure measures as follows: along West 31st Street, at eight (8) feet in length, four (4) feet in height and twelve (12) feet above grade level. The location of said privilege shall be as shown on print(s) kept on file with the Department of Business Affairs and Consumer Protection and the Office of the City Clerk. Said privilege shall be constructed in accordance with plans and specifications approved by the Department of Transportation (Division of Project Development) and the Zoning Department -- Signs.

This grant of privilege in the public way shall be subject to the provisions of Section 10-28-015 and all other required provisions of the Municipal Code of Chicago.

The grantee shall pay to the City of Chicago as compensation for the privilege Number 1093973 herein granted the sum of Three Hundred and no/100 Dollars ($300.00) per annum, to commence one (1) year after passage.

A 25% penalty will be added for payments received after due date.

The permit holder agrees to hold the City of Chicago harmless for any damage, relocation or replacement costs associated with damage, relocation or removal of private property caused by the City performing work in the public way.

Authority herein given and granted for a period of five (5) years from and after date of passage.

Matsu Shita Japanese Restaurant.

[O2011-9546]

Be It Ordained by the City Council of the City of Chicago:

SECTION 1. Permission and authority are hereby given and granted to Matsu Shita Japanese Restaurant, upon the terms and subject to the conditions of this ordinance, to maintain and use one (1) sign projecting over the public right-of-way attached to its premises known as 5854 -- 5856 North Lincoln Avenue. Said sign structure measures as follows: along North Lincoln Avenue, at eight (8) feet in length, five (5) feet in height and thirteen point six (13.6) feet above grade level. The location of said privilege shall be as shown on print(s) kept on file with the Department of Business Affairs and Consumer Protection and the Office of the City Clerk. Said privilege shall be constructed in accordance with plans and specifications approved by the Department of Transportation (Division of Project Development) and the Zoning Department -- Signs.

This grant of privilege in the public way shall be subject to the provisions of Section 10-28-015 and all other required provisions of the Municipal Code of Chicago.

The grantee shall pay to the City of Chicago as compensation for the privilege Number 1098423 herein granted the sum of Three Hundred and no/100 Dollars ($300.00) per annum, in advance.

A 25% penalty will be added for payments received after due date.

The permit holder agrees to hold the City of Chicago harmless for any damage, relocation or replacement costs associated with damage, relocation or removal of private property caused by the City performing work in the public way.

Authority herein given and granted for a period of five (5) years from and after November 15, 2011.

McCormick & Schmick's Seafood Restaurant.

[O2011-9552]

Be It Ordained by the City Council of the City of Chicago:

SECTION 1. Permission and authority are hereby given and granted to McCormick & Schmick's Seafood Restaurant, upon the terms and subject to the conditions of this ordinance, to maintain and use one (1) sign projecting over the public right-of-way attached to its premises known as 1 East Wacker Drive. Said sign structure measures as follows: along East Wacker Drive, at three (3) feet in length, three (3) feet in height and twelve (12) feet above grade level. The location of said privilege shall be as shown on print(s) kept on file with the Department of Business Affairs and Consumer Protection and the Office of the City Clerk. Said privilege shall be constructed in accordance with plans and specifications approved by the Department of Transportation (Division of Project Development) and the Zoning Department -- Signs.

This grant of privilege in the public way shall be subject to the provisions of Section 10-28-015 and all other required provisions of the Municipal Code of Chicago.

The grantee shall pay to the City of Chicago as compensation for the privilege Number 1098546 herein granted the sum of One Hundred and no/100 Dollars ($100.00) per annum, in advance.

A 25% penalty will be added for payments received after due date.

The permit holder agrees to hold the City of Chicago harmless for any damage, relocation or replacement costs associated with damage, relocation or removal of private property caused by the City performing work in the public way.

Authority herein given and granted for a period of five (5) years from and after November 15, 2011.

Milaknis Animal Hospital Ltd.

[O2011-9221]

Be It Ordained by the City Council of the City of Chicago:

SECTION 1. Permission and authority are hereby given and granted to Milaknis Animal Hospital Ltd., upon the terms and subject to the conditions of this ordinance, to maintain and use, as now constructed, one (1) planter on the public right-of-way for beautification purposes adjacent to its premises known as 5638 North Western Avenue. Said planter at North Western Avenue measures twenty-five (25) feet in length and eight point five (8.5) feet in width for a total of two hundred twelve point five (212.5) square feet. Grantee must allow the

required clear and unobstructed space for pedestrian passage at all times per rules and regulations approved by the Department of Transportation. The location of said privilege shall be as shown on print(s) kept on file with the Department of Business Affairs and Consumer Protection and the Office of the City Clerk. Said privilege shall be constructed in accordance with plans and specifications approved by the Department of Planning and Development and the Department of Transportation (Division of Project Development).

This grant of privilege in the public way shall be subject to the provisions of Section 10-28-015 and all other required provisions of the Municipal Code of Chicago.

The grantee shall pay to the City of Chicago as compensation for the privilege Number 1098329 herein granted the sum of Zero and no/100 Dollars ($0.00) per annum, in advance.

A 25% penalty will be added for payments received after due date.

The permit holder agrees to hold the City of Chicago harmless for any damage, relocation or replacement costs associated with damage, relocation or removal of private property caused by the City performing work in the public way.

Authority herein given and granted for a period of five (5) years from and after October 4, 2011.

Mirabell Restaurant.

[O2011-9543]

Be It Ordained by the City Council of the City of Chicago:

SECTION 1. Permission and authority are hereby given and granted to Mirabell Restaurant, upon the terms and subject to the conditions of this ordinance, to maintain and use two (2) signs projecting over the public right-of-way attached to its premises known as 3454 West Addison Street. Said sign structure measures as follows: along West Addison Street, one (1) at five (5) feet in length, seven (7) feet in height and ten (10) feet above grade level. Said sign structure measures as follows: along West Addison Street, one (1) at five (5) feet in length, seven (7) feet in height and ten (10) feet above grade level. The location of said privilege shall be as shown on print(s) kept on file with the Department of Business Affairs and Consumer Protection and the Office of the City Clerk. Said privilege shall be constructed in accordance with plans and specifications approved by the Department of Transportation (Division of Project Development) and the Zoning Department -- Signs.

This grant of privilege in the public way shall be subject to the provisions of Section 10-28-015 and all other required provisions of the Municipal Code of Chicago.

The grantee shall pay to the City of Chicago as compensation for the privilege Number 1098303 herein granted the sum of Six Hundred and no/100 Dollars ($600.00) per annum, in advance.

A 25% penalty will be added for payments received after due date.

The permit holder agrees to hold the City of Chicago harmless for any damage, relocation or replacement costs associated with damage, relocation or removal of private property caused by the City performing work in the public way.

Authority herein given and granted for a period of five (5) years from and after November 1, 2011.

Mom's Bake Shoppe & Restaurant.

[O2011-9224]

Be It Ordained by the City Council of the City of Chicago:

SECTION 1. Permission and authority are hereby given and granted to Mom's Bake Shoppe & Restaurant, upon the terms and subject to the conditions of this ordinance, to maintain and use one (1) sign projecting over the public right-of-way attached to its premises known as 2415 West Peterson Avenue. Said sign structure measures as follows: along West Peterson Avenue, at eight (8) feet in length, four (4) feet in height and nine point six six (9.66) feet above grade level. The location of said privilege shall be as shown on print(s) kept on file with the Department of Business Affairs and Consumer Protection and the Office of the City Clerk. Said privilege shall be constructed in accordance with plans and specifications approved by the Department of Transportation (Division of Project Development) and the Zoning Department -- Signs.

This grant of privilege in the public way shall be subject to the provisions of Section 10-28-015 and all other required provisions of the Municipal Code of Chicago.

The grantee shall pay to the City of Chicago as compensation for the privilege Number 1093704 herein granted the sum of Three Hundred and no/100 Dollars ($300.00) per annum, to commence one (1) year after passage.

A 25% penalty will be added for payments received after due date.

The permit holder agrees to hold the City of Chicago harmless for any damage, relocation or replacement costs associated with damage, relocation or removal of private property caused by the City performing work in the public way.

Authority herein given and granted for a period of five (5) years from and after date of passage.

The Monkeys Paw.

[O2011-9128]

Be It Ordained by the City Council of the City of Chicago:

SECTION 1. Permission and authority are hereby given and granted to The Monkeys Paw, upon the terms and subject to the conditions of this ordinance, to maintain and use one (1) sign projecting over the public right-of-way attached to its premises known as 2524 North Southport Avenue. Said sign structure measures as follows: along North Southport Avenue, at four (4) feet in length, four (4) feet in height and ten (10) feet above grade level. The location of said privilege shall be as shown on print(s) kept on file with the Department of Business Affairs and Consumer Protection and the Office of the City Clerk. Said privilege shall be constructed in accordance with plans and specifications approved by the Department of Transportation (Division of Project Development) and the Zoning Department -- Signs.

This grant of privilege in the public way shall be subject to the provisions of Section 10-28-015 and all other required provisions of the Municipal Code of Chicago.

The grantee shall pay to the City of Chicago as compensation for the privilege Number 1098001 herein granted the sum of One Hundred and no/100 Dollars ($100.00) per annum, in advance.

A 25% penalty will be added for payments received after due date.

The permit holder agrees to hold the City of Chicago harmless for any damage, relocation or replacement costs associated with damage, relocation or removal of private property caused by the City performing work in the public way.

Authority herein given and granted for a period of five (5) years from and after date of passage.

Cindy Montes.

[O2011-9104]

Be It Ordained by the City Council of the City of Chicago:

SECTION 1. Permission and authority are hereby given and granted to Cindy Montes,

upon the terms and subject to the conditions of this ordinance, to maintain and use, as now constructed, one (1) step on the public right-of-way adjacent to its premises known as 1524 North Throop Street. Said step at North Throop Street measures five (5) feet in length and two point eight (2.8) feet in width for a total of fourteen (14) square feet. The location of said privilege shall be as shown on print(s) kept on file with the Department of Business Affairs and Consumer Protection and the Office of the City Clerk. Said privilege shall be constructed in accordance with plans and specifications approved by the Department of Transportation (Division of Project Development).

This grant of privilege in the public way shall be subject to the provisions of Section 10-28-015 and all other required provisions of the Municipal Code of Chicago.

The grantee shall pay to the City of Chicago as compensation for the privilege Number 1098333 herein granted the sum of Zero and no/100 Dollars ($0.00) per annum, in advance.

A 25% penalty will be added for payments received after due date.

The permit holder agrees to hold the City of Chicago harmless for any damage, relocation or replacement costs associated with damage, relocation or removal of private property caused by the City performing work in the public way.

Authority herein given and granted for a period of five (5) years from and after date of passage.

NeighborSpace.

[O2011-9225]

Be It Ordained by the City Council of the City of Chicago:

SECTION 1. Permission and authority are hereby given and granted to NeighborSpace, upon the terms and subject to the conditions of this ordinance, to construct, install, maintain and use one (1) landscaping on the public right-of-way for beautification purposes adjacent to its premises known as 5331 -- 5357 North Ravenswood Avenue. Said landscaping at North Ravenswood Avenue measures two hundred twenty-two (222) feet in length and twenty-three (23) feet in width for a total of five thousand one hundred six (5,106) square feet. The location of said privilege shall be as shown on print(s) kept on file with the Department of Business Affairs and Consumer Protection and the Office of the City Clerk. Said privilege shall be constructed in accordance with plans and specifications approved by the Department of Planning and Development and the Department of Transportation (Division of Project Development).

This grant of privilege in the public way shall be subject to the provisions of Section 10-28-015 and all other required provisions of the Municipal Code of Chicago.

The grantee shall pay to the City of Chicago as compensation for the privilege Number 1092945 herein granted the sum of Zero and no/100 Dollars ($0.00) per annum, in advance.

A 25% penalty will be added for payments received after due date.

The permit holder agrees to hold the City of Chicago harmless for any damage, relocation or replacement costs associated with damage, relocation or removal of private property caused by the City performing work in the public way.

Authority herein given and granted for a period of five (5) years from and after date of passage.

New England Inn Of Illinois, Inc.

[O2011-9214]

Be It Ordained by the City Council of the City of Chicago:

SECTION 1. Permission and authority are hereby given and granted to New England Inn of Illinois, Inc., upon the terms and subject to the conditions of this ordinance, to maintain and use one (1) sign projecting over the public right-of-way attached to its premises known as 6855 -- 6859 West Irving Park Road. Said sign structure measures as follows: along West Irving Park Road, at four (4) feet in length, six point four (6.4) feet in height and eight point eight (8.8) feet above grade level. The location of said privilege shall be as shown on print(s) kept on file with the Department of Business Affairs and Consumer Protection and the Office of the City Clerk. Said privilege shall be constructed in accordance with plans and specifications approved by the Department of Transportation (Division of Project Development) and the Zoning Department -- Signs.

This grant of privilege in the public way shall be subject to the provisions of Section 10-28-015 and all other required provisions of the Municipal Code of Chicago.

The grantee shall pay to the City of Chicago as compensation for the privilege Number 1098391 herein granted the sum of Three Hundred and no/100 Dollars ($300.00) per annum, in advance.

A 25% penalty will be added for payments received after due date.

The permit holder agrees to hold the City of Chicago harmless for any damage, relocation or replacement costs associated with damage, relocation or removal of private property caused by the City performing work in the public way.

Authority herein given and granted for a period of five (5) years from and after September 13, 2011.

Nookies Tree Ltd.

[O2011-9537]

Be It Ordained by the City Council of the City of Chicago:

SECTION 1. Permission and authority are hereby given and granted to Nookies Tree Ltd., upon the terms and subject to the conditions of this ordinance, to maintain and use one (1) sign projecting over the public right-of-way attached to its premises known as 3334 North Halsted Street. Said sign structure measures as follows: along North Halsted Street, at five (5) feet in length, six (6) feet in height and nine point five (9.5) feet above grade level. The location of said privilege shall be as shown on print(s) kept on file with the Department of Business Affairs and Consumer Protection and the Office of the City Clerk. Said privilege shall be constructed in accordance with plans and specifications approved by the Department of Transportation (Division of Project Development) and the Zoning Department -- Signs.

This grant of privilege in the public way shall be subject to the provisions of Section 10-28-015 and all other required provisions of the Municipal Code of Chicago.

The grantee shall pay to the City of Chicago as compensation for the privilege Number 1098542 herein granted the sum of Three Hundred and no/100 Dollars ($300.00) per annum, in advance.

A 25% penalty will be added for payments received after due date.

The permit holder agrees to hold the City of Chicago harmless for any damage, relocation or replacement costs associated with damage, relocation or removal of private property caused by the City performing work in the public way.

Authority herein given and granted for a period of five (5) years from and after November 15, 2011.

Norfolk And Western Railway Co.

[O2011-8975]

Be It Ordained by the City Council of the City of Chicago:

SECTION 1. Permission and authority are hereby given and granted to Norfolk and Western Railway Co., upon the terms and subject to the conditions of this ordinance, to maintain and use, as now constructed, one (1) vault under the public right-of-way adjacent to its premises known as 2543 West Columbus Avenue. Said vault at West 77th Street measures fifteen (15) feet in length and eight (8) feet in width for a total of one hundred twenty (120) square feet. The location of said privilege shall be as shown on print(s) kept on file with the Department of Business Affairs and Consumer Protection and the Office of the City Clerk. Said privilege shall be constructed in accordance with plans and specifications approved by the Department of Transportation (Office of Underground Coordination).

This grant of privilege in the public way shall be subject to the provisions of Section 10-28-015 and all other required provisions of the Municipal Code of Chicago.

The grantee shall pay to the City of Chicago as compensation for the privilege Number 1098225 herein granted the sum of Four Hundred and no/100 Dollars ($400.00) per annum, in advance.

A 25% penalty will be added for payments received after due date.

The permit holder agrees to hold the City of Chicago harmless for any damage, relocation or replacement costs associated with damage, relocation or removal of private property caused by the City performing work in the public way.

Authority herein given and granted for a period of five (5) years from and after July 31, 2011.

Norwood Park IL.

[O2011-9234]

Be It Ordained by the City Council of the City of Chicago:

SECTION 1. Permission and authority are hereby given and granted to Norwood Park IL, upon the terms and subject to the conditions of this ordinance to maintain and use one (1) sign projecting over the public right-of-way attached to its premises known as 5907 North Northwest Highway. Said sign structure measures as follows: along North Northwest Highway, at seven (7) feet in length, five (5) feet in height and fifteen point five (15.5) feet above grade level. The location of said privilege shall be as shown on print(s) kept on file with the Department of Business Affairs and Consumer Protection and the Office of the City Clerk. Said privilege shall be constructed in accordance with plans and specifications approved by the Department of Transportation (Division of Project Development) and the Zoning Department -- Signs.

This grant of privilege in the public way shall be subject to the provisions of Section 10-28-015 and all other required provisions of the Municipal Code of Chicago.

The grantee shall pay to the City of Chicago as compensation for the privilege Number 1097998 herein granted the sum of Three Hundred and no/100 Dollars ($300.00) per annum, in advance.

A 25% penalty will be added for payments received after due date.

The permit holder agrees to hold the City of Chicago harmless for any damage, relocation or replacement costs associated with damage, relocation or removal of private property caused by the City performing work in the public way.

Authority herein given and granted for a period of five (5) years from and after date of passage.

Old Town Aquarium.

[O2011-9071]

Be It Ordained by the City Council of the City of Chicago:

SECTION 1. Permission and authority are hereby given and granted to Old Town Aquarium, upon the terms and subject to the conditions of this ordinance, to maintain and use one (1) sign projecting over the public right-of-way attached to its premises known as 1538 North Wells Street. Said sign structure measures as follows: along North Wells Street, at five point two five (5.25) feet in length, six point two five (6.25) feet in height and seven point four one (7.41) feet above grade level. The location of said privilege shall be as shown on print(s) kept on file with the Department of Business Affairs and Consumer Protection and the Office of the City Clerk. Said privilege shall be constructed in accordance with plans and specifications approved by the Department of Transportation (Division of Project Development) and the Zoning Department -- Signs.

This grant of privilege in the public way shall be subject to the provisions of Section 10-28-015 and all other required provisions of the Municipal Code of Chicago.

The grantee shall pay to the City of Chicago as compensation for the privilege Number 1091714 herein granted the sum of Three Hundred and no/100 Dollars ($300.00) per annum, in advance.

A 25% penalty will be added for payments received after due date.

The permit holder agrees to hold the City of Chicago harmless for any damage, relocation or replacement costs associated with damage, relocation or removal of private property caused by the City performing work in the public way.

Authority herein given and granted for a period of five (5) years from and after date of passage.

Old Town School Of Folk Music.
(Bicycle Racks)

[O2011-9306]

Be It Ordained by the City Council of the City of Chicago:

SECTION 1. Permission and authority are hereby given and granted to Old Town School of Folk Music, upon the terms and subject to the conditions of this ordinance, to construct, install, maintain and use three (3) bicycle racks on the public right-of-way adjacent to its premises known as 4544 North Lincoln Avenue. Said bicycle racks at North Lincoln Avenue measure three (3) at point four two (.42) foot in length and point three three (.33) foot in width for a total of point four two (.42) square foot. The location of said privilege shall be as shown on print(s) kept on file with the Department of Business Affairs and Consumer Protection and the Office of the City Clerk. Said privilege shall be constructed in accordance with plans and specifications approved by the Department of Planning and Development and the Department of Transportation (Division of Project Development).

This grant of privilege in the public way shall be subject to the provisions of Section 10-28-015 and all other required provisions of the Municipal Code of Chicago.

The grantee shall pay to the City of Chicago as compensation for the privilege Number 1098481 herein granted the sum of Zero and no/100 Dollars ($0.00) per annum, in advance.

A 25% penalty will be added for payments received after due date.

The permit holder agrees to hold the City of Chicago harmless for any damage, relocation or replacement costs associated with damage, relocation or removal of private property caused by the City performing work in the public way.

Authority herein given and granted for a period of five (5) years from and after date of passage.

Old Town School Of Folk Music.
(Sign)

[O2011-9307]

Be It Ordained by the City Council of the City of Chicago:

SECTION 1. Permission and authority are hereby given and granted to Old Town School of Folk Music, upon the terms and subject to the conditions of this ordinance, to maintain and

use one (1) sign projecting over the public right-of-way attached to its premises known as 4545 North Lincoln Avenue. Said sign structure measures as follows: along North Lincoln Avenue, at eleven point nine two (11.92) feet in length, point five (.5) foot in height and fourteen (14) feet above grade level. The location of said privilege shall be as shown on print(s) kept on file with the Department of Business Affairs and Consumer Protection and the Office of the City Clerk. Said privilege shall be constructed in accordance with plans and specifications approved by the Department of Transportation (Division of Project Development) and the Zoning Department -- Signs.

This grant of privilege in the public way shall be subject to the provisions of Section 10-28-015 and all other required provisions of the Municipal Code of Chicago.

The grantee shall pay to the City of Chicago as compensation for the privilege Number 1094693 herein granted the sum of One Hundred and no/100 Dollars ($100.00) per annum, in advance.

A 25% penalty will be added for payments received after due date.

The permit holder agrees to hold the City of Chicago harmless for any damage, relocation or replacement costs associated with damage, relocation or removal of private property caused by the City performing work in the public way.

Authority herein given and granted for a period of five (5) years from and after date of passage.

Olympic Discount Carpet Sales.

[O2011-9544]

Be It Ordained by the City Council of the City of Chicago:

SECTION 1. Permission and authority are hereby given and granted to Olympic Discount Carpet Sales, upon the terms and subject to the conditions of this ordinance, to maintain and use two (2) signs projecting over the public right-of-way attached to its premises known as 2719 North California Avenue. Said sign structure measures as follows: along North California Avenue, one (1) at eight (8) feet in length, twelve (12) feet in height and fourteen (14) feet above grade level. Said sign structure measures as follows: along North California Avenue, one (1) at ten (10) feet in length, three point six (3.6) feet in height and ten point six (10.6) feet above grade level. The location of said privilege shall be as shown on print(s) kept on file with the Department of Business Affairs and Consumer Protection and the Office of the City Clerk. Said privilege shall be constructed in accordance with plans and specifications approved by the Department of Transportation (Division of Project Development) and the Zoning Department -- Signs.

This grant of privilege in the public way shall be subject to the provisions of Section 10-28-015 and all other required provisions of the Municipal Code of Chicago.

The grantee shall pay to the City of Chicago as compensation for the privilege Number 1098537 herein granted the sum of Six Hundred and no/100 Dollars ($600.00) per annum, in advance.

A 25% penalty will be added for payments received after due date.

The permit holder agrees to hold the City of Chicago harmless for any damage, relocation or replacement costs associated with damage, relocation or removal of private property caused by the City performing work in the public way.

Authority herein given and granted for a period of five (5) years from and after November 15, 2011.

The Original Scoops Chicago Inc.

[O2011-9403]

Be It Ordained by the City Council of the City of Chicago:

SECTION 1. Permission and authority are hereby given and granted to The Original Scoops Chicago Inc., upon the terms and subject to the conditions of this ordinance, to maintain and use one (1) sign projecting over the public right-of-way attached to its premises known as 608 West 31st Street. Said sign structure measures as follows: along West 31st Street, at seventeen (17) feet in length, three (3) feet in height and twelve (12) feet above grade level. The location of said privilege shall be as shown on print(s) kept on file with the Department of Business Affairs and Consumer Protection and the Office of the City Clerk. Said privilege shall be constructed in accordance with plans and specifications approved by the Department of Transportation (Division of Project Development) and the Zoning Department -- Signs.

This grant of privilege in the public way shall be subject to the provisions of Section 10-28-015 and all other required provisions of the Municipal Code of Chicago.

The grantee shall pay to the City of Chicago as compensation for the privilege Number 1098469 herein granted the sum of Three Hundred and no/100 Dollars ($300.00) per annum, in advance.

A 25% penalty will be added for payments received after due date.

The permit holder agrees to hold the City of Chicago harmless for any damage, relocation or replacement costs associated with damage, relocation or removal of private property caused by the City performing work in the public way.

Authority herein given and granted for a period of five (5) years from and after October 4, 2011.

Owen & Engine.

[O2011-8895]

Be It Ordained by the City Council of the City of Chicago:

SECTION 1. Permission and authority are hereby given and granted to Owen & Engine, upon the terms and subject to the conditions of this ordinance, to maintain and use one (1) sign projecting over the public right-of-way attached to its premises known as 2700 North Western Avenue. Said sign structure measures as follows: along North Western Avenue at four (4) feet in length, five (5) feet in height and eleven (11) feet above grade level. The location of said privilege shall be as shown on print(s) kept on file with the Department of Business Affairs and Consumer Protection and the Office of the City Clerk. Said privilege shall be constructed in accordance with plans and specifications approved by the Department of Transportation (Division of Project Development) and the Zoning Department -- Signs.

This grant of privilege in the public way shall be subject to the provisions of Section 10-28-015 and all other required provisions of the Municipal Code of Chicago.

The grantee shall pay to the City of Chicago as compensation for the privilege Number 1091914 herein granted the sum of One Hundred and no/100 Dollars ($100.00) per annum, in advance.

A 25% penalty will be added for payments received after due date.

The permit holder agrees to hold the City of Chicago harmless for any damage, relocation or replacement costs associated with damage, relocation or removal of private property caused by the City performing work in the public way.

Authority herein given and granted for a period of five (5) years from and after date of passage.

Panera Bread.

[O2011-9303]

Be It Ordained by the City Council of the City of Chicago:

SECTION 1. Permission and authority are hereby given and granted to Panera Bread, upon the terms and subject to the conditions of this ordinance, to maintain and use four (4) signs projecting over the public right-of-way attached to its premises known as 2 North Michigan Avenue. Said sign structures measure as follows: along North Michigan Avenue, one (1) at sixteen point four one (16.41) feet in length, one point nine six (1.96) feet in height and twelve point five (12.5) feet above grade level and one (1) at eight point six three (8.63) feet in length, six point seven five (6.75) feet in height and eight point one three (8.13) feet above grade level. Said sign structures measure as follows: along East Madison Street, one (1) at three point four one (3.41) feet in length, three (3) feet in height and twelve (12) feet above grade level and one (1) at sixteen point four one (16.41) feet in length, one point nine six (1.96) feet in height and twelve point five (12.5) feet above grade level. The location of said privilege shall be as shown on print(s) kept on file with the Department of Business Affairs and Consumer Protection and the Office of the City Clerk. Said privilege shall be constructed in accordance with plans and specifications approved by the Department of Transportation (Division of Project Development) and the Zoning Department -- Signs.

This grant of privilege in the public way shall be subject to the provisions of Section 10-28-015 and all other required provisions of the Municipal Code of Chicago.

The grantee shall pay to the City of Chicago as compensation for the privilege Number 1098106 herein granted the sum of One Thousand and no/100 Dollars ($1,000.00) per annum, in advance.

A 25% penalty will be added for payments received after due date.

The permit holder agrees to hold the City of Chicago harmless for any damage, relocation or replacement costs associated with damage, relocation or removal of private property caused by the City performing work in the public way.

Authority herein given and granted for a period of five (5) years from and after date of passage.

Patagonia.

[O2011-9305]

Be It Ordained by the City Council of the City of Chicago:

SECTION 1. Permission and authority are hereby given and granted to Patagonia, upon

the terms and subject to the conditions of this ordinance, to construct, install, maintain and use four (4) columns on the public right-of-way adjacent to its premises known as 48 East Walton Street. Said columns at East Walton Street measure four (4) at one (1) foot in length and point three three (.33) foot in width for a total of one point three two (1.32) square feet. Columns shall be twenty-nine (29) feet in height. The location of said privilege shall be as shown on print(s) kept on file with the Department of Business Affairs and Consumer Protection and the Office of the City Clerk. Said privilege shall be constructed in accordance with plans and specifications approved by the Department of Planning and Development and the Department of Transportation (Division of Project Development).

This grant of privilege in the public way shall be subject to the provisions of Section 10-28-015 and all other required provisions of the Municipal Code of Chicago.

The grantee shall pay to the City of Chicago as compensation for the privilege Number 1098272 herein granted the sum of Four Hundred and no/100 Dollars ($400.00) per annum, in advance.

A 25% penalty will be added for payments received after due date.

The permit holder agrees to hold the City of Chicago harmless for any damage, relocation or replacement costs associated with damage, relocation or removal of private property caused by the City performing work in the public way.

Authority herein given and granted for a period of five (5) years from and after date of passage.

Payless Shoe Source.

[O2011-9195]

Be It Ordained by the City Council of the City of Chicago:

SECTION 1. Permission and authority are hereby given and granted to Payless Shoe Source, upon the terms and subject to the conditions of this ordinance, to maintain and use six (6) signs projecting over the public right-of-way attached to its premises known as 2800 North Milwaukee Avenue. Said sign structures measure as follows: along North Milwaukee Avenue, one (1) at sixteen point one six (16.16) feet in length, one point five (1.5) feet in height and nine (9) feet above grade level; one (1) at eleven point five (11.5) feet in length, one point seven five (1.75) feet in height and nine (9) feet above grade level and one (1) at five (5) feet in length, three (3) feet in height and twelve (12) feet above grade level. Said sign structures measure as follows: along West Diversey Parkway, one (1) at sixteen point one six (16.16) feet in length, one point five (1.5) feet in height and nine (9) feet above grade level and one (1) at eleven point five (11.5) feet in length, one point seven five (1.75) feet in height and nine (9) feet above grade level. Said sign structure measures

as follows: along corner of North Milwaukee Avenue and West Diversey Parkway, one (1) at one point five (1.5) feet in length, one point five (1.5) feet in height and nine (9) feet above grade level. The location of said privilege shall be as shown on print(s) kept on file with the Department of Business Affairs and Consumer Protection and the Office of the City Clerk. Said privilege shall be constructed in accordance with plans and specifications approved by the Department of Transportation (Division of Project Development) and the Zoning Department -- Signs.

This grant of privilege in the public way shall be subject to the provisions of Section 10-28-015 and all other required provisions of the Municipal Code of Chicago.

The grantee shall pay to the City of Chicago as compensation for the privilege Number 1098129 herein granted the sum of One Hundred Seventy-five and no/100 Dollars ($175.00) per annum, in advance.

A 25% penalty will be added for payments received after due date.

The permit holder agrees to hold the City of Chicago harmless for any damage, relocation or replacement costs associated with damage, relocation or removal of private property caused by the City performing work in the public way.

Authority herein given and granted for a period of five (5) years from and after date of passage.

Pizza Rustica, Inc.

[O2011-9559]

Be It Ordained by the City Council of the City of Chicago:

SECTION 1. Permission and authority are hereby given and granted to Pizza Rustica, Inc., upon the terms and subject to the conditions of this ordinance, to maintain and use one (1) sign projecting over the public right-of-way attached to its premises known as 3913 North Sheridan Road. Said sign structure measures as follows: along North Sheridan Road, at four point one (4.1) feet in length, three point three (3.3) feet in height and fourteen (14) feet above grade level. The location of said privilege shall be as shown on print(s) kept on file with the Department of Business Affairs and Consumer Protection and the Office of the City Clerk. Said privilege shall be constructed in accordance with plans and specifications approved by the Department of Transportation (Division of Project Development) and the Zoning Department -- Signs.

This grant of privilege in the public way shall be subject to the provisions of Section 10-28-015 and all other required provisions of the Municipal Code of Chicago.

The grantee shall pay to the City of Chicago as compensation for the privilege Number 1098448 herein granted the sum of One Hundred and no/100 Dollars ($100.00) per annum, in advance.

A 25% penalty will be added for payments received after due date.

The permit holder agrees to hold the City of Chicago harmless for any damage, relocation or replacement costs associated with damage, relocation or removal of private property caused by the City performing work in the public way.

Authority herein given and granted for a period of five (5) years from and after September 13, 2011.

Plush-Chicago.

[O2011-9538]

Be It Ordained by the City Council of the City of Chicago:

SECTION 1. Permission and authority are hereby given and granted to Plush-Chicago, upon the terms and subject to the conditions of this ordinance, to maintain and use one (1) sign projecting over the public right-of-way attached to its premises known as 1104 West Madison Street. Said sign structure measures as follows: along West Madison Street, at five (5) feet in length, three (3) feet in height and sixteen (16) feet above grade level. The location of said privilege shall be as shown on print(s) kept on file with the Department of Business Affairs and Consumer Protection and the Office of the City Clerk. Said privilege shall be constructed in accordance with plans and specifications approved by the Department of Transportation (Division of Project Development) and the Zoning Department -- Signs.

This grant of privilege in the public way shall be subject to the provisions of Section 10-28-015 and all other required provisions of the Municipal Code of Chicago.

The grantee shall pay to the City of Chicago as compensation for the privilege Number 1098550 herein granted the sum of One Hundred and no/100 Dollars ($100.00) per annum, in advance.

A 25% penalty will be added for payments received after due date.

The permit holder agrees to hold the City of Chicago harmless for any damage, relocation or replacement costs associated with damage, relocation or removal of private property caused by the City performing work in the public way.

Authority herein given and granted for a period of five (5) years from and after October 4, 2011.

Potbelly Sandwich Works.

[O2011-8903]

Be It Ordained by the City Council of the City of Chicago:

SECTION 1. Permission and authority are hereby given and granted to Potbelly Sandwich Works, upon the terms and subject to the conditions of this ordinance, to maintain and use one (1) sign projecting over the public right-of-way attached to its premises known as 48 East Roosevelt Road. Said sign structure measures as follows: along East Roosevelt Road, at four (4) feet in length, four (4) feet in height and fifteen point four one (15.41) feet above grade level. The location of said privilege shall be as shown on print(s) kept on file with the Department of Business Affairs and Consumer Protection and the Office of the City Clerk. Said privilege shall be constructed in accordance with plans and specifications approved by the Department of Transportation (Division of Project Development) and the Zoning Department -- Signs.

This grant of privilege in the public way shall be subject to the provisions of Section 10-28-015 and all other required provisions of the Municipal Code of Chicago.

The grantee shall pay to the City of Chicago as compensation for the privilege Number 1097966 herein granted the sum of One Hundred and no/100 Dollars ($100.00) per annum, in advance.

A 25% penalty will be added for payments received after due date.

The permit holder agrees to hold the City of Chicago harmless for any damage, relocation or replacement costs associated with damage, relocation or removal of private property caused by the City performing work in the public way.

Authority herein given and granted for a period of five (5) years from and after date of passage.

Potbelly Sandwich Works LLC.

[O2011-9553]

Be It Ordained by the City Council of the City of Chicago:

SECTION 1. Permission and authority are hereby given and granted to Potbelly Sandwich Works LLC, upon the terms and subject to the conditions of this ordinance, to maintain and use one (1) sign projecting over the public right-of-way attached to its premises known as 508 North Clark Street. Said sign structure measures as follows: along North Clark Street, at one point six (1.6) feet in length, eleven point six (11.6) feet in height and thirteen point one (13.1) feet above grade level. The location of said privilege shall be as shown on print(s)

kept on file with the Department of Business Affairs and Consumer Protection and the Office of the City Clerk. Said privilege shall be constructed in accordance with plans and specifications approved by the Department of Transportation (Division of Project Development) and the Zoning Department -- Signs.

This grant of privilege in the public way shall be subject to the provisions of Section 10-28-015 and all other required provisions of the Municipal Code of Chicago.

The grantee shall pay to the City of Chicago as compensation for the privilege Number 1098319 herein granted the sum of One Hundred and no/100 Dollars ($100.00) per annum, in advance.

A 25% penalty will be added for payments received after due date.

The permit holder agrees to hold the City of Chicago harmless for any damage, relocation or replacement costs associated with damage, relocation or removal of private property caused by the City performing work in the public way.

Authority herein given and granted for a period of five (5) years from and after October 4, 2011.

PSD Properties LLC.

[O2011-9077]

Be It Ordained by the City Council of the City of Chicago:

SECTION 1. Permission and authority are hereby given and granted to PSD Properties LLC, upon the terms and subject to the conditions of this ordinance, to maintain and use, as now constructed, four (4) light fixtures projecting over the public right-of-way adjacent to its premises known as 1057 West Grand Avenue. Said light fixtures at West Grand Avenue measure four (4) at ten (10) feet in length, one (1) foot in width and fifty-eight (58) feet above grade level. The location of said privilege shall be as shown on print(s) kept on file with the Department of Business Affairs and Consumer Protection and the Office of the City Clerk. Said privilege shall be constructed in accordance with plans and specifications approved by the Department of Transportation (Division of Project Development).

This grant of privilege in the public way shall be subject to the provisions of Section 10-28-015 and all other required provisions of the Municipal Code of Chicago.

The grantee shall pay to the City of Chicago as compensation for the privilege Number 1098475 herein granted the sum of Ninety and no/100 Dollars ($90.00) per annum, in advance.

A 25% penalty will be added for payments received after due date.

The permit holder agrees to hold the City of Chicago harmless for any damage, relocation or replacement costs associated with damage, relocation or removal of private property caused by the City performing work in the public way.

Authority herein given and granted for a period of five (5) years from and after date of passage.

Punnoose Thachet.

[O2011-9011]

Be It Ordained by the City Council of the City of Chicago:

SECTION 1. Permission and authority are hereby given and granted to Punnoose Thachet, upon the terms and subject to the conditions of this ordinance, to maintain and use, as now constructed, one (1) fence on the public right-of-way adjacent to its premises known as 1945 West Cermak Road. Said fence at West Cermak Road measures twenty-five (25) feet in length and two (2) feet in width for a total of fifty (50) square feet. The location of said privilege shall be as shown on print(s) kept on file with the Department of Business Affairs and Consumer Protection and the Office of the City Clerk. Said privilege shall be constructed in accordance with plans and specifications approved by the Department of Transportation (Division of Project Development).

This grant of privilege in the public way shall be subject to the provisions of Section 10-28-015 and all other required provisions of the Municipal Code of Chicago.

The grantee shall pay to the City of Chicago as compensation for the privilege Number 1094064 herein granted the sum of Four Hundred and no/100 Dollars ($400.00) per annum, in advance.

A 25% penalty will be added for payments received after due date.

The permit holder agrees to hold the City of Chicago harmless for any damage, relocation or replacement costs associated with damage, relocation or removal of private property caused by the City performing work in the public way.

Authority herein given and granted for a period of five (5) years from and after date of passage.

Quads Gym, Inc.

[O2011-9293]

Be It Ordained by the City Council of the City of Chicago:

SECTION 1. Permission and authority are hereby given and granted to Quads Gym, Inc., upon the terms and subject to the conditions of this ordinance, to maintain and use one (1) sign projecting over the public right-of-way attached to its premises known as 3727 North Broadway . Said sign structure measures as follows: along North Broadway, at seven point six (7.6) feet in length, eight (8) feet in height and nine (9) feet above grade level. The location of said privilege shall be as shown on print(s) kept on file with the Department of Business Affairs and Consumer Protection and the Office of the City Clerk. Said privilege shall be constructed in accordance with plans and specifications approved by the Department of Transportation (Division of Project Development) and the Zoning Department -- Signs.

This grant of privilege in the public way shall be subject to the provisions of Section 10-28-015 and all other required provisions of the Municipal Code of Chicago.

The grantee shall pay to the City of Chicago as compensation for the privilege Number 1098179 herein granted the sum of Three Hundred and no/100 Dollars ($300.00) per annum, in advance.

A 25% penalty will be added for payments received after due date.

The permit holder agrees to hold the City of Chicago harmless for any damage, relocation or replacement costs associated with damage, relocation or removal of private property caused by the City performing work in the public way.

Authority herein given and granted for a period of five (5) years from and after October 4, 2011.

Quiznos Subs.

[O2011-9006]

Be It Ordained by the City Council of the City of Chicago:

SECTION 1. Permission and authority are hereby given and granted to Quiznos Subs, upon the terms and subject to the conditions of this ordinance, to maintain and use one (1) sign projecting over the public right-of-way attached to its premises known as 1332 South Halsted Street. Said sign structure measures as follows: along South Halsted Street, at three (3) feet in length, three (3) feet in height and eleven (11) feet above grade level.

The location of said privilege shall be as shown on print(s) kept on file with the Department of Business Affairs and Consumer Protection and the Office of the City Clerk. Said privilege shall be constructed in accordance with plans and specifications approved by the Department of Transportation (Division of Project Development) and the Zoning Department -- Signs.

This grant of privilege in the public way shall be subject to the provisions of Section 10-28-015 and all other required provisions of the Municipal Code of Chicago.

The grantee shall pay to the City of Chicago as compensation for the privilege Number 1097218 herein granted the sum of One Hundred and no/100 Dollars ($100.00) per annum, in advance.

A 25% penalty will be added for payments received after due date.

The permit holder agrees to hold the City of Chicago harmless for any damage, relocation or replacement costs associated with damage, relocation or removal of private property caused by the City performing work in the public way.

Authority herein given and granted for a period of five (5) years from and after date of passage.

The Rail Bar & Grill.

[O2011-9312]

Be It Ordained by the City Council of the City of Chicago:

SECTION 1. Permission and authority are hereby given and granted to The Rail Bar & Grill, upon the terms and subject to the conditions of this ordinance, to maintain and use one (1) sign projecting over the public right-of-way attached to its premises known as 4709 North Damen Avenue. Said sign structure measures as follows: along North Damen Avenue, at six (6) feet in length, three (3) feet in height and fifteen (15) feet above grade level. The location of said privilege shall be as shown on print(s) kept on file with the Department of Business Affairs and Consumer Protection and the Office of the City Clerk. Said privilege shall be constructed in accordance with plans and specifications approved by the Department of Transportation (Division of Project Development) and the Zoning Department -- Signs.

This grant of privilege in the public way shall be subject to the provisions of Section 10-28-015 and all other required provisions of the Municipal Code of Chicago.

The grantee shall pay to the City of Chicago as compensation for the privilege Number 1098374 herein granted the sum of One Hundred and no/100 Dollars ($100.00) per annum, in advance.

A 25% penalty will be added for payments received after due date.

The permit holder agrees to hold the City of Chicago harmless for any damage, relocation or replacement costs associated with damage, relocation or removal of private property caused by the City performing work in the public way.

Authority herein given and granted for a period of five (5) years from and after October 4, 2011.

Randolph Partners, LLC.

[O2011-9314]

Be It Ordained by the City Council of the City of Chicago:

SECTION 1. Permission and authority are hereby given and granted to Randolph Partners, LLC, upon the terms and subject to the conditions of this ordinance, to maintain and use one (1) sign projecting over the public right-of-way attached to its premises known as 740 North Rush Street. Said sign structure measures as follows: along North Rush Street, at fourteen (14) feet in length, eight (8) feet in height and twenty (20) feet above grade level. The location of said privilege shall be as shown on print(s) kept on file with the Department of Business Affairs and Consumer Protection and the Office of the City Clerk. Said privilege shall be constructed in accordance with plans and specifications approved by the Department of Transportation (Division of Project Development) and the Zoning Department -- Signs.

This grant of privilege in the public way shall be subject to the provisions of Section 10-28-015 and all other required provisions of the Municipal Code of Chicago.

The grantee shall pay to the City of Chicago as compensation for the privilege Number 1091955 herein granted the sum of Three Hundred and no/100 Dollars ($300.00) per annum, to commence one (1) year after passage.

A 25% penalty will be added for payments received after due date.

The permit holder agrees to hold the City of Chicago harmless for any damage, relocation or replacement costs associated with damage, relocation or removal of private property caused by the City performing work in the public way.

Authority herein given and granted for a period of five (5) years from and after date of passage.

Related BT 500 Lake Shore Owner LLC.

[O2011-9318]

Be It Ordained by the City Council of the City of Chicago:

SECTION 1. Permission and authority are hereby given and granted to Related BT 500 Lake Shore Owner LLC, upon the terms and subject to the conditions of this ordinance, to construct, install, maintain and use three (3) manholes under the public right-of-way adjacent to its premises known as 516 North Lake Shore Drive. Said manholes at East Illinois Street measure three (3) at one (1) foot in length and five (5) feet in width for a total of fifteen (15) square feet. The location of said privilege shall be as shown on print(s) kept on file with the Department of Business Affairs and Consumer Protection and the Office of the City Clerk. Said privilege shall be constructed in accordance with plans and specifications approved by the Department of Transportation (Office of Underground Coordination) and the Department of Water Management.

This grant of privilege in the public way shall be subject to the provisions of Section 10-28-015 and all other required provisions of the Municipal Code of Chicago.

The grantee shall pay to the City of Chicago as compensation for the privilege Number 1098069 herein granted the sum of One Thousand Two Hundred and no/100 Dollars ($1,200.00) per annum, in advance.

A 25% penalty will be added for payments received after due date.

The permit holder agrees to hold the City of Chicago harmless for any damage, relocation or replacement costs associated with damage, relocation or removal of private property caused by the City performing work in the public way.

Authority herein given and granted for a period of five (5) years from and after date of passage.

Renaissance Preservation Associates, LP.
(6107 -- 6115 S. Ellis Ave.)

[O2011-8980]

Be It Ordained by the City Council of the City of Chicago:

SECTION 1. Permission and authority are hereby given and granted to Renaissance Preservation Associates, LP, upon the terms and subject to the conditions of this ordinance, to maintain and use, as now constructed, three (3) trash containers on the public right-of-way

adjacent to its premises known as 6107 -- 6115 South Ellis Avenue. Said trash containers at public alley measure three (3) at six point five (6.5) feet in length and three (3) feet in width for a total of fifty-eight point five (58.5) square feet. The location of said privilege shall be as shown on print(s) kept on file with the Department of Business Affairs and Consumer Protection and the Office of the City Clerk. Said privilege shall be constructed in accordance with plans and specifications approved by the Department of Transportation (Division of Project Development).

This grant of privilege in the public way shall be subject to the provisions of Section 10-28-015 and all other required provisions of the Municipal Code of Chicago.

The grantee shall pay to the City of Chicago as compensation for the privilege Number 1098326 herein granted the sum of Two Hundred Twenty-five and no/100 Dollars ($225.00) per annum, in advance.

A 25% penalty will be added for payments received after due date.

The permit holder agrees to hold the City of Chicago harmless for any damage, relocation or replacement costs associated with damage, relocation or removal of private property caused by the City performing work in the public way.

Authority herein given and granted for a period of five (5) years from and after date of passage.

Renaissance Preservation Associates, LP.
(6114 -- 6124 S. Kimbark Ave.)

[O2011-8981]

Be It Ordained by the City Council of the City of Chicago:

SECTION 1. Permission and authority are hereby given and granted to Renaissance Preservation Associates, LP, upon the terms and subject to the conditions of this ordinance, to maintain and use, as now constructed, three (3) trash containers on the public right-of-way adjacent to its premises known as 6114 --6124 South Kimbark Avenue. Said trash containers at public alley measure three (3) at six point five (6.5) feet in length and three (3) feet in width for a total of fifty-eight point five (58.5) square feet. The location of said privilege shall be as shown on print(s) kept on file with the Department of Business Affairs and Consumer Protection and the Office of the City Clerk. Said privilege shall be constructed in accordance with plans and specifications approved by the Department of Transportation (Division of Project Development).

This grant of privilege in the public way shall be subject to the provisions of Section 10-28-015 and all other required provisions of the Municipal Code of Chicago.

The grantee shall pay to the City of Chicago as compensation for the privilege Number 1098327 herein granted the sum of Two Hundred Twenty-five and no/100 Dollars ($225.00) per annum, in advance.

A 25% penalty will be added for payments received after due date.

The permit holder agrees to hold the City of Chicago harmless for any damage, relocation or replacement costs associated with damage, relocation or removal of private property caused by the City performing work in the public way.

Authority herein given and granted for a period of five (5) years from and after date of passage.

Reo Movers & Van Lines.

[O2011-8935]

Be It Ordained by the City Council of the City of Chicago:

SECTION 1. Permission and authority are hereby given and granted to Reo Movers & Van Lines, upon the terms and subject to the conditions of this ordinance, to maintain and use, as now constructed, one (1) fiber conduit under the public right-of-way adjacent to its premises known as 7000 South South Chicago Avenue. Said fiber conduit at South South Chicago Avenue measures one hundred (100) feet in length and one (1) foot in width for a total of one hundred (100) square feet. The location of said privilege shall be as shown on print(s) kept on file with the Department of Business Affairs and Consumer Protection and the Office of the City Clerk. Said privilege shall be constructed in accordance with plans and specifications approved by the Department of Transportation (Office of Underground Coordination).

This grant of privilege in the public way shall be subject to the provisions of Section 10-28-015 and all other required provisions of the Municipal Code of Chicago.

The grantee shall pay to the City of Chicago as compensation for the privilege Number 1098535 herein granted the sum of Six Hundred and no/100 Dollars ($600.00) per annum, in advance.

A 25% penalty will be added for payments received after due date.

The permit holder agrees to hold the City of Chicago harmless for any damage, relocation or replacement costs associated with damage, relocation or removal of private property caused by the City performing work in the public way.

Authority herein given and granted for a period of five (5) years from and after May 17, 2010.

Rhapsody.

[O2011-9316]

Be It Ordained by the City Council of the City of Chicago:

SECTION 1. Permission and authority are hereby given and granted to Rhapsody, upon the terms and subject to the conditions of this ordinance, to maintain and use, as now constructed, one (1) windscreen on the public right-of-way adjacent to its premises known as 65 East Adams Street. Said windscreen at East Adams Street measures four point eight (4.8) feet in length and two (2) feet in width for a total of nine point six (9.6) square feet. The location of said privilege shall be as shown on print(s) kept on file with the Department of Business Affairs and Consumer Protection and the Office of the City Clerk. Said privilege shall be constructed in accordance with plans and specifications approved by the Department of Transportation (Division of Project Development).

This grant of privilege in the public way shall be subject to the provisions of Section 10-28-015 and all other required provisions of the Municipal Code of Chicago.

The grantee shall pay to the City of Chicago as compensation for the privilege Number 1098308 herein granted the sum of Four Hundred and no/100 Dollars ($400.00) per annum, in advance.

A 25% penalty will be added for payments received after due date.

The permit holder agrees to hold the City of Chicago harmless for any damage, relocation or replacement costs associated with damage, relocation or removal of private property caused by the City performing work in the public way.

Authority herein given and granted for a period of five (5) years from and after October 4, 2011.

Rivera's Remodeling, Inc.

[O2011-8951]

Be It Ordained by the City Council of the City of Chicago:

SECTION 1. Permission and authority are hereby given and granted to Rivera's Remodeling, Inc., upon the terms and subject to the conditions of this ordinance, to maintain and use, as now constructed, one (1) fence on the public right-of-way adjacent to its premises known as 2508 West 45th Street. Said fence at West 45th Street measures twenty-six (26) feet in length and point five eight (.58) foot in width for a total of fifteen point zero eight (15.08) square feet. The location of said privilege shall be as shown on print(s) kept on file with the Department of Business Affairs and Consumer Protection and the Office of the City Clerk. Said privilege shall be constructed in accordance with plans and specifications approved by the Department of Transportation (Division of Project Development).

This grant of privilege in the public way shall be subject to the provisions of Section 10-28-015 and all other required provisions of the Municipal Code of Chicago.

The grantee shall pay to the City of Chicago as compensation for the privilege Number 1098172 herein granted the sum of Four Hundred and no/100 Dollars ($400.00) per annum, in advance.

A 25% penalty will be added for payments received after due date.

The permit holder agrees to hold the City of Chicago harmless for any damage, relocation or replacement costs associated with damage, relocation or removal of private property caused by the City performing work in the public way.

Authority herein given and granted for a period of five (5) years from and after date of passage.

The Rusty Armadillo Grill & Cantina.

[O2011-9291]

Be It Ordained by the City Council of the City of Chicago:

SECTION 1. Permission and authority are hereby given and granted to The Rusty Armadillo Grill & Cantina, upon the terms and subject to the conditions of this ordinance, to maintain and use one (1) sign projecting over the public right-of-way attached to its premises known as 6154 North Milwaukee Avenue. Said sign structure measures as follows: along

North Milwaukee Avenue, at ten (10) feet in length, four (4) feet in height and ten point one six (10.16) feet above grade level. The location of said privilege shall be as shown on print(s) kept on file with the Department of Business Affairs and Consumer Protection and the Office of the City Clerk. Said privilege shall be constructed in accordance with plans and specifications approved by the Department of Transportation (Division of Project Development) and the Zoning Department -- Signs.

This grant of privilege in the public way shall be subject to the provisions of Section 10-28-015 and all other required provisions of the Municipal Code of Chicago.

The grantee shall pay to the City of Chicago as compensation for the privilege Number 1098000 herein granted the sum of Three Hundred and no/100 Dollars ($300.00) per annum, in advance.

A 25% penalty will be added for payments received after due date.

The permit holder agrees to hold the City of Chicago harmless for any damage, relocation or replacement costs associated with damage, relocation or removal of private property caused by the City performing work in the public way.

Authority herein given and granted for a period of five (5) years from and after date of passage.

S3 Holdings LLC.
(Bay Windows)

[O2011-9539]

Be It Ordained by the City Council of the City of Chicago:

SECTION 1. Permission and authority are hereby given and granted to S3 Holdings LLC, upon the terms and subject to the conditions of this ordinance, to maintain and use, as now constructed, two (2) bay windows projecting over the public right-of-way adjacent to its premises known as 608 -- 610 North Ada Street. Said bay windows at North Ada Street measure two (2) at eleven point zero eight (11.08) feet in length and point six seven (.67) foot in width for a total of fourteen point eight five (14.85) square feet. The location of said privilege shall be as shown on print(s) kept on file with the Department of Business Affairs and Consumer Protection and the Office of the City Clerk. Said privilege shall be constructed in accordance with plans and specifications approved by the Department of Transportation (Division of Project Development).

This grant of privilege in the public way shall be subject to the provisions of Section 10-28-015 and all other required provisions of the Municipal Code of Chicago.

The grantee shall pay to the City of Chicago as compensation for the privilege Number 1098585 herein granted the sum of One Hundred Fifty and no/100 Dollars ($150.00) per annum, in advance.

A 25% penalty will be added for payments received after due date.

The permit holder agrees to hold the City of Chicago harmless for any damage, relocation or replacement costs associated with damage, relocation or removal of private property caused by the City performing work in the public way.

Authority herein given and granted for a period of five (5) years from and after date of passage.

S3 Holdings LLC.
(Trash Containers)

[O2011-9540]

Be It Ordained by the City Council of the City of Chicago:

SECTION 1. Permission and authority are hereby given and granted to S3 Holdings LLC, upon the terms and subject to the conditions of this ordinance, to maintain and use, as now constructed, two (2) trash containers on the public right-of-way adjacent to its premises known as 608 -- 610 North Ada Street. Said trash containers at North Ada Street measure two (2) at six (6) feet in length and two point five (2.5) feet in width for a total of thirty (30) square feet. The location of said privilege shall be as shown on print(s) kept on file with the Department of Business Affairs and Consumer Protection and the Office of the City Clerk. Said privilege shall be constructed in accordance with plans and specifications approved by the Department of Transportation (Division of Project Development).

This grant of privilege in the public way shall be subject to the provisions of Section 10-28-015 and all other required provisions of the Municipal Code of Chicago.

The grantee shall pay to the City of Chicago as compensation for the privilege Number 1098587 herein granted the sum of One Hundred Fifty and no/100 Dollars ($150.00) per annum, in advance.

A 25% penalty will be added for payments received after due date.

The permit holder agrees to hold the City of Chicago harmless for any damage, relocation or replacement costs associated with damage, relocation or removal of private property caused by the City performing work in the public way.

Authority herein given and granted for a period of five (5) years from and after date of passage.

Sally Beauty Supply.

[O2011-9279]

Be It Ordained by the City Council of the City of Chicago:

SECTION 1. Permission and authority are hereby given and granted to Sally Beauty Supply, upon the terms and subject to the conditions of this ordinance, to maintain and use one (1) sign projecting over the public right-of-way attached to its premises known as 556 West Diversey Parkway. Said sign structure measures as follows: along West Diversey Parkway, at twenty (20) feet in length, three (3) feet in height and twelve (12) feet above grade level. The location of said privilege shall be as shown on print(s) kept on file with the Department of Business Affairs and Consumer Protection and the Office of the City Clerk. Said privilege shall be constructed in accordance with plans and specifications approved by the Department of Transportation (Division of Project Development) and the Zoning Department -- Signs.

This grant of privilege in the public way shall be subject to the provisions of Section 10-28-015 and all other required provisions of the Municipal Code of Chicago.

The grantee shall pay to the City of Chicago as compensation for the privilege Number 1098059 herein granted the sum of Three Hundred and no/100 Dollars ($300.00) per annum, in advance.

A 25% penalty will be added for payments received after due date.

The permit holder agrees to hold the City of Chicago harmless for any damage, relocation or replacement costs associated with damage, relocation or removal of private property caused by the City performing work in the public way.

Authority herein given and granted for a period of five (5) years from and after date of passage.

Schoolyard Tavern & Grill.

[O2011-9282]

Be It Ordained by the City Council of the City of Chicago:

SECTION 1. Permission and authority are hereby given and granted to Schoolyard Tavern & Grill, upon the terms and subject to the conditions of this ordinance, to maintain and use,

as now constructed four (4) park benches on the public right-of-way adjacent to its premises known as 3258 North Southport Avenue. Said park benches at West School Street measure four (4) at eight (8) feet in length and one point three (1.3) feet in width for a total of forty-one point six (41.6) square feet. The location of said privilege shall be as shown on print(s) kept on file with the Department of Business Affairs and Consumer Protection and the Office of the City of Clerk. Said privilege shall be constructed in accordance with plans and specifications approved by the Department of Transportation (Division of Project Development).

This grant of privilege in the public way shall be subject to the provisions of Section 10-28-015 and all other required provisions of the Municipal Code of Chicago.

The grantee shall pay to the City of Chicago as compensation for the privilege Number 1098353 herein granted the sum of Three Hundred and no/100 Dollars ($300.00) per annum, in advance.

A 25% penalty will be added for payments received after due date.

The permit holder agrees to hold the City of Chicago harmless for any damage, relocation or replacement costs associated with damage, relocation or removal of private property caused by the City performing work in the public way.

Authority herein given and granted for a period of five (5) years from and after July 26, 2011.

Secur Care Self Storage.

[O2011-8906]

Be It Ordained by the City Council of the City of Chicago:

SECTION 1. Permission and authority are hereby given and granted to Secur Care Self Storage, upon the terms and subject to the conditions of this ordinance, to maintain and use, as now constructed, ten (10) light fixtures projecting over the public right-of-way adjacent to its premises known as 901 West Adams Street. Said light fixtures at West Adams Street measure seven (7) at point five (.5) foot in length, point five (.5) foot in width and twenty (20) feet above grade level. Said light fixtures at South Peoria Street measure three (3) at point five (.5) foot in length, point five (.5) foot in width and twenty (20) feet above grade level. The location of said privilege shall be as shown on print(s) kept on file with the Department of Business Affairs and Consumer Protection and the Office of the City Clerk. Said privilege shall be constructed in accordance with plans and specifications approved by the Department of Transportation (Division of Project Development).

This grant of privilege in the public way shall be subject to the provisions of Section 10-28-015 and all other required provisions of the Municipal Code of Chicago.

The grantee shall pay to the City of Chicago as compensation for the privilege Number 1098344 herein granted the sum of Twenty-five and no/100 Dollars ($25.00) per annum, in advance.

A 25% penalty will be added for payments received after due date.

The permit holder agrees to hold the City of Chicago harmless for any damage, relocation or replacement costs associated with damage, relocation or removal of private property caused by the City performing work in the public way.

Authority herein given and granted for a period of five (5) years from and after date of passage.

Secur Care Self Storage No. 900.

[O2011-9394]

Be It Ordained by the City Council of the City of Chicago:

SECTION 1. Permission and authority are hereby given and granted to Secur Care Self Storage Number 900, upon the terms and subject to the conditions of this ordinance, to maintain and use one (1) sign projecting over the public right-of-way attached to its premises known as 4995 North Elston Avenue. Said sign structure measures as follows: along North Elston Avenue, at eight (8) feet in length, four (4) feet in height and twenty (20) feet above grade level. The location of said privilege shall be as shown on print(s) kept on file with the Department of Business Affairs and Consumer Protection and the Office of the City Clerk. Said privilege shall be constructed in accordance with plans and specifications approved by the Department of Transportation (Division of Project Development) and the Zoning Department -- Signs.

This grant of privilege in the public way shall be subject to the provisions of Section 10-28-015 and all other required provisions of the Municipal Code of Chicago.

The grantee shall pay to the City of Chicago as compensation for the privilege Number 1098012 herein granted the sum of Three Hundred and no/100 Dollars ($300.00) per annum, in advance.

A 25% penalty will be added for payments received after due date.

The permit holder agrees to hold the City of Chicago harmless for any damage, relocation or replacement costs associated with damage, relocation or removal of private property caused by the City performing work in the public way.

Authority herein given and granted for a period of five (5) years from and after date of passage.

Sepia.

[O2011-9319]

Be It Ordained by the City Council of the City of Chicago:

SECTION 1. Permission and authority are hereby given and granted to Sepia, upon the terms and subject to the conditions of this ordinance, to maintain and use, as now constructed, two (2) kiosks projecting over the public right-of-way adjacent to its premises known as 135 North Jefferson Street. Said kiosks at North Jefferson Street measure two (2) at three point five (3.5) feet in length and six point three three (6.33) feet in width for a total of forty-four point three one (44.31) square feet. The location of said privilege shall be as shown on print(s) kept on file with the Department of Business Affairs and Consumer Protection and the Office of the City Clerk. Said privilege shall be constructed in accordance with plans and specifications approved by the Department of Transportation (Division of Project Development) and the Zoning Department -- Signs.

This grant of privilege in the public way shall be subject to the provisions of Section 10-28-015 and all other required provisions of the Municipal Code of Chicago.

The grantee shall pay to the City of Chicago as compensation for the privilege Number 1097560 herein granted the sum of Eight Hundred and no/100 Dollars ($800.00) per annum, in advance.

A 25% penalty will be added for payments received after due date.

The permit holder agrees to hold the City of Chicago harmless for any damage, relocation or replacement costs associated with damage, relocation or removal of private property caused by the City performing work in the public way.

Authority herein given and granted for a period of five (5) years from and after date of passage.

S H Bell.

[O2011-8941]

Be It Ordained by the City Council of the City of Chicago:

SECTION 1. Permission and authority are hereby given and granted to S H Bell, upon the terms and subject to the conditions of this ordinance, to maintain and use, as now constructed, one (1) fence on the public right-of-way adjacent to its premises known as 10218 South Avenue O. Said fence at South 102nd Street measures eighteen (18) feet in length and one (1) foot in width for a total of eighteen (18) square feet. The location of said privilege shall be as shown on print(s) kept on file with the Department of Business Affairs and Consumer Protection and the Office of the City Clerk. Said privilege shall be constructed in accordance with plans and specifications approved by the Department of Transportation (Division of Project Development).

This grant of privilege in the public way shall be subject to the provisions of Section 10-28-015 and all other required provisions of the Municipal Code of Chicago.

The grantee shall pay to the City of Chicago as compensation for the privilege Number 1098075 herein granted the sum of Four Hundred and no/100 Dollars ($400.00) per annum, in advance.

A 25% penalty will be added for payments received after due date.

The permit holder agrees to hold the City of Chicago harmless for any damage, relocation or replacement costs associated with damage, relocation or removal of private property caused by the City performing work in the public way.

Authority herein given and granted for a period of five (5) years from and after July 9, 2008.

Shea L. Soucie.

[O2011-9254]

Be It Ordained by the City Council of the City of Chicago:

SECTION 1. Permission and authority are hereby given and granted to Shea L. Soucie, upon the terms and subject to the conditions of this ordinance, to construct, install, maintain and use two (2) fences on the public right-of-way adjacent to its premises known as 2026 North Kenmore Avenue. Said fence at North Kenmore Avenue measures one (1) at one hundred twenty (120) feet in length and point zero eight (.08) foot in width for a total of nine point six (9.6) square feet. Said fence at North Kenmore Avenue measures one (1) at forty-two (42) feet in length and point zero eight (.08) foot in width for a total of three point three six (3.36) square feet. The location of said privilege shall be as shown on print(s) kept

on file with the Department of Business Affairs and Consumer Protection and the Office of the City Clerk. Said privilege shall be constructed in accordance with plans and specifications approved by the Department of Transportation (Division of Project Development).

This grant of privilege in the public way shall be subject to the provisions of Section 10-28-015 and all other required provisions of the Municipal Code of Chicago.

The grantee shall pay to the City of Chicago as compensation for the privilege Number 1093367 herein granted the sum of Zero and no/100 Dollars ($0.00) per annum, in advance.

A 25% penalty will be added for payments received after due date.

The permit holder agrees to hold the City of Chicago harmless for any damage, relocation or replacement costs associated with damage, relocation or removal of private property caused by the City performing work in the public way.

Authority herein given and granted for a period of five (5) years from and after date of passage.

Shop-N-Save.

[O2011-8936]

Be It Ordained by the City Council of the City of Chicago:

SECTION 1. Permission and authority are hereby given and granted to Shop-N-Save, upon the terms and subject to the conditions of this ordinance, to maintain and use, as now constructed, two (2) light fixtures projecting over the public right-of-way adjacent to its premises known as 135 East 71st Street. Said light fixtures at East 71st Street measure two (2) at point six seven (.67) foot in length, two point five (2.5) feet in width and ten (10) feet above grade level. The location of said privilege shall be as shown on print(s) kept on file with the Department of Business Affairs and Consumer Protection and the Office of the City Clerk. Said privilege shall be constructed in accordance with plans and specifications approved by the Department of Transportation (Division of Project Development).

This grant of privilege in the public way shall be subject to the provisions of Section 10-28-015 and all other required provisions of the Municipal Code of Chicago.

The grantee shall pay to the City of Chicago as compensation for the privilege Number 1087357 herein granted the sum of Eighty and no/100 Dollars ($80.00) per annum, in advance.

A 25% penalty will be added for payments received after due date.

The permit holder agrees to hold the City of Chicago harmless for any damage, relocation or replacement costs associated with damage, relocation or removal of private property caused by the City performing work in the public way.

Authority herein given and granted for a period of five (5) years from and after date of passage.

Silver Image.

[O2011-9256]

Be It Ordained by the City Council of the City of Chicago:

SECTION 1. Permission and authority are hereby given and granted to Silver Image, upon the terms and subject to the conditions of this ordinance, to maintain and use, as now constructed, one (1) catch basin under the public right-of-way adjacent to its premises known as 932 West Wrightwood Avenue. Said catch basin at West Wrightwood Avenue measures three (3) feet in length and seven (7) feet in width for a total of twenty-one (21) square feet. The location of said privilege shall be as shown on print(s) kept on file with the Department of Business Affairs and Consumer Protection and the Office of the City Clerk. Said privilege shall be constructed in accordance with plans and specifications approved by the Department of Transportation (Office of Underground Coordination) and the Department of Water Management.

This grant of privilege in the public way shall be subject to the provisions of Section 10-28-015 and all other required provisions of the Municipal Code of Chicago.

The grantee shall pay to the City of Chicago as compensation for the privilege Number 1098317 herein granted the sum of Four Hundred and no/100 Dollars ($400.00) per annum, in advance.

A 25% penalty will be added for payments received after due date.

The permit holder agrees to hold the City of Chicago harmless for any damage, relocation or replacement costs associated with damage, relocation or removal of private property caused by the City performing work in the public way.

Authority herein given and granted for a period of five (5) years from and after January 13, 2010.

Sirron Pilates, LLC.

[O2011-9227]

Be It Ordained by the City Council of the City of Chicago:

SECTION 1. Permission and authority are hereby given and granted to Sirron Pilates, LLC, upon the terms and subject to the conditions of this ordinance, to maintain and use one (1) sign projecting over the public right-of-way attached to its premises known as 5356 North Clark Street. Said sign structure measures as follows: along North Clark Street, at four (4) feet in length, five (5) feet in height and fourteen (14) feet above grade level. The location of said privilege shall be as shown on print(s) kept on file with the Department of Business Affairs and Consumer Protection and the Office of the City Clerk. Said privilege shall be constructed in accordance with plans and specifications approved by the Department of Transportation (Division of Project Development) and the Zoning Department -- Signs.

This grant of privilege in the public way shall be subject to the provisions of Section 10-28-015 and all other required provisions of the Municipal Code of Chicago.

The grantee shall pay to the City of Chicago as compensation for the privilege Number 1097767 herein granted the sum of One Hundred and no/100 Dollars ($100.00) per annum, in advance.

A 25% penalty will be added for payments received after due date.

The permit holder agrees to hold the City of Chicago harmless for any damage, relocation or replacement costs associated with damage, relocation or removal of private property caused by the City performing work in the public way.

Authority herein given and granted for a period of five (5) years from and after date of passage.

Six North Michigan Condominium Association.
(Fence)

[O2011-9322]

Be It Ordained by the City Council of the City of Chicago:

SECTION 1. Permission and authority are hereby given and granted to Six North Michigan Condominium Association, upon the terms and subject to the conditions of this ordinance, to construct, install, maintain and use one (1) fence on the public right-of-way adjacent to its premises known as 6 North Michigan Avenue. Said fence at North Michigan Avenue

measures three hundred thirty-two (332) feet in length and one (1) foot in width for a total of three hundred thirty-two (332) square feet. The location of said privilege shall be as shown on print(s) kept on file with the Department of Business Affairs and Consumer Protection and the Office of the City Clerk. Said privilege shall be constructed in accordance with plans and specifications approved by the Department of Transportation (Division of Project Development).

This grant of privilege in the public way shall be subject to the provisions of Section 10-28-015 and all other required provisions of the Municipal Code of Chicago.

The grantee shall pay to the City of Chicago as compensation for the privilege Number 1098371 herein granted the sum of Zero and no/100 Dollars ($0.00) per annum, in advance.

A 25% penalty will be added for payments received after due date.

The permit holder agrees to hold the City of Chicago harmless for any damage, relocation or replacement costs associated with damage, relocation or removal of private property caused by the City performing work in the public way.

Authority herein given and granted for a period of five (5) years from and after date of passage.

Six North Michigan Condominium Association.
(Planter)

[O2011-9326]

Be It Ordained by the City Council of the City of Chicago:

SECTION 1. Permission and authority are hereby given and granted to Six North Michigan Condominium Association, upon the terms and subject to the conditions of this ordinance, to maintain and use, as now constructed, one (1) planter on the public right-of-way for beautification purposes adjacent to its premises known as 6 North Michigan Avenue. Said planter at North Michigan Avenue measures eight point five (8.5) feet in length and five point six six (5.66) feet in width for a total of forty-eight point one one (48.11) square feet. Grantee must allow the required clear and unobstructed space for pedestrian passage at all times per rules and regulations approved by the Department of Transportation. The location of said privilege shall be as shown on print(s) kept on file with the Department of Business Affairs and Consumer Protection and the Office of the City Clerk. Said privilege shall be constructed in accordance with plans and specifications approved by the Department of Planning and Development and the Department of Transportation (Division of Project Development).

This grant of privilege in the public way shall be subject to the provisions of Section 10-28-015 and all other required provisions of the Municipal Code of Chicago.

The grantee shall pay to the City of Chicago as compensation for the privilege Number 1098370 herein granted the sum of Zero and no/100 Dollars ($0.00) per annum, in advance.

A 25% penalty will be added for payments received after due date.

The permit holder agrees to hold the City of Chicago harmless for any damage, relocation or replacement costs associated with damage, relocation or removal of private property caused by the City performing work in the public way.

Authority herein given and granted for a period of five (5) years from and after date of passage.

Sluggers.

[O2011-9560]

Be It Ordained by the City Council of the City of Chicago:

SECTION 1. Permission and authority are hereby given and granted to Sluggers, upon the terms and subject to the conditions of this ordinance, to maintain and use one (1) sign projecting over the public right-of-way attached to its premises known as 3540 North Clark Street. Said sign structure measures as follows: along North Clark Street, at four (4) feet in length, eighteen (18) feet in height and ten (10) feet above grade level. The location of said privilege shall be as shown on print(s) kept on file with the Department of Business Affairs and Consumer Protection and the Office of the City Clerk. Said privilege shall be constructed in accordance with plans and specifications approved by the Department of Transportation (Division of Project Development) and the Zoning Department -- Signs.

This grant of privilege in the public way shall be subject to the provisions of Section 10-28-015 and all other required provisions of the Municipal Code of Chicago.

The grantee shall pay to the City of Chicago as compensation for the privilege Number 1098601 herein granted the sum of Three Hundred and no/100 Dollars ($300.00) per annum, in advance.

A 25% penalty will be added for payments received after due date.

The permit holder agrees to hold the City of Chicago harmless for any damage, relocation or replacement costs associated with damage, relocation or removal of private property caused by the City performing work in the public way.

Authority herein given and granted for a period of five (5) years from and after November 15, 2011.

Slurping Turtle Restaurant.

[O2011-9329]

Be It Ordained by the City Council of the City of Chicago:

SECTION 1. Permission and authority are hereby given and granted to Slurping Turtle Restaurant, upon the terms and subject to the conditions of this ordinance, to maintain and use one (1) sign projecting over the public right-of-way attached to its premises known as 116 West Hubbard Street. Said sign structure measures as follows: along West Hubbard Street, at four point three three (4.33) feet in length, three point eight three (3.83) feet in height and fifteen (15) feet above grade level. The location of said privilege shall be as shown on print(s) kept on file with the Department of Business Affairs and Consumer Protection and the Office of the City Clerk. Said privilege shall be constructed in accordance with plans and specifications approved by the Department of Transportation (Division of Project Development) and the Zoning Department -- Signs.

This grant of privilege in the public way shall be subject to the provisions of Section 10-28-015 and all other required provisions of the Municipal Code of Chicago.

The grantee shall pay to the City of Chicago as compensation for the privilege Number 1097844 herein granted the sum of One Hundred and no/100 Dollars ($100.00) per annum, in advance.

A 25% penalty will be added for payments received after due date.

The permit holder agrees to hold the City of Chicago harmless for any damage, relocation or replacement costs associated with damage, relocation or removal of private property caused by the City performing work in the public way.

Authority herein given and granted for a period of five (5) years from and after date of passage.

Sola Restaurant.

[O2011-9309]

Be It Ordained by the City Council of the City of Chicago:

SECTION 1. Permission and authority are hereby given and granted to Sola Restaurant,

upon the terms and subject to the conditions of this ordinance, to maintain and use, as now constructed, one (1) windscreen on the public right-of-way adjacent to its premises known as 3868 North Lincoln Avenue. Said windscreen at West Byron Street measures eleven point nine (11.9) feet in length and three point six (3.6) feet in width for a total of forty-two point eight four (42.84) square feet. The location of said privilege shall be as shown on print(s) kept on file with the Department of Business Affairs and Consumer Protection and the Office of the City Clerk. Said privilege shall be constructed in accordance with plans and specifications approved by the Department of Transportation (Division of Project Development).

This grant of privilege in the public way shall be subject to the provisions of Section 10-28-015 and all other required provisions of the Municipal Code of Chicago.

The grantee shall pay to the City of Chicago as compensation for the privilege Number 1095032 herein granted the sum of Four Hundred and no/100 Dollars ($400.00) per annum, in advance.

A 25% penalty will be added for payments received after due date.

The permit holder agrees to hold the City of Chicago harmless for any damage, relocation or replacement costs associated with damage, relocation or removal of private property caused by the City performing work in the public way.

Authority herein given and granted for a period of five (5) years from and after February 8, 2011.

Southport Lanes Inc.

[O2011-9284]

Be It Ordained by the City Council of the City of Chicago:

SECTION 1. Permission and authority are hereby given and granted to Southport Lanes Inc., upon the terms and subject to the conditions of this ordinance, to maintain and use, as now constructed, one (1) light fixture projecting over the public right-of-way adjacent to its premises known as 3325 North Southport Avenue. Said light fixture at North Southport Avenue measures two (2) feet in length, one (1) foot in width and eleven (11) feet above grade level. The location of said privilege shall be as shown on print(s) kept on file with the Department of Business Affairs and Consumer Protection and the Office of the City Clerk. Said privilege shall be constructed in accordance with plans and specifications approved by the Department of Transportation (Division of Project Development).

This grant of privilege in the public way shall be subject to the provisions of Section 10-28-015 and all other required provisions of the Municipal Code of Chicago.

The grantee shall pay to the City of Chicago as compensation for the privilege Number 1094947 herein granted the sum of Seventy-five and no/100 Dollars ($75.00) per annum, in advance.

A 25% penalty will be added for payments received after due date.

The permit holder agrees to hold the City of Chicago harmless for any damage, relocation or replacement costs associated with damage, relocation or removal of private property caused by the City performing work in the public way.

Authority herein given and granted for a period of five (5) years from and after date of passage.

Spaccanapoli.

[O2011-9311]

Be It Ordained by the City Council of the City of Chicago:

SECTION 1. Permission and authority are hereby given and granted to Spaccanapoli, upon the terms and subject to the conditions of this ordinance, to maintain and use one (1) sign projecting over the public right-of-way attached to its premises known as 1769 West Sunnyside Avenue. Said sign structure measures as follows: along West Sunnyside Avenue, at four (4) feet in length, six (6) feet in height and fourteen (14) feet above grade level. The location of said privilege shall be as shown on print(s) kept on file with the Department of Business Affairs and Consumer Protection and the Office of the City Clerk. Said privilege shall be constructed in accordance with plans and specifications approved by the Department of Transportation (Division of Project Development) and the Zoning Department -- Signs.

This grant of privilege in the public way shall be subject to the provisions of Section 10-28-015 and all other required provisions of the Municipal Code of Chicago.

The grantee shall pay to the City of Chicago as compensation for the privilege Number 1098089 herein granted the sum of One Hundred and no/100 Dollars ($100.00) per annum, in advance.

A 25% penalty will be added for payments received after due date.

The permit holder agrees to hold the City of Chicago harmless for any damage, relocation or replacement costs associated with damage, relocation or removal of private property caused by the City performing work in the public way.

Authority herein given and granted for a period of five (5) years from and after September 13, 2011.

Springleaf Financial Services Of Illinois, Inc.

[O2011-9522]

Be It Ordained by the City Council of the City of Chicago:

SECTION 1. Permission and authority are hereby given and granted to Springleaf Financial Services of Illinois, Inc., upon the terms and subject to the conditions of this ordinance, to maintain and use one (1) sign projecting over the public right-of-way attached to its premises known as 3641 East 106th Street. Said sign structure measures as follows: along 3641 East 106th Street, at fifteen point seven five (15.75) feet in length, three point seven five (3.75) feet in height and ten point seven five (10.75) feet above grade level. The location of said privilege shall be as shown on print(s) kept on file with the Department of Business Affairs and Consumer Protection and the Office of the City Clerk. Said privilege shall be constructed in accordance with plans and specifications approved by the Department of Transportation (Division of Project Development) and the Zoning Department -- Signs.

This grant of privilege in the public way shall be subject to the provisions of Section 10-28-015 and all other required provisions of the Municipal Code of Chicago.

The grantee shall pay to the City of Chicago as compensation for the privilege Number 1097457 herein granted the sum of Three Hundred and no/100 Dollars ($300.00) per annum, in advance.

A 25% penalty will be added for payments received after due date.

The permit holder agrees to hold the City of Chicago harmless for any damage, relocation or replacement costs associated with damage, relocation or removal of private property caused by the City performing work in the public way.

Authority herein given and granted for a period of five (5) years from and after date of passage.

Starbucks Coffee No. 282.

[O2011-8907]

Be It Ordained by the City Council of the City of Chicago:

SECTION 1. Permission and authority are hereby given and granted to Starbucks Coffee Number 282, upon the terms and subject to the conditions of this ordinance, to maintain and use three (3) signs projecting over the public right-of-way attached to its premises known as 555 South Dearborn Street. Said sign structure measures as follows: along South Plymouth Court, one (1) at two point six (2.6) feet in length, one (1) foot in height and eleven (11) feet above grade level. Said sign structure measures as follows: along South Dearborn Street, one (1) at two point six (2.6) feet in length, one (1) foot in height and eleven (11) feet above grade level. Said sign structure measures as follows: along West Harrison Street, one (1) at seventeen (17) feet in length, one (1) foot in height and twelve (12) feet above grade level. The location of said privilege shall be as shown on print(s) kept on file with the Department of Business Affairs and Consumer Protection and the Office of the City Clerk. Said privilege shall be constructed in accordance with plans and specifications approved by the Department of Transportation (Division of Project Development) and the Zoning Department -- Signs.

This grant of privilege in the public way shall be subject to the provisions of Section 10-28-015 and all other required provisions of the Municipal Code of Chicago.

The grantee shall pay to the City of Chicago as compensation for the privilege Number 1098209 herein granted the sum of One Hundred Seventy-five and no/100 Dollars ($175.00) per annum, in advance.

A 25% penalty will be added for payments received after due date.

The permit holder agrees to hold the City of Chicago harmless for any damage, relocation or replacement costs associated with damage, relocation or removal of private property caused by the City performing work in the public way.

Authority herein given and granted for a period of five (5) years from and after September 13, 2011.

Starbucks Coffee No. 2515.

[O2011-9259]

Be It Ordained by the City Council of the City of Chicago:

SECTION 1. Permission and authority are hereby given and granted to Starbucks Coffee Number 2515, upon the terms and subject to the conditions of this ordinance, to maintain and

use, as now constructed, eight (8) light fixtures projecting over the public right-of-way adjacent to its premises known as 2275 North Lincoln Avenue. Said light fixtures at North Lincoln Avenue measure eight (8) at two (2) feet in length one (1) foot in width and fourteen (14) feet above grade level. The location of said privilege shall be as shown on print(s) kept on file with the Department of Business Affairs and Consumer Protection and the Office of the City Clerk. Said privilege shall be constructed in accordance with plans and specifications approved by the Department of Transportation (Division of Project Development).

This grant of privilege in the public way shall be subject to the provisions of Section 10-28-015 and all other required provisions of the Municipal Code of Chicago.

The grantee shall pay to the City of Chicago as compensation for the privilege Number 1098207 herein granted the sum of One Hundred Ten and no/100 Dollars ($110.00) per annum, in advance.

A 25% penalty will be added for payments received after due date.

The permit holder agrees to hold the City of Chicago harmless for any damage, relocation or replacement costs associated with damage, relocation or removal of private property caused by the City performing work in the public way.

Authority herein given and granted for a period of five (5) years from and after September 5, 2011.

Starbucks Coffee No. 15683.

[O2011-9332]

Be It Ordained by the City Council of the City of Chicago:

SECTION 1. Permission and authority are hereby given and granted to Starbucks Coffee Number 15683, upon the terms and subject to the conditions of this ordinance, to maintain and use two (2) signs projecting over the public right-of-way attached to its premises known as 8 North Michigan Avenue. Said sign structures measure as follows: along North Michigan Avenue, one (1) at twenty-two (22) feet in length, one point five eight (1.58) feet in height and fourteen (14) feet above grade level; and one (1) at point nine two (.92) foot in length point nine two (.92) foot in height and twenty (20) feet above grade level. The location of said privilege shall be as shown on print(s) kept on file with the Department of Business Affairs and Consumer Protection and the Office of the City Clerk. Said privilege shall be constructed in accordance with plans and specifications approved by the Department of Transportation (Division of Project Development) and the Zoning Department -- Signs.

This grant of privilege in the public way shall be subject to the provisions of Section 10-28-015 and all other required provisions of the Municipal Code of Chicago.

The grantee shall pay to the City of Chicago as compensation for the privilege Number 1097911 herein granted the sum of Four Hundred and no/100 Dollars ($400.00) per annum, in advance.

A 25% penalty will be added for payments received after due date.

The permit holder agrees to hold the City of Chicago harmless for any damage, relocation or replacement costs associated with damage, relocation or removal of private property caused by the City performing work in the public way.

Authority herein given and granted for a period of five (5) years from and after date of passage.

Subway.
(1101 W. Bryn Mawr Ave.)

[O2011-9253]

Be It Ordained by the City Council of the City of Chicago:

SECTION 1. Permission and authority are hereby given and granted to Subway, upon the terms and subject to the conditions of this ordinance, to maintain and use three (3) signs projecting over the public right-of-way attached to its premises known as 1101 West Bryn Mawr Avenue. Said sign structure measures as follows: along West Bryn Mawr Avenue, one (1) at eight (8) feet in length, one point five (1.5) feet in height and twelve (12) feet above grade level; one (1) at eight (8) feet in length one point five (1.5) feet in height and twelve (12) feet above grade level; and one (1) at four (4) feet in length two (2) feet in height and ten point five (10.5) feet above grade level. The location of said privilege shall be as shown on print(s) kept on file with the Department of Business Affairs and Consumer Protection and the Office of the City Clerk. Said privilege shall be constructed in accordance with plans and specifications approved by the Department of Transportation (Division of Project Development) and the Zoning Department -- Signs.

This grant of privilege in the public way shall be subject to the provisions of Section 10-28-015 and all other required provisions of the Municipal Code of Chicago.

The grantee shall pay to the City of Chicago as compensation for the privilege Number 1098350 herein granted the sum of One Hundred Seventy-five and no/100 Dollars ($175.00) per annum, in advance.

A 25% penalty will be added for payments received after due date.

The permit holder agrees to hold the City of Chicago harmless for any damage, relocation or replacement costs associated with damage, relocation or removal of private property caused by the City performing work in the public way.

Authority herein given and granted for a period of five (5) years from and after date of passage.

Subway.
(2008 N. Halsted St.)

[O2011-9556]

Be It Ordained by the City Council of the City of Chicago:

SECTION 1. Permission and authority are hereby given and granted to Subway, upon the terms and subject to the conditions of this ordinance, to maintain and use one (1) sign projecting over the public right-of-way attached to its premises known as 2008 North Halsted Street. Said sign structure measures as follows: along North Halsted Street, at four (4) feet in length, one point six seven (1.67) feet in height and nine (9) feet above grade level. The location of said privilege shall be as shown on print(s) kept on file with the Department of Business Affairs and Consumer Protection and the Office of the City Clerk. Said privilege shall be constructed in accordance with plans and specifications approved by the Department of Transportation (Division of Project Development) and the Zoning Department -- Signs.

This grant of privilege in the public way shall be subject to the provisions of Section 10-28-015 and all other required provisions of the Municipal Code of Chicago.

The grantee shall pay to the City of Chicago as compensation for the privilege Number 1097916 herein granted the sum of One Hundred and no/100 Dollars ($100.00) per annum, in advance.

A 25% penalty will be added for payments received after due date.

The permit holder agrees to hold the City of Chicago harmless for any damage, relocation or replacement costs associated with damage, relocation or removal of private property caused by the City performing work in the public way.

Authority herein given and granted for a period of five (5) years from and after date of passage.

Subway.
(16 W. Ohio St.)
(Banner)

[O2011-9334]

Be It Ordained by the City Council of the City of Chicago:

SECTION 1. Permission and authority are hereby given and granted to Subway, upon the terms and subject to the conditions of this ordinance, to maintain and use, as now constructed, one (1) banner projecting over the public right-of-way adjacent to its premises known as 16 West Ohio Street. Said banner at North State Street measures two (2) feet in length and six (6) feet in width for a total of twelve (12) square feet. The location of said privilege shall be as shown on print(s) kept on file with the Department of Business Affairs and Consumer Protection and the Office of the City Clerk. Said privilege shall be constructed in accordance with plans and specifications approved by the Zoning Department -- Signs.

This grant of privilege in the public way shall be subject to the provisions of Section 10-28-015 and all other required provisions of the Municipal Code of Chicago.

The grantee shall pay to the City of Chicago as compensation for the privilege Number 1098138 herein granted the sum of Seventy-five and no/100 Dollars ($75.00) per annum, in advance.

A 25% penalty will be added for payments received after due date.

The permit holder agrees to hold the City of Chicago harmless for any damage, relocation or replacement costs associated with damage, relocation or removal of private property caused by the City performing work in the public way.

Authority herein given and granted for a period of five (5) years from and after September 13, 2011.

Subway.
(16 W. Ohio St.)
(Sign)

[O2011-9335]

Be It Ordained by the City Council of the City of Chicago:

SECTION 1. Permission and authority are hereby given and granted to Subway, upon the terms and subject to the conditions of this ordinance, to maintain and use one (1) sign

projecting over the public right-of-way attached to its premises known as 16 West Ohio Street. Said sign structure measures as follows: along West Ohio Street, at five (5) feet in length, two (2) feet in height and twelve (12) feet above grade level. The location of said privilege shall be as shown on print(s) kept on file with the Department of Business Affairs and Consumer Protection and the Office of the City Clerk. Said privilege shall be constructed in accordance with plans and specifications approved by the Department of Transportation (Division of Project Development) and the Zoning Department -- Signs.

This grant of privilege in the public way shall be subject to the provisions of Section 10-28-015 and all other required provisions of the Municipal Code of Chicago.

The grantee shall pay to the City of Chicago as compensation for the privilege Number 1098137 herein granted the sum of One Hundred and no/100 Dollars ($100.00) per annum, in advance.

A 25% penalty will be added for payments received after due date.

The permit holder agrees to hold the City of Chicago harmless for any damage, relocation or replacement costs associated with damage, relocation or removal of private property caused by the City performing work in the public way.

Authority herein given and granted for a period of five (5) years from and after September 13, 2011.

Su Casa.

[O2011-9554]

Be It Ordained by the City Council of the City of Chicago:

SECTION 1. Permission and authority are hereby given and granted to Su Casa, upon the terms and subject to the conditions of this ordinance, to maintain and use one (1) sign projecting over the public right-of-way attached to its premises known as 49 East Ontario Street. Said sign structure measures as follows: along East Ontario Street, at six point six (6.6) feet in length, twenty-three (23) feet in height and twelve (12) feet above grade level. The location of said privilege shall be as shown on print(s) kept on file with the Department of Business Affairs and Consumer Protection and the Office of the City Clerk. Said privilege shall be constructed in accordance with plans and specifications approved by the Department of Transportation (Division of Project Development) and the Zoning Department -- Signs.

This grant of privilege in the public way shall be subject to the provisions of Section 10-28-015 and all other required provisions of the Municipal Code of Chicago.

The grantee shall pay to the City of Chicago as compensation for the privilege Number 1098479 herein granted the sum of Three Hundred and no/100 Dollars ($300.00) per annum, in advance.

A 25% penalty will be added for payments received after due date.

The permit holder agrees to hold the City of Chicago harmless for any damage, relocation or replacement costs associated with damage, relocation or removal of private property caused by the City performing work in the public way.

Authority herein given and granted for a period of five (5) years from and after October 4, 2011.

Superior West Private Residences.

[O2011-9336]

Be It Ordained by the City Council of the City of Chicago:

SECTION 1. Permission and authority are hereby given and granted to Superior West Private Residences, upon the terms and subject to the conditions of this ordinance, to maintain and use, as now constructed, thirty-two (32) balconies projecting over the public right-of-way adjacent to its premises known as 101 West Superior Street. Said balconies at West Superior Street measure eight (8) at thirteen (13) feet in length and five (5) feet in width for a total of five hundred twenty (520) square feet and sixteen (16) at eight (8) feet in length and five (5) feet in width for a total of six hundred forty (640) square feet. Said balconies at North Clark Street measure eight (8) at five (5) feet in length and six point four (6.4) feet in width for a total of two hundred fifty-six (256) square feet. The location of said privilege shall be as shown on print(s) kept on file with the Department of Business Affairs and Consumer Protection and the Office of the City Clerk. Said privilege shall be constructed in accordance with plans and specifications approved by the Department of Planning and Development and the Department of Transportation (Division of Project Development).

This grant of privilege in the public way shall be subject to the provisions of Section 10-28-015 and all other required provisions of the Municipal Code of Chicago.

The grantee shall pay to the City of Chicago as compensation for the privilege Number 1098525 herein granted the sum of Two Thousand Four Hundred and no/100 Dollars ($2,400.00) per annum, in advance.

A 25% penalty will be added for payments received after due date.

The permit holder agrees to hold the City of Chicago harmless for any damage, relocation ore replacement costs associated with damage, relocation or removal of private property caused by the City performing work in the public way.

Authority herein given and granted for a period of five (5) years from and after September 13, 2011.

T Joels Family Restaurant.

[O2011-9015]

Be It Ordained by the City Council of the City of Chicago:

SECTION 1. Permission and authority are hereby given and granted to T Joels Family Restaurant, upon the terms and subject to the conditions of this ordinance, to maintain and use two (2) signs projecting over the public right-of-way attached to its premises known as 1928 West Cermak Road. Said sign structure measures as follows: along West Cermak Road, one (1) at four (4) feet in length four (4) feet in height and fourteen point six (14.6) feet above grade level. Said sign structure measures as follows: along West Cermak Road, one (1) at four (4) feet in length, four (4) feet in height and eighteen point six (18.6) feet above grade level. The location of said privilege shall be as shown on print(s) kept on file with the Department of Business Affairs and Consumer Protection and the Office of the City Clerk. Said privilege shall be constructed in accordance with plans and specifications approved by the Department of Transportation (Division of Project Development) and the Zoning Department -- Signs.

This grant of privilege in the public way shall be subject to the provisions of Section 10-28-015 and all other required provisions of the Municipal Code of Chicago.

The grantee shall pay to the City of Chicago as compensation for the privilege Number 1098057 herein granted the sum of One Hundred Seventy-five and no/100 Dollars ($175.00) per annum, in advance.

A 25% penalty will be added for payments received after due date.

The permit holder agrees to hold the City of Chicago harmless for any damage, relocation or replacement costs associated with damage, relocation or removal of private property caused by the City performing work in the public way.

Authority herein given and granted for a period of five (5) years from and after September 13, 2011.

Thor Palmer House Hotel & Shops, LLC.
(Clock)

[O2011-9337]

Be It Ordained by the City Council of the City of Chicago:

SECTION 1. Permission and authority are hereby given and granted to Thor Palmer House Hotel & Shops, LLC, upon the terms and subject to the conditions of this ordinance, to maintain and use, as now constructed, one (1) clock projecting over the public right-of-way adjacent to its premises known as 17 East Monroe Street. Said clock at south/east corner of State Street and Monroe Street measures three point three (3.3) feet in length and three (3) feet in width for a total of nine point nine (9.9) square feet. The location of said privilege shall be as shown on print(s) kept on file with the Department of Business Affairs and Consumer Protection and the Office of the City Clerk. Said privilege shall be constructed in accordance with plans and specifications approved by the Department of Transportation (Division of Project Development).

This grant of privilege in the public way shall be subject to the provisions of Section 10-28-015 and ail other required provisions of the Municipal Code of Chicago.

The grantee shall pay to the City of Chicago as compensation for the privilege Number 1098522 herein granted the sum of Four Hundred and no/100 Dollars ($400.00) per annum, in advance.

A 25% penalty will be added for payments received after due date.

The permit holder agrees to hold the City of Chicago harmless for any damage, relocation or replacement costs associated with damage, relocation or removal of private property caused by the City performing work in the public way.

Authority herein given and granted for a period of five (5) years from and after November 1, 2011.

Thor Palmer House Hotel & Shops, LLC.
(Fire Escape)

[O2011-9338]

Be It Ordained by the City Council of the City of Chicago:

SECTION 1. Permission and authority are hereby given and granted to Thor Palmer House Hotel & Shops, LLC, upon the terms and subject to the conditions of this ordinance, to maintain and use, as now constructed, six (6) fire escapes projecting over the public

right-of-way adjacent to its premises known as 17 East Monroe Street. Said fire escape at public alley measures one (1) at thirty-five (35) feet in length and five point three three (5.33) feet in width for a total of one hundred eighty-six point five five (186.55) square feet. Said fire escape at public alley measures one (1) at thirty-three (33) feet in length and four (4) feet in width for a total of one hundred thirty-two (132) square feet. Said fire escape at public alley measures one (1) at thirty-two (32) feet in length, and three point three three (3.33) feet in width for a total of one hundred six point five six (106.56) square feet. Said fire escape at public alley measures one (1) at twenty-nine point five (29.5) feet in length and four (4) feet in width for a total of one hundred eighteen (118) square feet. Said fire escape at South Wabash Avenue measures one (1) at thirty-one point five (31.5) feet in length and seven point one six (7.16) feet in width for a total of two hundred twenty-five point five four (225.54) square feet. Said fire escape at East Monroe Street measures one (1) at twenty-two point five (22.5) feet in length and four point six six (4.66) feet in width for a total of one hundred four point eight five (104.85) square feet. The location of said privilege shall be as shown on print(s) kept on file with the Department of Business Affairs and Consumer Protection and the Office of the City Clerk. Said privilege shall be constructed in accordance with plans and specifications approved by the Department of Transportation (Division of Project Development).

This grant of privilege in the public way shall be subject to the provisions of Section 10-28-015 and all other required provisions of the Municipal Code of Chicago.

The grantee shall pay to the City of Chicago as compensation for the privilege Number 1098524 herein granted the sum of Two Thousand Four Hundred and no/100 Dollars ($2,400.00) per annum, in advance.

A 25% penalty will be added for payments received after due date.

The permit holder agrees to hold the City of Chicago harmless for any damage, relocation or replacement costs associated with damage, relocation or removal of private property caused by the City performing work in the public way.

Authority herein given and granted for a period of five (5) years from and after November 1, 2011.

Thor Palmer House Hotel & Shops, LLC.
(Vault)

[O2011-9340]

Be It Ordained by the City Council of the City of Chicago:

SECTION 1. Permission and authority are hereby given and granted to Thor Palmer House Hotel & Shops, LLC, upon the terms and subject to the conditions of this ordinance, to

maintain and use, as now constructed, one (1) vault under the public right-of-way adjacent to its premises known as 17 East Monroe Street. Said vault at east/west public alley measures one hundred ninety-five (195) feet in length and nine (9) feet in width for a total of one thousand seven hundred fifty-five (1,755) square feet. The location of said privilege shall be as shown on print(s) kept on file with the Department of Business Affairs and Consumer Protection and the Office of the City Clerk. Said privilege shall be constructed in accordance with plans and specifications approved by the Department of Transportation (Office of Underground Coordination).

This grant of privilege in the public way shall be subject to the provisions of Section 10-28-015 and all other required provisions of the Municipal Code of Chicago.

The grantee shall pay to the City of Chicago as compensation for the privilege Number 1098523 herein granted the sum of Six Thousand Four Hundred Ninety-four and no/100 Dollars ($6,494.00) per annum, in advance.

A 25% penalty will be added for payments received after due date.

The permit holder agrees to hold the City of Chicago harmless for any damage, relocation or replacement costs associated with damage, relocation or removal of private property caused by the City performing work in the public way.

Authority herein given and granted for a period of five (5) years from and after November 1, 2011.

Tip Top Number 3 Nail Salon.

[O2011-8937]

Be It Ordained by the City Council of the City of Chicago:

SECTION 1. Permission and authority are hereby given and granted to Tip Top Number 3 Nail Salon, upon the terms and subject to the conditions of this ordinance, to maintain and use one (1) sign projecting over the public right-of-way attached to its premises known as 455 East 79th Street. Said sign structure measures as follows: along East 79th Street, at seventeen (17) feet in length four point five (4.5) feet in height and ten point five (10.5) feet above grade level. The location of said privilege shall be as shown on print(s) kept on file with the Department of Business Affairs and Consumer Protection and the Office of the City Clerk. Said privilege shall be constructed in accordance with plans and specifications approved by the Department of Transportation (Division of Project Development) and the Zoning Department -- Signs.

This grant of privilege in the public way shall be subject to the provisions of Section 10-28-015 and all other required provisions of the Municipal Code of Chicago.

The grantee shall pay to the City of Chicago as compensation for the privilege Number 1091697 herein granted the sum of Three Hundred and no/100 Dollars ($300.00) per annum, in advance.

A 25% penalty will be added for payments received after due date.

The permit holder agrees to hold the City of Chicago harmless for any damage, relocation or replacement costs associated with damage, relocation or removal of private property caused by the City performing work in the public way.

Authority herein given and granted for a period of five (5) years from and after date of passage.

Tips 2 Toe Nails.

[O2011-8932]

Be It Ordained by the City Council of the City of Chicago:

SECTION 1. Permission and authority are hereby given and granted to Tips 2 Toe Nails, upon the terms and subject to the conditions of this ordinance, to maintain and use one (1) sign projecting over the public right-of-way attached to its premises known as 1867 East 71st Street. Said sign structure measures as follows: along East 71st Street, at four (4) feet in length two point five (2.5) feet in height and nine (9) feet above grade level. The location of said privilege shall be as shown on print(s) kept on file with the Department of Business Affairs and Consumer Protection and the Office of the City Clerk. Said privilege shall be constructed in accordance with plans and specifications approved by the Department of Transportation (Division of Project Development) and the Zoning Department -- Signs.

This grant of privilege in the public way shall be subject to the provisions of Section 10-28-015 and all other required provisions of the Municipal Code of Chicago.

The grantee shall pay to the City of Chicago as compensation for the privilege Number 1092418 herein granted the sum of One Hundred and no/100 Dollars ($100.00) per annum, in advance.

A 25% penalty will be added for payments received after due date.

The permit holder agrees to hold the City of Chicago harmless for any damage, relocation or replacement costs associated with damage, relocation or removal of private property caused by the City performing work in the public way.

Authority herein given and granted for a period of five (5) years from and after date of passage.

Tony's Italian Beef.

[O2011-8955]

Be It Ordained by the City Council of the City of Chicago:

SECTION 1. Permission and authority are hereby given and granted to Tony's Italian Beef, upon the terms and subject to the conditions of this ordinance, to maintain and use one (1) sign projecting over the public right-of-way attached to its premises known as 7007 South Pulaski Road. Said sign structure measures as follows: along South Pulaski Road, at seven point three (7.3) feet in length, six (6) feet in height and fourteen point seven (14.7) feet above grade level. The location of said privilege shall be as shown on print(s) kept on file with the Department of Business Affairs and Consumer Protection and the Office of the City Clerk. Said privilege shall be constructed in accordance with plans and specifications approved by the Department of Transportation (Division of Project Development) and the Zoning Department -- Signs.

This grant of privilege in the public way shall be subject to the provisions of Section 10-28-015 and all other required provisions of the Municipal Code of Chicago.

The grantee shall pay to the City of Chicago as compensation for the privilege Number 1098410 herein granted the sum of Three Hundred and no/100 Dollars ($300.00) per annum, in advance.

A 25% penalty will be added for payments received after due date.

The permit holder agrees to hold the City of Chicago harmless for any damage, relocation or replacement costs associated with damage, relocation or removal of private property caused by the City performing work in the public way.

Authority herein given and granted for a period of five (5) years from and after July 26, 2011.

Topo Gigio Ristorante.

[O2011-9541]

Be It Ordained by the City Council of the City of Chicago:

SECTION 1. Permission and authority are hereby given and granted to Topo Gigio Ristorante, upon the terms and subject to the conditions of this ordinance, to maintain and use one (1) sign projecting over the public right-of-way attached to its premises known as 1514 --1516 North Wells Street. Said sign structure measures as follows: along North Wells Street, at five (5) feet in length four (4) feet in height and fourteen (14) feet above grade level.

The location of said privilege shall be as shown on print(s) kept on file with the Department of Business Affairs and Consumer Protection and the Office of the City Clerk. Said privilege shall be constructed in accordance with plans and specifications approved by the Department of Transportation (Division of Project Development) and the Zoning Department -- Signs.

This grant of privilege in the public way shall be subject to the provisions of Section 10-28-015 and all other required provisions of the Municipal Code of Chicago.

The grantee shall pay to the City of Chicago as compensation for the privilege Number 1098539 herein granted the sum of One Hundred and no/100 Dollars ($100.00) per annum, in advance.

A 25% penalty will be added for payments received after due date.

The permit holder agrees to hold the City of Chicago harmless for any damage, relocation or replacement costs associated with damage, relocation or removal of private property caused by the City performing work in the public way.

Authority herein given and granted for a period of five (5) years from and after November 15, 2011.

Trader Todd's Restaurant & Bar.

[O2011-9288]

Be It Ordained by the City Council of the City of Chicago:

SECTION 1. Permission and authority are hereby given and granted to Trader Todd's Restaurant & Bar, upon the terms and subject to the conditions of this ordinance, to maintain and use one (1) sign projecting over the public right-of-way attached to its premises known as 3216 North Sheffield Avenue. Said sign structure measures as follows: along North Sheffield Avenue, at five point five (5.5) feet in length eight point two seven (8.27) feet in height and nine (9) feet above grade level. The location of said privilege shall be as shown on print(s) kept on file with the Department of Business Affairs and Consumer Protection and the Office of the City Clerk. Said privilege shall be constructed in accordance with plans and specifications approved by the Department of Transportation (Division of Project Development) and the Zoning Department -- Signs.

This grant of privilege in the public way shall be subject to the provisions of Section 10-28-015 and all other required provisions of the Municipal Code of Chicago.

The grantee shall pay to the City of Chicago as compensation for the privilege Number 1097874 herein granted the sum of Three Hundred and no/100 Dollars ($300.00) per annum, in advance.

A 25% penalty will be added for payments received after due date.

The permit holder agrees to hold the City of Chicago harmless for any damage, relocation or replacement costs associated with damage, relocation or removal of private property caused by the City performing work in the public way.

Authority herein given and granted for a period of five (5) years from and after date of passage.

Trattoria Pizzeria Roma.

[O2011-9260]

Be It Ordained by the City Council of the City of Chicago:

SECTION 1. Permission and authority are hereby given and granted to Trattoria Pizzeria Roma, upon the terms and subject to the conditions of this ordinance, to maintain and use one (1) sign projecting over the public right-of-way attached to its premises known as 1535 North Wells Street. Said sign structure measures as follows: along North Wells Street, at two point five (2.5) feet in length, four (4) feet in height and nine (9) feet above grade level. The location of said privilege shall be as shown on print(s) kept on file with the Department of Business Affairs and Consumer Protection and the Office of the City Clerk. Said privilege shall be constructed in accordance with plans and specifications approved by the Department of Transportation (Division of Project Development) and the Zoning Department -- Signs.

This grant of privilege in the public way shall be subject to the provisions of Section 10-28-015 and all other required provisions of the Municipal Code of Chicago.

The grantee shall pay to the City of Chicago as compensation for the privilege Number 1098504 herein granted the sum of One Hundred and no/100 Dollars ($100.00) per annum, in advance.

A 25% penalty will be added for payments received after due date.

The permit holder agrees to hold the City of Chicago harmless for any damage, relocation or replacement costs associated with damage, relocation or removal of private property caused by the City performing work in the public way.

Authority herein given and granted for a period of five (5) years from and after September 13, 2011.

Trevi Square Condominium Association.

[O2011-9521]

Be It Ordained by the City Council of the City of Chicago:

SECTION 1. Permission and authority are hereby given and granted to Trevi Square Condominium Association, upon the terms and subject to the conditions of this ordinance, to maintain and use, as now constructed, six (6) balconies projecting over the public right-of-way adjacent to its premises known as 1439 South Michigan Avenue. Said balcony at public alley measures one (1) at fifteen (15) feet in length and four point five (4.5) feet in width for a total of sixty-seven point five (67.5) square feet. Said balcony at public alley measures one (1) at fifteen (15) feet in length and four point five (4.5) feet in width for a total of sixty-seven point five (67.5) square feet. Said balcony at public alley measures one (1) at fifteen (15) feet in length and four point five (4.5) feet in width for a total of sixty-seven point five (67.5) square feet. Said balconies at public alley measure two (2) at fifteen (15) feet in length and four point five (4.5) feet in width for a total of one hundred thirty-five (135) square feet. Said balcony at public alley measures one (1) at fifteen (15) feet in length and four point five (4.5) feet in width for a total of sixty-seven point five (67.5) square feet. The location of said privilege shall be as shown on print(s) kept on file with the Department of Business Affairs and Consumer Protection and the Office of the City Clerk. Said privilege shall be constructed in accordance with plans and specifications approved by the Department of Planning and Development and the Department of Transportation (Division of Project Development).

This grant of privilege in the public way shall be subject to the provisions of Section 10-28-015 and all other required provisions of the Municipal Code of Chicago.

The grantee shall pay to the City of Chicago as compensation for the privilege Number 1095360 herein granted the sum of Four Hundred Fifty and no/100 Dollars ($450.00) per annum, in advance.

A 25% penalty will be added for payments received after due date.

The permit holder agrees to hold the City of Chicago harmless for any damage, relocation or replacement costs associated with damage, relocation or removal of private property caused by the City performing work in the public way.

Authority herein given and granted for a period of five (5) years from and after date of passage.

Truth School Annex.

[O2011-9080]

Be It Ordained by the City Council of the City of Chicago:

SECTION 1. Permission and authority are hereby given and granted to Truth School Annex, upon the terms and subject to the conditions of this ordinance, to maintain and use,

as now constructed, one occupation of space (for parking) on the public right-of-way adjacent to its premises known as 1409 North Ogden Avenue. Said occupation of space at West Evergreen Avenue measures eight point two five (8.25) feet in length and sixteen (16) feet in width for a total of one hundred thirty-two (132) square feet. Existing occupation of space shall be used for parking spaces. The location of said privilege shall be as shown on print(s) kept on file with the Department of Business Affairs and Consumer Protection and the Office of the City Clerk. Said privilege shall be constructed in accordance with plans and specifications approved by the Department of Planning and Development and the Department of Transportation (Division of Project Development).

This grant of privilege in the public way shall be subject to the provisions of Section 10-28-015 and all other required provisions of the Municipal Code of Chicago.

The grantee shall pay to the City of Chicago as compensation for the privilege Number 1098428 herein granted the sum of Four Hundred and no/100 Dollars ($400.00) per annum, in advance.

A 25% penalty will be added for payments received after due date.

The permit holder agrees to hold the City of Chicago harmless for any damage, relocation or replacement costs associated with damage, relocation or removal of private property caused by the City performing work in the public way.

Authority herein given and granted for a period of five (5) years from and after date of passage.

Twelve North Ventrue C/O U.S. Equities Realty.

[O2011-9341]

Be It Ordained by the City Council of the City of Chicago:

SECTION 1. Permission and authority are hereby given and granted to Twelve North Venture c/o U.S. Equities Realty, upon the terms and subject to the conditions of this ordinance, to maintain and use, as now constructed, one (1) staircase on the public right-of-way adjacent to its premises known as 20 North Michigan Avenue. Said staircase at public alley measures six point six six (6.66) feet in length and five point four one (5.41) feet in width for a total of thirty-six point zero three (36.03) square feet. The location of said privilege shall be as shown on print(s) kept on file with the Department of Business Affairs and Consumer Protection and the Office of the City Clerk. Said privilege shall be constructed in accordance with plans and specifications approved by the Department of Transportation (Division of Project Development).

This grant of privilege in the public way shall be subject to the provisions of Section 10-28-015 and all other required provisions of the Municipal Code of Chicago.

The grantee shall pay to the City of Chicago as compensation for the privilege Number 1098396 herein granted the sum of One Thousand Two Hundred Sixty-nine and no/100 Dollars ($1,269.00) per annum, in advance.

A 25% penalty will be added for payments received after due date.

The permit holder agrees to hold the City of Chicago harmless for any damage, relocation or replacement costs associated with damage, relocation or removal of private property caused by the City performing work in the public way.

Authority herein given and granted for a period of five (5) years from and after date of passage.

Union League Boys & Girls Club.
(Fire Escape)

[O2011-9028]

Be It Ordained by the City Council of the City of Chicago:

SECTION 1. Permission and authority are hereby given and granted to Union League Boys & Girls Club, upon the terms and subject to the conditions of this ordinance, to maintain and use, as now constructed, one (1) fire escape projecting over the public right-of-way adjacent to its premises known as 2157 West 19th Street. Said fire escape at public alley measures thirty-five point nine two (35.92) feet in length and four point two five (4.25) feet in width for a total of one hundred fifty-two point six six (152.66) square feet. The location of said privilege shall be as shown on print(s) kept on file with the Department of Business Affairs and Consumer Protection and the Office of the City Clerk. Said privilege shall be constructed in accordance with plans and specifications approved by the Department of Transportation (Division of Project Development).

This grant of privilege in the public way shall be subject to the provisions of Section 10-28-015 and all other required provisions of the Municipal Code of Chicago.

The grantee shall pay to the City of Chicago as compensation for the privilege Number 1098435 herein granted the sum of Zero and no/100 Dollars ($0.00) per annum, in advance.

A 25% penalty will be added for payments received after due date.

The permit holder agrees to hold the City of Chicago harmless for any damage, relocation or replacement costs associated with damage, relocation or removal of private property caused by the City performing work in the public way.

Authority herein given and granted for a period of five (5) years from and after date of passage.

Union League Boys & Girls Club.
(Light Fixtures)

[O2011-9020]

Be It Ordained by the City Council of the City of Chicago:

SECTION 1. Permission and authority are hereby given and granted to Union League Boys & Girls Club, upon the terms and subject to the conditions of this ordinance, to construct, install, maintain and use four (4) light fixtures projecting over the public right-of-way adjacent to its premises known as 2157 West 19th Street. Said light fixtures at South Leavitt Street measure four (4) at point six seven (.67) foot in length, one point three three (1.33) feet in width and ten point one seven (10.17) feet above grade level. The location of said privilege shall be as shown on print(s) kept on file with the Department of Business Affairs and Consumer Protection and the Office of the City Clerk. Said privilege shall be constructed in accordance with plans and specifications approved by the Department of Transportation (Division of Project Development).

This grant of privilege in the public way shall be subject to the provisions of Section 10-28-015 and all other required provisions of the Municipal Code of Chicago.

The grantee shall pay to the City of Chicago as compensation for the privilege Number 1098436 herein granted the sum of Zero and no/100 Dollars ($0.00) per annum, in advance.

A 25% penalty will be added for payments received after due date.

The permit holder agrees to hold the City of Chicago harmless for any damage, relocation or replacement costs associated with damage, relocation or removal of private property caused by the City performing work in the public way.

Authority herein given and granted for a period of five (5) years from and after date of passage.

Union Park Lounge.

[O2011-9081]

Be It Ordained by the City Council of the City of Chicago:

SECTION 1. Permission and authority are hereby given and granted to Union Park Lounge, upon the terms and subject to the conditions of this ordinance, to maintain and use five (5) signs projecting over the public right-of-way attached to its premises known as 228 South Racine Avenue. Said sign structures measure as follows: along South Racine Avenue, one (1) at four (4) feet in length, eight (8) feet in height and nine (9) feet above grade level and one (1) at four (4) feet in length, eight (8) feet in height and nine (9) feet above grade level. Said sign structures measure as follows: along West Jackson Boulevard, one (1) at four (4) feet in length, eight (8) feet in height and nine (9) feet above grade level, one (1) at four (4) feet in length, eight (8) feet in height and nine (9) feet above grade level and one (1) at four (4) feet in length, eight (8) feet in height and nine (9) feet above grade level. The location of said privilege shall be as shown on print(s) kept on file with the Department of Business Affairs and Consumer Protection and the Office of the City Clerk. Said privilege shall be constructed in accordance with plans and specifications approved by the Department of Transportation (Division of Project Development) and the Zoning Department -- Signs.

This grant of privilege in the public way shall be subject to the provisions of Section 10-28-015 and all other required provisions of the Municipal Code of Chicago.

The grantee shall pay to the City of Chicago as compensation for the privilege Number 1092240 herein granted the sum of One Thousand Five Hundred and no/100 Dollars ($1,500.00) per annum, to commence one (1) year after passage.

A 25% penalty will be added for payments received after due date.

The permit holder agrees to hold the City of Chicago harmless for any damage, relocation or replacement costs associated with damage, relocation or removal of private property caused by the City performing work in the public way.

Authority herein given and granted for a period of five (5) years from and after July 19, 2012.

The University Of Chicago.

[O2011-8933]

Be It Ordained by the City Council of the City of Chicago:

SECTION 1. Permission and authority are hereby given and granted to The University of Chicago, upon the terms and subject to the conditions of this ordinance, to maintain and use,

as now constructed, one (1)sign on the public right-of-way adjacent to its premises known as 5555 South Ellis Avenue. Said sign at South Ellis Avenue measures four point six six (4.66) feet in length and six (6) feet in width for a total of twenty-seven point nine six (27.96) square feet. The location of said privilege shall be as shown on print(s) kept on file with the Department of Business Affairs and Consumer Protection and the Office of the City Clerk. Said privilege shall be constructed in accordance with plans and specifications approved by the Department of Transportation (Division of Project Development) and the Zoning Department -- Signs.

This grant of privilege in the public way shall be subject to the provisions of Section 10-28-015 and all other required provisions of the Municipal Code of Chicago.

The grantee shall pay to the City of Chicago as compensation for the privilege Number 1093820 herein granted the sum of Three Hundred and no/100 Dollars ($300.00) per annum, to commence one (1) year after passage.

A 25% penalty will be added for payments received after due date.

The permit holder agrees to hold the City of Chicago harmless for any damage, relocation or replacement costs associated with damage, relocation or removal of private property caused by the City performing work in the public way.

Authority herein given and granted for a period of five (5) years from and after date of passage.

Urban Orchard.

[O2011-9230]

Be It Ordained by the City Council of the City of Chicago:

SECTION 1. Permission and authority are hereby given and granted to Urban Orchard, upon the terms and subject to the conditions of this ordinance, to maintain and use two (2) signs projecting over the public right-of-way attached to its premises known as 5212 North Clark Street. Said sign structures measure as follows: along North Clark Street, one (1) at three point five (3.5) feet in length, three (3) feet in height and ten (10) feet above grade level and one (1) at thirteen point nine two (13.92) feet in length, two (2) feet in height and ten (10) feet above grade level. The location of said privilege shall be as shown on print(s) kept on file with the Department of Business Affairs and Consumer Protection and the Office of the City Clerk. Said privilege shall be constructed in accordance with plans and specifications approved by the Department of Transportation (Division of Project Development) and the Zoning Department -- Signs.

This grant of privilege in the public way shall be subject to the provisions of Section 10-28-015 and all other required provisions of the Municipal Code of Chicago.

The grantee shall pay to the City of Chicago as compensation for the privilege Number 1098336 herein granted the sum of Four Hundred and no/100 Dollars ($400.00) per annum, in advance.

A 25% penalty will be added for payments received after due date.

The permit holder agrees to hold the City of Chicago harmless for any damage, relocation or replacement costs associated with damage, relocation or removal of private property caused by the City performing work in the public way.

Authority herein given and granted for a period of five (5) years from and after date of passage.

Verizon Wireless.

[O2011-9526]

Be It Ordained by the City Council of the City of Chicago:

SECTION 1. Permission and authority are hereby given and granted to Verizon Wireless, upon the terms and subject to the conditions of this ordinance, to maintain and use one (1) sign projecting over the public right-of-way attached to its premises known as 3435 West 26th Street. Said sign structure measures as follows: along West 26th Street, at twenty-five point two (25.2) feet in length, six point one (6.1) feet in height and fourteen (14) feet above grade level. The location of said privilege shall be as shown on print(s) kept on file with the Department of Business Affairs and Consumer Protection and the Office of the City Clerk. Said privilege shall be constructed in accordance with plans and specifications approved by the Department of Transportation (Division of Project Development) and the Zoning Department -- Signs.

This grant of privilege in the public way shall be subject to the provisions of Section 10-28-015 and all other required provisions of the Municipal Code of Chicago.

The grantee shall pay to the City of Chicago as compensation for the privilege Number 1098580 herein granted the sum of Three Hundred and no/100 Dollars ($300.00) per annum, in advance.

A 25% penalty will be added for payments received after due date.

The permit holder agrees to hold the City of Chicago harmless for any damage, relocation or replacement costs associated with damage, relocation or removal of private property caused by the City performing work in the public way.

Authority herein given and granted for a period of five (5) years from and after October 4, 2011.

The Village Cutting Room.

[O2011-9409]

Be It Ordained by the City Council of the City of Chicago:

SECTION 1. Permission and authority are hereby given and granted to The Village Cutting Room, upon the terms and subject to the conditions of this ordinance, to maintain and use one (1) sign projecting over the public right-of-way attached to its premises known as 2009 West Belmont Avenue. Said sign structure measures as follows: along West Belmont Avenue, at three point five (3.5) feet in length, one point five (1.5) feet in height and eight point zero eight (8.08) feet above grade level. The location of said privilege shall be as shown on print(s) kept on file with the Department of Business Affairs and Consumer Protection and the Office of the City Clerk. Said privilege shall be constructed in accordance with plans and specifications approved by the Department of Transportation (Division of Project Development) and the Zoning Department -- Signs.

This grant of privilege in the public way shall be subject to the provisions of Section 10-28-015 and all other required provisions of the Municipal Code of Chicago.

The grantee shall pay to the City of Chicago as compensation for the privilege Number 1094399 herein granted the sum of One Hundred and no/100 Dollars ($100.00) per annum, in advance.

A 25% penalty will be added for payments received after due date.

The permit holder agrees to hold the City of Chicago harmless for any damage, relocation or replacement costs associated with damage, relocation or removal of private property caused by the City performing work in the public way.

Authority herein given and granted for a period of five (5) years from and after date of passage.

Walmart Express No. 3065.

[O2011-9294]

Be It Ordained by the City Council of the City of Chicago:

SECTION 1. Permission and authority are hereby given and granted to Walmart Express Number 3065, upon the terms and subject to the conditions of this ordinance, to maintain and use six (6) signs projecting over the public right-of-way attached to its premises known as 3636 North Broadway. Said sign structures measure as follows: along North Broadway, one (1) at four (4) feet in length, sixteen (16) feet in height and thirty-six point eight three (36.83) feet above grade level; one (1) at seven point one six (7.16) feet in length, two point five eight (2.58) feet in height and fifteen point seven five (15.75) feet above

grade level; one (1) at seven point one six (7.16) feet in length, two point five eight (2.58) feet in height and fifteen point seven five (15.75) feet above grade level; one (1) at seven point one six (7.16) feet in length, two point five eight (2.58) feet in height and fifteen point seven five (15.75) feet above grade level; one (1) at seven point one six (7.16) feet in length, two point five eight (2.58) feet in height and fifteen point seven five (15.75) feet above grade level; and one (1) at seven point one six (7.16) feet in length, two point five eight (2.58) feet in height and fifteen point seven five (15.75) feet above grade level. The location of said privilege shall be as shown on print(s) kept on file with the Department of Business Affairs and Consumer Protection and the Office of the City Clerk. Said privilege shall be constructed in accordance with plans and specifications approved by the Department of Transportation (Division of Project Development) and the Zoning Department -- Signs.

This grant of privilege in the public way shall be subject to the provisions of Section 10-28-015 and all other required provisions of the Municipal Code of Chicago.

The grantee shall pay to the City of Chicago as compensation for the privilege Number 1098352 herein granted the sum of Four Hundred Seventy-five and no/100 Dollars ($475.00) per annum, in advance.

A 25% penalty will be added for payments received after due date.

The permit holder agrees to hold the City of Chicago harmless for any damage, relocation or replacement costs associated with damage, relocation or removal of private property caused by the City performing work in the public way.

Authority herein given and granted for a period of five (5) years from and after date of passage.

Waxman Candles Chicago.

[O2011-9410]

Be It Ordained by the City Council of the City of Chicago:

SECTION 1. Permission and authority are hereby given and granted to Waxman Candles Chicago, upon the terms and subject to the conditions of this ordinance, to maintain and use one (1)sign projecting over the public right-of-way attached to its premises known as 3044 North Lincoln Avenue. Said sign structure measures as follows: along North Lincoln Avenue, at eight (8) feet in length, five point four (5.4) feet in height and nine (9) feet above grade level. The location of said privilege shall be as shown on print(s) kept on file with the Department of Business Affairs and Consumer Protection and the Office of the City Clerk. Said privilege shall be constructed in accordance with plans and specifications approved by the Department of Transportation (Division of Project Development) and the Zoning Department -- Signs.

This grant of privilege in the public way shall be subject to the provisions of Section 10-28-015 and all other required provisions of the Municipal Code of Chicago.

The grantee shall pay to the City of Chicago as compensation for the privilege Number 1098320 herein granted the sum of Three Hundred and no/100 Dollars ($300.00) per annum, in advance.

A 25% penalty will be added for payments received after due date.

The permit holder agrees to hold the City of Chicago harmless for any damage, relocation or replacement costs associated with damage, relocation or removal of private property caused by the City performing work in the public way.

Authority herein given and granted for a period of five (5) years from and after September 13, 2011.

Weiss Family Condominium Association.

[O2011-9542]

Be It Ordained by the City Council of the City of Chicago:

SECTION 1. Permission and authority are hereby given and granted to Weiss Family Condominium Association, upon the terms and subject to the conditions of this ordinance, to construct, install, maintain and use one (1) building projection projecting over the public right-of-way adjacent to its premises known as 1436 West Randolph Street. Said building projection at West Randolph Street measures forty (40) feet in length and three (3) feet in width for a total of one hundred twenty (120) square feet. The location of said privilege shall be as shown on print(s) kept on file with the Department of Business Affairs and Consumer Protection and the Office of the City Clerk. Said privilege shall be constructed in accordance with plans and specifications approved by the Department of Planning and Development and the Department of Transportation (Division of Project Development).

This grant of privilege in the public way shall be subject to the provisions of Section 10-28-015 and all other required provisions of the Municipal Code of Chicago.

The grantee shall pay to the City of Chicago as compensation for the privilege Number 1095075 herein granted the sum of Four Hundred and no/100 Dollars ($400.00) per annum, in advance.

A 25% penalty will be added for payments received after due date.

The permit holder agrees to hold the City of Chicago harmless for any damage, relocation or replacement costs associated with damage, relocation or removal of private property caused by the City performing work in the public way.

Authority herein given and granted for a period of five (5) years from and after date of passage.

Whitewater 24 Hour Laundry, Inc.

[O2011-9407]

Be It Ordained by the City Council of the City of Chicago:

SECTION 1. Permission and authority are hereby given and granted to Whitewater 24 Hour Laundry, Inc., upon the terms and subject to the conditions of this ordinance, to maintain and use one (1) sign projecting over the public right-of-way attached to its premises known as 2641 West 59th Street. Said sign structure measures as follows: along West 59th Street, at eight point one (8.1) feet in length, nine (9) feet in height and twelve point four (12.4) feet above grade level. The location of said privilege shall be as shown on print(s) kept on file with the Department of Business Affairs and Consumer Protection and the Office of the City Clerk. Said privilege shall be constructed in accordance with plans and specifications approved by the Department of Transportation (Division of Project Development) and the Zoning Department -- Signs.

This grant of privilege in the public way shall be subject to the provisions of Section 10-28-015 and all other required provisions of the Municipal Code of Chicago.

The grantee shall pay to the City of Chicago as compensation for the privilege Number 1098348 herein granted the sum of Three Hundred and no/100 Dollars ($300.00) per annum, in advance.

A 25% penalty will be added for payments received after due date.

The permit holder agrees to hold the City of Chicago harmless for any damage, relocation or replacement costs associated with damage, relocation or removal of private property caused by the City performing work in the public way.

Authority herein given and granted for a period of five (5) years from and after November 1, 2011.

Wilfree Court Condominium Association.

[O2011-9262]

Be It Ordained by the City Council of the City of Chicago:

SECTION 1. Permission and authority are hereby given and granted to Wilfree Court Condominium Association, upon the terms and subject to the conditions of this ordinance, to

maintain and use, as now constructed, six (6) fences on the public right-of-way adjacent to its premises known as 1800 North Fremont Street. Said fence at North Fremont Street measures one (1) at fifty (50) feet in length and one (1) foot in width for a total of fifty (50) square feet. Said fence at North Fremont Street measures one (1) at five hundred forty (540) feet in length and one (1) foot in width for a total of five hundred forty (540) square feet. Said fence at West Willow Street measures one (1) at thirty-eight (38) feet in length and one (1) foot in width for a total of thirty-eight (38) square feet. Said fence at West Willow Street measures one (1) at forty-four (44) feet in length and one (1) foot in width for a total of forty-four (44) square feet. Said fence at West Willow Street measures one (1) at thirty-six (36) feet in length and seven (7) feet in width for a total of two hundred fifty-two (252) square feet. Said fence at North Fremont Street and West Willow Street measures one (1) at twenty-eight (28) feet in length and one (1) foot in width for a total of twenty-eight (28) square feet. The location of said privilege shall be as shown on print(s) kept on file with the Department of Business Affairs and Consumer Protection and the Office of the City Clerk. Said privilege shall be constructed in accordance with plans and specifications approved by the Department of Transportation (Division of Project Development).

This grant of privilege in the public way shall be subject to the provisions of Section 10-28-015 and all other required provisions of the Municipal Code of Chicago.

The grantee shall pay to the City of Chicago as compensation for the privilege Number 1097802 herein granted the sum of Four Hundred and no/100 Dollars ($400.00) per annum, in advance.

A 25% penalty will be added for payments received after due date.

The permit holder agrees to hold the City of Chicago harmless for any damage, relocation or replacement costs associated with damage, relocation or removal of private property caused by the City performing work in the public way.

Authority herein given and granted for a period of five (5) years from and after July 25, 2011.

Wrigleyville Dog.

[O2011-9561]

Be It Ordained by the City Council of the City of Chicago:

SECTION 1. Permission and authority are hereby given and granted to Wrigleyville Dog, upon the terms and subject to the conditions of this ordinance, to maintain and use two (2) signs projecting over the public right-of-way attached to its premises known as 3735 North Clark Street. Said sign structures measure as follows: along North Clark Street, one (1) at seven (7) feet in length, twenty-five (25) feet in height and fifteen (15) feet above grade level

and one (1) at seven (7) feet in length, two point nine (2.9) feet in height and eight point eight (8.8) feet above grade level. The location of said privilege shall be as shown on print(s) kept on file with the Department of Business Affairs and Consumer Protection and the Office of the City Clerk. Said privilege shall be constructed in accordance with plans and specifications approved by the Department of Transportation (Division of Project Development) and the Zoning Department -- Signs.

This grant of privilege in the public way shall be subject to the provisions of Section 10-28-015 and all other required provisions of the Municipal Code of Chicago.

The grantee shall pay to the City of Chicago as compensation for the privilege Number 1098600 herein granted the sum of Four Hundred and no/100 Dollars ($400.00) per annum in advance.

A 25% penalty will be added for payments received after due date.

The permit holder agrees to hold the City of Chicago harmless for any damage, relocation or replacement costs associated with damage, relocation or removal of private property caused by the City performing work in the public way.

Authority herein given and granted for a period of five (5) years from and after September 13, 2011.

Yo-Lite.

[O2011-8897]

Be It Ordained by the City Council of the City of Chicago:

SECTION 1. Permission and authority are hereby given and granted to Yo-Lite, upon the terms and subject to the conditions of this ordinance, to maintain and use one (1) sign projecting over the public right-of-way attached to its premises known as 1843 West North Avenue. Said sign structure measures as follows: along West North Avenue, at eight (8) feet in length, three point three three (3.33) feet in height and ten (10) feet above grade level. The location of said privilege shall be as shown on print(s) kept on file with the Department of Business Affairs and Consumer Protection and the Office of the City Clerk. Said privilege shall be constructed in accordance with plans and specifications approved by the Department of Transportation (Division of Project Development) and the Zoning Department -- Signs.

This grant of privilege in the public way shall be subject to the provisions of Section 10-28-015 and all other required provisions of the Municipal Code of Chicago.

The grantee shall pay to the City of Chicago as compensation for the privilege Number 1097792 herein granted the sum of Three Hundred and no/100 Dollars ($300.00) per annum, in advance.

A 25% penalty will be added for payments received after due date.

The permit holder agrees to hold the City of Chicago harmless for any damage, relocation or replacement costs associated with damage, relocation or removal of private property caused by the City performing work in the public way.

Authority herein given and granted for a period of five (5) years from and after date of passage.

7-Eleven.
(2619 N. Clark St.)

[O2011-9263]

Be It Ordained by the City Council of the City of Chicago:

SECTION 1. Permission and authority are hereby given and granted to 7-Eleven, upon the terms and subject to the conditions of this ordinance, to maintain and use two (2) signs projecting over the public right-of-way attached to its premises known as 2619 North Clark Street. Said sign structure measures as follows: along North Clark Street, one (1) at ten point six six (10.66) feet in length, two (2) feet in height and thirteen point four one (13.41) feet above grade level. Said sign structure measures as follows: along North Clark Street, one (1) at ten point six six (10.66) feet in length, two (2) feet in height and thirteen point four one (13.41) feet above grade level. The location of said privilege shall be as shown on print(s) kept on file with the Department of Business Affairs and Consumer Protection and the Office of the City Clerk. Said privilege shall be constructed in accordance with plans and specifications approved by the Department of Transportation (Division of Project Development) and the Zoning Department -- Signs.

This grant of privilege in the public way shall be subject to the provisions of Section 10-28-015 and all other required provisions of the Municipal Code of Chicago.

The grantee shall pay to the City of Chicago as compensation for the privilege Number 1094198 herein granted the sum of One Hundred Seventy-five and no/100 Dollars ($175.00) per annum, in advance.

A 25% penalty will be added for payments received after due date.

The permit holder agrees to hold the City of Chicago harmless for any damage, relocation or replacement costs associated with damage, relocation or removal of private property caused by the City performing work in the public way.

Authority herein given and granted for a period of five (5) years from and after date of passage.

7-Eleven.
(600 N. McClurg Ct.)

[O2011-9342]

Be It Ordained by the City Council of the City of Chicago:

SECTION 1. Permission and authority are hereby given and granted to 7-Eleven, upon the terms and subject to the conditions of this ordinance, to maintain and use four (4) signs projecting over the public right-of-way attached to its premises known as 600 North McClurg Court. Said sign structure measures as follows: along North McClurg Court, one (1) at three point two five (3.25) feet in length, three point two five (3.25) feet in height and fifteen (15) feet above grade level. Said sign structure measures as follows: along West Ontario Street, one (1) at three point two five (3.25) feet in length, three point two five (3.25) feet in height and fifteen (15) feet above grade level. Said sign structure measures as follows: along North McClurg Court, one (1) at ten point seven five (10.75) feet in length, two (2) feet in height and twelve (12) feet above grade level. Said sign structure measures as follows: along West Ontario Street, one (1) at ten point seven five (10.75) feet in length, two (2) feet in height and twelve (12) feet above grade level. The location of said privilege shall be as shown on print(s) kept on file with the Department of Business Affairs and Consumer Protection and the Office of the City Clerk. Said privilege shall be constructed in accordance with plans and specifications approved by the Department of Transportation (Division of Project Development) and the Zoning Department -- Signs.

This grant of privilege in the public way shall be subject to the provisions of Section 10-28-015 and all other required provisions of the Municipal Code of Chicago.

The grantee shall pay to the City of Chicago as compensation for the privilege Number 1093673 herein granted the sum of One Hundred Seventy-five and no/100 Dollars ($175.00) per annum, to commence one (1) year after passage.

A 25% penalty will be added for payments received after due date.

The permit holder agrees to hold the City of Chicago harmless for any damage, relocation or replacement costs associated with damage, relocation or removal of private property caused by the City performing work in the public way.

Authority herein given and granted for a period of five (5) years from and after date of passage.

---

26 -- 30 West Hubbard, LLC.

[O2011-9343]

Be It Ordained by the City Council of the City of Chicago:

SECTION 1. Permission and authority are hereby given and granted to 26 -- 30 West Hubbard, LLC, upon the terms and subject to the conditions of this ordinance, to maintain

and use, as now constructed, one (1) exterior mount projecting over the public right-of-way adjacent to its premises known as 26 -- 30 West Hubbard Street. Said exterior mount at public alley measures two point five (2.5) feet in length and four point one six (4.16) feet in width for a total of ten point four (10.4) square feet. The location of said privilege shall be as shown on print(s) kept on file with the Department of Business Affairs and Consumer Protection and the Office of the City Clerk. Said privilege shall be constructed in accordance with plans and specifications approved by the Department of Transportation (Division of Project Development).

This grant of privilege in the public way shall be subject to the provisions of Section 10-28-015 and all other required provisions of the Municipal Code of Chicago.

The grantee shall pay to the City of Chicago as compensation for the privilege Number 1089519 herein granted the sum of Four Hundred and no/100 Dollars ($400.00) per annum, in advance.

A 25% penalty will be added for payments received after due date.

The permit holder agrees to hold the City of Chicago harmless for any damage, relocation or replacement costs associated with damage, relocation or removal of private property caused by the City performing work in the public way.

Authority herein given and granted for a period of five (5) years from and after July 21, 2009.

---

60 East Lake LLC.

[O2011-9345]

Be It Ordained by the City Council of the City of Chicago:

SECTION 1. Permission and authority are hereby given and granted to 60 East Lake LLC, upon the terms and subject to the conditions of this ordinance, to maintain and use one (1) sign projecting over the public right-of-way attached to its premises known as 60 East Lake Street. Said sign structure measures as follows: along East Lake Street, at four (4) feet in length, forty-eight (48) feet in height and forty-three point three three (43.33) feet above grade level. The location of said privilege shall be as shown on print(s) kept on file with the Department of Business Affairs and Consumer Protection and the Office of the City Clerk. Said privilege shall be constructed in accordance with plans and specifications approved by the Department of Transportation (Division of Project Development) and the Zoning Department -- Signs.

This grant of privilege in the public way shall be subject to the provisions of Section 10-28-015 and all other required provisions of the Municipal Code of Chicago.

The grantee shall pay to the City of Chicago as compensation for the privilege Number 1094165 herein granted the sum of Three Hundred and no/100 Dollars ($300.00) per annum, in advance.

A 25% penalty will be added for payments received after due date.

The permit holder agrees to hold the City of Chicago harmless for any damage, relocation or replacement costs associated with damage, relocation or removal of private property caused by the City performing work in the public way.

Authority herein given and granted for a period of five (5) years from and after date of passage.

---

126 W. Kinzie P.W., LLC.

[O2011-9346]

Be It Ordained by the City Council of the City of Chicago:

SECTION 1. Permission and authority are hereby given and granted to 126 W. Kinzie P.W., LLC, upon the terms and subject to the conditions of this ordinance, to maintain and use, as now constructed, one (1) fire escape under the public right-of-way adjacent to its premises known as 128 West Kinzie Street. Said fire escape at West Kinzie Street measures forty (40) feet in length and six point five (6.5) feet in width for a total of two hundred sixty (260) square feet. The location of said privilege shall be as shown on print(s) kept on file with the Department of Business Affairs and Consumer Protection and the Office of the City Clerk. Said privilege shall be constructed in accordance with plans and specifications approved by the Department of Transportation (Division of Project Development).

This grant of privilege in the public way shall be subject to the provisions of Section 10-28-015 and all other required provisions of the Municipal Code of Chicago.

The grantee shall pay to the City of Chicago as compensation for the privilege Number 1098293 herein granted the sum of Four Hundred and no/100 Dollars ($400.00) per annum, in advance.

A 25% penalty will be added for payments received after due date.

The permit holder agrees to hold the City of Chicago harmless for any damage, relocation or replacement costs associated with damage, relocation or removal of private property caused by the City performing work in the public way.

Authority herein given and granted for a period of five (5) years from and after date of passage.

134 North LaSalle, LLC.

[O2011-9348]

Be It Ordained by the City Council of the City of Chicago:

SECTION 1. Permission and authority are hereby given and granted to 134 North LaSalle, LLC, upon the terms and subject to the conditions of this ordinance, to maintain and use, as now constructed, six (6) banners projecting over the public right-of-way adjacent to its premises known as 134 North LaSalle Street. Said banners at North LaSalle Street measure six (6) at six point one (6.1) feet in length and two (2) feet in width for a total of seventy-three point two (73.2) square feet The location of said privilege shall be as shown on print(s) kept on file with the Department of Business Affairs and Consumer Protection and the Office of the City Clerk. Said privilege shall be constructed in accordance with plans and specifications approved by the Zoning Department -- Signs.

This grant of privilege in the public way shall be subject to the provisions of Section 10-28-015 and all other required provisions of the Municipal Code of Chicago.

The grantee shall pay to the City of Chicago as compensation for the privilege Number 1096828 herein granted the sum of One Hundred Seventy-five and no/100 Dollars ($175.00) per annum, in advance.

A 25% penalty will be added for payments received after due date.

The permit holder agrees to hold the City of Chicago harmless for any damage, relocation or replacement costs associated with damage, relocation or removal of private property caused by the City performing work in the public way.

Authority herein given and granted for a period of five (5) years from and after March 29, 2011.

---

840 North Lake Shore Drive Condominium Association.
(Basin)

[O2011-9223]

Be It Ordained by the City Council of the City of Chicago:

SECTION 1. Permission and authority are hereby given and granted to 840 North Lake Shore Drive Condominium Association, upon the terms and subject to the conditions of this ordinance, to maintain and use, as now constructed, one (1) basin under the public right-of-way adjacent to its premises known as 840 North Lake Shore Drive. Said basin at

East Pearson Street measures five (5) feet in length and five (5) feet in width for a total of twenty-five (25) square feet. The location of said privilege shall be as shown on print(s) kept on file with the Department of Business Affairs and Consumer Protection and the Office of the City Clerk. Said privilege shall be constructed in accordance with plans and specifications approved by the Department of Transportation (Office of Underground Coordination) and the Department of Water Management.

This grant of privilege in the public way shall be subject to the provisions of Section 10-28-015 and all other required provisions of the Municipal Code of Chicago.

The grantee shall pay to the City of Chicago as compensation for the privilege Number 1098243 herein granted the sum of Four Hundred and no/100 Dollars ($400.00) per annum, in advance.

A 25% penalty will be added for payments received after due date.

The permit holder agrees to hold the City of Chicago harmless for any damage, relocation or replacement costs associated with damage, relocation or removal of private property caused by the City performing work in the public way.

Authority herein given and granted for a period of five (5) years from and after date of passage.

---

840 North Lake Shore Drive Condominium Association.
(Grease Separator)

[O2011-9228]

Be It Ordained by the City Council of the City of Chicago:

SECTION 1. Permission and authority are hereby given and granted to 840 North Lake Shore Drive Condominium Association, upon the terms and subject to the conditions of this ordinance, to maintain and use, as now constructed, one (1) grease separator under the public right-of-way adjacent to its premises known as 840 North Lake Shore Drive. Said grease separator at East Pearson Street measures five (5) feet in length and five (5) feet in width for a total of twenty-five (25) square feet. The location of said privilege shall be as shown on print(s) kept on file with the Department of Business Affairs and Consumer Protection and the Office of the City Clerk. Said privilege shall be constructed in accordance with plans and specifications approved by the Department of Transportation (Division of Project Development), the Department of Transportation (Office of Underground Coordination) and the Department of Water Management.

This grant of privilege in the public way shall be subject to the provisions of Section 10-28-015 and all other required provisions of the Municipal Code of Chicago.

The grantee shall pay to the City of Chicago as compensation for the privilege Number 1098244 herein granted the sum of Four Hundred and no/100 Dollars ($400.00) per annum, in advance.

A 25% penalty will be added for payments received after due date.

The permit holder agrees to hold the City of Chicago harmless for any damage, relocation or replacement costs associated with damage, relocation or removal of private property caused by the City performing work in the public way.

Authority herein given and granted for a period of five (5) years from and after date of passage.

---

840 North Lake Shore Drive Condominium Association.
(Pile Caps)

[O2011-9232]

Be It Ordained by the City Council of the City of Chicago:

SECTION 1. Permission and authority are hereby given and granted to 840 North Lake Shore Drive Condominium Association, upon the terms and subject to the conditions of this ordinance, to maintain and use, as now constructed, seven (7) pile caps under the public right-of-way adjacent to its premises known as 840 North Lake Shore Drive. Said pile caps at East Pearson Street measure one (1) at seventy-nine (79) feet in length and point five (.5) foot in width for a total of thirty-nine point five (39.5) square feet, one (1) at thirty-three (33) feet in length and three (3) feet in width for a total of ninety-nine (99) square feet, one (1) at five (5) feet in length and point five (.5) foot in width for a total of two point five (2.5) square feet and one (1) at three (3) feet in length and one point seven five (1.75) feet in width for a total of five point two five (5.25) square feet. Said pile caps at East Pearson Street and North Lake Shore Drive measures one (1) at seven (7) feet in length and one point five (1.5) feet in width for a total of ten point five (10.5) square feet. Said pile cap at North Lake Shore Drive measures one (1) at ten (10) feet in length and one point five (1.5) feet in width for a total of fifteen (15) square feet. Said pile cap at North Lake shore Drive measures one (1) at twenty-six (26) feet in length and one point five (1.5) feet in width for a total of thirty-nine (39) square feet. The location of said privilege shall be as shown on print(s) kept on file with the Department of Business Affairs and Consumer Protection and the Office of the City Clerk. Said privilege shall be constructed in accordance with plans and specifications approved by the Department of Transportation (Office of Underground Coordination).

This grant of privilege in the public way shall be subject to the provisions of Section 10-28-015 and all other required provisions of the Municipal Code of Chicago.

The grantee shall pay to the City of Chicago as compensation for the privilege Number 1098377 herein granted the sum of Four Hundred and no/100 Dollars ($400.00) per annum, in advance.

A 25% penalty will be added for payments received after due date.

The permit holder agrees to hold the City of Chicago harmless for any damage, relocation or replacement costs associated with damage, relocation or removal of private property caused by the City performing work in the public way.

Authority herein given and granted for a period of five (5) years from and after date of passage.

---

840 North Lake Shore Drive Condominium Association.
(Tieback System)

[O2011-9555]

Be It Ordained by the City Council of the City of Chicago:

SECTION 1. Permission and authority are hereby given and granted to 840 North Lake Shore Drive Condominium Association, upon the terms and subject to the conditions of this ordinance, to maintain and use, as now constructed, nine (9) tieback systems under the public right-of-way adjacent to its premises known as 840 North Lake Shore Drive. Said tieback systems at East Pearson Street measure two (2) at ten (10) feet in length and point six six (.66) foot in width for a total of thirteen point two (13.2) square feet. Said tieback systems at East Pearson Street and North Lake Shore Drive measure seven (7) at ten (10) feet in length and point six six (.66) foot in width for a total of forty-six point two (46.2) square feet. The location of said privilege shall be as shown on print(s) kept on file with the Department of Business Affairs and Consumer Protection and the Office of the City Clerk. Said privilege shall be constructed in accordance with plans and specifications approved by the Department of Transportation (Office of Underground Coordination).

This grant of privilege in the public way shall be subject to the provisions of Section 10-28-015 and all other required provisions of the Municipal Code of Chicago.

The grantee shall pay to the City of Chicago as compensation for the privilege Number 1098378 herein granted the sum of Four Hundred and no/100 Dollars ($400.00) per annum, in advance.

A 25% penalty will be added for payments received after due date.

The permit holder agrees to hold the City of Chicago harmless for any damage, relocation or replacement costs associated with damage, relocation or removal of private property caused by the City performing work in the public way.

Authority herein given and granted for a period of five (5) years from and after date of passage.

1332 West Erie Condominium Association.

[O2011-9084]

Be It Ordained by the City Council of the City of Chicago:

SECTION 1. Permission and authority are hereby given and granted to 1332 West Erie Condominium Association, upon the terms and subject to the conditions of this ordinance, to maintain and use, as now constructed, one (1) staircase on the public right-of-way adjacent to its premises known as 1332 West Erie Street. Said staircase at West Erie Street measures eight point nine three (8.93) feet in length and four (4) feet in width for a total of thirty-five point seven two (35.72) square feet. The location of said privilege shall be as shown on print(s) kept on file with the Department of Business Affairs and Consumer Protection and the Office of the City Clerk. Said privilege shall be constructed in accordance with plans and specifications approved by the Department of Transportation (Division of Project Development).

This grant of privilege in the public way shall be subject to the provisions of Section 10-28-015 and all other required provisions of the Municipal Code of Chicago.

The grantee shall pay to the City of Chicago as compensation for the privilege Number 1098442 herein granted the sum of Four Hundred and no/100 Dollars ($400.00) per annum, in advance.

A 25% penalty will be added for payments received after due date.

The permit holder agrees to hold the City of Chicago harmless for any damage, relocation or replacement costs associated with damage, relocation or removal of private property caused by the City performing work in the public way.

Authority herein given and granted for a period of five (5) years from and after date of passage.

1410 Noble LLC.

[O2011-9130]

Be It Ordained by the City Council of the City of Chicago:

SECTION 1. Permission and authority are hereby given and granted to 1410 Noble LLC, upon the terms and subject to the conditions of this ordinance, to maintain and use, as now constructed, two (2) steps on the public right-of-way adjacent to its premises known as 1410 North Noble Street. Said steps at North Noble Street measure one (1) at seven point eight three (7.83) feet in length and one point two five (1.25) feet in width for a total of nine point seven nine (9.79) square feet and one (1) at five point eight three (5.83) feet in length and one point zero eight (1.08) feet in width for a total of six point three (6.3) square feet. The location of said privilege shall be as shown on print(s) kept on file with the Department of Business Affairs and Consumer Protection and the Office of the City Clerk. Said privilege shall be constructed in accordance with plans and specifications approved by the Department of Transportation (Division of Project Development).

This grant of privilege in the public way shall be subject to the provisions of Section 10-28-015 and all other required provisions of the Municipal Code of Chicago.

The grantee shall pay to the City of Chicago as compensation for the privilege Number 1098010 herein granted the sum of Zero and no/100 Dollars ($0.00) per annum, in advance.

A 25% penalty will be added for payments received after due date.

The permit holder agrees to hold the City of Chicago harmless for any damage, relocation or replacement costs associated with damage, relocation or removal of private property caused by the City performing work in the public way.

Authority herein given and granted for a period of five (5) years from and after date of passage.

1711 N. Winchester, LLC.
(Fence)

[O2011-9133]

Be It Ordained by the City Council of the City of Chicago:

SECTION 1. Permission and authority are hereby given and granted to 1711 North Winchester, LLC, upon the terms and subject to the conditions of this ordinance, to maintain and use, as now constructed, one (1) fence on the public right-of-way adjacent to its

premises known as 1711 North Winchester Avenue. Said fence at North Winchester Avenue measures twenty point five eight (20.58) feet in length and one point one six (1.16) feet in width for a total of twenty-three point eight seven (23.87) square feet. The location of said privilege shall be as shown on print(s) kept on file with the Department of Business Affairs and Consumer Protection and the Office of the City Clerk. Said privilege shall be constructed in accordance with plans and specifications approved by the Department of Transportation (Division of Project Development).

This grant of privilege in the public way shall be subject to the provisions of Section 10-28-015 and all other required provisions of the Municipal Code of Chicago.

The grantee shall pay to the City of Chicago as compensation for the privilege Number 1098449 herein granted the sum of Four Hundred and no/100 Dollars ($400.00) per annum, in advance.

A 25% penalty will be added for payments received after due date.

The permit holder agrees to hold the City of Chicago harmless for any damage, relocation or replacement costs associated with damage, relocation or removal of private property caused by the City performing work in the public way.

Authority herein given and granted for a period of five (5) years from and after date of passage.

1711 N. Winchester, LLC.
(Step)
(Privilege No. 1098450)

[O2011-9137]

Be It Ordained by the City Council of the City of Chicago:

SECTION 1. Permission and authority are hereby given and granted to 1711 North Winchester, LLC, upon the terms and subject to the conditions of this ordinance, to maintain and use, as now constructed, one (1) step on the public right-of-way adjacent to its premises known as 1711 North Winchester Avenue. Said step at North Winchester Avenue measures eight (8) feet in length and one point five eight (1.58) feet in width for a total of twelve point six four (12.64) square feet. The location of said privilege shall be as shown on print(s) kept on file with the Department of Business Affairs and Consumer Protection and the Office of the City Clerk. Said privilege shall be constructed in accordance with plans and specifications approved by the Department of Transportation (Division of Project Development).

This grant of privilege in the public way shall be subject to the provisions of Section 10-28-015 and all other required provisions of the Municipal Code of Chicago.

The grantee shall pay to the City of Chicago as compensation for the privilege Number 1098450 herein granted the sum of Four Hundred and no/100 Dollars ($400.00) per annum, in advance.

A 25% penalty will be added for payments received after due date.

The permit holder agrees to hold the City of Chicago harmless for any damage, relocation or replacement costs associated with damage, relocation or removal of private property caused by the City performing work in the public way.

Authority herein given and granted for a period of five (5) years from and after date of passage.

1711 N. Winchester, LLC.
(Step)
(Privilege No. 1098452)

[O2011-9139]

Be It Ordained by the City Council of the City of Chicago:

SECTION 1. Permission and authority are hereby given and granted to 1711 North Winchester, LLC, upon the terms and subject to the conditions of this ordinance, to maintain and use, as now constructed, one (1) step under the public right-of-way adjacent to its premises known as 1711 North Winchester Avenue. Said step at North Winchester Avenue measures four (4) feet in length and one point five eight (1.58) feet in width for a total of six point three two (6.32) square feet. The location of said privilege shall be as shown on print(s) kept on file with the Department of Business Affairs and Consumer Protection and the Office of the City Clerk. Said privilege shall be constructed in accordance with plans and specifications approved by the Department of Transportation (Division of Project Development).

This grant of privilege in the public way shall be subject to the provisions of Section 10-28-015 and all other required provisions of the Municipal Code of Chicago.

The grantee shall pay to the City of Chicago as compensation for the privilege Number 1098452 herein granted the sum of Four Hundred and no/100 Dollars ($400.00) per annum, in advance.

A 25% penalty will be added for payments received after due date.

The permit holder agrees to hold the City of Chicago harmless for any damage, relocation or replacement costs associated with damage, relocation or removal of private property caused by the City performing work in the public way.

Authority herein given and granted for a period of five (5) years from and after date of passage.

2016 Iowa LLC.

[O2011-9313]

Be It Ordained by the City Council of the City of Chicago:

SECTION 1. Permission and authority are hereby given and granted to 2016 Iowa LLC, upon the terms and subject to the conditions of this ordinance, to maintain and use, as now constructed, two (2) balconies projecting over the public right-of-way adjacent to its premises known as 4735 -- 4737 North Damen Avenue. Said balcony at North Damen Avenue measures one (1) at eleven point six (11.6) feet in length and one point six (1.6) feet in width for a total of eighteen point five six (18.56) square feet. Said balcony at North Damen Avenue measures one (1) at eleven point six (11.6) feet in length and one point six (1.6) feet in width for a total of eighteen point five six (18.56) square feet. The location of said privilege shall be as shown on print(s) kept on file with the Department of Business Affairs and Consumer Protection and the Office of the City Clerk. Said privilege shall be constructed in accordance with plans and specifications approved by the Department of Planning and Development and the Department of Transportation (Division of Project Development).

This grant of privilege in the public way shall be subject to the provisions of Section 10-28-015 and all other required provisions of the Municipal Code of Chicago.

The grantee shall pay to the City of Chicago as compensation for the privilege Number 1098430 herein granted the sum of One Hundred Fifty and no/100 Dollars ($150.00) per annum, in advance.

A 25% penalty will be added for payments received after due date.

The permit holder agrees to hold the City of Chicago harmless for any damage, relocation or replacement costs associated with damage, relocation or removal of private property caused by the City performing work in the public way.

Authority herein given and granted for a period of five (5) years from and after September 13, 2011.

AMENDMENT OF GRANTS OF PRIVILEGE IN PUBLIC WAY.

The Committee on Transportation and Public Way submitted the following report:

CHICAGO, December 12, 2011.

To the President and Members of the City Council:

Your Committee on Transportation and Public Way begs leave to report and recommend that Your Honorable Body *Pass* amendments to various ordinances passed by the City Council of the City of Chicago for grants of privilege in the public way. These ordinances were referred to the Committee on November 2, 2011.

This recommendation was concurred in unanimously by a viva voce vote of the members of the Committee, with no dissenting vote.

Respectfully submitted,

(Signed) ANTHONY BEALE,
Chairman.

On motion of Alderman Beale, the said proposed ordinances transmitted with the foregoing committee report were *Passed* by yeas and nays as follows:

Yeas -- Aldermen Moreno, Fioretti, Dowell, Burns, Hairston, Sawyer, Jackson, Harris, Beale, Pope, Balcer, Cárdenas, Quinn, Burke, Foulkes, Thompson, Thomas, Lane, O'Shea, Cochran, Brookins, Muñoz, Zalewski, Chandler, Solis, Maldonado, Burnett, Ervin, Reboyras, Suarez, Waguespack, Mell, Austin, Colón, Sposato, Mitts, Cullerton, Laurino, P. O'Connor, M. O'Connor, Reilly, Smith, Tunney, Arena, Cappleman, Pawar, Osterman, Moore, Silverstein -- 49.

Nays -- None.

Alderman Pope moved to reconsider the foregoing vote. The motion was lost.

The following are said ordinances as passed (the italic heading in each case not being a part of the ordinance):

Car Gallery, Inc.

[O2011-8915]

Be It Ordained by the City Council of the City of Chicago:

SECTION 1. The ordinance passed by the City Council of the City of Chicago for Car Gallery, Inc. on June 3, 2009 and printed upon page 64054 of the *Journal of the Proceedings of the City Council of the City of Chicago* is hereby amended by deleting the words: "ten (10) banners on the public right-of-way adjacent to its premises known as 3641 North Western Avenue... ten (10) at two (2) feet in length and six (6) feet in width for a total of one hundred twenty (120) square feet. The sum of One Thousand and no/100 Dollars ($1,000.00) per annum, in advance" and inserting in their place the words: "four (4) banners projecting over the public right-of-way adjacent to its premises known as 3641 North Western Avenue and four (4) at two (2) feet in length and six (6) feet in height. The sum of One Hundred Seventy-five and no/100 Dollars ($175.00) per annum, in advance".

SECTION 2. This ordinance amendment shall be in effect upon its passage.

The Eddystone Condominium Homes, Inc.

[O2011-8905]

Be It Ordained by the City Council of the City of Chicago:

SECTION 1. The ordinance passed by the City Council of the City of Chicago for The Eddystone Condominium Homes, Inc. and printed in the *Journal of the Proceedings of the City Council of the City of Chicago* is hereby amended by deleting the words: "421 West Montrose Drive" and inserting in their place the words: "421 West Melrose Street".

SECTION 2. This ordinance amendment shall be in effect upon its passage.

Harper Theatre.
(Cornice)

[O2011-8908]

Be It Ordained by the City Council of the City of Chicago:

SECTION 1. The ordinance passed by the City Council of the City of Chicago for Harper Theatre is hereby amended by deleting the words: "twenty-seven point one seven (27.17) feet in length and ninety-five point one (95.1) square feet" and inserting in their place the words: "thirty-seven point one seven (37.17) feet in length and one hundred thirty point one (130.1) square feet".

SECTION 2. This ordinance amendment shall be in effect upon its passage.

Harper Theatre.
(Door Swings)

[O2011-8911]

Be It Ordained by the City Council of the City of Chicago:

SECTION 1. The ordinance passed by the City Council of the City of Chicago for Harper Theatre is hereby amended by deleting the words: "one (1) door wing" and inserting in their place the words: "six (6) door swings".

SECTION 2. This ordinance amendment shall be in effect upon its passage.

David C. Magallanes.

[O2011-8912]

Be It Ordained by the City Council of the City of Chicago:

SECTION 1. The ordinance passed by the City Council of the City of Chicago for David C. Magallanes on June 30, 2010 and printed upon page 95465 of the *Journal of the Proceedings of the City Council of the City of Chicago* is hereby amended by deleting the words: "One Thousand Two Hundred and no/100 Dollars ($1,200.00) per annum" and inserting in their place the words: "Zero and no/100 Dollars ($0.00) per annum".

SECTION 2. This ordinance amendment shall be in effect upon its passage.

River East P24 LLC.

[O2011-8914]

Be It Ordained by the City Council of the City of Chicago:

SECTION 1. The ordinance passed by the City Council of the City of Chicago for River East P24 LLC and printed in the *Journal of the Proceedings of the City Council of the City of Chicago* is hereby amended by deleting the words: "One (1) at one thousand five hundred seventy (1,570) feet in length and four (4) feet in width for a total of six thousand two hundred eighty (6,280) square feet." and inserting in their place the words: "One (1) at one hundred fifty-seven (157) feet in length and four (4) feet in width for a total of six hundred twenty-eight (628) square feet."

SECTION 2. This ordinance amendment shall be in effect upon its passage.

Taco Burrito King.

[O2011-8913]

Be It Ordained by the City Council of the City of Chicago:

SECTION 1. The ordinance passed by the City Council of the City of Chicago for Taco Burrito King on June 30, 2010 and printed upon page 95488 of the *Journal of the Proceedings of the City Council of the City of Chicago* is hereby amended by deleting the words: "two (2) signs" and inserting in their place the words: "one (1) sign"; by deleting the words: "one (1) at seven (7) feet in length, three (3) feet in height and one (1) at eight (8) feet in length, one (1) foot in height" and inserting in their place the words: "one (1) at six (6) feet in length, eight (8) feet in height"; by deleting the words: "from and after January 11, 2012" and inserting in their place the words: "from and after June 30, 2010"; and by deleting the words: "One Hundred Seventy-five and no/100 Dollars ($175.00) per annum" and inserting in their place the words: "Three Hundred and no/100 Dollars ($300.00) per annum".

SECTION 2. This ordinance amendment shall be in effect upon its passage.

Video Security Network Inc.

[O2011-8916]

Be It Ordained by the City Council of the City of Chicago:

SECTION 1. The ordinance passed by the City Council of the City of Chicago for Video Security Systems on November 3, 2010, and printed upon page 104788 of the *Journal of the Proceedings of the City Council of the City of Chicago* is hereby amended by deleting the words: "Video Security Network Inc." and inserting in their place the words: "Video Security Systems".

SECTION 2. This ordinance amendment shall be in effect upon its passage.

210 -- 218 West Lake LLC.

[O2011-9362]

Be It Ordained by the City Council of the City of Chicago:

SECTION 1. The ordinance passed by the City Council of the City of Chicago for 210 -- 218 West Lake LLC on July 30, 2008 and printed upon page 35590 of the *Journal of the Proceedings of the City Council of the City of Chicago* is hereby amended by deleting the words "one (1) at two (2) feet in length... one (1) at two (2) feet in length" and inserting in their place the words: "one (1) at eight (8) feet in length... one (1) at six (6) feet in length".

SECTION 2. This ordinance amendment shall be in effect upon its passage.

GRANTS OF PRIVILEGE IN PUBLIC WAY FOR AWNINGS.

The Committee on Transportation and Public Way submitted the following report:

CHICAGO, December 12, 2011.

To the President and Members of the City Council:

Your Committee on Transportation and Public Way begs leave to report and recommend that Your Honorable Body *Pass* the proposed ordinances transmitted herewith for grants of privilege in the public way for the installation, maintenance and use of awnings. These ordinances were referred to the Committee on November 2, 2011 and November 9, 2011.

This recommendation was concurred in unanimously by a viva voce vote of the members of the Committee, with no dissenting vote.

Respectfully submitted,

(Signed) ANTHONY BEALE,
Chairman.

On motion of Alderman Beale, the said proposed ordinances transmitted with the foregoing committee report were *Passed* by yeas and nays as follows:

Yeas -- Aldermen Moreno, Fioretti, Dowell, Burns, Hairston, Sawyer, Jackson, Harris, Beale, Pope, Balcer, Cárdenas, Quinn, Burke, Foulkes, Thompson, Thomas, Lane, O'Shea, Cochran, Brookins, Muñoz, Zalewski, Chandler, Solis, Maldonado, Burnett, Ervin, Reboyras, Suarez, Waguespack, Mell, Austin, Colón, Sposato, Mitts, Cullerton, Laurino, P. O'Connor, M. O'Connor, Reilly, Smith, Tunney, Arena, Cappleman, Pawar, Osterman, Moore, Silverstein -- 49.

Nays -- None.

Alderman Pope moved to reconsider the foregoing vote. The motion was lost.

The following are said ordinances as passed (the italic heading in each case not being a part of the ordinance):

Alhambra Palace Restaurant.

[O2011-9076]

Be It Ordained by the City Council of the City of Chicago:

SECTION 1. Permission and authority are hereby given and granted to Alhambra Palace Restaurant, upon the terms and subject to the conditions of this ordinance, to maintain and use, as now constructed, one (1) awning projecting over the public right-of-way adjacent to its premises known as 1240 West Randolph Street. Said awning at West Randolph Street measures seventy-two (72) feet in length and ten (10) feet in width for a total of seven hundred twenty (720) square feet. The location of said privilege shall be as shown on print(s) kept on file with the Department of Business Affairs and Consumer Protection and the Office of the City Clerk. Said privilege shall be constructed in accordance with plans and specifications approved by the Zoning Department -- Signs.

This grant of privilege in the public way shall be subject to the provisions of Section 10-28-015 and all other required provisions of the Municipal Code of Chicago.

The grantee shall pay to the City of Chicago as compensation for the privilege Number 1091396 herein granted the sum of Ninety-seven and no/100 Dollars ($97.00) per annum, in advance.

A 25% penalty will be added for payments received after due date.

The permit holder agrees to hold the City of Chicago harmless for any damage, relocation or replacement costs associated with damage, relocation or removal of private property caused by the City performing work in the public way.

Authority herein given and granted for a period of five (5) years from and after May 23, 2010.

Ambrosia Cafe.

[O2011-9138]

Be It Ordained by the City Council of the City of Chicago:

SECTION 1. Permission and authority are hereby given and granted to Ambrosia Cafe, upon the terms and subject to the conditions of this ordinance, to maintain and use, as now constructed, one (1) awning projecting over the public right-of-way adjacent to its premises known as 1963 North Sheffield Avenue. Said awning at North Sheffield Avenue measures nine (9) feet in length and one point five (1.5) feet in width for a total of thirteen point five (13.5) square feet. The location of said privilege shall be as shown on print(s) kept on file with the Department of Business Affairs and Consumer Protection and the Office of the City Clerk. Said privilege shall be constructed in accordance with plans and specifications approved by the Zoning Department -- Signs.

This grant of privilege in the public way shall be subject to the provisions of Section 10-28-015 and all other required provisions of the Municipal Code of Chicago.

The grantee shall pay to the City of Chicago as compensation for the privilege Number 1096190 herein granted the sum of Fifty and no/100 Dollars ($50.00) per annum, in advance.

A 25% penalty will be added for payments received after due date.

The permit holder agrees to hold the City of Chicago harmless for any damage, relocation or replacement costs associated with damage, relocation or removal of private property caused by the City performing work in the public way.

Authority herein given and granted for a period of five (5) years from and after July 26, 2009.

Andies Restaurant II.

[O2011-9164]

Be It Ordained by the City Council of the City of Chicago:

SECTION 1. Permission and authority are hereby given and granted to Andies Restaurant II, upon the terms and subject to the conditions of this ordinance, to maintain and

use, as now constructed, one (1) awning projecting over the public right-of-way adjacent to its premises known as 1461 -- 1467 West Montrose Avenue. Said awning at West Montrose Avenue measures five (5) feet in length and fifteen (15) feet in width for a total of seventy-five (75) square feet. The location of said privilege shall be as shown on print(s) kept on file with the Department of Business Affairs and Consumer Protection and the Office of the City Clerk. Said privilege shall be constructed in accordance with plans and specifications approved by the Zoning Department -- Signs.

This grant of privilege in the public way shall be subject to the provisions of Section 10-28-015 and all other required provisions of the Municipal Code of Chicago.

The grantee shall pay to the City of Chicago as compensation for the privilege Number 1091818 herein granted the sum of Fifty and no/100 Dollars ($50.00) per annum, in advance.

A 25% penalty will be added for payments received after due date.

The permit holder agrees to hold the City of Chicago harmless for any damage, relocation or replacement costs associated with damage, relocation or removal of private property caused by the City performing work in the public way.

Authority herein given and granted for a period of five (5) years from and after March 14, 2010.

Aroma Spa.

[O2011-9165]

Be It Ordained by the City Council of the City of Chicago:

SECTION 1. Permission and authority are hereby given and granted to Aroma Spa, upon the terms and subject to the conditions of this ordinance, to construct, install, maintain and use one (1) awning projecting over the public right-of-way adjacent to its premises known as 3805 North Ashland Avenue. Said awning at North Ashland Avenue measures sixteen (16) feet in length and four (4) feet in width for a total of sixty-four (64) square feet. The location of said privilege shall be as shown on print(s) kept on file with the Department of Business Affairs and Consumer Protection and the Office of the City Clerk. Said privilege shall be constructed in accordance with plans and specifications approved by the Zoning Department -- Signs.

This grant of privilege in the public way shall be subject to the provisions of Section 10-28-015 and all other required provisions of the Municipal Code of Chicago.

The grantee shall pay to the City of Chicago as compensation for the privilege Number 1097931 herein granted the sum of Fifty and no/100 Dollars ($50.00) per annum, in advance.

A 25% penalty will be added for payments received after due date.

The permit holder agrees to hold the City of Chicago harmless for any damage, relocation or replacement costs associated with damage, relocation or removal of private property caused by the City performing work in the public way.

Authority herein given and granted for a period of five (5) years from and after date of passage.

Athletic.

[O2011-9169]

Be It Ordained by the City Council of the City of Chicago:

SECTION 1. Permission and authority are hereby given and granted to Athletic, upon the terms and subject to the conditions of this ordinance, to maintain and use, as now constructed, one (1) awning projecting over the public right-of-way adjacent to its premises known as 5545 North Clark Street. Said awning at North Clark Street measures thirty-four (34) feet in length and four (4) feet in width for a total of one hundred thirty-six (136) square feet. The location of said privilege shall be as shown on print(s) kept on file with the Department of Business Affairs and Consumer Protection and the Office of the City Clerk. Said privilege shall be constructed in accordance with plans and specifications approved by the Zoning Department -- Signs.

This grant of privilege in the public way shall be subject to the provisions of Section 10-28-015 and all other required provisions of the Municipal Code of Chicago.

The grantee shall pay to the City of Chicago as compensation for the privilege Number 1094036 herein granted the sum of Fifty-nine and no/100 Dollars ($59.00) per annum, to commence (1) one year after passage.

A 25% penalty will be added for payments received after due date.

The permit holder agrees to hold the City of Chicago harmless for any damage, relocation or replacement costs associated with damage, relocation or removal of private property caused by the City performing work in the public way.

Authority herein given and granted for a period of five (5) years from and after date of passage.

Beautiful Beginnings, Ltd.

[O2011-9093]

Be It Ordained by the City Council of the City of Chicago:

SECTION 1. Permission and authority are hereby given and granted to Beautiful Beginnings, Ltd., upon the terms and subject to the conditions of this ordinance, to construct, install, maintain and use one (1) awning projecting over the public right-of-way adjacent to its premises known as 2163 North Clybourn Avenue. Said awning at North Clybourn Avenue measures seventeen point eight three (17.83) feet in length and six point five (6.5) feet in width for a total of one hundred fifteen point nine (115.9) square feet. The location of said privilege shall be as shown on print(s) kept on file with the Department of Business Affairs and Consumer Protection and the Office of the City Clerk. Said privilege shall be constructed in accordance with plans and specifications approved by the Zoning Department -- Signs.

This grant of privilege in the public way shall be subject to the provisions of Section 10-28-015 and all other required provisions of the Municipal Code of Chicago.

The grantee shall pay to the City of Chicago as compensation for the privilege Number 1096430 herein granted the sum of Fifty and no/100 Dollars ($50.00) per annum, in advance.

A 25% penalty will be added for payments received after due date.

The permit holder agrees to hold the City of Chicago harmless for any damage, relocation or replacement costs associated with damage, relocation or removal of private property caused by the City performing work in the public way.

Authority herein given and granted for a period of five (5) years from and after date of passage.

The Bedford.

[O2011-9565]

Be It Ordained by the City Council of the City of Chicago:

SECTION 1. Permission and authority are hereby given and granted to The Bedford, upon

the terms and subject to the conditions of this ordinance, to maintain and use, as now constructed, one (1) awning projecting over the public right-of-way adjacent to its premises known as 1612 West Division Street. Said awning at West Division Street measures five point five eight (5.58) feet in length and three (3) feet in width for a total of sixteen point seven four (16.74) square feet. The location of said privilege shall be as shown on print(s) kept on file with the Department of Business Affairs and Consumer Protection and the Office of the City Clerk. Said privilege shall be constructed in accordance with plans and specifications approved by the Zoning Department -- Signs.

This grant of privilege in the public way shall be subject to the provisions of Section 10-28-015 and all other required provisions of the Municipal Code of Chicago.

The grantee shall pay to the City of Chicago as compensation for the privilege Number 1098501 herein granted the sum of Fifty and no/100 Dollars ($50.00) per annum, in advance.

A 25% penalty will be added for payments received after due date.

The permit holder agrees to hold the City of Chicago harmless for any damage, relocation or replacement costs associated with damage, relocation or removal of private property caused by the City performing work in the public way.

Authority herein given and granted for a period of five (5) years from and after date of passage.

Bice Grill.

[O2011-9121]

Be It Ordained by the City Council of the City of Chicago:

SECTION 1. Permission and authority are hereby given and granted to Bice Grill, upon the terms and subject to the conditions of this ordinance, to maintain and use, as now constructed, one (1) awning projecting over the public right-of-way adjacent to its premises known as 154 East Ontario Street. Said awning at East Ontario Street measures fifteen (15) feet in length and six (6) feet in width for a total of ninety (90) square feet. The location of said privilege shall be as shown on print(s) kept on file with the Department of Business Affairs and Consumer Protection and the Office of the City Clerk. Said privilege shall be constructed in accordance with plans and specifications approved by the Zoning Department -- Signs.

This grant of privilege in the public way shall be subject to the provisions of Section 10-28-015 and all other required provisions of the Municipal Code of Chicago.

The grantee shall pay to the City of Chicago as compensation for the privilege Number 1091938 herein granted the sum of Fifty and no/100 Dollars ($50.00) per annum, in advance.

A 25% penalty will be added for payments received after due date.

The permit holder agrees to hold the City of Chicago harmless for any damage, relocation or replacement costs associated with damage, relocation or removal of private property caused by the City performing work in the public way.

Authority herein given and granted for a period of five (5) years from and after May 24, 2009.

Big Jones.

[O2011-9573]

Be It Ordained by the City Council of the City of Chicago:

SECTION 1. Permission and authority are hereby given and granted to Big Jones, upon the terms and subject to the conditions of this ordinance, to maintain and use, as now constructed, one (1) awning projecting over the public right-of-way adjacent to its premises known as 5347 North Clark Street. Said awning at North Clark Street measures fourteen (14) feet in length and three (3) feet in width for a total of forty-two (42) square feet. The location of said privilege shall be as shown on print(s) kept on file with the Department of Business Affairs and Consumer Protection and the Office of the City Clerk. Said privilege shall be constructed in accordance with plans and specifications approved by the Zoning Department -- Signs.

This grant of privilege in the public way shall be subject to the provisions of Section 10-28-015 and all other required provisions of the Municipal Code of Chicago.

The grantee shall pay to the City of Chicago as compensation for the privilege Number 1093468 herein granted the sum of Fifty and no/100 Dollars ($50.00) per annum, in advance.

A 25% penalty will be added for payments received after due date.

The permit holder agrees to hold the City of Chicago harmless for any damage, relocation or replacement costs associated with damage, relocation or removal of private property caused by the City performing work in the public way.

Authority herein given and granted for a period of five (5) years from and after date of passage.

Carana Realty Group.

[O2011-9068]

Be It Ordained by the City Council of the City of Chicago:

SECTION 1. Permission and authority are hereby given and granted to Carana Realty Group, upon the terms and subject to the conditions of this ordinance, to maintain and use, as now constructed, seven (7) awnings projecting over the public right-of-way adjacent to its premises known as 923 South Loomis Street. Said awnings at South Loomis Street measure five (5) at five (5) feet in length and three (3) feet in width for a total of seventy-five (75) square feet. Said awnings at West Taylor Street measure two (2) at five (5) feet in length, and three (3) feet in width for a total of thirty (30) square feet. The location of said privilege shall be as shown on print(s) kept on file with the Department of Business Affairs and Consumer Protection and the Office of the City Clerk. Said privilege shall be constructed in accordance with plans and specifications approved by the Zoning Department -- Signs.

This grant of privilege in the public way shall be subject to the provisions of Section 10-28-015 and all other required provisions of the Municipal Code of Chicago.

The grantee shall pay to the City of Chicago as compensation for the privilege Number 1097222 herein granted the sum of One Hundred Seventy-five and no/100 Dollars ($175.00) per annum, in advance.

A 25% penalty will be added for payments received after due date.

The permit holder agrees to hold the City of Chicago harmless for any damage, relocation or replacement costs associated with damage, relocation or removal of private property caused by the City performing work in the public way.

Authority herein given and granted for a period of five (5) years from and after November 1, 2008.

Cartier North America.

[O2011-9125]

Be It Ordained by the City Council of the City of Chicago:

SECTION 1. Permission and authority are hereby given and granted to Cartier North America, upon the terms and subject to the conditions of this ordinance, to maintain and use,

as now constructed, four (4) awnings projecting over the public right-of-way adjacent to its premises known as 630 North Michigan Avenue. Said awnings at North Michigan Avenue measure two (2) at twelve (12) feet in length and three (3) feet in width for a total of seventy-two (72) square feet, one (1) at fifteen (15) feet in length and three (3) feet in width for a total of forty-five (45) square feet and one (1) at fourteen (14) feet in length and three (3) feet in width for a total of forty-two (42) square feet. The location of said privilege shall be as shown on print(s) kept on file with the Department of Business Affairs and Consumer Protection and the Office of the City Clerk. Said privilege shall be constructed in accordance with plans and specifications approved by the Zoning Department -- Signs.

This grant of privilege in the public way shall be subject to the provisions of Section 10-28-015 and all other required provisions of the Municipal Code of Chicago.

The grantee shall pay to the City of Chicago as compensation for the privilege Number 1098488 herein granted the sum of One Hundred Seventy-five and no/100 Dollars ($175.00) per annum, in advance.

A 25% penalty will be added for payments received after due date.

The permit holder agrees to hold the City of Chicago harmless for any damage, relocation or replacement costs associated with damage, relocation or removal of private property caused by the City performing work in the public way.

Authority herein given and granted for a period of five (5) years from and after January 27, 2007.

Celebrity Skin Couture Air Tan LLC.

[O2011-9004]

Be It Ordained by the City Council of the City of Chicago:

SECTION 1. Permission and authority are hereby given and granted to Celebrity Skin Couture Air Tan LLC, upon the terms and subject to the conditions of this ordinance, to construct, install, maintain and use three (3) awnings projecting over the public right-of-way adjacent to its premises known as 1652 West North Avenue. Said awnings at West North Avenue measure one (1) at eleven point eight three (11.83) feet in length and one (1) foot in width for a total of eleven point eight three (11.83) square feet, one (1) at eight point five (8.5) feet in length and one (1) foot in width for a total of eight point five (8.5) square feet and one (1) at seven (7) feet in length and one (1) foot in width for a total of seven (7) square feet. The location of said privilege shall be as shown on print(s) kept on file with the Department of Business Affairs and Consumer Protection and the Office of the City Clerk. Said privilege shall be constructed in accordance with plans and specifications approved by the Zoning Department -- Signs.

This grant of privilege in the public way shall be subject to the provisions of Section 10-28-015 and all other required provisions of the Municipal Code of Chicago.

The grantee shall pay to the City of Chicago as compensation for the privilege Number 1097837 herein granted the sum of One Hundred Fifty and no/100 Dollars ($150.00) per annum, in advance.

A 25% penalty will be added for payments received after due date.

The permit holder agrees to hold the City of Chicago harmless for any damage, relocation or replacement costs associated with damage, relocation or removal of private property caused by the City performing work in the public way.

Authority herein given and granted for a period of five (5) years from and after date of passage.

Chatham Meat Market.

[O2011-9043]

Be It Ordained by the City Council of the City of Chicago:

SECTION 1. Permission and authority are hereby given and granted to Chatham Meat Market, upon the terms and subject to the conditions of this ordinance, to maintain and use, as now constructed, one (1) awning projecting over the public right-of-way adjacent to its premises known as 8329 South Cottage Grove Avenue. Said awning at South Cottage Grove Avenue measures twenty-one (21) feet in length and two (2) feet in width for a total of forty-two (42) square feet. The location of said privilege shall be as shown on print(s) kept on file with the Department of Business Affairs and Consumer Protection and the Office of the City Clerk. Said privilege shall be constructed in accordance with plans and specifications approved by the Zoning Department -- Signs.

This grant of privilege in the public way shall be subject to the provisions of Section 10-28-015 and all other required provisions of the Municipal Code of Chicago.

The grantee shall pay to the City of Chicago as compensation for the privilege Number 1094370 herein granted the sum of Fifty and no/100 Dollars ($50.00) per annum, in advance.

A 25% penalty will be added for payments received after due date.

The permit holder agrees to hold the City of Chicago harmless for any damage, relocation or replacement costs associated with damage, relocation or removal of private property caused by the City performing work in the public way.

Authority herein given and granted for a period of five (5) years from and after date of passage.

Chicagoland Optical, LLC.

[O2011-9163]

Be It Ordained by the City Council of the City of Chicago:

SECTION 1. Permission and authority are hereby given and granted to Chicagoland Optical, LLC, upon the terms and subject to the conditions of this ordinance, to construct, install, maintain and use ten (10) awnings projecting over the public right-of-way adjacent to its premises known as 3760 North Broadway. Said awning at North Broadway measures one (1) at fourteen point eight three (14.83) feet in length and two point five (2.5) feet in width for a total of thirty-seven point zero eight (37.08) square feet. Said awning at North Broadway measures one (1) at fourteen point eight three (14.83) feet in length and two point five (2.5) feet in width for a total of thirty-seven point zero eight (37.08) square feet. Said awning at North Broadway measures one (1) at fourteen point eight three (14.83) feet in length and two point five (2.5) feet in width for a total of thirty-seven point zero eight (37.08) square feet. Said awning at North Broadway measures one (1) at fourteen point eight three (14.83) feet in length and two point five (2.5) feet in width for a total of thirty-seven point zero eight (37.08) square feet. Said awning at North Broadway measures one (1) at fourteen point eight three (14.83) feet in length and two point five (2.5) feet in width for a total of thirty-seven point zero eight (37.08) square feet. Said awning at North Broadway measures one (1) at fourteen point eight three (14.83) feet in length and two point five (2.5) feet in width for a total of thirty-seven point zero eight (37.08) square feet. Said awning at North Broadway measures one (1) at nine point three three (9.33) feet in length and two point five (2.5) feet in width for a total of twenty-three point three three (23.33) square feet. Said awning at North Broadway measures one (1) at nine point three three (9.33) feet in length and two point five (2.5) feet in width for a total of twenty-three point three three (23 33) square feet. Said awning at North Broadway measures one (1) at fifteen (15) feet in length and two point five (2.5) feet in width for a total of thirty-seven point five (37.5) square feet. The location of said privilege shall be as shown on print(s) kept on file with the Department of Business Affairs and Consumer Protection and the Office of the City Clerk. Said privilege shall be constructed in accordance with plans and specifications approved by the Zoning Department -- Signs.

This grant of privilege in the public way shall be subject to the provisions of Section 10-28-015 and all other required provisions of the Municipal Code of Chicago.

The grantee shall pay to the City of Chicago as compensation for the privilege Number 1095665 herein granted the sum of One Hundred Seventy-five and no/100 Dollars ($175.00) per annum, in advance.

A 25% penalty will be added for payments received after due date.

The permit holder agrees to hold the City of Chicago harmless for any damage, relocation or replacement costs associated with damage, relocation or removal of private property caused by the City performing work in the public way.

Authority herein given and granted for a period of five (5) years from and after date of passage.

Clybourn Express.

[O2011-9094]

Be It Ordained by the City Council of the City of Chicago:

SECTION 1. Permission and authority are hereby given and granted to Clybourn Express, upon the terms and subject to the conditions of this ordinance, to maintain and use, as now constructed, one (1) awning projecting over the public right-of-way adjacent to its premises known as 2452 North Clybourn Avenue. Said awning at North Clybourn Avenue measures twenty-three (23) feet in length and five (5) feet in width for a total of one hundred fifteen (115) square feet. The location of said privilege shall be as shown on print(s) kept on file with the Department of Business Affairs and Consumer Protection and the Office of the City Clerk. Said privilege shall be constructed in accordance with plans and specifications approved by the Zoning Department -- Signs.

This grant of privilege in the public way shall be subject to the provisions of Section 10-28-015 and all other required provisions of the Municipal Code of Chicago.

The grantee shall pay to the City of Chicago as compensation for the privilege Number 1093834 herein granted the sum of Fifty and no/100 Dollars ($ 50.00) per annum, to commence one (1) year after passage.

A 25% penalty will be added for payments received after due date.

The permit holder agrees to hold the City of Chicago harmless for any damage, relocation or replacement costs associated with damage, relocation or removal of private property caused by the City performing work in the public way.

Authority herein given and granted for a period of five (5) years from and after date of passage.

Cosmo Mart.

[O2011-9054]

Be It Ordained by the City Council of the City of Chicago:

SECTION 1. Permission and authority are hereby given and granted to Cosmo Mart, upon the terms and subject to the conditions of this ordinance, to maintain and use, as now constructed, five (5) awnings projecting over the public right-of-way adjacent to its premises known as 6301 South Ashland Avenue. Said awnings at West 63rd Street measure two (2) at eight point seven five (8.75) feet in length and two point three three (2.33) feet in width for a total of forty point seven eight (40.78) square feet. Said awning at West 63rd Street measures one (1) at seven point one (7.1) feet in length and two point three three (2.33) feet in width for a total of sixteen point five four (16.54) square feet. Said awning at the corner of West 63rd Street and South Ashland Avenue measures one (1) at eight point five (8.5) feet in length, and four (4) feet in width for a total of thirty-four (34) square feet. Said awning at South Ashland Avenue measures one (1) at eight point five (8.5) feet in length and two point three three (2.33) feet in width for a total of nineteen point eight one (19.81) square feet. The location of said privilege shall be as shown on print(s) kept on file with the Department of Business Affairs and Consumer Protection and the Office of the City Clerk. Said privilege shall be constructed in accordance with plans and specifications approved by the Zoning Department -- Signs.

This grant of privilege in the public way shall be subject to the provisions of Section 10-28-015 and all other required provisions of the Municipal Code of Chicago.

The grantee shall pay to the City of Chicago as compensation for the privilege Number 1092147 herein granted the sum of One Hundred Seventy-five and no/100 Dollars ($175.00) per annum, in advance.

A 25% penalty will be added for payments received after due date.

The permit holder agrees to hold the City of Chicago harmless for any damage, relocation or replacement costs associated with damage, relocation or removal of private property caused by the City performing work in the public way.

Authority herein given and granted for a period of five (5) years from and after May 9, 2010.

Crystal Laundry Service Inc.

[O2011-9167]

Be It Ordained by the City Council of the City of Chicago:

SECTION 1. Permission and authority are hereby given and granted to Crystal Laundry Service Inc., upon the terms and subject to the conditions of this ordinance, to maintain and

use, as now constructed, one (1) awning projecting over the public right-of-way adjacent to its premises known as 4951 -- 4953 North Damen Avenue. Said awning at North Damen Avenue measures thirty-five (35) feet in length and two (2) feet in width for a total of seventy (70) square feet. The location of said privilege shall be as shown on print(s) kept on file with the Department of Business Affairs and Consumer Protection and the Office of the City Clerk. Said privilege shall be constructed in accordance with plans and specifications approved by the Zoning Department -- Signs.

This grant of privilege in the public way shall be subject to the provisions of Section 10-28-015 and all other required provisions of the Municipal Code of Chicago.

The grantee shall pay to the City of Chicago as compensation for the privilege Number 1098107 herein granted the sum of Sixty and no/100 Dollars ($60.00) per annum, in advance.

A 25% penalty will be added for payments received after due date.

The permit holder agrees to hold the City of Chicago harmless for any damage, relocation or replacement costs associated with damage, relocation or removal of private property caused by the City performing work in the public way.

Authority herein given and granted for a period of five (5) years from and after June 13, 2010.

C. Dahlstedt.

[O2011-9000]

Be It Ordained by the City Council of the City of Chicago:

SECTION 1. Permission and authority are hereby given and granted to C. Dahlstedt, upon the terms and subject to the conditions of this ordinance, to construct, install, maintain and use one (1) awning projecting over the public right-of-way adjacent to its premises known as 2028 West Division Street. Said awning at West Division Street measures thirty-nine (39) feet in length and one point five (1.5) feet in width for a total of fifty-eight point five (58.5) square feet. The location of said privilege shall be as shown on print(s) kept on file with the Department of Business Affairs and Consumer Protection and the Office of the City Clerk. Said privilege shall be constructed in accordance with plans and specifications approved by the Zoning Department -- Signs.

This grant of privilege in the public way shall be subject to the provisions of Section 10-28-015 and all other required provisions of the Municipal Code of Chicago.

The grantee shall pay to the City of Chicago as compensation for the privilege Number 1098122 herein granted the sum of Sixty-four and no/100 Dollars ($64.00) per annum, in advance.

A 25% penalty will be added for payments received after due date.

The permit holder agrees to hold the City of Chicago harmless for any damage, relocation or replacement costs associated with damage, relocation or removal of private property caused by the City performing work in the public way.

Authority herein given and granted for a period of five (5) years from and after date of passage.

Darrell Sims Insurance.

[O2011-9569]

Be It Ordained by the City Council of the City of Chicago:

SECTION 1. Permission and authority are hereby given and granted to Darrell Sims Insurance, upon the terms and subject to the conditions of this ordinance, to maintain and use, as now constructed, one (1) awning projecting over the public right-of-way adjacent to its premises known as 3443 West Peterson Avenue. Said awning at West Peterson Avenue measures sixteen (16) feet in length and three (3) feet in width for a total of forty-eight (48) square feet. The location of said privilege shall be as shown on print(s) kept on file with the Department of Business Affairs and Consumer Protection and the Office of the City Clerk. Said privilege shall be constructed in accordance with plans and specifications approved by the Zoning Department -- Signs.

This grant of privilege in the public way shall be subject to the provisions of Section 10-28-015 and all other required provisions of the Municipal Code of Chicago.

The grantee shall pay to the City of Chicago as compensation for the privilege Number 1096516 herein granted the sum of Fifty and no/100 Dollars ($50.00) per annum, in advance.

A 25% penalty will be added for payments received after due date.

The permit holder agrees to hold the City of Chicago harmless for any damage, relocation or replacement costs associated with damage, relocation or removal of private property caused by the City performing work in the public way.

Authority herein given and granted for a period of five (5) years from and after date of passage.

Delgado Travel Agency Inc.

[O2011-9057]

Be It Ordained by the City Council of the City of Chicago:

SECTION 1. Permission and authority are hereby given and granted to Delgado Travel Agency Inc., upon the terms and subject to the conditions of this ordinance, to construct, install, maintain and use one (1) awning projecting over the public right-of-way adjacent to its premises known as 3714 West 26th Street. Said awning at West 26th Street measures nineteen (19) feet in length and two (2) feet in width for a total of thirty-eight (38) square feet. The location of said privilege shall be as shown on print(s) kept on file with the Department of Business Affairs and Consumer Protection and the Office of the City Clerk. Said privilege shall be constructed in accordance with plans and specifications approved by the Zoning Department -- Signs.

This grant of privilege in the public way shall be subject to the provisions of Section 10-28-015 and all other required provisions of the Municipal Code of Chicago.

The grantee shall pay to the City of Chicago as compensation for the privilege Number 1091638 herein granted the sum of Fifty and no/100 Dollars ($50.00) per annum in advance.

A 25% penalty will be added for payments received after due date.

The permit holder agrees to hold the City of Chicago harmless for any damage, relocation or replacement costs associated with damage, relocation or removal of private property caused by the City performing work in the public way.

Authority herein given and granted for a period of five (5) years from and after May 9, 2010.

Edwardo's Natural Pizza Restaurant.

[O2011-9024]

Be It Ordained by the City Council of the City of Chicago:

SECTION 1. Permission and authority are hereby given and granted to Edwardo's Natural Pizza Restaurant, upon the terms and subject to the conditions of this ordinance, to construct,

install, maintain and use three (3) awnings projecting over the public right-of-way adjacent to its premises known as 521 South Dearborn Street. Said awning at South Dearborn Street measures one (1) at thirteen point nine two (13.92) feet in length and four point five (4.5) feet in width for a total of sixty-two point six four (62.64) square feet. Said awning at South Dearborn Street measures one (1) at thirteen point nine two (13.92) feet in length and four point five (4.5) feet in width for a total of sixty-two point six four (62.64) square feet. Said awning at South Dearborn Street measures one (1) at thirteen point nine two (13.92) feet in length and four point five (4.5) feet in width for a total of sixty-two point six four (62.64) square feet. The location of said privilege shall be as shown on print(s) kept on file with the Department of Business Affairs and Consumer Protection and the Office of the City Clerk. Said privilege shall be constructed in accordance with plans and specifications approved by the Zoning Department -- Signs.

This grant of privilege in the public way shall be subject to the provisions of Section 10-28-015 and all other required provisions of the Municipal Code of Chicago.

The grantee shall pay to the City of Chicago as compensation for the privilege Number 1095268 herein granted the sum of One Hundred Fifty and no/100 Dollars ($150.00) per annum, in advance.

A 25% penalty will be added for payments received after due date.

The permit holder agrees to hold the City of Chicago harmless for any damage, relocation or replacement costs associated with damage, relocation or removal of private property caused by the City performing work in the public way.

Authority herein given and granted for a period of five (5) years from and after date of passage.

Einstein Bros. Bagels No. 2330.

[O2011-9148]

Be It Ordained by the City Council of the City of Chicago:

SECTION 1. Permission and authority are hereby given and granted to Einstein Bros. Bagels Number 2330, upon the terms and subject to the conditions of this ordinance, to construct, install, maintain and use one (1) awning projecting over the public right-of-way adjacent to its premises known as 2530 North Clark Street. Said awning at North Clark Street measures eighteen point five eight (18.58) feet in length and one point two seven (1.27) feet in width for a total of twenty-three point six (23.6) square feet. The location of said privilege shall be as shown on print(s) kept on file with the Department of Business Affairs and Consumer Protection and the Office of the City Clerk. Said privilege shall be constructed in accordance with plans and specifications approved by the Zoning Department -- Signs.

This grant of privilege in the public way shall be subject to the provisions of Section 10-28-015 and all other required provisions of the Municipal Code of Chicago.

The grantee shall pay to the City of Chicago as compensation for the privilege Number 1098186 herein granted the sum of Fifty and no/100 Dollars ($50.00) per annum, in advance.

A 25% penalty will be added for payments received after due date.

The permit holder agrees to hold the City of Chicago harmless for any damage, relocation or replacement costs associated with damage, relocation or removal of private property caused by the City performing work in the public way.

Authority herein given and granted for a period of five (5) years from and after date of passage.

Express.

[O2011-9149]

Be It Ordained by the City Council of the City of Chicago:

SECTION 1. Permission and authority are hereby given and granted to Express, upon the terms and subject to the conditions of this ordinance, to construct, install, maintain and use two (2) awnings projecting over the public right-of-way adjacent to its premises known as 655 West Diversey Parkway. Said awnings at West Diversey Parkway measure one (1) at ten point eight three (10.83) feet in length and two point five (2.5) feet in width for a total of twenty-seven point zero eight (27.08) square feet and one (1) at ten (10) feet in length and two point five (2.5) feet in width for a total of twenty-five (25) square feet. The location of said privilege shall be as shown on print(s) kept on file with the Department of Business Affairs and Consumer Protection and the Office of the City Clerk. Said privilege shall be constructed in accordance with plans and specifications approved by the Zoning Department -- Signs.

This grant of privilege in the public way shall be subject to the provisions of Section 10-28-015 and all other required provisions of the Municipal Code of Chicago.

The grantee shall pay to the City of Chicago as compensation for the privilege Number 1098291 herein granted the sum of One Hundred and no/100 Dollars ($100.00) per annum, in advance

A 25% penalty will be added for payments received after due date.

The permit holder agrees to hold the City of Chicago harmless for any damage, relocation or replacement costs associated with damage, relocation or removal of private property caused by the City performing work in the public way.

Authority herein given and granted for a period of five (5) years from and after date of passage.

Flo & Santo.

[O2011-9566]

Be It Ordained by the City Council of the City of Chicago:

SECTION 1. Permission and authority are hereby given and granted to Flo & Santo, upon the terms and subject to the conditions of this ordinance, to maintain and use, as now constructed, one (1) awning projecting over the public right-of-way adjacent to its premises known as 1310 South Wabash Avenue. Said awning at South Wabash Avenue measures twenty-two (22) feet in length and three point five (3.5) feet in width for a total of seventy-seven (77) square feet. The location of said privilege shall be as shown on print(s) kept on file with the Department of Business Affairs and Consumer Protection and the Office of the City Clerk. Said privilege shall be constructed in accordance with plans and specifications approved by the Zoning Department -- Signs.

This grant of privilege in the public way shall be subject to the provisions of Section 10-28-015 and all other required provisions of the Municipal Code of Chicago.

The grantee shall pay to the City of Chicago as compensation for the privilege Number 1095593 herein granted the sum of Fifty and no/100 Dollars ($50.00) per annum, in advance.

A 25% penalty will be added for payments received after due date.

The permit holder agrees to hold the City of Chicago harmless for any damage, relocation or replacement costs associated with damage, relocation or removal of private property caused by the City performing work in the public way.

Authority herein given and granted for a period of five (5) years from and after date of passage.

Garden Of Eden Mediterranean Restaurant.

[O2011-9170]

Be It Ordained by the City Council of the City of Chicago:

SECTION 1. Permission and authority are hereby given and granted to Garden of Eden Mediterranean Restaurant, upon the terms and subject to the conditions of this ordinance,

to construct, install, maintain and use one (1) awning projecting over the public right-of-way adjacent to its premises known as 7156 North California Avenue. Said awning at North California Avenue measures sixteen (16) feet in length and three (3) feet in width for a total of forty-eight (48) square feet. The location of said privilege shall be as shown on print(s) kept on file with the Department of Business Affairs and Consumer Protection and the Office of the City Clerk. Said privilege shall be constructed in accordance with plans and specifications approved by the Zoning Department -- Signs.

This grant of privilege in the public way shall be subject to the provisions of Section 10-28-015 and all other required provisions of the Municipal Code of Chicago

The grantee shall pay to the City of Chicago as compensation for the privilege Number 1098192 herein granted the sum of Fifty and no/100 Dollars ($50.00) per annum, in advance.

A 25% penalty will be added for payments received after due date.

The permit holder agrees to hold the City of Chicago harmless for any damage, relocation or replacement costs associated with damage, relocation or removal of private property caused by the City performing work in the public way.

Authority herein given and granted for a period of five (5) years from and after date of passage.

Hi-Tops.

[O2011-9151]

Be It Ordained by the City Council of the City of Chicago:

SECTION 1. Permission and authority are hereby given and granted to Hi-Tops, upon the terms and subject to the conditions of this ordinance, to maintain and use, as now constructed, two (2) awnings projecting over the public right-of-way adjacent to its premises known as 2462 North Lincoln Avenue. Said awning at North Lincoln Avenue measures one (1) at ten point six (10.6) feet in length and two (2) feet in width for a total of twenty-one point two (21.2) square feet. Said awning at West Montana Street measures one (1) at ten point six (10.6) feet in length and two (2) feet in width for a total of twenty-one point two (21.2) square feet. The location of said privilege shall be as shown on print(s) kept on file with the Department of Business Affairs and Consumer Protection and the Office of the City Clerk. Said privilege shall be constructed in accordance with plans and specifications approved by the Zoning Department -- Signs.

This grant of privilege in the public way shall be subject to the provisions of Section 10-28-015 and all other required provisions of the Municipal Code of Chicago.

The grantee shall pay to the City of Chicago as compensation for the privilege Number 1092602 herein granted the sum of One Hundred and no/100 Dollars ($100.00) per annum, in advance.

A 25% penalty will be added for payments received after due date.

The permit holder agrees to hold the City of Chicago harmless for any damage, relocation or replacement costs associated with damage, relocation or removal of private property caused by the City performing work in the public way.

Authority herein given and granted for a period of five (5) year from and after May 9, 2010.

Hop Haus.

[O2011-9129]

Be It Ordained by the City Council of the City of Chicago:

SECTION 1. Permission and authority are hereby given and granted to Hop Haus, upon the terms and subject to the conditions of this ordinance, to maintain and use, as now constructed, one (1) awning projecting over the public right-of-way adjacent to its premises known as 646 North Franklin Street. Said awning at North Franklin Street measures eleven point five eight (11.58) feet in length and two (2) feet in width for a total of twenty-three point one six (23.16) square feet. The location of said privilege shall be as shown on print(s) kept on file with the Department of Business Affairs and Consumer Protection and the Office of the City Clerk. Said privilege shall be constructed in accordance with plans and specifications approved by the Zoning Department -- Signs.

This grant of privilege in the public way shall be subject to the provisions of Section 10-28-015 and all other required provisions of the Municipal Code of Chicago.

The grantee shall pay to the City of Chicago as compensation for the privilege Number 1097922 herein granted the sum of Twenty-nine and 50/100 Dollars ($29.50) per annum, in advance.

A 25% penalty will be added for payments received after due date.

The permit holder agrees to hold the City of Chicago harmless for any damage, relocation or replacement costs associated with damage, relocation or removal of private property caused by the City performing work in the public way.

Authority herein given and granted for a period of five (5) years from and after date of passage.

Hydrate & Elixir.

[O2011-9157]

Be It Ordained by the City Council of the City of Chicago:

SECTION 1. Permission and authority are hereby given and granted to Hydrate & Elixir, upon the terms and subject to the conditions of this ordinance, to construct, install, maintain and use one (1) awning projecting over the public right-of-way adjacent to its premises known as 3452 North Halsted Street. Said awning at North Halsted Street measures fifteen (15) feet in length and three (3) feet in width for a total of forty-five (45) square feet. The location of said privilege shall be as shown on print(s) kept on file with the Department of Business Affairs and Consumer Protection and the Office of the City Clerk. Said privilege shall be constructed in accordance with plans and specifications approved by the Zoning Department -- Signs.

This grant of privilege in the public way shall be subject to the provisions of Section 10-28-015 and all other required provisions of the Municipal Code of Chicago.

The grantee shall pay to the City of Chicago as compensation for the privilege Number 1098362 herein granted the sum of Fifty and no/100 Dollars ($50.00) per annum, in advance.

A 25% penalty will be added for payments received after due date.

The permit holder agrees to hold the City of Chicago harmless for any damage, relocation or replacement costs associated with damage, relocation or removal of private property caused by the City performing work in the public way.

Authority herein given and granted for a period of five (5) years from and after date of passage.

Isis College.

[O2011-9162]

Be It Ordained by the City Council of the City of Chicago:

SECTION 1. Permission and authority are hereby given and granted to Isis College, upon

the terms and subject to the conditions of this ordinance, to maintain and use, as now constructed, two (2) awnings projecting over the public right-of-way adjacent to its premises known as 5052 West Irving Park Road. Said awning at West Irving Park Road measures one (1) at eighteen (18) feet in length and one point nine two (1.92) feet in width for a total of thirty-four point five six (34.56) square feet. Said awning at West Irving Park Road measures one (1) at eighteen (18) feet in length and one point nine two (1.92) feet in width for a total of thirty-four point five six (34.56) square feet. The location of said privilege shall be as shown on print(s) kept on file with the Department of Business Affairs and Consumer Protection and the Office of the City Clerk. Said privilege shall be constructed in accordance with plans and specifications approved by the Zoning Department -- Signs.

This grant of privilege in the public way shall be subject to the provisions of Section 10-28-015 and all other required provisions of the Municipal Code of Chicago.

The grantee shall pay to the City of Chicago as compensation for the privilege Number 1094583 herein granted the sum of One Hundred and no/100 Dollars ($100.00) per annum, in advance.

A 25% penalty will be added for payments received after due date.

The permit holder agrees to hold the City of Chicago harmless for any damage, relocation or replacement costs associated with damage, relocation or removal of private property caused by the City performing work in the public way.

Authority herein given and granted for a period of five (5) years from and after date of passage.

Jimmy John's Gourmet Sandwiches.

[O2011-9158]

Be It Ordained by the City Council of the City of Chicago:

SECTION 1. Permission and authority are hereby given and granted to Jimmy John's Gourmet Sandwiches, upon the terms and subject to the conditions of this ordinance, to construct, install, maintain and use one (1) awning projecting over the public right-of-way adjacent to its premises known as 2810 North Clark Street. Said awning at North Clark Street measures twenty-four point six (24.6) feet in length and four (4) feet in width for a total of ninety-eight point four (98.4) square feet. The location of said privilege shall be as shown on print(s) kept on file with the Department of Business Affairs and Consumer Protection and the Office of the City Clerk. Said privilege shall be constructed in accordance with plans and specifications approved by the Zoning Department -- Signs.

This grant of privilege in the public way shall be subject to the provisions of Section 10-28-015 and all other required provisions of the Municipal Code of Chicago.

The grantee shall pay to the City of Chicago as compensation for the privilege Number 1094360 herein granted the sum of Fifty and no/100 Dollars ($50.00) per annum, in advance.

A 25% penalty will be added for payments received after due date.

The permit holder agrees to hold the City of Chicago harmless for any damage, relocation or replacement costs associated with damage, relocation or removal of private property caused by the City performing work in the public way.

Authority herein given and granted for a period of five (5) years from and after date of passage.

Jimmy John's Sandwich Shops.

[O2011-9010]

Be It Ordained by the City Council of the City of Chicago:

SECTION 1. Permission and authority are hereby given and granted to Jimmy John's Sandwich Shops, upon the terms and subject to the conditions of this ordinance to maintain and use, as now constructed, one (1) awning projecting over the public right-of-way adjacent to its premises known as 2029 West Division Street. Said awning at West Division Street measures fifteen point nine (15.9) feet in length and two point four (2.4) feet in width for a total of thirty-eight point one six (38.16) square feet. The location of said privilege shall be as shown on print(s) kept on file with the Department of Business Affairs and Consumer Protection and the Office of the City Clerk. Said privilege shall be constructed in accordance with plans and specifications approved by the Zoning Department -- Signs.

This grant of privilege in the public way shall be subject to the provisions of Section 10-28-015 and all other required provisions of the Municipal Code of Chicago.

The grantee shall pay to the City of Chicago as compensation for the privilege Number 1088454 herein granted the sum of Fifty and no/100 Dollars ($50.00) per annum, in advance.

A 25% penalty will be added for payments received after due date.

The permit holder agrees to hold the City of Chicago harmless for any damage, relocation or replacement costs associated with damage, relocation or removal of private property caused by the City performing work in the public way.

Authority herein given and granted for a period of five (5) years from and after September 13, 2009.

Joe's Breakfast & Lunch.

[O2011-9567]

Be It Ordained by the City Council of the City of Chicago:

SECTION 1. Permission and authority are hereby given and granted to Joe's Breakfast & Lunch, upon the terms and subject to the conditions of this ordinance, to maintain and use, as now constructed, one (1) awning projecting over the public right-of-way adjacent to its premises known as 2325 West Taylor Street. Said awning at West Taylor Street measures thirty-six (36) feet in length and two (2) feet in width for a total of seventy-two (72) square feet. The location of said privilege shall be as shown on print(s) kept on file with the Department of Business Affairs and Consumer Protection and the Office of the City Clerk. Said privilege shall be constructed in accordance with plans and specifications approved by the Zoning Department -- Signs.

This grant of privilege in the public way shall be subject to the provisions of Section 10-28-015 and all other required provisions of the Municipal Code of Chicago.

The grantee shall pay to the City of Chicago as compensation for the privilege Number 1095361 herein granted the sum of Sixty-one and no/100 Dollars ($61.00) per annum, in advance.

A 25% penalty will be added for payments received after due date.

The permit holder agrees to hold the City of Chicago harmless for any damage, relocation or replacement costs associated with damage, relocation or removal of private property caused by the City performing work in the public way.

Authority herein given and granted for a period of five (5) years from and after date of passage.

JPMorgan Chase Bank, NA.

[O2011-9026]

Be It Ordained by the City Council of the City of Chicago:

SECTION 1. Permission and authority are hereby given and granted to JPMorgan Chase Bank, NA, upon the terms and subject to the conditions of this ordinance, to construct, install,

maintain and use five (5) awnings projecting over the public right-of-way adjacent to its premises known as 550 South Dearborn Street. Said awning at South Dearborn Street measures one (1) at fourteen point five (14.5) feet in length and four point five (4.5) feet in width for a total of sixty-five point two five (65.25) square feet. Said awning at South Dearborn Street measures one (1) at fifteen point nine one (15.91) feet in length and four point five (4.5) feet in width for a total of seventy-one point six (71.6) square feet. Said awning at West Harrison Street measures one (1) at fifteen point three three (15.33) feet in length and four point five (4.5) feet in width for a total of sixty-eight point nine nine (68.99) square feet. Said awning at West Harrison Street measures one (1) at fifteen point two five (15.25) feet in length and four point five (4 5) feet in width for a total of sixty-eight point six three (68.63) square feet. Said awning at West Harrison Street measures one (1) at nineteen point six six (19.66) feet in length and four point five (4.5) feet in width for a total of eighty-eight point four seven (88.47) square feet. The location of said privilege shall be as shown on print(s) kept on file with the Department of Business Affairs and Consumer Protection and the Office of the City Clerk. Said privilege shall be constructed in accordance with plans and specifications approved by the Zoning Department -- Signs.

This grant of privilege in the public way shall be subject to the provisions of Section 10-28-015 and all other required provisions of the Municipal Code of Chicago.

The grantee shall pay to the City of Chicago as compensation for the privilege Number 1098067 herein granted the sum of One Hundred Seventy-five and no/100 Dollars ($175.00) per annum, in advance.

A 25% penalty will be added for payments received after due date.

The permit holder agrees to hold the City of Chicago harmless for any damage, relocation or replacement costs associated with damage, relocation or removal of private property caused by the City performing work in the public way.

Authority herein given and granted for a period of five (5) years from and after date of passage.

Korner Deli LLC.

[O2011-9013]

Be It Ordained by the City Council of the City of Chicago:

SECTION 1. Permission and authority are hereby given and granted to Korner Deli LLC, upon the terms and subject to the conditions of this ordinance, to construct, install, maintain and use one(1) awning projecting over the public right-of-way adjacent to its premises known

as 1341 North Damen Avenue. Said awning at North Damen Avenue measures twenty-four (24) feet in length and three (3) feet in width for a total of seventy-two (72) square feet. The location of said privilege shall be as shown on print(s) kept on file with the Department of Business Affairs and Consumer Protection and the Office of the City Clerk. Said privilege shall be constructed in accordance with plans and specifications approved by the Zoning Department -- Signs.

This grant of privilege in the public way shall be subject to the provisions of Section 10-28-015 and all other required provisions of the Municipal Code of Chicago.

The grantee shall pay to the City of Chicago as compensation for the privilege Number 1097750 herein granted the sum of Fifty and no/100 Dollars ($50.00) per annum, in advance.

A 25% penalty will be added for payments received after due date.

The permit holder agrees to hold the City of Chicago harmless for any damage, relocation or replacement costs associated with damage, relocation or removal of private property caused by the City performing work in the public way.

Authority herein given and granted for a period of five (5) years from and after _____.

La Brasa Roja, Inc.

[O2011-9412]

Be It Ordained by the City Council of the City of Chicago:

SECTION 1. Permission and authority are hereby given and granted to La Brasa Roja, Inc., upon the terms and subject to the conditions of this ordinance, to maintain and use, as now constructed, one (1) awning projecting over the public right-of-way adjacent to its premises known as 3125 West Montrose Avenue. Said awning at West Montrose Avenue measures forty (40) feet in length and three (3) feet in width for a total of one hundred twenty (120) square feet. The location of said privilege shall be as shown on print(s) kept on file with the Department of Business Affairs and Consumer Protection and the Office of the City Clerk. Said privilege shall be constructed in accordance with plans and specifications approved by the Zoning Department -- Signs.

This grant of privilege in the public way shall be subject to the provisions of Section 10-28-015 and all other required provisions of the Municipal Code of Chicago.

The grantee shall pay to the City of Chicago as compensation for the privilege Number 1097747 herein granted the sum of Sixty-five and no/100 Dollars ($65.00) per annum, in advance.

A 25% penalty will be added for payments received after due date.

The permit holder agrees to hold the City of Chicago harmless for any damage, relocation or replacement costs associated with damage, relocation or removal of private property caused by the City performing work in the public way.

Authority herein given and granted for a period of five (5) years from and after date of passage.

LaMour's Bookstore.

[O2011-9395]

Be It Ordained by the City Council of the City of Chicago:

SECTION 1. Permission and authority are hereby given and granted to LaMour's Bookstore, upon the terms and subject to the conditions of this ordinance, to maintain and use, as now constructed, one (1) awning projecting over the public right-of-way adjacent to its premises known as 3901 West Lawrence Avenue. Said awning at West Lawrence Avenue measures thirty-one point three three (31.33) feet in length and three point five (3.5) feet in width for a total of one hundred nine point six six (109.66) square feet. The location of said privilege shall be as shown on print(s) kept on file with the Department of Business Affairs and Consumer Protection and the Office of the City Clerk. Said privilege shall be constructed in accordance with plans and specifications approved by the Zoning Department -- Signs.

This grant of privilege in the public way shall be subject to the provisions of Section 10-28-015 and all other required provisions of the Municipal Code of Chicago.

The grantee shall pay to the City of Chicago as compensation for the privilege Number 1096136 herein granted the sum of Fifty-six and 33/100 Dollars ($56.33) per annum, in advance.

A 25% penalty will be added for payments received after due date.

The permit holder agrees to hold the City of Chicago harmless for any damage, relocation or replacement costs associated with damage, relocation or removal of private property caused by the City performing work in the public way.

Authority herein given and granted for a period of five (5) years from and after date of passage.

La Tacorea Inc.

[O2011-9159]

Be It Ordained by the City Council of the City of Chicago:

SECTION 1. Permission and authority are hereby given and granted to La Tacorea Inc., upon the terms and subject to the conditions of this ordinance, to construct, install, maintain and use one (1) awning projecting over the public right-of-way adjacent to its premises known as 847 West Belmont Avenue. Said awning at West Belmont Avenue measures twenty-four (24) feet in length and four (4) feet in width for a total of ninety-six (96) square feet. The location of said privilege shall be as shown on print(s) kept on file with the Department of Business Affairs and Consumer Protection and the Office of the City Clerk. Said privilege shall be constructed in accordance with plans and specifications approved by the Zoning Department -- Signs.

This grant of privilege in the public way shall be subject to the provisions of Section 10-28-015 and all other required provisions of the Municipal Code of Chicago.

The grantee shall pay to the City of Chicago as compensation for the privilege Number 1097207 herein granted the sum of Fifty and no/100 Dollars ($50.00) per annum, in advance.

A 25% penalty will be added for payments received after due date.

The permit holder agrees to hold the City of Chicago harmless for any damage, relocation or replacement costs associated with damage, relocation or removal of private property caused by the City performing work in the public way.

Authority herein given and granted for a period of five (5) years from and after date of passage.

Letty's Unisex & Flower Shop.

[O2011-9051]

Be It Ordained by the City Council of the City of Chicago:

SECTION 1. Permission and authority are hereby given and granted to Letty's Unisex & Flower Shop, upon the terms and subject to the conditions of this ordinance, to maintain and use, as now constructed, one (1) awning projecting over the public right-of-way adjacent to its premises known as 4714 South Damen Avenue. Said awning at South Damen Avenue measures twenty-two point three (22.3) feet in length and two (2) feet in width for a total of

forty-four point six (44.6) square feet. The location of said privilege shall be as shown on print(s) kept on file with the Department of Business Affairs and Consumer Protection and the Office of the City Clerk. Said privilege shall be constructed in accordance with plans and specifications approved by the Zoning Department -- Signs.

This grant of privilege in the public way shall be subject to the provisions of Section 10-28-015 and all other required provisions of the Municipal Code of Chicago.

The grantee shall pay to the City of Chicago as compensation for the privilege Number 1092739 herein granted the sum of Fifty and no/100 Dollars ($50.00) per annum, in advance.

A 25% penalty will be added for payments received after due date.

The permit holder agrees to hold the City of Chicago harmless for any damage, relocation or replacement costs associated with damage, relocation or removal of private property caused by the City performing work in the public way.

Authority herein given and granted for a period of five (5) years from and after January 11, 2009.

Lincoln Park Podiatry.

[O2011-9101]

Be It Ordained by the City Council of the City of Chicago:

SECTION 1. Permission and authority are hereby given and granted to Lincoln Park Podiatry, upon the terms and subject to the conditions of this ordinance, to construct, install, maintain and use one (1) awning projecting over the public right-of-way adjacent to its premises known as 2752 North Southport Avenue. Said awning at North Southport Avenue measures twenty (20) feet in length and two (2) feet in width for a total of forty (40) square feet. The location of said privilege shall be as shown on print(s) kept on file with the Department of Business Affairs and Consumer Protection and the Office of the City Clerk. Said privilege shall be constructed in accordance with plans and specifications approved by the Zoning Department -- Signs.

This grant of privilege in the public way shall be subject to the provisions of Section 10-28-015 and all other required provisions of the Municipal Code of Chicago.

The grantee shall pay to the City of Chicago as compensation for the privilege Number 1091630 herein granted the sum of Fifty and no/100 Dollars ($50.00) per annum, in advance.

A 25% penalty will be added for payments received after due date.

The permit holder agrees to hold the City of Chicago harmless for any damage, relocation or replacement costs associated with damage, relocation or removal of private property caused by the City performing work in the public way.

Authority herein given and granted for a period of five (5) years from and after date of passage.

Lock Wood Food Mart.

[O2011-9120]

Be It Ordained by the City Council of the City of Chicago:

SECTION 1. Permission and authority are hereby given and granted to Lock Wood Food Mart, upon the terms and subject to the conditions of this ordinance, to maintain and use, as now constructed, one (1) awning projecting over the public right-of-way adjacent to its premises known as 5300 West Division Street. Said awning at West Division Street measures forty-four (44) feet in length and one point five (1.5) feet in width for a total of sixty-six (66) square feet. The location of said privilege shall be as shown on print(s) kept on file with the Department of Business Affairs and Consumer Protection and the Office of the City Clerk. Said privilege shall be constructed in accordance with plans and specifications approved by the Zoning Department -- Signs.

This grant of privilege in the public way shall be subject to the provisions of Section 10-28-015 and all other required provisions of the Municipal Code of Chicago.

The grantee shall pay to the City of Chicago as compensation for the privilege Number 1092431 herein granted the sum of Sixty-nine and no/100 Dollars ($69.00) per annum, in advance.

A 25% penalty will be added for payments received after due date.

The permit holder agrees to hold the City of Chicago harmless for any damage, relocation or replacement costs associated with damage, relocation or removal of private property caused by the City performing work in the public way.

Authority herein given and granted for a period of five (5) years from and after April 11, 2010.

Los Altos.

[O2011-9629]

Be It Ordained by the City Council of the City of Chicago:

SECTION 1. Permission and authority are hereby given and granted to Los Altos, upon the terms and subject to the conditions of this ordinance, to maintain and use, as now constructed, one (1) awning projecting over the public right-of-way adjacent to its premises known as 1848 West 47th Street. Said awning at West 47th Street measures twenty-four (24) feet in length and two (2) feet in width for a total of forty-eight (48) square feet. The location of said privilege shall be as shown on print(s) kept on file with the Department of Business Affairs and Consumer Protection and the Office of the City Clerk. Said privilege shall be constructed in accordance with plans and specifications approved by the Zoning Department -- Signs.

This grant of privilege in the public way shall be subject to the provisions of Section 10-28-015 and all other required provisions of the Municipal Code of Chicago.

The grantee shall pay to the City of Chicago as compensation for the privilege Number 1092209 herein granted the sum of Two Hundred and no/100 Dollars ($200.00) per annum, in advance.

A 25% penalty will be added for payments received after due date.

The permit holder agrees to hold the City of Chicago harmless for any damage, relocation or replacement costs associated with damage, relocation or removal of private property caused by the City performing work in the public way.

Authority herein given and granted for a period of five (5) years from and after October 4, 2009.

Mario's Hair Salon.

[O2011-9112]

Be It Ordained by the City Council of the City of Chicago:

SECTION 1. Permission and authority are hereby given and granted to Mario's Hair Salon, upon the terms and subject to the conditions of this ordinance, to maintain and use, as now constructed, one (1) awning projecting over the public right-of-way adjacent to its premises known as 4005 North Elston Avenue. Said awning at North Elston Avenue measures eighteen (18) feet in length and one point two five (1.25) feet in width for a total of twenty-two point five (22.5) square feet. The location of said privilege shall be as shown on print(s) kept

on file with the Department of Business Affairs and Consumer Protection and the Office of the City Clerk. Said privilege shall be constructed in accordance with plans and specifications approved by the Zoning Department -- Signs.

This grant of privilege in the public way shall be subject to the provisions of Section 10-28-015 and all other required provisions of the Municipal Code of Chicago.

The grantee shall pay to the City of Chicago as compensation for the privilege Number 1092023 herein granted the sum of Fifty and no/100 Dollars ($50.00) per annum, in advance.

A 25% penalty will be added for payments received after due date.

The permit holder agrees to hold the City of Chicago harmless for any damage, relocation or replacement costs associated with damage, relocation or removal of private property caused by the City performing work in the public way.

Authority herein given and granted for a period of five (5) years from and after date of passage.

Multi-Viajes Alejandra, Inc.

[O2011-9047]

Be It Ordained by the City Council of the City of Chicago:

SECTION 1. Permission and authority are hereby given and granted to Multi-Viajes Alejandra, Inc., upon the terms and subject to the conditions of this ordinance, to maintain and use, as now constructed, one (1) awning projecting over the public right-of-way adjacent to its premises known as 10455 South Ewing Avenue. Said awning at South Ewing Avenue measures eighteen (18) feet in length and two (2) feet in width for a total of thirty-six (36) square feet. The location of said privilege shall be as shown on print(s) kept on file with the Department of Business Affairs and Consumer Protection and the Office of the City Clerk. Said privilege shall be constructed in accordance with plans and specifications approved by the Zoning Department -- Signs.

This grant of privilege in the public way shall be subject to the provisions of Section 10-28-015 and all other required provisions of the Municipal Code of Chicago.

The grantee shall pay to the City of Chicago as compensation for the privilege Number 1093081 herein granted the sum of Fifty and no/100 Dollars ($50.00) per annum, in advance.

A 25% penalty will be added for payments received after due date.

The permit holder agrees to hold the City of Chicago harmless for any damage, relocation or replacement costs associated with damage, relocation or removal of private property caused by the City performing work in the public way.

Authority herein given and granted for a period of five (5) years from and after March 14, 2010.

Necessary Extravagance, Inc.

[O2011-9571]

Be It Ordained by the City Council of the City of Chicago:

SECTION 1. Permission and authority are hereby given and granted to Necessary Extravagance, Inc., upon the terms and subject to the conditions of this ordinance, to maintain and use, as now constructed, one (1) awning projecting over the public right-of-way adjacent to its premises known as 5416 North Clark Street. Said awning at North Clark Street measures five point nine two (5.92) feet in length and one point eight three (1.83) feet in width for a total of ten point eight three (10.83) square feet. The location of said privilege shall be as shown on print(s) kept on file with the Department of Business Affairs and Consumer Protection and the Office of the City Clerk. Said privilege shall be constructed in accordance with plans and specifications approved by the Zoning Department -- Signs.

This grant of privilege in the public way shall be subject to the provisions of Section 10-28-015 and all other required provisions of the Municipal Code of Chicago.

The grantee shall pay to the City of Chicago as compensation for the privilege Number 1093733 herein granted the sum of Fifty and no/100 Dollars ($50.00) per annum, to commence one (1) year after passage.

A 25% penalty will be added for payments received after due date.

The permit holder agrees to hold the City of Chicago harmless for any damage, relocation or replacement costs associated with damage, relocation or removal of private property caused by the City performing work in the public way.

Authority herein given and granted for a period of five (5) years from and after date of passage.

Neveria Auros, Inc.

[O2011-9062]

Be It Ordained by the City Council of the City of Chicago:

SECTION 1. Permission and authority are hereby given and granted to Neveria Auros, Inc., upon the terms and subject to the conditions of this ordinance, to maintain and use, as now constructed, one (1) awning projecting over the public right-of-way adjacent to its premises known as 3633 West 26th Street. Said awning at South Millard Avenue measures forty-nine point eight (49.8) feet in length and three point five (3.5) feet in width for a total of one hundred seventy-four point three (174.3) square feet. The location of said privilege shall be as shown on print(s) kept on file with the Department of Business Affairs and Consumer Protection and the Office of the City Clerk. Said privilege shall be constructed in accordance with plans and specifications approved by the Zoning Department -- Signs.

This grant of privilege in the public way shall be subject to the provisions of Section 10-28-015 and all other required provisions of the Municipal Code of Chicago.

The grantee shall pay to the City of Chicago as compensation for the privilege Number 1092962 herein granted the sum of Seventy-four and 80/100 Dollars ($74.80) per annum, in advance.

A 25% penalty will be added for payments received after due date.

The permit holder agrees to hold the City of Chicago harmless for any damage, relocation or replacement costs associated with damage, relocation or removal of private property caused by the City performing work in the public way.

Authority herein given and granted for a period of five (5) years from and after October 6, 2008.

North Park Cleaners.

[O2011-9396]

Be It Ordained by the City Council of the City of Chicago:

SECTION 1. Permission and authority are hereby given and granted to North Park Cleaners, upon the terms and subject to the conditions of this ordinance, to construct, install, maintain and use one (1) awning projecting over the public right-of-way adjacent to its premises known as 3244 West Foster Avenue. Said awning at West Foster Avenue measures forty-eight (48) feet in length and five (5) feet in width for a total of two hundred forty (240) square feet. The location of said privilege shall be as shown on print(s) kept on

file with the Department of Business Affairs and Consumer Protection and the Office of the City Clerk. Said privilege shall be constructed in accordance with plans and specifications approved by the Zoning Department -- Signs.

This grant of privilege in the public way shall be subject to the provisions of Section 10-28-015 and all other required provisions of the Municipal Code of Chicago.

The grantee shall pay to the City of Chicago as compensation for the privilege Number 1097546 herein granted the sum of Seventy-three and no/100 Dollars ($73.00) per annum, in advance.

A 25% penalty will be added for payments received after due date.

The permit holder agrees to hold the City of Chicago harmless for any damage, relocation or replacement costs associated with damage, relocation or removal of private property caused by the City performing work in the public way.

Authority herein given and granted for a period of five (5) years from and after date of passage.

PB Maltz.
(1139 -- 1147 W. Granville Ave.)

[O2011-9574]

Be It Ordained by the City Council of the City of Chicago:

SECTION 1. Permission and authority are hereby given and granted to PB Maltz, upon the terms and subject to the conditions of this ordinance, to maintain and use, as now constructed, three (3) awnings projecting over the public right-of-way adjacent to its premises known as 1139 -- 1147 West Granville Avenue. Said awnings at West Granville Avenue measure three (3) at sixteen (16) feet in length and two point five (2.5) feet in width for a total of one hundred twenty (120) square feet. The location of said privilege shall be as shown on print(s) kept on file with the Department of Business Affairs and Consumer Protection and the Office of the City Clerk. Said privilege shall be constructed in accordance with plans and specifications approved by the Zoning Department -- Signs.

This grant of privilege in the public way shall be subject to the provisions of Section 10-28-015 and all other required provisions of the Municipal Code of Chicago.

The grantee shall pay to the City of Chicago as compensation for the privilege Number 1094038 herein granted the sum of One Hundred Fifty and no/100 Dollars ($150.00) per annum, in advance.

A 25% penalty will be added for payments received after due date.

The permit holder agrees to hold the City of Chicago harmless for any damage, relocation or replacement costs associated with damage, relocation or removal of private property caused by the City performing work in the public way.

Authority herein given and granted for a period of five (5) years from and after date of passage.

PB Maltz.
(4617 N. Kedzie Ave.)

[O2011-9413]

Be It Ordained by the City Council of the City of Chicago:

SECTION 1. Permission and authority are hereby given and granted to PB Maltz, upon the terms and subject to the conditions of this ordinance, to maintain and use, as now constructed, two (2) awnings projecting over the public right-of-way adjacent to its premises known as 4617 North Kedzie Avenue. Said awnings at North Kedzie Avenue measure one (1) at twenty-five (25) feet in length and two (2) feet in width for a total of fifty (50) square feet and one (1) at twenty-five (25) feet in length and two (2) feet in width for a total of fifty (50) square feet. The location of said privilege shall be as shown on print(s) kept on file with the Department of Business Affairs and Consumer Protection and the Office of the City Clerk. Said privilege shall be constructed in accordance with plans and specifications approved by the Zoning Department -- Signs.

This grant of privilege in the public way shall be subject to the provisions of Section 10-28-015 and all other required provisions of the Municipal Code of Chicago.

The grantee shall pay to the City of Chicago as compensation for the privilege Number 1093889 herein granted the sum of One Hundred and no/100 Dollars ($100.00) per annum, in advance.

A 25% penalty will be added for payments received after due date.

The permit holder agrees to hold the City of Chicago harmless for any damage, relocation or replacement costs associated with damage, relocation or removal of private property caused by the City performing work in the public way.

Authority herein given and granted for a period of five (5) years from and after date of passage.

Precious Lady Hair Salon.

[O2011-9045]

Be It Ordained by the City Council of the City of Chicago:

SECTION 1. Permission and authority are hereby given and granted to Precious Lady Hair Salon, upon the terms and subject to the conditions of this ordinance, to maintain and use, as now constructed, one (1) awning projecting over the public right-of-way adjacent to its premises known as 8452 South Stony Island Avenue. Said awning at South Stony Island Avenue measures twenty-two point one (22.1) feet in length and two point one (2.1) feet in width for a total of forty-six point four one (46.41) square feet. The location of said privilege shall be as shown on print(s) kept on file with the Department of Business Affairs and Consumer Protection and the Office of the City Clerk. Said privilege shall be constructed in accordance with plans and specifications approved by the Zoning Department -- Signs.

This grant of privilege in the public way shall be subject to the provisions of Section 10-28-015 and all other required provisions of the Municipal Code of Chicago.

The grantee shall pay to the City of Chicago as compensation for the privilege Number 1091875 herein granted the sum of Fifty and no/100 Dollars ($50.00) per annum, in advance.

A 25% penalty will be added for payments received after due date.

The permit holder agrees to hold the City of Chicago harmless for any damage, relocation or replacement costs associated with damage, relocation or removal of private property caused by the City performing work in the public way.

Authority herein given and granted for a period of five (5) years from and after May 9, 2010.

Prints Unlimited.

[O2011-9103]

Be It Ordained by the City Council of the City of Chicago:

SECTION 1. Permission and authority are hereby given and granted to Prints Unlimited, upon the terms and subject to the conditions of this ordinance, to maintain and use, as now constructed, two (2) awnings projecting over the public right-of-way adjacent to its premises known as 1461 West Fullerton Avenue. Said awning at West Fullerton Avenue measures one (1) at twenty-one (21) feet in length and two (2) feet in width for a total of forty-two (42) square feet. Said awning at North Greenview Avenue measures one (1) at twenty-two (22) feet in length and two (2) feet in width for a total of forty-four (44) square feet. The location

of said privilege shall be as shown on print(s) kept on file with the Department of Business Affairs and Consumer Protection and the Office of the City Clerk. Said privilege shall be constructed in accordance with plans and specifications approved by the Zoning Department -- Signs.

This grant of privilege in the public way shall be subject to the provisions of Section 10-28-015 and all other required provisions of the Municipal Code of Chicago.

The grantee shall pay to the City of Chicago as compensation for the privilege Number 1091708 herein granted the sum of One Hundred and no/100 Dollars ($100.00) per annum, in advance.

A 25% penalty will be added for payments received after due date.

The permit holder agrees to hold the City of Chicago harmless for any damage, relocation or replacement costs associated with damage, relocation or removal of private property caused by the City performing work in the public way.

Authority herein given and granted for a period of five (5) years from and after June 29, 2008.

Randolph Wine Cellars.

[O2011-9568]

Be It Ordained by the City Council of the City of Chicago:

SECTION 1. Permission and authority are hereby given and granted to Randolph Wine Cellars, upon the terms and subject to the conditions of this ordinance, to maintain and use, as now constructed, seven (7) awnings projecting over the public right-of-way adjacent to its premises known as 1415 West Randolph Street. Said awnings at West Randolph Street measure one (1) at ten point six (10.6) feet in length and two (2) feet in width for a total of twenty-one point two (21.2) square feet, one (1) at five (5) feet in length and four (4) feet in width for a total of twenty (20) square feet, one (1) at five (5) feet in length and two (2) feet in width for a total of ten (10) square feet, one (1) at eleven point six (11.6) feet in length and two (2) feet in width for a total of twenty-three point two (23.2) square feet, one (1) at four (4) feet in length and four (4) feet in width for a total of sixteen (16) square feet, one (1) at eleven point six (11.6) feet in length and two (2) feet in width for a total of twenty-three point two (23.2) square feet and one (1) at seven (7) feet in length and four (4) feet in width for a total of twenty-eight (28) square feet. The location of said privilege shall be as shown on print(s) kept on file with the Department of Business Affairs and Consumer Protection and the Office of the City Clerk. Said privilege shall be constructed in accordance with plans and specifications approved by the Zoning Department -- Signs.

This grant of privilege in the public way shall be subject to the provisions of Section 10-28-015 and all other required provisions of the Municipal Code of Chicago.

The grantee shall pay to the City of Chicago as compensation for the privilege Number 1098373 herein granted the sum of One Hundred Seventy-five and no/100 Dollars ($175.00) per annum, in advance.

A 25% penalty will be added for payments received after due date.

The permit holder agrees to hold the City of Chicago harmless for any damage, relocation or replacement costs associated with damage, relocation or removal of private property caused by the City performing work in the public way.

Authority herein given and granted for a period of five (5) years from and after September 27, 2011.

Red Roof Inns No. 281.

[O2011-9131]

Be It Ordained by the City Council of the City of Chicago:

SECTION 1. Permission and authority are hereby given and granted to Red Roof Inns Number 281, upon the terms and subject to the conditions of this ordinance, to maintain and use, as now constructed, one (1) awning projecting over the public right-of-way adjacent to its premises known as 162 East Ontario Street. Said awning at East Ontario Street measures eight (8) feet in length and eighteen (18) feet in width for a total of one hundred forty-four (144) square feet. The location of said privilege shall be as shown on print(s) kept on file with the Department of Business Affairs and Consumer Protection and the Office of the City Clerk. Said privilege shall be constructed in accordance with plans and specifications approved by the Zoning Department -- Signs.

This grant of privilege in the public way shall be subject to the provisions of Section 10-28-015 and all other required provisions of the Municipal Code of Chicago.

The grantee shall pay to the City of Chicago as compensation for the privilege Number 1097789 herein granted the sum of Fifty and no/100 Dollars ($50.00) per annum, in advance.

A 25% penalty will be added for payments received after due date.

The permit holder agrees to hold the City of Chicago harmless for any damage, relocation or replacement costs associated with damage, relocation or removal of private property caused by the City performing work in the public way.

Authority herein given and granted for a period of five (5) years from and after September 12, 2011

Rosenthal Fine Art, Inc.

[O2011-9134]

Be It Ordained by the City Council of the City of Chicago:

SECTION 1. Permission and authority are hereby given and granted to Rosenthal Fine Art, Inc., upon the terms and subject to the conditions of this ordinance, to maintain and use, as now constructed, one (1) awning projecting over the public right-of-way adjacent to its premises known as 3 East Huron Street. Said awning at East Huron Street measures seven point nine (7.9) feet in length and eighteen (18) feet in width for a total of one hundred forty-two point two (142.2) square feet. The location of said privilege shall be as shown on print(s) kept on file with the Department of Business Affairs and Consumer Protection and the Office of the City Clerk. Said privilege shall be constructed in accordance with plans and specifications approved by the Zoning Department --Signs.

This grant of privilege in the public way shall be subject to the provisions of Section 10-28-015 and all other required provisions of the Municipal Code of Chicago.

The grantee shall pay to the City of Chicago as compensation for the privilege Number 1094818 herein granted the sum of Fifty and no/100 Dollars ($50.00) per annum, in advance.

A 25% penalty will be added for payments received after due date.

The permit holder agrees to hold the City of Chicago harmless for any damage, relocation or replacement costs associated with damage, relocation or removal of private property caused by the City performing work in the public way.

Authority herein given and granted for a period of five (5) years from and after December 14, 2010.

Sally Beauty Supply.

[O2011-9160]

Be It Ordained by the City Council of the City of Chicago:

SECTION 1. Permission and authority are hereby given and granted to Sally Beauty Supply, upon the terms and subject to the conditions of this ordinance, to construct, install,

maintain and use one (1) awning projecting over the public right-of-way adjacent to its premises known as 556 West Diversey Parkway. Said awning at West Diversey Parkway measures five point five (5.5) feet in length and two point five (2.5) feet in width for a total of thirteen point seven five (13.75) square feet. The location of said privilege shall be as shown on print(s) kept on file with the Department of Business Affairs and Consumer Protection and the Office of the City Clerk. Said privilege shall be constructed in accordance with plans and specifications approved by the Zoning Department -- Signs.

This grant of privilege in the public way shall be subject to the provisions of Section 10-28-015 and all other required provisions of the Municipal Code of Chicago.

The grantee shall pay to the City of Chicago as compensation for the privilege Number 1098058 herein granted the sum of Fifty and no/100 Dollars ($50.00) per annum, in advance.

A 25% penalty will be added for payments received after due date.

The permit holder agrees to hold the City of Chicago harmless for any damage, relocation or replacement costs associated with damage, relocation or removal of private property caused by the City performing work in the public way.

Authority herein given and granted for a period of five (5) years from and after date of passage.

Seafood Garden.

[O2011-9572]

Be It Ordained by the City Council of the City of Chicago:

SECTION 1. Permission and authority are hereby given and granted to Seafood Garden, upon the terms and subject to the conditions of this ordinance, to maintain and use, as now constructed, one (1) awning projecting over the public right-of-way adjacent to its premises known as 1020 West Argyle Street. Said awning at West Argyle Street measures twenty-three (23) feet in length and three (3) feet in width for a total of sixty-nine (69) square feet. The location of said privilege shall be as shown on print(s) kept on file with the Department of Business Affairs and Consumer Protection and the Office of the City Clerk. Said privilege shall be constructed in accordance with plans and specifications approved by the Zoning Department -- Signs.

This grant of privilege in the public way shall be subject to the provisions of Section 10-28-015 and all other required provisions of the Municipal Code of Chicago.

The grantee shall pay to the City of Chicago as compensation for the privilege Number 1093917 herein granted the sum of Fifty and no/100 Dollars ($50.00) per annum, to commence one (1) year after passage.

A 25% penalty will be added for payments received after due date.

The permit holder agrees to hold the City of Chicago harmless for any damage, relocation or replacement costs associated with damage, relocation or removal of private property caused by the City performing work in the public way.

Authority herein given and granted for a period of five (5) years from and after date of passage.

Seek Vintage Wares & Apparel.

[O2011-9079]

Be It Ordained by the City Council of the City of Chicago:

SECTION 1. Permission and authority are hereby given and granted to Seek Vintage Wares & Apparel, upon the terms and subject to the conditions of this ordinance, to maintain and use, as now constructed, one (1) awning projecting over the public right-of-way adjacent to its premises known as 1432 West Chicago Avenue. Said awning at West Chicago Avenue measures sixteen (16) feet in length and three (3) feet in width for a total of forty-eight (48) square feet. The location of said privilege shall be as shown on print(s) kept on file with the Department of Business Affairs and Consumer Protection and the Office of the City Clerk. Said privilege shall be constructed in accordance with plans and specifications approved by the Zoning Department -- Signs.

This grant of privilege in the public way shall be subject to the provisions of Section 10-28-015 and all other required provisions of the Municipal Code of Chicago.

The grantee shall pay to the City of Chicago as compensation for the privilege Number 1091497 herein granted the sum of Fifty and no/100 Dollars ($50.00) per annum, in advance.

A 25% penalty will be added for payments received after due date.

The permit holder agrees to hold the City of Chicago harmless for any damage, relocation or replacement cost associated with damage, relocation or removal of private property caused by the City performing work in the public way.

Authority herein given and granted for a period of five (5) years from and after date of passage.

Grace Sergio.

[O2011-9098]

Be It Ordained by the City Council of the City of Chicago:

SECTION 1. Permission and authority are hereby given and granted to Grace Sergio, upon the terms and subject to the conditions of this ordinance, to maintain and use, as now constructed, two (2) awnings projecting over the public right-of-way adjacent to its premises known as 2108 West Armitage Avenue. Said awning at North Hoyne Avenue measures one (1) at twenty-two (22) feet in length and six (6) feet in width for a total of one hundred thirty-two (132) square feet. Said awning at West Armitage Avenue measures one (1) at twelve (12) feet in length and six (6) feet in width for a total of seventy-two (72) square feet. The location of said privilege shall be as shown on print(s) kept on file with the Department of Business Affairs and Consumer Protection and the Office of the City Clerk. Said privilege shall be constructed in accordance with plans and specifications approved by the Zoning Department -- Signs.

This grant of privilege in the public way shall be subject to the provisions of Section 10-28-015 and all other required provisions of the Municipal Code of Chicago.

The grantee shall pay to the City of Chicago as compensation for the privilege Number 1093063 herein granted the sum of One Hundred and no/100 Dollars ($100.00) per annum, to commence one (1) year after passage.

A 25% penalty wilt be added for payments received after due date.

The permit holder agrees to hold the City of Chicago harmless for any damage, relocation or replacement costs associated with damage, relocation or removal of private property caused by the City performing work in the public way.

Authority herein given and granted for a period of five (5) years from and after date of passage.

Shop Rite Food Mart, Inc.

[O2011-9085]

Be It Ordained by the City Council of the City of Chicago:

SECTION 1. Permission and authority are hereby given and granted to Shop Rite Food Mart, Inc., upon the terms and subject to the conditions of this ordinance, to maintain and

use, as now constructed, one (1) awning projecting over the public right-of-way adjacent to its premises known as 5200 -- 5202 West Washington Boulevard. Said awning at West Washington Boulevard measures twenty (20) feet in length and three (3) feet in width for a total of sixty (60) square feet. The location of said privilege shall be as shown on print(s) kept on file with the Department of Business Affairs and Consumer Protection and the Office of the City Clerk. Said privilege shall be constructed in accordance with plans and specifications approved by the Zoning Department -- Signs.

This grant of privilege in the public way shall be subject to the provisions of Section 10-28-015 and all other required provisions of the Municipal Code of Chicago.

The grantee shall pay to the City of Chicago as compensation for the privilege Number 1096888 herein granted the sum of Fifty and/100 Dollars ($50.00) per annum, in advance.

A 25% penalty will be added for payments received after due date.

The permit holder agrees to hold the City of Chicago harmless for any damage, relocation or replacement costs associated with damage, relocation or removal of private property caused by the City performing work in the public way.

Authority herein given and granted for a period of five (5) years from and after May 9, 2010.

Smoque BBQ.

[O2011-9570]

Be It Ordained by the City Council of the City of Chicago:

SECTION 1. Permission and authority are hereby given and granted to Smoque BBQ, upon the terms and subject to the conditions of this ordinance, to maintain and use, as now constructed, one (1) awning projecting over the public right-of-way adjacent to its premises known as 3800 North Pulaski Road. Said awning at West Grace Street measures five (5) feet in length and three point seven (3.7) feet in width for a total of eighteen point five (18.5) square feet. The location of said privilege shall be as shown on print(s) kept on file with the Department of Business Affairs and Consumer Protection and the Office of the City Clerk. Said privilege shall be constructed in accordance with plans and specifications approved by the Zoning Department -- Signs.

This grant of privilege in the public way shall be subject to the provisions of Section 10-28-015 and all other required provisions of the Municipal Code of Chicago.

The grantee shall pay to the City of Chicago as compensation for the privilege Number 1096907 herein granted the sum of Fifty and no/100 Dollars ($50.00) per annum, in advance.

A 25% penalty will be added for payments received after due date.

The permit holder agrees to hold the City of Chicago harmless for any damage, relocation or replacement costs associated with damage, relocation or removal of private property caused by the City performing work in the public way.

Authority herein given and granted for a period of five (5) years from and after date of passage.

Springleaf Financial Services Of Illinois, Inc.

[O2011-9050]

Be It Ordained by the City Council of the City of Chicago:

SECTION 1. Permission and authority are hereby given and granted to Springleaf Financial Services Of Illinois, Inc., upon the terms and subject to the conditions of this ordinance, to construct, install, maintain and use four (4) awnings projecting over the public right-of-way adjacent to its premises known as 856 West 35th Street. Said awnings at West 35th Street measure two (2) at nine (9) feet in length and two (2) feet in width for a total of thirty-six (36) square feet and one (1) at twenty-eight point five eight (28.58) feet in length and two (2) feet in width for a total of fifty-seven point one six (57.16) square feet. Said awning at South Lithuanica Avenue measures one (1) at nine (9) feet in length and two (2) feet in width for a total of eighteen (18) square feet. The location of said privilege shall be as shown on print(s) kept on file with the Department of Business Affairs and Consumer Protection and the Office of the City Clerk. Said privilege shall be constructed in accordance with plans and specifications approved by the Zoning Department -- Signs.

This grant of privilege in the public way shall be subject to the provisions of Section 10-28-015 and all other required provisions of the Municipal Code of Chicago.

The grantee shall pay to the City of Chicago as compensation for the privilege Number 1097277 herein granted the sum of One Hundred Seventy-five and no/100 Dollars ($175.00) per annum, in advance.

A 25% penalty will be added for payments received after due date.

The permit holder agrees to hold the City of Chicago harmless for any damage, relocation or replacement costs associated with damage, relocation or removal of private property caused by the City performing work in the public way.

Authority herein given and granted for a period of five (5) years from and after date of passage.

Subway.

[O2011-9135]

Be It Ordained by the City Council of the City of Chicago:

SECTION 1. Permission and authority are hereby given and granted to Subway, upon the terms and subject to the conditions of this ordinance, to maintain and use, as now constructed, one (1) awning projecting over the public right-of-way adjacent to its premises known as 16 West Ohio Street. Said awning at West Ohio Street measures twelve (12) feet in length and two (2) feet in width for a total of twenty-four (24) square feet. The location of said privilege shall be as shown on print(s) kept on file with the Department of Business Affairs and Consumer Protection and the Office of the City Clerk. Said privilege shall be constructed in accordance with plans and specifications approved by the Zoning Department -- Signs.

This grant of privilege in the public way shall be subject to the provisions of Section 10-28-015 and all other required provisions of the Municipal Code of Chicago.

The grantee shall pay to the City of Chicago as compensation for the privilege Number 1098405 herein granted the sum of Fifty and no/100 Dollars ($50.00) per annum, in advance.

A 25% penalty will be added for payments received after due date.

The permit holder agrees to hold the City of Chicago harmless for any damage, relocation or replacement costs associated with damage, relocation or removal of private property caused by the City performing work in the public way.

Authority herein given and granted for a period of five (5) years from and after date of passage.

Subway Sandwiches & Salads.

[O2011-9152]

Be It Ordained by the City Council of the City of Chicago:

SECTION 1. Permission and authority are hereby given and granted to Subway Sandwiches & Salads, upon the terms and subject to the conditions of this ordinance, to

maintain and use, as now constructed, one (1) awning projecting over the public right-of-way adjacent to its premises known as 352 West Armitage Avenue. Said awning at West Armitage Avenue measures nineteen point eight three (19.83) feet in length and three (3) feet in width for a total of fifty-nine point four nine (59.49) square feet. The location of said privilege shall be as shown on print(s) kept on file with the Department of Business Affairs and Consumer Protection and the Office of the City Clerk. Said privilege shall be constructed in accordance with plans and specifications approved by the Zoning Department -- Signs.

This grant of privilege in the public way shall be subject to the provisions of Section 10-28-015 and all other required provisions of the Municipal Code of Chicago.

The grantee shall pay to the City of Chicago as compensation for the privilege Number 1093352 herein granted the sum of Fifty and no/100 Dollars ($50.00) per annum, to commence one (1) year after passage.

A 25% penalty will be added for payments received after due date.'

The permit holder agrees to hold the City of Chicago harmless for any damage, relocation or replacement costs associated with damage, relocation or removal of private property caused by the City performing work in the public way.

Authority herein given and granted for a period of five (5) years from and after date of passage.

Sushi Para M.

[O2011-9106]

Be It Ordained by the City Council of the City of Chicago:

SECTION 1. Permission and authority are hereby given and granted to Sushi Para M, upon the terms and subject to the conditions of this ordinance, to construct, install, maintain and use one (1) awning projecting over the public right-of-way adjacent to its premises known as 1633 North Milwaukee Avenue. Said awning at North Milwaukee Avenue measures twenty-four (24) feet in length and two (2) feet in width for a total of forty-eight (48) square feet. The location of said privilege shall be as shown on print(s) kept on file with the Department of Business Affairs and Consumer Protection and the Office of the City Clerk. Said privilege shall be constructed in accordance with plans and specifications approved by the Zoning Department -- Signs. This grant of privilege in the public way shall be subject to the provisions of Section 10-28-015 and all other required provisions of the Municipal Code of Chicago.

The grantee shall pay to the City of Chicago as compensation for the privilege Number 1091582 herein granted the sum of Fifty and no/100 Dollars ($50.00) per annum, in advance.

A 25% penalty will be added for payments received after due date.

The permit holder agrees to hold the City of Chicago harmless for any damage, relocation or replacement costs associated with damage, relocation or removal of private property caused by the City performing work in the public way.

Authority herein given and granted for a period of five (5) years from and after date of passage.

Tasty Place.

[O2011-9072]

Be It Ordained by the City Council of the City of Chicago:

SECTION 1. Permission and authority are hereby given and granted to Tasty Place, upon the terms and subject to the conditions of this ordinance, to maintain and use, as now constructed, one (1) awning projecting over the public right-of-way adjacent to its premises known as 2306 South Wentworth Avenue. Said awning at South Wentworth Avenue measures sixteen (16) feet in length and two (2) feet in width for a total of thirty-two (32) square feet. The location of said privilege shall be as shown on print(s) kept on file with the Department of Business Affairs and Consumer Protection and the Office of the City Clerk. Said privilege shall be constructed in accordance with plans and specifications approved by the Zoning Department -- Signs.

This grant of privilege in the public way shall be subject to the provisions of Section 10-28-015 and all other require provisions of the Municipal Code of Chicago.

The grantee shall pay to the City of Chicago as compensation for the privilege Number 1090796 herein granted the sum of Fifty and no/100 Dollars ($50.00) per annum, to commence one (1) year after passage.

A 25% penalty will be added for payments received after due date.

The permit holder agrees to hold the City of Chicago harmless for any damage, relocation or replacement costs associated with damage, relocation or removal of private property caused by the City performing work in the public way.

Authority herein given and granted for a period of five (5) years from and after date of passage.

Tula Yoga Studio.

[O2011-9117]

Be It Ordained by the City Council of the City of Chicago:

SECTION 1. Permission and authority are hereby given and granted to Tula Yoga Studio, upon the terms and subject to the conditions of this ordinance, to construct, install, maintain and use one (1) awning projecting over the public right-of-way adjacent to its premises known as 2827 West Belden Avenue. Said awning at West Belden Avenue measures nine point two five (9.25) feet in length and two (2) feet in width for a total of eighteen point five (18.5) square feet. The location of said privilege shall be as shown on print(s) kept on file with the Department of Business Affairs and Consumer Protection and the Office of the City Clerk. Said privilege shall be constructed in accordance with plans and specifications approved by the Zoning Department -- Signs.

This grant of privilege in the public way shall be subject to the provisions of Section 10-28-015 and all other required provisions of the Municipal Code of Chicago.

The grantee shall pay to the City of Chicago as compensation for the privilege Number 1098408 herein granted the sum of Fifty and no/100 Dollars ($50.00) per annum, in advance.

A 25% penalty will be added for payments received after due date.

The permit holder agrees to hold the City of Chicago harmless for any damage, relocation or replacement costs associated with damage, relocation or removal of private property caused by the City performing work in the public way.

Authority herein given and granted for a period of five (5) years from and after date of passage.

Universal Dental.

[O2011-9029]

Be It Ordained by the City Council of the City of Chicago:

SECTION 1. Permission and authority are hereby given and granted to Universal Dental,

upon the terms and subject to the conditions of this ordinance, to construct, install, maintain and use two (2) awnings projecting over the public right-of-way adjacent to its premises known as 1605 South Michigan Avenue. Said awning at South Michigan Avenue measures one (1) at fourteen (14) feet in length and three (3) feet in width for a total of forty-two (42) square feet. Said awning at South Michigan Avenue measures one (1) at six point two five (6.25) feet in length and three (3) feet in width for a total of eighteen point seven five (18.75) square feet. The location of said privilege shall be as shown on print(s) kept on file with the Department of Business Affairs and Consumer Protection and the Office of the City Clerk. Said privilege shall be constructed in accordance with plans and specifications approved by the Zoning Department -- Signs.

This grant of privilege in the public way shall be subject to the provisions of Section 10-28-015 and all other required provisions of the Municipal Code of Chicago.

The grantee shall pay to the City of Chicago as compensation for the privilege Number 1098226 herein granted the sum of One Hundred and no/100 Dollars ($100.00) per annum, in advance.

A 25% penalty will be added for payments received after due date.

The permit holder agrees to hold the City of Chicago harmless for any damage, relocation or replacement costs associated with damage, relocation or removal of private property caused by the City performing work in the public way.

Authority herein given and granted for a period of five (5) years from and after date of passage.

V & M Tecnicentro Automotriz Inc.

[O2011-9053]

Be It Ordained by the City Council of the City of Chicago:

SECTION 1. Permission and authority are hereby given and granted to V& M Tecnicentro Automotriz Inc., upon the terms and subject to the conditions of this ordinance, to maintain and use, as now constructed, one (1) awning projecting over the public right-of-way adjacent to its premises known as 3017 West 26th Street. Said awning at West 26th Street measures thirty-four (34) feet in length and two point three (2.3) feet in width for a total of seventy-eight point two (78.2) square feet. The location of said privilege shall be as shown on print(s) kept on file with the Department of Business Affairs and Consumer Protection and the Office of the City Clerk. Said privilege shall be constructed in accordance with plans and specifications approved by the Zoning Department -- Signs.

This grant of privilege in the public way shall be subject to the provisions of Section 10-28-015 and all other required provisions of the Municipal Code of Chicago.

The grantee shall pay to the City of Chicago as compensation for the privilege Number 1094415 herein granted the sum of Fifty-nine and no/100 Dollars ($59.00) per annum, in advance.

A 25% penalty will be added for payments received after due date.

The permit holder agrees to hold the City of Chicago harmless for any damage, relocation or replacement costs associated with damage, relocation or removal of private property caused by the City performing work in the public way.

Authority herein given and granted for a period of five (5) years-from and after September 13, 2009.

Vibe Kutz Barber And Hair Salon.

[O2011-9037]

Be It Ordained by the City Council of the City of Chicago:

SECTION 1. Permission and authority are hereby given and granted to Vibe Kutz Barber and Hair Salon, upon the terms and subject to the conditions of this ordinance, to construct, install, maintain and use one (1) awning projecting over the public right-of-way adjacent to its premises known as 734 East 83rd Street. Said awning at East 83rd Street measures thirty-eight (38) feet in length and four (4) feet in width for a total of one hundred fifty-two (152) square feet. The location of said privilege shall be as shown on print(s) kept on file with the Department of Business Affairs and Consumer Protection and the Office of the City Clerk. Said privilege shall be constructed in accordance with plans and specifications approved by the Zoning Department -- Signs.

This grant of privilege in the public way shall be subject to the provisions of Section 10-28-015 and all other required provisions of the Municipal Code of Chicago.

The grantee shall pay to the City of Chicago as compensation for the privilege Number 1098124 herein granted the sum of Sixty-three and no/100 Dollars ($63.00) per annum, in advance.

A 25% penalty will be added for payments received after due date.

The permit holder agrees to hold the City of Chicago harmless for any damage, relocation or replacement costs associated with damage, relocation or removal of private property caused by the City performing work in the public way.

Authority herein given and granted for a period of five (5) years from and after date of passage.

Victor Hotel.

[O2011-9083]

Be It Ordained by the City Council of the City of Chicago:

SECTION 1. Permission and authority are hereby given and granted to Victor Hotel, upon the terms and subject to the conditions of this ordinance, to maintain and use, as now constructed, one (1) awning projecting over the public right-of-way adjacent to its premises known as 311 North Sangamon Street. Said awning at North Sangamon Street measures four (4) feet in length and three (3) feet in width for a total of twelve (12) square feet. The location of said privilege shall be as shown on print(s) kept on file with the Department of Business Affairs and Consumer Protection and the Office of the City Clerk. Said privilege shall be constructed in accordance with plans and specifications approved by the Zoning Department -- Signs.

This grant of privilege in the public way shall be subject to the provisions of Section 10-28-015 and all other required provisions of the Municipal Code of Chicago.

The grantee shall pay to the City of Chicago as compensation for the privilege Number 1091564 herein granted the sum of Fifty and no/100 Dollars ($50.00) per annum, in advance.

A 25% penalty will be added for payments received after due date.

The permit holder agrees to hold the City of Chicago harmless for any damage, relocation or replacement costs associated with damage, relocation or removal of private property caused by the City performing work in the public way.

Authority herein given and granted for a period of five (5) years from and after March 14, 2010.

Victory Barber Salon.

[O2011-9035]

Be It Ordained by the City Council of the City of Chicago:

SECTION 1. Permission and authority are hereby given and granted to Victory Barber Salon, upon the terms and subject to the conditions of this ordinance, to construct, install,

maintain and use one (1) awning projecting over the public right-of-way adjacent to its premises known as 1928 South State Street. Said awning at South State Street measures twelve (12) feet in length, and three (3) feet in width for a total of thirty-six (36) square feet. The location of said privilege shall be as shown on print(s) kept on file with the Department of Business Affairs and Consumer Protection and the Office of the City Clerk. Said privilege shall be constructed in accordance with plans and specifications approved by the Zoning Department -- Signs.

This grant of privilege in the public way shall be subject to the provisions of Section 10-28-015 and all other required provisions of the Municipal Code of Chicago.

The grantee shall pay to the City of Chicago as compensation for the privilege Number 1097659 herein granted the sum of Fifty and no/100 Dollars ($50.00) per annum, in advance.

A 25% penalty will be added for payments received after due date.

The permit holder agrees to hold the City of Chicago harmless for any damage, relocation or replacement costs associated with damage, relocation or removal of private property caused by the City performing work in the public way.

Authority herein given and granted for a period of five (5) years from and after date of passage.

Yassa African Caribbean Restaurant.

[O2011-9042]

Be It Ordained by the City Council of the City of Chicago:

SECTION 1. Permission and authority are hereby given and granted to Yassa African Caribbean Restaurant, upon the terms and subject to the conditions of this ordinance, to maintain and use, as now constructed, one (1) awning projecting over the public right-of-way adjacent to its premises known as 716 East 79th Street. Said awning at East 79th Street measures fifteen (15) feet in length and three (3) feet in width for a total of forty-five (45) square feet. The location of said privilege shall be as shown on print(s) kept on file with the Department of Business Affairs and Consumer Protection and the Office of the City Clerk. Said privilege shall be constructed in accordance with plans and specifications approved by the Zoning Department -- Signs.

This grant of privilege in the public way shall be subject to the provisions of Section 10-28-015 and all other required provisions of the Municipal Code of Chicago.

The grantee shall pay to the City of Chicago as compensation for the privilege Number 1092965 herein granted the sum of Fifty and no/100 Dollars ($50.00) per annum, in advance.

A 25% penalty will be added for payments received after due date.

The permit holder agrees to hold the City of Chicago harmless for any damage, relocation or replacement costs associated with damage, relocation or removal of private property caused by the City performing work in the public way.

Authority herein given and granted for a period of five (5) years from and after April 26, 2009.

2450 North Lakeview Building.

[O2011-9155]

Be It Ordained by the City Council of the City of Chicago:

SECTION 1. Permission and authority are hereby given and granted to 2450 North Lakeview Building, upon the terms and subject to the conditions of this ordinance, to maintain and use, as now constructed, one (1) awning projecting over the public right-of-way adjacent to its premises known as 2450 North Lakeview Avenue. Said awning at North Lakeview Avenue measures fourteen (14) feet in length and seven (7) feet in width for a total of ninety-eight (98) square feet. The location of said privilege shall be as shown on print(s) kept on file with the Department of Business Affairs and Consumer Protection and the Office of the City Clerk. Said privilege shall be constructed in accordance with plans and specifications approved by the Zoning Department -- Signs.

This grant of privilege in the public way shall be subject to the provisions of Section 10-28-015 and all other required provisions of the Municipal Code of Chicago.

The grantee shall pay to the City of Chicago as compensation for the privilege Number 1095197 herein granted the sum of Fifty and no/100 Dollars ($50.00) per annum, in advance.

A 25% penalty will be added for payments received after due date.

The permit holder agrees to hold the City of Chicago harmless for any damage, relocation or replacement costs associated with damage, relocation or removal of private property caused by the City performing work in the public way.

Authority herein given and granted for a period of five (5) years from and after December 2, 2007.

AMENDMENT OF GRANT OF PRIVILEGE IN PUBLIC WAY FOR 444 NORTH WELLS FOR AWNINGS.

[O2011-8917]

The Committee on Transportation and Public Way submitted the following report:

CHICAGO, December 12, 2011.

To the President and Members of the City Council:

Your Committee on Transportation and Public Way begs leave to report and recommend that Your Honorable Body *Pass* an amendment to an ordinance passed by the City Council of the City of Chicago for 444 North Wells on October 7, 2009 and printed upon page 73125 of the *Journal of the Proceedings of the City Council of the City of Chicago*, by deleting and inserting language regarding dimensions and compensation amount. This ordinance was referred to the Committee on November 2, 2011.

This recommendation was concurred in unanimously by a viva voce vote of the members of the Committee, with no dissenting vote.

Respectfully submitted,

(Signed) ANTHONY BEALE,
Chairman.

On motion of Alderman Beale, the said proposed ordinance transmitted with the foregoing committee report was *Passed* by yeas and nays as follows:

Yeas -- Aldermen Moreno, Fioretti, Dowell, Burns, Hairston, Sawyer, Jackson, Harris, Beale, Pope, Balcer, Cárdenas, Quinn, Burke, Foulkes, Thompson, Thomas, Lane, O'Shea, Cochran, Brookins, Muñoz, Zalewski, Chandler, Solis, Maldonado, Burnett, Ervin, Reboyras, Suarez, Waguespack, Mell, Austin, Colón, Sposato, Mitts, Cullerton, Laurino, P. O'Connor, M. O'Connor, Reilly, Smith, Tunney, Arena, Cappleman, Pawar, Osterman, Moore, Silverstein -- 49.

Nays -- None.

Alderman Pope moved to reconsider the foregoing vote. The motion was lost.

The following is said ordinance as passed:

Be It Ordained by the City Council of the City of Chicago:

SECTION 1. The ordinance passed by the City Council of the City of Chicago for 444 North Wells on October 7, 2009 and printed upon page 73125 of the *Journal of the Proceedings of the City Council of the City of Chicago* is hereby amended by deleting the words: "maintain and use seven (7) awnings over the public way. Said awnings shall not exceed seven (7) at ten point three three (10.33) feet in length and two (2) feet in width. The sum of Three Hundred Fifty and no/100 Dollars ($350.00) per annum, in advance". and inserting in their place the words: "maintain and use four (4) awnings over the public way. Said awnings shall not exceed four (4) at ten point three three (10.33) feet in length and two (2) feet in width. The sum of Two Hundred and no/100 Dollars ($200.00) per annum, in advance".

SECTION 2. This ordinance amendment shall be in effect upon its passage.

GRANTS OF PRIVILEGE IN PUBLIC WAY FOR CANOPIES.

The Committee on Transportation and Public Way submitted the following report:

CHICAGO, December 12, 2011.

To the President and Members of the City Council:

Your Committee on Transportation and Public Way begs leave to report and recommend that Your Honorable Body *Pass* the proposed ordinances transmitted herewith for grant of privilege in the public way for the installation, maintenance and use of canopies. These ordinances were referred to the Committee on November 2 and November 9, 2011.

This recommendation was concurred in unanimously by a viva voce vote of the members of the Committee, with no dissenting vote.

Respectfully submitted,

(Signed) ANTHONY BEALE,
Chairman.

On motion of Alderman Beale, the said proposed ordinances transmitted with the foregoing committee report were *Passed* by yeas and nays as follows:

Yeas -- Aldermen Moreno, Fioretti, Dowell, Burns, Hairston, Sawyer, Jackson, Harris, Beale, Pope, Balcer, Cárdenas, Quinn, Burke, Foulkes, Thompson, Thomas, Lane, O'Shea, Cochran, Brookins, Muñoz, Zalewski, Chandler, Solis, Maldonado, Burnett, Ervin, Reboyras, Suarez, Waguespack, Mell, Austin, Colón, Sposato, Mitts, Cullerton, Laurino, P. O'Connor, M. O'Connor, Reilly, Smith, Tunney, Arena, Cappleman, Pawar, Osterman, Moore, Silverstein -- 49.

Nays -- None.

Alderman Pope moved to reconsider the foregoing vote. The motion was lost.

The following are said ordinances as passed (the italic heading in each case not being a part of the ordinance):

Bed Bath & Beyond Of California LLC.

[O2011-8854]

Be It Ordained by the City Council of the City of Chicago:

SECTION 1. Permission and authority are hereby given and granted to Bed Bath & Beyond of California LLC, upon the terms and subject to the conditions of this ordinance, to maintain and use, as now constructed, two (2) canopies projecting over the public right-of-way adjacent to its premises known as 530 North State Street. Said canopy at North State Street measures one (1) at twenty-four (24) feet in length and six point one (6.1) feet in width for a total of one hundred forty-six point four (146.4) square feet. Said canopy at West Grand Avenue measures one (1) at twenty-five (25) feet in length and seven (7) feet in width for a total of one hundred seventy-five (175) square feet. The location of said privilege shall be as shown on print(s) kept on file with the Department of Business Affairs and Consumer Protection and the Office of the City Clerk. Said privilege shall be constructed in accordance with plans and specifications approved by the Zoning Department -- Signs.

This grant of privilege in the public way shall be subject to the provisions of Section 10-28-015 and all other required provisions of the Municipal Code of Chicago.

The grantee shall pay to the City of Chicago as compensation for the privilege Number 1098077 herein granted the sum of One Hundred and no/100 Dollars ($100.00) per annum, in advance.

A 25% penalty will be added for payments received after due date.

The permit holder agrees to hold the City of Chicago harmless for any damage, relocation or replacement costs associated with damage, relocation or removal of private property caused by the City performing work in the public way.

Authority herein given and granted for a period of five (5) years from and after September 13, 2011.

Bessie V. Borysowicz.

[O2011-8984]

Be It Ordained by the City Council of the City of Chicago:

SECTION 1. Permission and authority are hereby given and granted to Bessie V. Borysowicz, upon the terms and subject to the conditions of this ordinance, to maintain and use, as now constructed, one (1) canopy projecting over the public right-of-way adjacent to its premises known as 1834 South Morgan Street. Said canopy at South Morgan Street measures four point three three (4.33) feet in length and one point three three (1.33) feet in width for a total of five point seven six (5.76) square feet. The location of said privilege shall be as shown on print(s) kept on file with the Department of Business Affairs and Consumer Protection and the Office of the City Clerk. Said privilege shall be constructed in accordance with plans and specifications approved by the Zoning Department -- Signs.

This grant of privilege in the public way shall be subject to the provisions of Section 10-28-015 and all other required provisions of the Municipal Code of Chicago.

The grantee shall pay to the City of Chicago as compensation for the privilege Number 1093058 herein granted the sum of Fifty and no/100 Dollars ($50.00) per annum, in advance.

A 25% penalty will be added for payments received after due date.

The permit holder agrees to hold the City of Chicago harmless for any damage, relocation or replacement costs associated with damage, relocation or removal of private property caused by the City performing work in the public way.

Authority herein given and granted for a period of five (5) years from and after date of passage.

Bethany Retirement Community.

[O2011-8866]

Be It Ordained by the City Council of the City of Chicago:

SECTION 1. Permission and authority are hereby given and granted to Bethany Retirement Community, upon the terms and subject to the conditions of this ordinance, to

maintain and use, as now constructed, one (1) canopy projecting over the public right-of-way adjacent to its premises known as 4950 North Ashland Avenue. Said canopy at North Ashland Avenue measures fourteen (14) feet in length and fourteen (14) feet in width for a total of one hundred ninety-six (196) square feet. The location of said privilege shall be as shown on print(s) kept on file with the Department of Business Affairs and Consumer Protection and the Office of the City Clerk. Said privilege shall be constructed in accordance with plans and specifications approved by the Zoning Department -- Signs.

This grant of privilege in the public way shall be subject to the provisions of Section 10-28-015 and all other required provisions of the Municipal Code of Chicago.

The grantee shall pay to the City of Chicago as compensation for the privilege Number 1096110 herein granted the sum of Fifty and no/100 Dollars ($50.00) per annum, in advance.

A 25% penalty will be added for payments received after due date.

The permit holder agrees to hold the City of Chicago harmless for any damage, relocation or replacement costs associated with damage, relocation or removal of private property caused by the City performing work in the public way.

Authority herein given and granted for a period of five (5) years from and after March 31, 2011.

The Clare At Water Tower.

[O2011-9503]

Be It Ordained by the City Council of the City of Chicago:

SECTION 1. Permission and authority are hereby given and granted to The Clare at Water Tower, upon the terms and subject to the conditions of this ordinance, to maintain and use, as now constructed, one (1) canopy projecting over the public right-of-way adjacent to its premises known as 55 East Pearson Street. Said canopy at North Rush Street measures sixty-seven point seven (67.7) feet in length and fifteen point five (15.5) feet in width for a total of one thousand forty-nine point three five (1,049.35) square feet. The location of said privilege shall be as shown on print(s) kept on file with the Department of Business Affairs and Consumer Protection and the Office of the City Clerk. Said privilege shall be constructed in accordance with plans and specifications approved by the Zoning Department -- Signs.

This grant of privilege in the public way shall be subject to the provisions of Section 10-28-015 and all other required provisions of the Municipal Code of Chicago.

The grantee shall pay to the City of Chicago as compensation for the privilege Number 1094783 herein granted the sum of Ninety-two and 70/100 Dollars ($92.70) per annum, in advance.

A 25% penalty will be added for payments received after due date.

The permit holder agrees to hold the City of Chicago harmless for any damage, relocation or replacement costs associated with damage, relocation or removal of private property caused by the City performing work in the public way.

Authority herein given and granted for a period of five (5) years from and after date of passage.

Clarke's Restaurant.

[O2011-8851]

Be It Ordained by the City Council of the City of Chicago:

SECTION 1. Permission and authority are hereby given and granted to Clarke's Restaurant, upon the terms and subject to the conditions of this ordinance, to construct, install, maintain and use one (1) canopy projecting over the public right-of-way adjacent to its premises known as 1447 East 53rd Street. Said canopy at East 53rd Street measures thirty (30) feet in length and three point five (3.5) feet in width for a total of one hundred five (105) square feet. The location of said privilege shall be as shown on print(s) kept on file with the Department of Business Affairs and Consumer Protection and the Office of the City Clerk. Said privilege shall be constructed in accordance with plans and specifications approved by the Zoning Department -- Signs.

This grant of privilege in the public way shall be subject to the provisions of Section 10-28-015 and all other required provisions of the Municipal Code of Chicago.

The grantee shall pay to the City of Chicago as compensation for the privilege Number 1098201 herein granted the sum of Fifty-five and no/100 Dollars ($55.00) per annum, in advance.

A 25% penalty will be added for payments received after due date.

The permit holder agrees to hold the City of Chicago harmless for any damage, relocation or replacement costs associated with damage, relocation or removal of private property caused by the City performing work in the public way.

Authority herein given and granted for a period of five (5) years from and after date of passage.

Daallo Meat & Grocery, Inc.

[O2011-8868]

Be It Ordained by the City Council of the City of Chicago:

SECTION 1. Permission and authority are hereby given and granted to Daallo Meat & Grocery, Inc., upon the terms and subject to the conditions of this ordinance, to construct, install, maintain and use one (1) canopy projecting over the public right-of-way adjacent to its premises known as 2742 West Devon Avenue. Said canopy at West Devon Avenue measures seventeen (17) feet in length and two (2) feet in width for a total of thirty-four (34) square feet. The location of said privilege shall be as shown on print(s) kept on file with the Department of Business Affairs and Consumer Protection and the Office of the City Clerk. Said privilege shall be constructed in accordance with plans and specifications approved by the Zoning Department -- Signs.

This grant of privilege in the public way shall be subject to the provisions of Section 10-28-015 and all other required provisions of the Municipal Code of Chicago.

The grantee shall pay to the City of Chicago as compensation for the privilege Number 1098275 herein granted the sum of Fifty and no/100 Dollars ($50.00) per annum, in advance.

A 25% penalty will be added for payments received after due date.

The permit holder agrees to hold the City of Chicago harmless for any damage, relocation or replacement costs associated with damage, relocation or removal of private property caused by the City performing work in the public way.

Authority herein given and granted for a period of five (5) years from and after date of passage.

Eden Supportive Living.

[O2011-9506]

Be It Ordained by the City Council of the City of Chicago:

SECTION 1. Permission and authority are hereby given and granted to Eden Supportive Living, upon the terms and subject to the conditions of this ordinance, to maintain and use,

as now constructed, one (1) canopy projecting over the public right-of-way adjacent to its premises known as 940 West Gordon Terrace. Said canopy at West Gordon Terrace measures twelve (12) feet in length and nine (9) feet in width for a total of one hundred eight (108) square feet. The location of said privilege shall be as shown on print(s) kept on file with the Department of Business Affairs and Consumer Protection and the Office of the City Clerk. Said privilege shall be constructed in accordance with plans and specifications approved by the Zoning Department -- Signs.

This grant of privilege in the public way shall be subject to the provisions of Section 10-28-015 and all other required provisions of the Municipal Code of Chicago.

The grantee shall pay to the City of Chicago as compensation for the privilege Number 1098568 herein granted the sum of Fifty and no/100 Dollars ($50.00) per annum, in advance.

A 25% penalty will be added for payments received after due date.

The permit holder agrees to hold the City of Chicago harmless for any damage, relocation or replacement costs associated with damage, relocation or removal of private property caused by the City performing work in the public way.

Authority herein given and granted for a period of five (5) years from and after November 1, 2011.

Essex Inn LLC.

[O2011-9486]

Be It Ordained by the City Council of the City of Chicago:

SECTION 1. Permission and authority are hereby given and granted to Essex Inn LLC, upon the terms and subject to the conditions of this ordinance, to maintain and use, as now constructed, one (1) canopy projecting over the public right-of-way adjacent to its premises known as 800 South Michigan Avenue. Said canopy at South Michigan Avenue measures twenty-three (23) feet in length and eighteen (18) feet in width for a total of four hundred fourteen (414) square feet. The location of said privilege shall be as shown on print(s) kept on file with the Department of Business Affairs and Consumer Protection and the Office of the City Clerk. Said privilege shall be constructed in accordance with plans and specifications approved by the Zoning Department -- Signs.

This grant of privilege in the public way shall be subject to the provisions of Section 10-28-015 and all other required provisions of the Municipal Code of Chicago.

The grantee shall pay to the City of Chicago as compensation for the privilege Number 1095992 herein granted the sum of Fifty and no/100 Dollars ($50.00) per annum, in advance.

A 25% penalty will be added for payments received after due date.

The permit holder agrees to hold the City of Chicago harmless for any damage, relocation or replacement costs associated with damage, relocation or removal of private property caused by the City performing work in the public way.

Authority herein given and granted for a period of five (5) years from and after February 26, 2011.

Expressions.

[O2011-8867]

Be It Ordained by the City Council of the City of Chicago:

SECTION 1. Permission and authority are hereby given and granted to Expressions, upon the terms and subject to the conditions of this ordinance, to construct, install, maintain and use two (2) canopies projecting over the public right-of-way adjacent to its premises known as 4024 North Lincoln Avenue. Said canopy at North Lincoln Avenue (top bowed canopy) measures one (1) at fifty-eight (58) feet in length and three (3) feet in width for a total of one hundred seventy-four (174) square feet. Said canopy at North Lincoln Avenue (bottom curved canopy) measures one (1) at forty-three point six seven (43.67) feet in length and point five (.5) foot in width for a total of twenty-one point eight four (21.84) square feet. The location of said privilege shall be as shown on print(s) kept on file with the Department of Business Affairs and Consumer Protection and the Office of the City Clerk. Said privilege shall be constructed in accordance with plans and specifications approved by the Zoning Department -- Signs.

This grant of privilege in the public way shall be subject to the provisions of Section 10-28-015 and all other required provisions of the Municipal Code of Chicago.

The grantee shall pay to the City of Chicago as compensation for the privilege Number 1098221 herein granted the sum of Seventy-five and no/100 Dollars ($75.00) per annum, in advance.

A 25% penalty will be added for payments received after due date.

The permit holder agrees to hold the City of Chicago harmless for any damage, relocation or replacement costs associated with damage, relocation or removal of private property caused by the City performing work in the public way.

Authority herein given and granted for a period of five (5) years from and after date of passage.

Golub & Company.

[O2011-8855]

Be It Ordained by the City Council of the City of Chicago:

SECTION 1. Permission and authority are hereby given and granted to Golub & Company, upon the terms and subject to the conditions of this ordinance, to maintain and use, as now constructed, three (3) canopies projecting over the public right-of-way adjacent to its premises known as 680 North Lake Shore Drive. Said canopy at North Lake Shore Drive measures one (1) at twenty-seven (27) feet in length and twenty-one (21) feet in width for a total of five hundred sixty-seven (567) square feet. Said canopy at North McClurg Court measures one (1) at thirteen (13) feet in length and fifteen (15) feet in width for a total of one hundred ninety-five (195) square feet. Said canopy at East Huron Street measures one (1) at twenty-six (26) feet in length and sixteen (16) feet in width for a total of four hundred sixteen (416) square feet. The location of said privilege shall be as shown on print(s) kept on file with the Department of Business Affairs and Consumer Protection and the Office of the City Clerk. Said privilege shall be constructed in accordance with plans and specifications approved by the Zoning Department -- Signs.

This grant of privilege in the public way shall be subject to the provisions of Section 10-28-015 and all other required provisions of the Municipal Code of Chicago.

The grantee shall pay to the City of Chicago as compensation for the privilege Number 1097948 herein granted the sum of One Hundred Fifty-three and no/100 Dollars ($153.00) per annum, in advance.

A 25% penalty will be added for payments received after due date.

The permit holder agrees to hold the City of Chicago harmless for any damage, relocation or replacement costs associated with damage, relocation or removal of private property caused by the City performing work in the public way.

Authority herein given and granted for a period of five (5) years from and after July 19, 2011.

Heatmasters Inc.

[O2011-8864]

Be It Ordained by the City Council of the City of Chicago:

SECTION 1. Permission and authority are hereby given and granted to Heatmasters Inc., upon the terms and subject to the conditions of this ordinance, to maintain and use, as now constructed, one (1) canopy projecting over the public right-of-way adjacent to its premises known as 5540 West Lawrence Avenue. Said canopy at West Lawrence Avenue measures seventy-one (71) feet in length and four (4) feet in width for a total of two hundred eighty-four (284) square feet. The location of said privilege shall be as shown on print(s) kept on file with the Department of Business Affairs and Consumer Protection and the Office of the City Clerk. Said privilege shall be constructed in accordance with plans and specifications approved by the Zoning Department -- Signs.

This grant of privilege in the public way shall be subject to the provisions of Section 10-28-015 and all other required provisions of the Municipal Code of Chicago.

The grantee shall pay to the City of Chicago as compensation for the privilege Number 1097829 herein granted the sum of Ninety-six and no/100 Dollars ($96.00) per annum, in advance.

A 25% penalty will be added for payments received after due date.

The permit holder agrees to hold the City of Chicago harmless for any damage, relocation or replacement costs associated with damage, relocation or removal of private property caused by the City performing work in the public way.

Authority herein given and granted for a period of five (5) years from and after August 12, 2011.

Interpark.

[O2011-8857]

Be It Ordained by the City Council of the City of Chicago:

SECTION 1. Permission and authority are hereby given and granted to Interpark, upon the terms and subject to the conditions of this ordinance, to maintain and use, as now constructed, eleven (11) canopies projecting over the public right-of-way adjacent to its premises known as 181 North Clark Street. Said canopies at North Clark Street measure four (4) at nineteen (19) feet in length and three (3) feet in width for a total of two hundred twenty-eight (228) square feet. Said canopies at West Lake Street measure six (6) at

fourteen (14) feet in length and three (3) feet in width for a total of two hundred fifty-two (252) square feet. Said canopy at West Lake Street measures one (1) at sixteen (16) feet in length and three (3) feet in width for a total of forty-eight (48) square feet. The location of said privilege shall be as shown on print(s) kept on file with the Department of Business Affairs and Consumer Protection and the Office of the City Clerk. Said privilege shall be constructed in accordance with plans and specifications approved by the Zoning Department -- Signs.

This grant of privilege in the public way shall be subject to the provisions of Section 10-28-015 and all other required provisions of the Municipal Code of Chicago.

The grantee shall pay to the City of Chicago as compensation for the privilege Number 1098540 herein granted the sum of One Hundred Seventy-five and no/100 Dollars ($175.00) per annum, in advance.

A 25% penalty will be added for payments received after due date.

The permit holder agrees to hold the City of Chicago harmless for any damage, relocation or replacement costs associated with damage, relocation or removal of private property caused by the City performing work in the public way.

Authority herein given and granted for a period of five (5) years from and after December 1, 2011.

Metro Storage.

[O2011-9487]

Be It Ordained by the City Council of the City of Chicago:

SECTION 1. Permission and authority are hereby given and granted to Metro Storage, upon the terms and subject to the conditions of this ordinance, to maintain and use, as now constructed, one (1) canopy projecting over the public right-of-way adjacent to its premises known as 601 West Harrison Street. Said canopy at West Harrison Street measures seventeen (17) feet in length and nine (9) feet in width for a total of one hundred fifty-three (153) square feet. The location of said privilege shall be as shown on print(s) kept on file with the Department of Business Affairs and Consumer Protection and the Office of the City Clerk. Said privilege shall be constructed in accordance with plans and specifications approved by the Zoning Department -- Signs.

This grant of privilege in the public way shall be subject to the provisions of Section 10-28-015 and all other required provisions of the Municipal Code of Chicago.

The grantee shall pay to the City of Chicago as compensation for the privilege Number 1090846 herein granted the sum of Fifty and no/100 Dollars ($50.00) per annum, in advance.

A 25% penalty will be added for payments received after due date.

The permit holder agrees to hold the City of Chicago harmless for any damage, relocation or replacement costs associated with damage, relocation or removal of private property caused by the City performing work in the public way.

Authority herein given and granted for a period of five (5) years from and after date of passage.

Secur Care Self Storage.

[O2011-8848]

Be It Ordained by the City Council of the City of Chicago:

SECTION 1. Permission and authority are hereby given and granted to Secur Care Self Storage, upon the terms and subject to the conditions of this ordinance, to maintain and use, as now constructed, one (1) canopy projecting over the public right-of-way adjacent to its premises known as 901 West Adams Street. Said canopy at West Adams Street measures twenty-four (24) feet in length and three (3) feet in width for a total of seventy-two (72) square feet. The location of said privilege shall be as shown on print(s) kept on file with the Department of Business Affairs and Consumer Protection and the Office of the City Clerk. Said privilege shall be constructed in accordance with plans and specifications approved by the Zoning Department -- Signs.

This grant of privilege in the public way shall be subject to the provisions of Section 10-28-015 and all other required provisions of the Municipal Code of Chicago.

The grantee shall pay to the City of Chicago as compensation for the privilege Number 1098242 herein granted the sum of Fifty and no/100 Dollars ($50.00) per annum, in advance.

A 25% penalty will be added for payments received after due date.

The permit holder agrees to hold the City of Chicago harmless for any damage, relocation or replacement costs associated with damage, relocation or removal of private property caused by the City performing work in the public way.

Authority herein given and granted for a period of five (5) years from and after date of passage.

Silver Tower Chicago Condominium Association LLC.

[O2011-8859]

Be It Ordained by the City Council of the City of Chicago:

SECTION 1. Permission and authority are hereby given and granted to Silver Tower Chicago Condominium Association LLC, upon the terms and subject to the conditions of this ordinance, to maintain and use, as now constructed, two (2) canopies projecting over the public right-of-way adjacent to its premises known as 303 West Ohio Street. Said canopy at North Franklin Street measures one (1) at ten point eight (10.8) feet in length and four point four (4.4) feet in width for a total of forty-seven point five two (47.52) square feet. Said canopy at North Franklin Street measures one (1) at twenty point five (20.5) feet in length and two point three (2.3) feet in width for a total of forty-seven point one five (47.15) square feet. The location of said privilege shall be as shown on print(s) kept on file with the Department of Business Affairs and Consumer Protection and the Office of the City Clerk. Said privilege shall be constructed in accordance with plans and specifications approved by the Zoning Department -- Signs.

This grant of privilege in the public way shall be subject to the provisions of Section 10-28-015 and all other required provisions of the Municipal Code of Chicago.

The grantee shall pay to the City of Chicago as compensation for the privilege Number 1097817 herein granted the sum of One Hundred and no/100 Dollars ($100.00) per annum, in advance.

A 25% penalty will be added for payments received after due date.

The permit holder agrees to hold the City of Chicago harmless for any damage, relocation or replacement costs associated with damage, relocation or removal of private property caused by the City performing work in the public way.

Authority herein given and granted for a period of five (5) years from and after September 13, 2011.

Smakosz Inc.

[O2011-8865]

Be It Ordained by the City Council of the City of Chicago:

SECTION 1. Permission and authority are hereby given and granted to Smakosz Inc., upon the terms and subject to the conditions of this ordinance, to maintain and use, as now constructed, one (1) canopy projecting over the public right-of-way adjacent to its premises known as 5619 West Lawrence Avenue. Said canopy at West Lawrence Avenue measures

nine (9) feet in length and point eight three (.83) foot in width for a total of seven point four seven (7.47) square feet. The location of said privilege shall be as shown on print(s) kept on file with the Department of Business Affairs and Consumer Protection and the Office of the City Clerk. Said privilege shall be constructed in accordance with plans and specifications approved by the Zoning Department -- Signs.

This grant of privilege in the public way shall be subject to the provisions of Section 10-28-015 and all other required provisions of the Municipal Code of Chicago.

The grantee shall pay to the City of Chicago as compensation for the privilege Number 1093739 herein granted the sum of Fifty and no/100 Dollars ($50.00) per annum, in advance.

A 25% penalty will be added for payments received after due date.

The permit holder agrees to hold the City of Chicago harmless for any damage, relocation or replacement costs associated with damage, relocation or removal of private property caused by the City performing work in the public way.

Authority herein given and granted for a period of five (5) years from and after date of passage.

Staples The Office Superstore No. 1636.

[O2011-8849]

Be It Ordained by the City Council of the City of Chicago:

SECTION 1. Permission and authority are hereby given and granted to Staples the Office Superstore Number 1636, upon the terms and subject to the conditions of this ordinance, to maintain and use, as now constructed, five (5) canopies projecting over the public right-of-way adjacent to its premises known as 711 West Jackson Boulevard. Said canopies at West Jackson Boulevard measure four (4) at twelve point eight (12.8) feet in length and three point eight (3.8) feet in width for a total of one hundred ninety-four point five six (194.56) square feet. Said canopy at West Jackson Boulevard measures one (1) at thirty-four point four (34.4) feet in length and four (4) feet in width for a total of one hundred thirty-seven point six (137.6) square feet. The location of said privilege shall be as shown on print(s) kept on file with the Department of Business Affairs and Consumer Protection and the Office of the City Clerk. Said privilege shall be constructed in accordance with plans and specifications approved by the Zoning Department -- Signs.

This grant of privilege in the public way shall be subject to the provisions of Section 10-28-015 and all other required provisions of the Municipal Code of Chicago.

The grantee shall pay to the City of Chicago as compensation for the privilege Number 1098478 herein granted the sum of One Hundred Seventy-five and no/100 Dollars ($175.00) per annum, in advance.

A 25% penalty will be added for payments received after due date.

The permit holder agrees to hold the City of Chicago harmless for any damage, relocation or replacement costs associated with damage, relocation or removal of private property caused by the City performing work in the public way.

Authority herein given and granted for a period of five (5) years from and after November 1, 2010.

Superior West Private Residences.

[O2011-8860]

Be It Ordained by the City Council of the City of Chicago:

SECTION 1. Permission and authority are hereby given and granted to Superior West Private Residences, upon the terms and subject to the conditions of this ordinance, to maintain and use, as now constructed, twelve (12) canopies projecting over the public right-of-way adjacent to its premises known as 101 West Superior Street. Said canopies at West Superior Street measure four (4) at eight (8) feet in length and two point six (2.6) feet in width for a total of eighty-three point two (83.2) square feet. Said canopies at West Superior Street measure two (2) at ten (10) feet in length and two point six (2.6) feet in width for a total of fifty-two (52) square feet. Said canopy at West Superior Street measures one (1) at six (6) feet in length and two point six (2.6) feet in width for a total of fifteen point six (15.6) square feet. Said canopies at North Clark Street measure four (4) at eight (8) feet in length and two point six (2.6) feet in width for a total of eighty-three point two (83.2) square feet. Said canopy at North Clark Street measures one (1) at five (5) feet in length and two point six (2.6) feet in width for a total of thirteen (13) square feet. The location of said privilege shall be as shown on print(s) kept on file with the Department of Business Affairs and Consumer Protection and the Office of the City Clerk. Said privilege shall be constructed in accordance with plans and specifications approved by the Zoning Department -- Signs.

This grant of privilege in the public way shall be subject to the provisions of Section 10-28-015 and all other required provisions of the Municipal Code of Chicago.

The grantee shall pay to the City of Chicago as compensation for the privilege Number 1098527 herein granted the sum of One Hundred Seventy-five and no/100 Dollars ($175.00) per annum, in advance.

A 25% penalty will be added for payments received after due date.

The permit holder agrees to hold the City of Chicago harmless for any damage, relocation or replacement costs associated with damage, relocation or removal of private property caused by the City performing work in the public way.

Authority herein given and granted for a period of five (5) years from and after October 4, 2011.

Sutton Place Hotel.

[O2011-9504]

Be It Ordained by the City Council of the City of Chicago:

SECTION 1. Permission and authority are hereby given and granted to The Sutton Place Hotel, upon the terms and subject to the conditions of this ordinance, to maintain and use, as now constructed, one (1) canopy projecting over the public right-of-way adjacent to its premises known as 21 East Bellevue Place. Said canopy at East Bellevue Place measures nineteen (19) feet in length and twenty-two (22) feet in width for a total of four hundred eighteen (418) square feet. The location of said privilege shall be as shown on print(s) kept on file with the Department of Business Affairs and Consumer Protection and the Office of the City Clerk. Said privilege shall be constructed in accordance with plans and specifications approved by the Zoning Department -- Signs.

This grant of privilege in the public way shall be subject to the provisions of Section 10-28-015 and all other required provisions of the Municipal Code of Chicago.

The grantee shall pay to the City of Chicago as compensation for the privilege Number 1095686 herein granted the sum of Fifty and no/100 Dollars ($50.00) per annum, in advance.

A 25% penalty will be added for payments received after due date.

The permit holder agrees to hold the City of Chicago harmless for any damage, relocation or replacement costs associated with damage, relocation or removal of private property caused by the City performing work in the public way.

Authority herein given and granted for a period of five (5) years from and after date of passage.

Thor Palmer House Hotel & Shops, LLC.

[O2011-8861]

Be It Ordained by the City Council of the City of Chicago:

SECTION 1. Permission and authority are hereby given and granted to Thor Palmer House Hotel & Shops, LLC, upon the terms and subject to the conditions of this ordinance, to maintain and use, as now constructed, three (3) canopies projecting over the public right-of-way adjacent to its premises known as 17 East Monroe Street. Said canopy at East Monroe Street measures one (1) at one hundred thirty-eight (138) feet in length and thirteen (13) feet in width for a total of one thousand seven hundred ninety-four (1,794) square feet. Said canopy at South Wabash Avenue measures one (1) at eighty-four (84) feet in length and twenty (20) feet in width for a total of one thousand six hundred eighty (1,680) square feet. Said canopy at South State Street measures one (1) at fifteen (15) feet in length and eight (8) feet in width for a total of one hundred twenty (120) square feet. The location of said privilege shall be as shown on print(s) kept on file with the Department of Business Affairs and Consumer Protection and the Office of the City Clerk. Said privilege shall be constructed in accordance with plans and specifications approved by the Zoning Department -- Signs.

This grant of privilege in the public way shall be subject to the provisions of Section 10-28-015 and all other required provisions of the Municipal Code of Chicago.

The grantee shall pay to the City of Chicago as compensation for the privilege Number 1098521 herein granted the sum of One Hundred Seventy-five and no/100 Dollars ($175.00) per annum, in advance.

A 25% penalty will be added for payments received after due date.

The permit holder agrees to hold the City of Chicago harmless for any damage, relocation or replacement costs associated with damage, relocation or removal of private property caused by the City performing work in the public way.

Authority herein given and granted for a period of five (5) years from and after November 1, 2011.

T-Mobile.

[O2011-8853]

Be It Ordained by the City Council of the City of Chicago:

SECTION 1. Permission and authority are hereby given and granted to T-Mobile, upon the terms and subject to the conditions of this ordinance, to construct, install, maintain and use

one (1) canopy projecting over the public right-of-way adjacent to its premises known as 1451 East 53rd Street. Said canopy at East 53rd Street measures thirty (30) feet in length and three point five (3.5) feet in width for a total of one hundred five (105) square feet. The location of said privilege shall be as shown on print(s) kept on file with the Department of Business Affairs and Consumer Protection and the Office of the City Clerk. Said privilege shall be constructed in accordance with plans and specifications approved by the Zoning Department -- Signs.

This grant of privilege in the public way shall be subject to the provisions of Section 10-28-015 and all other required provisions of the Municipal Code of Chicago.

The grantee shall pay to the City of Chicago as compensation for the privilege Number 1098211 herein granted the sum of Fifty-five and no/100 Dollars ($55.00) per annum, in advance.

A 25% penalty will be added for payments received after due date.

The permit holder agrees to hold the City of Chicago harmless for any damage, relocation or replacement costs associated with damage, relocation or removal of private property caused by the City performing work in the public way.

Authority herein given and granted for a period of five (5) years from and after date of passage.

---

330 South Michigan Avenue Condominium Association.

[O2011-9494]

Be It Ordained by the City Council of the City of Chicago:

SECTION 1. Permission and authority are hereby given and granted to 330 South Michigan Avenue Condominium Association, upon the terms and subject to the conditions of this ordinance, to maintain and use, as now constructed, one (1) canopy projecting over the public right-of-way adjacent to its premises known as 330 South Michigan Avenue. Said canopy at South Michigan Avenue measures twenty-one (21) feet in length and ten (10) feet in width for a total of two hundred ten (210) square feet. The location of said privilege shall be as shown on print(s) kept on file with the Department of Business Affairs and Consumer Protection and the Office of the City Clerk. Said privilege shall be constructed in accordance with plans and specifications approved by the Zoning Department -- Signs.

This grant of privilege in the public way shall be subject to the provisions of Section 10-28-015 and all other required provisions of the Municipal Code of Chicago.

The grantee shall pay to the City of Chicago as compensation for the privilege Number 1098037 herein granted the sum of Fifty and no/100 Dollars ($50.00) per annum, in advance.

A 25% penalty will be added for payments received after due date.

The permit holder agrees to hold the City of Chicago harmless for any damage, relocation or replacement costs associated with damage, relocation or removal of private property caused by the City performing work in the public way.

Authority herein given and granted for a period of five (5) years from and after June 9, 2008.

2229 South Halsted, LLC.

[O2011-8990]

Be It Ordained by the City Council of the City of Chicago:

SECTION 1. Permission and authority are hereby given and granted to 2229 South Halsted, LLC, upon the terms and subject to the conditions of this ordinance, to construct, install, maintain and use one (1) canopy projecting over the public right-of-way adjacent to its premises known as 2229 South Halsted Street. Said canopy at South Halsted Street measures forty-three point four one (43.41) feet in length and two point four one (2.41) feet in width for a total of one hundred four point six two (104.62) square feet. The location of said privilege shall be as shown on print(s) kept on file with the Department of Business Affairs and Consumer Protection and the Office of the City Clerk. Said privilege shall be constructed in accordance with plans and specifications approved by the Zoning Department -- Signs.

This grant of privilege in the public way shall be subject to the provisions of Section 10-28-015 and all other required provisions of the Municipal Code of Chicago.

The grantee shall pay to the City of Chicago as compensation for the privilege Number 1098464 herein granted the sum of Sixty-eight and 41/100 Dollars ($68.41) per annum, in advance.

A 25% penalty will be added for payments received after due date.

The permit holder agrees to hold the City of Chicago harmless for any damage, relocation or replacement costs associated with damage, relocation or removal of private property caused by the City performing work in the public way.

Authority herein given and granted for a period of five (5) years from and after date of passage.

VACATION OF PORTION OF W. HIGGINS RD.

[O2011-9367]

The Committee on Transportation and Public Way submitted the following report:

CHICAGO, December 12, 2011.

To the President and Members of the City Council:

Your Committee on Transportation and Public Way begs leave to report and recommend that Your Honorable Body *Pass* an ordinance for a proposed vacation of a triangular portion of West Higgins Road, between North Oriole Avenue and West Bryn Mawr Avenue. This ordinance was referred to the Committee on November 2, 2011.

This recommendation was concurred in unanimously by a viva voce vote of the members of the Committee, with no dissenting vote.

Respectfully submitted,

(Signed) ANTHONY BEALE,
Chairman.

On motion of Alderman Beale, the said proposed ordinance transmitted with the foregoing committee report was *Passed* by yeas and nays as follows:

Yeas -- Aldermen Moreno, Fioretti, Dowell, Burns, Hairston, Sawyer, Jackson, Harris, Beale, Pope, Balcer, Cárdenas, Quinn, Burke, Foulkes, Thompson, Thomas, Lane, O'Shea, Cochran, Brookins, Muñoz, Zalewski, Chandler, Solis, Maldonado, Burnett, Ervin, Reboyras, Suarez, Waguespack, Mell, Austin, Colón, Sposato, Mitts, Cullerton, Laurino, P. O'Connor, M. O'Connor, Reilly, Smith, Tunney, Arena, Cappleman, Pawar, Osterman, Moore, Silverstein -- 49.

Nays -- None.

Alderman Pope moved to reconsider the foregoing vote. The motion was lost.

The following is said ordinance as passed:

WHEREAS, The City of Chicago ("City") is a home rule unit of local government pursuant to Article VII, Section 6(a) of the 1970 Constitution of the State of Illinois and, as such, may exercise any power and perform any function pertaining to its government and affairs; and

WHEREAS, The property at 7500 -- 7510 West Bryn Mawr Avenue and 7501 -- 7511 West Higgins Avenue are owned by Kazimierz and Bernadeta Krol; and

WHEREAS, Kazimierz and Bernadeta Krol are currently occupying the portion of the street to be vacated herein with their attached garage; and

WHEREAS, The City Council of the City of Chicago, after due investigation and consideration, has determined that the nature and extent of the public use and the public interest to be subserved is such as to warrant the vacation of part of the public street described in the following ordinance; now, therefore,

Be It Ordained by the City Council of the City of Chicago:

SECTION 1. That part of the southwest quarter of Section 1, Township 40 North, Range 13, East of the Third Principal Meridian in Cook County, Illinois described as follows: commencing at the northwest corner of Lot 9 in Nordica Building Corporation Subdivision in said Section 1; thence southeasterly along the northerly line of said Lot 1, also being the southerly line of a public right-of-way known as West Higgins Road 83.47 feet for a place of beginning; thence northeasterly 14.18 feet to a point 8.40 feet northerly (as measured normal to) said northerly line of Lot 9; thence southeasterly 10.50 feet to a point on said northerly line of Lot 9; thence northwesterly along said northerly line of Lot 9 a distance of 17.68 feet to the place of beginning, said parcel of land herein described being a part of said West Higgins Road public right-of-way and containing 17.4 square feet.

SECTION 2. The vacation herein provided for is made upon the express condition that within one hundred eighty (180) days after the passage of this ordinance, Kazimierz and Bernadeta Krol shall pay or cause to be paid to the City of Chicago as compensation for the benefits which will accrue to the owner of the property abutting said part of public alley hereby vacated the sum of One Thousand Five Hundred and no/100 Dollars ($1,500.00), which sum in the judgment of this body will be equal to such benefits.

SECTION 3. The vacation herein provided for is made upon the express condition that within one hundred eighty (180) days after the passage of this ordinance, the applicant shall file or cause to be filed for record in the Office of the Recorder of Deeds of Cook County, Illinois a certified copy of this ordinance, together with an attached plat of vacation approved by authorized staff of the Department of Transportation -- Maps and Plats Unit.

SECTION 4. This ordinance shall take effect and be in force from and after its passage. The vacation shall take effect and be in force from and after its recording.

(File Number: 1-41-11-3241)

(Total area to be vacated = 17.4 square feet)

[Plat of vacation and legal description referred to in this ordinance printed on page 18085 of this *Journal*.]

Ordinance associated with this drawing and legal description printed on pages 18083 and 18084 of this *Journal*.

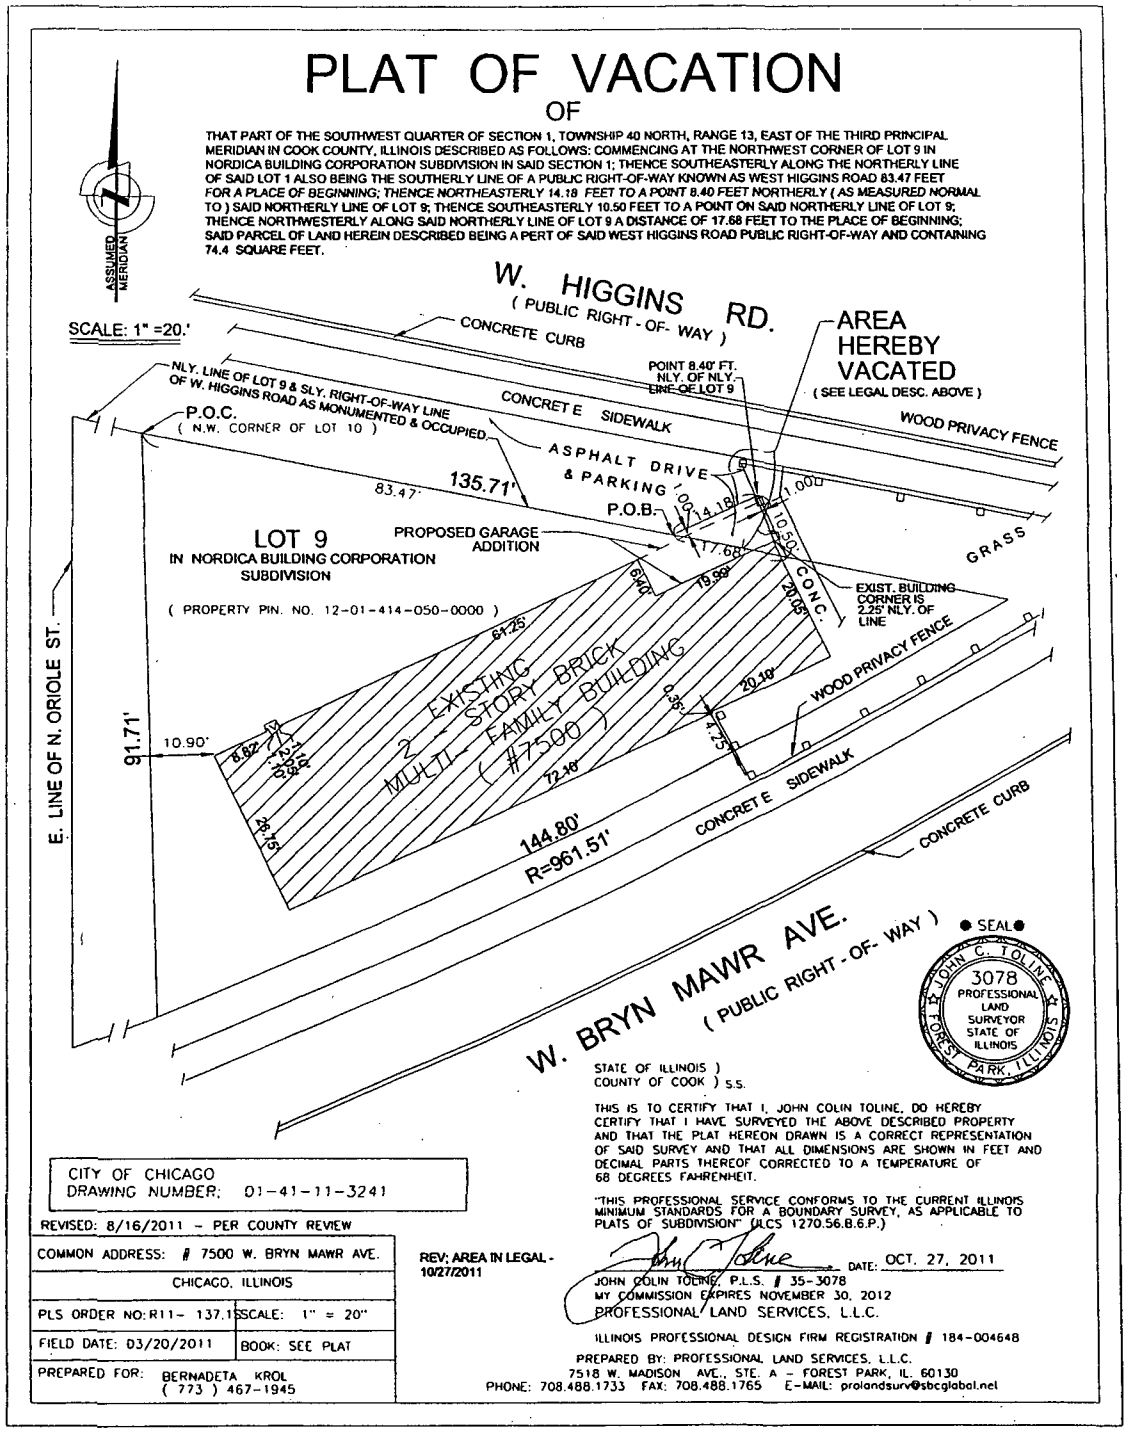

VACATION OF PORTION OF PUBLIC ALLEY IN BLOCK BOUNDED BY W. 114TH ST., S. FAIRFIELD AVE., W. 115TH ST. AND S. CALIFORNIA AVE.

[O2011-9056]

The Committee on Transportation and Public Way submitted the following report:

CHICAGO, December 12, 2011.

To the President and Members of the City Council:

Your Committee on Transportation and Public Way begs leave to report and recommend that Your Honorable Body *Pass* an ordinance for a proposed vacation of the dead-ended, 16 foot north/south alley in the block bounded by West 115th Street, South California Avenue, South Fairfield Avenue and West 114th Street. This ordinance was referred to the Committee on November 2, 2011.

This recommendation was concurred in unanimously by a viva voce vote of the members of the Committee, with no dissenting vote.

Respectfully submitted,

(Signed) ANTHONY BEALE,
Chairman.

On motion of Alderman Beale, the said proposed ordinance transmitted with the foregoing committee report was *Passed* by yeas and nays as follows:

Yeas -- Aldermen Moreno, Fioretti, Dowell, Burns, Hairston, Sawyer, Jackson, Harris, Beale, Pope, Balcer, Cárdenas, Quinn, Burke, Foulkes, Thompson, Thomas, Lane, O'Shea, Cochran, Brookins, Muñoz, Zalewski, Chandler, Solis, Maldonado, Burnett, Ervin, Reboyras, Suarez, Waguespack, Mell, Austin, Colón, Sposato, Mitts, Cullerton, Laurino, P. O'Connor, M. O'Connor, Reilly, Smith, Tunney, Arena, Cappleman, Pawar, Osterman, Moore, Silverstein -- 49.

Nays -- None.

Alderman Pope moved to reconsider the foregoing vote. The motion was lost.

The following is said ordinance as passed:

WHEREAS, The City of Chicago ("City") is a home rule unit of local government pursuant to Article VII, Section 6(a) of the 1970 Constitution of the State of Illinois and, as such, may exercise any power and perform any function pertaining to its government and affairs; and

WHEREAS, The properties at 2740 -- 2744 West 115th Street are owned by Mr. Patrick McCool; and

WHEREAS, Mr. Patrick McCool proposes to use the portion of the alley to be vacated herein for a driveway; and

WHEREAS, The City Council of the City of Chicago, after due investigation and consideration, has determined that the nature and extent of the public use and the public interest to be subserved is such as to warrant the vacation of part of public alley, described in the following ordinance; now, therefore,

Be It Ordained by the City Council of the City of Chicago:

SECTION 1. James M. Marshall's Subdivision of the southwest quarter of the northwest quarter of the northeast quarter and the southwest quarter of the southwest quarter of the northeast quarter of Section 24, Township 37 North, Range 13, East of the Third Principal Meridian (vacation of Blocks 3 and 4 above subdivision (except Lots 25 to 28 of Block 3) (except part of alley and California Avenue abutting said Lots 25 to 28)), in Cook County, Illinois, as shaded and indicated by the words, "Hereby Vacated" on the drawing hereto attached, which drawing for greater certainty is hereby vacated and closed, inasmuch as the same is no longer required for public use and the public interest will be subserved by such vacation.

SECTION 2. The City of Chicago hereby reserves for the benefit of Commonwealth Edison, AT&T-Illinois/SBC and Comcast, their successors or assigns, an easement to operate, maintain, construct, replace, and renew overhead poles, wires, and associated equipment and underground conduit, cables, and associated equipment for the transmission and distribution of electrical energy and telephonic and associated services under, over, and along the alleys as herein vacated, with the right of ingress and egress and the right to access to said facilities at all times for any and all purposes.

SECTION 3. The vacation herein provided for is made upon the express condition that within one hundred eighty (180) days after the passage of this ordinance, the applicant shall deposit in the City Treasury of the City of Chicago a sum sufficient to defray the costs of removing paving and curb returns and constructing sidewalk and curb across the entrance to the portion of the street hereby vacated, similar to the contiguous sidewalk and curb along the north line of the 2700 block of West 115th Street. The precise amount of the sum so deposited shall be ascertained by the Commissioner of Transportation after such investigation as is requisite.

SECTION 4. The vacation herein provided for is made upon the express condition that within one hundred eighty (180) days after the passage of this ordinance, Mr. Patrick McCool shall pay or cause to be paid to the City of Chicago as compensation for the benefits which will accrue to the owner of the property abutting said part of public street hereby vacated the sum of Six Thousand Two Hundred Eighty and no/100 Dollars ($6,280.00), which sum in the judgment of this body will be equal to such benefits.

SECTION 5. The vacation herein provided for is made upon the express condition that within one hundred eighty (180) days after the passage of this ordinance, the applicant shall

file or cause to be filed for record in the Office of the Recorder of Deeds of Cook County, Illinois a certified copy of this ordinance, together with an attached drawing approved by the Superintendent of Maps.

SECTION 6. This ordinance shall take effect and be in force from and after its passage. The vacation shall take effect and be in force from and after its recording.

(File Number: 24-19-10-3218)

(Total area to be vacated = 1,572 square feet)

[Plat of vacation and legal description referred to in this ordinance printed on page 18089 of this *Journal*.]

OPENING OF PORTION OF PUBLIC ALLEY IN BLOCK BOUNDED BY E. PERSHING RD., S. MICHIGAN AVE., E. 40TH ST. AND S. WABASH AVE.

[SO2011-7145]

The Committee on Transportation and Public Way submitted the following report:

CHICAGO, December 12, 2011.

To the President and Members of the City Council:

Your Committee on Transportation and Public Way begs leave to report and recommend that Your Honorable Body *Pass* a substitute ordinance for a proposed opening of certain segments of the north/south public alley bounded by East Pershing Road, East 40th Street, South Wabash Avenue and South Michigan Avenue. This substitute ordinance was referred to the Committee on September 8, 2011.

This recommendation was concurred in unanimously by a viva voce vote of the members of the Committee, with no dissenting vote.

Respectfully submitted,

(Signed) ANTHONY BEALE,
Chairman.

(Continued on page 18090)

Ordinance associated with this drawing and legal description printed on pages 18086 through 18088 of this *Journal*.

PLAT OF VACATION OF PUBLIC ALLEY

THAT PART OF THE 16 FOOT NORTH AND SOUTH PUBLIC ALLEY LYING NORTH OF AND ADJOINING THE NORTH LINE OF WEST 115TH STREET, AND LYING SOUTH OF AND ADJOINING THE SOUTH LINE OF THAT PART OF SAID ALLEY VACATED BY DOCUMENT 2958416 RECORDED MAY 9, 1900, AND LYING EAST OF AND ADJOINING THE EAST LINE OF LOTS 25 TO 28, INCLUSIVE, IN BLOCK 3 IN JAMES M. MARSHALL'S SUBDIVISION OF THE SOUTHWEST 1/4 OF THE NORTHWEST 1/4 OF THE NORTHEAST 1/4 AND THE SOUTHWEST 1/4 OF THE SOUTHWEST 1/4 OF THE NORTHEAST 1/4 OF SECTION 24, TOWNSHIP 37 NORTH, RANGE 13, EAST OF THE THIRD PRINCIPAL MERIDIAN, IN COOK COUNTY, ILLINOIS.

1571.35 Sq.ft.

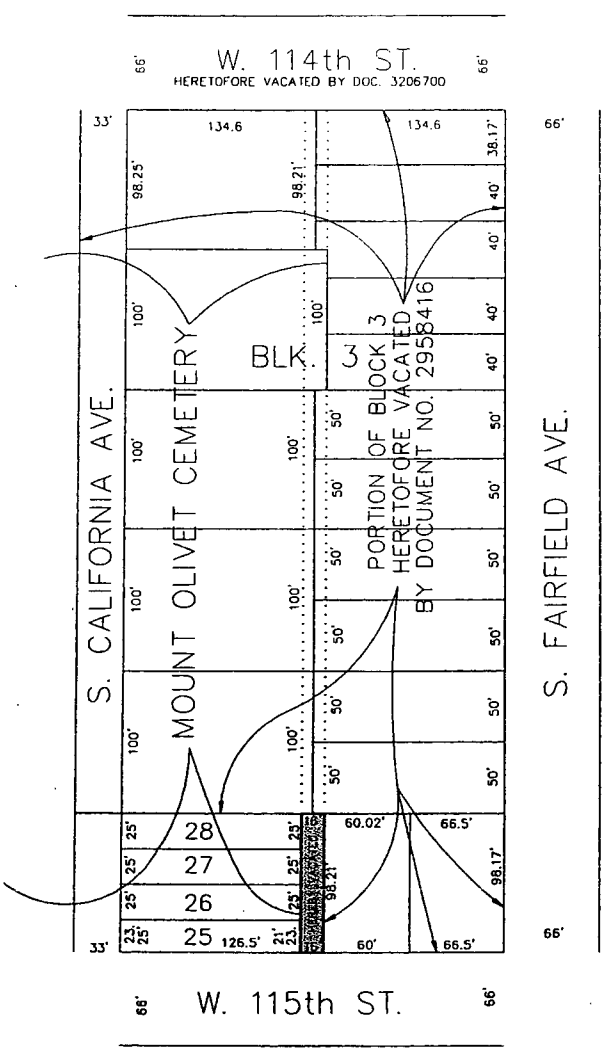

NORTH
1"=100'

JOSEPH M. DE CRAENE
2475
PROFESSIONAL LAND SURVEYOR
STATE OF ILLINOIS
HINSDALE, ILL

JOSEPH M. DE CRAENE
ILLINOIS LAND SURVEYOR
8710 SKYLINE DRIVE
HINSDALE, IL 60527
PHN 630-789-0696
FAX 630-789-0697

DATE: July 5, 2011

IPLS NO. 2478 LIC. EXP. 11-30-2012
ORDER NO: 091114 VACATION

(Continued from page 18088)

On motion of Alderman Beale, the said proposed substitute ordinance transmitted with the foregoing committee report was *Passed* by yeas and nays as follows:

Yeas -- Aldermen Moreno, Fioretti, Dowell, Burns, Hairston, Sawyer, Jackson, Harris, Beale, Pope, Balcer, Cárdenas, Quinn, Burke, Foulkes, Thompson, Thomas, Lane, O'Shea, Cochran, Brookins, Muñoz, Zalewski, Chandler, Solis, Maldonado, Burnett, Ervin, Reboyras, Suarez, Waguespack, Mell, Austin, Colón, Sposato, Mitts, Cullerton, Laurino, P. O'Connor, M. O'Connor, Reilly, Smith, Tunney, Arena, Cappleman, Pawar, Osterman, Moore, Silverstein -- 49.

Nays -- None.

Alderman Pope moved to reconsider the foregoing vote. The motion was lost.

The following is said ordinance as passed:

WHEREAS, The City of Chicago ("City") is a home rule unit of local government pursuant to Article VII, Section 6(a) of the 1970 Constitution of the State of Illinois and, as such, may exercise any power and perform any function pertaining to its government and affairs; and

WHEREAS, The properties at 59 -- 61 East Pershing Road, 3941 -- 3959 South Wabash Avenue, 46 -- 62 East 40th Street, are owned by the City of Chicago, a municipal corporation; and

WHEREAS, The Public Building Commission of Chicago proposes to open to vehicular traffic portions of the public alley to allow access for nearby Fire Engine Company 16; and

WHEREAS, The City Council of the City of Chicago, after due investigation and consideration, has determined that the nature and extent of public use and the public interest to be subserved is such as to warrant the opening of part of the public alley described in the following ordinance; now, therefore,

Be It Ordained by the City Council of the City of Chicago:

SECTION 1. The east 4 feet of Lot 6 in Henry R. Bond's Subdivision of Lots 1 to 6 and 21 to 24, inclusive, in resubdivision of Block 2 in Pryor and Hopkin's Subdivision of the west half of the northwest quarter of Section 3, Township 38 North, Range 14, East of the Third Principal Meridian, in Cook County, Illinois.

And

all of the vacated portion of the 20 foot alley lying west of and adjoining Lots 9, 10, 11 and 12 (except the north 18 feet of said Lot 9) in the resubdivision of Block 2 in Pryor and Hopkin's Subdivision of the west half of the northwest quarter of Section 3, Township 38 North, Range 14, East of the Third Principal Meridian, in Cook County, Illinois both as shaded and indicated by the words "To Be Opened" on the Plat of Opening hereto attached, which drawing for greater, is hereby made a part of this ordinance, closing.

SECTION 2. The opening herein provided for is made upon the express condition that within one hundred eighty (180) days after the passage of this ordinance, the applicant shall file or cause to be filed for record in the Office of the Recorder of Deeds of Cook County, Illinois, a certified copy of this ordinance, together with an attached Plat of Opening, approved by authorized staff of the Chicago Department of Transportation -- Maps and Plats Section.

SECTION 3. This ordinance shall take effect and be in force from and after its passage and publication. The opening shall take effect and be in force from and after its recording.

(File Number: 3-03-10-3197)

(Total area to be opened = 3,860 square feet)

[Plat of opening and legal description referred to in this ordinance printed on pages 18092 and 18093 of this *Journal*.]

CLOSURE TO VEHICULAR TRAFFIC PORTIONS OF N. KILDARE AVE.

[O2011-8829]

The Committee on Transportation and Public Way submitted the following report:

CHICAGO, December 12, 2011.

To the President and Members of the City Council:

Your Committee on Transportation and Public Way begs leave to report and recommend that Your Honorable Body *Pass* an ordinance for a proposed closure of North Kildare Avenue,

(Continued on page 18094)

Ordinance associated with this drawing and legal description printed on pages 18090 and 18091 of this *Journal*.

(Page 1 of 2)

Plat of Opening

Legal Description for Proposed Alley Openings

The east 4 feet of lot 6 in Henry R. Bond's Subdivision of Lots 1 to 6 and 21 to 24 inclusive in Resubdivision of Block 2 in Pryor and Hopkin's Subdivision of the West ½ of the North West ¼ of Section 3, Township 38 North, Range 14, East of the Third Principal Meridian, in Cook County, Illinois.
Part of pin 20-03-101-006-0000 (area = 400 sq.ft. / 0.01 acres)
and
All of the vacated portion of the 20 foot alley lying West of and adjoining Lots 9, 10, 11 and 12 (except the North 18 feet of said Lot 9) in the Resubdivision of Block 2 in Pryor and Hopkin's Subdivision of the West ½ of the North West ¼ of Section 3, Township 38 North, Range 14, East of the Third Principal Meridian, in Cook County, Illinois. pin 20-03-101-002-0000 (area = 3,460 sq.ft. / 0.09 acres)

Dwg. No. 3-03-10-3197

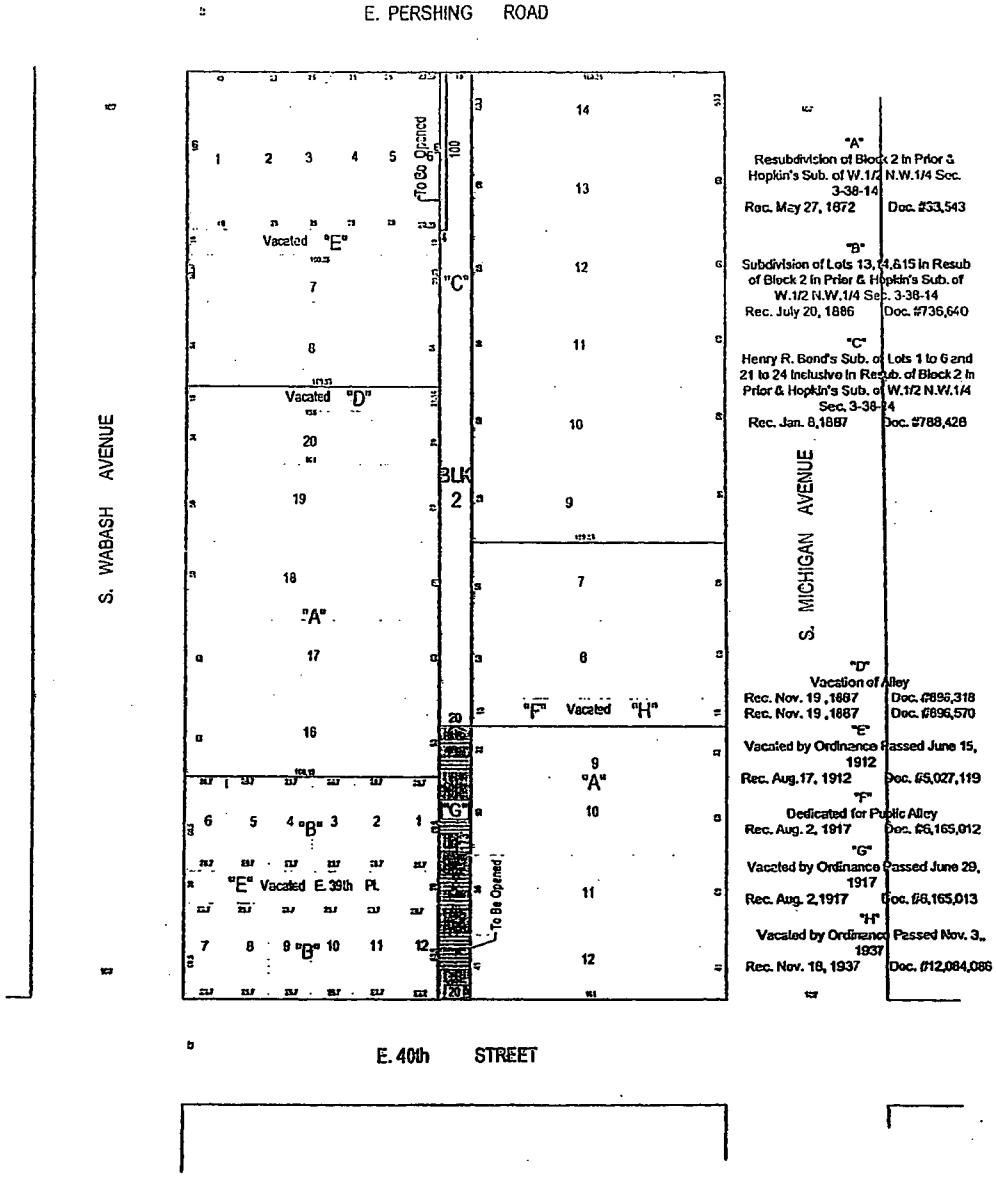

Ordinance associated with this drawing and legal description printed on pages 18090 and 18091 of this *Journal*.

(Page 2 of 2)

State of Illinois)
)ss
County of Cook)
The City of Chicago, a municipal corporation of the State of Illinois hereby certifies that it is the title owner of record of the property described hereon and that it has caused the said property to be surveyed for the purpose of opening said property for a public alley as shown hereon.
Dated this ____ day of _____, a.d. 20___
City of Chicago

by:

_____
Commissioner of the Department of Community Development

State of Illinois)
)ss
County of Cook)
I, _____, a notary public in and for the said County of Cook in the State of Illinois, do hereby certify that _____ of said municipal corporation whose name is subscribed to the foregoing instrument as such Commissioner of the Department of Community Development, appeared before me this day in person and acknowledged that she signed and delivered the said instrument as her own free and voluntary act and as the free and voluntary act of said municipal corporation for the uses and purposes therein set forth.
Given under my hand and notarial seal this _____ day of _____, 20___.

_____
Notary Public

State of Illinois)
s.s.
County of Cook)
I, David H. Street, an Illinois Professional Land Surveyor, certify that I have prepared the Plat of Opening for the property described in the above caption from official plats and records for the purpose of alley opening as shown on the plat hereon drawn. All distances are shown in feet and decimal parts thereof.
Hazel Crest, Illinois June 16 a.d., 2010.
by: _____
Illinois Professional Land Surveyor no. 2607
license expiration date 11/30/2012

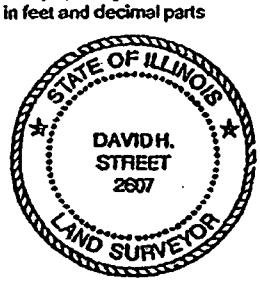

(Continued from page 18091)

between West Bloomingdale Avenue and West Wabansia Avenue. The closure is to accommodate the construction of a campus park adjacent to North Grand High School and Greenbaum Park. This ordinance was referred to the Committee on November 2, 2011.

This recommendation was concurred in unanimously by a viva voce vote of the members of the Committee, with no dissenting vote.

Respectfully submitted,

(Signed) ANTHONY BEALE,
Chairman.

On motion of Alderman Beale, the said proposed ordinance transmitted with the foregoing committee report was *Passed* by yeas and nays as follows:

Yeas -- Aldermen Moreno, Fioretti, Dowell, Burns, Hairston, Sawyer, Jackson, Harris, Beale, Pope, Balcer, Cárdenas, Quinn, Burke, Foulkes, Thompson, Thomas, Lane, O'Shea, Cochran, Brookins, Muñoz, Zalewski, Chandler, Solis, Maldonado, Burnett, Ervin, Reboyras, Suarez, Waguespack, Mell, Austin, Colón, Sposato, Mitts, Cullerton, Laurino, P. O'Connor, M. O'Connor, Reilly, Smith, Tunney, Arena, Cappleman, Pawar, Osterman, Moore, Silverstein -- 49.

Nays -- None.

Alderman Pope moved to reconsider the foregoing vote. The motion was lost.

The following is said ordinance as passed:

Be It Ordained by the City Council of the City of Chicago:

SECTION 1. That the Commissioner of Transportation is hereby authorized and directed to approve a proposed closure to vehicular traffic of all that part of North Kildare Avenue lying north to the north line of West Wabansia Avenue and lying south of the westerly extension of the north line of Lot 2 in Block 19 in Garfield, a subdivision in the southeast quarter of Section 34, Township 40, Range 13 East of the Third Principal Meridian (File Number 34-30/31-11-3249)

SECTION 2. This ordinance shall take effect and be in force from and after its passage.

[Drawing and legal description attached to this ordinance printed on page 18095 of this *Journal*.]

Ordinance associated with this drawing and legal description printed on page 18094 of this *Journal*.

PLAT OF CLOSURE

OF PART OF N KILDARE AVE.

THAT PART OF NORTH KILDARE AVENUE LYING NORTH OF THE NORTH LINE OF WEST WABANSIA AVENUE AND LYING SOUTH OF THE WESTERLY EXTENSION OF THE NORTH LINE OF LOT 2 IN BLOCK 19 IN GARFIELD, A SUBDIVISION IN THE SOUTHEAST QUARTER OF SECTION 34, TOWNSHIP 40 NORTH, RANGE 13 EAST OF THE THIRD PRINCIPAL MERIDIAN, ALL IN COOK COUNTY, ILLINOIS.

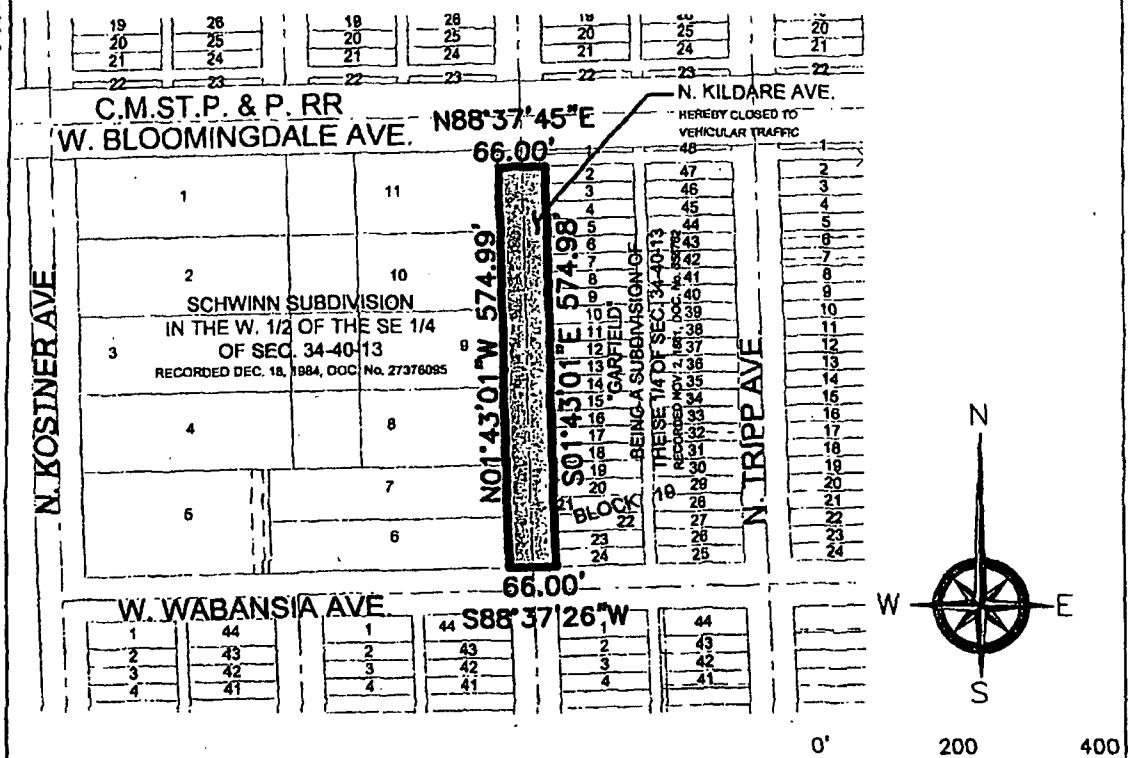

STATE OF ILLINOIS)
) S.S.
COUNTY OF COOK)

WE, ENVIRONMENTAL DESIGN INTERNATIONAL, Inc., ILLINOIS PROFESSIONAL DESIGN FIRM LICENSE NO. 184-001224, DO HEREBY CERTIFY THAT THE PLAT SHOWN HEREON WAS PREPARED FROM EXISTING PLATS AND RECORDS FOR THE PURPOSE OF CLOSING A PUBLIC STREET AND THAT SAID PLAT IS A TRUE AND CORRECT REPRESENTATION THEREOF. ALL DIMENSIONS SHOWN IN FEET AND DECIMAL PART THEREOF.

GIVEN UNDER MY HAND AND SEAL IN CHICAGO, ILLINOIS, THIS 2nd DAY OF August A.D., 20 11

PROFESSIONAL LAND SURVEYOR
MICHAEL T. RING
NO. 3244
CHICAGO
STATE OF ILLINOIS

MICHAEL T. RING, P.L.S. #3244
LICENSE EXPIRES 11/30/2012

EDI
Environmental Design International inc.
Civil, Survey, Environmental and Construction Inspection Services
33 W. MONROE STREET, SUITE 1825, CHICAGO, IL 60603
Ph. (312) 345-1400 Fax (312)345-0529
www.envdesignt.com
Excellence, Dedication, Innovation

GREENBAUM PARK
CITY OF CHICAGO, IL
PLAT OF CLOSURE

DRAWN BY: MDT | PROJ. MGR.: MTR | SHEET 1 OF 1
DATE: 08/02/2011 | SCALE: 1"=200'

REMOVAL OF OUTDOOR PAY TELEPHONE AT 753 W. 31ST ST.

[O2011-8825]

The Committee on Transportation and Public Way submitted the following report:

CHICAGO, December 12, 2011.

To the President and Members of the City Council:

Your Committee on Transportation and Public Way begs leave to report and recommend that Your Honorable Body *Pass* an ordinance ordering that the outdoor pay telephone located on the premises at 753 West 31st Street be removed immediately upon passage. This ordinance was referred to the Committee on November 2, 2011.

This recommendation was concurred in unanimously by a viva voce vote of the members of the Committee, with no dissenting vote.

Respectfully submitted,

(Signed) ANTHONY BEALE,
Chairman.

On motion of Alderman Beale, the said proposed ordinance transmitted with the foregoing committee report was *Passed* by yeas and nays as follows:

Yeas -- Aldermen Moreno, Fioretti, Dowell, Burns, Hairston, Sawyer, Jackson, Harris, Beale, Pope, Balcer, Cárdenas, Quinn, Burke, Foulkes, Thompson, Thomas, Lane, O'Shea, Cochran, Brookins, Muñoz, Zalewski, Chandler, Solis, Maldonado, Burnett, Ervin, Reboyras, Suarez, Waguespack, Mell, Austin, Colón, Sposato, Mitts, Cullerton, Laurino, P. O'Connor, M. O'Connor, Reilly, Smith, Tunney, Arena, Cappleman, Pawar, Osterman, Moore, Silverstein -- 49.

Nays -- None.

Alderman Pope moved to reconsider the foregoing vote. The motion was lost.

The following is said ordinance as passed:

Be It Ordained by the City Council of the City of Chicago:

Pursuant to Municipal Code Ordinance 10-28-265(F), it is hereby ordered that the outdoor pay telephone located on the premises at 753 West 31st Street be removed immediately upon passage of this City Council ordinance.

EXEMPTION OF APPLICANTS FROM PHYSICAL BARRIER REQUIREMENT PERTAINING TO ALLEY ACCESSIBILITY FOR PARKING FACILITIES.

The Committee on Transportation and Public Way submitted the following report:

CHICAGO, December 12, 2011.

To the President and Members of the City Council:

Your Committee on Transportation and Public Way begs leave to report and recommend that Your Honorable Body *Pass* ordinances authorizing and directing the Department of Transportation and/or the Director of Revenue to exempt various applicants from the provisions requiring barriers as a prerequisite to prohibit alley ingress and/or egress to the parking facilities at sundry locations. These ordinances were referred to the Committee on November 2, November 9 and November 16, 2011.

This recommendation was concurred in unanimously by a viva voce vote of the members of the Committee, with no dissenting vote.

Respectfully submitted,

(Signed) ANTHONY BEALE,
Chairman.

On motion of Alderman Beale, the said proposed ordinances transmitted with the foregoing committee report were *Passed* by yeas and nays as follows:

Yeas -- Aldermen Moreno, Fioretti, Dowell, Burns, Hairston, Sawyer, Jackson, Harris, Beale, Pope, Balcer, Cárdenas, Quinn, Burke, Foulkes, Thompson, Thomas, Lane, O'Shea, Cochran, Brookins, Muñoz, Zalewski, Chandler, Solis, Maldonado, Burnett, Ervin, Reboyras, Suarez, Waguespack, Mell, Austin, Colón, Sposato, Mitts, Cullerton, Laurino, P. O'Connor, M. O'Connor, Reilly, Smith, Tunney, Arena, Cappleman, Pawar, Osterman, Moore, Silverstein -- 49.

Nays -- None.

Alderman Pope moved to reconsider the foregoing vote. The motion was lost.

The following are said ordinances as passed (the italic heading in each case not being a part of the ordinance):

ABC Daycare.

[O2011-9421]

Be It Ordained by the City Council of the City of Chicago:

SECTION 1. Pursuant to Section 10-20-430 of the Municipal Code of Chicago, the Director of Revenue is hereby authorized and directed to exempt ABC Daycare from the provisions requiring barriers as a prerequisite to prohibit alley ingress and egress into 1634 West North Avenue.

SECTION 2. This ordinance shall be in force and take effect from and after its passage and publication.

Armitage Auto House Inc.

[O2011-8796]

Be It Ordained by the City Council of the City of Chicago:

SECTION 1. Pursuant to Section 10-20-430 of the Municipal Code of Chicago, the Commissioner of Transportation is hereby authorized and directed to exempt Armitage Auto House Inc. of 3719 West Armitage Avenue from the provisions of requiring barriers as a prerequisite to prohibit alley ingress to parking facilities for the premises address at 3719 West Armitage Avenue.

SECTION 2. This ordinance shall take effect and be in force from and after its passage and publication.

The Bahr Company.

[O2011-8965]

Be It Ordained by the City Council of the City of Chicago:

SECTION 1. Pursuant to Section 10-20-430 of the Municipal Code of Chicago, the Director of Revenue is hereby authorized and directed to exempt The Bahr Company from the provisions requiring barriers as a prerequisite to prohibit alley ingress and egress to parking facilities for 4908 North Elston Avenue.

SECTION 2. This ordinance shall be in force and take effect from and after its passage and publication.

Best Auto Repairs, LLC/John DeHelean.

[O2011-9017]

Be It Ordained by the City Council of the City of Chicago:

SECTION 1. Pursuant to Section 10-20-430 of the Municipal Code of Chicago, the Commissioner of Transportation is hereby authorized and directed to exempt John DeHelean/Best Auto Repairs, LLC of 3047 -- 3049 West 63rd Street from the provisions requiring barriers as a prerequisite to prohibit alley ingress and egress to parking facilities for premises address.

SECTION 2. This ordinance shall take effect and be in force from and after its passage and publication.

Century Plating Company Inc.

[O2011-9007]

Be It Ordained by the City Council of the City of Chicago:

SECTION 1. Pursuant to Section 10-20-430 of the Municipal Code of Chicago, the Director of Revenue is hereby authorized and directed to exempt Century Plating Company Inc. from the provisions requiring barriers as a prerequisite to prohibit alley ingress and egress into 2939 North Oakley Avenue.

SECTION 2. This ordinance shall be in force and take effect from and after its passage and publication.

Cicero Archer NRG, LLC.

[O2011-8972]

Be It Ordained by the City Council of the City of Chicago:

SECTION 1. Pursuant to Sections 10-20-430 and 10-20-435 of the Municipal Code of Chicago, the Director of Revenue is hereby authorized and directed to exempt Cicero Archer NRG, LLC, 225 West Hubbard Street, 4th floor, Chicago, Illinois, from the provisions requiring barriers as a prerequisite to prohibit alley ingress and egress to the parking lot and loading area located at 5400 -- 5424 South Archer Avenue and 5137 -- 5157 South La Crosse Avenue.

SECTION 2. This ordinance shall take effect and be in force from and after its passage and publication.

Simon Cruz.

[O2011-9423]

Be It Ordained by the City Council of the City of Chicago:

SECTION 1. Pursuant to Section 10-20-430 of the Municipal Code of Chicago, the Director of the City Department of Revenue and the Commissioner of Transportation are hereby authorized and directed to exempt Simon Cruz of 2110 West Cermak Road from the provisions requiring barriers as a prerequisite to prohibit alley ingress and egress to parking facility for premises address.

SECTION 2. This ordinance shall take effect and be in force upon its passage and publication.

FCI Incorporated.

[O2011-9599]

Be It Ordained by the City Council of the City of Chicago:

SECTION 1. Pursuant to Section 10-20-430 of the Municipal Code of Chicago, the Commissioner of Transportation is hereby authorized and directed to exempt FCI Incorporated of 1750 North Lawndale Avenue from the provisions requiring barriers as a prerequisite to prohibit alley ingress and egress to parking facilities for 1750 North Lawndale Avenue.

SECTION 2. This ordinance shall take effect and be in force from and after its passage and publication.

Frankfort Auto Sales & Service, Inc.

[O2011-8986]

Be It Ordained by the City Council of the City of Chicago:

SECTION 1. Pursuant to Section 10-20-430 of the Municipal Code of Chicago, the Commissioner of Transportation is hereby authorized and directed to exempt Frankfort Auto Sales & Service, Inc. located at 7218 South Western Avenue, Chicago, Illinois 60636, from the provisions requiring barriers as a prerequisite to prohibit alley ingress and egress to parking facilities for premises address.

SECTION 2. This ordinance shall take effect and be in force from and after its passage and publication.

Tareq Korkis.

[O2011-9046]

Be It Ordained by the City Council of the City of Chicago:

SECTION 1. Pursuant to Section 10-20-430 of the Municipal Code of Chicago, the Director of Revenue is hereby authorized and directed to exempt Tareq Korkis of 748 South Kedzie Avenue from the provisions requiring barriers as a prerequisite to prohibit alley ingress and egress to parking facilities for premises address.

SECTION 2. This ordinance shall take effect and be in force from and after its passage and publication.

La Isla Pequeña Inc.

[O2011-9600]

Be It Ordained by the City Council of the City of Chicago:

SECTION 1. Pursuant to Section 10-20-430 of the Municipal Code of Chicago, the Commissioner of Transportation is hereby authorized and directed to exempt La Isla Pequeña Inc. of 3755 West Armitage Avenue from the provisions requiring barriers as a prerequisite to prohibit alley ingress to parking facilities for 3755 West Armitage Avenue.

SECTION 2. This ordinance shall take effect and be in force from and after its passage and publication.

Mardi's Whiz Kidz.

[O2011-9027]

Be It Ordained by the City Council of the City of Chicago:

SECTION 1. Pursuant to Section 10-20-430 of the Municipal Code of Chicago, the Commissioner of Transportation is hereby authorized and directed to exempt Mardi's Whiz Kidz of 4548 West Cermak Road from the provisions requiring barriers as a prerequisite to prohibit alley ingress and egress to parking facilities for premises address.

SECTION 2. This ordinance shall take effect and be in force from and after its passage and publication.

Mayne Annex, LLC.

[O2011-9039]

Be It Ordained by the City Council of the City of Chicago:

SECTION 1. Pursuant to Section 10-20-430 of the Municipal Code of Chicago, the Commissioner of Transportation is hereby authorized and directed to exempt the Mayne Annex, LLC of 104 South Michigan Avenue, Suite 500, Chicago, Illinois 60603, from the provisions requiring barriers as a prerequisite to prohibit alley ingress and egress to parking facilities for 1334 -- 1336 West Morse Avenue.

SECTION 2. This ordinance shall take effect and be in force from and after its passage and publication.

Mex Flavor/Ernesto Hernandez.

[O2011-9420]

Be It Ordained by the City Council of the City of Chicago:

SECTION 1. Pursuant to Section 10-20-430 of the Municipal Code of Chicago, the Commissioner of Transportation is hereby authorized and directed to exempt Mex Flavor/ Ernesto Hernandez of 4753 South Talman Avenue from the provisions requiring barriers as a prerequisite to prohibit alley ingress and egress to parking facilities for premises address.

SECTION 2. This ordinance shall take effect and be in force from and after its passage and publication.

No Name Custom, Inc.

[O2011-8950]

Be It Ordained by the City Council of the City of Chicago:

SECTION 1. Pursuant to Section 10-20-430 of the Municipal Code of Chicago, the Commissioner of Transportation is hereby authorized and directed to exempt No Name Custom, Inc. from the provisions requiring barriers as a prerequisite to prohibit alley ingress and egress to parking facilities for 4465 North Elston Avenue.

SECTION 2. This ordinance shall take effect and be in force from and after its passage and publication.

R & N Bavarian Motors Corporation.

[O2011-8946]

Be It Ordained by the City Council of the City of Chicago:

SECTION 1. Pursuant to Section 10-20-430 of the Municipal Code of Chicago, the Commissioner of Transportation is hereby authorized and directed to exempt R & N Bavarian Motors Corporation of 27 North May Street, Chicago, Illinois 60607, from the provisions requiring barriers as a prerequisite to prohibit alley ingress and egress to parking facilities for premises address.

SECTION 2. This ordinance shall take effect and be in force from and after its passage and publication.

Reach For The Stars Child Care Academy.

[O2011-8992]

Be It Ordained by the City Council of the City of Chicago:

SECTION 1. Pursuant to Section 10-20-430 of the Municipal Code of Chicago, the Commissioner of Transportation is hereby authorized and directed to exempt Reach for the Stars Child Care Academy of 4246 -- 4252 South Dr. Martin Luther King, Jr. Drive, Chicago, Illinois from the provisions requiring barriers as a prerequisite to prohibit alley ingress and egress to parking facilities for premises address at 4246 -- 4252 South Dr. Martin Luther King, Jr. Drive.

SECTION 2. This ordinance shall take effect and be in force from and after its passage and publication.

Rider's Needs, Inc.

[O2011-8959]

Be It Ordained by the City Council of the City of Chicago:

SECTION 1. Pursuant to Section 10-20-430 of the Municipal Code of Chicago, the Commissioner of Transportation is hereby authorized and directed to exempt Rider's Needs, Inc. from the provisions requiring barriers as a prerequisite to prohibit alley ingress and egress to parking facilities for 3826 West Montrose Avenue.

SECTION 2. This ordinance shall take effect and be in force from and after its passage and publication.

Smart Stuff.

[O2011-9049]

Be It Ordained by the City Council of the City of Chicago:

SECTION 1. Pursuant to Section 10-20-430 of the Municipal Code of Chicago, the Commissioner of Transportation is hereby authorized and directed to exempt from the provisions requiring barriers as a prerequisite to prohibit alley ingress and egress to parking facilities for Smart Stuff at 3600 South Halsted Street.

SECTION 2. This ordinance shall take effect and be in force from and after its passage and publication.

UZR, LLC.

[O2011-8997]

Be It Ordained by the City Council of the City of Chicago:

SECTION 1. Pursuant to Section 10-20-430 of the Municipal Code of Chicago, the Commissioner of Transportation is hereby authorized and directed to exempt UZR, LLC of 2232 South Wabash Avenue, Chicago, Illinois 60616 from requiring barriers as a prerequisite to prohibit alley ingress and egress to parking facilities for premises address at 1806 -- 1832 South Wabash Avenue.

SECTION 2. This ordinance shall take effect and be in force from and after its passage and publication.

Variety Meat Company.

[O2011-8944]

Be It Ordained by the City Council of the City of Chicago:

SECTION 1. Pursuant to Section 10-20-430 of the Municipal Code of Chicago, the Commissioner of Transportation is hereby authorized and directed to exempt Variety Meat Company of 159 North Carpenter Street, Chicago, Illinois 60607, from the provisions requiring barriers as a prerequisite to prohibit alley ingress and egress to parking facilities for premises address.

SECTION 2. This ordinance shall take effect and be in force from and after its passage and publication.

Windy City Tire Shop.

[O2011-9031]

Be It Ordained by the City Council of the City of Chicago:

SECTION 1. Pursuant to Section 10-20-430 of the Municipal Code of Chicago, the

Commissioner of Transportation is hereby authorized and directed to exempt Windy City Tire Shop of 4315 West Roosevelt Road from the provisions requiring barriers as a prerequisite to prohibit alley ingress and egress to parking facilities for premises address.

SECTION 2. This ordinance shall take effect and be in force from and after its passage and publication.

---

38 Little Angels Home Daycare, Inc.

[O2011-9621]

Be It Ordained by the City Council of the City of Chicago:

SECTION 1. Pursuant to Section 10-20-430 of the Municipal Code of Chicago, the Director of Revenue is hereby authorized and directed to exempt 38 Little Angels Home Daycare, Inc., of 1759 North Harlem Avenue from the provisions requiring barriers as a prerequisite to prohibit alley ingress and egress to parking facilities for premises address.

SECTION 2. This ordinance shall take effect and be in force upon its passage and publication.

3636 Storage Properties LLC.

[O2011-8978]

Be It Ordained by the City Council of the City of Chicago:

SECTION 1. Pursuant to Section 10-20-430 of the Municipal Code of Chicago, the Commissioner of Transportation is hereby authorized and directed to exempt 3636 Storage Properties LLC, Chicago, Illinois 60613, from the provisions requiring barriers as a prerequisite to prohibit alley ingress and/or egress to the parking facilities at 3620 -- 3642 North Broadway, Chicago, Illinois, for a new retail store parking lot.

SECTION 2. This ordinance shall take effect and be in force from and after its passage and publication.

STANDARDIZATION OF PORTIONS OF PUBLIC WAYS.

The Committee on Transportation and Public Way submitted the following report:

CHICAGO, December 12, 2011.

To the President and Members of the City Council:

Your Committee on Transportation and Public Way begs leave to report and recommend that Your Honorable Body *Pass* the ordinances authorizing and directing the Commissioner of Transportation to take the actions necessary for the honorary designation/standardization of various portions of the public way. These ordinances were referred to the Committee on November 2 and November 9, 2011.

This recommendation was concurred in unanimously by a viva voce vote of the members of the Committee, with no dissenting vote.

Respectfully submitted,

(Signed) ANTHONY BEALE,
Chairman.

On motion of Alderman Beale, the said proposed ordinances transmitted with the foregoing committee report were *Passed* by yeas and nays as follows:

Yeas -- Aldermen Moreno, Fioretti, Dowell, Burns, Hairston, Sawyer, Jackson, Harris, Beale, Pope, Balcer, Cárdenas, Quinn, Burke, Foulkes, Thompson, Thomas, Lane, O'Shea, Cochran, Brookins, Muñoz, Zalewski, Chandler, Solis, Maldonado, Burnett, Ervin, Reboyras, Suarez, Waguespack, Mell, Austin, Colón, Sposato, Mitts, Cullerton, Laurino, P. O'Connor, M. O'Connor, Reilly, Smith, Tunney, Arena, Cappleman, Pawar, Osterman, Moore, Silverstein -- 49.

Nays -- None.

Alderman Pope moved to reconsider the foregoing vote. The motion was lost.

The following are said ordinances as passed (the italic heading in each case not being a part of the ordinance):

2500 N. Pulaski Rd. As "Isaac Silver Way".

[O2011-9491]

Be It Ordained by the City Council of the City of Chicago:

SECTION 1. Pursuant to an ordinance heretofore passed by the City Council which authorizes erection of honorary street-name signs, the Commissioner of Transportation shall take the necessary action for standardization of 2500 North Pulaski Road, from West Wrightwood Avenue to West Altgeld Avenue, to be known as honorary "Isaac Silver Way".

SECTION 2. This ordinance shall take effect upon its passage and due publication.

5400 Block Of W. Division St. As "Jacqueline 'Jackie' Reed Way".

[O2011-8890]

Be It Ordained by the City Council of the City of Chicago:

SECTION 1. Pursuant to an ordinance heretofore passed by the City Council which allows erection of honorary street-name signs, the Commissioner of Transportation shall take the necessary action for standardization of the 5400 block of West Division Street as "Jacqueline 'Jackie' Reed Way", installing a total of three signs on the south side of the street, one at each of the following locations: 5401 West Division Street, 5415 West Division Street and 5457 West Division Street.

SECTION 2. This ordinance shall take effect upon its passage and publication.

Portion Of S. Exchange Ave. As "Dr. Reverend Jerry D. Goodloe Way".

[O2011-8787]

Be It Ordained by the City Council of the City of Chicago:

SECTION 1. Pursuant to an ordinance heretofore passed by the City Council which allows erection of honorary street-name signs, the Commissioner of Transportation shall take the necessary action for standardization of South Exchange Avenue, from East 79th Street to East 83rd Street, as "Dr. Reverend Jerry D. Goodloe Way".

SECTION 2. This ordinance shall take effect and be in force upon its passage and publication.

2600 N. Pulaski Rd. As "Lisa Silver Way".

[O2011-8888]

Be It Ordained by the City Council of the City of Chicago:

SECTION 1. Pursuant to an ordinance heretofore passed by the City Council which authorizes erection of honorary street-name signs, the Commissioner of Transportation shall take the necessary action for standardization of 2600 North Pulaski Road, from West Wrightwood Avenue to West Schubert Avenue, to be known as honorary "Lisa Silver Way".

SECTION 2. This ordinance shall take effect upon its passage and due publication.

Portion Of W. Deming Pl. As "William 'Bill' Kinder Way".

[O2011-8889]

Be It Ordained by the City Council of the City of Chicago:

SECTION 1. Pursuant to an ordinance heretofore passed by the City Council which authorizes erection of honorary street-name signs, the Commissioner of Transportation shall take the necessary action for standardization of West Deming Place, from North Kilbourn Avenue to North Kenton Avenue, to be known as honorary "William 'Bill' Kinder Way".

SECTION 2. This ordinance shall take effect upon its passage and due publication.

Re-Referred -- DONATION OF CITY VEHICLE TO MUNICIPALITY OF APASEO EL ALTO IN GUANAJUATO, MEXICO.

[O2011-8930]

The Committee on Transportation and Public Way submitted the following report:

CHICAGO, December 12, 2011.

To the President and Members of the City Council:

Your Committee on Transportation and Public Way begs leave to report and recommend that Your Honorable Body *Re-Refer* to the Committee on Public Safety an ordinance authorizing the Commissioner of Fleet Management to donate an obsolete ambulance and an obsolete fire truck no longer useful to the City of Chicago to the municipality of Apaseo El Alto in the State of Guanajuato, Mexico. This ordinance was referred to the Committee on November 2, 2011.

This recommendation was concurred in unanimously by a viva voce vote of the members of the Committee, with no dissenting vote.

Respectfully submitted,

(Signed) ANTHONY BEALE,
Chairman.

On motion of Alderman Beale, the committee's recommendation was *Concurred In* and the said proposed ordinance transmitted with the foregoing committee report was *Re-Referred to the Committee on Public Safety* by yeas and nays as follows:

Yeas -- Aldermen Moreno, Fioretti, Dowell, Burns, Hairston, Sawyer, Jackson, Harris, Beale, Pope, Balcer, Cárdenas, Quinn, Burke, Foulkes, Thompson, Thomas, Lane, O'Shea, Cochran, Brookins, Muñoz, Zalewski, Chandler, Solis, Maldonado, Burnett, Ervin, Reboyras, Suarez, Waguespack, Mell, Austin, Colón, Sposato, Mitts, Cullerton, Laurino, P. O'Connor, M. O'Connor, Reilly, Smith, Tunney, Arena, Cappleman, Pawar, Osterman, Moore, Silverstein -- 49.

Nays -- None.

Alderman Pope moved to reconsider the foregoing vote. The motion was lost.

COMMITTEE ON ZONING, LANDMARKS AND BUILDING STANDARDS.

APPOINTMENT OF LYNETTE SANTIAGO AS MEMBER OF ZONING BOARD OF APPEALS.

(File No. MA-134)

[A2011-185]

The Committee on Zoning, Landmarks and Building Standards submitted the following report:

CHICAGO, December 14, 2011.

To the President and Members of the City Council:

Reporting for your Committee on Zoning, Landmarks and Building Standards, for which a meeting was held on December 13, 2011, I beg leave to recommend that Your Honorable Body approve the mayoral appointment, MA-134, of Lynette Santiago as a member of the Zoning Board of Appeals for a term effective immediately and expiring July 1, 2015.

I beg leave to recommend the passage of mayoral introduction Number 133 (MA-133) regarding the Midway International Airport Height Overlay District.

I also recommend the passage of text amendment Number 480 (TAD-480) regarding redesignating certain segments of North Milwaukee Avenue as pedestrian streets.

I also recommend the passage of text amendment Number 471 (TAD-471) changing the effective date from 2012 to 2015 for compliance of all existing residential buildings to conform to the fire resistance rating of one hour.

I also recommend the passage of text amendment Number 473 (TAD-473) regarding safety evaluation of existing high-rise buildings which was amended and corrected in its corrected form.

I also recommend the passage of text amendment Number 478 (TAD-478) regarding minor changes and amendments to approved planned developments, which was amended and corrected in its amended form.

Please let the record also reflect that text amendment Number 468 (TAD-468) was withdrawn by Alderman Tunney.

I also beg leave to recommend the passage of various ordinances transmitted herewith for the purpose of reclassifying particular areas. Three ordinances were amended and corrected in their amended form. They are Application Numbers 17303, 17318 and 17341.

I beg leave to accept applications for 16 signs, which are subject to zoning review and over 100 square feet, and 24 feet above grade.

I beg leave to recommend the waiver of building permit fees for the property located at 1552 -- 1554 North Milwaukee Avenue.

At this time, I move for approval of the appointment of Lynette Santiago transmitted herewith.

Respectfully submitted,

(Signed) DANIEL S. SOLIS,
Chairman.

On motion of Alderman Solis, the committee's recommendation was *Concurred In* and the said proposed appointment of Lynette Santiago as a member of the Zoning Board of Appeals was *Approved* by yeas and nays as follows:

Yeas -- Aldermen Moreno, Fioretti, Dowell, Burns, Hairston, Sawyer, Jackson, Harris, Beale, Pope, Balcer, Cárdenas, Quinn, Burke, Foulkes, Thompson, Thomas, Lane, O'Shea, Cochran, Brookins, Muñoz, Zalewski, Chandler, Solis, Maldonado, Burnett, Ervin, Reboyras, Suarez, Waguespack, Mell, Austin, Colón, Sposato, Mitts, Cullerton, Laurino, P. O'Connor, M. O'Connor, Reilly, Smith, Tunney, Arena, Cappleman, Pawar, Osterman, Moore, Silverstein -- 49.

Nays -- None.

Alderman Pope moved to reconsider the foregoing vote. The motion was lost.

AMENDMENT OF SECTION 13-196-206 OF MUNICIPAL CODE BY EXTENDING IMPLEMENTATION DEADLINE REGARDING MODIFICATIONS TO HIGH-RISE BUILDINGS TO ACHIEVE MINIMUM SCORE REQUIRED ON LIFE SAFETY EVALUATION.

(Text Amendment No. TAD-473)

[SO2011-7230]

The Committee on Zoning, Landmarks and Building Standards submitted the following report:

CHICAGO, December 14, 2011.

To the President and Members of the City Council:

Reporting for your Committee on Zoning, Landmarks and Building Standards, for which a meeting was held on December 13, 2011, I beg leave to recommend that Your Honorable Body approve the mayoral appointment, MA-134, of Lynette Santiago as a member of the Zoning Board of Appeals for a term effective immediately and expiring July 1, 2015.

I beg leave to recommend the passage of mayoral introduction Number 133 (MA-133) regarding the Midway International Airport Height Overlay District.

I also recommend the passage of text amendment Number 480 (TAD-480) regarding redesignating certain segments of North Milwaukee Avenue as pedestrian streets.

I also recommend the passage of text amendment Number 471 (TAD-471) changing the effective date from 2012 to 2015 for compliance of all existing residential buildings to conform to the fire resistance rating of one hour.

I also recommend the passage of text amendment Number 473 (TAD-473) regarding safety evaluation of existing high-rise buildings which was amended and corrected in its corrected form.

I also recommend the passage of text amendment Number 478 (TAD-478) regarding minor changes and amendments to approved planned developments, which was amended and corrected in its amended form.

Please let the record also reflect that text amendment Number 468 (TAD-468) was withdrawn by Alderman Tunney.

I also beg leave to recommend the passage of various ordinances transmitted herewith for the purpose of reclassifying particular areas. Three ordinances were amended and corrected in their amended form. They are Application Numbers 17303, 17318 and 17341.

I beg leave to accept applications for 16 signs, which are subject to zoning review and over 100 square feet, and 24 feet above grade.

I beg leave to recommend the waiver of building permit fees for the property located at 1552 -- 1554 North Milwaukee Avenue.

At this time, I move for passage of substitute text amendment Number 473 (TAD-473) transmitted herewith.

Respectfully submitted,

(Signed) DANIEL S. SOLIS,
Chairman.

On motion of Alderman Solis, the said proposed substitute ordinance transmitted with the foregoing committee report was *Passed* by yeas and nays as follows:

Yeas -- Aldermen Moreno, Fioretti, Dowell, Burns, Hairston, Sawyer, Jackson, Harris, Beale, Pope, Balcer, Cárdenas, Quinn, Burke, Foulkes, Thompson, Thomas, Lane, O'Shea, Cochran, Brookins, Muñoz, Zalewski, Chandler, Solis, Maldonado, Burnett, Ervin, Reboyras, Suarez, Waguespack, Mell, Austin, Colón, Sposato, Mitts, Cullerton, Laurino, P. O'Connor, M. O'Connor, Reilly, Smith, Tunney, Arena, Cappleman, Pawar, Osterman, Moore, Silverstein -- 49.

Nays -- None.

Alderman Pope moved to reconsider the foregoing vote. The motion was lost.

The following is said ordinance as passed:

Be It Ordained by the City Council of the City of Chicago:

SECTION 1. Section 13-196-206 of the Municipal Code of the City of Chicago is hereby amended by deleting the language stricken through and by inserting the language underscored, as follows:

13-196-206 Life Safety Evaluation Of Existing High-Rise Buildings.

(A) No later than January 1, 2005, the commissioner of buildings shall adopt by rule and publish criteria for life safety evaluations of all existing buildings exceeding 80 feet in height above grade that are not required by Section 13-196-205 to be protected throughout by an approved automatic sprinkler system. The criteria adopted pursuant to this subsection shall provide sufficient protection to life and safety of building occupants. The criteria shall be developed based on a review of available resources, including standardized building and safety codes and the practices of other municipalities.

(Omitted text is unaffected by this ordinance.)

(D) If, based on the use of a scoring system described by rule to conduct the life safety evaluation, the licensed professional engineer or licensed architect determines that the building does not achieve the minimum score required on the life safety evaluation, the building owner shall, no later than January 1, 2006, submit the life safety evaluation to the department of buildings and the bureau of fire prevention along with either: (1) a proposal to protect the building throughout with an automatic sprinkler system meeting the requirements of Chapter 15-16 of this Code unless otherwise provided by Section 13-196-207, notwithstanding any exceptions for which the building may have otherwise qualified pursuant to Section 13-196-205, and using the schedule for installation described in Section 13-196-205; or (2) a proposal for achieving the minimum score required on the life safety evaluation by making specified modifications to the building.

Any proposal submitted pursuant to this subsection shall be signed and sealed by a licensed professional engineer or by a licensed architect. In addition, any proposal submitted pursuant to item (2) of this subsection shall contain (i) an explicit statement by the licensed engineer or architect certifying that if the modifications identified in the proposal are fully implemented, the building will receive the minimum score required on the life safety evaluation; and (ii) a timetable for completion of those modifications to be phased in over a stipulated period of years, but no later than January 1, ~~2012~~ 2015, at which time the modifications identified in the proposal shall be fully implemented. Any schedule for installation or timetable required by this subsection shall be enforceable against the building owner and against any subsequent owner.

(Omitted text is unaffected by this ordinance.)

(F) Nothing in this section shall be construed to waive any provision of the Municipal Code of Chicago applicable to existing buildings or to relieve any person from full compliance with those provisions.

SECTION 2. This ordinance shall take full force and effect upon its passage and publication.

AMENDMENT OF SECTION 13-196-209 OF MUNICIPAL CODE BY EXTENDING COMPLIANCE DEADLINE FOR REQUIREMENT OF ONE-HOUR FIRE RESISTANT RATING FOR DOORS AND FRAMES IN STAIRWAYS OF HIGH-RISE BUILDINGS.

(Text Amendment No.TAD-471)

[O2011-7212]

The Committee on Zoning, Landmarks and Building Standards submitted the following report:

CHICAGO, December 14, 2011.

To the President and Members of the City Council:

Reporting for your Committee on Zoning, Landmarks and Building Standards, for which a meeting was held on December 13, 2011, I beg leave to recommend that Your Honorable Body Approve the mayoral appointment, MA-134, of Lynette Santiago as a member of the Zoning Board of Appeals for a term effective immediately and expiring July 1, 2015.

I beg leave to recommend the passage of mayoral introduction Number 133 (MA-133) regarding the Midway International Airport Height Overlay District.

I also recommend the passage of text amendment Number 480 (TAD-480) regarding redesignating certain segments of North Milwaukee Avenue as pedestrian streets.

I also recommend the passage of text amendment Number 471 (TAD-471) changing the effective date from 2012 to 2015 for compliance of all existing residential buildings to conform to the fire resistance rating of one hour.

I also recommend the passage of text amendment Number 473 (TAD-473) regarding safety evaluation of existing high-rise buildings which was amended and corrected in its corrected form.

I also recommend the passage of text amendment Number 478 (TAD-478) regarding minor changes and amendments to approved planned developments, which was amended and corrected in its amended form.

Please let the record also reflect that text amendment Number 468 (TAD-468) was withdrawn by Alderman Tunney.

I also beg leave to recommend the passage of various ordinances transmitted herewith for the purpose of reclassifying particular areas. Three ordinances were amended and corrected in their amended form. They are Application Numbers 17303, 17318 and 17341.

I beg leave to accept applications for 16 signs, which are subject to zoning review and over 100 square feet, and 24 feet above grade.

I beg leave to recommend the waiver of building permit fees for the property located at 1552 -- 1554 North Milwaukee Avenue.

At this time, I move for passage of text amendment 471 (TAD-471) transmitted herewith.

Respectfully submitted,

(Signed) DANIEL S. SOLIS,
Chairman.

On motion of Alderman Solis, the said proposed ordinance transmitted with the foregoing committee report was *Passed* by yeas and nays as follows:

Yeas -- Aldermen Moreno, Fioretti, Dowell, Burns, Hairston, Sawyer, Jackson, Harris, Beale, Pope, Balcer, Cárdenas, Quinn, Burke, Foulkes, Thompson, Thomas, Lane, O'Shea, Cochran, Brookins, Muñoz, Zalewski, Chandler, Solis, Maldonado, Burnett, Ervin, Reboyras, Suarez, Waguespack, Mell, Austin, Colón, Sposato, Mitts, Cullerton, Laurino, P. O'Connor, M. O'Connor, Reilly, Smith, Tunney, Arena, Cappleman, Pawar, Osterman, Moore, Silverstein -- 49.

Nays -- None.

Alderman Pope moved to reconsider the foregoing vote. The motion was lost.

The following is said ordinance as passed:

Be It Ordained by the City Council of the City of Chicago:

SECTION 1. Section 13-196-209 of the Municipal Code of the City of Chicago is hereby amended by deleting the language stricken through, and by inserting the language underscored, as follows:

13-196-209 High-Rise Buildings -- Stairways -- Doors -- Frames.

No later than January 1, ~~2012~~, 2015, doors and frames in stairways in all existing residential buildings and buildings of mixed residential occupancy exceeding 80 feet in height above grade shall have a fire resistance rating of at least one hour.

SECTION 2. This ordinance shall take full force and effect upon its passage and publication.

AMENDMENT OF SECTION 17-3-0503 OF MUNICIPAL CODE BY RECLASSIFYING CERTAIN SEGMENTS OF N. MILWAUKEE AVE. AS PEDESTRIAN STREETS.

(Text Amendment No. TAD- 480)

[O2011-8799]

The Committee on Zoning, Landmarks and Building Standards submitted the following report:

CHICAGO, December 14, 2011.

To the President and Members of the City Council:

Reporting for your Committee on Zoning, Landmarks and Building Standards, for which a

meeting was held on December 13, 2011, I beg leave to recommend that Your Honorable Body Approve the mayoral appointment, MA-134, of Lynette Santiago as a member of the Zoning Board of Appeals for a term effective immediately and expiring July 1, 2015.

I beg leave to recommend the passage of mayoral introduction Number 133 (MA-133) regarding the Midway International Airport Height Overlay District.

I also recommend the passage of text amendment Number 480 (TAD-480) regarding redesignating certain segments of North Milwaukee Avenue as pedestrian streets.

I also recommend the passage of text amendment Number 471 (TAD-471) changing the effective date from 2012 to 2015 for compliance of all existing residential buildings to conform to the fire resistance rating of one hour.

I also recommend the passage of text amendment Number 473 (TAD-473) regarding safety evaluation of existing high-rise buildings which was amended and corrected in its corrected form.

I also recommend the passage of text amendment Number 478 (TAD-478) regarding minor changes and amendments to approved planned developments, which was amended and corrected in its amended form.

Please let the record also reflect that text amendment Number 468 (TAD-468) was withdrawn by Alderman Tunney.

I also beg leave to recommend the passage of various ordinances transmitted herewith for the purpose of reclassifying particular areas. Three ordinances were amended and corrected in their amended form. They are Application Numbers 17303, 17318 and 17341.

I beg leave to accept applications for 16 signs, which are subject to zoning review and over 100 square feet, and 24 feet above grade.

I beg leave to recommend the waiver of building permit fees for the property located at 1552 -- 1554 North Milwaukee Avenue.

At this time, I move for passage of text amendment Number 480 (TAD-480) transmitted herewith.

Respectfully submitted,

(Signed) DANIEL S. SOLIS,
Chairman.

On motion of Alderman Solis, the said proposed ordinance transmitted with the foregoing committee report was *Passed* by yeas and nays as follows:

Yeas -- Aldermen Moreno, Fioretti, Dowell, Burns, Hairston, Sawyer, Jackson, Harris, Beale, Pope, Balcer, Cárdenas, Quinn, Burke, Foulkes, Thompson, Thomas, Lane, O'Shea, Cochran, Brookins, Muñoz, Zalewski, Chandler, Solis, Maldonado, Burnett, Ervin, Reboyras, Suarez, Waguespack, Mell, Austin, Colón, Sposato, Mitts, Cullerton, Laurino, P. O'Connor, M. O'Connor, Reilly, Smith, Tunney, Arena, Cappleman, Pawar, Osterman, Moore, Silverstein -- 49.

Nays -- None.

Alderman Pope moved to reconsider the foregoing vote. The motion was lost.

The following is said ordinance as passed:

Be It Ordained by the City Council of the City of Chicago:

SECTION 1. Section 17-3-0503-D of Title 17 of the Municipal Code of Chicago, the Chicago Zoning Ordinance, is hereby amended by deleting the stricken language and inserting the underscored language, as follows:

[The other pedestrian streets and pedestrian retail streets in these subsections are unaffected by the changes and are not included for editorial convenience.]

17-3-0503-D [Pedestrian Streets And Pedestrian Retail Streets.]

1. The following street segments are classified as pedestrian streets:

Street	Segment		Coordinates	
	From	To	From	To
Milwaukee	Logan	~~Central Park~~ Kedzie	2600 N	2653 N
	Sawyer (north side of Milwaukee)	Central Park	2715 N	3000N/ 3600W

17-3-0503-E Pedestrian streets also radiate from the following six-corner intersections.

Diagonal Street	Coordinates	East/West Street
Milwaukee	From	~~2700~~ 2715 N
	To	2860 N

SECTION 2. This ordinance shall be in force and effect upon passage and publication.

AMENDMENT OF SECTION 17-7-1200 OF MUNICIPAL CODE BY CREATING CHICAGO MIDWAY INTERNATIONAL AIRPORT HEIGHT OVERLAY DISTRICT.
(File No. MA-133)

[O2011-9595]

The Committee on Zoning, Landmarks and Building Standards submitted the following report:

CHICAGO, December 14, 2011.

To the President and Members of the City Council:

Reporting for your Committee on Zoning, Landmarks and Building Standards, for which a meeting was held on December 13, 2011, I beg leave to recommend that Your Honorable Body approve the mayoral appointment, MA-134, of Lynette Santiago as a member of the Zoning Board of Appeals for a term effective immediately and expiring July 1, 2015.

I beg leave to recommend the passage of mayoral introduction Number 133 (MA-133) regarding the Midway International Airport Height Overlay District.

I also recommend the passage of text amendment Number 480 (TAD-480) regarding redesignating certain segments of North Milwaukee Avenue as pedestrian streets.

I also recommend the passage of text amendment Number 471 (TAD-471) changing the effective date from 2012 to 2015 for compliance of all existing residential buildings to conform to the fire resistance rating of one hour.

I also recommend the passage of text amendment Number 473 (TAD-473) regarding safety evaluation of existing high rise buildings which was amended and corrected in its corrected form.

I also recommend the passage of text amendment Number 478 (TAD-478) regarding minor changes and amendments to approved planned developments, which was amended and corrected in its amended form.

Please let the record also reflect that text amendment Number 468 (TAD-468) was withdrawn by Alderman Tunney.

I also beg leave to recommend the passage of various ordinances transmitted herewith for the purpose of reclassifying particular areas. Three ordinances were amended and corrected in their amended form. They are Application Numbers 17303, 17318 and 17341.

I beg leave to accept applications for 16 signs, which are subject to zoning review and over 100 square feet, and 24 feet above grade.

I beg leave to recommend the waiver of building permit fees for the property located at 1552 -- 1554 North Milwaukee Avenue.

At this time, I move for passage of text amendment Number 133 (MA-133) transmitted herewith.

Respectfully submitted,

(Signed) DANIEL S. SOLIS,
Chairman.

On motion of Alderman Solis, the said proposed ordinance transmitted with the foregoing committee report was *Passed* by yeas and nays as follows:

Yeas -- Aldermen Moreno, Fioretti, Dowell, Burns, Hairston, Sawyer, Jackson, Harris, Beale, Pope, Balcer, Cárdenas, Quinn, Burke, Foulkes, Thompson, Thomas, Lane, O'Shea, Cochran, Brookins, Muñoz, Zalewski, Chandler, Solis, Maldonado, Burnett, Ervin, Reboyras, Suarez, Waguespack, Mell, Austin, Colón, Sposato, Mitts, Cullerton, Laurino, P. O'Connor, M. O'Connor, Reilly, Smith, Tunney, Arena, Cappleman, Pawar, Osterman, Moore, Silverstein -- 49.

Nays -- None.

Alderman Pope moved to reconsider the foregoing vote. The motion was lost.

The following is said ordinance as passed:

Be It Ordained by the City Council of the City of Chicago:

SECTION 1. That the Chicago Zoning Ordinance be amended by creating a new Midway International Airport Height Overlay District in addition to the zoning district symbols and indications as shown on Map Numbers 10-K, 12-N, 12-M, 12-L, 12-K, 12-J, 14-M, 14-L, 14-K. 16-N, 16-M, 16-L, 16-K, 16-J and 18-K in the area described in Article 17-7-1202 in Section 2 of this ordinance.

SECTION 2. That the Chicago Zoning Ordinance be amended in Article 17-7-1200 by adding the following language in its entirety:

17-7-1200 Midway International Airport Height Overlay District.

17-7-1201 Purpose.

The Midway International Airport (for purposes of this section "Airport") Height Overlay District is intended to preserve the public safety and general welfare by preventing the establishment of vertical obstructions within the airport's approach and departure zones, which may present a hazard to air navigation.

17-7-1202 Boundaries.

The Midway International Airport Height Overlay District consists of all those properties which lie within the Airport's approach and departure zones. For purposes of this section only, the approach and departure zones shall be centered on the extended runway centerline of each runway and shall extend a distance of 1,550 feet on either side of each extended runway centerline beginning at the Airport boundary and extending away from the Airport, parallel to the runway centerlines, a distance of 9,500 feet or to the city limits, whichever is reached first.

17-7-1203 Height Limits.

17-7-1203-A No building, structure, equipment or any portion thereof located on any lot within the Midway International Airport Height Overlay District shall exceed a height above grade of 30 feet or one foot vertically for every 50 feet horizontally measured from the nearest point on the Airport boundary to the object, whichever is greater.

17-7-1203-B If the provisions of the Midway International Airport Height Overlay District conflict with provisions or regulations of the underlying zoning district, the more restrictive provision will control. The more restrictive provision is the one that imposes greater restrictions or more stringent controls on development.

SECTION 3. This ordinance shall be in full force and effect from and after its passage and due publication.

AMENDMENT OF SECTION 17-13-0611 OF MUNICIPAL CODE BY ESTABLISHING VALIDITY PERIOD AND IMPOSING REVIEW AND PROCESSING FEE FOR IMPLEMENTATION OF MINOR CHANGES AND AMENDMENTS TO PLANNED DEVELOPMENTS.

(Text Amendment No. TAD-478).

[SO2011-8079]

The Committee on Zoning, Landmarks and Building Standards submitted the following report:

CHICAGO, December 14, 2011.

To the President and Members of the City Council:

Reporting for your Committee on Zoning, Landmarks and Building Standards, for which a meeting was held on December 13, 2011, I beg leave to recommend that Your Honorable Body approve the mayoral appointment, MA-134, of Lynette Santiago as a member of the Zoning Board of Appeals for a term effective immediately and expiring July 1, 2015.

I beg leave to recommend the passage of mayoral introduction Number 133 (MA-133) regarding the Midway International Airport Height Overlay District.

I also recommend the passage of text amendment Number 480 (TAD-480) regarding redesignating certain segments of North Milwaukee Avenue as pedestrian streets.

I also recommend the passage of text amendment Number 471 (TAD-471) changing the effective date from 2012 to 2015 for compliance of all existing residential buildings to conform to the fire resistance rating of one hour.

I also recommend the passage of text amendment Number 473 (TAD-473) regarding safety evaluation of existing high rise buildings which was amended and corrected in its corrected form.

I also recommend the passage of text amendment Number 478 (TAD-478) regarding minor changes and amendments to approved planned developments, which was amended and corrected in its amended form.

Please let the record also reflect that text amendment Number 468 (TAD-468) was withdrawn by Alderman Tunney.

I also beg leave to recommend the passage of various ordinances transmitted herewith for the purpose of reclassifying particular areas. Three ordinances were amended and corrected in their amended form. They are Application Numbers 17303, 17318 and 17341.

I beg leave to accept applications for 16 signs, which are subject to zoning review and over 100 square feet, and 24 feet above grade.

I beg leave to recommend the waiver of building permit fees for the property located at 1552 -- 1554 North Milwaukee Avenue.

At this time, I move for passage of substitute text amendment Number 478 (TAD-478) transmitted herewith.

Respectfully submitted,

(Signed) DANIEL S. SOLIS,
Chairman.

On motion of Alderman Solis, the said substitute ordinance transmitted with the foregoing committee report was *Passed* by yeas and nays as follows:

Yeas -- Aldermen Moreno, Fioretti, Dowell, Burns, Hairston, Sawyer, Jackson, Harris, Beale, Pope, Balcer, Cárdenas, Quinn, Burke, Foulkes, Thompson, Thomas, Lane, O'Shea, Cochran, Brookins, Muñoz, Zalewski, Chandler, Solis, Maldonado, Burnett, Ervin, Reboyras, Suarez, Waguespack, Mell, Austin, Colón, Sposato, Mitts, Cullerton, Laurino, P. O'Connor, M. O'Connor, Reilly, Smith, Tunney, Arena, Cappleman, Pawar, Osterman, Moore, Silverstein -- 49.

Nays -- None.

Alderman Pope moved to reconsider the foregoing vote. The motion was lost.

The following is said ordinance as passed:

Be It Ordained by the City Council of the City of Chicago:

SECTION 1. Chapter 17-13-0611 of the Municipal Code of Chicago is hereby amended by adding the language underscored, as follows:

17-13-0611 Minor Changes And Amendments.

17-13-0611-A Minor changes to approved planned developments may be permitted by the Zoning Administrator provided such minor changes will not result in one or more of the following:

1. a change in the character of development;

2. an increase in the maximum permitted floor area ratio for the total net site area, provided that phases of the development may temporarily exceed the maximum floor ratio for a subarea;

3. an increase in the number of dwelling units in excess of the lesser of 3 units or 5 percent of the maximum number of dwelling units allowed in the approved planned development. Increases in the maximum number of units may not be made If such increase conflicts with the approved parking ratio, decreases approved setbacks, adversely affects the character ofthe development or exceeds the approved floor area ratio. Increases in the maximum number of units may be made only once per planned development or, if applicable, once per subarea; or

4. a reduction in the minimum required distance between structures or in periphery setbacks, provided that setback requirements may be adjusted when necessary to permit consistency with the typical pattern or architectural arrangement of surrounding structures.

17-13-0611-B Proposed changes that do not meet the criteria for Minor Changes, as provided in Section 17-13-0611-A, may be approved only in accordance with the review and approval procedures for planned developments, as provided in Section 17-13-0602 through Section 17-13-0610.

17-13-0611-C An approved minor change is valid for 12 months from the date of the letter granting such approval unless action to implement the minor change is commenced within such time period and thereafter diligently pursued to completion, including, if applicable, construction consistent with the minor change as authorized by a building permit. If action to implement the minor change, including construction, does not begin within the time set forth, or does not proceed with reasonable diligence, then the approval will lapse and become null and void.

17-13-0611-D The fee to review and process a request for minor change approval is $1,500.00.

SECTION 2. This ordinance takes effect upon its passage and approval.

AMENDMENT OF TITLE 17 OF MUNICIPAL CODE BY RECLASSIFICATION OF AREA SHOWN ON MAP NO. 1-E.

(As Amended)
(Application No. 17318)
(Common Address: 237 -- 259 E. Erie St., 628 -- 648 N. Fairbanks Ct. And 238 -- 258 E. Ontario St.)

[SO2011-6698]

The Committee on Zoning, Landmarks and Building Standards submitted the following report:

CHICAGO, December 14, 2011.

To the President and Members of the City Council:

Reporting for your Committee on Zoning, Landmarks and Building Standards, for which a meeting was held on December 13, 2011, I beg leave to recommend that Your Honorable Body approve the mayoral appointment, MA-134, of Lynette Santiago as a member of the Zoning Board of Appeals for a term effective immediately and expiring July 1, 2015.

I beg leave to recommend the passage of mayoral introduction Number 133 (MA-133) regarding the Midway International Airport Height Overlay District.

I also recommend the passage of text amendment Number 480 (TAD-480) regarding redesignating certain segments of North Milwaukee Avenue as pedestrian streets.

I also recommend the passage of text amendment Number 471 (TAD-471) changing the effective date from 2012 to 2015 for compliance of all existing residential buildings to conform to the fire resistance rating of one hour.

I also recommend the passage of text amendment Number 473 (TAD-473) regarding safety evaluation of existing high rise buildings which was amended and corrected in its corrected form.

I also recommend the passage of text amendment Number 478 (TAD-478) regarding minor changes and amendments to approved planned developments, which was amended and corrected in its amended form.

Please let the record also reflect that text amendment Number 468 (TAD-468) was withdrawn by Alderman Tunney.

I also beg leave to recommend the passage of various ordinances transmitted herewith for the purpose of reclassifying particular areas. Three ordinances were amended and corrected in their amended form. They are Application Numbers 17303, 17318 and 17341.

I beg leave to accept applications for 16 signs, which are subject to zoning review and over 100 square feet, and 24 feet above grade.

I beg leave to recommend the waiver of building permit fees for the property located at 1552 -- 1554 North Milwaukee Avenue.

At this time, I move for passage of the proposed substitute ordinance transmitted herewith.

Respectfully submitted,

(Signed) DANIEL S. SOLIS,
Chairman.

On motion of Alderman Solis, the said proposed substitute ordinance transmitted with the foregoing committee report was *Passed* by yeas and nays as follows:

Yeas -- Aldermen Moreno, Fioretti, Dowell, Burns, Hairston, Sawyer, Jackson, Harris, Beale, Pope, Balcer, Cárdenas, Quinn, Foulkes, Thompson, Thomas, Lane, O'Shea, Cochran, Brookins, Muñoz, Zalewski, Chandler, Solis, Maldonado, Burnett, Ervin, Reboyras, Suarez, Waguespack, Mell, Austin, Colón, Sposato, Mitts, Cullerton, Laurino, P. O'Connor, M. O'Connor, Reilly, Smith, Tunney, Arena, Cappleman, Pawar, Osterman, Moore, Silverstein -- 48.

Nays -- None.

Alderman Pope moved to reconsider the foregoing vote. The motion was lost.

Alderman Burke invoked Rule 14 of the City Council's Rules of Order and Procedure, disclosing that he had represented parties to this ordinance in previous and unrelated matters.

The following is said ordinance as passed:

Be It Ordained by the City Council of the City of Chicago:

SECTION 1. That the Chicago Zoning Ordinance be amended by changing all the Institutional Planned Development Number 3, as amended and DX-12 Downtown Mixed-Use District symbols and indications as shown on Map Number 1-E in the area bounded by:

East Chicago Avenue; North Lake Shore Drive; East Huron Street; North Fairbanks Court; East Erie Street; a line 328 feet east of North Fairbanks Court; East Ontario Street; a line 206 feet west of and parallel to North Fairbanks Court; a line 138.19 feet north of and parallel to East Ontario Street; a line 220 feet west of and parallel to North Fairbanks Court; East Erie Street; North St. Clair Street; East Superior Street; a line 571 feet west of North Fairbanks Court; a line 143 feet north of East Superior Street; and a line 466 feet west of North Fairbanks Court,

to those of Institutional Planned Development Number 3, as amended, which is hereby established in the area described above, subject to such use and bulk regulations as are set forth on the Plan of Development herewith attached and made a part hereof and to no others.

SECTION 2. This ordinance shall be in force and effect from and after its passage and due publication.

Plan of Development Statements referred to in this ordinance read as follows:

Plan Of Development Statements.

1. The area delineated herein as Institutional Planned Development Number 3, as amended (1962, 1975, 1993, 2001, 2008, 2011), consists of approximately 1,002,185 square feet, which is 23.01 acres of property and is depicted on the attached Planned Development Boundary, Property Line and Right-of-Way, Map (the "Property"). Title to the Property is owned by Northwestern University (herein referred to as "N.U." or the "Applicant"), Northwestern Memorial Hospital or its affiliates (hereinafter referred to as "N.M.H."), Children's Memorial Hospital ("CMH"), or their respective related entities, and, for the purposes of Institutional Planned Development Number 3, as amended (1962, 1975, 1993, 2001, 2008, 2011), controlled for zoning purposes by N.U.. All required disclosures are contained within the Economic Disclosure statements filed with the City of Chicago in accordance with the applicable requirements.

2. All applicable official reviews, approvals or permits are required to be obtained by the Applicant.

3. The requirements, obligations and conditions contained within Institutional Planned Development Number 3, as amended (1962, 1975, 1993, 2001, 2008, 2011), shall be binding upon the Applicant, its successors and assigns, and, if different than the Applicant, the legal titleholders and any ground lessors. All rights granted hereunder to the Applicant shall inure to the benefit of the Applicant's successors and assigns and, if different than the Applicant, the legal titleholder and any ground lessors. Furthermore, pursuant to the requirements of Section 17-8-0400 of the Chicago Zoning Ordinance, the Property, at the time applications for amendments, modifications or changes (administrative, legislative or otherwise) to this Institutional Planned Development Number 3, as amended (1962, 1975, 1993, 2001, 2008, 2011), are made, shall be under single ownership, single control or single designated control. Single control and single designated control for purposes of this paragraph shall mean that any application to the City for any amendment to this Institutional Planned Development Number 3, as amended (1962, 1975,1993, 2001, 2008, 2011), or any other modification or change thereto (administrative, legislative or otherwise) shall be made or authorized by N.U.. However, nothing herein shall prohibit or in any way restrict the alienation, sale or any other transfer of all or any portion of the Property or any rights, interests or obligations therein.

4. The Property within the Institutional Planned Development Number 3 boundaries, as amended (1962, 1975, 1993, 2001, 2008, 2011) is divided into seven (7) subareas as depicted on the Planned Development Boundary, Property Line and Right-of Way Map.

5. This plan of development consists of 18 statements; an Existing Land-Use Area Plan; a Planned Development Boundary, Property Line and Right-of-Way Map; an Existing Zoning Map; a Generalized Land-Use and Subarea Map, Pedestrian Overpass Plan; a Bulk Data Table; the following plans pertaining to the N.M.H. outpatient care pavilion project ("OCP Project") prepared by OWPP Cannon Design dated November 17, 2011: Detailed Site Plan, Landscape Plan, Green Roof Plan, North Elevation, East Elevation, West Elevation and South Elevation; and the following CMH plans and documents (such plans having been prepared by Zimmer Gunsul Frasca Architects LLP dated December 13, 2007): Overall Site Plan, Detailed Site Plan, Pedestrian Overpass Plan, Landscape Plan, Typical Streetscape Section, South Elevation, West Elevation, North Elevation, East Elevation and Roof Plan; the Helicopter Approach Diagram; Heliport Review Committee Guidelines; and Heliport Safety Plan, all approved as part of the 2008 amendment of the Planned Development and published in the February 6, 2008 *Journal of the Proceedings of the City Council of the City of Chicago* on pages 21279 -- 21319. The following exhibits and documents are also incorporated into the Plan of Development by reference: (1) Superior Garage Site Plan; Erie/Fairbanks Garage Site Plan; Superior Garage Landscape Plan; an Erie/Fairbanks Garage Landscape Plan; North, South and West Elevations of the Huron-St. Clair Parking Facility (the "Superior Garage"); North, South and West Elevations of the Erie-Ontario Parking Facility (the "Erie-Ontario parking structure") and Traffic Management Plan, all approved as part of

the 1993 amendment of the Planned Development and published in the June 23, 1993 *Journal of the Proceedings of the City Council of the City of Chicago* on pages 34589 through 34641; (2) Subarea E Inpatient Hospital and Medical Office Building plans for which Interim Stage Part II approval was granted by the Department of Planning and Development on June 14, 1995; (3) the following Erie Street Parking Structure plans prepared by Walker Parking Consultants and Ross Barney & Jankowski dated March 15, 2001: Site Plan, Street Level Planting Plan, South Elevation, West Elevation, North Elevation, Perspective, Top Tier Plan, Roof Top Planting Plan, New Parking Structure Typical Planter Box Planting Plan, all approved as part of the 2001 amendment of the Planned Development and published in the March 28, 2001 *Journal of the Proceedings of the City Council of the City of Chicago* on pages 56488 through 56521; and (4) the TMP placed on file by the Applicant from time to time as referenced in Statement 12(f). These and no other zoning controls shall apply to the Property. This Institutional Planned Development Number 3, as amended (1962, 1975, 1993, 2001, 2008, 2011), conforms to the intent and purpose of the Chicago Zoning Ordinance, Title 17 of the Municipal Code of Chicago, and all requirements thereof, and satisfies the established criteria for approval as a Planned Development.

6. The following uses shall be permitted on the Property subject to the restrictions in Statement 12 and in the Bulk Data Table:

Subarea A: Educational, Residential, Research and Medical, Dental and Legal Offices.

Subarea B: Educational, Hospital, Institutional, Residential, Research, Medical and Dental Uses.

Subarea C: Educational, Hospital, Heliport, Residential, Professional Offices, Research, Medical and Dental Uses.

Subarea D: Educational, Hospital, Research, Medical, Dental, Accessory Parking and Non-Accessory Parking.

Subarea E: Hospital, Professional Offices, Research, Medical and Accessory Parking Uses.

Subarea F: Accessory Parking, Non-Accessory Parking, Public Transit, Commercial and Institutional Uses.

Subarea G: Hospital, Office, Medical Service, Ambulatory, Research, Medical, Accessory Parking, Commercial and Institutional Uses.

Residential shall be defined as temporary housing for family members of faculty, students, patients or staff, medical and nursing staff, students and visiting faculty, guest rooms for patients and visitors, outpatient care facilities, and other residential uses

connected to the primary missions of CMH, N.M.H., the Rehabilitation Institute of Chicago, and Northwestern University. All other residential uses will require an amendment to this planned development.

Daycare centers (adult and child) shall be permitted in all subareas, as shall accessory uses, including ground-floor and other accessory retail.

7. Temporary signs such as construction and marketing signs, on-premises and other necessary signs shall be permitted within this Institutional Planned Development Number 3, as amended (1962, 1975, 1993, 2001, 2008, 2011) subject to the review and approval of the Department of Housing and Economic Development ("DHED") and Section 17-12-0804.

8. Any dedication or vacation of streets, alleys or easements in the public way or any adjustment of rights-of-way shall require a separate submittal on behalf of the Applicant and approval by the City Council.

9. Any service drive or other ingress or egress shall be adequately designed and paved in accordance with the regulations of the Chicago Department of Transportation ("CDOT") in effect at the time of construction and in compliance with the Municipal Code of the City of Chicago, to provide ingress and egress for motor vehicles, including emergency vehicles. The plan for vehicular ingress and egress shall be subject to the review and approval of CDOT and DHED. All work proposed in the public way must be designed and constructed in accordance with the Department of Transportation "Construction Standards for Work in the Public Way" and the "Street and Site Design Standards", and in compliance with the Municipal Code. Closure of all or any part of any public street or alley during demolition or construction shall be subject to the review and approval of CDOT and the Office of Emergency Management and Communications ("OEMC").

10. In addition to the maximum height of any proposed buildings or any appurtenance thereto prescribed in this Institutional Planned Development Number 3, as amended (1962, 1975, 1993, 2001, 2008, 2011), the height of any improvements shall also be subject to height limitations approved by the Federal Aviation Administration.

11. For purposes of maximum floor area ratio ("FAR") calculations, the definitions in the Chicago Zoning Ordinance shall apply; provided, however, that in addition to the other exclusions from floor area for purposes of determining FAR permitted by the Chicago Zoning Ordinance, all floor area devoted to mechanical equipment prior to the approved 2011 amendment in excess of one thousand (1,000) square feet in a single location, regardless of placement in the building, shall be excluded. All new floor area devoted to mechanical equipment from the date of the approved 2011 amendment in excess of five thousand (5,000) square feet in a single location, regardless of placement in the building, shall be excluded.

12. The improvements on the Property, including the on-site exterior landscaping, the landscaping along the adjacent rights-of-way and all entrances and exits to and from the parking and loading areas, shall be designed, constructed and maintained in substantial conformance with the Plans, Maps, Site Plans and exhibits described in Statement 5. In addition, the improvements on the Property shall be subject to the following specific regulations:

(a) Landscaping and Lighting: Any parkway trees shall be installed and maintained in general accordance with the Site Plans and Elevations attached hereto, and the parkway tree planting provisions of the Chicago Landscape Ordinance and corresponding guidelines and regulations. A landscaped pedestrian connection shall be provided adjacent to the Subarea D parking garage in the locations depicted on the Landscape Plan for this garage approved as part of the 1993 Planned Development amendment. Such pedestrian connection shall be graded, planted (with grass and trees or ornamental plantings) and lit. Planter boxes have been installed as indicated on the Building Elevations of the Erie-Ontario parking structure and maintained during growing season. Planter boxes shall not be required to be installed on the existing portion of the Erie-Ontario parking structure until construction of the addition to the Erie-Ontario parking structure contemplated by this planned development amendment has been completed.

(b) Loading: Off-street loading shall be provided in accordance with Statement 12(f) and Site Plans approved as part of the 1993 and the 2001 Planned Development amendments.

(c) Parking: Parking spaces required under this planned development may be designed to accommodate compact cars. Notwithstanding anything to the contrary in the Chicago Zoning Ordinance, such compact car parking spaces may be less than eight feet wide, but no less than seven and one-half (7½) feet wide. Up to 75 neighborhood residential parkers will be accommodated in the Subarea F garage at market rates on a monthly basis. A minimum of two percent (2%) of spaces shall be designed and designated for use by persons with disabilities.

(d) Circulation: Parking space layout, loading access, private roadway vehicular circulation routes, private pedestrian circulation routes, parking structure operational design and the location and design of curb-cuts at public streets shall be designed and constructed in substantial accordance with the Site Plans attached hereto or approved as part of the 2001 and 2008 Planned Development amendments. A private north/south, mid-block pedestrian connection shall be provided as depicted on the Superior Garage Landscape Plan approved as part of the 1993 Planned Development amendment.

(e) Pedestrian Overpasses and Tunnels: Any pedestrian overpass or tunnel affecting the public way shall be designed and constructed in substantial conformity with

the Site Plans attached hereto or approved as part of the 2(X)8 Planned Development amendment, including the Pedestrian Overpass Plans (2008 and 2011), Generalized Land-Use Plan (2008) and Generalized Land-Use and Subarea Map (2011). Removal of the existing double-decked skybridge over Superior Street shall commence during the demolition of the existing Wesley hospital building within Subarea C and shall be diligently pursued to completion thereafter. Removal of the existing upper level of the skybridge over Fairbanks Court shall commence during the demolition of the existing Passavant hospital building within Subarea B and shall be diligently pursued to completion thereafter. Notwithstanding anything to the contrary in the prior sentence, removal of the third and sixth level skybridges over Superior Street and removal of the sixth level skybridge over Fairbanks Court shall commence no later than December 31, 2001. As is indicated on the Pedestrian Overpass Plan (2001) and Generalized Land-Use Plan (2001), the Applicant shall be permitted to relocate and rebuild the existing third level skybridge which extends over Fairbanks Court from Subarea D to Subarea B.

(f) Traffic management and mitigation:

(1) Traffic Management Plan.

The Applicant shall be responsible for continuing implementation of certain operational controls over parking and traffic activity associated with the Planned Development. These operational controls shall be as set forth in the Traffic Management Plan ("TMP") which shall be deemed an integral part of this Planned Development. The Applicant's compliance with the TMP shall be a requirement of Institutional Planned Development Number 3, as amended (1962, 1975, 1993, 2001, 2008, 2011). The Applicant specifically agrees to review and update the TMP and submit same for review by CDOT and OEMC prior to issuance of Part II approval for the superstructure of the CMH hospital, and to finalize the TMP within six months of submission of the draft subject to approval by DPD, CDOT and OEMC. The amended TMP shall describe any new, existing or modified measures that the Applicant shall implement to exercise management and operational control over parking and traffic activity, including but not limited to:

a. private shuttle services;

b. coordination with public transit agencies concerning campus service and promotion of public transit alternatives;

c. parking operational policies to promote efficient traffic flows within the Planned Development;

d. promotion of facilities to actively encourage bicycle usage;

e. off-street loading operational policies, including restrictions on deliveries during certain hours;

f. active transportation management activities and usage of Traffic Control Aides;

g. statements of traffic-related planning principles that the Institutions commit to following in the redevelopment of institutionally-controlled properties within the Planned Development; and

h. valet parking service operational policies. In order to assure the effectiveness of the TMP, prior to March 31st of each year following occupancy of the CMH hospital within Subarea C by inpatients (the "CMH Occupancy Date"), the Applicant shall submit to the Commissioner of CDOT and the Executive Director of OEMC (with a copy to the Commissioner of DHED) a report describing the past year's traffic and parking activity and assessing the effectiveness of the various provisions of the TMP, and any recommended modifications thereto.

(2) Traffic Control Aides.

OEMC has determined that the posting of Traffic Management Authority Control Aides("Aides") would help traffic operations at key intersections within and adjacent to the planned development during the AM and PM peak hours and allow for strict enforcement of both curbside regulations and parking restrictions. Accordingly, the Applicant agrees, during the period of construction of the CMH hospital, to compensate the City, at the generally applicable part-time Aide rate, for the cost of six Aides posted within or adjacent to IPD3 as determined necessary by OEMC. The Applicant further agrees, from the date that the CMH hospital is occupied, to compensate the City for the cost of 12 Aides posted within or adjacent to the Planned Development as determined necessary by OEMC. The compensation will be based on actual Aide assignment to intersections or streets (if a roving Aide) within or adjacent to the planned development.

The payment structure by which the Applicant compensates the City will be determined by the Office of Budget and Management and OEMC. At a minimum, the Applicant agrees to enter into a Grant-based Intergovernmental Agreement ("IGA") with OEMC to provide the payment for the Aides. The first payment will be made prior to issuance of the first building permit for the CMH hospital and will be pro-rated for the remaining number of months in that year. On January 1st of the following year, the Applicant will provide the next payment, and each January 1st thereafter. The IGA will be reviewed annually to determine if the grant amount needs

to be modified based on changes in wages or staffing. The Applicant may request the City's approval of changes to this statement, including specifically the number of Aides and the amount of the Applicant's payment obligation based on evidence of changed circumstances. Such evidence shall include, as appropriate, traffic analyses and other technical data. The City agrees at a minimum, based on Applicant-supplied traffic analyses, OEMC/CDOT data and analyses and other evidence, to review the appropriateness of the Applicant's Aide payment obligation on the earlier to occur of (1) the date of the next requested comprehensive amendment of this Planned Development; or (2) the two-year anniversary of the CMH Occupancy Date.

(3) Pedestrian Countdown Signal.

The Applicant has reimbursed the City for the cost to retrofit existing traffic signals with up to 44 pedestrian countdown signals at the following locations:

- Lake Shore Drive -- Chicago (2 each)
- Chicago -- Fairbanks (4 each)
- Mies Van Der Rohe -- Chicago (6 each)
- Huron -- St. Clair (8 each)
- Huron -- Fairbanks (8 each)
- Erie -- Fairbanks (8 each)
- Ontario -- Fairbanks (8 each)

The City has completed the retrofitting of the pedestrian countdown signals.

The Applicant will reimburse the City for the cost to retrofit the existing traffic signals at the intersection of East Ontario Street and North St. Clair Street with up to eight pedestrian countdown signals. The City will use reasonable efforts to complete the retrofitting of the pedestrian countdown signals at this intersection prior to the issuance of the Certificate of Occupancy for the OCP Project.

(4) Additional Traffic And Street Improvements.

(A) McClurg Court:

The Applicant has completed to the satisfaction of CDOT and OEMC a traffic engineering study of the conversion of McClurg Court between Ohio and Ontario from one-way northbound to either one-way southbound or two-way. The study assessed the traffic impacts and benefits of each alternate and included assessments of intersection operations in the area bounded by McClurg, Ontario, Fairbanks, and Illinois. The Applicant will provide a preliminary plan of the preferred alternative should such an alternative be determined by the City.

The Applicant shall compensate the City for all costs associated with the conversion of the direction of McClurg Court within its existing right-of-way, including design, traffic signal modifications, signage, pavement markings and movement, if any, of parking meters. The City will use reasonable efforts to complete the work at such time prior to the CMH Occupancy Date as mutually agreed by the Applicant and the City.

(B) Restriping Of Chicago Avenue And Superior Street:

The Applicant will implement pavement marking and signage changes in substantial conformance with the restriping plans for Chicago Avenue between Fairbanks and Lake Shore Drive as shown in a conceptual sketch previously submitted to CDOT and OEMC and attached to this planned development and for Superior Street between St. Clair and Fairbanks as shown in the CMH Site Plan no later than the CMH Occupancy Date. Prior to doing this work, the Applicant will submit permit applications with more detailed drawings as required by CDOT and OEMC.

(C) Chicago -- Fairbanks Curb Radius:

The Applicant has widened the southwest corner curb radius of the Chicago and Fairbanks intersection, including relocation or modification of traffic signal poles.

(D) Valet Parking And Car Retrieval:

If a valet parking option is offered at the CMH hospital within Subarea C, such option may only be available for emergencies and

to persons with disabilities. The Applicant agrees that in such operation, vehicles must be dropped off at the front entry to CMH in the planned internal driveway and must be retrieved by the CMH patron/visitor within the Huron-Superior garage.

(E) Traffic Signal Warrant Study:

The Applicant shall compensate the City for all costs associated with a study to be performed by OEMC one year after the CMH Occupancy Date to determine whether traffic signals are warranted at the intersection of Superior Street and St. Clair Street and at the intersection of Superior Street with the CMH and Prentice Hospitals exit drive and the entrance/exit of the Superior Parking Garage. If the OEMC study determines that traffic signals are warranted at the intersection of Superior Street and St. Clair Street, the City will use reasonable efforts to install traffic signals at said intersection and the Applicant shall compensate the City for all costs associated with the design and improvement of the intersection with traffic signals. If the OEMC study determines that traffic signals are warranted at the intersection of Superior Street with the CMH and Prentice Hospitals exit drive and the entrance/exit of the Superior Parking Garage, the Applicant will, at its sole cost, provide detailed engineering drawings, secure all necessary permits, and complete all work associated with the improvement of the intersection with traffic signals, including but not limited to, striping, signage and accessible pedestrian crosswalk and ramps within one year of the City's determination that the signals are warranted. Future traffic signals and signage within the Planned Development will be considered during review of future applications for site plan review and amendments to the planned development.

(F) Chicago -- Mies Intersection:

The Applicant will provide fully complete and detailed engineering drawings and a permit application for traffic signal, pavement marking and signage changes at the intersection of Chicago Avenue and Mies Van Der Rohe Way, including the entrance driveway to Children's Memorial Hospital -- Prentice Women's Hospital, and will complete the work prior to the CMH Occupancy Date. The design of the intersection shall conform substantially to that shown on the CMH Site Plan incorporated herein.

(g) Modal split/transit outreach report: As of the date hereof, the Applicant has submitted to the City a report describing the means of transportation used by

patrons to reach the Applicant's facilities within the Planned Development and, specifically, what percentage of patrons (identified by patron type -- e.g., students, professional employees, staff, visitors -- and transportation means -- e.g., public transit, private shuttles, taxicabs, et cetera) reach such facilities by means other than private, single-occupied passenger vehicles. Such report also identified efforts undertaken by the Applicant, including, but not limited to, promoting of the availability of campus shuttles and trolleys to employees and visitors, incentives offered to employees for public transit usage and outreach efforts -- including informational postings -- to encourage such patrons to reach the Applicant's facilities by means other than private, single-occupied passenger vehicles. Such report shall be updated by the Applicant every three (3) years and may be conducted using generally accepted statistical sampling techniques. The Applicant shall use its good faith efforts to require that owners of property within the planned development other than Applicant participate with the Applicant in the production of the report described herein.

(h) Heliport: In addition to the uses specified in Statement 6 for Subarea C, the roof of the CMH hospital may be used for an emergency medical helicopter heliport (the "Landing Pad") to receive pediatric patients and organs (organs only when the CMH patient is in a critical life-threatening condition) being transported under the following conditions:

(1) Helicopter transports will be used only for medical and surgical emergencies in cases where there is notification of a primary need for pediatric treatment of CMH patients. Any change to the use set forth in this sub-part must be approved by means of an amendment to the planned development.

(2) Helicopter transports to or from CMH will be made only during the following circumstances:

(A) when patients require immediate transport for surgery or medical care in an intensive care unit;

(B) when the patient meets the medical criteria stated above and when travel distance is more than 40 miles away; or less than 40 miles away, but ground traffic or weather conditions would delay the transport and threaten the life of the patient.

(3) The decision to transfer a patient to CMH by air or ambulance will strictly remain a decision between the referring physician, the CMH Transport Team and their Medical Control.

(4) CMH will not own or operate a helicopter transport business and will not base, store, fuel or service (except in the case of a mechanical emergency) a helicopter at its Landing Pad.

(5) CMH follows the operational criteria for its use of the Landing Pad set forth in the attached Heliport Safety Plan.

(6) The Landing Pad meets the design requirements set forth in the attached Heliport Safety Plan.

(7) CMH establishes and maintains a Heliport Review Committee consistent with the attached Heliport Review Committee guidelines.

(8) CMH will submit all required documentation to the State of Illinois Department of Transportation Division of Aeronautics in order for that agency to review and, if the appropriate regulations are met, to issue the appropriate permit for utilization of this heliport.

(i) The Applicant shall provide by the earlier of (a) the CMH Occupancy Date; or (b) December 31, 2012 (the "Parking Expansion Date"), subject to delays caused by acts of nature, labor disturbances or other causes outside of the reasonable control of the institutions, additional off-street accessory parking capacity of not less than 1,100 spaces of which not less than 800 spaces will be spaces in a newly constructed parking facility within the Campus Area (the New Parking Facility") and the balance of which may be provided by securing off-street parking rights (collectively, the "2012 Parking Commitment") potentially in the form of a long-term lease. It is acknowledged that the provision of this additional peak parking supply is in the public interest and appropriate for development within the Campus Area. The Campus Area is that area bounded by Chicago Avenue, Lake Shore Drive, Illinois Street and Michigan Avenue.

The extent to which the number of parking spaces provided in the New Parking Facility is less than 1,100 shall be described as the "Additional Spaces". The Additional Spaces shall, to the extent located in whole or in part within the area bounded by Ontario Street on the south, Lake Shore Drive on the east, Chicago Avenue on the north and Michigan Avenue on the west (the "Existing Facility Exclusion Area"), be located only in a newly constructed parking facility or facilities. Additional Spaces may be located in parking facilities existing as of the date of approval of the 2008 planned development amendment outside the Existing Facility Exclusion Area if the Applicant can reasonably demonstrate to the Commissioner of DHED that such parking spaces proposed to be used to accommodate the Additional Spaces are vacant. Any such Additional Spaces will only be occupied by parties associated with the institutions located within the Planned Development other than patients or visitors of patients.

In furtherance of the 2012 Parking Commitment, the Applicant agrees to comply with the following milestones concerning the New Parking Facility and Additional Spaces: (i) provision of written notice to the Commissioner of the Department of Planning & Development and CDOT not later than March 31, 2009 identifying

the specific sites on which the New Parking Facility will be built and where the Additional Spaces, if any, will be located, including the provision of a letter of intent or actual lease agreement that long-term rights to the Additional Spaces are feasible; (ii) submission to the City of appropriate land use approval applications (in the form of a new Planned Development application, amendment to this Planned Development or Site Plan Approval) concerning the New Parking Facility not later than June 30, 2009; and (iii) submission of an application to the Department of Construction and Permits for a building permit for the New Parking Facility not later than January 1, 2010, subject to prior receipt from the City of required land use approvals.

(j) Fairbanks Court elevation of Erie-Ontario Parking Structure: It is hereby acknowledged that the Applicant has proposed the construction of an addition to the Erie-Ontario parking structure which is to be naturally ventilated and that there shall be no requirement in this planned development that would require the Applicant to provide ventilation other than that naturally occurring. The Applicant has agreed to fully glaze the openings in the Fairbanks Court (West) Elevation of the parking structure addition. Should the proposal for full glazing of such West Elevation fail to meet the requirements of the City of Chicago for continued natural ventilation of the parking structure addition, the Applicant shall be permitted to substitute for a portion (or all of) the glazing grills, open air screening panels or other architectural elements to avoid mechanical ventilation requirements. The amount of glazing to be eliminated under such circumstances shall be the minimum necessary to provide for continued natural ventilation of the parking structure. Prior to making such substitution, the Applicant shall submit a proposed revised West Elevation to DHED for its review and approval, such approval not to be unreasonably withheld.

13. Future improvements within this planned development to which statement 15 applies shall be designed, constructed and maintained in general conformance with the design standards set forth as follows:

(a) Building Character And Scale. Buildings will be designed so that they are compatible with the existing Northwestern Campus buildings. Scale, massing, articulation, setbacks, materials, color, texture, lighting, fenestration and other architectural devices will be used to avoid a monotonous and blank appearance. Each building's mass will be designed in such a way as to distinguish its uses and constituents. Exterior walls visible from any public way shall be designed and constructed to avoid a monotonous and blank appearance through the use of texture and detail on windows, openings, projections, recesses, offsets or other architectural devices. Special attention shall be given to achieve an interesting building design at the pedestrian level through landscape elements, articulation of surface forms and texture, expression of the structural rhythm and architectural detail. Further, to the extent active uses within the building are located toward the periphery, where appropriate, windows and entrances are encouraged at grade level along the public way. Further, established circulation

and public space patterns at street level shall be respected and architectural datums such as cornices, fenestration and setbacks that are present in the immediate vicinity shall be recognized in the design of the building.

(b) Roof Tops. Each building crown shall be distinctive and designed to integrate fully and screen all mechanical systems customarily placed on rooftops within an architectural enclosure. Mechanical equipment will be concealed or integrated into the architectural design.

(c) Horizontal Projections. Horizontal projections (such as balconies, loggias or terraces) shall be permitted within required building setbacks Canopies, awnings, cornices and similar projections shall be allowed provided they do not in any way obstruct the public way.

(d) Pedestrian Overpasses And Tunnels. Pedestrian overpasses shall be designed to be as transparent and unobtrusive as possible and shall be compatible with the architectural style, color and materials of the existing Northwestern campus.

(e) Lighting. Base level lighting shall address a variety of functions. More intense, but directed, lighting shall be provided at public entries, drop-offs, pedestrian ways, et cetera, for clarity and security purposes. Base-level facade and landscape lighting will be softer in nature. The use of lighting to highlight architectural features is encouraged; however, lighting shall not beam directly into windows of other buildings.

(f) Paving. Decorative paving patterns and materials are encouraged. However, paving materials shall be compatible with existing paving materials within the Northwestern Campus. All paving design shall comply with requirements for accessibility by disabled persons.

(g) Street Furniture. Light standards, sidewalks, curbing and flagpoles proposed within public spaces shall be compatible with the Northwestern Campus standard.

(h) Circulation. Buildings and uses shall be provided with vehicular and pedestrian access to a public roadway. Private roadway vehicular circulation and private pedestrian circulation routes, if any, and the location and design of any curb-cuts at public streets shall be designed and constructed to promote a safe, efficient, appropriate and beneficial design.

(i) Private Roadways. A private roadway shall mean any private drive or way located on private property which is designed and intended for use as vehicular access to uses located therein. Private roadways shall be designed and paved in compliance with the Municipal Code of Chicago to provide ingress and egress for motor vehicles, including emergency vehicles. Fire lanes, if required within the private roadways, shall be designed arid paved to provide access and egress for emergency vehicles. No parking except for loading and unloading

of pedestrians shall be permitted within such fire lanes. All private roadways shall be reasonably accessible to private pedestrian use but need not be made available to the general public. Any private roadways shall be designed and configured to provide direct and coherent pathways to public streets.

(j) Curb Cuts. Private roadways, driveways, entrances to off-street parking and to loading docks, and all other facilities requiring curb cuts shall be located to minimize conflicts with on-street traffic and with pedestrian circulation. All such curb-cuts shall be constructed in accordance with the standards of the City of Chicago. No curb cut shall be located within ten (10) feet of any other curb cut No automobile entrances shall be permitted on St. Clair Street.

14. Notwithstanding anything to the contrary contained in Section 17-13-0611 of the Chicago Zoning Ordinance, the terms, conditions and exhibits of this planned development may be modified administratively by the Commissioner of DHED upon the request of the Applicant and after a determination by the Commissioner that such a modification is minor, appropriate and consistent with the nature of the development of the Property contemplated herein. Any such modification shall be deemed a minor change in the planned development as contemplated by Section 17-13-0611 of the Chicago Zoning Ordinance.

15. Prior to issuance by DHED of a determination pursuant to Section 17-13-0610 of the Chicago Zoning Ordinance ("Part II approval") for any future development within this planned development, except as described in the following paragraph and except for alterations to existing buildings which do not increase their height or alter their footprints, a site plan for the proposed development shall be submitted to the Commissioner of DHED for approval. Site plan approval is intended to assure that specific development proposals conform with this Institutional Planned Development Number 3, as amended (1962, 1975, 1993, 2001, 2008, 2011), and to assist the City in monitoring ongoing development. Such site plan need only include the area proposed for development or redevelopment, and immediately adjacent public rights-of-way, for which approval is being sought by the Applicant. Except as described herein, no Part II approval shall be granted until an applicable site plan has been approved.

The provisions of this statement 15 shall not apply to: (i) any structures for which building permits have been issued as of the date of passage of the 2001 amendment of this planned development; and (ii) the development or redevelopment of any unbuilt structure for which an application for Part II approval has been submitted, including a site plan for all phases of a multi-phased project, and which is still pending, or for which a building permit has not yet been issued, as of the date of passage of the 2001 amendment of the planned development. In the case of a Part II submittal that is pending which seeks a building permit for the first of a multi-phased project, an exclusion from the requirements of this statement 15 shall apply to all phases of such project, so long as a site plan for all phases of the project accompanies the Part II submittal for the first (1st) phase. Upon the issuance of a building permit for any project

for which a Part II submittal has been made, the site plan included within such approved Part II submittal shall be deemed to be an integral part of this Institutional Planned Development Number 3, as amended (1962, 1975, 1993, 2001, 2008, 2011).

After approval of a site plan by the Commissioner, the approved site plan may be changed or modified pursuant to the provisions of statement number 14 hereof. In the event of any inconsistency between an approved site plan and the terms of this Institutional Planned Development Number 3, as amended (1962, 1975, 1993,2001, 2008, 2011), in effect at the time of approval of such site plan or of the modifications thereto, the terms of this Institutional Planned Development Number 3, as amended (1962, 1975, 1993, 2001, 2008, 2011), shall govern.

A site plan shall, at a minimum, provide the following information:

(a) boundaries of the development parcel or parcels;

(b) building footprint;

(c) dimensions of all setbacks;

(d) location and depiction of all parking spaces (including relevant dimensions);

(e) location and depiction of all loading berths (including relevant dimensions);

(f) all drives, roadways and vehicular routes;

(g) all landscaping (including species and size);

(h) all pedestrian circulation routes and points of ingress/egress (including sidewalks);

(i) all site statistics applicable to the development parcel or parcels including:

(1) floor area and floor area ratio as represented on submitted drawings;

(2) number of parking spaces provided;

(3) number of loading berths provided; and

(4) uses or development of parcels.

(j) parameters of the building envelope including:

(1) maximum building height; and

(2) setbacks and vertical setbacks, required and provided.

A site plan shall include such other information as may be necessary to illustrate conformance with this Institutional Planned Development Number 3, as amended (1962, 1975, 1993, 2001, 2008, 2011), including, without limitation, building elevations.

16. The Applicant acknowledges that it is in the public interest to design, construct and maintain all buildings in a manner which promotes and maximizes the conservation of natural resources. The Applicant agrees to a minimum of "LEED" (Leadership in Energy and Environmental Design) Basic Certification for the CMH hospital and OCP Project. Copies of these standards may be obtained from DHED. The Applicant also agrees to provide a vegetative ("green") roof system on a minimum of 25 percent of the net flat roof areas of all new buildings. "Net roof area" shall be defined as the total area of the roof minus any required perimeter setbacks, rooftop structures and roof-mounted equipment and mechanical penthouses required by the City Codes. A vegetative ("green") roof system of a minimum of 25 percent (12,117 square feet) of the net flat roof of the CMH hospital shall be installed and maintained. A vegetative ("green") roof system of a minimum of 25 percent (25,220 square foot) of the net flat roof of the OCP Project shall be installed and maintained.

17. The Applicant acknowledges that it is in the public interest to design, construct and maintain the project in a manner which promotes, enables, and maximizes universal access throughout the Property. Plans for all buildings and improvements on the property shall be reviewed and approved by the Mayor's Office for People with Disabilities ("MOPD") to ensure compliance with all applicable laws and regulations related to access for persons with disabilities and to promote the highest standard of accessibility. Plans for all buildings and improvements on the Property shall be reviewed and approved by MOPD to ensure compliance with applicable laws and regulations related to access for persons with disabilities and to promote the highest standard of accessibility at the time of application for a building permit.

18. Unless substantial construction of the proposed improvements within Subarea G as contemplated in this planned development amendment have commenced within six (6) years following adoption of this planned development amendment, and are diligently pursued, then this 2011 planned development amendment shall expire as to the uncompleted portion; provided, however, that if the City Council amends the Chicago Zoning Ordinance to provide for a shorter expiration period which is applicable to all planned developments, then this 2011 planned development amendment shall expire upon the expiration of such shorter time period as provided by any such amendatory ordinance (the first (1st) day of which as applied to this planned development shall be the effective date of the amendatory ordinance). If this 2011 planned development amendment expires under the provision of this section, then the zoning of the portion of the property located within Subarea G which was added to this Institutional Planned Development Number 3 as a result of this 2011 amendment shall automatically revert to DX-12, while the remaining portion of Planned Development Number 3 shall revert to the 2008 planned development amendment.

[Existing Zoning Map; Existing Land-Use Area Plan; Generalized Land-Use and Subarea Map; Overall Site Plan, Detailed Site Plan; Pedestrian Overpass Plan; Landscape Plan; Typical Streetscape Section; North, South, East and West Elections; Roof Plan; Children's Memorial Hospital Proposed Heliport Flight Paths; Planned Development Boundary, Property Line and Right-of Way Map; and Green Roof Plan referred to in these Plan of Development Statements printed on pages 18146 through 18168 of this *Journal*.]

Bulk Regulations and Date Table referred to in these Plan of Development Statements reads as follows:

Institutional Planned Development No. 3, As Amended (1962, 1975, 1993, 2001, 2008, 2011).

Bulk Data Table.

Subarea	Net Area	Maximum Floor Area Ratio	Maximum Percent Of Land Coverage	Minimum Periphery Setbacks	Minimum Distance Between Buildings
A.	247,714 square feet 5.69 acres	9.9	85%	6 feet along Chicago Avenue 22 feet along Lake Shore Drive	
B.	233,382 square feet 5.36 acres	9.5	85%	20 feet along Lake Shore Drive	25 feet between Patient Windows
C.	141,404 square feet 3.25 acres	13.25	90%	0 feet along Chicago Avenue	15 feet between Patient Windows
D.	130,982 square feet 3.01 acres	2.4	90%	0 feet	
E.	130,994 square feet 3.01 acres	17.44	97%	15 feet minimum along St. Clair Street 15 feet minimum along Fairbanks Court	

Subarea	Net Area	Maximum Floor Area Ratio	Maximum Percent Of Land Coverage	Minimum Periphery Setbacks	Minimum Distance Between Buildings
F.	71,615 square feet 1.64 acres	.25	100%	0 feet	
G.	46,094 square feet 1.06 acres	15.00	87.9%	15 feet minimum along Fairbanks Court	2 feet to west interior property line plus 1 foot, 3 inches from interior property line to adjacent building; total 3 feet, 3 inches building to building
Total	1,002,185 square feet 23.01 acres	10.86	95%		

Gross Site Area = Net Site Area (23.01 acres) + Public Right-of-Way (10.72 acres) = 33.73 acres

Maximum Permitted Floor Area Ratio (For Total Net Site Area): 10.86

Maximum Percent of Land Covered (For Total Net Site Area): 95%

Minimum Number of Off-Street Parking Spaces: 2,814

See Statement 12(i) for provisions related to the development of additional parking supply.

Minimum number of off-street loading spaces shall be provided in accordance with the Chicago Zoning Ordinance subject to review of the Department of Transportation and approval by the Department of Housing and Economic Development.

The above noted regulations relate to the ultimate development within the Planned Development Area.

Interim stages of development may exceed these permitted standards, subject to approval of the Department of Housing and Economic Development.

The public parking structure located in Subarea "D" is assigned a 0.0 FAR because it is intended to provide accessory parking for uses within the Planned Development and other medical uses related thereto. The parking and public transit uses within the public parking structure located in Subarea "F" are assigned a 0.0 FAR because they are intended to provide accessory parking for uses within the planned development and other medical uses related thereto and to accommodate public transportation staging needs. A parking structure will be considered as an accessory parking facility if it provides a minimum of 50 percent of the spaces contained therein for accessory parking.

Existing Zoning Map.

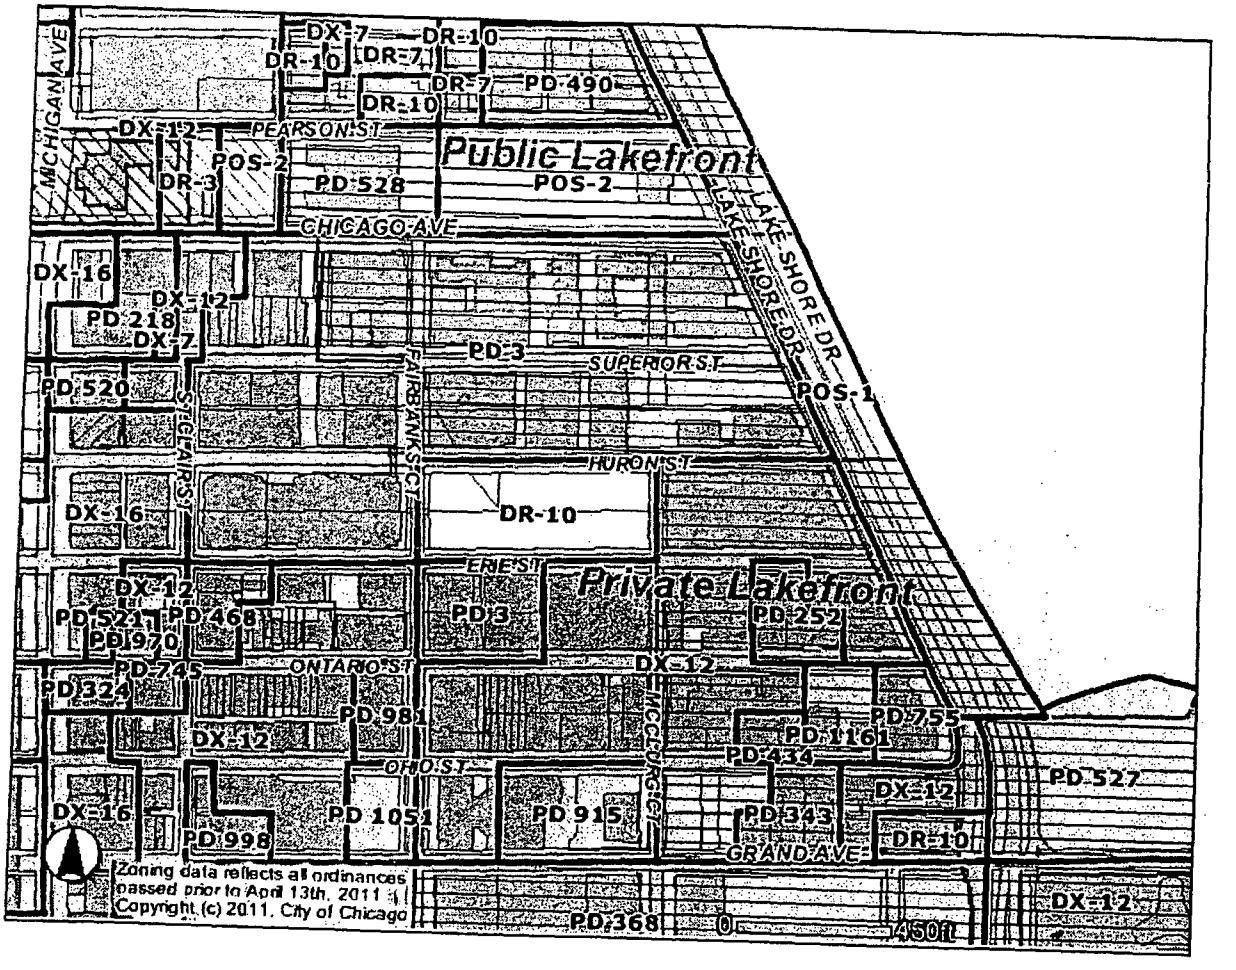

LEGEND

Zoning
- Business
- Commercial
- Manufacturing
- Residential
- Planned Development
- Planned Manufacturing
- Downtown Core
- Downtown Service
- Downtown Mixed
- Downtown Residential
- Transportation
- Parks & Open Space
- Zoning Boundaries

Historic Preservation
CHICAGO LANDMARKS
- Chicago Landmarks
- Landmark Districts

Chicago Historic Resources Survey - Buildings subject to Demolition-Delay Ordinance
- Red
- Orange

City Boundary

- Lakefront
- Pedestrian Streets
- Streets
- Water
- Forest Preserve
- Cemetery
- Municipalities

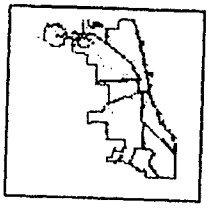

Existing Land-Use Area Plan.

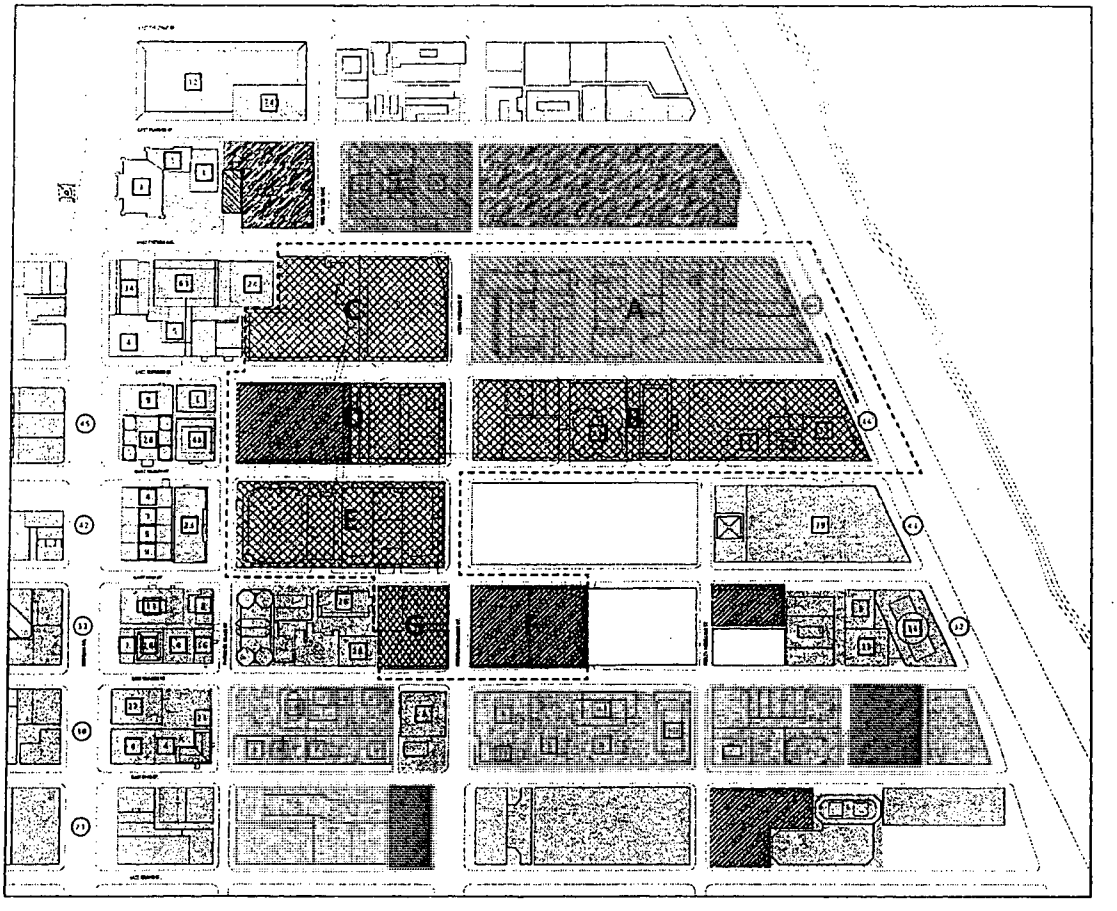

LEGEND

------ PLANNED DEVELOPMENT BOUNDARY

EDUCATIONAL, HOSPITAL, PROFESSIONAL OFFICE, INSTITUTIONAL RESIDENTIAL, RESIDENTIAL, DENTAL, MEDICAL, RESEARCH AND ACCESSORY USES

EDUCATIONAL, RESIDENTIAL, RESEARCH, MEDICAL, LEGAL AND ACCESSORY USES

PARKING AREA

PARK/OPEN SPACE

MIXED USE, RETAIL, OFFICE, HOTEL, RESIDENTIAL

PUBLIC USE

VACANT

BLOCK NUMBER

BUILDING STORIES

Generalized Land-Use And Subarea Map.

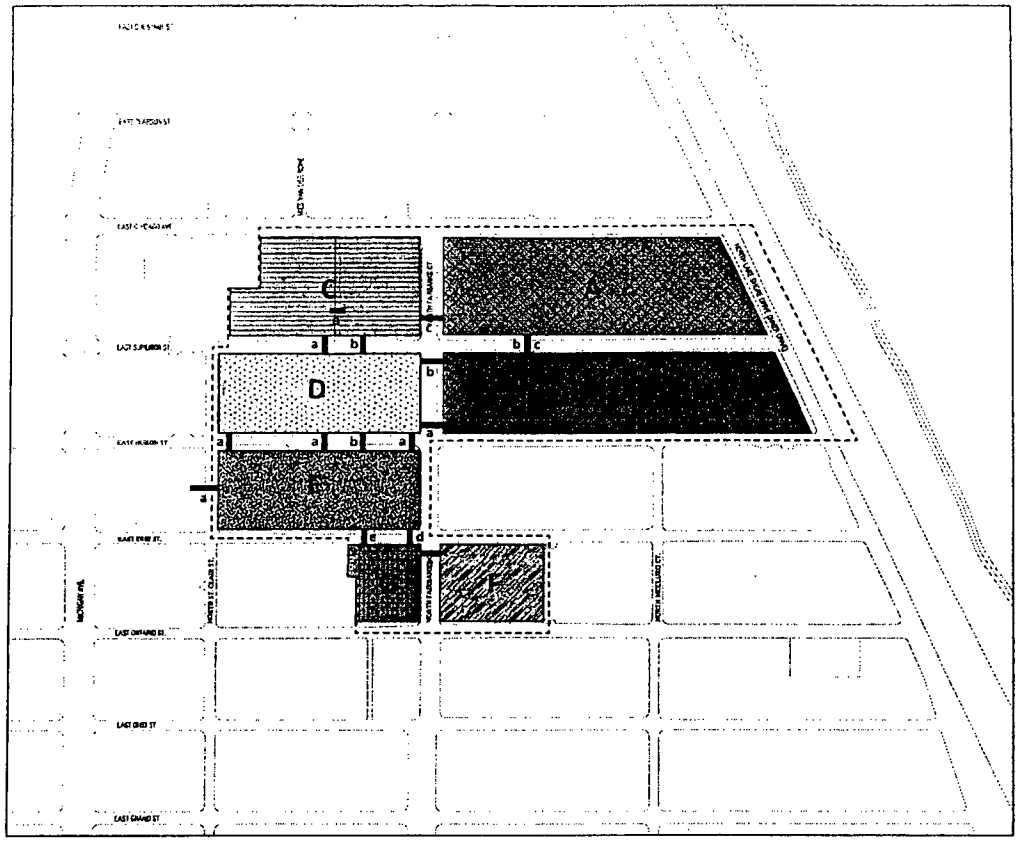

LEGEND

------ PLANNED DEVELOPMENT BOUNDARY

SUBAREA A: EDUCATIONAL, RESIDENTIAL, RESEARCH AND MEDICAL AND LEGAL OFFICES

SUBAREA B: EDUCATIONAL, HOSPITAL, INSTITUTIONAL, RESIDENTIAL, RESEARCH, DENTAL AND MEDICAL USES

SUBAREA C: EDUCATIONAL, HOSPITAL, HELIPORT, RESIDENTIAL, PROFESSIONAL OFFICES, RESEARCH, MEDICAL AND DENTAL USES

SUBAREA D: EDUCATIONAL, HOSPITAL, RESEARCH, MEDICAL, DENTAL, ACCESSORY PARKING AND NON-ACCESSORY PARKING

SUBAREA E: HOSPITAL, PROFESSIONAL OFFICES, RESEARCH, MEDICAL AND ACCESSORY PARKING USES

SUBAREA F: ACCESSORY PARKING, NON-ACCESSORY PARKING, PUBLIC TRANSIT, COMMERCIAL AND INSTITUTIONAL USES

SUBAREA G: HOSPITAL, OFFICE, MEDICAL SERVICE, AMBULATORY, RESEARCH, MEDICAL, ACCESSORY PARKING, COMMERCIAL AND INSTITUTIONAL USES.

EXISTING AND PROPOSED STREET OVERPASSES AND TUNNELS AS FOLLOWS

a. EXISTING OVERPASS
b. EXISTING TUNNEL
c. EXISTING STEAM TUNNEL
d. PROPOSED TUNNEL
e. PROPOSED OVERPASS

Overall Site Plan.

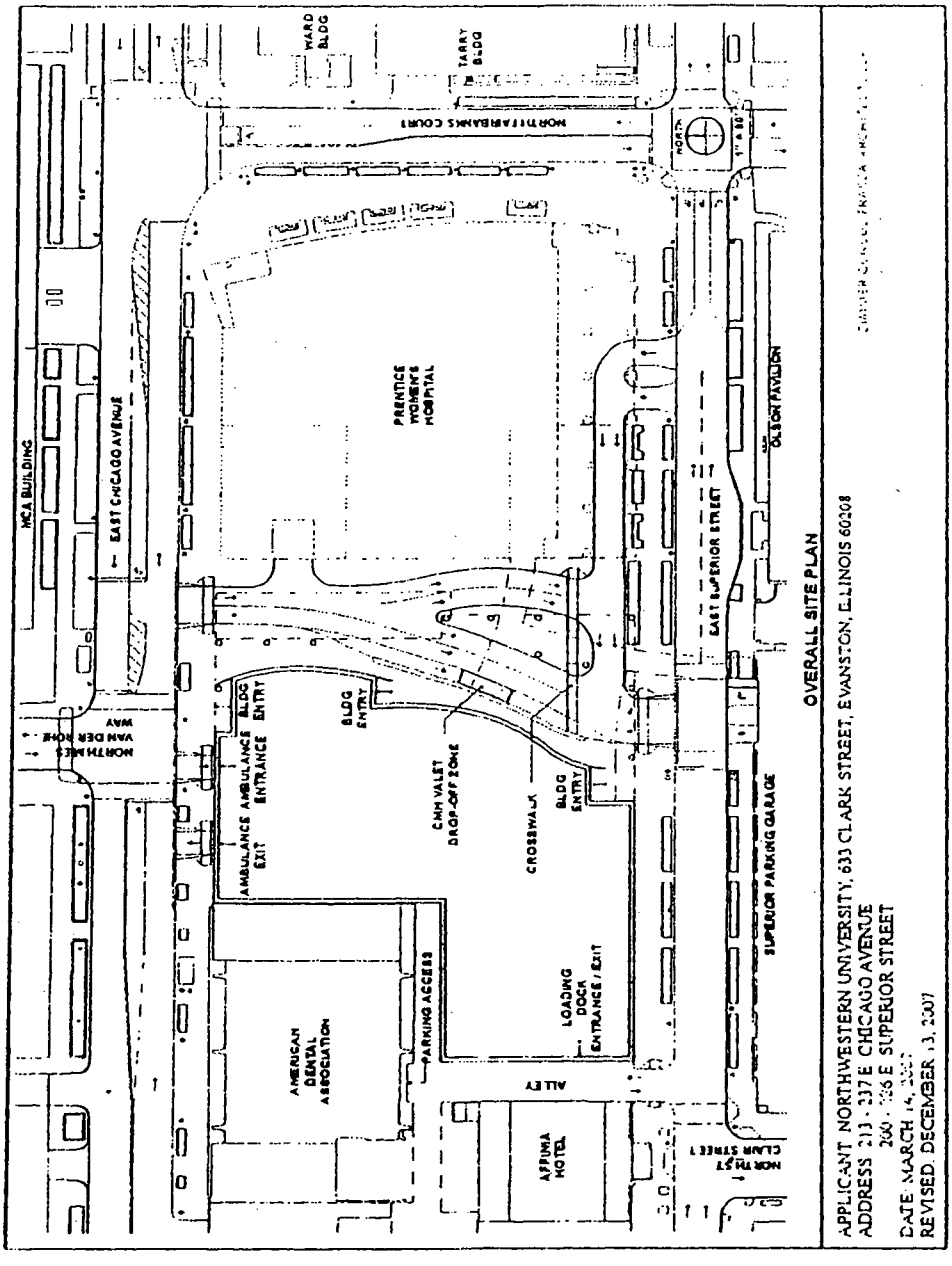

Detailed Site Plan.

(Page 1 of 2)

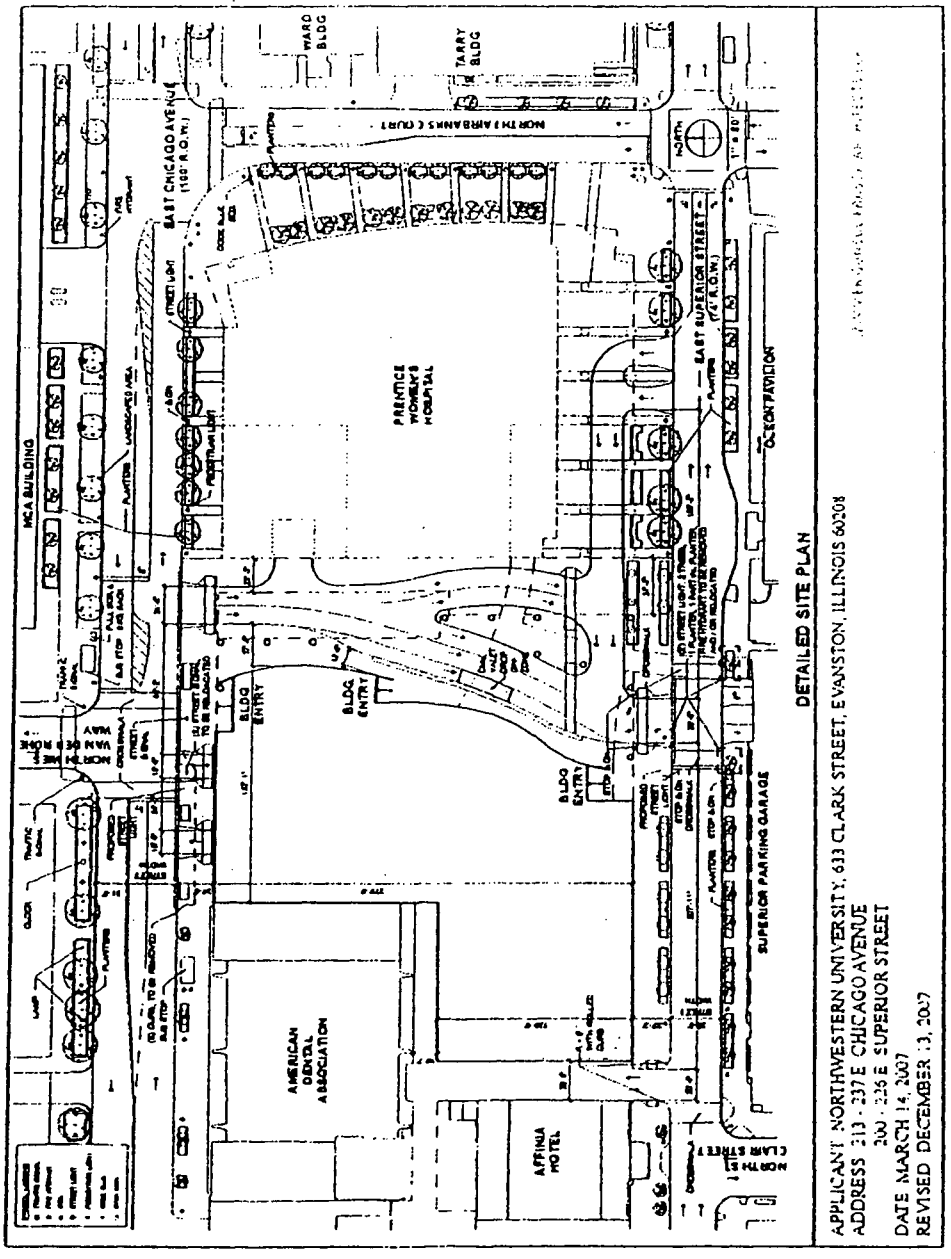

Detailed Site Plan.

(Page 2 of 2)

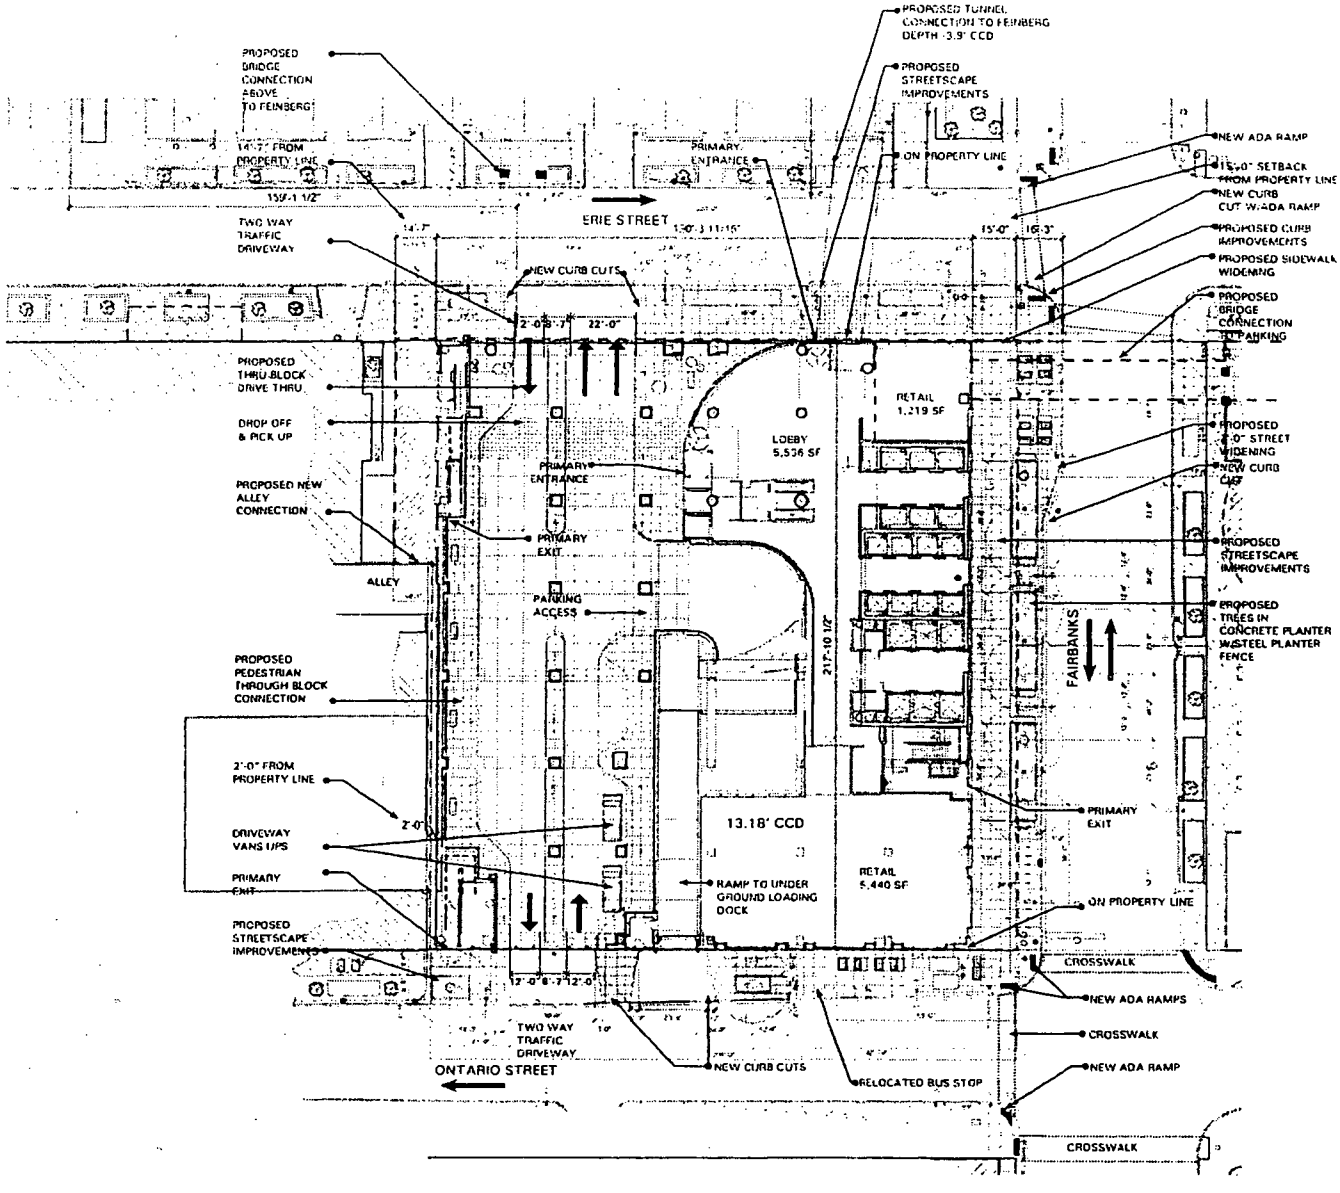

Pedestrian Overpass Plan.

(Page 1 of 2)

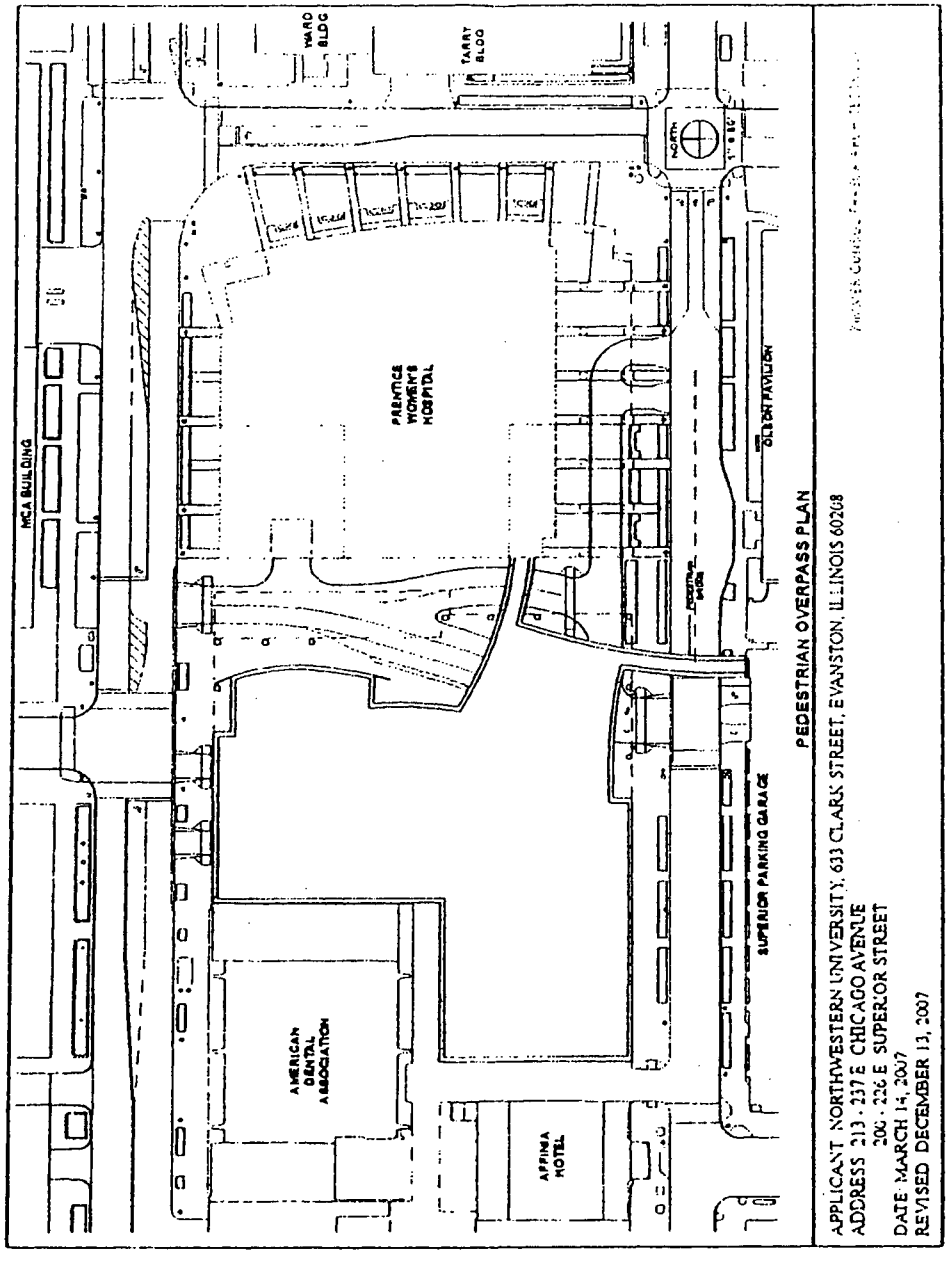

Pedestrian Overpass Plan.

(Page 2 of 2)

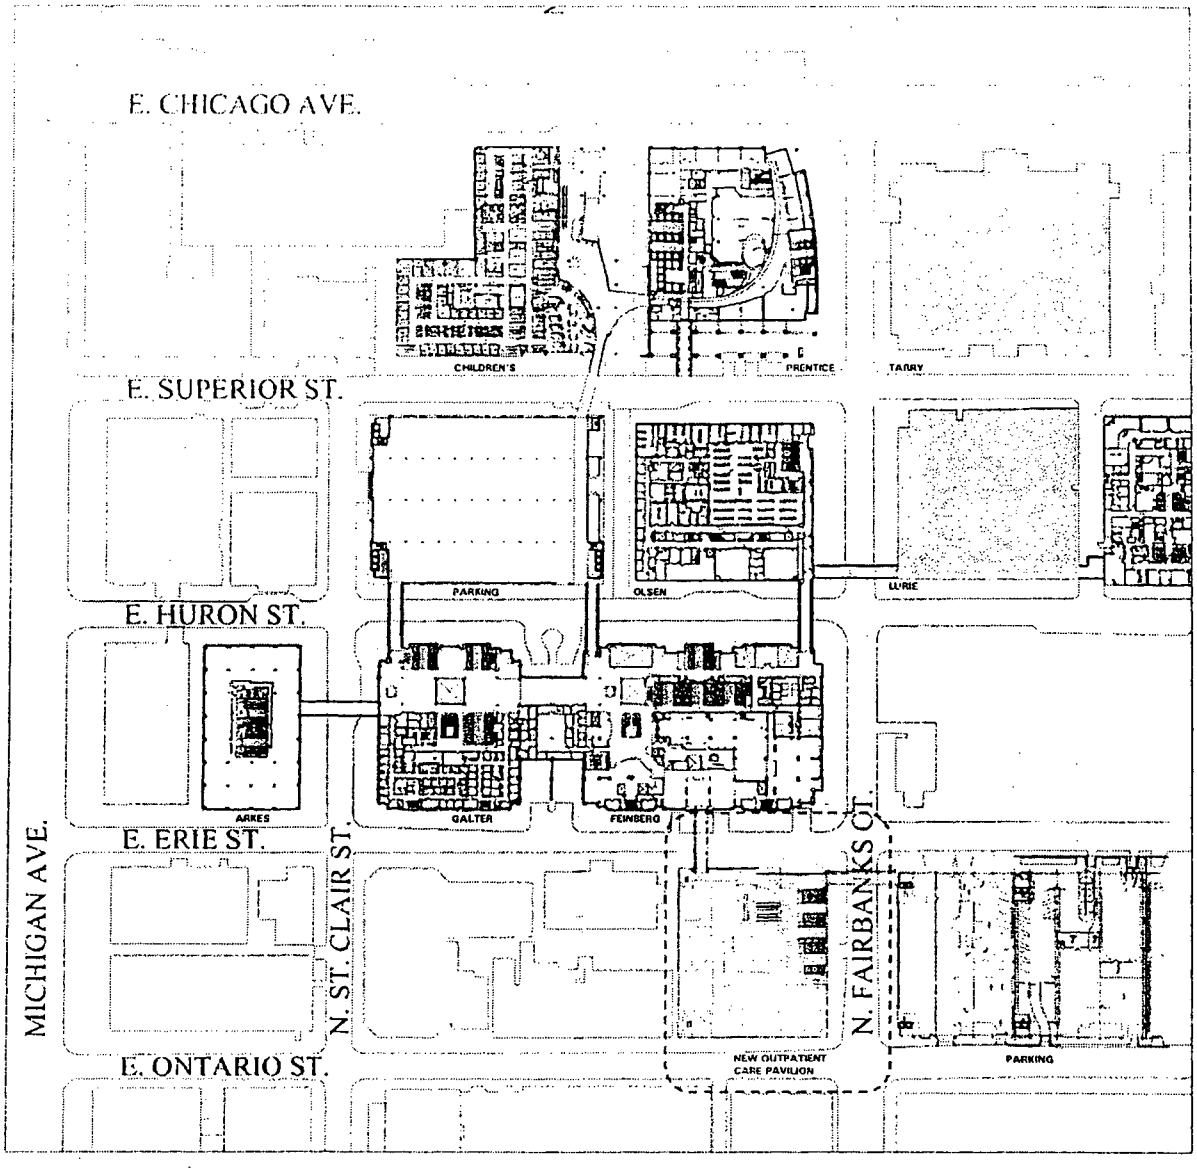

Landscape Plan.

(Page 1 of 2)

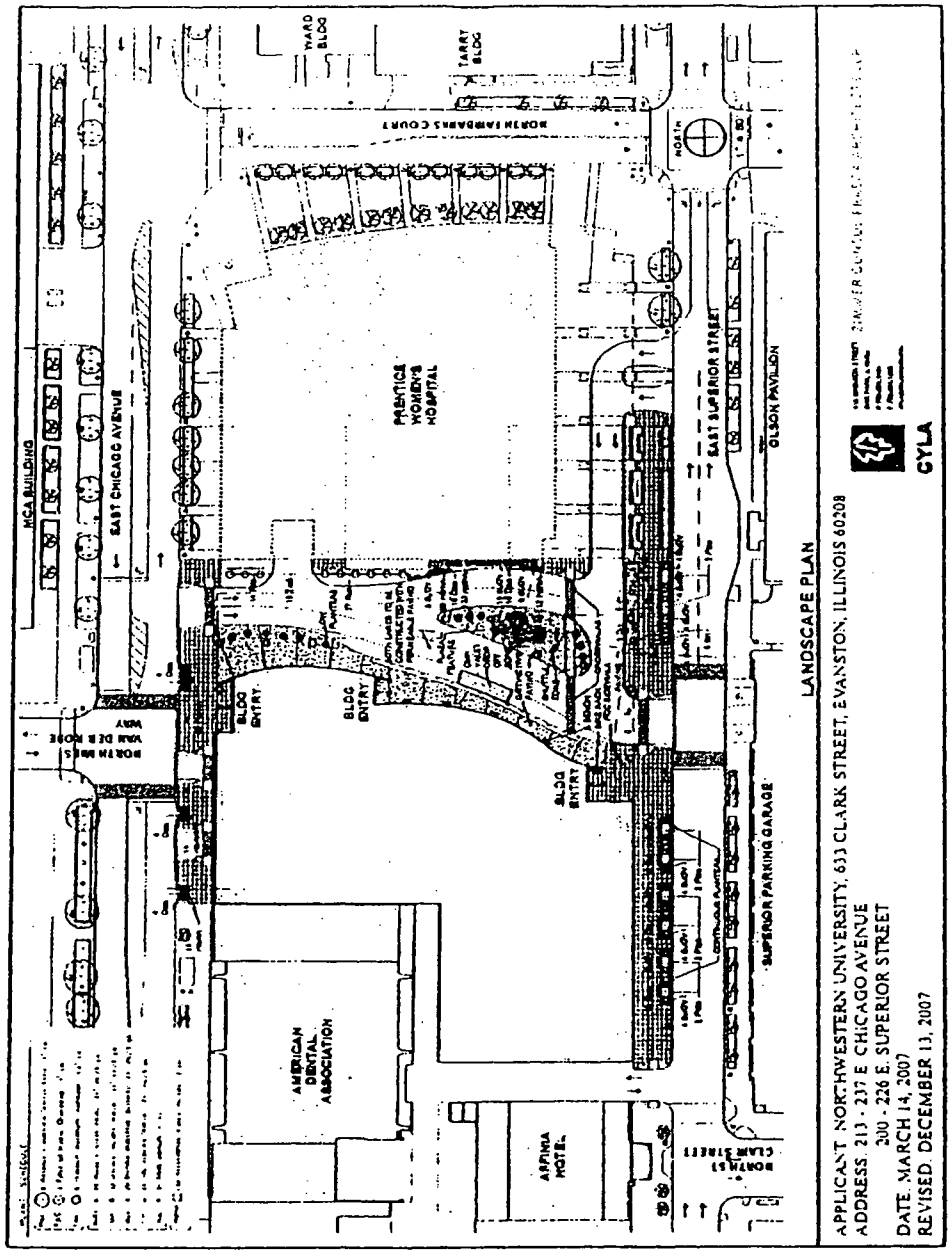

Landscape Plan.

(Page 2 of 2)

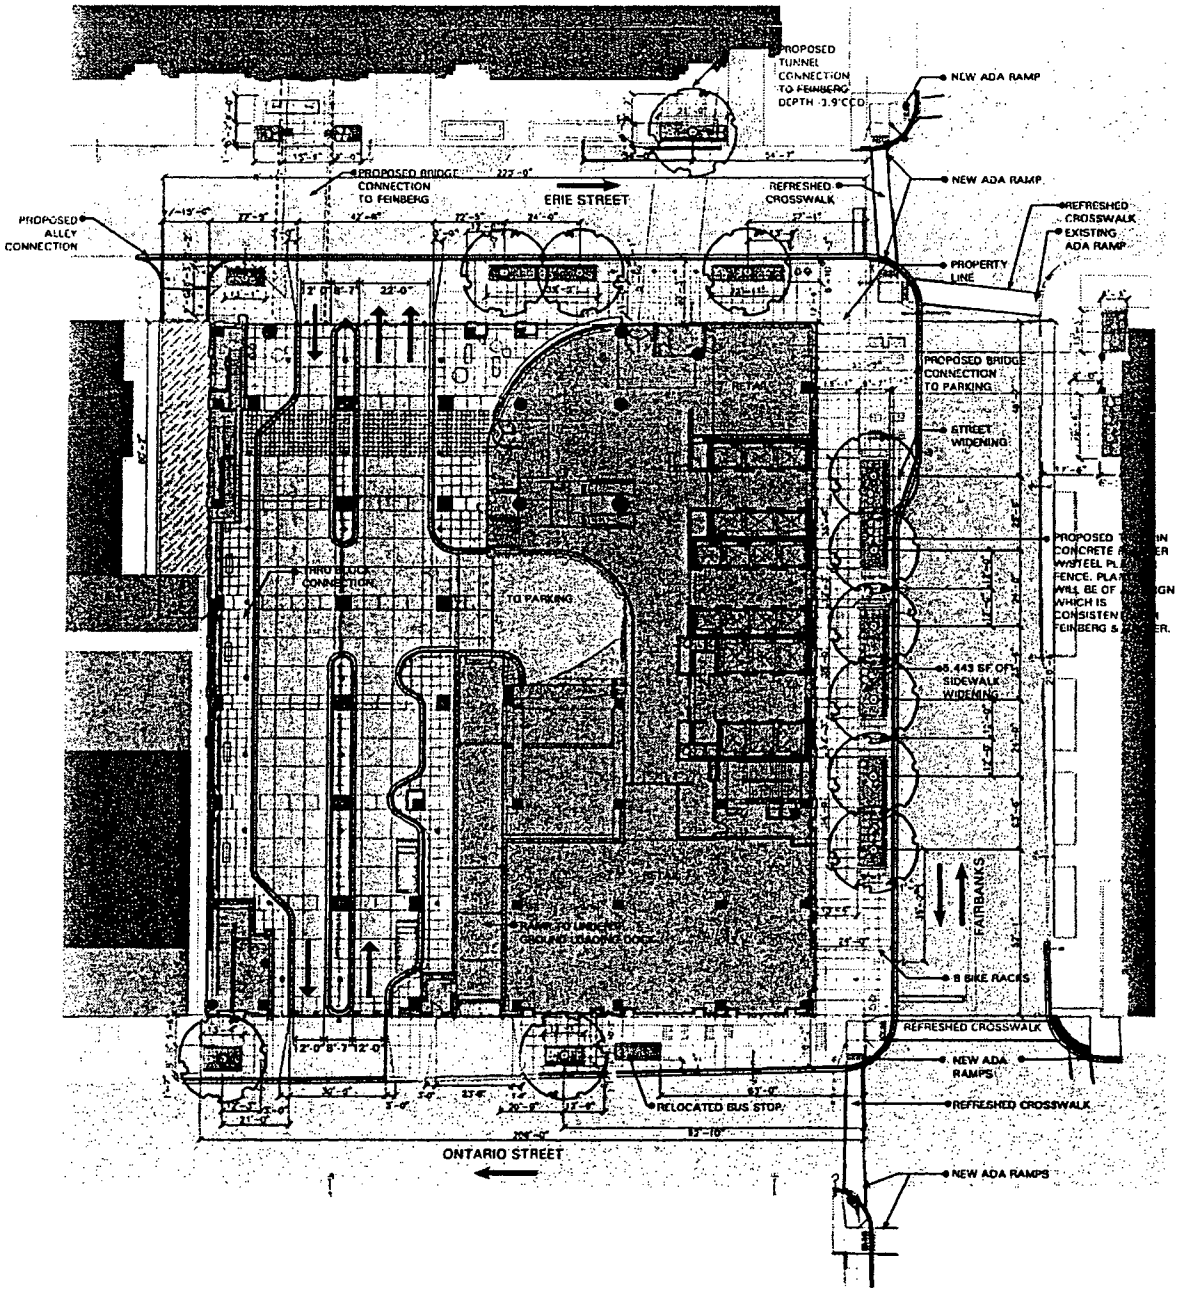

Typical Streetscape Section.

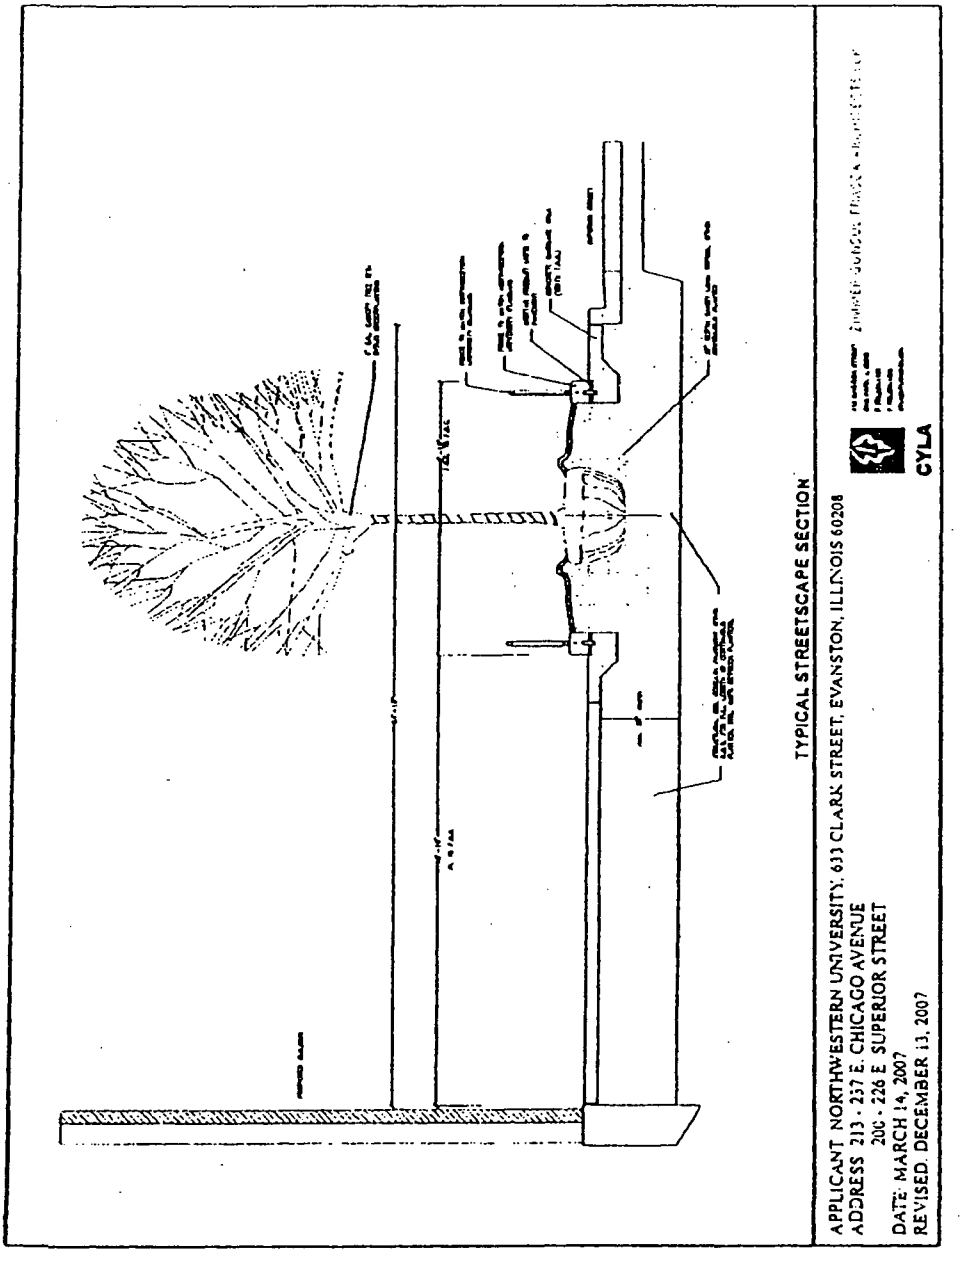

North Elevation.

(Page 1 of 2)

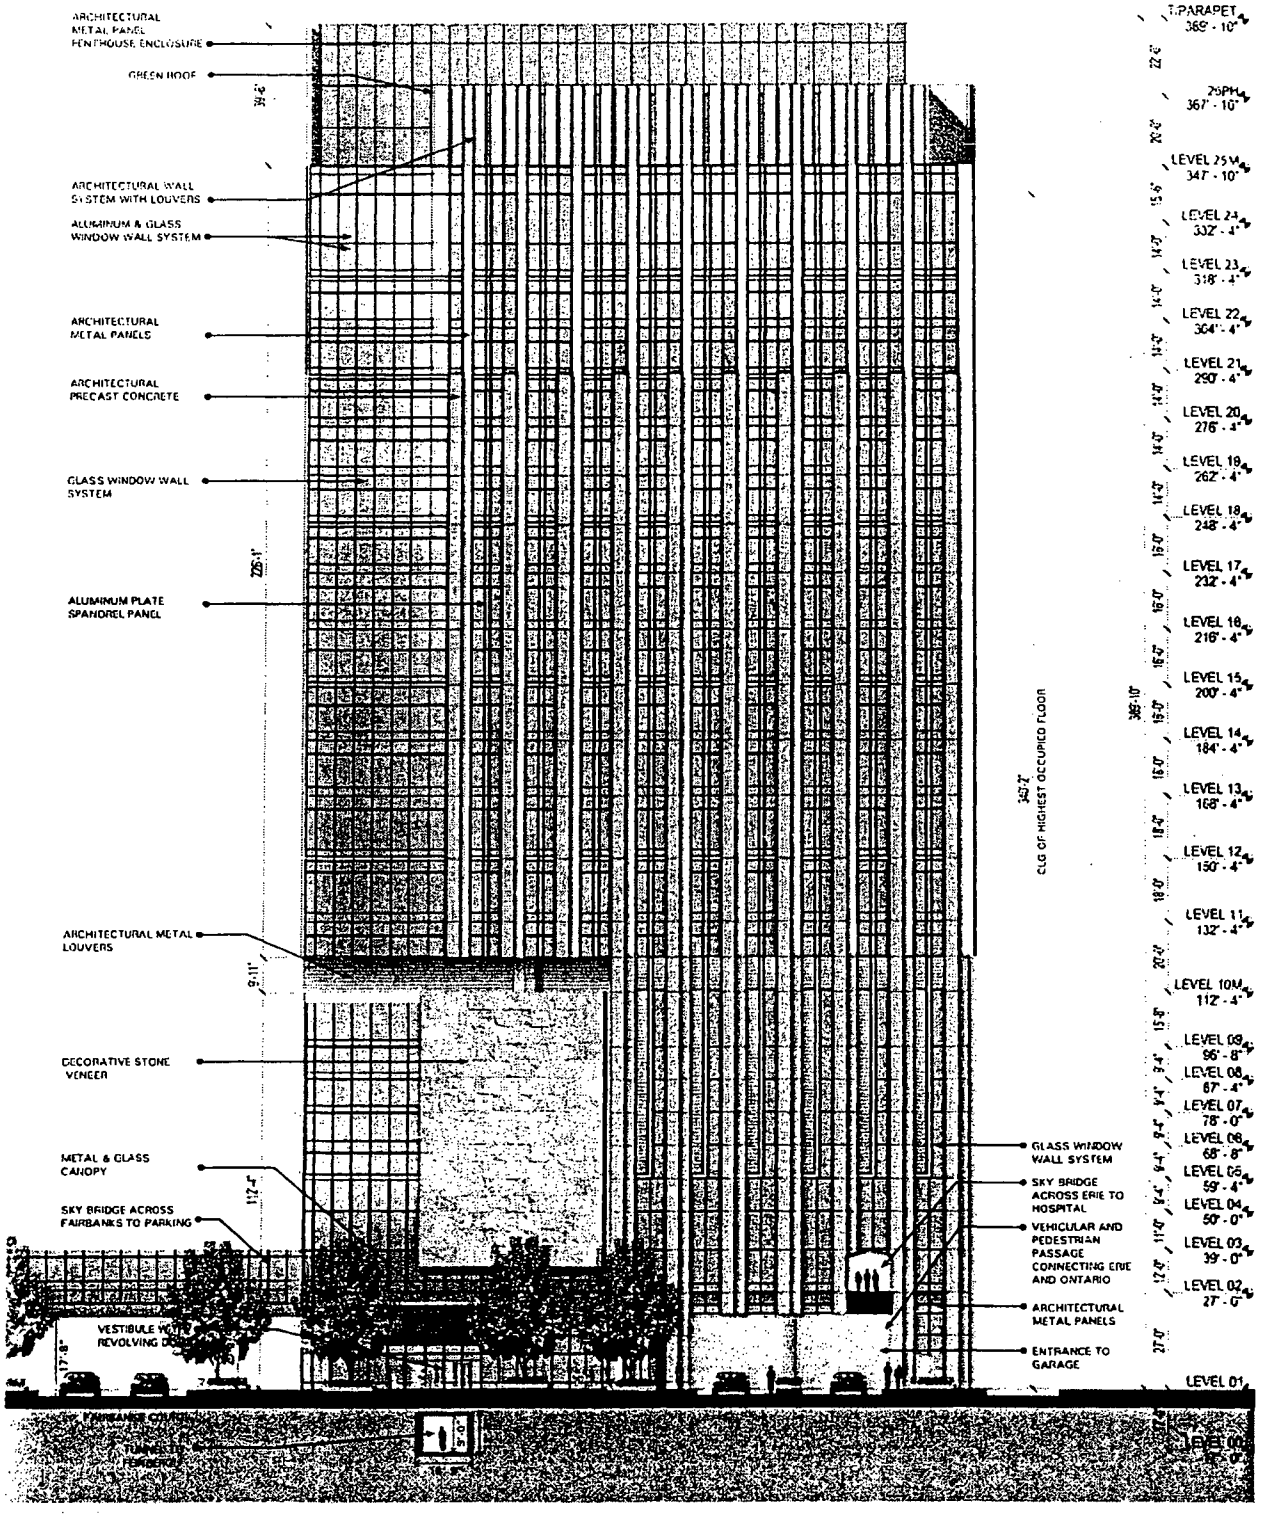

North Elevation.

(Page 2 of 2)

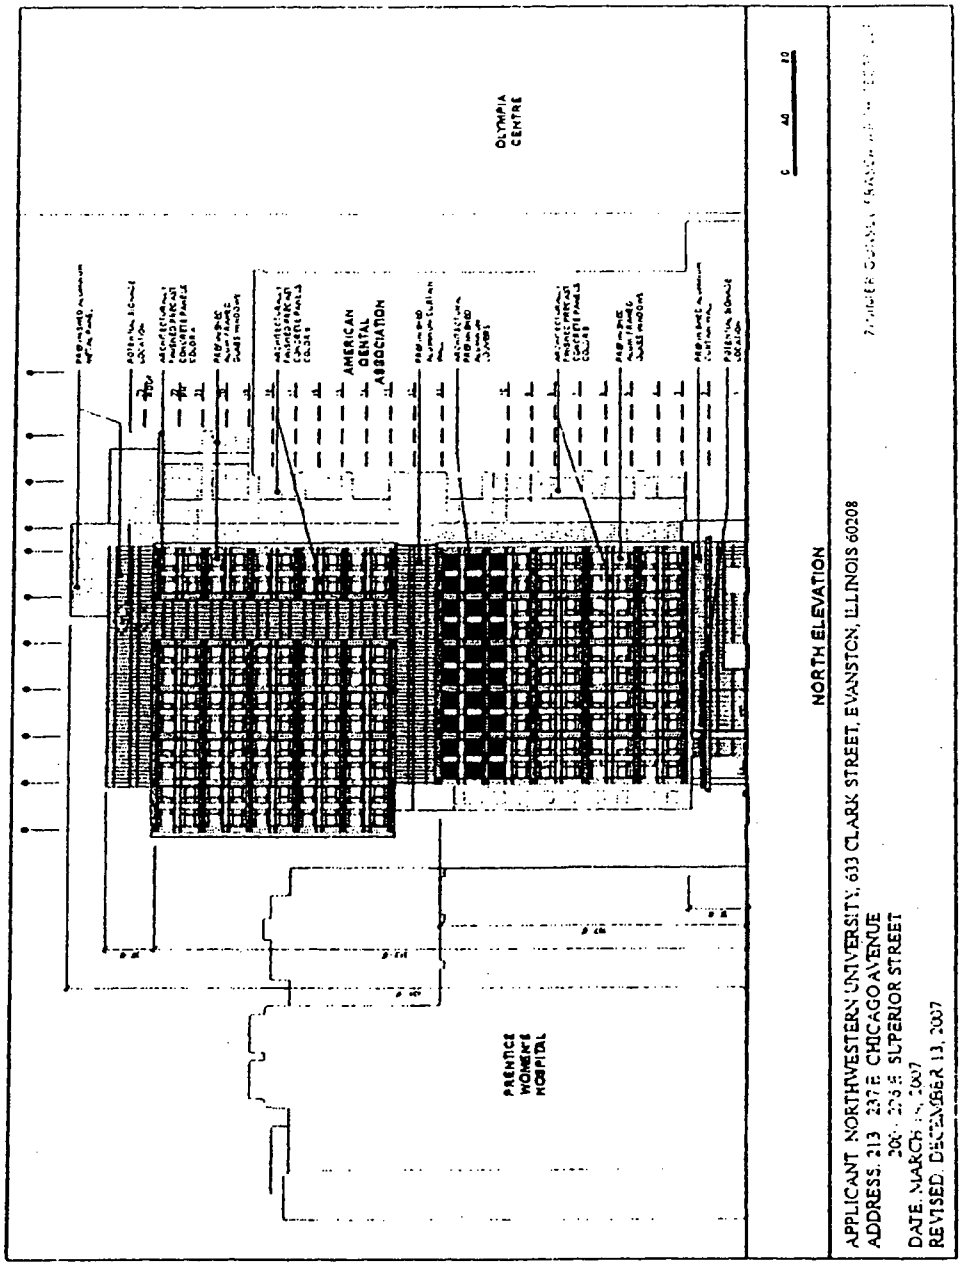

South Elevation.

(Page 1 of 2)

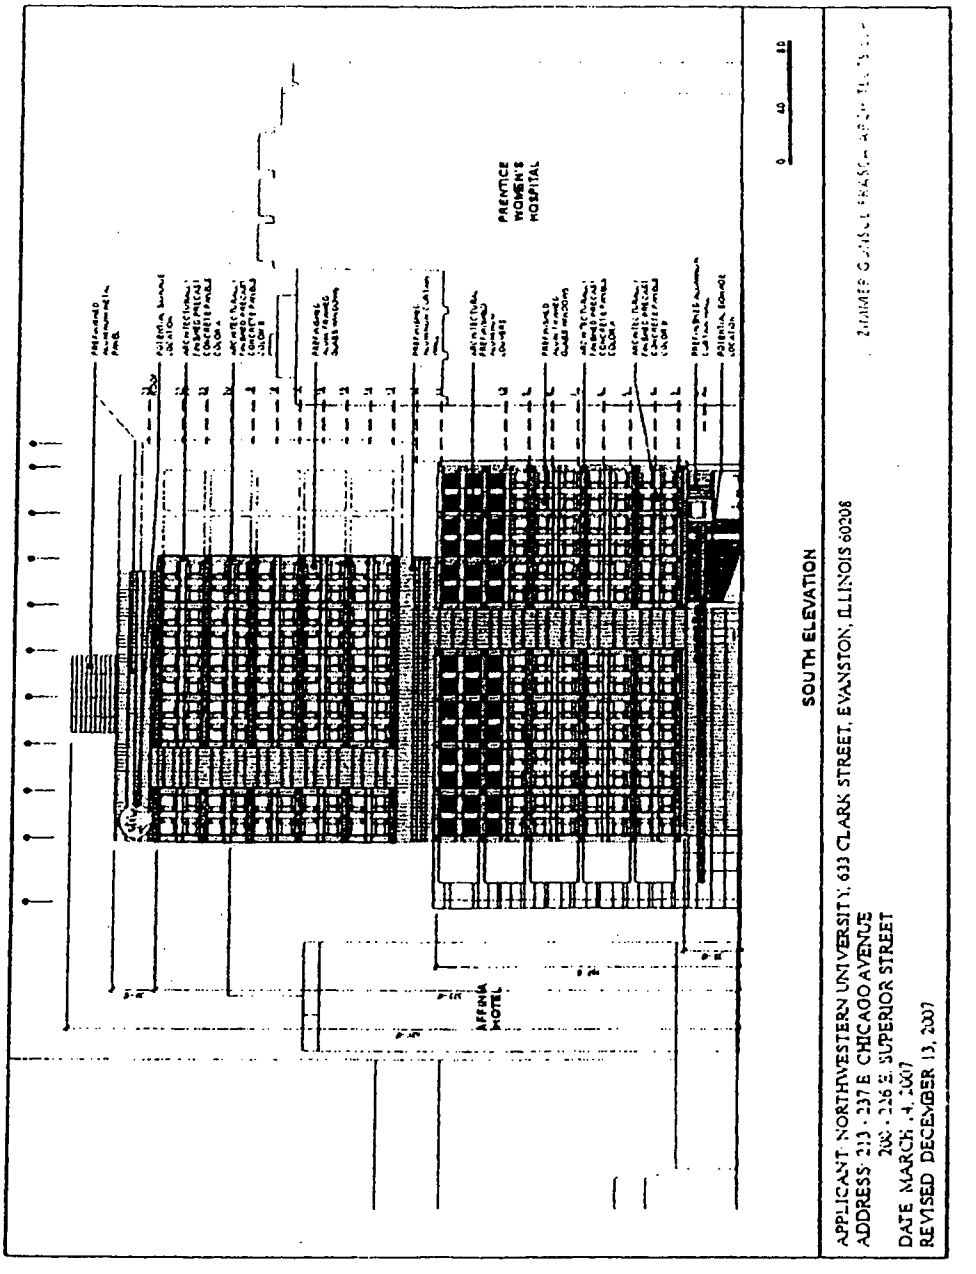

South Elevation.

(Page 2 of 2)

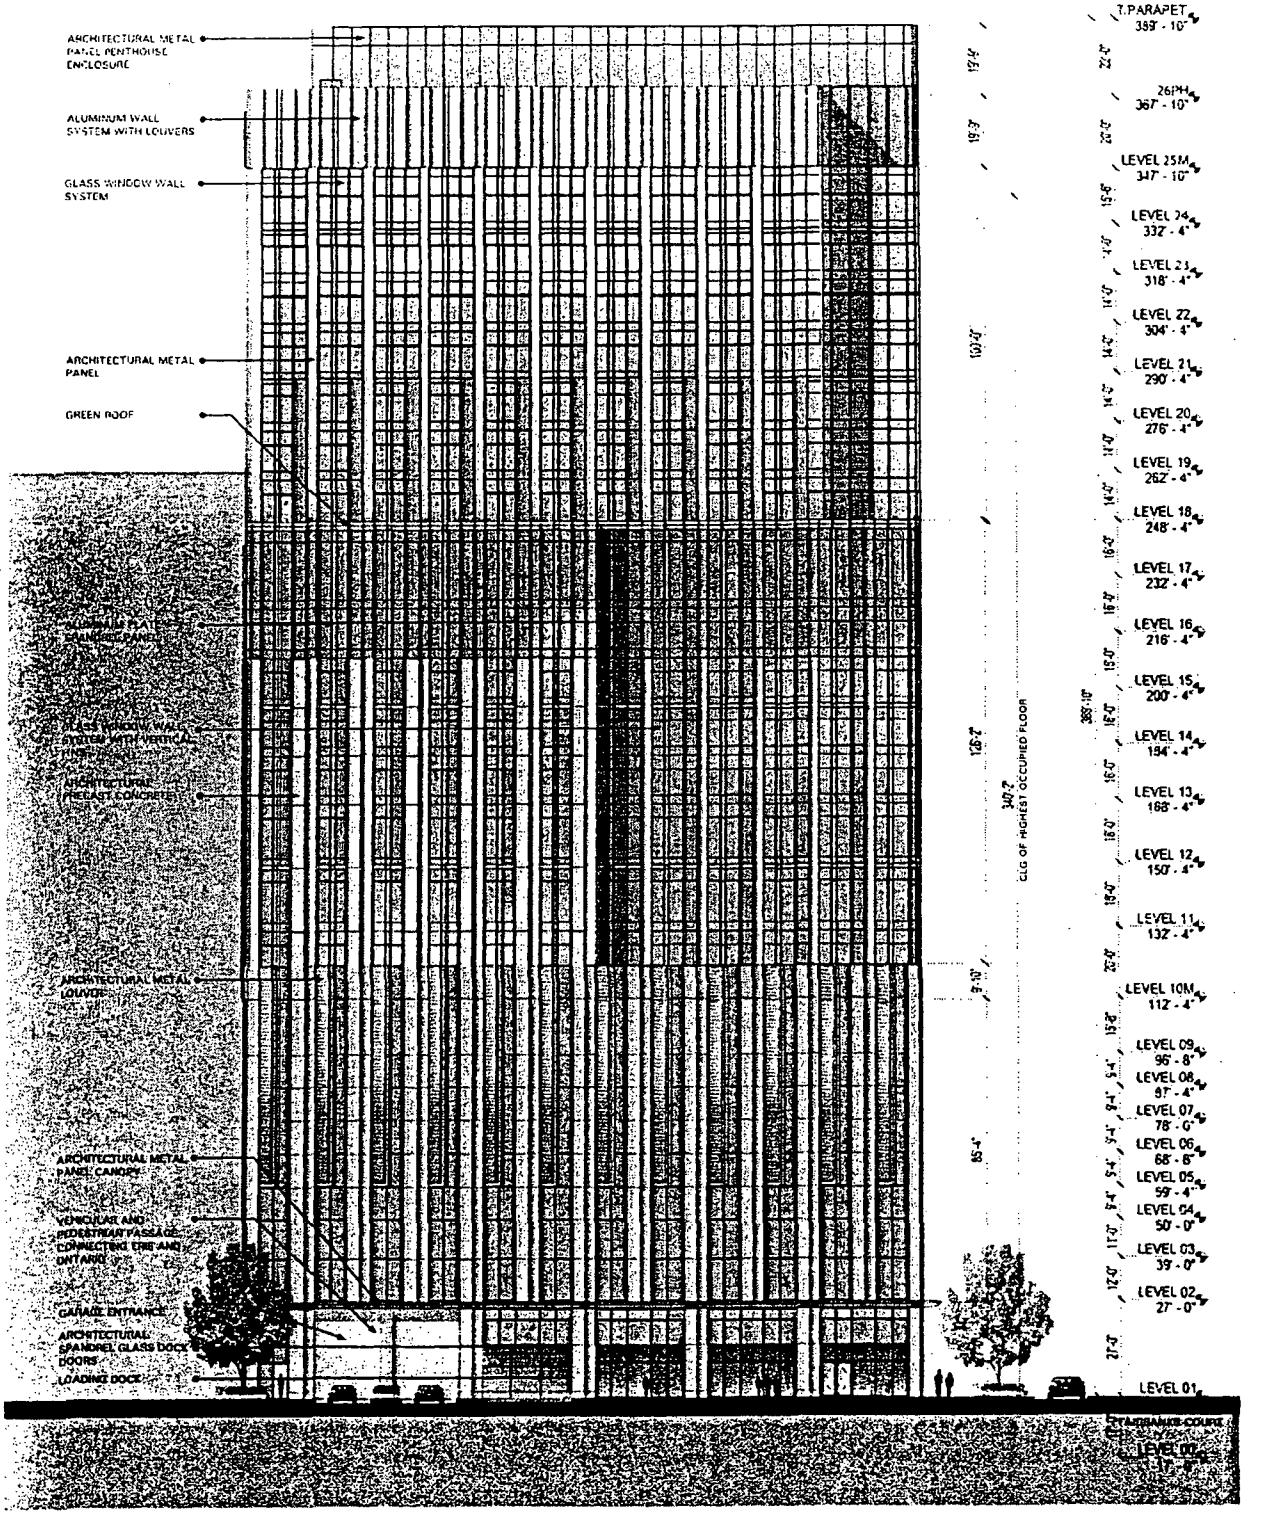

East Elevation.

(Page 1 of 2)

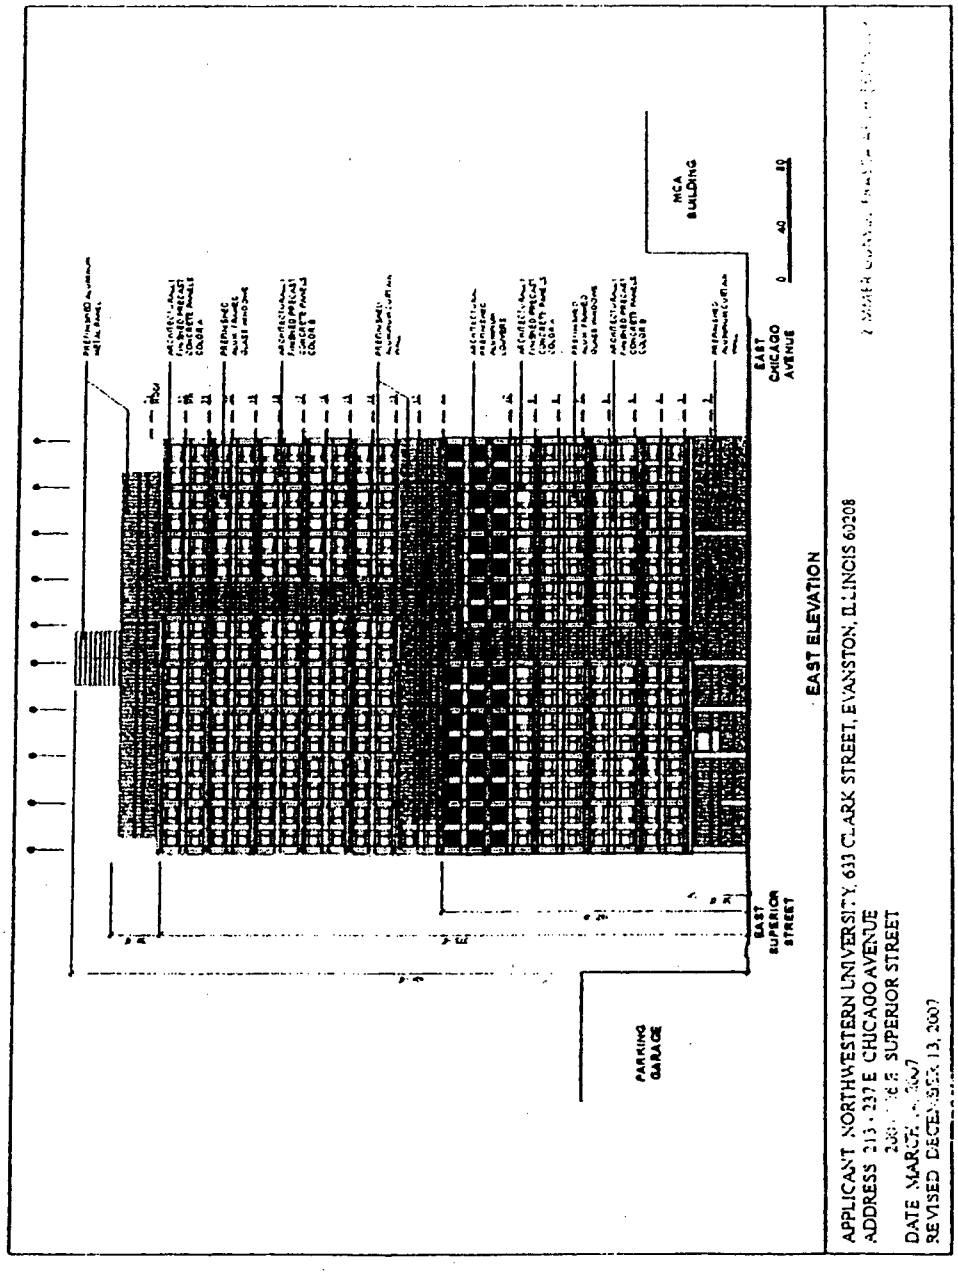

East Elevation.

(Page 2 of 2)

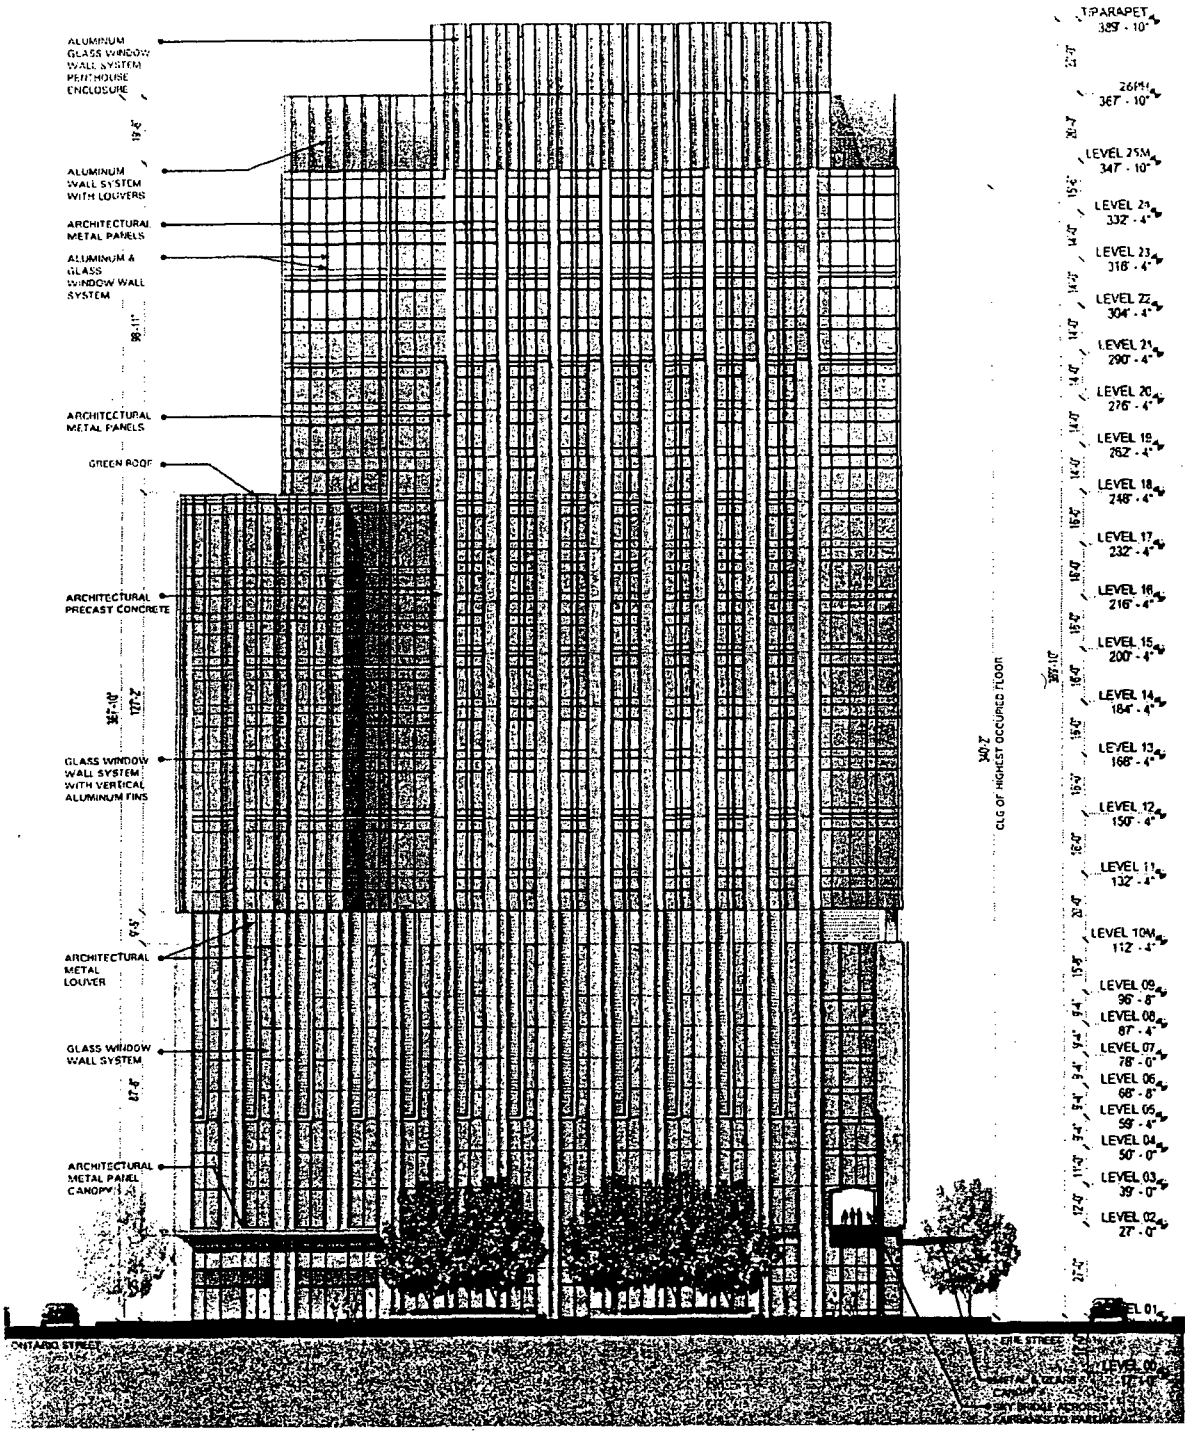

West Elevation.

(Page 1 of 2)

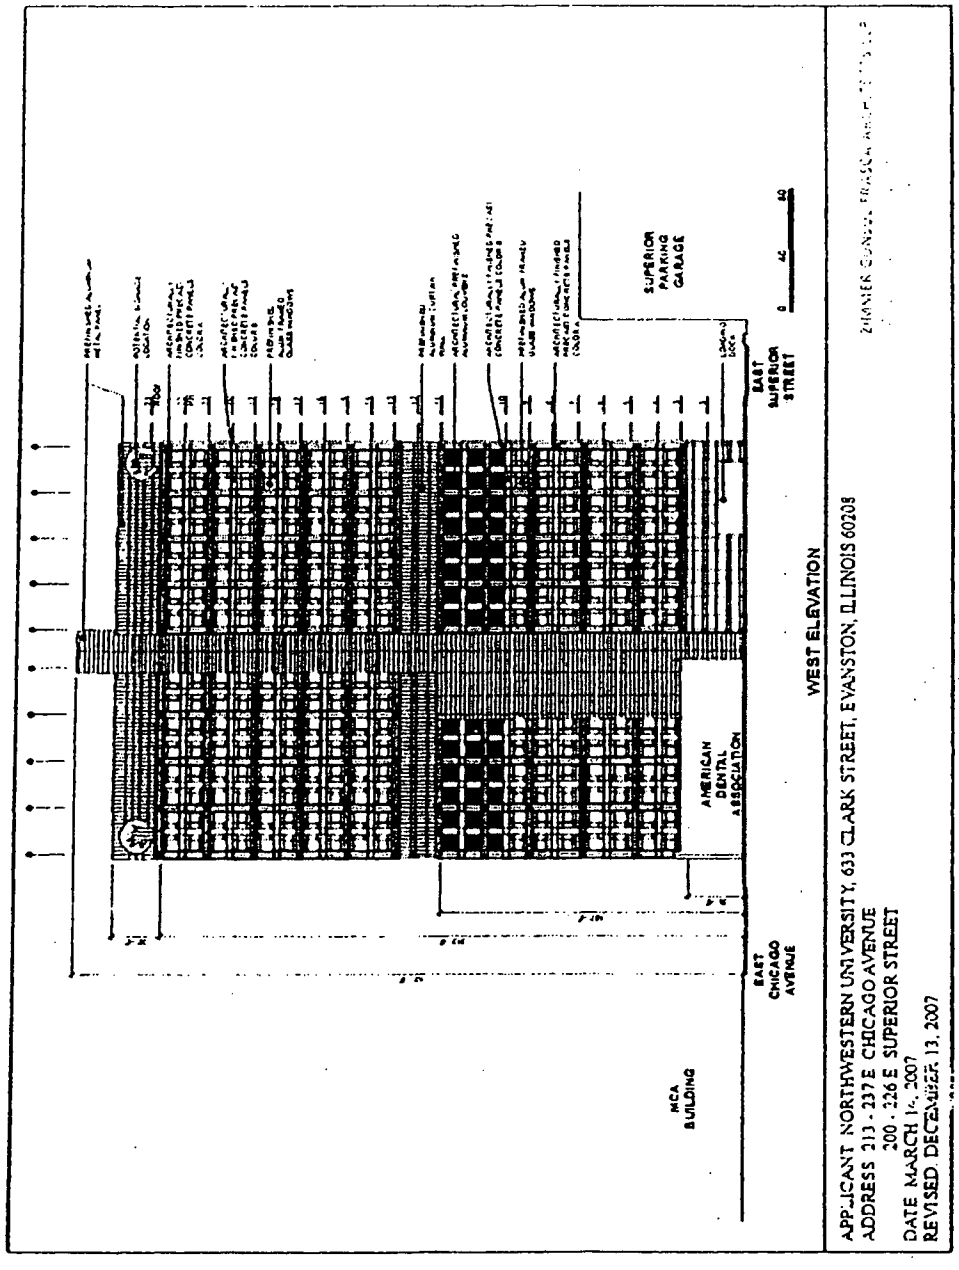

West Elevation.

(Page 2 of 2)

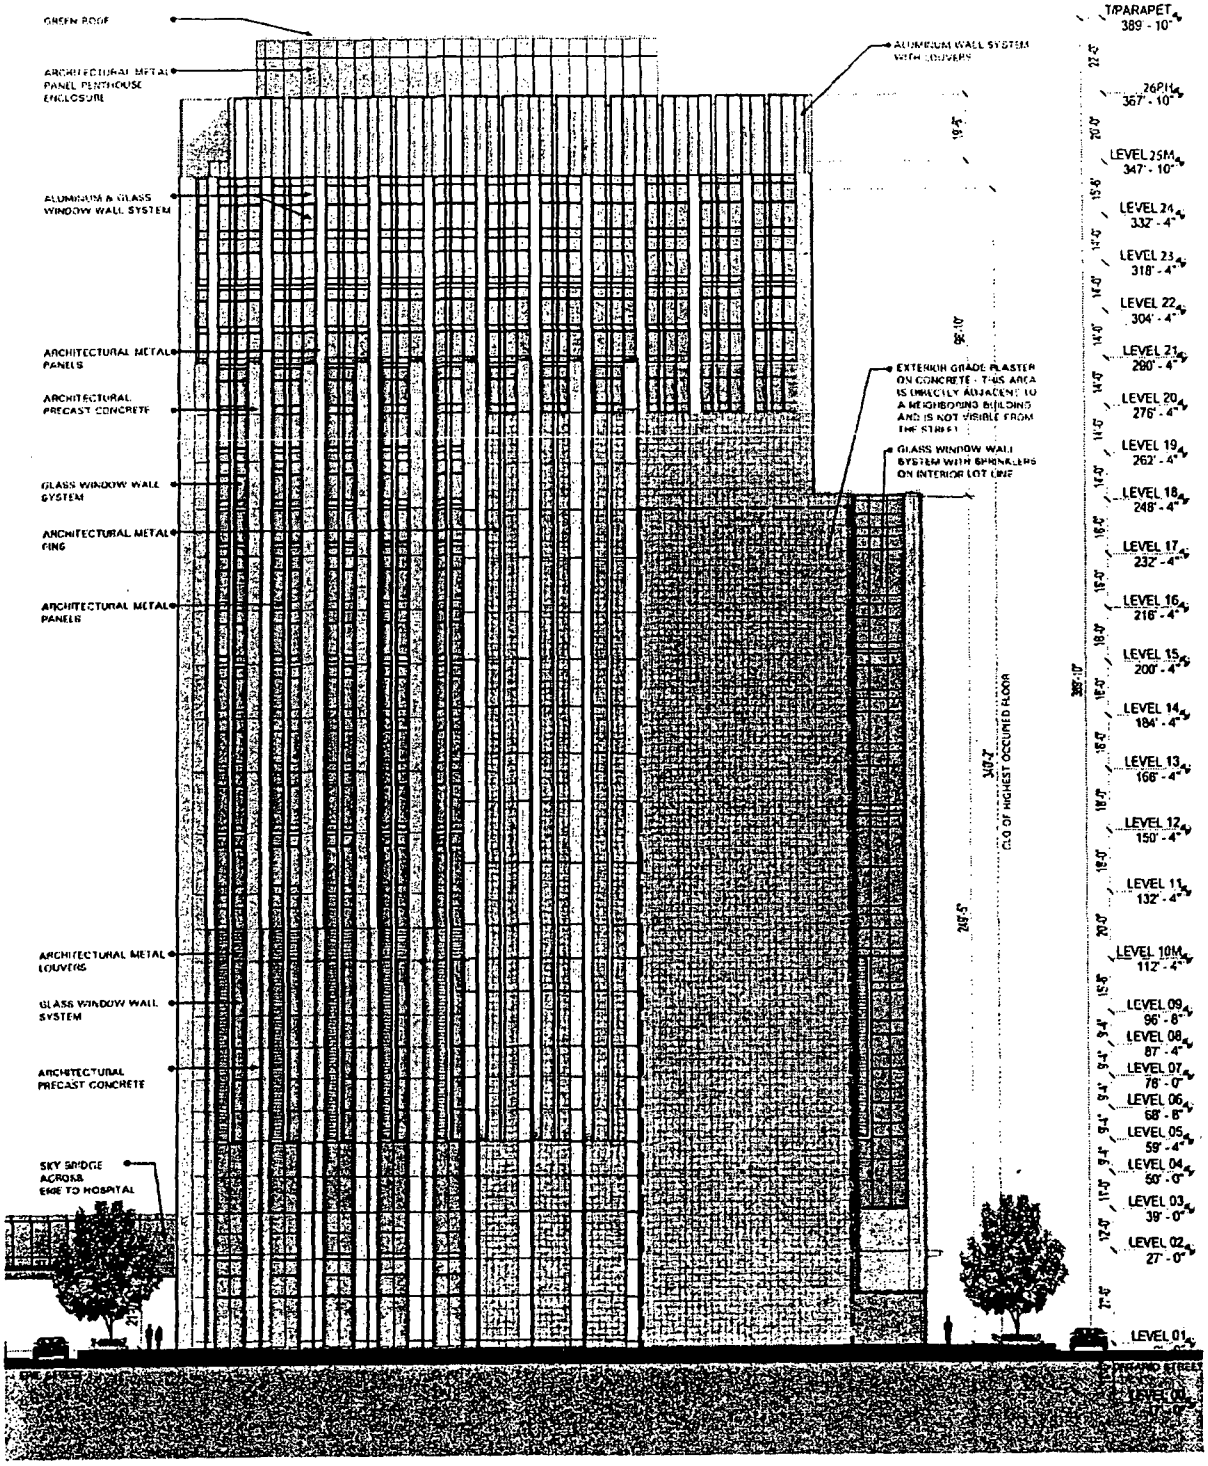

Roof Plan.

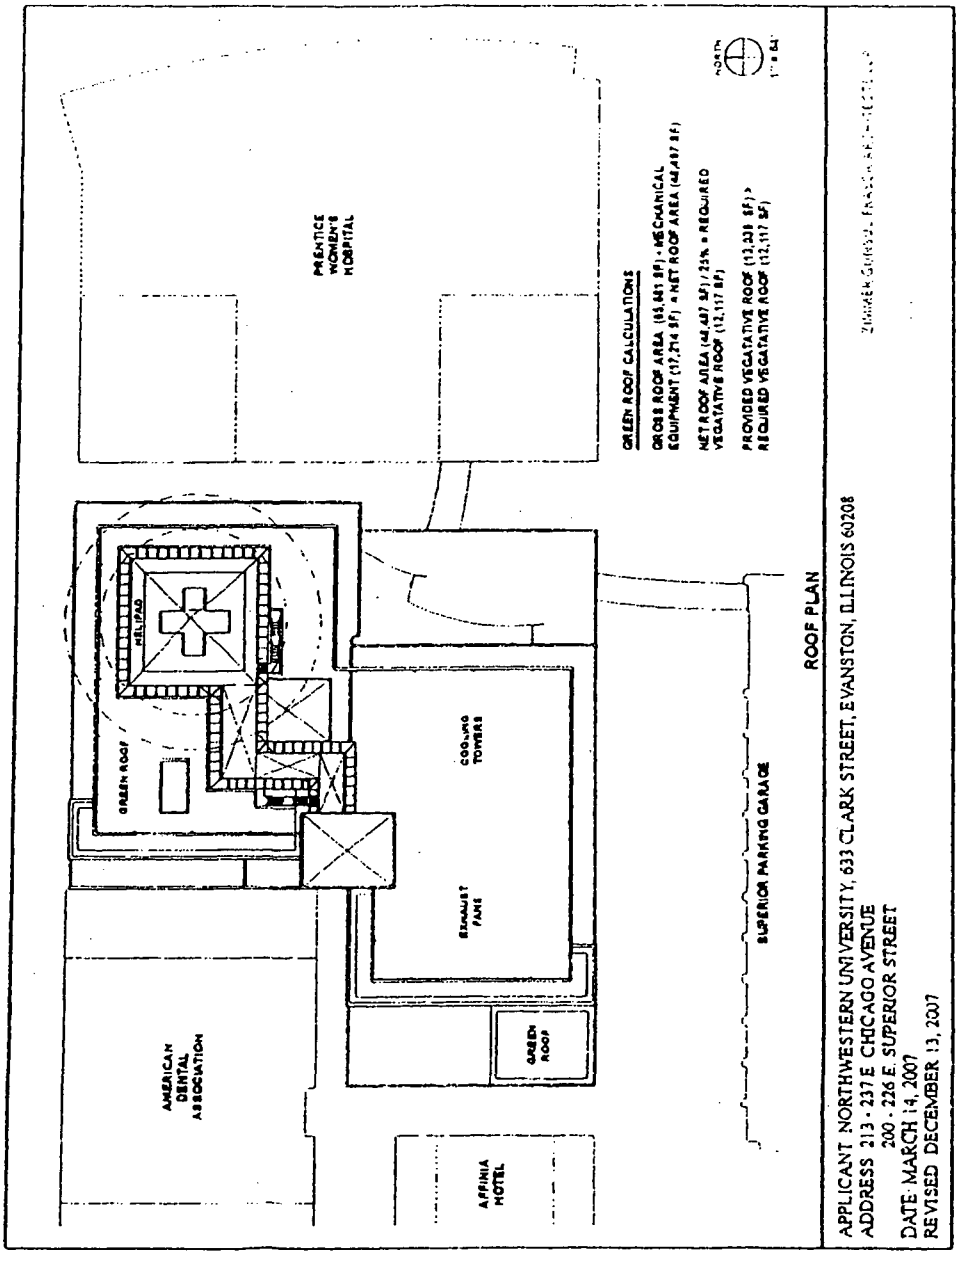
PRENTICE WOMEN'S HOSPITAL
GREEN ROOF CALCULATIONS
GREEN ROOF
HELIPAD
COOLING TOWERS
EXHAUST FANS
SUPERIOR PARKING GARAGE
AMERICAN DENTAL ASSOCIATION
AFFINIA HOTEL
ROOF PLAN
APPLICANT NORTHWESTERN UNIVERSITY, 633 CLARK STREET, EVANSTON, ILLINOIS 60208
ADDRESS 213 - 237 E. CHICAGO AVENUE
200 - 226 E. SUPERIOR STREET
DATE: MARCH 14, 2007
REVISED DECEMBER 13, 2007

Children's Memorial Hospital Proposed Heliport Flight Paths.

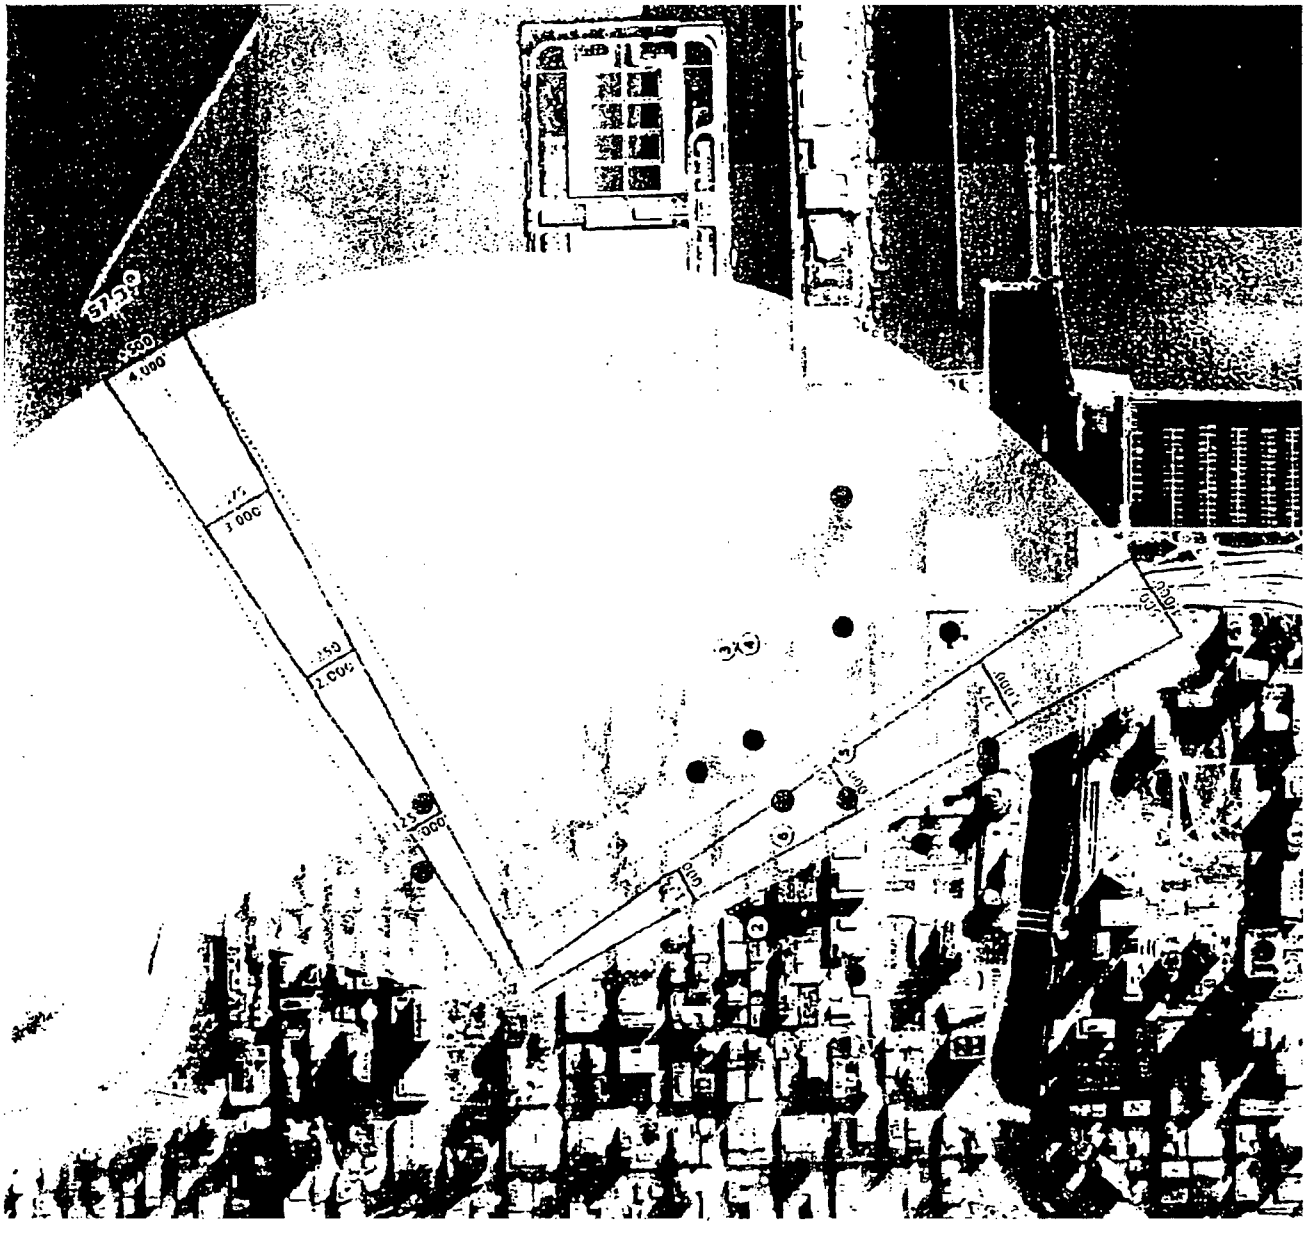

Planned Development Boundary, Property Line And Right-Of-Way Map.

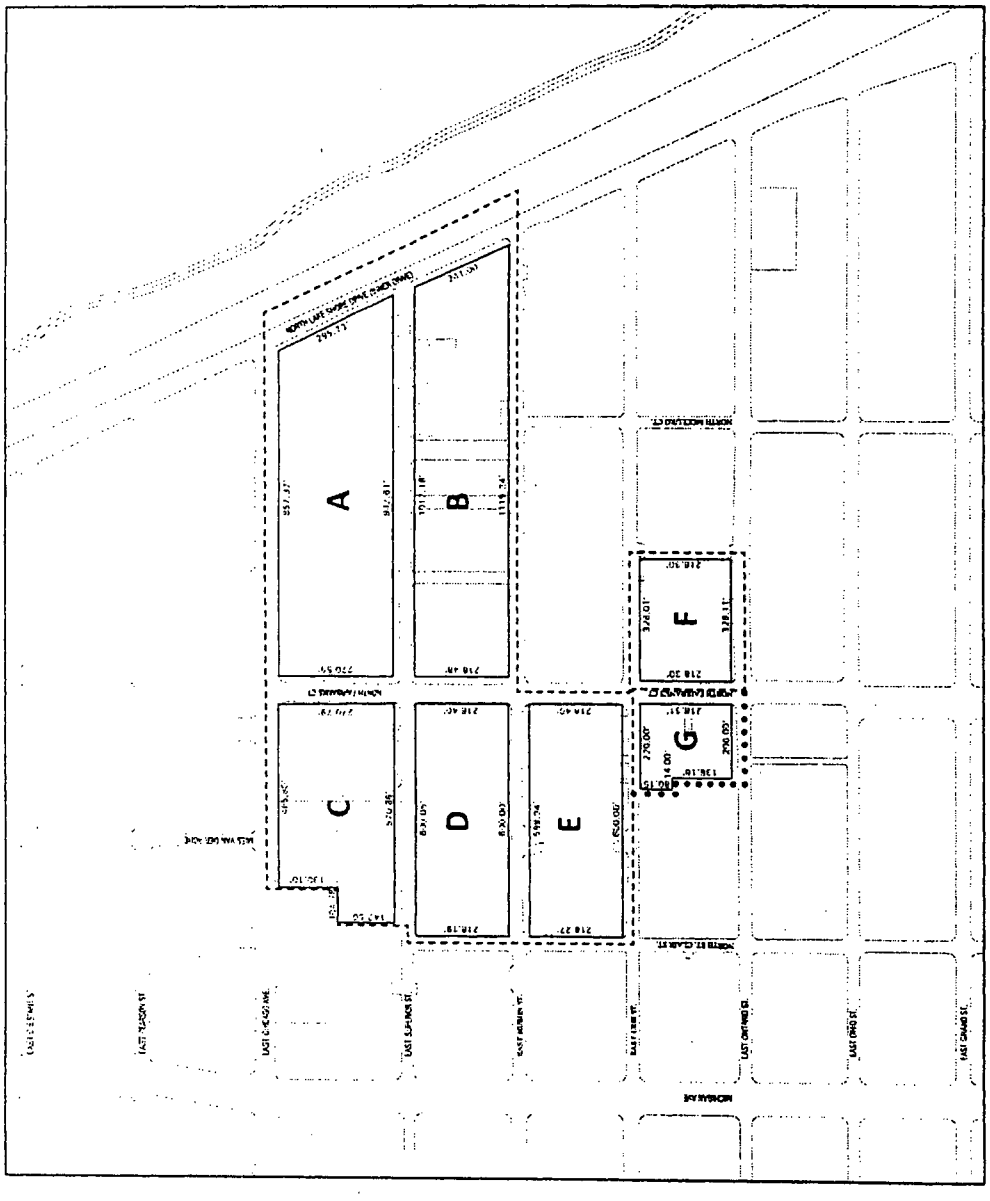

Green Roof Plan.

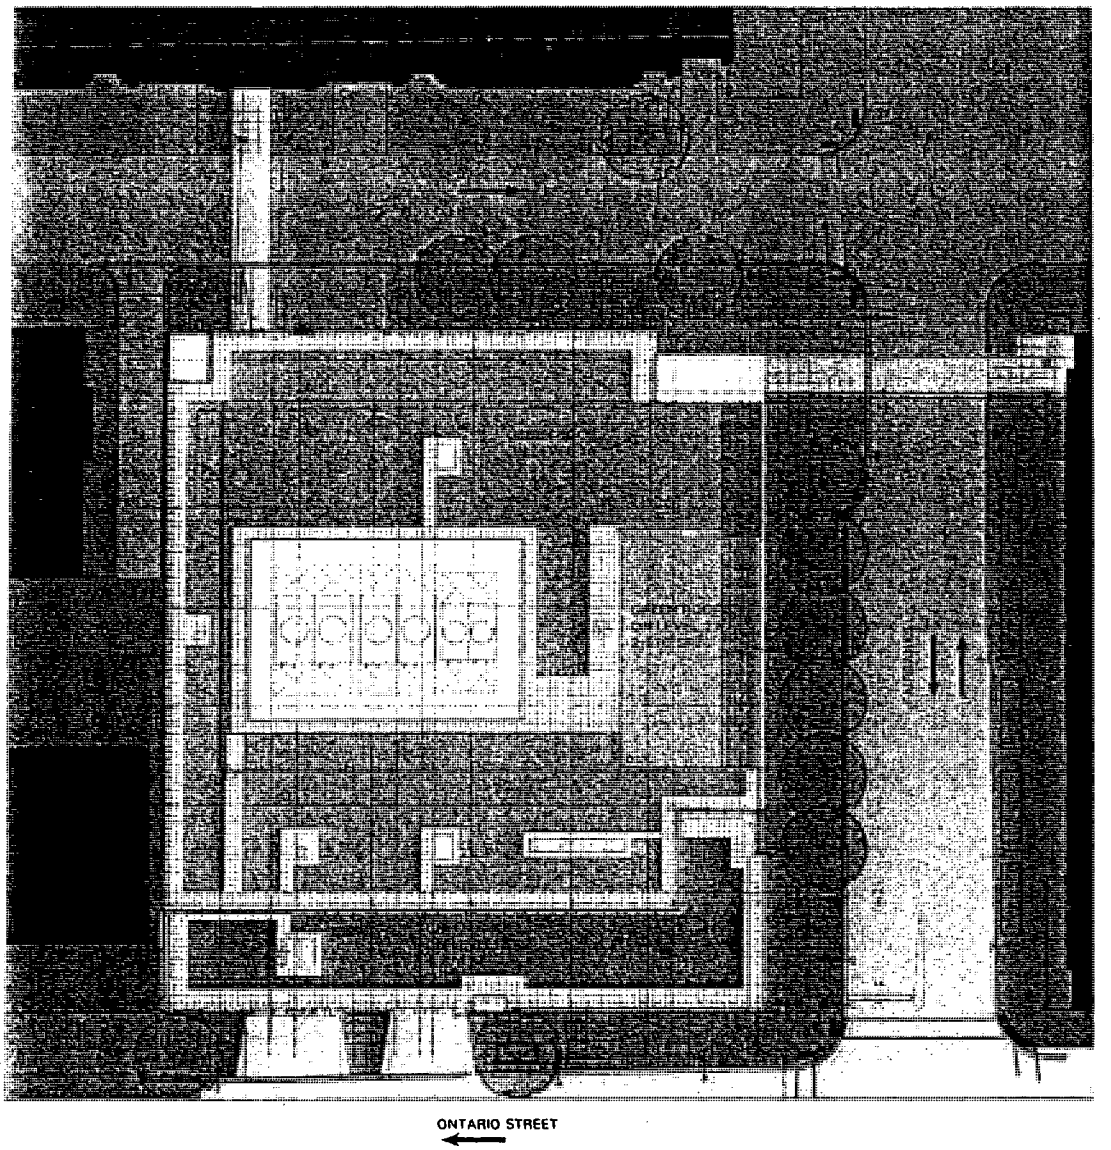

AMENDMENT OF TITLE 17 OF MUNICIPAL CODE BY RECLASSIFICATION OF AREA SHOWN ON MAP NO. 14-J.

(Application No. 17366)
(Common Address: 6225 S. Pulaski Rd.)

[O2011-8879]

The Committee on Zoning, Landmarks and Building Standards submitted the following report:

CHICAGO, December 14, 2011.

To the President and Members of the City Council:

Reporting for your Committee on Zoning, Landmarks and Building Standards, for which a meeting was held on December 13, 2011, I beg leave to recommend that Your Honorable Body approve the mayoral appointment, MA-134, of Lynette Santiago as a member of the Zoning Board of Appeals for a term effective immediately and expiring July 1, 2015.

I beg leave to recommend the passage of mayoral introduction Number 133 (MA-133) regarding the Midway International Airport Height Overlay District.

I also recommend the passage of text amendment Number 480 (TAD-480) regarding redesignating certain segments of North Milwaukee Avenue as pedestrian streets.

I also recommend the passage of text amendment Number 471 (TAD-471) changing the effective date from 2012 to 2015 for compliance of all existing residential buildings to conform to the fire resistance rating of one hour.

I also recommend the passage of text amendment Number 473 (TAD-473) regarding safety evaluation of existing high-rise buildings which was amended and corrected in its corrected form.

I also recommend the passage of text amendment Number 478 (TAD 478) regarding minor changes and amendments to approved planned developments, which was amended and corrected in its amended form.

Please let the record also reflect that text amendment Number 468 (TAD-468) was withdrawn by Alderman Tunney.

I also beg leave to recommend the passage of various ordinances transmitted herewith for the purpose of reclassifying particular areas. Three ordinances were amended and corrected in their amended form. They are Application Numbers 17303, 17318 and 17341.

I beg leave to accept applications for 16 signs, which are subject to zoning review and over 100 square feet, and 24 feet above grade.

I beg leave to recommend the waiver of building permit fees for the property located at 1552 -- 1554 North Milwaukee Avenue.

At this time, I move for passage of the proposed ordinance transmitted herewith.

Respectfully submitted,

(Signed) DANIEL S. SOLIS,
Chairman.

On motion of Alderman Solis, the said proposed ordinance transmitted with the foregoing committee report was *Passed* by yeas and nays as follows:

Yeas -- Aldermen Moreno, Fioretti, Dowell, Burns, Hairston, Sawyer, Jackson, Harris, Beale, Pope, Balcer, Cárdenas, Quinn, Foulkes, Thompson, Thomas, Lane, O'Shea, Cochran, Brookins, Muñoz, Zalewski, Chandler, Solis, Maldonado, Burnett, Ervin, Reboyras, Suarez, Waguespack, Mell, Austin, Colón, Sposato, Mitts, Cullerton, Laurino, P. O'Connor, M. O'Connor, Reilly, Smith, Tunney, Arena, Cappleman, Pawar, Osterman, Moore, Silverstein -- 48.

Nays -- None.

Alderman Pope moved to reconsider the foregoing vote. The motion was lost.

Alderman Burke invoked Rule 14 of the City Council's Rules of Order and Procedure, disclosing that he had represented parties to this ordinance in previous and unrelated matters.

The following is said ordinance as passed:

Be It Ordained by the City Council of the City of Chicago:

SECTION 1. Title 17 of the Municipal Code of Chicago, the Chicago Zoning Ordinance, is hereby amended by changing all of the B1-1 Neighborhood Shopping District symbols and indications as shown on Map Number 14-J in the area bounded by:

the centerline of West 62nd Street extending into vacated West 62nd Street; the 16 foot north/south public alley east of and parallel to South Pulaski Road; the south line of West 62nd Place extending into the vacated portion of West 62nd Place; and South Pulaski Road,

to those of a B3-1 Community Shopping District.

SECTION 2. This ordinance takes effect after its passage and approval.

AMENDMENT OF TITLE 17 OF MUNICIPAL CODE BY RECLASSIFICATION OF AREA SHOWN ON MAP NO. 1-G.

(Application No. 17346)
(Common Address: 401 N. Ogden Ave.)

[O2011-7045]

The Committee on Zoning, Landmarks and Building Standards submitted the following report:

CHICAGO, December 14, 2011.

To the President and Members of the City Council:

Reporting for your Committee on Zoning, Landmarks and Building Standards, for which a meeting was held on December 13, 2011, I beg leave to recommend that Your Honorable Body approve the mayoral appointment, MA-134, of Lynette Santiago as a member of the Zoning Board of Appeals for a term effective immediately and expiring July 1, 2015.

I beg leave to recommend the passage of mayoral introduction Number 133 (MA-133) regarding the Midway International Airport Height Overlay District.

I also recommend the passage of text amendment Number 480 (TAD-480) regarding redesignating certain segments of North Milwaukee Avenue as pedestrian streets.

I also recommend the passage of text amendment Number 471 (TAD-471) changing the effective date from 2012 to 2015 for compliance of all existing residential buildings to conform to the fire resistance rating of one hour.

I also recommend the passage of text amendment Number 473 (TAD-473) regarding safety evaluation of existing high-rise buildings which was amended and corrected in its corrected form.

I also recommend the passage of text amendment Number 478 (TAD-478) regarding minor changes and amendments to approved planned developments, which was amended and corrected in its amended form.

Please let the record also reflect that text amendment Number 468 (TAD-468) was withdrawn by Alderman Tunney.

I also beg leave to recommend the passage of various ordinances transmitted herewith for the purpose of reclassifying particular areas. Three ordinances were amended and corrected in their amended form. They are Application Numbers 17303, 17318 and 17341.

I beg leave to accept applications for 16 signs, which are subject to zoning review and over 100 square feet, and 24 feet above grade.

I beg leave to recommend the waiver of building permit fees for the property located at 1552 -- 1554 North Milwaukee Avenue.

At this time, I move for passage of the proposed ordinance transmitted herewith.

Respectfully submitted,

(Signed) DANIEL S. SOLIS,
Chairman.

On motion of Alderman Solis, the said proposed ordinance transmitted with the foregoing committee report was *Passed* by yeas and nays as follows:

Yeas -- Aldermen Moreno, Fioretti, Dowell, Burns, Hairston, Sawyer, Harris, Beale, Pope, Balcer, Cárdenas, Quinn, Burke, Foulkes, Thompson, Thomas, Lane, O'Shea, Cochran, Brookins, Muñoz, Zalewski, Chandler, Solis, Maldonado, Burnett, Ervin, Reboyras, Suarez, Waguespack, Mell, Austin, Colón, Sposato, Mitts, Cullerton, Laurino, P. O'Connor, M. O'Connor, Reilly, Smith, Tunney, Arena, Cappleman, Pawar, Osterman, Moore, Silverstein -- 48.

Nays -- None.

Alderman Pope moved to reconsider the foregoing vote. The motion was lost.

Alderman Jackson invoked Rule 14 of the City Council's Rules of Order and Procedure.

The following is said ordinance as passed:

Be It Ordained by the City Council of the City of Chicago:

SECTION 1. Title 17 of the Municipal Code of Chicago, the Chicago Zoning Ordinance, is hereby amended by changing all of the C3-5 Commercial, Manufacturing and Employment District symbols and indications as shown on Map Number 1-G in the area bounded by:

the southeast line of the Union Pacific Railroad right-of-way (formerly known as the Chicago & Northwestern Railroad right-of-way); a line 98.55 feet west of North Elizabeth Street; a line 175.50 feet north of West Kinzie Street; North Elizabeth Street; West Kinzie Street; and North Ogden Avenue,

to those of a C3-3 Commercial, Manufacturing and Employment District.

SECTION 2. This ordinance takes effect after its passage and approval.

AMENDMENT OF TITLE 17 OF MUNICIPAL CODE BY RECLASSIFICATION OF PARTICULAR AREAS.

The Committee on Zoning, Landmarks and Building Standards submitted the following report:

CHICAGO, December 14, 2011.

To the President and Members of the City Council:

Reporting for your Committee on Zoning, Landmarks and Building Standards, for which a meeting was held on December 13, 2011, I beg leave to recommend that Your Honorable Body approve the mayoral appointment, MA-134, of Lynette Santiago as a member of the Zoning Board of Appeals for a term effective immediately and expiring July 1, 2015.

I beg leave to recommend the passage of mayoral introduction Number 133 (MA-133) regarding the Midway International Airport Height Overlay District.

I also recommend the passage of text amendment Number 480 (TAD-480) regarding redesignating certain segments of North Milwaukee Avenue as pedestrian streets.

I also recommend the passage of text amendment Number 471 (TAD-471) changing the effective date from 2012 to 2015 for compliance of all existing residential buildings to conform to the fire resistance rating of one hour.

I also recommend the passage of text amendment Number 473 (TAD-473) regarding safety evaluation of existing high-rise buildings which was amended and corrected in its corrected form.

I also recommend the passage of text amendment Number 478 (TAD 478) regarding minor changes and amendments to approved planned developments, which was amended and corrected in its amended form.

Please let the record also reflect that text amendment Number 468 (TAD-468) was withdrawn by Alderman Tunney.

I also beg leave to recommend the passage of various ordinances transmitted herewith for the purpose of reclassifying particular areas. Three ordinances were amended and corrected in their amended form. They are Application Numbers 17303, 17318 and 17341.

I beg leave to accept applications for 16 signs, which are subject to zoning review and over 100 square feet, and 24 feet above grade.

I beg leave to recommend the waiver of building permit fees for the property located at 1552 -- 1554 North Milwaukee Avenue.

At this time, I move for passage of the ordinances and substitute ordinances transmitted herewith.

Respectfully submitted,

(Signed) DANIEL S. SOLIS,
Chairman.

On motion of Alderman Solis, the said proposed ordinances and substitute ordinances transmitted with the foregoing committee report were *Passed* by yeas and nays as follows:

Yeas -- Aldermen Moreno, Fioretti, Dowell, Burns, Hairston, Sawyer, Jackson, Harris, Beale, Pope, Balcer, Cárdenas, Quinn, Burke, Foulkes, Thompson, Thomas, Lane, O'Shea, Cochran, Brookins, Muñoz, Zalewski, Chandler, Solis, Maldonado, Burnett, Ervin, Reboyras, Suarez, Waguespack, Mell, Austin, Colón, Sposato, Mitts, Cullerton, Laurino, P. O'Connor, M. O'Connor, Reilly, Smith, Tunney, Arena, Cappleman, Pawar, Osterman, Moore, Silverstein -- 49.

Nays -- None.

Alderman Pope moved to reconsider the foregoing vote. The motion was lost.

The following are said ordinances as passed (the italic heading in each case not being a part of the ordinance):

Reclassification Of Area Shown On Map No. 1-G.
(Application No. 17379)
(Common Address: 529 -- 531 N. Milwaukee Ave.)

[O2011-9579]

Be It Ordained by the City Council of the City of Chicago:

SECTION 1. Title 17 of the Municipal Code of Chicago, the Chicago Zoning Ordinance, is hereby amended by changing all of the M1-3 Limited Manufacturing/Business Park District symbols as shown on Map Number 1-G in the area bounded by:

West Ohio Street; a line 92.71 feet east of and parallel to North Green Street; a line 70.91 feet southeast of the intersection of North Milwaukee Avenue and North Green Street (as measured along the north right-of-way of North Milwaukee Avenue and perpendicular thereto); North Milwaukee Avenue; and North Green Street,

to those of a B3-3 Community Shopping District.

SECTION 2. This ordinance takes effect after its passage and approval.

Reclassification Of Area Shown On Map No. 1-H.
(Application No. 17370)
(Common Address: 1612 -- 1614 W. Ontario St.)

[O2011-8884]

Be It Ordained by the City Council of the City of Chicago:

SECTION 1. Title 17 of the Municipal Code of Chicago, the Chicago Zoning Ordinance, is hereby amended by changing all of the RS3 Residential Single-Unit (Detached House) District symbols and indications as shown on Map Number 1-H in the area bounded by:

West Ontario Street; a line 105.15 feet west of North Ashland Avenue; the public alley north of and parallel to West Ontario Street; and a line 151.15 feet west of North Ashland Avenue,

to those of an RT4 Residential Two-Flat, Townhouse and Multi-Unit District.

SECTION 2. This ordinance takes effect after its passage and approval.

Reclassification Of Area Shown On Map No. 1-J.
(Application No. A-7763)
(Common Address: 3322 -- 3330 W. Carroll Ave.)

[O2011-9365]

Be It Ordained by the City Council of the City of Chicago:

SECTION 1. Title 17 of the Municipal Code of Chicago, the Chicago Zoning Ordinance, is hereby amended by changing all of the M1-2 Limited Manufacturing/Business Park District symbols and indications as shown on Map Number 1-J in the area bounded by:

a line 283.7 feet east of and parallel to North Homan Avenue; the public alley next north of and parallel to West Carroll Avenue; a line 413.1 feet east of and parallel to North Homan Avenue; and West Carroll Avenue,

to those of an RT4 Residential Two-Flat, Townhouse and Multi-Unit District.

SECTION 2. This ordinance takes effect after its passage and approval.

Reclassification Of Area Shown On Map No. 3-J.
(As Amended)
(Application No. 17303)
(Common Address: 3300 -- 3320 W. Chicago Ave., 800 -- 920 N. Spaulding Ave., 801 -- 803 N. Christiana Ave. And 811 -- 923 N. Christiana Ave.)
[SO2011-5466]

Be It Ordained by the City Council of the City of Chicago:

SECTION 1. That Title 17 of the Municipal Code of Chicago, the Chicago Zoning Ordinance, is hereby amended by changing the current M1-1 Limited Manufacturing/Business Park District symbols and indications as shown on Map Number 3-J in the area bounded by:

a line 966.32 feet north of and parallel to West Chicago Avenue; a line 133.97 feet east of and parallel to the centerline of vacated North Christiana Avenue; a line 999.89 feet north of and parallel to West Chicago Avenue; the Chicago, Milwaukee & St. Paul Railroad right-of-way; North Spaulding Avenue; West Chicago Avenue; a line 40 feet north of and parallel to West Chicago Avenue; a line 40 feet east of and parallel to North Christiana Avenue; a line 105 feet north of and parallel to West Chicago Avenue; North Christiana Avenue; a line 944.85 feet north of and parallel to West Chicago Avenue; and a line 24 feet east of and parallel to the west right-of-way line of vacated North Christiana Avenue,

to those of a C1 -2 Neighborhood Commercial District.

SECTION 2. That Title 17 of the Municipal Code of Chicago, the Chicago Zoning Ordinance, is hereby amended by changing all of the C1-2 Neighborhood Commercial District symbols and indications as shown on Map Number 3-J in the area bounded by:

a line 966.32 feet north of and parallel to West Chicago Avenue; a line 133.97 feet east of and parallel to the centerline of vacated North Christiana Avenue; a line 999.89 feet north of and parallel to West Chicago Avenue; the Chicago, Milwaukee & St. Paul Railroad right-of-way; North Spaulding Avenue; West Chicago Avenue; a line 40 feet north of and parallel to West Chicago Avenue; a line 40 feet east of and parallel to North Christiana Avenue; a line 105 feet north of and parallel to West Chicago Avenue; North Christiana Avenue; a line 944.85 feet north of and parallel to West Chicago Avenue; and a line 24 feet east of and parallel to the west right-of-way line of vacated North Christiana Avenue,

to those of Institutional Planned Development ___, which is hereby established in the area above described, subject to such use and bulk regulations as are set forth in the Plan of Development herewith attached and made a part thereof and to no others.

SECTION 3. This ordinance shall be in force and effect from and after its passage and due publication.

Plan of Development Statements referred to in this ordinance read as follows:

Institutional Planned Development No. ____.

Plan Of Development Statements.

1. The area delineated herein as an Institutional Planned Development (the "Planned Development"), consists of approximately 219,070 square feet (5.03 acres) of real property depicted on the attached Planned Development Boundary and Property Line Map (the "Property"). The Property is owned or controlled by The Salvation Army, an Illinois corporation (the "Applicant").

2. All applicable official reviews, approvals or permits are required to be obtained by the Applicant. Any dedication, opening or vacation of public right-of-way streets, alleys or easements, or any adjustment of the public right-of-way shall require a separate submittal on behalf of the Applicant or its successors, assign or grantees and approval by the City Council.

3. The requirements, obligations and conditions contained within this Planned Development shall be binding upon the Applicant, its successors and assigns and, if different than the Applicant, the legal titleholders and any ground lessors. All rights granted hereunder to the Applicant shall inure to the benefit of the Applicant's successors and assigns and, if different than the Applicant, the legal titleholder and any ground lessors. Furthermore, pursuant to the requirements of Section 17-8-0400 of the Chicago Zoning Ordinance, the Property shall, at the time applications for amendments, modifications or changes (administrative, legislative or otherwise) to this Planned Development are made, be under single ownership or under single designated control. Single designated control for purposes of this paragraph shall be defined by Section 17-8-0400 of the Chicago Zoning Ordinance.

4. This Planned Development consists of seventeen (17) statements; a Bulk Regulations and Data Table; a Planned Development Boundary and Property Line Map; an Existing Land-Use Map; an Existing Zoning Map; and the following plans prepared by Antunovich Associates dated November 17, 2011: Site Plan, Landscape Plans, Green Roof Plan and Building Elevations. These and no other zoning controls shall apply to the Property. This Planned Development conforms to the intent and purpose of the

Chicago Zoning Ordinance, Title 17 of the Municipal Code of Chicago, and all requirements thereof, and satisfies the established criteria for approval as a planned development.

5. The following uses are permitted in the Planned Development: transitional residence, religious worship and assembly, community center, business, professional and administrative offices, recreation spaces, structures and facilities, day care, food service, wireless communication facilities, equipment storage and related accessory uses. The following uses are considered accessory and related to the community center: medical service uses, education, food pantry, job training, theater and indoor and outdoor participant sports and recreation. The following uses are excluded: Hospitals, and those Residential Uses and Industrial Uses which are permitted uses in the C1 Neighborhood Commercial District. Any portion of the Property may be utilized on an interim basis for construction staging, the storage of construction material and parking for the various phases of development of the Property.

6. On-premises business identification signs and temporary signs such as construction and marketing signs, on-premises and other necessary signs shall be permitted within this Institutional Planned Development subject to the review and approval of the Department of Housing and Economic Development. Off-premises signs are prohibited within the boundary of the Planned Development.

7. Closure of all or part of any public streets or alleys during demolition or construction shall be subject to the review and approval of the Chicago Department of Transportation. All work proposed in the public way must be designed and constructed in accordance with the Chicago Department of Transportation Construction Standards for Work in the Public Way and in compliance with the Municipal Code of the City of Chicago.

8. Off-street parking shall be provided in compliance with this Planned Development subject to the review and approval of the Department of Transportation and the Department of Housing and Economic Development.

9. For purposes of floor area ratio ("FAR") calculations, the definitions in the Chicago Zoning Ordinance shall apply.

10. In addition to the maximum heights of the buildings and any appurtenance attached thereto prescribed in this Planned Development, the height of any improvements shall also be subject to height limitations as approved by the Federal Aviation Administration. For purposes of measuring building height, the Chicago Zoning Ordinance shall apply.

11. Upon review and determination, "Part II Review", pursuant to Section 17-13-0610 of the Chicago Zoning Ordinance, a Part II Review Fee shall be assessed by the Department. The fee as determined by staff at the time is final and binding on the Applicant and must be paid to the Department of Revenue prior to the issuance of any Part II approval.

12. The terms, conditions and exhibits of this Planned Development ordinance may be modified administratively, pursuant to Section 17-13-0611-A of the Zoning Ordinance by the Commissioner of the Department of Housing and Economic Development upon, the application for such a modification by the Applicant, its successors and assigns and, if different than the Applicant, the legal titleholders and any ground lessors.

13. The improvements on the Property shall be designed, constructed and maintained in substantial conformance with the plans described in Statement 4, and in accordance with the Landscape Ordinance of the Chicago Zoning Ordinance and corresponding regulations and guidelines.

14. The Applicant acknowledges that it is in the public interest to design, construct, renovate and maintain all buildings in a manner that provides healthier indoor environments, reduces operating costs and conserves energy and natural resources. At the time of a hearing before the Chicago Plan Commission, all developments must be in compliance with the current City of Chicago Sustainable Development Policy set forth by the Department of Housing and Economic Development. The Applicant shall construct the building under the Leadership in Energy and Environmental Design (LEED) Green Building Rating System. The Applicant shall provide a vegetated ("green") roof of twenty-five percent (25%) with 22,149 square feet of the building's net roof area.

15. The Applicant acknowledges that it is in the public interest to design, construct and maintain the project in a manner which promotes, enables, and maximizes universal access throughout the Property. Plans for all buildings and improvements on the property shall be reviewed and approved by the Mayor's Office for People with Disabilities ("MOPD") to ensure compliance with all applicable laws and regulations related to access for persons with disabilities and to promote the highest standard of accessibility. No building permit shall be issued by the Department of Buildings until the Director of MOPD has approved detailed construction drawings for each building or improvement proposed to be constructed pursuant to the permit.

16. The Applicant will comply with the Rules and Regulations for the Maintenance of Stockpiles promulgated by the Commissioner of the Department of Streets and Sanitation, the Commissioner of the Environment and the Commissioner of Buildings under Section 13-32-125 of the Municipal Code of Chicago or any other provision of that Code.

17. Unless substantial construction of the improvements contemplated on the Property by this Planned Development has commenced within six (6) years of the effective date hereof and unless completion of those improvements is thereafter diligently pursued, then this Planned Development shall expire and the zoning of the Property shall automatically revert to the M1-1 district. This six (6) year period may be extended for up to one additional year if, before expiration of the six (6) year period, the Commissioner of Housing and Development determines that good cause for an extension is shown.

[Existing Zoning Map; Existing Land-Use Map; Planned Development Boundary and Property Line Map; Site Plan; Landscape Plan; Building Elevations; and Green Roof Plan referred to in these Plan of Development Statements printed on pages 18181 through 18190 of this *Journal*.]

Bulk Regulations and Data Table referred to in these Plan of Development Statements reads as follows:

Institutional Planned Development No. ____.

Plan Of Development

Bulk Regulations And Data Table.

	Square Feet	Acres
Net Site Area:	219,070	5.03
Public Rights-of-Way:	59,161	1.36
Gross Site Area:	278,231	6.39

Maximum Permitted Floor Area Ratio:	1.0
Maximum Percent of Land Coverage:	In substantial conformity with Site Plan
Minimum Number of Parking Spaces:	150
Minimum Number of Off-Street Loading Spaces:	2
Minimum Building Setbacks:	In substantial conformity with Site Plan
Maximum Building Height:	60 feet (excluding rooftop elevator overrun)
Percent of Net Roof Area Holding Vegetative Roof System:	25%
Maximum Number of Transitional Residence Beds:	468

Existing Zoning Map.

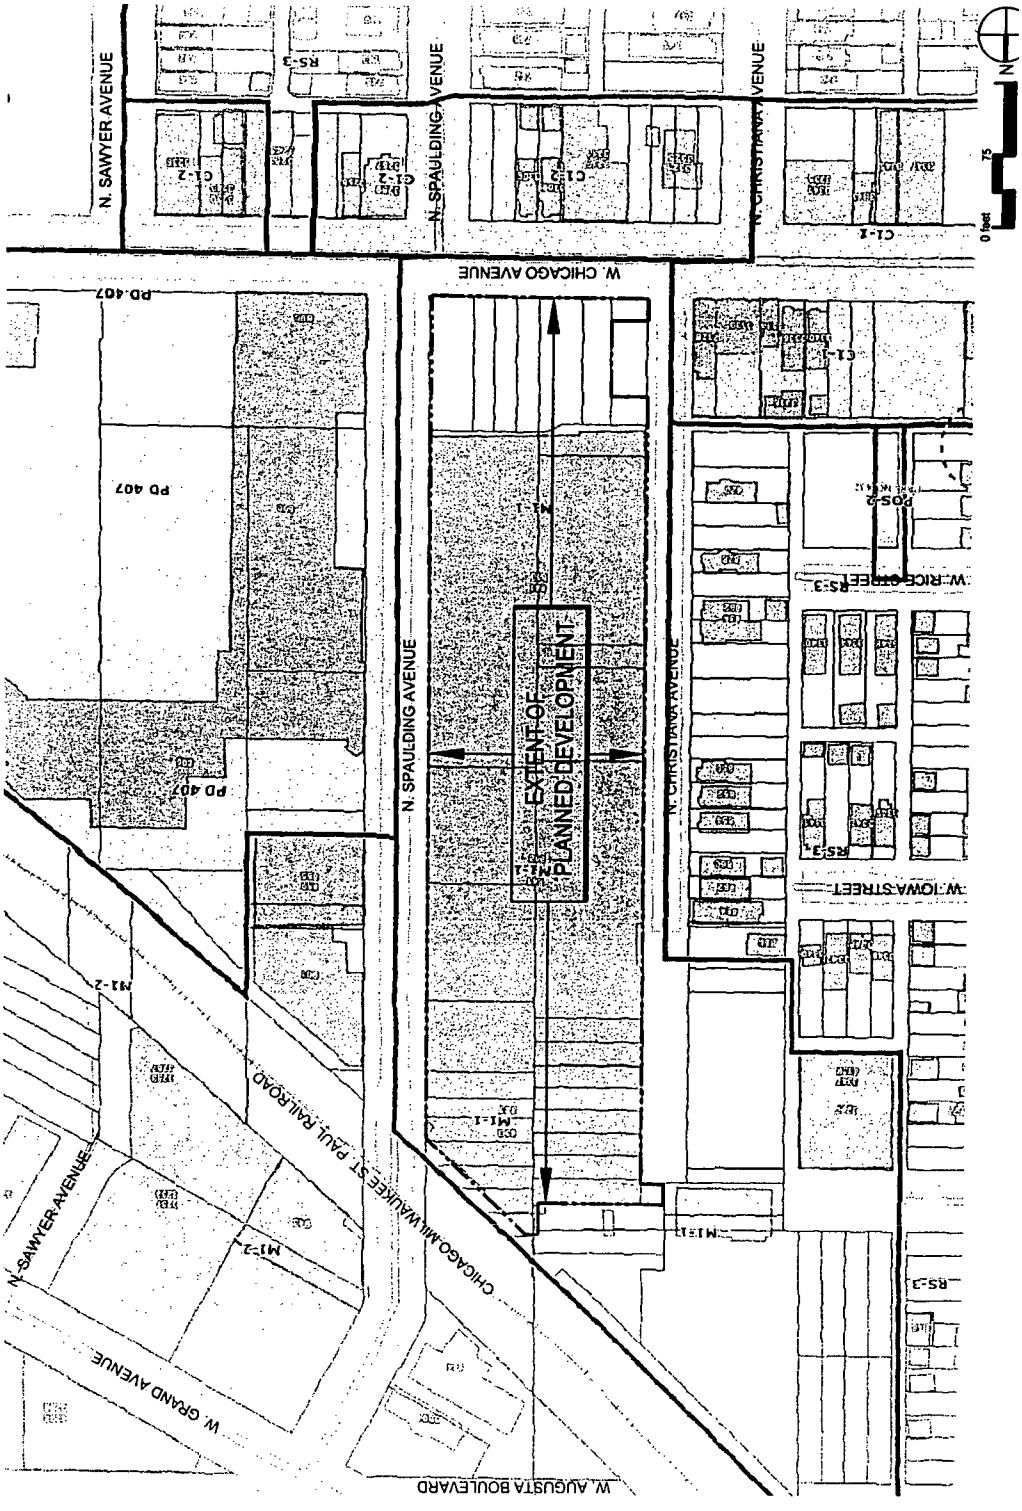

Existing Land-Use Map.

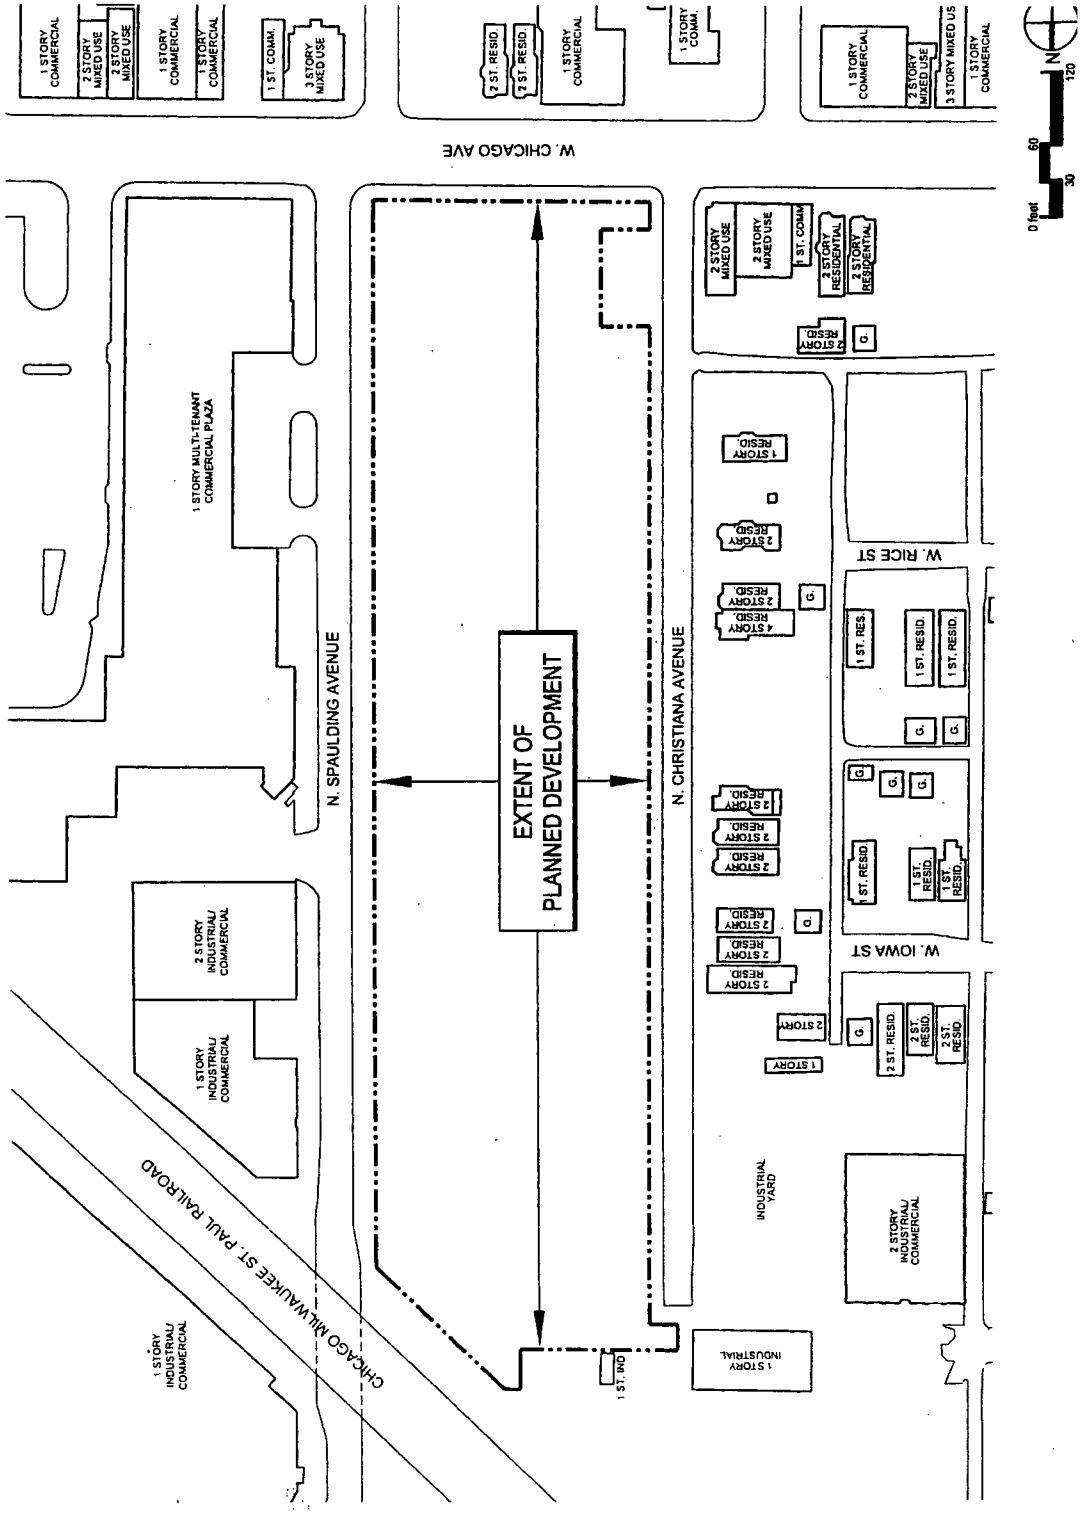

Planned Development Boundary And Property Line Map.

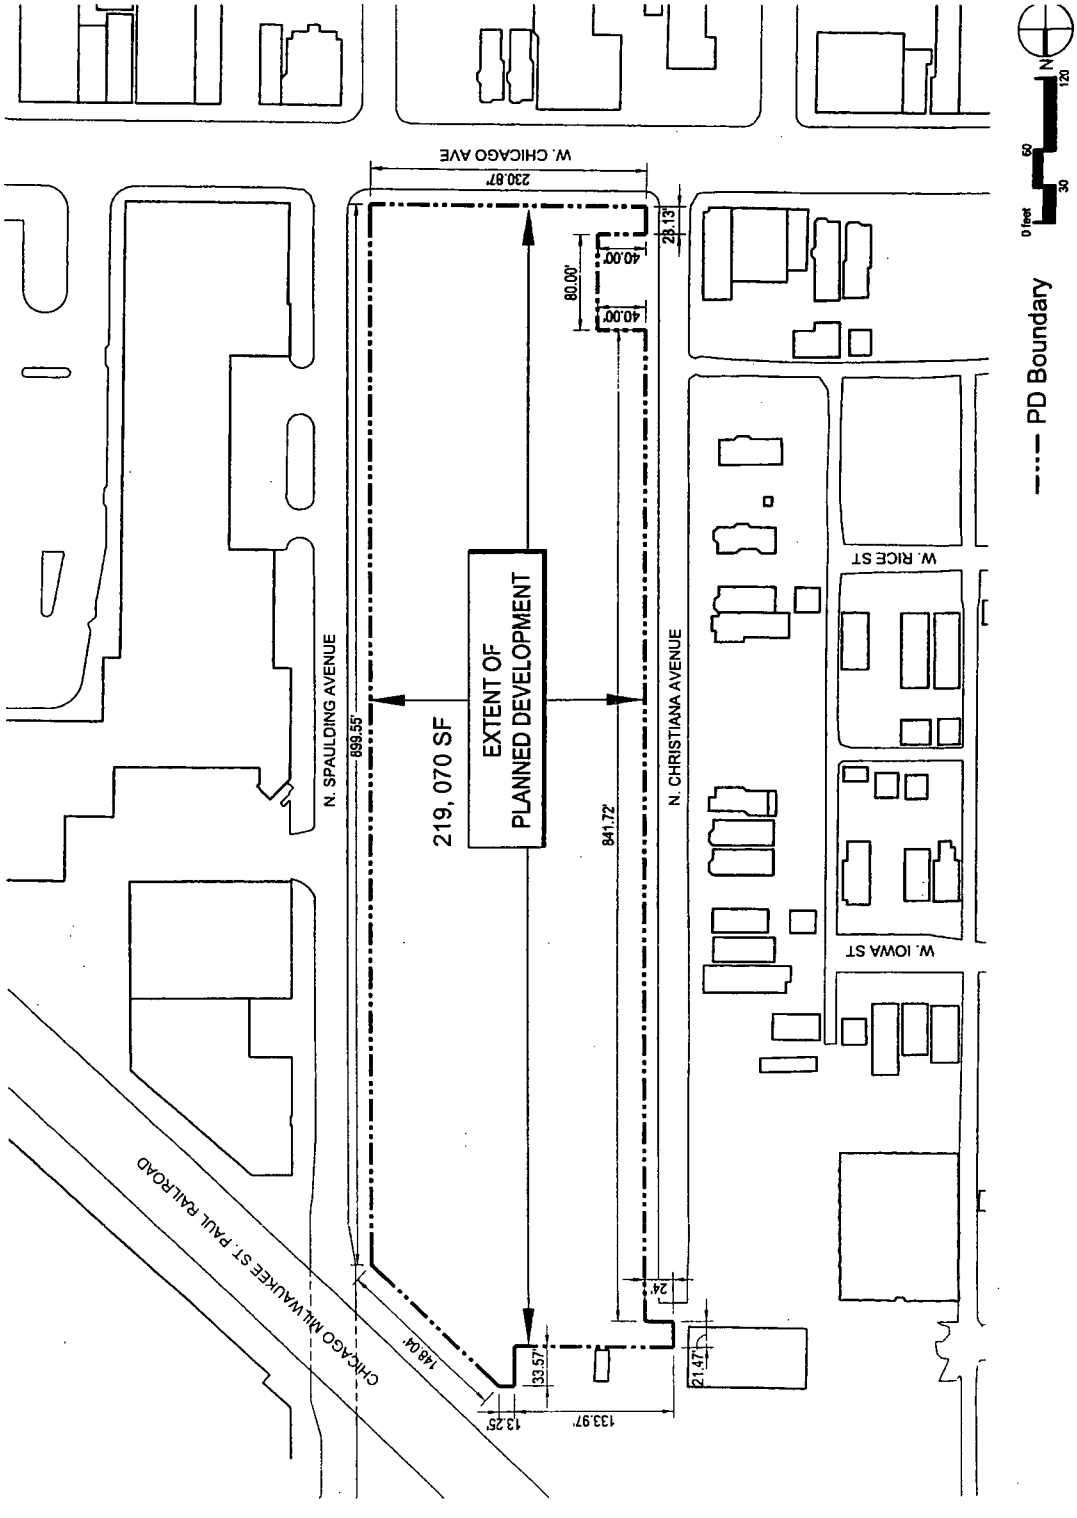

Site Plan.

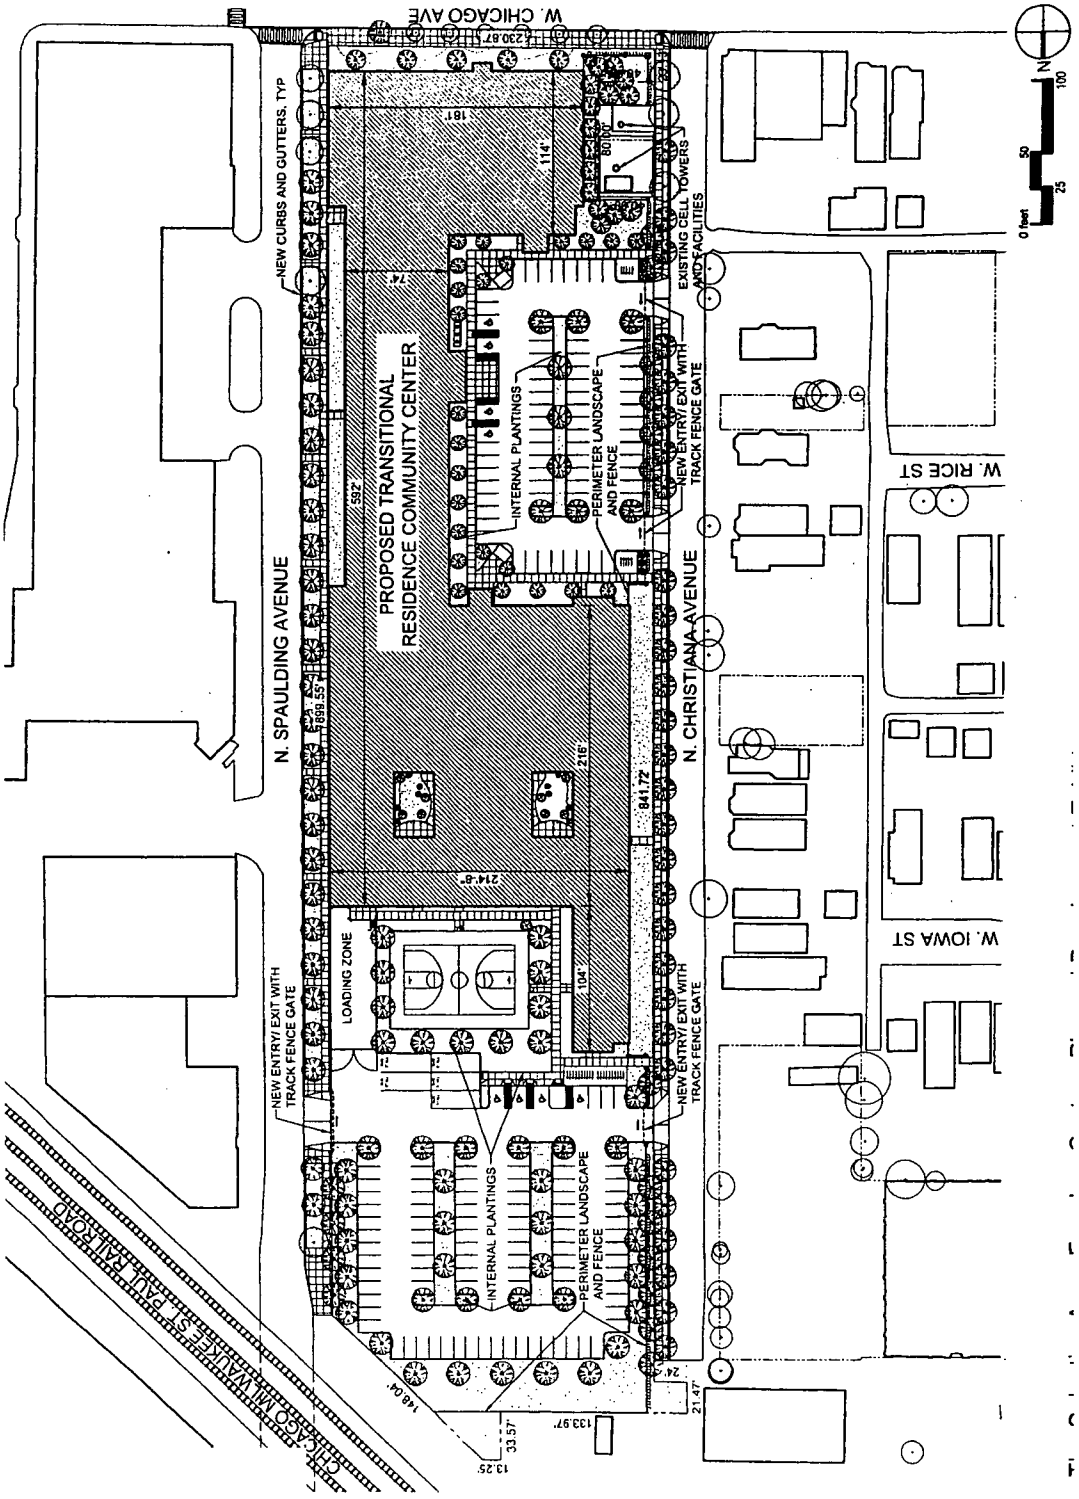
W. CHICAGO AVE
N. SPAULDING AVENUE
N. CHRISTIANA AVENUE
W. RICE ST
W. IOWA ST
CHICAGO MILWAUKEE ST PAUL RAILROAD
PROPOSED TRANSITIONAL
RESIDENCE COMMUNITY CENTER
NEW CURBS AND GUTTERS, TYP
EXISTING CELL TOWERS AND FACILITIES
NEW ENTRY/ EXIT WITH TRACK FENCE GATE
INTERNAL PLANTINGS
PERIMETER LANDSCAPE AND FENCE
LOADING ZONE
230.87'
592'
841.72'
216'
214.6'
104'
148.04'
133.97'
33.57'
13.25'
21.47'
24'
N
100
50
25
0 feet

Landscape Plan.
(Page 1 of 2)

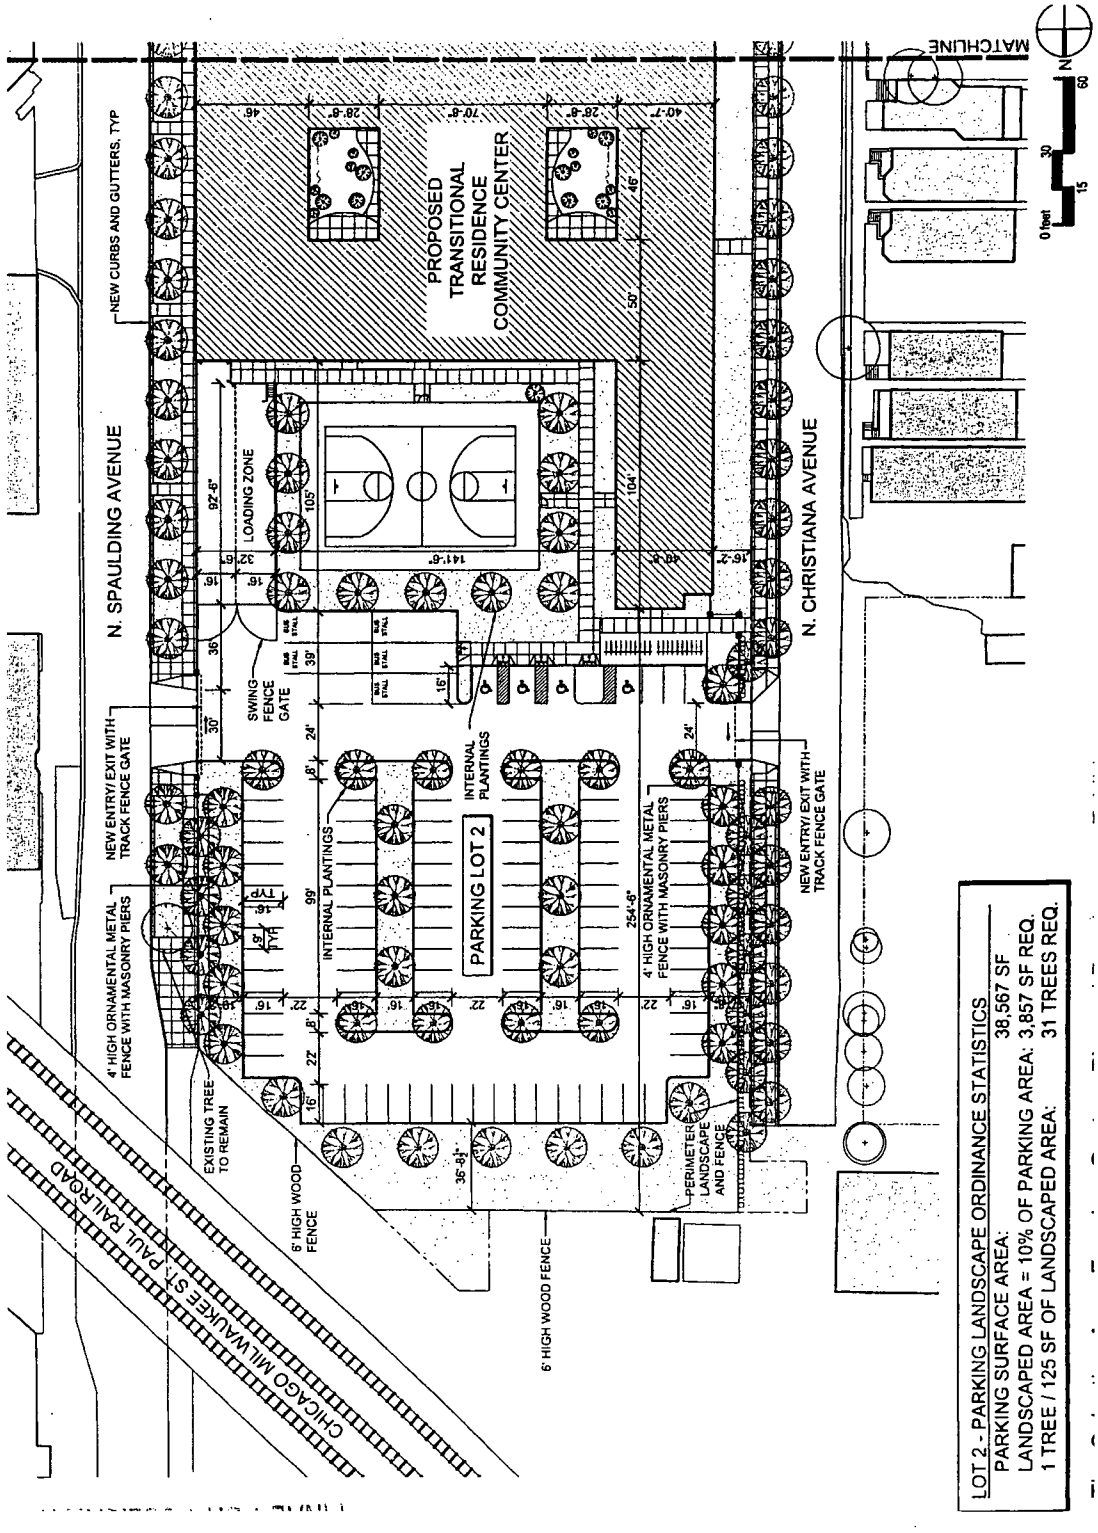

Landscape Plan.
(Page 2 of 2)

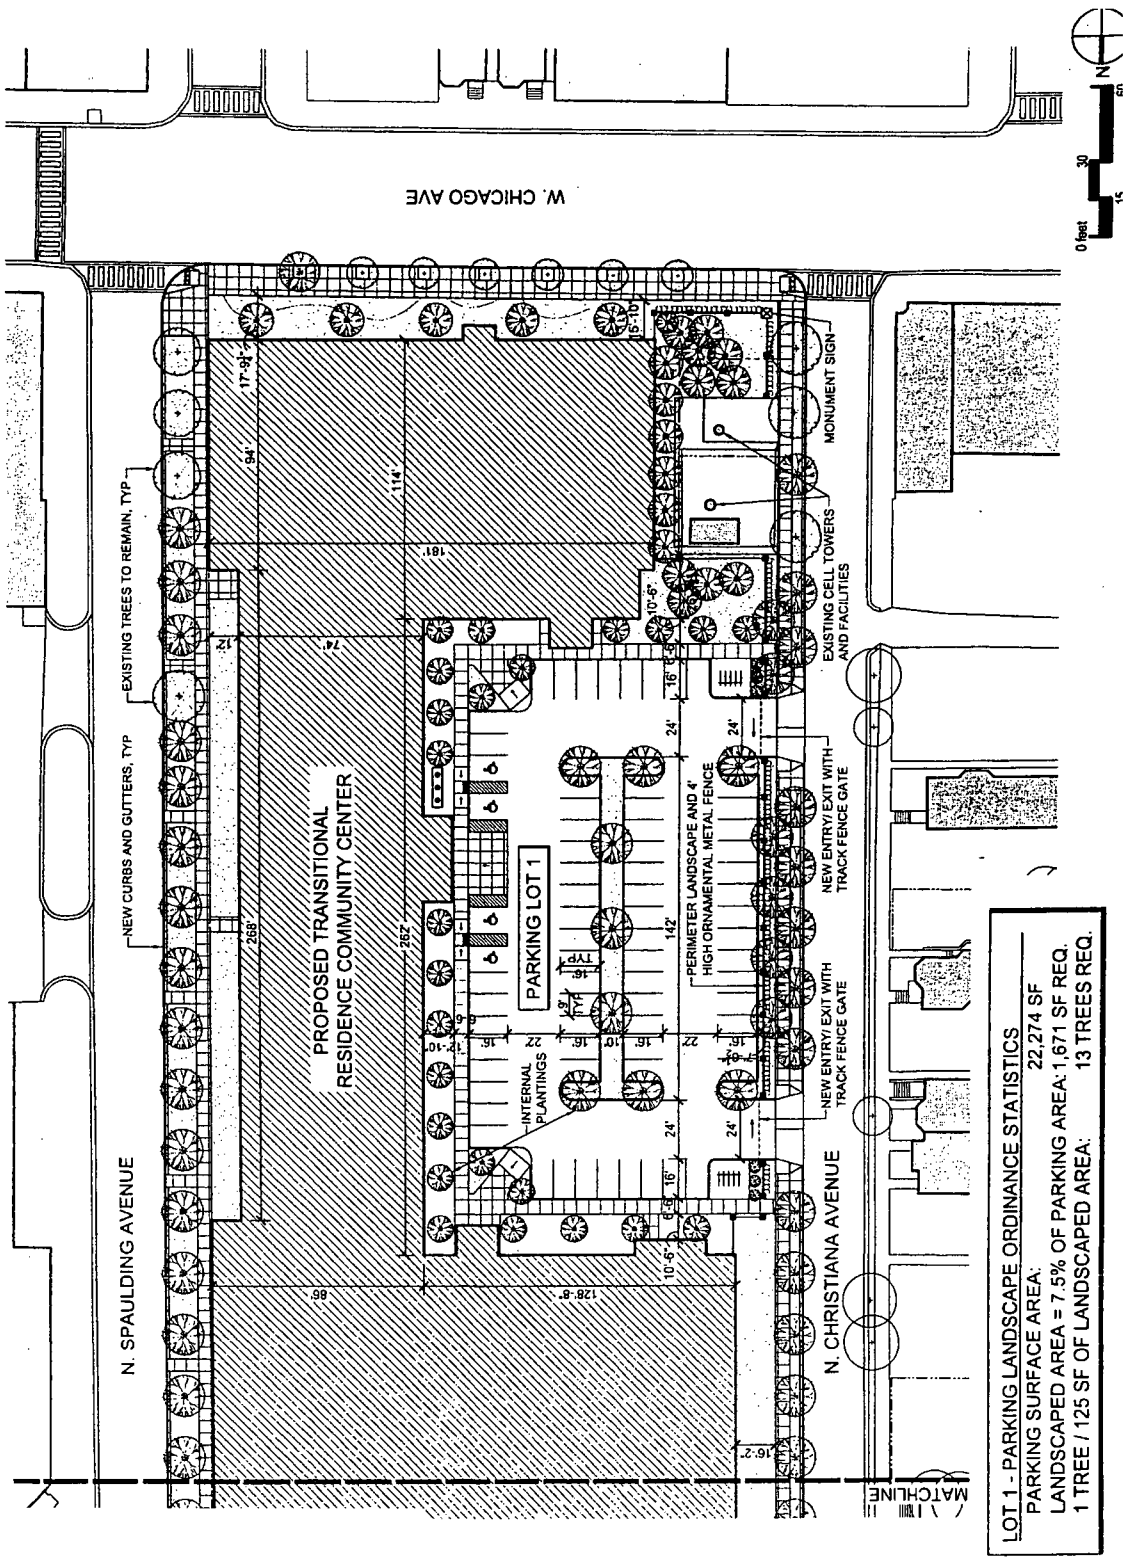

Building Elevations.
(Page 1 of 3)

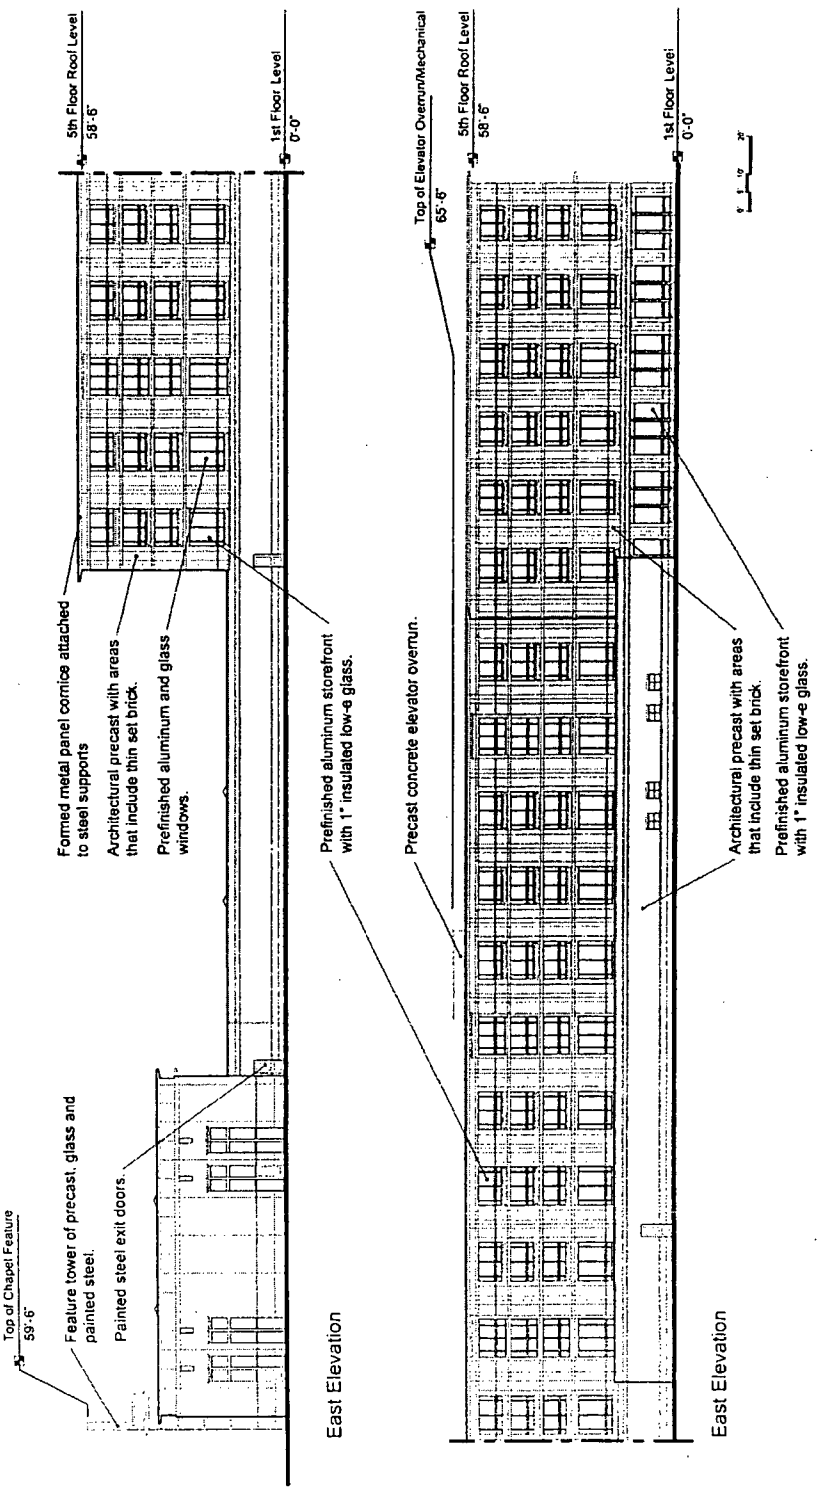

Building Elevations.
(Page 2 of 3)

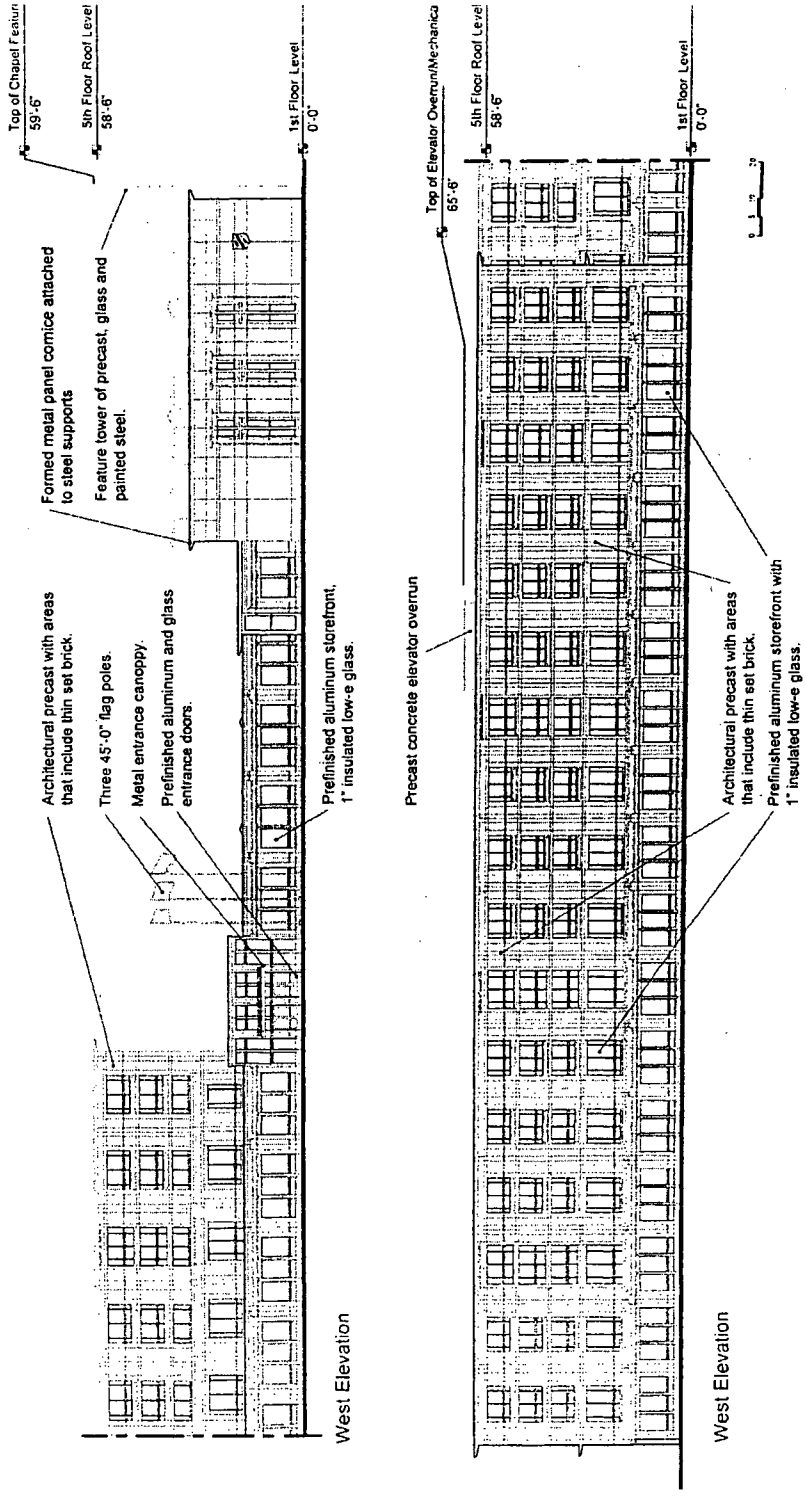

Building Elevations.
(Page 3 of 3)

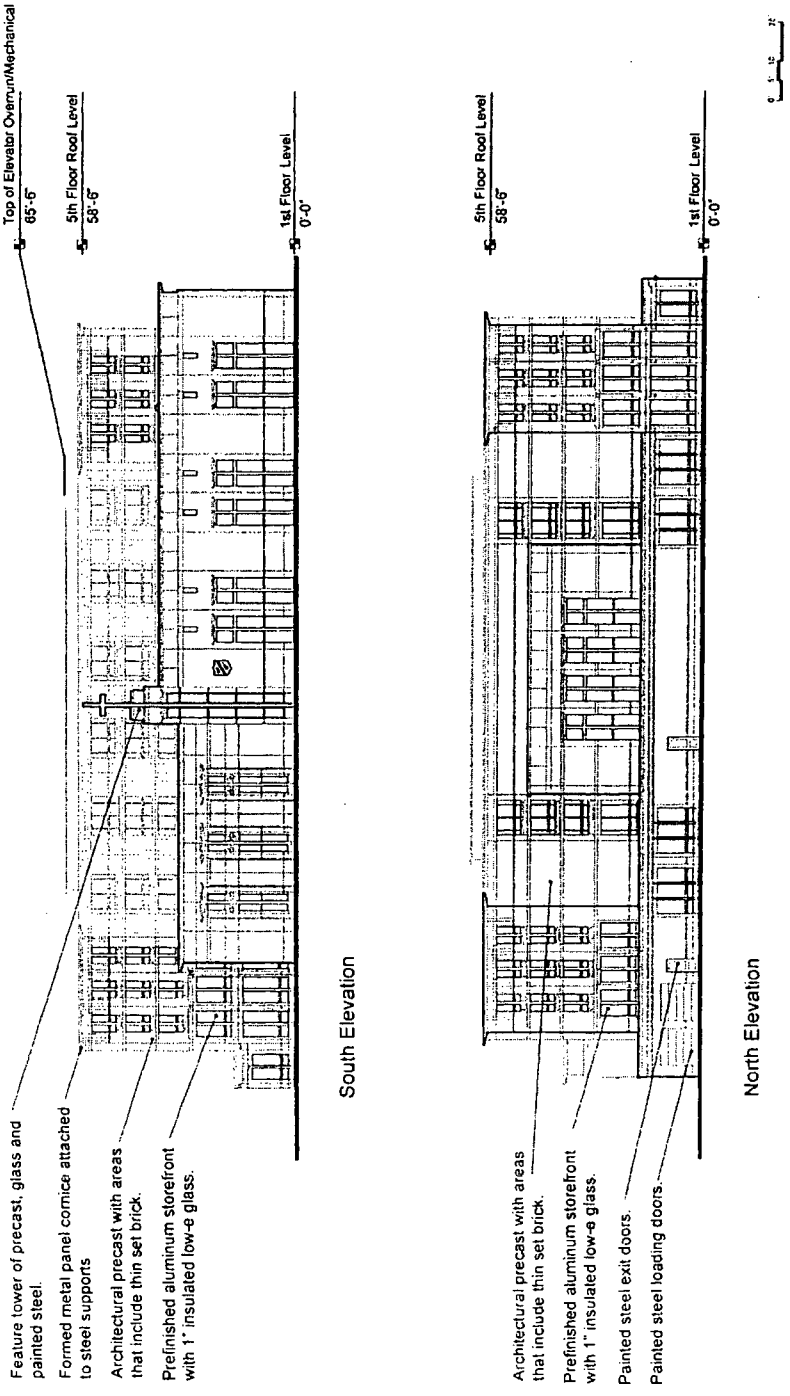

Green Roof Plan.

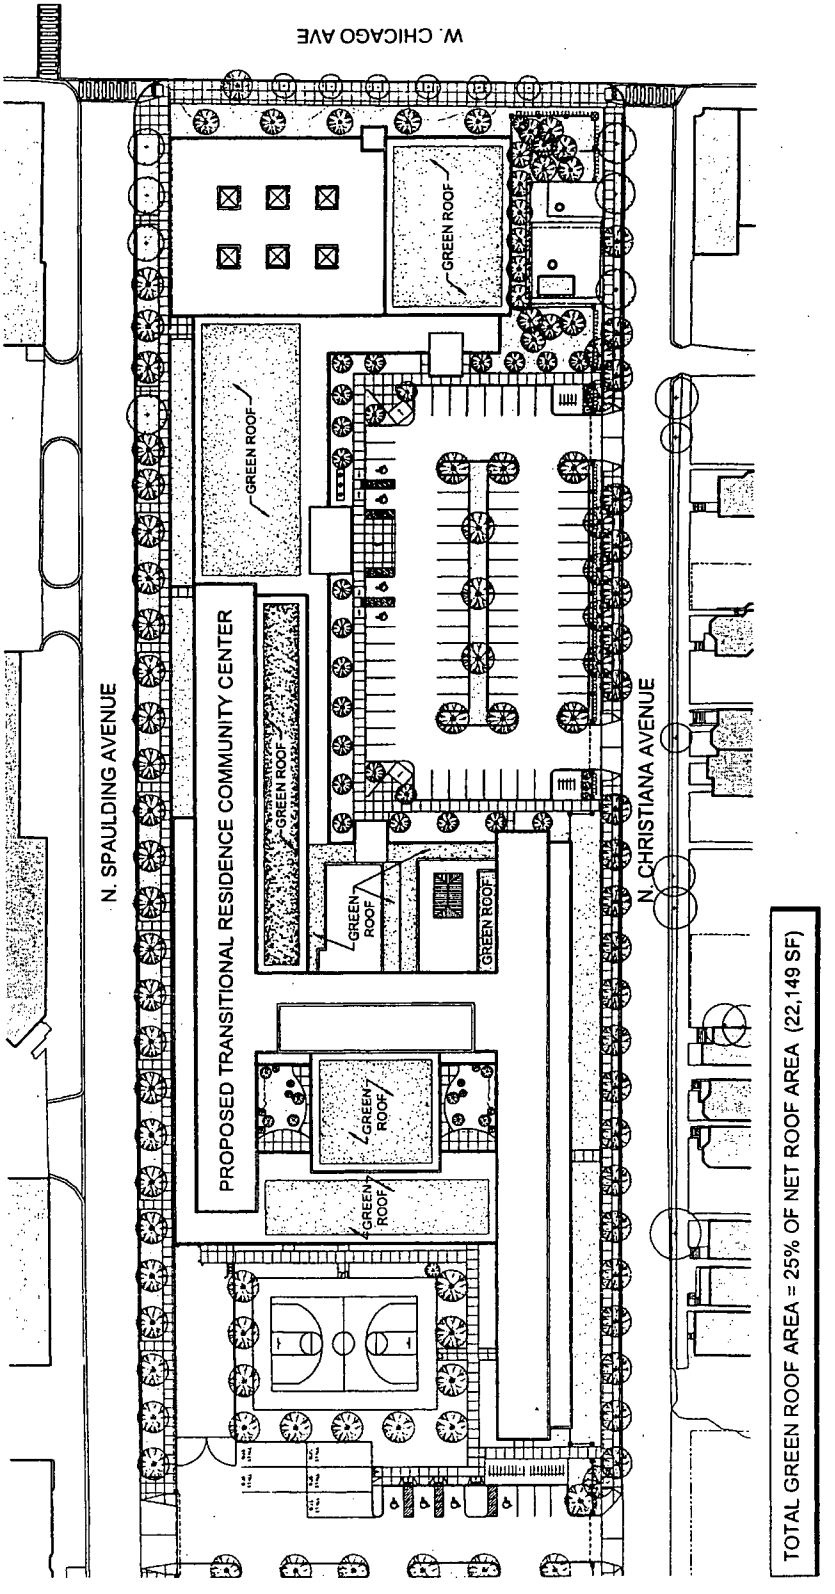

Reclassification Of Area Shown On Map No. 5-H.
(Application No. A-7762)
(Common Address: 2019 -- 2025 W. Fullerton Ave.)

[O2011-9363]

Be It Ordained by the City Council of the City of Chicago:

SECTION 1. Title 17 of the Municipal Code of Chicago, the Chicago Zoning Ordinance, is hereby amended by changing all of the B2-5 Neighborhood Mixed-Use District symbols and indications as shown on Map Number 5-H in the area bounded by:

West Fullerton Avenue; a line 100 feet east of and parallel to North Seeley Avenue; the alley next south of and parallel to West Fullerton Avenue; and North Seeley Avenue,

to those of an M3-3 Heavy Industry District.

SECTION 2. This ordinance takes effect after its passage and approval.

Reclassification Of Area Shown On Map No. 6-F.
(Application No. 17360)
(Common Address: 2714 S. Lowe Ave.)

[O2011-8871]

Be It Ordained by the City Council of the City of Chicago:

SECTION 1. Title 17 of the Municipal Code of Chicago, the Chicago Zoning Ordinance, is hereby amended by changing all of the RS3 Residential Single-Unit (Detached House) District symbols and indications as shown on Map Number 6-F in area bounded by:

a line 93.30 feet north and parallel to West 28th Street; the alley next west and parallel to South Lowe Avenue; a line 117.30 feet north and parallel to West 28th Street; and South Lowe Avenue,

to those of an RM4.5 Residential Multi-Unit District.

SECTION 2. This ordinance takes effect after its passage and approval.

Reclassification Of Area Shown On Map No. 7-J.
(Application No. 7761)
(Common Address: Area bounded by N. Kedzie Ave., N. Sawyer Ave. And N. Milwaukee Ave.)
[O2011-8808]

Be It Ordained by the City Council of the City of Chicago:

SECTION 1. Title 17 of the Municipal Code of the City of Chicago, the Chicago Zoning Ordinance, is hereby amended by changing the designation and appropriate symbols and indications of a segment of the North Milwaukee Avenue right-of-way on Map Number 7-J in the area bounded by:

the west line of North Kedzie Avenue to the east line of North Sawyer Avenue where it intersects with North Milwaukee Avenue on the north side of North Milwaukee Avenue,

to remove all designations of such block as a pedestrian street.

SECTION 2. Title 17 of the Municipal Code of the City of Chicago, the Chicago Zoning Ordinance, is hereby amended by changing the designation and appropriate symbols and indications of a segment of the North Milwaukee Avenue right-of-way on Map Number 7-J in the area bounded by:

the east line of North Sawyer Avenue where it intersects North Milwaukee Avenue on the south side of North Milwaukee Avenue, to the west line of North Sawyer Avenue on the north side of North Milwaukee Avenue,

to remove all designations of such block as a pedestrian street, where such pedestrian street radiates from the six-corner intersection of North Milwaukee Avenue, West Diversey Avenue and North Kimball Avenue.

SECTION 3. This ordinance shall be in force and effect upon passage and publication.

Reclassification Of Area Shown On Map No. 8-H.
(Application No. 17362)
(Common Address: 2022 -- 2026 W. 35th St.)
[O2011-8874]

Be It Ordained by the City Council of the City of Chicago:

SECTION 1. Title 17 of the Municipal Code of Chicago, the Chicago Zoning Ordinance, is hereby amended by changing all of the RS3 Residential Single-Unit (Detached House) District symbols and indications as shown on Map Number 8-H in the area bounded by:

the alley next southeast of and parallel to South Archer Avenue; a line 216 feet west of and parallel to South Damen Avenue; and West 35th Street,

to those of a B3-2 Community Shopping District and a corresponding use district is hereby established in the area above described.

SECTION 2. This ordinance shall be in force and effect from and after its passage and due publication.

Reclassification Of Area Shown On Map No. 9-G.
(Application No. A-7765)
(Common Address: 3530 N. Clark St.)

[O2011-9462]

Be It Ordained by the City Council of the City of Chicago:

SECTION 1. Title 17 of the Municipal Code of Chicago, the Chicago Zoning Ordinance, is hereby amended by changing all of the C1-3 Neighborhood Commercial District symbols and indications as shown on Map Number 9-G in the area bounded by:

West Eddy Street; North Clark Street; a line 34 feet southeast of and parallel to West Eddy Street; and the public alley next southwest of and parallel to North Clark Street,

to those of a B3-2 Community Shopping District.

SECTION 2. This ordinance takes effect after its passage and approval.

Reclassification Of Area Shown On Map No. 9-H.
(Application No. 17373)
(Common Address: 3911 N. Leavitt St.)

[O2011-8901]

Be It Ordained by the City Council of the City of Chicago:

SECTION 1. Title 17 of the Municipal Code of Chicago, the Chicago Zoning Ordinance, is hereby amended by changing all of the RS3 Residential Single-Unit (Detached House) District symbols and indications as shown on Map Number 9-H in the area bounded by:

a line 135.42 feet north of and parallel to West Byron Street; the public alley next east of and parallel to North Leavitt Street; a line 105.42 feet north of and parallel to West Byron Street; and North Leavitt Street,

to those of an RT3.5 Residential Two-Flat, Townhouse and Multi-Unit District.

SECTION 2. This ordinance takes effect after its passage and approval.

Reclassification Of Area Shown On Map No. 10-H.
(Application No. 17371)
(Common Address: 1725 W. 43rd St.)

[O2011-8886]

Be It Ordained by the City Council of the City of Chicago:

SECTION 1. Title 17 of the Municipal Code of Chicago, the Chicago Zoning Ordinance, is hereby amended by changing all of the RS3 Residential Single-Unit (Detached House) District symbols and indications as shown on Map Number 10-H in the area bounded by:

South Hermitage Avenue; West 43rd Street; a line 34 feet east of and parallel to South Hermitage Avenue; and the alley next south of and parallel to West 43rd Street.

to those of an RT4 Residential Two-Flat, Townhouse and Multi-Unit District.

SECTION 2. This ordinance takes effect after its passage and approval.

Reclassification Of Area Shown On Map No. 15-H.
(Application No. A-7766)
(Common Address: 6366 -- 6382 N. Hermitage Ave./1743 -- 1751 W. Devon Ave.)

[O2011-9562]

Be It Ordained by the City Council of the City of Chicago:

SECTION 1. Title 17 of the Municipal Code of Chicago, the Chicago Zoning Ordinance, is hereby amended by changing all of the RS3 Residential Single-Unit (Detached House) District symbols and indications as shown on Map Number 15-H in the area bounded by:

West Devon Avenue; North Hermitage Avenue; the public alley next south of and parallel to West Devon Avenue; and a line 100 feet west of and parallel to North Hermitage Avenue,

to those of a B2-1 Neighborhood Mixed-Use District.

SECTION 2. This ordinance takes effect after its passage and approval.

Reclassification Of Area Shown On Map No. 15-L.
(As Amended)
(Application No. 17341)
(Common Address: 5689 N. Elston Ave./5707 -- 5711 N. Central Ave.)
[SO2011-7040]

Be It Ordained by the City Council of the City of Chicago:

SECTION 1. Title 17 of the Municipal Code of Chicago, the Chicago Zoning Ordinance, is hereby amended by changing all of the B3-1 Community Shopping District and M1-1 Limited Manufacturing/Business Park District symbols as shown on Map Number 15-L in the area bounded by:

a line 134.72 feet south of and parallel to West Ardmore Avenue; the public alley next east of and parallel to North Central Avenue; the public alley next north of and parallel to West Armstrong Avenue; a line 272.27 feet east of and parallel to North Central Avenue; North Elston Avenue; and North Central Avenue,

to those of a B3-1 Community Shopping District.

SECTION 2. This ordinance takes effect after its passage and approval.

[Area Existing Zoning Map; Area Existing Development; Site Plan; Elston/Armstrong Industrial Corridor; Patio Seating Plan; and Preliminary Elevation Drawing attached to this ordinance printed on pages 18196 through 18201 of this *Journal*.]

Area Existing Zoning Map.

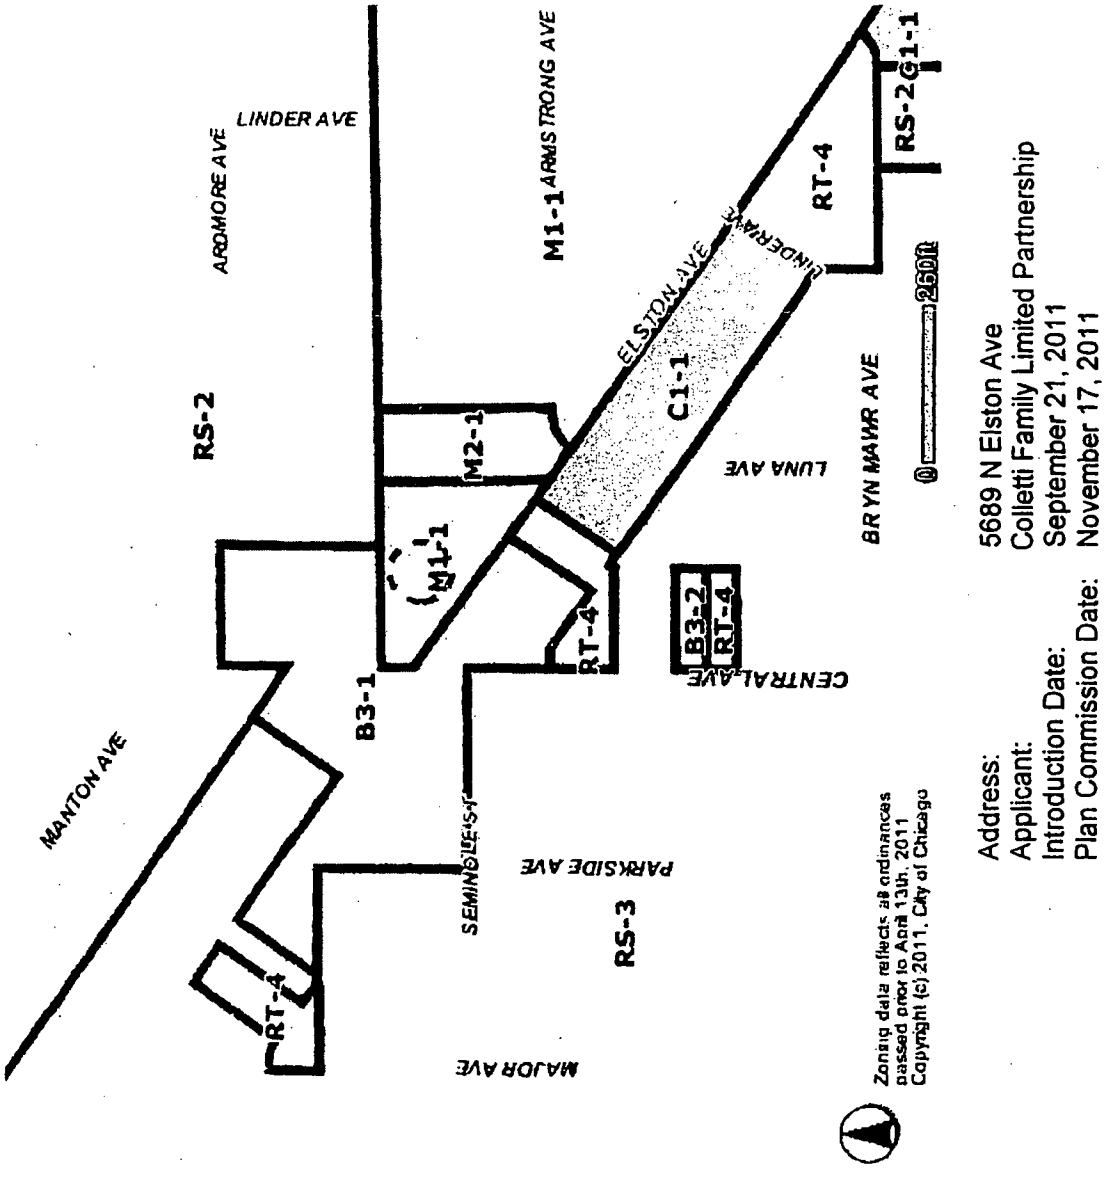

Address: 5689 N Elston Ave
Applicant: Colletti Family Limited Partnership
Introduction Date: September 21, 2011
Plan Commission Date: November 17, 2011

Area Existing Development.

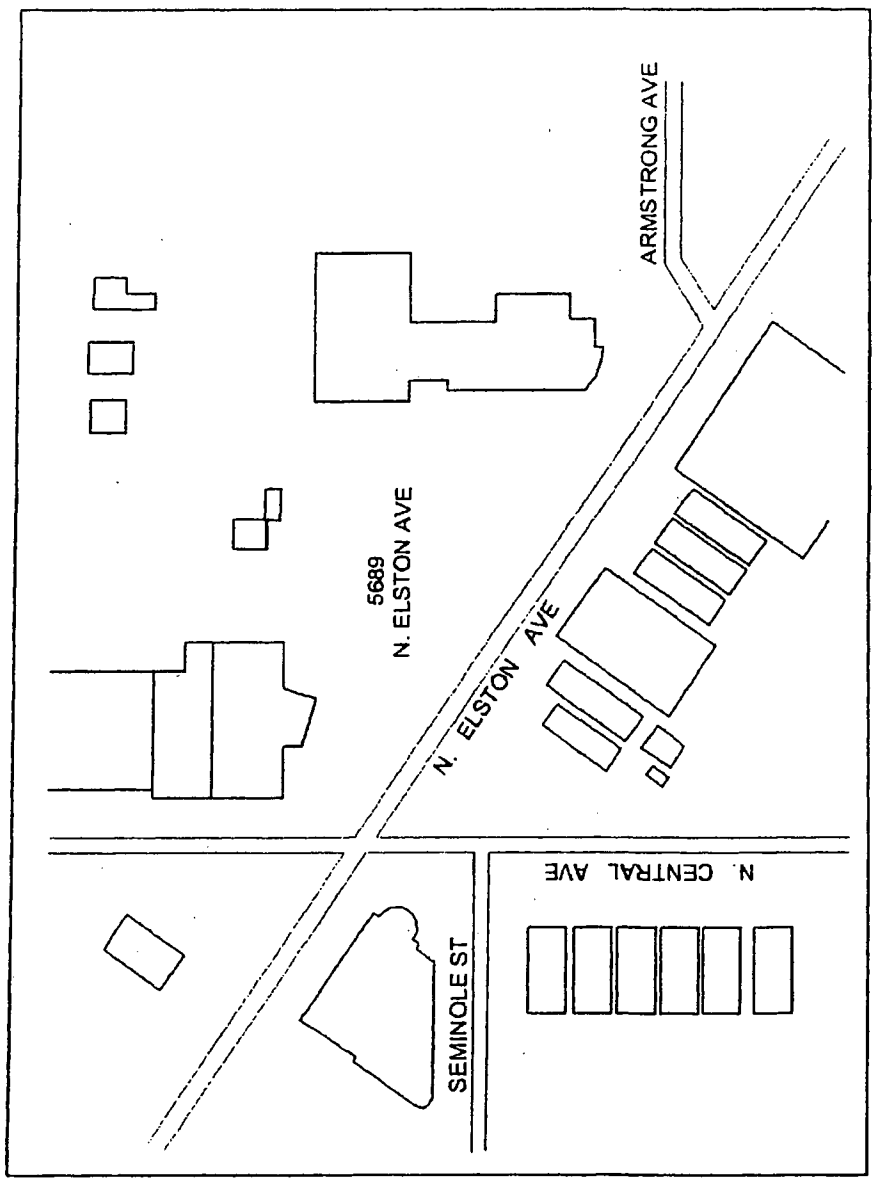

Site Plan.

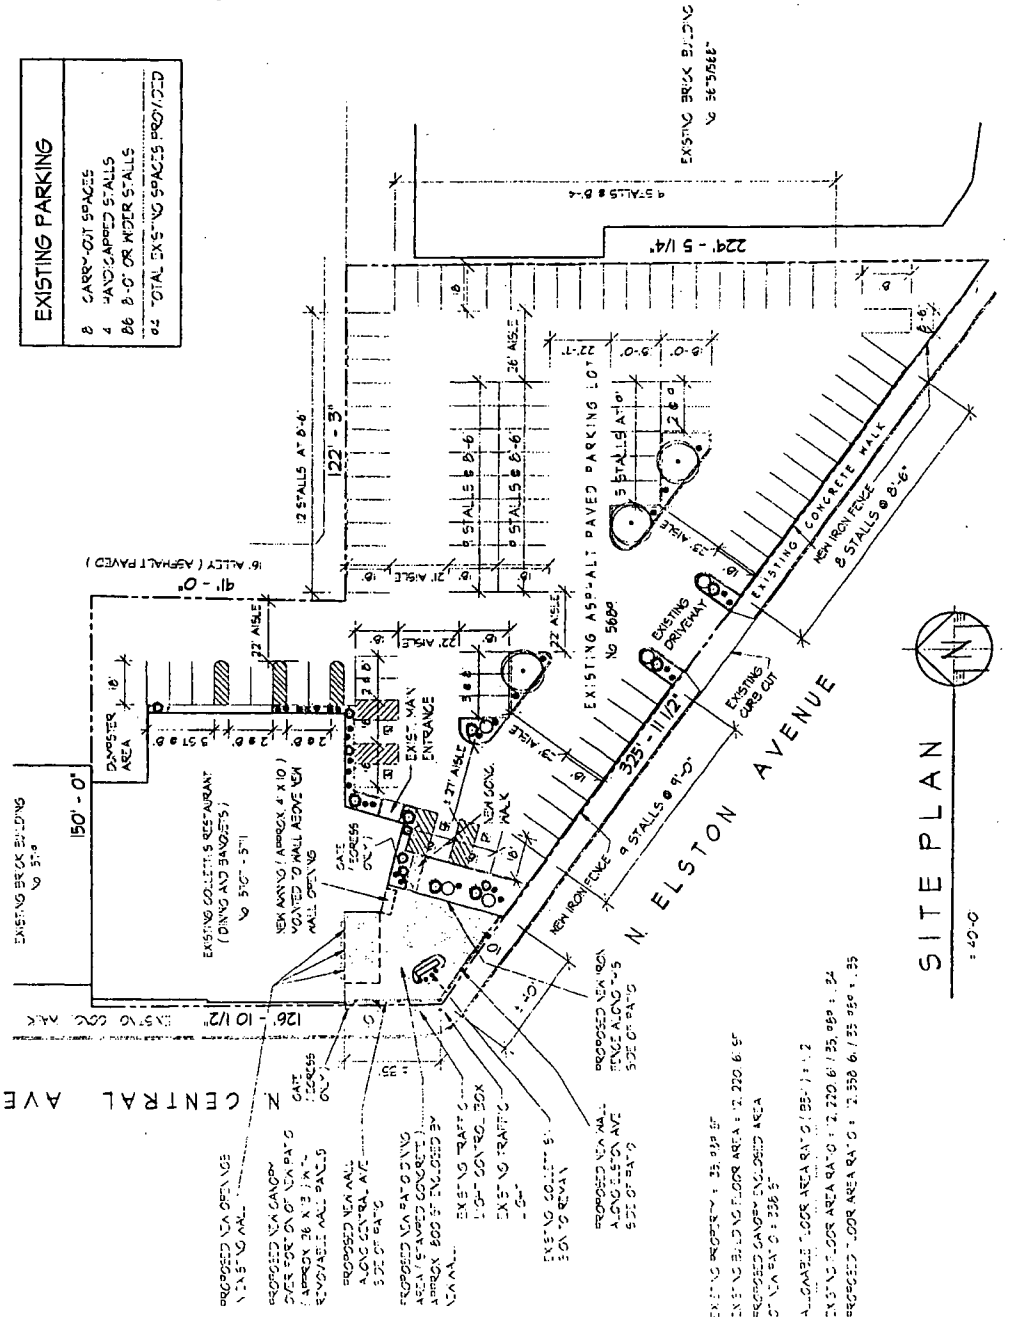
EXISTING PARKING
8 CARRY-OUT SPACES
4 HANDICAPPED STALLS
86 8'-0" OR WIDER STALLS
82 TOTAL EXISTING SPACES PROVIDED
EXISTING BRICK BUILDING
224' - 5 1/4"
EXISTING ASPHALT PAVED PARKING LOT
EXISTING CONCRETE WALK
NEW IRON FENCE
8 STALLS @ 8'-6"
EXISTING DRIVEWAY
EXISTING CURB CUT
335' - 11 1/2"
N ELSTON AVENUE
N CENTRAL AVE
126' - 10 1/2"
150' - 0"
41' - 0"
16' ALLEY (ASPHALT PAVED)
DUMPSTER AREA
EXISTING MAIN ENTRANCE
EXISTING COLLETTI'S RESTAURANT (DINING AND BANQUETS)
NEW AWNING (APPROX 4' X 10') MOUNTED TO WALL ABOVE MAIN OPENING
NEW CONC. WALK
GATE / EGRESS ONLY
NEW IRON FENCE
PROPOSED NEW RAILING ALONG CENTRAL AVE SIDE OF RAMP
PROPOSED NEW RAILING ALONG ELSTON AVE SIDE OF RAMP
EXISTING TRAFFIC CONTROL BOX
SITE PLAN
1" = 40'-0"

Elston/Armstrong Industrial Corridor.

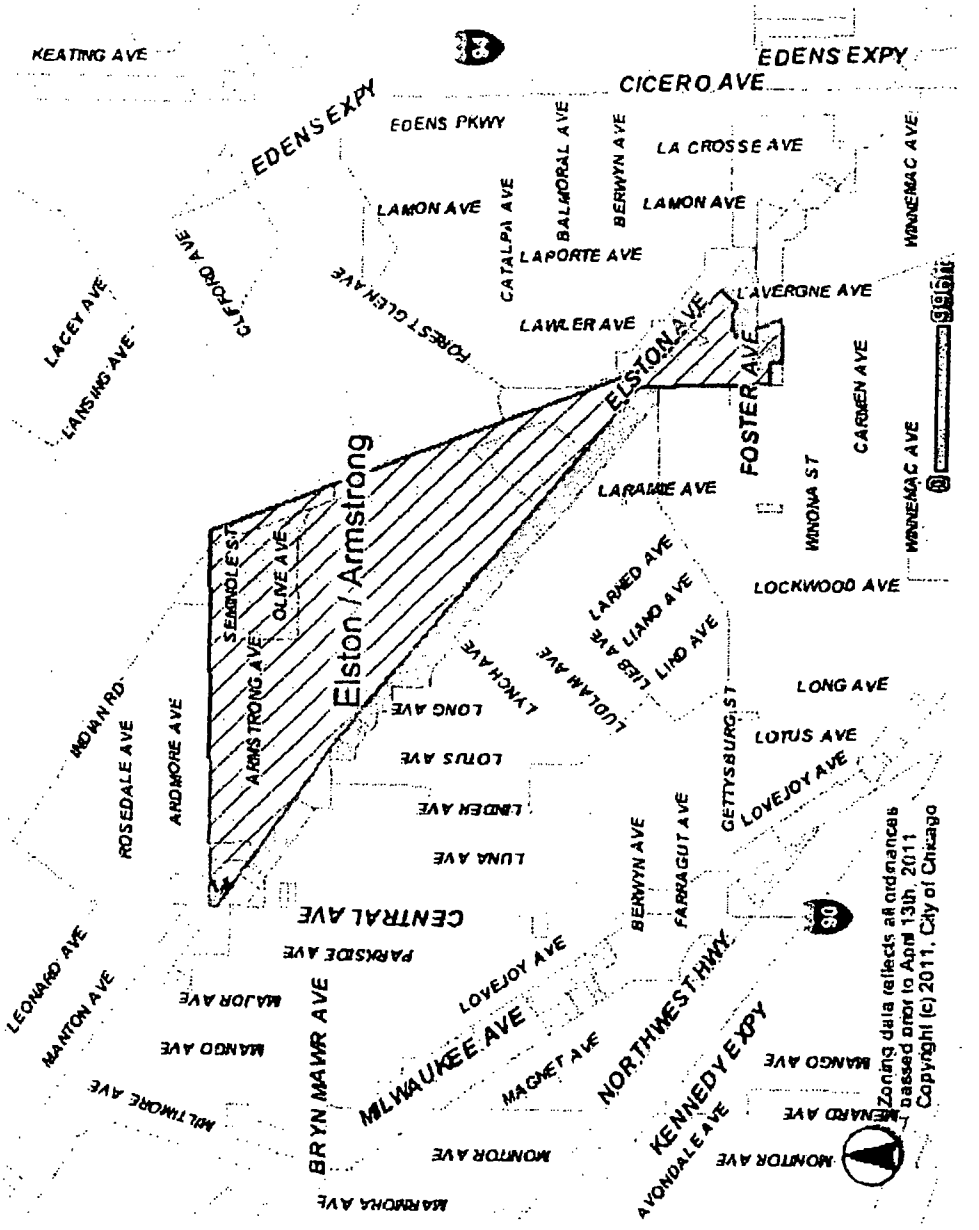

Address: 5689 N Elston Ave
Applicant: Colletti Family Limited Partnership
Introduction Date: September 21, 2011
Plan Commission Date: November 17, 2011

Patio Seating Plan.

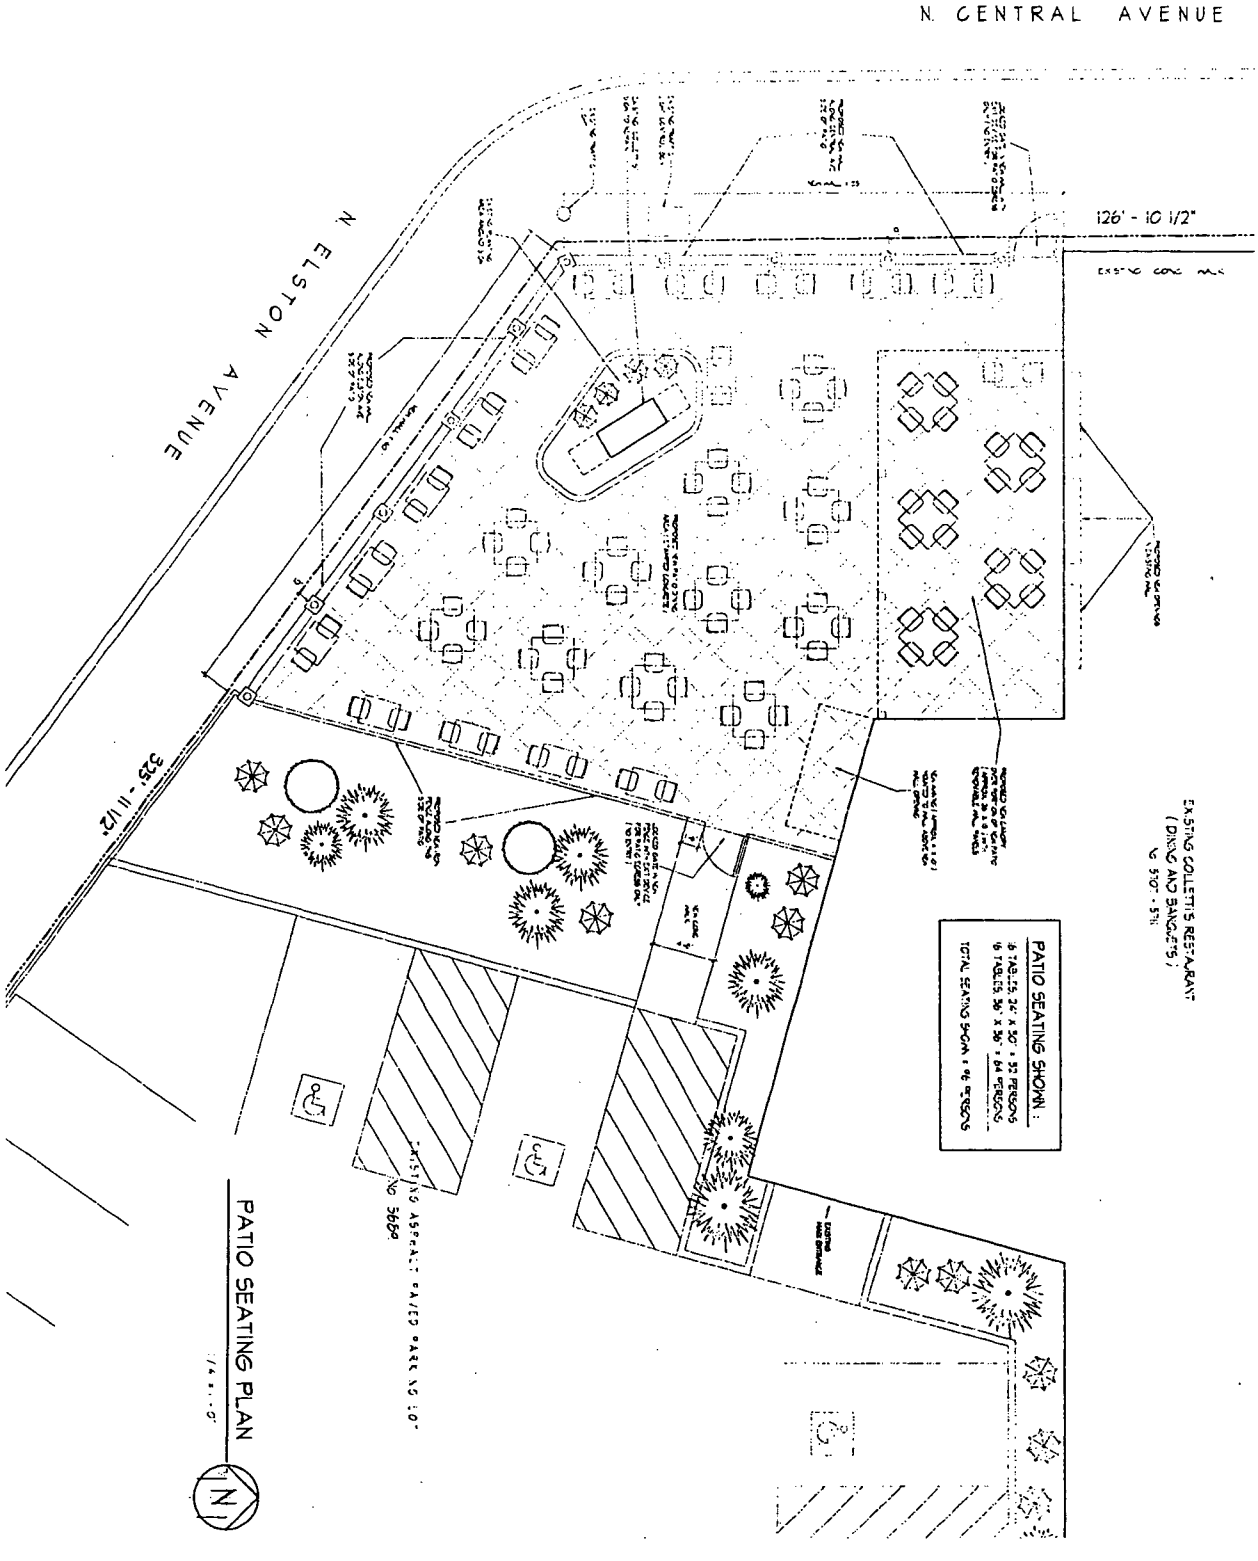

Preliminary Elevation Drawing.

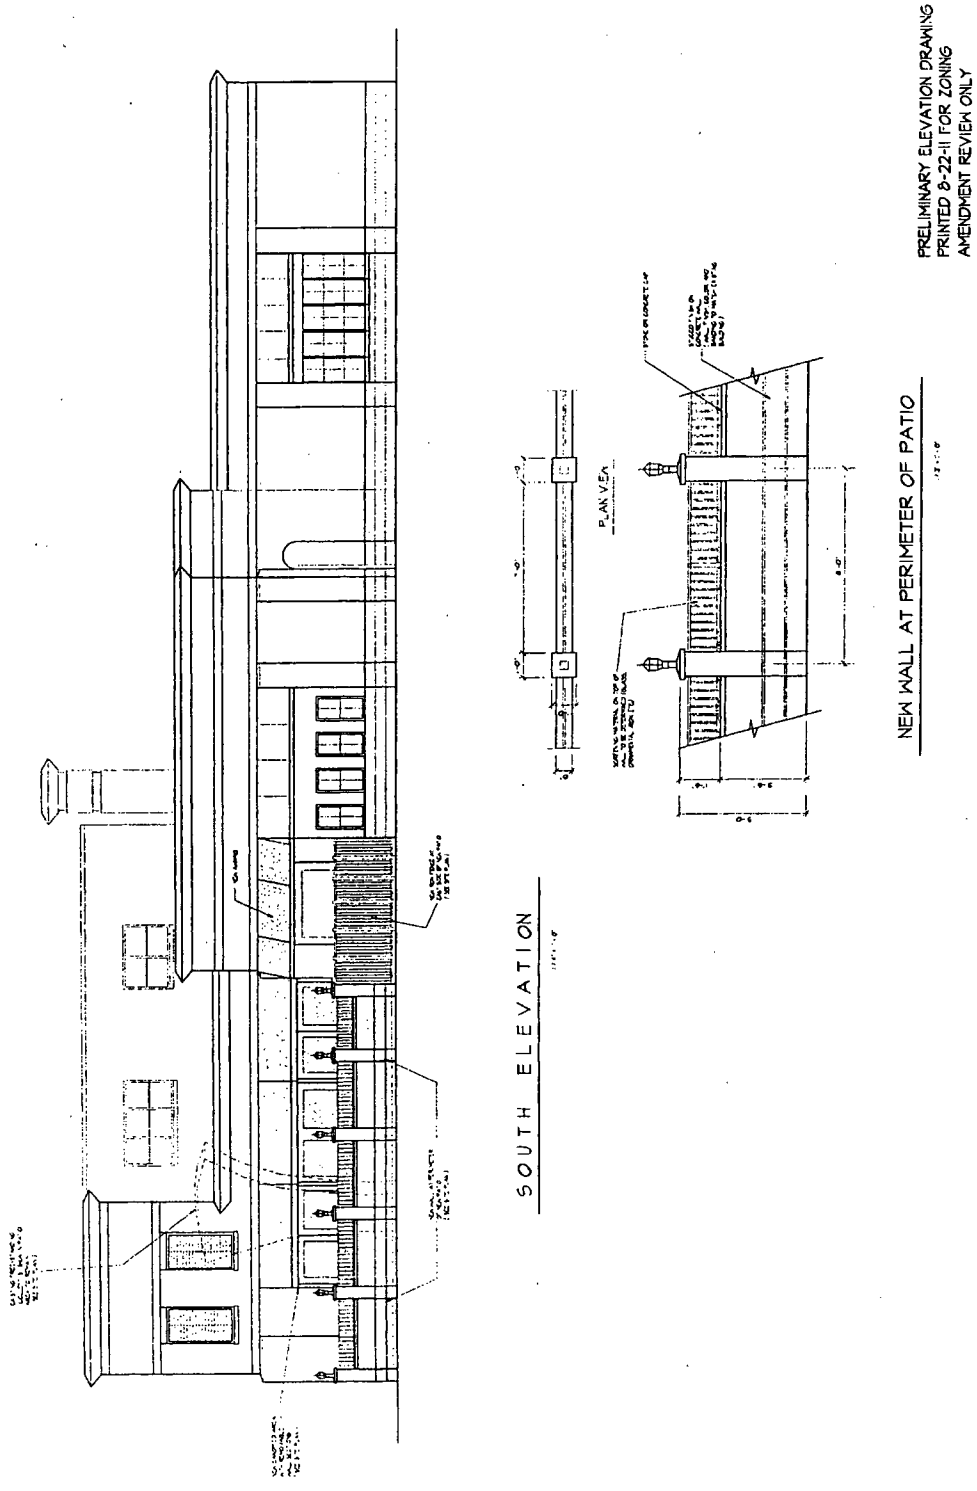

Reclassification Of Area Shown On Map No. 17-G.
(Application No. 17365)
(Common Address: 6971 -- 6981 N. Sheridan Rd.)

[O2011-8877]

Be It Ordained by the City Council of the City of Chicago:

SECTION 1. Title 17 of the Municipal Code of Chicago, the Chicago Zoning Ordinance, is hereby amended by changing all of the RT4 Residential Two-Flat, Townhouse and Multi-Unit District symbols and indications as shown on Map Number 17-G in area bounded by:

North Sheridan Road; West Lunt Avenue; the alley next east and parallel to North Sheridan Road; and a line 120.10 feet south of and parallel to West Lunt Avenue,

to those of a B2-3 Neighborhood Mixed-Use District.

SECTION 2. This ordinance takes effect after its passage and approval.

Reclassification Of Area Shown On Map No. 28-F.
(Application No. 17378)
(Common Address: 319 W. 115th St.)

[O2011-9578]

Be It Ordained by the City Council of the City of Chicago:

SECTION 1. Title 17 of the Municipal Code of Chicago Zoning Ordinance be amended by changing all the RS3 Residential Single-Unit (Detached House) District symbols and indications as shown on Map Number 28-F in the area bounded by:

West 115th Street; a line 80.75 feet east of and parallel to South Harvard Avenue; the public alley next south of and parallel to West 115th Street; and a line 55.75 feet east of and parallel to South Harvard Avenue,

to those of a B1-1 Neighborhood Shopping District which is hereby established in the above area described.

SECTION 2. This ordinance takes effect from and after its passage and due publication.

ISSUANCE OF PERMITS, FREE OF CHARGE, FOR LANDMARK PROPERTY AT 1552 -- 1554 N. MILWAUKEE AVE.

[Or2011-1122]

The Committee on Zoning, Landmarks and Building Standards submitted the following report:

CHICAGO, December 14, 2011.

To the President and Members of the City Council:

Reporting for your Committee on Zoning, Landmarks and Building Standards, for which a meeting was held on December 13, 2011, I beg leave to recommend that Your Honorable Body approve the mayoral appointment, MA-134, of Lynette Santiago as a member of the Zoning Board of Appeals for a term effective immediately and expiring July 1, 2015.

I beg leave to recommend the passage of mayoral introduction Number 133 (MA-133) regarding the Midway International Airport Height Overlay District.

I also recommend the passage of text amendment Number 480 (TAD-480) regarding redesignating certain segments of North Milwaukee Avenue as pedestrian streets.

I also recommend the passage of text amendment Number 471 (TAD-471) changing the effective date from 2012 to 2015 for compliance of all existing residential buildings to conform to the fire resistance rating of one hour.

I also recommend the passage of text amendment Number 473 (TAD-473) regarding safety evaluation of existing high rise buildings which was amended and corrected in its corrected form.

I also recommend the passage of text amendment Number 478 (TAD-478) regarding minor changes and amendments to approved planned developments, which was amended and corrected in its amended form.

Please let the record also reflect that text amendment Number 468 (TAD-468) was withdrawn by Alderman Tunney.

I also beg leave to recommend the passage of various ordinances transmitted herewith for the purpose of reclassifying particular areas. Three ordinances were amended and corrected in their amended form. They are Application Numbers 17303, 17318 and 17341.

I beg leave to accept applications for 16 signs, which are subject to zoning review and over 100 square feet and 24 feet above grade.

I beg leave to recommend the waiver of building permit fees for the property located at 1552 -- 1554 North Milwaukee Avenue.

At this time, I move for passage of the order for the issuance of permits, free of charge, for a landmark property transmitted herewith.

Respectfully submitted,

(Signed) DANIEL S. SOLIS,
Chairman.

On motion of Alderman Solis, the proposed order transmitted with the foregoing committee report was *Passed* by yeas and nays as follows:

Yeas -- Aldermen Moreno, Fioretti, Dowell, Burns, Hairston, Sawyer, Jackson, Harris, Beale, Pope, Balcer, Cárdenas, Quinn, Burke, Foulkes, Thompson, Thomas, Lane, O'Shea, Cochran, Brookins, Muñoz, Zalewski, Chandler, Solis, Maldonado, Burnett, Ervin, Reboyras, Suarez, Waguespack, Mell, Austin, Colón, Sposato, Mitts, Cullerton, Laurino, P. O'Connor, M. O'Connor, Reilly, Smith, Tunney, Arena, Cappleman, Pawar, Osterman, Moore, Silverstein -- 49.

Nays -- None.

Alderman Pope moved to reconsider the foregoing vote. The motion was lost.

The following is said order as passed:

WHEREAS, Section 2-120-815 of the Municipal Code provides that the Chicago City Council may, by passage of an appropriate order, waive any fees charged by the City for any permit for which approval of the Commission on Chicago Landmarks (the "Commission") is required, in accordance with Chapter 2-120 of the Municipal Code; and

WHEREAS, The permits identified below require Commission approval, in accordance with Section 2-120-740 of the Municipal Code; now, therefore,

Be It Ordered by the City Council of the City of Chicago:

SECTION 1. The foregoing recitals are hereby adopted as the findings of the City Council.

SECTION 2. The Commissioner of the Department of Buildings, the Commissioners of the Departments of Environment and Fire, the Director of the Department of Revenue and the Zoning Administrator are hereby directed to issue those permits for which approval of the

Commission on Chicago Landmarks is required pursuant to Chapter 2-120 of the Municipal Code, free of charge, notwithstanding any other ordinances of the City Council to the contrary, for the property at:

Address:	1552 -- 1554 North Milwaukee Avenue ("Property")
District/Building:	Milwaukee Avenue District

for work generally described as:

adding two residential units created from existing storage spaces on the 2nd and 3rd floors at the rear of this historic building, with no window replacement included or work to the front facade

Owner:	1552 Milwaukee LLC
Owner's Address:	141 West Jackson Boulevard, Number 3540
City, State, Zip:	Chicago, Illinois 60604

SECTION 3. The fee waiver authorized by this order shall be effective from September 1, 2011 through September 1, 2012, and shall not apply to additional developer service fees, stop-work order fees or any fines.

SECTION 4. That the permit purchaser for the Property shall be entitled to a refund of the City fees for which it has paid and which are exempt pursuant to Section 1 hereof.

SECTION 5. This order shall be in force and effect upon its passage.

ISSUANCE OF PERMITS FOR SIGNS/SIGNBOARDS.

The Committee on Zoning, Landmarks and Building Standards submitted the following report:

CHICAGO, December 14, 2011.

To the President and Members of the City Council:

Reporting for your Committee on Zoning, Landmarks and Building Standards, for which a meeting was held on December 13, 2011, I beg leave to recommend that Your Honorable Body approve the mayoral appointment, MA-134, of Lynette Santiago as a member of the Zoning Board of Appeals for a term effective immediately and expiring July 1, 2015.

I beg leave to recommend the passage of mayoral introduction Number 133 (MA-133) regarding the Midway International Airport Height Overlay District.

I also recommend the passage of text amendment Number 480 (TAD-480) regarding redesignating certain segments of North Milwaukee Avenue as pedestrian streets.

I also recommend the passage of text amendment Number 471 (TAD-471) changing the effective date from 2012 to 2015 for compliance of all existing residential buildings to conform to the fire resistance rating of one hour.

I also recommend the passage of text amendment Number 473 (TAD-473) regarding safety evaluation of existing high rise buildings which was amended and corrected in its corrected form.

I also recommend the passage of text amendment Number 478 (TAD-478) regarding minor changes and amendments to approved planned developments, which was amended and corrected in its amended form.

Please let the record also reflect that text amendment Number 468 (TAD-468) was withdrawn by Alderman Tunney.

I also beg leave to recommend the passage of various ordinances transmitted herewith for the purpose of reclassifying particular areas. Three ordinances were amended and corrected in their amended form. They are Application Numbers 17303, 17318 and 17341.

I beg leave to accept applications for 16 signs, which are subject to zoning review and over 100 square feet and 24 feet above grade.

I beg leave to recommend the waiver of building permit fees for the property located at 1552 -- 1554 North Milwaukee Avenue.

At this time, I move for passage of the sign ordinances and orders transmitted herewith.

Respectfully submitted,

(Signed) DANIEL S. SOLIS,
Chairman.

On motion of Alderman Solis, the said proposed ordinances and orders transmitted with the foregoing committee report were *Passed* by yeas and nays as follows:

Yeas -- Aldermen Moreno, Fioretti, Dowell, Burns, Hairston, Sawyer, Jackson, Harris, Beale, Pope, Balcer, Cárdenas, Quinn, Burke, Foulkes, Thompson, Thomas, Lane, O'Shea, Cochran, Brookins, Muñoz, Zalewski, Chandler, Solis, Maldonado, Burnett, Ervin, Reboyras, Suarez, Waguespack, Mell, Austin, Colón, Sposato, Mitts, Cullerton, Laurino, P. O'Connor, M. O'Connor, Reilly, Smith, Tunney, Arena, Cappleman, Pawar, Osterman, Moore, Silverstein -- 49.

Nays -- None.

Alderman Pope moved to reconsider the foregoing vote. The motion was lost.

The following are said ordinances and orders as passed (the italic heading in each case not being a part of the ordinance or order):

2827 N. Clark St.

[Or2011-1106]

Ordered, That the Commissioner of Buildings is hereby directed to issue a sign permit to American Sign Factory 1225 Bowes Road, Elgin, Illinois 60123, for the erection of a sign/signboard over 100 square feet (in area of one face) at Central Savings, 2827 North Clark Street:

Dimensions: length, 27 feet, 9 inches; height, 4 feet, 3 inches
Height above Grade/Roof to Top of Sign: 26 feet, 3 inches
Total Square Foot Area: 118 square feet.

Such sign(s) shall comply with all applicable provisions of Title 17 of the Chicago Zoning Ordinance and all other applicable provisions of the Municipal Code of the City of Chicago governing the construction and maintenance of outdoor sign, signboards and structures.

2255 W. Howard St.

[Or2011-1110]

Ordered, That the Commissioner of Buildings is hereby directed to issue a sign permit to American Public Art, 3654 North Cicero Avenue, Chicago, Illinois, for the erection of a sign/signboard over 24 feet in height and/or 100 square feet (in area of one face) at 2255 West Howard Street:

Dimensions: length, 36 feet; height, 6 feet
Height Above Grade/Roof to Top of Sign: 18 feet
Total Square Foot Area: 216 square feet.

To be legal, such sign(s) shall comply with all applicable provisions of Title 17 (the Chicago Zoning Ordinance) and all other applicable provisions of the Municipal Code of the City of Chicago governing the construction and maintenance of outdoor signs, signboards and structures.

1415 W. Irving Park Rd.

[Or2011-1108]

Ordered, That the Commissioner of Buildings is hereby directed to issue a sign permit to Doyle Signs, Inc., 232 West Interstate Road, Addison, Illinois 60101, for the erection of sign/signboard over 24 feet in height and/or over 100 square feet (in area of one face) at 7-Eleven, 1415 West Irving Park Road, Chicago, Illinois 60613:

Dimensions: length, 41 feet; height, 3 feet
Height above Grade/Roof to Top of Sign: 14 feet
Total Square Foot Area: 123 square feet.

Such Sign(s) shall comply with all applicable provisions of Title 17 of the Chicago Zoning Ordinance and all other applicable provisions of the Municipal Code of the City of Chicago governing the construction and maintenance of outdoor signs, signboards and structures.

3757 N. Lincoln Ave.

[Or2011-1109]

Ordered, That the Commissioner of Buildings is hereby directed to issue a sign permit to Doyle Signs, Inc., 232 West Interstate Road, Addison, Illinois 60101, for the erection of sign/signboard over 24 feet in height and/or over 100 square feet (in area of one face) at Pet Supplies Plus, 3757 North Lincoln Avenue:

Dimensions: length, 35 feet, 5 inches; height, 3 feet
Height Above Grade/Roof to Top of sign: 18 feet
Total Square Foot Area: 106 square feet.

Such sign(s) shall comply with all applicable provisions of Title 17 of the Chicago Zoning Ordinance and all other applicable provisions of the Municipal Code of the City of Chicago governing the construction and maintenance of outdoor signs, signboards and structures.

1209 N. Noble St.

[Or2011-1120]

Ordered, That the Commissioner of Buildings is hereby directed to issue a sign permit to American Sign and Lighting, 123 King Street, Elk Grove Village, Illinois 60007, for the erection of a sign/signboard over 24 feet in height and/or over 100 square feet (in area of one face) at Blue Star Bistro, 1209 North Noble Street, Chicago, Illinois 60642:

Dimensions: length, 43 feet, 5 inches; height, 4 feet
Height Above Grade/roof to Top of Sign: 9 feet
Total Square Foot Area: 174 square feet.

Such sign shall comply with all applicable provisions of Title 17 of the Chicago Zoning Ordinance and all other applicable provisions of the Municipal Code of the City of Chicago governing the construction and maintenance of outdoor signs, signboards and structures.

---

151 N. State St.
(Banner No. 1)

[Or2011-1111]

Ordered, That the Commissioner of Buildings is hereby directed to issue a sign permit to Icon Identity Solutions, 1418 Elmhurst Road, Elk Grove Village, Illinois 60007, for the erection of a sign/signboard over 24 feet in height and/or over 100 square feet (in area of one face) at Walgreens, 151 North State Street, Chicago, Illinois 60601 (Banner Number 1 reads: "Walgreens"):

Dimensions: length, 43 feet; height, 3 feet, 6 inches
Height Above Grade/Roof to Top of Sign: 65 feet
Total Square Foot Area: 151 square feet
Elevation: West.

Such sign shall comply with all applicable provisions of Title 17 of the Chicago Zoning Ordinance and all other applicable provisions of the Municipal Code of the City of Chicago governing the construction and maintenance of outdoor signs, signboards and structures.

---

151 N. State St.
(Banner No. 2)

[Or2011-1112]

Ordered, That the Commissioner of Buildings is hereby directed to issue a sign permit to Icon Identity Solutions, 1418 Elmhurst Road, Elk Grove Village, Illinois 60007, for the erection of a sign/signboard over 24 feet in height and/or over 100 square feet (in area of one face) at Walgreens, 151 North State Street, Chicago, Illinois 60601 (Banner Number 2 reads: "Walgreens"):

Dimensions: length, 43 feet; height, 3 feet, 6 inches
Height Above Grade/Roof to Top of Sign: 65 feet
Total Square Foot Area: 151 square feet
Elevation: West.

Such sign shall comply with all applicable provisions of Title 17 of the Chicago Zoning Ordinance and all other applicable provisions of the Municipal Code of the City of Chicago governing the construction and maintenance of outdoor signs, signboards and structures.

---

151 N. State St.
(Banner No. 3)

[Or2011-1114]

Ordered, That the Commissioner of Buildings is hereby directed to issue a sign permit to Icon Identity Solutions, 1418 Elmhurst Road, Elk Grove Village, Illinois 60007, for the erection of a sign/signboard over 24 feet in height and/or over 100 square feet (in area of one face) at Walgreens, 151 North State Street, Chicago, Illinois 60601 (Banner Number 3 reads: "Walgreens"):

Dimensions: length, 43 feet; height, 3 feet, 6 inches
Height Above Grade/Roof to Top of Sign: 65 feet
Total Square Foot Area: 151 square feet
Elevation: West.

Such sign shall comply with all applicable provisions of Title 17 of the Chicago Zoning Ordinance and all other applicable provisions of the Municipal Code of the City of Chicago governing the construction and maintenance of outdoor signs, signboards and structures.

---

151 N. State St.
(Banner No. 4)

[Or2011-1115]

Ordered, That the Commissioner of Buildings is hereby directed to issue a sign permit to Icon Identity Solutions, 1418 Elmhurst Road, Elk Grove Village, Illinois 60007, for the erection of a sign/signboard over 24 feet in height and/or over 100 square feet (in area of one face) at Walgreens, 151 North State Street, Chicago, Illinois 60601 (Banner Number 4 reads: "Walgreens"):

Dimensions: length, 43 feet; height, 3 feet, 6 inches
Height Above Grade/Roof to Top of Sign: 65 feet
Total Square Foot Area: 151 square feet
Elevation: West.

Such sign shall comply with all applicable provisions of Title 17 of the Chicago Zoning Ordinance and all other applicable provisions of the Municipal Code of the City of Chicago governing the construction and maintenance of outdoor signs, signboards and structures.

---

151 N. State St.
(Banner No. 5)

[Or2011-1113]

Ordered, That the Commissioner of Buildings is hereby directed to issue a sign permit to Icon Identity Solutions, 1418 Elmhurst Road, Elk Grove Village, Illinois 60007, for the erection of a sign/signboard over 24 feet in height and/or over 100 square feet (in area of one face) at Walgreens, 151 North State Street, Chicago, Illinois 60601 (Banner Number 5 reads: "Walgreens"):

Dimensions: length, 43 feet; height, 3 feet, 6 inches
Height Above Grade/Roof to Top of Sign: 65 feet
Total Square Foot Area: 151 square feet
Elevation: South.

Such sign shall comply with all applicable provisions of Title 17 of the Chicago Zoning Ordinance and all other applicable provisions of the Municipal Code of the City of Chicago governing the construction and maintenance of outdoor signs, signboards and structures.

---

151 N. State St.
(Banner No. 6)

[Or2011-1116]

Ordered, That the Commissioner of Buildings is hereby directed to issue a sign permit to Icon Identity Solutions, 1418 Elmhurst Road, Elk Grove Village, Illinois 60007, for the erection of a sign/signboard over 24 feet in height and/or over 100 square feet (in area of one face) at Walgreens, 151 North State Street, Chicago, Illinois 60601 (Banner Number 6 reads: "Walgreens"):

Dimensions: length, 43 feet; height, 3 feet, 6 inches
Height Above Grade/Roof to Top of Sign: 65 feet
Total Square Foot Area: 151 square feet
Elevation: South.

Such sign shall comply with all applicable provisions of Title 17 of the Chicago Zoning Ordinance and all other applicable provisions of the Municipal Code of the City of Chicago governing the construction and maintenance of outdoor signs, signboards and structures.

2817 W. Touhy Ave.

[Or2011-1088]

Ordered, That the Commissioner of Buildings is hereby directed to issue a sign permit to Robert Brian Awning Company, 8152 North Lawndale Avenue, Skokie, Illinois 60076 for the erection of a sign/signboard over 24 feet in height and/or over 100 square feet (in area of one face) at Kesher Stam, 2817 West Touhy Avenue, Chicago, Illinois 60645:

Dimensions: length, 30 feet; height, 4 feet
Height Above Grade/Roof to Top of Sign: 13 feet
Total Square Foot Area: 120 square feet.

Such sign(s) shall comply with all applicable provisions of Title 17 of the Chicago Zoning Ordinance and all other applicable provisions of the Municipal Code ofthe City of Chicago governing the construction and maintenance of outdoor signs, signboards and structures.

---

501 -- 509 S. Wabash Ave.

[Or2011-1121]

Ordered, That the Commissioner of Buildings is hereby directed to issue a sign permit to Landmark Sign Group, 7424 Industrial Avenue, Chesterton, Indiana 46304, for the erection of a sign/signboard over 24 feet in height and/or over 100 square feet (in area of one face) at Roosevelt University, 501 -- 509 South Wabash Avenue, Chicago, Illinois 60605:

Dimensions: length, 19 feet, 9 7/8 inches; height, 5 feet, 1/4 inch
Height Above Grade/Roof to Top of Sign: 50 feet, 1/4 inch
Total Square Foot Area: 99.5 square feet.

Such sign(s) shall comply with all applicable provisions of Title 17 of the Chicago Zoning Ordinance and all other applicable provisions of the Municipal Code of the City of Chicago governing the construction and maintenance of outdoor signs, signboards and structures.

1358 E. 47th St.
(153 Sq. Ft.)

[O2011-9616]

Be It Ordained by the City Council of the City of Chicago:

SECTION 1. That the Commissioner of Buildings is hereby authorized and directed to issue a sign permit to Integrity Sign Company, 18621 South 81st Avenue, Tinley Park, Illinois 60487, for the erection of a sign/signboard over 38 feet in height and/or over 153 square feet (in area of one face) at The Original Pancake House, 1358 East 47th Street, Chicago Illinois, 60653 with the dimensions, height and square foot area:

Dimensions: length, 32 feet, 2 inches; height, 4 feet, 9 inches
Height Above Grade/Roof to Top of Sign: 17 feet
Total Square Foot Area: 153 square feet.

Such sign(s) shall comply with all applicable provisions of Title 17 of the Chicago Zoning Ordinance and all other applicable provisions ofthe Municipal Code of the City of Chicago governing the construction and maintenance of outdoor signs, signboards and structures.

SECTION 2. This ordinance shall be in force and effect from and after its passage and due publication.

1358 E. 47th St.
(181 Sq. Ft.)

[O2011-9617]

Be It Ordained by the City Council of the City of Chicago:

SECTION 1. That the Commissioner of Buildings is hereby authorized and directed to issue a sign permit to Integrity Sign Company, 18621 South 81st Avenue, Tinley Park, Illinois 60487, for the erection of a sign/signboard over 38 feet in height and/or over 181 square feet (in area of one face) at The Original Pancake House, 1358 East 47th Street, Chicago Illinois, 60653 with the dimensions, height and square foot area:

Dimensions: length, 38 feet, 2 inches; height, 4 feet, 9 inches
Height Above Grade/Roof to Top of Sign: 17 feet
Total Square Foot Area: 181 square feet.

Such sign(s) shall comply with all applicable provisions of Title 17 of the Chicago Zoning Ordinance and all other applicable provisions ofthe Municipal Code of the City of Chicago governing the construction and maintenance of outdoor signs, signboards and structures.

SECTION 2. This ordinance shall be in force and effect from and after its passage and due publication.

2425 E. 71st St.

[Or2011-1107]

Ordered, That the Commissioner of Buildings is hereby directed to issue a sign permit to Grate Sign, 4044 West McDonough, Joliet, Illinois 60431, for the erection of a sign/signboard over 24 feet in height and/or over 100 square feet (in area of one face) at The Renaissance at South Shore, 2425 East 71st Street, Chicago, Illinois 60649.

Dimensions: length, 25 feet, 1 ½ inches; height, 15 feet
Height Above Grade/Roof to Top of Sign: 50 feet
Total Square Foot Area: 375 square feet.

Such sign(s) shall comply with all applicable provisions of Title 17 of the Chicago Zoning Ordinance and all other applicable provisions of the Municipal Code of the City of Chicago governing the construction and maintenance of outdoor signs, signboards and structures.

Withdrawn -- AMENDMENT OF SECTION 13-196-206 OF MUNICIPAL CODE REGARDING LIFE SAFETY EVALUATION OF EXISTING HIGH-RISE BUILDINGS.
(Application No. TAD-468)

[O2011-7168]

The Committee on Zoning, Landmarks and Building Standards submitted the following report:

CHICAGO, December 14, 2011.

To the President and Members of the City Council:

Reporting for your Committee on Zoning, Landmarks and Building Standards, for which a meeting was held on December 13, 2011, I beg leave to recommend that Your Honorable Body approve the mayoral appointment, MA-134, of Lynette Santiago as a member of the Zoning Board of Appeals for a term effective immediately and expiring July 1, 2015.

I beg leave to recommend the passage of mayoral introduction Number 133 (MA-133) regarding the Midway International Airport Height Overlay District.

I also recommend the passage of text amendment Number 480 (TAD-480) regarding redesignating certain segments of North Milwaukee Avenue as pedestrian streets.

I also recommend the passage of text amendment Number 471 (TAD-471) changing the effective date from 2012 to 2015 for compliance of all existing residential buildings to conform to the fire resistance rating of one hour.

I also recommend the passage of text amendment Number 473 (TAD-473) regarding safety evaluation of existing high rise buildings which was amended and corrected in its corrected form.

I also recommend the passage of text amendment Number 478 (TAD-478) regarding minor changes and amendments to approved planned developments, which was amended and corrected in its amended form.

Please let the record also reflect that text amendment Number 468 (TAD-468) was withdrawn by Alderman Tunney.

I also beg leave to recommend the passage of various ordinances transmitted herewith for the purpose of reclassifying particular areas. Three ordinances were amended and corrected in their amended form. They are Application Numbers 17303, 17318 and 17341.

I beg leave to accept applications for 16 signs, which are subject to zoning review and over 100 square feet, and 24 feet above grade.

I beg leave to recommend the waiver of building permit fees for the property located at 1552 -- 1554 North Milwaukee Avenue.

At this time, I move for withdrawal of Application Number TAD-468 transmitted herewith.

Respectfully submitted,

(Signed) DANIEL S. SOLIS,
Chairman.

On motion of Alderman Solis, the committee's recommendation was *Concurred In* by yeas and nays as follows:

Yeas -- Aldermen Moreno, Fioretti, Dowell, Burns, Hairston, Sawyer, Jackson, Harris, Beale, Pope, Balcer, Cárdenas, Quinn, Burke, Foulkes, Thompson, Thomas, Lane, O'Shea, Cochran, Brookins, Muñoz, Zalewski, Chandler, Solis, Maldonado, Burnett, Ervin, Reboyras, Suarez, Waguespack, Mell, Austin, Colón, Sposato, Mitts, Cullerton, Laurino, P. O'Connor, M. O'Connor, Reilly, Smith, Tunney, Arena, Cappleman, Pawar, Osterman, Moore, Silverstein -- 49.

Nays -- None.

Alderman Pope moved to reconsider the foregoing vote. The motion was lost.

The following is said withdrawn ordinance:

Be It Ordained by the City Council of the City of Chicago:

SECTION 1. Section 13-196-206 of the Municipal Code of the City of Chicago is hereby amended by deleting the language stricken through, and by inserting the language underscored, as follows:

13-196-206 Life Safety Evaluation Of Existing High-Rise Buildings.

(A) No later than January 1, 2005, the commissioner of buildings shall adopt by rule and publish criteria for life safety evaluations of all existing buildings exceeding 80 feet in height above grade that are not required by Section 13-196-205 to be protected throughout by an approved automatic sprinkler system. The criteria adopted pursuant to this subsection shall provide sufficient protection to life and safety of building occupants. The criteria shall be developed based on a review of available resources, including standardized building and safety codes and the practices of other municipalities.

(Omitted text is unaffected by this ordinance.)

(D) If, based on the use of a scoring system described by rule to conduct the life safety evaluation, the licensed professional engineer or licensed architect determines that the building does not achieve the minimum score required on the life safety evaluation, the building owner shall, no later than January 1, 2006, submit the life safety evaluation to the department of buildings, and the bureau of fire prevention along with either: (1) a proposal to protect the building throughout with an automatic sprinkler system meeting the requirements of Chapter 15-16 of this Code unless otherwise provided by Section 13-196-207, notwithstanding any exceptions for which the building may have otherwise qualified pursuant to Section 13-196-205, and using the schedule for installation described in Section 13-196-205; or (2) a proposal for achieving the minimum score required on the life safety evaluation by making specified modifications to the building.

Any proposal submitted pursuant to this subsection shall be signed and sealed by a licensed professional engineer or by a licensed architect. In addition, any proposal submitted pursuant to item (2) of this subsection shall contain (i) an explicit statement by the licensed engineer or architect certifying that if the modifications identified in the proposal are fully implemented, the building will receive the minimum score required on the life safety evaluation; and (ii) a timetable for completion of those modifications to be phased in over a stipulated period of years, but no later than January 1, ~~2012~~ 2015, at which time the modifications identified in the proposal shall be fully implemented. Any schedule for installation or timetable required by this subsection shall be enforceable against the building owner and against any subsequent owner.

(Omitted text is unaffected by this ordinance.)

(F) Nothing in this section shall be construed to waive any provision of the Municipal Code of Chicago applicable to existing buildings or to relieve any person from full compliance with those provisions.

SECTION 2. This ordinance shall take full force and effect upon its passage and publication.

Withdrawn -- CANCELLATION OF WARRANTS FOR COLLECTION ISSUED AGAINST ARMITAGE HARDWARE.

[Or2011-1061]

The Committee on Zoning, Landmarks and Building Standards submitted the following report:

CHICAGO, December 14, 2011.

To the President and Members of the City Council:

Reporting for your Committee on Zoning, Landmarks and Building Standards, for which a meeting was held on December 13, 2011, I beg leave to recommend that Your Honorable Body approve the mayoral appointment, MA-134, of Lynette Santiago as a member of the Zoning Board of Appeals for a term effective immediately and expiring July 1, 2015.

I beg leave to recommend the passage of mayoral introduction Number 133 (MA-133) regarding the Midway International Airport Height Overlay District.

I also recommend the passage of text amendment Number 480 (TAD-480) regarding redesignating certain segments of North Milwaukee Avenue as pedestrian streets.

I also recommend the passage of text amendment Number 471 (TAD-471) changing the effective date from 2012 to 2015 for compliance of all existing residential buildings to conform to the fire resistance rating of one hour.

I also recommend the passage of text amendment Number 473 (TAD-473) regarding safety evaluation of existing high rise buildings which was amended and corrected in its corrected form.

I also recommend the passage of text amendment Number 478 (TAD-478) regarding minor changes and amendments to approved planned developments, which was amended and corrected in its amended form.

Please let the record also reflect that text amendment Number 468 (TAD-468) was withdrawn by Alderman Tunney.

I also beg leave to recommend the passage of various ordinances transmitted herewith for the purpose of reclassifying particular areas. Three ordinances were amended and corrected in their amended form. They are Application Numbers 17303, 17318 and 17341.

I beg leave to accept applications for 16 signs, which are subject to zoning review and over 100 square feet, and 24 feet above grade.

I beg leave to recommend the waiver of building permit fees for the property located at 1552 -- 1554 North Milwaukee Avenue.

At this time, I move for withdrawal of a cancellation of warrant for Armitage Hardware transmitted herewith

Respectfully submitted,

(Signed) DANIEL S. SOLIS,
Chairman.

On motion of Alderman Solis, the committee's recommendation was *Concurred In* by yeas and nays as follows:

Yeas -- Aldermen Moreno, Fioretti, Dowell, Burns, Hairston, Sawyer, Jackson, Harris, Beale, Pope, Balcer, Cárdenas, Quinn, Burke, Foulkes, Thompson, Thomas, Lane, O'Shea, Cochran, Brookins, Muñoz, Zalewski, Chandler, Solis, Maldonado, Burnett, Ervin, Reboyras, Suarez, Waguespack, Mell, Austin, Colón, Sposato, Mitts, Cullerton, Laurino, P. O'Connor, M. O'Connor, Reilly, Smith, Tunney, Arena, Cappleman, Pawar, Osterman, Moore, Silverstein -- 49.

Nays -- None.

Alderman Pope moved to reconsider the foregoing vote. The motion was lost.

The following is said withdrawn order:

Ordered, That the City Comptroller is hereby authorized and directed to cancel warrant for collection Payer ID 334246, Permit Number 1078080, Permit Annual Billing Bay Window in Historic District dated September 26, 2011 in the amount of $300.00 for 925 West Armitage Avenue, Chicago, Illinois 60614-7347, charged to Armitage Hardware.

AGREED CALENDAR.

Alderman Burke moved to *Suspend the Rules Temporarily* for the purpose of including in the Agreed Calendar a series of resolutions presented by Aldermen Fioretti, Dowell, Burke, Lane, Brookins, Austin, Laurino, Reilly and Osterman. The motion *Prevailed.*

Presented By

ALDERMAN SUAREZ (31st Ward),
ALDERMAN DOWELL (3rd Ward)
And OTHERS:

EXPRESSION OF OPPOSITION TO FEDERAL HOUSING FINANCE AGENCY'S LAWSUIT CHALLENGING CITY OF CHICAGO'S VACANT AND ABANDONED BUILDINGS ORDINANCE.

[R2011-1391]

A proposed resolution presented by Aldermen Suarez, Dowell, Moreno, Fioretti, Burns, Sawyer, Beale, Pope, Balcer, Quinn, Burke, Foulkes, Thomas, Lane, O'Shea, Cochran, Brookins, Zalewski, Chandler, Solis, Maldonado, Burnett, Ervin, Reboyras, Waguespack, Mell, Austin, Sposato, Mitts, Cullerton, Laurino, P. O'Connor, M. O'Connor, Reilly, Smith, Tunney, Arena, Pawar, Moore and Silverstein, reading as follows:

WHEREAS, The current housing crisis facing the nation and Chicago has resulted in an alarming number of foreclosures on residential mortgages, which individually are catastrophic for the families who lose their homes, and collectively can economically destabilize an otherwise healthy neighborhood; and

WHEREAS, A report on vacant housing issued on November 4, 2011 by the United States Government Accountability Office (GAO) to the Ranking Member, Subcommittee on Regulatory Affairs, Stimulus Oversight, and Government Spending, Committee on Oversight and Government Reform, House of Representatives estimated that a foreclosed home within a neighborhood can depress the prices of nearby properties from 0.9 percent to as much as 8.7 percent; and

WHEREAS, That same GAO report found that on a single block in a Chicago neighborhood, one foreclosed, demolished property may have reduced the value of 13 adjacent properties by $17,000.00 per property compared with the median house values in

the City, and that in Columbus, Ohio, each vacant property within 250 feet of a nearby home could decrease the value of the home by as much as 3.5 percent; and

WHEREAS, When vacant properties are not maintained sufficiently to comply with local building or public safety standards, local governments are forced to expend millions of dollars to mitigate the resulting problems, including boarding up and securing the properties, mowing the lawn, and removing debris and garbage from the lot. In 2010, the City spent more than $15 Million on vacant properties, including demolishing or boarding up more than 500 buildings; and

WHEREAS, In an effort to mitigate the damage caused in situations where owners have failed to secure vacant property, preserve the City's housing stock and stabilize its neighborhoods, in July 2011 the City Council passed an ordinance which required banks and other entities that hold mortgages on vacant and abandoned buildings to take certain limited, common-sense actions to preserve those buildings and prevent the properties from becoming nuisances that attract gangs, drugs and other criminal activities, including securing the property, removing trash and mowing the lawn; and

WHEREAS, After the enactment of the ordinance, the City held numerous meetings with representatives from major lenders and mortgage holders in an attempt to address their concerns about the ordinance. The Federal Housing Finance Agency (FHFA) was invited, but declined to participate in the meetings; and

WHEREAS, As a result of the meetings, which successfully addressed the concerns of the participating parties, the City Council unanimously passed amendments to the original ordinance on November 2, 2011; and

WHEREAS, Following its decision not to participate in the meetings, on December 12, 2011, the FHFA, on behalf of the Federal National Mortgage Association (Fannie Mae) and Federal Home Loan Mortgage Corporation (Freddie Mac), filed a lawsuit that challenged the City's vacant and abandoned building ordinance; and

WHEREAS, The use of taxpayer dollars by the FHFA against the City is egregious, ill-conceived and, we believe, contrary to Fannie Mae's and Freddie Mac's congressionally-mandated purpose and mission to advance the interest of taxpayers and homeowners; and

WHEREAS, The City intends to vigorously defend the vacant and abandoned buildings ordinance and believes that the lawsuit is contrary not only to Fannie Mae's and Freddie Mac's own interests, but to good public policy; now, therefore,

Be It Resolved, That we, the Mayor and members of the City Council of the City of Chicago, assembled this 14th day of December, 2011, do hereby take strong exception to the FHFA's action of challenging the City's vacant and abandoned buildings ordinance and urge the FHFA to withdraw its lawsuit; and

Be It Further Resolved, That the City Clerk be directed to send a suitable copy of this resolution to the Federal Housing Finance Agency.

On motion of Alderman Burke, seconded by Aldermen Dowell, Suarez, Mell and Mitts, the foregoing resolution was *Adopted* by yeas and nays as follows:

Yeas -- Aldermen Moreno, Fioretti, Dowell, Burns, Hairston, Sawyer, Jackson, Harris, Beale, Pope, Balcer, Cárdenas, Quinn, Burke, Foulkes, Thompson, Thomas, Lane, O'Shea, Cochran, Brookins, Muñoz, Zalewski, Chandler, Solis, Maldonado, Burnett, Ervin, Reboyras, Suarez, Waguespack, Mell, Austin, Colón, Sposato, Mitts, Cullerton, Laurino, P. O'Connor, M. O'Connor, Reilly, Smith, Tunney, Arena, Cappleman, Pawar, Osterman, Moore, Silverstein -- 49.

Nays -- None.

Alderman Pope moved to reconsider the foregoing vote. The motion was lost.

At this point in the proceedings, the Honorable Rahm Emanuel, Mayor, rose and expressed congratulations to City Council in general and Alderman Suarez and Alderman Dowell in particular for their leadership on the issue of vacant and abandoned buildings in Chicago and their successful efforts to involve and reach a consensus solution supported by members of the community and the banking industry.

Thereupon, on motion of Alderman Burke, the remaining proposed resolutions presented through the Agreed Calendar were *Adopted* by yeas and nays as follows:

Yeas -- Aldermen Moreno, Fioretti, Dowell, Burns, Hairston, Sawyer, Jackson, Harris, Beale, Pope, Balcer, Cárdenas, Quinn, Burke, Foulkes, Thompson, Thomas, Lane, O'Shea, Cochran, Brookins, Muñoz, Zalewski, Chandler, Solis, Maldonado, Burnett, Ervin, Reboyras, Suarez, Waguespack, Mell, Austin, Colón, Sposato, Mitts, Cullerton, Laurino, P. O'Connor, M. O'Connor, Reilly, Smith, Tunney, Arena, Cappleman, Pawar, Osterman, Moore, Silverstein -- 49.

Nays -- None.

Alderman Pope moved to reconsider the foregoing vote. The motion was lost.

Sponsored by the elected city officials named below, respectively, said Agreed Calendar resolutions, as adopted, read as follows (the italic heading in each case not being a part of the resolution):

Presented By

ALDERMAN FIORETTI (2nd Ward):

TRIBUTE TO LATE ANGELA MITCHELL.

[R2011-1394]

WHEREAS, It is the custom of this legislative body to honor those distinguished individuals

whose lifework and civic endeavor served to enhance the quality of life in their communities; and

WHEREAS, Angela Mitchell, was born Angela Makris, the wife of the late George Mitchell, graduate of Roosevelt University; and

WHEREAS, Angela Mitchell, was the mother of Aristidis and Maria (Bill) Tsourapas; daughter of the late Nicholas and Mary Makris; grandmother of James and Peter; and sister of Georgia; Irene and the late James Makris; and

WHEREAS, Angela Mitchell, made significant and considerable contributions to the restaurant business industry in the 2nd Ward and the City of Chicago; and

WHEREAS, Angela Mitchell, with her husband George Mitchell owned and operated Artists Cafe at 412 South Michigan Avenue in Chicago for over 50 years, which is a staple eatery in the 2nd Ward and several other restaurant establishments in the Chicago area; and

WHEREAS, Artists Cafe is a renowned dining oasis and serves theater and museum patrons, visitors to the South Loop, students from the multiple surrounding universities and colleges, as well as local residents with exceptional food and atmosphere in the neighborhood; and

WHEREAS, Artist Cafe, since its opening in 1961, is located at the Fine Arts building, a designated Chicago landmark in 1978 and has been family owned by Angela Mitchell and her family for over 50 years; now, therefore,

Be It Resolved, That we, the Mayor and members of the City Council of the City of Chicago, gathered here this 14th day of December in 2011, do hereby honor Angela Mitchell and express sincere sympathy and condolences to the family of Angela Mitchell; and

Be It Further Resolved, That a suitable copy of this resolution be prepared and presented to Maria Tsourapas.

THE JOHN MARSHALL LAW SCHOOL COMMENDED FOR CREATING BUSINESS TRANSACTIONS EXTERNSHIP PROGRAM.

[R2011-1395]

WHEREAS, The John Marshall Law School is one of Chicago's oldest and most respected institutions of higher learning, founded in 1899 on the principle that, in a healthy democracy, the study of law should be available to qualified students from all walks of life; and

WHEREAS, The law school has honored this mission of access and opportunity from the earliest years, when its first graduating classes included women and minorities; and

WHEREAS, John Marshall continues to achieve nation-wide distinction, with top-ranked programs in Legal Writing, Advocacy, and Intellectual Property and with its nationally recognized Fair Housing Clinic and Veterans Legal Support Center & Clinic; and

WHEREAS, The law school has enjoyed a long tradition of its alumni serving in the public sector, including nearly one-fifth of the judiciary in the State of Illinois and current members of the Illinois General Assembly; and

WHEREAS, In 1993 the law school opened its Fair Housing Clinic, to provide pro bono legal representation to those impacted by housing discrimination, and in 2008 opened the Veterans Legal Support Center & Clinic, to provide pro bono legal representation to our returning service members in their fight for disability benefits; and

WHEREAS, Through its Centers for Excellence, clinical programs and faculty driven scholarship, the law school hosts important lectures and programs to advance legal education and the practice of law, featuring prominent scholars, practitioners, and members of the bench; and

WHEREAS, To continue to provide an innovative and quality legal education, the law school has undertaken projects that enhance the application of technology in the classroom, upgrade student common areas, provide adequate collaborative space for students, faculty, and alumni; and

WHEREAS, The law school's prime location in downtown Chicago and its programs, in the economically important South Loop Education Corridor, makes it an important element of Chicago's downtown community; and

WHEREAS, The law school is currently engaged in a multi-million dollar rehabilitation program of its facilities including the upgrade of two historically significant buildings which will add to the stability of the South Loop Education Corridor; and

WHEREAS, The law school has recently created a Business Transactions Externship Program which is working with small businesses and providing pro bono legal assistance throughout Chicago's communities; and

WHEREAS, The Honorable Robert W. Fioretti, Alderman of the 2nd Ward, has apprised this august body of this important work; now, therefore,

Be It Resolved, That we, the Mayor and members of the Chicago City Council assembled this 14th day of December 2011, do hereby commend The John Marshall Law School for its important work in the legal education field where a quality legal education is offered to students from all walks of life and pro bono legal services are provided to those most in need

in our great city, and do hereby urge the federal government to support the law school's Business Transactions Externship Program through its Economic Development assistance programs; and

Be It Further Resolved, That a suitable copy of this resolution be prepared and presented to Dean John Corkery and the Business Transactions Externship Program at The John Marshall Law School.

Presented By

ALDERMAN DOWELL (3rd Ward):

RECOGNITION EXTENDED TO DEWEY ACADEMY OF FINE ARTS PRINCIPAL ERIC DOCKERY FOR WORK WITH AT-RISK CHILDREN.

[R2011-1396]

WHEREAS, Eric Dockery received his undergraduate degree in Business and Marketing from Cornell University and a graduate degree in Special Education from Northwestern University; and

WHEREAS, Mr. Dockery has been working for Chicago Public Schools in various capacities for over 12 years; and

WHEREAS, Mr. Dockery has served as the principal at the Dewey Academy of Fine Arts since February 2010; and

WHEREAS, Mr. Dockery has worked closely with the 3rd Ward office to address vacant buildings around Dewey as well as to establish a school garden that will be used for educational and community purposes; and

WHEREAS, It is Mr. Dockery's desire to build a state-of-the-art science lab for Dewey that will not only serve the students, but be the pride of the community as well; and

WHEREAS, The Children's Research Triangle unanimously voted for Mr. Dockery to receive their annual "Heroes of Our Hearts" award for his commitment to serving at-risk youth; and

WHEREAS, Mr. Dockery has worked with the Children's Research Triangle to bring therapeutic services to students who would have otherwise not had access to them; and

WHEREAS, The Dewey Academy of Fine Arts has a student population that is almost entirely low-income; and

WHEREAS, A survey issued to parents whose children attend Dewey showed that parental satisfaction with the school's environment is strong; now, therefore,

Be It Resolved, That we, the Mayor and the City Council of the City of Chicago, gathered this 14th day of December 2011, do hereby acknowledge the important contributions Eric Dockery has made as an educator, particularly towards serving at-risk children; and

Be It Further Resolved, That a suitable copy of this resolution be presented to Mr. Dockery.

RECOGNITION EXTENDED TO EMMANUEL WHITLEY SIMMONS FOR LIFE OF FAITH AND SERVICE.

[R2011-1397]

WHEREAS, Emmanuel Whitley Simmons was born in Marion Arkansas on April 24 ,1910; and

WHEREAS, Although his birth name was "Buddy", his name was later changed to Emmanuel, the given name of Christ, after it was chosen from the Bible; and

WHEREAS, In 1935, Mr. Simmons traveled from Memphis to Chicago on the Old Illinois Central Train and purchased his first home at 4707 South Calumet Avenue; and

WHEREAS, Mr. Simmons attended Liberty Baptist Church at 4320 South Wabash and has attended Ebenezer Missionary Baptist Church since 1957 where he still serves as a trustee; and

WHEREAS, In 2002, Ebenezer Missionary Baptist Church dedicated a hall in Emmanuel Whitley Simmon's name to honor his many years of service; and

WHEREAS, In 1939, Mr. Simmons married his wife Flora Mae Murphy and lived with her in a house they purchased at 4410 South Vincennes; and

WHEREAS, Emmanuel Whitely Simmons has five children, 10 grandchildren, 28 great-grandchildren, and three great-great-grandchildren; and

WHEREAS, From 1943 to 1976, Mr. Simmons worked for the VA Hospital in Hines, Illinois and at the Westside VA Hospital in Chicago and then worked as a janitor at DuSable High School before retiring in 1979; and

WHEREAS, Mr. Simmons has served on many committees and organizations including participating in the National Reparations Convention film "Paradox of Freedom"; and

WHEREAS, Mr. Simmons enjoys poetry, singing, gardening, and spending time with is grandchildren; and

WHEREAS, Mr. Simmons attributes his long life to the fact that he never smoked or drank, but primarily because of his deep faith in God; and

WHEREAS, Mr. Simmons lived his life by the Bible, particularly Hebrews 11:1, which speaks of the confidence and assurance of faith; now, therefore,

Be It Resolved, That we, the Mayor and the City Council members of the City of Chicago, assembled here this 14th day of December, 2011, do hereby commemorate Emmanuel Whitley Simmons for his life of faith and service; and

Be It Further Resolved, That a suitable copy of this resolution be presented to Emmanuel Whitley Simmons and his family.

Presented By

ALDERMAN BURNS (4th Ward):

TRIBUTE TO LATE DR. JAMES E. BOWMAN.

[R2011-1398]

WHEREAS, It is with great sadness that the members of the City Council of the City of Chicago are hereby informed of the passing of James E. Bowman, M.D., Professor Emeritus in the departments of Pathology and Medicine at the University of Chicago, a trailblazer, on September 28, by Alderman William D. Burns; and

WHEREAS, Born on February 5, 1923, James Edward Bowman grew up in Washington, D.C., during a tumultuous time in U.S. history where racism stained the lives of many African-Americans; and

WHEREAS, Dr. Bowman received his high school education at the historic all African-American Paul Lawrence Dunbar High School in Washington D.C., where many of the faculty had earned PhDs from some of the nation's most prestigious colleges and universities; and

WHEREAS, He went on to earn a bachelor of science from Howard University, a noted HBCU (Historical Black Colleges & Universities) in the nation's capital in 1943. At that same university he enrolled into the medical school to earn his medical degree; and

WHEREAS, By attending medical school as part of the U.S. Army Medical Corps at Howard University, Bowman was able to obtain his medical degree in 1946; and

WHEREAS, After an internship at Freedmen's Hospital in Washington, D.C., Bowman did his residency in pathology at St. Luke's Hospital in Chicago, from 1947 to 1952. From 1952 to 1955, he worked at the Fitzsimmons Army Hospital in Denver; and

WHEREAS, In 1955, Bowman accepted a position in Iran where he studied Favism, a disease which relates to the deficiency of glucose-6-dehydrogenase. From 1961 to 1962, Bowman studied genetics at the Galton Laboratory at the University College of London; and

WHEREAS, After returning from London, University of Chicago Professor Alf Alving invited Dr. Bowman to take a faculty position there in the malaria research unit. His research on enzyme deficiency at the University of Chicago sent him abroad to do population studies. Bowman traveled to Mexico, Ghana, Nigeria, Ethiopia and Uganda among other places. From 1981 to 1982, Bowman studied under the Henry J. Kaiser Senior Fellowship at the Center for Advanced Study in the Behavioral Sciences at Stanford University; and

WHEREAS, An expert in the fields of pathology and genetics and professor emeritus in the Departments of Pathology and Medicine at the University of Chicago, Dr. Bowman also served on the Committee on Genetics; the Committee on African-African-American Studies; and as a senior scholar for the MacLean Center for clinical medial ethics. In addition, he served as the director of the Comprehensive Sickle Cell Center, and was assistant dean of Students for Minority Affairs; and

WHEREAS, He published more than ninety works in the fields of general human genetics; hematological population genetics; genetic variation among diverse peoples; and ethical, legal and public policy issues in human genetics. One of his most notable books entitled, "Genetic Variation Disorders in People of African Origin", was co-authored with Robert Barry; and

WHEREAS, James Edward Bowman M.D. Professor Emeritus died September 28, 2011 at the age of 88. He is survived by his wife, Barbara; daughter, Valerie Bowman Jarrett; and granddaughter; now, therefore,

Be It Resolved, That we, the Mayor and members of the Chicago City Council assemble this 14th day of December 2011, do hereby pay tribute to James Edward Bowman, M.D., and express gratitude for his years of service to the City of Chicago and his contribution to the scientific body of knowledge; and

Be It Further Resolved, That a suitable copy of this resolution be prepared and presented to Valerie Bowman Jarrett.

TRIBUTE TO LATE VONTRELL WILLIAMS.

[R2011-1399]

WHEREAS, It is with great sadness that the members of the City Council of the City of Chicago are hereby informed of the passing of Vontrell Williams, on November 6, 2011, by Alderman William D. Burns; and

WHEREAS, Born on May 11, 1959 to the union of Gloria and Clark (GABE) Williams; and

WHEREAS, Vontrell attended Kozmiski and Parkman Elementary School. From there he went on to attend Kenwood Academy High School; and

WHEREAS, In 1978 Vontrell enlisted in the United States Navy where he proudly served his country. Vontrell was able to travel the world during his time in the navy. During his service in the navy he was injured on the ship that he served on, which caused him to be honorably discharged from the United States Navy; and

WHEREAS, Vontrell worked for the Chicago Park District for seven years, Cook County Inmates Records Department, then on to Illinois Bell where he worked as a trained underground tech for close to 10 years. Vontrell also worked for Harmony Insurance where he stayed until his health no longer allowed him to work; and

WHEREAS, Vontrell battled with addiction, he became clean through the help of Narcotics Anonymous. Shortly after, he became a member of Omega M.B. Church under the leadership of Reverend Dr. Joseph Henry. His own experience with addiction made him one of the best guides towards the journey of recovery for so many people. Eventually, in 2010 he ascended to the position of SCA area chair; and

WHEREAS, Vontrell met and fell in love with Stacey, the two became one in holy matrimony on July 21, 2007. Together he and his wife joined New Faith M.B. Church under the leadership of Pastor Howard Randolph; and

WHEREAS, Vontrell Williams passed away on November 6, 2011 at the age of 52. He is survived by his wife, Stacey; his parents, Gloria and Clark Williams; his children, Vontrell, Jr., Veronica, Vito, Valencia, Antrell, Antwone, Willie and Shalonda; his siblings, Chiffon, Charlene (Tony), Alton, Tuesday (Robert) Armond (preceded him in death) and Valyon; mother-in-law, Dorothy; father-in-law Walter and Arthur; grandmother-in-law, Lucille; sisters-in-law, Tracey, Lashawn, Yolanda and Argo; brothers-in-law, Dennis, Walter, Reggie and Brian; grandchildren, Vontrell III, Victoria, Vyron, Vedell, Veron, (Vina Marie) Destiny, Ameera, Jaden and Mia; four uncles, four aunts, a host of nieces, nephews, cousins and close friends; now, therefore,

Be It Resolved, That we, the Mayor and members of the Chicago City Council, assembled this 14th day of December 2011, do hereby pay tribute to Vontrell Williams; and

Be It Further Resolved, That a suitable copy of this resolution be prepared and presented to Charlene Williams.

Presented By

ALDERMAN JACKSON (7th Ward):

TRIBUTE TO LATE JANIE BROWN.

[R2011-1400]

WHEREAS, In His infinite wisdom, Almighty God has granted eternal peace to Janie Brown, an outstanding citizen and member of her community; and

WHEREAS, In 1968, Janie Brown was employed by Montgomery Wards and the Spiegel Catalog Company. She rose to the rank of supervisor at Spiegel's due to her outstanding efforts. In the late 70's, she worked for the Chicago Public Schools Culinary Arts Department in many school cafeterias throughout this city; and

WHEREAS, Janie Brown had a strong belief in the power of God. She became a member of the Starlight Saint James Missionary Baptist Church. There she faithfully served on the usher board. Later in life, she joined with Reed's Temple Church where she served as the president of their usher board and encouraged many others to join the church with her; and

WHEREAS, Janie Brown, out of the love of her heart, became a foster parent to many children in the Illinois Department of Children and Family Services; and

WHEREAS, Janie Brown leaves behind to mourn her loss and celebrate her wonderful memory, her husband, Johnny Gardner, Sr.; her eight siblings; her two stepsons, Lank Bright and Dr. Charles Robinson; 17 grandchildren; 22 great-grandchildren; and eight great-great-grandchildren; and

WHEREAS, The Honorable Sandi Jackson, Alderman of the 7th Ward, has informed this august body of the passing of Janie Brown; now, therefore,

Be It Resolved, That we, the Mayor and members of the City of Chicago City Council, gathered this 14th day of December 2011 A.D., do hereby express our sincerest sorrow upon learning of the passage of this remarkable citizen and extend our deepest condolence to her family and all those whose lives she touched; and

Be It Further Resolved, That suitable copies of this resolution be prepared and presented to the family of Janie Brown.

CONGRATULATIONS EXTENDED TO WILLIE RAY ON BEING HONORED AT 30TH ANNUAL FASHION FOR CIRCLE OF FRIENDS EVENT.

[R2011-1401]

WHEREAS, Sew Rare is a cottage industry nonprofit organization consisting of both professional men and women whose mission is to promote and introduce innovative fashions inspired by young female and male icons. For the past three decades, they have produced fashion shows at Condesa Del Mar which have been attended by more than 900 patrons; and

WHEREAS, Wille Ray has been a formal model and fashion commentator in this city for more than a half a century. She is one of the most sought after "fashionista" in Chicago who has had a direct impact in the fashion community throughout the years. Through an understanding of the past and building upon those experiences, her commentaries have helped enhance and validate Afro-American designers in the fashion industries. She has made a major difference in their lives of designers; and

WHEREAS, Through her ceaseless efforts, Wille Ray has enabled the Sew Rare organization to furnish scholarships for those deserving individuals to attend Ray Vogue as well as the Art Institute School of Design; and

WHEREAS, Willie's work has exceeded the boundaries of generations and race. With her love of fashion, she has built a sense of community. Due to her hard work and dedication, she was recognized and honored at the 30th Annual Fashion for a Circle of Friends event on October 15, 2011; and

WHEREAS, The Honorable Sandi Jackson, Alderman of the 7th Ward, has informed this august body of the significant honors bestowed upon Willie Ray; now, therefore,

Be It Resolved, That we, the Mayor and members of the City of Chicago City Council, gathered together this 14th day of December 2011 A.D., do hereby salute the success and dedication of Wille Ray and express our very best wishes to her and the Sew Rare organization for continued success in any and all future endeavors they may wish to undertake; and

Be It Further Resolved, That a suitable copy of this resolution be prepared and presented to Willie Ray.

Presented By

ALDERMAN HARRIS (8th Ward):

TRIBUTE TO LATE ALBERT BRIGGS.

[R2011-1402]

WHEREAS, In His infinite wisdom, Almighty God has granted eternal peace to Albert A. Briggs, an outstanding citizen and member of his community; and

WHEREAS, Albert A. Briggs honorably served in the Armed Forces risking his life for his country. He was discharged from duty as an Artillery Captain in 1946. However, he continued to serve in the Army Reserve for the Department of Army General Staff at the Pentagon until retiring with the rank of colonel in 1973. In 2006, he received a letter from then U.S Senator Barack Obama thanking him for his aid in interviewing candidates for the United States Military Academies; and

WHEREAS, Albert A. Briggs began his teaching career in 1950, serving as a classroom teacher, assistant principal, an elementary and high school principal as well as assistant director of Research, Development and Special Projects for the Chicago Public Schools. In 1957, as the assistant principal he introduced Primary Continuous Progress to the Chicago Public Schools. When he was the principal of Dunbar High School he served on the National Committee on Secondary Education for the National Association of Secondary Principals; and

WHEREAS, In 1970 Albert A. Briggs was appointed Superintendent of the Chicago Public District Nine. He attained national recognition for developing modern programs and strong decisions to upgrade the quality of education. He was instrumental in the creation and opening of Whitney Young Magnet High School. He was also appointed as the assistant superintendent of the Department of Pupil Personnel Services and Special Education Program Development and a member of the State Illinois Office of Education's Advisory Council on the Education of Handicapped Children; and

WHEREAS, Albert A. Briggs was inducted into the Hall of Fame at Ft. Sill in Oklahoma as the first African-American officer to attend and graduate from the U.S. Army's Officers Candidate School; and

WHEREAS, Albert A. Briggs is leaving his family behind with wonderful memories that will last a lifetime. He is survived by his two daughters, Beth Elaine Briggs-El and Cheryl Arkorful; his granddaughter, Tirshatha Derricks-Bey; three grandsons, Kweku, Nana and Paa; and one great-grandson, Kareem Armstead; and

WHEREAS, The Honorable Michelle Harris, Alderman of the 8th Ward, has informed this august body of the passing of Albert A. Briggs; now, therefore,

Be It Resolved, That we, the Mayor and members of the City of Chicago City Council, gathered this 14th day of December 2011 A.D., do hereby express our sincerest sorrow upon learning of the passage of this remarkable citizen and extend our deepest condolences to his family and all those whose lives he touched; and

Be It Further Resolved, That a suitable copy of this resolution be prepared and presented to the family of Albert A. Briggs.

TRIBUTE TO LATE MITCHELL JOSEPH O'BANNON.

[R2011-1403]

WHEREAS, God in His infinite wisdom and judgment has called Mitchell Joseph O'Bannon, outstanding citizen and beloved friend, to his eternal reward Sunday, October 9, 2011; and

WHEREAS, Mitchell Joseph O'Bannon was born on July 25, 1923 in Brooklyn, Illinois to the union of Willis and Irene O'Bannon. He was the fourth of six children: Amarie, Woodrew, Othia, Mitchell, Edward and Orlandus; all preceded him in death; and

WHEREAS, Mitchell Joseph O'Bannon received his education in the Brooklyn, Lovejoy and Venice Illinois school system. He excelled in his classes in every school he attended Mitchell, the first child in his family to attend college, received a bachelor of arts degree and master's degree in history from the University of Illinois in Urbana; and

WHEREAS, Mitchell served his country proudly in the United States Army and was Staff Sergeant in the Asiatic Pacific Theater of Operations. Mitchell Joseph O'Bannon was the recipient of a multitude of ribbon and medals for his bravery; and

WHEREAS, Mitchell and the love of his life, the former Odessa Cooper, were united in holy matrimony and were blessed with two children, Michael Jacques and Sandra Michele. Mitchell was an active member of Salem Lutheran Church in 1952. He served as a Boy Scout council member, church council chairman, worked with the Luther League, Cub Scout Board and participated in numerous activities at church; and

WHEREAS, Mitchell was employed with the Chicago Board of Education for nearly 40 years. As a high school social studies teacher, Mitchell influenced hundreds of young adults. He was a respected and effective administrator in the role of assistant principal and as principal; and

WHEREAS, Mitchell Joseph O'Bannon was extensively involved in civic and charitable organizations. He made a lifelong pledge to the Omega Psi Phi Fraternity and received his 60-year pin at the Centennial Celebration in July 2011. He assumed a leadership role in such organizations as: Chicago Assembly on the Governing Board, chairperson of the Pill Hill Coalition, the Chicago Urban League and the NAACP; and

WHEREAS, He was a devoted and loving husband to Odessa for 61 years, a loving and nurturing father, grandfather and uncle. He provided his family with an abundance of love. His wife, children and grandchildren were his life; and

WHEREAS, He leaves to cherish loving memories of his love and devotion: his wife, Odessa; children, Michael Jacques (Joyce) and Sandra Michele Reynolds (Jim); grandchildren, John Martin O'Bannon (Ann) James Reynolds, III, Kendall Marie Reynolds and Miles Joseph Reynolds; devoted niece, Ehria Hudson; and a host of other extended family members and friends. Mitchell Joseph O'Bannon will be deeply missed but the memory of his character, intelligence and compassion will live on in those who knew and loved him; now, therefore,

Be It Resolved, That we, the Mayor and members of the City Council of the City of Chicago, gathered here this 14th day of December 2011 A.D., do hereby express our sorrow on the passing of Mitchell Joseph O'Bannon and extend to his family and friends our sincere condolences; and

Be It Further Resolved, That a suitable copy of this resolution be prepared and presented to the family of Mitchell Joseph O'Bannon.

TRIBUTE TO LATE FRED PEOPLES.

[R2011-1404]

WHEREAS, In His infinite wisdom, Almighty God has granted eternal peace to Fred Peoples, an outstanding citizen and member of his community; and

WHEREAS, Fred Peoples honorably served in the United States Armed Forces risking his life for his country. He was honorably discharged from the Army on November 20, 1957; and

WHEREAS, Fred Peoples married Ida Branch in 1958. Fred, affectionately known as "Freddie", was a hard-working man. He held two jobs in order to take care of his family. He was a long time employee of American Can Company and the Sears Roebuck Company. Even after he retired from those companies, he still maintained a part-time job at Jewel Foods; and

WHEREAS, Fred Peoples grew up believing in God. He faithfully served at New Life Full Gospel Christian Center Apostolic Ministries, formerly known as Aimwell Missionary Baptist Church. He dedicated his time as chairman of the Deacon Ministry, as an usher and as a superintendent of Sunday school; and

WHEREAS, Fred Peoples is leaving his family behind with wonderful memories that will last a life time: his wife, Ida; his son, Frederick; his two daughters, Brenda Stanley and Tara Richard; six grandchildren; two great-granddaughters; four goddaughters and a godson; as well as 14 siblings; and

WHEREAS, The Honorable Michelle Harris, Alderman of the 8th Ward, has informed this august body of the passing of Fred Peoples; now, therefore,

Be It Resolved, That we, the Mayor and members of the City of Chicago City Council, gathered this 14th day of December 2011 A.D., do hereby express our sincerest sorrow upon learning of the passage of this remarkable citizen and extend our deepest condolences to his great family and all those whose lives he touched; and

Be It Further Resolved, That suitable copies of this resolution be prepared and presented to the family of Fred Peoples.

TRIBUTE TO LATE THOMAS LEE WILSON.

[R2011-1405]

WHEREAS, In His infinite wisdom, Almighty God has granted eternal peace to Thomas Lee Wilson, an outstanding citizen and member of his community; and

WHEREAS, Thomas Lee Wilson honorably served in the United States Air Force risking his life for his country; and

WHEREAS, Thomas Lee Wilson married Bonnie Wilson in 1958 and then in 1959 he moved to Chicago where he completed two years at Kennedy King College. Later he attended Morris Beauty Academy where he received his cosmetology license and began a career with the Chicago Transit Authority lasting 32 years; and

WHEREAS, Thomas Lee Wilson had a strong belief in the power of God. He became a member of Ebenezer Missionary Baptist Church in 1965. There he served as a Sunday school teacher, choir member, trustee and chairman of the deacons. Aside from volunteering at his church, he was also a member of the Team Club as well as the 88th and Merrill Avenue Block Club; and

WHEREAS, Thomas Lee Wilson is leaving his family behind to mourn and with wonderful memories that will last a life time: his wife, Bonnie Wilson; his son, Thomas K. Wilson; three grandchildren; his great-grandson, Travis A. Bonaparte; and six siblings: Corintha Hawkins, Trula Wilson, James A. Wilson, Larry Wilson, Herman Wilson and Wayman Wilson; and

WHEREAS, The Honorable Michelle Harris, Alderman of the 8th Ward, has informed this august body of the passing of Thomas Lee Wilson; now, therefore,

Be It Resolved, That we, the Mayor and members of the City of Chicago City Council, gathered this 14th day of December 2011 A.D., do hereby express our sincerest sorrow upon learning of the passing of this remarkable citizen and extend our deepest condolences to his family and all those whose lives he touched; and

Be It Further Resolved, That a suitable copy of this resolution be prepared and presented to the family of Thomas Lee Wilson.

Presented By

ALDERMAN BEALE (9th Ward):

TRIBUTE TO LATE RICHARD HARDING DAVIS, JR.

[R2011-1406]

WHEREAS, In His infinite wisdom, Almighty God has granted eternal peace to Richard Harding Davis, Jr., an outstanding citizen and member of his community; and

WHEREAS, Richard Harding Davis, Jr. was brought into this world by his loving parents, Richard and Catherine Margaret, on July 11, 1944. He was baptized at Holy Name of Mary Catholic Church in the Morgan Park community. He spent the majority of his life living in that neighborhood on this city's South Side; and

WHEREAS, Although developmentally disabled, Richard Davis, Jr. attended and was eventually employed at George Hollis Center and the Lombard Training Center/CARC Industries after being home schooled. He was a dedicated employee for more than 40 years and held a wide variety of positions. During his working years, Richard built many friendships with colleagues and enjoyed spending time with them; and

WHEREAS, Richard Harding Davis, Jr. spent his free time watching sports on television, eating all sorts of different foods, sitting out on his front porch relaxing and smiling at the pretty women as they passed by. He loved his family and was extremely proud of being a brother and an uncle. He never once missed a family outing or other special events and was

a very lovable and friendly person. His family and friends were always a constant reminder to him of how much he was loved and respected; and

WHEREAS, Richard Davis, Jr. leaves behind to mourn his loss and celebrate all the wonderful memories they created together: his sisters, Julia Coachman, Janet Harris, Linda Cliff and Lisa Sweeney; his brother, Tony Sweeney; his nephews, Stephen Coachman, Michael Coachman and Anthony Harris, Sr.; his great nieces, Courtney, Erica, and Liyah; his great-great nephew, Jalen; great-great niece, Tyran; and a host of relatives and friends; and

WHEREAS, The Honorable Anthony Beale, Alderman of the 9th Ward, has informed this august body of the passing of Richard Harding Davis, Jr.; now, therefore,

Be It Resolved, That we, the Mayor and members of the City of Chicago City Council, gathered this 14th day of December 2011 A.D., do hereby express our sincerest sorrow upon learning of the passage of this remarkable citizen and extend our deepest condolences to his family and all those whose lives he has touched; and

Be It Further Resolved, That a suitable copy of this resolution be prepared and presented to the family of Richard Harding Davis, Jr.

TRIBUTE TO LATE BARRY I. SLOAN.

[R2011-1407]

WHEREAS, In His infinite wisdom, Almighty God has granted eternal peace to Barry I. Sloan, an outstanding citizen and member of his community; and

WHEREAS, Barry I. Sloan owned the American Ideal Cleaners, a well-known South Side family business open for more than three decades and founded in 1904. Aside from owning a business, he was an active and dedicated man who served on various business community boards as well as being involved in many community activities that brought positive change and safety to the 9th Ward community; and

WHEREAS, Barry I. Sloan is leaving his family with wonderful memories that will last a life time consisting of his two daughters, Jessica and Jamie; his son, Kenneth Siegal as well as his siblings, Helene, Karen, Marcia, Maria, Denise and Howard; and

WHEREAS, The Honorable Anthony Beale, Alderman of the 9th Ward, has informed this august body of the passing of this remarkable citizen and pillar of the business community; now, therefore,

Be It Resolved, That we, the Mayor and members of the City of Chicago City Council, gathered this 14th day of December 2011 A.D., do hereby express our sincerest sorrow upon

learning of the transition of Barry I. Sloan and extend our deepest condolences to his family and all those whose lives he touched; and

Be It Further Resolved, That a suitable copy of this resolution be prepared and presented to the family of Barry I. Sloan.

Presented By

ALDERMAN QUINN (13th Ward):

TRIBUTE TO LATE MARY BUSIEDLIK.

[R2011-1408]

WHEREAS, God in His infinite wisdom has called Mary Busiedlik to her eternal reward; and

WHEREAS, The Chicago City Council has been informed of her passing by the Honorable Marty Quinn, Alderman of the 13th Ward; and

WHEREAS, Mary Busiedlik (nee Schab), WW II Veteran, was the beloved wife of the late Edward F.; loving mother of Jeff (late Jeanne) and Greg (Lynn) Busiedlik; cherished grandmother of Jodi (Dan) Sheehy and Michele (Dewayne) Smalarz; great-grandmother of Dewayne Gene Edward and Alexis Jordan Smalarz and Allison and Samantha Sheehy; dearest sister of the late Henry Schab and the late Stephanie (late Al) Trevino; many nieces, nephews and cousins; and member of the Women's Army Corps Veteran Association, St. Turibius Jolly Seniors, Altar and Rosary Society and St. Anne Society, Mary Busiedlik leaves a legacy of faith, dignity, compassion and love; now, therefore,

Be It Resolved, That we, the Mayor and members of the Chicago City Council, gathered here this 14th day of December 2011, do hereby express our sorrow on the death of Mary Busiedlik and extend to her family and friends our deepest sympathy; and

Be It Further Resolved, That a suitable copy of this resolution be prepared and presented to the family of Mary Busiedlik.

TRIBUTE TO LATE LUCILLE E. MOORE.

[R2011-1409]

WHEREAS, God in His infinite wisdom has called Lucille E. Moore to her eternal reward; and

WHEREAS, The Chicago City Council has been informed of her passing by the Honorable Marty Quinn, Alderman of the 13th Ward; and

WHEREAS, Lucille E. Moore, nee Oswald, was the beloved wife of the late Joseph W. Moore, Jr.; loving mother of Joseph III (Marilyn), Colletta (Michael) Stanek and Christopher (Kimberly) Moore; cherished grandmother of Joey IV (Stephanie), Megan (Chad), Michael, Chad, Caroline, Brittany, Christopher, Matthew and Amanda; and great-grandmother of Garrett, Lucille E. Moore leaves a legacy of faith, dignity, compassion and love; now, therefore,

Be It Resolved, That we, the Mayor and members of the Chicago City Council, gathered here this 14th day of December 2011, do hereby express our sorrow on the death of Lucille E. Moore and extend to her family and friends our deepest sympathy; and

Be It Further Resolved, That a suitable copy of this resolution be prepared and presented to the family of Lucille E. Moore.

TRIBUTE TO LATE ROBERT S. PLESSOUSKI.

[R2011-1410]

WHEREAS, God in His infinite wisdom has called Robert S. Plessouski to his eternal reward; and

WHEREAS, The Chicago City Council has been informed of his passing by Alderman Marty Quinn; and

WHEREAS, Beloved son of Helen and the late Stanley Plessouski; devoted employee of Gem Electric Company for over 20 years; member of South Town Ski Club; parishioner of St. Mary Star of the Sea and member of St. Mary's Singles Club; cherished nephew of Joseph and Marcella Kamisnki, Peter and Rose Kaminski, John and Lottie Kaminski, Julie and Tony Antolik, Mary and John DeRuntz, Leo and Frances, Tony Kaminski, John and Maggie, and many others; and cherished cousin and friend to many; now, therefore,

Be It Resolved, That we, the Mayor and members of the Chicago City Council, gathered here this 14th day of December 2011, hereby express our sorrow on the death of Robert S. Plessouski and extend to his family and friends our deepest sympathy; and

Be It Further Resolved, That a suitable copy of this resolution be presented to the family of Robert S. Plessouski.

TRIBUTE TO LATE JEAN REAGAN.

[R2011-1411]

WHEREAS, God in His infinite wisdom has called Jean Reagan to her eternal reward; and

WHEREAS, The Chicago City Council has been informed of her passing by the Honorable Marty Quinn, Alderman of the 13th Ward; and

WHEREAS, Loving wife of Edward M. Reagan; cherished mother of Michelle (Gerald) Sears and Lisa (Brian) Davi; beloved grandmother of Jacob, Eric, Amy, Timothy, James, Joseph and Dominic; dear sister of Ruth (Lou) Schmude; fond aunt and friend to many, Jean Reagan leaves a legacy of faith, dignity, compassion and love; now, therefore,

Be It Resolved, That we, the Mayor and members of the Chicago City Council, gathered here this 14th day of December 2011, do hereby express our sorrow on the death of Jean Reagan and extend to her family and friends our deepest sympathy; and

Be It Further Resolved, That a suitable copy of this resolution be prepared and presented to the family Jean Reagan.

TRIBUTE TO LATE JAMES SVATOS.

[R2011-1412]

WHEREAS, God in His infinite wisdom has called James Svatos to his eternal reward; and

WHEREAS, The Chicago City Council has been informed of his passing by Alderman Marty Quinn; and

WHEREAS, Age 84, passed away suddenly December 5, 2011, U.S. Army veteran; beloved husband of 52 years to Joyce nee Svejkovsky; loving father of Paula (Fred) Prium and Mary Hupke; proud grandfather of Nicholas (fiancee Lisa Joyce) Hupke and Emily Prium; brother-in-law of "Bill Shay" Svejkovsky; 40-year employee of R.R. Donnelley and Sons Company; member of the Donnelley Retiree Group; Downers Grove Gun Club and 66-year member of the Catholic Order of Foresters; and past usher of St. Turibius Catholic Church, James Svatos leaves a legacy of faith, dignity, compassion and love; now, therefore,

Be It Resolved, That we, the Mayor and members of the Chicago City Council, gathered here this 14th day of December 2011, hereby express our sorrow on the death of James Svatos and extend to his family and friends our deepest sympathy; and

Be It Further Resolved, That a suitable copy of this resolution be presented to the family of James Svatos.

CONGRATULATIONS EXTENDED TO SANDRA SCHADE ON RETIREMENT FROM MADIGAN-QUINN CONSTITUENT SERVICE OFFICE.

[R2011-1413]

WHEREAS, Sandra Schade is retiring from the Madigan-Quinn Constituent Service Office at the end of 2011; and

WHEREAS, The Chicago City Council has been informed of this special occasion by Alderman Marty Quinn; and

WHEREAS, Sandra began her service in 1997; and

WHEREAS, Sandra's special attention to the senior community of the 13th Ward has served as a fine example to her co-workers; and

WHEREAS, Sandra has become a dear friend to her senior groups; and

WHEREAS, May Sandra's strong example of love and dedication to the seniors of the 13th Ward and the community serve as an inspiration to us all; now, therefore,

Be It Resolved, That we, the Mayor and members of the Chicago City Council, gathered here this 14th day of December 2011, do hereby congratulate Sandra Schade on her retirement and wish her many years of happiness; and

Be It Further Resolved, That a suitable copy of this resolution be presented to Sandra Schade.

Presented By

ALDERMAN QUINN (13th Ward),
ALDERMAN HAIRSTON (5th Ward),
ALDERMAN BURNETT (27th Ward),
ALDERMAN ERVIN (28th Ward) And
ALDERMAN AUSTIN (34th Ward):

TRIBUTE TO LATE ROSE V. RITA.

[R2011-1414]

WHEREAS, God in His infinite Wisdom has called Rose V. Rita to her eternal reward; and

WHEREAS, The Chicago City Council has been informed of her passing by the Honorable Marty Quinn, Alderman of the 13th Ward and others; and

WHEREAS, Rose V. Rita, nee Pizza, beloved wife of the late John D. Rita; loving mother of John D., Jr., Nancy Rita, State Representative Bob Rita and the late Richard (Kathy) Rita; fond grandmother of 13; great-grandmother of one; dear sister of Helen Barmantje and Sue Andrews; and dearest aunt of many nieces and nephews, Rose V. Rita leaves a legacy of faith, dignity, compassion and love; now, therefore,

Be It Resolved, That we, the Mayor and members of the Chicago City Council, gathered here this 14th day of December 2011, do hereby express our sorrow on the death of Rose V. Rita and extend to her family and friends our deepest sympathy; and

Be It Further Resolved, That a suitable copy of this resolution be prepared and presented to the family of Rose V. Rita.

Presented By

ALDERMAN BURKE (14th Ward):

TRIBUTE TO LATE HONORABLE SUSANNA "SUE" BELL.

[R2011-1415]

WHEREAS, The Honorable Susanna "Sue" Bell has been called to eternal life by the wisdom of God at the age of 72; and

WHEREAS, The Chicago City Council has been informed of her passing by Alderman Edward M. Burke; and

WHEREAS, A native of Park Ridge, the Honorable Susanna "Sue" Bell was a widely admired elected official and the loving wife of William; and

WHEREAS, The Honorable Susanna "Sue" Bell was the much-adored mother of Lisa, Julie, Becky and David and the grandmother of eight to whom she imparted many of the fine and noble qualities which she possessed in abundance; and

WHEREAS, The Honorable Susanna "Sue" Bell served as a Park Ridge alderman for 12 years, during which time she made it a point to know her constituents; and

WHEREAS, Elected alderman in 1993, the Honorable Susanna "Sue" Bell also chaired the Park Ridge Public Works Committee; and

WHEREAS, The Honorable Susanna "Sue" Bell played an influential role in rewriting the Park Ridge Fair Housing Ordinance; and

WHEREAS, The Honorable Susanna "Sue" Bell attended Northwestern University and earned a graduate degree in organizational communications from the University of Illinois at Chicago; and

WHEREAS, The Honorable Susanna "Sue" Bell was a woman for others and she impacted the Park Ridge community both as a volunteer and a public servant; and

WHEREAS, The Honorable Susanna "Sue" Bell inspired the lives of countless people through her great personal goodness, charity and concern; and

WHEREAS, The hard work, dedication and sacrifice of the Honorable Susanna "Sue" Bell serve as an example to all; and

WHEREAS, The Honorable Susanna "Sue" Bell will be dearly missed and fondly remembered by her many relatives, friends, and colleagues; and

WHEREAS, To her beloved family, the Honorable Susanna "Sue" Bell imparts a legacy of faithfulness, service and dignity; now, therefore,

Be It Resolved, That we, the Mayor and the members of the Chicago City Council, assembled this 14th day of December 2011, do hereby commemorate the Honorable Susanna "Sue" Bell for her grace-filled life and do hereby express our condolences to her family; and

Be It Further Resolved, That a suitable copy of this resolution be presented to the family of the Honorable Susanna "Sue" Bell.

TRIBUTE TO LATE HONORABLE ROBERT CAHILL.

[R2011-1416]

WHEREAS, The Honorable Robert Cahill has been called to eternal life by the wisdom of God at the age of 75; and

WHEREAS, The Chicago City Council has been informed of his passing by Alderman Edward M. Burke; and

WHEREAS, A respected jurist, the Honorable Robert Cahill was the loving and devoted husband of Sarah "Sally"; and

WHEREAS, The Honorable Robert Cahill was the much-adored father of Kathryn, Elizabeth, and Susan and the grandfather of eight to whom he imparted many of the fine and noble qualities which he possessed in abundance; and

WHEREAS, Known for his fairness and impartiality, the Honorable Robert Cahill served as a Justice of the Illinois Appellate Court for nearly two decades; and

WHEREAS, The Honorable Robert Cahill attended St. Louis University and Loyola University of Chicago and graduated from Loyola University School of Law in 1966; and

WHEREAS, Prior to his years on the bench, the Honorable Robert Cahill served as legal counsel and chief of staff for the Illinois State Senate, then worked as an Assistant State's Attorney for Cook County before joining the law firm of Rock, Fusco, Reynolds & Henaghan; and

WHEREAS, The Honorable Robert Cahill was appointed as an associate judge for the Circuit Court of Cook County in 1983 and received the highest approval rating of any circuit court judge the following year; and

WHEREAS, The Honorable Robert Cahill was elected to the Illinois Appellate Court in 1992, and re-elected for a second 10-year term in 2002; and

WHEREAS, The hard work, dedication and sacrifice of the Honorable Robert Cahill serve as an example to all; and

WHEREAS, The Honorable Robert Cahill will be dearly missed and fondly remembered by his many relatives, friends, and colleagues; and

WHEREAS, To his beloved family, the Honorable Robert Cahill imparts a legacy of faithfulness, service and dignity; now, therefore,

Be It Resolved, That we, the Mayor and the members of the Chicago City Council, assembled this 14th day of December 2011, do hereby commemorate the Honorable Robert Cahill for his grace-filled life and do hereby express our condolences to his family; and

Be It Further Resolved, That a suitable copy of this resolution be presented to the family of the Honorable Robert Cahill.

TRIBUTE TO LATE REVEREND MAURICE GORDON CHASE.

[R2011-1417]

WHEREAS, The Reverend Maurice Gordon Chase has been called to eternal life by the wisdom of God at the age of 92; and

WHEREAS, The Chicago City Council has been informed of his passing by Alderman Edward M. Burke; and

WHEREAS, The Reverend Maurice Gordon Chase was a widely admired member of the religious community; and

WHEREAS, A native of California, the Reverend Maurice Gordon Chase was ordained a Roman Catholic priest in 1953 by Archbishop Fulton J. Sheen; and

WHEREAS, The Reverend Maurice Gordon Chase was involved with several ministries in the Los Angeles and San Diego areas, and served as assistant to the president of Loyola Marymount University; and

WHEREAS, The Reverend Maurice Gordon Chase was best known for his generosity to the poor, particularly those living in Los Angeles' Skid Row, an area which contains one of the nation's largest homeless populations; and

WHEREAS, On holidays, the Reverend Maurice Gordon Chase would hand out dollar bills donated by the wealthy to those on Skid Row and one year distributed nearly Fifteen Thousand Dollars; and

WHEREAS, The Reverend Maurice Gordon Chase made it a point to look each recipient in the eye and remind that person of his or her dignity and humanity; and

WHEREAS, The Reverend Maurice Gordon Chase inspired the lives of countless people through his great personal goodness, charity and concern; and

WHEREAS, The hard work, dedication and sacrifice of the Reverend Maurice Gordon Chase serve as an example to all; and

WHEREAS, The Reverend Maurice Gordon Chase will be dearly missed and fondly remembered by his many relatives and friends; and

WHEREAS, To his beloved family, the Reverend Maurice Gordon Chase imparts a legacy of faithfulness, service and dignity; now, therefore,

Be It Resolved, That we, the Mayor and the members of the Chicago City Council, assembled this 14th day of December 2011, do hereby commemorate the Reverend Maurice Gordon Chase for his grace-filled life and do hereby express our condolences to his family; and

Be It Further Resolved, That a suitable copy of this resolution be presented to the family of the Reverend Gordon Maurice Chase.

TRIBUTE TO LATE RAYMOND L. CLARK.

[R2011-1418]

WHEREAS, Raymond L. Clark has been called to eternal life by the wisdom of God at the age of 85; and

WHEREAS, The Chicago City Council has been informed of his passing by Alderman Edward M. Burke; and

WHEREAS, A native of Chicago, Raymond L. Clark was the loving and devoted husband of Giselle Plouffe and the late Jean Marie, nee Whelan; and

WHEREAS, Raymond L. Clark was the much-adored father of Peggy, Kathy, Ginny, Patty, Tim, Nancy, Tom and Suzy; and the grandfather of 11 to whom he imparted many of the fine and noble qualities which he possessed in abundance; and

WHEREAS, Raymond L. Clark was a valued member of the Chicago Police Department for 39 years and rose to the rank of deputy chief; and

WHEREAS, A veteran of the United States Navy, Raymond L. Clark bravely served his country in the South Pacific Theater of Operations for three years during World War II; and

WHEREAS, Raymond L. Clark will be remembered as a quiet, principled man who treated everyone he knew with the utmost dignity and respect; and

WHEREAS, Raymond L. Clark inspired the lives of countless people through his great personal goodness, charity and concern; and

WHEREAS, The hard work, dedication and sacrifice of Raymond L. Clark serve as an example to all; and

WHEREAS, His love of life and ability to live it to the fullest endeared Raymond L. Clark to his family members, friends and all who knew him, and enabled him to enrich their lives in ways they will never forget; and

WHEREAS, Raymond L. Clark will be dearly missed and fondly remembered by his many relatives, friends, and colleagues; and

WHEREAS, To his beloved family, Raymond L. Clark imparts a legacy of faithfulness, service and dignity; now, therefore,

Be It Resolved, That we, the Mayor and the members of the Chicago City Council, assembled this 14th day of December 2011, do hereby commemorate Raymond L. Clark for his grace-filled life and do hereby express our condolences to his family; and

Be It Further Resolved, That a suitable copy of this resolution be presented to the family of Raymond L. Clark.

TRIBUTE TO LATE HONORABLE NANCY CORBETT DILLON.

[R2011-1419]

WHEREAS, The Honorable Nancy Corbett Dillon has been called to eternal life by the wisdom of God at the age of 87; and

WHEREAS, The Chicago City Council has been informed of her passing by Alderman Edward M. Burke; and

WHEREAS, A 55 year resident of River Forest, the Honorable Nancy Corbett Dillon was the loving and devoted wife of the late Robert; and

WHEREAS, The Honorable Nancy Corbett Dillon was the much-adored mother of Robert, Stephen, Daniel, David, and Jack; the grandmother of 15; and the great-grandmother of seven; and

WHEREAS, The Honorable Nancy Corbett Dillon ably served as a River Forest trustee for more than 20 years which is the longest term in the history of that village; and

WHEREAS, An avid tennis player since the age of 14, the Honorable Nancy Corbett Dillon attended Rollins College in Winter Park, Florida on a full athletic scholarship and was among the top-ranked tennis players in the nation; and

WHEREAS, After receiving her master's degree in education, the Honorable Nancy Corbett Dillon taught social studies at Proviso East and West high schools, and gave tennis lessons at several area clubs and park districts during the summer months; and

WHEREAS, The Honorable Nancy Corbett Dillon dedicated her life to the raising of her five sons, a task made challenging by the untimely death of her husband in 1956; and

WHEREAS, The Honorable Nancy Corbett Dillon inspired the lives of countless people through her great personal goodness, charity and concern; and

WHEREAS, The hard work, dedication and sacrifice of the Honorable Nancy Corbett Dillon serve as an example to all; and

WHEREAS, The Honorable Nancy Corbett Dillon will be dearly missed and fondly remembered by her many relatives and friends; and

WHEREAS, To her beloved family, the Honorable Nancy Corbett Dillon imparts a legacy of faithfulness, service and dignity; now, therefore,

Be It Resolved, That we, the Mayor and the members of the Chicago City Council, assembled this 14th day of December 2011, do hereby commemorate the Honorable Nancy Corbett Dillon for her grace-filled life and do hereby express our condolences to her family; and

Be It Further Resolved, That a suitable copy of this resolution be presented to the family of the Honorable Nancy Corbett Dillon.

TRIBUTE TO LATE ADAM E. DOBEREINER.

[R2011-1420]

WHEREAS, Adam E. Dobereiner has gone to his eternal reward at the age of 21; and

WHEREAS, The Chicago City Council has been informed of his passing by Alderman Edward M. Burke; and

WHEREAS, Adam E. Dobereiner lost his life while bravely serving his country in the global war against terrorism as a private in the United States Army in Afghanistan; and

WHEREAS, Adam E. Dobereiner was fatally injured when his unit was attacked in Kandahar Province by insurgents who used an improvised explosive device; and

WHEREAS, A native of Moline, Adam E. Dobereiner was part of a military family that takes great pride in service to the nation; and

WHEREAS, Adam E. Dobereiner was assigned to the 8th Engineer Battalion, 36th Engineer Brigade; and

WHEREAS, A 2008 graduate of Moline High School, Adam E. Dobereiner was active on the football and wrestling teams and will be remembered by his classmates, teachers and coaches as a hardworking and selfless young man; and

WHEREAS, Adam E. Dobereiner inspired the lives of countless people through his great personal goodness, charity and concern; and

WHEREAS, The heroism, dedication and sacrifice of Adam E. Dobereiner serve as an example to all; and

WHEREAS, His love of life and ability to live it to the fullest endeared Adam E. Dobereiner to his family members, friends and all who knew him, and enabled him to enrich their lives in ways they will never forget; and

WHEREAS, To his beloved family, Adam E. Dobereiner imparts a legacy of faithfulness, service and dignity; now, therefore,

Be It Resolved, That we, the Mayor and the members of the Chicago City Council, assembled this 14th day of December 2011, do hereby commemorate Adam E. Dobereiner for his grace-filled life and do hereby express our condolences to his family; and

Be It Further Resolved, That a suitable copy of this resolution be presented to the family of Adam E. Dobereiner.

TRIBUTE TO LATE CARDINAL JOHN PATRICK FOLEY.

[R2011-1421]

WHEREAS, Cardinal John Patrick Foley has been called to eternal life by the wisdom of God at the age of 76; and

WHEREAS, The Chicago City Council has been informed of his passing by Alderman Edward M. Burke; and

WHEREAS, A native of Philadelphia, Cardinal John Patrick Foley was a beloved archdiocesan priest from a working-class background who became one of the Vatican's most respected leaders; and

WHEREAS, A cardinal since 2007, Cardinal John Patrick Foley was the Vatican's longtime spokesman on Catholic social teachings; and

WHEREAS, Cardinal John Patrick Foley served for 23 years as first president of the Pontifical Council for Social Communications in Rome; and

WHEREAS, Cardinal John Patrick Foley was best known to Americans as the 25 year host of NBC's annual broadcast of the Christmas Midnight Mass from St. Peter's Basilica; and

WHEREAS, Cardinal John Patrick Foley will be best remembered for his kindness, charisma and gentle spirit; and

WHEREAS, Cardinal John Patrick Foley inspired the lives of countless people through his great personal goodness, charity and concern; and

WHEREAS, The faith, hard work and dedication of Cardinal John Patrick Foley serve as an example to all; and

WHEREAS, Cardinal John Patrick Foley will be dearly missed and fondly remembered by his many relatives and friends; now, therefore,

Be It Resolved, That we, the Mayor and the members of the Chicago City Council, assembled this 14th day of December 2011, do hereby commemorate Cardinal John Patrick Foley for his grace-filled life and do hereby express our condolences to his family; and

Be It Further Resolved, That a suitable copy of this resolution be presented to the family of Cardinal John Patrick Foley.

TRIBUTE TO LATE WILLIAM HOHRI.

[R2011-1422]

WHEREAS, William Hohri has been called to eternal life by the wisdom of God at the age of 83; and

WHEREAS, The Chicago City Council has been informed of his passing by Alderman Edward M. Burke; and

WHEREAS, A native of California, William Hohri was the loving and devoted husband of Yuriko; and

WHEREAS, William Hohri was the much-adored father of Sylvia and Sasha and the grandfather of three to whom he imparted many of the fine and noble qualities which he possessed in abundance; and

WHEREAS, As a teenager, William Hohri was confined to the Manzanar internment camp where he and fellow Japanese-Americans endured poor living conditions and physical and emotional strain; and

WHEREAS, At the conclusion of World War II, William Hohri traveled to Chicago, earning a degree from the University of Chicago before joining the nation's first generation of computer programmers; and

WHEREAS, William Hohri was the lead plaintiff in a lawsuit which demanded restitution for the Japanese-American internees and was instrumental in convincing the United States government that such action was both appropriate and just; and

WHEREAS, William Hohri was a lover of cinema and classical music, and authored three books which focused on the internment of Japanese-Americans during the war; and

WHEREAS, William Hohri inspired the lives of countless people through his great personal goodness, charity and concern; and

WHEREAS, The hard work, dedication and sacrifice of William Hohri serve as an example to all; and

WHEREAS, William Hohri will be dearly missed and fondly remembered by his many relatives and friends; and

WHEREAS, To his beloved family, William Hohri imparts a legacy of faithfulness, service and dignity; now, therefore,

Be It Resolved, That we, the Mayor and the members of the Chicago City Council, assembled this 14th day of December 2011, do hereby commemorate William Hohri for his grace-filled life and do hereby express our condolences to his family; and

Be It Further Resolved, That a suitable copy of this resolution be presented to the family of William Hohri.

TRIBUTE TO LATE AKIRA HOSHIZAKI.

[R2011-1423]

WHEREAS, Akira Hoshizaki has been called to eternal life by the wisdom of God at the age of 88; and

WHEREAS, The Chicago City Council has been informed of his passing by Alderman Edward M. Burke; and

WHEREAS, A longtime resident of Morton Grove, Akira Hoshizaki was the loving and devoted husband of Yuico; and

WHEREAS, Akira Hoshizaki was the much-adored father of Robert, Gary, Douglas, and Ronald and the grandfather of seven to whom he imparted many of the fine and noble qualities which he possessed in abundance; and

WHEREAS, The Congressional Gold Medal was posthumously awarded to Akira Hoshizaki for his outstanding military service during World War II; and

WHEREAS, Known as "Casey" to his family and friends, Akira Hoshizaki served in both the Military Intelligence Service and the Counter Intelligence Corps.; and

WHEREAS, After being discharged from the military, Akira Hoshizaki settled in Morton Grove and worked as an engineer at Illinois Tool Works for more than 30 years; and

WHEREAS, Akira Hoshizaki will be dearly missed and fondly remembered by his many friends, relatives, colleagues, and fellow veterans; and

WHEREAS, To his beloved family, Akira Hoshizaki imparts a legacy of faithfulness, service and dignity; now, therefore,

Be It Resolved, That we, the Mayor and the members of the Chicago City Council, assembled this 14th day of December 2011, do hereby commemorate Akira Hoshizaki for his grace-filled life and do hereby express our condolences to his family; and

Be It Further Resolved, That a suitable copy of this resolution be presented to the family of Akira Hoshizaki.

TRIBUTE TO LATE DANIELLE MITTERRAND.

[R2011-1424]

WHEREAS, Danielle Mitterrand has been called to eternal life by the wisdom of God at the age of 87; and

WHEREAS, The Chicago City Council has been informed of her passing by Alderman Edward M. Burke; and

WHEREAS, Danielle Mitterrand was the loving and devoted wife of former French President Francois Mitterrand; and

WHEREAS, Danielle Mitterrand was the much-adored mother of Gilbert, Jean-Christophe, and the late Pascal; and

WHEREAS, Danielle Mitterrand served as a tireless advocate of her nation's poor and established several charities in France; and

WHEREAS, Danielle Mitterrand was a passionate proponent of human rights throughout the world and performed her role as First Lady with dignity and compassion; and

WHEREAS, Born on October 29, 1924 in Verdun, Danielle Mitterrand was the daughter of a school principal who refused a state order by the Nazi-collaborating Vichy regime to list all Jewish students and teachers; and

WHEREAS, Danielle Mitterrand received the Croix de Guerre medal for heroism for her work with the World War II French Resistance during the Nazi occupation; and

WHEREAS, Danielle Mitterrand inspired the lives of countless people through her great personal goodness, charity and concern; and

WHEREAS, The hard work, dedication and sacrifice of Danielle Mitterrand serve as an example to all; and

WHEREAS, Danielle Mitterrand will be dearly missed and fondly remembered by her many relatives and admirers; and

WHEREAS, To her beloved family, Danielle Mitterrand imparts a legacy of faithfulness, service and dignity; now, therefore,

Be It Resolved, That we, the Mayor and the members of the Chicago City Council, assembled this 14th day of December 2011, do hereby commemorate Danielle Mitterrand for her grace-filled life and do hereby express our condolences to her family; and

Be It Further Resolved, That a suitable copy of this resolution be presented to the family of Danielle Mitterrand.

TRIBUTE TO LATE HONORABLE NORBERT PABICH.

[R2011-1425]

WHEREAS, The Honorable Norbert Pabich has been called to eternal life by the wisdom of God at the age of 61; and

WHEREAS, The Chicago City Council has been informed of his passing by Alderman Edward M. Burke; and

WHEREAS, A resident of Harwood Heights, the Honorable Norbert Pabich was the loving and devoted husband of Karen; and

WHEREAS, The Honorable Norbert Pabich was the much-adored father of two children and the grandfather of four to whom he imparted many of the fine and noble qualities which he possessed in abundance; and

WHEREAS, The Honorable Norbert Pabich served with distinction as the mayor of Harwood Heights from 2001 through 2005; and

WHEREAS, As mayor, the Honorable Norbert Pabich was heavily involved with the Harwood Heights Youth Commission and established its youth baseball league; and

WHEREAS, Prior to being elected mayor, the Honorable Norbert Pabich worked for 30 years as a physical education teacher at Evanston's Nichols Middle School; and

WHEREAS, The Honorable Norbert Pabich inspired the lives of countless people through his great personal goodness, charity and concern; and

WHEREAS, The hard work, dedication and sacrifice of the Honorable Norbert Pabich serve as an example to all; and

WHEREAS, His love of life and ability to live it to the fullest endeared the Honorable Norbert Pabich to his family members, friends and all who knew him, and enabled him to enrich their lives in ways they will never forget; and

WHEREAS, To his beloved family, the Honorable Norbert Pabich imparts a legacy of faithfulness, service and dignity; now, therefore,

Be It Resolved, That we, the Mayor and the members of the Chicago City Council, assembled this 14th day of December 2011, do hereby commemorate the Honorable Norbert Pabich for his grace-filled life and do hereby express our condolences to his family; and

Be It Further Resolved, That a suitable copy of this resolution be presented to the family of the Honorable Norbert Pabich.

TRIBUTE TO LATE RICHARD JOSEPH PHELAN.

[R2011-1426]

WHEREAS, Richard Joseph Phelan has been called to eternal life by the wisdom of God at the age of 74; and

WHEREAS, The Chicago City Council has been informed of his passing by Alderman Edward M. Burke; and

WHEREAS, Richard Joseph Phelan was the loving and devoted husband of Clare, nee Martin; and

WHEREAS, Richard Joseph Phelan was the much-adored father of Molly, Marty, Peggy and Sheila and the grandfather of one to whom he imparted many of the fine and noble qualities which he possessed in abundance; and

WHEREAS, Richard Joseph Phelan attended Loyola Academy and was a 1959 graduate of the University of Notre Dame; and

WHEREAS, An accomplished lawyer, Richard Joseph Phelan worked as an Assistant U.S. Attorney before assuming the role of partner with the law firm of Kearney and Phelan; and

WHEREAS, Richard Joseph Phelan will be best remembered for his generosity, intelligence, and sense of humor; and

WHEREAS, Richard Joseph Phelan inspired the lives of countless people through his great personal goodness, charity and concern; and

WHEREAS, The hard work, dedication and sacrifice of Richard Joseph Phelan serve as an example to all; and

WHEREAS, His love of life and ability to live it to the fullest endeared Richard Joseph Phelan to his family members, friends and all who knew him, and enabled him to enrich their lives in ways they will never forget; and

WHEREAS, To his beloved family, Richard Joseph Phelan imparts a legacy of faithfulness, service and dignity; now, therefore,

Be It Resolved, That we, the Mayor and the members of the Chicago City Council, assembled this 14th day of December 2011 do hereby commemorate Richard Joseph Phelan for his grace-filled life and do hereby express our condolences to his family; and

Be It Further Resolved, That a suitable copy of this resolution be presented to the family of Richard Joseph Phelan.

TRIBUTE TO LATE MARY LEE RILEY.

[R2011-1427]

WHEREAS, Mary Lee Riley has been called to eternal life by the wisdom of God at the age of 69; and

WHEREAS, The Chicago City Council has been informed of her passing by Alderman Edward M. Burke; and

WHEREAS, A longtime resident of Lincoln Park, Mary Lee Riley was the loving and devoted wife of Thomas J. Riley; and

WHEREAS, Mary Lee Riley was the much-adored mother of Thomas, Mary Beth, and Laura and the grandmother of seven to whom she imparted many of the fine and noble qualities which she possessed in abundance; and

WHEREAS, A much loved member of the community, Mary Lee Riley served for twenty years as a volunteer docent at the Lincoln Park Zoo; and

WHEREAS, Described as a magnetic educator, Mary Lee Riley was able to engage children in the ways and habits of every animal at the zoo; and

WHEREAS, Her love of animals inspired Mary Lee Riley to also volunteer with a canine-assistance therapy program which provides comfort and companionship to abused and neglected children; and

WHEREAS, A woman devoted to service, Mary Lee Riley served as a prayer chaplain for Unity in Chicago, and was named a "Hometown Hero" by the American Red Cross for starting Brownie Troop 784 in Chicago's Cabrini Green housing project; and

WHEREAS, Mary Lee Riley was tireless in her devotion to others, including her grandchildren whose interests and concerns were always foremost in her mind; and

WHEREAS, Mary Lee Riley inspired the lives of countless people through her great personal goodness, charity and concern; and

WHEREAS, The hard work, dedication and sacrifice of Mary Lee Riley serve as an example to all; and

WHEREAS, Her love of life and ability to live it to the fullest endeared Mary Lee Riley to her family members, friends and all who knew her, and enabled her to enrich their lives in ways they will never forget; and

WHEREAS, To her beloved family, Mary Lee Riley imparts a legacy of faithfulness, service and dignity; now, therefore,

Be It Resolved, That we, the Mayor and the members of the Chicago City Council, assembled this 14th day of December 2011, do hereby commemorate Mary Lee Riley for her grace-filled life and do hereby express our condolences to her family; and

Be It Further Resolved, That a suitable copy of this resolution be presented to the family of Mary Lee Riley.

TRIBUTE TO LATE CHARLES B. ROBERTS.

[R2011-1428]

WHEREAS, Charles B. Roberts has been called to eternal life by the wisdom of God at the age of 68; and

WHEREAS, The Chicago City Council has been informed of his passing by Alderman Edward M. Burke; and

WHEREAS, A distinguished public servant, Charles B. Roberts was the loving and devoted husband of Amy; and

WHEREAS, Charles B. Roberts was the much-adored father of Christine and Cynthia, and the grandfather of three to whom he imparted many of the fine and noble qualities which he possessed in abundance; and

WHEREAS, A native of Chicago's South Shore community, Charles B. Roberts was the first person to hold senior leadership positions in both the Chicago Police Department and the Chicago Fire Department; and

WHEREAS, A graduate of Mt. Carmel High School, Charles B. Roberts enlisted in the United States Navy during the mid-1960s and piloted a nuclear attack submarine during the Vietnam War that earned him two service medals; and

WHEREAS, After completing his military service, Charles B. Roberts joined the Chicago Police Department, requesting the midnight shift so that he could attend college; and

WHEREAS, Charles B. Roberts graduated from Lewis University with both an undergraduate and a master's degree in Social Justice; and

WHEREAS, Charles B. Roberts remained an active member of the police force until 1980 when former Chicago Mayor Jane Byrne named him to serve as deputy commissioner for the Chicago Fire Department; and

WHEREAS, Charles B. Roberts was charged with bringing the Chicago Fire Department into the 20th Century, a goal he accomplished by introducing automated systems and other new technology; and

WHEREAS, Charles B. Roberts served for five years as head of Chicago's Bureau of Emergency Medical Services before rejoining the police force in 1988 and paving the way for the department's conversion to computers; and

WHEREAS, Charles B. Roberts achieved the eventual rank of Assistant Deputy Superintendent of Education and Training and headed up the Police Academy from 1995 until his retirement in 1999; and

WHEREAS, Charles B. Roberts remained connected to law enforcement throughout his retirement as program coordinator for The School of Police Staff and Command at Northwestern University, where he taught police management and administration to supervisors and command level officers across the nation; and

WHEREAS, Throughout his more than 30 years of public service, Charles B. Roberts was seen by his colleagues as an honorable and fair-minded man and a natural leader; and

WHEREAS, To his beloved family, Charles B. Roberts imparts a legacy of faithfulness, service and dignity; now, therefore,

Be It Resolved, That we, the Mayor and the members of the Chicago City Council, assembled this 14th day of December 2011, do hereby commemorate Charles B. Roberts for his grace-filled life and do hereby express our condolences to his family; and

Be It Further Resolved, That a suitable copy of this resolution be presented to the family of Charles B. Roberts.

TRIBUTE TO LATE MATTHEW SAPOLIN.

[R2011-1429]

WHEREAS, Matthew Sapolin has been called to eternal life by the wisdom of God at the age of 41; and

WHEREAS, The Chicago City Council has been informed of his passing by Alderman Edward M. Burke; and

WHEREAS, A lifelong resident of New York, Matthew Sapolin was the loving and devoted husband of Candra; and

WHEREAS, Matthew Sapolin was the much-adored father of Trevor and Toscany to whom he imparted many of the fine and noble qualities which he possessed in abundance; and

WHEREAS, Matthew Sapolin served as commissioner for the New York City Mayor's Office for People with Disabilities for nine years and ensured that the rights and needs of disabled persons were included in all city initiatives; and

WHEREAS, Matthew Sapolin built the nation's largest Disability Mentoring Day, chaired New York City's Building Code Accessibility Committee, and spearheaded the creation of Inclusive Design Guidelines, an internationally distributed blueprint for accessible design; and

WHEREAS, In recent years Matthew Sapolin worked tirelessly to ensure that New York's National September 11th Memorial be made accessible to everyone; and

WHEREAS, Matthew Sapolin attended New York University where he was captain of the varsity wrestling team; and

WHEREAS, Matthew Sapolin held a master's degree in public health administration and was an adjunct professor at the City of New York University; and

WHEREAS, A talented athlete in his own right, Matthew Sapolin played several sports and worked passionately to ensure that others with disabilities had access to sports; and

WHEREAS, Matthew Sapolin inspired the lives of countless people through his great personal goodness, charity and concern; and

WHEREAS, The hard work, dedication and sacrifice of Matthew Sapolin serve as an example to all; and

WHEREAS, To his beloved family, Matthew Sapolin imparts a legacy of faithfulness, service and dignity; now, therefore,

Be It Resolved, That we, the Mayor and the members of the Chicago City Council, assembled this 14th day of December 2011, do hereby commemorate Matthew Sapolin for his grace-filled life and do hereby express our condolences to his family; and

Be It Further Resolved, That a suitable copy of this resolution be presented to the family of Matthew Sapolin.

TRIBUTE TO LATE ARTHUR SCHULTZ.

[R2011-1430]

WHEREAS, The Honorable Arthur Schultz has been called to eternal life by the wisdom of God at the age of 78; and

WHEREAS, The Chicago City Council has been informed of his passing by Alderman Edward M. Burke; and

WHEREAS, A lifelong resident of Joliet, the Honorable Arthur Schultz was the loving and devoted husband of Frances Schultz; and

WHEREAS, The Honorable Arthur Schultz was the much-adored father of Debbie, the Honorable Nancy, the Honorable Arthur, Jr., Danny, and Mike and the grandfather of seven to whom he imparted many of the fine and noble qualities which he possessed in abundance; and

WHEREAS, Known as "Art" to his family and friends, the Honorable Arthur Schultz ably served for two decades as the mayor of Joliet until his retirement in May of 2011; and

WHEREAS, The Honorable Arthur Schultz attended Joliet Catholic High School and served in the U.S. Navy during the Korean War; and

WHEREAS, The Honorable Arthur Schultz was credited with helping Joliet to revitalize its downtown area and adding amenities that included a minor league baseball stadium; and

WHEREAS, The Honorable Arthur Schultz received a Lifetime Achievement Award from the Joliet Chamber of Commerce for his nearly 50 years of service to the city he loved; and

WHEREAS, Prior to being elected mayor, the Honorable Arthur Schultz worked for 29 years for the Joliet Police Department, rising to the rank of lieutenant; and

WHEREAS, The Honorable Arthur Schultz inspired the lives of countless people through his great personal goodness, charity and concern; and

WHEREAS, The hard work, dedication and sacrifice of the Honorable Arthur Schultz serve as an example to all; and

WHEREAS, His love of life and ability to live it to the fullest endeared the Honorable Arthur Schultz to his family members, friends and all who knew him, and enabled him to enrich their lives in ways they will never forget; and

WHEREAS, To his beloved family, the Honorable Arthur Schultz imparts a legacy of faithfulness, service and dignity; now, therefore,

Be It Resolved, That we, the Mayor and the members of the Chicago City Council, assembled this 14th day of December 2011, do hereby commemorate the Honorable Arthur Schultz for his grace-filled life and do hereby express our condolences to his family; and

Be It Further Resolved, That a suitable copy of this resolution be presented to the family of the Honorable Arthur Schultz.

TRIBUTE TO LATE HONORABLE JOHN SCHWARTZ.

[R2011-1431]

WHEREAS, The Honorable John Schwartz has been called to eternal life by the wisdom of God at the age of 86; and

WHEREAS, The Chicago City Council has been informed of his passing by Alderman Edward M. Burke; and

WHEREAS, The Honorable John Schwartz was a widely admired member of the judicial community and the loving husband of Elizabeth "Betsy"; and

WHEREAS, The Honorable John Schwartz was the much-adored father of Nora, Sarah and Andrew and the grandfather of three to whom he imparted many of the fine and noble qualities which he possessed in abundance; and

WHEREAS, For more than a decade, the Honorable John Schwartz served as chief judge for the U.S. Bankruptcy Court for the Northern District of Illinois and improved both its overall reputation and internal morale; and

WHEREAS, From nursery school through law school, the Honorable John Schwartz attended University of Chicago schools where his education was interrupted only to serve his country in the military during World War II; and

WHEREAS, The Honorable John Schwartz graduated from law school in 1950 and worked as an assistant U.S. attorney before going into private practice; and

WHEREAS, The Honorable John Schwartz was appointed to the bankruptcy court in 1984 where he worked to create an atmosphere of friendship, cooperation, and good humor in what had previously been an adversarial work environment; and

WHEREAS, The Honorable John Schwartz had great compassion for the people who appeared before his court, and found much fulfillment in helping them to resolve their problems; and

WHEREAS, The Honorable John Schwartz created a professional development program which allows bankruptcy judges from around the country to share experiences and discuss legal ideas; and

WHEREAS, The hard work, dedication and sacrifice of the Honorable John Schwartz serve as an example to all; and

WHEREAS, The Honorable John Schwartz will be dearly missed and fondly remembered by his many relatives, friends, and colleagues; and

WHEREAS, To his beloved family, the Honorable John Schwartz imparts a legacy of faithfulness, service and dignity; now, therefore,

Be It Resolved, That we, the Mayor and the members of the Chicago City Council, assembled this 14th day of December 2011, do hereby commemorate the Honorable John Schwartz for his grace-filled life and do hereby express our condolences to his family; and

Be It Further Resolved, That a suitable copy of this resolution be presented to the family of the Honorable John Schwartz.

TRIBUTE TO LATE RICHARD ULAS.

[R2011-1432]

WHEREAS, Richard Ulas has been called to eternal life by the wisdom of God at the age of 66; and

WHEREAS, The Chicago City Council has been informed of his passing by Alderman Edward M. Burke; and

WHEREAS, Richard Ulas was the loving and devoted husband of the late Robin; and

WHEREAS, Richard Ulas was the much-adored father of Ericka and Neil and the beloved grandfather of two to whom he imparted many of the fine and noble qualities which he possessed in abundance; and

WHEREAS, Richard Ulas proudly served his country as a member of the United States Army; and

WHEREAS, Richard Ulas inspired the lives of countless people through his great personal goodness, charity and concern; and

WHEREAS, The hard work, dedication and sacrifice of Richard Ulas serve as an example to all; and

WHEREAS, His love of life and ability to live it to the fullest endeared Richard Ulas to his family members, friends and all who knew him, and enabled him to enrich their lives in ways they will never forget; and

WHEREAS, Richard Ulas will be dearly missed and fondly remembered by his many relatives and friends; and

WHEREAS, To his beloved family, Richard Ulas imparts a legacy of faithfulness, service and dignity; now, therefore,

Be It Resolved, That we, the Mayor and the members of the Chicago City Council, assembled this 14th day of December 2011, do hereby commemorate Richard Ulas for his grace-filled life and do hereby express our condolences to his family; and

Be It Further Resolved, That a suitable copy of this resolution be presented to the family of Richard Ulas.

CONGRATULATIONS EXTENDED TO HONORABLE ROGER C. CLAAR ON 25TH ANNIVERSARY AS MAYOR OF VILLAGE OF BOLINGBROOK.

[R2011-1433]

WHEREAS, The Honorable Roger C. Claar, a widely respected elected official, has celebrated his 25th anniversary as the mayor of the Village of Bolingbrook; and

WHEREAS, The Chicago City Council has been informed of this milestone by Alderman Edward M. Burke; and

WHEREAS, Bolingbrook's longest serving mayor, the Honorable Roger C. Claar was first appointed to the office in 1986 in order to fill a vacancy; and

WHEREAS, A 30 year resident of Bolingbrook, the Honorable Roger C. Claar has since been elected to the Office of Mayor for seven consecutive terms; and

WHEREAS, Prior to his tenure as mayor, the Honorable Roger C. Claar ably served as a village trustee and fire and police commissioner; and

WHEREAS, The Honorable Roger C. Claar earned both his undergraduate and graduate degrees from Eastern Illinois University; and

WHEREAS, During his 25 years in office, the Honorable Roger C. Claar has earned a reputation for unwavering commitment to his community; and

WHEREAS, The Honorable Roger C. Claar has been the recipient of numerous honors and awards, including the Distinguished Service Award from the Bolingbrook Jaycees; now, therefore,

Be It Resolved, That we, the Mayor and the members of the Chicago City Council, assembled this 14th day of December 2011, do hereby congratulate the Honorable Roger C. Claar on the occasion of this important milestone and do hereby express our gratitude for his 25 years of public service; and

Be It Further Resolved, That a suitable copy of this resolution be presented to the Honorable Roger C. Claar.

GRATITUDE EXTENDED TO MICHAEL T. IVERS FOR SERVICE AS PRESIDENT OF GOODCITY CHICAGO.

[R2011-1434]

WHEREAS, Michael T. Ivers, who has served as president of Goodcity Chicago for the past 10 years, has officially announced that he is stepping down as head of the organization to accept a new position; and

WHEREAS, The Chicago City Council has been informed of this event by Alderman Edward M. Burke; and

WHEREAS, For nearly a quarter of a century, Goodcity Chicago has empowered community leaders by providing consultation, financial management, and skills training to those who have the drive and commitment to make a difference in Chicago's underserved neighborhoods; and

WHEREAS, Michael T. Ivers was named president of Goodcity Chicago in 2001; and

WHEREAS, During his esteemed tenure with Goodcity Chicago, Michael T. Ivers strengthened the board of directors and achieved balanced budgets while ably serving the growing needs of high-caliber community programs throughout Chicago; and

WHEREAS, Michael T. Ivers and Goodcity Chicago were instrumental in bringing the Communities in Schools movement to Chicago, as well as establishing a partnership with World Vision which resulted in millions of dollars in new building supplies being provided to churches, community organizations, and economically-disadvantaged Chicagoans at minimal cost; and

WHEREAS, Michael T. Ivers leaves Goodcity Chicago to accept the role of president/CEO of the Yuma Community Food Bank in Yuma, Arizona; and

WHEREAS, Dr. Greta Ivers, the wife of Michael T. Ivers, will lend her talents to the southwestern United States as well by acting as family medical physician for the Yuma Indian Reservation; and

WHEREAS, During his tenure, Michael T. Ivers greatly contributed to the success of this service-centered organization and is well deserving of our appreciation and recognition; now, therefore,

Be It Resolved, That we, the Mayor and the members of the Chicago City Council assembled this 14th day of December 2011, do hereby congratulate Michael T. Ivers on the occasion of his retirement and do hereby express our gratitude for his 10 years of distinguished service as head of Goodcity Chicago; and

Be It Further Resolved, That a suitable copy of this resolution be presented to Michael T. Ivers.

ILLINOIS PRISONER REVIEW BOARD AND GOVERNOR PAT QUINN URGED TO REJECT EXECUTIVE CLEMENCY PETITION OF JOHNNIE VEAL.

[R2011-1435]

WHEREAS, The Illinois Prisoner Review Board will hear a petition for executive clemency in January of 2012 for Johnnie Veal who was sentenced to life in prison for the murders of two Chicago police officers in the summer of 1970; and

WHEREAS, The Chicago City Council has been informed of this event by Alderman Edward M. Burke; and

WHEREAS, On July 17, 1970, Police Officer Anthony Rizzato and Sergeant James Severin were patrolling the Cabrini Green Housing Complex when they were shot and fatally wounded by assailants firing from the window of a high-rise; and

WHEREAS, At the time of their assassinations, Police Officer Anthony Rizzato and Sergeant James Severin were protecting the citizens of Cabrini Green by participating in the Chicago Police Department's volunteer Walk & Talk program; and

WHEREAS, Police Officer Anthony Rizzato and Sergeant James Severin were shot in cold blood to seal a pact between two rival gangs; and

WHEREAS, An intensive investigation led to the arrest and conviction of George Knights and Johnnie Veal, who were sentenced to life in prison in early 1972; and

WHEREAS, At the time of their deaths, Police Officer Anthony Rizzato and Sergeant James Severin were 37 and 38 years old, respectively; and

WHEREAS, The time which has passed does not diminish the pain and grief felt by the loved ones of Police Officer Anthony Rizzato and Sergeant James Severin; and

WHEREAS, The Illinois Prisoner Review Board will issue a confidential recommendation to Governor Pat Quinn who will then make the final decision on the petition; now, therefore,

Be It Resolved, That we, the Mayor and the members of the Chicago City Council, assembled this 14th day of December 2011, call upon the Illinois Prisoner Review Board and Governor Pat Quinn to reject the executive clemency petition of Johnnie Veal; and

Be It Further Resolved, That a suitable copy of this resolution be presented to Adam Monreal, chairman of the Illinois Prisoner Review Board, and Illinois Governor Pat Quinn.

Presented By

ALDERMAN FOULKES (15th Ward):

CONGRATULATIONS EXTENDED TO LOLA JONES ON EARNING GED CERTIFICATE.

[R2011-1436]

WHEREAS, Mrs. Lola Jones earned her GED certificate at the ripe young age of 76 years; and

WHEREAS, Mrs. Lola Jones, a longtime resident of Chicago's great Englewood community, has achieved many goals in her long and productive life; and

WHEREAS, Lola was born in Helena, Arkansas, to her proud parents Eddie and Ocie. She was the first born of five sisters and brothers. Lola's parents were hard working share-croppers who taught all their children the importance of family values and a love for church. Lola had great expectations of a better life, so at the age of 30 she moved to Chicago to pursue her dreams; and

WHEREAS, Lola was a dedicated employee for Perkin Cleaners during the day and at night she worked for the United States Post Office. She captured the heart of the man who was to become her husband, Freddie Jones. The couple was joined in holy matrimony and has shared 34 years of marital bliss. Lola and Freddie raised their children to be responsible and respectful. She was determined, as her family grew, that all her children were to be well educated and she and her devoted husband, Freddie, worked tirelessly toward that goal; and

WHEREAS, Mrs. Lola attended her GED classes at Earle School and had perfect attendance, but unfortunately the program was terminated due to funding cuts. Lola's teachers were so impressed with this fine lady's determination that they tutored her at the West Englewood Library; and

WHEREAS, Accordingly, after much application and determination, Mrs. Lola Jones earned her GED certificate. Lola's proud family was able to see their mother, grandmother and great-grandmother celebrate her accomplishment. Lola's standards of family strength, purpose and accomplishment are roundly and sincerely applauded; now, therefore,

Be It Resolved, That we, the Mayor and members of the City Council of the City of Chicago, gathered here this 14th day of December 2011 A.D., do hereby extend to Mrs. Lola Jones our heartiest congratulations on her having earned her GED Certificate and on her example as a caring and productive citizen. We also wish her and her family continuing success and fulfillment; and

Be It Further Resolved, That a suitable copy of this resolution be prepared and presented to Mrs. Lola Jones.

Presented By

ALDERMAN THOMPSON (16th Ward):

CONGRATULATIONS EXTENDED TO LIEUTENANT GEORGE E. AUGUSTYN ON RETIREMENT FROM CHICAGO POLICE DEPARTMENT.

[R2011-1437]

WHEREAS, Chicago Police Lieutenant George E. Augustyn, Star Number 413, retired from an illustrious law enforcement career exceeding 23 years; and

WHEREAS, Since January 25, 1988, George E. Augustyn has been one of "Chicago's Finest" -- a police officer diligently working in a complex environment in virtually every phase of upholding public peace and safety; and

WHEREAS, The Honorable JoAnn Thompson, Alderman of the 16th Ward, has apprised this august body of George E. Augustyn's significant milestone; and

WHEREAS, The police have the very essential job of ensuring the safety and order of their community. These sworn officers have an important role in protecting lives and property, maintaining order and enforcing all laws accurately; and

WHEREAS, During his illustrious law enforcement career, George E. Augustyn served tirelessly and honorably. He is a man of great ability and dedication who brought honor to himself, his community and the Chicago Police Department; and

WHEREAS, The leaders of this great City are cognizant of the selfless contributions of those many fine law enforcement officers who, charged with the safety and welfare of others, perform their duties with dedication and skill and caring. Chicago Police Lieutenant George E. Augustyn, member of the Chicago Police Department 007th District, has been such an officer for over two decades; and

WHEREAS, Chicago Police Lieutenant George E. Augustyn, an individual of great integrity and accomplishment, is exceedingly worthy of our respect and recognition; now, therefore,

Be It Resolved, That we, the Mayor and members of the Chicago City Council, gathered here this 14th day of December 2011 A.D., that on behalf of all the citizens of the City of Chicago, we do hereby salute Lieutenant George E. Augustyn and express our appreciation and heartfelt thanks for the dedication, professionalism and personal sacrifice provided throughout the past 23 plus years; and

Be It Further Resolved, That a suitable copy of this resolution be prepared and presented to Lieutenant George E. Augustyn, retired.

CONGRATULATIONS EXTENDED TO CROSSING GUARD MIA BARRON ON RETIREMENT FROM CHICAGO POLICE DEPARTMENT.

[R2011-1438]

WHEREAS, June 27, 2011, Crossing Guard Mia Barron, a vital member of her community and a dedicated public servant to the people of Chicago, retired after more than a decade with the Chicago Police Department; and

WHEREAS, Mia Barron became a crossing guard on May 22, 2001 and during the course of her career, she served with the 007th District Chicago Police; and

WHEREAS, A crossing guard is an extremely important position and must be a punctual and responsible person who directs pedestrian crossing thus ensuring the safety of citizens who must cross heavily trafficked intersections and must be ever alert to all potential traffic hazards. These unsung civilian heroes free up sworn personnel to cover any emergency that may otherwise arise; and

WHEREAS, The Honorable JoAnn Thompson, Alderman of the 16th Ward, has apprised this august body of Crossing Guard Mia Barron's significant milestone; now, therefore,

Be It Resolved, That we, the Mayor and members of the City of Chicago City Council, gathered together this 14th day of December 2011 A.D., do hereby salute Crossing Guard Mia Barron for more than 10 years of exemplary service and extend our very best wishes for her health, happiness and every success in any future endeavor she may wish to undertake; and

Be It Further Resolved, That a suitable copy of this resolution be prepared and presented to Crossing Guard Mia Barron.

CONGRATULATIONS EXTENDED TO POLICE OFFICER LILLIE GLOVER ON RETIREMENT FROM CHICAGO POLICE DEPARTMENT.

[R2011-1439]

WHEREAS, Chicago Police Officer Lillie Glover, who has represented the most exalted level of public service for some 11 years, has retired September 16, 2011; and

WHEREAS, This august body has been informed of her retirement by the Honorable JoAnn Thompson, Alderman of the 16th Ward; and

WHEREAS, Having joined "Chicago's Finest" August 14, 2000, Chicago Police Officer Lillie Glover, Star Number 16307, has given tirelessly of her time and energies in maintaining public peace through respect for and enforcement of the law. Her example of selfless dedication is a source of pride to all citizens; and

WHEREAS, The leaders of this great City are cognizant of the selfless contributions of those many fine law enforcement officers who, charged with the safety and welfare of others, perform their duties with dedication, skill and caring. Lillie Glover has been such an officer for more than a decade; and

WHEREAS, Having served her grateful Chicago so ably and diligently, Chicago Police Officer Lillie Glover can now spend more quality time with her loved ones and many friends; now, therefore,

Be It Resolved, That we, the Mayor and members of the City Council of the City of Chicago, gathered here the 14th day of December 2011 A.D., do hereby express our gratitude and our congratulations to Chicago Police Officer Lillie Glover for her more than 11 years of outstanding service to the people of this great city, and extend to this fine citizen our very best wishes for continuing success and fulfillment; and

Be It Further Resolved, That a suitable copy of this resolution be prepared and presented to Chicago Police Officer Lillie Glover, retired.

CONGRATULATIONS EXTENDED TO CROSSING GUARD ELEANOR GREEN ON RETIREMENT FROM CHICAGO POLICE DEPARTMENT.

[R2011-1440]

WHEREAS, June 17, 2011, Crossing Guard Eleanor Green, a vital member of her community and a dedicated public servant to the people of Chicago, retired after more than 33 years with the Chicago Police Department; and

WHEREAS, Eleanor Green became a crossing guard on March 27, 1978 and during the course of her career, she served with the 007th District Chicago Police; and

WHEREAS, A crossing guard is an extremely important position and must be a punctual and responsible person who directs pedestrian crossing thus ensuring the safety of citizens who must cross heavily trafficked intersections and must be ever alert to all potential traffic hazards. These unsung civilian heroes free up sworn personnel to cover any emergency that may otherwise arise; and

WHEREAS, The Honorable JoAnn Thompson, Alderman of the 16th Ward, has apprised this august body of Crossing Guard Eleanor Green's significant milestone; now, therefore,

Be It Resolved, That we, the Mayor and members of the City of Chicago City Council, gathered together this 14th day of December 2011 A.D., do hereby salute Crossing Guard Eleanor Green for 33 plus years of exemplary service and extend our very best wishes for her health, happiness and every success in any future endeavor she may wish to undertake; and

Be It Further Resolved, That a suitable copy of this resolution be prepared and presented to Crossing Guard Eleanor Green.

CONGRATULATIONS EXTENDED TO SERGEANT BERNADETTE HEELAN ON RETIREMENT FROM CHICAGO POLICE DEPARTMENT.

[R2011-1441]

WHEREAS, On May 16, 2011, Chicago Police Officer (formerly Sergeant) Bernadette Heelan, Star Number 1668, began her well-earned retirement following over 24 years of outstanding service to the people of this great City of Chicago; and

WHEREAS, The Honorable JoAnn Thompson, Alderman of the 16th Ward, has apprised this august body of Sergeant Bernadette Heelan's significant milestone; and

WHEREAS, Bernadette Heelan began her illustrious career with the Chicago Police Department on December 22, 1986. Widely admired for her forthright nature and unflagging loyalty to her comrades, Bernadette Heelan always strived to achieve the highest degree of professionalism; and

WHEREAS, The police have the very essential job of ensuring the safety and order of their community. These sworn officers have an important role in protecting lives and property, maintaining order and enforcing all laws accurately; and

WHEREAS, Throughout her long career, Chicago Police Department Sergeant Bernadette Heelan represented the highest standards of public service and earned the respect of all Chicagoans; and

WHEREAS, The leaders of this great City are cognizant of the great debt owed our dedicated public servants; now, therefore,

Be It Resolved, That we, the Mayor and members of the City Council of the City of Chicago, assembled here this 14th day of December 2011 A.D., do hereby salute Sergeant Bernadette Heelan for nearly a quarter of a century of dedicated service to the safety of this city and extend our very best wishes for health, happiness and success in any future endeavor; and

Be It Further Resolved, That a suitable copy of this resolution be prepared and presented to Sergeant Bernadette Heelan, retired.

CONGRATULATIONS EXTENDED TO CROSSING GUARD DOROTHY KELLY-DAY ON RETIREMENT FROM CHICAGO POLICE DEPARTMENT.

[R2011-1442]

WHEREAS, July 31, 2011, Crossing Guard Dorothy Kelly-Day, a vital member of her community and a dedicated public servant to the people of Chicago, retired after more than 19 years with the Chicago Police Department; and

WHEREAS, Dorothy Kelly-Day became a crossing guard on June 15, 1992 and during the course of her career, she served with the 007th District Chicago Police; and

WHEREAS, A crossing guard is an extremely important position and must be a punctual and responsible person who directs pedestrian crossing thus ensuring the safety of citizens who must cross heavily trafficked intersections and must be ever alert to all potential traffic hazards. These unsung civilian heroes free up sworn personnel to cover any emergency that may otherwise arise; and

WHEREAS, The Honorable JoAnn Thompson, Alderman of the 16th Ward, has apprised this august body of Crossing Guard Dorothy Kelly-Day's significant milestone; now, therefore,

Be It Resolved, That we, the Mayor and members of the City of Chicago City Council, gathered together this 14th day of December 2011 A.D., do hereby salute Crossing Guard Dorothy Kelly-Day for 19 plus years of exemplary service and extend our very best wishes for her health, happiness and every success in any future endeavor she may wish to undertake; and

Be It Further Resolved, That a suitable copy of this resolution be prepared and presented to Crossing Guard Dorothy Kelly-Day.

Presented By

ALDERMAN LANE (18th Ward):

CONGRATULATIONS EXTENDED TO SERGEANT MICHAEL DAVIS ON RETIREMENT FROM CHICAGO POLICE DEPARTMENT.

[R2011-1443]

WHEREAS, Michael Davis, an outstanding public servant and member of his community, retires as a sergeant of the Chicago Police Department after 25 years of dedicated service to the people of this city; and

WHEREAS, Michael Davis was promoted to sergeant in 1991; he has received two Department Commendations, 13 Honorable Mentions, and two Complimentary Letters; and

WHEREAS, The police have the very essential job of ensuring the safety and order of their community. These sworn officers have an important role in protecting lives and property, maintaining order and enforcing all laws accurately; and

WHEREAS, The Honorable Lona Lane, Alderman of the 18th Ward, has apprised this august body of Michael Davis' significant milestone; now, therefore,

Be It Resolved, That we, the Mayor and members of the City Council of the City of Chicago, gathered here in assembly this 14th day of December 2011 A.D., do hereby salute Michael Davis for his many years of dedicated service to the safety of this city and extend our very best wishes for health, happiness, and success in any future endeavor; and

Be It Further Resolved, That a suitable copy of this resolution be prepared and presented to Michael Davis.

CONGRATULATIONS EXTENDED TO POLICE OFFICER PAMELA CAVER-ELDER ON RETIREMENT FROM CHICAGO POLICE DEPARTMENT.

[R2011-1444]

WHEREAS, Pamela Caver-Elder, an outstanding public servant and member of her community, retires as a police officer of the Chicago Police Department after 25 years of dedicated service to the people of this city; and

WHEREAS, Pamela Caver-Elder has received two Honorable Mentions; and

WHEREAS, The police have the very essential job of ensuring the safety and order of their community. These sworn officers have an important role in protecting lives and property, maintaining order and enforcing all laws accurately; and

WHEREAS, The Honorable Lona Lane, Alderman of the 18th Ward, has apprised this august body of Pamela Caver-Elder's significant milestone; now, therefore,

Be It Resolved, That we, the Mayor and members of the City Council of the City of Chicago, gathered here in assembly this 14th day of December 2011 A.D., do hereby salute Pamela Caver-Elder for her many years of dedicated service to the safety of this city and extend our very best wishes for health, happiness, and success in any future endeavor; and

Be It Further Resolved, That a suitable copy of this resolution be prepared and presented to Pamela Caver-Elder.

CONGRATULATIONS EXTENDED TO POLICE OFFICER ARTHUR HENDERSON ON RETIREMENT FROM CHICAGO POLICE DEPARTMENT.

[R2011-1445]

WHEREAS, Arthur Henderson, an outstanding public servant and member of his community, retires as a police officer of the Chicago Police Department after 28 years of dedicated service to the people of this city; and

WHEREAS, Arthur Henderson received his bachelor of science in 1973. He has received three Department Commendations, one President Obama Presidential Award, one Life Saving Award, five Fitness Awards, 50 Honorable Mentions, six Complimentary Letters, one Attendance Award, two Crime Reduction Awards, and one Democratic National Convention Award; and

WHEREAS, The police have the very essential job of ensuring the safety and order of their community. These sworn officers have an important role in protecting lives and property, maintaining order and enforcing all laws accurately; and

WHEREAS, The Honorable Lona Lane, Alderman of the 18th Ward, has apprised this august body of Arthur Henderson's significant milestone; now, therefore,

Be It Resolved, That we, the Mayor and members of the City Council of the City of Chicago, gathered here in assembly this 14th day of December 2011 A.D., do hereby salute Arthur Henderson for his many years of dedicated service to the safety of this city and extend our very best wishes for health, happiness, and success in any future endeavor; and

Be It Further Resolved, That a suitable copy of this resolution be prepared and presented to Arthur Henderson.

CONGRATULATIONS EXTENDED TO POLICE OFFICER CORALYN HUDIK ON RETIREMENT FROM CHICAGO POLICE DEPARTMENT.

[R2011-1446]

WHEREAS, Coralyn Hudik, an outstanding public servant and member of her community, retires as a police officer of the Chicago Police Department after 37 years of dedicated service to the people of this city; and

WHEREAS, Coralyn Hudik received her bachelor of arts in 1970, a master of arts in 1976 and 1977, a master of business administration in 2000. She has received 26 Honorable Mentions, five Complimentary Letters, five Fitness Awards, and one Attendance Award; and

WHEREAS, The police have the very essential job of ensuring the safety and order of their community. These sworn officers have an important role in protecting lives and property, maintaining order and enforcing all laws accurately; and

WHEREAS, The Honorable Lona Lane, Alderman of the 18th Ward, has apprised this august body of Coralyn Hudik's significant milestone; now, therefore,

Be It Resolved, That we, the Mayor and members of the City Council of the City of Chicago, gathered here in assembly this 14th day of December 2011 A.D., do hereby salute Coralyn Hudik for her many years of dedicated service to the safety of this city and extend our very best wishes for health, happiness, and success in any future endeavor; and

Be It Further Resolved, That a suitable copy of this resolution be prepared and presented to Coralyn Hudik.

CONGRATULATIONS EXTENDED TO DETENTION AIDE DAVID JEFFERSON ON RETIREMENT FROM CHICAGO POLICE DEPARTMENT.

[R2011-1447]

WHEREAS, David Jefferson, an outstanding public servant and member of his community, retires as a detention aide of the Chicago Police Department after 20 years of dedicated service to the people of this city; and

WHEREAS, Detention aides have the very essential job of ensuring safety. These sworn officers have an important role in protecting lives and property, and maintaining order; and

WHEREAS, The Honorable Lona Lane, Alderman of the 18th Ward, has apprised this august body of David Jefferson's significant milestone; now, therefore,

Be It Resolved, That we, the Mayor and members of the City Council of the City of Chicago, gathered here in assembly this 14th day of December 2011 A.D., do hereby salute David Jefferson for his many years of dedicated service to the safety of this city and extend our very best wishes for health, happiness, and success in any future endeavor; and

Be It Further Resolved, That a suitable copy of this resolution be prepared and presented to David Jefferson.

CONGRATULATIONS EXTENDED TO CROSSING GUARD EVELYN LEE ON RETIREMENT FROM CHICAGO POLICE DEPARTMENT.

[R2011-1448]

WHEREAS, Evelyn Lee, an outstanding public servant and member of her community, retires as a crossing guard of the Chicago Police Department after 36 years of dedicated service to the children of this city; and

WHEREAS, The crossing guards have the very essential job of ensuring the safety of our children. These crossing guards have an important role in protecting lives of our children; and

WHEREAS, The Honorable Lona Lane, Alderman of the 18th Ward, has apprised this august body of Evelyn Lee's significant milestone; now, therefore,

Be It Resolved, That we, the Mayor and members of the City Council of the City of Chicago, gathered here in assembly this 14th day of December 2011 A.D., do hereby salute Evelyn Lee for her many years of dedicated service to the safety of the children and extend our very best wishes for health, happiness, and success in any future endeavor; and

Be It Further Resolved, That a suitable copy of this resolution be prepared and presented to Evelyn Lee.

CONGRATULATIONS EXTENDED TO POLICE OFFICER JOANNE PRATER ON RETIREMENT FROM CHICAGO POLICE DEPARTMENT.

[R2011-1449]

WHEREAS, Joanne Prater, an outstanding public servant and member of her community, retires as a police officer of the Chicago Police Department after 24 years of dedicated service to the people of this city; and

WHEREAS, Joanne Prater has received nine Honorable Mentions, and three Complimentary Letters; and

WHEREAS, The police have the very essential job of ensuring the safety and order of their community. These sworn officers have an important role in protecting lives and property, maintaining order and enforcing all laws accurately; and

WHEREAS, The Honorable Lona Lane, Alderman of the 18th Ward, has apprised this august body of Joanne Prater's significant milestone; now, therefore,

Be It Resolved, That we, the Mayor and members of the City Council of the City of Chicago, gathered here in assembly this 14th day of December 2011 A.D., do hereby salute

Joanne Prater for her many years of dedicated service to the safety of this city and extend our very best wishes for health, happiness, and success in any future endeavor; and

Be It Further Resolved, That a suitable copy of this resolution be prepared and presented to Joanne Prater.

CONGRATULATIONS EXTENDED TO POLICE OFFICER GERALDINE ROBINSON ON RETIREMENT FROM CHICAGO POLICE DEPARTMENT.

[R2011-1450]

WHEREAS, Geraldine Robinson, an outstanding public servant and member of her community, retires as a police officer of the Chicago Police Department after 30 years of dedicated service to the people of this city; and

WHEREAS, Geraldine Robinson received her associate of arts in 1983, a bachelor of arts in 1994, and a bachelors metaphysical in science in 1998. She has received 12 Honorable Mentions and three Complimentary Letters; and

WHEREAS, The police have the very essential job of ensuring the safety and order of their community. These sworn officers have an important role in protecting lives and property, maintaining order and enforcing all laws accurately; and

WHEREAS, The Honorable Lona Lane, Alderman of the 18th Ward, has apprised this august body of Geraldine Robinson's significant milestone; now, therefore,

Be It Resolved, That we, the Mayor and members of the City Council of the City of Chicago, gathered here in assembly this 14th day of December 2011 A.D., do hereby salute Geraldine Robinson for her many years of dedicated service to the safety of this city and extend our very best wishes for health, happiness, and success in any future endeavor; and

Be It Further Resolved, That a suitable copy of this resolution be prepared and presented to Geraldine Robinson.

CONGRATULATIONS EXTENDED TO SERGEANT CISCO ROWLAND ON RETIREMENT FROM CHICAGO POLICE DEPARTMENT.

[R2011-1451]

WHEREAS, Cisco Rowland, an outstanding public servant and member of his community, retires as a sergeant of the Chicago Police Department after 34 years of dedicated service to the people of this city; and

WHEREAS, Cisco Rowland was promoted to sergeant in 1988; he received his bachelor of science in 1999. He has received one Department Commendation, 83 Honorable Mentions, six Complimentary Letters, one Life Saving Award, and one Joint Operation Award; and

WHEREAS, The police have the very essential job of ensuring the safety and order of their community. These sworn officers have an important role in protecting lives and property, maintaining order and enforcing all laws accurately; and

WHEREAS, The Honorable Lona Lane, Alderman of the 18th Ward, has apprised this august body of Cisco Rowland's significant milestone; now, therefore,

Be It Resolved, That we, the Mayor and members of the City Council of the City of Chicago, gathered here in assembly this 14th day of December 2011 A.D., do hereby salute Cisco Rowland for his many years of dedicated service to the safety of this city and extend our very best wishes for health, happiness, and success in any future endeavor; and

Be It Further Resolved, That a suitable copy of this resolution be prepared and presented to Cisco Rowland.

CONGRATULATIONS EXTENDED TO POLICE OFFICER ROBERT SAMUELS ON RETIREMENT FROM CHICAGO POLICE DEPARTMENT.

[R2011-1452]

WHEREAS, Robert Samuels, an outstanding public servant and member of his community, retires as a police officer of the Chicago Police Department after 22 years of dedicated service to the people of this city; and

WHEREAS, Robert Samuels has received 14 Honorable Mentions, and one Complimentary Letter; and

WHEREAS, The police have the very essential job of ensuring the safety and order of their community. These sworn officers have an important role in protecting lives and property, maintaining order and enforcing all laws accurately; and

WHEREAS, The Honorable Lona Lane, Alderman of the 18th Ward, has apprised this august body of Robert Samuels' significant milestone; now, therefore,

Be It Resolved, That we, the Mayor and members of the City Council of the City of Chicago, gathered here in assembly this 14th day of December 2011 A.D., do hereby salute Robert Samuels for his many years of dedicated service to the safety of this city and extend our very best wishes for health, happiness, and success in any future endeavor; and

Be It Further Resolved, That a suitable copy of this resolution be prepared and presented to Robert Samuels.

CONGRATULATIONS EXTENDED TO CROSSING GUARD EDITH SCOTT ON RETIREMENT FROM CHICAGO POLICE DEPARTMENT.

[R2011-1453]

WHEREAS, Edith Scott, an outstanding public servant and member of her community, retires as a crossing guard of the Chicago Police Department after 19 years of dedicated service to the children of this city; and

WHEREAS, The crossing guards have the very essential job of ensuring the safety of our children. These crossing guards have an important role in protecting the lives of our children; and

WHEREAS, The Honorable Lona Lane, Alderman of the 18th Ward, has apprised this august body of Edith Scott's significant milestone; now, therefore,

Be It Resolved, That we, the Mayor and members of the City Council of the City of Chicago, gathered here in assembly this 14th day of December 2011 A.D., do hereby salute Edith Scott for her many years of dedicated service to the safety of the children and extend our very best wishes for health, happiness, and success in any future endeavor; and

Be It Further Resolved, That a suitable copy of this resolution be prepared and presented to Edith Scott.

CONGRATULATIONS EXTENDED TO SERGEANT WILLIAM VOIGHT ON RETIREMENT FROM CHICAGO POLICE DEPARTMENT.

[R2011-1454]

WHEREAS, William Voight, an outstanding public servant and member of his community, retires as a Sergeant of the Chicago Police Department after 37 years of dedicated service to the people of this city; and

WHEREAS, William Voight was promoted to sergeant in 1997; he received his bachelor of arts in 2002, a master of science in 2009, and a bomb terrorism certification training. He has received three Unit Meritorious Awards, six Department Commendations, 110 Honorable Mentions, 24 Complimentary Letters, four Daily Bulletin Salutes, Jaycees Award,

one DNC Special Service Award, one Spirit of Chicago Award, two Unit 701 Officer of the Year Award, one Officer Recognition Award, and one Attendance Award; and

WHEREAS, The police have the very essential job of ensuring the safety and order of their community. These sworn officers have an important role in protecting lives and property, maintaining order and enforcing all laws accurately; and

WHEREAS, The Honorable Lona Lane, Alderman of the 18th Ward, has apprised this august body of William Voight's significant milestone; now, therefore,

Be It Resolved, That we, the Mayor and members of the City Council of the City of Chicago, gathered here in assembly this 14th day of December 2011 A.D., do hereby salute William Voight for his many years of dedicated service to the safety of this city and extend our very best wishes for health, happiness, and success in any future endeavor; and

Be It Further Resolved, That a suitable copy of this resolution be prepared and presented to William Voight.

CONGRATULATIONS EXTENDED TO POLICE OFFICER WILLIE WALLINGTON ON RETIREMENT FROM CHICAGO POLICE DEPARTMENT.

[R2011-1455]

WHEREAS, Willie Wallington, an outstanding public servant and member of his community, retires as a police officer of the Chicago Police Department after 25 years of dedicated service to the people of this city; and

WHEREAS, Willie Wallington received his associate of arts in 1977. He has received one Life Saving Award, nine Honorable Mentions, and one Complimentary Letter; and

WHEREAS, The police have the very essential job of ensuring the safety and order of their community. These sworn officers have an important role in protecting lives and property, maintaining order and enforcing all laws accurately; and

WHEREAS, The Honorable Lona Lane, Alderman of the 18th Ward, has apprised this august body of Willie Wallington's significant milestone; now, therefore,

Be It Resolved, That we, the Mayor and members of the City Council of the City of Chicago, gathered here in assembly this 14th day of December 2011 A.D., do hereby salute Willie Wallington for his many years of dedicated service to the safety of this city and extend our very best wishes for health, happiness, and success in any future endeavor; and

Be It Further Resolved, That a suitable copy of this resolution be prepared and presented to Willie Wallington.

Presented By

ALDERMAN O'SHEA (19th Ward):

CONGRATULATIONS EXTENDED TO COMMANDER MICHAEL T. KUEMMETH ON RETIREMENT FROM CHICAGO POLICE DEPARTMENT.

[R2011-1456]

WHEREAS, Commander Michael T. Kuemmeth is currently the commander of the 22nd Police District located at 1900 West Monterey; and

WHEREAS, Michael T. Kuemmeth was born on 7 May 1956 to his very proud parents Tom and Mary. Michael and his eight siblings, Regina, Collette, Mary Ellen, Barbara, Pete, Marty, Steve and Sue were born and raised on the east side at 107th and Buffalo; and

WHEREAS, The future commander of the 22nd District attended St. Pat's Grammar School and George Washington High School; and

WHEREAS, Michael and the love of his life Christine met at a jewelry store in Lansing, Illinois while he was working as a security guard. They fell in love and married on 29 June 1991 and are raising four wonderful children Bill, Bob, Dan and Katie; and

WHEREAS, Michael Kuemmeth began his illustrious career with the Chicago Police Department on 20 August 1982 after taking the police test in 1981. He began as a police officer and was promoted to the rank of sergeant on 1 April 1996 and was assigned to the 6th District. On 23 December 1999 Sergeant Kuemmeth was again promoted to rank of lieutenant and assigned to the 7th District; and

WHEREAS, The 4th District was home to Lieutenant Michael Kuemmeth from 29 March 2001 and again 14 October 2004 when he was transferred to unit 112 and on 15 July 2005 he was promoted to the rank of captain and was assigned to the 6th District and finally, on 16 March 2008 Michael T. Kuemmeth was promoted to the rank of commander and assigned to his favorite district, 022; and

WHEREAS, Commander Michael Kuemmeth, Star Number 54, devoted 29 years of his life in service to the people of Chicago, received 200 Honorable Mentions, 4 Department Commendations and numerous letters and in doing so has personally ensured that the City of Chicago is the safe, healthy, vibrant community it is today, will retire from the Chicago Police Department on Thursday, 15 December 2011; now, therefore,

Be It Resolved, That the Mayor and members of the City Council of the City of Chicago, in Council meeting of December 14, 2011, that on behalf of all the citizens of the City of Chicago we do hereby express our appreciation and heartfelt thanks to Commander Michael T. Kuemmeth and his family for the dedication, professionalism and personal sacrifice given throughout the past years; and

Be It Further Resolved, That a suitable copy of the resolution be prepared and presented to Commander Michael T. Kuemmeth.

Presented By

ALDERMAN BROOKINS (21st Ward):

TRIBUTE TO LATE RUBY JEAN BYRD.

[R2011-1457]

WHEREAS, Ms. Ruby Jean Byrd, former president of 92nd & Emerald Block Club and longtime resident of the 21st Ward was called home by the Great I AM. Ms. Byrd promptly responded to her Savior's call, "Come for I have prepared a place specifically for thee, a mansion designed with precious rubies, diamonds and pearls. Every precious jewel represents your years of generosity and dedication to making a difference in the lives of others. "Without hesitation, Ms. Ruby Jean Byrd stretched forth her hand and connected with her Lord and Savior Jesus Christ; and

WHEREAS, The scriptures states, "my sheep know my voice and follow me", Ms. Ruby Jean Byrd's life was the example of a woman that had a relationship with the Father. Ms. Byrd accepted Jesus Christ as her personal savior at an early age. The Lord groomed her and carved out her assignments, and she fulfilled each one according to the Word of God. How would I describe Ms. Ruby Jean Byrd? She carried her cross and followed Jesus; and

WHEREAS, Her character was the exact resemblance of a luminous diamond; flawless to the examiner and simply priceless to the eyes of the beholder. Ms. Ruby Jean Byrd loved people with a sincere heart. She expressed it as designed by God; unrestricted, never vindictive, always encouraging but yet firm when necessary. For that reason, let us stand and salute to the life of Ms. Ruby Jean Byrd; and

WHEREAS, She leaves to cherish her memories a devoted daughter, Yolanda (Harold) Taylor; sister, Essie Williams; loving grandsons, Bryan Smith, Lance (Jackie) Taylor, Kendall Taylor; great-grandchildren, Alina and Jayla Taylor; godson, Edward Davis; goddaughters, Pamela Menzies and Joan Wingo; "Her Boys", Donald Richardson, Raymond Jones, Nathaniel Tucker, Deacon Dwight Robinson, and Reverend Dr. Nathan L. Schaffer, Jr.; and a host of nieces, nephews, cousins and friends; now, therefore,

Be It Resolved, That the Mayor and members of the City Council of the City of Chicago, will gather together on the 14th day of December 2011 A.D., to express their sorrow on the passing of Ms. Ruby Jean Byrd and extend to her family and friends their sincere condolences; and

Be It Further Resolved, That a suitable copy of this resolution be prepared and presented to the family of Ms. Ruby Jean Byrd.

Presented By

ALDERMAN AUSTIN (34th Ward):

TRIBUTE TO LATE JANIE BROWN.

[R2011-1458]

WHEREAS, God in His infinite wisdom and judgment has called to her eternal reward, Janie Brown, beloved friend, outstanding citizen, and member of her community, October 30, 2011; and

WHEREAS, In 1968, Janie Brown was employed by Montgomery Wards and the Spiegel Catalog Company. She rose to the rank of supervisor at Spiegel's due to her outstanding efforts. In the late 70s, she worked for the Chicago Public Schools Culinary Arts Department in many school cafeterias throughout this city; and

WHEREAS, Janie Brown had a strong belief in the power of God. She became a member of the Starlight Saint James Missionary Baptist Church. There she faithfully served on the usher board. Later in life, she joined with Reed's Temple Church where she served as the president of their usher board and encouraged many others to join the church with her; and

WHEREAS, Janie Brown, out of the love of her heart, became a foster parent to many children in the Illinois Department of Children and Family Services; and

WHEREAS, Janie Brown leaves behind to mourn her loss and celebrate her wonderful memory, her husband, Johnny Gardner, Sr.; her eight siblings; her two stepsons, Lank Bright and Dr. Charles Robinson; 17 grandchildren; 22 great-grandchildren; and eight great-great-grandchildren; and

WHEREAS, The Honorable Carrie M. Austin, Alderman of the 34th Ward, has informed this august body of the passing of Janie Brown; now, therefore,

Be It Resolved, That we, the Mayor and members of the City of Chicago City Council, gathered this 14th day of December 2011 A.D., do hereby express our sincerest sorrow upon learning of the passage of this remarkable citizen and extend our deepest condolence to her family and all those whose lives she touched; and

Be It Further Resolved, That suitable copies of this resolution be prepared and presented to the family of Janie Brown.

Presented By

ALDERMAN CULLERTON (38th Ward):

CONGRATULATIONS EXTENDED TO OUR LADY OF VICTORY BOY SCOUT TROOP 990 ON 75th ANNIVERSARY.

[R2011-1459]

WHEREAS, On Saturday, January 14, 2012, past and present members, families and friends of Our Lady of Victory Boy Scout Troop 990, Sea Explorer Ship 5484, Venture Crew 990, and Cub Pack 3990 are gathering in celebration of Troop 990's 75th anniversary reunion; and

WHEREAS, Boy Scout Troop 990 chartered to Our Lady of Victory was founded in 1937 and has served the scouting needs of the Northwest Side of Chicago. The 75th anniversary reunion will commemorate this milestone in the history of one of the best Scouting programs; and

WHEREAS, In conjunction with Troop 990's 75th anniversary reunion, the OLV Cub Pack 3990 Pinewood Derby Extravaganza with racing categories for kids and special alumni categories will be added for the reunion crowd. The annual pinewood derby race is one of the most popular and successful family activities in Cub Scouting; and

WHEREAS, The Honorable Timothy M. Cullerton, Alderman of the 38th Ward, has apprised this august body of these remarkable Troops and the significant honors bestowed upon them; now, therefore,

Be It Resolved, That we, the Mayor and members of the City of Chicago City Council, gathered here this 14th day of December 2011 A.D., do hereby salute Our Lady of Victory Boy Scout Troop 990 on its 75th anniversary reunion and Our Lady of Victory Cub Pack 3990's Pinewood Derby Extravaganza, and for their service to their community as well as wish them every success in any and all future endeavors; and

Be It Further Resolved, That suitable copies of this resolution be prepared and presented to Our Lady of Victory Boy Scout Troop 990 and Cub Pack 3990.

Presented By

ALDERMAN LAURINO (39th Ward):

TRIBUTE TO LATE MARGARET V. EISCHEN.

[R2011-1460]

WHEREAS, Margaret V. Eischen (nee Dougherty), born on September 13, 1915, was called by God to her eternal reward on November 25, 2011, at the age of 96; and

WHEREAS, The City Council has been informed of her passing by the Honorable Margaret Laurino, Alderman of the 39th Ward; and

WHEREAS, Margaret V. Eischen was an active and vital member of her community. The loving wife of the late Paul; beloved mother of Joan Oliva, the late James, and John (Linda); dear grandmother of Susan Metken, Thomas (Heidi) Oliva, John (Kerry) Eischen, the late Robert Eischen, Jill (Humberto) Moya, and Christine Eischen; great-grandmother of Paul and Mattie Oliva, Emma Moya, Matthew and Molly Eischen; and fond sister of the late Edward Dougherty Jr., Margaret V. Eischen leaves a legacy of faith, compassion, dignity and love; and

WHEREAS, Margaret V. Eischen will be deeply missed, but the memory of her character, intelligence and compassion will live on in those who knew and loved her; now, therefore,

Be It Resolved, That we, the Mayor and members of the City Council of the City of Chicago, gathered here this 14th day of December 2011, do hereby express our sorrow on the death of Margaret V. Eischen and extend to her family and friends our deepest sympathy; and

Be It Further Resolved, That a suitable copy of this resolution be presented to the family of Margaret V. Eischen.

TRIBUTE TO LATE WALTER B. LEHMANN.

[R2011-1461]

WHEREAS, Walter B. Lehmann, born March 10, 1933, was called by God to his eternal reward on November 17, 2011, at the age of 78; and

WHEREAS, The City Council has been informed of his passing by the Honorable Margaret Laurino, Alderman of the 39th Ward; and

WHEREAS, Walter B. Lehmann was an active and vital member of his community. The loving brother of Wilma H. Lehmann and beloved son of the late Walter K. and Helen, Walter B. Lehmann leaves a legacy of faith, compassion, dignity and love; and

WHEREAS, Walter B. Lehmann will be deeply missed, but the memory of his character, intelligence and compassion will live on in those who knew and loved him; now, therefore,

Be It Resolved, That we, the Mayor and members of the City Council of the City of Chicago, gathered here this 14th day of December 2011, do hereby express our sorrow on the death of Walter B. Lehmann and extend to his family and friends our deepest sympathy; and

Be It Further Resolved, That a suitable copy of this resolution be presented to the family of Walter B. Lehmann.

TRIBUTE TO LATE JUDY SMITH MACDONALD.

[R2011-1462]

WHEREAS, Judy Smith Macdonald, born on March 14, 1936, was called by God to her eternal reward at the age of 75; and

WHEREAS, The City Council has been informed of her passing by the Honorable Margaret Laurino, Alderman of the 39th Ward; and

WHEREAS, Judy Smith Macdonald, a professor of anthropology at the City Colleges of Chicago, was an active and vital member of her community. The beloved wife of James; dear sister of Florence; devoted aunt of Paul, David, Harold, Bart, Danielle and Jesse; loving great-aunt of Sean Jacob, Sam and Hannah; and fond friend of many, Judy Smith Macdonald leaves a legacy of faith, compassion, dignity and love; and

WHEREAS, Judy Smith Macdonald will be deeply missed, but the memory of her character, intelligence and compassion will live on in those who knew and loved her; now, therefore,

Be It Resolved, That we, the Mayor and members of the City Council of the City of Chicago, gathered here this 14th day of December 2011, do hereby express our sorrow on the death of Judy Smith Macdonald and extend to her family and friends our deepest sympathy; and

Be It Further Resolved, That a suitable copy of this resolution be presented to the family of Judy Smith Macdonald.

TRIBUTE TO LATE EUGENE P. MROZ.

[R2011-1463]

WHEREAS, Eugene P. Mroz, born August 28, 1935, was called by God to his eternal reward on November 14, 2011, at the age of 76; and

WHEREAS, The City Council has been informed of his passing by the Honorable Margaret Laurino, Alderman of the 39th Ward; and

WHEREAS, Eugene P. Mroz, beloved husband of the late Jane T. (nee Bieszczad) for over 50 years, was an active and vital member of his community. The loving father of Peter (Jenell), Michael (Colleen), Susan Mroz and Christine (David) Fries; cherished grandfather of Kathryn, Anna, Ryan, Kevin, Lauren and Caroline Mroz, Benjamin Fries and the late Eric Mroz; dear brother of Loretta Mroz, the late Peter, Irene Smielewski, Aloysius, Mary, and Thaddeus (Joan); brother-in-law of Felicia (the late Joseph) Poczatek; and fond uncle of many nieces and nephews, Eugene P. Mroz leaves a legacy of faith, compassion, dignity and love; and

WHEREAS, Eugene P. Mroz, a former board member of St. Mary of Nazareth Hospital, Easter Seals and the Illinois Literacy Foundation, was known for his numerous humanitarian interests; and

WHEREAS, Eugene P. Mroz was honored as "Man of the Year" at Weber and Gordon Tech High Schools and the Norwood Park Chamber of Commerce, and was a two-term past president of Ridgemoor Country Club; and

WHEREAS, Eugene P. Mroz will be deeply missed by his many friends, neighbors and business associates, but the memory of his character, intelligence and compassion will live on in those who knew and loved him; now, therefore,

Be It Resolved, That we, the Mayor and members of the City Council of the City of Chicago, gathered here this 14th day of December 2011, do hereby express our sorrow on the death of Eugene P. Mroz and extend to his family and friends our deepest sympathy; and

Be It Further Resolved, That a suitable copy of this resolution be presented to the family of Eugene P. Mroz.

TRIBUTE TO LATE SAMUEL SUNGKWAN PARK.

[R2011-1464]

WHEREAS, Samuel Sungkwan Park, born on August 15, 1946, was called by God to his eternal reward on November 17, 2011, at the age of 65; and

WHEREAS, The City Council has been informed of his passing by the Honorable Margaret Laurino, Alderman of the 39th Ward; and

WHEREAS, Samuel Sungkwan Park was an active and vital member of his community. The loving husband of Ransil; beloved father of Yoonsik Park (Angela) and Jungyoon Park; cherished grandfather of Lauren; dear brother of the late Reverend Sungwhal Park, SungAe (Dr. DaeMook Lim), SungHee (the late Yoongil Suh), Sungsil (JaeHong Lee), and Sungwha (BongJin Jin); and devoted son of the late Mr. and Mrs. Dukki Park, Samuel Sungkwan Park leaves a legacy of faith, compassion, dignity and love; and

WHEREAS, Samuel Sungkwan Park graduated from Seoul High School and enrolled in Yonsei University in 1964 from which he graduated with a degree in economics in 1971; and

WHEREAS, Samuel Sungkwan Park served in the Korean Air Force from 1966 to 1969; and

WHEREAS, Samuel Sungkwan Park married Ms. Ransil Park on July 12, 1971; and

WHEREAS, Samuel Sungkwan Park immigrated to the United States of America while employed with Dongsuh Trade Company in Seoul in November of 1976; and

WHEREAS, Samuel Sungkwan Park went on to earn a second bachelor's degree from Northeastern University in April of 1982; and

WHEREAS, Samuel Sungkwan Park was employed as a computer programmer at the Evanston City Hall in 1985 and then went on to work at the Chicago Food Corporation; and

WHEREAS, Samuel Sungkwan Park will be deeply missed, but the memory of his character, intelligence and compassion will on in those who knew and loved him; now, therefore,

Be It Resolved, That we, the Mayor and members of the City Council of the City of Chicago, gathered here this 14th day of December 2011, do hereby express our sorrow on the death of Samuel Sungkwan Park and extend to his family and friends our deepest sympathy; and

Be It Further Resolved, That a suitable copy of this resolution be presented to the family of Samuel Sungkwan Park.

TRIBUTE TO LATE JAMES T. ROONEY.

[R2011-1465]

WHEREAS, James T. Rooney, born February 9, 1948, was called by God to his eternal reward on November 28, 2011, at the age of 63; and

WHEREAS, The City Council has been informed of his passing by the Honorable Margaret Laurino, Alderman of the 39th Ward; and

WHEREAS, James T. Rooney was an active and vital member of his community. The beloved husband of the late Claudia (nee McCoskey); loving father of Terra Tarjan and David (Julie) Tarjan; cherished grandfather of Bradley, Nathan, and Sean Tarjan; dear brother of Edward (the late Julia) and Thomas (Gilda Rooney); brother-in-law of Jeffrey (Cheryl), Timothy, and Patrick (Laura) McCoskey; fond uncle of many, James T. Rooney leaves a legacy of faith, compassion, dignity and love; and

WHEREAS, James T. Rooney will be deeply missed, but the memory of his character, intelligence and compassion will live on in those who knew and loved him; now, therefore,

Be It Resolved, That we, the Mayor and members of the City Council of the City of Chicago, gathered here this 14th day of December 2011, do hereby express our sorrow on the death of James T. Rooney and extend to his family and friends our deepest sympathy; and

Be It Further Resolved, That a suitable copy of this resolution be presented to the family of James T. Rooney.

TRIBUTE TO LATE WILMA WILLIAMS.

[R2011-1466]

WHEREAS, Wilma Williams (nee Strader), born on February 15, 1918, was called by God in His infinite wisdom to her eternal reward on November 16, 2011, at the age of 93; and

WHEREAS, The City Council has been informed of her passing by the Honorable Margaret Laurino, Alderman of the 39th Ward; and

WHEREAS, Wilma Williams, an active member of the Sauganash Woman's Club, was a vital member of her community. The devoted wife of the late Dr. Jack Williams for over 65 years; loving mother of Steven and David (Judi); dear grandmother of three; great-grandmother of two; admired relative and friends to many, Wilma Williams leaves a legacy of faith, compassion, dignity and love; and

WHEREAS, Wilma Williams, together with her husband Dr. Jack Williams and family had the Skilled Nurses' Unit of the former Grant Hospital dedicated to them; and

WHEREAS, Wilma Williams will be deeply missed, but the memory of her character, intelligence and compassion will live on in those who knew and loved her; now, therefore,

Be It Resolved, That we, the Mayor and members of the City Council of the City of Chicago, gathered here this 14th day of December, 2011, do hereby express our sorrow on the death of Wilma Williams and extend to her family and friends our deepest sympathy; and

Be It Further Resolved, That a suitable copy of this resolution be presented to the family of Wilma Williams.

CONGRATULATIONS EXTENDED TO KORAM SENIOR HOUSING KACS AND KORAM HOUSING ON TWENTY-FIFTH ANNIVERSARY.

[R2011-1467]

WHEREAS, Koram Senior Housing KACS and Koram Housing are celebrating their 25th anniversary on Wednesday, December 14, 2011; and

WHEREAS, The Chicago City Council has been informed of this special occasion by the Honorable Margaret Laurino, Alderman of the 39th Ward; and

WHEREAS, Koram Senior Housing KACS and Koram Housing celebrate ethnicity and empower all member of the community by providing educational, legal, health and social services; and

WHEREAS, Koram Senior Housing KACS and Koram Housing successfully respond to the needs of the Korean American Senior community; and

WHEREAS, Koram Senior Housing KACS and Koram Housing enrich the lives of the Korean American Senior community; and

WHEREAS, Koram Senior Housing KACS and Koram Housing offer residents a wide array of activities that include aerobic exercise programs, health screenings, English language classes, choral practice, karaoke, bingo, semi-annual picnics, to name a few; now, therefore,

Be It Resolved, That we, the Mayor and the members of the City Council of the City of Chicago, gathered here this 14th day of December 2011, do hereby congratulate Koram Senior Housing KACS and Koram Housing on its 25th anniversary and extend our best wishes for continuing success; and

Be It Further Resolved, That a suitable copy of this resolution be presented to Koram Senior Housing KACS and Koram Housing.

Presented By

ALDERMAN M. O'CONNOR (41st Ward):

CONGRATULATIONS EXTENDED TO CHESTER E. ZDUNEK ON 5O YEARS OF SERVICE TO COMMUNITY.

[R2011-1468]

WHEREAS, Chester E. Zdunek from an early age demonstrated his commitment to his community by being elected mayor of Richard T. Crane Technical High School, where he has served as the president and board member of the Crane Tech Old Timer's Club; and

WHEREAS, Chester served in the United States Armed Forces as a staff sergeant from 1943 to 1946 in the 32nd Troop Carrier Squad; and

WHEREAS, In the 1970s, Chester revitalized the Foster-Harlem Property Owners' Association, an organization that to this day works to bring together the community and address their concerns and acted as its president for many years, currently serving as a board member; and

WHEREAS, Chester was also a father, who not only raised his three children, Joan, Kenneth and Alan with his wife, Alice, but also acted as an assistant scoutmaster for his sons' Boy Scout Troop; and

WHEREAS, Chester served as the president and treasurer of Holy Name Society for St. Monica's Parish, leading his church community while at the same time serving them as an usher and a Eucharistic Minister; and

WHEREAS, Chester also excelled in his professional life, acting as the president of Eaton Management Club, as well as serving as a Liberty Bank for Savings Scholarship judge, where he provided invaluable opportunities to local young adults; and

WHEREAS, Chester's friends, neighbors and community have taken note of his dedication and his half century of service and wish to have him recognized for embodying the spirit of community and of a true Chicagoan; now, therefore,

Be It Resolved, That we, the Mayor and members of the City Council of the City of Chicago, gathered here this 14th day of December 2011, do hereby express our appreciation and congratulations to Chester Zdunek for his service to his community and to the City of Chicago; and

Be It Further Resolved, That a suitable copy of this resolution be presented to Chester Zdunek.

Presented By

ALDERMAN REILLY (42nd Ward):

TRIBUTE TO LATE JAMES C. TYREE.

[R2011-1469]

WHEREAS, James C. "Jim" Tyree was the much adored father of Jessica, twins Matthew and Joseph and husband of Eve to whom he imparted many of the fine, noble and philanthropic qualities that he possessed in abundance; and

WHEREAS, Born on October 30, 1957, James Tyree, the youngest of seven children, grew up in Chicago's Beverly neighborhood, where he attended Saint Barnabas Elementary School and Marist High School. Working a variety of jobs that included selling stereos, caddying and driving a forklift to help pay for his education, James Tyree earned a bachelor's degree in 1978 and a master's degree in 1980 from Illinois State University, and earned the CPA designation; and

WHEREAS, The quintessential Chicago success story of overcoming a difficult childhood through hard work and dedication to become one of the City's most successful businessmen, in 1980, James Tyree joined Mesirow Financial, a diverse financial services company, as a research analyst, and quickly rose through the ranks to become president in 1990 at the young age of 32, chief executive officer in 1992 and chairman in 1994, a position he served in until his death; and

WHEREAS, During his tenure, James Tyree led Mesirow Financial to exceptional levels of growth in all areas of the business of over $500 Million in revenues and 1,200 employees, and acquisitions of numerous firms such as Stein & Company, a premium real estate organization, Near North Insurance Brokerage's Chicago office, Dann Insurance and the United States Corporate Recovery Practice from KPMG LLP; and

WHEREAS, In 2009, James Tyree led an investment group that took the *Chicago Sun-Times'* parent company out of bankruptcy, a media firm that publishes 58 newspapers and corresponding websites and had nearly 2,000 employees; and

WHEREAS, In 2000, James Tyree was appointed by Mayor Richard M. Daley to serve as chairman of the City Colleges system with seven colleges and more than 121,000 students, where he served with pride and distinction for 10 years; and

WHEREAS, A well-respected and admired member of the business community throughout his long and distinguished career, James Tyree served on more than 50 corporate and civic boards, including the Civic Committee of The Commercial Club of Chicago; the Chicagoland Chamber of Commerce; the Executives' Club of Chicago; and the Economic Club of Chicago; and

WHEREAS, James Tyree, whose drive to succeed in business was only surpassed by his deep commitment to the community, will always be remembered as a tireless advocate for organizations that support health care, education and children, including serving on the board of the Big Shoulders Fund; Ulich Children's Network; the Illinois State University Foundation; the Illinois Institute of Technology; the Illinois Education Foundation; the University of Chicago Medical Center; chairman of the Juvenile Diabetes Research Foundation International; and the Juvenile Diabetes Research Foundation's Illinois chapter, where he was a life member of the board and named the organization's 2004 Person of the year; and

WHEREAS, James Tyree was an amazing leader in every aspect of his life. James was presented the Ernst & Young Entrepreneur of the Year Lifetime Achievement Award in 2010; he was honored by the American Diabetes Association as Father of the Year in 2010; in 2009, James was the moderator at the TMA Annual Conference Executive Discussion featuring President George W. Bush; James was honored at the 2009 LaRabida Awards Benefit for his "Corporate Involvement"; James was awarded the 2009 Bridge Advocate Award from Chicago United; James was a speaker at the National Association for Community College Entrepreneurship Conference in 2009; James was awarded the Lifetime Achievement Award by the Chicago Association for Corporate Growth in 2008; James was elected chairman of the Chicagoland Chamber of Commerce in 2007; he participated in Innovate! Now, a summit for business in 2006; James was elected chairman of the Executives' Club of Chicago in 2006; he was awarded the Richard Daley Medal by Illinois Venture Capital Association in 2004; in 2004, James was elected chairman of JDRF's One Billion Dollar Campaign to accelerate a cure for diabetes; he was awarded The Children's Place Association "Chicago Champion for Children" Award in 2003; James was a Principal for a Day in the Chicago Public Schools in 2002, 1999 and 1998; he was awarded the Americanism Award by the Anti-Defamation League in 2001; James was awarded the Civic Leadership Award by the American Jewish Committee in 1998; James was recognized as one of Crain's "40 Under 40" in 1992; and

WHEREAS, Renowned for his great generosity, James Tyree selflessly gave of his time and money to many charities, and championed research on diabetes ultimately raising more than $60 Million for a disease that affected hundreds of thousands of children and adults; and

WHEREAS, James Tyree was a native Chicagoan, a city he loved and called home; and

WHEREAS, James Tyree was an inspirational leader whose life was characterized by a decency, integrity and goodness seldom equaled and through all of his endeavors, he complemented his honesty and passion with a refreshing sense of humility; and

WHEREAS, Although James Tyree will be greatly missed by his family, friends and colleagues, his memory will live on in their hearts forever; and

WHEREAS, The Honorable Brendan Reilly, Alderman of the 42nd Ward, has introduced legislation to re-name a portion of West Carroll Avenue as Honorary James Tyree Way in recognition of his many public-spirited accomplishments; now, therefore,

Be It Resolved, That we, the Mayor and members of the City of Chicago City Council, assembled on this 14th day of December 2011 A.D., do hereby commemorate James Tyree for his grace-filled life and do hereby express our condolences to his family; and

Be It Further Resolved, That a suitable copy of this resolution be prepared and presented to the family of James Tyree.

GRATITUDE EXTENDED TO SHANE CARROLL FOR HEROISM.

[R2011-1470]

WHEREAS, On August 8, 2011 Shane Carroll and his mother Ann Carroll were crossing the State Street Bridge during rush hour when they witnessed Todd Brown get shot in the head; and

WHEREAS, As this crime was unfolding, Mr. Carroll's immediate response was to protect his mother. After no further shots were fired, Mr. Carroll directed his mother to immediately call 911; and

WHEREAS, After it became apparent to Mr. Carroll that he would not be able to catch the fleeing suspect he captured a mental image of the suspect and rendered medical assistance to the injured victim; and

WHEREAS, Shane Carroll removed his shirt and administered direct pressure on the traumatic wound as he was assisted by a fellow good samaritan in stabilizing the victim; and

WHEREAS, The quick thinking and fast action by Mr. Carroll may be the reason that the victim is still alive today; and

WHEREAS, After the victim was taken to the hospital, Mr. Carroll was able to give the Chicago Police Department a description of the fleeing suspect and valuable information for their investigation; and

WHEREAS, Shane Carroll is a member of the New Mexico Military Institute, where he has been trained to give prompt and professional attention; and

WHEREAS, Cadet Shane Carroll, of the New Mexico Military Institute was the witness and good samaritan that saved the life of the victim and assisted the Chicago Police Department in its investigation of the rush hour shooting on the State Street Bridge on August 8, 2011; now, therefore,

Be It Resolved, That we, the Mayor and members of the City of Chicago City Council, assembled on this 14th day of December 2011 A.D., do hereby thank Shane Carroll for his quick thinking and heroism; and

Be It Further Resolved, That a suitable copy of this resolution be prepared and presented to Shane Carroll and the New Mexico Military Institute.

Presented By

ALDERMAN SMITH (43rd Ward):

CONGRATULATIONS EXTENDED TO DOLORES BERNSTEIN ON 80TH BIRTHDAY.
[R2011-1471]

WHEREAS, Dolores Bernstein, an outstanding citizen and member of her community, joins the bourgeoning ranks of this city's octogenarians on January 8, 2012; and

WHEREAS, Dolores Bernstein was born in this city in 1932. She attended the College of DuPage in the mid-seventies and, in August 1977, she started her own company, Lawyers Word Processing. A pioneer of word processing in the workplace and on the forefront of the budding new technology, she was on the board of The International Word Processing Association; and

WHEREAS, In 1983, Dolores Bernstein published the first monthly newsletter on the topic of electronic word processing for lawyers in the United States, LAW MUG, the Lawyers Microcomputer Users Group. In addition to this publication, monthly meetings were held for attorneys throughout the metropolitan area interested in adapting to this now-prevalent technology; and

WHEREAS, Dolores Bernstein is the mother of four children; stepmother of three children; the grandmother of nine; great-grandmother of two; and great-great-grandmother of one. While raising her four children she worked at jobs giving her children stability in their home life and was an office manager for a small law firm. She continues her active civic interests by volunteering her time and skills with the Metropolitan Tenants' Organization; and

WHEREAS, The Honorable Michele Smith, Alderman of the 43rd Ward, has apprised this august body of Dolores Bernstein's significant milestone; now, therefore,

Be It Resolved, That we the Mayor and members of the City of Chicago Council, assembled on this 14th day of December 2011 A.D., do hereby salute Dolores Bernstein for her business acumen and civic accomplishments as well as extended our very best wishes for a happy 80th birthday, and express our hope for success in all future endeavors; and

Be It Further Resolved, That a suitable copy of this resolution be prepared and presented to Dolores Bernstein.

Presented By

ALDERMAN CAPPLEMAN (46th Ward):

GRATITUDE EXTENDED TO ANTHONY ALFANO FOR EFFORTS TO COMBAT DISCRIMINATION.

[R2011-1472]

WHEREAS, Anthony Alfano will graduate from DePaul University next June with a double major in international studies and political science focusing on social, economic and environmental justice. He is also the first openly gay individual in the largest Catholic university in the United States' 113-year history to be elected president of their student government body; and

WHEREAS, When Anthony Alfano was in high school in McHenry County, he was the team captain for his final two seasons of the four he played for the Huntley Raiders varsity hockey team, a left-handed shooting forward, popular with his teammates and quite a playmaker, earning a spot on the Dean's List and the National Honors Society before graduating in 2008; and

WHEREAS, An official of DePaul said that the university is a diverse place that welcomes people of all races, ethnicities, religions and sexual orientations and further stated, "Anthony is a remarkable young man and student leader, and we hope that his candor helps other young people facing these issues to feel comfortable discussing their orientation with family and friends"; and

WHEREAS, This legislative body has been on record as being against discrimination on the basis of sexual gender preferences since 2008 and takes exceptional pride in noting the milestone accomplishments of those who continue to break the barriers of intolerance; now, therefore,

Be It Resolved, That we, the Mayor and members of the City Council, gathered together this 14th day of December 2011 A.D., do hereby salute Anthony Alfano on his courageous and significant contribution in dissolving the bonds of discrimination and express our best wishes for continued success in any and all endeavors he may wish to undertake in the future; and

Be It Further Resolved, That a suitable copy of this resolution be prepared and presented to Anthony Alfano.

Presented By

ALDERMAN OSTERMAN (48th Ward):

CONGRATULATIONS EXTENDED TO WALLACE AND MARGARET RAPPE ON 50TH WEDDING ANNIVERSARY.

[R2011-1473]

WHEREAS, Wallace and Margaret Rappe will celebrate their 50th wedding anniversary on December 23, 2011; and

WHEREAS, Wallace and Mary Margaret were both born in Chicago and have been life-long residents of this great city; and

WHEREAS, Margaret, until she retired, was a Chicago Public School teacher for more than three decades and Wallace is an architect with a practice in Chicago; and

WHEREAS, Wallace and Margaret are upstanding citizens who have served their city and community through participation in the Organization of the North East, the Edgewater Triangle Association and the Peirce School Local LSC; and

WHEREAS, Wallace Allen Rappe and Mary Margaret Barry were married on December 23, 1961 at St. Ita Catholic Church, 1220 West Catalpa Avenue; and

WHEREAS, They have lived on Olive Avenue in the Edgewater community in the home they have owned there since 1964; and

WHEREAS, They raised their three children, Scott (Grace), Douglas (Vickie) and Elizabeth (Juan Carlos); and

WHEREAS, They are the loving grandparents of Matthew, Nicholas, Matias and Ignacio; and

WHEREAS, Their family would like to express their love for them, thank them for their sacrifices and unconditional love of over 50 years of marriage, and to convey their hope that God continue to bless them, and the family for many more years; now, therefore,

Be It Resolved, That we, the Mayor and members ofthe City Council of the City of Chicago, gathered here this 14th day of December 2011, do hereby express recognition of the celebration of Wallace and Margaret Rappe's 50th wedding anniversary. May they continue to celebrate more years of togetherness and be an example love and dedication for couples throughout the city.

CONGRATULATIONS EXTENDED TO ST. ANDREW GREEK ORTHODOX CHURCH ON 85th ANNIVERSARY.

[R2011-1474]

WHEREAS, On December 18,1926, St. Andrew Greek Orthodox Church was established in the Edgewater neighborhood on the southwest corner of Winthrop and Hollywood Avenues. A week later, the Reverend C. H. Demetry Hadjidemetriou, an able administrator and outstanding organizer, celebrated the first Divine Liturgy; and

WHEREAS, In 1940, The Very Reverend Athenagoras Kokkinakis became pastor, encouraged significant growth in the parish's membership, and then persuaded the congregation to acquire the current church site on Sheridan Road and Hollywood Avenue; and

WHEREAS, By 1953, through diligent efforts of different pastors, the funds were raised to purchase the site and secure the services of architects Peter Camburas and Theodore J. Theodore to render preliminary sketches of the building that began construction in 1955; and

WHEREAS, Father John Hondras celebrated the first Divine Liturgy in the new, but unfinished main church in December, 1956, and on May 29,1960 the church was consecrated by His Eminence Archbishop Lakovos in anticipation of the church's completion in autumn of 1961; and

WHEREAS, On June 1, 2004, Reverend John Kalomas was installed as and is the present Proistamenos, and Father John Kutulas, the Proistamenos Emeritus for St. Andrew Greek Orthodox Church; and

WHEREAS, The Honorable Harry Osterman, Alderman of the 48th Ward, has been apprised of this institution's 85th anniversary of commitment to its congregation and the communities it serves; now, therefore,

Be It Resolved, That we, the Mayor and members of the City of Chicago City Council do hereby wish to extend our warmest congratulations to the St. Andrew Greek Orthodox Church community on the achievement of yet another significant milestone with 85 years of service to God, the Greek American community and their neighborhood as well as express our heartfelt best wishes for continued success for many more years to come; and

Be It Further Resolved, That a suitable copy of this resolution be prepared and presented to Reverend John N. Kalomas and the St. Andrew Greek Orthodox Church Parish Council.

MATTERS PRESENTED BY THE ALDERMEN.

(Presented By Wards, In Order, Beginning With The Fiftieth Ward)

Arranged under the following subheadings:

1. Traffic Regulations, Traffic Signals and Traffic-Control Devices.
2. Zoning Ordinance Amendments.
3. Claims.
4. Unclassified Matters (arranged in order according to ward numbers).
5. Free Permits, License Fee Exemptions, Cancellation of Warrants for Collection and Water Rate Exemptions, Et Cetera.

---

1. TRAFFIC REGULATIONS, TRAFFIC SIGNS AND TRAFFIC-CONTROL DEVICES.

Referred -- ESTABLISHMENT OF LOADING ZONES.

The aldermen named below presented proposed ordinances to establish loading zones at the locations designated and for the distances and times specified, which were *Referred to the Committee on Pedestrian and Traffic Safety,* as follows:

Alderman	Location, Distance And Time
MORENO (1st Ward)	North Campbell Avenue, at 2930 -- four parking spaces -- 7:00 A.M. to 10:00 A.M. and 3:00 P.M. to 6:00 P.M. -- Monday through Friday; [O2011-10106]
	West North Avenue, at 1935 -- one parking space -- 10:00 A.M. to 7:00 P.M. -- daily; [O2011-10103]

FIORETTI
(2nd Ward)

South Wabash Avenue (east side) from a point 266 feet north of East 18th Street to a point 25 feet north thereof -- 5:00 P.M. to 11:00 P.M. -- Wednesday through Sunday;

[O2011-10224]

East 9th Street (north side) from a point 12 feet east of South State Street to a point 60 feet east thereof -- at all times -- daily;

[O2011-10226]

SOLIS
(25th Ward)

South Canal Street, at 2320 -- 25 feet -- 15 minute limit -- use flashing lights -- Monday through Saturday;

[O2011-10215]

West Cermak Road, at 2037 -- 25 feet (between two driveways) 7:00 A.M. to 8:00 P.M. -- Monday through Saturday;

[O2011-10214]

South China Place, at 2129 -- 25 feet -- 15 minute limit -- use flashing lights -- Monday through Sunday;

[O2011-10213]

MALDONADO
(26th Ward)

West Grand Avenue, at 1629 -- 25 feet -- 15 minute limit -- use flashing lights -- 3:00 A.M. to 6:00 P.M. -- daily;

[O2011-10218]

COLÓN
(35th Ward)

West Diversey Avenue, at 2839 -- one loading space -- 9:00 A.M. to 4:00 P.M. -- Monday through Saturday;

[O2011-10061]

REILLY
(42nd Ward)

West Erie Street, at 536 -- two automobile lengths -- 10:00 A.M. to 2:00 A.M. -- daily;

[O2011-10140]

SMITH
(43rd Ward)

North Clark Street, at 2338 -- 25 feet -- 15 minute limit -- unattended vehicles must have lights flashing -- 8:00 A.M. to 6:00 P.M. -- Monday through Saturday;

[O2011-10199]

North Halsted Street, at 1729 -- 40 feet -- 5:00 P.M. to 1:00 A.M. -- daily;

[O2011-10185]

ARENA
(45th Ward)

North Elston Avenue, at 4460 -- two parking spaces -- 8:30 A.M. to 6:30 P.M. -- daily;

[O2011-10089]

North Northwest Highway, at 5504 -- two parking spaces -- 8:00 A.M. to 5:00 P.M. -- Monday through Saturday;

[O2011-10228]

PAWAR
(47th Ward)

North Talman Avenue, at 4757 -- 28 feet -- 15 minute limit -- unattended vehicles must have lights flashing -- 11:00 A.M. to 9:00 P.M. -- Monday through Friday;

[O2011-10056]

MOORE
(49th Ward)

North Glenwood Avenue, at 6912 (install signs four feet from entrance of driveway on each side) at all times -- daily (public benefit).

[O2011-10152]

Referred -- AMENDMENT OF LOADING ZONES.

The aldermen named below presented proposed ordinances to amend previously passed ordinances which established loading zones at the locations designated and for the distances and times specified, which were *Referred to the Committee on Pedestrian and Traffic Safety,* as follows:

Alderman	Location, Distance And Time
REILLY (42nd Ward)	West Hubbard Street, at 112 -- 30 feet -- remove "15 minute limit -- use flashing lights" ; [O2011-10149]
SMITH (43rd Ward)	North Clark Street, at 2121 -- 25 feet -- 4:00 P.M. to 12:00 A.M. -- Monday through Friday and 11:30 A.M. to 12:00 A.M. -- Saturday and Sunday -- amend hours of valet loading zone -- no parking/tow-away zone; [O2011-10200]
ARENA (45th Ward)	Amend ordinance by striking: "West Cullom Avenue, at 5002 -- two parking spaces -- 9:00 A.M. to 9:00 P.M. -- daily" and inserting in lieu thereof: "North Milwaukee Avenue, at 4308 -- two parking spaces -- 11:00 A.M. to 8:30 P.M. -- Monday through Saturday". [O2011-10090]

Referred -- PROHIBITION OF PARKING AT ALL TIMES.
(Except For Disabled)

The aldermen named below presented proposed ordinances to prohibit the parking of vehicles at all times at the locations designated and for the distances specified, which were *Referred to the Committee on Pedestrian and Traffic Safety,* as follows:

Alderman	Location And Distance
DOWELL (3rd Ward)	South Wabash Avenue, at 5310 (Handicapped Parking Permit 70064); [O2011-9811]

HAIRSTON
(5th Ward)

South Blackstone Avenue, at 5528 (Handicapped Parking Permit 75820);
[O2011-9816]

East 70th Place, at 2223 (Handicapped Parking Permit 77582);
[O2011-9814]

East 73rd Street, at 1312 (Handicapped Parking Permit 77887);
[O2011-9818]

JACKSON
(7th Ward)

South Phillips Avenue, at 7333, Unit B (Handicapped Parking Permit 76345);
[O2011-9820]

South Yates Boulevard, at 9322 (Handicapped Parking Permit 71992);
[O2011-9819]

HARRIS
(8th Ward)

South Drexel Avenue, at 8534 (Handicapped Parking Permit 80488);
[O2011-9823]

South Euclid Avenue, at 7636 (Handicapped Parking Permit 80469);
[O2011-9826]

South Kimbark Avenue, at 8046 (Handicapped Parking Permit 79487);
[O2011-9825]

South Oglesby Avenue, at 8332 (Handicapped Parking Permit 80473);
[O2011-9824]

East 74th Street, at 1742 (Handicapped Parking Permit 80504);
[O2011-9828]

POPE
(10th Ward)

South Avenue J, at 10526 (Handicapped Parking Permit 78444);
[O2011-9836]

South Avenue O, at 10410 (Handicapped Parking Permit 70157);
[O2011-9837]

BALCER
(11th Ward)

South Emerald Avenue, at 2626 (Handicapped Parking Permit 80575);
[O2011-9844]

South Marshfield Avenue, at 3417 (Handicapped Parking Permit 80574);
[O2011-9845]

South Union Avenue, at 4336 (Handicapped Parking Permit 75510);
[O2011-9843]

West 26th Street, at 637 (Handicapped Parking Permit 80572);
[O2011-9842]

West 33rd Street, at 1642 (Handicapped Parking Permit 80573);
[O2011-9846]

CÁRDENAS
(12th Ward)

South Sawyer Avenue, at 2521 (Handicapped Parking Permit 81062);
[O2011-9907]

QUINN
(13th Ward)

South Kilbourn Avenue, at 6148 (Handicapped Parking Permit 80523);
[O2011-9851]

BURKE
(14th Ward)

South Sawyer Avenue, at 5743 (Handicapped Parking Permit 75470);
[O2011-9859]

South Spaulding Avenue, at 5732 (Handicapped Parking Permit 75469);
[O2011-9855]

FOULKES
(15th Ward)

South Hamilton Avenue, at 6325 (Handicapped Parking Permit 75772);
[O2011-9862]

South Maplewood Avenue, at 6412 (Handicapped Parking Permit 78261);
[O2011-9867]

South Rockwell Street, at 6532 (Handicapped Parking Permit 70573);
[O2011-9866]

South Sacramento Avenue, at 6324 (Handicapped Parking Permit 73452);
[O2011-9870]

West 67th Place, at 2031 (Handicapped Parking Permit 75007);
[O2011-9863]

THOMPSON
(16th Ward)

South Maplewood Avenue, at 5824 (Handicapped Parking Permit 77546);
[O2011-9879]

West 61st Street, at 1239 (Handicapped Parking Permit 79522);
[O2011-9877]

LANE
(18th Ward)

South Marshfield Avenue, at 8252 (Handicapped Parking Permit 75886);
[O2011-9924]

South Rockwell Street, at 7245 (Handicapped Parking Permit 75587);
[O2011-9917]

BROOKINS
(21st Ward)

South Aberdeen Street, at 9324 (Handicapped Parking Permit 78177);
[O2011-9892]

South Lowe Avenue, at 8848 (Handicapped Parking Permit 77577);
[O2011-9888]

South Marshfield Avenue, at 9133 (Handicapped Parking Permit 76334);
[O2011-9889]

South Racine Avenue, at 8928 (Handicapped Parking Permit 75094);
[O2011-9891]

South Union Avenue, at 9100 (install signs at 9201 South Union Avenue) (Handicapped Parking Permit 79570);
[O2011-9890]

South Union Avenue, at 9511 (Handicapped Parking Permit 76332);
[O2011-9886]

South Wallace Street, at 9621 (Handicapped Parking Permit 74618);
[O2011-9893]

MUÑOZ
(22nd Ward)

West 23rd Street, at 3449 (Handicapped Parking Permit 75654);
[O2011-9900]

ZALEWSKI
(23rd Ward)

South Laramie Avenue, at 5424 (Handicapped Parking Permit 80963);
[O2011-9912]

South Lavergne Avenue, at 4841 (Handicapped Parking Permit 80164);
[O2011-9903]

South Narragansett Avenue, at 6016 (Handicapped Parking Permit 81053);
[O2011-9923]

South Normandy Avenue, at 5158 (Handicapped Parking Permit 80964);
[O2011-9908]

South Normandy Avenue, at 6047 (Handicapped Parking Permit 80160);
[O2011-9920]

South Normandy Avenue, at 6242 (Handicapped Parking Permit 80957);
[O2011-9910]

CHANDLER
(24th Ward)

South Cicero Avenue, at 502 (install signs at 4807 West Congress Parkway) (Handicapped Parking Permit 76677);
[O2011-9935]

West Grenshaw Street, at 3444 (Handicapped Parking Permit 79113);
[O2011-9932]

South Harding Avenue, at 1231 (Handicapped Parking Permit 76670);
[O2011-9934]

South Komensky Avenue, at 1245 (Handicapped Parking Permit 69066);
[O2011-9938]

SOLIS
(25th Ward) West Cullerton Street, at 1727 (Handicapped Parking Permit 78873);
[O2011-9944]

BURNETT
(27th Ward) West Fulton Street, at 2942 (Handicapped Parking Permit 71358);
[O2011-9950]

ERVIN
(28th Ward) West Washington Boulevard, at 5040 (Handicapped Parking Permit 75629);
[O2011-9964]

GRAHAM
(29th Ward) North Mason Avenue, at 239 (Handicapped Parking Permit 54788);
[O2011-9975]

North Menard Avenue, at 1721 (Handicapped Parking Permit 74188);
[O2011-9969]

North Merrimac Avenue, at 2819 (Handicapped Parking Permit 74197);
[O2011-9978]

REBOYRAS
(30th Ward) North Lotus Avenue, at 2526 (Handicapped Parking Permit 74104);
[O2011-9701]

SUAREZ
(31st Ward) North Laporte Avenue, at 2137 (Handicapped Parking Permit 72775);
[O2011-9992]

West Nelson Street, at 5008 (Handicapped Parking Permit 75396);
[O2011-9989]

COLÓN
(35th Ward)

North Bernard Street, at 3721 (Handicapped Parking Permit 73411);
[O2011-10002]

North Kedzie Avenue, at 2931 (Handicapped Parking Permit 79220);
[O2011-9999]

North Sawyer Avenue, at 2437 (Handicapped Parking Permit 80356);
[O2011-10008]

SPOSATO
(36th Ward)

North New England Avenue, at 2918 (Handicapped Parking Permit 71490);
[O2011-10037]

LAURINO
(39th Ward)

North Keeler Avenue, at 4243 (Handicapped Parking Permit 78791);
[O2011-9930]

North Kewanee Avenue, at 4709 (Handicapped Parking Permit 75056);
[O2011-9936]

North Keystone Avenue, at 4761 (Handicapped Parking Permit 75043);
[O2011-9927]

PAWAR
(47th Ward)

North Bell Avenue, at 3756 (signs to be posted at 2239 West Grace Street) (Handicapped Parking Permit 79846);
[O2011-9960]

SILVERSTEIN
(50th Ward)

North Artesian Avenue, at 6311 (Handicapped Parking Permit 80725);
[O2011-9994]

West Arthur Avenue, at 2722 (Handicapped Parking Permit 80736);
[O2011-10005]

North Bell Avenue, at 6241 (Handicapped Parking Permit 80741);
[O2011-9965]

North Fairfield Avenue, at 6336 (Handicapped Parking Permit 80744);
[O2011-9991]

North Lawndale Avenue, at 6235 (Handicapped Parking Permit 80737);
[O2011-10007]

North Maplewood Avenue, at 6630 (Handicapped Parking Permit 80738);
[O2011-10011]

North Rockwell Street, at 7521 (Handicapped Parking Permit 80730);
[O2011-10014]

North St. Louis Avenue, at 6028 (Handicapped Parking Permit 80734).
[O2011-9998]

Referred -- RELOCATION OF PARKING PROHIBITION AT ALL TIMES FROM 5222 S. HARPER AVE. TO 1456 E. 53RD .

[O2011-9812]

Alderman Burns (4th Ward) presented a proposed ordinance to relocate the parking prohibition in effect at all times at 5222 South Harper Avenue to a new location at 1456 East 53rd (Handicapped Parking Permit 20294), which was *Referred to the Committee on Pedestrian and Traffic Safety.*

Referred -- AMENDMENT OF PARKING PROHIBITION AT ALL TIMES.

The aldermen named below presented proposed ordinances to amend parking prohibitions in effect at all times at the locations designated, which were *Referred to the Committee on Pedestrian and Traffic Safety,* as follows:

Alderman	Location And Distance
BEALE (9th Ward)	Amend ordinance by striking: "South Perry Avenue, at 10019 (Handicapped Parking Permit 52086)"; [O2011-9832]

Amend ordinance by striking: "South Vernon Avenue, at 10929 (Handicapped Parking Permit 72349)";

[O2011-9830]

POPE
(10th Ward) Amend ordinance by striking: "South Avenue H, at 10429 (Handicapped Parking Permit 8944)";

[O2011-9834]

BALCER
(11th Ward) Amend ordinance by striking: "South Wallace Street, at 2932 (Handicapped Parking Permit 55073)";

[O2011-9841]

CÁRDENAS
(12th Ward) Amend ordinance by striking: "South Hamilton Avenue, at 3332 (Handicapped Parking Permit 68745)";

[O2011-9902]

FOULKES
(15th Ward) Amend ordinance by striking: "South Artesian Avenue, at 6016 (Handicapped Parking Permit 70196)";

[O2011-9860]

THOMPSON
(16th Ward) Amend ordinance by striking: "South Maplewood Avenue, at 5815 (Handicapped Parking Permit 28124)";

[O2011-9874]

ZALEWSKI
(23rd Ward) Amend ordinance by striking: "South Monitor Avenue, at 5804 (Handicapped Parking Permit 34848)";

[O2011-9916]

Amend ordinance by striking: "South New England Avenue, at 5824 (Handicapped Parking Permit 41462)";

[O2011-9905]

REBOYRAS
(30th Ward) Amend ordinance by striking: "North Tripp Avenue, at 1813 (Handicapped Parking Permit 71411)";

[O2011-9702]

SUAREZ
(31st Ward) Amend ordinance by striking: "West Melrose Street, at 4023 (Handicapped Parking Permit 78502)";

[O2011-9987]

WAGUESPACK
(32nd Ward) Amend ordinance by striking: "West Nelson Street, at 1245 (Handicapped Parking Permit 77382)';

[O2011-10040]

CULLERTON
(38th Ward) Amend ordinance by striking: "West Roscoe Street, at 5334 (Handicapped Parking Permit 40718)";

[O2011-10041]

Amend ordinance by striking: "West Waveland Avenue, at 5635 (Handicapped Parking Permit 4609)";

[O2011-10042]

LAURINO
(39th Ward) Amend ordinance by striking: "North Kelso Avenue, at 4638 (Handicapped Parking Permit 67107)";

[O2011-9941]

Amend ordinance by striking: "North St. Louis Avenue, at 4911 (Handicapped Parking Permit 68110)";

[O2011-9939]

P. O'CONNOR
(40th Ward) Amend ordinance by striking: "North Spaulding Avenue, at 5723 (Handicapped Parking Permit 60381)";

[O2011-10043]

ARENA
(45th Ward)

Amend ordinance by striking: "West Agatite Avenue, at 5311 (Handicapped Parking Permit 9757)";

[O2011-9984]

Amend ordinance by striking: "North Latrobe Avenue, at 5350 (Handicapped Parking Permit 9757)";

[O2011-9945]

MOORE
(49th Ward)

Amend ordinance by striking: "West Fargo Avenue, at 2000 (Handicapped Parking Permit 68196)";

[O2011-9973]

Amend ordinance by striking: "West Lunt Avenue, at 1333 (Handicapped Parking Permit 68213)";

[O2011-9961]

SILVERSTEIN
(50th Ward)

Amend ordinance by striking: "North Bell Avenue, at 6217 (Handicapped Parking Permit 52686)";

[O2011-10020]

Amend ordinance by striking: "North Richmond Street, at 6308 (Handicapped Parking Permit 65110)".

[O2011-10018]

Referred -- CONSIDERATION FOR REMOVAL OF PARKING PROHIBITION AT ALL TIMES AT 6710 S. CLAREMONT AVE.

[Or2011-1160]

Alderman Thomas (17th Ward) presented a proposed order to give consideration to the removal of a parking prohibition in effect at all times at 6710 South Claremont Avenue, which was *Referred to the Committee on Pedestrian and Traffic Safety.*

Referred -- REPEAL OF PARKING PROHIBITION AT ALL TIMES AT 2909 N. SHERIDAN RD.

[O2011-10044]

Alderman Tunney (44th Ward) presented a proposed ordinance to repeal a previously passed ordinance which prohibited the parking of vehicles at all times at 2909 North Sheridan Road (Handicapped Parking Permit 75592), which was *Referred to the Committee on Pedestrian and Traffic Safety.*

Referred -- LIMITATION OF PARKING DURING SPECIFIED HOURS.

The aldermen named below presented proposed ordinances to limit the parking of vehicles at the locations designated and for the distances and times specified, which were *Referred to the Committee on Pedestrian and Traffic Safety*, as follows:

Alderman	Location, Distance And Time
MORENO (1st Ward)	North Campbell Avenue (both sides) from West Cortez Street to West Thomas Street -- two hour parking -- 8:00 A.M. to 5:00 P.M. -- Saturday and Sunday; [O2011-10217]
	West Cortez Street (north side) at 2510 -- two hour parking -- 8:00 A.M. to 5:00 P.M. -- Saturday and Sunday; [O2011-10216]
MOORE (49th Ward)	West Columbia Avenue (both sides) in the 1200 block, West Albion Avenue (both sides) in the 1200 block and West Loyola Avenue (north side) in the 1200 block, all between North Sheridan Road and first alley west thereof (public benefit); [O2011-10207]
	West Pratt Boulevard (both sides) in the 1100 block, West Columbia Avenue (both sides) in the 1100 block, West Albion Avenue (both sides) in the 1100 block and West Loyola Avenue (north side) in the 1100 block, all between North Sheridan Road and first alley east thereof. [O2011-10208]

Referred -- AMENDMENT OF PARKING LIMITATION DURING SPECIFIED HOURS.

The aldermen named below presented proposed ordinances to amend previously passed ordinances which limited the parking of vehicles at the locations designated and for the distances and times specified, which were *Referred to the Committee on Pedestrian and Traffic Safety*, as follows:

Alderman	Location, Distance And Time
M. O'CONNOR (41st Ward)	West Touhy Avenue, at 7350, by striking: "no parking anytime" and inserting in lieu thereof: "no parking -- Monday through Saturday"; [O2011-10219]
REILLY (42nd Ward)	East Ohio Street, at 201 for two automobile lengths by striking: "rush hour restrictions" and inserting in lieu thereof: "at all times -- daily"; [O2011-10118]
PAWAR (47th Ward)	Amend ordinance passed September 10, 1948 (*Journal of the Proceedings of the City Council of the City of Chicago*, page 2836) by striking: "West Irving Park Road, from North Ashland Avenue to North Southport Avenue -- no parking -- 4:00 P.M. to 6:00 P.M. (north side) and 7:00 A.M. to 9:00 A.M. (south side)" and inserting in lieu thereof: "West Irving Parking Road (south side) from North Ashland Avenue to North Southport Avenue -- 7:00 A.M. to 9:00 A.M. -- no parking"; [O2011-10038]
	Amend ordinance passed March 7, 2001 (*Journal of the Proceedings of the City Council of the City of Chicago*, page 53618) by striking: "West Montrose Avenue (north side) from a point 98 feet west of North Wolcott Avenue to a point 42 feet west thereof -- 2% disabled -- 9:00 A.M. to 5:00 P.M. -- Monday through Friday -- tow-away zone" and inserting in lieu thereof: "West Montrose Avenue (north side) from a point 98 feet west of North Wolcott Avenue to a point 42 feet west thereof -- 15 minute limit -- loading zone -- unattended vehicles must use flashing lights -- tow-away zone -- Monday through Friday"; [O2011-10051]

Amend ordinance passed March 7, 2007 (*Journal of the Proceedings of the City Council of the City of Chicago*, page 98814) which established parking restrictions at 4839 North Western Avenue by striking: "15 minute limit -- unattended vehicles must have hazard lights activated" and inserting in lieu thereof: "loading zone";

[O2011-10039]

MOORE
(49th Ward)

Amend ordinance by striking: "West Pratt Boulevard (north and south side) in the 1200 block, between North Sheridan Road and the alley west thereof -- two hour parking" and inserting in lieu thereof: "West Pratt Boulevard (north and south sides) between North Sheridan Road and the alley west thereof -- three hour parking".

[O2011-10211]

Referred -- REPEAL OF PARKING LIMITATION DURING SPECIFIED HOURS.

The aldermen named below presented proposed ordinances to repeal previously passed ordinances which limited the parking of vehicles at the locations designated and for the distances and times specified, which were *Referred to the Committee on Pedestrian and Traffic Safety*, as follows:

Alderman	Location, Distance And Time

TUNNEY
(44th Ward)

Repeal ordinance passed July 30, 2008 (*Journal of the Proceedings of the City Council of the City of Chicago*, page 34921) by striking: "North Halsted Street (east side) at 3161, from a point 90 feet south of West Belmont Avenue to a point 25 feet south thereof -- 15 minute standing zone -- unattended vehicles must have lights flashing -- 9:00 A.M. to 7:00 P.M. -- daily";

[O2011-10220]

SILVERSTEIN
(50th Ward) Repeal ordinance which prohibited the parking of vehicles at all times on West Coyle Avenue (south side) from North Western Avenue to the first alley west thereof.

[O2011-10246]

Referred -- ESTABLISHMENT OF ONE-WAY VEHICULAR TRAFFIC MOVEMENT.

The aldermen named below presented proposed ordinances to restrict the movement of vehicular traffic to a single direction on portions of specified streets, which were *Referred to the Committee on Pedestrian and Traffic Safety*, as follows:

Alderman	Location, Distance And Time
BROOKINS (21st Ward)	South LaSalle Street, in the 8300 block -- northerly; [O2011-10231]
	West 93rd Street, in the 1600 block -- easterly; [O2011-10232]
SOLIS (25th Ward)	South Allport Street, from 16th Street to 18th Street -- southerly; [O2011-10222]
SILVERSTEIN (50th Ward)	West Coyle Avenue, from North Western Avenue to the first alley west thereof -- easterly. [O2011-10236]

Referred -- ESTABLISHMENT OF RESIDENTIAL PARKING PERMIT ZONE IN 4800 BLOCK OF N. HAMILTON AVE.

[Or2011-1154]

Alderman Pawar (47th Ward) presented a proposed order to establish a residential parking permit zone in the 4800 block of both sides of North Hamilton Avenue, to be in effect at all times, daily, which was *Referred to the Committee on Pedestrian and Traffic Safety.*

Referred -- CONSIDERATION FOR ESTABLISHMENT OF RESIDENTIAL PARKING PERMIT ZONE ON PORTION OF S. HERMITAGE AVE.

[Or2011-1166]

Alderman Lane (18th Ward) presented a proposed order to give consideration to the establishment of a residential permit parking zone on both sides of South Hermitage Avenue, from 8200 to 8245, to be in effect at all times, daily, which was *Referred to the Committee on Pedestrian and Traffic Safety.*

Referred -- AMENDMENT OF RESIDENTIAL PARKING PERMIT ZONES.

The aldermen named below presented a proposed order and ordinance to establish residential parking permit zones at the locations designed and for the distances and times specified, which were *Referred to the Committee on Pedestrian and Traffic Safety*, as follows:

Alderman	Location, Distance And Time
AUSTIN (34th Ward)	Amend ordinance by striking: "West 111th Place, from South Wentworth Avenue to South Princeton Avenue -- Zone 788"; [O2011-10155]
MOORE (49th Ward)	Amend ordinance passed March 23, 1994 (*Journal of the Proceedings of the City Council of the City of Chicago*, page 47229) by striking: "West Columbia Avenue (both sides) from 1146 west to 1200 west -- Zone 56"; [O2011-10212]

SILVERSTEIN
(50th Ward)

Amend ordinance which established residential parking permit zones to be in effect as of July 1, 2012 -- 5:00 P.M. to 9:00 A.M. (Zone 448) in the area bounded by North Talman Avenue on the west, North Campbell Avenue on the east, West Devon Avenue on the north, West Granville Avenue on the south, North Washtenaw Avenue in the 6200 block and North Artesian Avenue in the 6200 block as follows: North Washtenaw Avenue (both sides) in the 6200 block, between West Rosemont Avenue and West Granville Avenue -- 8:00 A.M. to 8:00 P.M. -- daily (Zone 1244); North Talman Avenue (both sides) in the 6200 block, between West Rosemont Avenue and West Granville Avenue -- 8:00 A.M. to 8:00 P.M. -- daily (Zone 578); North Talman Avenue (both sides) in the 6300 block, between West Rosemont Avenue and first alley thereof and West Rosemont Avenue (north side) from North Talman Avenue to the first alley east thereof -- 6:00 A.M. to 9:00 P.M. -- daily (Zone 673); North Rockwell Street (both sides) in the 6300 block, between West Rosemont Avenue and the first alley north thereof -- 8:00 A.M. 9:00 P.M. -- daily (Zone 659); North Rockwell Street (both sides) in the 6200 block, between West Rosemont Avenue and West Granville Avenue -- North Maplewood Avenue (both sides) in the 6200 block, between West Rosemont Avenue and West Granville Avenue -- North Maplewood Avenue (both sides) in the 6300 block, between West Rosemont Avenue and the first alley north thereof -- North Campbell Avenue (both sides) in the 6200 block, between West Rosemont Avenue and West Granville Avenue and West Granville Avenue, at 2450 -- 8:00 A.M. to 9:00 P.M. -- daily, except Fridays -- 12:30 P.M. to 2:30 P.M. (Zone 448); North Campbell Avenue (both sides) in the 6300 block, between West Rosemont Avenue and the first alley north thereof -- 12:30 P.M. to 2:30 P.M., except Friday (Zone 555); North Artesian Avenue (both sides) in the 6200 block, between West Rosemont Avenue and West Granville Avenue -- 8:00 A.M. to 10:00 P.M. (Zone 991).

[O2011-10245]

Referred -- CONSIDERATION FOR AMENDMENT OF RESIDENTIAL PARKING PERMIT ZONE NO. 56.

Alderman Moore (49th Ward) presented proposed orders to give consideration to the amendment of Residential Parking Permit Zone Number 56 by striking the areas listed below, which were *Referred to the Committee on Pedestrian and Traffic Safety*, as follows:

West Albion Avenue (both sides) in the 1200 block, between North Sheridan Road and the first alley west thereof;

[Or2011-10210]

West Pratt Boulevard (both sides) in the 1100 block, West Columbia Avenue (both sides) in the 1100 block, West Albion Avenue (both sides) in the 1100 block and West Loyola Avenue (north side) in the 1100 block, between North Sheridan Road and the first alley east thereof.

[Or2011-10209]

Referred -- RESCISSION OF RESIDENTIAL PERMIT PARKING ZONE NO. 1120 IN 3200 BLOCK OF N. NOTTINGHAM AVE.

[O2011-10229]

Alderman Sposato (36th Ward) presented a proposed ordinance to rescind Residential Permit Parking Zone 1120 in the 3200 block of North Nottingham Avenue, which was *Referred to the Committee on Pedestrian and Traffic Safety.*

Referred -- ESTABLISHMENT OF STANDING ZONES.

The aldermen named below presented proposed ordinances to establish standing zones, with tow-away zones to be in effect after expiration of the limits indicated, and require that vehicles have hazard lights activated while at the locations designated, for the distances and times specified, which were *Referred to the Committee on Pedestrian and Traffic Safety,* as follows:

Alderman	Location, Distance And Time
MORENO (1st Ward)	North Ashland Avenue, at 1524 -- one parking space -- 15 minute limit -- 11:00 A.M. to 10:00 P.M. -- Monday through Saturday -- 3:00 P.M. to 10:00 P.M. -- daily; [O2011-10157]
	West Augusta Boulevard, at 1610 -- one parking space -- 15 minute limit -- 7:00 A.M. to 7:00 P.M. -- Monday through Friday and 12:00 A.M. to 4:00 P.M. -- Saturday and Sunday; [O2011-10162]

West Division Street, at 1750 -- one parking space -- 15 minute limit -- 6:00 A.M. to 10:00 P.M. -- daily;

[O2011-10101]

North Milwaukee Avenue, at 1885 -- one parking space -- 15 minute limit -- 10:00 A.M. to 9:00 P.M. -- Monday through Saturday;

[O2011-10097]

FIORETTI
(2nd Ward)

South Wabash Avenue (east side) from a point 24 feet south of East Congress Parkway to a point 25 feet south thereof -- 30 minute limit -- at all times -- daily;

[O2011-10225]

BURNS
(4th Ward)

East 53rd Street (north side) from a point 30 feet east of South Harper Avenue to a point 54 feet east thereof -- 15 minute limit -- use flashing lights -- 7:00 A.M. to 7:00 P.M.;

[O2011-10230]

MITTS
(37th Ward)

West North Avenue, at 4341 -- three parking spaces -- 15 minute limit -- unattended vehicles must have lights flashing -- 7:00 A.M. to 6:00 P.M. -- Monday through Friday;

[O2011-10221]

LAURINO
(39th Ward)

North Kedzie Avenue, at 4942 -- 4946 -- three automobile lengths --15 minute limit -- unattended vehicles must use flashing lights -- at all times -- daily;

[O2011-10109]

REILLY
(42nd Ward)

West Grand Avenue, at 17 -- one automobile length -- 15 minute limit -- 9:00 A.M. to 5:00 P.M. -- Monday through Saturday;

[O2011-10122]

SMITH
(43rd Ward)

North Halsted Street (east side) from a point 950 feet north of West Fullerton Parkway to a point 975 feet north of West Fullerton Parkway -- 15 minute limit -- 9:00 A.M. to 6:00 P.M. -- Monday through Friday (public benefit);

[O2011-10202]

ARENA
(45th Ward) West Irving Park Road, at 5058 -- two parking spaces -- 15 minute limit -- 7:00 A.M. to 6:00 P.M. -- Monday through Saturday;
[O2011-10154]

North Milwaukee Avenue, at 4350 -- three parking spaces -- 15 minute limit -- 3:00 P.M. to 6:00 P.M. -- Monday through Friday.
[O2011-10227]

Referred -- AMENDMENT OF STANDING ZONES.

The aldermen named below presented proposed ordinances to amend previously passed ordinances which established standing zones, with tow-away zones in effect after expiration of the limits indicated, and require that vehicles have hazard lights activated while at the locations designated, for the distances and times specified, which were *Referred to the Committee on Pedestrian and Traffic Safety,* as follows:

Alderman	Location, Distance And Time
REILLY (42nd Ward)	Amend current 15 minute standing zone on West Erie Street, at 55 -- 61 by a distance of 20 linear feet -- no parking tow-away zone on -- at all times -- daily; [O2011-10113]
SMITH (43rd Ward)	Amend 15 minute standing zone to loading zone -- no parking tow-away zone on North Halsted Street, at 2662 -- 10:00 A.M. to 11:00 P.M. -- Sunday through Wednesday and 10:00 A.M. to 3:00 A.M. -- Thursday through Saturday. [O2011-10201]

Referred -- ESTABLISHMENT OF TOW-AWAY ZONES.

The aldermen named below presented proposed ordinances to establish tow-away zones at the locations designated, for the distances and times specified, which were *Referred to the Committee on Pedestrian and Traffic Safety*, as follows:

Alderman	Location, Distance And Time
MITTS (37th Ward)	West Bloomingdale Avenue (north side) from a point 434 feet west of North Lamon Avenue to a point 25 feet west thereof -- at all times -- daily; [O2011-10223]
REILLY (42nd Ward)	North State Parkway, at 1320 -- at all times -- daily. [O2011-10124]

Referred -- INSTALLATION OF TRAFFIC SIGNS.

The aldermen named below presented a proposed ordinance and proposed orders directing the Commissioner of Transportation to install traffic signs of the nature indicated at the locations specified, which were *Referred to the Committee on Pedestrian and Traffic Safety*, as follows:

Alderman	Location And Type Of Sign
BURNETT (27th Ward)	West Schiller Street at North Orleans Street -- "All-Way Stop"; [O2011-10206]
WAGUESPACK (32nd Ward)	North Hermitage Avenue and West Wrightwood Avenue -- "Stop"; [Or2011-1156]
P. O'CONNOR (40th Ward)	West Berwyn Avenue and North Sawyer Avenue -- "Stop". [Or2011-1168]

Referred -- CONSIDERATION FOR INSTALLATION OF TRAFFIC WARNING SIGNS.

The aldermen named below presented proposed orders directing the Commissioner of Transportation to give consideration to the installation of traffic signs of the nature indicated at the locations specified, which were *Referred to the Committee on Pedestrian and Traffic Safety*, as follows:

Alderman	Location And Type Of Sign
BURKE (14th Ward)	West 45th Street at South Komensky Avenue -- "Two-Way Stop"; [Or2011-1164]
SOLIS (25th Ward)	South Canal Street at West 24th Street -- "Four-Way Stop"; [Or2011-1167]
COLÓN (35th Ward)	North Richmond Street and West Shakespeare Avenue -- "All-Way Stop"; [Or2011-1158]
SMITH (43rd Ward)	West Willow Street and North Bissell Street -- "Two-Way Stop/All-Way Stop"; [Or2011-1163]
	North Wilton Avenue and West Wrightwood Avenue -- "All-Way Stop". [Or2011-1165]

Referred -- INSTALLATION OF "NO PARKING LOADING ZONE" SIGNS.

Alderman Burnett (27th Ward) presented two proposed ordinances to install "No Parking Loading Zone" signs at the locations specified and for the days and hours indicated, which were *Referred to the Committee on Pedestrian and Traffic Safety*, as follows:

West Randolph Street, at 832, between North Halsted Street and North Green Street -- 10:00 A.M. to 12:00 A.M. -- daily;

[O2011-10203]

West Randolph Street, at 935, between North Sangamon Street and North Green Street -- 9:00 A.M. to 9:00 P.M. -- daily.

[O2011-10204]

Referred -- INSTALLATION OF "NO TRUCKS OVER 5 TONS" SIGN ON PORTION OF N. WINCHESTER AVE.

[Or2011-1155]

Alderman Waguespack (32nd Ward) presented a proposed order directing the Commissioner of Transportation to install a "No Trucks Over 5 Tons" sign on North Winchester Avenue, north of West Chicago Avenue, which was *Referred to the Committee on Pedestrian and Traffic Safety*.

Referred -- CONSIDERATION FOR INSTALLATION OF MISCELLANEOUS SIGNS.

The aldermen named below presented proposed orders directing the Commissioner of Transportation to give consideration to the installation of traffic signs of the nature indicated at the locations specified, which were *Referred to the Committee on Pedestrian and Traffic Safety*, as follows:

Alderman	Location And Type Of Sign
THOMAS (17th Ward)	South Morgan Street, in the 7900 block -- "Residential Street Permit Parking"; [Or2011-1159]
COCHRAN (20th Ward)	East 61st Street (north side) from a point 65 feet west of South Eberhart Avenue to a point 54 feet west thereof -- "15 Minute Standing Zone -- 6:00 A.M. To 6:00 P.M. -- Monday Through Friday"; [Or2011-1162]

MITTS
(37th Ward) North Laramie Avenue, at 1401, between North Laramie Avenue and North Leamington Avenue (in the alley) -- "Drive Slowly".

[Or2011-1169]

Referred -- CONSIDERATION FOR REMOVAL OF "CLEARANCE TO CORNER" SIGN AT SOUTHWEST CORNER OF WEST 83RD AND S. KEDZIE AVE.

[Or2011-1161]

Alderman Lane (18th Ward) presented a proposed order directing the Commissioner of Transportation to give consideration for the removal of a "Clearance To Corner" sign on the southwest corner of West 83rd Street and South Kedzie Avenue, for eastbound traffic, which was *Referred to the Committee on Pedestrian and Traffic Safety.*

---

2. ZONING ORDINANCE AMENDMENTS.

Referred -- ZONING RECLASSIFICATIONS OF PARTICULAR AREAS.

The aldermen named below presented 19 proposed ordinances amending the Chicago Zoning Ordinance for the purpose of reclassifying particular areas, which were *Referred to the Committee on Zoning, Landmarks and Building Standards,* as follows:

BY ALDERMAN FIORETTI (2nd Ward):

To classify as an RM5 Residential Multi-Unit District instead of a DS3 Downtown Service District the area shown on Map Number 2-G bounded by:

South Aberdeen Street; the alley immediately north of and parallel to West Jackson Boulevard; a line 196 feet east of and parallel to South Aberdeen Street; and West Jackson Boulevard (common address: 225 South Aberdeen Street (221 -- 239 South Aberdeen Street and 1052 -- 1064 West Jackson Boulevard)).

[O2011-9853]

To classify as an RM5 Residential Multi-Unit District instead of a POS-2 Neighborhood, Mini and Playlot Parks District the area shown on Map Number 2-H bounded by:

West Monroe Street; South Hoyne Avenue; a line 201.06 feet south of and parallel to West Monroe Street; a line 131.84 feet east of and parallel to South Leavitt Street; a line 180.62 feet south of and parallel to West Monroe Street; and South Leavitt Street (common address: 2131 West Monroe Street (2101 -- 2159 West Monroe Street, 101 -- 117 South Leavitt Street and 100 -- 118 South Hoyne Street)).

[O2011-9856]

To classify as an RM5 Residential Multi-Unit District instead of a B3-2 Community Shopping District and an RT4 Residential Two-Flat, Townhouse and Multi-Unit District the area shown on Map Number 2-I bounded by:

West Adams Street; South California Avenue; a line 125 feet south of and parallel to West Adams Street; the alley immediately west of and parallel to South California Avenue; the alley immediately south of and parallel to West Adams Street; the alley immediately east of and parallel to South Francisco Avenue; West Jackson Boulevard; and South Francisco Avenue (common address: 2833 West Adams Street (2801 -- 2859 West Adams Street, 200 -- 210 South California Avenue, 2838 -- 2858 West Jackson Boulevard and 201 -- 225 South Francisco Avenue)).

[O2011-9854]

To classify as an RM5 Residential Multi-Unit District instead of a DS3 Downtown Service District the area shown on Map Number 6-F bounded by:

South Wabash Avenue; the alley immediately north of and parallel to East 24th Street; a line 211.01 feet east of and parallel to South Wabash Avenue; a line 199 feet north of and parallel to East 24th Street; a line 321.58 feet east of and parallel to South Wabash Avenue; and East 24th Street (common address: 2347 South Wabash Avenue (2343 -- 2359 South Wabash Avenue and 44 -- 74 East 24th Street)).

[O2011-9852]

BY ALDERMAN QUINN (13th Ward):

To classify as an RS2 Residential Single-Unit (Detached House) District instead of a POS-1 Regional or Community Parks District the area shown on Map Number 18-K bounded by:

South Kostner Avenue; a line 583.54 feet north of and parallel to West 79th Street; a line 265.70 feet east of and parallel to South Kostner Avenue; and West 79th Street (common address: 4350 West 79th Street (4340 -- 4360 West 79th Street and 7847 -- 7867 South Kostner Avenue)).

[O2011-9857]

BY ALDERMAN THOMPSON (16th Ward):

To classify as an RS3 Residential Single-Unit (Detached House) District instead of a C1-1 Neighborhood Commercial District the area shown on Map Number 14-G bounded by:

West 62nd Street; South Racine Avenue; the alley immediately north of and parallel to West 63rd Street; the alley immediately west of and parallel to South Racine Avenue; the alley immediately south of and parallel to West 62nd Street; and South Elizabeth Street (common address: 6206 South Racine Avenue (6200 -- 6244 South Racine Avenue, 1201 -- 1227 West 62nd Street and 6201 -- 6229 South Elizabeth Street)).

[O2011-9861]

BY ALDERMAN O'SHEA (19th Ward):

To classify as an RS2 Residential Single-Unit (Detached House) District instead of a B3-1 Community Shopping District and an RS2 Residential Single-Unit (Detached House) District the area shown on Map Numbers 26-H and 28-H bounded by:

West Chelsea Place; South Vincennes Avenue; West Monterey Avenue; South Hermosa Avenue; the alley immediately northeast of and parallel to West Monterey Avenue; a line 150 feet west of and parallel to South Hermosa Avenue; West Pryor Avenue; the alley immediately west of and parallel to South Hermosa Avenue; a line 124.70 feet south of and parallel to West Chelsea Place, as measured along the easterly right-of-way line of South Hermosa Avenue from the southwest corner of South Wood Street and South Hermosa Avenue; and South Hermosa Avenue (common address: 1744 West Pryor Avenue (1631 -- 1731 West Chelsea Place, 11012 -- 11128 South Hermosa Avenue, 11003 -- 11145 South Hermosa Avenue, 1702 -- 1768 West Monterey Avenue, 11002 -- 11166 South Vincennes Avenue and 11003 -- 11175 South Vincennes Avenue)).

[O2011-9864]

BY ALDERMAN COCHRAN (20th Ward):

To classify as an RM5 Residential Multi-Unit District instead of a B3-3 Community Shopping District the area shown on Map Number 16-E bounded by:

South Calumet Avenue; East 63rd Street; the public right-of-way diagonally connecting East 63rd Street and South Dr. Martin Luther King, Jr. Drive; a line 200 feet south of and parallel to East 63rd Street; a line 254.82 feet east of and parallel to South Dr. Martin Luther King, Jr. Drive; and a line 350 feet south of and parallel to East 63rd Street (common address: 6311 South Calumet Avenue (6301 -- 6335 South Calumet Avenue, 343 -- 365 East 63rd Street and 6300 -- 6334 South Dr. Martin Luther King, Jr. Drive)).

[O2011-9865]

BY ALDERMAN BROOKINS (21st Ward):

To classify as an RS3 Residential Single-Unit (Detached House) District instead of a POS-1 Regional or Community Parks District the area shown on Map Number 20-F bounded by:

South Birkhoff Avenue; South Vincennes Avenue; South Kerfoot Avenue; a line 593.7 feet northwest of the northeast corner of South Vincennes Avenue and South Kerfoot Avenue, as measured along the easterly right-of-way line of South Kerfoot Avenue; the alley immediately east of and parallel to South Kerfoot Avenue; and the alley next north of South Vincennes Avenue (common address: 8407 South Kerfoot Avenue (8367 -- 8441 South Kerfoot Avenue, 8428 -- 8454 South Vincennes Avenue and 8364 -- 8412 South Birkhoff Avenue)).

[O2011-9876]

To classify as an RS2 Residential Single-Unit (Detached House) District instead of an M1 Limited Manufacturing and Business Park District and an RS2 Residential Single-Unit (Detached House) District the area shown on Map Number 22-G bounded by:

West 88th Street; South Vincennes Avenue; the right-of-way line of the Chicago, Rock Island and Pacific Railroad; and the alley immediately east of and parallel to South Morgan Street (common address: 917 West 88th Street (901 -- 945 West 88th Street and 8800 -- 8830 South Vincennes Avenue)).

[O2011-9875]

To classify as an RT3.5 Residential Two-Flat, Townhouse and Multi-Unit District instead of an RS3 Residential Single-Unit (Detached House) District and a B3-1 Community Shopping District the area shown on Map Number 22-G bounded by:

a line 80.7 feet north of and parallel to West 89th Street; South Loomis Street; West 89th Street; and the public alley next west of and parallel to South Loomis Street (common address: 8848 -- 8854 South Loomis Street).

[O2011-9869]

To classify as an RT3.5 Residential Two-Flat, Townhouse and Multi-Unit District instead of an RM5 Residential Multi-Unit District and a B3-1 Community Shopping District the area shown on Map Number 22-G bounded by:

a line 300 feet north of and parallel to West 90th Street; the public alley next east of and parallel to South Loomis Street; West 90th Street; and South Loomis Street (common address: 8929 -- 8959 South Loomis Street).

[O2011-9871]

BY ALDERMAN ERVIN (28th Ward):

To classify as an RS2 Residential Single-Unit (Detached House) District instead of a POS-1 Regional or Community Parks District and Planned Manufacturing District Number 9 the area shown on Map Number 1-K bounded by:

West Chicago Avenue; South Pulaski Road; a line 700.09 feet south of and parallel to West Chicago Avenue; a line 350 feet west of and parallel to South Pulaski Road; a line 950.09 feet south of and parallel to West Chicago Avenue; a line 402.93 feet, as measured at an angle of 129 degrees from a point 433.54 west of South Pulaski Road and 950.09 feet southwest of West Chicago Avenue; and a line 690 feet west of and parallel to South Pulaski Road (common address: 730 North Pulaski Road (650 -- 758 South Pulaski Road and 4001 -- 4101 West Chicago Avenue)).

[O2011-9880]

To classify as an RM5 Residential Multi-Unit District instead of a C1-3 Commercial Neighborhood District and an RM5 Residential Multi-Unit District the area shown on Map Number 2-I bounded by:

South Albany Avenue; the right-of-way line of the Eisenhower Expressway; South Sacramento Boulevard; and West Harrison Street (common address: 3030 West Harrison Street (3000 -- 3060 West Harrison Street, 519 -- 533 South Albany Avenue and 520 -- 532 South Sacramento Boulevard)).

[O2011-9931]

To classify as an RM5 Residential Multi-Unit District instead of a B1-3 Neighborhood Shopping District, an RT4 Residential Two-Flat, Townhouse and Multi-Unit District and an RM5 Residential Multi-Unit District the area shown on Map Number 4-I bounded by:

West Roosevelt Road; South Fairfield Avenue; West 12th Place; and South California Avenue (common address: 2745 West Roosevelt Road (2733 -- 2759 West Roosevelt Road, 1200 -- 1224 South Fairfield Avenue, 2734 -- 2758 West 12th Place and 1201 -- 1225 South California Avenue)).

[O2011-9929]

BY ALDERMAN MELL (33rd Ward):

To classify as a POS-1 Parks and Open Space District instead of a B3-3 Community Shopping District and a POS-1 Parks and Open Space District the area shown on Map Number 13-I bounded by:

the southwesterly boundary of the north branch of the Chicago River (the southwesterly boundary of the right-of-way of the north shore channel of the Metropolitan Sanitary District of Greater Chicago); West Lawrence Avenue; a line 50 feet east of and parallel to North Sacramento Avenue; a line 123.28 feet north of and parallel to West Lawrence Avenue; and North Sacramento Avenue (common address: 2954 West Lawrence Avenue).

[O2011-9881]

BY ALDERMAN COLÓN (35th Ward):

To classify as a B2-2 Neighborhood Mixed-Use District instead of a B1-2 and B1-3 Neighborhood Shopping District, a B3-1 Community Shopping District and a C1-2 Neighborhood Commercial District the area shown on Map Number 7-J bounded by:

North Elbridge Avenue; a line 25 feet northeasterly of the alley next northeasterly and parallel to North Milwaukee Avenue; the alley next southeasterly and parallel to North Elbridge Avenue; the alley next northeasterly of and parallel to North Milwaukee Avenue; North Wisner Avenue; North Milwaukee Avenue; a line 48 feet northwesterly of and parallel to North Dawson Avenue; the alley next northeasterly of and parallel to North Milwaukee Avenue; North Woodard Street; North Milwaukee Avenue; a line 130 feet northwesterly of West Diversey Avenue, as measured along the southwesterly line of North Milwaukee Avenue and perpendicular thereto; a line 131 feet west of North Milwaukee Avenue, as measured along the north line of West Diversey Avenue and perpendicular thereto; West Diversey Avenue; the alley next east of and parallel to North Drake Avenue; the alley next southwesterly of and parallel to North Milwaukee Avenue; the alley next north of and parallel to West Diversey Avenue; the alley next east of and parallel to North Drake Avenue; the alley next southwesterly of and parallel to North Milwaukee Avenue; West Wolfram Street; the alley next east of and parallel to North Drake Avenue; the alley next southwesterly of and parallel to North Milwaukee Avenue; the alley next north of and parallel to West Wolfram Street; North Drake Avenue; the alley next southwesterly of and parallel to North Milwaukee Avenue; the alley next north of and parallel to West Wolfram Street; the alley next west of and parallel to North Drake Avenue; the alley next southwesterly of and parallel to North Milwaukee Avenue; a line 245 feet southeasterly of North Central Park Avenue, as measured along the southwesterly line of North Milwaukee Avenue and perpendicular thereto; North Milwaukee Avenue; and North Central Park Avenue, excluding the area bounded by: a line 305 feet northwesterly of West Diversey Avenue, as measured along the southwesterly line of North Milwaukee Avenue and perpendicular thereto; North Milwaukee Avenue; a line 255 feet northwesterly of West Diversey Avenue, as measured along the southwesterly line of North Milwaukee Avenue and perpendicular thereto; and a line 100 feet southwesterly of and parallel to North Milwaukee Avenue.

[O2011-9883]

BY ALDERMAN P. O'CONNOR (40th Ward):

To classify as a POS-1 Public Open Space -- Regional or Community Parks instead of an RS1 Residential District the area shown on Map Number 15-H bounded by:

that part of the southwest quarter of Section 6, Township 40 North, Range 14, East of the Third Principal Meridian, described as follows: commencing at the southwest corner of the southwest quarter of said Section 6; thence north 01 degree, 43 minutes, 39 seconds west, 710.00 feet along the west line of the southwest quarter of said Section 6; thence north 88 degrees, 16 minutes, 21 seconds east, 39.00 feet to a point on the easterly right-of-way line of North Western Avenue, said point being 39.00 feet east of and parallel with the west line of the southwest quarter of said Section 6, from the point of beginning; thence continuing north 88 degrees, 16 minutes, 21 seconds east, 475.00 feet; thence north 66 degrees, 00 minutes, 00 seconds east, 160.00 feet; thence north 00 degrees, 00 minutes, 00 seconds east, 198.00 feet; thence north 66 degrees, 00 minutes, 00 seconds west, 128.00 feet; thence north 00 degrees, 00 minutes, 00 seconds east, 372.00 feet; thence south 90 degrees, 00 minutes, 00 seconds west, 132.00 feet; thence north 00 degrees, 00 minutes, 00 seconds east, 122.00 feet; thence north 42 degrees, 00 minutes, 00 seconds east, 92.00 feet; thence north 00 degrees, 00 minutes, 00 seconds east, 332.00 feet; thence north 29 degrees, 00 minutes, 00 seconds east, 217.00 feet; thence north 12 degrees, 00 minutes, 00 seconds east, 112.00 feet; thence north 11 degrees, 00 minutes, 00 seconds west, 116.00 feet; thence north 29 degrees, 14 minutes, 54 seconds west, 103.34 feet to a point that is 233.00 feet south of and parallel with the north line of the southwest quarter of said Section 6; thence south 88 degrees, 12 minutes, 34 seconds west, 530.29 feet parallel with said north line aforesaid to a point on the easterly right-of-way line of North Western Avenue, said point being 50.00 feet east of and parallel with the west line of the southwest quarter of said Section 6, and also being 233.00 feet south of and parallel with the north line of the southwest quarter of said Section 6; thence south 01 degree, 25 minutes, 13 seconds west, 200.31 feet along said easterly right-of-way line to a bend point, said point being 39.00 feet east of and parallel with the west line of the southwest quarter of said Section 6, and also being 433.00 feet south of and parallel with the north line of the southwest quarter of said Section 6; thence south 01 degree, 43 minutes, 39 seconds east, 1,511.07 feet along said easterly right-of-way line to the point of beginning, all in Cook County, Illinois containing 20.585 acres, more or less (common address: 5801 North Western Avenue).

[O2011-9884]

BY ALDERMAN PAWAR (47th Ward):

To classify as an RS2 Residential Single-Unit (Detached House) District instead of an M1-2 Limited Manufacturing and Business Park District the area shown on Map Number 9-H bounded by:

West Addison Street; North Western Avenue; a line 1,018.16 feet south of and parallel to West Addison Street; and a line 1,270.0 feet west of and parallel to North Western Avenue (common address: 2501 West Addison Street (2403 -- 2557 West Addison Street and 3426 -- 3556 North Western Avenue)).

[O2011-9887]

---

3. CLAIMS.

Referred -- CLAIMS AGAINST CITY OF CHICAGO.

The aldermen named below presented 232 proposed claims against the City of Chicago for the claimants named as noted, respectively, which were *Referred to the Committee on Finance*, as follows:

Alderman	Claimant	
MORENO (1st Ward)	Buck City Lofts Condominium Association,	[CL2011-3196]
	Cityview Lofts Condominium Association;	[CL2011-3197]
	Lofts of Honore Condominium Association;	[CL2011-3198]
	Montauk Manor Condominium Association;	[CL2011-3199]
	Pac Lofts Condominium Association;	[CL2011-3200]
FIORETTI (2nd Ward)	Astoria Tower Condominium Association;	[CL2011-3201]
	Boulevard Homes Condominium Association;	[CL2011-3202]
	Chess Lofts Condominium Association;	[CL2011-3203]

Fairbanks Lofts Condominium Association; [CL2011-3204]

Lakeside Lofts Condominium Association; [CL2011-3205]

Michigan Avenue Tower II Condominium Association; [CL2011-3206]

Museum Park Place Condominium Association, The; [CL2011-3207]

Museum Park Lofts Condominium Association; [CL2011-3208]

One Place Condominium Association; [CL2011-3209]

Park Alexandria Condominium Association; [CL2011-3210]

Prairie Avenue Lofts Condominium Association; [CL2011-3211]

South Commons Phase I Condominium Association; [CL2011-3212]

Tower Residences Condominium Association, The (2010); [CL2011-3213]

Tower Residences Condominium Association, The (2011); [CL2011-3214]

University Station Condominium Association; [CL2011-3215]

Wabash Flats Condominium Association; [CL2011-3216]

7 South Aberdeen Condominium Association; [CL2011-3217]

35 South Racine Condominium Association; [CL2011-3218]

565 West Quincy Condominium Association; [CL2011-3219]

611 South Wells Condominium Association; [CL2011-3220]

801 South Plymouth Court Condominium Association; [CL2011-3221]

1111 West Madison Street Condominium Association; [CL2011-3222]

1515 Michigan Avenue Condominium Association; [CL2011-3223]

3550 -- 3552 South Giles Avenue Condominium Association; [CL2011-3224];

DOWELL
(3rd Ward)

Burnham Station II Condominium Association; [CL2011-3225]

Landmark Lofts Condominium Association; [CL2011-3226]

4041 South Michigan Avenue Condominium Association; [CL2011-3227]

4546 -- 4548 South Indiana Condominium Association; [CL2011-3228]

BURNS
(4th Ward)

Butternutt Condominium Association; [CL2011-3235]

Cornell Village Condominium Association; [CL2011-3229]

Four Corners II Condominium Association; [CL2011-3235]

Pruitt Condominium Association; [CL2011-3230]

Southwold Condominium Association; [CL2011-3231]

Star Tower Condominium Association; [CL2011-3232]

Tudor Gables Building Corporation, The; [CL2011-3233]

Woodland of Bronzville; [CL2011-3234]

4939 Dorchester Condominium Association; [CL2011-3235]

5455 -- 5467 South Ellis Cooperative Building Corporation; [CL2011-3235]

HAIRSTON
(5th Ward)

Midway View Apartment Building Corporation; [CL2011-3236]

Vista Homes Building Corporation; [CL2011-3236]

56th Kimbark Condominium Association; [CL2011-3236]

5756 -- 5758 Blackstone Condominium Association; [CL2011-3236]

68th and Oglesby Condominium Association; [CL2011-3237]

BURNETT
(27th Ward)

Beacon Lofts Condominium Association; [CL2011-3238]

Brixton Lofts Condominium Association; [CL2011-3239]

City Towne Condominium Association; [CL2011-3240]

Hale Lofts Condominium Association; [CL2011-3241]

Halsted Hubbard Condominium Association; [CL2011-3242]

Heartbreak Lofts Condominium Association; [CL2011-3243]

Madison Manor Condominium Association; [CL2011-3244]

Parc Orleans Condominium Association; [CL2011-3246]

Parkside of Old Townhome Leasehold Condominium Association; [CL2011-3247]

Parkside of Old Town Midrise Leasehold Condominium Association; [CL2011-3248]

River Village Townhomes South Condominium Association; [CL2011-3249]

Warehouse Lofts Condominium Association; [CL2011-3250]

Washington Boulevard Lofts Condominium Association; [CL2011-3251]

Westgate Condominium Association; [CL2011-3252]

15 South Throop Condominium Association; [CL2011-3253]

632 North Racine Condominium Association; [CL2011-3254]

740 Fulton Condominium Association; [CL2011-3255]

1259 West Adams Condominium Association; [CL2011-3256]

REBOYRAS
(30th Ward)

Addison City Villas Condominium Association; [CL2011-3257]

Kilbourn Court Townhome Homeowners Association; [CL2011-3258]

Shelley Place Condominium Association; [CL2011-3259]

WAGUESPACK
(32nd Ward)

Brownstone on Wolcott Condominium Association; [CL2011-3260]

Landmark Village Homeowners Association; [CL2011-3260]

Lincoln Lofts Condominium Association; [CL2011-3260]

Seminary Garden Condominium Association; [CL2011-3260]

Shakespeare on the Park Condominium Association; [CL2011-3260]

Surrey Court Condominium Association; [CL2011-3260]

Willow Square Condominium Association; [CL2011-3260]

MELL
(33rd Ward)

North Spaulding Station Condominium Association, Incorporated; [CL2011-3261]

3548 -- 3558 West Belle Plaine Condominium Association; [CL2011-3262]

SPOSATO
(36th Ward)

Verandas on Harlem Condominium Association; [CL2011-3263]

4600 North Cumberland Condominium Association; [CL2011-3264]

7001 -- 7009 West Altgeld Avenue Condominium Association; [CL2011-3264]

7019 West Medill Condominium Association; [CL2011-3264]

7039 -- 7043 West Grand Avenue Condominium Association; [CL2011-3264]

MITTS
(37th Ward)

Kamerling Condominium Association; [CL2011-3265]

CULLERTON
(38th Ward)

Addison Commons Condominium Association; [CL2011-3266]

6737 West Irving Park Road Condominium Association; [CL2011-3267]

P. O'CONNOR (40th Ward)	Balmoral Plaza Condominium Association;	[CL2011-3268]
	Schreiber Park Condominium Association;	[CL2011-3269]
M. O'CONNOR (41st Ward)	Edgewood Manor IV Condominium Association;	[CL2011-3270]
	Innisbrook I Condominium Association;	[CL2011-3271]
	Innisbrook Two Condominium Association;	[CL2011-3273]
	Innisbrook Three Condominium Association;	[CL2011-3274]
	Northwest Point South Condominium Association;	[CL2011-3275]
	Norwood Point Condominium Association;	[CL2011-3276]
	Norwood Point Condominium Association (2010);	[CL2011-3277]
	Overhill Courte Condominium Association;	[CL2011-3278]
	6831 North Northwest Highway Condominium Association;	[CL2011-3279]
	8606 -- 8610 West Summerdale Condominium Association;	[CL2011-3280]
REILLY (42nd Ward)	Avenue East Condominium Association;	[CL2011-3281]
	Brownstone Condominium Association, The;	[CL2011-3281]
	Delaware Place Condominium Association;	[CL2011-3281]
	Gallery 400 Condominium Association;	[CL2011-3281]
	Grand Ohio Condominium Association, The (2010);	[CL2011-3281]
	Grand Ohio Condominium Association, The (2011);	[CL2011-3281]
	Huron Pointe Condominium Association;	[CL2011-3281]

Legacy at Millennium Park, The; [CL2011-3281]

McCagg Place Condominium Association; [CL2011-3281]

Michigan Building Corporation, Incorporated; [CL2011-3281]

Park Shore Condominium Association, The; [CL2011-3281]

Residence at 900 Condominium Association; [CL2011-3281]

Residences on Dearborn Condominium Association, The; [CL2011-3281]

River North Commons Condominium Association; [CL2011-3281]

River Plaza Homeowners Association (2010); [CL2011-3281]

River Plaza Homeowners Association (2011); [CL2011-3281]

Sexton Condominium Association; [CL2011-3281]

Six North Michigan Avenue Condominium Association; [CL2011-3281]

Tuexedo Park Condominium Association; [CL2011-3281]

Union Square Condominium Association; [CL2011-3281]

5 North Wabash Condominium Association; [CL2011-3281]

20 North State Condominium Association; [CL2011-3281]

30 West Erie Condominium Association; [CL2011-3281]

59 -- 65 East Cedar Street Condominium Association; [CL2011-3281]

110 East Delaware Condominium Association; [CL2011-3281]

152 West Huron Condominium Association; [CL2011-3281]

154 Hubbard Condominium Association; [CL2011-3281]

200 North Dearborn Condominium Association; [CL2011-3281]

201 East Chestnut Condominium Association; [CL2011-3281]

	222 East Pearson Condominium Association;	[CL2011-3281]
	253 East Delaware Condominium Association (2010);	[CL2011-3281]
	253 East Delaware Condominium Association (2011);	[CL2011-3281]
	340 West Superior Condominium Association;	[CL2011-3281]
	420 West Ontario Condominium Association;	[CL2011-3281]
	530 Lake Shore Drive Condominium Association;	[CL2011-3281]
	600 North Fairbanks Condominium Association;	[CL2011-3281]
	616 Fulton Lofts Condominium Association;	[CL2011-3281]
	757 Orleans at Chicago Condominium Association;	[CL2011-3281]
	777 Condominium Association;	[CL2011-3281]
	990 Lake Shore Condominium Association;	[CL2011-3281]
	1000 Condominium Association (2011a);	[CL2011-3281]
	1000 Condominium Association (2011b);	[CL2011-3281]
	1245 North Dearborn Condominium Association;	[CL2011-3281]
SMITH (43rd Ward)	Astor Tower Condominium Association;	[CL2011-3282]
	Belden Centre Condominium Association;	[CL2011-3282]
	Belden Condominium Association;	[CL2011-3282]
	Conservatory Condominium Association;	[CL2011-3282]
	Dickens Court Condominium Association;	[CL2011-3282]
	Division Court Condominium Association;	[CL2011-3282]
	Eugenie Park Condominium Association;	[CL2011-3282]
	Fremont Lane Condominium Association;	[CL2011-3282]

Kennelly Square Condominium Association; [CL2011-3282]

Lincoln Park Tower Condominium Association; [CL2011-3282]

Michael's Terrace Condominium Association; [CL2011-3282]

North Park Tower Cooperative; [CL2011-3282]

State Parkway Condominium Association, The; [CL2011-3282]

St. Michael's Square Homeownes Association; [CL2011-3282]

159 Goethe Condominium Association; [CL2011-3282]

555 Arlington Condominium Association; [CL2011-3282]

909 West Wisconsin Condominium Association; [CL2011-3282]

1130 West Armitage Condominium Association; [CL2011-3282]

1240 North Lake Shore Drive Condominium Association; [CL2011-3282]

1555 North Astor Condominium Association; [CL2011-3282]

1725 -- 1727 North Mohawk Condominium Association; [CL2011-3282]

2120 Lincoln Park West Condominium Association; [CL2011-3282]

2300 North Commonwealth Condominium Association; [CL2011-3282]

TUNNEY
(44th Ward)

Addison Court Condominium Association; [CL2011-3285]

Clarksville Station Condominium Association; [CL2011-3286]

Clifton Crossing Condominium Association (2); [CL2011-3287, CL2011-3288]

King's Court Condominium Association; [CL2011-3289]

Janssen Court Homeowners Association; [CL2011-3290]

Waterloo Court Condominium Association; [CL2011-3291]

434 Briar Place Condominium Association; [CL2011-3292]

629 Buckingham Condominium Association; [CL2011-3293]

832 West Oakdale Condominium Association; [CL2011-3294]

3300 North Lake Shore Drive Condominium Association; [CL2011-3295]

3314 Lake Shore Condominium Association; [CL2011-3296]

ARENA
(45th Ward)

Park Condominium Association, The; [CL2011-3297]

4976 North Milwaukee Condominium Association; [CL2011-3297]

CAPPLEMAN
(46th Ward)

Andersonville Arbor Condominium Association; [CL2011-3298]

Argyle Apartment Building Company; [CL2011-3299]

Buena Terrace Condominium Association (2010); [CL2011-3300]

Buena Terrace Condominium Association (2011); [CL2011-3301]

Dakota Condominium Association; [CL2011-3302]

Dover Court Condominium Association; [CL2011-3303]

Leland on the Lake Condominium Association; [CL2011-3304]

620 -- 622 West Waveland Condominium Association; [CL2011-3305]

700 Bittersweet Condominium Association; [CL2011-3306]

711 West Gordon Terrace Condominium Association; [CL2011-3307]

4550 North Beacon Condominium Association; [CL2011-3308]

4603 North Racine Avenue Condominium Association; [CL2011-3309]

4746 -- 4748 North Kenmore Avenue Condominium Association (2010); [CL2011-3310]

4746 -- 4748 North Kenmore Avenue Condominium Association (2011); [CL2011-3311]

PAWAR
(47th Ward)

Addison Station Condominium Association; [CL2011-3312]

Ashlie Manor Condominium Association; [CL2011-3312]

Graceland West Condominium Association; [CL2011-3312]

Leland Station East Condominium Association; [CL2011-3312]

Monaco Condominium Association; [CL2011-3312]

New Bedford Condominium Association; [CL2011-3312]

Oasis of Ravenswood Condominium Association; [CL2011-3312]

Riverside Manor Condominium Association; [CL2011-3312]

Sunnyside on Rockwell Condominium Association; [CL2011-3312]

1445 -- 1447 Warner Condominium Association; [CL2011-3312]

2100 -- 2110 West Montrose Condominium Association; [CL2011-3312]

4936 North Lincoln Condominium Association; [CL2011-3312]

OSTERMAN
(48th Ward)

Andersonville Condominium Association; [CL2011-3313]

Berwood Condominium Association; [CL2011-3314]

Granville Tower Condominium Association; [CL2011-3315]

Magnolia Views Condominium Association; [CL2011-3316]

Park Place Condominium Association; [CL2011-3317]

Princeton House Condominium Association; [CL2011-3318]

Thorndale Park Condominium Association; [CL2011-3319]

848 West Gunnison Condominium Association; [CL2011-3320]

1328 -- 1330 West Elmdale Condominium Association; [CL2011-3321]

1407 -- 1409 West Elmdale Condominium Association; [CL2011-3322]

4143 Condominium Association; [CL2011-3325]

4900 North Marine Drive Condominium Association; [CL2011-3326]

5053 North Sheridan Road Condominium Association; [CL2011-3324]

5757 North Sheridan Condominium Association; [CL2011-3323]

MOORE
(49th Ward)

GreenView Building Corporation; [CL2011-3327]

Lakewood Court Condominium Association; [CL2011-3328]

Navarra Condominium Association; [CL2011-3328]

Ridge Estates Condominium Association; [CL2011-3327]

Seeley North Condominium Association; [CL2011-3328]

Seeley of East of Ridge Condominium Association; [CL2011-3328]

Stratford House on the Lake, Incorporated; [CL2011-3329]

Vantage Pointe Condominium Association; [CL2011-3329]

Vine Condominium Association; [CL2011-3328]

1513 West Fargo Condominium Association; [CL2011-3329]

	1517 -- 1519 West Lunt Condominium Association;	[CL2011-3329]
	1600 West Jarvis Condominium Association;	[CL2011-3327]
	7710 North Sheridan Condominium Association;	[CL2011-3328]
SILVERSTEIN (50th Ward)	Francisco Manor Condominium Association (2008);	[CL2011-3330]
	Francisco Manor Condominium Association (2009);	[CL2011-3331]
	Francisco Manor Condominium Association 3A;	[CL2011-3332]
	New Ridge Village Condominium Association;	[CL2011-3333]
	Oakwell Garden Condominium Association;	[CL2011-3334]
	Rockwell Condominium Association;	[CL2011-3335]
	6434 -- 6436 North Damen Condominium Association.	[CL2011-3336]

---

4. UNCLASSIFIED MATTERS.

(Arranged In Order According To Ward Number)

Proposed ordinances, orders and resolutions were presented by the aldermen named below, respectively, and were acted upon by the City Council in each case in the manner noted, as follows:

Presented By

ALDERMAN MORENO (1st Ward):

Referred -- GRANTS OF PRIVILEGE IN PUBLIC WAY.

Eleven proposed ordinances to grant permission and authority to the applicants listed for the purposes specified, which were *Referred to the Committee on Transportation and Public Way,* as follows:

Chee Cleaners -- to maintain and use one sign at 2120 North Western Avenue;
[O2011-10012]

Cleo's -- to maintain and use one sign at 1935 West Chicago Avenue;
[O2011-10017]

Dream Dinners -- to maintain and use one sign at 740 North Damen Avenue;
[O2011-10000]

Fifth Third Bank -- to maintain and use one canopy at 1209 North Milwaukee Avenue;
[O2011-9913]

Hyun's Hapkido School -- to maintain and use one sign at 2743 North Western Avenue;
[O2011-10004]

Mana Food Bar -- to construct, install, maintain and use one windscreen adjacent to 1742 West Division Street;
[O2011-10013]

Mike's Furniture -- to maintain and use one sign at 1259 North Ashland Avenue;
[O2011-10015]

R & S Discount Food, Wine & Liquor -- to maintain and use one sign at 2425 West Diversey Avenue;
[O2011-10009]

Shear Conviction -- to construct, install, maintain and use one awning at 1901 West Chicago Avenue;
[O2011-9942]

24Seven Outdoor, LLC -- to maintain and use one sign at 2334 West North Avenue; and
[O2011-10006]

1645 West Huron, LLC -- to maintain and use one bay window adjacent to 1645 West Huron Street.
[O2011-9997]

Referred -- AMENDMENT OF GRANT OF PRIVILEGE FOR MILWOOD GROUP INC.
[O2011-10096]

Also, a proposed ordinance to amend an ordinance passed by the City Council on November 19, 2008 and printed in the *Journal of the Proceedings of the City Council of the City of Chicago,* page 49846, which authorized a grant of privilege to Milwood Group Inc. for signs

at 1401 -- 1409 North Milwaukee Avenue by modifying the number of signs, address, dimensions and compensation amount for said privilege, which was *Referred to the Committee on Transportation and Public Way.*

Referred -- EXEMPTION OF APPLICANTS FROM PHYSICAL BARRIER REQUIREMENT PERTAINING TO ALLEY ACCESSIBILITY FOR PARKING FACILITIES.

Also, four proposed ordinances to exempt the applicants listed from the physical barrier requirement pertaining to alley accessibility for the parking facilities adjacent to the locations specified, pursuant to the provisions of Title 10, Chapter 20, Section 430 of the Municipal Code of Chicago, which were *Referred to the Committee on Transportation and Public Way,* as follows:

Belmont Condominiums -- 2431, 2435 and 2441 West Belmont Avenue;

[O2011-9792]

Century Plating Company Inc. -- 2245 West Wellington Avenue;

[O2011-9795]

Kids Network Academy Inc. -- 2930 North Campbell Avenue; and

[O2011-9796]

Olveras Fender/Bender -- 1516 North Western Avenue.

[O2011-9793]

Referred -- STANDARDIZATION OF 2100 N. BINGHAM ST. AS "HONORARY JOE KOPERA WAY".

[O2011-9766]

Also, a proposed ordinance directing the Commissioner of Transportation to take the necessary action for the standardization of 2100 North Bingham Street as "Honorary Joe Kopera Way", which was *Referred to the Committee on Transportation and Public Way.*

Presented By

ALDERMAN FIORETTI (2nd Ward):

Referred -- GRANTS OF PRIVILEGE IN PUBLIC WAY.

Fourteen proposed ordinances to grant permission and authority to the applicants listed for the purposes specified, which were *Referred to the Committee on Transportation and Public Way,* as follows:

The Buckingham, LLC -- to maintain and use five planters adjacent to 59 -- 67 East Van Buren Street;

[O2011-10027]

Chicago Whole Health Center P.C. -- to maintain and use one sign at 1845 South Michigan Avenue;

[O2011-10021]

CNA Insurance Company -- to maintain and use two canopies at 333 South Wabash Avenue;

[O2011-9918]

Computer Services & Consulting -- to construct, install, maintain and use one awning at 1617 South Michigan Avenue;

[O2011-9947]

Digital Capital Partners -- to construct, install, maintain and use two banners adjacent to 725 South Wells Street;

[O2011-10025]

Greater Bethlehem Healing Temple -- to maintain and use one fence adjacent to 12 South Oakley Boulevard;

[O2011-10031]

Greater Bethlehem Healing Temple -- to maintain, use and occupy two spaces for church parking adjacent to 12 South Oakley Boulevard;

[O2011-10030]

Panda Express -- to maintain and use one sign at 515 South State Street;

[O2011-10028]

Quinn Chapel -- to maintain and use two steps adjacent to 2401 South Wabash Avenue;
[O2011-10024]

Rosebud Cafe -- to construct, install, maintain and use 18 awnings at 1500 West Taylor Street;
[O2011-9951]

South Loop Urgent Cafe -- to construct, install, maintain and use one awning at 1430 South Michigan Avenue;
[O2011-9955]

Subway -- to maintain and use one sign at 335 South Franklin Street;
[O2011-10022]

Target -- to maintain and use two signs at 1101 West Jackson Boulevard; and
[O2011-10019]

Wabash Tap -- to maintain and use one awning at 1233 South Wabash Avenue.
[O2011-9957]

Referred -- APPROVAL OF PLAT OF AMLI RESIDENTIAL SUBDIVISION.
[O2011-9761]

Also, a proposed ordinance directing the Superintendent of Maps, Ex Officio Examiner of Subdivisions, to approve a plat of Amli Residential Subdivision of 900 South Clark Subdivision in the area bounded by South Clark Street, West Taylor Street, South Wells Street and West 9th Street, which was *Referred to the Committee on Transportation and Public Way.*

Referred -- ISSUANCE OF PERMIT FOR SIGN/SIGNBOARD AT 1430 S. ASHLAND AVE.
[Or2011-1142]

Also, a proposed ordinance directing the Commissioner of Buildings to issue a permit to Parvin-Clauss Sign Company to install a sign/signboard at 1430 South Ashland Avenue, which was *Referred to the Committee on Zoning, Landmarks and Building Standards.*

Presented By

ALDERMAN FIORETTI (2nd Ward)
And OTHERS:

Referred -- AMENDMENT OF CHAPTER 4-4 OF MUNICIPAL CODE BY ADDING NEW SECTION 334 TO PROHIBIT BUSINESS LICENSEES TO SELL, OFFER FOR SALE, GIVE AWAY, BARTER, EXCHANGE OR FURNISH SYNTHETIC STIMULANT IN CITY OF CHICAGO.

[O2011-9771]

A proposed ordinance, presented by Aldermen Fioretti, Dowell, Burns, Balcer, Burke, Thompson, Thomas, O'Shea, Maldonado, Reboyras, Suarez and Osterman, amending Chapter 4-4 of the Municipal Code of Chicago by adding new Section 334, which would prohibit any business licensee from selling, offering for sale, give away, barter, exchange or otherwise furnish any synthetic stimulant in the City of Chicago and establish fines and penalty for violations thereof, which was *Referred to the Committee on Finance.*

Presented By

ALDERMAN DOWELL (3rd Ward):

Referred -- ISSUANCE OF PERMIT FOR SIGN/SIGNBOARD AT 3658 S. WENTWORTH AVE.

[O2011-9764]

A proposed ordinance directing the Commissioner of Buildings to issue a permit to M-K Signs, Inc. to install a sign/signboard at 3658 South Wentworth Avenue, which was *Referred to the Committee on Zoning, Landmarks and Building Standards.*

Presented By

ALDERMAN BURNS (4th Ward):

Referred -- GRANT OF PRIVILEGE IN PUBLIC WAY FOR QUAD COMMUNITIES DEVELOPMENT CORPORATION, NFP.

[O2011-9805]

A proposed ordinance to grant permission and authority to Quad Communities Development Corporation, NFP to construct, install, maintain and use one planter adjacent to 5020 South

Cottage Grove Avenue, which was *Referred to the Committee on Transportation and Public Way.*

Presented By

ALDERMAN HAIRSTON (5th Ward):

Referred -- EXEMPTION OF LA RABIDA CHILDREN'S HOSPITAL FROM CITY FEES UNDER NOT-FOR-PROFIT STATUS.

[O2011-9775]

A proposed ordinance to repeal and replace an ordinance previously passed on July 30, 2008 and printed in the *Journal of the Proceedings of the City Council of the City of Chicago,* page 34633, by providing La Rabida Children's Hospital with inclusive exemption, under its not-for-profit status, from all City fees related to the construction, maintenance and renovation of building(s) at East 65th Street at Lake Michigan for the period beginning February 16, 2012 through February 15, 2014, which was *Referred to the Committee on Finance.*

Referred -- GRANTS OF PRIVILEGE IN PUBLIC WAY.

Also, two proposed ordinances to grant permission and authority to the applicants listed for the purposes specified, which were *Referred to the Committee on Transportation and Public Way,* as follows:

China Fan -- to maintain and use one awning at 7042 South Stony Island Avenue; and

[O2011-9962]

Cornell 55, LLC -- to maintain and use one sign at 1619 East 55th Street.

[O2011-9806]

Presented By

ALDERMAN SAWYER (6th Ward):

Referred -- GRANTS OF PRIVILEGE IN PUBLIC WAY.

Three proposed ordinances to grant permission and authority to the applicants listed for the purposes specified, which were *Referred to the Committee on Transportation and Public Way,* as follows:

G & F Produce -- to maintain, use and occupy space adjacent to 7141 South State Street; [O2011-9807]

Harlan High School -- to maintain and use one sign at 9652 South Michigan Avenue; and [O2011-9808]

Maxwell Street Grill -- to maintain and use three signs at 7445 South State Street. [O2011-9809]

Presented By

ALDERMAN HARRIS (8th Ward):

Referred -- GRANT OF PRIVILEGE IN PUBLIC WAY FOR THERVIL'S BARBER SHOP. [O2011-9967]

A proposed ordinance to grant permission and authority to Thervil's Barber Shop to maintain and use one awning at 2249 East 83rd Street, which was *Referred to the Committee on Transportation and Public Way.*

Presented By

ALDERMAN BEALE (9th Ward):

Referred -- GRANT OF PRIVILEGE IN PUBLIC WAY FOR ROSALINE GROCERY, INC. [O2011-9810]

A proposed ordinance to grant permission and authority to Rosaline Grocery, Inc. to maintain and use one sign at 249 East 115th Street, which was *Referred to the Committee on Transportation and Public Way.*

Presented By

ALDERMAN POPE (10th Ward):

Referred -- GRANTS OF PRIVILEGE IN PUBLIC WAY.

Three proposed ordinances to grant permission and authority to the applicants listed for the purposes specified, which were *Referred to the Committee on Transportation and Public Way,* as follows:

Dr. Alexander Alemis -- to maintain and use one awning at 3009 East 92nd Place;
[O2011-9971]

Family Dental Care -- to maintain and use one awning at 1601 South Avenue E; and
[O2011-9974]

Pescaderia Los Hermanos Erk, Inc. -- to maintain and use one sign at 8918 South Commercial Avenue.
[O2011-9813]

Presented By

ALDERMAN BALCER (11th Ward):

Referred -- AMENDMENT OF CHAPTER 2-100 OF MUNICIPAL CODE BY AUTHORIZING EXECUTIVE DIRECTOR OF EMERGENCY MANAGEMENT AND COMMUNICATIONS TO OVERSEE MANAGEMENT OF FIRE SIGNAL BOXES.
[O2011-9754]

A proposed ordinance amending Title 2, Chapter 100, Sections 140, 150 and 160 of the Municipal Code of Chicago by authorizing the Executive Director of Emergency Management and Communications to oversee the installation and management of fire signal boxes and further, to increase the annual fees to $50.00 for inspection and maintenance of such devices, which was *Referred to the Committee on Public Safety.*

Referred -- AMENDMENT OF CHAPTER 4-216 OF MUNICIPAL CODE REGARDING DISPOSAL OPERATIONS AND IDENTIFICATION REQUIREMENTS FOR JUNK PEDDLERS.

[O2011-9749]

Also, a proposed ordinance amending Title 4, Chapter 216, Sections 010 and 130 of the Municipal Code of Chicago by removing from the definition of "junk peddlers" any person licensed to operate a recycling facility under Article XX of Chapter 11-4 of the Municipal Code and requiring junk peddlers to display identification card to recipient prior to disposal of junk, which was *Referred to the Committee on Finance.*

Referred -- GRANTS OF PRIVILEGE IN PUBLIC WAY.

Also, three proposed ordinances to grant permission and authority to the applicants listed for the purposes specified, which were *Referred to the Committee on Transportation and Public Way,* as follows:

CVS/Pharmacy Number 8738 -- to maintain and use one sign at 741 West 31st Street;

[O2011-9815]

Gemellato Ristorante -- to construct, install, maintain and use two awnings at 260 West 26th Street; and

[O2011-9979]

Vision Investments, Inc. -- to maintain and use one step adjacent to 4822 South Union Avenue.

[O2011-9817]

Presented By

ALDERMAN CÁRDENAS (12th Ward):

Referred -- EXEMPTION OF NATIONAL LATINO EDUCATION INSTITUTE FROM CITY FEES UNDER NOT-FOR-PROFIT STATUS.

[O2011-10166]

A proposed ordinance providing the National Latino Education Institute with inclusive exemption, under its not-for-profit status, from all city fees related to the erection and

maintenance of building(s) and fuel storage facilities at 2011 West Pershing Road, for the period beginning January 1, 2012 and ending January 1, 2013, which was *Referred to the Committee on Finance.*

Referred -- GRANTS OF PRIVILEGE IN PUBLIC WAY.

Also, four proposed ordinances to grant permission and authority to the applicants listed for the purposes specified, which were *Referred to the Committee on Transportation and Public Way*, as follows:

La Iguanita Restaurant -- to maintain and use one awning at 3733 South Kedzie Avenue;
[O2011-9982]

Los Dos Laredos Restaurant -- to maintain and use eight light fixtures adjacent to 3120 West 26th Street;
[O2011-10047]

Los Dos Laredos Restaurant -- to maintain and use five security cameras adjacent to 3120 West 26th Street; and
[O2011-10045]

Napples Pizzeria -- to maintain and use one sign at 4300 South Western Avenue.
[O2011-10046]

Presented By

ALDERMAN QUINN (13th Ward):

Referred -- ISSUANCE OF PERMIT FOR SIGN/SIGNBOARD AT 8133 S. CICERO AVE.

[Or2011-1143]

A proposed order directing the Commissioner of Buildings to issue a permit to NSI Signs, Inc. to install a sign/signboard at 8133 South Cicero Avenue, which was *Referred to the Committee on Zoning, Landmarks and Building Standards.*

Presented By

ALDERMAN BURKE (14th Ward):

Referred -- GRANT OF PRIVILEGE IN PUBLIC WAY FOR DIAZ CASE, P.C.
[O2011-9873]

A proposed ordinance to grant permission and authority to Diaz Case, P.C., to construct, install, maintain and use one awning at 4146 South Archer Avenue, which was *Referred to the Committee on Transportation and Public Way.*

Presented By

ALDERMAN FOULKES (15th Ward):

Referred -- EXEMPTION OF FRESH AND CLEAN CAR WASH/DOUGLAS GREER FROM PHYSICAL BARRIER REQUIREMENT PERTAINING TO ALLEY ACCESSIBILITY FOR PARKING FACILITIES.
[O2011-9798]

A proposed ordinance to exempt Fresh and Clean Car Wash/Douglas Greer from the physical barrier requirement pertaining to alley accessibility for the parking facilities at 6640 South Ashland Avenue, pursuant to the provisions of Title 10, Chapter 20, Section 430 of the Municipal Code of Chicago, which was *Referred to the Committee on Transportation and Public Way.*

Presented By

ALDERMAN THOMPSON (16th Ward):

Referred -- EXEMPTION OF CHICAGO CHARTER SCHOOL FOUNDATION FROM CITY FEES UNDER NOT-FOR-PROFIT STATUS.
[O2011-9776]

A proposed ordinance providing Chicago Charter School Foundation with inclusive exemption, under its not-for-profit status, from all City fees related to the construction and

maintenance building(s) and fuel storage facilities at 1816 West Garfield Boulevard, for a two year period not to exceed December 31, 2013, which was *Referred to the Committee on Finance.*

Referred -- AMENDMENT OF SECTION 4-60-023 OF MUNICIPAL CODE BY DELETING SUBSECTION 16.43 TO ALLOW ISSUANCE OF ADDITIONAL PACKAGE GOODS LICENSES ON PORTION OF S. ASHLAND AVE.

[O2011-9763]

Also, a proposed ordinance to amend Title 4, Chapter 60, Section 023 of the Municipal Code of Chicago by deleting subsection 16.43 to allow the issuance of additional package goods licenses on South Ashland Avenue, from West 49th Street to West 58th Street, which was *Referred to the Committee on License and Consumer Protection.*

Referred -- GRANTS OF PRIVILEGE IN PUBLIC WAY.

Also, two proposed ordinances to grant permission and authority to the applicants listed to maintain and use signs at the locations specified, which were *Referred to the Committee on Transportation and Public Way,* as follows:

Dental Impressions -- for one sign at 6614 South Halsted Street; and

[O2011-9821]

I S Food & Liquor -- for one sign at 1025 West 63rd Street.

[O2011-9822]

Referred -- EXEMPTION OF BEST FOR LESS AUTO REPAIR/FERNANDO MENDOZA FROM PHYSICAL BARRIER REQUIREMENT PERTAINING TO ALLEY ACCESSIBILITY FOR PARKING FACILITIES.

[O2011-9797]

Also, a proposed ordinance to exempt Best for Less Auto Repair/Fernando Mendoza from the physical barrier requirement pertaining to alley accessibility for the parking facilities at

2131 West 51st Street, pursuant to the provisions of Title 10, Chapter 20, Section 430 of the Municipal Code of Chicago, which was *Referred to the Committee on Transportation and Public Way.*

Presented By

ALDERMAN LANE (18th Ward):

Referred -- EXEMPTION OF ROLLIN RIDES AUTO SALES, INC. FROM PHYSICAL BARRIER REQUIREMENT PERTAINING TO ALLEY ACCESSIBILITY FOR PARKING FACILITIES.

[O2011-9790]

A proposed ordinance to exempt Rollin Rides Auto Sales, Inc. from the physical barrier requirement pertaining to alley accessibility for the parking facilities at 7407 South Western Avenue, pursuant to the provisions of Title 10, Chapter 20, Section 430 of the Municipal Code of Chicago, which was *Referred to the Committee on Transportation and Public Way.*

Presented By

ALDERMAN COCHRAN (20th Ward):

Referred -- EXEMPTION OF AMERICAN LEGION POST NO. 87 FROM CITY FEES UNDER NOT-FOR-PROFIT STATUS.

[O2011-9777]

A proposed ordinance providing American Legion Post Number 87 with inclusive exemption, under its not-for-profit status, from all City fees related to the erection and maintenance of building(s) and fuel storage facilities at 5745 South State Street, for a two year period not to exceed January 2012, which was *Referred to the Committee on Finance.*

Referred -- GRANTS OF PRIVILEGE IN PUBLIC WAY.

Also, 26 proposed ordinances to grant permission and authority to the applicants listed for the purposes specified, which were *Referred to the Committee on Transportation and Public Way,* as follows:

D.K.D.K. Properties -- to maintain and use three steps adjacent to 5912 -- 5914 South State Street;

[O2011-9915]

Poah NSP Chicago, LLC -- to maintain and use one cornice adjacent to 6201 -- 6203 South Eberhart Avenue;

[O2011-9909]

Poah NSP Chicago, LLC -- to maintain and use two fences adjacent to 6153 -- 6159 South Eberhart Avenue;

[O2011-9906]

The University of Chicago -- to maintain and use six conduits adjacent to 6030 South Dorchester Avenue;

[O2011-9827]

The University of Chicago -- to maintain and use six conduits adjacent to 6054 -- 6059 South Ellis Avenue;

[O2011-9831]

The University of Chicago -- to maintain and use six conduits adjacent to 6052 -- 6057 South University Avenue;

[O2011-9833]

The University of Chicago -- to maintain and use six conduits adjacent to 6052 -- 6059 South Woodlawn Avenue;

[O2011-9829]

The University of Chicago -- to maintain and use six pipes adjacent to 6054 -- 6059 South Ellis Avenue;

[O2011-9835]

The University of Chicago -- to maintain and use six pipes adjacent to 6052 -- 6057 South University Avenue;

[O2011-9848]

The University of Chicago -- to maintain and use six pipes adjacent to 6052 -- 6059 South Woodlawn Avenue;

[O2011-9847]

The University of Chicago -- to maintain and use one pipe adjacent to 962 -- 978 East 61st Street;

[O2011-9839]

The University of Chicago -- to maintain and use one pipe adjacent to 1000 -- 1034 East 61st Street;

[O2011-9838]

The University of Chicago -- to maintain and use two pipes adjacent to 1100 -- 1134 East 61st Street;

[O2011-9850]

The University of Chicago -- to maintain and use one vault adjacent to 1106 -- 1108 East 61st Street;

[O2011-9858]

The University of Chicago -- to maintain and use one pipe adjacent to 1144 -- 1178 East 61st Street;

[O2011-9849]

The University of Chicago -- to maintain and use one pipe adjacent to 1200 -- 1236 East 61st Street;

[O2011-9840]

The University of Chicago -- to maintain and use one vault adjacent to 974 -- 978 East 61st Street;

[O2011-9904]

The University of Chicago -- to maintain and use one vault adjacent to 1014 -- 1020 East 61st Street;

[O2011-9901]

The University of Chicago -- to maintain and use one vault adjacent to 1132 -- 1134 East 61st Street;

[O2011-9885]

The University of Chicago -- to maintain and use one vault adjacent to 1160 -- 1162 East 61st Street;

[O2011-9895]

The University of Chicago -- to maintain and use one vault adjacent to 1176 -- 1178 East 61st Street;

[O2011-9896]

The University of Chicago -- to maintain and use one vault adjacent to 1200 East 61st Street;

O2011-9897]

The University of Chicago -- to maintain and use one vault adjacent to 1224 -- 1226 East 61st Street;

[O2011-9898]

The University of Chicago -- to maintain and use one vault adjacent to 1310 -- 1314 East 61st Street;

[O2011-9899]

6153 Vernon LLC -- to maintain and use one fence adjacent to 6153 South Vernon Avenue; and

[O2011-9914]

6153 Vernon LLC -- to maintain and use two steps adjacent to 440 -- 434 East 62nd Street.
[O2011-9911]

Presented By

ALDERMAN BROOKINS (21st Ward):

Referred -- GRANTS OF PRIVILEGE IN PUBLIC WAY.

Two proposed ordinances to grant permission and authority to the applicants listed for the purposes specified, which were *Referred to the Committee on Transportation and Public Way,* as follows:

Evers Elementary Schools -- to maintain and use one fence adjacent to 9811 South Lowe Avenue; and

[O2011-9921]

New Pisgah Missionary Baptist Church -- to maintain and use one sign at 8130 South Racine Avenue.

[O2011-9919]

Presented By

ALDERMAN MUÑOZ (22nd Ward):

Referred -- GRANTS OF PRIVILEGE IN PUBLIC WAY.

Eight proposed ordinances to grant permission and authority to the applicants listed for the purposes specified, which were *Referred to the Committee on Transportation and Public Way,* as follows:

Deez -- to maintain and use one awning at 3720 West 26th Street;

[O2011-9986]

Golden on 26th Street -- to maintain and use one sign at 3434 West 26th Street;

[O2011-9943]

Hanway Insurance Agency, LLC -- to maintain and use one sign at 2265 South Pulaski Road;

[O2011-9956]

Little Village Chamber of Commerce -- to maintain and use one planter adjacent to 3252 West 25th Street;

[O2011-9952]

Little Village Chamber of Commerce -- to maintain and use one planter adjacent to 3301 West 25th Street;

[O2011-9949]

Little Village Chamber of Commerce -- to maintain and use one planter adjacent to 3327 West 25th Street;

[O2011-9948]

Little Village Chamber of Commerce -- to maintain and use one planter adjacent to 3356 West 25th Street; and

[O2011-9946]

M & M Pawn Brokers Inc. -- to maintain and use one sign at 3446 West 26th Street.

[O2011-9954]

Presented By

ALDERMAN ZALEWSKI (23rd Ward):

Referred -- GRANT OF PRIVILEGE IN PUBLIC WAY FOR STAFFMARK.

[O2011-9958]

A proposed ordinance to grant permission and authority to Staffmark to maintain and use one sign at 5680 South Archer Avenue, which was *Referred to the Committee on Transportation and Public Way.*

Referred -- EXEMPTION OF MORAN BODY SHOP FROM PHYSICAL BARRIER REQUIREMENT PERTAINING TO ALLEY ACCESSIBILITY FOR PARKING FACILITIES.

[O2011-9791]

Also, a proposed ordinance to exempt Moran Body Shop from the physical barrier requirement pertaining to alley accessibility for the parking facilities at 5243 South Archer Avenue, pursuant to the provisions of Title 10, Chapter 20, Section 430 of the Municipal Code of Chicago, which was *Referred to the Committee on Transportation and Public Way.*

Presented By

ALDERMAN CHANDLER (24th Ward):

Referred -- GRANT OF PRIVILEGE IN PUBLIC WAY FOR DELIVERANCE TEMPLE CHURCH OF THE APOSTOLIC FAITH.

[O2011-9959]

A proposed ordinance to grant permission and authority to Deliverance Temple Church of the Apostolic Faith to maintain and use one sign at 1455 South Komensky Avenue, which was *Referred to the Committee on Transportation and Public Way.*

Presented By

ALDERMAN MALDONADO (26th Ward):

Referred -- GRANTS OF PRIVILEGE IN PUBLIC WAY.

Three proposed ordinances to grant permission and authority to the applicants listed for the purposes specified, which were *Referred to the Committee on Transportation and Public Way,* as follows:

El Taco Naco -- to maintain and use one sign at 2640 West Chicago Avenue;

[O2011-10049]

Harry & Raquel Maldonado -- to maintain and use one staircase adjacent to 1805 North Whipple Street; and

[O2011-10048]

Kimball & North Currency Exchange -- to maintain and use four signs at 3401 West North Avenue.

[O2011-10050]

Referred -- EXEMPTION OF MALVAES SOLUTIONS/JESSE MALVAES FROM PHYSICAL BARRIER REQUIREMENT PERTAINING TO ALLEY ACCESSIBILITY FOR PARKING FACILITIES.

[O2011-9794]

Also, a proposed ordinance to exempt Malvaes Solutions/Jesse Malvaes from the physical barrier requirement pertaining to alley accessibility for the parking facilities at 2101 West Grand Avenue, pursuant to the provisions of Title 10, Chapter 20, Section 430 of the Municipal Code of Chicago, which was *Referred to the Committee on Transportation and Public Way.*

Referred -- ISSUANCE OF PERMITS FOR SIGNS/SIGNBOARDS.

Also, four proposed orders directing the Commissioner of Buildings to issue permits to Chicago Sign Group, LLC to install signs/signboards at 2950 West Grand Avenue, which were *Referred to the Committee on Zoning, Landmarks and Building Standards,* as follows:

one sign/signboard measuring 102.5 square feet; and

[Or2011-1150]

one sign/signboard measuring 283.7 square feet.

[Or2011-1152]

one sign/signboard measuring 118.8 square feet; and

[Or2011-1149]

one sign/signboard measuring 552.4 square feet.

[Or2011-1151]

Presented By

ALDERMAN BURNETT (27th Ward):

Referred -- GRANTS OF PRIVILEGE IN PUBLIC WAY.

Nine proposed ordinances to grant permission and authority to the applicants listed for the purposes specified, which were *Referred to the Committee on Transportation and Public Way,* as follows:

The Cross Roads Bar & Grill -- to maintain and use one awning at 1120 West Madison Street;

[O2011-9882]

Fred Astaire Dance Studio -- to construct, install, maintain and use two planters adjacent to 1239 West Lake Street;

[O2011-9972]

Grange Hall Burger Bar -- to construct, install, maintain and use one windscreen adjacent to 844 West Randolph Street;

[O2011-9968]

Greektown Gyros -- to maintain and use nine awnings at 239 South Halsted Street;

[O2011-9988]

Kamehachi of Tokyo -- to maintain and use one sign at 1400 North Wells Street;

[O2011-9966]

La Scarola -- to maintain and use one windscreen adjacent to 721 West Grand Avenue;

[O2011-9980]

Madison Square LLC -- to maintain and use 12 balconies adjacent to 1342 West Madison Street;

[O2011-9976]

San Juan Ventures -- to maintain and use one planter adjacent to 664 West Hubbard Street; and

[O2011-9970]

S3 Holdings LLC -- to maintain and use one staircase adjacent to 608 -- 610 North Ada Street.

[O2011-9963]

Referred -- AMENDMENT OF GRANT OF PRIVILEGE FOR LA SCAROLA.
[O2011-10105]

Also, a proposed ordinance to amend an ordinance passed by the City Council on June 13, 2007 and printed in the *Journal of the Proceedings of the City Council of the City of Chicago,* page 3078, which authorized a grant of privilege to La Scarola to maintain and use one windscreen adjacent to 721 West Grand Avenue by modifying the dimensions for said privilege, which was *Referred to the Committee on Transportation and Public Way.*

Referred -- ISSUANCE OF PERMITS FOR SIGNS/SIGNBOARDS.

Also, two proposed orders directing the Commissioner of Buildings to issue permits to the applicants listed to install signs/signboards at the locations specified, which were *Referred to the Committee on Zoning, Landmarks and Building Standards,* as follows:

Lincoln Services, Inc. -- for one sign/signboard at 919 West Randolph Street; and
[Or2011-1147]

Van Wagner Chicago LLC -- for one sign/signboard at 1135 North Halsted Street.
[Or2011-1140]

Presented By

ALDERMAN ERVIN (28th Ward):

Referred -- AMENDMENT OF SECTION 4-60-023 OF MUNICIPAL CODE BY ADDING NEW SUBSECTION 28.45 TO DISALLOW ISSUANCE OF ADDITIONAL PACKAGE GOODS LICENSES ON PORTIONS OF W. MADISON AVE.
[O2011-9769]

A proposed ordinance to amend Title 4, Chapter 60, Section 023 of the Municipal Code of Chicago by adding new subsection 28.45 to disallow the issuance of additional package goods licenses on the south side of West Madison Street, from South Albany Avenue to South Sacramento Boulevard and on both sides of West Madison Street, from South Kedzie Avenue to South Albany Avenue, which was *Referred to the Committee on License and Consumer Protection.*

Referred -- GRANTS OF PRIVILEGE IN PUBLIC WAY.

Also, four proposed ordinances to grant permission and authority to the applicants listed for the purposes specified, which were *Referred to the Committee on Transportation and Public Way,* as follows:

Pilsen Community Pediatrics -- to maintain and use one awning at 2738 West Cermak Road;

[O2011-9990]

Jie Wei -- to maintain and use two fences adjacent to 4359 West Wilcot Street;

[O2011-9985]

Rothschild Liquors -- to maintain and use one sign at 3015 West Madison Street; and

[O2011-9983]

True Temple of the Apostolic Faith -- to maintain and use one sign at 3816 West Madison Street.

[O2011-9981]

Presented By

ALDERMAN GRAHAM (29th Ward):

Referred -- GRANTS OF PRIVILEGE IN PUBLIC WAY.

Three proposed ordinances to grant permission and authority to the applicants listed for the purposes specified, which were *Referred to the Committee on Transportation and Public Way,* as follows:

Extra Space Storage Number 8169 -- to maintain and use two signs at 5921 West Dickens Avenue;

[O2011-10052]

Loretto Hospital -- to maintain and use two planters adjacent to 645 South Central Avenue; and

[O2011-10053]

Loretto Hospital -- to maintain and use one retaining wall adjacent to 645 South Central Avenue.

[O2011-10054]

Referred -- AMENDMENT OF GRANT OF PRIVILEGE FOR MARCO'S DRIVE INN.

[O2011-10108]

Also, a proposed ordinance to amend an ordinance passed by the City Council on November 2, 2011 and printed in the *Journal of the Proceedings of the City Council of the City of Chicago,* page 12011, which authorized a grant of privilege to Marco's Drive Inn for signs at 6008 West Fullerton Avenue by modifying the dimensions for said privilege, which was *Referred to the Committee on Transportation and Public Way.*

Presented By

ALDERMAN REBOYRAS (30th Ward):

Referred -- GRANT OF PRIVILEGE IN PUBLIC WAY FOR GARDEN FRESH PRODUCE INC.

[O2011-9894]

A proposed ordinance to grant permission and authority to Garden Fresh Produce Inc. to maintain and use two signs at 5701 West Belmont Avenue, which was *Referred to the Committee on Transportation and Public Way.*

Referred -- EXEMPTION OF CANELO TIRES FROM PHYSICAL BARRIER REQUIREMENT PERTAINING TO ALLEY ACCESSIBILITY FOR PARKING FACILITIES.

[O2011-9700]

Also, a proposed ordinance to exempt Canelo Tires from the physical barrier requirement pertaining to alley accessibility for the parking facilities at 3566 North Milwaukee Avenue, pursuant to the provisions of Title 10, Chapter 20, Section 430 of the Municipal Code of Chicago, which was *Referred to the Committee on Transportation and Public Way.*

Referred -- ISSUANCE OF PERMITS, FREE OF CHARGE, FOR LANDMARK PROPERTY AT 3734 N. HARDING AVE.

[Or2011-1176]

Also, a proposed order authorizing the Commissioners of Buildings, Environment and Fire, the Director of Revenue and the Zoning Administrator to issue all necessary permits, free of charge, for exterior work to include a new dormer addition on the north side and window replacements and interior remodeling including electrical and plumbing work to the landmark property at 3734 North Harding Avenue, which was *Referred to the Committee on Zoning, Landmarks and Building Standards.*

Presented By

ALDERMAN SUAREZ (31st Ward):

Referred -- GRANT OF PRIVILEGE IN PUBLIC WAY FOR THE AUTO WAREHOUSE.

[O2011-9953]

A proposed ordinance to grant permission and authority to The Auto Warehouse to maintain and use one sign at 2622 North Cicero Avenue, which was *Referred to the Committee on Transportation and Public Way.*

Presented By

ALDERMAN WAGUESPACK (32nd Ward):

Referred -- EXEMPTION OF NOT-FOR-PROFIT ENTITIES FROM CITY FEES.

Two proposed ordinances providing inclusive exemption from all City fees to the applicants listed, under their not-for-profit status, related to the construction, conservation, conversion, and maintenance of buildings and facilities, for the locations and periods indicated, which were *Referred to the Committee on Finance,* as follows:

Chicago Charter School Foundation, 2235 North Hamilton Avenue -- for a two year period not to exceed December 31, 2013; and

[O2011-9780]

Moorish Science Temple of America, 1000 North Hoyne Avenue -- for the period beginning January 1, 2011 and ending December 31, 2013.

[O2011-9779]

Referred -- GRANTS OF PRIVILEGE IN PUBLIC WAY.

Also, 13 proposed ordinances to grant permission and authority to the applicants listed for the purposes specified, which were *Referred to the Committee on Transportation and Public Way,* as follows:

Cafe Laguardia -- to maintain and use one sign at 2111 West Armitage Avenue;

[O2011-10055]

Joseph G. Darnell -- to maintain and use one step adjacent to 2332 West Palmer Street;

[O2011-10068]

Dominick's Finer Food -- Store Number 2775 -- to maintain and use 11 awnings at 2021 West Fullerton Avenue;

[O2011-9878]

Fizz Bar & Grill -- to maintain and use five light fixtures adjacent to 3220 North Lincoln Avenue;

[O2011-10063]

Ivy Lane Condominium Association -- to maintain and use one catch basin adjacent to 2843 North Lincoln Avenue;

[O2011-10065]

Jerry Wald -- to maintain and use two fences adjacent to 3235 North Hoyne Avenue;

[O2011-10071]

Jerry Wald -- to maintain and use one porch adjacent to 3235 North Hoyne Avenue;

[O2011-10076]

John's Place -- to maintain and use two banners adjacent to 1200 -- 1202 West Webster Avenue:

[O2011-10070]

Letiza's Natural Bakery/Enoteca Roma -- to maintain and use two bay windows adjacent to 2144 -- 2146 West Division Street;

[O2011-10058]

Massage Evy Spa Lincoln Park -- to maintain and use one sign at 1845 North Clybourn Avenue;

[O2011-10073]

Remax Signature -- to maintain and use two signs at 2411 North Clybourn Avenue;

[O2011-10057]

Victory's Banner Restaurant -- to maintain and use five park benches adjacent to 3406 North Hoyne Avenue; and

[O2011-10059]

1711 North Winchester, LLC -- to maintain and use one retaining wall adjacent to 1711 North Winchester Avenue.

[O2011-10067]

Referred -- EXEMPTION OF SAILFISH AUTOMOTIVE, LLC FROM PHYSICAL BARRIER REQUIREMENT PERTAINING TO ALLEY ACCESSIBILITY FOR PARKING FACILITIES.

[O2011-9799]

Also, a proposed ordinance to exempt Sailfish Automotive, LLC from the physical barrier requirement pertaining to alley accessibility for the parking facilities at 1400 West Diversey Avenue, pursuant to the provisions of Title 10, Chapter 20, Section 430 of the Municipal Code of Chicago, which was *Referred to the Committee on Transportation and Public Way.*

Referred -- CANCELLATION OF PUBLIC WAY USE PERMIT FEES.

Also, two proposed orders authorizing the Director of Business Affairs and Consumer Protection, the Director of Revenue and the City Comptroller to cancel the compensation fees for the use of the public way relating to the occupation of space, charged to Jerry Wald, at 3235 North Hoyne Avenue, for the permit numbers specified, for the period of five years, which were *Referred to the Committee on Finance* as follows:

Permit Number 1098855 -- fence; and [Or2011-1141]

Permit Number 1098856 -- deck. [Or2011-1153]

Presented By

ALDERMAN MELL (33rd Ward):

Referred -- EXEMPTION OF CHICAGO CHARTER SCHOOL FOUNDATION FROM CITY FEES UNDER NOT-FOR-PROFIT STATUS.

[O2011-9781]

A proposed ordinance providing the Chicago Charter School Foundation with inclusive exemption, under its not-for-profit status, from all City fees related to the construction and maintenance of building(s) and facilities at 3820 North Spaulding Avenue for a period of two years not to exceed December 31, 2013, which was *Referred to the Committee on Finance.*

Referred -- AMENDMENT OF CHAPTER 10-28 OF MUNICIPAL CODE BY ADDING NEW SECTION 068 TO ESTABLISH MOVABLE SIDEWALK ADVERTISING SIGN PILOT PROGRAM.

[O2011-9782]

Also, a proposed ordinance to amend Title 10, Chapter 28 of the Municipal Code of Chicago by adding new Section 068 to establish a pilot program allowing movable sidewalk advertising signs within the 33rd Ward, which was *Referred to the Committee on Transportation and Public Way.*

Referred -- GRANTS OF PRIVILEGE IN PUBLIC WAY.

Also, two proposed ordinances to grant permission and authority to the applicants listed to maintain and use signs at the locations specified, which were *Referred to the Committee on Transportation and Public Way,* as follows:

Lichter Realty -- for one sign at 4040 North Kedzie Avenue; and

[O2011-10077]

Tania Y. Ramirez -- for one sign at 3223 West Lawrence Avenue.

[O2011-10079]

Referred -- AMENDMENT OF GRANT OF PRIVILEGE IN PUBLIC WAY FOR BEOGRAD MEAT MARKET.

[O2011-10114]

Also, a proposed ordinance to amend an ordinance passed by the City Council on November 2, 2011 and printed in the *Journal of the Proceedings of the City Council of the City of Chicago,* page 11952, which authorized a grant of privilege to Beograd Meat Market by reducing the number of signs and compensation amount therefor, which was *Referred to the Committee on Transportation and Public Way.*

Referred -- EXEMPTION OF MTR TRANSTECH, INC., D.B.A. UNIVERSAL TRANSMISSION, FROM PHYSICAL BARRIER REQUIREMENT PERTAINING TO ALLEY ACCESSIBILITY FOR PARKING FACILITIES.

[O2011-9800]

Also, a proposed ordinance to exempt MTR Transtech, Inc., doing business as Universal Transmission, from the physical barrier requirement pertaining to alley accessibility for the parking facilities for 4319 North Kedzie Avenue, pursuant to the provisions of Title 10, Chapter 20, Section 430 of the Municipal Code of Chicago, which was *Referred to the Committee on Transportation and Public Way.*

Presented By

ALDERMAN AUSTIN (34th Ward):

Referred -- GRANT OF PRIVILEGE IN PUBLIC WAY FOR WHIZ KIDS NURSERY CENTER INC.

[O2011-9995]

A proposed ordinance to grant permission and authority to Whiz Kids Nursery Center Inc. to construct, install, maintain and use one awning at 10623 -- 10637 South Halsted Street, which was *Referred to the Committee on Transportation and Public Way.*

Presented By

ALDERMAN COLÓN (35th Ward):

Referred -- EXEMPTION OF SUNLIGHT OF THE SPIRIT, D.B.A. GLOBAL COFFEE AND CARGO, FROM CITY FEES UNDER NOT-FOR-PROFIT STATUS.

[O2011-9786]

A proposed ordinance providing Sunlight of the Spirit, doing business as Global Coffee and Cargo, with inclusive exemption, under its not-for-profit status, from all city fees, which was *Referred to the Committee on Finance.*

Referred -- GRANTS OF PRIVILEGE IN PUBLIC WAY.

Also, six proposed ordinances to grant permission and authority to the applicants listed for the purposes specified, which were *Referred to the Committee on Transportation and Public Way,* as follows:

Ember Smoke Shop -- to construct, install, maintain and use one awning at 2827 West Belden Avenue;

[O2011-9996]

Hair Professionals -- to maintain and use one awning at 2315 North Milwaukee Avenue;

[O2011-10003]

The Logan Theatre -- to maintain and use one sign at 2648 North Milwaukee Avenue;

[O2011-10081]

Maria's Unisex Hair Design -- to maintain and use two signs at 3454 West Diversey Avenue;

[O2011-10082]

Taqueria Teloloapan -- to construct, install, maintain and use one awning at 3641 West Fullerton Avenue; and

[O2011-10010]

Yusho -- to construct, install, maintain and use one awning at 2853 North Kedzie Avenue.

[O2011-10016]

Referred -- ISSUANCE OF PERMITS, FREE OF CHARGE, FOR LANDMARK PROPERTY AT 3014 W. PALMER BLVD.

[Or2011-1145]

Also, a proposed order authorizing the Commissioners of Buildings, Environment, Fire, the Director of Revenue and the Zoning Administrator to issue all necessary permits, free of charge, for the rehabilitation of a two-story masonry building, restoration of front facade, garage and interior alterations, and new back porch addition to the landmark property at 3014 West Palmer Boulevard, which was *Referred to the Committee on Zoning, Landmarks and Building Standards.*

Presented By

ALDERMAN SPOSATO (36th Ward):

Referred -- GRANTS OF PRIVILEGE IN PUBLIC WAY.

Two proposed ordinances to grant permission and authority to the applicants listed for the purposes specified, which were *Referred to the Committee on Transportation and Public Way,* as follows:

Andre Napier Studios -- to maintain and use one awning at 7162 West Grand Avenue; and

[O2011-10023]

Deville Tire Inc. -- to maintain and use three signs at 3636 North Harlem Avenue.

[O2011-10093]

Referred -- ISSUANCE OF PERMIT FOR SIGN/SIGNBOARD AT 6451 W. DIVERSEY AVE.

[Or2011-1138]

Also, a proposed order directing the Commissioner of Buildings to issue a permit to Sign Effects to install a sign/signboard at 6451 West Diversey Avenue, which was *Referred to the Committee on Zoning, Landmarks and Building Standards.*

Presented By

ALDERMAN MITTS (37th Ward):

Referred -- GRANT OF PRIVILEGE IN PUBLIC WAY FOR RIGHT WAY AUTOMOTIVE CREDIT.

[O2011-10094]

A proposed ordinance to grant permission and authority to Right Way Automotive Credit to maintain and use one sign at 1648 North Cicero Avenue, which was *Referred to the Committee on Transportation and Public Way.*

Presented By

ALDERMAN CULLERTON (38th Ward):

Referred -- EXEMPTION OF UNITED IN FAITH LUTHERAN CHURCH FROM CITY FEES UNDER NOT-FOR-PROFIT STATUS.

[O2011-9746]

A proposed ordinance providing United In Faith Lutheran Church with inclusive exemption, under its not-for-profit status, from all City fees related to the renovation, construction and maintenance of buildings at 6525 West Irving Park Road for a period of five years from the date of passage, which was *Referred to the Committee on Finance.*

Referred -- GRANTS OF PRIVILEGE IN PUBLIC WAY.

Also, three proposed ordinances to grant permission and authority to the applicants listed to maintain and use signs at the locations specified, which were *Referred to the Committee on Transportation and Public Way,* as follows:

The Auto Warehouse -- for one sign at 3632 -- 3636 North Cicero Avenue;

[O2011-10102]

Martini Club -- for one sign at 5737 West Irving Park Road; and

[O2011-10100]

Sargon's Car Wash LLC -- for one sign at 3633 North Cicero Avenue.

[O2011-10098]

Referred -- EXEMPTION OF C & S PIZZERIA NO. 2 FROM PHYSICAL BARRIER REQUIREMENT PERTAINING TO ALLEY ACCESSIBILITY FOR PARKING FACILITIES.

[O2011-9801]

Also, a proposed ordinance to exempt C & S Pizzeria Number 2 from the physical barrier requirement pertaining to alley accessibility for the parking facilities for 5845 -- 5849 West Montrose Avenue, pursuant to the provisions of Title 10, Chapter 20, Section 430 of the Municipal Code of Chicago, which was *Referred to the Committee on Transportation and Public Way.*

Presented By

ALDERMAN LAURINO (39th Ward):

Referred -- AMENDMENT OF TITLE 4 OF MUNICIPAL CODE BY ADDING NEW CHAPTER 48 TO REGULATE DISTRIBUTION OF YELLOW PAGES TELEPHONE BOOKS.

[O2011-9772]

A proposed ordinance to amend Title 4 of the Municipal Code of Chicago by adding new Chapter 48 which would establish rules, regulations, fees and licensing requirements for businesses engaged in the distribution of yellow pages telephone directories, and establish penalties for violations thereof, which was *Referred to the Committee on Finance.*

Referred -- GRANTS OF PRIVILEGE IN PUBLIC WAY.

Also, three proposed ordinances to grant permission and authority to the applicants listed for the purposes specified, which were *Referred to the Committee on Transportation and Public Way,* as follows:

Chicago Latvian Association -- to maintain and use one fire escape adjacent to 4146 North Elston Avenue;

[O2011-10107]

Chicago Latvian Association -- to maintain and use one step adjacent to 4146 North Elston Avenue; and

[O2011-10104]

Sauganash Woods Homeowners Association -- to maintain and use one sign at 5596 North Kildare Avenue.

[O2011-10110]

Referred -- COMMITTEE ON PUBLIC SAFETY URGED TO CONDUCT HEARING(S) ON UTILIZATION OF SOUND DEVICES FOR CROWD CONTROL.

[R2011-1390]

Also, a proposed resolution urging the Committee on Public Safety to conduct hearing(s) and invite representatives from the Chicago Police Department and the Office of Emergency Management and Communications to testify on the feasibility of utilizing sound devices for crowd control, which was *Referred to the Committee on Public Safety.*

Presented By

ALDERMAN LAURINO (39th Ward) And ALDERMAN BEALE (11th Ward):

Referred -- COMMITTEE ON PEDESTRIAN AND TRAFFIC SAFETY AND COMMITTEE ON TRANSPORTATION URGED TO CONDUCT JOINT HEARING(S) ON PLANS FOR RESTORATION OF PAVEMENT MARKINGS AND ADOPTION OF NEW TECHNOLOGY FOR CITY STREETS AND CROSSWALKS.

[R2011-1388]

A proposed resolution urging the Committee on Pedestrian and Traffic Safety and the Committee on Transportation and Public Way to conduct joint hearing(s) and invite representatives from the Department of Transportation to testify on their plan for restoring pavement markings and adopting new technology for the City's streets and crosswalks, which was *Referred to a Joint Committee comprised of the members of the Committee on Pedestrian and Traffic Safety and the members of the Committee on Transportation and Public Way.*

Presented By

ALDERMAN LAURINO (39th Ward) And ALDERMAN CULLERTON (38th Ward):

Referred -- COMMITTEE ON ECONOMIC, CAPITAL AND TECHNOLOGY DEVELOPMENT URGED TO CONDUCT HEARING(S) ON LOSS OF MANUFACTURING JOBS IN CHICAGO.

[R2011-1389]

A proposed resolution urging the Committee on Economic, Capital and Technology Development to conduct hearing(s), and invite representatives from the Department of Housing and Economic Development to testify on the loss of manufacturing jobs in Chicago and explore potential initiatives and incentives to help revitalize employment opportunities in the manufacturing sector, which was *Referred to the Committee on Economic, Capital and Technology Development.*

Presented By

ALDERMAN P. O'CONNOR (40th Ward):

Referred -- EXEMPTION OF THE LINCOLN FOUNDATION FROM CITY FEES UNDER NOT-FOR-PROFIT STATUS.

[O2011-9784]

A proposed ordinance providing The Lincoln Foundation with inclusive exemption, under its not-for-profit status, from all City fees related to the construction and maintenance of building(s) and fuel storage facilities at 6525 North Clark Street for a period of two years beginning November 16, 2011 and ending November 15, 2013, which was *Referred to the Committee on Finance.*

Referred -- AMENDMENT OF SECTION 9-64-170(b) OF MUNICIPAL CODE TO EXTEND TRIAL PERIOD ALLOWING PARKING OF TAXICABS ON CERTAIN BUSINESS STREETS WITHIN 40TH WARD.

[O2011-9745]

Also, a proposed ordinance to amend Title 9, Chapter 64, Section 170(b) of the Municipal Code of Chicago by extending the trial period to allow parking of taxicabs on portions of certain business streets within the 40th Ward, which was *Referred to the Committee on Pedestrian and Traffic Safety.*

Referred -- GRANTS OF PRIVILEGE IN PUBLIC WAY.

Also, two proposed ordinances to grant permission and authority to the applicants listed to maintain and use signs at the locations specified, which were *Referred to the Committee on Transportation and Public Way,* as follows:

Chicago Auto Repair -- for one sign at 6146 North Clark Street; and

[O2011-10111]

Harvestime Foods -- for two signs at 2638 West Lawrence Avenue.

[O2011-10116]

Presented By

ALDERMAN M. O'CONNOR (41st Ward):

Referred -- AMENDMENT OF SECTION 9-64-170 OF MUNICIPAL CODE TO ALLOW PARKING OF NON-COMMERCIAL TRUCKS OR VANS ON RESIDENTIAL STREETS.

[O2011-9748]

A proposed ordinance to amend Title 9, Chapter 64, Section 170 of the Municipal Code of Chicago by allowing the parking on residential streets of non-commercial trucks or vans less than 22 feet long, 7 feet wide, 7 feet tall, and having single-tired wheels on the front and rear axles; provided such vehicles have no outstanding parking violations and bear a valid and current City vehicle tax sticker and special parking permit, which was *Referred to the Committee on Pedestrian and Traffic Safety.*

Referred -- GRANT OF PRIVILEGE IN PUBLIC WAY FOR NORWOOD PARK AUTO SALES.

[O2011-10119]

Also, a proposed ordinance to grant permission and authority to Norwood Park Auto Sales to maintain and use one sign at 6333 North Northwest Highway, which was *Referred to the Committee on Transportation and Public Way.*

Presented By

ALDERMAN REILLY (42nd Ward):

Referred -- EXEMPTION OF FRIENDS OF THE CHICAGO RIVER FROM CITY FEES UNDER NOT-FOR-PROFIT STATUS.

[O2011-9788]

A proposed ordinance providing Friends of the Chicago River with inclusive exemption, under its not-for-profit status, from all City fees related to the construction and maintenance of building(s) at Friends of the Chicago River, 28 East Jackson Boulevard, and McCormick Bridgehouse and Chicago River Museum, 376 North Michigan Avenue, for the period of January 1, 2012 through December 31, 2013, which was *Referred to the Committee on Finance.*

Referred -- GRANTS OF PRIVILEGE IN PUBLIC WAY.

Also, 61 proposed ordinances to grant permission and authority to the applicants listed for the purposes specified, which were *Referred to the Committee on Transportation and Public Way,* as follows:

Archdiocese of Chicago -- to maintain and use 13 planters adjacent to 835 North Rush Street;

[O2011-10060]

Clargran, LLC -- to construct, install, maintain and use one canopy at 516 North Clark Street;

[O2011-9925]

Clargran, LLC -- to construct, install, maintain and use one canopy at 66 West Illinois Street;

[O2011-9922]

Dan Management Corporation -- to maintain and use one loading dock adjacent to 444 North Wabash Avenue;

[O2011-10062]

Double Tree Hotel Magnificent Mile -- to maintain and use four signs at 300 East Ohio Street;

[O2011-10064]

Fifth Third Bank -- to maintain and use one canopy at 29 West Division Street;

[O2011-9928]

Flywheel Sports -- to maintain and use one sign at 710 North State Street;

[O2011-10066]

Go Roma Italian Kitchen -- to maintain and use five light fixtures adjacent to 848 North State Street;

[O2011-10069]

Hal Series, LLC -- to maintain and use one fire escape adjacent to 1030 North Dearborn Street;

[O2011-10072]

House of Blues -- to maintain and use two signs at 329 North Dearborn Street;

[O2011-10074]

Howl at the Moon -- to maintain and use one sign at 26 -- 30 West Hubbard Street;

[O2011-10075]

Hunt Club -- to maintain and use one sign at 1100 North State Street;

[O2011-10078]

Inn of Chicago Magnificent Mile -- to maintain and use one canopy at 162 East Ohio Street;

[O2011-9937]

Johnny's State Street Grill -- to maintain and use one sign at 838 North State Street;

[O2011-10080]

Lamar Advertising -- to maintain and use one sign at 1164 North Dearborn Street;

[O2011-10083]

Lamar Advertising -- to maintain and use one sign at 162 West Grand Avenue;

[O2011-10084]

Lamar Advertising -- to maintain and use one sign at 444 North Wabash Avenue;

[O2011-10086]

Lamar Advertising, Inc. -- to maintain and use one sign at 1141 North State Street;

[O2011-10085]

Lou Malnati's Pizzeria -- to maintain and use one sign at 439 North Wells Street;
[O2011-10087]

Metropolis Condominium Association -- to construct, install, maintain and use one canopy at 8 West Monroe Street;
[O2011-9933]

NM Project Company, LLC -- to construct, install, maintain and use four facades adjacent to 118 East Erie Street;
[O2011-10088]

Northwestern Memorial Hospital -- to maintain and use one sign at 259 East Erie Street;
[O2011-10091]

Northwestern Memorial Hospital -- to maintain and use three signs at 201 East Huron Street;
[O2011-10092]

Northwestern Memorial Hospital -- to maintain and use four signs at 251 East Huron Street;
[O2011-10099]

Northwestern Memorial Hospital -- to maintain and use three signs at 250 East Superior Street;
[O2011-10095]

Northwestern University -- to maintain and use one sign at 301 East Erie Street;
[O2011-10112]

Northwestern University -- to maintain and use two signs at 321 East Erie Street;
[O2011-10115]

Northwestern University -- to maintain and use three signs at 222 East Huron Street;
[O2011-10117]

Northwestern University -- to maintain and use one sign at 240 East Huron Street;
[O2011-10121]

Northwestern University -- to maintain and use two signs at 710 North Lake Shore Drive;
[O2011-10125]

Northwestern University -- to maintain and use one sign at 750 North Lake Shore Drive;
[O2011-10126]

Northwestern University -- to maintain and use three signs at 303 East Superior Street ;
[O2011-10123]

Oakwood 200 Squared -- to maintain and use one sign at 210 North Wells Street;
[O2011-10129]

Panera Bread -- to maintain and use one awning at 2 North Michigan Avenue;
[O2011-10026]

Patagonia -- to maintain and use two signs at 48 East Walton Street;
[O2011-10130]

Pei Wei Asian Diner -- to construct, install, maintain and use one awning at 227 East Ontario Street;
[O2011-10029]

Pei Wei Asian Diner -- to construct, install, maintain and use one sign at 227 East Ontario Street;
[O2011-10132]

Qdoba Mexican Grill -- to maintain and use one sign at 328 North Michigan Avenue;
[O2011-10134]

Ranwa Limited Partnership -- to construct, install, maintain and use two awnings at 159 North Wabash Avenue;
[O2011-10032]

Rehabilitation Hospital -- to maintain and use two signs at 345 East Superior Street;
[O2011-10158]

Related BT 500 Lake Shore Owner LLC -- to construct, install, maintain and use six conduits adjacent to 516 North Lake Shore Drive;
[O2011-10164]

Related BT 500 Lake Shore Owner LLC -- to construct, install, maintain and use three pipelines adjacent to 516 North Lake Shore Drive;
[O2011-10160]

The Richard H. Driehaus Museum -- to maintain and use seven light fixtures adjacent to 40 -- 50 East Erie Street;
[O2011-10169]

Schatz Building, LLC -- to maintain and use one sign at 610 North Fairbanks Court;
[O2011-10136]

Six North Michigan Condominium Association -- to maintain and use 48 balconies adjacent to 6 North Michigan Avenue;
[O2011-10142]

Six North Michigan Condominium Association -- to maintain and use one light fixture adjacent to 6 North Michigan Avenue;

[O2011-10144]

Six North Michigan Condominium Association -- to maintain and use three vaults adjacent to 6 North Michigan Avenue;

[O2011-10146]

Superior West Private Residences -- to maintain and use two building projections adjacent to 101 West Superior Street;

[O2011-10151]

Superior West Private Residences -- to maintain and use four planters adjacent to 101 West Superior Street;

[O2011-10153]

Union Sushi + Barbeque Bar/Up Bar -- to construct, install, maintain and use one windscreen adjacent to 230 West Erie Street;

[O2011-10171]

Woman's Athletic Club of Chicago -- to construct, install, maintain and use six light fixtures adjacent to 626 North Michigan Avenue;

[O2011-10172]

10 East Delaware Condominium Association -- to maintain and use 98 balconies adjacent to 10 East Delaware Place;

[O2011-10175]

10 East Delaware Condominium Association -- to maintain and use 14 light fixtures adjacent to 10 East Delaware Place;

[O2011-10177]

21 West Chestnut Condominium Associates -- to maintain and use two fences adjacent to 21 West Chestnut Street;

[O2011-10182]

58 East Oak LLC -- to construct, install, maintain and use four planters adjacent to 58 East Oak Street;

[O2011-10184]

110 East Delaware Condominium Association -- to maintain and use two planters adjacent to 110 East Delaware Place;

[O2011-10186]

360 West Hubbard LLC -- to construct, install, maintain and use 19 planter adjacent to 360 West Hubbard Street;

[O2011-10187]

645 North Michigan LLC -- to maintain and use one canopy at 645 North Michigan Avenue;

[O2011-9926]

750, LLC -- to maintain and use 10 awnings at 750 North Orleans Street;

[O2011-10033]

750, LLC -- to maintain and use one planter adjacent to 750 North Orleans Street; and

[O2011-10190]

840 North Lake Shore Drive Condominium Association -- to maintain and use eight planters adjacent to 840 North Lake Shore Drive.

[O2011-10192]

Referred -- REPEAL OF TAXICAB STAND NO. 793 ON PORTION OF E. SUPERIOR ST.

[O2011-9789]

Also, a proposed ordinance to repeal a previously passed ordinance which established Taxicab Stand Number 793 for six taxicabs on the south curb of East Superior Street, from a point 65 feet east of St. Clair Street to a point 120 feet east thereof, which was *Referred to the Committee on Transportation and Public Way.*

Presented By

ALDERMAN SMITH (43rd Ward):

Referred -- GRANTS OF PRIVILEGE IN PUBLIC WAY.

Fifteen proposed ordinances to grant permission and authority to the applicants listed for the purposes specified, which were *Referred to the Committee on Transportation and Public Way,* as follows:

@ Properties -- to maintain and use one sign at 1586 North Clybourn Avenue;
[O2011-10141]

Armitage Cleveland Condominium Association -- to maintain and use one fence adjacent to 500 West Armitage Avenue;
[O2011-10143]

The Blues Jean Bar -- to maintain and use one sign at 2219 North Halsted Street;
[O2011-10145]

Cobbler Square Place Associates -- to construct, install, maintain and use one banner adjacent to 1350 North Wells Street;
[O2011-10147]

Collar & Leash -- to maintain and use one sign at 1435 North Wells Street;
[O2011-10148]

Cosi -- to maintain and use two signs at 2200 North Clark Street;
[O2011-10150]

Four Farthings Tavern & Grill -- to maintain and use one sign at 2060 North Cleveland Avenue;
[O2011-10156]

Hanabi Japanese Restaurant -- to maintain and use one sign at 806 West Webster Avenue;
[O2011-10159]

Harry Seigle Residence -- to maintain and use one canopy at 1856 North Mohawk Street;
[O2011-9868]

Mark Hoffmeister -- to construct, install, maintain and use two fences adjacent to 1853 North Burling Street;
[O2011-10165]

The LaSalle Foundation -- to maintain and use one fence adjacent to 1111 North Wells Street;
[O2011-10161]

Lens Crafters Inc. Number 20 -- to maintain and use one sign at 2736 North Clark Street;
[O2011-10163]

The Market Place Foodstore -- to maintain and use two signs at 521 West Diversey Parkway;
[O2011-10167]

Mellos Carry Outs -- to maintain and use one sign at 2100 North Clark Street; and

[O2011-10168]

Mindseye Research Group, Inc. -- to maintain and use one sign at 912 West Armitage Avenue.

[O2011-10170]

Referred -- AMENDMENT OF GRANT OF PRIVILEGE IN PUBLIC WAY FOR TOM ELEY.

[O2011-10120]

Also, a proposed ordinance to amend an ordinance passed by the City Council on October 5, 2011 and printed in the *Journal of the Proceedings of the City Council of the City of Chicago,* page 8915, which authorized a grant of privilege to Tom Eley by cancelling the compensation amount for said privilege, which was *Referred to the Committee on Transportation and Public Way.*

Referred -- ESTABLISHMENT OF TAXICAB STAND NO. 801 AT 1708 N. HALSTED ST.

[O2011-9768]

Also, a proposed ordinance authorizing the Commissioner of Transportation to establish Taxicab Number 801 for three taxicabs at 1708 North Halsted Street, which was *Referred to the Committee on Transportation and Public Way.*

Referred -- ISSUANCE OF PERMIT FOR SIGN/SIGNBOARD AT 2530 N. CLARK ST.

[Or2011-1144]

Also, a proposed order directing the Commissioner of Buildings to issue a permit to Olympic Signs, Inc. to install a sign/signboard at 2530 North Clark Street, which was *Referred to the Committee on Zoning, Landmarks and Building Standards.*

Presented By

ALDERMAN TUNNEY (44th Ward):

Referred -- AMENDMENT OF SECTION 4-236-020 OF MUNICIPAL CODE TO MODIFY PARKING LOT OR GARAGE TAX RATE.

[O2011-9756]

A proposed ordinance to amend Title 4, Chapter 236, Section 020 of the Municipal Code of Chicago by modifying the parking lot or garage tax on vehicles parked for a 24-hour period or less, which was *Referred to the Committee on the Budget and Government Operations.*

Referred -- GRANTS OF PRIVILEGE IN PUBLIC WAY.

Also, six proposed ordinances to grant permission and authority to the applicants listed for the purposes specified, which were *Referred to the Committee on Transportation and Public Way,* as follows:

Einstein Bros. Bagels Number 2436 -- to maintain and use three signs at 3455 North Clark Street;

[O2011-10176]

Laugh Factory Chicago -- to maintain and use one sign at 3175 North Broadway;

[O2011-10173]

General Auto Service Station, LLC -- to maintain and use one sign at 3155 -- 3163 North Broadway;

[O2011-10174]

Self Storage Number 1 -- to maintain and use one awning at 3839 North Sheffield Avenue;

[O2011-10034]

Taboo Tabou -- to maintain and use one sign at 854 West Belmont Avenue; and

[O2011-10178]

3245 North Ashland LLC -- to maintain and use 12 balconies adjacent to 3245 North Ashland Avenue.

[O2011-10179]

Referred -- ISSUANCE OF PERMIT FOR SIGN/SIGNBOARD AT 3416 N. SOUTHPORT AVE.

[Or2011-1139]

Also, a proposed order directing the Commissioner of Buildings to issue a permit to Arrow Sign Company to install a sign/signboard at 3416 North Southport Avenue, which was *Referred to the Committee on Zoning, Landmarks and Building Standards.*

Presented By

ALDERMAN ARENA (45th Ward):

Referred -- GRANTS OF PRIVILEGE IN PUBLIC WAY.

Two proposed ordinances to grant permission and authority to the applicants listed to maintain and use signs at the locations specified, which were *Referred to the Committee on Transportation and Public Way,* as follows:

Auto Plus of Chicago, Inc. -- for one sign at 4460 North Elston Avenue; and

[O2011-10181]

Sally Beauty Supply Inc. -- for one sign at 5916 West Lawrence Avenue.

[O2011-10180]

Referred -- EXEMPTION OF MAJESTIC TIRE COMPANY FROM PHYSICAL BARRIER REQUIREMENT PERTAINING TO ALLEY ACCESSIBILITY FOR PARKING FACILITIES.

[O2011-9802]

Also, a proposed ordinance to exempt Majestic Tire Company from the physical barrier requirement pertaining to alley accessibility for the parking facilities for 3810 North Cicero Avenue, pursuant to the provisions of Title 10, Chapter 20, Section 430 of the Municipal Code of Chicago, which was *Referred to the Committee on Transportation and Public Way.*

Presented By

ALDERMAN CAPPLEMAN (46th Ward):

Referred -- GRANTS OF PRIVILEGE IN PUBLIC WAY.

Three proposed ordinances to grant permission and authority to the applicants listed for the purposes specified, which were *Referred to the Committee on Transportation and Public Way,* as follows:

Phuoc Le -- to maintain, use and occupy space adjacent to 5043 -- 5045 North Clark Street;
[O2011-10183]

PNC -- to maintain and use two signs at 4400 North Broadway; and
[O2011-10189]

3636 Storage Properties -- to construct, install, maintain and use two banners adjacent to 3636 North Broadway.
[O2011-10188]

Presented By

ALDERMAN PAWAR (47th Ward):

Referred -- GRANTS OF PRIVILEGE IN PUBLIC WAY.

Five proposed ordinances to grant permission and authority to the applicants listed for the purposes specified, which were *Referred to the Committee on Transportation and Public Way,* as follows:

Chiro One Wellness Center Metro of Lincoln Square LLC -- to maintain and use one sign at 4727 -- 4733 North Western Avenue;
[O2011-10194]

Flip Salon -- to construct, install, maintain and use one awning at 3726 North Lincoln Avenue;
[O2011-9872]

The Grind Cafe -- to maintain and use one sign at 4613 North Lincoln Avenue;
[O2011-10191]

Kane Insurance Group Inc. -- to maintain and use one sign at 4016 North Lincoln Avenue; and

[O2011-10195]

Rock Candy, Inc. -- to maintain and use one sign at 4141 North Lincoln Avenue.

[O2011-10193]

Referred -- AMENDMENT OF GRANT OF PRIVILEGE IN PUBLIC WAY FOR CHICAGO BRAUHAUS INC.

[O2011-10127]

Also, a proposed ordinance to amend an ordinance passed by the City Council on April 22, 2009 and printed in the *Journal of the Proceedings of the City Council of the City of Chicago,* page 58712, which authorized a grant of privilege to Chicago Brauhaus Inc. by increasing the dimensions of a sign structure, which was *Referred to the Committee on Transportation and Public Way.*

Referred -- EXEMPTION OF JULIUS MEINL NORTH AMERICA FROM PHYSICAL BARRIER REQUIREMENT PERTAINING TO ALLEY ACCESSIBILITY FOR PARKING FACILITIES.

[O2011-9803]

Also, a proposed ordinance to exempt Julius Meinl North America from the physical barrier requirement pertaining to alley accessibility for the parking facilities for 4115 North Ravenswood Avenue, pursuant to the provisions of Title 10, Chapter 20, Section 430 of the Municipal Code of Chicago, which was *Referred to the Committee on Transportation and Public Way.*

Presented By

ALDERMAN OSTERMAN (48th Ward):

Referred -- GRANTS OF PRIVILEGE IN PUBLIC WAY.

Two proposed ordinances to grant permission and authority to the applicants listed for the purposes specified, which were *Referred to the Committee on Transportation and Public Way,* as follows:

The A.C.T. Group, Ltd. -- to construct, install, maintain and use three awnings at 6226 -- 6228 North Broadway; and

[O2011-10035]

New American Mini Food Mart -- to maintain and use one sign at 1047 West Granville Avenue.

[O2011-10139]

Presented By

ALDERMAN MOORE (49th Ward):

Referred -- WAIVER OF SPECIAL EVENT LICENSE AND PERMIT FEES.

Three proposed ordinances authorizing the Directors of Revenue and Special Events, the Commissioners of Business Affairs and Consumer Protection, Streets and Sanitation, and Transportation to waive the Food Vendor, Itinerant Merchant License, Special Event, Mechanical Rides, Tent Installation, Water, Street and Sanitation and Street Closure Permit fees in conjunction with the events noted, to take place along the public ways and during the periods specified, which were *Referred to the Committee on Special Events, Cultural Affairs and Recreation,* as follows:

Celebrate Clark Street Festival -- to be held in the 7200 block of North Clark Street, between West Morse Avenue and West Touhy Avenue, on July 21 and 22, 2012, during the hours of 12:01 A.M. to 11:59 P.M.;

[O2011-9787]

Glenwood Art Festival -- to be held in the 6900 block of North Glenwood Avenue, between West Farwell Avenue and West Lunt Avenue, and in the 1400 block of West Morse Avenue, between North Glenwood Avenue and North Greenview Street, on August 17 and 18, 2012, during the hours of 12:01 A.M. to 11:59 P.M.; and

[O2011-9785]

Glenwood Sunday Market -- to be held in the 6900 block of North Glenwood Avenue (southbound), between West Farwell Avenue and West Lunt Avenue, every Sunday beginning June 3, 2012 and ending October 28, 2012, during the hours of 12:00 A.M. to 11:59 P.M.

[O2011-9783]

Referred -- GRANTS OF PRIVILEGE IN PUBLIC WAY FOR ROGERS PARK BUSINESS ALLIANCE.

Also, four proposed ordinances to grant permission and authority to Rogers Park Business Alliance to construct, install, maintain and use two planters each adjacent to the locations specified, which were *Referred to the Committee on Transportation and Public Way,* as follows:

1785 West Howard Street;

[O2011-10133]

1841 West Howard Street;

[O2011-10128]

1937 West Howard Street; and

[O2011-10135]

7551 North Ridge Boulevard.

[O2011-10131]

Referred -- EXEMPTION OF MARIA CAVILLO FROM PHYSICAL BARRIER REQUIREMENT PERTAINING TO ALLEY ACCESSIBILITY FOR PARKING FACILITIES.

[O2011-9804]

Also, a proposed ordinance to exempt Maria Cavillo from the physical barrier requirement pertaining to alley accessibility for the parking facilities for 7463 North Ridge Boulevard, pursuant to the provisions of Title 10, Chapter 20, Section 430 of the Municipal Code of Chicago, which was *Referred to the Committee on Transportation and Public Way.*

Referred -- ISSUANCE OF PERMIT FOR SIGN/SIGNBOARD AT 6978 N. CLARK ST.

[Or2011-1148]

Also, a proposed order directing the Commissioner of Buildings to issue a permit to Sign Studio to install a sign/signboard at 6978 North Clark Street, which was *Referred to the Committee on Zoning, Landmarks and Building Standards.*

Presented By

ALDERMAN SILVERSTEIN (50th Ward):

Referred -- GRANTS OF PRIVILEGE IN PUBLIC WAY.

Three proposed ordinances to grant permission and authority to the applicants listed for the purposes specified, which were *Referred to the Committee on Transportation and Public Way,* as follows:

Candlelight -- to maintain and use one windscreen adjacent to 7452 North Western Avenue;
[O2011-10138]

Kesher Stam -- to construct, install, maintain and use one awning at 2817 West Touhy Avenue; and
[O2011-10036]

Viceroy of India/Sagar -- to maintain and use one sign at 2516 -- 2520 West Devon Avenue.
[O2011-10137]

---

5. FREE PERMITS, LICENSE FEE EXEMPTIONS, CANCELLATION OF WARRANTS FOR COLLECTION AND WATER RATE EXEMPTIONS, ET CETERA.

Proposed ordinances, orders, et cetera, described below, were presented by the aldermen named and were *Referred to the Committee on Finance*, as follows:

FREE PERMITS:

BY ALDERMAN THOMAS (17th Ward):

Englewood Mennonite Church -- for rehabilitation on the premises known as 832 West 68th Street.
[O2011-10001]

Englewood Mennonite Church -- for construction on the premises known as 832 West 68th Street.
[O2011-10197]

BY ALDERMAN MITTS (37th Ward):

Christopher House -- for demolition, construction and maintenance on the premises known as 5235 West Belden Avenue.

[O2011-9993]

BY ALDERMAN REILLY (42nd Ward):

Greater North Michigan Avenue Association -- for landscaping on the premises known as 1 -- 999 North Michigan Avenue.

[O2011-10198]

CANCELLATION OF WATER/SEWER EXEMPTION:

BY ALDERMAN REBOYRAS (30th Ward):

Holy Family House for Single Mothers, Totus Tuus Foundation, 2816 North Lawndale Avenue.

[O2011-9728]

LICENSE FEE EXEMPTION:

BY ALDERMAN REILLY (42nd Ward):

Bear Necessities Cancer Foundation, 55 West Wacker Drive.

[O2011-10196]

WAIVER OF FEES:

BY ALDERMAN THOMAS (17th Ward):

Englewood Mennonite Church, 832 West 68th Street -- waiver of all on-site cut-off and disconnection of service fees.

[O2011-9977]

BY ALDERMAN LAURINO (39th Ward):

Sauganash Woods Homeowners Association, southwest corner of West Bryn Mawr Avenue and North Kildare Avenue -- waiver of sign permit fees.

[Or2011-1146]

SENIOR CITIZENS SEWER REFUNDS:
($50.00)

BY ALDERMAN FIORETTI (2nd Ward):

[O2011-10233]

Harris, Barbara A.

Nalbandian, Rose

BY ALDERMAN BURNS (4th Ward):

[O2011-10234]

Akin, Lydia W.

BY ALDERMAN HAIRSTON (5th Ward):

[O2011-10235]

Schneider, Arthur B.

BY ALDERMAN ZALEWSKI (23rd Ward):

[O2011-10237]

Baruch, Therese M.

BY ALDERMAN WAGUESPACK (32nd Ward):

[O2011-10238]

Levins, Warren M.

BY ALDERMAN P. O'CONNOR (40th Ward):

[O2011-10239]

Schwartz, Marshall

BY ALDERMAN REILLY (42nd Ward):

[O2011-10251]

Andalman, Anita D.
Barber, Cathleen C.
Beiser, Elizabeth R.
Berry, Thomas D.
Blumenthal, Frima H.
Bryla, Judith A.
Burke, Mary Ellen
Byrd, John F.
Cooper, Merie
DelBoca, Peter V.
Dunne, Sylvia
Eisenman, Harry J.
Elowe, Lawrence C.
Forney, Carol A.
Franchini, Marcello
Garoufanis, Olga
Gerber, Lois
Gold, Charles H.
Gold, Gail
Gordon, Madeline B.
Handelman, Joel J.
Haney, Robert F.
Heller, Josephine S.
Hollander, Judith
Joseph, Albert
Kadubec, Judith A.
Kite, Murray L.
Konstant, Mary C.
Kouter, Paul J.
Lanzendorf, John J.
Levin, Albert
Levin, Fred M.
Levin, Murray L.
Madansky, Albert
Margolis, Milton
Marks, Marilyn
Marynell, John F.
Maxwell, Donna M.
Mazura, Darrell
McPhee, Bruce L.
Melk, Janet L.
Merritt, Shirley R.

Miller, Ronald
Millichap, Joseph G.
Minieka, Edward
Mitzen, Michael
Morich, Donald A.
Mueller, Sarah M.

Nardini, Gloria
Nudelmam, Barbara N.
Nussbaum, Henry
Olin, Larry G.
Payne, Charles T.
Ragins, Adele
Rehling, Louise E.
Robertson, Lisa H.
Saliba, Elaine
Schillace, Paula
Schultz, Karl
Shabelman, Mona F.
Shayne, David

Smith, June L.
Spinazze, Bonnie S.
Stern, Ina H.
Traub, Thomas P.
Wahnon, Zella
Weinstein, Rochelle L.
Wiselman, Sheila

BY ALDERMAN SMITH (43rd Ward):

[O2011-10240]

Andrews, Sara A.
Bansley, Marilyn H.
Boss, Edward H.
Collins, Barry G.
Connolly, Vincent
Curran, John F.
Curry, Jane M.
Darchum, Lino A.
Engberg, Stephen N.
Fohrman, Gerald H.
Feinglass, Sandy
Gottlieb, Evelyn D.
Gramen, Robert S.
Gray, Brayton

Hefter, Gilbert M.

Hood, Robert I.

Jantho, Martha J.

Jensen, Douglas A.

Jovan, William

Lessner, Linda

Machi-Smith, Nina C.

McDonough, Ellen C.

McNeil, Susanna M.

Montahbanc, Elizabeth

Montero, Diane

Muchman, Beatrice

Panagakis, George P.

Pappas, Elena

Prosperi, Louise A.

Rambaud, Armore L.

Ramsey, Michael M.

Robertson, Charles

Robinson, Jean C.

Rosner, June

Sammon, Michael G.

Scaller, Anneliese

Schwartzberg, Joann G.

Shah, Kirit M.

Snider, Dennis A.

Tretheway, Barton G.

Vandervoort, Stephen

BY ALDERMAN CAPPLEMAN (46th Ward):

[O2011-10241]

Knippel, Peter

Kudlaty, William

Marchawd, James

Pascale, Daniel

BY ALDERMAN PAWAR (47th Ward):

[O2011-10242]

Petrov, Oleg

BY ALDERMAN OSTERMAN (48th Ward):

[O2011-10243]

Berger, Mara L.
Cattenhead, Darlene
Chapman, Kathleen N.
Ellison, Wilbert
Hahn, Myles J., Jr.
Kaltenbach, Ingrid
Kux, Barbara J.
Nidetz, Sandra
Robeznicks, Karlis
Rose, Sydney
Skeer, Frederick
Waldley, JoAnn
Whitefield, Sandra

BY ALDERMAN SILVERSTEIN (50th Ward):

[O2011-10244]

Bruski, Herman
Robinson, William
Whitehouse, George

APPROVAL OF JOURNAL OF PROCEEDINGS.

JOURNAL (November 16, 2011)

The Honorable Susana A. Mendoza, City Clerk, submitted the printed official *Journal of the Proceedings of the City Council of the City of Chicago* for the regular meeting held on Wednesday, November 16, 2011 at 10:00 A.M., signed by her as such City Clerk.

Alderman Burke moved to *Approve* said printed official *Journal* and to dispense with the reading thereof. The question being put, the motion *Prevailed.*

UNFINISHED BUSINESS.

None.

MISCELLANEOUS BUSINESS.

PRESENCE OF VISITORS NOTED.

The Honorable Rahm Emanuel, Mayor, called the City Council's attention to the presence of the following visitors:

members of Gang Investigations Unit, Area 1 Detectives, Narcotics Unit and 24th District of the Chicago Police Department, accompanied by Police Commander Patricia Wals of Area 1 Detective Division and Police Commander Lucille Moy-Bartosik of the 20th and 24th Districts;

City Colleges Chancellor Cheryl Hyman and Board Chairman Martin Cabrera, accompanied by Jose Aybar, Anthony Munroe, Joyce Ester, Reagan Romali, Donald Laackman and Craig Follins.

Time Fixed For Next Succeeding Regular Meeting.

[O2011-10258]

By unanimous consent, Alderman Burke presented a proposed ordinance which reads as follows:

Be It Ordained by the City Council of the City of Chicago:

SECTION 1. That the next succeeding regular meeting of the City Council of the City of Chicago to be held after the meeting held on Wednesday, the fourteenth (14th) day of December 2011 at 10:00 A.M., be and the same is hereby fixed to be held on Wednesday, the eighteenth (18th) day of January, 2012 at 10:00 A.M., in the Council Chamber in City Hall.

SECTION 2. This ordinance shall take effect and be in force from and after its passage.

On motion of Alderman Burke, the foregoing proposed ordinance was *Passed* by yeas and nays as follows:

Yeas -- Aldermen Moreno, Fioretti, Dowell, Burns, Hairston, Sawyer, Jackson, Harris, Beale, Pope, Balcer, Cárdenas, Quinn, Burke, Foulkes, Thompson, Thomas, Lane, O'Shea, Cochran, Brookins, Muñoz, Zalewski, Chandler, Solis, Maldonado, Burnett, Ervin, Reboyras, Suarez, Waguespack, Mell, Austin, Colón, Sposato, Mitts, Cullerton, Laurino, P. O'Connor, M. O'Connor, Reilly, Smith, Tunney, Arena, Cappleman, Pawar, Osterman, Moore, Silverstein -- 49.

Nays -- None.

Alderman Pope moved to reconsider the foregoing vote. The motion was lost.

At this point in the proceedings, Alderman Burke, speaking on behalf of the members of the City Council, extended to Mayor Emanuel and the members of the executive branch best wishes for a happy holiday season and New Year.

Adjournment.

Thereupon, Alderman Burke moved that the City Council do *Adjourn.* The motion *Prevailed* and the City Council Stood *Adjourned* to meet in regular meeting on Wednesday, January 18, 2012 at 10:00 A.M., in the Council Chamber in City Hall.

Susana A. Mendoza

SUSANA A. MENDOZA,
City Clerk.

APPENDIX A

LEGISLATIVE INDEX

JOURNAL of the PROCEEDINGS of
the
CITY COUNCIL
of the
CITY of CHICAGO, ILLINOIS

Regular Meeting – Wednesday, December 14, 2011

Main Category List

LEGISLATIVE INDEX
JOURNAL of the PROCEEDINGS
of the
CITY COUNCIL
of the
CITY of CHICAGO, ILLINOIS

Regular Meeting – Wednesday, December 14, 2011

Agreements
Airports
Alley
Appointments
Bonds & Bond Issues
Budget & Appropriations
City Council
City Department/Agencies
Claims
Commendations & Declarations
Committee/Public Hearings
Energy/Environmental Issues
Executive Orders & Proclamations
Historical Landmarks
Illinois, State of
Lawsuits/Settlements
Municipal Code Amendments
Oaths of Office
Parking
Permits/License/Fee Exemptions
Property
Public Way Usage
Reports
Signs/Signboards
Special Events
Streets
Tax Incentives
Tax Increment Financing District
Traffic
Tributes
Zoning Reclassifications

Abbreviations And Acronyms

A	
Admin.	Administration
Agcy.	Agency
a.k.a.	Also Known As
Ald.	Alderman
AME	African Methodist Episcopal Church
ANLAP	Adjacent Neighbors Land Acquisition Program
App.	Application
Apt(s).	Apartment(s)
Assn.	Association
Assoc.	Associates
Asst.	Assistant
Atty.	Attorney
Ave	Avenue
A.M.	Ante Meridian
B	
B.A..	Bachelor of Arts
Bd. of Ed.	Board of Education
Bldg.	Building
Bhp.	Bishop
Blvd	Boulevard
Bro.	Brother
C	
Capt.	Captain
Card.	Cardinal
CDBG	Community Development Block Grant
CDC	Community Development Commission
CEO	Chief Executive Officer
CFD	Chicago Fire Department
CFO	Chief Financial Officer
CHA	Chicago Housing Authority
Chap.	Chapter
Chpl.	Chaplain
Chgo.	Chicago
Co.	Company
Col	Colonel
Com.	Committee/Community
Comdr.	Commander
Coml.	Commercial
Comm.	Commerce/Commission
Comr.	Commissioner

C	
Condo	Condominium
Co-Op	Cooperative
Corp.	Corporation
Corpl.	Corporal
Constr.	Construction
CPA	Certified Public Accountant
CPD	Chicago Police Department/
CPS	Chicago Public Schools
Ct	Court
CTA	Chicago Transit Authority
D	
d.b.a.	Doing Business As
Deferred	Action Deferred
Det.	Detective
Dept.	Department
Devel.	Developer/Development
Dist.	District
Div.	Division
Dr.	Doctor
Dr	Drive
E	
E	East
EAV	Equalized Assessed Value
eb	eastbound
Elem.	Elementary
EMT	Emergency Medical Technician
Eng'r	Engineer
Equip.	Equipment
Exchg.	Exchange
Exec. Dir.	Executive Director
Expy.	Expressway
F	
FAA	Federal Aviation Administration
FAR	Floor Area Ratio
FBI	Federal Bureau of Investigation
FDA	Federal Drug Administration
F.F.	Firefighter
Filed	Placed on File
Fr.	Father
ft.	feet
f.k.a.	formally known as
G	
Gen.	General

Abbreviations And Acronyms

G	
Govt.	Government
H	
Hon.	Honorable
hrs.	Hours
HUD	Housing and Urban Development
Hwy.	Highway
I	
IDOT	Illinois Dept. of Transportation
IL	Illinois
Inc.	Incorporated
Ind.	Industries
Ins.	Insurance
Insp. Gen.	Inspector General
Inst'l.	Institutional
IPD	Institutional Planned Development
J	
Jr.	Junior
L	
LCpl	Lance Corporal
LLC	Limited Liability Company
LP	Limited Partnership
Lt.	Lieutenant
Ltd.	Limited
LUCHA	Latin United Community Housing Association
M	
Maj.	Major
M.B.	Missionary Baptist
MBA	Master of Business Administration
MBE	Minority Business-Owned Enterprise
MWBE	Minority Women Business Enterprise
Mfg.	Manufacturing
MFT	Motor Fuel Tax
Mgmt.	Management
mins.	Minutes
MOPD	Mayors Office for People with Disabilities
Msgr.	Monsignor
Mun.	Municipal
N	
N	North
Natl.	National
No.	Number
O	
Off.	Officer
Org.	Organization
P	
pg(s)	page(s)
PhD	Doctor of Philosophy
Pkg.	Package/Parking
Pkwy	Parkway
Pl	Place
Plz	Plaza
P.M.	Post Meridian
P.O.	Police Officer
PFC	Private First Class
R	
RA	Very Reverend
Rd.	Road
Re-Ref.	Re-Referred
Redevel.	Redevelopment
Ref.	Referred
Rehab.	Rehabilitation
Res.	Residence/Residential
Rest.	Restricted/Restaurant
Rev.	Reverend
ROTC	Reserve Officer's Training Corps
ROW	Right-of-way
RR	Railroad
Rt. Rev.	Right Reverend
Ry.	Railway
RTA	Regional Transportation Authority
S	
S	South
St.	Saint
Sch.	School
Sgt.	Sergeant
SFC.	Sergeant First Class
Sist.	Sister
Soc.	Society

Abbreviations And Acronyms

S

Sq.	Square
Sr.	Senior
SSA	Special Service Area
SSgt.	Staff Sergeant
St	Street
Subdiv.	Subdivision
Supt.	Superintendent

T

Terr	Terrace
thru	through
TIF	Tax Increment Financing
Trans.	Transportation

U

Univ.	University
U.S.	United States
Util.	Utility

V

v	versus (against)
Veh.	Vehicle

W

W	West

Y

YMCA	Young Men's Christian Association
YWCA	Young Women's Christian Association

Zoning Districts

B	Business
BPD	Business Planned Development
C	Commercial
CPD	Commercial Planned Development
DC	Downtown Core
DX	Downtown Mixed-Use
DR	Downtown Residential
DS	Downtown Service
M	Manufacturing
PD	Planned Development
PMD	Planned Manufacturing
POS	Parks and Open Space
R	Residential
RM	Residential Multi-Unit
RPD	Residential Planned Development
RS	Residential Single Unit (Detached House)
RT	Residential Two-Flat, Townhouse and Multi-Unit
SD	Special Character Overlay

AGREEMENTS

Intergovernmental

Chicago Board of Education

955 W Garfield Blvd

Oliver Wendell Holmes Elementary School improvements

Emanuel (Mayor) O2011-9601

Referred [C.J.p. 13779] Finance

Passed [C.J.p. 17241]

Chicago Park District

6871 W Belden Ave

Rutherford Sayre Park renovations to fieldhouse and grounds

Emanuel (Mayor) O2011-9762

Referred [C.J.p. 17207] Finance

Chicago Park District

1358 W Monroe St

Skinner Park expansion

Emanuel (Mayor) O2011-9765

Referred [C.J.p. 17208] Finance

Chicago Park District

1611-1629 S Wabash Ave

Park 561 additional public space and recreational facilities

Emanuel (Mayor) O2011-9609

Referred [C.J.p. 13780] Finance

Passed [C.J.p. 17331]

Lease

Avis Budget Car Rental LLC

5045-5059 S Cicero Ave

Parking lot use

Emanuel (Mayor) O2011-9627

Referred [C.J.p. 13785] Housing

Passed [C.J.p. 17719]

Besly Court Assn.

1642 N Besly Ct

Training center for Dept. of Public Health

Emanuel (Mayor) O2011-9758

Referred [C.J.p. 17211] Housing

AGREEMENTS

Lease

Celadon-Pulaski LLC

1011-1013 N Pulaski Rd

Non-public parking and construction staging

Emanuel (Mayor) O2011-9755

Referred [C.J.p. 17211] Housing

Klairmont Enterprises, Inc.

1965 W Pershing Rd

Scaffolding for tuck-pointing repairs

Emanuel (Mayor) O2011-9757

Referred [C.J.p. 17211] Housing

Loan & Security

Lakefront Phase II

S Lake Park Ave, at S Oakenwald Ave between W 40th Pl to W 42nd Place

Multi-family residential housing development

Emanuel (Mayor) O2011-9770

Referred [C.J.p. 17206] Finance

Resurrection Homes LLC

1910 S Albany Ave, 2124 W 19th St, 2243 S Central Park Ave

Development and operation of rental housing under New Homes for Chicago Program

Emanuel (Mayor) O2011-9605

Referred [C.J.p. 13782] Finance

Passed [C.J.p. 17417]

Sarah's Circle

4836-4838 N Sheridan Rd

Multi-family residential housing acquisition and rehabilitation

Emanuel (Mayor) O2011-9760

Referred [C.J.p. 17207] Finance

Redevelopment

CP Mok Properties LLC

10900 S Western Ave, 10906 S Western Ave

Lease of property to Home Run Inn Pizza Express, Inc. for operation of restaurant

Emanuel (Mayor) O2011-9597

Referred [C.J.p. 13781] Finance

Passed [C.J.p. 17364]

AGREEMENTS

Redevelopment

MGM/TGI 105th Street LLC

E 105th St, at S Throop St

105th St and Vincennes Ave Redevelopment Project Area

Emanuel (Mayor) O2011-9773

Referred [C.J.p. 17205] Finance

AIRPORTS

O'Hare Modernization Program

Canadian Pacific

Construction, installation and maintenance of aircraft approach lights-sequenced flashing runway and installation of pipes, wires and conduits in and below Parcel 2 for Tower Structure

Mendoza (Clerk) F2011-366

Filed [C.J.p. 17214]

ALLEY

Ingress/Egress

3636 Storage Properties LLC

3620-3642 N Broadway

Cappleman (46) O2011-8978

Referred [C.J.p. 12432] Transportation

Passed [C.J.p. 18106]

38 Little Angels Home Daycare, Inc.

1759 N Harlem Ave

Sposato (36) O2011-9621

Referred [C.J.p. 17175] Transportation

Passed [C.J.p. 18106]

ABC Daycare

1634 W North Ave

Moreno (1) O2011-9421

Referred [C.J.p. 13742] Transportation

Passed [C.J.p. 18098]

Armitage Auto House, Inc.

3719 W Armitage Ave

Maldonado (26) O2011-8796

Referred [C.J.p. 12405] Transportation

Passed [C.J.p. 18098]

ALLEY

Ingress/Egress

Bahr Co., The

4908 N Elston Ave

Laurino (39) O2011-8965

Referred [C.J.p. 12418] Transportation

Passed [C.J.p. 18098]

Belmont Condos

2431 W Belmont Ave, 2435 W Belmont Ave, 2441 W Belmont Ave

Moreno (1) O2011-9792

Referred [C.J.p. 18345] Transportation

Best Auto Repairs LLC/DeHelean, John

3047-3049 W 63rd St

Foulkes (15) O2011-9017

Referred [C.J.p. 12395] Transportation

Passed [C.J.p. 18099]

Best for Less Auto Repair/Mendoza, Fernando

2131 W 51st St

Thompson (16) O2011-9797

Referred [C.J.p. 18355] Transportation

C and S Pizzeria No. 2

5845-5849 W Montrose Ave

Cullerton (38) O2011-9801

Referred [C.J.p. 18375] Transportation

Canelo Tires

3566 N Milwaukee Ave

Reboyras (30) O2011-9700

Referred [C.J.p. 18366] Transportation

Cavillo, Maria

7463 N Ridge Blvd

Moore (49) O2011-9804

Referred [C.J.p. 18392] Transportation

Century Plating Co., Inc.

2939 N Oakley Ave

Moreno (1) O2011-9007

Referred [C.J.p. 12382] Transportation

Passed [C.J.p. 18099]

Century Plating Co., Inc.

2245 W Wellington Ave

Moreno (1) O2011-9795

Referred [C.J.p. 18345] Transportation

ALLEY

Ingress/Egress

Cicero Archer NRG LLC

5400-5424 S Archer Ave, 5137-5157 S La Crosse Ave

Zalewski (23) O2011-8972

Referred [C.J.p. 12401] Transportation

Passed [C.J.p. 18099]

Cruz, Simon

2110 W Cermak Rd

Solis (25) O2011-9423

Referred [C.J.p. 13748] Transportation

Passed [C.J.p. 18100]

FCI, Inc.

1750 N Lawndale Ave

Maldonado (26) O2011-9599

Referred [C.J.p. 17174] Transportation

Passed [C.J.p. 18100]

Frankfort Auto Sales and Service, Inc.

7218 S Western Ave

Lane (18) O2011-8986

Referred [C.J.p. 12396] Transportation

Passed [C.J.p. 18100]

Fresh and Clean Car Wash/Greer, Douglas

6640 S Ashland Ave

Foulkes (15) O2011-9798

Referred [C.J.p. 18354] Transportation

Julius Meinl North America

4115 N Ravenswood Ave

Pawar (47) O2011-9803

Referred [C.J.p. 18390] Transportation

Kids Network Academy, Inc.

2930 N Campbell Ave

Moreno (1) O2011-9796

Referred [C.J.p. 18345] Transportation

Korkis, Tareq

748 S Kedzie Ave

Chandler (24) O2011-9046

Referred [C.J.p. 12402] Transportation

Passed [C.J.p. 18101]

ALLEY

Ingress/Egress

La Isla Pequena, Inc.

3755 W Armitage Ave

Maldonado (26) O2011-9600

Referred [C.J.p. 17174] Transportation

Passed [C.J.p. 18101]

Majestic Tire Co.

3810 N Cicero Ave

Arena (45) O2011-9802

Referred [C.J.p. 18388] Transportation

Malvaes Solutions/Malvaes, Jesse

2101 W Grand Ave

Maldonado (26) O2011-9794

Referred [C.J.p. 18362] Transportation

Mardi's Whiz Kidz

4548 W Cermak Rd

Chandler (24) O2011-9027

Referred [C.J.p. 12402] Transportation

Passed [C.J.p. 18102]

Mayne Annex LLC

1334-1336 W Morse Ave

Moore (49) O2011-9039

Referred [C.J.p. 12436] Transportation

Passed [C.J.p. 18102]

Mex Flavor/Hernandez, Ernesto

4753 S Talman Ave

Cardenas (12) O2011-9420

Referred [C.J.p. 13744] Transportation

Passed [C.J.p. 18102]

Moran Body Shop

5243 S Archer Ave

Zalewski (23) O2011-9791

Referred [C.J.p. 18361] Transportation

MTR Transtech, Inc. d.b.a. Universal Transmission

4319 N Kedzie Ave

Mell (33) O2011-9800

Referred [C.J.p. 18371] Transportation

No Name Custom, Inc.

4465 N Elston Ave

Laurino (39) O2011-8950

Referred [C.J.p. 12418] Transportation

Passed [C.J.p. 18103]

ALLEY

Ingress/Egress

Olveras Fender/Bender
1516 N Western Ave
Moreno (1) O2011-9793
Referred [C.J.p. 18345] Transportation

R and N Bavarian Motors Corp.
27 N May St
Burnett (27) O2011-8946
Referred [C.J.p. 12407] Transportation
Passed [C.J.p. 18103]

Reach for the Stars Child Care Academy
4246-4252 S Dr Martin Luther King Jr Dr
Dowell (3) O2011-8992
Referred [C.J.p. 12385] Transportation
Passed [C.J.p. 18103]

Rider's Needs, Inc.
3826 W Montrose Ave
Laurino (39) O2011-8959
Referred [C.J.p. 12418] Transportation
Passed [C.J.p. 18104]

Rollin Rides Auto Sales, Inc.
7407 S Western Ave
Lane (18) O2011-9790
Referred [C.J.p. 18356] Transportation

Sailfish Automotive LLC
1400 W Diversey Ave
Waguespack (32) O2011-9799
Referred [C.J.p. 18369] Transportation

Smart Stuff
3600 S Halsted St
Balcer (11) O2011-9049
Referred [C.J.p. 12392] Transportation
Passed [C.J.p. 18104]

UZR LLC
1806-1832 S Wabash Ave
Dowell (3) O2011-8997
Referred [C.J.p. 12385] Transportation
Passed [C.J.p. 18105]

ALLEY

Ingress/Egress

Variety Meat Co.
159 N Carpenter St
Burnett (27) O2011-8944
Referred [C.J.p. 12407] Transportation
Passed [C.J.p. 18105]

Windy City Tire Shop
4315 W Roosevelt Dr
Chandler (24) O2011-9031
Referred [C.J.p. 12402] Transportation
Passed [C.J.p. 18105]

Openings

S Wabash Ave, bounded by S Michigan Ave from E 39th St and E 40th St
Dowell (3) SO2011-7145
Referred [C.J.p. 7802] Transportation
Passed [C.J.p. 18088]

APPOINTMENTS

Akhras, Rami
Kedzie Industrial Tract Commission (SSA No. 7) (Member)
Emanuel (Mayor) A2011-179
Referred [C.J.p. 13770] Finance
Approved [C.J.p. 17234]

Alfonsetti, Ernestine P.
Lakeview East Commission (SSA No. 8) (Member)
Emanuel (Mayor) A2011-183
Referred [C.J.p. 13771] Finance
Approved [C.J.p. 17236]

Baffes, Thomas
South Western Avenue Commission (SSA No. 20) (Member)
Emanuel (Mayor) A2011-195
Referred [C.J.p. 17194] Finance

Berger, David E.
Greater Ravenswood Commission, (SSA No. 31) (Member)
Emanuel (Mayor) A2011-197
Referred [C.J.p. 17197] Finance

APPOINTMENTS

Blake, Marcia E.

103rd Beverly Commission (SSA No. 44) (Member)

Emanuel (Mayor) A2011-201
Referred [C.J.p. 17200] Finance

Brown, Carole L.

Regional Transportation Authority Board of Directors (Member)

Emanuel (Mayor) A2011-187
Referred [C.J.p. 13775] Transportation
Approved [C.J.p. 17816]

Fencl, Thomas M.

Lincoln Square Commission (SSA No. 21) (Member)

Emanuel (Mayor) A2011-180
Referred [C.J.p. 13773] Finance
Approved [C.J.p. 17238]

Fencl, Thomas M.

Northcenter Commission (SSA No. 38) (Member)

Emanuel (Mayor) A2011-177
Referred [C.J.p. 13774] Finance
Approved [C.J.p. 17240]

Gassman, David L.

North Halsted Commission (SSA No. 18) (Member)

Emanuel (Mayor) A2011-182
Referred [C.J.p. 13772] Finance
Approved [C.J.p. 17237]

Gibbons, Thomas W.

South Western Avenue Commission (SSA No. 20) (Member)

Emanuel (Mayor) A2011-193
Referred [C.J.p. 17196] Finance

Hall, Joseph M.

Wicker Park and Bucktown Commission (SSA No. 33) (Member)

Emanuel (Mayor) A2011-198
Referred [C.J.p. 17198] Finance

Irvine, Kevin

Chicago Transit Authority (Member)

Emanuel (Mayor) A2011-175
Referred [C.J.p. 9500] Transportation
Approved [C.J.p. 17818]

APPOINTMENTS

Koziol, Kurt F.

Belmont Central Commission (SSA No. 2) (Member)

Emanuel (Mayor) A2011-190
Referred [C.J.p. 17192] Finance

Lederer, Peter M.

Lincoln/Belmont/Ashland Commission (SSA No. 27) (Member)

Emanuel (Mayor) A2011-181
Referred [C.J.p. 13773] Finance
Approved [C.J.p. 17239]

Mayer, Julie A.

South Western Avenue Commission (SSA No. 20) (Member)

Emanuel (Mayor) A2011-194
Referred [C.J.p. 17195] Finance

Mencoff, Samuel M.

Regional Transportation Authority Board of Directors (Member)

Emanuel (Mayor) A2011-186
Referred [C.J.p. 13776] Transportation
Approved [C.J.p. 17817]

O'Connell, Margaret A.

South Western Avenue Commission (SSA No. 20) (Member)

Emanuel (Mayor) A2011-193
Referred [C.J.p. 17196] Finance

Ponce, Carlos

Chicago Housing Authority (Comr.)

Emanuel (Mayor) A2011-188
Referred [C.J.p. 17191] Housing

Reyna-Guerrero, Susan

103rd Beverly Commission (SSA No. 44) (Member)

Emanuel (Mayor) A2011-201
Referred [C.J.p. 17200] Finance

Sanchez, Samuel

Lincoln Avenue Commission (SSA No. 35) (Member)

Emanuel (Mayor) A2011-199
Referred [C.J.p. 17199] Finance

APPOINTMENTS

Santiago, Lynette R.
Zoning Board of Appeals (Member)
Emanuel (Mayor) A2011-185
Referred [C.J.p. 13776] Zoning
Approved [C.J.p. 18111]

Smith, Daniel J.
North Halsted Commission (SSA No. 18) (Member)
Emanuel (Mayor) A2011-191
Referred [C.J.p. 17193] Finance

Szarkowski, Linda M.
Howard Street Commission (SSA No. 19) (Member)
Emanuel (Mayor) A2011-192
Referred [C.J.p. 17194] Finance

Toumplis, John S.
Belmont Central Commission (SSA No. 2) (Member)
Emanuel (Mayor) A2011-184
Referred [C.J.p. 13769] Finance
Approved [C.J.p. 17233]

Valavanis, Pete
Devon Avenue Commission (SSA No. 43) (Member)
Emanuel (Mayor) A2011-200
Referred [C.J.p. 17199] Finance

Valenti, Michael
Belmont Central Commission (SSA No. 2) (Member)
Emanuel (Mayor) A2011-189
Referred [C.J.p. 17192] Finance

Villegas, Mark J.
Kedzie Industrial Tract Commission (SSA No. 7) (Member)
Emanuel (Mayor) A2011-178
Referred [C.J.p. 13770] Finance
Approved [C.J.p. 17235]

Younan, Henry A
Clark Street Commission (SSA No. 24) (Member)
Emanuel (Mayor) A2011-196
Referred [C.J.p. 17197] Finance

BONDS & BOND ISSUES

Bronzeville Senior Apartments
460 E 41st St
Low-income housing development project
Emanuel (Mayor) O2011-9767
Referred [C.J.p. 17204] Finance

General Obligations Bonds Series 2011A and Taxable Project Series 2011B
Mendoza (Clerk) F2011-364
Filed [C.J.p. 17214]

Series 2011A and 2011B
Mendoza (Clerk) F2011-362
Filed [C.J.p. 17213]

BUDGET & APPROPRIATIONS

Annual Appropriation Ordinance
Year 2012
Annual Appropriation Ordinance of 2012
Fund No. 925 amended
Emanuel (Mayor) O2011-9741
Referred [C.J.p. 17209] Budget

CITY COUNCIL

Regular Meetings
Jan. 18, 2012 at 10:00 A.M.
Burke (14) O2011-10258
Passed [C.J.p. 18400]

CITY DEPARTMENTS/AGENCIES

Business Affairs & Consumer Protection
ACCION Chicago
Establishment of Training and Capitalization programs for Microlenders
Emanuel (Mayor); Munoz O2011-9744
Referred [C.J.p. 17210] Economic

CLAIMS

Condominium Refuse Rebate
1000 Condo Assn.
Reilly (42) CL2011-3281
Referred [C.J.p. 18336] Finance

110 East Delaware Condo Assn.
Reilly (42) CL2011-3281
Referred [C.J.p. 18336] Finance

1111 West Madison Street Condo Assn.
Fioretti (2) CL2011-3222
Referred [C.J.p. 18332] Finance

CLAIMS

Condominium Refuse Rebate

1130 West Armitage Condo Assn.
Smith (43) CL2011-3282
Referred [C.J.p. 18338] Finance

1240 North Lake Shore Drive Condo Assn.
Smith (43) CL2011-3282
Referred [C.J.p. 18338] Finance

1245 North Delaware Condo Assn.
Reilly (42) CL2011-3281
Referred [C.J.p. 18336] Finance

1259 West Adams Condo Assn.
Burnett (27) CL2011-3256
Referred [C.J.p. 18334] Finance

1328-1330 West Elmdale Condo Assn.
Osterman (48) CL2011-3321
Referred [C.J.p. 18342] Finance

1407-1409 West Elmdale Condo Assn.
Osterman (48) CL2011-3322
Referred [C.J.p. 18342] Finance

1444-1447 Warner Condo Assn.
Pawar (47) CL2011-3312
Referred [C.J.p. 18341] Finance

15 South Throop Condo Assn.
Burnett (27) CL2011-3253
Referred [C.J.p. 18334] Finance

1513 West Fargo Condo Assn.
Moore (49) CL2011-3329
Referred [C.J.p. 18342] Finance

1515 Michigan Avenue Condo Assn.
Fioretti (2) CL2011-3223
Referred [C.J.p. 18332] Finance

1517-1519 West Lunt Condo Assn.
Moore (49) CL2011-3329
Referred [C.J.p. 18342] Finance

152 West Huron Condo Assn.
Reilly (42) CL2011-3281
Referred [C.J.p. 18336] Finance

154 Hubbard Condo Assn.
Reilly (42) CL2011-3281
Referred [C.J.p. 18336] Finance

CLAIMS

Condominium Refuse Rebate

1555 North Astor Condo Assn.
Smith (43) CL2011-3282
Referred [C.J.p. 18338] Finance

159 Goethe Condo Assn.
Smith (43) CL2011-3282
Referred [C.J.p. 18338] Finance

1600 West Jarvis Condo Assn.
Moore (49) CL2011-3327
Referred [C.J.p. 18342] Finance

161 Chicago Avenue East Condo Assn.
Reilly (42) CL2011-3281
Referred [C.J.p. 18336] Finance

1725-1727 North Mohawk Condo Assn.
Smith (43) CL2011-3282
Referred [C.J.p. 18338] Finance

20 North State Condo Assn.
Reilly (42) CL2011-3281
Referred [C.J.p. 18336] Finance

200 North Dearborn Condo Assn.
Reilly (42) CL2011-3281
Referred [C.J.p. 18336] Finance

201 East Chestnut Condo Assn.
Reilly (42) CL2011-3281
Referred [C.J.p. 18336] Finance

2100-2110 West Montrose Condo Assn.
Pawar (47) CL2011-3312
Referred [C.J.p. 18341] Finance

2120 Lincoln Park West Condo Assn.
Smith (43) CL2011-3282
Referred [C.J.p. 18338] Finance

222 East Pearson Condo Assn.
Reilly (42) CL2011-3281
Referred [C.J.p. 18336] Finance

2300 North Commonwealth Condo Assn.
Smith (43) CL2011-3282
Referred [C.J.p. 18338] Finance

253 East Delaware Condo Assn.
Reilly (42) CL2011-3281
Referred [C.J.p. 18336] Finance

CLAIMS

Condominium Refuse Rebate

30 West Erie Condo Assn.
Reilly (42) CL2011-3281
Referred [C.J.p. 18336] Finance

3300 North Lake Shore Drive Condo Assn.
Tunney (44) CL2011-3295
Referred [C.J.p. 18340] Finance

3314 Lake Shore Condo Assn.
Tunney (44) CL2011-3296
Referred [C.J.p. 18340] Finance

340 West Superior Condo Assn.
Reilly (42) CL2011-3281
Referred [C.J.p. 18336] Finance

35 South Racine Condo Assn.
Fioretti (2) CL2011-3218
Referred [C.J.p. 18332] Finance

3548-3558 West Belle Plaine Condo Assn.
Mell (33) CL2011-3262
Referred [C.J.p. 18335] Finance

3550-3552 South Giles Avenue Condo Assn.
Fioretti (2) CL2011-3224
Referred [C.J.p. 18332] Finance

4041 South Michigan Avenue Condo Assn.
Dowell (3) CL2011-3227
Referred [C.J.p. 18333] Finance

4143 Condo Assn.
Osterman (48) CL2011-3325
Referred [C.J.p. 18342] Finance

420 West Ontario Condo Assn.
Reilly (42) CL2011-3281
Referred [C.J.p. 18336] Finance

434 Briar Place Condo Assn.
Tunney (44) CL2011-3292
Referred [C.J.p. 18340] Finance

4546-4548 South Indiana Condo Assn.
Dowell (3) CL2011-3228
Referred [C.J.p. 18333] Finance

4550 North Beacon Condo Assn.
Cappleman (46) CL2011-3308
Referred [C.J.p. 18340] Finance

CLAIMS

Condominium Refuse Rebate

4600 North Cumberland Condo Assn.
Sposato (36) CL2011-3264
Referred [C.J.p. 18335] Finance

4603 North Racine Avenue Condo Assn.
Cappleman (46) CL2011-3309
Referred [C.J.p. 18341] Finance

4746-4748 North Kenmore Avenue Condo Assn. (2010)
Cappleman (46) CL2011-3310
Referred [C.J.p. 18341] Finance

4746-4748 North Kenmore Avenue Condo Assn. (2011)
Cappleman (46) CL2011-3311
Referred [C.J.p. 18341] Finance

4881 North Hermitage Condo Assn.
Pawar (47) CL2011-3312
Referred [C.J.p. 18341] Finance

4900 North Marine Drive Condo Assn.
Osterman (48) CL2011-3326
Referred [C.J.p. 18342] Finance

4936 North Lincoln Condo Assn.
Pawar (47) CL2011-3312
Referred [C.J.p. 18341] Finance

4939 Dorchester Condo Assn.
Burns (4) CL2011-3235
Referred [C.J.p. 18333] Finance

4976 North Milwaukee Condo Assn.
Arena (45) CL2011-3297
Referred [C.J.p. 18340] Finance

5 North Wabash Condo Assn.
Reilly (42) CL2011-3281
Referred [C.J.p. 18336] Finance

5053 North Sheridan Road Condo Assn.
Osterman (48) CL2011-3324
Referred [C.J.p. 18342] Finance

530 Lakeshore Drive Condo Assn.
Reilly (42) CL2011-3281
Referred [C.J.p. 18336] Finance

5455-5467 South Ellis Co-Op Building Corp.
Burns (4) CL2011-3235
Referred [C.J.p. 18333] Finance

CLAIMS

Condominium Refuse Rebate

555 Arlington Condo Assn.
Smith (43) CL2011-3282
Referred [C.J.p. 18338] Finance

565 West Quincy Condo Assn.
Fioretti (2) CL2011-3219
Referred [C.J.p. 18332] Finance

56th Kimbark Condo Assn.
Hairston (5) CL2011-3236
Referred [C.J.p. 18333] Finance

5756-5758 Blackstone Condo Assn.
Hairston (5) CL2011-3236
Referred [C.J.p. 18333] Finance

5757 North Sheridan Condo Assn.
Osterman (48) CL2011-3323
Referred [C.J.p. 18342] Finance

59-65 East Cedar Street Condo Assn.
Reilly (42) CL2011-3281
Referred [C.J.p. 18336] Finance

600 North Fairbanks Condo Assn.
Reilly (42) CL2011-3281
Referred [C.J.p. 18336] Finance

611 South Wells Condo Assn.
Fioretti (2) CL2011-3220
Referred [C.J.p. 18332] Finance

616 Fulton Lofts Condo Assn.
Reilly (42) CL2011-3281
Referred [C.J.p. 18336] Finance

620-622 West Waveland Condo Assn.
Cappleman (46) CL2011-3305
Referred [C.J.p. 18340] Finance

629 Buckingham Condo Assn.
Tunney (44) CL2011-3293
Referred [C.J.p. 18340] Finance

632 North Racine Condo Assn.
Burnett (27) CL2011-3254
Referred [C.J.p. 18334] Finance

6434-6436 North Damen Condo Assn.
Silverstein (50) CL2011-3336
Referred [C.J.p. 18343] Finance

CLAIMS

Condominium Refuse Rebate

6737 West Irving Park Road Condo Assn.
Cullerton (38) CL2011-3267
Referred [C.J.p. 18335] Finance

6831 North Northwest Highway Condo Assn.
O'Connor (41) CL2011-3279
Referred [C.J.p. 18336] Finance

68th and Oglesby Condo Assn.
Hairston (5) CL2011-3237
Referred [C.J.p. 18333] Finance

7 South Aberdeen Condo Assn.
Fioretti (2) CL2011-3217
Referred [C.J.p. 18332] Finance

700 Bittersweet Condo Assn.
Cappleman (46) CL2011-3306
Referred [C.J.p. 18340] Finance

7001-7009 West Atlgeld Avenue Condo Assn.
Sposato (36) CL2011-3264
Referred [C.J.p. 18335] Finance

7019 West Medill Condo Assn.
Sposato (36) CL2011-3264
Referred [C.J.p. 18335] Finance

7039-7043 West Grand Avenue Condo Assn.
Sposato (36) CL2011-3264
Referred [C.J.p. 18335] Finance

711 West Gordon Terrace Condo Assn.
Cappleman (46) CL2011-3307
Referred [C.J.p. 18340] Finance

740 Fulton Condo Assn.
Burnett (27) CL2011-3255
Referred [C.J.p. 18334] Finance

757 Orleans at Chicago Condo Assn.
Reilly (42) CL2011-3281
Referred [C.J.p. 18336] Finance

7710 North Sheridan Condo Assn.
Moore (49) CL2011-3328
Referred [C.J.p. 18342] Finance

777 Condo Assn.
Reilly (42) CL2011-3281
Referred [C.J.p. 18336] Finance

CLAIMS

Condominium Refuse Rebate

801 South Plymouth Court Condo Assn.
Fioretti (2) CL2011-3221
Referred [C.J.p. 18332] Finance

832 West Oakdale Condo Assn.
Tunney (44) CL2011-3294
Referred [C.J.p. 18340] Finance

848 West Gunnison Condo Assn.
Osterman (48) CL2011-3320
Referred [C.J.p. 18342] Finance

8606-8610 West Summerdale Condo Assn.
O'Connor (41) CL2011-3280
Referred [C.J.p. 18336] Finance

900 West Wisconsin Condo Assn.
Smith (43) CL2011-3282
Referred [C.J.p. 18338] Finance

990 Lake Shore Condo Assn.
Reilly (42) CL2011-3281
Referred [C.J.p. 18336] Finance

Addison City Villas Condo Assn.
Reboyras (30) CL2011-3257
Referred [C.J.p. 18334] Finance

Addison Commons Condo Assn.
Cullerton (38) CL2011-3266
Referred [C.J.p. 18335] Finance

Addison Court Condo Assn.
Tunney (44) CL2011-3285
Referred [C.J.p. 18339] Finance

Addison Heritage Condo Assn. and sundry others
Burke (14) Or2011-1184
Direct Introduction Finance
Passed [C.J.p. 17676]

Addison Station Condo Assn.
Pawar (47) CL2011-3312
Referred [C.J.p. 18341] Finance

Andersonville Arbor Condo Assn.
Cappleman (46) CL2011-3298
Referred [C.J.p. 18340] Finance

Andersonville Condo Assn.
Osterman (48) CL2011-3313
Referred [C.J.p. 18341] Finance

CLAIMS

Condominium Refuse Rebate

Argyle Apartment Building Company
Cappleman (46) CL2011-3299
Referred [C.J.p. 18340] Finance

Ashlie Manor Condo Assn.
Pawar (47) CL2011-3312
Referred [C.J.p. 18341] Finance

Astor Tower Condo Assn.
Smith (43) CL2011-3282
Referred [C.J.p. 18338] Finance

Astoria Tower Condo Assn.
Fioretti (2) CL2011-3201
Referred [C.J.p. 18331] Finance

Avenue East Condo Assn.
Reilly (42) CL2011-3281
Referred [C.J.p. 18336] Finance

Balmoral Plaza Condo Assn.
O'Connor (40) CL2011-3268
Referred [C.J.p. 18336] Finance

Beacon Lofts Condo Assn.
Burnett (27) CL2011-3238
Referred [C.J.p. 18334] Finance

Belden Centre Condo Assn.
Smith (43) CL2011-3282
Referred [C.J.p. 18338] Finance

Belden Condo Assn.
Smith (43) CL2011-3282
Referred [C.J.p. 18338] Finance

Berwood Condo Assn.
Osterman (48) CL2011-3314
Referred [C.J.p. 18341] Finance

Boulevard Homes Condo Assn.
Fioretti (2) CL2011-3202
Referred [C.J.p. 18331] Finance

Brixton Lofts Condo Assn.
Burnett (27) CL2011-3239
Referred [C.J.p. 18334] Finance

Brownstone Condo Assn., The
Reilly (42) CL2011-3281
Referred [C.J.p. 18336] Finance

CLAIMS

Condominium Refuse Rebate

Brownstone on Wolcott Condo Assn.
Waguespack (32) CL2011-3260
Referred [C.J.p. 18335] Finance

Buck City Lofts Condo Assn.
Moreno (1) CL2011-3196
Referred [C.J.p. 18331] Finance

Buena Terrace Condo Assn. (2010)
Cappleman (46) CL2011-3300
Referred [C.J.p. 18340] Finance

Buena Terrace Condo Assn. (2011)
Cappleman (46) CL2011-3301
Referred [C.J.p. 18340] Finance

Burnham Station II Condo Assn.
Dowell (3) CL2011-3225
Referred [C.J.p. 18333] Finance

Butternut Condo Assn.
Burns (4) CL2011-3235
Referred [C.J.p. 18333] Finance

Chess Lofts Condo Assn.
Fioretti (2) CL2011-3203
Referred [C.J.p. 18331] Finance

City Towne Condo Assn.
Burnett (27) CL2011-3240
Referred [C.J.p. 18334] Finance

Cityview Lofts Condo Assn.
Moreno (1) CL2011-3197
Referred [C.J.p. 18331] Finance

Clarksville Station Condo Assn.
Tunney (44) CL2011-3286
Referred [C.J.p. 18339] Finance

Clifton Crossing Condo Assn.
Tunney (44) CL2011-3287
Referred [C.J.p. 18339] Finance

Clifton Crossing Condo Assn.
Tunney (44) CL2011-3288
Referred [C.J.p. 18339] Finance

Conservatory Condo Assn., The
Smith (43) CL2011-3282
Referred [C.J.p. 18338] Finance

CLAIMS

Condominium Refuse Rebate

Cornell Village Condo Assn.
Burns (4) CL2011-3229
Referred [C.J.p. 18333] Finance

Dakota Condo Assn.
Cappleman (46) CL2011-3302
Referred [C.J.p. 18340] Finance

Delaware Place Private Residences
Reilly (42) CL2011-3281
Referred [C.J.p. 18336] Finance

Dickens Court Condo Assn.
Smith (43) CL2011-3282
Referred [C.J.p. 18338] Finance

Division Court Condo Assn.
Smith (43) CL2011-3282
Referred [C.J.p. 18338] Finance

Dover Court Condo Assn.
Cappleman (46) CL2011-3303
Referred [C.J.p. 18340] Finance

Edgewood Manor IV Condo Assn.
O'Connor (41) CL2011-3270
Referred [C.J.p. 18336] Finance

Eugenie Park Condo Assn.
Smith (43) CL2011-3282
Referred [C.J.p. 18338] Finance

Fairbanks Lofts Condo Assn.
Fioretti (2) CL2011-3204
Referred [C.J.p. 18332] Finance

Four Corners II Condo Assn.
Burns (4) CL2011-3235
Referred [C.J.p. 18333] Finance

Francisco Manor Condo Assn. (2008)
Silverstein (50) CL2011-3330
Referred [C.J.p. 18343] Finance

Francisco Manor Condo Assn. (2009)
Silverstein (50) CL2011-3331
Referred [C.J.p. 18343] Finance

Francisco Manor Condo Assn. 3A
Silverstein (50) CL2011-3332
Referred [C.J.p. 18343] Finance

CLAIMS

Condominium Refuse Rebate

Fremont Lane Condo Assn.
Smith (43) CL2011-3282
Referred [C.J.p. 18338] Finance

Gallery 400 Condo Assn.
Reilly (42) CL2011-3281
Referred [C.J.p. 18336] Finance

Graceland West Condo Assn.
Pawar (47) CL2011-3312
Referred [C.J.p. 18341] Finance

Grand Ohio Condo Assn., The (2010)
Reilly (42) CL2011-3281
Referred [C.J.p. 18336] Finance

Grand Ohio Condo Assn., The (2011)
Reilly (42) CL2011-3281
Referred [C.J.p. 18336] Finance

Granville Tower Condo Assn.
Osterman (48) CL2011-3315
Referred [C.J.p. 18341] Finance

Greenview Building Corp.
Moore (49) CL2011-3327
Referred [C.J.p. 18342] Finance

Hale Lofts Condo Assn.
Burnett (27) CL2011-3241
Referred [C.J.p. 18334] Finance

Halsted Hubbard Condo Assn
Burnett (27) CL2011-3242
Referred [C.J.p. 18334] Finance

Heartbreak Lofts Condo Assn.
Burnett (27) CL2011-3243
Referred [C.J.p. 18334] Finance

Henderson Lamon Condo Assn. and sundry others
Burke (14) CL2011-3283
Direct Introduction Finance
Failed to Pass [C.J.p. 17685]

Huron Point Condo Assn.
Reilly (42) CL2011-3281
Referred [C.J.p. 18336] Finance

Innisbrook I Condo Assn.
O'Connor (41) CL2011-3271
Referred [C.J.p. 18336] Finance

CLAIMS

Condominium Refuse Rebate

Innisbrook III Condo Assn.
O'Connor (41) CL2011-3274
Referred [C.J.p. 18336] Finance

Innisbrook Two Condo Assn.
O'Connor (41) CL2011-3273
Referred [C.J.p. 18336] Finance

Janssen Court Homeowners Assn.
Tunney (44) CL2011-3290
Referred [C.J.p. 18339] Finance

Kamerling Condo Assn.
Mitts (37) CL2011-3265
Referred [C.J.p. 18335] Finance

Kennelly Square Condo Assn.
Smith (43) CL2011-3282
Referred [C.J.p. 18338] Finance

Kilbourn Court Townhome Homeowners Assn.
Reboyras (30) CL2011-3258
Referred [C.J.p. 18334] Finance

King's Court Condo Assn.
Tunney (44) CL2011-3289
Referred [C.J.p. 18339] Finance

Lakeside Lofts Condo Assn.
Fioretti (2) CL2011-3205
Referred [C.J.p. 18332] Finance

Lakewood Court Condo Assn.
Moore (49) CL2011-3328
Referred [C.J.p. 18342] Finance

Landmark Lofts Condo Assn.
Dowell (3) CL2011-3226
Referred [C.J.p. 18333] Finance

Landmark Village Homeowners Assn.
Waguespack (32) CL2011-3260
Referred [C.J.p. 18335] Finance

Legacy at Millennium Park, The
Reilly (42) CL2011-3281
Referred [C.J.p. 18336] Finance

Leland on the Lake Condo Assn.
Cappleman (46) CL2011-3304
Referred [C.J.p. 18340] Finance

CLAIMS

Condominium Refuse Rebate

Leland Station East Condo Assn.
Pawar (47) CL2011-3312
Referred [C.J.p. 18341] Finance

Lincoln Lofts Condo Assn.
Waguespack (32) CL2011-3260
Referred [C.J.p. 18335] Finance

LIncoln Park Tower Condo Assn.
Smith (43) CL2011-3282
Referred [C.J.p. 18338] Finance

Lofts of Honore Condo Assn.
Moreno (1) CL2011-3198
Referred [C.J.p. 18331] Finance

Madison Manor Condo Assn.
Burnett (27) CL2011-3244
Referred [C.J.p. 18334] Finance

Magnolia Views Condo Assn.
Osterman (48) CL2011-3316
Referred [C.J.p. 18341] Finance

McCagg Place Condo Assn.
Reilly (42) CL2011-3281
Referred [C.J.p. 18336] Finance

Michael's Terrace Condo Assn.
Smith (43) CL2011-3282
Referred [C.J.p. 18338] Finance

Michigan Avenue Tower II Condo Assn.
Fioretti (2) CL2011-3206
Referred [C.J.p. 18332] Finance

Michigan Building Corp. Inc.
Reilly (42) CL2011-3281
Referred [C.J.p. 18336] Finance

Midway View Apartment Building Corp.
Hairston (5) CL2011-3236
Referred [C.J.p. 18333] Finance

Monaco Condo Assn.
Pawar (47) CL2011-3312
Referred [C.J.p. 18341] Finance

Montauk Manor Condo Assn.
Moreno (1) CL2011-3199
Referred [C.J.p. 18331] Finance

CLAIMS

Condominium Refuse Rebate

Morgan Town Lofts
Burnett (27) CL2011-3245
Referred [C.J.p. 18334] Finance

Museum Park Lofts Condo Assn.
Fioretti (2) CL2011-3208
Referred [C.J.p. 18332] Finance

Museum Park Place Condo Assn., The
Fioretti (2) CL2011-3207
Referred [C.J.p. 18332] Finance

Navarra Condo Assn.
Moore (49) CL2011-3328
Referred [C.J.p. 18342] Finance

New Bedford Condo Assn.
Pawar (47) CL2011-3312
Referred [C.J.p. 18341] Finance

New Ridge Village Condo Assn.
Silverstein (50) CL2011-3333
Referred [C.J.p. 18343] Finance

North Park Tower Co-Op
Smith (43) CL2011-3282
Referred [C.J.p. 18338] Finance

North Spaulding Station Condo Assn., Inc.
Mell (33) CL2011-3261
Referred [C.J.p. 18335] Finance

Northwest Point South Condo Assn.
O'Connor (41) CL2011-3275
Referred [C.J.p. 18336] Finance

Norwood Point Condo Assn.
O'Connor (41) CL2011-3276
Referred [C.J.p. 18336] Finance

Norwood Point Condo Assn. (2010)
O'Connor (41) CL2011-3277
Referred [C.J.p. 18336] Finance

Oakwell Garden Condo Assn.
Silverstein (50) CL2011-3334
Referred [C.J.p. 18343] Finance

Oasis of Ravenswood Condo Assn.
Pawar (47) CL2011-3312
Referred [C.J.p. 18341] Finance

CLAIMS

Condominium Refuse Rebate

One Place Condo Assn.
Fioretti (2) CL2011-3209
Referred [C.J.p. 18332] Finance

Overhill Courte Condo Assn.
O'Connor (41) CL2011-3278
Referred [C.J.p. 18336] Finance

Pac Lofts Condo Assn.
Moreno (1) CL2011-3200
Referred [C.J.p. 18331] Finance

Parc Orleans Condo Assn.
Burnett (27) CL2011-3246
Referred [C.J.p. 18334] Finance

Park Condo Assn., The
Arena (45) CL2011-3297
Referred [C.J.p. 18340] Finance

Park Alexandria Condo Assn.
Fioretti (2) CL2011-3210
Referred [C.J.p. 18332] Finance

Park Place Condo Assn.
Osterman (48) CL2011-3317
Referred [C.J.p. 18342] Finance

Park Shore Condo Assn., The
Reilly (42) CL2011-3281
Referred [C.J.p. 18336] Finance

Parkside of Old Town Midrise Leasehold Condo Assn.
Burnett (27) CL2011-3248
Referred [C.J.p. 18334] Finance

Parkside of Old Townhome Leasehold Condo Assn.
Burnett (27) CL2011-3247
Referred [C.J.p. 18334] Finance

Prairie Avenue Lofts Condo Assn.
Fioretti (2) CL2011-3211
Referred [C.J.p. 18332] Finance

Princeton House Condo Assn.
Osterman (48) CL2011-3318
Referred [C.J.p. 18342] Finance

Pruitt Condo Assn.
Burns (4) CL2011-3230
Referred [C.J.p. 18333] Finance

CLAIMS

Condominium Refuse Rebate

Residence at 900 Condo Assn.
Reilly (42) CL2011-3281
Referred [C.J.p. 18336] Finance

Residences on Dearborn Condo Assn., The
Reilly (42) CL2011-3281
Referred [C.J.p. 18336] Finance

Ridge Estates Condo Assn.
Moore (49) CL2011-3327
Referred [C.J.p. 18342] Finance

River North Commons Condo Assn.
Reilly (42) CL2011-3281
Referred [C.J.p. 18336] Finance

River Plaza Homeowners Assn. (2010)
Reilly (42) CL2011-3281
Referred [C.J.p. 18336] Finance

River Plaza Homeowners Assn. (2011)
Reilly (42) CL2011-3281
Referred [C.J.p. 18336] Finance

River Village Townhomes South Condo Assn
Burnett (27) CL2011-3249
Referred [C.J.p. 18334] Finance

Riverside Manor Condo Assn.
Pawar (47) CL2011-3312
Referred [C.J.p. 18341] Finance

Rockwell Condo Assn.
Silverstein (50) CL2011-3335
Referred [C.J.p. 18343] Finance

Schreiber Park Condo Assn.
O'Connor (40) CL2011-3269
Referred [C.J.p. 18336] Finance

Seeley North Condo Assn.
Moore (49) CL2011-3328
Referred [C.J.p. 18342] Finance

Seeley of East of Ridge Condo Assn.
Moore (49) CL2011-3328
Referred [C.J.p. 18342] Finance

Seminary Garden Condo Assn.
Waguespack (32) CL2011-3260
Referred [C.J.p. 18335] Finance

CLAIMS

Condominium Refuse Rebate

Sexton Condo Assn.
Reilly (42) CL2011-3281
Referred [C.J.p. 18336] Finance

Shakespeare on the Park
Waguespack (32) CL2011-3260
Referred [C.J.p. 18335] Finance

Shelley Place Condo Assn.
Reboyras (30) CL2011-3259
Referred [C.J.p. 18334] Finance

Six North Michigan Avenue Condo Assn.
Reilly (42) CL2011-3281
Referred [C.J.p. 18336] Finance

South Commons Phase I Condo Assn.
Fioretti (2) CL2011-3212
Referred [C.J.p. 18332] Finance

Southwold Condo Assn.
Burns (4) CL2011-3231
Referred [C.J.p. 18333] Finance

St. Michael's Square Homeowners Assn.
Smith (43) CL2011-3282
Referred [C.J.p. 18338] Finance

Star Tower Condo Assn.
Burns (4) CL2011-3232
Referred [C.J.p. 18333] Finance

State Parkway Condo Assn., The
Smith (43) CL2011-3282
Referred [C.J.p. 18338] Finance

Stratford House on the Lake, Inc.
Moore (49) CL2011-3329
Referred [C.J.p. 18342] Finance

Sunnyside on Rockwell Condo Assn.
Pawar (47) CL2011-3312
Referred [C.J.p. 18341] Finance

Surrey Court Condo Assn.
Waguespack (32) CL2011-3260
Referred [C.J.p. 18335] Finance

Thorndale Park Condo Assn.
Osterman (48) CL2011-3319
Referred [C.J.p. 18342] Finance

CLAIMS

Condominium Refuse Rebate

Tower Residences Condo Assn., The (2010)
Fioretti (2) CL2011-3213
Referred [C.J.p. 18332] Finance

Tower Residences Condo Assn., The (2011)
Fioretti (2) CL2011-3214
Referred [C.J.p. 18332] Finance

Tucedo Park Condo Assn.
Reilly (42) CL2011-3281
Referred [C.J.p. 18336] Finance

Tudor Gables Building Corp., The
Burns (4) CL2011-3233
Referred [C.J.p. 18333] Finance

Union Square Condo Assn.
Reilly (42) CL2011-3281
Referred [C.J.p. 18336] Finance

University Station Condo Assn.
Fioretti (2) CL2011-3215
Referred [C.J.p. 18332] Finance

Vantage Pointe Condo Assn.
Moore (49) CL2011-3329
Referred [C.J.p. 18342] Finance

Verandas on Harlem Condo Assn.
Sposato (36) CL2011-3263
Referred [C.J.p. 18335] Finance

Vine Condo Assn.
Moore (49) CL2011-3328
Referred [C.J.p. 18342] Finance

Vista Homes Building Corp.
Hairston (5) CL2011-3236
Referred [C.J.p. 18333] Finance

Wabash Flats Condo Assn.
Fioretti (2) CL2011-3216
Referred [C.J.p. 18332] Finance

Warehouse Lofts Condo Assn.
Burnett (27) CL2011-3250
Referred [C.J.p. 18334] Finance

Washington Boulevard Lofts Condo Assn.
Burnett (27) CL2011-3251
Referred [C.J.p. 18334] Finance

CLAIMS

Condominium Refuse Rebate

Waterloo Court Condo Assn.
Tunney (44) CL2011-3291
Referred [C.J.p. 18340] Finance

Westgate Condo Assn.
Burnett (27) CL2011-3252
Referred [C.J.p. 18334] Finance

Willow Square Condo Assn.
Waguespack (32) CL2011-3260
Referred [C.J.p. 18335] Finance

Woodlands of Bronzeville
Burns (4) CL2011-3234
Referred [C.J.p. 18333] Finance

Damage to Property

Cacini, Edna
Mendoza (Clerk) CL2011-3152
Referred [C.J.p. 17228] Finance

Evans, Donald
Mendoza (Clerk) CL2011-3158
Referred [C.J.p. 17229] Finance

Ewing, Michael
Mendoza (Clerk) CL2011-3110
Referred [C.J.p. 17229] Finance

Guzman, Jose
Mendoza (Clerk) CL2011-3084
Referred [C.J.p. 17229] Finance

Harris, Estelle
Mendoza (Clerk) CL2011-3170
Referred [C.J.p. 17229] Finance

Huertas, Cesar
Mendoza (Clerk) CL2011-3169
Referred [C.J.p. 17229] Finance

Jones, La Toya
Mendoza (Clerk) CL2011-3140
Referred [C.J.p. 17230] Finance

Kalogris, Angelo
Mendoza (Clerk) CL2011-3104
Referred [C.J.p. 17230] Finance

Knipper, Tim
Mendoza (Clerk) CL2011-3131
Referred [C.J.p. 17230] Finance

CLAIMS

Damage to Property

Robertson, Elaine
Mendoza (Clerk) CL2011-3168
Referred [C.J.p. 17231] Finance

Streeter, Curtis
Mendoza (Clerk) CL2011-3175
Referred [C.J.p. 17231] Finance

Warnsby, Ora
Mendoza (Clerk) CL2011-3171
Referred [C.J.p. 17232] Finance

Zeigler, James
Mendoza (Clerk) CL2011-3117
Referred [C.J.p. 17232] Finance

Damage to Vehicle

Afni Ins. and Jankowska, Magdalena
Mendoza (Clerk) CL2011-3174
Referred [C.J.p. 17227] Finance

Allstate Ins. and Starness, William
Mendoza (Clerk) CL2011-3180
Referred [C.J.p. 17227] Finance

Anderson, Sharron
Mendoza (Clerk) CL2011-3134
Referred [C.J.p. 17228] Finance

Ardehali, Linda
Mendoza (Clerk) CL2011-3181
Referred [C.J.p. 17228] Finance

Bartold, Kenneth
Mendoza (Clerk) CL2011-3100
Referred [C.J.p. 17228] Finance

Bennett Three Leasing, Inc.
Mendoza (Clerk) CL2011-3095
Referred [C.J.p. 17228] Finance

Bettis, Lloyd
Mendoza (Clerk) CL2011-3096
Referred [C.J.p. 17228] Finance

Biro, Mark
Mendoza (Clerk) CL2011-3143
Referred [C.J.p. 17228] Finance

Bynum, Pamela
Mendoza (Clerk) CL2011-3179
Referred [C.J.p. 17228] Finance

CLAIMS

Damage to Vehicle

Cacini, Edna
Mendoza (Clerk) CL2011-3160
Referred [C.J.p. 17228] Finance

Cramer, Marina
Mendoza (Clerk) CL2011-3099
Referred [C.J.p. 17228] Finance

De Piazza-Moric, Carrie
Maldonado (26) CL2011-3182
Referred [C.J.p. 17228] Finance

Derrig, Michael
Mendoza (Clerk) CL2011-3125
Referred [C.J.p. 17229] Finance

Dobry, Robert
Mendoza (Clerk) CL2011-3184
Referred [C.J.p. 17229] Finance

Evon, Darcy
Mendoza (Clerk) CL2011-3097
Referred [C.J.p. 17229] Finance

Galicia, Rosa
Mendoza (Clerk) CL2011-3144
Referred [C.J.p. 17229] Finance

Gordon, Carla
Mendoza (Clerk) CL2011-3164
Referred [C.J.p. 17229] Finance

Gui, Yan
Mendoza (Clerk) CL2011-3089
Referred [C.J.p. 17229] Finance

Guizar, Ramiro
Mendoza (Clerk) CL2011-3132
Referred [C.J.p. 17229] Finance

Haman, Brian
Mendoza (Clerk) CL2011-3122
Referred [C.J.p. 17229] Finance

Harrell, Lawrence
Mendoza (Clerk) CL2011-3127
Referred [C.J.p. 17229] Finance

Hartford Ins. and Bakopoulos, Stavros
Mendoza (Clerk) CL2011-3172
Referred [C.J.p. 17229] Finance

CLAIMS

Damage to Vehicle

Hein, Michael
Mendoza (Clerk) CL2011-3189
Referred [C.J.p. 17229] Finance

Iorio, Curtis
Mendoza (Clerk) CL2011-3161
Referred [C.J.p. 17229] Finance

Jackson, Corieonte
Mendoza (Clerk) CL2011-3165
Referred [C.J.p. 17229] Finance

Jackson, Sheila
Mendoza (Clerk) CL2011-3112
Referred [C.J.p. 17229] Finance

Jone-Daughrity, Latrice
Mendoza (Clerk) CL2011-3188
Referred [C.J.p. 17229] Finance

Kenny, William
Mendoza (Clerk) CL2011-3105
Referred [C.J.p. 17230] Finance

Laski, Bob
Mendoza (Clerk) CL2011-3120
Referred [C.J.p. 17230] Finance

Leon, Laura
Mendoza (Clerk) CL2011-3153
Referred [C.J.p. 17230] Finance

Lippert, Nina
Mendoza (Clerk) CL2011-3163
Referred [C.J.p. 17230] Finance

Lucas, John
Mendoza (Clerk) CL2011-3178
Referred [C.J.p. 17230] Finance

Marchan, Maria
Mendoza (Clerk) CL2011-3088
Referred [C.J.p. 17230] Finance

McGrath, Charlene
Mendoza (Clerk) CL2011-3121
Referred [C.J.p. 17230] Finance

Minkiewicz, Salvatore
Mendoza (Clerk) CL2011-3135
Referred [C.J.p. 17230] Finance

CLAIMS

Damage to Vehicle

Moore, Brad
Mendoza (Clerk) CL2011-3091
Referred [C.J.p. 17230] Finance

Murphy, Dorothy
Mendoza (Clerk) CL2011-3142
Referred [C.J.p. 17230] Finance

Navumenica, Aksana
Mendoza (Clerk) CL2011-3162
Referred [C.J.p. 17230] Finance

Ocol, Jem
Mendoza (Clerk) CL2011-3119
Referred [C.J.p. 17230] Finance

Omanovic, Vildan
Mendoza (Clerk) CL2011-3183
Referred [C.J.p. 17231] Finance

Owens, Matthew
Mendoza (Clerk) CL2011-3145
Referred [C.J.p. 17231] Finance

Pintor, Fernando
Mendoza (Clerk) CL2011-3141
Referred [C.J.p. 17231] Finance

Quiros, Maria
Mendoza (Clerk) CL2011-3146
Referred [C.J.p. 17231] Finance

Reno, Emily
Mendoza (Clerk) CL2011-3133
Referred [C.J.p. 17231] Finance

Russ, Peter
Mendoza (Clerk) CL2011-3177
Referred [C.J.p. 17231] Finance

Stone, Jason
Mendoza (Clerk) CL2011-3114
Referred [C.J.p. 17231] Finance

Taylor, Robert
Mendoza (Clerk) CL2011-3098
Referred [C.J.p. 17231] Finance

Townsend, Steven
Mendoza (Clerk) CL2011-3118
Referred [C.J.p. 17232] Finance

CLAIMS

Damage to Vehicle

USAA Ins. and Hernandez, Nathan
Mendoza (Clerk) CL2011-3173
Referred [C.J.p. 17232] Finance

Weaver, Jason
Mendoza (Clerk) CL2011-3126
Referred [C.J.p. 17232] Finance

Webber, Kashica
Mendoza (Clerk) CL2011-3090
Referred [C.J.p. 17232] Finance

Weist, Robert
Mendoza (Clerk) CL2011-3111
Referred [C.J.p. 17232] Finance

Wolfe, Philip
Mendoza (Clerk) CL2011-3185
Referred [C.J.p. 17232] Finance

Zhao, Junjing
Mendoza (Clerk) CL2011-3113
Referred [C.J.p. 17232] Finance

Damage to Vehicle - Pothole

Artist, Donna
Mendoza (Clerk) CL2011-3150
Referred [C.J.p. 17228] Finance

Aspera, Sandra
Mendoza (Clerk) CL2011-3106
Referred [C.J.p. 17228] Finance

Beleska, Vytavtas
Mendoza (Clerk) CL2011-3149
Referred [C.J.p. 17228] Finance

Bildires, Theodore
Mendoza (Clerk) CL2011-3115
Referred [C.J.p. 17228] Finance

Boyd, Doretha
Mendoza (Clerk) CL2011-3166
Referred [C.J.p. 17228] Finance

Bradie-Baskin, Dianne
Mendoza (Clerk) CL2011-3086
Referred [C.J.p. 17228] Finance

Brolin, Lance
Mendoza (Clerk) CL2011-3187
Referred [C.J.p. 17228] Finance

CLAIMS

Damage to Vehicle - Pothole

Brunt, Sharita
Mendoza (Clerk) CL2011-3191
Referred [C.J.p. 17228] Finance

Carrano, Romeo
Mendoza (Clerk) CL2011-3093
Referred [C.J.p. 17228] Finance

Carrano, Romeo
Mendoza (Clerk) CL2011-3087
Referred [C.J.p. 17228] Finance

Collins, Morton
Mendoza (Clerk) CL2011-3138
Referred [C.J.p. 17228] Finance

Corbett, Fay
Mendoza (Clerk) CL2011-3192
Referred [C.J.p. 17228] Finance

Cox, Neil
Mendoza (Clerk) CL2011-3139
Referred [C.J.p. 17228] Finance

Culbert, Michael
Mendoza (Clerk) CL2011-3157
Referred [C.J.p. 17228] Finance

Czarnik, Richard
Mendoza (Clerk) CL2011-3108
Referred [C.J.p. 17228] Finance

Friedman, Michael
Mendoza (Clerk) CL2011-3186
Referred [C.J.p. 17229] Finance

Hanley, Mary
Mendoza (Clerk) CL2011-3124
Referred [C.J.p. 17229] Finance

Kaplan, Wendy
Mendoza (Clerk) CL2011-3101
Referred [C.J.p. 17230] Finance

Kong, Jesse
Mendoza (Clerk) CL2011-3137
Referred [C.J.p. 17230] Finance

Kotlarz, Eve
Mendoza (Clerk) CL2011-3194
Referred [C.J.p. 17230] Finance

CLAIMS

Damage to Vehicle - Pothole

Kushner, Mark
Mendoza (Clerk) CL2011-3129
Referred [C.J.p. 17230] Finance

Logan, Stella
Mendoza (Clerk) CL2011-3193
Referred [C.J.p. 17230] Finance

McErlean, Kathleen
Mendoza (Clerk) CL2011-3136
Referred [C.J.p. 17230] Finance

Merges, Carleen
Mendoza (Clerk) CL2011-3085
Referred [C.J.p. 17230] Finance

Mhoon, Ernest
Mendoza (Clerk) CL2011-3102
Referred [C.J.p. 17230] Finance

Munoz, Guillemo
Mendoza (Clerk) CL2011-3190
Referred [C.J.p. 17230] Finance

O'Quinn, Monte
Mendoza (Clerk) CL2011-3109
Referred [C.J.p. 17231] Finance

Osterman, Thomas
Mendoza (Clerk) CL2011-3116
Referred [C.J.p. 17231] Finance

Pec, Connie
Mendoza (Clerk) CL2011-3151
Referred [C.J.p. 17231] Finance

Pfister, Mary
Mendoza (Clerk) CL2011-3167
Referred [C.J.p. 17231] Finance

Prunty, Tanya
Mendoza (Clerk) CL2011-3147
Referred [C.J.p. 17231] Finance

Ramirez, Rolando
Mendoza (Clerk) CL2011-3155
Referred [C.J.p. 17231] Finance

Rodriguez, Beatrice
Mendoza (Clerk) CL2011-3176
Referred [C.J.p. 17231] Finance

CLAIMS

Damage to Vehicle - Pothole

Sanders, Michael
Mendoza (Clerk) CL2011-3148
Referred [C.J.p. 17231] Finance

Sharma, Bharat
Mendoza (Clerk) CL2011-3107
Referred [C.J.p. 17231] Finance

Slaughter, Harriet
Mendoza (Clerk) CL2011-3130
Referred [C.J.p. 17231] Finance

Spitzer, Gregory
Mendoza (Clerk) CL2011-3128
Referred [C.J.p. 17231] Finance

State Farm Ins, and Palacios, Kevin
Mendoza (Clerk) CL2011-3156
Referred [C.J.p. 17231] Finance

Tackacs, Thomas
Mendoza (Clerk) CL2011-3154
Referred [C.J.p. 17231] Finance

Taylor, Theodore
Mendoza (Clerk) CL2011-3195
Referred [C.J.p. 17231] Finance

Walthers, Richard
Mendoza (Clerk) CL2011-3094
Referred [C.J.p. 17232] Finance

Whitman, Stephanie
Mendoza (Clerk) CL2011-3092
Referred [C.J.p. 17232] Finance

Williams, Renee
Mendoza (Clerk) CL2011-3123
Referred [C.J.p. 17232] Finance

Excessive Water Rates

Dorn, Mariella
Mendoza (Clerk) CL2011-3159
Referred [C.J.p. 17229] Finance

Fisher Box Corp.
Mendoza (Clerk) CL2011-3103
Referred [C.J.p. 17229] Finance

CLAIMS

Police Officer/Firefighter Injuries

Payment of hospital, medical and nursing services
Burke (14) Or2011-1179
Direct Introduction Finance
Passed [C.J.p. 17453]

Payment of hospital, medical and nursing services
Burke (14) Or2011-1180
Direct Introduction Finance
Passed [C.J.p. 17658]

Payment of hospital, medical and nursing services
Burke (14) Or2011-1181
Direct Introduction Finance
Passed [C.J.p. 17658]

Payment of hospital, medical and nursing services
Burke (14) Or2011-1182
Direct Introduction Finance
Passed [C.J.p. 17453]

Small Claims

Alcala, Gabriel and sundry others
Burke (14) Or2011-1183
Direct Introduction Finance
Passed [C.J.p. 17667]

Clark, Roberta and sundry others
Burke (14) CL2011-3284
Direct Introduction Finance
Failed to Pass [C.J.p. 17684]

COMMENDATIONS & DECLARATIONS

24th Police District
Honor units for Operation Scorpion
Emanuel (Mayor) R2011-1393
Adopted [C.J.p. 17186]

Alfano, Anthony
Contribution in dissolving bonds of discrimination
Cappleman (46) R2011-1472
Adopted [C.J.p. 18295]

Area 1 Detectives
Honor units for Operation Scorpion
Emanuel (Mayor) R2011-1393
Adopted [C.J.p. 17186]

COMMENDATIONS & DECLARATIONS

Augustyn, (Lt.) George E.
Retirement from Chicago Police Dept.
Thompson (16) R2011-1437
Adopted [C.J.p. 18267]

Barron, Mia
Retirement from Chicago Police Dept.
Thompson (16) R2011-1438
Adopted [C.J.p. 18268]

Bernstein, Dolores
80th birthday
Smith (43) R2011-1471
Adopted [C.J.p. 18294]

Boy Scout Troop 990
75th anniversary reunion
Cullerton (38) R2011-1459
Adopted [C.J.p. 18283]

Carroll, Shane
Heroic actions
Reilly (42) R2011-1470
Adopted [C.J.p. 18293]

Caver-Elder, (P.O.) Pamela
Retirement from Chicago Police Dept.
Lane (18) R2011-1444
Adopted [C.J.p. 18272]

City Colleges of Chicago
100th anniversary
Emanuel (Mayor) R2011-1392
Adopted [C.J.p. 17188]

Claar, (Hon.) Roger C.
25th anniversary as Mayor of Village of Bolingbrook
Burke (14) R2011-1433
Adopted [C.J.p. 18263]

Davis, (Sgt.) Michael
Retirement from Chicago Police Dept.
Lane (18) R2011-1443
Adopted [C.J.p. 18271]

Dockery, Eric
Recognition of service on behalf of risk children
Dowell (3) R2011-1396
Adopted [C.J.p. 18225]

COMMENDATIONS & DECLARATIONS

Gang Investigations Unit
Honor units for Operation Scorpion
Emanuel (Mayor) R2011-1393
Adopted [C.J.p. 17186]

Glover, (P.O.) Lillie
Retirement from Chicago Police Dept.
Thompson (16) R2011-1439
Adopted [C.J.p. 18268]

Green, Eleanor
Retirement from Chicago Police Dept.
Thompson (16) R2011-1440
Adopted [C.J.p. 18269]

Heelan, (Sgt.) Bernandette
Retirement from Chicago Police Dept.
Thompson (16) R2011-1441
Adopted [C.J.p. 18270]

Henderson, (P.O.) Arthur
Retirement from Chicago Police Dept.
Lane (18) R2011-1445
Adopted [C.J.p. 18273]

Hudik, (P.O.) Coralyn
Retirement from Chicago Police Dept.
Lane (18) R2011-1446
Adopted [C.J.p. 18273]

Ivers, Michael T.
Retirement as president of Goodcity Chicago
Burke (14) R2011-1434
Adopted [C.J.p. 18263]

Jefferson, David
Retirement from Chicago Police Dept.
Lane (18) R2011-1447
Adopted [C.J.p. 18274]

John Marshall Law School
Recognition of business transactions externship program and economic development assistance programs
Fioretti (2) R2011-1395
Adopted [C.J.p. 18223]

Jones, Lola
Receipt of G.E.D. Certificate
Foulkes (15) R2011-1436
Adopted [C.J.p. 18266]

COMMENDATIONS & DECLARATIONS

Kelly-Day, Dorothy
Retirement from Chicago Police Dept.
Thompson (16) R2011-1442
Adopted [C.J.p. 18271]

Koram Senior Housing KACS and Koram Housing
25th anniversary
Laurino (39) R2011-1467
Adopted [C.J.p. 18289]

Kuemmeth, (Comdr.) Michael
Retirement from Chicago Police Dept.
O'Shea (19) R2011-1456
Adopted [C.J.p. 18280]

Lee, Evelyn
Retirement from Chicago Police Dept.
Lane (18) R2011-1448
Adopted [C.J.p. 18275]

Narcotics Unit
Honor units for Operation Scorpion
Emanuel (Mayor) R2011-1393
Adopted [C.J.p. 17186]

Prater, (P.O.) Joanne
Retirement from Chicago Police Dept.
Lane (18) R2011-1449
Adopted [C.J.p. 18275]

Rappe, Wallace and Margaret
50th wedding anniversary
Osterman (48) R2011-1473
Adopted [C.J.p. 18296]

Ray, Willie
Congratulations on Sew Rare Organization and continued success
Jackson (7) R2011-1401
Adopted [C.J.p. 18231]

Robinson, (P.O.) Geraldine
Retirement from Chicago Police Dept.
Lane (18) R2011-1450
Adopted [C.J.p. 18276]

Rowland, (Sgt.) Cisco
Retirement from Chicago Police Dept.
Lane (18) R2011-1451
Adopted [C.J.p. 18276]

COMMENDATIONS & DECLARATIONS

Samuels, (P.O.) Robert
Retirement from Chicago Police Dept.
Lane (18) R2011-1452
Adopted [C.J.p. 18277]

Schade, Sandra
Retirement from Madigan-Quinn Constituent Service Office
Quinn (13) R2011-1413
Adopted [C.J.p. 18241]

Scott, Edith
Retirement from Chicago Police Dept.
Lane (18) R2011-1453
Adopted [C.J.p. 18278]

Simmons, Emmanuel Whitley
Recognition for his life of faith and service
Dowell (3) R2011-1397
Adopted [C.J.p. 18226]

St. Andrew Greek Orthodox Church
85th anniversary
Osterman (48) R2011-1474
Adopted [C.J.p. 18297]

Voight, (Sgt.) William
Retirement from Chicago Police Dept.
Lane (18) R2011-1454
Adopted [C.J.p. 18278]

Wallington, (P.O.) Willie
Retirement from Chicago Police Dept.
Lane (18) R2011-1455
Adopted [C.J.p. 18279]

Zdunek, Chester E.
Congratulations for service to community and to City of Chicago
O'Connor (41) R2011-1468
Adopted [C.J.p. 18290]

COMMITTEE/PUBLIC HEARINGS

Committee on Economic, Capital and Technology Development
Loss of manufacturing jobs in City of Chicago and review available tools and incentives to help revitalize manufacturing industry
Laurino (39); Cullerton (38) R2011-1389
Referred [C.J.p. 18377] Economic

COMMITTEE/PUBLIC HEARINGS

Committee on Public Safety

Use of sound devices to regulate crowd control

Laurino (39) R2011-1390

Referred [C.J.p. 18376] Public Safety

Joint Committee

Restoring pavement markings and adoption of new technology for city streets and crosswalks

Laurino (39); Beale (9) R2011-1388

Referred [C.J.p. 18376] Joint Pedestrian and Traffic Safety/Transportation

ENERGY/ENVIRONMENTAL ISSUES

Open Space Impact Fees

Chicago Park District

2529 W Logan Blvd, 2524-2526 N Western Ave

Construction of park improvements to create open spaces and recreational facilities

Emanuel (Mayor) O2011-9739

Referred [C.J.p. 17212] Special Events

Chicago Park District

6730 S Paulina St, 3537 S Paulina St

School garden projects

Emanuel (Mayor) O2011-9740

Referred [C.J.p. 17212] Special Events

Morgan Park

1816-1830 W Monterey Ave

Landscaping, installation of pergola structure, plaza, benches and gateway planting for Edna White Garden (Phase II)

Emanuel (Mayor) O2011-9596

Referred [C.J.p. 13786] Special Events

Passed [C.J.p. 17796]

EXECUTIVE ORDERS & PROCLAMATIONS

Executive Order 2011-8

Corbett Daley, "Maggie" Margaret

Emanuel (Mayor) F2011-360

Filed [C.J.p. 17213]

FINANCE FUNDS

Miscellaneous

Deloitte and Touche LLC

City of Chicago financial audit for year ending Dec. 31, 2011

Burke (14) F2011-370

Filed [C.J.p. 17690]

HISTORICAL LANDMARKS

Permit Fee Waivers

1552 Milwaukee LLC

1552-1554 N Milwaukee Ave

Moreno (1) Or2011-1122

Referred [C.J.p. 17170] Zoning

Passed [C.J.p. 18203]

Goeteers, Jeffery and Bradley, Corinne

3014 W Palmer Blvd

Colón (35) Or2011-1145

Referred [C.J.p. 18373] Zoning

Serrano, Thomas and Perez, Mary

3734 N Harding Ave

Reboyras (30) Or2011-1176

Referred [C.J.p. 18367] Zoning

ILLINOIS, STATE OF

Governor Pat Quinn and Illinois Prisoner Review Board

Reject executive clemency petition of Johnnie Veal

Burke (14) R2011-1435

Adopted [C.J.p. 18265]

LAWSUITS/SETTLEMENTS

Lawsuits

Daniel Casares and Karina Casares v Officer Bernal, Star No 12254, Officer Szubski, Star No 4443, Officer Verdin, Star No 2913, Officer Leach, Star No 4927, Officer Williams, Star No 2999, Officer Calvo, Star No 15753, Officer Partyka, Star No 10596 and City of Chicago, cited as 08 C 4198

Burke (14) Or2011-1172

Passed [C.J.p. 17423]

LAWSUITS/SETTLEMENTS

Lawsuits

Frank Craig v Chicago Police Officers Bruce Kischner (20282), Phillip Brown (20362), John Hillman (20753), Gary Hughes (10709), Randall Darlin (1198), Arthur Davis (6308), Pablo Mariano (6691), Chris Blum (6121), Matthew Scott (5180) and Daniel McNamara (7766), City of Chicago, cited as 08 C 02275

Burke (14) Or2011-1173

Passed [C.J.p. 17424]

Maurice Cobige as Son, Next Friend and Special Representative of Patricia Cobige, Deceased v Renee Dimilanta, Julia Lawler, Piotr Czarniecki, Maria Diaz and Thomas Motzny, City of Chicago, cited as 06 C 3807

Burke (14) Or2011-1175

Passed [C.J.p. 17426]

Toni Callaway as Special Administrator and Personal Representative of Estate of Rafe McMullan, Jr v Elizabeth Nolan, James McKapherine, Ronnie Jordan, Harace Minniefield, Paul Sauseda, Gary Riley, William Dudley and John McCall cited as 08 C 6984

Burke (14) Or2011-1174

Passed [C.J.p. 17425]

Report of Settlements

Month of Oct. 2011

Burke (14) F2011-369

Filed [C.J.p. 17689]

MUNICIPAL CODE AMENDMENTS

Title 2 - City Government & Administration

Ch. 12 City Clerk

2-12-010 City Clerk's power and duties

Mendoza (Clerk) O2011-10247

Referred [C.J.p. 17232] Rules

Ch. 14 Dept. of Administrative Hearings

2-14-132 impound vehicle can request preliminary hearing in person and in writing at Dept. of Administrative Hearings within 15 days after vehicle seized

Emanuel (Mayor); Beale (9) O2011-9778

Referred [C.J.p. 17201] License

MUNICIPAL CODE AMENDMENTS

Title 2 - City Government & Administration

Ch. 14 Dept. of Administrative Hearings

2-14-132 vehicle impoundment to include Section 9-80-225 (new) fines for false display, stolen or altered disability parking device, failure to display and cooperate

Emanuel (Mayor) SO2011-9594

Referred [C.J.p. 13777] Pedestrian and Traffic Safety

Passed [C.J.p. 17753]

Ch. 84 Dept. of Police

2-84-053 Superintendent of Police to enter into agreements to form law enforcement task forces and to deputize law enforcement personnel

Emanuel (Mayor) O2011-9743

Referred [C.J.p. 17201] Budget

2-84-300 (a) (b) resisting police officer or aiding escape subject to fine not less than $200 nor more than $1,000

Emanuel (Mayor) O2011-9743

Referred [C.J.p. 17201] Budget

Ch. 100 Dept. of Streets & Sanitation

2-100-140 fire signal box or boxes on private property require written application submitted to Executive Director of Emergency Management and Communications

Balcer (11) O2011-9754

Referred [C.J.p. 18351] Public Safety

2-100-150 Executive Director of Emergency Management and Communications to determine cost or expense to install fire signal box

Balcer (11) O2011-9754

Referred [C.J.p. 18351] Public Safety

2-100-160 installation of fire signal boxes on private property must pay an annual fee of $50 for each box for inspection and maintenance to Executive Director of Emergency Management and Communications

Balcer (11) O2011-9754

Referred [C.J.p. 18351] Public Safety

Ch. 112 Board of Health

2-112-240 (a) (b) (c) regulation of medallian license lease agreements

Emanuel (Mayor); Beale (9) O2011-9778

Referred [C.J.p. 17201] License

MUNICIPAL CODE AMENDMENTS

Title 2 - City Government & Administration

Ch. 112 Board of Health

2-112-250 (a) (b) (c) (d) chauffeur restriction on consecutive hours of operation
Emanuel (Mayor); Beale (9) O2011-9778
Referred [C.J.p. 17201] License

Title 3 - Revenue & Finance

Ch. 56 Wheel Tax Licenses

3-56-040 wheel tax license permit purchased and affixed described in 3-56-070 and 3-56-090
Mendoza (Clerk) O2011-10247
Referred [C.J.p. 17232] Rules

3-56-050 (b) failure to purchase wheel tax license within 30 days of vehicle purchase or residency subject to $60 fee
Mendoza (Clerk) O2011-10247
Referred [C.J.p. 17232] Rules

3-56-150 (a) (b) destruction, removal or obliteration of any wheel tax license emblem fine not less than $25 no more than $200 for each offense
Mendoza (Clerk) O2011-10247
Referred [C.J.p. 17232] Rules

Title 4 - Businesses, Occupations & Consumer Protection

Ch. 4 General Licensing Provisions

4-4-334 (new) (a) synthetic stimulant definition
Fioretti (2); And Others O2011-9771
Referred [C.J.p. 18348] Finance

4-4-334 (new) (b) regulations of licensee selling, giving, bartering, exchanging, furnishing of any synthetic stimulant
Fioretti (2); And Others O2011-9771
Referred [C.J.p. 18348] Finance

4-4-334 (new) (c) synthetic stimulant fines for violations
Fioretti (2); And Others O2011-9771
Referred [C.J.p. 18348] Finance

4-4-334 (new) (d) synthetic stimulant license suspension or revocation
Fioretti (2); And Others O2011-9771
Referred [C.J.p. 18348] Finance

MUNICIPAL CODE AMENDMENTS

Title 4 - Businesses, Occupations & Consumer Protection

Ch. 5 License Fees for Title 4 Licenses

4-5-010 (64) private booting operation (4-233) $4000
Moreno (1) SO2011-6479
Referred [C.J.p. 5646] License
Passed [C.J.p. 17752]

4-5-010 heliport license fee establishments
Emanuel (Mayor) O2011-9774
Referred [C.J.p. 17202] License

Ch. 48 Distributors of Yellow Pages Phone Books

4-48-010 (new) yellow pages phone book distributors terms of definitions
Laurino (39) O2011-9772
Referred [C.J.p. 18375] Finance

4-48-020 (new) (a) thru (f) yellow pages phone book distributors license requirements
Laurino (39) O2011-9772
Referred [C.J.p. 18375] Finance

4-48-030 (a) thru (e) yellow pages phone book distributors opt-out registry
Laurino (39) O2011-9772
Referred [C.J.p. 18375] Finance

4-48-040 (a) thru (d) yellow pages phone book distributors requirements
Laurino (39) O2011-9772
Referred [C.J.p. 18375] Finance

4-48-050 yellow pages phone book distributors denial, suspension or revocation of license
Laurino (39) O2011-9772
Referred [C.J.p. 18375] Finance

Ch. 60 Liquor Dealers

4-60-022 (35.40) allow issuance of additional alcoholic liquor licenses on portions of N Kedzie Ave
Colón (35) O2011-9528
Referred [C.J.p. 13752] License
Passed [C.J.p. 17741]

4-60-023 (14.49) allow issuance of additional package goods licenses on portions of W 47th St
Burke (14) O2011-9613
Referred [C.J.p. 17172] License
Passed [C.J.p. 17744]

MUNICIPAL CODE AMENDMENTS

Title 4 - Businesses, Occupations & Consumer Protection

Ch. 60 Liquor Dealers

4-60-023 (16.43) allow issuance of additional package goods licenses on portions of S Ashland Ave

Thompson (16) O2011-9763

Referred [C.J.p. 18355] License

4-60-023 (25.74) disallow issuance of additional package goods licenses on portions of W Cermak Rd

Solis (25) O2011-9602

Referred [C.J.p. 17173] License

Passed [C.J.p. 17745]

4-60-023 (5.31) allow issuance of additional package goods licenses on portions of S Chicago Ave

Hairston (5) O2011-9606

Referred [C.J.p. 17742] License

Passed [C.J.p. 17742]

4-60-023 (new) (28.45) disallow issuance of additional package goods licenses on portions of W Madison St

Ervin (28) O2011-9769

Referred [C.J.p. 18364] License

Ch. 83 Heliports

4-83-010 (new) heliport definitions and terms

Emanuel (Mayor) O2011-9774

Referred [C.J.p. 17202] License

4-83-020 (new) heliport license requirements

Emanuel (Mayor) O2011-9774

Referred [C.J.p. 17202] License

4-83-030 (new) heliport license fees

Emanuel (Mayor) O2011-9774

Referred [C.J.p. 17202] License

4-83-040 (new) (a) thru (m) heliport license application

Emanuel (Mayor) O2011-9774

Referred [C.J.p. 17202] License

4-83-050 (new) (a) (b) heliport certification of application required-circumstances when license issuance prohibited

Emanuel (Mayor) O2011-9774

Referred [C.J.p. 17202] License

MUNICIPAL CODE AMENDMENTS

Title 4 - Businesses, Occupations & Consumer Protection

Ch. 83 Heliports

4-83-060 (new) (a) thru (e) heliport federal and state approval requirements

Emanuel (Mayor) O2011-9774

Referred [C.J.p. 17202] License

4-83-070 (new) (a) (b) heliport insurance requirements

Emanuel (Mayor) O2011-9774

Referred [C.J.p. 17202] License

4-83-080 (new) heliport indemnification agreement requirements

Emanuel (Mayor) O2011-9774

Referred [C.J.p. 17202] License

4-83-090 (new) heliport license posting-nontransferability

Emanuel (Mayor) O2011-9774

Referred [C.J.p. 17202] License

4-83-100 (new) (a) thru (f) heliport operations and maintenance-unlawful acts

Emanuel (Mayor) O2011-9774

Referred [C.J.p. 17202] License

4-83-110 (new) heliport joint and several liability

Emanuel (Mayor) O2011-9774

Referred [C.J.p. 17202] License

4-83-120 (new) heliport inspections

Emanuel (Mayor) O2011-9774

Referred [C.J.p. 17202] License

4-83-130 (new) heliport order to cease operations

Emanuel (Mayor) O2011-9774

Referred [C.J.p. 17202] License

4-83-140 (new) heliport license suspension or revocation-authorized

Emanuel (Mayor) O2011-9774

Referred [C.J.p. 17202] License

4-83-150 (new) heliport license revocation-five year wait for new license

Emanuel (Mayor) O2011-9774

Referred [C.J.p. 17202] License

4-83-160 (new) heliport violations and penalities

Emanuel (Mayor) O2011-9774

Referred [C.J.p. 17202] License

MUNICIPAL CODE AMENDMENTS

Title 4 - Businesses, Occupations & Consumer Protection

Ch. 83 Heliports

4-83-170 (new) heliport rules and regulations

Emanuel (Mayor) O2011-9774

Referred [C.J.p. 17202] License

Ch. 156 Amusements

4-156-330 (b) (d) license to operate public place of amusement location restrictions

Burns (4) O2011-8814

Referred [C.J.p. 12386] License

Passed [C.J.p. 17747]

4-156-530 definition and terms of temporary means no more than 45 days within any 12 month period not to exceed 60 days in any license period

Laurino (39) SO2011-8838

Referred [C.J.p. 12418] License

Passed [C.J.p. 17749]

4-156-540 (d) license required limitation on duration of event shall be limited to 45 days within any 12 month period and violations are subject to fines of up to $10,000 for each offense

Laurino (39) SO2011-8838

Referred [C.J.p. 12418] License

Passed [C.J.p. 17749]

4-156-550 Class A license authorizes temporary production which means no more than 45 days within any 12 month period, not exceed 60 days in any license period and Class B license classification authorizes temporary production which means no more than 6 events, not to exceed three consecutive days, within any 12-month period

Laurino (39) SO2011-8838

Referred [C.J.p. 12418] License

Passed [C.J.p. 17749]

Ch. 216 Junk Dealers & Peddlers

4-216-010 junk peddler definitions and terms

Balcer (11) O2011-9749

Referred [C.J.p. 18352] Public Safety

4-216-130 proper disposal of junk at recycling facility, transfer station, landfill or other solid waste disposal facility

Balcer (11) O2011-9749

Referred [C.J.p. 18352] Public Safety

MUNICIPAL CODE AMENDMENTS

Title 4 - Businesses, Occupations & Consumer Protection

Ch. 233 Booting of Motor Vehicles on Private Property

4-233-050 (f) license and owner or manager of private property shall provide copy of Consumer Bill of Rights upon request when employee of private booting company is present on lot

Moreno (1) SO2011-6479

Referred [C.J.p. 5646] License

Passed [C.J.p. 17752]

4-233-050 (i) fee for removal of a boot

Moreno (1) SO2011-6479

Referred [C.J.p. 5646] License

Passed [C.J.p. 17752]

4-233-60 booting of motor vehicles on private property geographical restrictions to include 36th Ward and 38th Ward

Moreno (1) SO2011-6479

Referred [C.J.p. 5646] License

Passed [C.J.p. 17752]

Ch. 236 Parking Lot & Garage Operations Tax

4-236-020 (d) tax imposed for privilege of parking for a 24-hour period or less does not apply on Saturday or Sunday and $5, if charge or fee is $12 or more and person enters parking garage or parking lot between the hours of 6:00 a.m. and 6:00 p.m. on a Monday thru Friday

Tunney (44) O2011-9756

Referred [C.J.p. 18387] Budget

Title 7 - Health & Safety

Ch. 12 Animal Care & Control

7-12-240 horse drawn carriage customer right to demand proof of license

Emanuel (Mayor) O2011-9742

Referred [C.J.p. 17203] Special Events

Title 9 - Vehicles, Traffic & Rail Transportation

Ch. 48 Types of Vehicles-Regulations

9-48-50 (f) intercity bus services prohibited designated bus stop, bus stand or passenger loading/unloading zone for regular loading or unloading of passengers, luggage or other goods or parking

Emanuel (Mayor); Beale (9) O2011-9778

Referred [C.J.p. 17201] License

MUNICIPAL CODE AMENDMENTS

Title 9 - Vehicles, Traffic & Rail Transportation

Ch. 64 Parking Regulations

9-64-050 (a) (j) (k) unlawful to park vehicle in space designated by signage for persons with disability parking space in any parking stall of private or public parking lot designated by lot owner or agent as reserved for person with disability parking, unless vehicle clearly displays valid person with disability or disabled veteran state registration plate or a valid person with disability parking decal or device

Emanuel (Mayor) SO2011-9594

Referred [C.J.p. 13777] Pedestrian and Traffic Safety

Passed [C.J.p. 17753]

9-64-125 (a) thru (e) display of wheel tax license emblem requirements

Mendoza (Clerk) O2011-10247

Referred [C.J.p. 17232] Rules

9-64-170 (a) parking restrictions for special types of vehicles

Fioretti (2) SO2011-8834

Referred [C.J.p. 12383] Pedestrian and Traffic Safety

Passed [C.J.p. 17757]

9-64-170 (b) 6 months extension of trial period for taxicab parking on specified streets in the 40th Ward in 2012

O'Connor (40) O2011-9745

Referred [C.J.p. 18377] Pedestrian and Traffic Safety

9-64-170 (f) allow parking of pickup trucks or vans less than 4,500 pounds within 19th Ward

O'Shea (19) O2011-9593

Referred [C.J.p. 17173] Pedestrian and Traffic Safety

Passed [C.J.p. 17759]

9-64-170 allow parking of pickup trucks or vans on residential streets within the 41 Ward

O'Connor (41) O2011-9748

Referred [C.J.p. 18378] Pedestrian and Traffic Safety

MUNICIPAL CODE AMENDMENTS

Title 9 - Vehicles, Traffic & Rail Transportation

Ch. 68 Restricted Parking-Permits & Regulations

9-68-020 (e) Federal, State and Municipal employees operating offical vehicle exempt from residencial permit parking fees

Mendoza (Clerk) O2011-10248

Referred [C.J.p. 17232] Pedestrian and Traffic Safety

Ch. 76 Vehicle Equipment

9-76-145 (a) broadcast or recorded sound restrictions

Emanuel (Mayor) O2011-9742

Referred [C.J.p. 17203] Special Events

9-76-170 (delete) city wheel tax license emblem display fine

Mendoza (Clerk) O2011-10247

Referred [C.J.p. 17232] Rules

Ch. 80 Miscellaneous Rules

9-80-225 (new) (a) display of false, fraudulent, fictitious stolen or altered disability license plate or parking decal or device subject to fine of not less than $500 nor more than $1000 for each offense

Emanuel (Mayor) SO2011-9594

Referred [C.J.p. 13777] Pedestrian and Traffic Safety

Passed [C.J.p. 17753]

9-80-225 (new) (b) violation of subsection 9-64-050 where violation occurs on public way designated by signage as disability parking space or in any metered space subject to a fine of $200 for each offense

Emanuel (Mayor) SO2011-9594

Referred [C.J.p. 13777] Pedestrian and Traffic Safety

Passed [C.J.p. 17753]

9-80-225 (new) (c) vehicle parked in violation of subsections (a) or (b) of this section subject to immediate impoundment and administrative penalty of $2,000 and vehicle towing and storage fees

Emanuel (Mayor) SO2011-9594

Referred [C.J.p. 13777] Pedestrian and Traffic Safety

Passed [C.J.p. 17753]

MUNICIPAL CODE AMENDMENTS

Title 9 - Vehicles, Traffic & Rail Transportation

Ch. 80 Miscellaneous Rules

9-80-225 (new) (d) definition of disability license plate and permit holder for parking decal or device

Emanuel (Mayor) SO2011-9594

Referred [C.J.p. 13777] Pedestrian and Traffic Safety

Passed [C.J.p. 17753]

Ch. 100 Admin. Adjudication of Parking or Compliance Violations

9-100-020 (a) violation of traffic code prohibiting or restricting vehicular standing or parking, or establishing a compliance or red light violation shall be a civil offense punishable by fine

Mendoza (Clerk) O2011-10247

Referred [C.J.p. 17232] Rules

9-100-020 (c) fines set for violation of following sections of traffic code 9-64-125 (b) at $200, 9-64-125 (c) at $500, 9-64-125 (d) at $30

Mendoza (Clerk) O2011-10247

Referred [C.J.p. 17232] Rules

Ch. 108 Horse-Drawn Carriages

9-108-190 horse drawn carriage license not required when a person obtaines a permit under Sections 10-8-330 or 10-8-332

Emanuel (Mayor) O2011-9742

Referred [C.J.p. 17203] Special Events

Ch. 112 Public Passenger Vehicles

9-112-010 (new) taxicab definitions

Emanuel (Mayor); Beale (9) O2011-9778

Referred [C.J.p. 17201] License

9-112-020 (new) (a) thru (e) taxicab license requirements

Emanuel (Mayor); Beale (9) O2011-9778

Referred [C.J.p. 17201] License

9-112-030 (new) taxicab licenses requirements

Emanuel (Mayor); Beale (9) O2011-9778

Referred [C.J.p. 17201] License

9-112-040 (new) liability for actions of chauffeur

Emanuel (Mayor); Beale (9) O2011-9778

Referred [C.J.p. 17201] License

9-112-050 (new) taxicab vehicle inspections

Emanuel (Mayor); Beale (9) O2011-9778

Referred [C.J.p. 17201] License

MUNICIPAL CODE AMENDMENTS

Title 9 - Vehicles, Traffic & Rail Transportation

Ch. 112 Public Passenger Vehicles

9-112-060 (new) taxicab vehicle re-inspections fee at $75

Emanuel (Mayor); Beale (9) O2011-9778

Referred [C.J.p. 17201] License

9-112-070 (new) (a) thru (e) taxicab specifications for vehicles

Emanuel (Mayor); Beale (9) O2011-9778

Referred [C.J.p. 17201] License

9-112-080 (new) taxicab change of equipment fee

Emanuel (Mayor); Beale (9) O2011-9778

Referred [C.J.p. 17201] License

9-112-090 (new) taxicab license application fees

Emanuel (Mayor); Beale (9) O2011-9778

Referred [C.J.p. 17201] License

9-112-100 (new) (a) thru (c) taxicab qualifications for license

Emanuel (Mayor); Beale (9) O2011-9778

Referred [C.J.p. 17201] License

9-112-110 (new) (a) thru (f) taxicab investigation and issuance of license

Emanuel (Mayor); Beale (9) O2011-9778

Referred [C.J.p. 17201] License

9-112-120 (new) taxicab license rescission

Emanuel (Mayor); Beale (9) O2011-9778

Referred [C.J.p. 17201] License

9-112-130 (new) taxicab payment of judgments and awards

Emanuel (Mayor); Beale (9) O2011-9778

Referred [C.J.p. 17201] License

9-112-140 (new) (a) thru (c) taxicab safety features

Emanuel (Mayor); Beale (9) O2011-9778

Referred [C.J.p. 17201] License

9-112-150 (new) (a) thru (g) taxicab license fees and terms

Emanuel (Mayor); Beale (9) O2011-9778

Referred [C.J.p. 17201] License

9-112-160 (new) taxicab license ineligibility

Emanuel (Mayor); Beale (9) O2011-9778

Referred [C.J.p. 17201] License

MUNICIPAL CODE AMENDMENTS

Title 9 - Vehicles, Traffic & Rail Transportation

Ch. 112 Public Passenger Vehicles

9-112-170 (new) (a) thru (c) taxicab removal or change of officer
Emanuel (Mayor); Beale (9) O2011-9778
Referred [C.J.p. 17201] License

9-112-180 (new) taxicab non-discriminatory practices
Emanuel (Mayor); Beale (9) O2011-9778
Referred [C.J.p. 17201] License

9-112-190 (new) taxicab retaliation
Emanuel (Mayor); Beale (9) O2011-9778
Referred [C.J.p. 17201] License

9-112-200 (new) taxicab duty to evaluate public chauffeurs
Emanuel (Mayor); Beale (9) O2011-9778
Referred [C.J.p. 17201] License

9-112-210 (new) taxicab real time records
Emanuel (Mayor); Beale (9) O2011-9778
Referred [C.J.p. 17201] License

9-112-220 (new) (a) thru (h) taxicab lease rate regulations
Emanuel (Mayor); Beale (9) O2011-9778
Referred [C.J.p. 17201] License

9-112-260 (new) (a) thru (d) taxicab operated by licensed chauffeurs
Emanuel (Mayor); Beale (9) O2011-9778
Referred [C.J.p. 17201] License

9-112-270 (new) taxicab medallion to be affixed
Emanuel (Mayor); Beale (9) O2011-9778
Referred [C.J.p. 17201] License

9-112-280 (new) taxicab to operate with metal plate
Emanuel (Mayor); Beale (9) O2011-9778
Referred [C.J.p. 17201] License

9-112-290 (new) taxicab tampering with metal plate subject to license revocation
Emanuel (Mayor); Beale (9) O2011-9778
Referred [C.J.p. 17201] License

9-112-300 (new) taxicab replacement of damaged or stolen metal plates
Emanuel (Mayor); Beale (9) O2011-9778
Referred [C.J.p. 17201] License

MUNICIPAL CODE AMENDMENTS

Title 9 - Vehicles, Traffic & Rail Transportation

Ch. 112 Public Passenger Vehicles

9-112-310 (new) taxicab license card
Emanuel (Mayor); Beale (9) O2011-9778
Referred [C.J.p. 17201] License

9-112-320 (new) (a) thru (c) taxicab dispatch calls
Emanuel (Mayor); Beale (9) O2011-9778
Referred [C.J.p. 17201] License

9-112-330 (new) (a) and (b) taxicab insurance requirements
Emanuel (Mayor); Beale (9) O2011-9778
Referred [C.J.p. 17201] License

9-112-340 (new) (a) thru (n) taxicab affiliations
Emanuel (Mayor); Beale (9) O2011-9778
Referred [C.J.p. 17201] License

9-112-350 (new) taxicab public chauffeur continuing education requirments
Emanuel (Mayor); Beale (9) O2011-9778
Referred [C.J.p. 17201] License

9-112-360 (new) (a) thru (c) taxicab vehicle color scheme requirements
Emanuel (Mayor); Beale (9) O2011-9778
Referred [C.J.p. 17201] License

9-112-370 (new) taxicab suspension or revocation of license, fines and equitable relief
Emanuel (Mayor); Beale (9) O2011-9778
Referred [C.J.p. 17201] License

9-112-380 (new) taxicab revocation of license
Emanuel (Mayor); Beale (9) O2011-9778
Referred [C.J.p. 17201] License

9-112-390 (new) taxicab fraud, misrepresentation, misstatements or omission
Emanuel (Mayor); Beale (9) O2011-9778
Referred [C.J.p. 17201] License

9-112-400 (new) taxicab interference with commissioner's duties
Emanuel (Mayor); Beale (9) O2011-9778
Referred [C.J.p. 17201] License

9-112-410 (new) (a) thru (j) taxicab advertising signs
Emanuel (Mayor); Beale (9) O2011-9778
Referred [C.J.p. 17201] License

MUNICIPAL CODE AMENDMENTS

Title 9 - Vehicles, Traffic & Rail Transportation

Ch. 112 Public Passenger Vehicles

9-112-420 (new) taxicab change of address notice to city requirements
Emanuel (Mayor); Beale (9) O2011-9778
Referred [C.J.p. 17201] License

9-112-430 (new) (a) thru (l) taxicab license and other industry transfers
Emanuel (Mayor); Beale (9) O2011-9778
Referred [C.J.p. 17201] License

9-112-440 (a) thru (i) taxicab license managers
Emanuel (Mayor); Beale (9) O2011-9778
Referred [C.J.p. 17201] License

9-112-450 (new) (a) thru (k) taxicab license brokers
Emanuel (Mayor); Beale (9) O2011-9778
Referred [C.J.p. 17201] License

9-112-460 (new) taxicab parking on public way
Emanuel (Mayor); Beale (9) O2011-9778
Referred [C.J.p. 17201] License

9-112-470 (new) taxicab vehicle out of service notice to city requirements
Emanuel (Mayor); Beale (9) O2011-9778
Referred [C.J.p. 17201] License

9-112-480 (new) taxicab distribution of license requirements
Emanuel (Mayor); Beale (9) O2011-9778
Referred [C.J.p. 17201] License

9-112-490 (new) taxicab display license number and driver identification
Emanuel (Mayor); Beale (9) O2011-9778
Referred [C.J.p. 17201] License

9-112-500 (new) taxicab posted information requirements
Emanuel (Mayor); Beale (9) O2011-9778
Referred [C.J.p. 17201] License

9-112-510 (new) taxicab fare collection, taximeter and global position system specifications
Emanuel (Mayor); Beale (9) O2011-9778
Referred [C.J.p. 17201] License

9-112-520 (new) taxicab taximeter inspection
Emanuel (Mayor); Beale (9) O2011-9778
Referred [C.J.p. 17201] License

MUNICIPAL CODE AMENDMENTS

Title 9 - Vehicles, Traffic & Rail Transportation

Ch. 112 Public Passenger Vehicles

9-112-530 (new) taxicab tampering with meters prohibited
Emanuel (Mayor); Beale (9) O2011-9778
Referred [C.J.p. 17201] License

9-112-540 (new) taxicab out of service sign displayed
Emanuel (Mayor); Beale (9) O2011-9778
Referred [C.J.p. 17201] License

9-112-550 (new) (a) thru (d) taxicab two-way dispatch requirements
Emanuel (Mayor); Beale (9) O2011-9778
Referred [C.J.p. 17201] License

9-112-560 (a) thru (f) taxicab airport service
Emanuel (Mayor); Beale (9) O2011-9778
Referred [C.J.p. 17201] License

9-112-570 (new) taxicab wheelchair accessible vehicles/dispatch
Emanuel (Mayor); Beale (9) O2011-9778
Referred [C.J.p. 17201] License

9-112-580 (new) taxicab - Taxi Access Program - (T.A.P.) compliance
Emanuel (Mayor); Beale (9) O2011-9778
Referred [C.J.p. 17201] License

9-112-590 (new) (a) (b) taxicab group riding
Emanuel (Mayor); Beale (9) O2011-9778
Referred [C.J.p. 17201] License

9-112-600 (new) (a) thru (h) taxicab rates of fares/revisions
Emanuel (Mayor); Beale (9) O2011-9778
Referred [C.J.p. 17201] License

9-112-610 (new) taxicab recordkeeping and financial reports
Emanuel (Mayor); Beale (9) O2011-9778
Referred [C.J.p. 17201] License

9-112-620 (new) taxicab revoked, surrendered and rescinded licenses
Emanuel (Mayor); Beale (9) O2011-9778
Referred [C.J.p. 17201] License

9-112-630 (new) (a) thru (c) taxicab violations and penalties
Emanuel (Mayor); Beale (9) O2011-9778
Referred [C.J.p. 17201] License

MUNICIPAL CODE AMENDMENTS

Title 9 - Vehicles, Traffic & Rail Transportation

Ch. 112 Public Passenger Vehicles

9-112-640 (new) (a) thru (c) taxicab impoundment of unlicensed vehicle

Emanuel (Mayor); Beale (9) O2011-9778

Referred [C.J.p. 17201] License

9-112-650 taxicab rules and regulations

Emanuel (Mayor); Beale (9) O2011-9778

Referred [C.J.p. 17201] License

Ch. 114 Public Passenger Vehicles other than Taxicabs

9-112-240 (new) public passenger vehicles removal or change of officer

Emanuel (Mayor); Beale (9) O2011-9778

Referred [C.J.p. 17201] License

9-114-010 (new) public passenger vehicles definitions

Emanuel (Mayor); Beale (9) O2011-9778

Referred [C.J.p. 17201] License

9-114-020 (new) public passenger vehicles license requirements

Emanuel (Mayor); Beale (9) O2011-9778

Referred [C.J.p. 17201] License

9-114-030 (new) Public passenger vehicles application for license

Emanuel (Mayor); Beale (9) O2011-9778

Referred [C.J.p. 17201] License

9-114-040 (new) (a) thru (c) public passenger vehicles qualifications for license

Emanuel (Mayor); Beale (9) O2011-9778

Referred [C.J.p. 17201] License

9-114-050 (new) public passenger vehicles investigation and issuance of license

Emanuel (Mayor); Beale (9) O2011-9778

Referred [C.J.p. 17201] License

9-114-060 (new) public passenger vehicles unlawful to operate with meter

Emanuel (Mayor); Beale (9) O2011-9778

Referred [C.J.p. 17201] License

9-114-070 (new) public passenger vehicles license

Emanuel (Mayor); Beale (9) O2011-9778

Referred [C.J.p. 17201] License

MUNICIPAL CODE AMENDMENTS

Title 9 - Vehicles, Traffic & Rail Transportation

Ch. 114 Public Passenger Vehicles other than Taxicabs

9-114-080 public passenger vehicles liability for actions of a restricted public chauffeur

Emanuel (Mayor); Beale (9) O2011-9778

Referred [C.J.p. 17201] License

9-114-090 (new) public passenger vehicles dispatch

Emanuel (Mayor); Beale (9) O2011-9778

Referred [C.J.p. 17201] License

9-114-100 (new) public vehicles license emblem

Emanuel (Mayor); Beale (9) O2011-9778

Referred [C.J.p. 17201] License

9-114-110 (new) public passenger vehicles unlawful to operate vehicle without current emblem

Emanuel (Mayor); Beale (9) O2011-9778

Referred [C.J.p. 17201] License

9-114-120 (new) public passenger vehicles tampering with license emblem shall be subject to a fine of not less than $200 nor more than $500 for each offense

Emanuel (Mayor); Beale (9) O2011-9778

Referred [C.J.p. 17201] License

9-114-130 (new) public passenger vehicles replacement of damaged or stolen license emblems

Emanuel (Mayor); Beale (9) O2011-9778

Referred [C.J.p. 17201] License

9-114-140 (new) public passenger vehicles license card

Emanuel (Mayor); Beale (9) O2011-9778

Referred [C.J.p. 17201] License

9-114-150 (new) (a) thru (c) public passenger vehicles specifications

Emanuel (Mayor); Beale (9) O2011-9778

Referred [C.J.p. 17201] License

9-114-160 (new) public passenger vehicles change of equipment

Emanuel (Mayor); Beale (9) O2011-9778

Referred [C.J.p. 17201] License

9-114-170 (new) (a) (b) Public passenger vehicles insurance

Emanuel (Mayor); Beale (9) O2011-9778

Referred [C.J.p. 17201] License

MUNICIPAL CODE AMENDMENTS

Title 9 - Vehicles, Traffic & Rail Transportation

Ch. 114 Public Passenger Vehicles other than Taxicabs

9-114-180 (new) public passenger vehicles payment of judgments and awards
Emanuel (Mayor); Beale (9) O2011-9778
Referred [C.J.p. 17201] License

9-114-190 (new) (a) thru (e) public passenger vehicles suspension or revocation of license, fines and equitable relief
Emanuel (Mayor); Beale (9) O2011-9778
Referred [C.J.p. 17201] License

9-114-200 (new) public passenger vehicles revocation of license
Emanuel (Mayor); Beale (9) O2011-9778
Referred [C.J.p. 17201] License

9-114-210 (new) public passenger vehicles revocation of license for grounds of fraud, misrepresentation, misstatement or omission
Emanuel (Mayor); Beale (9) O2011-9778
Referred [C.J.p. 17201] License

9-114-220 (new) public passenger vehicles interference with commissioner duties
Emanuel (Mayor); Beale (9) O2011-9778
Referred [C.J.p. 17201] License

9-114-230 (new) Public passenger vehicles change of address notice to city required
Emanuel (Mayor); Beale (9) O2011-9778
Referred [C.J.p. 17201] License

9-114-230 public passenger vehicles tiered lease rate structure
Emanuel (Mayor); Beale (9) O2011-9778
Referred [C.J.p. 17201] License

9-114-250 (new) public passenger vehicles recordkeeping financial reports
Emanuel (Mayor); Beale (9) O2011-9778
Referred [C.J.p. 17201] License

9-114-260 (new) public passenger vehicles revoked, surrendered and rescinded licenses
Emanuel (Mayor); Beale (9) O2011-9778
Referred [C.J.p. 17201] License

9-114-270 (new) public passenger vehicles specifications
Emanuel (Mayor); Beale (9) O2011-9778
Referred [C.J.p. 17201] License

MUNICIPAL CODE AMENDMENTS

Title 9 - Vehicles, Traffic & Rail Transportation

Ch. 114 Public Passenger Vehicles other than Taxicabs

9-114-280 (new) public passenger vehicles solicitation of passengers
Emanuel (Mayor); Beale (9) O2011-9778
Referred [C.J.p. 17201] License

9-114-290 (new) public passenger vehicles livery vehicles exterior
Emanuel (Mayor); Beale (9) O2011-9778
Referred [C.J.p. 17201] License

9-114-300 (new) public passenger vehicles out of service notice to city
Emanuel (Mayor); Beale (9) O2011-9778
Referred [C.J.p. 17201] License

9-114-310 (new) Charter-Sightseeing vehicles specifications
Emanuel (Mayor); Beale (9) O2011-9778
Referred [C.J.p. 17201] License

9-114-320 (new) Charter-Sightseeing vehicles
Emanuel (Mayor); Beale (9) O2011-9778
Referred [C.J.p. 17201] License

9-114-330 (new) (a) thru (i) Charter-Sightseeing vehicles advertising signs
Emanuel (Mayor); Beale (9) O2011-9778
Referred [C.J.p. 17201] License

9-114-340 (new) (a) (b) Medicar specifications
Emanuel (Mayor); Beale (9) O2011-9778
Referred [C.J.p. 17201] License

9-114-350 (new) (a) (b) Jitney car services specifications
Emanuel (Mayor); Beale (9) O2011-9778
Referred [C.J.p. 17201] License

9-114-360 (new) (a) (b) Jitney car service fees and service
Emanuel (Mayor); Beale (9) O2011-9778
Referred [C.J.p. 17201] License

9-114-370 (new) Jitney car service signage
Emanuel (Mayor); Beale (9) O2011-9778
Referred [C.J.p. 17201] License

9-114-380 (new) Jitney car services license requirements
Emanuel (Mayor); Beale (9) O2011-9778
Referred [C.J.p. 17201] License

MUNICIPAL CODE AMENDMENTS

Title 9 - Vehicles, Traffic & Rail Transportation

Ch. 114 Public Passenger Vehicles other than Taxicabs

9-114-390 (new) (a) (b) Jitney car services prohibited areas of operations
Emanuel (Mayor); Beale (9) O2011-9778
Referred [C.J.p. 17201] License

9-114-400 (new) Jitney car services rules and regulations
Emanuel (Mayor); Beale (9) O2011-9778
Referred [C.J.p. 17201] License

9-114-410 (new) Jitney car services violations and penalties
Emanuel (Mayor); Beale (9) O2011-9778
Referred [C.J.p. 17201] License

9-114-420 (new) Jitney car services impoundment of vehicle/penalty
Emanuel (Mayor); Beale (9) O2011-9778
Referred [C.J.p. 17201] License

9-114-430 rules and regulations for proper administration and enforcement of provisions of chapter
Emanuel (Mayor); Beale (9) O2011-9778
Referred [C.J.p. 17201] License

Title 10 - Streets, Public Ways, Parks, Airports & Harbors

Ch. 28 Structures On & Under Public Ways

10-28-068 (new) movable sidewalk advertising signs pilot program in 33rd Ward terms and conditions
Mell (33) O2011-9782
Referred [C.J.p. 18370] Transportation

Ch. 36 Parks, Playgrounds & Airports

10-36-110 no person shall remain in any public park, playground or bathing beach which is fenced in or provided with gates between the closing of gates at night and their reopening next day, nor shall any person be or remain in any public park, playground or bathing beach not fenced in or provided with gates between 11:00 p.m. and 6:00 a.m. on following day
Emanuel (Mayor) O2011-9743
Referred [C.J.p. 17201] Budget

10-36-380 (a) (b) (c) helicopter operations prohibitions and exeptios for governmental entities
Emanuel (Mayor) O2011-9774
Referred [C.J.p. 17202] License

MUNICIPAL CODE AMENDMENTS

Title 10 - Streets, Public Ways, Parks, Airports & Harbors

Ch. 8 - Solicitations

10-8-330 (new) (a) thru (s) rules and regulations for parades
Emanuel (Mayor) O2011-9742
Referred [C.J.p. 17203] Special Events

10-8-332 (new) (a) thru (n) rules and regulations for athletic events
Emanuel (Mayor) O2011-9742
Referred [C.J.p. 17203] Special Events

10-8-334 (new) (a) thru (h) rules and regulations for public assemblies definitions
Emanuel (Mayor) O2011-9742
Referred [C.J.p. 17203] Special Events

10-8-335 (a) outdoor special events a planned temporary aggregation of attractions conducted primarily outdoors on property open to public
Emanuel (Mayor) O2011-9742
Referred [C.J.p. 17203] Special Events

10-8-350 no person shall engage in any performance in public ways except as provided in Sections 10-8-330 and Chapter 4-268
Emanuel (Mayor) O2011-9742
Referred [C.J.p. 17203] Special Events

Title 13 - Building & Construction

Ch. 196 Existing Buildings-Minimum Requirements

13-196-206 (d) compliance date for life safety evaluation of existing high-rise buildings by changed from 2012 to 2015
Hairston (5); Cappleman SO2011-7230
Referred [C.J.p. 7807] Zoning
Passed [C.J.p. 18112]

13-196-206 (d) compliance date for life safety evaluation of existing high-rise buildings by changed from 2012 to 2015
Tunney (44); Reilly (42); O2011-7168
Referred [C.J.p. 7858] Zoning
Withdrawn [C.J.p. 18215]

13-196-209 high-rise buildings stairways, doors and frames by changing effective date from 2012 to 2015
Tunney (44); Reilly (42); O2011-7212
Referred [C.J.p. 7858] Zoning
Passed [C.J.p. 18115]

MUNICIPAL CODE AMENDMENTS

Title 17 - Chicago Zoning Ordinance

Ch. 3 Business & Commercial Districts

17-3-0503-D certain segments of N Milwaukee Ave designated as pedestrian street

Colón (35) O2011-8799

Referred [C.J.p. 12414] Zoning

Passed [C.J.p. 18117]

17-3-0503-E pedestrian streets also radiate from following six-corner intersections on N Milwaukee Ave

Colón (35) O2011-8799

Referred [C.J.p. 12414] Zoning

Passed [C.J.p. 18117]

Ch. 7 Midway International Airport Height Overlay District

17-7-1200 (new) establishment of Midway International Airport Height Overlay District

Emanuel (Mayor) O2011-9595

Referred [C.J.p. 13778] Zoning

Passed [C.J.p. 18120]

17-7-1201 (new) Midway International Airport Height Overlay District intended to preserve public safety and general welfare preventing vertical obstructions

Emanuel (Mayor) O2011-9595

Referred [C.J.p. 13778] Zoning

Passed [C.J.p. 18120]

17-7-1202 (new) Midway International Airport Height Overlay District approach and departure boundaries

Emanuel (Mayor) O2011-9595

Referred [C.J.p. 13778] Zoning

Passed [C.J.p. 18120]

17-7-1203 (new) (a) (b) Midway International Airport Height Overlay District height limitation

Emanuel (Mayor) O2011-9595

Referred [C.J.p. 13778] Zoning

Passed [C.J.p. 18120]

MUNICIPAL CODE AMENDMENTS

Title 17 - Chicago Zoning Ordinance

Ch. 8 Planned Developments

17-8-0502 approval required for development of land for airports and air rights used for heliports, helistops or vertiports including compliance with standards of Section 17-8-0913 (new) heliports, helistops or vertiports must be approved in accordance with planned development procedures in Section 17-13-0600

Emanuel (Mayor) O2011-9774

Referred [C.J.p. 17202] License

17-8-0913A (new) report must attest facility is in compliance with State regulations and guildines to be submitted to FAA and/or Dept. of Transportation for final review and approval

Emanuel (Mayor) O2011-9774

Referred [C.J.p. 17202] License

17-8-0913B (new) heliport application must submit a dimensioned site plan illustrating and including landing pad or pads, location of service facilities incuding fueling stations and location of any storage tanks to Dept. of Housing and Economic Development and Aviation

Emanuel (Mayor) O2011-9774

Referred [C.J.p. 17202] License

17-8-0913C (new) helistop applicants must submit a dimensioned site plan illustrating and including landing pad or pads, ingress and egress to and from facility, parking pads for helicopters and parking of emergency vehiles and automobiles to Dept. of Housing and Economic Development and Aviation

Emanuel (Mayor) O2011-9774

Referred [C.J.p. 17202] License

17-8-0913D (new) vertiport applicants must submit dimensioned site plan to Dept. of Housing and Economic Development and Dept. of Aviation

Emanuel (Mayor) O2011-9774

Referred [C.J.p. 17202] License

17-8-0913E (new) Dept. of Housing and Economic Development to determine number of vehicle parking spaces

Emanuel (Mayor) O2011-9774

Referred [C.J.p. 17202] License

17-8-0913F (new) heliports, helistops or vertiports must provide appropriate lighting for daytime and evening operations

Emanuel (Mayor) O2011-9774

Referred [C.J.p. 17202] License

MUNICIPAL CODE AMENDMENTS

Title 17 - Chicago Zoning Ordinance

Ch. 8 Planned Developments

17-8-0913G (new) heliports, helistops or vertiports must submit traffic study for review and approval by Dept. of Transportation

Emanuel (Mayor) O2011-9774

Referred [C.J.p. 17202] License

17-8-0913H (new) Dept. of Housing and Economic Development may require additional setbacks, screening or other buffering to mitigate impact on adjacent land uses

Emanuel (Mayor) O2011-9774

Referred [C.J.p. 17202] License

17-8-0913I (new) heliports, helistops or vertiports must adhere to appropriate landscape requirements to reduce wildlife conflicts with operations at such facilities

Emanuel (Mayor) O2011-9774

Referred [C.J.p. 17202] License

17-8-0913J (new) Dept. of Housing and Economic Development may request additional relevant information during application process review for recommendation to Chicago Plan Commission

Emanuel (Mayor) O2011-9774

Referred [C.J.p. 17202] License

Ch. 13 Review & Approval Procedures

17-13-0611-A Zoning administration authorized to allow minor changes to approved planned developments

Reilly (42) SO2011-8079

Referred [C.J.p. 9449] Zoning

Passed [C.J.p. 18122]

17-13-0611-B proposed changes that do not meet criteria for minor changes as provided in Section 17-13-0611-A, may be approved only with review and approval for planned developments as provided in Section 17-13-0602 thru 17-13-0610

Reilly (42) SO2011-8079

Referred [C.J.p. 9449] Zoning

Passed [C.J.p. 18122]

17-13-0611-C minor changes valid for 12 months from date of approval letter

Reilly (42) SO2011-8079

Referred [C.J.p. 9449] Zoning

Passed [C.J.p. 18122]

MUNICIPAL CODE AMENDMENTS

Title 17 - Chicago Zoning Ordinance

Ch. 13 Review & Approval Procedures

17-13-0611-D review processing fee for minor change approval

Reilly (42) SO2011-8079

Referred [C.J.p. 9449] Zoning

Passed [C.J.p. 18122]

Ch. 17 Terminology & Measurements, Land Use & Zoning-Tables & Index

17-17-0267.1 (new) heliport landing facility for one or more helicopters may include fuel stations

Emanuel (Mayor) O2011-9774

Referred [C.J.p. 17202] License

17-17-0267.2 (new) helistops may be located on ground, building, rooftops or other structure

Emanuel (Mayor) O2011-9774

Referred [C.J.p. 17202] License

17-17-0267.3 (new) vertiport landing facility may include fueling stations

Emanuel (Mayor) O2011-9774

Referred [C.J.p. 17202] License

OATHS OF OFFICE

Wright, Brian E.

Trustee, Retirement Board of Policemen's Annuity and Benefit Fund

Mendoza (Clerk) F2011-361

Filed [C.J.p. 17213]

PARKING

Handicapped

3449 W 23rd St

Munoz (22) O2011-9900

Referred [C.J.p. 18305] Pedestrian and Traffic Safety

637 W 26th St

Balcer (11) O2011-9842

Referred [C.J.p. 18303] Pedestrian and Traffic Safety

1645 W 32nd St

Balcer (11) O2011-9417

Referred [C.J.p. 13728] Pedestrian and Traffic Safety

Passed [C.J.p. 17765] SO2011-9732

PARKING

Handicapped

1642 W 33rd St

Balcer (11) O2011-9846

Referred [C.J.p. 18303] Pedestrian and Traffic Safety

1239 W 61st St

Thompson (16) O2011-9877

Referred [C.J.p. 18304] Pedestrian and Traffic Safety

5843 W 63rd Pl

Quinn (13) O2011-9635

Referred [C.J.p. 17159] Pedestrian and Traffic Safety

Passed [C.J.p. 17765] SO2011-9732

5524 W 64th St

Amend

Quinn (13) O2011-8699

Referred [C.J.p. 9380] Pedestrian and Traffic Safety

Passed [C.J.p. 17765] SO2011-9732

3924 W 65th St

Quinn (13) O2011-9641

Referred [C.J.p. 17159] Pedestrian and Traffic Safety

Passed [C.J.p. 17765] SO2011-9732

2012 W 67th Pl

Foulkes (15) O2011-9647

Referred [C.J.p. 17160] Pedestrian and Traffic Safety

Passed [C.J.p. 17765] SO2011-9732

2030 W 67th Pl

Foulkes (15) O2011-9648

Referred [C.J.p. 17160] Pedestrian and Traffic Safety

Passed [C.J.p. 17765] SO2011-9732

2031 W 67th Pl

Foulkes (15) O2011-9863

Referred [C.J.p. 18304] Pedestrian and Traffic Safety

54 E 68th St

Cochran (20) O2011-9654

Referred [C.J.p. 17160] Pedestrian and Traffic Safety

Passed [C.J.p. 17765] SO2011-9732

PARKING

Handicapped

2223 E 70th Pl

Hairston (5) O2011-9814

Referred [C.J.p. 18302] Pedestrian and Traffic Safety

1312 E 73rd St

Hairston (5) O2011-9818

Referred [C.J.p. 18302] Pedestrian and Traffic Safety

1742 E 74th St

Harris (8) O2011-9828

Referred [C.J.p. 18302] Pedestrian and Traffic Safety

1619 E 83rd Pl

Harris (8) O2011-9464

Referred [C.J.p. 13728] Pedestrian and Traffic Safety

Passed [C.J.p. 17765] SO2011-9732

1523 E 85th St

Harris (8) O2011-9457

Referred [C.J.p. 13728] Pedestrian and Traffic Safety

Passed [C.J.p. 17765] SO2011-9732

1518 E 86th St

Harris (8) O2011-9463

Referred [C.J.p. 13728] Pedestrian and Traffic Safety

Passed [C.J.p. 17765] SO2011-9732

1103 E 93rd St

Harris (8) O2011-9445

Referred [C.J.p. 13728] Pedestrian and Traffic Safety

Failed to Pass [C.J.p. 17778] SO2011-9738

1845 E 93rd St

Harris (8) O2011-9447

Referred [C.J.p. 13728] Pedestrian and Traffic Safety

Passed [C.J.p. 17765] SO2011-9732

9324 S Aberdeen St

Brookins (21) O2011-9892

Referred [C.J.p. 18304] Pedestrian and Traffic Safety

PARKING

Handicapped

531 W Agatite Ave
Amend
Arena (45) O2011-9984
Referred [C.J.p. 18311] Pedestrian and Traffic Safety

6323 N Albany Ave
Remove
Silverstein (50) O2011-8700
Referred [C.J.p. 9382] Pedestrian and Traffic Safety
Passed [C.J.p. 17765] SO2011-9732

6016 S Artesian Ave
Amend
Foulkes (15) O2011-9860
Referred [C.J.p. 18309] Pedestrian and Traffic Safety

6255 N Artesian Ave
Silverstein (50) O2011-9710
Direct Introduction
Passed [C.J.p. 17761] SO2011-9737

6311 N Artesian Ave
Silverstein (50) O2011-9994
Referred [C.J.p. 18307] Pedestrian and Traffic Safety

7330 S Artesian Ave
Lane (18) O2011-9479
Referred [C.J.p. 13728] Pedestrian and Traffic Safety
Passed [C.J.p. 17765] SO2011-9732

2722 W Arthur Ave
Silverstein (50) O2011-10005
Referred [C.J.p. 18307] Pedestrian and Traffic Safety

1524 N Ashland Ave
Moreno (1) O2011-10157
Referred [C.J.p. 18318] Pedestrian and Traffic Safety

6821 N Ashland Blvd
Moore (49) O2011-9682
Referred [C.J.p. 17162] Pedestrian and Traffic Safety
Passed [C.J.p. 17765] SO2011-9732

PARKING

Handicapped

11247 S Avenue G
Pope (10) O2011-9637
Referred [C.J.p. 17159] Pedestrian and Traffic Safety
Passed [C.J.p. 17765] SO2011-9732

10429 S Avenue H
Amend
Pope (10) O2011-9834
Referred [C.J.p. 18309] Pedestrian and Traffic Safety

10528 S Avenue J
Pope (10) O2011-9836
Referred [C.J.p. 18302] Pedestrian and Traffic Safety

11309 S Avenue L
Amend
Pope (10) O2011-8622
Referred [C.J.p. 9380] Pedestrian and Traffic Safety
Passed [C.J.p. 17765] SO2011-9732

10410 S Avenue O
Pope (10) O2011-9837
Referred [C.J.p. 18302] Pedestrian and Traffic Safety

4805 S Avers Ave
Amend
Burke (14) O2011-8625
Referred [C.J.p. 9380] Pedestrian and Traffic Safety
Passed [C.J.p. 17765] SO2011-9732

1600 W Bell Ave
Moreno (1) O2011-4871
Referred [C.J.p. 1840] Pedestrian and Traffic Safety
Passed [C.J.p. 17761] SO2011-9737

3756 N Bell Ave
Pawar (47) O2011-9960
Referred [C.J.p. 18307] Pedestrian and Traffic Safety

PARKING

Handicapped

6217 N Bell Ave

Amend

Silverstein (50) O2011-10020

Referred [C.J.p. 18311] Pedestrian and Traffic Safety

6241 N Bell Ave

Silverstein (50) O2011-9965

Referred [C.J.p. 18307] Pedestrian and Traffic Safety

5221 W Belmont Ave

Reboyras (30) O2011-5490

Referred [C.J.p. 3595] Pedestrian and Traffic Safety

Passed [C.J.p. 17761] SO2011-9737

3721 N Bernard St

Colón (35) O2011-10002

Referred [C.J.p. 18307] Pedestrian and Traffic Safety

6513 W Bittersweet Pl

Cullerton (38) O2011-9665

Referred [C.J.p. 17161] Pedestrian and Traffic Safety

Passed [C.J.p. 17765] SO2011-9732

5528 S Blackstone Ave

Hairston (5) O2011-9816

Referred [C.J.p. 18302] Pedestrian and Traffic Safety

8122 S Blackstone Ave

Harris (8) O2011-9449

Referred [C.J.p. 13726] Pedestrian and Traffic Safety

Passed [C.J.p. 17765] SO2011-9732

13410 S Brandon Ave

Pope (10) O2011-9638

Referred [C.J.p. 17159] Pedestrian and Traffic Safety

Passed [C.J.p. 17765] SO2011-9732

13420 S Burley Ave

Pope (10) O2011-9631

Referred [C.J.p. 17159] Pedestrian and Traffic Safety

Passed [C.J.p. 17765] SO2011-9732

PARKING

Handicapped

S Calumet Ave, at E 43rd St

Dowell (3) Or2011-879

Referred [C.J.p. 7779] Pedestrian and Traffic Safety

Passed [C.J.p. 17761] SO2011-9737

5654 N Campbell Ave

O'Connor (40) O2011-9509

Referred [C.J.p. 13730] Pedestrian and Traffic Safety

Passed [C.J.p. 17765] SO2011-9732

2654 W Carmen Ave

O'Connor (40) O2011-9669

Referred [C.J.p. 17161] Pedestrian and Traffic Safety

Passed [C.J.p. 17765] SO2011-9732

12910 S Carondolet Ave

Pope (10) O2011-9686

Referred [C.J.p. 17159] Pedestrian and Traffic Safety

Passed [C.J.p. 17765] SO2011-9732

5528 S Carpenter St

Remove

Thompson (16) O2011-8687

Referred [C.J.p. 9380] Pedestrian and Traffic Safety

Passed [C.J.p. 17765] SO2011-9732

5536 S Carpenter St

Amend

Thompson (16) O2011-8685

Referred [C.J.p. 9380] Pedestrian and Traffic Safety

Passed [C.J.p. 17765] SO2011-9732

502 S Cicero Ave

Chandler (24) O2011-9935

Referred [C.J.p. 18305] Pedestrian and Traffic Safety

6710 S Claremont Ave

Thomas (17) Or2011-1160

Referred [C.J.p. 18311] Pedestrian and Traffic Safety

PARKING

Handicapped

7527 S Clyde Ave

Harris (8) O2011-9451

Referred [C.J.p. 13726] Pedestrian and Traffic Safety

Failed to Pass [C.J.p. 17778] SO2011-9738

8210 S Clyde Ave

Harris (8) O2011-9456

Referred [C.J.p. 13726] Pedestrian and Traffic Safety

Passed [C.J.p. 17765] SO2011-9732

8807 S Clyde Ave

Harris (8) O2011-9448

Referred [C.J.p. 13726] Pedestrian and Traffic Safety

Failed to Pass [C.J.p. 17778] SO2011-9738

9123 S Colfax Ave

Jackson (7) O2011-9628

Referred [C.J.p. 17159] Pedestrian and Traffic Safety

Passed [C.J.p. 17765] SO2011-9732

5322 W Congress Pkwy

Graham (29) O2011-9707

Passed [C.J.p. 17765] SO2011-9732

9004 S Cornell Ave

Harris (8) O2011-9455

Referred [C.J.p. 13726] Pedestrian and Traffic Safety

Passed [C.J.p. 17765] SO2011-9732

1727 W Cullerton St

Solis (25) O2011-9944

Referred [C.J.p. 18306] Pedestrian and Traffic Safety

6202 W Cuyler Ave

Cullerton (38) O2011-9667

Referred [C.J.p. 17161] Pedestrian and Traffic Safety

Passed [C.J.p. 17765] SO2011-9732

PARKING

Handicapped

3210 W Douglas Blvd

Chandler (24) O2011-9642

Referred [C.J.p. 17160] Pedestrian and Traffic Safety

Failed to Pass [C.J.p. 17778] SO2011-9738

3034 N Drake Ave

Colón (35) O2011-9662

Referred [C.J.p. 17161] Pedestrian and Traffic Safety

Passed [C.J.p. 17765] SO2011-9732

4202 N Drake Ave

Mell (33) O2011-9489

Referred [C.J.p. 13729] Pedestrian and Traffic Safety

Passed [C.J.p. 17765] SO2011-9732

4606 N Drake Ave

Mell (33) O2011-9492

Referred [C.J.p. 13729] Pedestrian and Traffic Safety

Passed [C.J.p. 17765] SO2011-9732

8534 S Drexel Ave

Harris (8) O2011-9823

Referred [C.J.p. 18302] Pedestrian and Traffic Safety

7216 S East End Ave

Harris (8) O2011-9435

Referred [C.J.p. 13726] Pedestrian and Traffic Safety

Failed to Pass [C.J.p. 17778] SO2011-9738

7252 S East End Ave

Harris (8) O2011-9452

Referred [C.J.p. 13727] Pedestrian and Traffic Safety

Passed [C.J.p. 17765] SO2011-9732

2626 S Emerald Ave

Balcer (11) O2011-9844

Referred [C.J.p. 18303] Pedestrian and Traffic Safety

PARKING

Handicapped

3356 S Emerald Ave

Amend

Balcer (11) O2011-8725

Referred [C.J.p. 9380] Pedestrian and Traffic Safety

Passed [C.J.p. 17765] SO2011-9732

7421 S Euclid Ave

Harris (8) O2011-9444

Referred [C.J.p. 13727] Pedestrian and Traffic Safety

Failed to Pass [C.J.p. 17778] SO2011-9738

7636 S Euclid Ave

Harris (8) O2011-9826

Referred [C.J.p. 18302] Pedestrian and Traffic Safety

6336 N Fairfield Ave

Silverstein (50) O2011-9991

Referred [C.J.p. 18308] Pedestrian and Traffic Safety

2000 W Fargo Ave

Amend

Moore (49) O2011-9973

Referred [C.J.p. 18311] Pedestrian and Traffic Safety

2942 W Fulton St

Burnett (27) O2011-9950

Referred [C.J.p. 18306] Pedestrian and Traffic Safety

6043 W Giddings St

Cullerton (38) O2011-9508

Referred [C.J.p. 13730] Pedestrian and Traffic Safety

Failed to Pass [C.J.p. 17778] SO2011-9738

1629 W Grand Ave

Maldonado (26) O2011-10218

Referred [C.J.p. 18299] Pedestrian and Traffic Safety

3444 W Grenshaw St

Chandler (24) O2011-9932

Referred [C.J.p. 18305] Pedestrian and Traffic Safety

PARKING

Handicapped

3628 W Grenshaw St

Chandler (24) O2011-9651

Referred [C.J.p. 17160] Pedestrian and Traffic Safety

Passed [C.J.p. 17765] SO2011-9732

3332 S Hamilton Ave

Amend

Cardenas (12) O2011-9902

Referred [C.J.p. 18309] Pedestrian and Traffic Safety

6325 S Hamilton Ave

Foulkes (15) O2011-9862

Referred [C.J.p. 18303] Pedestrian and Traffic Safety

1231 S Harding Ave

Chandler (24) O2011-9934

Referred [C.J.p. 18305] Pedestrian and Traffic Safety

5222 S Harper Ave

Burns (4) O2011-9812

Referred [C.J.p. 18308] Pedestrian and Traffic Safety

9153 S Harper Ave

Harris (8) O2011-9453

Referred [C.J.p. 13727] Pedestrian and Traffic Safety

Passed [C.J.p. 17765] SO2011-9732

5624 W Henderson St

Cullerton (38) O2011-9666

Referred [C.J.p. 17161] Pedestrian and Traffic Safety

Passed [C.J.p. 17765] SO2011-9732

3022 S Homan Ave

Munoz (22) O2011-9657

Referred [C.J.p. 17160] Pedestrian and Traffic Safety

Passed [C.J.p. 17765] SO2011-9732

3533 N Hoyne Ave

Pawar (47) O2011-9670

Referred [C.J.p. 17162] Pedestrian and Traffic Safety

Passed [C.J.p. 17765] SO2011-9732

PARKING

Handicapped

6210 N Hoyne Ave

O'Connor (40) O2011-9510

Referred [C.J.p. 13730] Pedestrian and Traffic Safety

Passed [C.J.p. 17765] SO2011-9732

5720 W Huron St

Graham (29) O2011-9483

Referred [C.J.p. 13729] Pedestrian and Traffic Safety

Passed [C.J.p. 17765] SO2011-9732

8134 S Ingleside Ave

Harris (8) O2011-9454

Referred [C.J.p. 13727] Pedestrian and Traffic Safety

Failed to Pass [C.J.p. 17778] SO2011-9738

4418 W Iowa St

Mitts (37) O2011-9497

Referred [C.J.p. 13730] Pedestrian and Traffic Safety

Passed [C.J.p. 17765] SO2011-9732

5204 S Keating Ave

Remove

Zalewski (23) O2011-8701

Referred [C.J.p. 9381] Pedestrian and Traffic Safety

Passed [C.J.p. 17765] SO2011-9732

1449 S Kedvale Ave

Chandler (24) O2011-9646

Referred [C.J.p. 17160] Pedestrian and Traffic Safety

Failed to Pass [C.J.p. 17778] SO2011-9738

2931 N Kedzie Ave

Colón (35) O2011-9999

Referred [C.J.p. 18307] Pedestrian and Traffic Safety

4243 N Keeler Ave

Laurino (39) O2011-9930

Referred [C.J.p. 18307] Pedestrian and Traffic Safety

PARKING

Handicapped

6428 S Keeler Ave

Quinn (13) O2011-9630

Referred [C.J.p. 17159] Pedestrian and Traffic Safety

Passed [C.J.p. 17765] SO2011-9732

4638 N Kelso Ave

Amend

Laurino (39) O2011-9941

Referred [C.J.p. 18310] Pedestrian and Traffic Safety

8143 S Kenwood Ave

Harris (8) O2011-9441

Referred [C.J.p. 13727] Pedestrian and Traffic Safety

Failed to Pass [C.J.p. 17778] SO2011-9738

8153 S Kenwood Ave

Harris (8) O2011-9443

Referred [C.J.p. 13727] Pedestrian and Traffic Safety

Failed to Pass [C.J.p. 17778] SO2011-9738

4709 N Kewanee Ave

Laurino (39) O2011-9936

Referred [C.J.p. 18307] Pedestrian and Traffic Safety

4761 N Keystone Ave

Laurino (39) O2011-9927

Referred [C.J.p. 18307] Pedestrian and Traffic Safety

6148 S Kilbourn Ave

Quinn (13) O2011-9851

Referred [C.J.p. 18303] Pedestrian and Traffic Safety

8046 S Kimbark Ave

Harris (8) O2011-9825

Referred [C.J.p. 18302] Pedestrian and Traffic Safety

7923 S Kingston Ave

Jackson (7) O2011-9623

Referred [C.J.p. 17159] Pedestrian and Traffic Safety

Passed [C.J.p. 17765] SO2011-9732

PARKING

Handicapped

8316 S Kingston Ave

Jackson (7) O2011-9433

Referred [C.J.p. 13726] Pedestrian and Traffic Safety

Passed [C.J.p. 17765] SO2011-9732

1245 S Komensky Ave

Chandler (24) O2011-9938

Referred [C.J.p. 18306] Pedestrian and Traffic Safety

2254 S Kostner Ave

Munoz (22) O2011-9661

Referred [C.J.p. 17160] Pedestrian and Traffic Safety

Passed [C.J.p. 17765] SO2011-9732

6423 S Kostner Ave

Quinn (13) O2011-9633

Referred [C.J.p. 17159] Pedestrian and Traffic Safety

Passed [C.J.p. 17765] SO2011-9732

2137 N Laporte Ave

Suarez (31) O2011-9992

Referred [C.J.p. 18306] Pedestrian and Traffic Safety

4953 S Laporte Ave

Remove

Zalewski (23) O2011-9653

Referred [C.J.p. 17163] Pedestrian and Traffic Safety

Failed to Pass [C.J.p. 17778] SO2011-9738

4953 S Laporte Ave

Remove

Zalewski (23) O2011-8704

Referred [C.J.p. 9381] Pedestrian and Traffic Safety

Passed [C.J.p. 17765] SO2011-9732

2216 N Laramie Ave

Remove

Mitts (37) O2011-8683

Referred [C.J.p. 9381] Pedestrian and Traffic Safety

Passed [C.J.p. 17765] SO2011-9732

PARKING

Handicapped

5424 S Laramie Ave

Zalewski (23) O2011-9912

Referred [C.J.p. 18305] Pedestrian and Traffic Safety

5350 N Latrobe Ave

Amend

Arena (45) O2011-9945

Referred [C.J.p. 18311] Pedestrian and Traffic Safety

4841 S Lavergne Ave

Zalewski (23) O2011-9903

Referred [C.J.p. 18305] Pedestrian and Traffic Safety

6235 N Lawndale Ave

Silverstein (50) O2011-10007

Referred [C.J.p. 18308] Pedestrian and Traffic Safety

6239 N Lawndale Ave

Silverstein (50) O2011-9515

Referred [C.J.p. 13731] Pedestrian and Traffic Safety

Failed to Pass [C.J.p. 17778] SO2011-9738

1150 N Lockwood Ave

Mitts (37) O2011-9498

Referred [C.J.p. 13730] Pedestrian and Traffic Safety

Passed [C.J.p. 17765] SO2011-9732

1416 N Lockwood Ave

Mitts (37) O2011-9649

Referred [C.J.p. 17161] Pedestrian and Traffic Safety

Passed [C.J.p. 17765] SO2011-9732

2712 W Logan Blvd

Colón (35) O2011-9656

Referred [C.J.p. 17161] Pedestrian and Traffic Safety

Passed [C.J.p. 17765] SO2011-9732

1540 N Lorel Ave

Remove

Mitts (37) O2011-8681

Referred [C.J.p. 9382] Pedestrian and Traffic Safety

Passed [C.J.p. 17765] SO2011-9732

PARKING

Handicapped

2526 N Lotus Ave
Reboyras (30) O2011-9701
Referred [C.J.p. 18306] Pedestrian and Traffic Safety

8848 S Lowe Ave
Brookins (21) O2011-9888
Referred [C.J.p. 18304] Pedestrian and Traffic Safety

3514 N Lowell Ave
Remove
Reboyras (30) O2011-8021
Referred [C.J.p. 9381] Pedestrian and Traffic Safety
Passed [C.J.p. 17765] SO2011-9732

8316 S Luella Ave
Harris (8) O2011-9438
Referred [C.J.p. 13727] Pedestrian and Traffic Safety
Failed to Pass [C.J.p. 17778] SO2011-9738

1333 W Lunt Ave
Amend
Moore (49) O2011-9961
Referred [C.J.p. 18311] Pedestrian and Traffic Safety

3722 W Lyndale St
Remove
Colón (35) O2011-8621
Referred [C.J.p. 9381] Pedestrian and Traffic Safety
Passed [C.J.p. 17765] SO2011-9732

6630 N Mac Chesney Ct
Silverstein (50) O2011-10011
Referred [C.J.p. 18308] Pedestrian and Traffic Safety

5815 S Maplewood Ave
Amend
Thompson (16) O2011-9874
Referred [C.J.p. 18309] Pedestrian and Traffic Safety

PARKING

Handicapped

5815 S Maplewood Ave
Amend
Thompson (16) O2011-8689
Referred [C.J.p. 9380] Pedestrian and Traffic Safety
Passed SO2011-9732

5824 S Maplewood Ave
Thompson (16) O2011-9879
Referred [C.J.p. 18304] Pedestrian and Traffic Safety

6412 S Maplewood Ave
Foulkes (15) O2011-9867
Referred [C.J.p. 18303] Pedestrian and Traffic Safety

7017 S Maplewood Ave
Lane (18) O2011-9476
Referred [C.J.p. 13729] Pedestrian and Traffic Safety
Passed [C.J.p. 17765] SO2011-9732

4272 N Marine Dr
Cappleman (46) O2011-9671
Referred [C.J.p. 17162] Pedestrian and Traffic Safety
Passed [C.J.p. 17765] SO2011-9732

3417 S Marshfield Ave
Balcer (11) O2011-9845
Referred [C.J.p. 18303] Pedestrian and Traffic Safety

8252 S Marshfield Ave
Lane (18) O2011-9924
Referred [C.J.p. 18304] Pedestrian and Traffic Safety

9133 S Marshfield Ave
Brookins (21) O2011-9889
Referred [C.J.p. 18304] Pedestrian and Traffic Safety

239 N Mason Ave
Graham (29) O2011-9975
Referred [C.J.p. 18306] Pedestrian and Traffic Safety

PARKING

Handicapped

5335 S Mcvicker Ave
Zalewski (23) O2011-9495
Referred [C.J.p. 13729] Pedestrian and Traffic Safety
Passed [C.J.p. 17765] SO2011-9732

2513 N Meade Ave
Graham (29) O2011-9482
Referred [C.J.p. 13729] Pedestrian and Traffic Safety
Passed [C.J.p. 17765] SO2011-9732

4023 W Melrose St
Amend
Suarez (31) O2011-9987
Referred [C.J.p. 18310] Pedestrian and Traffic Safety

1721 N Menard Ave
Graham (29) O2011-9969
Referred [C.J.p. 18306] Pedestrian and Traffic Safety

2223 N Menard Ave
Remove
Mitts (37) O2011-8680
Referred [C.J.p. 9382] Pedestrian and Traffic Safety
Passed [C.J.p. 17765] SO2011-9732

2306 N Menard Ave
Mitts (37) O2011-9502
Referred [C.J.p. 13730] Pedestrian and Traffic Safety
Passed [C.J.p. 17765] SO2011-9732

8040 S Merrill Ave
Harris (8) O2011-9437
Referred [C.J.p. 13727] Pedestrian and Traffic Safety
Failed to Pass [C.J.p. 17778] SO2011-9738

8247 S Merrill Ave
Harris (8) O2011-9460
Referred [C.J.p. 13727] Pedestrian and Traffic Safety
Passed [C.J.p. 17765] SO2011-9732

PARKING

Handicapped

2819 N Merrimac Ave
Graham (29) O2011-9978
Referred [C.J.p. 18306] Pedestrian and Traffic Safety

2451 S Millard Ave
Remove
Munoz (22) O2011-8661
Referred [C.J.p. 9381] Pedestrian and Traffic Safety
Passed [C.J.p. 17765] SO2011-9732

1118 N Monitor Ave
Graham (29) O2011-9708
Direct Introduction
Passed [C.J.p. 17765] SO2011-9732

5804 S Monitor Ave
Amend
Zalewski (23) O2011-9916
Referred [C.J.p. 18309] Pedestrian and Traffic Safety

1908 W Montrose Ave
Amend
Pawar (47) O2011-10038
Referred [C.J.p. 18313] Pedestrian and Traffic Safety

6136 N Mozart St
Remove
Silverstein (50) O2011-8695
Referred [C.J.p. 9382] Pedestrian and Traffic Safety
Passed [C.J.p. 17765] SO2011-9732

6323 N Mozart St
Remove
Silverstein (50) O2011-8698
Referred [C.J.p. 9382] Pedestrian and Traffic Safety
Passed [C.J.p. 17765] SO2011-9732

7744 S Muskegon Ave
Jackson (7) O2011-9434
Referred [C.J.p. 13726] Pedestrian and Traffic Safety
Passed [C.J.p. 17765] SO2011-9732

PARKING

Handicapped

6016 S Narragansett Ave

Zalewski (23) O2011-9923

Referred [C.J.p. 18305] Pedestrian and Traffic Safety

6104 S Neenah Ave

Zalewski (23) O2011-9493

Referred [C.J.p. 13729] Pedestrian and Traffic Safety

Passed [C.J.p. 17765] SO2011-9732

1245 W Nelson St

Remove

Waguespack (32) O2011-10040

Referred [C.J.p. 18310] Pedestrian and Traffic Safety

5008 W Nelson St

Suarez (31) O2011-9989

Referred [C.J.p. 18306] Pedestrian and Traffic Safety

2918 N New England Ave

Sposato (36) O2011-10037

Referred [C.J.p. 18307] Pedestrian and Traffic Safety

5842 S New England Ave

Amend

Zalewski (23) O2011-9905

Referred [C.J.p. 18309] Pedestrian and Traffic Safety

5135 S Newland Ave

Zalewski (23) O2011-9480

Referred [C.J.p. 13729] Pedestrian and Traffic Safety

Passed [C.J.p. 17765] SO2011-9732

4900 W Newport Ave

Cullerton (38) O2011-9507

Referred [C.J.p. 13730] Pedestrian and Traffic Safety

Passed [C.J.p. 17765] SO2011-9732

5158 S Normandy Ave

Zalewski (23) O2011-9908

Referred [C.J.p. 18305] Pedestrian and Traffic Safety

PARKING

Handicapped

6047 S Normandy Ave

Zalewski (23) O2011-9920

Referred [C.J.p. 18305] Pedestrian and Traffic Safety

6242 S Normandy Ave

Zalewski (23) O2011-9910

Referred [C.J.p. 18305] Pedestrian and Traffic Safety

5723 N Northcott Ave

O'Connor (41) O2011-9511

Referred [C.J.p. 13731] Pedestrian and Traffic Safety

Passed [C.J.p. 17765] SO2011-9732

6576 N Oconto Ave

O'Connor (41) O2011-9695

Referred [C.J.p. 17161] Pedestrian and Traffic Safety

Passed [C.J.p. 17765] SO2011-9732

6740 N Octavia Ave

O'Connor (41) O2011-9694

Referred [C.J.p. 17162] Pedestrian and Traffic Safety

Passed [C.J.p. 17765] SO2011-9732

8332 S Oglesby Ave

Harris (8) O2011-9824

Referred [C.J.p. 18302] Pedestrian and Traffic Safety

2906 S Parnell Ave

Balcer (11) O2011-9419

Referred [C.J.p. 13728] Pedestrian and Traffic Safety

Passed [C.J.p. 17765] SO2011-9732

8331 S Paxton Ave

Harris (8) O2011-9439

Referred [C.J.p. 13727] Pedestrian and Traffic Safety

Failed to Pass [C.J.p. 17778] SO2011-9738

10019 S Perry Ave

Amend

Beale (9) O2011-9832

Referred [C.J.p. 18308] Pedestrian and Traffic Safety

PARKING

Handicapped

2942 W Pershing Rd
Burke (14) O2011-9690
Referred [C.J.p. 17159] Pedestrian and Traffic Safety
Passed [C.J.p. 17765] SO2011-9732

7333 S Phillips Ave
Jackson (7) O2011-9820
Referred [C.J.p. 18302] Pedestrian and Traffic Safety

4320 W Potomac Ave
Mitts (37) O2011-9500
Referred [C.J.p. 13730] Pedestrian and Traffic Safety
Passed [C.J.p. 17765] SO2011-9732

4352 W Potomac Ave
Mitts (37) O2011-9501
Referred [C.J.p. 13730] Pedestrian and Traffic Safety
Passed [C.J.p. 17765] SO2011-9732

5934 W Race Ave
Remove
Graham (29) O2011-8707
Referred [C.J.p. 9381] Pedestrian and Traffic Safety
Passed [C.J.p. 17765] SO2011-9732

5237 S Racine Ave
Remove
Thompson (16) O2011-8691
Referred [C.J.p. 9380] Pedestrian and Traffic Safety
Passed [C.J.p. 17765] SO2011-9732

8928 S Racine Ave
Brookins (21) O2011-9891
Referred [C.J.p. 18304] Pedestrian and Traffic Safety

4949 W Rice St
Mitts (37) O2011-9505
Referred [C.J.p. 13730] Pedestrian and Traffic Safety
Passed [C.J.p. 17765] SO2011-9732

PARKING

Handicapped

6308 N Richmond St
Amend
Silverstein (50) O2011-10018
Referred [C.J.p. 18311] Pedestrian and Traffic Safety

6532 S Rockwell Ave
Foulkes (15) O2011-9866
Referred [C.J.p. 18304] Pedestrian and Traffic Safety

7245 S Rockwell Ave
Lane (18) O2011-9917
Referred [C.J.p. 18304] Pedestrian and Traffic Safety

7521 N Rockwell Ave
Silverstein (50) O2011-10014
Referred [C.J.p. 18308] Pedestrian and Traffic Safety

5334 W Roscoe St
Amend
Cullerton (38) O2011-10041
Referred [C.J.p. 18310] Pedestrian and Traffic Safety

2303 W Rosemont Ave
Silverstein (50) O2011-9672
Referred [C.J.p. 17161] Pedestrian and Traffic Safety
Passed [C.J.p. 17765] SO2011-9732

2740 W Rosemont Ave
Remove
Silverstein (50) O2011-8696
Referred [C.J.p. 9382] Pedestrian and Traffic Safety
Passed [C.J.p. 17765] SO2011-9732

2856 N Sacramento Ave
Colón (35) O2011-9658
Referred [C.J.p. 17161] Pedestrian and Traffic Safety
Passed [C.J.p. 17765] SO2011-9732

6324 S Sacramento Ave
Foulkes (15) O2011-9870
Referred [C.J.p. 18304] Pedestrian and Traffic Safety

PARKING

Handicapped

2437 N Sawyer Ave
Colón (35) O2011-10008
Referred [C.J.p. 18307] Pedestrian and Traffic Safety

2521 S Sawyer Ave
Cardenas (12) O2011-9907
Referred [C.J.p. 18303] Pedestrian and Traffic Safety

4206 N Sawyer Ave
Mell (33) O2011-9488
Referred [C.J.p. 13730] Pedestrian and Traffic Safety
Passed [C.J.p. 17765] SO2011-9732

5743 S Sawyer Ave
Burke (14) O2011-9859
Referred [C.J.p. 18303] Pedestrian and Traffic Safety

5441 S Sayre Ave
Zalewski (23) O2011-9496
Referred [C.J.p. 13729] Pedestrian and Traffic Safety
Passed [C.J.p. 17765] SO2011-9732

5154 W School St
Cullerton (38) O2011-9664
Referred [C.J.p. 17161] Pedestrian and Traffic Safety
Passed [C.J.p. 17765] SO2011-9732

2909 N Sheridan Rd
Amend
Tunney (44) O2011-10044
Referred [C.J.p. 18312] Pedestrian and Traffic Safety

2837 N Spaulding Ave
Remove
Colón (35) O2011-8620
Referred [C.J.p. 9381] Pedestrian and Traffic Safety
Passed [C.J.p. 17765] SO2011-9732

5723 N Spaulding Ave
Amend
O'Connor (40) O2011-10043
Referred [C.J.p. 18310] Pedestrian and Traffic Safety

PARKING

Handicapped

5732 S Spaulding Ave
Burke (14) O2011-9855
Referred [C.J.p. 18303] Pedestrian and Traffic Safety

825 N Springfield Ave
Burnett (27) O2011-9679
Referred [C.J.p. 17160] Pedestrian and Traffic Safety
Failed to Pass [C.J.p. 17778] SO2011-9738

3357 N Springfield Ave
Reboyras (30) O2011-9485
Referred [C.J.p. 13729] Pedestrian and Traffic Safety
Passed [C.J.p. 17765] SO2011-9732

4911 N St Louis Ave
Amend
Laurino (39) O2011-9939
Referred [C.J.p. 18310] Pedestrian and Traffic Safety

6028 N St Louis Ave
Silverstein (50) O2011-9998
Referred [C.J.p. 18308] Pedestrian and Traffic Safety

1326 N State Pkwy
Amend
Reilly (42) O2011-8623
Referred [C.J.p. 9382] Pedestrian and Traffic Safety
Failed to Pass [C.J.p. 17778] SO2011-9738

562 W Stratford Pl
Amend
Cappleman (46) O2011-8694
Referred [C.J.p. 9382] Pedestrian and Traffic Safety
Passed [C.J.p. 17765] SO2011-9732

852 W Sunnyside Ave
Cappleman (46) O2011-9674
Referred [C.J.p. 17162] Pedestrian and Traffic Safety
Passed [C.J.p. 17765] SO2011-9732

PARKING

Handicapped

4500 W Sunnyside Ave

Arena (45) O2011-6191

Referred [C.J.p. 3629] Pedestrian and Traffic Safety

Passed [C.J.p. 17773] SO2011-9730

2354 W Touhy Ave

Remove

Moore (49) O2011-6213

Referred [C.J.p. 3630] Pedestrian and Traffic Safety

Passed [C.J.p. 17773] SO2011-9730

1813 N Tripp Ave

Amend

Reboyras (30) O2011-9702

Referred [C.J.p. 18310] Pedestrian and Traffic Safety

6153 S Tripp Ave

Quinn (13) O2011-9634

Referred [C.J.p. 17159] Pedestrian and Traffic Safety

Passed [C.J.p. 17765] SO2011-9732

2134 S Troy St

Chandler (24) O2011-6739

Referred [C.J.p. 5606] Pedestrian and Traffic Safety

Failed to Pass [C.J.p. 17778] SO2011-9738

4215 N Troy St

Mell (33) O2011-9490

Referred [C.J.p. 13730] Pedestrian and Traffic Safety

Passed [C.J.p. 17765] SO2011-9732

2829 S Trumbull Ave

Munoz (22) O2011-9660

Referred [C.J.p. 17160] Pedestrian and Traffic Safety

Passed [C.J.p. 17765] SO2011-9732

4336 S Union Ave

Balcer (11) O2011-9843

Referred [C.J.p. 18303] Pedestrian and Traffic Safety

PARKING

Handicapped

9100 S Union Ave

Brookins (21) O2011-9890

Referred [C.J.p. 18304] Pedestrian and Traffic Safety

9511 S Union Ave

Brookins (21) O2011-9886

Referred [C.J.p. 18305] Pedestrian and Traffic Safety

9231 S University Ave

Harris (8) O2011-9442

Referred [C.J.p. 13728] Pedestrian and Traffic Safety

Failed to Pass [C.J.p. 17778] SO2011-9738

9519 S University Ave

Harris (8) O2011-9446

Referred [C.J.p. 13728] Pedestrian and Traffic Safety

Passed [C.J.p. 17765] SO2011-9732

10929 S Vernon Ave

Amend

Beale (9) O2011-9830

Referred [C.J.p. 18309] Pedestrian and Traffic Safety

4919 W Wabansia Ave

Mitts (37) O2011-9499

Referred [C.J.p. 13730] Pedestrian and Traffic Safety

Passed [C.J.p. 17765] SO2011-9732

5310 S Wabash Ave

Dowell (3) O2011-9811

Referred [C.J.p. 18301] Pedestrian and Traffic Safety

2932 S Wallace St

Amend

Balcer (11) O2011-9841

Referred [C.J.p. 18309] Pedestrian and Traffic Safety

9621 S Wallace St

Brookins (21) O2011-9893

Referred [C.J.p. 18305] Pedestrian and Traffic Safety

PARKING

Handicapped

5040 W Washington Blvd
Ervin (28) O2011-9964
Referred [C.J.p. 18306] Pedestrian and Traffic Safety

5635 W Waveland Ave
Amend
Cullerton (38) O2011-10042
Referred [C.J.p. 18310] Pedestrian and Traffic Safety

6928 N Wayne Ave
Amend
Moore (49) O2011-6166
Referred [C.J.p. 3622] Pedestrian and Traffic Safety
Passed [C.J.p. 17761] SO2011-9737

2242 S Whipple St
Chandler (24) O2011-9650
Referred [C.J.p. 17160] Pedestrian and Traffic Safety
Passed [C.J.p. 17765] SO2011-9732

3705 S Winchester Ave
Balcer (11) O2011-9418
Referred [C.J.p. 13728] Pedestrian and Traffic Safety
Passed [C.J.p. 17765] SO2011-9732

8017 S Wolcott Ave
Lane (18) O2011-9475
Referred [C.J.p. 13729] Pedestrian and Traffic Safety
Passed [C.J.p. 17765] SO2011-9732

9322 S Yates Ave
Jackson (7) O2011-9819
Referred [C.J.p. 18302] Pedestrian and Traffic Safety

Industrial Zones

S Desplaines St, 600 and 700 blocks
Repeal
Fioretti (2) O2011-7956
Referred [C.J.p. 7772] Pedestrian and Traffic Safety
Passed [C.J.p. 17773] SO2011-9736

PARKING

Limitations

W Berwyn Ave, from N Rutherford Ave to N Oak Park Ave
O'Connor (41) O2011-9693
Referred [C.J.p. 17164] Pedestrian and Traffic Safety
Failed to Pass [C.J.p. 17778] SO2011-9738

S Central Ave, at W 62nd St
Amend
Quinn (13) O2011-5317
Referred [C.J.p. 1857] Pedestrian and Traffic Safety
Failed to Pass [C.J.p. 17778] SO2011-9738

W Foster Ave, from N Rutherford Ave to N Oak Park Ave
O'Connor (41) O2011-9696
Referred [C.J.p. 17164] Pedestrian and Traffic Safety
Failed to Pass [C.J.p. 17778] SO2011-9738

W Jarvis Ave, 1600 and 1700 blocks
Moore (49) O2011-5582
Referred [C.J.p. 3622] Pedestrian and Traffic Safety
Passed [C.J.p. 17771] SO2011-9735

Loading/Standing/Tow Zones

W 123rd St, from S Justine St to S Ashland Ave
Austin (34) O2011-9427
Referred [C.J.p. 13735] Pedestrian and Traffic Safety
Failed to Pass [C.J.p. 17778] SO2011-9738

E 53rd St, at S Harper Ave
Burns (4) O2011-10230
Referred [C.J.p. 18319] Pedestrian and Traffic Safety

8 E 9th St
Fioretti (2) O2011-10226
Referred [C.J.p. 18299] Pedestrian and Traffic Safety

PARKING

Loading/Standing/Tow Zones

W Asher St, from S Justine St to S Ashland Ave

Austin (34) O2011-9428

Referred [C.J.p. 13735] Pedestrian and Traffic Safety

Failed to Pass [C.J.p. 17778] SO2011-9738

1610 W Augusta Blvd

Moreno (1) O2011-10162

Referred [C.J.p. 18318] Pedestrian and Traffic Safety

1500 W Blackhawk St

Moreno (1) O2011-6562

Referred [C.J.p. 5629] Pedestrian and Traffic Safety

Passed [C.J.p. 17773] SO2011-9730

4940 W Bloomingdale Ave

Mitts (37) O2011-10223

Referred [C.J.p. 18321] Pedestrian and Traffic Safety

4821 N Broadway

Osterman (48) O2011-6206

Referred [C.J.p. 3595] Pedestrian and Traffic Safety

Failed to Pass [C.J.p. 17778] SO2011-9738

1048 N Campbell Ave

Moreno (1) O2011-10217

Referred [C.J.p. 18312] Pedestrian and Traffic Safety

2930 N Campbell Ave

Moreno (1) O2011-10106

Referred [C.J.p. 18298] Pedestrian and Traffic Safety

2320 S Canal St

Solis (25) O2011-10215

Referred [C.J.p. 18299] Pedestrian and Traffic Safety

2037 W Cermak Rd

Solis (25) O2011-10214

Referred [C.J.p. 18299] Pedestrian and Traffic Safety

PARKING

Loading/Standing/Tow Zones

1924 W Chicago Ave

Amend

Moreno (1) O2011-5569

Referred [C.J.p. 3596] Pedestrian and Traffic Safety

Passed [C.J.p. 17761] SO2011-9737

2129 S China Pl

Solis (25) O2011-10213

Referred [C.J.p. 18299] Pedestrian and Traffic Safety

2121 N Clark St

Smith (43) O2011-10200

Referred [C.J.p. 18301] Pedestrian and Traffic Safety

2338 N Clark St

Smith (43) O2011-10199

Referred [C.J.p. 18300] Pedestrian and Traffic Safety

W Columbia Ave, W Albion Ave, W Loyola, 1200 block

Moore (49) O2011-10207

Referred [C.J.p. 18312] Pedestrian and Traffic Safety

2510 W Cortez St

Moreno (1) O2011-10216

Referred [C.J.p. 18312] Pedestrian and Traffic Safety

W Coyle Ave, at N Western Ave

Remove

Silverstein (50) O2011-10246

Referred [C.J.p. 18315] Pedestrian and Traffic Safety

5002 W Cullom Ave, 4308 N Milwaukee Ave

Remove

Arena (45) O2011-10090

Referred [C.J.p. 18301] Pedestrian and Traffic Safety

730 N Damen Ave

Moreno (1) O2011-8221

Referred [C.J.p. 9389] Pedestrian and Traffic Safety

Passed [C.J.p. 17773] SO2011-9730

PARKING

Loading/Standing/Tow Zones

2839 W Diversey Ave
Colón (35) O2011-10061
Referred [C.J.p. 18299] Pedestrian and Traffic Safety

1750 W Division St
Moreno (1) O2011-10101
Referred [C.J.p. 18319] Pedestrian and Traffic Safety

3021 N Elston Ave
Moreno (1) O2011-6559
Referred [C.J.p. 5629] Pedestrian and Traffic Safety
Passed [C.J.p. 17773] SO2011-9730

4460 N Elston Ave
Arena (45) O2011-10089
Referred [C.J.p. 18300] Pedestrian and Traffic Safety

55-61 W Erie St
Reilly (42) O2011-10113
Referred [C.J.p. 18320] Pedestrian and Traffic Safety

536 W Erie St
Reilly (42) O2011-10140
Referred [C.J.p. 18299] Pedestrian and Traffic Safety

3125 W Fullerton Ave
Maldonado (26) O2011-6525
Referred [C.J.p. 5609] Pedestrian and Traffic Safety
Passed [C.J.p. 17773] SO2011-9730

6912 N Glenwood Ave
Moore (49) O2011-10152
Referred [C.J.p. 18300] Pedestrian and Traffic Safety

17 W Grand Ave
Reilly (42) O2011-10122
Referred [C.J.p. 18319] Pedestrian and Traffic Safety

5800 W Grand Ave
Mitts (37) O2011-6173
Referred [C.J.p. 3595] Pedestrian and Traffic Safety
Passed [C.J.p. 17773] SO2011-9730

PARKING

Loading/Standing/Tow Zones

1301 S Halsted St
Solis (25) O2011-9296
Referred [C.J.p. 12346] Pedestrian and Traffic Safety
Failed to Pass [C.J.p. 17778] SO2011-9738

1729 N Halsted St
Smith (43) O2011-10185
Referred [C.J.p. 18300] Pedestrian and Traffic Safety

2525 N Halsted St
Smith (43) O2011-10202
Referred [C.J.p. 18319] Pedestrian and Traffic Safety

2662 N Halsted St
Smith (43) O2011-10201
Referred [C.J.p. 18320] Pedestrian and Traffic Safety

3161 N Halsted St
Remove
Tunney (44) O2011-10220
Referred [C.J.p. 18314] Pedestrian and Traffic Safety

112 W Hubbard St
Remove
Reilly (42) O2011-10149
Referred [C.J.p. 18301] Pedestrian and Traffic Safety

5058 W Irving Park Rd
Arena (45) O2011-10154
Referred [C.J.p. 18320] Pedestrian and Traffic Safety

4942-4946 N Kedzie Ave
Laurino (39) O2011-10109
Referred [C.J.p. 18319] Pedestrian and Traffic Safety

1902 S Laflin St
Amend
Solis (25) O2011-4404
Referred [C.J.p. 111] Pedestrian and Traffic Safety
Failed to Pass [C.J.p. 17778] SO2011-9738

PARKING

Loading/Standing/Tow Zones

S Michigan Ave, at N 16th St

Fioretti (2)		O2011-7600
Referred	[C.J.p. 7741]	Pedestrian and Traffic Safety
Passed	[C.J.p. 17761]	SO2011-9737

430 S Michigan Ave

Fioretti (2)		O2011-10225
Referred	[C.J.p. 18319]	Pedestrian and Traffic Safety

1865 N Milwaukee Ave

Moreno (1)		O2011-10097
Referred	[C.J.p. 18319]	Pedestrian and Traffic Safety

4350 N Milwaukee Ave

Arena (45)		O2011-10227
Referred	[C.J.p. 18320]	Pedestrian and Traffic Safety

1908 W Montrose Ave

Amend

Pawar (47)		O2011-10051
Referred	[C.J.p. 18313]	Pedestrian and Traffic Safety

3465 S Morgan St

Balcer (11)		O2011-4825
Referred	[C.J.p. 1862]	Pedestrian and Traffic Safety
Failed to Pass	[C.J.p. 17778]	SO2011-9738

1801 W North Ave

Moreno (1)		O2011-4870
Referred	[C.J.p. 1840]	Pedestrian and Traffic Safety
Passed	[C.J.p. 17773]	SO2011-9730

1935 W North Ave

Moreno (1)		O2011-10103
Referred	[C.J.p. 18298]	Pedestrian and Traffic Safety

4341 W North Ave

Mitts (37)		O2011-10221
Referred	[C.J.p. 18319]	Pedestrian and Traffic Safety

PARKING

Loading/Standing/Tow Zones

5504 N Northwest Hwy

Arena (45)		O2011-10228
Referred	[C.J.p. 18300]	Pedestrian and Traffic Safety

201 E Ohio St

Reilly (42)		O2011-10118
Referred	[C.J.p. 18313]	Pedestrian and Traffic Safety

2002-2004 W Pierce Ave

Moreno (1)		O2011-6545
Referred	[C.J.p. 5629]	Pedestrian and Traffic Safety
Passed	[C.J.p. 17773]	SO2011-9730

W Pratt Blvd, W Columbia Ave, W Albion Ave, W Loyola, 1100 block

Moore (49)		O2011-10208
Referred	[C.J.p. 18312]	Pedestrian and Traffic Safety

N Pratt Blvd, 1200 block

Amend

Moore (49)		O2011-10211
Referred	[C.J.p. 18314]	Pedestrian and Traffic Safety

S Princeton Ave, at W 47th St

Dowell (3)		Or2011-921
Referred	[C.J.p. 7779]	Pedestrian and Traffic Safety
Passed	[C.J.p. 17773]	SO2011-9730

N Pulaski Rd, at W LeMoyne St

Reboyras (30)		O2011-6801
Referred	[C.J.p. 5607]	Pedestrian and Traffic Safety
Passed	[C.J.p. 17761]	SO2011-9737

832 W Randolph St

Burnett (27)		O2011-10203
Referred	[C.J.p. 18323]	Pedestrian and Traffic Safety

935 W Randolph St

Burnett (27)		O2011-10204
Referred	[C.J.p. 18323]	Pedestrian and Traffic Safety

PARKING

Loading/Standing/Tow Zones

N Sheffield Ave, at W Wellington Ave

Tunney (44) O2011-5562

Referred [C.J.p. 3597] Pedestrian and Traffic Safety

Passed [C.J.p. 17761] SO2011-9737

3155 S Shields Ave

Balcer (11) O2011-5610

Referred [C.J.p. 3628] Pedestrian and Traffic Safety

Passed [C.J.p. 17773] SO2011-9730

1320 N State Pkwy

Reilly (42) O2011-10124

Referred [C.J.p. 18321] Pedestrian and Traffic Safety

4757 N Talman Ave

Pawar (47) O2011-10056

Referred [C.J.p. 18300] Pedestrian and Traffic Safety

4515 W Thomas St

Mitts (37) O2011-6174

Referred [C.J.p. 3595] Pedestrian and Traffic Safety

Passed [C.J.p. 17761] SO2011-9737

7350 W Touhy Ave, block

Amend

O'Connor (41) O2011-10219

Referred [C.J.p. 18313] Pedestrian and Traffic Safety

2801 N Tripp Ave

Remove

Suarez (31) O2011-5183

Referred [C.J.p. 1842] Pedestrian and Traffic Safety

Failed to Pass [C.J.p. 17778] SO2011-9738

1639 S Wabash Ave

Fioretti (2) O2011-10224

Referred [C.J.p. 18299] Pedestrian and Traffic Safety

1214 N Washtenaw Ave

Maldonado (26) O2011-6532

Referred [C.J.p. 5630] Pedestrian and Traffic Safety

Passed [C.J.p. 17773] SO2011-9730

PARKING

Loading/Standing/Tow Zones

N Wells St, at W Superior St

Remove

Reilly (42) O2011-9709

Direct Introduction [C.J.p. 17761]

Passed [C.J.p. 17761] SO2011-9737

4839 N Western Ave

Amend

Pawar (47) O2011-10039

Referred [C.J.p. 18314] Pedestrian and Traffic Safety

Loading Zone/Tow Zone and inserting public benefit

within 32nd Ward

Amend

Waguespack (32) O2011-4883

Referred [C.J.p. 1863] Pedestrian and Traffic Safety

Passed [C.J.p. 17761] SO2011-9737

Residential Permit

S 111th Pl, from S Wentworth Ave to S Princeton Ave

Remove

Austin (34) O2011-10155

Referred [C.J.p. 18316]

W Albion Ave, Amend

Moore (49) Or2011-10210

Referred [C.J.p. 18317] Pedestrian and Traffic Safety

5105-5145 W Altgeld St

Suarez (31) Or2011-1068

Referred [C.J.p. 12362] Pedestrian and Traffic Safety

Passed [C.J.p. 17772] SO2011-10256

1146-1200 W Columbia Ave

Moore (49) O2011-10212

Referred [C.J.p. 18316] Pedestrian and Traffic Safety

N Hamilton Ave, 4800 block

Pawar (47) Or2011-1154

Referred [C.J.p. 18316] Pedestrian and Traffic Safety

PARKING

Residential Permit

3216-3257 N Hamlin Ave

Reboyras (30) Or2011-1136

Passed [C.J.p. 17772] SO2011-10256

N Nottingham Ave, 3200 block

Remove

Sposato (36) O2011-10229

Referred [C.J.p. 18318] Pedestrian and Traffic Safety

W Pratt Ave, 1100 block, W Columbia Ave, 1100 block, W Albion Ave, 1100 block and W Loyola Ave, 1100 block

Amend

Moore (49) Or2011-10209

Referred [C.J.p. 18318] Pedestrian and Traffic Safety

5900-5969 W Walton St

Graham (29) Or2011-1135

Direct Introduction

Passed [C.J.p. 17772] SO2011-10256

N Washtenaw Ave, N Talman Ave, N Rockwell St, N Campbell Ave, N Maplewood Ave, 6200-6300 block; and N Artesian Ave, 6200 block

Silverstein (50) O2011-10245

Referred [C.J.p. 18317] Pedestrian and Traffic Safety

PERMITS/LICENSE/FEE EXEMPTIONS

Cancellation

LaSalle Street Church

1140 N LaSalle Dr

Smith (43) Or2011-1045

Referred [C.J.p. 12429] Finance

Passed [C.J.p. 17450]

Warrants for Collection

Billing Bay Window in Historic District

925 W Armitage Ave

Smith (43) Or2011-1061

Re-Referred [C.J.p. 16980] Zoning

Withdrawn [C.J.p. 18218]

PERMITS/LICENSE/FEE EXEMPTIONS

Cancellation

Warrants for Collection

Highway Church of God

2154 W Van Buren St

Fioretti (2) Or2011-1123

Referred [C.J.p. 17179] Finance

Failed to Pass [C.J.p. 17687]

Midwest District of the Christian and Missionary Alliance

1651 N Karlov Ave

Reboyras (30) O2011-9281

Referred [C.J.p. 12438] Finance

Passed [C.J.p. 17436]

Water/Sewer Rates

Chicago Archdiocese (St. Henry Catholic Church)

6325 N Hoyne Ave

Silverstein (50) O2011-8793

Referred [C.J.p. 12439] Finance

Passed [C.J.p. 17431]

Council for Jewish Elderly

1219-1223 W Sherwin Ave

Moore (49) O2011-8105

Referred [C.J.p. 9462] Finance

Passed [C.J.p. 17432]

Fernwood United Methodist Church

10056 S Parnell Ave

Beale (9) O2011-9689

Referred [C.J.p. 17180] Finance

Passed [C.J.p. 17432]

Good Samaritan

3555-3559 W Roosevelt Dr

Chandler (24) O2011-9247

Referred [C.J.p. 12438] Finance

Passed [C.J.p. 17433]

Hebrew Theological College

2600-2602 W Touhy Ave

Silverstein (50) O2011-8170

Referred [C.J.p. 9463] Finance

Passed [C.J.p. 17433]

PERMITS/LICENSE/FEE EXEMPTIONS

Cancellation

Water/Sewer Rates

Hebrew Theological College

2604-2608 W Touhy Ave

Silverstein (50) O2011-8172

Referred [C.J.p. 9463] Finance

Passed [C.J.p. 17433]

Highway Church of God

2154 W Van Buren St

Fioretti (2) O2011-9668

Referred [C.J.p. 17180] Finance

Passed [C.J.p. 17434]

Holy Family House for Single Mothers, Totus Tuus Foundation

2816 N Lawndale Ave

Reboyras (30) O2011-9728

Referred [C.J.p. 18394] Finance

Illinois Medical District

2101-2107 W Harrison St, 2100 W Harrison St, 2225 W Harrison St and various additional addresses

Fioretti (2) O2011-8130

Referred [C.J.p. 9462] Finance

Passed [C.J.p. 17434]

Irish American Heritage Center

4626 N Knox Ave

Arena (45) O2011-8847

Referred [C.J.p. 12439] Finance

Passed [C.J.p. 17435]

Jarvis-Farwell House

1420 W Farwell Ave

Moore (49) O2011-8106

Referred [C.J.p. 9463] Finance

Passed [C.J.p. 17435]

Jarvis-Farwell House

1345-1347 W Jarvis Ave

Moore (49) O2011-8107

Referred [C.J.p. 9462] Finance

Passed [C.J.p. 17436]

PERMITS/LICENSE/FEE EXEMPTIONS

Cancellation

Water/Sewer Rates

Midwest District of the Christian and Missionary Alliance

1653-1657 N Karlov Ave

Reboyras (30) O2011-9286

Referred [C.J.p. 12438] Finance

Passed [C.J.p. 17436]

Missionary Sisters of Christ the King

2816 N Lawndale Ave

Reboyras (30) O2011-8022

Referred [C.J.p. 9462] Finance

Passed [C.J.p. 17437]

Nathalie Salmon House

7320 N Sheridan Rd

Moore (49) O2011-8108

Referred [C.J.p. 9463] Finance

Passed [C.J.p. 17437]

Orthodox Church in America Diocese of the Midwest

927 N LaSalle Dr

Reilly (42) O2011-8858

Referred [C.J.p. 12438] Finance

Passed [C.J.p. 17438]

Prayer Center Baptist Church

654 W 79th St

Thomas (17) O2011-8856

Referred [C.J.p. 12438] Finance

Passed [C.J.p. 17438]

Restoration Missionary Baptist Church

8758 S Peoria St

Brookins (21) O2011-8074

Referred [C.J.p. 9462] Finance

Passed [C.J.p. 17438]

Ronald McDonald House

5444 S Drexel Ave

Hairston (5) O2011-9663

Referred [C.J.p. 17180] Finance

Passed [C.J.p. 17439]

PERMITS/LICENSE/FEE EXEMPTIONS

Exemptions

International Museum of Surgical Science, The
1516-1524 N Lake Shore Dr
Smith (43) O2011-9608
Referred [C.J.p. 17178] Finance
Passed [C.J.p. 17443]

Loyola University Chicago
6525 N Sheridan Rd
Moore (49) O2011-9598
Referred [C.J.p. 17179] Finance
Passed [C.J.p. 17443]

Roosevelt University
430 S Michigan Ave, 50 E Congress Pkwy, 431 S Wabash Ave and various additional addresses
Fioretti (2) O2011-9659
Referred [C.J.p. 17170] Finance
Passed [C.J.p. 17430]

Free Permits

Breakthrough Urban Ministries
402 N St Louis Ave
Ervin (28) O2011-10249
Direct Introduction [C.J.p. 17429] Finance
Passed [C.J.p. 17429]

Christopher House
5235 W Belden Ave
Mitts (37) O2011-9993
Referred [C.J.p. 18394] Finance

Englewood Mennonite Church
832 W 68th St
Thomas (17) O2011-10001
Referred [C.J.p. 18393] Finance

Englewood Mennonite Church
832 W 68th St
Thomas (17) O2011-10197
Referred [C.J.p. 18393] Finance

Liberty Temple Church of God in Christ
5221-5251 S Halsted St
Dowell (3) O2011-10257
Direct Introduction Finance
Passed [C.J.p. 17429]

PERMITS/LICENSE/FEE EXEMPTIONS

Grants of Privilege

Sally Beauty Supply
5916 W Lawrence Ave
Sign
Arena (45) O2011-10180
Referred [C.J.p. 18388] Transportation

Subway
335 S Franklin St
Sign
Fioretti (2) O2011-10022
Referred [C.J.p. 18347] Transportation

License Fee Exemptions

American Legion Post No. 87
5745 S State St
Cochran (20) O2011-9777
Referred [C.J.p. 18356] Finance

Athenaeum Theatre
2936 N Southport Ave
Waguespack (32) O2011-4383
Referred [C.J.p. 146] Finance
Passed [C.J.p. 17431]

Athenaeum Theatre
2936 N Southport Ave
Waguespack (32) O2011-4381
Referred [C.J.p. 146] Finance
Passed [C.J.p. 17431]

Chicago Charter School Foundation
1816 W Garfield Blvd
Thompson (16) O2011-9776
Referred [C.J.p. 18354] Finance

Chicago Charter School Foundation
2235 N Hamilton Ave
Waguespack (32) O2011-9780
Referred [C.J.p. 18367] Finance

Chicago Charter School Foundation
3820 N Spaulding Ave
Mell (33) O2011-9781
Referred [C.J.p. 18370] Finance

PERMITS/LICENSE/FEE EXEMPTIONS

License Fee Exemptions

Friends of the Chicago River
28 E Jackson Blvd
Reilly (42) O2011-9788
Referred [C.J.p. 18379] Finance

La Rabida Children's Hospital
E 65th St, at Lake Michigan
Hairston (5) O2011-9775
Referred [C.J.p. 18349] Finance

Lincoln Foundation, The
6525 N Clark St
O'Connor (40) O2011-9784
Referred [C.J.p. 18377] Finance

Moorish Science Temple of America
1000 N Hoyne Ave
Waguespack (32) O2011-9779
Referred [C.J.p. 18368] Finance

National Latino Education Institute
2011 W Pershing Rd
Cardenas (12) O2011-10166
Referred [C.J.p. 18352] Finance

Sunlight of the Spirit d.b.a. Global Coffee and Cargo
within 35th Ward
Colón (35) O2011-9786
Referred [C.J.p. 18372] Finance

United in Faith Lutheran Church
6525 W Irving Park Rd
Cullerton (38) O2011-9746
Referred [C.J.p. 18374] Finance

Refund of Fees

Inspiration Corp.
4554 N Broadway, 806 E 64th St, 3504-3518 W Lake St and 4554 N Broadway
Ervin (28) Or2011-892
Referred [C.J.p. 7880] Finance
Passed [C.J.p. 17439]

Peace Corner Youth Center
5012 W Madison St
Ervin (28) Or2011-855
Referred [C.J.p. 7880] Finance
Passed [C.J.p. 17440]

PERMITS/LICENSE/FEE EXEMPTIONS

Refund of Fees

Providence St. Mell High School
3544 W Adams St
Ervin (28) Or2011-1060
Referred [C.J.p. 12439] Finance
Passed [C.J.p. 17441]

Providence St. Mell High School
119 S Central Park Blvd
Ervin (28) Or2011-1059
Referred [C.J.p. 12439] Finance
Passed [C.J.p. 17441]

Refunds

Holy Familly Church
1080 W Roosevelt Rd
Solis (25) Or2011-1177
Direct Introduction Finance
Passed [C.J.p. 17439]

Lifetime Theatre
6912 N Glenwood Ave
Moore (49) Or2011-977
Referred [C.J.p. 9463] Finance
Passed [C.J.p. 17440]

Senior Citizen Sewer

Ager, Darlene A. and sundry others
Burke (14) Or2011-1185
Passed [C.J.p. 17681]

Akin, Lydia W.
Burns (4) O2011-10234
Referred [C.J.p. 18395] Finance

Andalman, Anita D. and sundry others
Reilly (42) O2011-10251
Referred [C.J.p. 18396] Finance

Andrews, Sara A. and sundry others
Smith (43) O2011-10240
Referred [C.J.p. 18397] Finance

Baruch, Therese M.
Zalewski (23) O2011-10237
Referred [C.J.p. 18395] Finance

Knippel, Peter and sundry others
Cappleman (46) O2011-10241
Referred [C.J.p. 18398] Finance

PERMITS/LICENSE/FEE EXEMPTIONS

Refunds

Senior Citizen Sewer

Levins, Warren M.
Waguespack (32) O2011-10238
Referred [C.J.p. 18395] Finance

Nalbandian, Rose and sundry others
Fioretti (2) O2011-10233
Referred [C.J.p. 18395] Finance

Petrov, Oleg
Pawar (47) O2011-10242
Referred [C.J.p. 18398] Finance

Robeznieks, Karlis and sundry others
Osterman (48) O2011-10243
Referred [C.J.p. 18399] Finance

Robinson, William and sundry others
Silverstein (50) O2011-10244
Referred [C.J.p. 18399] Finance

Schneider, Arthur B.
Hairston (5) O2011-10235
Referred [C.J.p. 18395] Finance

Schwartz, Marshall
O'Connor (40) O2011-10239
Referred [C.J.p. 18395] Finance

Waiver

Quad Communities Devel. Corp.
516 E 43rd St
Burns (4) Or2011-1006
Referred [C.J.p. 9413] Finance
Passed [C.J.p. 17449]

Quad Communities Devel. Corp.
526 E 43rd St
Burns (4) Or2011-1005
Referred [C.J.p. 9413] Finance
Passed [C.J.p. 17449]

Quad Communities Devel. Corp.
1000 E 43rd St
Burns (4) Or2011-1007
Referred [C.J.p. 9413] Finance
Passed [C.J.p. 17450]

PERMITS/LICENSE/FEE EXEMPTIONS

Waiver

Quad Communities Devel. Corp.
1007 E 43rd St
Burns (4) Or2011-1008
Referred [C.J.p. 9413] Finance
Passed [C.J.p. 17450]

Quad Communities Devel. Corp.
620 E 47th St
Burns (4) Or2011-995
Referred [C.J.p. 9414] Finance
Passed [C.J.p. 17446]

Quad Communities Devel. Corp.
635 E 47th St
Burns (4) Or2011-996
Referred [C.J.p. 9414] Finance
Passed [C.J.p. 17446]

Quad Communities Devel. Corp.
901 E 47th St
Burns (4) Or2011-998
Referred [C.J.p. 9414] Finance
Passed [C.J.p. 17447]

Quad Communities Devel. Corp.
1060 E 47th St
Burns (4) Or2011-999
Referred [C.J.p. 9414] Finance
Passed [C.J.p. 17447]

Quad Communities Devel. Corp.
1300 E 47th St
Burns (4) Or2011-997
Referred [C.J.p. 9414] Finance
Passed [C.J.p. 17447]

Quad Communities Devel. Corp.
4235 S Cottage Grove Ave
Burns (4) Or2011-1000
Referred [C.J.p. 9413] Finance
Passed [C.J.p. 17447]

Quad Communities Devel. Corp.
4238 S Cottage Grove Ave
Burns (4) Or2011-1001
Referred [C.J.p. 9413] Finance
Passed [C.J.p. 17448]

PERMITS/LICENSE/FEE EXEMPTIONS

Waiver

Quad Communities Devel. Corp.
4804 S Cottage Grove Ave
Burns (4) Or2011-1002
Referred [C.J.p. 9413] Finance
Passed [C.J.p. 17448]

Quad Communities Devel. Corp.
4930 S Cottage Grove Ave
Burns (4) Or2011-1003
Referred [C.J.p. 9413] Finance
Passed [C.J.p. 17448]

Quad Communities Devel. Corp.
5031 S Cottage Grove Ave
Burns (4) Or2011-1004
Referred [C.J.p. 9413] Finance
Passed [C.J.p. 17449]

Waiver of Fees

Bear Necessities Cancer Foundation
55 W Wacker Dr
Reilly (42) O2011-10196
Referred [C.J.p. 18394] Finance

El Hogar Del Nino (The Home of the Child/Cuidar)
1710-1718 S Loomis St
Solis (25) Or2011-863
Referred [C.J.p. 7823] Finance
Passed [C.J.p. 17441]

Englewood Mennonite Church
832 W 68th St
Thomas (17) O2011-9977
Referred [C.J.p. 18394] Finance

Greater North Michigan Avenue Assn.
625 N Michigan Ave
Reilly (42) O2011-10198
Referred [C.J.p. 18394] Finance

Sauganash Park Community Assn.
6348 N Kostner Ave
Laurino (39) Or2011-897
Referred [C.J.p. 7881] Finance
Passed [C.J.p. 17441]

PERMITS/LICENSE/FEE EXEMPTIONS

Waiver of Fees

Sauganash Woods Homeowners Assn.
W Bryn Mawr Ave, at N Kildare Ave
Laurino (39) Or2011-1146
Referred [C.J.p. 18395] Finance

Westside Health Authority
4824 W Chicago Ave
Mitts (37) O2011-7885
Referred [C.J.p. 7881] Finance
Passed [C.J.p. 17444]

PROPERTY

Plats

Subdivision

Amli Residential Subdivision
900 S Clark St
Fioretti (2) O2011-9761
Referred [C.J.p. 18347] Transportation

Sale

Brown, Mary Edna
5445 W Quincy St
Emanuel (Mayor) O2011-9747
Referred [C.J.p. 17210] Housing

Cardoso, Guadalupe M.
4504 S Marshfield Ave
Emanuel (Mayor) O2011-9611
Referred [C.J.p. 13783] Housing
Passed [C.J.p. 17709]

DeBarry, Farrad
8152 S Avalon Ave
Emanuel (Mayor) O2011-9751
Referred [C.J.p. 17210] Housing

Elmore, Franklin L.
9515 S LaSalle St
Emanuel (Mayor) O2011-9619
Referred [C.J.p. 13783] Housing
Passed [C.J.p. 17701]

FEDC NMTC LLC
6217 S Ingleside Ave, 6227-6229 S Ingleside Ave, 6237-6239 S Ingleside Ave, 6220-6232 S Ellis Ave, 6240 S Ellis Ave and 910 E 63rd St
Emanuel (Mayor) O2011-9753
Referred [C.J.p. 17210] Housing

PROPERTY

Sale

Liberty Temple Church of God in Christ
5221-5251 S Halsted St
Emanuel (Mayor) O2011-9614
Referred [C.J.p. 13783] Housing
Passed [C.J.p. 17704]

Thomas, Archie
9322 S Phillips Ave
Emanuel (Mayor) O2011-9752
Referred [C.J.p. 17210] Housing

Vietnam Survivors Memorial
817 S Oakley Blvd
Emanuel (Mayor) O2011-9620
Referred [C.J.p. 13783] Housing
Passed [C.J.p. 17711]

Woolfolk, Veronica
7720 S Calumet Ave
Emanuel (Mayor) O2011-9750
Referred [C.J.p. 17210] Housing

Transfer

Chicago Board of Education
6001 S Wabash Ave, 6006 S Michigan Ave, 6014 S Michigan Ave and various additional addresses
Emanuel (Mayor) O2011-9610
Referred [C.J.p. 13784] Housing
Passed [C.J.p. 17715]

PUBLIC WAY USAGE

Awnings

2450 North Lakeview Building
2450 N Lakeview Ave
Smith (43) O2011-9155
Referred [C.J.p. 12429] Transportation
Passed [C.J.p. 18062]

750 LLC
750 N Orleans St
Reilly (42) O2011-10033
Referred [C.J.p. 18384] Transportation

A.C.T. Group Ltd., The
6226-6228 N Broadway
Osterman (48) O2011-10035
Referred [C.J.p. 18391] Transportation

PUBLIC WAY USAGE

Awnings

Adriatic
5553 N Clark St
Osterman (48) O2011-9240
Referred [C.J.p. 12435] Transportation
Passed [C.J.p. 17820]

Alemis, (Dr.) Alexander
3009 E 92nd St
Pope (10) O2011-9971
Referred [C.J.p. 18351] Transportation

Alhambra Palace Restaurant
1240 W Randolph St
Burnett (27) O2011-9076
Referred [C.J.p. 12405] Transportation
Passed [C.J.p. 18008]

Ambrosia Cafe
1963 N Sheffield Ave
Smith (43) O2011-9138
Referred [C.J.p. 12427] Transportation
Passed [C.J.p. 18009]

Andies Restaurant II
1461-1467 W Montrose Ave
Pawar (47) O2011-9164
Referred [C.J.p. 12433] Transportation
Passed [C.J.p. 18009]

Andre Napir Studios
7162 W Grand Ave
Sposato (36) O2011-10023
Referred [C.J.p. 18373] Transportation

Aroma Spa
3805 N Ashland Ave
Pawar (47) O2011-9165
Referred [C.J.p. 12433] Transportation
Passed [C.J.p. 18010]

Athletic
5545 N Clark St
Osterman (48) O2011-9169
Referred [C.J.p. 12435] Transportation
Passed [C.J.p. 18011]

PUBLIC WAY USAGE

Awnings

Beautiful Beginnings, Ltd.
2163 N Clybourn Ave
Waguespack (32) O2011-9093
Referred [C.J.p. 12411] Transportation
Passed [C.J.p. 18012]

Bedford, The
1612 W Division St
Moreno (1) O2011-9565
Referred [C.J.p. 13742] Transportation
Passed [C.J.p. 18012]

Bice Grill
154 E Ontario St
Reilly (42) O2011-9121
Referred [C.J.p. 12423] Transportation
Passed [C.J.p. 18013]

Big Jones
5347 N Clark St
Osterman (48) O2011-9573
Referred [C.J.p. 13757] Transportation
Passed [C.J.p. 18014]

Carana Realty Group
923 S Loomis St
Solis (25) O2011-9068
Referred [C.J.p. 12402] Transportation
Passed [C.J.p. 18015]

Cartier North America
630 N Michigan Ave
Reilly (42) O2011-9125
Referred [C.J.p. 12423] Transportation
Passed [C.J.p. 18015]

Celebrity Skin Couture Air Tan LLC
1652 W North Ave
Moreno (1) O2011-9004
Referred [C.J.p. 12381] Transportation
Passed [C.J.p. 18016]

Chatham Meat Market
8329 S Cottage Grove Ave
Harris (8) O2011-9043
Referred [C.J.p. 12390] Transportation
Passed [C.J.p. 18017]

PUBLIC WAY USAGE

Awnings

Chicagoland Optical LLC
3760 N Broadway
Cappleman (46) O2011-9163
Referred [C.J.p. 12432] Transportation
Passed [C.J.p. 18018]

China Fan
7042 S Stony Island Ave
Hairston (5) O2011-9962
Referred [C.J.p. 18349] Transportation

Clybourn Express
2452 N Clybourn Ave
Waguespack (32) O2011-9094
Referred [C.J.p. 12411] Transportation
Passed [C.J.p. 18019]

Compter Services and Consulting
1617 S Michigan Ave
Fioretti (2) O2011-9947
Referred [C.J.p. 18346] Transportation

Cosmo Mart
6301 S Ashland Ave
Thompson (16) O2011-9054
Referred [C.J.p. 12395] Transportation
Passed [C.J.p. 18020]

Cross Roads Bar and Grill, The
1120 W Madison St
Burnett (27) O2011-9882
Referred [C.J.p. 18363] Transportation

Crystal Laundry Service, Inc.
4951-4953 N Damen Ave
Pawar (47) O2011-9167
Referred [C.J.p. 12433] Transportation
Passed [C.J.p. 18020]

Dahlstedt, C.
2028 W Division St
Moreno (1) O2011-9000
Referred [C.J.p. 12381] Transportation
Passed [C.J.p. 18021]

PUBLIC WAY USAGE

Awnings

Darrell Sims Ins.
3443 W Peterson Ave
Laurino (39) O2011-9569
Referred [C.J.p. 13753] Transportation
Passed [C.J.p. 18022]

DEEZ
3720 W 26th St
Munoz (22) O2011-9986
Referred [C.J.p. 18360] Transportation

Delgado Travel Agency, Inc.
3714 W 26th St
Munoz (22) O2011-9057
Referred [C.J.p. 12400] Transportation
Passed [C.J.p. 18023]

Diaz Case, P.C.
4146 S Archer Ave
Burke (14) O2011-9873
Referred [C.J.p. 18354] Transportation

Dominick's Finer Foods Store No. 2775
2021 W Fullerton Ave
Waguespack (32) O2011-9878
Referred [C.J.p. 18368] Transportation

Edwards's Natural Pizza Restaurant
521 S Dearborn St
Fioretti (2) O2011-9024
Referred [C.J.p. 12384] Transportation
Passed [C.J.p. 18023]

Einstein Bros Bagel No. 2330
2350 N Clark St
Smith (43) O2011-9148
Referred [C.J.p. 12428] Transportation
Passed [C.J.p. 18024]

Ember Smoke Shop
2827 W Belden Ave
Colón (35) O2011-9996
Referred [C.J.p. 18372] Transportation

Express
655 W Diversey Pkwy
Smith (43) O2011-9149
Referred [C.J.p. 12428] Transportation
Passed [C.J.p. 18025]

PUBLIC WAY USAGE

Awnings

Family Dental Care
10601 E Avenue E
Pope (10) O2011-9974
Referred [C.J.p. 18351] Transportation

Flip Salon
3726 N Lincoln Ave
Pawar (47) O2011-9872
Referred [C.J.p. 18389] Transportation

Flo and Santo
1310 S Wabash Ave
Fioretti (2) O2011-9566
Referred [C.J.p. 13742] Transportation
Passed [C.J.p. 18026]

Garden of Eden Mediterranean Restaurant
7156 N California Ave
Silverstein (50) O2011-9170
Referred [C.J.p. 12437] Transportation
Passed [C.J.p. 18026]

Gemellato Ristorante
260 W 26th St
Balcer (11) O2011-9979
Referred [C.J.p. 18352] Transportation

Greektown Gyros
239 S Halsted St
Burnett (27) O2011-9988
Referred [C.J.p. 18363] Transportation

Hair Professionals
2315 N Milwaukee Ave
Colón (35) O2011-10003
Referred [C.J.p. 18372] Transportation

Hi-Tops
2462 N Lincoln Ave
Smith (43) O2011-9151
Referred [C.J.p. 12428] Transportation
Passed [C.J.p. 18027]

Hop Haus
646 N Franklin Blvd
Reilly (42) O2011-9129
Referred [C.J.p. 12424] Transportation
Passed [C.J.p. 18028]

PUBLIC WAY USAGE

Awnings

Hopleaf Bar
5148 N Clark St
Osterman (48) O2011-9249
Referred [C.J.p. 12435] Transportation
Passed [C.J.p. 17894]

Hydrate and Elixir
3452 N Halsted St
Tunney (44) O2011-9157
Referred [C.J.p. 12340] Transportation
Passed [C.J.p. 18029]

Isis College
5052 W Irving Park Rd
Arena (45) O2011-9162
Referred [C.J.p. 12431] Transportation
Passed [C.J.p. 18029]

Jimmy Johns Gourmet Sandwiches
2810 N Clark St
Tunney (44) O2011-9158
Referred [C.J.p. 12430] Transportation
Passed [C.J.p. 18030]

Jimmy Johns Sandwich Shops
2029 W Division St
Moreno (1) O2011-9010
Referred [C.J.p. 12381] Transportation
Passed [C.J.p. 18031]

Joe's Breakfast and Lunch
2325 W Taylor St
Solis (25) O2011-9567
Referred [C.J.p. 13747] Transportation
Passed [C.J.p. 18032]

JP Morgan Chase Bank, NA
550 S Dearborn St
Fioretti (2) O2011-9026
Referred [C.J.p. 12384] Transportation
Passed [C.J.p. 18032]

Kesher Stam
2817 W Touhy Ave
Silverstein (50) O2011-10036
Referred [C.J.p. 18393] Transportation

PUBLIC WAY USAGE

Awnings

Korner Deli LLC
1341 N Damen Ave
Moreno (1) O2011-9013
Referred [C.J.p. 12382] Transportation
Passed [C.J.p. 18033]

La Brasa Roja, Inc.
3125 W Montrose Ave
Mell (33) O2011-9412
Referred [C.J.p. 13752] Transportation
Passed [C.J.p. 18034]

La Iguanita Restaurant
3733 S Kedzie Ave
Cardenas (12) O2011-9982
Referred [C.J.p. 18353] Transportation

La Tacorea, Inc.
847 W Belmont Ave
Tunney (44) O2011-9159
Referred [C.J.p. 12430] Transportation
Passed [C.J.p. 18036]

LaMour's Bookstore
3901 W Lawrence Ave
Laurino (39) O2011-9395
Referred [C.J.p. 13753] Transportation
Passed [C.J.p. 18035]

LaMour's Bookstore
3901 W Lawrence Ave
Laurino (39) O2011-9396
Referred [C.J.p. 13753] Transportation
Passed [C.J.p. 18042]

Letty's Unisex and Flower Shop
4714 S Damen Ave
Cardenas (12) O2011-9051
Referred [C.J.p. 12393] Transportation
Passed [C.J.p. 18036]

Lincoln Park Podiatry
2752 N Southport Ave
Waguespack (32) O2011-9101
Referred [C.J.p. 12411] Transportation
Passed [C.J.p. 18037]

PUBLIC WAY USAGE

Awnings

Lockwood Food Mart
5300 W Division St
Mitts (37) O2011-9120
Referred [C.J.p. 12415] Transportation
Passed [C.J.p. 18038]

Los Altos
1848 W 47th St
Cochran (20) O2011-9629
Referred [C.J.p. 17173] Transportation
Passed [C.J.p. 18039]

Mario's Hair Salon
4005 N Elston Ave
Mell (33) O2011-9112
Referred [C.J.p. 12413] Transportation
Passed [C.J.p. 18039]

Multi-Viajes Alejandra, Inc.
10455 S Ewing Ave
Pope (10) O2011-9047
Referred [C.J.p. 12391] Transportation
Passed [C.J.p. 18040]

Necessary Extravangance, Inc.
5416 N Clark St
O'Connor (40) O2011-9571
Referred [C.J.p. 13754] Transportation
Passed [C.J.p. 18041]

Neveria Auros, Inc.
3633 W 26th St
Munoz (22) O2011-9062
Referred [C.J.p. 12400] Transportation
Passed [C.J.p. 18042]

Panera Bread
2 N Michigan Ave
Reilly (42) O2011-10026
Referred [C.J.p. 18382] Transportation

PB Maltz
1139-1147 W Granville Ave
Osterman (48) O2011-9574
Referred [C.J.p. 13758] Transportation
Passed [C.J.p. 18042]

PUBLIC WAY USAGE

Awnings

PB Maltz
4617 N Kedzie Ave
Mell (33) O2011-9413
Referred [C.J.p. 13752] Transportation
Passed [C.J.p. 18044]

Pei Wei Asian Diner
227 E Ontario St
Reilly (42) O2011-10029
Referred [C.J.p. 18382] Transportation

Pilsen Community Pediatrics
2738 W Cermak Rd
Ervin (28) O2011-9990
Referred [C.J.p. 18365] Transportation

Precious Lady Hair Salon
8452 S Stony Island Ave
Harris (8) O2011-9045
Referred [C.J.p. 12390] Transportation
Passed [C.J.p. 18045]

Prints Unlimited
1461 W Fullerton Ave
Waguespack (32) O2011-9103
Referred [C.J.p. 12411] Transportation
Passed [C.J.p. 18045]

Randolph Wine Cellars
1415 W Randolph St
Burnett (27) O2011-9568
Referred [C.J.p. 13749] Transportation
Passed [C.J.p. 18046]

Ranwa Limited Partnership
159 N Wabash Ave
Reilly (42) O2011-10032
Referred [C.J.p. 18382] Transportation

Red Roof Inns No. 281
162 E Ontario St
Reilly (42) O2011-9131
Referred [C.J.p. 12424] Transportation
Passed [C.J.p. 18047]

Rosebud Cafe
1500 W Taylor St
Fioretti (2) O2011-9951
Referred [C.J.p. 18347] Transportation

PUBLIC WAY USAGE

Awnings

Rosenthal Fine Art, Inc.
3 E Huron St
Reilly (42) O2011-9134
Referred [C.J.p. 12424] Transportation
Passed [C.J.p. 18048]

Sally Beauty Supply
556 W Diversey Pkwy
Tunney (44) O2011-9160
Referred [C.J.p. 12430] Transportation
Passed [C.J.p. 18048]

Seafood Garden
1020 W Argyle St
Cappleman (46) O2011-9572
Referred [C.J.p. 13757] Transportation
Passed [C.J.p. 18049]

Seek Vintage Ware and Apparel
1432 W Chicago Ave
Burnett (27) O2011-9079
Referred [C.J.p. 12406] Transportation
Passed [C.J.p. 18050]

Self Storage No. 1
3839 N Sheffield Ave
Tunney (44) O2011-10034
Referred [C.J.p. 18387] Transportation

Sergio, Grace
2108 W Armitage Ave
Waguespack (32) O2011-9098
Referred [C.J.p. 12411] Transportation
Passed [C.J.p. 18051]

Shear Conviction
1901 W Chicago Ave
Moreno (1) O2011-9942
Referred [C.J.p. 18344] Transportation

Shop Rite Food Mart, Inc.
5200-5202 W Washington Blvd
Ervin (28) O2011-9085
Referred [C.J.p. 12407] Transportation
Passed [C.J.p. 18051]

PUBLIC WAY USAGE

Awnings

Smoque BBQ
3800 N Pulaski Rd
Reboyras (30) O2011-9570
Referred [C.J.p. 13750] Transportation
Passed [C.J.p. 18052]

South Loop Urgent Care
1430 S Michigan Ave
Fioretti (2) O2011-9955
Referred [C.J.p. 18347] Transportation

Springleaf Financial Services of Illinois, Inc.
856 W 35th St
Balcer (11) O2011-9050
Referred [C.J.p. 12392] Transportation
Passed [C.J.p. 18053]

Subway
1101 W Bryn Mawr Ave
Osterman (48) O2011-9253
Referred [C.J.p. 12435] Transportation
Passed [C.J.p. 17964]

Subway
16 W Ohio St
Reilly (42) O2011-9135
Referred [C.J.p. 12425] Transportation
Passed [C.J.p. 18054]

Subway Sandwiches and Salads
352 W Armitage Ave
Smith (43) O2011-9152
Referred [C.J.p. 12428] Transportation
Passed [C.J.p. 18054]

Sushi Para M
1633 N Milwaukee Ave
Waguespack (32) O2011-9106
Referred [C.J.p. 12412] Transportation
Passed [C.J.p. 18055]

Taqueria Teloloapan
3641 W Fullerton Ave
Colón (35) O2011-10010
Referred [C.J.p. 18372] Transportation

PUBLIC WAY USAGE

Awnings

Tasty Place
2306 S Wentworth Ave
Solis (25) O2011-9072
Referred [C.J.p. 12403] Transportation
Passed [C.J.p. 18056]

Thervil's Barber Shop
2249 E 83rd St
Harris (8) O2011-9967
Referred [C.J.p. 18350] Transportation

Tula Yoga Studio
2827 W Belden Ave
Colón (35) O2011-9117
Referred [C.J.p. 12414] Transportation
Passed [C.J.p. 18057]

Universal Dental
1605 S Michigan Ave
Fioretti (2) O2011-9029
Referred [C.J.p. 12384] Transportation
Passed [C.J.p. 18057]

V and M Tecnicentro Automotriz, Inc.
3017 W 26th St
Cardenas (12) O2011-9053
Referred [C.J.p. 12393] Transportation
Passed [C.J.p. 18058]

Vibe Kutz Barber and Hair Salon
734 E 83rd St
Sawyer (6) O2011-9037
Referred [C.J.p. 12388] Transportation
Passed [C.J.p. 18059]

Victor Hotel
311 N Sangamon St
Burnett (27) O2011-9083
Referred [C.J.p. 12406] Transportation
Passed [C.J.p. 18060]

Victory Barber Salon
1928 S State St
Dowell (3) O2011-9035
Referred [C.J.p. 12385] Transportation
Passed [C.J.p. 18060]

PUBLIC WAY USAGE

Awnings

Wabash Tap
1233 S Wabash Ave
Fioretti (2) O2011-9957
Referred [C.J.p. 18347] Transportation

Whiz Kids Nursery Center, Inc.
10623-10637 S Halsted St
Austin (34) O2011-9995
Referred [C.J.p. 18371] Transportation

Yassa African Carribean Restaurant
716 E 79th St
Sawyer (6) O2011-9042
Referred [C.J.p. 12388] Transportation
Passed [C.J.p. 18061]

Yusho
2853 N Kedzie Ave
Colón (35) O2011-10016
Referred [C.J.p. 18372] Transportation

Cancellation of Fee

St. Ann's Church
1840 S Leavitt St
Solis (25) Or2011-786
Referred [C.J.p. 5668] Finance
Passed [C.J.p. 17450]

Wald, Jerry
3235 N Hoyne Ave
Waguespack (32) Or2011-1141
Referred [C.J.p. 18369] Finance

Wald, Jerry
3235 N Hoyne Ave
Waguespack (32) Or2011-1153
Referred [C.J.p. 18369] Finance

Canopies

2229 S Halsted LLC
2229 S Halsted St
Solis (25) O2011-8990
Referred [C.J.p. 12403] Transportation
Passed [C.J.p. 18082]

PUBLIC WAY USAGE

Canopies

330 S Michigan Avenue Condo Assn.
330 S Michigan Ave
Fioretti (2) O2011-9494
Referred [C.J.p. 13743] Transportation
Passed [C.J.p. 18081]

645 N Michigan LLC
645 N Michigan Ave
Reilly (42) O2011-9926
Referred [C.J.p. 18384] Transportation

Bed Bath and Beyond of California LLC
530 N State St
Reilly (42) O2011-8854
Referred [C.J.p. 12423] Transportation
Passed [C.J.p. 18065]

Bethany Retirement Community
4950 N Ashland Ave
Pawar (47) O2011-8866
Referred [C.J.p. 12433] Transportation
Passed [C.J.p. 18066]

Borysowicz, Bessie V.
1834 S Morgan St
Solis (25) O2011-8984
Referred [C.J.p. 12402] Transportation
Passed [C.J.p. 18066]

Claragran LLC
516 N Clark St
Reilly (42) O2011-9925
Referred [C.J.p. 18379] Transportation

Claragran LLC
66 W Illinois St
Reilly (42) O2011-9922
Referred [C.J.p. 18379] Transportation

Clare at Water Tower, The
55 E Pearson St
Reilly (42) O2011-9503
Referred [C.J.p. 13754] Transportation
Passed [C.J.p. 18067]

PUBLIC WAY USAGE

Canopies

Clarke's Restaurant
1447 E 53rd St
Burns (4) O2011-8851
Referred [C.J.p. 12387] Transportation
Passed [C.J.p. 18068]

CNA Insurance Co.
333 S Wabash Ave
Fioretti (2) O2011-9918
Referred [C.J.p. 18346] Transportation

Daallo Meat and Grocery, Inc.
2742 W Devon Ave
Silverstein (50) O2011-8868
Referred [C.J.p. 12437] Transportation
Passed [C.J.p. 18069]

Eden Supportive Living
940 W Gordon Ter
Cappleman (46) O2011-9506
Referred [C.J.p. 13756] Transportation
Passed [C.J.p. 18069]

Essex Inn LLC
800 S Michigan Ave
Fioretti (2) O2011-9486
Referred [C.J.p. 13742] Transportation
Passed [C.J.p. 18070]

Expressions
4024 N Lincoln Ave
Pawar (47) O2011-8867
Referred [C.J.p. 12433] Transportation
Passed [C.J.p. 18071]

Fifth Third Bank
29 W Division St
Reilly (42) O2011-9928
Referred [C.J.p. 18380] Transportation

Fifth Third Bank
1209 N Milwaukee Ave
Moreno (1) O2011-9913
Referred [C.J.p. 18344] Transportation

PUBLIC WAY USAGE

Canopies

Golub and Co.
680 N Lake Shore Dr
Reilly (42) O2011-8855
Referred [C.J.p. 12423] Transportation
Passed [C.J.p. 18072]

Harry Seigle Residence
1856 N Mohawk St
Smith (43) O2011-9868
Referred [C.J.p. 18385] Transportation

Heatmasters, Inc.
5540 W Lawrence Ave
Arena (45) O2011-8864
Referred [C.J.p. 12431] Transportation
Passed [C.J.p. 18073]

Inn of Chicago Magnificent Mile
162 E Ohio St
Reilly (42) O2011-9937
Referred [C.J.p. 18380] Transportation

Interpark
181 N Clark St
Reilly (42) O2011-8857
Referred [C.J.p. 12424] Transportation
Passed [C.J.p. 18073]

Metro Storage
601 W Harrison St
Fioretti (2) O2011-9487
Referred [C.J.p. 13743] Transportation
Passed [C.J.p. 18074]

Metropolis Condo Assn.
8 W Monroe St
Reilly (42) O2011-9933
Referred [C.J.p. 18381] Transportation

Secur Care Self Storage
901 W Adams St
Fioretti (2) O2011-8848
Referred [C.J.p. 12384] Transportation
Passed [C.J.p. 18075]

PUBLIC WAY USAGE

Canopies

Silver Tower Chicago Condo Assn. LLC
303 W Ohio St
Reilly (42) O2011-8859
Referred [C.J.p. 12425] Transportation
Passed [C.J.p. 18076]

Smakosz, Inc.
5619 W Lawrence Ave
Arena (45) O2011-8865
Referred [C.J.p. 12431] Transportation
Passed [C.J.p. 18076]

Staples the Office Superstore No. 1636
711 W Jackson Blvd
Fioretti (2) O2011-8849
Referred [C.J.p. 12384] Transportation
Passed [C.J.p. 18077]

Superior West Private Residence
101 W Superior St
Reilly (42) O2011-8860
Referred [C.J.p. 12425] Transportation
Passed [C.J.p. 18078]

Sutton Place Hotel, The
21 E Bellevue Pl
Reilly (42) O2011-9504
Referred [C.J.p. 13755] Transportation
Passed [C.J.p. 18079]

Thor Palmer House Hotel and Shops LLC
17 E Monroe St
Reilly (42) O2011-8861
Referred [C.J.p. 12425] Transportation
Passed [C.J.p. 18080]

T-Mobile
1451 E 53rd St
Burns (4) O2011-8853
Referred [C.J.p. 12387] Transportation
Passed [C.J.p. 18080]

Grants of Privilege

Martini Club
5737 W Irving Park Rd
Sign
Cullerton (38) O2011-10100
Referred [C.J.p. 18374] Transportation

PUBLIC WAY USAGE

Grants of Privilege

@Properties
1586 N Clybourn Ave
Sign
Smith (43) O2011-10141
Referred [C.J.p. 18385] Transportation

10 East Delaware Condo Assn.
10 E Delaware Pl
Balcony
Reilly (42) O2011-10175
Referred [C.J.p. 18383] Transportation

10 East Delaware Condo Assn.
10 E Delaware Pl
Light fixture
Reilly (42) O2011-10177
Referred [C.J.p. 18383] Transportation

110 E Delaware Condo Assn.
110 E Delaware Pl
Planter
Reilly (42) O2011-10186
Referred [C.J.p. 18383] Transportation

126 W Kinzie P.W. LLC
126 W Kinzie St
Fire escape
Reilly (42) O2011-9346
Referred [C.J.p. 12426] Transportation
Passed [C.J.p. 17993]

1332 W Erie Condo Assn.
1332 W Erie St
Staircase
Burnett (27) O2011-9084
Referred [C.J.p. 12406] Transportation
Passed [C.J.p. 17998]

134 N LaSalle LLC
134 N LaSalle St
Banner
Reilly (42) O2011-9348
Referred [C.J.p. 12426] Transportation
Passed [C.J.p. 17994]

PUBLIC WAY USAGE

Grants of Privilege

1410 Noble LLC
1410 N Noble St
Step
Waguespack (32) O2011-9130
Referred [C.J.p. 12412] Transportation
Passed [C.J.p. 17999]

1645 W Huron LLC
1645 W Huron St
Bay window
Moreno (1) O2011-9997
Referred [C.J.p. 18344] Transportation

1711 N Winchester LLC
1711 N Winchester Ave
Fence
Waguespack (32) O2011-9133
Referred [C.J.p. 12412] Transportation
Passed [C.J.p. 17999]

1711 N Winchester LLC
1711 N Winchester Ave
Retaining wall
Waguespack (32) O2011-10067
Referred [C.J.p. 18369] Transportation

1711 N Winchester LLC
1711 N Winchester Ave
Step
Waguespack (32) O2011-9137
Referred [C.J.p. 12412] Transportation
Passed [C.J.p. 18000]

1711 N Winchester LLC
1711 N Winchester Ave
Step
Waguespack (32) O2011-9139
Referred [C.J.p. 12412] Transportation
Passed [C.J.p. 18001]

2016 Iowa LLC
4735-4737 N Damen Ave
Balcony
Pawar (47) O2011-9313
Referred [C.J.p. 12434] Transportation
Passed [C.J.p. 18002]

PUBLIC WAY USAGE

Grants of Privilege

21 West Chestnut Condo Assn.
21 W Chestnut St
Fence
Reilly (42) O2011-10182
Referred [C.J.p. 18383] Transportation

210-218 W Lake LLC
210-218 W Lake St
Amend
Reilly (42) O2011-9362
Referred [C.J.p. 12427] Transportation
Passed [C.J.p. 18007]

24Seven Outdoor LLC
2334 W North Ave
Sign
Moreno (1) O2011-10006
Referred [C.J.p. 18344] Transportation

26-30 West Hubbard LLC
26-30 W Hubbard St
Exterior mount
Reilly (42) O2011-9343
Referred [C.J.p. 12426] Transportation
Passed [C.J.p. 17991]

3245 N Ashland LLC
3245 N Ashland Ave
Balcony
Tunney (44) O2011-10179
Referred [C.J.p. 18387] Transportation

360 West Hubbard LLC
360 W Hubbard St
Planter
Reilly (42) O2011-10187
Referred [C.J.p. 18384] Transportation

3636 Storage Properties
3636 N Broadway
Banners
Cappleman (46) O2011-10188
Referred [C.J.p. 18389] Transportation

PUBLIC WAY USAGE

Grants of Privilege

444 N Wells
444 N Wells St
Amend
Reilly (42) O2011-8917
Referred [C.J.p. 12427] Transportation
Passed [C.J.p. 18063]

58 E Oak LLC
58 E Oak St
Planter curb
Reilly (42) O2011-10184
Referred [C.J.p. 18383] Transportation

60 East Lake LLC
60 E Lake St
Sign
Reilly (42) O2011-9345
Referred [C.J.p. 12426] Transportation
Passed [C.J.p. 17992]

6153 Vernon LLC
434-440 E 62nd St
Step
Cochran (20) O2011-9911
Referred [C.J.p. 18359] Transportation

6153 Vernon LLC
6153 S Vernon Ave
Fence
Cochran (20) O2011-9914
Referred [C.J.p. 18359] Transportation

750 LLC
750 N Orleans St
Planter
Reilly (42) O2011-10190
Referred [C.J.p. 10190] Transportation

7-Eleven
2619 N Clark St
Sign
Smith (43) O2011-9263
Referred [C.J.p. 12429] Transportation
Passed [C.J.p. 17990]

PUBLIC WAY USAGE

Grants of Privilege

7-Eleven
600 N Mcclurg Ct
Sign
Reilly (42) O2011-9342
Referred [C.J.p. 12426] Transportation
Passed [C.J.p. 17991]

840 N Lake Shore Drive Condo Assn.
840 N Lake Shore Dr
Basin
Reilly (42) O2011-9223
Referred [C.J.p. 12426] Transportation
Passed [C.J.p. 17994]

840 N Lake Shore Drive Condo Assn.
840 N Lake Shore Dr
Pile cap
Reilly (42) O2011-9232
Referred [C.J.p. 12426] Transportation
Passed [C.J.p. 17996]

840 North Lake Shore Dr Condo Assn.
840 N Lake Shore Dr
Tieback system
Reilly (42) O2011-9555
Referred [C.J.p. 13755] Transportation
Passed [C.J.p. 17997]

840 North Lake Shore Drive Condo Assn.
840 N Lake Shore Dr
Grease separator
Reilly (42) O2011-9228
Referred [C.J.p. 12426] Transportation
Passed [C.J.p. 17995]

840 North Lake Shore Drive Condo Assn.
840 N Lake Shore Dr
Planter
Reilly (42) O2011-10192
Referred [C.J.p. 18384] Transportation

Affinia Chicago
166 E Superior St
Wind screen
Reilly (42) O2011-9235
Referred [C.J.p. 12423] Transportation
Passed [C.J.p. 17820]

PUBLIC WAY USAGE

Grants of Privilege

AH Financial, Inc.
1800 W 18th St
Vault
Solis (25) O2011-9530
Referred [C.J.p. 13747] Transportation
Passed [C.J.p. 17821]

Albany Auto Sales
4030 N Rockwell St
Sign
Pawar (47) O2011-9295
Referred [C.J.p. 12433] Transportation
Passed [C.J.p. 17822]

Albany Park Community Center
4201 W Lawrence Ave
Flagpole
Laurino (39) O2011-9397
Referred [C.J.p. 13753] Transportation
Passed [C.J.p. 17823]

Alley, The
3228 N Clark St
Sign
Tunney (44) O2011-9265
Referred [C.J.p. 12429] Transportation
Passed [C.J.p. 17824]

American Family Ins.
4115 W 47th St
Sign
Burke (14) O2011-8957
Referred [C.J.p. 12394] Transportation
Passed [C.J.p. 17826]

American Osteopathic Assoc.
142 E Ontario St
Sign
Reilly (42) O2011-9237
Referred [C.J.p. 12423] Transportation
Passed [C.J.p. 17826]

PUBLIC WAY USAGE

Grants of Privilege

Ameritech
700 W Chicago Ave
Duct
Burnett (27) SO2011-9055
Referred [C.J.p. 12405] Transportation
Passed [C.J.p. 17828]

Ameritech
800 N Throop St
Pipe
Burnett (27) O2011-9058
Referred [C.J.p. 12405] Transportation
Passed [C.J.p. 17827]

Anna Orlinska-Allsate
7143 W Higgins Ave
Sign
O'Connor (41) O2011-9231
Referred [C.J.p. 12421] Transportation
Passed [C.J.p. 17825]

Anna's Asian Bistro
813 W Lake St
Light fixture
Burnett (27) O2011-9059
Referred [C.J.p. 12405] Transportation
Passed [C.J.p. 17829]

Aosta Gurniture and Decor
509 W Diversey Pkwy
Sign
Smith (43) O2011-9242
Referred [C.J.p. 12427] Transportation
Passed [C.J.p. 17829]

Archdiocese of Chicago
835 N Rush St
Planter
Reilly (42) O2011-10060
Referred [C.J.p. 18379] Transportation

Archdiocese of Chicago
1120 W Taylor St
Conduit
Moore (49) O2011-9271
Referred [C.J.p. 12436] Transportation
Passed [C.J.p. 17830]

PUBLIC WAY USAGE

Grants of Privilege

Armitage Cleveland Condo Assn.
500 W Armitage Ave
Fence
Smith (43) O2011-10143
Referred [C.J.p. 18385] Transportation

Aroy Thai Restaurant
4654 N Damen Ave
Light fixture
Pawar (47) O2011-9297
Referred [C.J.p. 12433] Transportation
Passed [C.J.p. 17831]

Athletic
5545 N Clark St
Sign
Osterman (48) O2011-9245
Referred [C.J.p. 12435] Transportation
Passed [C.J.p. 17832]

Auto Plus of Chicago, Inc.
4460 N Elston Ave
Sign
Arena (45) O2011-10181
Referred [C.J.p. 18388] Transportation

Auto Warehouse, The
2622 N Cicero Ave
Sign
Suarez (31) O2011-9953
Referred [C.J.p. 18367] Transportation

Auto Warehouse, The
3632-3636 N Cicero Ave
Sign
Cullerton (38) O2011-10102
Referred [C.J.p. 18374] Transportation

Banana Joe's
940 W Weed St
Sign
Waguespack (32) O2011-9091
Referred [C.J.p. 12411] Transportation
Passed [C.J.p. 17832]

PUBLIC WAY USAGE

Grants of Privilege

Barry Town Homes Condo Assn.
345 W Barry Ave
Landscaping
Tunney (44) O2011-9267
Referred [C.J.p. 12429] Transportation
Passed [C.J.p. 17833]

Baskin Robbins
1231 S Wabash Ave
Sign
Fioretti (2) O2011-9527
Referred [C.J.p. 13742] Transportation
Passed [C.J.p. 17834]

Belmonte Liquors
600 S Cicero Ave
Sign
Chandler (24) O2011-9529
Referred [C.J.p. 13747] Transportation
Passed [C.J.p. 17835]

Beograd Meat Market
2933-2939 W Irving Park Rd
Amend
Mell (33) O2011-10114
Referred [C.J.p. 18371] Transportation

Big Tony Pizza No. 2
3732 W 59th St
Sign
Burke (14) O2011-9523
Referred [C.J.p. 13744] Transportation
Passed [C.J.p. 17835]

Bijan Bistro
633 N State St
Wind screen
Reilly (42) O2011-9239
Referred [C.J.p. 12423] Transportation
Passed [C.J.p. 17836]

Blues Jean Bar, The
2219 N Halsted St
Sign
Smith (43) O2011-10145
Referred [C.J.p. 18385] Transportation

PUBLIC WAY USAGE

Grants of Privilege

BMH-1 LLC
1800 W Maypole Ave
Paved crosswalk
Burnett (27) O2011-9535
Referred [C.J.p. 13749] Transportation
Passed [C.J.p. 17837]

Bourdage Chiropractic, S.C.
6015 N Cicero Ave
Sign
Laurino (39) O2011-9390
Referred [C.J.p. 13753] Transportation
Passed [C.J.p. 17838]

Box Office Tickets
1035 W Addison St
Sign
Tunney (44) O2011-9557
Referred [C.J.p. 13756] Transportation
Passed [C.J.p. 17838]

BQS Realty
6023 N Cicero Ave
Sign
Laurino (39) O2011-9392
Referred [C.J.p. 13753] Transportation
Passed [C.J.p. 17839]

Buckingham LLC, The
59-67 E Van Buren St
Planter
Fioretti (2) O2011-10027
Referred [C.J.p. 18346] Transportation

Cafe Laguardia
2111 W Armitage Ave
Sign
Waguespack (32) O2011-10055
Referred [C.J.p. 18368] Transportation

Canal Street Self Storage Co., Inc.
1601 S Canal St
Stairway
Solis (25) O2011-9001
Referred [C.J.p. 12402] Transportation
Passed [C.J.p. 17840]

PUBLIC WAY USAGE

Grants of Privilege

Candlelight
7452 N Western Ave
Wind screen
Silverstein (50) O2011-10138
Referred [C.J.p. 18393] Transportation

Car Gallery, Inc.
3641 N Western Ave
Amend
Pawar (47) O2011-8915
Referred [C.J.p. 12434] Transportation
Passed [C.J.p. 18004]

Cash American Jewelry and Loan
3243 W Lawrence Ave
Sign
Mell (33) O2011-9144
Referred [C.J.p. 12413] Transportation
Passed [C.J.p. 17841]

Centro Medico-St
3441 W North Ave
Sign
Maldonado (26) O2011-9030
Referred [C.J.p. 12404] Transportation
Passed [C.J.p. 17841]

Cermak Produce
1711 W Cermak Rd
Sign
Solis (25) O2011-9002
Referred [C.J.p. 12402] Transportation
Passed [C.J.p. 17842]

Chee Cleaners
2120 N Western Ave
Sign
Moreno (1) O2011-10012
Referred [C.J.p. 18344] Transportation

Cheval Club Condo Assn.
1426 N Orleans St
Grease trap
Burnett (27) O2011-9060
Referred [C.J.p. 12405] Transportation
Passed [C.J.p. 17843]

PUBLIC WAY USAGE

Grants of Privilege

Chicago Auto Repair
6146 N Clark St
Sign
O'Connor (40) O2011-10111
Referred [C.J.p. 18378] Transportation

Chicago Brauhaus, Inc.
4732 N Lincoln Ave
Amend
Pawar (47) O2011-10127
Referred [C.J.p. 18390] Transportation

Chicago Brauhaus, Inc.
4732 N Lincoln Ave
Sign
Pawar (47) SO2011-9298
Referred [C.J.p. 12433] Transportation
Passed [C.J.p. 17844]

Chicago Brauhaus, Inc.
4732 N Lincoln Ave
Sign
Pawar (47) O2011-9564
Referred [C.J.p. 13757] Transportation
Passed [C.J.p. 17844]

Chicago Fil-Am Seventh Day Adventist Church
3920 N Central Ave
Sign
Cullerton (38) O2011-9197
Referred [C.J.p. 12416] Transportation
Passed [C.J.p. 17845] SO2011-9588

Chicago Greenworks LLC
457 N Sacramento Blvd
Conduit
Burnett (27) O2011-9063
Referred [C.J.p. 12405] Transportation
Passed [C.J.p. 17846]

Chicago Investment Property No. 1 LLC
1644 N Hermitage Ave
Window well
Waguespack (32) O2011-9092
Referred [C.J.p. 12411] Transportation
Passed [C.J.p. 17847]

PUBLIC WAY USAGE

Grants of Privilege

Chicago Latvian Assn.
4146 N Elston Ave
Fire escape
Laurino (39) O2011-10107
Referred [C.J.p. 18376] Transportation

Chicago Latvian Assn.
4146 N Elston Ave
Step
Laurino (39) O2011-10104
Referred [C.J.p. 18376] Transportation

Chicago Whole Health Center P.C.
1845 S Michigan Ave
Sign
Fioretti (2) O2011-10021
Referred [C.J.p. 18346] Transportation

Chicago's Pizza
3114 N Lincoln Ave
Sign
Waguespack (32) O2011-9097
Referred [C.J.p. 12411] Transportation
Passed [C.J.p. 17848]

Children's Home and Aid Society of Illinois
1701 W 63rd St
Bay window
Foulkes (15) O2011-8960
Referred [C.J.p. 12395] Transportation
Passed

Chipotle Mexican Grill
2809 N Ashland Ave
Sign
Waguespack (32) O2011-9099
Referred [C.J.p. 12411] Transportation
Passed [C.J.p. 17849]

Chiro One Wellness Center Metro of Lincoln Square LLC
4727-4733 N Western Ave
Sign
Pawar (47) O2011-10194
Referred [C.J.p. 18389] Transportation

PUBLIC WAY USAGE

Grants of Privilege

Church of Scientology of Illinois
3011 N Lincoln Ave
Sign
Waguespack (32) O2011-9102
Referred [C.J.p. 12411] Transportation
Passed [C.J.p. 17850]

Cityview Lofts Condo Assn.
1259 N Wood St
Balcony
Moreno (1) O2011-8891
Referred [C.J.p. 12381] Transportation
Passed [C.J.p. 17851]

CJUF III Harper Court LLC
5235 S Harper Ave
Trash container
Burns (4) O2011-8925
Referred [C.J.p. 12387] Transportation
Passed [C.J.p. 17851]

CJUF III Harper Court LLC
5235 S Harper Ave
Tree grate
Burns (4) O2011-8922
Referred [C.J.p. 12386] Transportation
Passed [C.J.p. 17852]

Claretian Assoc., Inc.
9100 S Burley Ave
Trash container
Pope (10) O2011-8940
Referred [C.J.p. 12391] Transportation
Passed [C.J.p. 17853]

Cleo's
1935 W Chicago Ave
Sign
Moreno (1) O2011-10017
Referred [C.J.p. 18344] Transportation

Cobbler Square Place Assoc.
1350 N Wells St
Banner
Smith (43) O2011-10147
Referred [C.J.p. 18385] Transportation

PUBLIC WAY USAGE

Grants of Privilege

Cocktail
3359 N Halsted St
Planter
Tunney (44) O2011-9270
Referred [C.J.p. 12429] Transportation
Passed [C.J.p. 17854]

Collar and Leash
1435 N Wells St
Sign
Smith (43) O2011-10148
Referred [C.J.p. 18385] Transportation

Cook County Admin. Bldg.
69 W Washington St
Vault
Reilly (42) O2011-9246
Referred [C.J.p. 12423] Transportation
Passed [C.J.p. 17855]

Cornell 55
1619 E 55th St
Sign
Hairston (5) O2011-9806
Referred [C.J.p. 18349] Transportation

Corner Bakery Cafe
188 W Washington St
Sign
Reilly (42) O2011-9241
Referred [C.J.p. 12423] Transportation
Passed [C.J.p. 17855]

Cosi
2200 N Clark St
Sign
Smith (43) O2011-10150
Referred [C.J.p. 18385] Transportation

Cozy Noodles and Rice
3456 N Sheffield Ave
Light fixture
Tunney (44) O2011-9558
Referred [C.J.p. 13756] Transportation
Passed [C.J.p. 17856]

PUBLIC WAY USAGE

Grants of Privilege

Crossing Tavern, The
2542-2548 N Southport Ave
Windscreen
Waguespack (32) O2011-9408
Referred [C.J.p. 13751] Transportation
Passed [C.J.p. 17857]

Cullen's Bar and Grill
3741 N Southport Ave
Light fixture
Tunney (44) O2011-9273
Referred [C.J.p. 12430] Transportation
Passed [C.J.p. 17858]

CVS/Pharmacy No. 8738
741 W 31st St
Sign
Balcer (11) O2011-9815
Referred [C.J.p. 18352] Transportation

D.K.D.K. Properties
5912-5914 S State St
Step
Cochran (20) O2011-9915
Referred [C.J.p. 18357] Transportation

Dan Management Corp
444 N Wabash Ave
Loading dock
Reilly (42) O2011-10062
Referred [C.J.p. 18379] Transportation

Darnell, Joseph G.
2332 W Palmer St
Step
Waguespack (32) O2011-10068
Referred [C.J.p. 18368] Transportation

De Los Reyes, Alfredo
1417 W Cullerton St
Step
Solis (25) O2011-9531
Referred [C.J.p. 13747] Transportation
Passed [C.J.p. 17823]

PUBLIC WAY USAGE

Grants of Privilege

Deliverance Temple Church of the Apostolic Faith
1455 S Komensky Ave
Sign
Chandler (24) O2011-9959
Referred [C.J.p. 18361] Transportation

Dental Impressions
6614 S Halsted St
Sign
Thompson (16) O2011-9821
Referred [C.J.p. 18355] Transportation

Deville Tire, Inc.
3636 N Harlem Ave
Sign
Sposato (36) O2011-10093
Referred [C.J.p. 18373] Transportation

Digital Capital Partners
725 S Wells St
Banner
Fioretti (2) O2011-10025
Referred [C.J.p. 18346] Transportation

Digital Capital Partners
725 S Wells St
Vault
Fioretti (2) O2011-9520
Referred [C.J.p. 13742] Transportation
Passed [C.J.p. 17858]

Dollar General Store No. 11784
2019 W 79th St
Sign
Lane (18) O2011-8969
Referred [C.J.p. 12396] Transportation
Passed [C.J.p. 17859]

Dominick's No. 147/1147
1340 S Canal St
Sign
Fioretti (2) O2011-8899
Referred [C.J.p. 12384] Transportation
Passed [C.J.p. 17860]

PUBLIC WAY USAGE

Grants of Privilege

Double Tree Hotel Magnificent Mile
300 E Ohio St
Sign
Reilly (42) O2011-10064
Referred [C.J.p. 18380] Transportation

Dream Dinners
740 N Damen Ave
Sign
Moreno (1) O2011-10000
Referred [C.J.p. 18344] Transportation

Eddystone Condo Homes, Inc.
421 W Melrose St
Amend
Tunney (44) O2011-8905
Referred [C.J.p. 12431] Transportation
Passed [C.J.p. 18004]

Einstein Bros. Bagels No. 2330
2530 N Clark St
Sign
Smith (43) O2011-9244
Referred [C.J.p. 12428] Transportation
Passed [C.J.p. 17861]

Einstein Bros. Bagels No. 2436
3455 N Clark St
Sign
Tunney (44) O2011-10176
Referred [C.J.p. 18387] Transportation

El Burrito Mexico
936 W Addison St
Sign
Tunney (44) O2011-9275
Referred [C.J.p. 12430] Transportation
Passed [C.J.p. 17861]

El Dragon
3331 W 26th St
Light Fixture
Munoz (22) O2011-9525
Referred [C.J.p. 13746] Transportation
Passed [C.J.p. 17862]

PUBLIC WAY USAGE

Grants of Privilege

El Hogar Del Nino (The Home of the Child/Cuidar)
1710 S Loomis St
Manhole
Solis (25) O2011-9532
Referred [C.J.p. 13747] Transportation
Passed [C.J.p. 17863]

El Taco Naco
2640 W Chicago Ave
Sign
Maldonado (26) O2011-10049
Referred [C.J.p. 18361] Transportation

Elysian Hotel
11 E Walton St
Caisson
Reilly (42) O2011-9257
Referred [C.J.p. 12423] Transportation
Passed [C.J.p. 17864]

Elysian Hotel
11 E Walton St
Foundation support
Reilly (42) O2011-9258
Referred [C.J.p. 12423] Transportation
Passed [C.J.p. 17864]

Elysian Hotel
11 E Walton St
Sheeting
Reilly (42) O2011-9255
Referred [C.J.p. 12423] Transportation
Passed [C.J.p. 17865]

Elysian Hotel
11 E Walton St
Vault
Reilly (42) O2011-9250
Referred [C.J.p. 12423] Transportation
Passed [C.J.p. 17866]

Enterprise Leasing Co. of Chicago LLC
1842 N Milwaukee Ave
Sign
Moreno (1) O2011-8893
Referred [C.J.p. 12381] Transportation
Passed [C.J.p. 17867]

PUBLIC WAY USAGE

Grants of Privilege

European Furniture Warehouse
2145 W Grand Ave
Sign
Maldonado (26) O2011-9033
Referred [C.J.p. 12404] Transportation
Passed [C.J.p. 17868]

Evers Elementary Schools
9811 S Lowe Ave
Fence
Brookins (21) O2011-9921
Referred [C.J.p. 18359] Transportation

Express
655 W Diversey Pkwy
Sign
Smith (43) O2011-9243
Referred [C.J.p. 12428] Transportation
Passed [C.J.p. 17869]

Extra Space Storage
5921 W Dickens Ave
Sign
Graham (29) O2011-10052
Referred [C.J.p. 18365] Transportation

Ezzard Charles Daycare Center
7946 S Ashland Ave
Sign
Brookins (21) O2011-8985
Referred [C.J.p. 12399] Transportation
Passed [C.J.p. 17869]

Family Dollar
2845 N Central Ave
Sign
Suarez (31) O2011-9087
Referred [C.J.p. 12408] Transportation
Passed [C.J.p. 17870]

Family Dollar No. 1629
8341 S Cottage Grove Ave
Sign
Harris (8) O2011-8939
Referred [C.J.p. 12390] Transportation
Passed [C.J.p. 17871]

PUBLIC WAY USAGE

Grants of Privilege

Family Dollar No. 2465
811 W 103rd St
Light fixture
Austin (34) O2011-9191
Referred [C.J.p. 12413] Transportation
Passed [C.J.p. 17872]

Family Dollar No. 4162
9520 S Jeffery Ave
Sign
Jackson (7) O2011-8938
Referred [C.J.p. 12389] Transportation
Passed [C.J.p. 17872]

Family Dollar No. 5063
7340 S Ashland Ave
Sign
Thomas (17) O2011-8966
Referred [C.J.p. 12395] Transportation
Passed [C.J.p. 17873]

Family Dollar No. 5392
1200 W 87th St
Sign
Brookins (21) O2011-8994
Referred [C.J.p. 12399] Transportation
Passed [C.J.p. 17874]

Family Dollar No. 5630
8030 S Halsted St
Sign
Brookins (21) O2011-8993
Referred [C.J.p. 12399] Transportation
Passed [C.J.p. 17875]

Family Dollar No. 5630
8030 S Halsted St
Sign
Brookins (21) O2011-8989
Referred [C.J.p. 12399] Transportation
Passed [C.J.p. 17875]

PUBLIC WAY USAGE

Grants of Privilege

Family Dollar No. 5734
2740 W Cermak Rd
Sign
Ervin (28) O2011-9086
Referred [C.J.p. 12407] Transportation
Passed [C.J.p. 17876]

Family Dollar No. 6460
1533-15537 W Chicago Ave
Sign
Burnett (27) O2011-9065
Referred [C.J.p. 12406] Transportation
Passed [C.J.p. 17877]

Family Dollar Store No. 6944
2610 W 71st St
Sign
Lane (18) O2011-8973
Referred [C.J.p. 12396] Transportation
Passed [C.J.p. 17878]

Family Dollar Store No. 7057
1615 W 59th St
Sign
Foulkes (15) O2011-8962
Referred [C.J.p. 12395] Transportation
Passed [C.J.p. 17878]

Family Wash Spin Cycle
6501 S Cottage Grove Ave
Sign
Cochran (20) O2011-8977
Referred [C.J.p. 12397] Transportation
Passed [C.J.p. 17879]

First St. Paul's Lutheran Church
1301 N LaSalle Dr
Tree
Reilly (42) O2011-9269
Referred [C.J.p. 12423] Transportation
Passed [C.J.p. 17880]

Fizz Bar and Grill
3220 N Lincoln Ave
Light fixture
Waguespack (32) O2011-10063
Referred [C.J.p. 18368] Transportation

PUBLIC WAY USAGE

Grants of Privilege

Flywheel Sports
710 N State St
Sign
Reilly (42) O2011-10066
Referred [C.J.p. 18380] Transportation

Foremost Liquors
4616 N Kedzie Ave
Sign
Mell (33) O2011-9411
Referred [C.J.p. 13751] Transportation
Passed [C.J.p. 17881]

Forma Vital
3444 W 26th St
Sign
Munoz (22) O2011-8996
Referred [C.J.p. 12400] Transportation
Passed [C.J.p. 17881]

Formlina, Inc.
526 W Deming Pl
Landscaping
Smith (43) O2011-9248
Referred [C.J.p. 12428] Transportation
Passed [C.J.p. 17882]

Formlina, Inc.
526 W Deming Pl
Planter
Smith (43) O2011-9251
Referred [C.J.p. 12428] Transportation
Passed [C.J.p. 17883]

Four Farthings Tavern and Grill
2060 N Cleveland Ave
Sign
Smith (43) O2011-10156
Referred [C.J.p. 18385] Transportation

Fred Astaire Dance Studio
1239 W Lake St
Planter
Burnett (27) O2011-9972
Referred [C.J.p. 18363] Transportation

PUBLIC WAY USAGE

Grants of Privilege

Fresh Produce, Inc.
5701 W Belmont Ave
Sign
Reboyras (30) O2011-9894
Referred [C.J.p. 18366] Transportation

G and F Produce
7141 S State St
Occupation of space
Sawyer (6) O2011-9807
Referred [C.J.p. 18350] Transportation

General Auto Service Station LLC
3155-3163 N Broadway
Sign
Tunney (44) O2011-10174
Referred [C.J.p. 18387] Transportation

Gibsons LLC
1028 N Rush St
Light fixture
Reilly (42) O2011-9276
Referred [C.J.p. 12423] Transportation
Passed [C.J.p. 17884]

Gliksbert, Manuel J.
1330 N Cleaver St
Staircase
Moreno (1) O2011-8894
Referred [C.J.p. 12381] Transportation
Passed [C.J.p. 17885]

Go Roma Italian Kitchen
848 N State St
Light fixture
Reilly (42) O2011-10069
Referred [C.J.p. 18380] Transportation

Gold sound
3134 W Irving Park Rd
Sign
Mell (33) O2011-9146
Referred [C.J.p. 12413] Transportation
Passed [C.J.p. 17885]

PUBLIC WAY USAGE

Grants of Privilege

Golden on 26th St
3434 W 26th St
Sign
Munoz (22) O2011-9943
Referred [C.J.p. 18360] Transportation

Grand Crossing Dialysis
7319 S Cottage Grove Ave
Sign
Sawyer (6) O2011-8934
Referred [C.J.p. 12388] Transportation
Passed [C.J.p. 17886]

Grand Sudz Enterprises, Inc.
6621 S Kedzie Ave
Sign
Foulkes (15) O2011-9404
Referred [C.J.p. 13744] Transportation
Passed [C.J.p. 17887]

Grange Hall Burger Bar
844 W Randolph St
Windscreen
Burnett (27) O2011-9968
Referred [C.J.p. 18363] Transportation

Greater Bethlehem Healing Temple
12 S Oakley Ave
Fence
Fioretti (2) O2011-10031
Referred [C.J.p. 18346] Transportation

Greater Bethlehem Healing Temple
12 S Oakley Blvd
Occupation of space
Fioretti (2) O2011-10030
Referred [C.J.p. 18346] Transportation

Grind Cafe, The
4613 N Lincoln Ave
Sign
Pawar (47) O2011-10191
Referred [C.J.p. 18389] Transportation

PUBLIC WAY USAGE

Grants of Privilege

GT Fish and Oyster
531 N Wells St
Light fixture
Reilly (42) O2011-9547
Referred [C.J.p. 13754] Transportation
Passed [C.J.p. 17888]

H and R Block Tax Service
2054 W Cermak Rd
Sign
Solis (25) O2011-9005
Referred [C.J.p. 12402] Transportation
Passed [C.J.p. 17888]

Hal Series LLC
1030 N Dearborn St
Fire escape
Reilly (42) O2011-10072
Referred [C.J.p. 18380] Transportation

Hanabi Japanese Restaurant
806 W Webster Ave
Sign
Smith (43) O2011-10159
Referred [C.J.p. 18385] Transportation

Hanway Insurance Agency LLC
2265 S Pulaski Rd
Sign
Munoz (22) O2011-9956
Referred [C.J.p. 18360] Transportation

Harlan High School
9652 S Michigan Ave
Sign
Sawyer (6) O2011-9808
Referred [C.J.p. 18350] Transportation

Harper Theatre
5238 S Harper Ave
Amend
Burns (4) O2011-8908
Referred [C.J.p. 12387] Transportation
Passed [C.J.p. 18004]

PUBLIC WAY USAGE

Grants of Privilege

Harper Theatre
5238 S Harper Ave
Amend
Burns (4) O2011-8911
Referred [C.J.p. 12387] Transportation
Passed [C.J.p. 18005]

Harper Theatre
5238 S Harper Ave
Window and frame
Burns (4) O2011-8927
Referred [C.J.p. 12387] Transportation
Passed [C.J.p. 17889]

Harry Caray's Restaurant
33 W Kinzie St
Sign
Reilly (42) O2011-9548
Referred [C.J.p. 13754] Transportation
Passed [C.J.p. 17890]

Harvestime Foods
2638 W Lawrence Ave
Sign
O'Connor (40) O2011-10116
Referred [C.J.p. 18378] Transportation

Heritage Bicycles General Store
2559 N Lincoln Ave
Bay window
Waguespack (32) O2011-9545
Referred [C.J.p. 13751] Transportation
Passed

Hermitage Investment Properties LLC
1644 N Hermitage Ave
Concrete wall
Waguespack (32) O2011-9122
Referred [C.J.p. 12411] Transportation
Passed [C.J.p. 17891]

Hermitage Investment Properties LLC
1644 N Hermitage Ave
Staircase
Waguespack (32) O2011-9124
Referred [C.J.p. 12411] Transportation
Passed [C.J.p. 17892]

PUBLIC WAY USAGE

Grants of Privilege

Homemade Pizza
1347 S Michigan Ave
Sign
Fioretti (2) O2011-8902
Referred [C.J.p. 12384] Transportation
Passed [C.J.p. 17893]

House of Blues
329 N Dearborn St
Sign
Reilly (42) O2011-10074
Referred [C.J.p. 18380] Transportation

Howl at the Moon
26-30 W Hubbard St
Sign
Reilly (42) O2011-10075
Referred [C.J.p. 18380] Transportation

Hugo's Frog Bar
1024 N Rush St
Light fixture
Reilly (42) O2011-9280
Referred [C.J.p. 12424] Transportation
Passed [C.J.p. 17895]

Hunt Club
1100 N State St
Sign
Reilly (42) O2011-10078
Referred [C.J.p. 18380] Transportation

Hyun's Hapkido School
2743 N Western Ave
Sign
Moreno (1) O2011-10004
Referred [C.J.p. 18344] Transportation

I S Food and Liquor
1025 W 63rd St
Sign
Thompson (16) O2011-9822
Referred [C.J.p. 18355] Transportation

PUBLIC WAY USAGE

Grants of Privilege

Ignotz Ristorante
2421 S Oakley Ave
Sign
Solis (25) O2011-9533
Referred [C.J.p. 13747] Transportation
Passed [C.J.p. 17896]

Ivy Hotel
233 E Ontario St
Sign
Reilly (42) O2011-9283
Referred [C.J.p. 12424] Transportation
Passed [C.J.p. 17896]

Ivy Lane Condo Assn.
2843 N Lincoln Ave
Catch basin
Waguespack (32) O2011-10065
Referred [C.J.p. 18368] Transportation

Jack's Hot Dog
3577 W Armitage Ave
Sign
Maldonado (26) O2011-9534
Referred [C.J.p. 13748] Transportation
Passed [C.J.p. 17897]

Jimmy John's Gourmet Sandwiches
2810 N Clark St
Sign
Tunney (44) O2011-9277
Referred [C.J.p. 12430] Transportation
Passed [C.J.p. 17898]

Jimmy Nails
1304 W 95th St
Sign
Brookins (21) O2011-9524
Referred [C.J.p. 13746] Transportation
Passed [C.J.p. 17899]

Johnny's State St Grill
838 N State St
Sign
Reilly (42) O2011-10080
Referred [C.J.p. 18380] Transportation

PUBLIC WAY USAGE

Grants of Privilege

John's Place
1200-1202 W Webster Ave
Banner
Waguespack (32) O2011-10070
Referred [C.J.p. 18368] Transportation

Jordan II, John W.
3 W Burton Pl
Ice melt system
Reilly (42) O2011-9549
Referred [C.J.p. 13755] Transportation
Passed [C.J.p. 17899]

Kamehachi of Tokyo
1400 N Wells St
Sign
Burnett (27) O2011-9966
Referred [C.J.p. 18363] Transportation

Kane Insurance Group, Inc.
4016 N Lincoln Ave
Sign
Pawar (47) O2011-10195
Referred [C.J.p. 18390] Transportation

Kedzie Dental Care
4801 N Kedzie Ave
Sign
Mell (33) O2011-9189
Referred [C.J.p. 12413] Transportation
Passed [C.J.p. 17900]

KFR LLC
15 W Burton Pl
Stairway
Reilly (42) O2011-9287
Referred [C.J.p. 12424] Transportation
Passed [C.J.p. 17901]

KFR LLC
15 W Burton Pl
Window well
Reilly (42) O2011-9292
Referred [C.J.p. 12424] Transportation
Passed [C.J.p. 17902]

PUBLIC WAY USAGE

Grants of Privilege

Kiehl's Since 1851
520 N Michigan Ave
Sign
Reilly (42) O2011-9550
Referred [C.J.p. 13755] Transportation
Passed [C.J.p. 17902]

Kimball and North Currency Exchange
3401 W North Ave
Sign
Maldonado (26) O2011-10050
Referred [C.J.p. 18362] Transportation

Kinzie St. Chop House
400 N Wells St
Sign
Reilly (42) O2011-9551
Referred [C.J.p. 13755] Transportation
Passed [C.J.p. 17903]

La Scarola
721 W Grand Ave
Amend
Burnett (27) O2011-10105
Referred [C.J.p. 18364] Transportation

La Scarola
721 W Grand Ave
Windscreen
Burnett (27) O2011-10250
Passed [C.J.p. 17905]

La Scarola
721 W Grand Ave
Windscreen
Burnett (27) O2011-9980
Referred [C.J.p. 18363] Transportation

La Serena
3109 W 59th St
Sign
Thompson (16) O2011-9406
Referred [C.J.p. 13745] Transportation
Passed [C.J.p. 17906]

PUBLIC WAY USAGE

Grants of Privilege

Lamar Advertising
1164 N Dearborn St
Sign
Reilly (42) O2011-10083
Referred [C.J.p. 18380] Transportation

Lamar Advertising
162 W Grand Ave
Sign
Reilly (42) O2011-10084
Referred [C.J.p. 18380] Transportation

Lamar Advertising
1141 N State St
Sign
Reilly (42) O2011-10085
Referred [C.J.p. 18380] Transportation

Lamar Advertising
444 N Wabash Ave
Sign
Reilly (42) O2011-10086
Referred [C.J.p. 18380] Transportation

LaMour's Bookstore
3901 W Lawrence Ave
Sign
Laurino (39) O2011-9393
Referred [C.J.p. 13753] Transportation
Passed [C.J.p. 17904]

Las Asadas Restaurant
3243 N Pulaski Rd
Sign
Suarez (31) O2011-9088
Referred [C.J.p. 12408] Transportation
Passed [C.J.p. 17906]

Las Islas Marias
2400 S Pulaski Rd
Sign
Munoz (22) O2011-8998
Referred [C.J.p. 12400] Transportation
Passed [C.J.p. 17907]

PUBLIC WAY USAGE

Grants of Privilege

Lasalle Foundation, The
1111 N Wells St
Fence
Smith (43) O2011-10161
Referred [C.J.p. 18385] Transportation

Laugh Factory Chicago
3175 N Broadway
Sign
Tunney (44) O2011-10173
Referred [C.J.p. 18387] Transportation

Lawrence Eye Care LLC
3711 W Lawrence Ave
Sign
Laurino (39) O2011-9391
Referred [C.J.p. 13753] Transportation
Passed [C.J.p. 17908]

Lelyn Group, Inc., The
2809 N Ashland Ave
Sign
Waguespack (32) O2011-9127
Referred [C.J.p. 12411] Transportation
Passed [C.J.p. 17909]

Lens Crafters, Inc. No. 20
2736 N Clark St
Sign
Smith (43) O2011-10163
Referred [C.J.p. 18385] Transportation

Letiza's Natural Bakery/Enoteca Roma
2144-2146 W Division St
Bay window
Waguespack (32) O2011-10058
Referred [C.J.p. 18368] Transportation

Liberety Life Center, Inc.
3501 S Dr Martin Luther King Jr Dr
Plant railings
Burns (4) O2011-8931
Referred [C.J.p. 12387] Transportation
Passed [C.J.p. 17909]

PUBLIC WAY USAGE

Grants of Privilege

Lichter Realty
4040 N Kedzie Ave
Sign
Mell (33) O2011-10077
Referred [C.J.p. 18370] Transportation

Light House Restaurant
5542 N Kedzie Ave
Sign
O'Connor (40) O2011-9218
Referred [C.J.p. 12420] Transportation
Passed [C.J.p. 17910]

Lina Food and Liquor, Inc.
2228 S Archer Ave
Sign
Solis (25) O2011-9008
Referred [C.J.p. 12402] Transportation
Passed [C.J.p. 17911]

Little Village Chamber of Commerce
3252 W 25th St
Planter
Munoz (22) O2011-9952
Referred [C.J.p. 18360] Transportation

Little Village Chamber of Commerce
3301 W 25th St
Planter
Munoz (22) O2011-9949
Referred [C.J.p. 18360] Transportation

Little Village Chamber of Commerce
3327 W 25th St
Planter
Munoz (22) O2011-9948
Referred [C.J.p. 18360] Transportation

Little Village Chamber of Commerce
3356 W 25th St
Planter
Munoz (22) O2011-9946
Referred [C.J.p. 18360] Transportation

PUBLIC WAY USAGE

Grants of Privilege

Little Village Currency Exchange
3025 W 26th St
Sign
Cardenas (12) O2011-8947
Referred [C.J.p. 12393] Transportation
Passed [C.J.p. 17912]

Logan Theatre, The
2648 N Milwaukee Ave
Sign
Colón (35) O2011-10081
Referred [C.J.p. 18372] Transportation

Loretto Hospital
645 S Central Ave
Planter
Graham (29) O2011-10053
Referred [C.J.p. 18365] Transportation

Loretto Hospital
645 S Central Ave
Retaining wall
Graham (29) O2011-10054
Referred [C.J.p. 18366] Transportation

Los Dos Laredos Restaurant
3120 W 26th St
Light fixture
Cardenas (12) O2011-10047
Referred [C.J.p. 18353] Transportation

Los Dos Laredos Restaurant
3120 W 26th St
Security Camera
Cardenas (12) O2011-10045
Referred [C.J.p. 18353] Transportation

Lou Malnati's Pizzeria
439 N Wells St
Sign
Reilly (42) O2011-10087
Referred [C.J.p. 18381] Transportation

PUBLIC WAY USAGE

Grants of Privilege

Ludwik Electric Service, Inc.
5915 N Milwaukee Ave
Sign
Arena (45) O2011-9289
Referred [C.J.p. 12431] Transportation
Passed [C.J.p. 17912]

Lula Cafe
2541 N Kedzie Blvd
Windscreen
Colón (35) O2011-9192
Referred [C.J.p. 12414] Transportation
Passed [C.J.p. 17913]

M and M Pawn Brokers, Inc.
3446 W 26th St
Sign
Munoz (22) O2011-9954
Referred [C.J.p. 18360] Transportation

Madison Square LLC
1342 W Madison St
Balcony
Burnett (27) O2011-9976
Referred [C.J.p. 18363] Transportation

Magallanes, David C.
4358 S Honore St
Amend
Cardenas (12) O2011-8912
Referred [C.J.p. 12393] Transportation
Passed [C.J.p. 18005]

Maldonado, Harry and Raquel
1805 N Whipple St
Staircase
Maldonado (26) O2011-10048
Referred [C.J.p. 18362] Transportation

Mana Food Bar
1742 W Division St
Facade
Moreno (1) O2011-9519
Referred [C.J.p. 13742] Transportation
Passed [C.J.p. 17914]

PUBLIC WAY USAGE

Grants of Privilege

Mana Food Bar
1742 W Division St
Wind screen
Moreno (1) O2011-10013
Referred [C.J.p. 18344] Transportation

Mancine, Michael
314 W 32nd St
Fence
Balcer (11) O2011-8943
Referred [C.J.p. 12392] Transportation
Passed [C.J.p. 17915]

Manulife Financial Corp.
191 N Wacker Dr
Planter
Reilly (42) O2011-9301
Referred [C.J.p. 12424] Transportation
Passed [C.J.p. 17915]

Marco's Drive Inn
Amend
Graham (29) O2011-10108
Referred [C.J.p. 18366] Transportation

Maria's
960 W 31st St
Sign
Balcer (11) O2011-8942
Referred [C.J.p. 12392] Transportation
Passed [C.J.p. 17916]

Maria's Unisex Hair Design
3454 N Diversey Ave
Sign
Colón (35) O2011-10082
Referred [C.J.p. 18372] Transportation

Mark Hoffmeister
1853 N Burling St
Fence
Smith (43) O2011-10165
Referred [C.J.p. 18385] Transportation

PUBLIC WAY USAGE

Grants of Privilege

Market Place Foodstore, The
521 W Diversey Pkwy
Sign
Smith (43) O2011-10167
Referred [C.J.p. 18385] Transportation

Massage Envy Spa Lincoln Park
1845 N Clybourn Ave
Sign
Waguespack (32) O2011-10073
Referred [C.J.p. 18369] Transportation

Matsu Shita Japanese Restaurant
5854-5856 N Lincoln Ave
Sign
O'Connor (40) O2011-9546
Referred [C.J.p. 13754] Transportation
Passed [C.J.p. 17917]

Maxwell Street Grill
7445 S State St
Sign
Sawyer (6) O2011-9809
Referred [C.J.p. 18350] Transportation

McCormick and Schmick's Seafood Restaurant
1 E Wacker Dr
Sign
Reilly (42) O2011-9552
Referred [C.J.p. 13755] Transportation
Passed [C.J.p. 17918]

Mellos Carry Outs
2100 N Clark St
Sign
Smith (43) O2011-10168
Referred [C.J.p. 18386] Transportation

Mike's Furniture
1259 N Ashland Ave
Sign
Moreno (1) O2011-10015
Referred [C.J.p. 18344] Transportation

PUBLIC WAY USAGE

Grants of Privilege

Milaknis Animal Hospital Ltd.
5638 N Western Ave
Planter
O'Connor (40) O2011-9221
Referred [C.J.p. 12420] Transportation
Passed [C.J.p. 17918]

Milwood Group, Inc.
1409-1409 N Milwaukee Ave
Amend
Moreno (1) O2011-10096
Referred [C.J.p. 18344] Transportation

Mindseye Research Group
912 W Armitage Ave
Sign
Smith (43) O2011-10170
Referred [C.J.p. 18386] Transportation

Mirabell Restaurant
3454 W Addison St
Sign
Colón (35) O2011-9543
Referred [C.J.p. 13752] Transportation
Passed [C.J.p. 17919]

Mom's Bake Shoppe and Restaurant
2415 W Peterson Ave
Sign
O'Connor (40) O2011-9224
Referred [C.J.p. 12420] Transportation
Passed [C.J.p. 17920]

Monkeys Paw, The
2524 N Southport Ave
Sign
Waguespack (32) O2011-9128
Referred [C.J.p. 12411] Transportation
Passed [C.J.p. 17921]

Montes, Cindy
1524 N Throop St
Step
Waguespack (32) O2011-9104
Referred [C.J.p. 12411] Transportation
Passed [C.J.p. 17921]

PUBLIC WAY USAGE

Grants of Privilege

Napples Pizzeria
4300 S Western Ave
Sign
Cardenas (12) O2011-10046
Referred [C.J.p. 18353] Transportation

Neighborspace
5331-5357 N Ravenswood Ave
Landscaping
O'Connor (40) O2011-9225
Referred [C.J.p. 12420] Transportation
Passed [C.J.p. 17922]

New American Mini Food Mart
1047 W Granville Ave
Sign
Osterman (48) O2011-10139
Referred [C.J.p. 18391] Transportation

New England Inn of Illinois, Inc.
6855-6859 W Irving Park Rd
Sign
Cullerton (38) O2011-9214
Referred [C.J.p. 12416] Transportation
Passed [C.J.p. 17923]

New Pisgah Missionary Baptist Church
8130 S Racine Ave
Sign
Brookins (21) O2011-9919
Referred [C.J.p. 18359] Transportation

NM Project Co. LLC
118 E Erie St
Facade
Reilly (42) O2011-10088
Referred [C.J.p. 18381] Transportation

Nookies Tree Ltd.
3334 N Halsted St
Sign
Burnett (27) O2011-9537
Referred [C.J.p. 13749] Transportation
Passed [C.J.p. 17924]

PUBLIC WAY USAGE

Grants of Privilege

Norfolk and Western Railway Co.
2543 W Columbus Ave
Vault
Lane (18) O2011-8975
Referred [C.J.p. 12396] Transportation
Passed [C.J.p. 17924]

Northwestern Memorial Hospital
259 E Erie St
Sign
Reilly (42) O2011-10091
Referred [C.J.p. 18381] Transportation

Northwestern Memorial Hospital
201 E Huron St
Sign
Reilly (42) O2011-10092
Referred [C.J.p. 18381] Transportation

Northwestern Memorial Hospital
251 E Huron St
Sign
Reilly (42) O2011-10099
Referred [C.J.p. 18381] Transportation

Northwestern Memorial Hospital
250 E Superior St
Sign
Reilly (42) O2011-10095
Referred [C.J.p. 18381] Transportation

Northwestern University
301 E Erie St
Sign
Reilly (42) O2011-10112
Referred [C.J.p. 18381] Transportation

Northwestern University
321 E Erie St
Sign
Reilly (42) O2011-10115
Referred [C.J.p. 18381] Transportation

PUBLIC WAY USAGE

Grants of Privilege

Northwestern University
222 E Huron St
Sign
Reilly (42) O2011-10117
Referred [C.J.p. 18381] Transportation

Northwestern University
240 E Huron St
Sign
Reilly (42) O2011-10121
Referred [C.J.p. 18381] Transportation

Northwestern University
710 N Lake Shore Dr
Sign
Reilly (42) O2011-10125
Referred [C.J.p. 18381] Transportation

Northwestern University
750 N Lake Shore Dr
Sign
Reilly (42) O2011-10126
Referred [C.J.p. 18381] Transportation

Northwestern University
303 E Superior St
Sign
Reilly (42) O2011-10123
Referred [C.J.p. 18381] Transportation

Norwood Park Auto Sales
6333 N Northwest Hwy
Sign
O'Connor (41) O2011-10119
Referred [C.J.p. 18378] Transportation

Norwood Park IL
5907 N Northwest Hwy
Sign
O'Connor (41) O2011-9234
Referred [C.J.p. 12421] Transportation
Passed [C.J.p. 17925]

PUBLIC WAY USAGE

Grants of Privilege

Oakwood 200 Aquared
210 N Wells St
Sign
Reilly (42) O2011-10129
Referred [C.J.p. 18382] Transportation

Old Town Aquarium
1538 N Wells St
Sign
Burnett (27) O2011-9071
Referred [C.J.p. 12406] Transportation
Passed [C.J.p. 17926]

Old Town School of Folk Music
4544 N Lincoln Ave
Bicycle rack
Pawar (47) O2011-9306
Referred [C.J.p. 12433] Transportation
Passed [C.J.p. 17927]

Old Town School of Folk Music
4545 N Lincoln Ave
Sign
Pawar (47) O2011-9307
Referred [C.J.p. 12433] Transportation
Passed [C.J.p. 17927]

Olympic Discount Carpet Sales
2719 N California Ave
Sign
Colón (35) O2011-9544
Referred [C.J.p. 13752] Transportation
Passed [C.J.p. 17928]

Original Scoops Chicago, Inc., The
608 W 31st St
Sign
Balcer (11) O2011-9403
Referred [C.J.p. 13743] Transportation
Passed [C.J.p. 17929]

Owen and Engine
2700 N Western Ave
Sign
Moreno (1) O2011-8895
Referred [C.J.p. 12382] Transportation
Passed [C.J.p. 17930]

PUBLIC WAY USAGE

Grants of Privilege

Panda Express
515 S State St
Sign
Fioretti (2) O2011-10028
Referred [C.J.p. 18346] Transportation

Panera Bread
2 N Michigan Ave
Sign
Reilly (42) O2011-9303
Referred [C.J.p. 12424] Transportation
Passed [C.J.p. 17931]

Patagonia
48 E Walton St
Column
Reilly (42) O2011-9305
Referred [C.J.p. 12424] Transportation
Passed [C.J.p. 17931]

Patagonia
48 E Walton St
Sign
Reilly (42) O2011-10130
Referred [C.J.p. 18382] Transportation

Payless Shoe Source
2800 N Milwaukee Ave
Sign
Colón (35) O2011-9195
Referred [C.J.p. 12414] Transportation
Passed [C.J.p. 17932]

Pei Wei Asian Diner
227 E Ontario St
Sign
Reilly (42) O2011-10132
Referred [C.J.p. 18382] Transportation

Pescaderia Los Hermanos ERK, Inc.
8918 S Commercial Ave
Sign
Pope (10) O2011-9813
Referred [C.J.p. 18351] Transportation

PUBLIC WAY USAGE

Grants of Privilege

Phuoc Le
5043-5045 N Clark St
Occupation of space
Cappleman (46) O2011-10183
Referred [C.J.p. 18389] Transportation

Pizza Rustica, Inc.
3913 N Sheridan Rd
Sign
Tunney (44) O2011-9559
Referred [C.J.p. 13756] Transportation
Passed [C.J.p. 17933]

Plush-Chicago
1104 W Madison St
Sign
Burnett (27) O2011-9538
Referred [C.J.p. 13749] Transportation
Passed [C.J.p. 17934]

PNC
4400 N Broadway
Sign
Cappleman (46) O2011-10189
Referred [C.J.p. 18389] Transportation

Poah NSP Chicago LLC
6153-6159 S Eberhart Ave
Fence
Cochran (20) O2011-9906
Referred [C.J.p. 18357] Transportation

Poah NSP Chicago LLC
6201-6203 S Eberhart Ave
Cornice
Cochran (20) O2011-9909
Referred [C.J.p. 18357] Transportation

Potbelly Sandwich Works
48 E Roosevelt Rd
Sign
Fioretti (2) O2011-8903
Referred [C.J.p. 12384] Transportation
Passed [C.J.p. 17935]

PUBLIC WAY USAGE

Grants of Privilege

Potbelly Sandwich Works LLC
508 N Clark St
Sign
Reilly (42) O2011-9553
Referred [C.J.p. 13755] Transportation
Passed [C.J.p. 17935]

PSD Properties LLC
1057 W Grand Ave
Light fixture
Burnett (27) O2011-9077
Referred [C.J.p. 12406] Transportation
Passed [C.J.p. 17936]

Punnoose Thachet
1945 W Cermak Rd
Fence
Solis (25) O2011-9011
Referred [C.J.p. 12403] Transportation
Passed [C.J.p. 17937]

Qdoba Mexican Grill
328 N Michigan Ave
Sign
Reilly (42) O2011-10134
Referred [C.J.p. 18382] Transportation

Quad Communities Development Corp., NFP
5020 S Cottage Grove Ave
Planter
Burns (4) O2011-9805
Referred [C.J.p. 18348] Transportation

Quads Gym, Inc.
3727 N Broadway
Sign
Cappleman (46) O2011-9293
Referred [C.J.p. 12432] Transportation
Passed [C.J.p. 17938]

Quinn Chapel
2401 S Wabash Ave
Step
Fioretti (2) O2011-10024
Referred [C.J.p. 18347] Transportation

PUBLIC WAY USAGE

Grants of Privilege

Quiznos Subs
1332 S Halsted St
Sign
Solis (25) O2011-9006
Referred [C.J.p. 12403] Transportation
Passed [C.J.p. 17938]

R and S Discount Food, Wine and Liquor
2425 W Diversey Ave
Sign
Moreno (1) O2011-10009
Referred [C.J.p. 18344] Transportation

Rail Bar and Grill, The
4709 N Damen Ave
Sign
Pawar (47) O2011-9312
Referred [C.J.p. 12433] Transportation
Passed [C.J.p. 17939]

Ramirez, Tania Y.
3223 W Lawrence Ave
Sign
Mell (33) O2011-10079
Referred [C.J.p. 18370] Transportation

Randolph Partners
740 N Rush St
Sign
Reilly (42) O2011-9314
Referred [C.J.p. 12424] Transportation
Passed [C.J.p. 17940]

Rehabilitation Hospital
345 E Superior St
Sign
Reilly (42) O2011-10158
Referred [C.J.p. 18382] Transportation

Related BT 500 Lake Shore Owner LLC
516 N Lake Shore Dr
Conduit
Reilly (42) O2011-10164
Referred [C.J.p. 18382] Transportation

PUBLIC WAY USAGE

Grants of Privilege

Related BT 500 Lake Shore Owner LLC
516 N Lake Shore Dr
Manhole
Reilly (42) O2011-9318
Referred [C.J.p. 12424] Transportation
Passed [C.J.p. 17941]

Related BT 500 Lake Shore Owner LLC
516 N Lake Shore Dr
Pipe line
Reilly (42) O2011-10160
Referred [C.J.p. 18382] Transportation

Remax Signature
2411 N Clybourn Ave
Sign
Waguespack (32) O2011-10057
Referred [C.J.p. 18369] Transportation

Renaissance Preservation Assoc., LP
6107-6115 S Ellis Ave
Trash container
Cochran (20) O2011-8980
Referred [C.J.p. 12397] Transportation
Passed [C.J.p. 17941]

Renaissance Preservation Assoc., LP
6114-6124 S Kimbark Ave
Trash container
Cochran (20) O2011-8981
Referred [C.J.p. 12397] Transportation
Passed [C.J.p. 17942]

Reo Movers and Van Lines
7000 S Chicago Ave
Fiber conduit
Sawyer (6) O2011-8935
Referred [C.J.p. 12388] Transportation
Passed [C.J.p. 17943]

Rhapsody
65 E Adams St
Wind screen
Reilly (42) O2011-9316
Referred [C.J.p. 12424] Transportation
Passed [C.J.p. 17944]

PUBLIC WAY USAGE

Grants of Privilege

Richard H. Driehaus Museum, The
40-50 E Erie St
Light fixture
Reilly (42) O2011-10169
Referred [C.J.p. 10169] Transportation

Right Way Automotive Credit
1648 N Cicero Ave
Sign
Mitts (37) O2011-10094
Referred [C.J.p. 18374] Transportation

River East P24 LLC
Amend
Reilly (42) O2011-8914
Referred [C.J.p. 12427] Transportation
Passed [C.J.p. 18005]

Rivera's Remodeling, Inc.
2508 W 45th St
Fence
Cardenas (12) O2011-8951
Referred [C.J.p. 12393] Transportation
Passed [C.J.p. 17945]

Rock Candy, Inc.
4141 N Lincoln Ave
Sign
Pawar (47) O2011-10193
Referred [C.J.p. 18390] Transportation

Rogers Park Business Alliance
1785 W Howard St
Planter
Moore (49) O2011-10133
Referred [C.J.p. 18392] Transportation

Rogers Park Business Alliance
1841 W Howard St
Planter
Moore (49) O2011-10128
Referred [C.J.p. 18392] Transportation

PUBLIC WAY USAGE

Grants of Privilege

Rogers Park Business Alliance
1937 W Howard St
Planter
Moore (49) O2011-10135
Referred [C.J.p. 18392] Transportation

Rogers Park Business Alliance
7551 N Ridge Blvd
Planter
Moore (49) O2011-10131
Referred [C.J.p. 18392] Transportation

Rosaline Grocery
249 E 115th St
Sign
Beale (9) O2011-9810
Referred [C.J.p. 18350] Transportation

Rothschild Liquors
3015 W Madison St
Sign
Ervin (28) O2011-9983
Referred [C.J.p. 18365] Transportation

Rusty Armadillo Grill and Cantina, The
6154 N Milwaukee Ave
Sign
Arena (45) O2011-9291
Referred [C.J.p. 12431] Transportation
Passed [C.J.p. 17945]

S H Bell
10218 S Avenue O
Fence
Pope (10) O2011-8941
Referred [C.J.p. 12391] Transportation
Passed [C.J.p. 17952]

S3 Holdings LLC
608-610 N Ada St
Bay window
Burnett (27) O2011-9539
Referred [C.J.p. 13749] Transportation
Passed [C.J.p. 17946]

PUBLIC WAY USAGE

Grants of Privilege

S3 Holdings LLC
608-610 N Ada St
Staircase
Burnett (27) O2011-9963
Referred [C.J.p. 18363] Transportation

S3 Holdings LLC
608-610 N Ada St
Trash container
Burnett (27) O2011-9540
Referred [C.J.p. 13749] Transportation
Passed [C.J.p. 17947]

Sally Beauty Supply
56 W Diversey Pkwy
Sign
Tunney (44) O2011-9279
Referred [C.J.p. 12430] Transportation
Passed [C.J.p. 17948]

San Juan Ventures
664 W Hubbard St
Planter
Burnett (27) O2011-9970
Referred [C.J.p. 18363] Transportation

Sargon's Car Wash LLC
3633 N Cicero Ave
Sign
Cullerton (38) O2011-10098
Referred [C.J.p. 18375] Transportation

Sauganash Woods Homeowners Assn.
5598 N Kildare Ave
Sign
Laurino (39) O2011-10110
Referred [C.J.p. 18376] Transportation

Schatz Building LLC
610 N Fairbanks Ct
Sign
Reilly (42) O2011-10136
Referred [C.J.p. 18382] Transportation

PUBLIC WAY USAGE

Grants of Privilege

Schoolyard Tavern and Grill
3258 N Southport Ave
Park bench
Tunney (44) O2011-9282
Referred [C.J.p. 12430] Transportation
Passed [C.J.p. 17948]

Secur Care Self Storage
901 W Adams St
Light fixture
Fioretti (2) O2011-8906
Referred [C.J.p. 12384] Transportation
Passed [C.J.p. 17949]

Secur Care Self Storage No. 900
4995 N Elston Ave
Sign
Laurino (39) O2011-9394
Referred [C.J.p. 13753] Transportation
Passed [C.J.p. 17950]

Sepia
135 N Jefferson St
Kiosk
Reilly (42) O2011-9319
Referred [C.J.p. 12425] Transportation
Passed [C.J.p. 17951]

Shop-N-Save
135 E 71st St
Light fixture
Sawyer (6) O2011-8936
Referred [C.J.p. 12388] Transportation
Passed [C.J.p. 17953]

Silver Image
932 W Wrightwood Ave
Catch basin
Smith (43) O2011-9256
Referred [C.J.p. 12428] Transportation
Passed [C.J.p. 17954]

PUBLIC WAY USAGE

Grants of Privilege

Sirron Pilates LLC
5356 N Clark St
Sign
O'Connor (40) O2011-9227
Referred [C.J.p. 12420] Transportation
Passed [C.J.p. 17955]

Six North Michigan Condo Assn.
6 N Michigan Ave
Balcony
Reilly (42) O2011-10142
Referred [C.J.p. 18382] Transportation

Six North Michigan Condo Assn.
6 N Michigan Ave
Fence
Reilly (42) O2011-9322
Referred [C.J.p. 12425] Transportation
Passed [C.J.p. 17955]

Six North Michigan Condo Assn.
6 N Michigan Ave
Light fixture
Reilly (42) O2011-10144
Referred [C.J.p. 18383] Transportation

Six North Michigan Condo Assn.
6 N Michigan Ave
Planter
Reilly (42) O2011-9326
Referred [C.J.p. 12425] Transportation
Passed [C.J.p. 17956]

Six North Michigan Condo Assn.
6 N Michigan Ave
Vault
Reilly (42) O2011-10146
Referred [C.J.p. 18383] Transportation

Sluggers
3540 N Clark St
Sign
Tunney (44) O2011-9560
Referred [C.J.p. 13756] Transportation
Passed [C.J.p. 17957]

PUBLIC WAY USAGE

Grants of Privilege

Slurping Turtle Restaurant
116 W Hubbard St
Sign
Reilly (42) O2011-9329
Referred [C.J.p. 12425] Transportation
Passed [C.J.p. 17958]

Sola Restaurant
3868 N Lincoln Ave
Windscreen
Pawar (47) O2011-9309
Referred [C.J.p. 12433] Transportation
Passed [C.J.p. 17958]

Soucie, Shea L.
2026 N Kenmore Ave
Fence
Smith (43) O2011-9254
Referred [C.J.p. 12428] Transportation
Passed [C.J.p. 17952]

Southport Lanes, Inc.
3325 N Southport Ave
Light fixture
Tunney (44) O2011-9284
Referred [C.J.p. 12430] Transportation
Passed [C.J.p. 17959]

Spaccanapoli
1769 W Sunnyside Ave
Sign
Pawar (47) O2011-9311
Referred [C.J.p. 12434] Transportation
Passed [C.J.p. 17960]

Springleaf Financial Services of Illinois, Inc.
3641 E 106th St
Sign
Pope (10) O2011-9522
Referred [C.J.p. 13743] Transportation
Passed [C.J.p. 17961]

Staffmark
5680 S Archer Ave
Sign
Zalewski (23) O2011-9958
Referred [C.J.p. 18360] Transportation

PUBLIC WAY USAGE

Grants of Privilege

Starbucks Coffee No. 15683
8 N Michigan Ave
Sign
Reilly (42) O2011-9332
Referred [C.J.p. 12425] Transportation
Passed [C.J.p. 17963]

Starbucks Coffee No. 2515
2275 N Lincoln Ave
Light fixture
Smith (43) O2011-9259
Referred [C.J.p. 12428] Transportation
Passed [C.J.p. 17962]

Starbucks Coffee No. 282
555 S Dearborn St
Sign
Fioretti (2) O2011-8907
Referred [C.J.p. 12384] Transportation
Passed [C.J.p. 17962]

Su Casa
49 E Ontario St
Sign
Reilly (42) O2011-9554
Referred [C.J.p. 13755] Transportation
Passed [C.J.p. 17967]

Subway
2008 N Halsted St
Sign
Smith (43) O2011-9556
Referred [C.J.p. 13755] Transportation
Passed [C.J.p. 17965]

Subway
16 W Ohio St
Banner
Reilly (42) O2011-9334
Referred [C.J.p. 12425] Transportation
Passed [C.J.p. 17966]

PUBLIC WAY USAGE

Grants of Privilege

Subway
16 W Ohio St
Sign
Reilly (42) O2011-9335
Referred [C.J.p. 12425] Transportation
Passed [C.J.p. 17966]

Superior West Private Residences
101 W Superior St
Balcony
Reilly (42) O2011-9336
Referred [C.J.p. 12425] Transportation
Passed [C.J.p. 17968]

Superior West Private Residences
101 W Superior St
Building projection
Reilly (42) O2011-10151
Referred [C.J.p. 18383] Transportation

Superior West Private Residences
101 W Superior St
Planter
Reilly (42) O2011-10153
Referred [C.J.p. 18383] Transportation

T Joels Family Restaurant
1928 W Cermak Rd
Sign
Solis (25) O2011-9015
Referred [C.J.p. 12403] Transportation
Passed [C.J.p. 17969]

Taboo Tabou
854 W Belmont Ave
Sign
Tunney (44) O2011-10178
Referred [C.J.p. 18387] Transportation

Taco Burrito King
5509 N Harlem Ave
Amend
O'Connor (41) O2011-8913
Referred [C.J.p. 12420] Transportation
Passed [C.J.p. 18006]

PUBLIC WAY USAGE

Grants of Privilege

Target
1101 W Jackson Blvd
Sign
Fioretti (2) O2011-10019
Referred [C.J.p. 18347] Transportation

Thor Palmer House Hotel and Shops LLC
17 E Monroe St
Clock
Reilly (42) O2011-9337
Referred [C.J.p. 12425] Transportation
Passed [C.J.p. 17970]

Thor Palmer House Hotel and Shops LLC
17 E Monroe St
Fire escapes
Reilly (42) O2011-9338
Referred [C.J.p. 12426] Transportation
Passed [C.J.p. 17970]

Thor Palmer House Hotel and Shops LLC
17 E Monroe St
Vault
Reilly (42) O2011-9340
Referred [C.J.p. 12426] Transportation
Passed [C.J.p. 17971]

Tip Top No. 3 Nail Salon
455 E 79th St
Sign
Sawyer (6) O2011-8937
Referred [C.J.p. 12388] Transportation
Passed [C.J.p. 17972]

Tips 2 Toe Nails
1867 E 71st St
Sign
Hairston (5) O2011-8932
Referred [C.J.p. 12388] Transportation
Passed [C.J.p. 17973]

Tom Eley
Amend
Smith (43) O2011-10120
Referred [C.J.p. 18386] Transportation

PUBLIC WAY USAGE

Grants of Privilege

Tony's Italian Beef
7007 S Pulaski Rd
Sign
Quinn (13) O2011-8955
Referred [C.J.p. 12393] Transportation
Passed [C.J.p. 17974]

Topo Gigio Ristorante
1514-1516 N Wells St
Sign
Burnett (27) O2011-9541
Referred [C.J.p. 13749] Transportation
Passed [C.J.p. 17974]

Trader Todd's Restaurant and Bar
3216 N Sheffield Ave
Sign
Tunney (44) O2011-9288
Referred [C.J.p. 12430] Transportation
Passed [C.J.p. 17975]

Trattoria Pizzeria Roma
1535 N Wells St
Sign
Smith (43) O2011-9260
Referred [C.J.p. 12428] Transportation
Passed [C.J.p. 17976]

Trevi Square Condo Assn.
1439 S Michigan Ave
Balcony
Fioretti (2) O2011-9521
Referred [C.J.p. 13743] Transportation
Passed [C.J.p. 17977]

True Temple of the Apostolic Faith
3816 W Madison St
Sign
Ervin (28) O2011-9981
Referred [C.J.p. 18365] Transportation

Truth School Annex
1409 N Ogden Ave
Occupation of space
Burnett (27) O2011-9080
Referred [C.J.p. 12406] Transportation
Passed [C.J.p. 17977]

PUBLIC WAY USAGE

Grants of Privilege

Twelve North Venture c/o U.S. Equities Realty
20 N Michigan Ave
Staircase
Reilly (42) O2011-9341
Referred [C.J.p. 12426] Transportation
Passed [C.J.p. 17978]

Union League Boys and Girls Club
2157 W 19th St
Fire escape
Solis (25) O2011-9028
Referred [C.J.p. 12403] Transportation
Passed [C.J.p. 17979]

Union League Boys and Girls Club
2157 W 19th St
Light fixture
Solis (25) O2011-9020
Referred [C.J.p. 12403] Transportation
Passed [C.J.p. 17980]

Union Park Lounge
228 S Racine Ave
Sign
Burnett (27) O2011-9081
Referred [C.J.p. 12406] Transportation
Passed [C.J.p. 17981]

Union Sushi and Barbeque Bar/Up Bar
230 W Erie St
Wind screen
Reilly (42) O2011-10171
Referred [C.J.p. 18383] Transportation

University of Chicago, The
962-978 E 61st St
Pipe
Cochran (20) O2011-9839
Referred [C.J.p. 18357] Transportation

University of Chicago, The
974-978 E 61st St
Vault
Cochran (20) O2011-9904
Referred [C.J.p. 18358] Transportation

PUBLIC WAY USAGE

Grants of Privilege

University of Chicago, The
1000-10034 E 61st St
Pipe
Cochran (20) O2011-9838
Referred [C.J.p. 18357] Transportation

University of Chicago, The
1014-1020 E 61st St
Vault
Cochran (20) O2011-9901
Referred [C.J.p. 18358] Transportation

University of Chicago, The
1100-1134 E 61st St
Pipe
Cochran (20) O2011-9850
Referred [C.J.p. 18358] Transportation

University of Chicago, The
1106-1108 E 61st St
Vault
Cochran (20) O2011-9858
Referred [C.J.p. 18358] Transportation

University of Chicago, The
1132-1134 E 61st St
Vault
Cochran (20) O2011-9885
Referred [C.J.p. 18358] Transportation

University of Chicago, The
1144-1178 E 61st St
Pipe
Cochran (20) O2011-9849
Referred [C.J.p. 18358] Transportation

University of Chicago, The
1160-1162 E 61st St
Vault
Cochran (20) O2011-9895
Referred [C.J.p. 18358] Transportation

University of Chicago, The
1176-1178 E 61st St
Vault
Cochran (20) O2011-9896
Referred [C.J.p. 18358] Transportation

PUBLIC WAY USAGE

Grants of Privilege

University of Chicago, The
1200-1236 E 61st St
Pipe
Cochran (20) O2011-9840
Referred [C.J.p. 18358] Transportation

University of Chicago, The
1200 E 61st St
Vault
Cochran (20) O2011-9897
Referred [C.J.p. 18358] Transportation

University of Chicago, The
1224-1226 E 61st St
Vault
Cochran (20) O2011-9898
Referred [C.J.p. 18358] Transportation

University of Chicago, The
1310-1314 E 61st St
Vault
Cochran (20) O2011-9899
Referred [C.J.p. 18358] Transportation

University of Chicago, The
6030 S Dorchester Ave
Conduit
Cochran (20) O2011-9827
Referred [C.J.p. 18357] Transportation

University of Chicago, The
5555 S Ellis Ave
Sign
Hairston (5) O2011-8933
Referred [C.J.p. 12388] Transportation
Passed [C.J.p. 17981]

University of Chicago, The
6054-6059 S Ellis Ave
Conduit
Cochran (20) O2011-9831
Referred [C.J.p. 18357] Transportation

PUBLIC WAY USAGE

Grants of Privilege

University of Chicago, The
6054-6059 S Ellis Ave
Pipe
Cochran (20) O2011-9835
Referred [C.J.p. 18357] Transportation

University of Chicago, The
6052-6057 S University Ave
Conduit
Cochran (20) O2011-9833
Referred [C.J.p. 18357] Transportation

University of Chicago, The
6052-6057 S University Ave
Pipe
Cochran (20) O2011-9848
Referred [C.J.p. 18357] Transportation

University of Chicago, The
6052-6059 S Woodlawn Ave
Conduit
Cochran (20) O2011-9829
Referred [C.J.p. 18357] Transportation

University of Chicago, The
6052-6059 S Woodlawn Ave
Pipe
Cochran (20) O2011-9847
Referred [C.J.p. 18357] Transportation

Urban Orchard
5212 N Clark St
Sign
O'Connor (40) O2011-9230
Referred [C.J.p. 12420] Transportation
Passed [C.J.p. 17982]

Verizon Wireless
3435 W 26th St
Sign
Munoz (22) O2011-9526
Referred [C.J.p. 13746] Transportation
Passed [C.J.p. 17983]

PUBLIC WAY USAGE

Grants of Privilege

Viceroy of India/Sagar
2516-2520 W Devon Ave
Sign
Silverstein (50) O2011-10137
Referred [C.J.p. 18393] Transportation

Victory's Banner Restaurant
3406 N Hoyne Ave
Park bench
Waguespack (32) O2011-10059
Referred [C.J.p. 18369] Transportation

Video Security Systems
2331 N Western Ave
Amend
Waguespack (32) O2011-8916
Referred [C.J.p. 12412] Transportation
Passed [C.J.p. 18006]

Village Cutting Room, The
2009 W Belmont Ave
Sign
Waguespack (32) O2011-9409
Referred [C.J.p. 13751] Transportation
Passed [C.J.p. 17984]

Vision Investments, Inc.
4822 S Union Ave
Step
Balcer (11) O2011-9817
Referred [C.J.p. 18352] Transportation

Wald, Jerry
3235 N Hoyne Ave
Fence
Waguespack (32) O2011-10071
Referred [C.J.p. 18368] Transportation

Wald, Jerry
3235 N Hoyne Ave
Porch
Waguespack (32) O2011-10076
Referred [C.J.p. 18368] Transportation

PUBLIC WAY USAGE

Grants of Privilege

Walmart Express No. 3065
3636 N Broadway
Sign
Cappleman (46) O2011-9294
Referred [C.J.p. 12432] Transportation
Passed [C.J.p. 17984]

Waxman Candles Chicago
3044 N Lincoln Ave
Sign
Waguespack (32) O2011-9410
Referred [C.J.p. 13751] Transportation
Passed [C.J.p. 17985]

Wei, Jie
4359 W Wilcox St
Fence
Ervin (28) O2011-9985
Referred [C.J.p. 18365] Transportation

Weiss Family Condo Assn.
1436 W Randolph St
Building projection
Burnett (27) O2011-9542
Referred [C.J.p. 13749] Transportation
Passed [C.J.p. 17986]

Whitewater 24 Hour Laundry, Inc.
2641 W 59th St
Sign
Thompson (16) O2011-9407
Referred [C.J.p. 13745] Transportation
Passed [C.J.p. 17987]

Wilfree Court Condo Assn.
1800 N Fremont St
Fence
Smith (43) O2011-9262
Referred [C.J.p. 12428] Transportation
Passed [C.J.p. 17987]

Woman's Athletic Club of Chicago
626 N Michigan Ave
Light fixture
Reilly (42) O2011-10172
Referred [C.J.p. 18383] Transportation

PUBLIC WAY USAGE

Grants of Privilege

Wrigleyville Dog
3735 N Clark St
Sign
Tunney (44) O2011-9561
Referred [C.J.p. 13756] Transportation
Passed [C.J.p. 17988]

Yo-Lite
1843 W North Ave
Sign
Moreno (1) O2011-8897
Referred [C.J.p. 12382] Transportation
Passed [C.J.p. 17989]

Pay Telephones

753 W 31st St
Remove
Balcer (11) O2011-8825
Referred [C.J.p. 12392] Transportation
Passed [C.J.p. 18096]

Taxicab Stands

1708 N Halsted Pkwy
Smith (43) O2011-9768
Referred [C.J.p. 18386] Transportation

S Halsted St, between W 103rd St and W 104th St
Remove
Reilly (42) O2011-9789
Referred [C.J.p. 18384] Transportation

REPORTS

Quarterly

City Comptroller
Period of Jun. 30, 2011- Sept. 30, 2011
Mendoza (Clerk) F2011-363
Filed [C.J.p. 17214]

SIGNS/SIGNBOARDS

American Public Art
2255 W Howard St
Moore (49) Or2011-1110
Referred [C.J.p. 17179] Zoning
Passed [C.J.p. 18207]

SIGNS/SIGNBOARDS

American Sign and Lighting
1209 N Noble St
Waguespack (32) Or2011-1120
Referred [C.J.p. 17175] Zoning
Passed [C.J.p. 18209]

American Sign Factory
2827 N Clark St
Tunney (44) Or2011-1106
Referred [C.J.p. 17178] Zoning
Passed [C.J.p. 18207]

Arrow Sign Co.
3416 N Southport Ave
Tunney (44) Or2011-1139
Referred [C.J.p. 18388] Zoning

Chicago Sign Group LLC
2950 W Grand Ave
Maldonado (26) Or2011-1150
Referred [C.J.p. 18362] Zoning

Chicago Sign Group LLC
2950 W Grand Ave
Maldonado (26) Or2011-1151
Referred [C.J.p. 18362] Zoning

Chicago Sign Group LLC
2950 W Grand Ave
Maldonado (26) Or2011-1152
Referred [C.J.p. 18362] Zoning

Chicago Sign Group LLC
2950 W Grand Ave
Maldonado (26) Or2011-1149
Referred [C.J.p. 18362] Zoning

Doyle Signs, Inc.
1415 W Irving Park Rd
Pawar (47) Or2011-1108
Referred [C.J.p. 17178] Zoning
Passed [C.J.p. 18208]

Doyle Signs, Inc.
3757 N Lincoln Ave
Pawar (47) Or2011-1109
Referred [C.J.p. 17178] Zoning
Passed [C.J.p. 18208]

SIGNS/SIGNBOARDS

Grate Signs, Inc.
2425 E 71st St
Jackson (7) Or2011-1107
Referred [C.J.p. 17172] Zoning
Passed [C.J.p. 18214]

Icon Identity Solutions
151 N State St
Reilly (42) Or2011-1111
Referred [C.J.p. 17177] Zoning
Passed [C.J.p. 18209]

Icon Identity Solutions
151 N State St
Reilly (42) Or2011-1112
Referred [C.J.p. 17177] Zoning
Passed [C.J.p. 18210]

Icon Identity Solutions
151 N State St
Reilly (42) Or2011-1113
Referred [C.J.p. 17177] Zoning
Passed [C.J.p. 18211]

Icon Identity Solutions
151 N State St
Reilly (42) Or2011-1114
Referred [C.J.p. 17177] Zoning
Passed [C.J.p. 18210]

Icon Identity Solutions
151 N State St
Reilly (42) Or2011-1115
Referred [C.J.p. 17177] Zoning
Passed [C.J.p. 18211]

Icon Identity Solutions
151 N State St
Reilly (42) Or2011-1116
Referred [C.J.p. 17177] Zoning
Passed [C.J.p. 18212]

Integrity Sign Co.
1358 E 47th St
Burns (4) O2011-9616
Referred [C.J.p. 17171] Zoning
Passed [C.J.p. 18213]

SIGNS/SIGNBOARDS

Integrity Sign Co.
1358 E 47th St
Burns (4) O2011-9617
Referred [C.J.p. 17171] Zoning
Passed [C.J.p. 18214]

Landmark Sign Group
501-509 S Wabash Ave
Fioretti (2) Or2011-1121
Referred [C.J.p. 17171] Zoning
Passed [C.J.p. 18213]

Lincoln Services, Inc.
919 W Randolph St
Burnett (27) Or2011-1147
Referred [C.J.p. 18364] Zoning

M-K Signs, Inc.
3658 S Wentworth Ave
Dowell (3) O2011-9764
Referred [C.J.p. 18348] Zoning

NSI Signs, Inc.
8133 S Cicero Ave
Quinn (13) Or2011-1143
Referred [C.J.p. 18353] Zoning

Olympic Signs, Inc.
2530 N Clark St
Smith (43) Or2011-1144
Referred [C.J.p. 18386] Zoning

Parvin-Clauss Sign Co
1430 S Ashland Ave
Fioretti (2) Or2011-1142
Referred [C.J.p. 18347] Zoning

Robert Brian Awning Co.
2817 N Touhy Ave
Silverstein (50) Or2011-1088
Referred [C.J.p. 13758] Zoning
Passed [C.J.p. 18212]

Sign Effects
6451 W Diversey Ave
Sposato (36) Or2011-1138
Referred [C.J.p. 18373] Zoning

SIGNS/SIGNBOARDS

Sign Studio
6978 N Clark St
Moore (49) Or2011-1148
Referred [C.J.p. 18364] Zoning

Van Wagner Chicago LLC
1135 N Halsted St
Burnett (27) Or2011-1140
Referred [C.J.p. 18364] Zoning

SPECIAL EVENTS

Fairs & Festivals

Mayor's Office of Special Events
City sponsored events for Year 2012
Emanuel (Mayor) O2011-9685
Referred [C.J.p. 13785] Special Events
Passed [C.J.p. 17787]

Issuance

Afterglow
1500 N Sacramento Blvd
Dec. 17, 2011
Maldonado (26) Or2011-1126
Referred [C.J.p. 17174] Special Events
Passed [C.J.p. 17814]

Waiver

Celebrate Clark Street Festival
N Clark St, 7200 block
Moore (49) O2011-9787
Referred [C.J.p. 18391] Special Events

Glenwood Art Festival
N Glenwood Ave, 6900 block
Moore (49) O2011-9785
Referred [C.J.p. 18391] Special Events

Glenwood Sunday Market
N Glenwood Ave, 6900 block
Moore (49) O2011-9783
Referred [C.J.p. 18391] Special Events

STREETS

Honorary Designations

"Dr. Rev. Jerry D. Goodloe Way"
S Exchange Ave, from E 79th St to E 83rd St
Jackson (7) O2011-8787
Referred [C.J.p. 12389] Transportation
Passed [C.J.p. 18108]

"Isaac Silver Way"
2500 N Pulaski Rd
Suarez (31) O2011-9491
Referred [C.J.p. 13750] Transportation
Passed [C.J.p. 18108]

"Jacqueline 'Jackie' Reed Way"
5401 W Division St, 5415 W Division St, 5457 W Division St
Mitts (37) O2011-8890
Referred [C.J.p. 12415] Transportation
Passed [C.J.p. 18108]

"Joe Kopera Way"
2100 N Bingham St
Moreno (1) O2011-9766
Referred [C.J.p. 18345] Transportation

"Lisa Silver Way"
2600 N Pulaski Rd
Suarez (31) O2011-8888
Referred [C.J.p. 12409] Transportation
Passed [C.J.p. 18109]

"William 'Bill' Kinder Way"
N Kilbourn Ave, at N Kenton Ave
Suarez (31) O2011-8889
Referred [C.J.p. 12408] Transportation
Passed [C.J.p. 18109]

Vacations

2740-2744 W 115th St
O'Shea (19) O2011-9056
Referred [C.J.p. 12396] Transportation
Passed [C.J.p. 18086]

7500-7510 W Bryn Mawr Ave, 7501-7511 W Higgins Ave
O'Connor (41) O2011-9367
Referred [C.J.p. 12421] Transportation
Passed [C.J.p. 18083]

TAG DAYS

Greenpeace, Inc., Jan. 1, 2012 - Dec. 31, 2012
Burke (14) Or2011-1186
Direct Introduction Finance
Passed [C.J.p. 17683]

Les Turner ALS Foundation, May 1, 2012 - May 31, 2012
Burke (14) Or2011-1186
Direct Introduction Finance
Passed [C.J.p. 17683]

Mental Health Association of Greater Chicago, Dec. 10-11 - 17-18, 2011
Burke (14) Or2011-1186
Direct Introduction Finance
Passed [C.J.p. 17683]

Save the Children Foundation, Dec. 21, 2011 - Apr. 28, 2012
Burke (14) Or2011-1186
Direct Introduction Finance
Passed [C.J.p. 17683]

TAX INCENTIVES

Class 6(b)

340 Asian Products LLC, The
340 N Sacramento Ave
Burnett (27) R2011-1364
Referred [C.J.p. 17174] Economic
Adopted [C.J.p. 17691]

LSL Industries, Inc.
5740 N Tripp Ave
Laurino (39) R2011-1365
Referred [C.J.p. 17176] Economic
Adopted [C.J.p. 17695]

TAX INCREMENT FINANCING DISTRICTS

Chatham Ridge T.I.F.

Amendment of redevelopment plan and project
Emanuel (Mayor) O2011-9759
Referred [C.J.p. 17204] Finance

TAX INCREMENT FINANCING DISTRICTS

Woodlawn T.I.F.

Amendment

Woodlawn Redevelopment Project Plan and Project
Amendment No. 1
Emanuel (Mayor) O2011-9603
Referred [C.J.p. 13779] Finance
Passed [C.J.p. 17261]

TRAFFIC

Closed to Traffic

N Kildare Ave, at W Wabansia Ave
Suarez (31); Reboyras (30) O2011-8829
Referred [C.J.p. 12410] Transportation
Passed [C.J.p. 18091]

Direction

S LaSalle St, 8300 block
Brookins (21) O2011-10231
Referred [C.J.p. 18315] Pedestrian and Traffic Safety

One-Way

W 93rd St, 1600 block
Brookins (21) O2011-10232
Referred [C.J.p. 18315] Pedestrian and Traffic Safety

S Allport St, from 16th St to 18th St
Solis (25) O2011-10222
Referred [C.J.p. 18315] Pedestrian and Traffic Safety

W Coyle Ave, at N Western Ave
Amend
Silverstein (50) O2011-10236
Referred [C.J.p. 18315] Pedestrian and Traffic Safety

Signs

W 108th St, at S Emerald St
Two-Way Stop
Austin (34) Or2011-1053
Referred [C.J.p. 12368] Pedestrian and Traffic Safety
Passed [C.J.p. 17777] SOr2011-1137

TRAFFIC

Signs

W 115th St, at S Homewood Ave

Stop

O'Shea (19) O2011-6478

Referred [C.J.p. 5631] Pedestrian and Traffic Safety

Failed to Pass [C.J.p. 17778] SO2011-9738

W 118th St, at S Lowe Ave

Two-Way Stop

Austin (34) Or2011-1054

Referred [C.J.p. 12369] Pedestrian and Traffic Safety

Passed [C.J.p. 17777] SOr2011-1137

223 E 70th St

Handicapped sign

Sawyer (6) Or2011-1102

Referred [C.J.p. 13738] Pedestrian and Traffic Safety

Passed [C.J.p. 17765] SO2011-9732

W Berwyn Ave, at N Sawyer Ave

Stop

O'Connor (40) Or2011-1168

Referred [C.J.p. 18321] Pedestrian and Traffic Safety

N Bissell St, at W Willow St

Two-Way/All Way Stop

Smith (43) Or2011-1163

Referred [C.J.p. 18322] Pedestrian and Traffic Safety

S Canal St, E 24th St, W 24th St

Four-Way Stop

Solis (25) Or2011-1167

Referred [C.J.p. 18322] Pedestrian and Traffic Safety

S Eberhart Ave, at E 61th

15 Minute Standing Zone

Cochran (20) Or2011-1162

Referred [C.J.p. 18323] Pedestrian and Traffic Safety

TRAFFIC

Signs

6802 S Emerald Ave

Handicapped sign

Sawyer (6) Or2011-1101

Referred [C.J.p. 13738] Pedestrian and Traffic Safety

Passed [C.J.p. 17765] SO2011-9732

7256 S Evans Ave

Handicapped sign

Sawyer (6) Or2011-1099

Referred [C.J.p. 13738] Pedestrian and Traffic Safety

Passed [C.J.p. 17765] SO2011-9732

W Grenshaw St, at N Pulaski Rd

Two-Way Stop

Chandler (24) Or2011-912

Referred [C.J.p. 7778] Pedestrian and Traffic Safety

Failed to Pass [C.J.p. 17778] SO2011-9738

S Hermitage Ave, 8200 block

Lane (18) Or2011-1166

Referred [C.J.p. 18316] Pedestrian and Traffic Safety

N Hermitage Ave, at W Wrightwood Ave

Stop

Waguespack (32) Or2011-1156

Referred [C.J.p. 18321] Pedestrian and Traffic Safety

S Kedzie Ave, at W 83rd St

Remove

Lane (18) Or2011-1161

Referred [C.J.p. 18324] Pedestrian and Traffic Safety

1401 N Laramie Ave

Drive Slowly

Mitts (37) Or2011-1169

Referred [C.J.p. 18324] Pedestrian and Traffic Safety

TRAFFIC

Signs

S Melvina Ave, at S Archer Ave

No Parking

Zalewski (23) O2011-5736

Referred [C.J.p. 3623] Pedestrian and Traffic Safety

Failed to Pass [C.J.p. 17778] SO2011-9738

S Morgan St, 7900 block

Residential Permit Parking

Thomas (17) Or2011-1159

Referred [C.J.p. 18323] Pedestrian and Traffic Safety

1400 N Orleans St

All-Way Stop

Burnett (27) O2011-10206

Referred [C.J.p. 18321] Pedestrian and Traffic Safety

N Richmond St, at W Shakespeare Ave

All-Way Stop

Colón (35) Or2011-1158

Referred [C.J.p. 18322] Pedestrian and Traffic Safety

6926 S Vernon Ave

Handicapped sign

Sawyer (6) Or2011-1100

Referred [C.J.p. 13738] Pedestrian and Traffic Safety

Passed [C.J.p. 17765] SO2011-9732

W Warwick Ave, W Grace St, 5200 blocks

No Peddling

Cullerton (38) Or2011-917

Referred [C.J.p. 7779] Pedestrian and Traffic Safety

Passed [C.J.p. 17778] SO2011-9734

N Wilton Ave, at W Wrightwood Ave

All-Way Stop

Smith (43) Or2011-1165

Referred [C.J.p. 18322] Pedestrian and Traffic Safety

TRAFFIC

Signs

W Winchester Ave, north of Chicago Ave

No Trucks Over 5 Tons

Waguespack (32) Or2011-1155

Referred [C.J.p. 18323] Pedestrian and Traffic Safety

One-Way Stop

W Berteau Ave, at N Honore St

Remove

Pawar (47) Or2011-696

Referred [C.J.p. 3634] Pedestrian and Traffic Safety

Passed [C.J.p. 17777] SOr2011-1137

Two-Way-Stop

S Komensky Ave, at W 45th St

Burke (14) Or2011-1164

Referred [C.J.p. 18322] Pedestrian and Traffic Safety

517 N Milwaukee Ave

Taxicab stand

Burnett (27) O2011-6504

Referred [C.J.p. 5634] Pedestrian and Traffic Safety

Passed [C.J.p. 17771] SO2011-9735

TRIBUTES

Bell, (Hon.) "Sue" Susanna

Burke (14) R2011-1415

Adopted [C.J.p. 18242]

Bowman, (M.D.) James E.

Burns (4) R2011-1398

Adopted [C.J.p. 18227]

Briggs, Albert A.

Harris (8) R2011-1402

Adopted [C.J.p. 18232]

Brown, Janie

Jackson (7) R2011-1400

Adopted [C.J.p. 18230]

Brown, Janie

Austin (34) R2011-1458

Adopted [C.J.p. 18282]

Busiedlik, Mary

Quinn (13) R2011-1408

Adopted [C.J.p. 18238]

TRIBUTES

Byrd, Ruby Jean
Brookins (21) R2011-1457
Adopted [C.J.p. 18281]

Cahill, (Hon.) Robert
Burke (14) R2011-1416
Adopted [C.J.p. 18243]

Chase, (Rev.) Maurice Gordon
Burke (14) R2011-1417
Adopted [C.J.p. 18244]

Clark, Raymond L.
Burke (14) R2011-1418
Adopted [C.J.p. 18246]

Davis Jr., Richard Harding
Beale (9) R2011-1406
Adopted [C.J.p. 18236]

Dillon, (Hon.) Nancy Corbett
Burke (14) R2011-1419
Adopted [C.J.p. 18247]

Dobereiner, Adam E.
Burke (14) R2011-1420
Adopted [C.J.p. 18248]

Eischen, Margaret V.
Laurino (39) R2011-1460
Adopted [C.J.p. 18284]

Foley, (Card.) John Patrick
Burke (14) R2011-1421
Adopted [C.J.p. 18249]

Hohri, William
Burke (14) R2011-1422
Adopted [C.J.p. 18250]

Hoshizaki, Akira
Burke (14) R2011-1423
Adopted [C.J.p. 18251]

Lehmann, Walter B.
Laurino (39) R2011-1461
Adopted [C.J.p. 18284]

Macdonald, Judy Smith
Laurino (39) R2011-1462
Adopted [C.J.p. 18285]

Mitchell, Angela
Fioretti (2) R2011-1394
Adopted [C.J.p. 18222]

TRIBUTES

Mitterrand, Danielle
Burke (14) R2011-1424
Adopted [C.J.p. 18252]

Moore, Lucille E.
Quinn (13) R2011-1409
Adopted [C.J.p. 18238]

Mroz, Eugene P.
Laurino (39) R2011-1463
Adopted [C.J.p. 18286]

O'Bannon, Mitchell Joseph
Harris (8) R2011-1403
Adopted [C.J.p. 18233]

Pabich, (Hon.) Norbert
Burke (14) R2011-1425
Adopted [C.J.p. 18253]

Park, Samuel Sungkwan
Laurino (39) R2011-1464
Adopted [C.J.p. 18286]

Peoples, Fred
Harris (8) R2011-1404
Adopted [C.J.p. 18234]

Phelan, Richard Joseph
Burke (14) R2011-1426
Adopted [C.J.p. 18254]

Plessouski, Robert S.
Quinn (13) R2011-1410
Adopted [C.J.p. 18239]

Reagan, Jean
Quinn (13) R2011-1411
Adopted [C.J.p. 18240]

Riley, Mary Lee
Burke (14) R2011-1427
Adopted [C.J.p. 18255]

Rita, Rose V.
Quinn (13); Austin (34); R2011-1414
Adopted [C.J.p. 18241]

Roberts, Charles B.
Burke (14) R2011-1428
Adopted [C.J.p. 18256]

Rooney, James T.
Laurino (39) R2011-1465
Adopted [C.J.p. 18287]

TRIBUTES

Sapolin, Matthew
Burke (14) R2011-1429
Adopted [C.J.p. 18258]

Schultz, (Hon.) Arthur
Burke (14) R2011-1430
Adopted [C.J.p. 18259]

Schwartz, (Hon.) John
Burke (14) R2011-1431
Adopted [C.J.p. 18260]

Sloan, Barry I
Beale (9) R2011-1407
Adopted [C.J.p. 18237]

Svatos, James
Quinn (13) R2011-1412
Adopted [C.J.p. 18240]

Tyree, "Jim" James C.
Reilly (42) R2011-1469
Adopted [C.J.p. 18291]

Ulas, Richard
Burke (14) R2011-1432
Adopted [C.J.p. 18262]

Williams, Vontrell
Burns (4) R2011-1399
Adopted [C.J.p. 18229]

Williams, Wilma
Laurino (39) R2011-1466
Adopted [C.J.p. 18288]

Wilson, Thomas Lee
Harris (8) R2011-1405
Adopted [C.J.p. 18235]

UNITED STATES GOVT.

Federal Housing Finance Agency (FHFA)
Request to withdraw lawsuit concerning city's vacant and abandoned buildings ordinance
Suarez (31); Dowell (3); R2011-1391
Adopted [C.J.p. 18220]

ZONING RECLASSIFICATIONS

Map No. 1-E

Northwestern University c/o Scott Saet, Sidiey Austin LLP
237-259 E Erie St, 628-648 N Fairbanks Ct, 238-258 E. Ontario St
App. No. 17318, IPD No. 3 and DX12 to IPD No. 3 as amended
Mendoza (Clerk) SO2011-6698
Referred [C.J.p. 3771] Zoning
Passed [C.J.p. 18125]

Map No. 1-G

1200 Madison Racine LLC
2-20 N Racine Ave, 1164-1170 W Madison St, 1200-1212 W Madison St
App No. 17381, C2-3 to B1-5 then to RBPD No. 931 as amended
Mendoza (Clerk) O2011-9711
Referred [C.J.p. 17227] Zoning

Fox Chicago LLC
529-531 N Milwaukee Ave
App No. 17379, M1-3 to B3-3
Mendoza (Clerk) O2011-9579
Referred [C.J.p. 13788] Zoning
Passed [C.J.p. 18174]

River North Holdings LLC
401 N Ogden Ave
App. No. 17346, C3-5 to C3-3
Mendoza (Clerk) O2011-7045
Referred [C.J.p. 5761] Zoning
Passed [C.J.p. 18171]

Map No. 1-H

Two PointO Development LLC
1612-1614 W Ontario St
App No. 17370, RS3 to RT4
Mendoza (Clerk) O2011-8884
Referred [C.J.p. 9518] Zoning
Passed [C.J.p. 18175]

Map No. 1-J

3322-3330 W Carroll Ave
M1-2 to RT4
Ervin (28) O2011-9365
Referred [C.J.p. 12371] Zoning
Passed [C.J.p. 18175]

ZONING RECLASSIFICATIONS

Map No. 1-K

Orr High School

730 N Pulaski Rd, 650-758 N Pulaski Rd, 4001-4101 W Chicago Ave

POS1 and PMD No. 9 to RS2

Ervin (28) O2011-9880

Referred [C.J.p. 18328] Zoning

Map No. 2-G

Skinner Branch Elementary School

225 S Aberdeen St, 221-239 S Aberdeen St, 1052-1064 W Jackson Blvd

DS3 to RM5

Fioretti (2) O2011-9853

Referred [C.J.p. 18324] Zoning

Map No. 2-H

Herbert School

2131 W Monroe St, 2101-2159 W Monroe St, 101-117 S Leavitt and 100-118 S Hoyne St

POS2 and PPDS to RM5

Fioretti (2) O2011-9856

Referred [C.J.p. 18325] Zoning

Map No. 2-I

Calhoun Elementary School

2833 W Adams St, 2801-2859 W Adams St, 200-210 S California Ave and various additional addresses

B3-2 and RT4 to RM5

Fioretti (2) O2011-9854

Referred [C.J.p. 18325] Zoning

Jensen Elementary School

3030 W Harrison St, 3000-3060 W Harrison St, 519-533 S Albany Ave and 520-532 S Sacramento Blvd

C1-3 and RM5 to RM5 as amended

Ervin (28) O2011-9931

Referred [C.J.p. 18328] Zoning

Map No. 2-M

Columbus Park LLC

901 S Austin Ave

App No. 17393, IPD No. 435 to IPD No. 435 as amended

Mendoza (Clerk) O2011-9723

Referred [C.J.p. 17223] Zoning

ZONING RECLASSIFICATIONS

Map No. 3-J

Salvation Army, The

3300-3320 W Chicago Ave, 800-920 N Spaulding Ave, 811-923 N Christiana Ave

App No. 17303, M1-1 to C1-2 then to IPD

Mendoza (Clerk) SO2011-5466

Referred [C.J.p. 2035] Zoning

Passed [C.J.p. 18176]

Map No. 4-E

2100 S Indiana Ave Equities LLC

2100-2124 S Indiana Ave, 119-133 E 21st St

App No. 17384, PD No. 1041 to DX5

Mendoza (Clerk) O2011-9714

Referred [C.J.p. 17227] Zoning

Map No. 4-F

1625 South Clark Street LLC

W 16th St, at S Federal St, W 17th ST and S Clark St., vacant land bounded

App No. 17390, B1-1 to DS5

Mendoza (Clerk) O2011-9720

Referred [C.J.p. 17227] Zoning

Map No. 4-I

Chalmers Elementary School

2745 W Roosevelt Rd, 2733-2759 W Roosevelt Rd, 1200-1224 S Fairfield Ave and various additional addresses

B1-3, RT4 and RM5 to RM5 as amended

Ervin (28) O2011-9929

Referred [C.J.p. 18327] Zoning

Map No. 5-G

Stellatos, Stavrokostas P. and Polydoros

3211 W Armitage Ave

App No. 17395, C1-1 to C1-2

Mendoza (Clerk) O2011-9725

Referred [C.J.p. 17225] Zoning

Map No. 5-H

2019-2025 W Fullerton Ave

B2-5 to M3-3

Waguespack (32) O2011-9363

Referred [C.J.p. 12372] Zoning

Passed [C.J.p. 18191]

ZONING RECLASSIFICATIONS

Map No. 5-H

McDonald's USA LLC

1951 N Western Ave

App No. 17389, M1-2 to B3-2

Mendoza (Clerk) O2011-9719

Referred [C.J.p. 17225] Zoning

Map No. 6-F

Fang, Huan Yi

2714 S Lowe Ave

App No. 17360, RS3 to RM4.5

Mendoza (Clerk) O2011-8871

Referred [C.J.p. 9516] Zoning

Passed [C.J.p. 18191]

Graham Training Center High School

2347 S Wabash Ave, 2343-2359 S Wabash Ave, 44-74 E 24th St

DS3 to RM5

Fioretti (2) O2011-9852

Referred [C.J.p. 18325] Zoning

Map No. 6-J

Huerta, Belen and Jose and Zarco, Olivia and Jose

2759 S Avers Ave, 3812 W 28th St

App No. 17386, RS3 to B2-1

Mendoza (Clerk) O2011-9716

Referred [C.J.p. 17224] Zoning

Map No. 6-K

Carrillo, Alba

3001-3003 S Komensky Ave

App No. 17385, RS3 to B2-1

Mendoza (Clerk) O2011-9715

Referred [C.J.p. 17222] Zoning

Map No. 7-G

1028 West Diversey LLC

1028 W Diversey Ave

App No. 17391, RT4 to B3-1

Mendoza (Clerk) O2011-9721

Referred [C.J.p. 17226] Zoning

ZONING RECLASSIFICATIONS

Map No. 7-H

F and H Investments LLC

2900-2950 N Oakley Ave

App No. 17394, WRPD No. 1122 to M2-2

Mendoza (Clerk) O2011-9724

Referred [C.J.p. 17223] Zoning

Map No. 7-J

N Elbridge Ave, at N Milwaukee Ave

B1-2, B1-3, B3-1 and C1-2 to B2-2

Colón (35) O2011-9883

Referred [C.J.p. 18329] Zoning

N Kedzie Ave, at N Sawyer Ave

Pedestrian Street to Pedestrian Street as amended

Colón (35) O2011-8808

Referred [C.J.p. 12372] Zoning

Passed [C.J.p. 18192]

Clark Street Development LLC

2816 N Kimball Ave

App No. 17387, RS3 to B1-1

Mendoza (Clerk) O2011-9717

Referred [C.J.p. 17223] Zoning

Martinez, Gustavo

3311 W Belmont Ave

App No. 17396, C1-1 to B2-3

Mendoza (Clerk) O2011-9726

Referred [C.J.p. 17225] Zoning

Map No. 8-H

Olivos, Elena

2022-2026 W 35th St

App No. 17362, RS3 to B3-2

Mendoza (Clerk) O2011-8874

Referred [C.J.p. 9517] Zoning

Passed [C.J.p. 18192]

Map No. 9-G

3530 N Clark St

C1-3 to B3-2

Tunney (44) O2011-9462

Referred [C.J.p. 13739] Zoning

Passed [C.J.p. 18193]

ZONING RECLASSIFICATIONS

Map No. 9-G

Halsted Grace Ventures LLC

800-824 W Bradley Pl, 3736-3754 N Halsted St, 815-831 W Grace Ave

App No. 17382, B3-2 to B3-5 then to RBPD

Mendoza (Clerk) O2011-9712

Referred [C.J.p. 17224] Zoning

Map No. 9-H

Kensik, James

3557 N Marshfield Ave

App No. 17398, RS3 to B2-3

Mendoza (Clerk) O2011-9729

Referred [C.J.p. 17224] Zoning

Lane Technical High School

2501 W Addison St, 2403-2557 W Addison St, 3426-3556 N Western Ave

M1-2 and BPD to RS2

Pawar (47) O2011-9887

Referred [C.J.p. 18330] Zoning

Unizycki, Richard W.

3911 N Leavitt St

App No. 17373, RS3 to RT3.5

Mendoza (Clerk) O2011-8901

Referred [C.J.p. 9518] Zoning

Passed [C.J.p. 18193]

Map No. 10-H

Popoca, Jose L.

1725 W 43rd St

App No. 17371, RS3 to RT4

Mendoza (Clerk) O2011-8886

Referred [C.J.p. 9517] Zoning

Passed [C.J.p. 18194]

Map No. 12-D

University of Chicago, The

5411-5647 S Cottage Grove Ave, 5700-5706 S Woodlawn Ave, 5714 S Woodlawn Ave and various additional addresses

App No. 17383, B3-3, RM5 and IPD No. 43 as amended

Mendoza (Clerk) O2011-9713

Referred [C.J.p. 17226] Zoning

ZONING RECLASSIFICATIONS

Map No. 13-I

2954 W Lawrence Ave

B3-3 and POS No. 1 to POS No. 1 as amended

Mell (33) O2011-9881

Referred [C.J.p. 18329] Zoning

Map No. 14-D

University of Chicago, The

5411-5647 S Cottage Grove Ave, 5700-5706 S Woodlawn Ave, 5714 S Woodlawn Ave and various additional addresses

App No. 17383, B3-3, RM5 and IPD No. 43 as amended

Mendoza (Clerk) O2011-9713

Referred [C.J.p. 17226] Zoning

Map No. 14-G

Woods Community Academy

6206 S Racine Ave, 6200-6244 S Racine Ave, 1207-1227 W 62nd St and 6201-6229 S Elizabeth St

C1-1 and RS3 to RS3 as amended

Thompson (16) O2011-9861

Referred [C.J.p. 18326] Zoning

Map No. 14-I

Devon Financial Services, Inc.

2754 W 63rd St

App No. 17397, B1-1 to B3-1

Mendoza (Clerk) O2011-9727

Referred [C.J.p. 17223] Zoning

Map No. 14-J

Marquette Bank

6225 S Pulaski Rd

App No. 17366, B1-1 to B3-1

Mendoza (Clerk) O2011-8879

Referred [C.J.p. 9516] Zoning

Passed [C.J.p. 18169]

Map No. 15-H

6366-6382 N Hermitage Ave, 1743-1751 W Devon Ave

RS3-B2-1

O'Connor (40) O2011-9562

Referred [C.J.p. 13739] Zoning

Passed [C.J.p. 18194]

ZONING RECLASSIFICATIONS

Map No. 15-H

N Western Ave

RS1 to POS1

O'Connor (40) O2011-9884

Referred [C.J.p. 18330] Zoning

Map No. 15-L

Colletti Family Limited Partnership

5689 N Elston Ave, 5707-5711 N Central Ave

App. No. 17341, B3-1and M1-1 to B3-1

Mendoza (Clerk) SO2011-7040

Referred [C.J.p. 5758] Zoning

Passed [C.J.p. 18195]

Map No. 16-E

Dulles Elementary School

6311 S Calumet Ave, 6301-6335 S Calumet Ave, 343-365 E 63rd St and 6300-6334 S Dr. Martin Luther King Jr Dr

B3-3 to RM5

Cochran (20) O2011-9865

Referred [C.J.p. 18326] Zoning

Map No. 17-G

6981 Sheridan, Inc.

6971-6981 N Sheridan Rd

App No. 17365, RT4 to B2-3

Mendoza (Clerk) O2011-8877

Referred [C.J.p. 9519] Zoning

Passed [C.J.p. 18202]

Map No. 18-K

Stevenson Branch Elementary School

4350 W 79th St, 4340-4360 W 79th St, 7847-7867 S Kostner Ave

POS1 to RS2

Quinn (13) O2011-9857

Referred [C.J.p. 18325] Zoning

Map No. 20-F

Garrett A. Morgan Elementary School

8407 S Kerfoot Ave, 8367-8441 S Kerfoot Ave, 8364-8412 S Birkhoff Ave

POS1 to RS3

Brookins (21) O2011-9876

Referred [C.J.p. 18327] Zoning

ZONING RECLASSIFICATIONS

Map No. 20-H

Hoyne Avenue Corp.

8126 S Hoyne Ave

App No. 17392, M1-1 to M2-1

Mendoza (Clerk) O2011-9722

Referred [C.J.p. 17224] Zoning

Map No. 20-K

Paisano Mufflers and Auto Services LLC

8601 S Cicero Ave

App No. 17388, B1-1 to B3-1

Mendoza (Clerk) O2011-9718

Referred [C.J.p. 17225] Zoning

Map No. 22-G

917 W 88th St, 901-945 W 88th St, 8800-8830 S Vincennes Ave

M1and RS2 to RS2

Brookins (21) O2011-9875

Referred [C.J.p. 18327] Zoning

8848-8854 S Loomis St

RS3 and B3-1 to RT3.5

Brookins (21) O2011-9869

Referred [C.J.p. 18327] Zoning

8929-8959 S Loomis St

RM5 and B3-1 to RT3.5

Brookins (21) O2011-9871

Referred [C.J.p. 18327] Zoning

Map No. 26-H

Morgan Park High School and Athletic Fields

1744 W Pryor Ave, 1631-1731 W Chelsea Pl, 11012-11128 S Hermosa Ave and various additional addresses

B3-1 and RS2 to RS2 as amended

O'Shea (19) O2011-9864

Referred [C.J.p. 18326] Zoning

Map No. 28-F

All Star Quick Mart, Inc., The

319 W 115th St

App No. 17378, RS3 to B1-1

Mendoza (Clerk) O2011-9578

Referred [C.J.p. 13789] Zoning

Passed [C.J.p. 18202]

ZONING RECLASSIFICATIONS

Map No. 28-H

Morgan Park High School and Athletic Fields

1744 W Pryor Ave, 1631-1731 W Chelsea Pl, 11012-11128 S Hermosa Ave and various additional addresses

B3-1 and RS2 to RS2 as amended

O'Shea (19) O2011-9864

Referred [C.J.p. 18326] Zoning