(Published by the Authority of the City Council of the City of Chicago)

COPY

JOURNAL of the PROCEEDINGS of the CITY COUNCIL of the CITY of CHICAGO, ILLINOIS

Regular Meeting -- Wednesday, January 13, 2016

at 10:00 A.M.

(Council Chamber -- City Hall -- Chicago, Illinois)

OFFICIAL RECORD.

VOLUME I

RAHM EMANUEL
Mayor

SUSANA A. MENDOZA
City Clerk

JOURNAL OF THE PROCEEDINGS OF THE CITY COUNCIL
Regular Meeting -- Wednesday, January 13, 2016

TABLE OF CONTENTS

Page

Communications From City Officers 16206

Reports Of Committees 16247

Committee on Finance 16247

Committee on the Budget and Government Operations 16928

Committee on Committees, Rules and Ethics 16989

Committee on Economic, Capital and Technology Development 16990

Committee on Housing and Real Estate 16999

Committee on License and Consumer Protection 17109

Committee on Pedestrian and Traffic Safety 17133

Committee on Public Safety 17167

Committee on Special Events, Cultural Affairs and Recreation 17170

Committee on Transportation and Public Way 17192

Committee on Workforce Development and Audit 17373

Committee on Zoning, Landmarks and Building Standards 17389

Agreed Calendar 17627

JOURNAL OF THE PROCEEDINGS OF THE CITY COUNCIL
Regular Meeting -- Wednesday, January 13, 2016

Page

New Business Presented By Aldermen 17687

Traffic Regulations, Traffic Signs, Etc. 17687

Zoning Ordinance Amendments 17712

Claims 17713

Unclassified Matters 17758

Free Permits, License Fee Exemptions, Etc. 17808

Approval Of The Journal 17810

Unfinished Business 17811

Miscellaneous Business 17811

Legislative Index . . . . . Appendix A

Attendance At Meeting.

Present -- The Honorable Rahm Emanuel, Mayor, and Aldermen Moreno, Hopkins, Dowell, Burns, Hairston, Sawyer, Mitchell, Harris, Beale, Sadlowski Garza, Thompson, Cárdenas, Quinn, Burke, Lopez, Foulkes, D. Moore, Curtis, O'Shea, Cochran, Brookins, Muñoz, Scott, Solis, Burnett, Ervin, Taliaferro, Reboyras, Santiago, Waguespack, Mell, Austin, Ramirez-Rosa, Villegas, Laurino, O'Connor, Napolitano, Reilly, Smith, Tunney, Arena, Cappleman, Pawar, Osterman, J. Moore, Silverstein.

Absent -- Aldermen Zalewski, Maldonado, Mitts, Sposato.

Call To Order.

On Wednesday, January 13, 2016 at 10:00 A.M., the Honorable Rahm Emanuel, Mayor, called the City Council to order. The Honorable Susana A. Mendoza, City Clerk, called the roll of members and it was found that there were present at that time: Aldermen Moreno, Hopkins, Dowell, Burns, Hairston, Sawyer, Mitchell, Harris, Beale, Sadlowski Garza, Thompson, Cárdenas, Quinn, Burke, Lopez, Foulkes, D. Moore, Curtis, O'Shea, Brookins, Muñoz, Scott, Burnett, Ervin, Taliaferro, Reboyras, Santiago, Waguespack, Mell, Austin, Ramirez-Rosa, Villegas, Laurino, O'Connor, Napolitano, Reilly, Smith, Tunney, Arena, Cappleman, Pawar, Osterman, Silverstein -- 43.

Quorum present.

Pledge Of Allegiance.

Richard L. Duchossois, World War II veteran, led the City Council and assembled guests in the Pledge of Allegiance to the Flag of the United States of America.

Invocation.

Father Kevin M. Birmingham, Administrative Secretary for the Archbishop, Archdiocese of Chicago, opened the meeting with prayer.

REPORTS AND COMMUNICATIONS FROM CITY OFFICERS.

Rules Suspended -- TRIBUTE TO LATE NANCY FRANCO-MALDONADO.
[R2016-61]

The Honorable Rahm Emanuel, Mayor, presented the following communication:

OFFICE OF THE MAYOR
CITY OF CHICAGO

January 13, 2016.

To the Honorable, The City Council of the City of Chicago:

LADIES AND GENTLEMEN -- I transmit herewith, together with Alderman Burke, a resolution honoring the life and memory of Nancy Franco-Maldonado.

Your favorable consideration of this resolution will be appreciated.

Very truly yours,

(Signed) RAHM EMANUEL,
Mayor.

Alderman Burke moved to *Suspend the Rules Temporarily* to permit immediate consideration of and action upon the said proposed resolution. The motion *Prevailed.*

The following is said proposed resolution:

WHEREAS, Nancy Franco-Maldonado has gone to her eternal reward; and

WHEREAS, The Chicago City Council has been informed of her passing by Mayor Rahm Emanuel and Alderman Edward M. Burke; and

WHEREAS, Nancy Franco-Maldonado was the loving wife of the Honorable Roberto Maldonado, the Alderman of the 26th Ward and a former Cook County Commissioner; and

WHEREAS, Nancy Franco-Maldonado was the much-adored mother of Rene, Roberto II and Raquel, to whom she imparted values of character, strength and kindness; and

WHEREAS, Nancy Franco-Maldonado also leaves behind her parents, Felicita Montanez and Hector Franco, and many beloved aunts, relatives and friends; and

WHEREAS, Born on January 13, 1970, into a family of community activists, Nancy Franco-Maldonado was raised in the Humboldt Park neighborhood; and

WHEREAS, Educated in the Catholic school system, Nancy Franco-Maldonado graduated from St. Boniface Elementary School, Holy Trinity High School and Rosary College in River Forest; and

WHEREAS, Nancy Franco-Maldonado worked for 15 years as a mortgage underwriter and later as an auditor for Household Bank International; and

WHEREAS, Nancy Franco-Maldonado eventually left her profession to raise her children and devote more time to advancing the goals and aspirations of her community; and

WHEREAS, Nancy Franco-Maldonado reached out to assist single mothers by coordinating turkey giveaways and boot drives and actively supported the Save Our Seniors Foundation (S.O.S.) and the LGBT community; and

WHEREAS, Nancy Franco-Maldonado was a trusted sounding board for her husband and served as his chief political advisor during his two aldermanic election campaigns, a role in which she helped to shape and define key policy initiatives; and

WHEREAS, Nancy Franco-Maldonado actively supported the building of the 65th Infantry Borinqueneers Building to provide affordable housing for Latino veterans; and

WHEREAS, Nancy Franco-Maldonado envisioned the construction of the Paseo Boricua Arts Building, a mixed-use building designed to provide affordable residences for artists with commercial space and a theater on the ground floor; and

WHEREAS, Nancy Franco-Maldonado campaigned to name the Humboldt Park Library Branch for veteran Congressman Luis V. Gutierrez; and

WHEREAS, Nancy Franco-Maldonado encouraged young, first-time homeowners to invest in the 26th Ward, many of whom became the next generation of Humboldt Park residents; and

WHEREAS, The vision, sacrifice and dedication of Nancy Franco-Maldonado serve as an example to all; and

WHEREAS, A woman of elegance, grace and charm, Nancy Franco-Maldonado will be dearly missed and fondly remembered by her many relatives, friends and admirers; and

WHEREAS, To her beloved family, Nancy Franco-Maldonado imparts a legacy of faithfulness, service and dignity; now, therefore,

Be It Resolved, That we, the Mayor and the members of the Chicago City Council, assembled this 13th day of January 2016, do hereby commemorate Nancy Franco-Maldonado for her grace-filled life and do hereby express our condolences to her family; and

Be It Further Resolved, That a suitable copy of this resolution be presented to the family of Nancy Franco-Maldonado.

On motion of Alderman Burke, seconded by Aldermen Moreno, Cárdenas, Solis, Burnett, Reboyras, Santiago, Austin, Laurino and J. Moore, the foregoing proposed resolution was *Adopted* by a rising vote.

Alderman Burke then requested that the members of the City Council and assembled guests observed a moment of silence.

At this point in the proceedings, the Honorable Rahm Emanuel, Mayor, rose to offer the condolences and support of the people of Chicago to the family of the late Nancy Franco-Maldonado. Reflecting on the life and legacy of Nancy Franco-Maldonado, Mayor Emanuel spoke of her selfless service on behalf of others and "the passion and purpose she brought to all of her endeavors, the change she influenced and the lives she changed". We must all enjoy the moments that we share together for life is fragile, the Mayor observed, and as we mourn the passing of this extraordinary woman may her family find comfort and strength in the love they shared and "always hold onto the passion that she brought, the memories she gave you and the purpose she wanted for all of you". Mayor Emanuel then left the rostrum and strode to the commissioners' gallery where he expressed his personal condolences to the family of Nancy-Franco-Maldonado.

Remarks Of The Honorable Robert Maldonado, Alderman, 26th Ward.

Mr. President and members of the Chicago City Council, today is my wife Nancy's 46th birthday. While she is now in heaven, we both mourn and celebrate her life, especially on this day, her birthday. Although she had great humility, she would have been proud of this special recognition, so I thank you from the bottom of my heart.

Nancy was gentle in her spirit and soft in her voice, but she did not take life lightly. She approached each and every day with a serious resolve to make the lives of her children, her family, her friends, her neighbors, and her community the best that they could be.

Nancy was a natural born leader and a perfectionist who demanded no less from those around her. Which is why I am a better man and politician; which is why our son Rene is a state champion swimmer who excels academically at Jones College Prep; which is why our son Roberto II is a talented piano player and straight-A student; and which is why our daughter Raquel, like her mom, is a natural leader who works hard to become the best ballerina and a champion swimmer in the making.

Nancy's commitment to social justice pervaded every aspect of her life -- which is no surprise as the daughter of a leading community activist, Hector Franco. Whether it was guiding me to clear a path against community opposition to help veterans in the ward gain new affordable housing, urging me to propose legislation to require banks to pay their fair share of real estate transfer taxes on foreclosed properties, or helping struggling families through her community activism and charitable efforts -- Nancy cared deeply about making the world a better place by giving everyone an opportunity to be their best.

Nancy was not one to shy away from human rights struggles that affected her community -- even the most controversial. She was deeply devoted to her Puerto Rican heritage and wanted future generations to remember the historical challenges the community faced. Which is why she proudly advocated for the naming of the Hispanic Housing Senior building located at 3949 West North Avenue after the Puerto Rican political prisoner Oscar Lopez Rivera, formerly a decorated Vietnam War veteran and respected community activist and now the longest-held political prisoner by the U.S. government.

Nancy was beautiful and intelligent, but despite those God-given gifts and talents, what she taught us was that with love you could accomplish anything.

I -- we -- were fortunate to be part of her spectacular journey on this earth.

She left us far too soon. But we will never forget her because she continues to change our lives and guide us to the best that we can be.

Rules Suspended -- CONGRATULATIONS EXTENDED TO WENDELL PHILLIPS ACADEMY HIGH SCHOOL FOOTBALL TEAM ON WINNING CLASS 4A CHAMPIONSHIP.

[R2016-62]

The Honorable Rahm Emanuel, Mayor, presented the following communication:

OFFICE OF THE MAYOR
CITY OF CHICAGO

January 13, 2016.

To the Honorable, The City Council of the City of Chicago:

LADIES AND GENTLEMEN -- I transmit herewith, together with Alderman Dowell, a congratulatory resolution concerning the Phillips High School football team.

Your favorable consideration of this resolution will be appreciated.

Very truly yours,

(Signed) RAHM EMANUEL,
Mayor.

Alderman Burke moved to *Suspend the Rules Temporarily* to permit immediate consideration of and action upon the said proposed resolution. The motion *Prevailed.*

The following is said proposed resolution:

WHEREAS, The Wendell Phillips Academy High School football team, known as the "Wildcats", won the Class 4A championship on November 27, 2015. In so doing, Phillips Academy became the first Chicago Public High School to win a football title since the current system of crowning champions began back in 1974 by the Illinois High School Association (IHSA); and

WHEREAS, Until now, only three Chicago public high schools had reached the IHSA football championship game in the last 30 years and no Chicago public high school had won the title; and

WHEREAS, Wendell Phillips Academy was undefeated going into the 4A championship game against Althoff Catholic of Belleville at Northern Illinois University's Huskie Stadium in DeKalb; and

WHEREAS, Althoff Catholic, which was 13 and 1, took an early lead of 7 to 0 in the game before Wendell Phillips Academy took control. The final score was Wendell Phillips Academy 51 and Althoff Catholic 7; and

WHEREAS, Quarterback Quayvon Skanes played an outstanding game for Wendell Phillips, rushing for 141 yards on 13 carries, scoring four touchdowns. He also passed for 44 yards and threw one touchdown pass; and

WHEREAS, Among the other outstanding players for Phillips were Kamari Mosby, who accumulated 151 yards and scored a touchdown, and Amir Watts, who had three sacks and 5.5 tackles for losses, as well as a 19-yard fumble return for a touchdown; and

WHEREAS, The Phillips Academy football roster includes 19 seniors, all of whom are on track to graduate, with some being recruited to play football at the collegiate level. Amani Jones has committed to the University of Iowa, quarterback and wide receiver Quayvon Skanes has committed to the University of Connecticut and defensive end Amir Watts is currently being recruited by several schools; and

WHEREAS, Located in Chicago's Bronzeville neighborhood at 244 East Pershing Road, Wendell Phillips Academy was founded in 1904 and is named in honor of the 19th century abolitionist Wendell Phillips of Massachusetts. Phillips Academy counts among its past students, Sam Cooke, Gwendolyn Brooks and Nat King Cole; and

WHEREAS, All of Chicago is proud of Wendell Phillips Academy for its outstanding football team and commitment to academic excellence. We are pleased to learn that 100 percent of Phillips seniors were accepted to college and granted more than five million dollars in scholarships; now, therefore,

Be It Resolved, That we, the Mayor and Members of the City Council of the City of Chicago, assembled this 13th day of January 2016, do hereby congratulate the Wendell Phillips Academy football team for winning the Class 4A high school football championship: Thierno Addaro; Chris Annison; Antwoin Bailey; Jaiquon Banks; Jermaine Broadnax; Adisen Broughton; Malik Brown; Roderick Clay; Anthony Davis; Jamar Elerby; Chris Elmore; Craig Elmore; Malcolm Fox; Donald Gardner; J'Bore Gibbs; Kahdaffie Green; Imori Heard; Deandre Johnson; Kentrell Johnson; Amani Jones; Devin Jones; Terrell Jones; Daurice Lee; Courtney Mables; Chris Mabry; Fabian McCray; Kamari Mosby; David Munson; Xavier Nash; Tobias Nellum; Isaac Osei; Richard Price; Kenneth Sanders; Quayvon Skanes; Chris Stephens; Raiken Strong; Joseph Thompson; Gabriel Tyson; Greg Wallace; Dexter Warren; Kelvin Washington; Calvin Watkins; Amir Watts; Qadeer Weatherly; Artrez White; Marzeek Williams; and Darrell Willis. We also congratulate the administrators and coaches: Matthew Sullivan (principal); Ronnie Bates (assistant principal); John Byrne (athletic director); Troy McAllister (head coach); Joe Winslow (offensive coordinator); Mike Barry (offensive line coach); Karriem Muhammad (offensive assistant); Pat Jerome (offensive assistant); Mike Larson (defensive coordinator); Mike Mancini (defensive line coach); and Jawon Powell (linebackers and special teams); and

Be It Further Resolved, That suitable copies of this resolution be presented to Wendell Phillips Academy as a sign of our respect and good wishes for the school's continued excellence in academics and athletics.

On motion of Alderman Burke, seconded by Aldermen Dowell, Burns, Hairston, Sawyer, Harris, Beale, Cárdenas, D. Moore, Brookins, Scott and Austin, the foregoing proposed resolution was *Adopted* by yeas and nays as follows:

Yeas -- Aldermen Moreno, Hopkins, Dowell, Burns, Hairston, Sawyer, Mitchell, Harris, Beale, Sadlowski Garza, Thompson, Cárdenas, Quinn, Burke, Lopez, Foulkes, D. Moore, Curtis, O'Shea, Cochran, Brookins, Muñoz, Scott, Solis, Burnett, Ervin, Taliaferro, Reboyras, Santiago, Waguespack, Mell, Austin, Ramirez-Rosa, Villegas, Laurino, O'Connor, Napolitano, Reilly, Smith, Tunney, Arena, Cappleman, Pawar, Osterman, J. Moore, Silverstein -- 46.

Nays -- None.

Alderman Beale moved to reconsider the foregoing vote. The motion was lost.

At this point in the proceedings, the Honorable Rahm Emanuel, Mayor, rose and on behalf of the people of Chicago, extended congratulations to the Wendell Phillips Academy High School football team on winning the Illinois High School Association Class 4A championship and becoming the first public school to claim this honor in Illinois high school sports history. Recognizing the dedication and sacrifice necessary for this extraordinary achievement, Mayor Emanuel lauded the athletes for their teamwork and superior performance throughout the season and observed that the defining character of this championship team is the collective spirit, focus and fortitude of the players. Over the past several years Wendell Phillips Academy High School, under the management of the Academy for Urban School Leadership, has seen a transformation, the Mayor continued, and under the stewardship of Principal Matthew Sullivan and school administrators, the guidance of dedicated teachers and coaches, and the support of loving parents the school has received numerous accolades for their accomplishments in both academics and athletics and in the process created an environment and sense of community that has set students on the right course for future success. Declaring the players a source of pride to their families, their school and the City of Chicago, Mayor Emanuel invited team representative to the Mayor's rostrum where he presented each with a parchment copy of the congratulatory resolution.

Referred -- APPOINTMENT OF JOHN H. IDLER AS MEMBER OF STATE STREET COMMISSION (SPECIAL SERVICE AREA NO. 1-2015).

[A2016-8]

The Honorable Rahm Emanuel, Mayor, submitted the following communication which was, at the request of two aldermen present (under the provisions of Council Rule 43), *Referred to the Committee on Finance:*

OFFICE OF THE MAYOR
CITY OF CHICAGO

January 13, 2016.

To the Honorable, The City Council of the City of Chicago:

LADIES AND GENTLEMEN -- I have appointed John H. Idler as a member of Special Service Area Number 1-2015, the State Street Commission, for a term effective immediately and expiring January 13, 2019.

Your favorable consideration of this appointment will be appreciated.

Very truly yours,

(Signed) RAHM EMANUEL,
Mayor.

Referred -- REAPPOINTMENT OF JACOB ELKINS-RYAN AS MEMBER OF LAKEVIEW EAST COMMISSION (SPECIAL SERVICE AREA NO. 8).

[A2016-7]

The Honorable Rahm Emanuel, Mayor, submitted the following communication which was, at the request of two aldermen present (under the provisions of Council Rule 43), *Referred to the Committee on Finance:*

OFFICE OF THE MAYOR
CITY OF CHICAGO

January 13, 2016.

To the Honorable, The City Council of the City of Chicago:

LADIES AND GENTLEMEN -- I have reappointed Jacob Elkins-Ryan as a member of Special Service Area Number 8, the Lakeview East Commission, for a term effective immediately and expiring February 15, 2017.

Your favorable consideration of this appointment will be appreciated.

Very truly yours,

(Signed) RAHM EMANUEL,
Mayor.

Referred -- APPOINTMENT OF NIKOLAS J. COCLAIS AS MEMBER OF NORTH HALSTED COMMISSION (SPECIAL SERVICE AREA NO. 18).

[A2016-6]

The Honorable Rahm Emanuel, Mayor, submitted the following communication which was, at the request of two aldermen present (under the provisions of Council Rule 43), *Referred to the Committee on Finance:*

OFFICE OF THE MAYOR
CITY OF CHICAGO

January 13, 2016.

To the Honorable, The City Council of the City of Chicago:

LADIES AND GENTLEMEN -- I have appointed Nickolas J. Coclais as a member of Special Service Area Number 18, the North Halsted Commission, for a term effective immediately and expiring February 10, 2018, to succeed Marshall A. Hornick, whose term has expired.

Your favorable consideration of this appointment will be appreciated.

Very truly yours,

(Signed) RAHM EMANUEL,
Mayor.

Referred -- APPOINTMENT OF NICHOL VARGAS AS MEMBER OF NORTH HALSTED COMMISSION (SPECIAL SERVICE AREA NO. 18).

[A2016-5]

The Honorable Rahm Emanuel, Mayor, submitted the following communication which was, at the request of two aldermen present (under the provisions of Council Rule 43), *Referred to the Committee on Finance:*

OFFICE OF THE MAYOR
CITY OF CHICAGO

January 13, 2016.

To the Honorable, The City Council of the City of Chicago:

LADIES AND GENTLEMEN -- I have appointed Nichol Vargas as a member of Special Service Area Number 18, the North Halsted Commission, for a term effective immediately and expiring February 10, 2017, to succeed Ronald S. Koziel, whose term has expired.

Your favorable consideration of this appointment will be appreciated.

Very truly yours,

(Signed) RAHM EMANUEL,
Mayor.

Referred -- APPOINTMENT OF LUIS A. MONJE AS MEMBER OF WEST LAKEVIEW COMMISSION (SPECIAL SERVICE AREA NO. 27).

[A2016-4]

The Honorable Rahm Emanuel, Mayor, submitted the following communication which was, at the request of two aldermen present (under the provisions of Council Rule 43), *Referred to the Committee on Finance:*

OFFICE OF THE MAYOR
CITY OF CHICAGO

January 13, 2016.

To the Honorable, The City Council of the City of Chicago:

LADIES AND GENTLEMEN -- I have appointed Luis A. Monje as a member of Special Service Area Number 27, the West Lakeview Commission, for a term effective immediately and expiring February 15, 2017, to complete the unexpired term of Susan J. Eriksen, who has resigned.

Your favorable consideration of this appointment will be appreciated.

Very truly yours,

(Signed) RAHM EMANUEL,
Mayor.

Referred -- APPOINTMENT OF PAUL F. KARTCHESKE AS MEMBER OF GREATER RAVENSWOOD COMMISSION (SPECIAL SERVICE AREA NO. 31).

[A2016-3]

The Honorable Rahm Emanuel, Mayor, submitted the following communication which was, at the request of two aldermen present (under the provisions of Council Rule 43), *Referred to the Committee on Finance:*

OFFICE OF THE MAYOR
CITY OF CHICAGO

January 13, 2016.

To the Honorable, The City Council of the City of Chicago:

LADIES AND GENTLEMEN -- I have reappointed Paul F. Kartcheske as a member of Special Service Area Number 31, the Greater Ravenswood Commission, for a term effective immediately and expiring June 3, 2018.

Your favorable consideration of this appointment will be appreciated.

Very truly yours,

(Signed) RAHM EMANUEL,
Mayor.

Referred -- APPOINTMENT OF PAUL P. CONNOLLY AS MEMBER OF BOARD OF LOCAL IMPROVEMENTS.

[A2016-9]

The Honorable Rahm Emanuel, Mayor, submitted the following communication which was, at the request of two aldermen present (under the provisions of Council Rule 43), *Referred to the Committee on Transportation and Public Way:*

OFFICE OF THE MAYOR
CITY OF CHICAGO

January 13, 2016.

To the Honorable, The City Council of the City of Chicago:

LADIES AND GENTLEMEN -- I have appointed Paul P. Connolly as a member of the Board of Local Improvements, effective immediately, to succeed Larry L. Garnett, who has resigned.

Your favorable consideration of this appointment will be appreciated.

Very truly yours,

(Signed) RAHM EMANUEL,
Mayor.

Referred -- APPOINTMENT OF RICHARD FORD, ERIC F. NIXON, HAROLD C. OHDE, ANGELITA PEREZ AND MORRIS TOPOREK AS MEMBERS OF ELECTRICAL COMMISSION.

[A2016-10]

The Honorable Rahm Emanuel, Mayor, submitted the following communication which was, at the request of two aldermen present (under the provisions of Council Rule 43), *Referred to the Committee on Zoning, Landmarks and Building Standards:*

OFFICE OF THE MAYOR
CITY OF CHICAGO

January 13, 2016.

To the Honorable, The City Council of the City of Chicago:

LADIES AND GENTLEMEN -- I have appointed Richard Ford, Eric F. Nixon, Harold C. Ohde, Angelita Perez, and Morris Toporek as members of the Electrical Commission, effective immediately.

Your favorable consideration of these appointments will be appreciated.

Very truly yours,

(Signed) RAHM EMANUEL,
Mayor.

Referred -- DESIGNATION OF BLAKE P. SERCYE AS CHAIRMAN OF ZONING BOARD OF APPEALS.

[A2016-11]

The Honorable Rahm Emanuel, Mayor, submitted the following communication which was, at the request of two aldermen present (under the provisions of Council Rule 43), *Referred to the Committee on Zoning, Landmarks and Building Standards:*

OFFICE OF THE MAYOR
CITY OF CHICAGO

January 13, 2016.

To the Honorable, The City Council of the City of Chicago:

LADIES AND GENTLEMEN -- I have designated Blake P. Sercye as Chairman of the Zoning Board of Appeals, concurrent with his current term as member.

Your favorable consideration of this appointment will be appreciated.

Very truly yours,

(Signed) RAHM EMANUEL,
Mayor.

Referred -- APPOINTMENT OF AMANDA WILLIAMS AS MEMBER OF ZONING BOARD OF APPEALS.

[A2016-12]

The Honorable Rahm Emanuel, Mayor, submitted the following communication which was, at the request of two aldermen present (under the provisions of Council Rule 43), *Referred to the Committee on Zoning, Landmarks and Building Standards:*

OFFICE OF THE MAYOR
CITY OF CHICAGO

January 13, 2016.

To the Honorable, The City Council of the City of Chicago:

LADIES AND GENTLEMEN -- I have appointed Amanda Williams as a member of the Zoning Board of Appeals for a term effective immediately and expiring July 1, 2020, to complete the unexpired term of Jonathan T. Swain, who has resigned.

Your favorable consideration of this appointment will be appreciated.

Very truly yours,

(Signed) RAHM EMANUEL,
Mayor.

Referred -- AMENDMENT OF CHAPTER 2-36 OF MUNICIPAL CODE BY ADDING NEW SECTION 2-36-570 TO AUTHORIZE COMMISSIONER OF FIRE TO ENTER INTO AGREEMENTS RELATED TO ELECTRONIC SUBMISSION OF INSPECTION RECORDS AND FEES.

[O2016-103]

The Honorable Rahm Emanuel, Mayor, submitted the following communication which was, together with the proposed ordinance transmitted therewith, *Referred to the Committee on the Budget and Government Operations:*

OFFICE OF THE MAYOR
CITY OF CHICAGO

January 13, 2016.

To the Honorable, The City Council of the City of Chicago:

LADIES AND GENTLEMEN -- At the request of the Fire Commissioner, I transmit herewith an ordinance amending Chapter 2-36 of the Municipal Code regarding inspections.

Your favorable consideration of this ordinance will be appreciated.

Very truly yours,

(Signed) RAHM EMANUEL,
Mayor.

Referred -- AMENDMENT OF TITLES 3 AND 4 OF MUNICIPAL CODE CONCERNING TAX ON NON-CIGARETTE TOBACCO PRODUCTS AND ASSOCIATED TOBACCO-RELATED REGULATIONS.

[O2016-105]

The Honorable Rahm Emanuel, Mayor, submitted the following communication which was, together with the proposed ordinance transmitted therewith, *Referred to the Committee on Finance:*

OFFICE OF THE MAYOR
CITY OF CHICAGO

January 13, 2016.

To the Honorable, The City Council of the City of Chicago:

LADIES AND GENTLEMEN -- At the request of the Commissioner of Health, I transmit herewith, together with Aldermen Moreno, Burns and Pawar, an ordinance regarding a tax on non-cigarette tobacco products and associated tobacco-related measures.

Your favorable consideration of this ordinance will be appreciated.

Very truly yours,

(Signed) RAHM EMANUEL,
Mayor.

Referred -- AMENDMENT OF TITLES 3, 4 AND 17 OF MUNICIPAL CODE CONCERNING REGULATION OF HOTEL ACCOMMODATIONS, SHORT TERM RESIDENTIAL RENTAL INTERMEDIARIES AND SHARED HOUSING UNITS.
[O2016-341]

The Honorable Rahm Emanuel, Mayor, submitted the following communication which was, together with the proposed ordinance transmitted therewith, *Referred to the Committee on License and Consumer Protection:*

OFFICE OF THE MAYOR
CITY OF CHICAGO

January 13, 2016.

To the Honorable, The City Council of the City of Chicago:

LADIES AND GENTLEMEN -- At the request of the Commissioner of Business Affairs and Consumer Protection, I transmit herewith an ordinance authorizing a shared housing registry.

Your favorable consideration of this ordinance will be appreciated.

Very truly yours,

(Signed) RAHM EMANUEL,
Mayor.

Referred -- AMENDMENT OF SECTIONS 9-112-480 AND 9-112-575 OF MUNICIPAL CODE CONCERNING PROCEDURES FOR DISTRIBUTION OF AVAILABLE TAXICAB LICENSES AND ESTABLISHMENT OF TAXICAB DRIVER AWARDS AND INCENTIVE PROGRAM.

[O2016-66]

The Honorable Rahm Emanuel, Mayor, submitted the following communication which was, together with the proposed ordinance transmitted therewith, *Referred to the Committee on License and Consumer Protection:*

OFFICE OF THE MAYOR
CITY OF CHICAGO

January 13, 2016.

To the Honorable, The City Council of the City of Chicago:

LADIES AND GENTLEMEN -- At the request of the Commissioner of Business Affairs and Consumer Protection, I transmit herewith an ordinance establishing a city-wide taxi medallion award.

Your favorable consideration of this ordinance will be appreciated.

Very truly yours,

(Signed) RAHM EMANUEL,
Mayor.

Referred -- AMENDMENT NO. 3 TO CENTRAL WEST REDEVELOPMENT PROJECT AREA TAX INCREMENT FINANCING DISTRICT REDEVELOPMENT PLAN AND PROJECT.

[O2016-100]

The Honorable Rahm Emanuel, Mayor, submitted the following communication which was, together with the proposed ordinance transmitted therewith, *Referred to the Committee on Finance:*

OFFICE OF THE MAYOR
CITY OF CHICAGO

January 13, 2016.

To the Honorable, The City Council of the City of Chicago:

LADIES AND GENTLEMEN -- At the request of the Commissioner of Planning and Development, I transmit herewith an ordinance amending the terms of the Central West TIF District.

Your favorable consideration of this ordinance will be appreciated.

Very truly yours,

(Signed) RAHM EMANUEL,
Mayor.

Referred -- FORTY-SIXTH AMENDING AGREEMENT WITH SOMERCOR 504, INC. REGARDING ADMINISTRATION OF SMALL BUSINESS IMPROVEMENT FUND PROGRAM IN VARIOUS REDEVELOPMENT PROJECT AREAS.

[O2016-70]

The Honorable Rahm Emanuel, Mayor, submitted the following communication which was, together with the proposed ordinance transmitted therewith, *Referred to the Committee on Finance:*

OFFICE OF THE MAYOR
CITY OF CHICAGO

January 13, 2016.

To the Honorable, The City Council of the City of Chicago:

LADIES AND GENTLEMEN -- At the request of the Commissioner of Planning and Development, I transmit herewith an ordinance authorizing an allocation of TIF funds to various Small Business Improvement Funds.

Your favorable consideration of this ordinance will be appreciated.

Very truly yours,

(Signed) RAHM EMANUEL,
Mayor.

Referred -- INTERGOVERNMENTAL AGREEMENT WITH BOARD OF EDUCATION OF CHICAGO FOR PROVISION OF TAX INCREMENT FINANCING ASSISTANCE FOR REHABILITATION OF BELMONT-CRAGIN ELEMENTARY SCHOOL.
[O2016-101]

The Honorable Rahm Emanuel, Mayor, submitted the following communication which was, together with the proposed ordinance transmitted therewith, *Referred to the Committee on Finance:*

OFFICE OF THE MAYOR
CITY OF CHICAGO

January 13, 2016.

To the Honorable, The City Council of the City of Chicago:

LADIES AND GENTLEMEN -- At the request of the Commissioner of Planning and Development, I transmit herewith an ordinance authorizing the execution of an intergovernmental agreement with the Board of Education for TIF assistance for Belmont-Cragin School.

Your favorable consideration of this ordinance will be appreciated.

Very truly yours,

(Signed) RAHM EMANUEL,
Mayor.

Referred -- MULTI-FAMILY PROGRAM FUNDS LOAN FOR MAGNOLIA COURT APARTMENTS LLC FOR REHABILITATION OF BUILDING AT 4878 N. MAGNOLIA AVE.

[O2016-122]

The Honorable Rahm Emanuel, Mayor, submitted the following communication which was, together with the proposed ordinance transmitted therewith, *Referred to the Committee on Finance:*

OFFICE OF THE MAYOR
CITY OF CHICAGO

January 13, 2016.

To the Honorable, The City Council of the City of Chicago:

LADIES AND GENTLEMEN -- On behalf of the Chief Financial Officer, I transmit herewith an ordinance authorizing inducement language for an issuance of special assessment bonds.

Your favorable consideration of this ordinance will be appreciated.

Very truly yours,

(Signed) RAHM EMANUEL,
Mayor.

Referred -- MULTI-FAMILY PROGRAM FUNDS LOAN TO POAH SUPPORT CORPORATION FOR ACQUISITION OF LAND AND CONSTRUCTION OF AFFORDABLE HOUSING AT 803 E. 61ST ST.

[O2016-143]

The Honorable Rahm Emanuel, Mayor, submitted the following communication which was, together with the proposed ordinance transmitted therewith, *Referred to the Committee on Finance:*

OFFICE OF THE MAYOR
CITY OF CHICAGO

January 13, 2016.

To the Honorable, The City Council of the City of Chicago:

LADIES AND GENTLEMEN -- At the request of the Commissioner of Planning and Development, I transmit herewith an ordinance authorizing the execution of a multi-family loan agreement for Trianon Lofts.

Your favorable consideration of this ordinance will be appreciated.

Very truly yours,

(Signed) RAHM EMANUEL,
Mayor.

Referred -- SUPPLEMENTAL APPROPRIATION AND AMENDMENT OF YEAR 2016 ANNUAL APPROPRIATION ORDINANCE WITHIN FUND NO. 925.

[O2016-67]

The Honorable Rahm Emanuel, Mayor, submitted the following communication which was, together with the proposed ordinance transmitted therewith, *Referred to the Committee on the Budget and Government Operations:*

OFFICE OF THE MAYOR
CITY OF CHICAGO

January 13, 2016.

To the Honorable, The City Council of the City of Chicago:

LADIES AND GENTLEMEN -- At the request of the Budget Director, I transmit herewith a Fund 925 Amendment.

Your favorable consideration of this ordinance will be appreciated.

Very truly yours,

(Signed) RAHM EMANUEL,
Mayor.

Referred -- INTERGOVERNMENTAL AGREEMENTS WITH CITY OF EVANSTON AND VILLAGE OF OAK PARK REGARDING DIVVY BIKE SHARING SYSTEM.
[O2016-68]

The Honorable Rahm Emanuel, Mayor, submitted the following communication which was, together with the proposed ordinance transmitted therewith, *Referred to the Committee on the Budget and Government Operations:*

OFFICE OF THE MAYOR
CITY OF CHICAGO

January 13, 2016.

To the Honorable, The City Council of the City of Chicago:

LADIES AND GENTLEMEN -- At the request of the Commissioner of Transportation, I transmit herewith an ordinance authorizing the execution of intergovernmental agreements with Evanston and Oak Park regarding the Divvy Program.

Your favorable consideration of this ordinance will be appreciated.

Very truly yours,

(Signed) RAHM EMANUEL,
Mayor.

Referred -- SALE OF VARIOUS CITY-OWNED PROPERTIES.
[O2016-467, O2016-507, O2016-521,
O2016-538, O2016-548, O2016-549,
O2016-550, O2016-552, O2016-553]

The Honorable Rahm Emanuel, Mayor, submitted the following communication which was, together with the proposed ordinances transmitted therewith, *Referred to the Committee on Housing and Real Estate:*

OFFICE OF THE MAYOR
CITY OF CHICAGO

January 13, 2016.

To the Honorable, The City Council of the City of Chicago:

LADIES AND GENTLEMEN -- At the request of the Commissioner of Planning and Development, I transmit herewith ordinances authorizing the sale of City-owned properties.

Your favorable consideration of these ordinances will be appreciated.

Very truly yours,

(Signed) RAHM EMANUEL,
Mayor.

Referred -- FIRST AMENDMENT TO AGREEMENT WITH HABITAT FOR HUMANITY CHICAGO (FKA WINDY CITY HABITAT FOR HUMANITY, INC.) FOR SALE AND DEVELOPMENT OF LAND AT VARIOUS LOCATIONS.

[O2016-179]

The Honorable Rahm Emanuel, Mayor, submitted the following communication which was, together with the proposed ordinance transmitted therewith, *Referred to the Committee on Housing and Real Estate:*

OFFICE OF THE MAYOR
CITY OF CHICAGO

January 13, 2016.

To the Honorable, The City Council of the City of Chicago:

LADIES AND GENTLEMEN -- At the request of the Commissioner of Planning and Development, I transmit herewith an ordinance amending a previously passed land sale with Windy City Habitat for Humanity.

Your favorable consideration of this ordinance will be appreciated.

Very truly yours,

(Signed) RAHM EMANUEL,
Mayor.

Referred -- ACQUISITION OF PROPERTY IN 1600 BLOCK OF W. EDGEWATER AVE. AND W. HOLLYWOOD AVE.

[O2016-160]

The Honorable Rahm Emanuel, Mayor, submitted the following communication which was, together with the proposed ordinance transmitted therewith, *Referred to the Committee on Housing and Real Estate:*

OFFICE OF THE MAYOR
CITY OF CHICAGO

January 13, 2016.

To the Honorable, The City Council of the City of Chicago:

LADIES AND GENTLEMEN -- At the request of the Commissioner of Planning and Development, I transmit herewith an ordinance authorizing an acquisition of property in the 1600 block of Edgewater and Hollywood.

Your favorable consideration of this ordinance will be appreciated.

Very truly yours,

(Signed) RAHM EMANUEL,
Mayor.

Referred -- LEASE RENEWAL AGREEMENT WITH BOARD OF EDUCATION OF CHICAGO FOR USE OF BUILDING SPACE AT 13281 S. CORLISS AVE. BY CHICAGO PUBLIC LIBRARY.

[O2016-155]

The Honorable Rahm Emanuel, Mayor, submitted the following communication which was, together with the proposed ordinance transmitted therewith, *Referred to the Committee on Housing and Real Estate:*

OFFICE OF THE MAYOR
CITY OF CHICAGO

January 13, 2016.

To the Honorable, The City Council of the City of Chicago:

LADIES AND GENTLEMEN -- At the request of the Commissioner of Fleet and Facility Management, I transmit herewith an ordinance authorizing the execution of a lease renewal agreement with the Board of Education.

Your favorable consideration of this ordinance will be appreciated.

Very truly yours,

(Signed) RAHM EMANUEL,
Mayor.

Referred -- EXPENDITURE OF OPEN SPACE IMPACT FEE FUNDS FOR JULIA DE BURGOS PARK.

[O2016-69]

The Honorable Rahm Emanuel, Mayor, submitted the following communication which was, together with the proposed ordinance transmitted therewith, *Referred to the Committee on Special Events, Cultural Affairs and Recreation:*

OFFICE OF THE MAYOR
CITY OF CHICAGO

January 13, 2016.

To the Honorable, The City Council of the City of Chicago:

LADIES AND GENTLEMEN -- At the request of the Commissioner of Planning and Development, I transmit herewith an ordinance authorizing an expenditure of Open Space Impact Fee funds for Julia De Burgos Park.

Your favorable consideration of this ordinance will be appreciated.

Very truly yours,

(Signed) RAHM EMANUEL,
Mayor.

City Council Informed As To Miscellaneous Documents Filed In City Clerk's Office.

The Honorable Susana A. Mendoza, City Clerk, informed the City Council that documents have been filed in her office relating to the respective subjects designated as follows:

Placed On File -- NOTIFICATION OF SALE OF CITY OF CHICAGO MULTI-FAMILY HOUSING REVENUE BONDS (ST. EDMUND'S OASIS PROJECT), SERIES 2015.

[F2016-4]

A communication from Carole L. Brown, Chief Financial Officer, under the date of December 15, 2015, transmitting the notification of sale of the City of Chicago Multi-Family Housing Revenue Bonds (St. Edmund's Oasis Project) Series 2015, together with the bond issuance agreement, which was *Placed on File*.

Placed On File -- COMPREHENSIVE ANNUAL FINANCIAL REPORT OF CITY COLLEGES OF CHICAGO FOR FISCAL YEAR ENDED JUNE 20, 2015.

[F2016-5]

A communication from Bruce Gename, Associate Controller, General Accounting, City Colleges of Chicago, under the date of December 10, 2015, transmitting the City Colleges of Chicago Comprehensive Annual Financial Report for the fiscal year ended June 30, 2015, which was *Placed on File.*

Placed On File -- OATH OF OFFICE OF ANTHONY VASQUEZ AS TRUSTEE OF FIREMEN'S ANNUITY AND BENEFIT FUND OF CHICAGO.

[F2016-2]

The oath of office of Anthony Vasquez as trustee of the Firemen's Annuity and Benefit Fund of the City of Chicago, which was *Placed on File.*

City Council Informed As To Certain Actions Taken.

PUBLICATION OF JOURNALS.

December 9, 2015.
(Special Meeting)

The City Clerk informed the City Council that the call for the special meeting and appropriate comments thereto which were discussed by the City Council on December 9, 2015, and which were required by statute to be published in book or pamphlet form or in one or more newspapers, were published in pamphlet form on January 12, 2016, by being printed in full text in printed pamphlet copies of the *Journal of the Proceedings of the City Council of the City of Chicago* of the special meeting held on December 9, 2015, published by authority of the City Council, in accordance with the provisions of Title 2, Chapter 12, Section 050 of the Municipal Code of Chicago, as passed on June 27, 1990.

December 9, 2015.
(Regular Meeting)

The City Clerk informed the City Council that all those ordinances, et cetera, which were passed by the City Council on December 9, 2015, and which were required by statute to be published in book or pamphlet form or in one or more newspapers, were published in pamphlet form on January 12, 2016, by being printed in full text in printed pamphlet copies of the *Journal of the Proceedings of the City Council of the City of Chicago* of the meeting held on December 9, 2015, published by authority of the City Council, in accordance with the provisions of Title 2, Chapter 12, Section 050 of the Municipal Code of Chicago, as passed on June 27, 1990.

PUBLICATION OF SPECIAL PAMPHLETS.

Termination Of Special Service Area No. 1, Establishment Of Special Service Area No. 1-2015, Imposition Of Tax Levy, Approval Of 2016 Budget And Execution Of Service Provider Agreement.

The City Clerk informed the City Council that the ordinance authorizing the termination of Special Service Area Number 1, establishment of Special Service Area Number 1-2015,

imposition of a tax levy, approval of a year 2016 budget and execution of a service provider agreement for Special Service Area Number 1-2015, which was passed by the City Council on December 9, 2015, and which was requested to be published in special pamphlet form, was published in special pamphlet form on December 11, 2015.

Imposition Of Tax Levy, Approval Of Year 2016 Budget And Authorization Of Service Provider Agreement For Special Service Area No. 14.

The City Clerk informed the City Council that the ordinance authorizing the imposition of a tax levy, approval of a year 2016 budget and authorization of a service provider agreement for Special Service Area Number 14, which was passed by the City Council on December 9, 2015, and which was requested to be published in special pamphlet form, was published in special pamphlet form on December 11, 2015.

Imposition Of Tax Levy, Approval Of Year 2016 Budget And Authorization Of Service Provider Agreement For Special Service Area No. 17.

The City Clerk informed the City Council that the ordinance authorizing the imposition of a tax levy, approval of a year 2016 budget and authorization of a service provider agreement for Special Service Area Number 17, which was passed by the City Council on December 9, 2015, and which was requested to be published in special pamphlet form, was published in special pamphlet form on December 11, 2015.

Imposition Of Tax Levy, Approval Of Year 2016 Budget And Authorization Of Service Provider Agreement For Special Service Area No. 42.

The City Clerk informed the City Council that the ordinance authorizing the imposition of a tax levy, approval of a year 2016 budget and authorization of a service provider agreement for Special Service Area Number 42, which was passed by the City Council on December 9, 2015, and which was requested to be published in special pamphlet form, was published in special pamphlet form on December 11, 2015.

Imposition Of Tax Levy, Approval Of Year 2016 Budget And Authorization Of Service Provider Agreement For Special Service Area No. 44.

The City Clerk informed the City Council that the ordinance authorizing the imposition of a tax levy, approval of a year 2016 budget and authorization of a service provider agreement for Special Service Area Number 44, which was passed by the City Council on December 9, 2015, and which was requested to be published in special pamphlet form, was published in special pamphlet form on December 11, 2015.

Miscellaneous Communications, Reports, Et Cetera, Requiring Council Action (Transmitted To City Council By City Clerk).

The City Clerk transmitted communications, reports, et cetera, relating to the respective subjects listed below, which were acted upon by the City Council in each case in the manner noted as follows:

Referred -- ZONING RECLASSIFICATIONS OF PARTICULAR AREAS.

Applications (in triplicate) together with the proposed ordinances for amendment of Title 17 of the Municipal Code of Chicago (the Chicago Zoning Ordinance), as amended, for the purpose of reclassifying particular areas, which were *Referred to the Committee on Zoning, Landmarks and Building Standards,* as follows:

George Boudakh and Joe Boudakh (Application Number 18608) -- to classify as a C2-1 Motor Vehicle-Related Commercial District instead of a B1-2 Neighborhood Shopping District the area shown on Map Number 13-I bounded by:

West Bryn Mawr Avenue; North Western Avenue; the public alley parallel to and south of West Bryn Mawr Avenue; and a line parallel to and 100.00 feet west of the west line of the right-of-way of North Western Avenue (common address: 5556 North Western Avenue/2403 West Bryn Mawr Avenue).

[O2016-41]

Chicago Self Storage II LLC (Application Number 18619) -- to classify as a DX-5 Downtown Mixed-Use District instead of a DS-5 Downtown Service District and further, to classify as a Residential Planned Development instead of a DX-5 Downtown Mixed-Use District the area shown on Map Number 1-F bounded by:

a line 149.64 feet south of and parallel to the south line of West Kinzie Street; North Union Avenue; a line 275.66 feet south of and parallel to West Kinzie Street; and North Halsted Street (common address: 346 -- 358 North Union Avenue; 347 -- 357 North Halsted Street).

[O2016-52]

CP West Division LLC (Application Number 18629) -- to classify as Business Planned Development Number 300, as amended, instead of Business Planned Development Number 300 the area shown on Map Number 3-H bounded by:

West Blackhawk Street; North Ashland Avenue; the public alley next northeast of and parallel to North Milwaukee Avenue; a perpendicular line to the northeast line of North Milwaukee Avenue and 493.51 feet southeast of the east line of North Paulina Street, as measured along the northeast line of North Milwaukee Avenue; North Milwaukee Avenue; and North Paulina Street,

and further, to classify as a B3-2 Community Shopping District instead of Business Planned Development Number 300 the area shown on Map Number 3-H bounded by:

North Milwaukee Avenue; the southeast line of North Mautene Court; the public alley next southwest of and parallel to North Milwaukee Avenue; and the northwest line of North Mautene Court (common address: 1323 -- 1363 North Paulina Street; 1603 -- 1659 West Blackhawk Street; 1242 -- 1362 North Ashland Avenue; and 1259 -- 1315 North Milwaukee Avenue).

[O2016-98]

CP West Division LLC (Application Number 18630) -- to classify as a B3-5 Community Shopping District instead of Business Planned Development Number 300 and a B3-2 Community Shopping District and further, to classify as a Residential Business Planned Development instead of a B3-5 Community Shopping District the area shown on Map Number 3-H bounded by:

the alley next southwest of and parallel to North Milwaukee Avenue; a line 385 feet southeasterly of and parallel to North Paulina Street; a line 194.50 feet southwesterly of and parallel to the alley next southwesterly of and parallel to North Milwaukee Avenue; a line 27.24 feet west of the west boundary line of the public alley (vacated) next east of and parallel to North Paulina Street, as measured along the north line of West Division Street; West Division Street; a line 97 feet east of and parallel to the east line of the alley (if extended) next east of and parallel to North Paulina Street; a line 100 feet north of West Division Street; a line 25 feet east of and parallel to the east line of the public alley next east of and parallel to North Paulina Street; a line 110 feet north of and parallel to West Division Street; the public alley next east of and parallel to North Paulina Street; the public alley next southeast of and parallel to North Paulina Street (running in a northeasterly direction); a line 50 feet southwest of and parallel to the public alley next southwest of and parallel to North Milwaukee Avenue; and North Paulina Street (common address: 1257 -- 1259 North Paulina Street and 1640 -- 1648 West Division Street).

[O2016-99]

Dunmore Irving, Inc. (Application Number 18618T1) -- to classify as a B3-1 Community Shopping District instead of an RS3 Residential Single-Unit District the area shown on Map Number 11-J bounded by:

a point 162 feet north of West Irving Park Road; 125.62 feet east of North Monticello Avenue; a point 141 feet north of West Irving Park Road; and North Monticello Avenue (common address: 4015 North Monticello Avenue).

[O2016-51]

First Nations Bank U/T/A dated June 24, 2003, and known as Land Trust Number 1505 (Application Number 18613T1) -- to classify as a B2-3 Neighborhood Mixed-Use District instead of a C1-1 Neighborhood Commercial District the area shown on Map Number 5-J bounded by:

the 16-foot east/west public alley north of and parallel to West Armitage Avenue; a line 125 feet east of and parallel to North Lawndale Avenue; a line 75 feet north of and parallel to West Armitage Avenue; and North Lawndale Avenue (common address: 2011 North Lawndale Avenue).

[O2016-46]

J.E.N. 1458 West Ohio LLC (Application Number 18623T1) -- to classify as an RM4.5 Residential Multi-Unit District instead of an RS3 Residential Single-Unit (Detached House) District the area shown on Map Number 1-G bounded by:

the public alley next north of and parallel to West Ohio Street; a line 125.38 feet west of and parallel to North Bishop Street; West Ohio Street; and a line 150.46 feet west of and parallel to North Bishop Street (common address: 1458 West Ohio Street).

[O2016-56]

Snezana Knezev (Application Number 18617) -- to classify as an RT3.5 Residential Two-Flat, Townhouse and Multi-Unit District instead of an RS3 Residential Single-Unit (Detached House) District the area shown on Map Number 17-G bounded by:

a line 33.5 feet north of and parallel to the alley next north of and parallel to West Devon Avenue; the alley next east of and parallel to North Glenwood Avenue; the alley next north of and parallel to West Devon Avenue; and North Glenwood Avenue (common address: 6413 North Glenwood Avenue).

[O2016-50]

Jack's Construction and Remodeling, Inc. (Application Number 18626) -- to classify as an RS3 Residential Single-Unit (Detached House) District instead of an RS2 Residential Single-Unit (Detached House) District the area shown on Map Number 12-N bounded by:

West 53rd Street; South Newcastle Avenue; a line 117.00 feet north of and parallel to West 53rd Street; and the public alley next east of and parallel to South Newcastle Avenue (common address: 5251 -- 5259 South Newcastle Avenue).

[O2016-59]

Langley Investment Group LLC (Application Number 18611) -- to classify as a C1-2 Neighborhood Commercial District instead of an RS3 Residential Single-Unit District the area shown on Map Number 28-E bounded by:

the alley next south of East 111th Street; South Langley Avenue; a line 45 feet south of and parallel to the alley next south of East 111th Street; and the alley next west of South Langley Avenue (common address: 11112 South Langley Avenue).

[O2016-44]

LG Development Group LLC (Application Number 18612) -- to classify as a B2-5 Neighborhood Mixed-Use District instead of a C1-3 Neighborhood Commercial District and B3-3 Community Shopping District and further, to classify as a Residential Planned Development instead of a B2-5 Neighborhood Mixed-Use District the area shown on Map Number 3-F bounded by:

a line 216.66 feet north of West Schiller Street, as measured along the east line of North Sedgwick Street; North Orleans Street; West Schiller Street; a line 93.00 feet west of North Orleans Street; a line 66.64 feet north of West Schiller Street; a line 114.92 feet west of North Orleans Street; West Schiller Street; and North Sedgwick Street (common address: 1400 -- 1418 North Orleans Street/324 -- 344 West Schiller Street/1401 -- 1419 North Sedgwick Street).

[O2016-45]

The Moody Bible Institute of Chicago (Application Number 18628) -- to classify as a C1-3 Neighborhood Commercial District instead of Institutional Planned Development Number 477 the area shown on Map Number 3-F bounded by:

North Franklin Street; a line 50 feet south of and parallel to West Locust Street; a line 100 feet west of and parallel to North Franklin Street; and West Locust Street,

and further, to classify as a B3-5 Community Shopping District instead of a C1-3 Neighborhood Commercial District, Residential Planned Development Number 156, and Institutional Planned Development Number 477 and further, to classify as Institutional Planned Development Number 477, as amended, instead of a B3-5 Community Shopping District the area shown on Map Number 3-F bounded by:

a line 370 feet north of and parallel to the north line of West Oak Street; a line 29.87 feet east of and parallel to the east line of North Franklin Street (vacated); West Oak Street; North LaSalle Street; West Chicago Avenue; North Wells Street; West Institute Place; a line 125 feet west of and parallel to the west line of North Wells Street; West Chestnut Street; North Franklin Street; the south line of West Walton Street; the alley next east of and parallel to the east line of North Franklin Street; the alley next south of and parallel to West Walton Street; the alley next west of and parallel to North Wells Street; the north line of West Walton Street; the alley next west of and parallel to North Franklin Street; the alley next south of and parallel to West Walton Street; and the east line of the right-of-way of the Chicago Transit Authority (common address: 876 -- 878 North Franklin Street/301 -- 309 West Locust Street; 800 -- 948 North LaSalle Drive;142 -- 172 West Chicago Avenue; 801 -- 951 North Wells Street; 828 -- 950 North Wells Street; 200 -- 210 West Institute Place; 152 -- 232 West Chestnut Street; 153 -- 211 West Chestnut Street; 859 -- 921 North Franklin Street; 201 -- 233 West Locust Street; 200 -- 232 West Locust Street; 223 -- 233 West Walton Street; 155 -- 209 West Walton Street; 152 -- 316 West Walton Street; 313 -- 317 West Walton Street; 141 -- 317 West Oak Street; 230 -- 316 West Oak Street; 314 -- 316 West Wendell Street).

[O2016-61]

The National Museum of Mexican Art (Application Number 18614) -- to classify as Institutional Planned Development Number 639, as amended, instead of Institutional Planned Development Number 639 the area shown on Map Number 4-H bounded by:

South Wolcott Avenue or the line thereof if extended where no street exists; a line 150.20 feet north of West 19th Street; a line 356 feet east of South Wolcott Avenue or the line thereof if extended where no street exists; and West 19th Street and South Wolcott Avenue or the line thereof if extended where no street exists (common address: 1830 -- 1858 West 19th Street).

[O2016-47]

Smart/Olympia Illinois LLC (Application Number 18620) -- to classify as a B3-5 Community Shopping District instead of a B1-3 Neighborhood Shopping District and further, to classify as a Business Planned Development instead of a B3-5 Community Shopping District the area shown on Map Number 12-D bounded by:

East 53rd Street; a line 140.45 feet east of and parallel to South Dorchester Avenue; a line 150.59 feet south of and parallel to East 53rd Street extended west to a point 150.56 feet south of East 53rd Street; and South Dorchester Avenue (common address: 1401 -- 1411 East 53rd Street).

[O2016-53]

Chris Spina (Application Number 18625T1) -- to classify as a B2-3 Neighborhood Mixed-Use District instead of an M2-2 Light Industry District the area shown on Map Number 1-G bounded by:

West Hubbard Street; the perpendicular public alley to West Hubbard Street that is next east of and parallel to North May Street; the public alley next north of and parallel to West Hubbard Street; and a line 102.28 feet east of and parallel to North May Street (common address: 1114 West Hubbard Street).

[O2016-58]

T.G. Homes LLC (Application Number 18610T1) -- to classify as an RS3 Residential Single-Unit (Detached House) District instead of an RS2 Residential Single-Unit (Detached House) District the area shown on Map Number 13-N bounded by:

a line 261 feet south of and parallel to West Foster Avenue; North Newcastle Avenue; a line 321 feet south of and parallel to West Foster Avenue; and the alley next west of and parallel to North Newcastle Avenue (common address: 5128 -- 5132 North Newcastle Avenue).

[O2016-43]

Thomas M. Doyle Builders, Inc. (Application Number 18609T1) -- to classify as a B2-1 Neighborhood Mixed-Use District instead of a C1-5 Neighborhood Commercial District the area shown on Map Number 10-F bounded by:

West Root Street; a line 24.80 feet west of and parallel to South Wallace Street; the alley next south of and parallel to West Root Street; and a line 96.80 feet west of and parallel to South Wallace Street (common address: 603, 605 and 607 West Root Street).

[O2016-42]

Urban Real Estate Partners Three LLC (Application Number 18627T1) -- to classify as a B2-3 Neighborhood Mixed-Use District instead of a B3-1 Community Shopping District the area shown on Map Number 5-I bounded by:

West Armitage Avenue; a line 276.07 feet east of and parallel to North Washtenaw Avenue; the alley next south of and parallel to West Armitage Avenue; and a line 252.07 feet east of and parallel to North Washtenaw Avenue (common address: 2633 West Armitage Avenue).

[O2016-60]

Vega Property Holdings LLC (Application Number 18624) -- to classify as a B1-1 Neighborhood Shopping District instead of an RS3 Residential Single-Unit (Detached House) District the area shown on Map Number 10-J bounded by:

the public alley next north of and parallel to West 47th Street; South Springfield Avenue; West 47th Street; and a line 68.06 feet west of and parallel to South Springfield Avenue (common address: 3900 -- 3904 West 47th Street).

[O2016-57]

1243 West Ohio LLC (Application Number 18616) -- to classify as an RT4 Residential Two-Flat, Townhouse and Multi-Unit District instead of an RS3 Residential Single-Unit (Detached House) District the area shown on Map Number 1-G bounded by:

West Ohio Street; a line 96 feet east of and parallel to North Elizabeth Street; the alley next south of and parallel to West Ohio Street; and a line 72 feet east of and parallel to North Elizabeth Street (common address: 1243 West Ohio Street).

[O2016-49]

1532 Chicago LLC (Application Number 18615) -- to classify as a B3-3 Community Shopping District instead of a B1-2 Neighborhood Shopping District the area shown on Map Number 3-G bounded by:

the alley next north of and parallel to West Chicago Avenue; a line 327 feet west of and parallel to North Greenview Avenue; West Chicago Avenue; and a line 362 feet west of and parallel to North Greenview Avenue (common address: 1532 West Chicago Avenue).

[O2016-48]

2109 South Halsted LLC (Application Number 18622T1) -- to classify as a B2-3 Neighborhood Mixed-Use District instead of an M1-2 Limited Manufacturing/Business Park District the area shown on Map Number 4-F bounded by:

a line 76 feet south of and parallel to West 21st Street; the alley next east of and parallel to South Halsted Street or the line thereof if extended where no alley exists; a line 50 feet north of and parallel to West 21st Place; and South Halsted Street (common address: 2109 -- 2115 South Halsted Street).

[O2016-55]

5301 Newport LLC (Application Number 18621) -- to classify as an RM4.5 Residential Multi-Unit District instead of an RS3 Residential Single-Unit (Detached House) District the area shown on Map Number 9-L bounded by:

West Newport Avenue; North Lockwood Avenue; the alley next south of and parallel to West Newport Avenue; and a line 31.77 feet west of and parallel to North Lockwood Avenue (common address: 5301 West Newport Avenue).

[O2016-54]

Referred -- CLAIMS AGAINST CITY OF CHICAGO.

Claims against the City of Chicago, which were *Referred to the Committee on Finance*, filed by the following:

American Family Insurance and Robinson, Stephanie	[CL2016-84]
Antwine, Marilyn	[CL2016-92]
Ashley, Jason A.	[CL2016-78]
Bajorek, Robert	[CL2016-36]
Banks, Katrina L.	[CL2016-75]
Barry, Chelsa E.	[CL2016-7]
Baughman, Beth R.	[CL2016-94]
Begel, Jospeh J.	[CL2016-44]
Bertocchi, Suan F.	[CL2016-38]
Besunder, Eric J.	[CL2016-11]
Bochenek, Theresa A.	[CL2016-90]
Boyle, Charles J., Jr.	[CL2016-34]
Brandel, Keith C.	[CL2016-17]
Brondstedt, Steven M.	[CL2016-74]
Brown, Stephan B.	[CL2016-65]
Brunt, Erma	[CL2016-42]
Buckner, Kathleen P.	[CL2016-45]
Cammon, Denise	[CL2016-56]
Campbell, Nathan	[CL2016-64]
Carroll, Peter A.	[CL2016-72]

Chavers, Riley III	[CL2016-8]
Clanders, Terry	[CL2016-97]
Colon, Andrea	[CL2016-63]
Davidson, Barbara M.	[CL2016-32]
Defuria, Charles V.	[CL2016-21]
Deschamps, Violette	[CL2016-88]
Domagala, Doreen	[CL2016-13]
Dunner, Annie M.	[CL2016-16]
Espinoza, Enrique	[CL2016-9]
Euman, Mary L.	[CL2016-39]
Farmer, Mitchell T.	[CL2016-89]
Foody, Marybeth	[CL2016-37]
Franzese, Alex A.	[CL2016-58]
Garza, Tracy L.	[CL2016-26]
Gomez, Micaela	[CL2016-95]
Gradman, Dana I.	[CL2016-48]
Gundu, Vijay R.	[CL2016-35]
Gutierrez, Anabel	[CL2016-53]
Hantes, Jason	[CL2016-10]
Horvath, Deborah L.	[CL2016-69]
Howell, Anthony F.	[CL2016-87]
Jean-Baptiste, Shirley	[CL2016-73]
Jirgal, Steve W.	[CL2016-76]

Jones, Daniel K. and Patricia	[CL2016-6]
Jones, Katrina D.	[CL2016-50]
Katsnelson, Alexander	[CL2016-49]
Khalilova, Sugro	[CL2016-86]
Ko, Kun K.	[CL2016-81]
Koenigshofer, Kristin V.	[CL2016-61]
Langen, Michael W.	[CL2016-101]
Laws, Roberta E.	[CL2016-77]
Leone, Julie	[CL2016-85]
Limanni, Mark A.	[CL2016-57]
Lopez, Adrian M.	[CL2016-29]
Mabry, Larry	[CL2016-54]
Marchetti, Patricia L.	[CL2016-15]
Marinho, Andrea	[CL2016-30]
McKeever, Dianna K.	[CL2016-18]
Metzger, Craig A.	[CL2016-93]
Michel, Evelia	[CL2016-102]
Mogill, Susan	[CL2016-52]
Mogill, Susan G.	[CL2016-51]
Morgan, Cornelious V.	[CL2016-82]
Mosley, Cierra M.	[CL2016-55]
Murphy, Brian	[CL2016-22]
Myers, Dionysus W.	[CL2016-24]
Nadeem, Usman	[CL2016-12]
Nally, Meghan E.	[CL2016-28]

Nunez, Oscar	[CL2016-25]
Oh, Se-il	[CL2016-80]
Parisi, Philip M.	[CL2016-71]
Pearson, Anita L.	[CL2016-79]
Perlman, James	[CL2016-100]
Peszek, Steve E.	[CL2016-23]
Pico, Ulises	[CL2016-68]
Pop, Florin V.	[CL2016-59]
Raymundo, Angelina	[CL2016-62]
Reaves, Lawrence	[CL2016-66]
Reznikov, Steven M.	[CL2016-33]
Rios, Roberto	[CL2016-46]
Roman, Alan M.	[CL2016-70]
Roman, Neesha	[CL2016-83]
Roti, Richard J.	[CL2016-40]
Sampson, Kelly J.	[CL2016-27]
Santow, Loren	[CL2016-20]
Schaiz, Amy O.	[CL2016-14]
Scott, Sandra K.	[CL2016-96]
Sharp, Charles E.	[CL2016-105]
Tillman, Dorothy L.	[CL2016-3]
Vavaroutsos, Louis	[CL2016-31]
Villa, Edgar	[CL2016-2]
Vonmepon, Kularb	[CL2016-67]
Weber, David A.	[CL2016-43]

Weiss, Andrew J. [CL2016-99]

Wesley, Harvey (2) [CL2016-4, CL2016-5]

Wilson-Swift, LaShaun S. [CL2016-41]

Winholt, Wayne E. [CL2016-19]

Winton, Jeffrey B. [CL2016-98]

Young, Angela E. [CL2016-60]

Young, Dorothy [CL2016-47]

Zelazowska, Ilona [CL2016-91]

Referred -- RECOMMENDATION BY COMMISSION ON CHICAGO LANDMARKS FOR APPROVAL OF PERMIT APPLICATION FOR DEMOLITION OF NONCONTRIBUTING BUILDING AT 1938 W. AUGUSTA BLVD. IN EAST VILLAGE DISTRICT.

[Or2016-13]

A communication from Eleanor Esser Gorski, AIA, Director of the Historic Preservation Division, Bureau of Zoning and Land Use, Department of Planning and Development, under the date of January 8, 2016, transmitting the Commission on Chicago Landmarks' recommendation, together with a proposed order for approval of a permit application for demolition of a noncontributing building in the East Village Historical Landmark District at 1938 West Augusta Boulevard, which was *Referred to the Committee on Zoning, Landmarks and Building Standards.*

Referred -- RECOMMENDATION BY COMMISSION ON CHICAGO LANDMARKS FOR DESIGNATION OF MARINA CITY AT 300 -- 352 N. STATE ST. AND 301 -- 351 N. DEARBORN ST. AS CHICAGO LANDMARK.

[O2016-65]

A communication from Eleanor Esser Gorski, AIA, Director of Historic Preservation Division, Bureau of Zoning and Land Use, Department of Planning and Development, under the date of January 7, 2016, transmitting the Commission on Chicago Landmarks' recommendation, together with a proposed ordinance for designation of Marina City located at 300 -- 352 North State Street and 301 -- 351 North Dearborn Street as a Chicago Landmark, which was *Referred to the Committee on Zoning, Landmarks and Building Standards.*

REPORTS OF COMMITTEES.

COMMITTEE ON FINANCE.

APPOINTMENT OF GREGORY C. CAMERON, PAUL FITZPATRICK, DEAN E. LANE AND ANNE B. VOSHEL AS MEMBERS OF STATE STREET COMMISSION (SPECIAL SERVICE AREA NO. 1-2015).

[A2015-170]

The Committee on Finance submitted the following report:

CHICAGO, January 13, 2016.

To the President and Members of the City Council:

Your Committee on Finance, having had under consideration a communication recommending the proposed appointments of Gregory C. Cameron, Paul Fitzpatrick, Dean E. Lane and Anne B. Voshel as members of the State Street Commission (Special Service Area Number 1-2015), having had the same under advisement, begs leave to report and recommend that Your Honorable Body *Approve* the proposed appointments transmitted herewith.

This recommendation was concurred in by a viva voce vote of the members of the committee, with no dissenting vote.

Respectfully submitted,

(Signed) EDWARD M. BURKE,
Chairman.

On motion of Alderman Burke, the committee's recommendation was *Concurred In* and the said proposed appointments of Gregory C. Cameron, Paul Fitzpatrick, Dean E. Lane and Anne B. Voshel as members of the State Street Commission (Special Service Area Number 1-2015) were *Approved* by yeas and nays as follows:

Yeas -- Aldermen Moreno, Hopkins, Dowell, Burns, Hairston, Sawyer, Mitchell, Harris, Beale, Sadlowski Garza, Thompson, Cárdenas, Quinn, Burke, Lopez, Foulkes, D. Moore, Curtis, O'Shea, Cochran, Brookins, Muñoz, Scott, Solis, Burnett, Ervin, Taliaferro, Reboyras, Santiago, Waguespack, Mell, Austin, Ramirez-Rosa, Villegas, Laurino, O'Connor, Napolitano, Reilly, Smith, Tunney, Arena, Cappleman, Pawar, Osterman, J. Moore, Silverstein -- 46.

Nays -- None.

Alderman Beale moved to reconsider the foregoing vote. The motion was lost.

APPOINTMENT OF ZACHARY MAIORCA AS MEMBER OF LINCOLN SQUARE COMMISSION (SPECIAL SERVICE AREA NO. 21).

[A2015-172]

The Committee on Finance submitted the following report:

CHICAGO, January 13, 2016.

To the President and Members of the City Council:

Your Committee on Finance, having had under consideration a communication recommending the proposed appointment of Zachary Maiorca as a member of the Lincoln Square Commission (Special Service Area Number 21), having had the same under advisement, begs leave to report and recommend that Your Honorable Body *Approve* the proposed appointment transmitted herewith.

This recommendation was concurred in by a viva voce vote of the members of the committee, with no dissenting vote.

Respectfully submitted,

(Signed) EDWARD M. BURKE,
Chairman.

On motion of Alderman Burke, the committee's recommendation was *Concurred In* and the said proposed appointment of Zachary Maiorca as a member of the Lincoln Square Commission (Special Service Area Number 21) was *Approved* by yeas and nays as follows:

Yeas -- Aldermen Moreno, Hopkins, Dowell, Burns, Hairston, Sawyer, Mitchell, Harris, Beale, Sadlowski Garza, Thompson, Cárdenas, Quinn, Burke, Lopez, Foulkes, D. Moore, Curtis, O'Shea, Cochran, Brookins, Muñoz, Scott, Solis, Burnett, Ervin, Taliaferro, Reboyras, Santiago, Waguespack, Mell, Austin, Ramirez-Rosa, Villegas, Laurino, O'Connor, Napolitano, Reilly, Smith, Tunney, Arena, Cappleman, Pawar, Osterman, J. Moore, Silverstein -- 46.

Nays -- None.

Alderman Beale moved to reconsider the foregoing vote. The motion was lost.

APPOINTMENT OF BEN R. MUNRO AS MEMBER OF LINCOLN SQUARE COMMISSION (SPECIAL SERVICE AREA NO. 21).

[A2015-171]

The Comrnittee on Finance submitted the following report:

CHICAGO, January 13, 2016.

To the President and Members of the City Council:

Your Committee on Finance, having had under consideration a communication recommending the proposed appointment of Ben R. Munro as a member of the Lincoln Square Commission (Special Service Area Number 21), having had the same under advisement, begs leave to report and recommend that Your Honorable Body *Approve* the proposed appointment transmitted herewith.

This recommendation was concurred in by a viva voce vote of the members of the committee, with no dissenting vote.

Respectfully submitted,

(Signed) EDWARD M. BURKE,
Chairman.

On motion of Alderman Burke, the committee's recommendation was *Concurred In* and the said proposed appointment of Ben R. Munro as a member of the Lincoln Square Commission (Special Service Area Number 21) was *Approved* by yeas and nays as follows:

Yeas -- Aldermen Moreno, Hopkins, Dowell, Burns, Hairston, Sawyer, Mitchell, Harris, Beale, Sadlowski Garza, Thompson, Cárdenas, Quinn, Burke, Lopez, Foulkes, D. Moore, Curtis, O'Shea, Brookins, Cochran, Muñoz, Scott, Solis, Burnett, Ervin, Taliaferro, Reboyras, Santiago, Waguespack, Mell, Austin, Ramirez-Rosa, Villegas, Laurino, O'Connor, Napolitano, Reilly, Smith, Tunney, Arena, Cappleman, Pawar, Osterman, J. Moore, Silverstein -- 46.

Nays -- None.

Alderman Beale moved to reconsider the foregoing vote. The motion was lost.

REAPPOINTMENT OF JOSEPH M. HALL AND BRENT A. NORSMAN AS MEMBERS OF WICKER PARK AND BUCKTOWN COMMISSION (SPECIAL SERVICE AREA NO. 33).

[A2015-173]

The Committee on Finance submitted the following report:

CHICAGO, January 13, 2016.

To the President and Members of the City Council:

Your Committee on Finance, having had under consideration a communication recommending the proposed reappointments of Joseph M. Hall and Brent A. Norsman as members of the Wicker Park and Bucktown Commission (Special Service Area Number 33), having had the same under advisement, begs leave to report and recommend that Your Honorable Body *Approve* the proposed reappointments transmitted herewith.

This recommendation was concurred in by a viva voce vote of the members of the committee, with no dissenting vote.

Respectfully submitted,

(Signed) EDWARD M. BURKE,
Chairman.

On motion of Alderman Burke, the committee's recommendation was *Concurred In* and the said proposed reappointments of Joseph M. Hall and Brent A. Norsman as members of the Wicker Park and Bucktown Commission (Special Service Area Number 33) were *Approved* by yeas and nays as follows:

Yeas -- Aldermen Moreno, Hopkins, Dowell, Burns, Hairston, Sawyer, Mitchell, Harris, Beale, Sadlowski Garza, Thompson, Cárdenas, Quinn, Burke, Lopez, Foulkes, D. Moore, Curtis, O'Shea, Cochran, Brookins, Muñoz, Scott, Solis, Burnett, Ervin, Taliaferro, Reboyras, Santiago, Waguespack, Mell, Austin, Ramirez-Rosa, Villegas, Laurino, O'Connor, Napolitano, Reilly, Smith, Tunney, Arena, Cappleman, Pawar, Osterman, J. Moore, Silverstein -- 46.

Nays -- None.

Alderman Beale moved to reconsider the foregoing vote. The motion was lost.

APPOINTMENT OF EDDA B. COSCIONI, MARK H. DAVIS, KENNETH DOTSON, BENJAMIN E. HAMM, BRENT P. HOLTEN AND OZ SOZEN AS MEMBERS OF LINCOLN AVENUE COMMISSION (SPECIAL SERVICE AREA NO. 35-2015).

[A2015-174]

The Committee on Finance submitted the following report:

CHICAGO, January 13, 2016.

To the President and Members of the City Council:

Your Committee on Finance, having had under consideration a communication recommending the proposed appointments of Edda B. Coscioni, Mark H. Davis, Kenneth Dotson, Benjamin E. Hamm, Brent P. Holten and Oz Sozen as members of the Lincoln Avenue Commission (Special Service Area Number 35-2015), having had the same under advisement, begs leave to report and recommend that Your Honorable Body *Approve* the proposed appointments transmitted herewith.

This recommendation was concurred in by a viva voce vote of the members of the committee, with no dissenting vote.

Respectfully submitted,

(Signed) EDWARD M. BURKE,
Chairman.

On motion of Alderman Burke, the committee's recommendation was *Concurred In* and the said proposed appointments of Edda B. Coscioni, Mark H. Davis, Kenneth Dotson, Benjamin E. Hamm, Brent P. Holten and Oz Sozen as members of the Lincoln Avenue Commission (Special Service Area Number 35-2015) were *Approved* by yeas and nays as follows:

Yeas -- Aldermen Moreno, Hopkins, Dowell, Burns, Hairston, Sawyer, Mitchell, Harris, Beale, Sadlowski Garza, Thompson, Cárdenas, Quinn, Burke, Lopez, Foulkes, D. Moore, Curtis, O'Shea, Cochran, Brookins, Muñoz, Scott, Solis, Burnett, Ervin, Taliaferro, Reboyras, Santiago, Waguespack, Mell, Austin, Ramirez-Rosa, Villegas, Laurino, O'Connor, Napolitano, Reilly, Smith, Tunney, Arena, Cappleman, Pawar, Osterman, J. Moore, Silverstein -- 46.

Nays -- None.

Alderman Beale moved to reconsider the foregoing vote. The motion was lost.

APPOINTMENT OF MAURA LEVIT AS MEMBER OF DEVON AVENUE COMMISSION (SPECIAL SERVICE AREA NO. 43).

[A2015-175]

The Committee on Finance submitted the following report:

CHICAGO, January 13, 2016.

To the President and Members of the City Council:

Your Committee on Finance, having had under consideration a communication recommending the proposed appointment of Maura Levit as a member of the Devon Avenue Commission (Special Service Area Number 43), having had the same under advisement, begs leave to report and recommend that Your Honorable Body *Approve* the proposed appointment transmitted herewith.

This recommendation was concurred in by a viva voce vote of the members of the committee, with no dissenting vote.

Respectfully submitted,

(Signed) EDWARD M. BURKE,
Chairman.

On motion of Alderman Burke, the committee's recommendation was *Concurred In* and the said proposed appointment of Maura Levit as a member of the Devon Avenue Commission (Special Service Area Number 43) was *Approved* by yeas and nays as follows:

Yeas -- Aldermen Moreno, Hopkins, Dowell, Burns, Hairston, Sawyer, Mitchell, Harris, Beale, Sadlowski Garza, Thompson, Cárdenas, Quinn, Burke, Lopez, Foulkes, D. Moore, Curtis, O'Shea, Cochran, Brookins, Muñoz, Scott, Solis, Burnett, Ervin, Taliaferro, Reboyras, Santiago, Waguespack, Mell, Austin, Ramirez-Rosa, Villegas, Laurino, O'Connor, Napolitano, Reilly, Smith, Tunney, Arena, Cappleman, Pawar, Osterman, J. Moore, Silverstein -- 46.

Nays -- None.

Alderman Beale moved to reconsider the foregoing vote. The motion was lost.

REAPPOINTMENT OF SAIMA CAUSEVIC AND FRANK J. KERN AS MEMBERS OF ALBANY PARK COMMISSION (SPECIAL SERVICE AREA NO. 60).

[A2015-176]

The Committee on Finance submitted the following report:

CHICAGO, January 13, 2016.

To the President and Members of the City Council:

Your Committee on Finance, having had under consideration a communication recommending the proposed reappointments of Saima Causevic and Frank J. Kern as members of the Albany Park Commission (Special Service Area Number 60), having had the same under advisement, begs leave to report and recommend that Your Honorable Body *Approve* the proposed reappointments transmitted herewith.

This recommendation was concurred in by a viva voce vote of the members of the committee, with no dissenting vote.

Respectfully submitted,

(Signed) EDWARD M. BURKE,
Chairman.

On motion of Alderman Burke, the committee's recommendation was *Concurred In* and the said proposed reappointments of Saima Causevic and Frank J. Kern as members of the Albany Park Commission (Special Service Area Number 60) were *Approved* by yeas and nays as follows:

Yeas -- Aldermen Moreno, Hopkins, Dowell, Burns, Hairston, Sawyer, Mitchell, Harris, Beale, Sadlowski Garza, Thompson, Cárdenas, Quinn, Burke, Lopez, Foulkes, D. Moore, Curtis, O'Shea, Cochran, Brookins, Muñoz, Scott, Solis, Burnett, Ervin, Taliaferro, Reboyras, Santiago, Waguespack, Mell, Austin, Ramirez-Rosa, Villegas, Laurino, O'Connor, Napolitano, Reilly, Smith, Tunney, Arena, Cappleman, Pawar, Osterman, J. Moore, Silverstein -- 46.

Nays -- None.

Alderman Beale moved to reconsider the foregoing vote. The motion was lost.

REAPPOINTMENT OF GREGORY B. GUTTMAN, ALLISON C. HARTMAN, JAMES M. HENNESSY AND GEORGE W. RUMSEY AS MEMBERS OF HYDE PARK COMMISSION (SPECIAL SERVICE AREA NO. 61).

[A2015-177]

The Committee on Finance submitted the following report:

CHICAGO, January 13, 2016.

To the President and Members of the City Council:

Your Committee on Finance, having had under consideration a communication recommending the proposed reappointments of Gregory B. Guttman, Allison C. Hartman, James M. Hennessy and George W. Rumsey as members of the Hyde Park Commission (Special Service Area Number 61), having had the same under advisement, begs leave to report and recommend that Your Honorable Body *Approve* the proposed reappointments transmitted herewith.

This recommendation was concurred in by a viva voce vote of the members of the committee, with no dissenting vote.

Respectfully submitted,

(Signed) EDWARD M. BURKE,
Chairman.

On motion of Alderman Burke, the committee's recommendation was *Concurred In* and the said proposed reappointments of Gregory B. Guttman, Allison C. Hartman, James M. Hennessy and George W. Rumsey as members of the Hyde Park Commission (Special Service Area Number 61) were *Approved* by yeas and nays as follows:

Yeas -- Aldermen Moreno, Hopkins, Dowell, Burns, Hairston, Sawyer, Mitchell, Harris, Beale, Sadlowski Garza, Thompson, Cárdenas, Quinn, Burke, Lopez, Foulkes, D. Moore, Curtis, O'Shea, Cochran, Brookins, Muñoz, Scott, Solis, Burnett, Ervin, Taliaferro, Reboyras, Santiago, Waguespack, Mell, Austin, Ramirez-Rosa, Villegas, Laurino, O'Connor, Napolitano, Reilly, Smith, Tunney, Arena, Cappleman, Pawar, Osterman, J. Moore, Silverstein -- 46.

Nays -- None.

Alderman Beale moved to reconsider the foregoing vote. The motion was lost.

DECLARATION OF OFFICIAL INTENT TO ISSUE SPECIAL ASSESSMENT BONDS FOR CERTAIN MUNICIPAL IMPROVEMENTS WITH FRANKLIN POINT AREA AT 650 -- 658 S. WELLS ST., 700 -- 758 S. WELLS ST. AND 223 -- 313 W. HARRISON ST. AND RIVER SOUTH AREA AT 600 -- 1000 S. WELLS ST.

[O2015-8826]

The Committee on Finance submitted the following report:

CHICAGO, January 13, 2016.

To the President and Members of the City Council:

Your Committee on Finance, having had under consideration a communication recommending a proposed ordinance concerning the authority to issue Special Assessment Bonds for municipal improvements within the Franklin Point and River South Areas, amount of Bonds not to exceed: $98,400,000, having had the same under advisement, begs leave to report and recommend that Your Honorable Body *Pass* the proposed ordinance transmitted herewith.

This recommendation was concurred in by a viva voce vote of the members of the committee, with no dissenting vote.

Respectfully submitted,

(Signed) EDWARD M. BURKE,
Chairman.

On motion of Alderman Burke, the said proposed ordinance transmitted with the foregoing committee report was *Passed* by yeas and nays as follows:

Yeas -- Aldermen Moreno, Hopkins, Dowell, Burns, Hairston, Sawyer, Mitchell, Harris, Beale, Sadlowski Garza, Thompson, Cárdenas, Quinn, Burke, Lopez, Foulkes, D. Moore, Curtis, O'Shea, Cochran, Brookins, Muñoz, Scott, Solis, Burnett, Ervin, Taliaferro, Reboyras, Santiago, Waguespack, Mell, Austin, Ramirez-Rosa, Villegas, Laurino, O'Connor, Napolitano, Reilly, Smith, Tunney, Arena, Cappleman, Pawar, Osterman, J. Moore, Silverstein -- 46.

Nays -- None.

Alderman Beale moved to reconsider the foregoing vote. The motion was lost.

The following is said ordinance as passed:

WHEREAS, The City of Chicago (the "City") is a municipal corporation and a home rule unit of government, pursuant to Article VII, Section 6 of the Illinois Constitution of 1970; and

WHEREAS, The City wishes to design, acquire, construct and install certain municipal improvements within portions of the City commonly known as the Franklin Point Area (located generally at 650 -- 658 South Wells Street, 700 -- 758 South Wells Street and 223 -- 313 West Harrison Street) and the River South Area (located generally at 600 -- 1000 South Wells Street) and the City wishes to issue its special assessment bonds to finance said improvements; and

WHEREAS, The City hereby finds and determines that the financing of the improvements described below by the City will serve the public purposes of the City; now, therefore,

Be It Ordained by the City Council of the City of Chicago:

SECTION 1. The above recitals are incorporated herein and made a part hereof.

SECTION 2. The City intends to issue obligations (the "Bonds") for the purpose of financing the design, acquisition, construction and installation of improvements consisting of streets, parks, utilities, stormwater management facilities, sanitary sewer, riverfront amenities, engineering and consulting services, and other eligible costs within the Franklin Point and River South Areas and the acquisition of land on which such improvements are to be built (the "Project") and including without limitation, related expenses for making and levying the special assessments, costs of issuance, capitalized interest and a debt service reserve. The total amount which the City intends to borrow through the issuance of the Bonds for the Project will not exceed $98,400,000.00.

SECTION 3. Certain costs will be incurred by the City in connection with the Project prior to the issuance of the Bonds. The City reasonably expects to reimburse such costs with proceeds of the Bonds.

SECTION 4. This ordinance constitutes a declaration of official intent under Treasury Regulation Section 1.150-2 and the Internal Revenue Code of 1986, as amended.

SECTION 5. To the extent that any ordinance, resolution, rule, order or provision of the Municipal Code of Chicago, or part thereof, is in conflict with the provisions of this ordinance, the provisions of this ordinance shall control. If any section, paragraph, clause or provision of this ordinance shall be held invalid, the invalidity of such section, paragraph, clause or provision shall not affect any of the other provisions of this ordinance.

SECTION 6. This ordinance shall be effective as of the date of its passage.

ISSUANCE OF CITY OF CHICAGO SALES TAX REVENUE BONDS, SERIES 2016.
[O2015-8872]

The Committee on Finance submitted the following report:

CHICAGO, January 13, 2016.

To the President and Members of the City Council:

Your Committee on Finance, having had under consideration a communication recommending a proposed ordinance concerning the authority to issue Sales Tax Revenue Bonds, Series 2016, amount of Bonds not to exceed: $200,000,000, having had the same under advisement, begs leave to report and recommend that Your Honorable Body *Pass* the proposed ordinance transmitted herewith.

This recommendation was concurred in by a viva voce vote of the members of the committee, with three dissenting votes.

Alderman Sawyer (6th Ward) abstains from voting under the provisions of Rule 14.

Aldermen Zalewski (23rd Ward), Waguespack (32nd Ward), Arena (45th Ward) vote no.

Respectfully submitted,

(Signed) EDWARD M. BURKE,
Chairman.

On motion of Alderman Burke, the said proposed ordinance transmitted with the foregoing committee report was *Passed* by yeas and nays as follows:

Yeas -- Aldermen Moreno, Hopkins, Dowell, Burns, Hairston, Mitchell, Harris, Beale, Sadlowski Garza, Thompson, Cárdenas, Quinn, Burke, Lopez, Foulkes, D. Moore, Curtis, O'Shea, Cochran, Brookins, Muñoz, Scott, Solis, Burnett, Ervin, Taliaferro, Reboyras, Santiago, Mell, Austin, Ramirez-Rosa, Villegas, Laurino, O'Connor, Napolitano, Reilly, Smith, Tunney, Cappleman, Pawar, Osterman, J. Moore, Silverstein -- 43.

Nays -- Aldermen Waguespack, Napolitano -- 2.

Aldermen Beale moved to reconsider the foregoing vote. The motion was lost.

Alderman Sawyer invoked Rule 14 of the City Council's Rules of Order and Procedure.

The following is said ordinance as passed:

WHEREAS, The City of Chicago (the "City") is a body politic and corporate under the laws of the State of Illinois (the "State") and a home rule unit of local government under Article VII of the Illinois Constitution of 1970; and

WHEREAS, Pursuant to a Trust Indenture dated as of March 1, 1997 (the "Original Indenture"), between the City and The Bank of New York Mellon Trust Company, N.A. (as successor to J.P. Morgan Trust Company National Association and American National Bank and Trust Company of Chicago), as trustee (the "Trustee"), as supplemented and amended by a First Supplemental Trust Indenture dated as of March 1, 1998 (the "First Supplemental Indenture"), a Second Supplemental Trust Indenture dated as of January 1, 1999 (the "Second Supplemental Indenture"), an Amended and Restated Third Supplemental Trust Indenture dated as of July 1, 2008, as amended by a First Amendment to Amended and Restated Third Supplemental Trust Indenture dated May 22, 2015 (collectively, the "Third Supplemental Indenture"), a Fourth Supplemental Trust Indenture dated as of June 1, 2005 (the "Fourth Supplemental Indenture"), a Fifth Supplemental Trust Indenture dated as of October 1, 2009 (the "Fifth Supplemental Indenture"), and a Sixth Supplemental Trust Indenture dated as of November 1, 2011 (the "Sixth Supplemental Indenture"), all between the City and the Trustee, the City has issued and has currently outstanding several Series (as defined in the Original Indenture) of its Sales Tax Revenue Bonds (the "Outstanding Sales Tax Revenue Bonds"); and

WHEREAS, The Outstanding Sales Tax Revenue Bonds were issued for either the purpose of paying the cost of certain Projects (as defined in the Original Indenture) or refunding other Outstanding Sales Tax Revenue Bonds and are payable (i) first, from (a) all collections distributed to the City of those taxes imposed by the City pursuant to its home rule powers as amended, the Home Rule Municipal Service Occupation Tax Act of the state, as amended, and the Home Rule Municipal Use Tax Act of the state, as amended, or any successor or substitute law, ordinance or other legislation subsequently enacted (which taxes are currently imposed by the City pursuant to Sections 3-40-010, 3-40-430 and 3-28-030, respectively, of the Municipal Code of Chicago (the "Municipal Code"), or successor or substitute taxes

therefor as may be provided by law in the future, and (b) all collections by the City of taxes imposed by the City pursuant to its home rule powers upon the privilege of using in the City certain items of tangible personal property purchased at retail from a retailer located outside the corporate limits of the City as currently authorized by Section 8-11-6(b) of the Illinois Municipal Code, as amended (which tax is currently imposed by the City pursuant to Section 3-27-030 of the Municipal Code) or successor or substitute taxes therefor as may be provided by law in the future (collectively, the "Home Rule Sales Tax Revenues"), and (ii) second, and only in the event of the insufficiency or unavailability of sufficient Home Rule Sales Tax Revenues to pay debt service on all bonds authorized and issued under the Original Indenture, as supplemented and amended from time to time, including the Outstanding Sales Tax Revenue Bonds and all such bonds subsequently issued, and to make any other payments and deposits required under the Original Indenture, as supplemented and amended from time to time, from all collections distributed to the City from those taxes imposed by the state pursuant to the Use Tax Act, the Service Use Tax Act, the Service Occupation Tax Act and the Retailer's Occupation Tax Act, each as supplemented and amended, or successor or substitute taxes therefor as provided by law in the future (the "Local Share Sales Tax Revenues" and, collectively with the Home Rule Sales Tax Revenues, the "Pledged Sales Tax Revenues"); and

WHEREAS, Section 204 of the Original Indenture authorizes the issuance of Additional Bonds (as defined in the Original Indenture) sharing ratably and equally in the Pledged Sales Tax Revenues with the Outstanding Sales Tax Revenue Bonds upon compliance with the provisions of said section, for the purpose of paying costs of any Project (as defined in the Original Indenture), which Additional Bonds are to be issued pursuant to a Supplemental Indenture (as defined in the Original Indenture) executed and delivered as described in the Original Indenture; and

WHEREAS, Section 205 of the Original Indenture authorizes the issuance of Refunding Bonds (as defined in the Original Indenture) sharing ratably and equally in the Pledged Sales Tax Revenues with the Outstanding Sales Tax Revenue Bonds upon compliance with the provisions of said section, for the purpose of refunding or advance refunding any or all outstanding (as defined in the Original Indenture) Bonds (as defined in the Original Indenture) of one (1) or more series, which Refunding Bonds are to be issued pursuant to a Supplemental Indenture executed and delivered as described in the Original Indenture; and

WHEREAS, It is in the best interests of the inhabitants of the City and necessary for the welfare of the government and affairs of the City to finance (i) public right-of-way infrastructure improvements in City neighborhoods, including street and alley construction and improvements, lighting improvements, sidewalk improvements and replacements, and curb and gutter repairs and replacements; (ii) infrastructure improvements to enhance the development of economic activity, including industrial street construction and improvements, streetscaping, median landscaping, demolition of hazardous, vacant or dilapidated buildings that pose a threat to public safety and welfare, shoreline reconstruction, riverbank stabilization, residential and commercial infrastructure redevelopment and viaduct clearance improvements; (iii) transportation improvements to City facilities and to facilities located within the City limits which are owned by other governmental entities, including street resurfacing, bridge rehabilitation, viaduct rehabilitation, freight tunnel rehabilitation, traffic signal

modernization, new traffic signal installation, intersection safety improvements and transit facility improvements; (iv) grants to assist not-for-profit organizations or educational or cultural institutions or to assist other municipal corporations, units of local government, school districts, the state or the United States government; (v) the acquisition of personal property, including, but not limited to, computer hardware and software, vehicles or other capital items useful or necessary for City purposes; (vi) the duly authorized acquisition of improved and unimproved real property within the City for municipal purposes, and the improvement, demolition and/or remediation of any such property; and (vii) constructing, equipping, altering and repairing various municipal facilities including fire stations, police stations, libraries, senior and health centers and other municipal facilities (the purposes described in clauses (i) through (vii) above are referred to collectively herein as the "Series 2016 Capital Program"); and

WHEREAS, It is in the best interests of the inhabitants of the City and necessary for the welfare of the government and affairs of the City to authorize the refunding of all or such portion of the Outstanding Sales Tax Revenue Bonds as shall be determined pursuant to Section 3(c) hereof (the "Refunding"); and

WHEREAS, The Series 2016 Capital Program constitutes a "Project" as such term is defined in the Original Indenture; and

WHEREAS, The cost of the Series 2016 Capital Program and the Refunding is estimated to be not more than Two Hundred Million Dollars ($200,000,000) and the City expects to pay such cost by borrowing such money and issuing Additional Bonds and Refunding Bonds pursuant to the Original Indenture, as amended, and a Seventh Supplemental Trust Indenture (the "Seventh Supplemental Indenture", and, together with the Original Indenture, the First Supplemental Indenture, the Second Supplemental Indenture, the Third Supplemental Indenture, the Fourth Supplemental Indenture, the Fifth Supplemental Indenture and the Sixth Supplemental Indenture, the "Indenture"), in evidence thereof as hereinafter provided, said Additional Bonds and Refunding Bonds to be payable from the Pledged Sales Tax Revenues as set forth in the Original Indenture; and

WHEREAS, The Outstanding Sales Tax Revenue Bonds constitute "Bonds" that are "Outstanding" as such terms are defined in the Original Indenture; and

WHEREAS, The City has determined that it is advisable and necessary at this time to authorize the borrowing of the sum necessary for the purposes of (i) paying costs of the Series 2016 Capital Program and the Refunding, (ii) funding interest on the Series 2016 Bonds, as defined below, determined to be necessary as provided herein, (iii) funding a debt service reserve fund to the extent determined to be necessary as provided herein and (iv) paying the expenses of issuing the bonds herein authorized, and in evidence thereof to authorize the issuance of its Sales Tax Revenue Bonds, Series 2016, as Additional Bonds pursuant to Section 204 of the Original Indenture and as Refunding Bonds pursuant to Section 205 of the Original Indenture (the "Series 2016 Bonds"), such borrowing being for a proper public purpose and in the public interest, and the City, by virtue of its constitutional home rule powers and all laws applicable thereto, has the power to issue the Series 2016 Bonds; and

WHEREAS, The City has determined that it is advisable to consider supplementing the Indenture to provide for certain security enhancements with respect to the Outstanding Sales Tax Revenue Bonds, any Additional Bonds and any Refunding Bonds, to the extent possible; now, therefore,

Be It Ordained by the City Council of the City of Chicago:

SECTION 1. The City Council, after a public meeting heretofore held on this ordinance by the Committee on Finance of the City Council, pursuant to proper notice having been given thereof, and in accordance with the findings and recommendations of such committee, hereby incorporates the recitals contained in the preambles to this ordinance into this ordinance by this reference.

SECTION 2. (a) There shall be authorized the borrowing on the credit of and for and on behalf of the City the aggregate principal amount of not to exceed Two Hundred Million Dollars ($200,000,000) plus an amount equal to the amount of any net original issue discount used in the marketing of the Series 2016 Bonds (not to exceed 15 percent of the principal amount thereof) for the purposes aforesaid; and the Series 2016 Bonds may be issued from time to time in one or more series for Project purposes and/or Refunding purposes in an aggregate principal amount not exceeding the amount specified above, or such lesser aggregate principal amount, as may be determined either by the Chief Financial Officer or the City Comptroller (each such officer is referred to as an "Authorized Officer"). The Series 2016 Bonds shall be issued and secured pursuant to the terms of the Seventh Supplemental Indenture, and the Mayor and each Authorized Officer are each hereby authorized to execute and deliver the Seventh Supplemental Indenture on behalf of the City, such Seventh Supplemental Indenture to be in substantially the form prescribed by the Original Indenture, with such changes as shall be approved by the Mayor or the Authorized Officer executing the same, with such execution to constitute conclusive evidence of their approval and this City Council's approval of the form of Seventh Supplemental Indenture so executed and delivered.

Whether any Series 2016 Bonds are sold as Current Interest Bonds, Capital Appreciation Bonds or Capital Appreciation and Income Bonds (each as defined in the Original Indenture), the details of such bonds as set forth in the notification of sale of the Series 2016 Bonds delivered by an Authorized Officer pursuant to Section 3(c) hereof and all provisions relating to (i) the calculation and provision for payment of interest on or (ii) the registration, transfer and redemption of such Current Interest Bonds, Capital Appreciation Bonds or Capital Appreciation and Income Bonds, within the limitations contained herein and in the Original Indenture, shall be set forth in the Seventh Supplemental Indenture. All capitalized terms used in this ordinance without definition shall have the meanings assigned to such terms in the Indenture. The Mayor and each Authorized Officer, or their proxy, are each hereby authorized to act as an Authorized Officer for the purposes provided in the Seventh Supplemental Indenture.

(b) The Series 2016 Bonds shall be issued under and secured by the Indenture and shall have the terms and provisions set forth in the Indenture, within the limitations prescribed in

this ordinance. In order to secure the payment of the principal of, premium (if any) and interest on the Outstanding Sales Tax Revenue Bonds, the Series 2016 Bonds authorized hereby and such Additional Bonds and Refunding Bonds as may be issued on a parity therewith in the future pursuant to the Indenture, the Pledged Sales Tax Revenues are hereby pledged to the extent and for the purposes as provided in the Indenture and are hereby appropriated for the purposes set forth in the Indenture. The principal of, premium (if any) and interest on the Series 2016 Bonds are payable from and secured by the pledge of and lien on the Pledged Sales Tax Revenues and amounts on deposit in certain Funds, Accounts and Subaccounts established pursuant to the Indenture. The Indenture shall set forth such covenants with respect to the imposition and application of the Pledged Sales Tax Revenues as shall be deemed necessary by an Authorized Officer in connection with the sale of the Series 2016 Bonds.

(c) All or any portion of the Series 2016 Bonds may be issued as Current Interest Bonds, Capital Appreciation Bonds or Capital Appreciation and Income Bonds, all as provided in the Indenture. The principal of the Series 2016 Bonds shall become due and payable on or before the earlier of (i) January 1, 2057, or (ii) 40 years after the date of issuance of such Series 2016 Bonds.

Any Series 2016 Bonds issued as Capital Appreciation Bonds shall be dated the date of issuance thereof and shall also bear the date of authentication, shall be in fully registered form, shall be numbered as determined by the Trustee and shall be in denominations equal to the original principal amounts of such Capital Appreciation Bonds or any integral multiple thereof, each such Original Principal Amount representing Accreted Amount (as defined in the Indenture) at maturity (the "Maturity Amount") of Five Thousand Dollars ($5,000) or any integral multiple thereof (but no single Series 2016 Bond shall represent Accreted Amount maturing on more than one (1) date).

Any Series 2016 Bonds issued as Current Interest Bonds shall be dated such date as shall be determined by an Authorized Officer at the time of sale thereof, shall be in fully registered form, shall be in denominations of Five Thousand Dollars ($5,000) each and any integral multiple thereof (but no single Series 2016 Bond shall represent installments of principal maturing on more than one (1) date), and shall be numbered as provided in the Indenture.

While in the form of Capital Appreciation Bonds, any Series 2016 Bonds issued and sold as Capital Appreciation and Income Bonds shall be subject to all of the provisions and limitations of this ordinance and the Indenture relating to Capital Appreciation Bonds and while in the form of Current Interest Bonds, any Series 2016 Bonds issued and sold as Capital Appreciation and Income Bonds shall be subject to all of the provisions and limitations of this ordinance and the Indenture relating to Current Interest Bonds.

The Current Interest Bonds shall bear interest at a rate or rates and the Capital Appreciation Bonds shall have Yields to Maturity (as defined below) not to exceed 18 percent per annum.

Each Capital Appreciation Bond shall bear interest from its date at the rate per annum compounded semiannually on each January 1 and July 1, commencing on such

January 1 or July 1 as determined by an Authorized Officer at the time of sale of such Capital Appreciation Bonds, which will produce the yield to maturity identified therein until the maturity date thereof (the "Yield to Maturity"). Interest on the Capital Appreciation Bonds shall be payable only at the respective maturity dates thereof.

Each Current Interest Bond shall bear interest (computed upon the basis of a three hundred sixty (360) day year of twelve (12) thirty (30) day months) payable on the first (1^{st}) days of January and July of each year, commencing on such January 1 or July 1 as determined by an Authorized Officer at the time of the sale of any of the Current Interest Bonds.

Each of the Series 2016 Bonds shall be designated a "Sales Tax Revenue Bond, Series 2016__" or "Sales Tax Revenue Refunding Bond, Series 2016__" with such additions, modifications or revisions as shall be determined to be necessary by an Authorized Officer at the time of the sale of the Series 2016 Bonds to reflect the purpose of the issue, the time or order of sale of the Series 2016 Bonds, whether the Series 2016 Bonds are Current Interest Bonds, Capital Appreciation Bonds or Capital Appreciation and Income Bonds and any other authorized features of the Series 2016 Bonds determined by an Authorized Officer as desirable to be reflected in the title of the Series 2016 Bonds being issued and sold.

(d) The Series 2016 Bonds may be made subject to redemption prior to maturity at the option of the City, in whole or in part on any date, at such times and at such redemption prices (to be expressed as a percentage of the principal amount of Current Interest Bonds being redeemed or as a formula as described below and expressed as a percentage of the Compound Accreted Value of Capital Appreciation Bonds to be redeemed or as a formula as described below) not to exceed 120 percent, plus, in the case of Current Interest Bonds, accrued interest to the date of redemption, as determined by an Authorized Officer at the time of the sale thereof.

Notwithstanding the foregoing, such 120 percent limitation on the redemption price of Series 2016 Bonds shall not apply where the redemption price is based upon a formula designed to compensate the owner of the Series 2016 Bonds to be redeemed based upon prevailing market conditions on the date fixed for redemption, commonly known as a "make-whole" redemption price (the "Make-Whole Redemption Price"). At the time of sale of the Series 2016 Bonds, an Authorized Officer shall determine the provisions of the formula to be used to establish any Make-Whole Redemption Price, which may vary depending on whether the Series 2016 Bonds are issued on a taxable or tax-exempt basis, and such provisions shall be specified in the Seventh Supplemental Indenture.

An Authorized Officer shall confirm and transmit the applicable Make-Whole Redemption Price on such dates and to such parties as shall be necessary to effectuate such redemption.

Certain of the Series 2016 Bonds may be made subject to mandatory redemption, at par and accrued interest to the date fixed for redemption, as determined by an Authorized Officer at the time of the sale thereof; provided, that the Series 2016 Bonds shall reach final maturity not later than the date set forth in Section 2(c) hereof.

(e) The Series 2016 Bonds may be issued in either certificated or book-entry only form as determined by an Authorized Officer. In connection with the issuance of Series 2016 Bonds in book-entry only form, each Authorized Officer is authorized to execute and deliver a representation letter to the book-entry depository selected by an Authorized Officer in substantially the form previously used in connection with obligations issued by the City in book-entry form.

(f) The Series 2016 Bonds shall be executed by the officers of the City and prepared substantially in the form as provided in the Seventh Supplemental Indenture with such revisions as shall be approved by the officers of the City executing the Series 2016 Bonds.

(g) All or any portion of the Series 2016 Bonds may be issued as bonds, the interest on which is exempt from federal income taxation or as bonds, the interest on which is not exempt from federal income taxation as set forth in the notification of sale of the Series 2016 Bonds delivered by an Authorized Officer pursuant to Section 3(c) hereof.

SECTION 3. (a) The Series 2016 Bonds shall be sold and delivered to or at the direction of an underwriter or group of underwriters to be selected by an Authorized Officer (the "Underwriters"), subject to the terms and conditions of one (1) or more contracts of purchase related thereto; provided, that the aggregate purchase price of the Series 2016 Bonds shall be not less than 85 percent of the principal amount (or Original Principal Amount in the case of Capital Appreciation Bonds) thereof to be issued (less any net original issue discount used in the marketing thereof) plus accrued interest, if any, from their date to the date of delivery thereof. The compensation paid to the Underwriters in connection with any sale of Bonds shall not exceed five percent of the principal amount of the Bonds being sold. Nothing contained in this ordinance shall limit the sale of the Bonds or any maturity or maturities thereof at a price or prices in excess of the principal amount thereof.

The Mayor and each Authorized Officer are each hereby authorized to execute on behalf of the City, with the concurrence of the chairman of the Committee on Finance of the City Council, one (1) or more contracts of purchase in substantially the form previously used in connection with the issuance and sale of the Outstanding Sales Tax Revenue Bonds with appropriate revisions to reflect the terms and provisions of the Series 2016 Bonds and such other revisions in text as an Authorized Officer shall determine are necessary or desirable in connection with the sale of the Series 2016 Bonds.

(b) In connection with the sale of any Series 2016 Bonds, each Authorized Officer is hereby authorized to obtain (i) a Bond Insurance Policy (as defined in the Original Indenture) from a Bond Insurer (as defined in the Original Indenture) and (ii) a surety bond, an insurance policy, a letter of credit or other credit facility assuring the availability of cash to fund any applicable debt service reserve requirement (a "Debt Reserve Credit Facility") from such provider as an Authorized Officer shall determine, if said Authorized Officer determines such Bond Insurance Policy or Debt Reserve Credit Facility to be desirable in connection with such sale of the Series 2016 Bonds. Each Authorized Officer is also authorized to enter into such agreements and make such covenants with any Bond Insurer or provider of a Debt Reserve Credit Facility that an Authorized Officer deems necessary that are not inconsistent with the provisions of this ordinance; provided, however, that any agreement to reimburse such provider shall be payable solely and only from the Pledged Sales Tax Revenues.

(c) Subsequent to the sale of any Series 2016 Bonds, an Authorized Officer shall file in the Office of the City Clerk a notification of sale directed to the City Council setting forth (i) the aggregate principal amount of, maturity schedule and redemption provisions for the Series 2016 Bonds sold, (ii) the principal amounts of the Series 2016 Bonds sold as Current Interest Bonds, Capital Appreciation Bonds and Capital Appreciation and Income Bonds, respectively, (iii) in the case of Series 2016 Bonds sold as Capital Appreciation Bonds, (A) the original principal amounts of and Yields to Maturity on the Capital Appreciation Bonds being sold and (B) a table of Accreted Amounts per Five Thousand Dollar ($5,000) Accreted Amount at maturity for any Capital Appreciation Bonds being sold, setting forth the Accreted Amount of each such Capital Appreciation Bonds on each semiannual compounding date, (iv) the interest rates on the Current Interest Bonds sold, (v) the amount of proceeds of the Series 2016 Bonds to be used for each of the respective purposes authorized herein, (vi) the identity of the Bond Insurer issuing the Bond Insurance Policy, if any, for the Series 2016 Bonds and the identity of the provider of a Debt Reserve Credit Facility, if any, for the Series 2016 Bonds, (vii) the specific Series designations, maturities and amounts of the Outstanding Sales Tax Revenue Bonds to be refunded (the "Refunded Bonds"), which Refunded Bonds shall be selected by an Authorized Officer so as to restructure the City's debt service obligations or to provide debt service savings to the City, as determined by an Authorized Officer, (viii) the dates on and prices at which the Refunded Bonds shall be redeemed, (ix) the identities of the Underwriters selected by an Authorized Officer, (x) the compensation paid to the Underwriters in connection with such sale, and (xi) any other matter authorized by this ordinance to be determined by an Authorized Officer at the time of the sale of the Series 2016 Bonds. A copy of the Seventh Supplemental Indenture in the form to be executed by the City shall be attached thereto.

(d) In connection with any sale of the Series 2016 Bonds, the Mayor and each Authorized Officer are each hereby authorized to execute and deliver, and the Underwriters are hereby authorized to use and distribute, such disclosure documents including without limitation, a preliminary official statement and an official statement, as they shall deem appropriate on behalf of the City, which disclosure documents shall be in substantially the form previously used in connection with the issuance and sale of the Outstanding Sales Tax Revenue Bonds, with such revisions as shall be necessary to reflect the terms and provisions of the Series 2016 Bonds determined by an Authorized Officer as provided herein, and any of such actions heretofore taken with respect to any such disclosure document are hereby ratified, approved and confirmed.

(e) Each Authorized Officer is hereby authorized to execute and deliver a Continuing Disclosure Undertaking (the "Continuing Disclosure Undertaking") evidencing the City's agreement to comply with the provisions of Section (b)(5) of Rule 15(c)2-12, adopted by the Securities and Exchange Commission under the Securities Exchange Act of 1934 in a form approved by the Corporation Counsel. Upon its execution and delivery on behalf of the City as herein provided, the Continuing Disclosure Undertaking will be binding on the City and the officers, employees and agents of the City are hereby authorized to do all such acts and things and to execute all such documents as may be necessary to carry out and comply with the provisions of the Continuing Disclosure Undertaking as executed. Each Authorized Officer is hereby further authorized to amend the Continuing Disclosure Undertaking in accordance with its terms from time to time following its execution and delivery as said officer

shall deem necessary. Notwithstanding any other provision of this ordinance, the sole remedies for any failure by the City to comply with the Continuing Disclosure Undertaking shall be the ability of the beneficial owner of any Series 2016 Bond to seek mandamus or specific performance by court order to cause the City to comply with its obligations under the Continuing Disclosure Undertaking.

(f) The proceeds from the sale of any of the Series 2016 Bonds shall be applied to (i) the payment of the costs of the Series 2016 Capital Program and the Refunding, (ii) provision of funded interest for the Series 2016 Bonds in such amount as shall be deemed necessary by an Authorized Officer in connection with the sale of the Series 2016 Bonds, (iii) the funding of a Debt Service Reserve Account with money and securities or a Debt Reserve Credit Facility, in such amount as shall be deemed necessary by an Authorized Officer in connection with the sale of the Series 2016 Bonds, and (iv) the payment of the expenses related to the issuance of the Series 2016 Bonds, all as shall be set forth in the Seventh Supplemental Indenture executed and delivered by the City as provided herein, and such proceeds are hereby appropriated for said purposes. From the sale proceeds of the Series 2016 Bonds and such other funds of the City as shall be deemed by an Authorized Officer to be necessary and appropriate, the sum determined by an Authorized Officer to be sufficient to effect the Refunding shall be applied in accordance with the provisions of the Seventh Supplemental Indenture and deposited into the respective debt service funds established for the Refunded Bonds or into one (1) or more escrow accounts held by an Escrow Agent pursuant to the terms of the Seventh Supplemental Indenture or one (1) or more separate Escrow Agreement(s) (collectively, the "Escrow Agreement"), and the Mayor and each Authorized Officer are each hereby authorized to execute and deliver the Seventh Supplemental Indenture containing such provisions or any such Escrow Agreement(s) in such form as the officers so executing shall deem appropriate to effect the Refunding. The funds held by the City pursuant to the Seventh Supplemental Indenture and any such Escrow Agreement(s) are hereby authorized to be applied as determined by an Authorized Officer and as set forth in the Indenture and any such Escrow Agreement(s).

Nothing in this ordinance shall prohibit a defeasance deposit with respect to the Refunded Bonds held pursuant to the Seventh Supplemental Indenture or any Escrow Agreement from being subject to a subsequent sale of such escrow securities and reinvestment of all or a portion of the proceeds of that sale in escrow securities which, together with money to remain so held in trust, shall be sufficient to provide for payment of principal, redemption premium, if any, and interest on any of the Refunded Bonds. Amounts held by an Escrow Agent in excess of the amounts needed to provide for payment of the Refunded Bonds may be subject to withdrawal by the City. The Mayor or each Authorized Officer is hereby authorized to execute and deliver from time to time one (1) or more agreements with counterparties selected by an Authorized Officer, with respect to the investment and use of such excess amounts held by the Escrow Agent.

(g) Nothing in this ordinance shall prohibit any defeasance deposit made pursuant to the Indenture with respect to the Series 2016 Bonds from being subject to a subsequent sale of such escrow securities and reinvestment of all or a portion of the proceeds of that sale in escrow securities which, together with money to remain so held in trust, shall be sufficient to provide for payment of principal, redemption premium, if any, and interest on any of the

defeased Series 2016 Bonds. Amounts held by a defeasance escrow agent or the Trustee in excess of the amounts needed so to provide for payment of the defeased Series 2016 Bonds may be subject to withdrawal by the City. The Mayor and each Authorized Officer is hereby authorized to execute and deliver from time to time one (1) or more agreements with counter parties selected by an Authorized Officer, with respect to the investment and use of such excess amounts held by an escrow agent or the Trustee.

(h) Investment Securities (including Defeasance Government Obligations) to be acquired with proceeds of the Series 2016 Bonds or investment income thereon may be acquired pursuant to agreements entered into between the City and providers of securities under which agreements such providers agree to sell to the City specified Investment Securities on specific dates at predetermined prices, all as established at the time of execution of any such agreement and as set forth in such agreement. Each Authorized Officer is hereby authorized to execute any such agreement as shall be deemed by said officer to be in the best interests of the City.

SECTION 4. The Mayor, each Authorized Officer, the City Treasurer, the Corporation Counsel, the City Clerk and the Deputy City Clerk are each hereby authorized to execute and deliver such other documents and agreements and perform such other acts prior to or following the issuance of the Series 2016 Bonds (including, without limitation, effecting amendments, modifications or supplements to any of the documents or agreements authorized hereunder as may be deemed necessary or desirable by an Authorized Officer in order to implement the transactions or other purposes authorized hereunder) as may be necessary or desirable in connection with the Series 2016 Bonds, and the transactions or other purposes authorized hereunder, including, but not limited to, the exercise following the delivery date of the Series 2016 Bonds of any power or authority delegated to such official under this ordinance with respect to the Series 2016 Bonds upon original issuance, but subject to any limitations on or restrictions of such power or authority as herein set forth. All of the acts of each such officer which are in conformity with the intent and purposes of this ordinance, whether heretofore or hereafter taken or done, shall be and the same are in all respects ratified, confirmed, authorized and approved.

SECTION 5. The Mayor and each Authorized Officer may each designate another to act as their respective proxy and, as applicable, to affix their respective signatures to the Series 2016 Bonds, whether in temporary or definitive form, and any other instrument, certificate or document required to be signed by the Mayor or an Authorized Officer pursuant to this ordinance, the Indenture and any instrument, certificate or document required thereby. In such case, each shall send to the City Council written notice of the person so designated by each, such notice stating the name of the person so selected and identifying the instruments, certificates and documents which such person shall be authorized to sign as proxy for the Mayor and each Authorized Officer, respectively. A written signature of the Mayor or of an Authorized Officer, respectively, executed by the person so designated underneath, shall be attached to each notice. Each notice, with the signatures attached, shall be recorded in the *Journal of the Proceedings of the City Council of the City of Chicago* for such date and filed in the office of the City Clerk. When the signature of the Mayor is placed on an instrument, certificate or document at the direction of the Mayor in the specified manner, the same, in all respects, shall be as binding on the City as if signed by the Mayor

in person. When the signature of an Authorized Officer is so affixed to an instrument, certificate or document at the direction of such Authorized Officer, the same, in all respects, shall be as binding on the City as if signed by such Authorized Officer in person.

SECTION 6. The Seventh Supplemental Indenture may also provide for amendments to the Original Indenture in order to enhance the security for the Series 2016 Bonds, the Outstanding Sales Tax Revenue Bonds, any Additional Bonds and any Refunding Bonds, by (i) imposing additional covenants or agreements to be observed by the City or (ii) confirming, as further assurance, any pledge of or lien upon the Pledged Sales Tax Revenues or any other moneys, securities or funds, pursuant to Section 1001 of the Original Indenture.

SECTION 7. To the extent that any ordinance, resolution, rule, order or provision of the Municipal Code, or part thereof, is in conflict with the provisions of this ordinance, the provisions of this ordinance shall be controlling. If any section, paragraph, clause or provision of this ordinance shall be held invalid, the invalidity of such section, paragraph, clause or provision shall not affect any of the other provisions of this ordinance. No provision of the Municipal Code or violation of any provision of the Municipal Code shall be deemed to render voidable at the option of the City any document, instrument or agreement authorized hereunder or to impair the validity of this ordinance or the instruments authorized by this ordinance or to impair the rights of the owners of the Series 2016 Bonds to receive payment of the principal of or interest on the Series 2016 Bonds or to impair the security for the Series 2016 Bonds; provided further that the foregoing shall not be deemed to affect the availability of any other remedy or penalty for any violation of any provision of the Municipal Code. The documents, agreements and instruments authorized hereunder shall not be deemed to be "city contracts" for the purposes of Section 11-4-1600(e) of the Municipal Code.

SECTION 8. This ordinance shall be published by the City Clerk, by causing to be printed in special pamphlet form at least five (5) copies hereof, which copies are to be made available in her office for public inspection and distribution to members of the public who may wish to avail themselves of a copy of this ordinance.

SECTION 9. This ordinance shall be in full force and effect from and after its adoption, approval by the Mayor and publication as provided herein.

ISSUANCE OF CITY OF CHICAGO GENERAL OBLIGATION BONDS, LEVY AND COLLECTION OF DIRECT ANNUAL TAX UPON ALL TAXABLE PROPERTY AND AMENDMENT OF SECTIONS 2-32-031 AND 2-32-130 OF MUNICIPAL CODE TO PROVIDE FOR SELECTION AND RETENTION OF CONSULTANTS FOR CERTAIN POTENTIAL TRANSLATIONS AND REQUIRE REPORTING ON BOND TRANSACTIONS.

[SO2015-8692]

The Committee on Finance submitted the following report:

CHICAGO, January 13, 2016.

To the President and Members of the City Council:

Your Committee on Finance, having had under consideration a communication recommending a proposed ordinance concerning the authority to issue City of Chicago General Obligation Bonds, amount of Bonds not to exceed: $650,000,000, having had the same under advisement, begs leave to report and recommend that Your Honorable Body *Pass* the proposed substitute ordinance transmitted herewith.

This recommendation was concurred in by a viva voce vote of the members of the committee, with no dissenting vote.

Alderman Sawyer (6th Ward) abstains from voting under the provisions of Rule 14.

Respectfully submitted,

(Signed) EDWARD M. BURKE,
Chairman.

On motion of Alderman Burke, the said proposed substitute ordinance transmitted with the foregoing committee report was *Passed* by yeas and nays as follows:

Yeas -- Aldermen Moreno, Hopkins, Dowell, Burns, Hairston, Mitchell, Harris, Beale, Sadlowski Garza, Thompson, Cárdenas, Quinn, Burke, Lopez, Foulkes, D. Moore, Curtis, O'Shea, Cochran, Brookins, Muñoz, Scott, Solis, Burnett, Ervin, Reboyras, Santiago, Waguespack, Mell, Austin, Laurino, O'Connor, Smith, Tunney, Arena, Cappleman, Pawar, Osterman, J. Moore, Silverstein -- 40.

Nays -- Aldermen Taliaferro, Ramirez-Rosa, Villegas, Napolitano -- 4.

Alderman Beale moved to reconsider the foregoing vote. The motion was lost.

Alderman Sawyer invoked Rule 14 of the City Council's Rules of Order and Procedure.

The following is said ordinance as passed:

WHEREAS, the City of Chicago (the *"City"*) is a body politic and corporate under the laws of the State of Illinois and a home rule unit under Article VII of the Illinois Constitution of 1970; and

WHEREAS, the City has heretofore (i) authorized the issuance of its general obligation bonds and notes (the *"Authorized General Obligation Bonds and Notes"*), (ii) authorized the borrowing of money pursuant to one or more line of credit agreements to provide funds for working capital or interim financing for capital projects (the *"Line of Credit Indebtedness"*), and (iii) established a commercial paper program authorizing the issuance of its general obligation commercial paper notes from time to time (the *"General Obligation Commercial Paper Notes"*); and

WHEREAS, (i) the Authorized General Obligation Bonds and Notes currently outstanding, (ii) the Line of Credit Indebtedness incurred and outstanding from time to time, and (iii) the General Obligation Commercial Paper Notes currently or hereafter outstanding from time to time (collectively, the "*Outstanding Indebtedness*") mature and are subject to redemption as provided in the respective proceedings authorizing the Outstanding Indebtedness; and

WHEREAS, it is in the best interests of the inhabitants of the City and necessary for the welfare of the government and affairs of the City to authorize refunding all or a portion of the Outstanding Indebtedness in order to achieve debt service savings for the City or restructure debt service of the Outstanding Indebtedness (collectively, the *"Refunding Purposes"*); and

WHEREAS, the Refunding Purposes are estimated to be not less than $650,000,000 and the City expects to pay a portion of such costs by borrowing money and issuing its general obligation bonds in one or more series and at one or more times in the aggregate principal amount of not to exceed $650,000,000 (plus the amount of any original issue discount as herein provided); and

WHEREAS, the City has determined that it is advisable and necessary to authorize the borrowing of the sum necessary at this time for any or all of the purposes of (i) paying costs of the Refunding Purposes, and (ii) paying the expenses of issuing the bonds herein authorized for the purposes described herein, and in evidence thereof to authorize the issuance of its General Obligation Bonds (the *"Bonds"*), in one or more series and at one or more times as herein provided, such borrowing being for a proper public purpose and in the public interest, and the City, by virtue of its constitutional home rule powers and all laws applicable thereto, has the power to issue such Bonds; and

WHEREAS, the Bonds may include one or more series of bonds the interest on which is, as designated by series, either includible or excludable from the gross income of their owners for federal income tax purposes under Section 103 of the Internal Revenue Code of 1986, as amended (the "*Code*"); and

WHEREAS, it is desirable to provide for the issuance of Bonds under and pursuant to one or more trust indentures from the City to a bond trustee substantially in the forms authorized by Section 2 of this Ordinance, as each may from time to time be amended or supplemented in accordance with its provisions (each such trust indenture is a "*Trust Indenture*"); and

WHEREAS, it is desirable to provide for an Authorized Officer (as defined in this Ordinance) to appoint a bank or trust company to act as bond trustee under one or more Trust Indentures (each such bank or trust company acting in the capacity as bond trustee, bond registrar and paying agent under one or more Trust Indentures, together with any successor bank or trust company appointed by an Authorized Officer and acting in such capacity, is referred to as a "*Bond Trustee*"); and

WHEREAS, the City's ability to issue Bonds from time to time without further action by the City Council at various times, in various principal amounts and with various interest rates, maturities, redemption provisions and other terms will enhance the City's opportunities to obtain financing for the Refunding Purposes upon the most favorable terms available at such time or times of issuance; and

WHEREAS, authority is granted herein to each Authorized Officer to determine to sell the Bonds, in one or more series at one or more times, as and to the extent such Authorized Officer determines that such sale or sales are desirable and in the best financial interest of the City; and

WHEREAS, the City desires to retain one or more advisors and/or consultants in connection with certain potential transactions; and

WHEREAS, it is desirable to provide for reporting to the City Council of the City (the *"City Council"*) through the Committee on Finance of the City Council with respect to the issuance of bonds authorized to be issued by the City; now, therefore,

BE IT ORDAINED BY THE CITY COUNCIL OF THE CITY OF CHICAGO AS FOLLOWS:

Section 1. The City Council, after a public meeting heretofore held on this Ordinance by the Committee on Finance of the City Council, pursuant to proper notice and in accordance with the findings and recommendations of such Committee, finds that all of the recitals contained in the preambles to this Ordinance are full, true and correct and incorporates them into this Ordinance by this reference.

Section 2. There shall be borrowed on the credit of and for and on behalf of the City in one or more series and at one or more times for Refunding Purposes, the sum of not to exceed $650,000,000 plus an amount equal to the amount of any net original issue discount used in the marketing of such Bonds (not to exceed 15 percent of the principal amount of any such series of Bonds). The Bonds shall be issued from time to time in one or more series for Refunding Purposes in an aggregate principal amount not exceeding the amount specified above, or such lesser amounts as may be determined by the City's Chief Financial Officer or the City Comptroller (each such officer is referred to as an *"Authorized Officer"*).

The Bonds of each series may be issued pursuant to, and have such terms and provisions as are set forth in, a Trust Indenture from the City to a Bond Trustee substantially in the form attached as *Exhibit A*, which is incorporated in this Ordinance by this reference, but with such revisions in text as the Mayor or the Authorized Officer executing the same shall determine are necessary or desirable, the execution thereof, and any amendment thereto, by the Mayor or such Authorized Officer to evidence the City Council's approval of all such revisions. Such revisions may include, among other things, revisions required (i) to reflect the

issuance of the Bonds as Capital Appreciation Bonds, Convertible Bonds or Direct Purchase Bonds (each as hereinafter defined) and (ii) in the case of the issuance of a series of Bonds the interest on which is includable in the gross income of their owners for federal income tax purposes. With respect to any series of Bonds issued pursuant to a Trust Indenture, in the event of any conflict between the provisions of this Ordinance and such Trust Indenture (including in the form of Bond attached thereto as an exhibit), the terms of such Trust Indenture shall be deemed to control. The Mayor or an Authorized Officer is authorized to enter into one or more of such Trust Indentures from time to time on behalf of the City.

All or any portion of the Bonds may be issued as Bonds payable in one payment on a fixed date (*"Capital Appreciation Bonds"*). Each series of Capital Appreciation Bonds shall be dated the date of issuance thereof and shall also bear the date of authentication, shall be in fully registered form, shall be numbered as determined by the applicable Bond Registrar (as defined in Section 3), and shall be in denominations equal to the original principal amounts of such Capital Appreciation Bonds or any integral multiple thereof, each such original principal amount representing Compound Accreted Value (as hereinafter defined) at maturity (the *"Maturity Amount"*) of such minimum amounts and integral multiples thereof as shall be agreed upon by an Authorized Officer and the purchasers of such Capital Appreciation Bonds (but no single Bond shall represent Compound Accreted Value maturing on more than one date). As used herein, the *"Compound Accreted Value"* of a Capital Appreciation Bond on any date of determination shall be an amount equal to the original principal amount (or integral multiple thereof) plus an investment return accrued to the date of such determination at a semiannual compounding rate which is necessary to produce the yield to maturity borne by such Capital Appreciation Bond (the *"Yield to Maturity"*).

All or any portion of the Bonds may be issued as Bonds bearing interest at fixed rates and paying interest semiannually as described below (the *"Current Interest Bonds"*). Each series of Current Interest Bonds shall be dated such date as shall be agreed upon by an Authorized Officer and the purchasers of such Current Interest Bonds, shall be in fully registered form, shall be in such minimum denominations and integral multiples thereof as shall be agreed upon by an Authorized Officer and the purchasers of such Current Interest Bonds (but no single Current Interest Bond shall represent installments of principal maturing on more than one date), and shall be numbered as determined by the applicable Bond Registrar.

The Bonds may be initially issued as Capital Appreciation Bonds containing provisions for the conversion of the Compound Accreted Value of such Bonds into Current Interest Bonds (the *"Convertible Bonds"*) at such time following the initial issuance as shall be approved by an Authorized Officer. While in the form of Capital Appreciation Bonds, such Convertible Bonds shall be subject to all of the provisions and limitations of this Ordinance relating to Capital Appreciation Bonds, and while in the form of Current Interest Bonds, such Convertible Bonds shall be subject to all of the provisions and limitations of this Ordinance relating to Current Interest Bonds. In particular, when Convertible Bonds are in the form of Capital Appreciation Bonds prior to their conversion to Current Interest Bonds, the transfer, exchange and replacement provisions of this Ordinance with respect to Capital Appreciation Bonds shall apply to such Convertible Bonds; *provided* that the Convertible Bonds delivered in the form of Capital Appreciation Bonds in connection with any such transfer, exchange or replacement shall have identical provisions for conversion to Current Interest Bonds as set forth in the Convertible Bonds being transferred, exchanged or replaced. In connection with the issuance and sale of any Convertible Bonds, the terms and provisions relating to the conversion of the Compound

Accreted Value of such Convertible Bonds into Current Interest Bonds shall be as approved by an Authorized Officer at the time of sale of such Convertible Bonds. Notwithstanding any other provision hereof, any series of Bonds may be issued as Capital Appreciation Bonds, Current Interest Bonds, Convertible Bonds, or any combination thereof.

All or any portion of the Bonds may be issued and sold from time to time as a direct purchase to holders (the *"Direct Purchase Bonds"*). The Direct Purchase Bonds shall be sold as provided in Section 12 hereof.

The principal of the Bonds of each series shall become due and payable on or before the earlier of (i) January 1, 2057, or (ii) 40 years after the date of issuance of such series. Each series of Current Interest Bonds shall bear interest at a rate or rates and each series of Capital Appreciation Bonds shall have Yields to Maturity not to exceed 18 percent per annum. Any portion of the Bonds may be issued as bonds the interest on which is not excludable from the gross income of their owners for federal income tax purposes if doing so is determined by an Authorized Officer to be beneficial to the City.

Each Capital Appreciation Bond shall accrue interest from its date at the rate per annum compounded semiannually on each January 1 and July 1, commencing on such January 1 or July 1 as determined by an Authorized Officer at the time of sale of such Capital Appreciation Bonds, which will produce the Yield to Maturity identified therein until the maturity date thereof. Interest on the Capital Appreciation Bonds shall be payable only at the respective maturity dates thereof.

Each Current Interest Bond shall bear interest from the later of its date or the most recent interest payment date to which interest has been paid or duly provided for, until the principal amount of such Bond is paid, such interest (computed upon the basis of a 360-day period of twelve 30-day months) being payable on January 1 and July 1 of each year, commencing on such January 1 or July 1 as shall be determined by an Authorized Officer at the time of the sale of each series of Current Interest Bonds. Interest on each Current Interest Bond shall be paid to the person in whose name such Current Interest Bond is registered at the close of business on the 15th day of the month next preceding the interest payment date, by check or draft of the applicable Bond Registrar, or, at the option of any registered owner of $1,000,000 or more in aggregate principal amount of Current Interest Bonds of a series, by wire transfer of immediately available funds to such bank in the continental United States of America as the registered owner of such Current Interest Bonds shall request in writing to the applicable Bond Registrar.

The Compound Accreted Value of the Capital Appreciation Bonds, the principal of the Current Interest Bonds and any redemption premium shall be payable in lawful money of the United States of America upon presentation and surrender thereof at the designated corporate trust office of the applicable Bond Registrar.

Each of the Bonds shall be designated "General Obligation Bonds, Series ____," with such additions, modifications or revisions as shall be determined to be necessary by an Authorized Officer at the time of the sale of such Bonds to reflect the calendar year of issuance of the Bonds, the order of sale of the Bonds, the specific series of the Bonds, whether the Bonds are being issued on a taxable basis, whether the Bonds are Capital Appreciation Bonds, Current Interest Bonds, Convertible Bonds, or Direct Purchase Bonds, whether the Bonds are being

issued and sold for the purpose of paying costs of the Refunding Purposes and any other authorized features of the Bonds determined by an Authorized Officer as desirable to be reflected in the title of the Bonds being issued and sold.

The seal of the City or a facsimile thereof shall be affixed to or printed on each of the Bonds, and the Bonds shall be executed by the manual or facsimile signature of the Mayor and attested by the manual or facsimile signature of the City Clerk, and in case any officer whose signature shall appear on any Bond shall cease to be such officer before the delivery of such Bond, such signature shall nevertheless be valid and sufficient for all proposes, the same as if such officer had remained in office until delivery. As used in this Ordinance, *"City Clerk"* shall mean the duly qualified and acting City Clerk of the City or any Deputy City Clerk or other person who may lawfully take a specific action or perform a specific duty prescribed for the City Clerk pursuant to this Ordinance.

All Bonds shall have thereon a certificate of authentication substantially in the form hereinafter set forth duly executed by the applicable Bond Registrar or Bond Trustee as authenticating agent of the City and showing the date of authentication. No Bond shall be valid or obligatory for any purpose or be entitled to any security or benefit under this Ordinance unless and until such certificate of authentication shall have been duly executed by the applicable Bond Registrar or Bond Trustee by manual signature, and such certificate of authentication upon any such Bond shall be conclusive evidence that such Bond has been authenticated and delivered under this Ordinance. The certificate of authentication on any Bond shall be deemed to have been executed by the applicable Bond Registrar or Bond Trustee if signed by an authorized officer of such Bond Registrar or Bond Trustee, but it shall not be necessary that the same officer sign the certificate of authentication on all of the Bonds issued hereunder.

Section 3. (a) *Registration and Transfer.* The City shall cause books (the *"Bond Register"*) for the registration and for the transfer of each series of Bonds as provided in this Ordinance to be kept at the designated corporate trust office of a bank or trust company designated by an Authorized Officer, which shall, with respect to a series of Bonds issued pursuant to a Trust Indenture, be the Bond Trustee for such series of Bonds (the *"Bond Registrar"*), as the registrar for the City in connection with such series of Bonds. The City is authorized to prepare multiple Bond blanks executed by the City for use in the transfer and exchange of Bonds.

Upon surrender for transfer of any Bond at the designated corporate trust office of the applicable Bond Registrar, duly endorsed by, or accompanied by a written instrument or instruments of transfer in form satisfactory to such Bond Registrar and duly executed by the registered owner or its attorney duly authorized in writing, the City shall execute and such Bond Registrar shall authenticate, date and deliver in the name of the transferee or transferees (a) in the case of any Capital Appreciation Bond, a new fully registered Capital Appreciation Bond or Bonds of the same series, maturity and Yield to Maturity of authorized denominations, for a like aggregate original principal amount of Capital Appreciation Bond or Bonds of the same series, maturity and Yield to Maturity of other authorized denominations, or (b) in the case of Current Interest Bonds, one or more fully registered Bonds of the same series, interest rate and maturity of authorized denominations, for a like principal amount. Any Capital Appreciation Bond or Bonds may be exchanged at said office of the applicable Bond Registrar for a like aggregate original principal amount of Capital Appreciation Bond or Bonds of the same series, maturity and

Yield to Maturity of other authorized denominations. Any Current Interest Bond or Bonds may be exchanged at said office of the applicable Bond Registrar for a like aggregate principal amount of Bonds of the same series, type, interest rate and maturity of other authorized denominations. The execution by the City of any fully registered Bond shall constitute full and due authorization of such Bond, and the applicable Bond Registrar shall thereby be authorized to authenticate, date and deliver such Bond; *provided* that (a) the aggregate original principal amount of outstanding Capital Appreciation Bonds of each series, maturity and Yield to Maturity authenticated by the applicable Bond Registrar shall not exceed the authorized aggregate original principal amount of Capital Appreciation Bonds of such series, maturity and Yield to Maturity less previous retirements and (b) the principal amount of Current Interest Bonds of each series, maturity and interest rate authenticated by the applicable Bond Registrar or Bond Trustee shall not exceed the authorized principal amount of Current Interest Bonds for such series, maturity and interest rate (or interest rate determination method) less previous retirements.

The applicable Bond Registrar shall not be required to transfer or exchange (a) any Bond after notice calling such Bond for redemption has been mailed, or (b) any Bond during a period of 15 days next preceding mailing of a notice of redemption of such Bond; *provided, however,* that provisions relating to the transfer or exchange of Bonds of a series shall be as determined by an Authorized Officer at the time of the sale of such series and may be set forth in a notification of sale as described in Section 12 hereof or in the Trust Indenture as authorized in Section 2 hereof.

The person in whose name any Bond is registered shall be deemed and regarded as the absolute owner thereof for all purposes, and payment of the Compound Accreted Value of, principal of, redemption premium, if any, or interest on any Bond, as appropriate, shall be made only to or upon the order of the registered owner thereof or its legal representative. All such payments shall be valid and effectual to satisfy and discharge the liability upon such Bond to the extent of the sum or sums so paid.

No service charge shall be made for any transfer or exchange of Bonds, but the City or the applicable Bond Registrar may require payment of a sum sufficient to cover any tax or other governmental charge that may be imposed in connection with any transfer or exchange of Bonds, except that no such payment may be required in the case of the issuance of a Bond or Bonds for the unredeemed portion of a Bond surrendered for redemption.

(b) *Book-Entry Only System.* If so determined and directed by an Authorized Officer in connection with the sale of any of the Bonds, such Bonds may be issued in book-entry only form. In connection with the issuance of Bonds in book-entry only form, an Authorized Officer is authorized to execute and deliver to the book-entry depository selected by such Authorized Officer such depository's standard form of representation letter. If any of the Bonds are registered in the name of a securities depository which uses a book-entry system, the standing of the beneficial owner to enforce any of the covenants herein may be established through the books and records of such securities depository or a participant therein.

(c) *Bonds Lost, Destroyed, etc.* If any Bond, whether in temporary or definitive form, is lost (whether by reason of theft or otherwise), destroyed (whether by mutilation, damage, in whole or in part, or otherwise) or improperly cancelled, the applicable Bond Registrar may authenticate a new Bond of like series, date, maturity date, interest rate (or, in the case of

Capital Appreciation Bonds, Yield to Maturity), denomination and original principal amount (in the case of Capital Appreciation Bonds) or principal amount (in the case of Current Interest Bonds) and bearing a number not contemporaneously outstanding; *provided* that (i) in the case of any mutilated Bond, such mutilated Bond shall first be surrendered to the applicable Bond Registrar, and (ii) in the case of any lost Bond or Bond destroyed in whole, there shall be first furnished to the applicable Bond Registrar evidence of such loss or destruction, together with indemnification of the City and such Bond Registrar, satisfactory to such Bond Registrar. If any lost, destroyed or improperly cancelled Bond shall have matured or is about to mature, or has been called for redemption, instead of issuing a duplicate Bond, the applicable Bond Registrar shall pay the same without surrender thereof if there shall be first furnished to such Bond Registrar evidence of such loss, destruction or cancellation, together with indemnity, satisfactory to it. Upon the issuance of any substitute Bond, the applicable Bond Registrar may require the payment of a sum sufficient to cover any tax or other governmental charge that may be imposed in relation thereto.

(d) *Redemption and Repurchase.* The Bonds may be made subject to redemption prior to maturity at the option of the City, in whole or in part on any date, at such times and at such redemption prices (to be expressed as a percentage of the principal amount of Current Interest Bonds being redeemed or as a formula as described below and expressed as a percentage of the Compound Accreted Value of Capital Appreciation Bonds to be redeemed or as a formula as described below) not to exceed 120 percent, plus, in the case of Current Interest Bonds, accrued interest to the date of redemption, as determined by an Authorized Officer at the time of the sale thereof.

Notwithstanding the foregoing, such 120 percent limitation on the redemption price of Bonds shall not apply where the redemption price is based upon a formula designed to compensate the owner of the Bonds to be redeemed based upon prevailing market conditions on the date fixed for redemption, commonly known as a "make-whole" redemption price (the *"Make-Whole Redemption Price"*). At the time of sale of the Bonds, an Authorized Officer shall determine the provisions of the formula to be used to establish any Make-Whole Redemption Price, which may vary depending on whether the Bonds are issued on a taxable or tax-exempt basis. An Authorized Officer shall confirm and transmit the applicable Make-Whole Redemption Price on such dates and to such parties as shall be necessary to effectuate such redemption.

If fewer than all of the outstanding Bonds of a series are to be optionally redeemed, the Bonds to be called shall be called from such maturities and interest rates of such series as may be determined by an Authorized Officer.

Certain of the Bonds of a series may be made subject to mandatory redemption, at par and accrued interest to the date fixed for redemption, as determined by an Authorized Officer at the time of the sale thereof.

An Authorized Officer is authorized to sell (at a price determined by such Authorized Officer to be in the best interests of the City) or waive any right the City may have to call any of the Bonds or Outstanding Indebtedness for optional redemption, in whole or in part, and is further authorized to expend the proceeds of any such sales for any purpose for which the proceeds of the Bonds are authorized to be expended and for the payment or prepayment of any City debt obligations whether issued before or after the date of adoption of this Ordinance, all as determined by an Authorized Officer; *provided however,* to the extent that interest on such

Bonds or Outstanding Indebtedness is excluded from gross income for federal income tax purposes, such expenditures shall not adversely affect such exclusion. If determined to be necessary or appropriate, an Authorized Officer is authorized to solicit the consent of holders of outstanding Bonds or Outstanding Indebtedness to any such sale or waiver.

At the time of sale of Bonds of a series, an Authorized Officer is authorized to determine the manner of redeeming such Bonds, either by lot in the manner hereinafter provided or pro-rata in the manner determined by an Authorized Officer at the time of sale, if less than all of the Bonds of the same series, maturity and interest rate are to be redeemed.

The Current Interest Bonds shall be redeemed only in amounts equal to the respective minimum authorized denominations and integral multiples thereof and the Capital Appreciation Bonds shall be redeemed only in amounts representing the respective minimum authorized Maturity Amounts and integral multiples thereof. In the event of the redemption of fewer than all the Bonds of the same series, maturity and interest rate by lot, the aggregate principal amount or Maturity Amount (as appropriate) thereof to be redeemed shall be the minimum authorized denomination or Maturity Amount (as appropriate) for such series or an integral multiple thereof, and the applicable Bond Registrar shall assign to each Bond of such series, maturity and interest rate, a distinctive number for each minimum authorized denomination or Maturity Amount (as appropriate) of such Bond and shall select by lot from the numbers so assigned as many numbers as, at such minimum authorized denomination or Maturity Amount (as appropriate) for each number, shall equal the principal amount or Maturity Amount (as appropriate) of such Bonds to be redeemed. In such case, the Bonds to be redeemed shall be those to which were assigned numbers so selected; *provided* that only so much of the principal amount or Maturity Amount (as appropriate) of each Bond shall be redeemed as shall equal such minimum authorized denomination or Maturity Amount (as appropriate) for each number assigned to it and so selected. In the event of the redemption of fewer than all Bonds of the same series, maturity and interest rate on a pro-rata basis, if the Bonds are held in book-entry form at the time of redemption, at the time of sale of the Bonds, an Authorized Officer is authorized to direct the Bond Registrar to instruct the book-entry depository to select the specific Bonds within such maturity and interest rate for redemption pro-rata among such Bonds. The City shall have no responsibility or obligation to ensure that the book-entry depository properly selects such Bonds for redemption.

The City shall, at least 45 days prior to any optional redemption date (unless a shorter time period shall be satisfactory to the applicable Bond Registrar), notify the applicable Bond Registrar of such redemption date and of the principal amount or Maturity Amount (as appropriate) of Bonds of such series to be redeemed.

In connection with any mandatory redemption of Bonds of a series as authorized above, the principal amounts of Bonds (or the Compound Accreted Value of the Capital Appreciation Bonds) of such series to be mandatorily redeemed in each year may be reduced through the earlier optional redemption thereof, with any partial optional redemptions of such Bonds of such series credited against future mandatory redemption requirements in such order of the mandatory redemption dates as an Authorized Officer may determine. In addition, on or prior to the 60th day preceding any mandatory redemption date of Bonds of a series, the applicable Bond Registrar may, and if directed by an Authorized Officer shall, purchase Bonds of such series required to be retired on such mandatory redemption date at such prices as an Authorized Officer shall determine. Any such Bonds so purchased shall be cancelled and the

principal amount (or Compound Accreted Value, as appropriate) thereof shall be credited against the payment required on such next mandatory redemption date with respect to such series of Bonds.

The applicable Bond Registrar shall promptly notify the City in writing of the Bonds, or portions thereof, selected for redemption and, in the case of any Bond selected for partial redemption, the principal amount, Compound Accreted Value or Maturity Amount (as appropriate) thereof, and the interest rate thereof to be redeemed.

Subject to the limitation on redemption price set forth above, the terms of such redemption shall be determined by an Authorized Officer at the time of sale of the Bonds of each series and may be set forth in a notification of sale as described in Section 12 hereof or in the Trust Indenture as authorized in Section 2 hereof.

Section 4. Unless waived by any owner of Bonds to be redeemed, notice of the call for any such redemption shall be given by the applicable Bond Registrar on behalf of the City by mailing the redemption notice by first class mail at least 30 days and not more than 60 days prior to the date fixed for redemption to the registered owner of the Bond or Bonds to be redeemed at the address shown on the applicable Bond Register or at such other address as is furnished in writing by such registered owner to such Bond Registrar, but the failure to mail any such notice or any defect therein as to any Bond shall not affect the validity of the proceedings for the redemption of any other Bond. Any notice of redemption mailed as provided in this Section shall be conclusively presumed to have been given whether or not actually received by the addressee.

All notices of redemption shall state:

(1) the series designation of the Bonds to be redeemed,

(2) the redemption date,

(3) the redemption price, or in the case of a redemption of Bonds at a Make-Whole Redemption Price, a description of the formula by which the redemption price shall be determined,

(4) if less than all outstanding Bonds of a series are to be redeemed, the identification (and, in the case of partial redemption, the respective principal amounts and interest rates, Compound Accreted Values or Maturity Amounts) of the Bonds to be redeemed,

(5) that on the redemption date the redemption price will become due and payable upon each such Bond or portion thereof called for redemption, and that interest thereon shall cease to accrue or compound from and after said date,

(6) the place where such Bonds are to be surrendered for payment of the redemption price, which place of payment shall be the designated corporate trust office of the applicable Bond Registrar, and

(7) such other information as shall be deemed necessary by the applicable Bond Registrar at the time such notice is given to comply with law, regulation or industry standard.

With respect to an optional redemption of any series of Bonds, such notice may state that said redemption is conditioned upon the receipt by the applicable Bond Registrar on or prior to the date fixed for redemption of moneys sufficient to pay the redemption price of the Bonds of such series. If such moneys are not so received, such redemption notice shall be of no force and effect, the City shall not redeem such Bonds and the applicable Bond Registrar shall give notice, in the same manner in which the notice of redemption was given, that such moneys were not so received and that such Bonds will not be redeemed. Unless the notice of redemption shall be made conditional as provided above, on or prior to any redemption date for a series of Bonds, the City shall deposit with the applicable Bond Registrar an amount of money sufficient to pay the redemption price of all the Bonds or portions thereof of such series which are to be redeemed on that date.

Notice of redemption having been given as aforesaid, the Bonds, or portions thereof, so to be redeemed shall, on the redemption date, become due and payable at the redemption price therein specified, and from and after such date (unless the City defaults in the payment of the redemption price or unless, in the event of a conditional notice as described above, the necessary moneys were not deposited) such Bonds, or portions thereof, shall cease to bear, accrue or compound interest. Upon surrender of such Bonds for redemption in accordance with said notice, such Bonds shall be paid by the applicable Bond Registrar at the redemption price. Installments of interest due on or prior to the redemption date shall be payable as herein provided for payment of interest. Upon surrender for any partial redemption (i) of any Current Interest Bond, there shall be prepared for the registered owner a new Current Interest Bond or Bonds of the same series, interest rate and maturity in the amount of the unpaid principal or (ii) of any Capital Appreciation Bond, there shall be prepared for the registered owner a new Capital Appreciation Bond or Bonds of the same series, Yield to Maturity and maturity date in the amount of the unpaid Maturity Amount.

If any Current Interest Bond or portion thereof called for redemption shall not be so paid upon surrender thereof for redemption, the principal shall, until paid, bear interest from the redemption date at the rate borne by such Bond, or portion thereof, so called for redemption. If any Capital Appreciation Bond, or portion thereof, called for redemption shall not be so paid upon surrender thereof for redemption, the Compound Accreted Value at such redemption date shall continue to accrue interest from such redemption date at the Yield to Maturity borne by such Capital Appreciation Bond, or portion thereof, so called for redemption. All Bonds which have been redeemed shall be cancelled and destroyed by the applicable Bond Registrar and shall not be reissued.

If any Bond is not presented for payment when the principal amount, Compound Accreted Value or Maturity Amount thereof becomes due, either at maturity or at a date fixed for redemption thereof or otherwise, and if moneys sufficient to pay such Bond are held by the applicable Bond Registrar for the benefit of the registered owner of such Bond, such Bond Registrar shall hold such moneys for the benefit of the registered owner of such Bond without liability to the registered owner for interest. The registered owner of such Bond thereafter shall be restricted exclusively to such funds for satisfaction of any claims relating to such Bond.

Section 5. The Capital Appreciation Bonds and the Current Interest Bonds of each series shall be prepared in substantially the following forms with such insertions and revisions as shall be necessary to reflect the terms and provisions of the sale of the Bonds of such series pursuant to Section 12 hereof; *provided* that if the text of any Bond is to be printed in its entirety on the front side of such Bond, then the text shown or appearing on the reverse side of such Bond shall replace paragraph [2] and the legend, "See Reverse Side for Additional Provisions," shall be omitted. The Convertible Bonds shall be prepared incorporating the provisions of the forms of Capital Appreciation Bonds and Current Interest Bonds set forth below as necessary to reflect the terms and provisions of the sale of the Convertible Bonds pursuant to Section 12 hereof.

All Bonds may be prepared with such insertions and revisions as shall be necessary in connection with the issuance of such Bonds as Direct Purchase Bonds.

[Form of Capital Appreciation Bond — Front Side]

REGISTERED
NO. _____ $_____

Compound Accreted
Value at Maturity
(*"Maturity Amount"*)

UNITED STATES OF AMERICA

STATE OF ILLINOIS

CITY OF CHICAGO

GENERAL OBLIGATION BOND
SERIES ____

See Reverse Side for
Additional Provisions

MATURITY	YIELD TO MATURITY	ORIGINAL PRINCIPAL AMOUNT PER $_____,000 MATURITY AMOUNT:	DATED DATE	CUSIP
_____, 20__	_____%	$_____	_____, 20__	

Registered Owner:

The City of Chicago (the *"City"*) acknowledges itself to owe and for value received promises to pay to the Registered Owner identified above, or registered assigns as hereinafter provided, on the Maturity Date identified above, the Maturity Amount identified above. The amount of interest payable on this Bond on the Maturity Date hereof is the amount of interest accrued from the Dated Date hereof at a semiannual compounding rate necessary to produce the Yield to Maturity set forth above, compounded semiannually on each January 1 and July 1, commencing _____ 1, 20__. The Maturity Amount of this Bond is payable in lawful money of the United States of America upon presentation and surrender of this Bond at the designated corporate trust office of _____, Chicago, Illinois, or its successor, as [bond trustee,] bond registrar and paying agent (the *"Bond Registrar"*). The Compound Accreted Value of this Bond per $_____,000 Maturity Amount on January 1 and July 1 of each year, commencing _____ 1, 20__, determined by the semiannual compounding described in this paragraph shall be as set forth in the Table of Compound Accreted Value Per $_____,000 of Compound Accreted Value at Maturity contained herein.

Reference is made to the further provisions of this Bond set forth on the reverse hereof and such further provisions shall for all purposes have the same effect as if set forth at this place.

It is certified and recited that all conditions, acts and things required by law to exist or to be done precedent to and in the issuance of this Bond did exist, have happened, and have been done and performed in regular and due form and time as required by law; that the indebtedness of the City, including the issue of Bonds of which this is one, does not exceed any limitation imposed by law; and that provision has been made for the collection of a direct annual tax sufficient to pay the Maturity Amount hereof at maturity.

This Bond shall not be valid or become obligatory for any purpose until the certificate of authentication hereon shall have been signed by the Bond Registrar.

IN WITNESS WHEREOF, the City of Chicago by the City Council has caused its corporate seal to be imprinted by facsimile hereon and this Bond to be signed by the duly authorized facsimile signature of the Mayor and attested by the facsimile signature of the City Clerk, all as of the Dated Date identified above.

(Facsimile Signature)
Mayor
City of Chicago

Attest:

(Facsimile Signature)
City Clerk
City of Chicago

[SEAL]

Date of Authentication: _____, ____

CERTIFICATE OF AUTHENTICATION

This Bond is one of the Bonds described in the within-mentioned Bond Ordinance and is one of the General Obligation Bonds, Series ____, of the City of Chicago.

_____(Manual Signature)_____
Authorized Officer

[Form of Capital Appreciation Bond — Reverse Side]

CITY OF CHICAGO

GENERAL OBLIGATION BOND
SERIES ____

For the prompt payment of the Maturity Amount of this Bond as the same becomes due, and for the levy of taxes sufficient for that purpose, the full faith, credit and resources of the City are irrevocably pledged.

This Bond is one of a series of Bonds aggregating the original principal amount of $_____ issued pursuant to the constitutional home rule powers of the City for the purposes of (i) paying costs of the Refunding Purposes described in the hereinafter-defined Bond Ordinance, and (ii) paying expenses incidental to the issuance of the Bonds, and was authorized by an Ordinance adopted by the City Council of the City on _____, 20__ (the *"Bond Ordinance"*).

The Bonds maturing on or after January 1, ____, are redeemable prior to maturity at the option of the City, in whole or in part on any date on or after _____ 1, ____, and if less than all of the outstanding Bonds are to be redeemed, the Bonds to be called shall be called from such maturities as shall be determined by the City, and if less than all of the Bonds of the same maturity and Yield to Maturity are to be redeemed, then [by lot] [pro-rata] for the Bonds of the same maturity and Yield to Maturity in the manner hereinafter provided, the Bonds to be redeemed at the redemption prices (being expressed as a percentage of the Compound Accreted Value of the Bonds to be redeemed) set forth below:

DATES OF REDEMPTION	REDEMPTION PRICE

[Redemption by lot] In the event of the redemption of less than all the Bonds of like maturity and Yield to Maturity, the aggregate Maturity Amount thereof to be redeemed shall be $_____,000 or an integral multiple thereof, and the Bond Registrar shall assign to each Bond of such maturity and Yield to Maturity a distinctive number for each $_____,000 Maturity Amount of such Bond and shall select by lot from the numbers so assigned as many numbers as, at $_____,000 for each number, shall equal the Maturity Amount of such Bonds to be redeemed. The Bonds to be redeemed shall be the Bonds to which were assigned numbers so selected; *provided* that only so much of the Maturity Amount of each Bond shall be redeemed as shall equal $_____,000 for each number assigned to it and so selected.

[Redemption pro-rata] In the event of the redemption of less than all the Bonds of like maturity and Yield to Maturity, the Bonds to be redeemed will be selected pro-rata in the manner determined pursuant to the Bond Ordinance.

Notice of any such redemption shall be sent by first class mail not fewer than 30 days nor more than 60 days prior to the date fixed for redemption to the Registered Owner of each Bond to be redeemed at the address shown on the registration books of the City maintained by the Bond Registrar or at such other address as is furnished in writing by such Registered Owner to the Bond Registrar; *provided* that the failure to mail any such notice or any defect therein as to any Bond shall not affect the validity of the proceedings for the redemption of any other Bond. When so called for redemption, this Bond shall cease to accrue interest on the specified redemption date; *provided* that funds for redemption are on deposit at the place of payment at that time, and shall not be deemed to be outstanding.

This Bond is transferable by the Registered Owner hereof in person or by its attorney duly authorized in writing at the designated corporate trust office of the Bond Registrar in Chicago, Illinois, but only in the manner, subject to the limitations and upon payment of the charges provided in the Bond Ordinance, and upon surrender and cancellation of this Bond. Upon such transfer a new Bond or Bonds of authorized denominations, of the same maturity and Yield to Maturity and for the same aggregate Original Principal Amount will be issued to the transferee in exchange therefor. The Bond Registrar shall not be required to transfer or exchange this Bond (A) after notice calling this Bond for redemption has been mailed, or (B) during a period of 15 days next preceding mailing of a notice of redemption of this Bond.

The Bonds are issued in fully registered form in Original Principal Amounts representing $_____,000 Maturity Amount or any integral multiple thereof. This Bond may be exchanged at the designated corporate trust office of the Bond Registrar for a like aggregate Original Principal Amount of Bonds of the same series and maturity, upon the terms set forth in the Bond Ordinance.

The City and the Bond Registrar may deem and treat the Registered Owner hereof as the absolute owner hereof for the purpose of receiving payment of or on account of the Maturity Amount hereof and redemption premium, if any, hereon and for all other purposes and neither the City nor the Bond Registrar shall be affected by any notice to the contrary.

* * *

TABLE OF COMPOUND ACCRETED VALUE

PER $_____,000 OF COMPOUND ACCRETED VALUE AT MATURITY

* * *

(ASSIGNMENT)

FOR VALUE RECEIVED, the undersigned sells, assigns and transfers unto _____

_____

(Name and Address of Assignee)

the within Bond and irrevocably constitutes and appoints _____

_____

attorney to transfer the said Bond on the books kept for registration thereof with full power of substitution in the premises.

Dated: _____

Signature guaranteed: _____

NOTICE: The signature to this assignment must correspond with the name of the Registered Owner as it appears upon the face of the within Bond in every particular, without alteration or enlargement or any change whatever.

[Form of Current Interest Bond — Front Side]

REGISTERED
NO. _____ $_____

UNITED STATES OF AMERICA

STATE OF ILLINOIS

CITY OF CHICAGO

GENERAL OBLIGATION BOND
SERIES ____

See Reverse Side for Additional Provisions

Interest Rate: ____%	Maturity Date: January 1, 20__	Dated Date: _____, 20__	CUSIP: _____

Registered Owner:

Principal Amount:

The City of Chicago (the "*City*") hereby acknowledges itself to owe and for value received promises to pay to the Registered Owner identified above, or registered assigns as hereinafter provided, on the Maturity Date identified above, the Principal Amount identified above and to pay interest (computed on the basis of a 360-day year of twelve 30-day months) on such Principal Amount from the later of the date of this Bond or the most recent interest payment date to which interest has been paid at the Interest Rate per annum set forth above on January 1 and July 1 of each year commencing _____ 1, 20__, until said Principal Amount is paid. Principal of this Bond and redemption premium, if any, shall be payable in lawful money of the United States of America upon presentation and surrender at the designated corporate trust office of _____, Chicago, Illinois, as [bond trustee,] bond registrar and paying agent (the "*Bond Registrar*"). Payment of the installments of interest shall be made to the Registered Owner hereof as shown on the registration books of the City maintained by the Bond Registrar at the close of business on the 15th day of the month next preceding each interest payment date and shall be paid by check or draft of the Bond Registrar mailed to the address of such Registered Owner as it appears on such registration books or at such other address furnished in writing by such Registered Owner to the Bond Registrar or, at the option of any Registered Owner of $1,000,000 or more in aggregate principal amount of the Bonds, by wire transfer of immediately available funds to such bank in the continental United States of America as the Registered Owner hereof shall request in writing to the Bond Registrar.

Reference is made to the further provisions of this Bond set forth on the reverse hereof and such further provisions shall for all purposes have the same effect as if set forth at this place.

It is certified and recited that all conditions, acts and things required by law to exist or to be done precedent to and in the issuance of this Bond did exist, have happened, and have been done and performed in regular and due form and time as required by law; that the indebtedness of the City, including the issue of Bonds of which this is one, does not exceed any limitation imposed by law; and that provision has been made for the collection of a direct annual tax sufficient to pay the interest hereon as it falls due and also to pay and discharge the principal hereof at maturity.

This Bond shall not be valid or become obligatory for any purpose until the certificate of authentication hereon shall have been signed by the Bond Registrar.

IN WITNESS WHEREOF, the City of Chicago by the City Council has caused its corporate seal to be imprinted by facsimile hereon and this Bond to be signed by the duly authorized facsimile signature of the Mayor and attested by the facsimile signature of the City Clerk, all as of the Dated Date identified above.

(Facsimile Signature)
Mayor
City of Chicago

Attest:

(Facsimile Signature)
City Clerk
City of Chicago

[SEAL]

Date of Authentication: _____, ____

CERTIFICATE OF AUTHENTICATION

This Bond is one of the Bonds described in the within-mentioned Bond Ordinance and is one of the General Obligation Bonds, Series ____, of the City of Chicago.

By: (Manual Signature)
Authorized Officer

[Form of Current Interest Bond — Reverse Side]

CITY OF CHICAGO
GENERAL OBLIGATION BOND
SERIES ____

For the prompt payment of this Bond, both principal and interest, as aforesaid, as the same become due, and for the levy of taxes sufficient for that purpose, the full faith, credit and resources of the City irrevocably pledged.

This Bond is one of a series of Bonds aggregating the principal amount of $_____ issued pursuant to the constitutional home rule powers of the City for the purposes of (i) paying costs of the Refunding Purposes described in the hereinafter-defined Bond Ordinance, and (ii) paying expenses incidental to the issuance of the Bonds, and was authorized by an Ordinance adopted by the City Council of the City on _____, 20__ (the *"Bond Ordinance"*).

The Bonds maturing on or after January 1, ____, are redeemable prior to maturity at the option of the City, in whole or in part on any date on or after _____ 1, ____, and if less than all of the outstanding Bonds are to be redeemed, the Bonds to be called shall be called from such maturities and interest rates as shall be determined by the City and if less than all of the Bonds of a single maturity and the same interest rate are to be redeemed then [by lot] [pro-rata] within such maturity and interest rate in the manner hereinafter provided, the Bonds to be redeemed at the redemption prices (being expressed as a percentage of the principal amount) set forth below, plus accrued interest to the date of redemption:

DATES OF REDEMPTION	REDEMPTION PRICE

The Bonds maturing on January 1, ____, are subject to mandatory redemption prior to maturity on January 1 of the years _____ to _____, inclusive, and the Bonds maturing on January 1, ____, are subject to mandatory redemption prior to maturity on January 1 of the years _____ to _____, inclusive, in each case at par and accrued interest to the date fixed for redemption.

[Redemption by lot] In the event of the redemption of less than all the Bonds of like maturity and interest rate, the aggregate principal amount thereof to be redeemed shall be $_____,000 or an integral multiple thereof, and the Bond Registrar shall assign to each Bond of such maturity and interest rate a distinctive number for each $_____,000 principal amount of

such Bond and shall select by lot from the numbers so assigned as many numbers as, at $_____,000 for each number, shall equal the principal amount of such Bonds to be redeemed. The Bonds to be redeemed shall be the Bonds to which were assigned numbers so selected; *provided* that only so much of the principal amount of each Bond shall be redeemed as shall equal $_____,000 for each number assigned to it and so selected.

[Redemption pro-rata] In the event of the redemption of less than all of the Bonds of like maturity and interest rate, the Bonds to be redeemed will be selected pro-rata in the manner determined pursuant to the Bond Ordinance.

Notice of any such redemption shall be sent by first class mail not less than 30 days nor more than 60 days prior to the date fixed for redemption to the Registered Owner of each Bond to be redeemed at the address shown on the registration books of the City maintained by the Bond Registrar or at such other address as is furnished in writing by such Registered Owner to the Bond Registrar; *provided* that the failure to mail any such notice or any defect therein as to any Bond shall not affect the validity of the proceedings for the redemption of any other Bond. When so called for redemption, this Bond shall cease to bear interest on the specified redemption date, *provided* that funds for redemption are on deposit at the place of payment at that time, and shall not be deemed to be outstanding.

This Bond is transferable by the Registered Owner hereof in person or by its attorney duly authorized in writing at the designated corporate trust office of the Bond Registrar in Chicago, Illinois, but only in the manner, subject to the limitations and upon payment of the charges provided in the Bond Ordinance, and upon surrender and cancellation of this Bond. Upon such transfer a new Bond or Bonds of authorized denominations, of the same interest rate, series and maturity and for the same aggregate principal amount will be issued to the transferee in exchange therefor. The Bond Registrar shall not be required to transfer or exchange this Bond (A) after notice calling this Bond for redemption has been mailed, or (B) during a period of 15 days next preceding mailing of a notice of redemption of this Bond.

The Bonds are issued in fully registered form in the denomination of $_____,000 each or authorized integral multiples thereof. This Bond may be exchanged at the designated corporate trust office of the Bond Registrar for a like aggregate principal amount of Bonds of the same interest rate, series and maturity of other authorized denominations, upon the terms set forth in the Bond Ordinance.

The City and the Bond Registrar may deem and treat the Registered Owner hereof as the absolute owner hereof for the purpose of receiving payment of or on account of principal hereof and interest due hereon and redemption premium, if any, and for all other purposes and neither the City nor the Bond Registrar shall be affected by any notice to the contrary.

(ASSIGNMENT)

FOR VALUE RECEIVED, the undersigned sells, assigns and transfers unto _____

_____

(Name and Address of Assignee)

the within Bond and irrevocably constitutes and appoints _____

_____

attorney to transfer the said Bond on the books kept for registration thereof with full power of substitution in the premises.

Dated: _____

Signature guaranteed: _____

NOTICE: The signature to this assignment must correspond with the name of the Registered Owner as it appears upon the face of the within Bond in every particular, without alteration or enlargement or any change whatever.

Section 6. Each Bond shall be a direct and general obligation of the City for the payment of which (as to Compound Accreted Value, principal, interest and redemption premium, if any, as appropriate) the City pledges its full faith and credit. Each Bond shall be payable (as to Compound Accreted Value, principal, interest and redemption premium, if any, as appropriate) from any moneys, revenues, receipts, income, assets or funds of the City legally available for such purpose, including but not limited to the proceeds of the Pledged Taxes (as defined in Section 7 hereof).

Section 7. For the purpose of providing the funds required to pay as the same become due (i) the principal of and interest and redemption premium, if any, on the Bonds (including the Compound Accreted Value of any Capital Appreciation Bonds), and (ii) to the extent determined by an Authorized Officer to be necessary or desirable, periodic fees and expenses payable to parties involved in the provision of ongoing services relating to the Bonds, such as rating agencies and entities providing financial market information to be used in connection with the structuring and sale of the Bonds (the *"Ongoing Financing Services"*), there is levied and there shall be collected a direct annual tax upon all taxable property in the City for the years and in the amounts as follows:

YEAR	AMOUNT	YEAR	AMOUNT
2016	$250,000,000	2036	$450,000,000
2017	250,000,000	2037	450,000,000
2018	250,000,000	2038	450,000,000
2019	250,000,000	2039	450,000,000

YEAR	AMOUNT	YEAR	AMOUNT
2020	250,000,000	2040	450,000,000
2021	250,000,000	2041	450,000,000
2022	250,000,000	2042	450,000,000
2023	250,000,000	2043	450,000,000
2024	250,000,000	2044	450,000,000
2025	250,000,000	2045	450,000,000
2026	250,000,000	2046	450,000,000
2027	250,000,000	2047	450,000,000
2028	250,000,000	2048	450,000,000
2029	250,000,000	2049	450,000,000
2030	250,000,000	2050	450,000,000
2031	250,000,000	2051	450,000,000
2032	250,000,000	2052	450,000,000
2033	250,000,000	2053	450,000,000
2034	250,000,000	2054	450,000,000
2035	250,000,000	2055	450,000,000

; provided that collections of such levy for any year in an amount in excess of that necessary to make the payments described in clauses (i) and (ii), above (a) may be used for any lawful public purpose designated by the City Council or (b) may be reduced and abated by an Authorized Officer if such reduction is deemed desirable by an Authorized Officer in connection with the sale or sales of the Bonds, in each case as determined from time to time by an Authorized Officer as provided in Section 12 hereof.

The tax levy made in this Section is not subject to the *"Aggregate Levy"* limitation contained in the Chicago Property Tax Limitation Ordinance contained in Chapter 3-92 of the Municipal Code of Chicago (the *"Municipal Code"*), and Section 3-92-020 of the Municipal Code is superseded to exclude the tax levy herein from the definition of "Aggregate Levy" contained therein.

The term *"Pledged Taxes"* means (a) the taxes hereinabove levied for collection for the purpose of providing the funds necessary to make the payments described in clauses (i) and (ii) of the first paragraph of this Section 7, and (b) subject to the provisions of Section 14 hereof, the proceeds of taxes levied for the years from and after 2015 in connection with the issuance of the Outstanding Indebtedness to the extent such tax collections are not necessary for the payment of the Outstanding Indebtedness due to the refunding thereof as authorized herein or pursuant to any other authorization, and the term *"Pledged Taxes"* shall also include any amounts deposited into the hereinafter-defined Bond Fund or deposited with the Ad Valorem Tax Escrow Agent (as defined in Section 9 below) by an Authorized Officer for the purpose of paying principal of and interest on the Bonds and any accrued interest received and deposited in the Bond Fund or the Ad Valorem Tax Escrow Account, if established pursuant to Section 9 below.

As provided in Section 12 or otherwise, the City reserves the right to abate all or a portion of the Pledged Taxes required to be levied in any year if and to the extent on or before March 31 of the next succeeding calendar year (or such earlier date as may be required by law), the City has on hand amounts dedicated to the payments described in clause (i) of the first paragraph of this Section 7 due during the one-year period commencing on January 2 of such succeeding calendar year. The City may, but shall not be required to, cause the extension and collection of the Pledged Taxes for the payment when due of any Line of Credit Indebtedness or the principal of and interest on General Obligation Commercial Paper Notes or cause the levy or extension in any year of taxes for the payment of the costs of Ongoing Financing Services.

Section 8. The City shall appropriate or otherwise provide amounts sufficient to pay principal of and interest on the Bonds (including the Compound Accreted Value of any Capital Appreciation Bonds) for the years such amounts are due, and the City covenants to take timely action as required by law to carry out the provisions of this Section, but, if for any such year it fails to do so, this Ordinance shall constitute a continuing appropriation ordinance of such amounts without any further action on the part of the City Council.

Section 9. Each Authorized Officer is authorized to establish one or more special accounts, if determined to be necessary in connection with the sale of any of the Bonds, separate and segregated from all other funds and accounts of the City (each a "*Bond Fund*"), which shall be (i) held by an Authorized Officer, or (ii) maintained by a Bond Trustee pursuant to a Trust Indenture, or (iii) maintained with a bank or trust company to be designated by an Authorized Officer (each an *"Ad Valorem Tax Escrow Account"*) pursuant to an escrow agreement (each an *"Ad Valorem Tax Escrow Agreement"*), between the City and the applicable Escrow Agent named therein (each an *"Ad Valorem Tax Escrow Agent"*), and one or more of the Mayor or an Authorized Officer are authorized to execute and deliver one or more Ad Valorem Tax Escrow Agreements in connection with the sale of the Bonds in such form as the officers so executing such agreement may deem appropriate in accordance with the provisions of this Ordinance.

In lieu of the proceeds of such taxes being deposited with the City Treasurer, each Authorized Officer is authorized to direct the County Collectors of Cook and DuPage Counties, Illinois (the "*County Collectors*"), to deposit the proceeds of such taxes directly into the Bond Fund held pursuant to the applicable Trust Indenture or the applicable Ad Valorem Tax Escrow Account, if such Trust Indenture has been executed and delivered or such Ad Valorem Tax Escrow Account has been created.

Section 10. If the Pledged Taxes to be applied to the payment of the Bonds are not available in time to make any payments of principal of or interest on the Bonds when due, then the appropriate fiscal officers of the City are directed to make such payments from any other moneys, revenues, receipts, income, assets or funds of the City that are legally available for that purpose in advancement of the collection of such Pledged Taxes, and when the proceeds thereof are received, such other funds shall be replenished, all to the end that the credit of the City may be preserved by the prompt payment of the principal of and interest on the Bonds as the same become due.

Section 11. A copy of this Ordinance, duly certified by the City Clerk, shall be filed in the respective offices of the County Clerks of Cook and DuPage Counties, Illinois (the "County Clerks"), and such filing shall constitute the authority or and it shall be the duty of the County

Clerks, in each year beginning in 2017, to and including 2056, to extend the taxes levied pursuant to Section 7 hereof for collection in such year, such taxes to be in addition to and in excess of all other taxes heretofore or hereafter authorized to be levied by the City on its behalf.

A copy of this Ordinance, duly certified by the City Clerk, shall also be filed with each applicable Bond Trustee, each applicable Ad Valorem Tax Escrow Agent, if any, each applicable Bond Registrar, and if the County Collectors of Cook and DuPage Counties are authorized to deposit the proceeds of the taxes levied pursuant to Section 7 hereof directly with a Bond Trustee or an Ad Valorem Tax Escrow Agent pursuant to Section 9 hereof, with such County Collectors.

Section 12. Each Authorized Officer is authorized to sell all or any portion of the Bonds, other than the Direct Purchase Bonds which shall be sold as provided in the following paragraph, from time to time to or at the direction of an underwriter or group of underwriters to be selected by such Authorized Officer (the *"Underwriters"*), with the concurrence of the Chairman of the Committee on Finance of the City Council (the *"Chairman"*), on such terms as such Authorized Officer may deem to be in the best interests of the City within the limitations set forth in this Ordinance.

The Bonds may be sold as Direct Purchase Bonds in a manner and containing such terms authorized by an Authorized Officer, including pursuant to a placement agent arrangement, to a purchaser or purchasers other than the Underwriters (the *"Direct Purchasers"*), such Direct Purchasers to be selected by an Authorized Officer and such sale being permitted at a price of not less than 85 percent of the principal amount of the Direct Purchase Bonds being sold. The Mayor or an Authorized Officer is authorized to do all such things and to execute and deliver such additional documents, agreements and certificates as shall be necessary in connection with the sale of Direct Purchase Bonds.

The principal amount of and the interest on the Bonds (including the Compound Accreted Value of any Capital Appreciation Bonds) sold of each series and maturity in the aggregate (after taking into account (i) interest on the Bonds of such series to be paid from proceeds of such series and (ii) mandatory redemptions) shall not exceed the amount levied therefor as specified in Section 7 hereof. The Bonds may be sold from time to time as an Authorized Officer shall determine that the proceeds of such sales are needed.

Either Authorized Officer is authorized and directed to cause all necessary notices of redemption of the Outstanding Indebtedness selected for refunding as provided above to be given in accordance with the terms of the respective ordinances or indentures, as applicable, authorizing the Outstanding Indebtedness.

The Mayor or an Authorized Officer is authorized to execute and deliver a contract of purchase with respect to each sale of the Bonds (i) to, or at the direction of, the Underwriters or (ii) to the Direct Purchasers, in substantially the form previously used for similar general obligation bonds of the City (the *"Contract of Purchase"*), with appropriate revisions to reflect the terms and provisions of the Bonds and such other revisions in text as the Mayor or an Authorized Officer shall determine are necessary or desirable in connection with the sale of the Bonds. Bonds sold pursuant to a Contract of Purchase shall be sold at a price of not less than 85 percent of the principal amount of the Bonds being sold. The compensation paid to the Underwriters in connection with any sale of Bonds shall not exceed five percent of the principal

amount of the Bonds being sold. Nothing contained in this Ordinance shall limit the sale of the Bonds or any maturity or maturities thereof at a price or prices in excess of the principal amount thereof.

In connection with any sale of the Bonds, an Authorized Officer is authorized to obtain one or more policies of bond insurance from recognized bond insurers selected by an Authorized Officer, if such Authorized Officer determines such bond insurance to be desirable in connection with such sale of the Bonds. Either Authorized Officer may, on behalf of the City, make covenants with such bond insurer that are not inconsistent with the provisions of this Ordinance and are necessary to carry out the purposes of this Ordinance.

If Bonds are sold so as to require the levy of taxes for any year specified in Section 7 hereof for the purpose of making the payments described in clause (i) of the first paragraph of Section 7 hereof in an amount less than the amount specified for such year in the first paragraph of Section 7 hereof, then an Authorized Officer shall, on or prior to March 31 (or such earlier date as may be required by law) of the calendar year next succeeding such year, notify the City Council of the determination made pursuant to clauses (a) and (b) of the first paragraph of Section 7 hereof regarding the application of any resulting excess levy collections, and, in addition, in connection with a determination made pursuant to clause (b) of the first paragraph of Section 7 hereof, an Authorized Officer shall file in the respective offices of the County Clerks certificates of tax abatement for such year. In the event that upon the final sale of the Bonds of all series, such Bonds have been sold so as to require the levy of taxes in any year specified in Section 7 hereof for the purpose of making the payments described in clause (i) of the first paragraph of Section 7 hereof in an amount less than the amount specified for such year in Section 7 hereof, then there shall be included, in the final notification of sale to the City Council described below in this Section 12, the determination made pursuant to clauses (a) and (b) of the first paragraph of Section 7 hereof regarding the application of any resulting excess levy collections for such year and any succeeding year and, in addition, in connection with a determination made pursuant to clause (b) of the first paragraph of Section 7 hereof, an Authorized Officer shall file in the respective offices of the County Clerks certificates of tax abatement for such year or years. If any of the Bonds are not to be sold and issued as provided herein and no levy collections are to be applied for the purposes of paying the costs of Ongoing Financing Services as determined by an Authorized Officer, the corresponding taxes herein levied to pay debt service thereon shall be abated in full. Any certificate of abatement delivered pursuant to this paragraph shall refer to the amount of taxes levied pursuant to Section 7 hereof, shall indicate the amount of reduction in the amount of taxes levied by the City resulting from the sale or sales of the Bonds or the non-issuance thereof, which reduced amount is to be abated from such taxes, and shall further indicate the remainder of such taxes which is to be extended for collection by the County Clerks.

The preparation, use and distribution of a preliminary official statement, an official statement, a private placement memorandum, or any other disclosure document relating to each sale and issuance of the Bonds are ratified and approved. The Mayor and each Authorized Officer are each authorized to execute and deliver an official statement or other disclosure document relating to each sale and issuance of the Bonds on behalf of the City. The preliminary official statement, official statement, private placement memorandum, and other disclosure documents herein authorized shall be substantially similar to those previously used for general obligation bonds of the City, and shall contain the terms and provisions of and security for the Bonds, the manner in which the Bonds shall be sold, the use of proceeds of the Bonds, financial

information for the City, and such other information as the Mayor or any Authorized Officer determines to be advisable under the circumstances.

Subsequent to the sale of any series of Bonds, an Authorized Officer shall file in the office of the City Clerk a notification of sale directed to the City Council setting forth (i) the series designation, the aggregate principal amount and authorized denominations of, maturity schedule and redemption provisions for the Bonds sold, (ii) the principal amounts of the Bonds sold as Current Interest Bonds, Capital Appreciation Bonds, and Convertible Bonds, respectively, (iii) in the case of Direct Purchase Bonds, the principal amounts of such Bonds sold as Current Interest Bonds, Capital Appreciation Bonds and Convertible Bonds, respectively, (iv) in the case of Bonds sold as Capital Appreciation Bonds, (A) the Original Principal Amounts of and Yields to Maturity on the Capital Appreciation Bonds being sold and (B) a table of Compound Accreted Values per minimum authorized Compound Accreted Value at maturity for any Capital Appreciation Bonds being sold, setting forth the Compound Accreted Value of each such Capital Appreciation Bond on each semiannual compounding date, (v) the interest rates on the Current Interest Bonds sold, (vi) the specific maturities, series and amounts of the Outstanding Indebtedness to be refunded with proceeds of Bonds, (vii) the date on and price at which the Outstanding Indebtedness selected for refunding shall be redeemed (if such redemption shall occur prior to stated maturity or pursuant to mandatory sinking fund redemption), (viii) the disposition of the taxes levied for the years from and after 2015 for the payment of the Outstanding Indebtedness as authorized by Section 14 hereof, (ix) the identity of the insurer or insurers issuing the bond insurance policy or policies, if any, referred to below, (x) the identity of the Underwriters (or, in the case of Direct Purchase Bonds, the Direct Purchasers) selected for such Bonds, (xi) the identity of the applicable Bond Registrar or of the Bond Trustee, if any, selected by an Authorized Officer for such Bonds, (xii) the compensation paid to the Underwriters in connection with such sale, (xiii) the identity of any Refunding Escrow Agent (as defined in Section 13(b) hereof) appointed by an Authorized Officer in connection with the refunding of Outstanding Indebtedness, and (xiv) any other matter authorized by this Ordinance to be determined by an Authorized Officer at the time of the sale of the Bonds of each series.

In connection with any sale of the Bonds, an Authorized Officer is authorized to execute and deliver one or more continuing disclosure agreements evidencing the City's agreement to comply with the requirements of Section (b)(5) of Rule 15c2-12, adopted by the Securities and Exchange Commission (the "*SEC*") under the Securities Exchange Act of 1934, as amended, in a form approved by the Corporation Counsel. Upon its execution and delivery on behalf of the City as herein provided, each continuing disclosure agreement will be binding on the City, and the officers, employees and agents of the City are authorized to do all such acts and things and to execute all such documents as may be necessary to carry out and comply with the provisions of each continuing disclosure agreement as executed. Either Authorized Officer is further authorized to amend each continuing disclosure agreement in accordance with its respective terms from time to time following its execution and delivery as that Authorized Officer shall deem necessary. In addition, an Authorized Officer is authorized to make all future filings with the Electronic Municipal Market Access system operated by the Municipal Securities Rulemaking Board or such other municipal securities information repository as shall be designated by the SEC, all in accordance with the provisions of SEC Rule 15c2-12(b)(5). Notwithstanding any other provision of this Ordinance, the sole remedies for any failure by the City to comply with any continuing disclosure agreement shall be the ability of the beneficial owner of any applicable

Bond to seek mandamus or specific performance by court order to cause the City to comply with its obligations under such continuing disclosure agreement.

The Bonds shall be duly prepared and executed in the form and manner provided herein and delivered to the purchasers in accordance with the applicable terms of sale.

The Mayor, each Authorized Officer, the City Treasurer and the City Clerk are each authorized to execute and deliver such other documents and agreements (including such contracts, such intergovernmental agreements or such grant agreements with not-for-profit organizations, educational or cultural institutions or for-profit organizations or to assist the State of Illinois or other municipal corporations, units of local government or school districts in the State of Illinois, receiving proceeds of the Bonds as an Authorized Officer shall deem necessary and appropriate) and perform such other acts prior to or following the issuance of the Bonds as may be necessary or desirable in connection with the issuance of the Bonds and any transactions contemplated herein related to the application of the proceeds of the Bonds or collections or application of taxes levied for the payment of the Bonds or the Outstanding Indebtedness or other purposes hereunder, but subject to any limitations on or restrictions of such power or authority as herein set forth. Any such actions heretofore taken by the Mayor, an Authorized Officer, the City Treasurer or the City Clerk in accordance with the provisions hereof are ratified and approved. With respect to each grant of Bond proceeds, each Authorized Officer is authorized to designate in writing, with the written concurrence of the Budget Director of the City (the "*Budget Director*"), (i) one or more City departments or agencies to administer such grant, and (ii) the head of the City department or agency who shall be authorized to execute a grant agreement and such other documents, agreements or instruments as shall be deemed necessary or desirable by such City department or agency head. Upon any such written designation by an Authorized Officer with respect to a grant of Bond proceeds, such City department or agency shall be authorized to administer such grant and the head of such City department or agency shall be authorized to execute a grant agreement and such other documents, agreements or instruments as such official shall deem necessary or desirable.

Section 13. The proceeds from the sale of any series of the Bonds shall be used as follows:

(a) The sum representing the accrued interest received, if any, shall be used to pay the first interest becoming due on the Bonds sold, and to that end, shall be deposited in the applicable Bond Fund or the applicable Ad Valorem Tax Escrow Account, if established.

(b) From the sale proceeds derived from any such sale of a series of the Bonds, (i) the sum determined by an Authorized Officer to capitalize or fund interest on Outstanding Indebtedness shall be deposited into the respective debt service funds established for the Outstanding Indebtedness; and (ii) the sum determined by an Authorized Officer to be sufficient to pay the Outstanding Indebtedness being refunded at or prior to their respective maturities, at a price of par, the applicable redemption premium and accrued interest thereon up to and including said redemption or maturity dates shall be deposited into the respective debt service funds established for the Outstanding Indebtedness or into one or more "Refunded Bonds Escrow Accounts" to be held by one or more banks or trust companies to be designated by an Authorized Officer (each a *"Refunding Escrow Agent"*), each pursuant to the terms of an escrow agreement (each a *"Refunding Escrow Agreement"*), and the Mayor, an Authorized Officer and the City Clerk, or any of them, are authorized to execute and deliver each Refunding Escrow

Agreement, and any amendment thereto, in such form as the officer so executing shall deem appropriate to effect the refunding or refundings described in this paragraph. Notwithstanding any provision of the Municipal Code, investments acquired with proceeds of the Bonds or investment income thereon may mature beyond ten years from the date of acquisition, and may include but are not limited to agreements entered into between the City and providers of securities under which agreements such providers agree to purchase from or sell to the City specified securities on specific dates at predetermined prices, all as established at the time of execution of any such agreement and as set forth in such agreement, and guaranteed investment contracts, forward purchase agreements and other similar investment vehicles. Such guaranteed investment contracts, forward purchase agreements and other similar investment vehicles may, to the extent permitted by operative authorizing documents and by applicable law, be assigned or transferred from one bond transaction to another or apply to the proceeds of more than one bond transaction on a commingled or non-commingled basis, as determined by an Authorized Officer. The Mayor or an Authorized Officer is authorized to enter into any amendments to or restatements of existing documents or to execute new documents, to consent to actions being taken by others or to obtain the consent of other parties, as may be necessary or desirable in this respect. Investment income derived from Bond proceeds may be (w) expended for the same purposes for which Bond proceeds may be expended, (x) used for the payment or prepayment of City debt obligations, (y) deposited in the Corporate Fund of the City or (z) rebated to the United States of America as provided in Section 15 hereof, all as determined by an Authorized Officer or the Budget Director. Any commingled investment income from guaranteed investment contracts, forward purchase agreements and other similar investment vehicles shall be apportioned among bond transactions as determined by an Authorized Officer or as otherwise required by operative authorizing documents and applicable law.

(c) From the sale proceeds of a series of the Bonds not applied as provided in paragraphs (a) and (b), above, the amount deemed necessary by an Authorized Officer shall be applied to the payment of the costs of issuance of such Bonds, including the premium or fee for bond insurance, if any, and any unexpended portion of the sale proceeds shall be paid to the City.

Section 14. Any taxes levied for the years from and after 2015 for the payment of the Outstanding Indebtedness, to the extent the collection of such taxes is not necessary for the payment of all or a portion of the Outstanding Indebtedness due to the refunding thereof may, at the direction of an Authorized Officer, be applied (A) as set forth in the next paragraph or (B) to any other lawful public purpose of the City designated by the City Council including (i) the purposes set forth in clauses (i) and (ii) of the first paragraph of Section 7 of this Ordinance, (ii) the payment of the costs of any capital projects for which funds have been lawfully appropriated, or (iii) the abatement of such taxes. There shall be prepared by an Authorized Officer and filed with the County Clerks a certificate of reduction of taxes heretofore levied for the payment of the Outstanding Indebtedness selected for refunding by an Authorized Officer as provided in Sections 12 and 13 hereof and directing the abatement of the taxes heretofore levied to pay the Outstanding Indebtedness being refunded, including the taxes levied for the years from and after 2015, if so determined by an Authorized Officer as provided in the preceding sentence. In addition, any proceeds of the Outstanding Indebtedness being held for the payment of the Outstanding Indebtedness, to the extent such proceeds are not necessary for the payment of the Outstanding Indebtedness due to the refunding thereof as authorized herein or pursuant to any other authorization, may, at the direction of an Authorized Officer,

be applied to any lawful public purpose of the City designated by the City Council, including the payment of the Bonds (but in the case of Bonds the interest on which is excluded from gross income for federal income tax purposes, only upon receipt by the City of an opinion of nationally recognized bond counsel to the effect that such will not adversely affect the tax-exempt status of the Bonds).

Section 15. The City covenants that it will take no action in the investment of the proceeds of the Bonds (other than Bonds issued as bonds the interest on which is not excludable from the gross income of their owners for federal income tax purposes) which would result in making the interest payable on any of such Bonds subject to federal income taxes by reason of such Bonds being classified as *"arbitrage bonds"* within the meaning of Section 148 of the Code.

The City further covenants that it will act with respect to the proceeds of Bonds (other than Bonds issued as bonds the interest on which is not excludable from the gross income of their owners for federal income tax purposes), the earnings on the proceeds of such Bonds and any other moneys on deposit in any fund or account maintained in respect of such Bonds, including, if necessary, a rebate of such earnings to the United States of America, in a manner which would cause the interest on such Bonds to continue to be exempt from federal income taxation under Section 103(a) of the Code.

Each Authorized Officer is authorized to execute such certifications, tax returns, covenants and agreements as shall be necessary, in the opinion of nationally recognized bond counsel, or in the best interest of the City, as determined by an Authorized Officer, to evidence the City's compliance with the covenants contained in this section.

Section 16. This Ordinance is prepared in accordance with the powers of the City as a home rule unit under Article VII of the 1970 Illinois Constitution. The appropriate officers of the City are authorized to take such actions and do such things as shall be necessary to perform, carry out, give effect to and consummate the transactions contemplated by this Ordinance and the Bonds, including, but not limited to, the exercise following the delivery date of any of the Bonds of any power or authority delegated to such official of the City under this Ordinance with respect to the Bonds upon the initial issuance thereof, but subject to any limitations on or restrictions of such power or authority as herein set forth, and any actions heretofore taken by such officers of the City in accordance with the provisions of this Ordinance are ratified and approved.

Section 17. The Mayor and each Authorized Officer may each designate another to act as their respective proxy and, as applicable, to affix their respective signatures to the Bonds whether in temporary or definitive form, and any other instrument, certificate or document required to be signed by the Mayor or an Authorized Officer pursuant to this Ordinance and any instrument, certificate or document required thereby. In such case, each shall send to the City Council written notice of the person so designated by each, such notice stating the name of the person so selected and identifying the instruments, certificates and documents which such person shall be authorized to sign as proxy for the Mayor and each Authorized Officer, respectively. A written signature of the Mayor or of an Authorized Officer, respectively, executed by the person so designated underneath, shall be attached to each notice. Each notice, with the signatures attached, shall be recorded in the Journal of Proceedings of the City Council for such date and filed in the office of the City Clerk. When the signature of the Mayor is placed on an instrument, certificate or document at the direction of the Mayor in the specified manner, the same, in all respects, shall be as binding on the City as if signed by the Mayor in person. When

the signature of an Authorized Officer is so affixed to an instrument, certificate or document at the direction of such Authorized Officer, the same, in all respects, shall be as binding on the City as if signed by such Authorized Officer in person.

Section 18. If requested by the Bond Registrar, the Mayor, each Authorized Officer and the City Clerk are each authorized to execute the standard form of agreement between the City and the Bond Registrar with respect to the obligations and duties thereof.

Section 19. If payment or provision for payment is made, to or for the registered owners of all or a portion of the Bonds, of the Compound Accreted Value of any Capital Appreciation Bond and the principal of and interest due and to become due on any Current Interest Bond at the times and in the manner stipulated therein, and there is paid or caused to be paid to the applicable Bond Registrar or Bond Trustee, the applicable Ad Valorem Tax Escrow Agent as provided in Section 9 hereof, or such bank or trust company as shall be designated by an Authorized Officer (such bank or trust company hereinafter referred to as a *"Defeasance Escrow Agent"*), all sums of money due and to become due according to the provisions of this Ordinance, then these presents and the estate and rights granted by this Ordinance shall cease, terminate and be void as to those Bonds or portions thereof except for purposes of registration, transfer and exchange of Bonds and any such payment from such moneys or obligations. Any Bond shall be deemed to be paid within the meaning of this section when payment of the Compound Accreted Value of any such Capital Appreciation Bond or the principal of any such Current Interest Bond, plus interest thereon to the due date thereof (whether such due date be by reason of maturity or upon redemption as provided in this Ordinance or otherwise), either (a) shall have been made or caused to have been made in accordance with the terms thereof, or (b) shall have been provided for by irrevocably depositing with the applicable Bond Registrar or Bond Trustee, the applicable Ad Valorem Tax Escrow Agent as provided in Section 9 hereof, or a Defeasance Escrow Agent, in trust and exclusively for such payment, (1) moneys sufficient to make such payment or (2)(A) direct obligations of the United States of America; (B) obligations of agencies of the United States of America, the timely payment of principal of and interest on which are guaranteed by the United States of America; (C) obligations of the following agencies: Federal Home Loan Mortgage Corp. (FHLMC) debt obligations, Farm Credit System (formerly: Federal Land Banks, Federal Intermediate Credit Banks, and Banks for Cooperatives) debt obligations, Federal Home Loan Banks (FHL Banks) debt obligations, Fannie Mae debt obligations, Financing Corp. (FICO) debt obligations, Resolution Funding Corp. (REFCORP) debt obligations, and U.S. Agency for International Development (U.S. A.I.D.) Guaranteed notes; (D) pre-refunded municipal obligations defined as follows: any bonds or other obligations of any state of the United States of America or of any agency, instrumentality or local governmental unit of any such state which are not callable at the option of the obligor prior to maturity or as to which irrevocable instructions have been given by the obligor to call on the date specified in the notice; or (E) instruments evidencing an ownership interest in obligations described in the preceding clauses (A), (B) and (C), or (3) a combination of the investments described in clauses (1) and (2) above, such amounts so deposited being available or maturing as to principal and interest in such amounts and at such times, without consideration of any reinvestment thereof, as will insure the availability of sufficient moneys to make such payment (all as confirmed by a nationally recognized firm of independent public accountants). At such times as a Bond shall be deemed to be paid hereunder, as aforesaid, it shall no longer be secured by or entitled to the benefits of this Ordinance, except for the purposes of registration, transfer and exchange of Bonds and any such payment from such

moneys or obligations. The defeasance of Bonds under this Ordinance shall also be subject to and additional terms and conditions in the applicable Trust Indenture, if any.

No such deposit under this section shall be made or accepted hereunder and no use made of any such deposit unless, in the case of Bonds (other than Bonds issued as bonds the interest on which is not excludable from the gross income of their owners for federal income tax purposes), the applicable Bond Registrar or Bond Trustee, the applicable Ad Valorem Tax Escrow Agent, or the applicable Defeasance Escrow Agent, as the case may be, shall have received an opinion of nationally recognized municipal bond counsel to the effect that such deposit and use would not cause any of such Bonds to be treated as "*arbitrage bonds*" within the meaning of Section 148 of the Code or any successor provision thereto.

Nothing in this Ordinance shall prohibit a defeasance deposit of escrow securities as provided in this section or a defeasance deposit with respect to the Outstanding Indebtedness pursuant to any Refunding Escrow Agreement authorized by Section 13(b) hereof, from being subject to a subsequent sale of such escrow securities and reinvestment of all or a portion of the proceeds of that sale in escrow securities which, together with money to remain so held in trust, shall be sufficient to provide for payment of principal, redemption premium, if any, and interest on any of the defeased Bonds or Outstanding Indebtedness, as appropriate. Amounts held by the applicable Bond Registrar or Bond Trustee, the applicable Ad Valorem Tax Escrow Agent, any Defeasance Escrow Agent, or any Refunding Escrow Agent in excess of the amounts needed so to provide for payment of the defeased Bonds or Outstanding Indebtedness, as appropriate, may be subject to withdrawal by the City. The Mayor or an Authorized Officer is authorized to execute and deliver from time to time one or more agreements (and amendments thereto) with counterparties selected by an Authorized Officer, with respect to the investment and use of such excess amounts held by the applicable Bond Registrar or Bond Trustee, the applicable Ad Valorem Tax Escrow Agent, a Defeasance Escrow Agent, or a Refunding Escrow Agent.

Section 20. With respect to the Direct Purchase Bonds, an Authorized Officer is authorized to negotiate the terms and provisions of such Direct Purchase Bonds in addition to or as an alternative to the terms and provisions of the Trust Indenture securing the applicable series of Bonds.

Section 21. Section 2-32-031 of the Municipal Code is hereby amended by inserting the language underscored, as follows:

2-32-031 Debt Management Policies; retention of rebate calculation agents, financial advisors, <u>consultants,</u> dissemination agents and qualified independent representatives.

(Omitted text is not affected by this Ordinance)

<u>(f) In connection with proposed acquisition and/or disposition of existing or new sources of revenue, whether by the City or sister agencies or entities acting on behalf of or for the benefit of the City or sister agencies (including through the issuance of debt obligations or other means), the chief financial officer shall have authority to retain financial advisors and consultants to provide to the City structuring, timing and related advice for such proposed transactions</u>.

Section 22. Section 2-32-130 of the Municipal Code is hereby amended by deleting the language struck through and inserting the language underscored, as follows:

2-32-130 ~~**Reserved**~~. **Reporting on bond transactions.** The chief financial officer or the comptroller shall report in writing to the committee on finance, by the first business day of each January, April, July and October, regarding Bonds (as defined herein) as follows: (i) for Bonds issued by the city during the immediately preceding quarter, the report shall describe the principal amounts, interest rates, maturities, redemption terms and prices for such Bonds and any other determinations made by the chief financial officer or the comptroller pursuant to authority granted by the ordinance authorizing such Bonds; and (ii) for Bonds for which an authorizing ordinance has been adopted by the city council but which have not yet been issued, the report shall describe the plans, if any, to issue such Bonds during the next quarter. As used in this section, the term "Bonds" shall mean general obligation bonds, tax increment revenue bonds, special assessment revenue bonds, airport revenue bonds, sales tax revenue bonds, motor fuel tax revenue bonds, water revenue bonds and wastewater transmission revenue bonds.

Section 23. To the extent that any ordinance, resolution, rule, order or provision of the Municipal Code, or part thereof, is in conflict with the provisions of this Ordinance, the provisions of this Ordinance shall be controlling. If any section, paragraph, clause or provision of this Ordinance shall be held invalid, the invalidity of such section, paragraph, clause or provision shall not affect any of the other provisions of this Ordinance. No provision of the Municipal Code or violation of any provision of the Municipal Code shall be deemed to render voidable at the option of the City any document, instrument or agreement authorized hereunder or to impair the validity of this Ordinance or the instruments authorized by this Ordinance or to impair the rights of the owners of the Bonds to receive payment of the principal of or interest on the Bonds or to impair the security for the Bonds; *provided further* that the foregoing shall not be deemed to affect the availability of any other remedy or penalty for any violation of any provision of the Municipal Code.

Section 24. This Ordinance shall be published by the City Clerk, by causing to be printed in special pamphlet form at least five copies hereof, which copies are to be made available in her office for public inspection and distribution to members of the public who may wish to avail themselves of a copy of this Ordinance.

Section 25. This Ordinance shall be in full force and effect from and after its adoption, approval by the Mayor and publication as provided herein.

Exhibit "A" referred to in this ordinance reads as follows:

Exhibit "A".
(To Ordinance)

Trust Indenture.

THIS TRUST INDENTURE, made and entered into _____, 201_ (this *"Indenture"*), from the CITY OF CHICAGO (the *"City"*), a municipal corporation and home rule unit of local government duly organized and existing under the Constitution and laws of the State of Illinois, to _____ (the *"Trustee"*), a _____ banking _____ with trust powers, having a corporate trust office located in the City of Chicago, Illinois, duly organized, validly existing and authorized to accept and execute trusts of the character herein set out under and by virtue of the laws of the United States of America,

WITNESSETH:

WHEREAS, pursuant to an ordinance duly adopted by the City Council of the City (the *"City Council"*) on _____, 2015 (the *"Bond Ordinance"*) the City duly authorized the issuance and sale of its General Obligation Bonds, Series 2015_ (the *"Bonds"*) in order to provide the funds, together with other available funds, including proceeds of other general obligation bonds, for the purpose of (i) [*state Bond Ordinance authorized purposes for which this series of Bonds is being issued*] and (ii) paying the expenses of issuance of the Bonds; and

WHEREAS, by virtue of Article VII of the Illinois Constitution of 1970 and pursuant to the Bond Ordinance, the City is authorized to issue the Bonds, enter into this Indenture and to do or cause to be done all the acts and things herein provided or required to be done; and

WHEREAS, the execution and delivery of the Bonds and of this Indenture have in all respects been duly authorized and all things necessary to make such Bonds, when executed by the City and authenticated by the Trustee, the legal, valid and binding obligations of the City and to make this Indenture a legal, valid and binding agreement, have been done; and

WHEREAS, the Bonds, and the Trustee's Certificate of Authentication to be endorsed on such Bonds, shall be substantially in the form attached hereto as *Exhibit A,* with necessary and appropriate variations, omissions and insertions as permitted or required by this Indenture and the Bond Ordinance;

NOW, THEREFORE, THIS INDENTURE WITNESSETH:

GRANTING CLAUSES

That the City, in consideration of the premises and the acceptance by the Trustee of the trusts hereby created, and of the purchase and acceptance of the Bonds by the Registered Owners thereof, and of the sum of one dollar, lawful money of the United States of America, to it duly paid by the Trustee at or before the execution and delivery of these presents, and for other good and valuable consideration, the receipt and sufficiency of which are hereby acknowledged, to secure the payment of the principal of, premium, if any, and interest on the Bonds according to their tenor and effect, and to secure the performance and observance by the City of all the covenants expressed or implied herein and in the Bonds, does hereby assign and grant a security

interest in and to the following to the Trustee, and its successors in trust and assigns forever, for the securing of the performance of the obligations of the City hereinafter set forth (the *"Trust Estate"*):

GRANTING CLAUSE FIRST

Any moneys, revenues, receipts, income, assets or funds of the City legally available for such purposes, all to the extent provided in this Indenture, including, but not limited to, the proceeds of a direct annual tax levied by the City in the Bond Ordinance upon all taxable property in the City;

GRANTING CLAUSE SECOND

All moneys and securities from time to time held by the Trustee under the terms of this Indenture, except for moneys deposited with or paid to the Trustee and held in trust hereunder for the redemption of Bonds, notice of the redemption of which has been duly given; and

GRANTING CLAUSE THIRD

Any and all other property, rights and interests of every kind and nature from time to time hereafter by delivery or by writing of any kind granted, bargained, sold, alienated, demised, released, conveyed, assigned, transferred, mortgaged, pledged, hypothecated or otherwise subjected hereto, as and for additional security hereunder by the City or by any other person on its behalf or with its written consent to the Trustee, and the Trustee is hereby authorized to receive any and all such property at any and all times and to hold and apply the same subject to the terms hereof;

TO HAVE AND TO HOLD all and singular the Trust Estate, whether now owned or hereafter acquired, unto the Trustee and its successors in said trust and assigns forever;

IN TRUST, NEVERTHELESS, upon the terms and trusts herein set forth for the equal and proportionate benefit, security and protection of all present and future Registered Owners of the Bonds, without privilege, priority or distinction as to the lien or otherwise of any of the foregoing over any other of the foregoing, except to the extent herein otherwise specifically provided;

PROVIDED, HOWEVER, that if the City, its successors or assigns shall well and truly pay, or cause to be paid, the principal of, premium, if any, and interest on the Bonds, at the times and in the manner set forth therein according to the true intent and meaning thereof, and shall cause the payments to be made on the Bonds as required herein, or shall provide, as permitted hereby, for the payment thereof, and shall well and truly cause to be kept, performed and observed all of its covenants and conditions pursuant to the terms of this Indenture, and shall pay or cause to be paid to the Trustee all sums of money due or to become due to them in accordance with the terms and provisions hereof, then upon the final payment thereof this Indenture and the rights hereby granted shall cease, determine and be void; otherwise this Indenture shall remain in full force and effect.

THIS INDENTURE FURTHER WITNESSETH, and it is expressly declared, that all Bonds reissued and secured hereunder are to be reissued, authenticated and delivered, and all said property, rights and interests and any other amounts hereby assigned and pledged are to be dealt with and disposed of, under, upon and subject to the terms, conditions, stipulations, covenants, agreements, trusts, uses and purposes as herein expressed, and the City has agreed and covenanted, and does hereby agree and covenant, with the Trustee and the respective owners of the Bonds as follows:

ARTICLE I.

DEFINITIONS

Section 1.01. Definitions. All capitalized terms used herein unless otherwise defined shall have the meanings given in the recitals above and the following meanings for purposes of this Indenture:

"Authorized Denomination" means $5,000 and any integral multiple thereof.

"Authorized Officer" means (a) the Mayor, the Chief Financial Officer, the City Comptroller or any other official of the City so designated by a Certificate signed by the Mayor or Chief Financial Officer and filed with the Trustee for so long as such designation shall be in effect, and (b) the City Clerk with respect to the certification of any ordinance or resolution of the City Council or any other document filed in his or her office.

"Beneficial Owner" means the owner of a beneficial interest in the Bonds registered in the name of Cede & Co., as nominee of DTC (or a successor securities depository or nominee for either of them).

"Bond Counsel" means one or more firms of nationally recognized bond counsel designated by the Corporation Counsel of the City.

"Bond Fund" means the fund of that name established and described in Section 4.03 hereof.

"Bondholder," "holder," or *"owner of the Bonds"* means the Registered Owner or Beneficial Owner of any Bond, as the case may be.

"Bond Ordinance" has the meaning given to such term in the recitals hereto.

"Bond Register" means the registration books of the City kept by the Trustee to evidence the registration and transfer of Bonds.

"Bond Year" means a 12-month period commencing on January 2 of each calendar year and ending on January 1 of the next succeeding calendar year.

"Bonds" means the General Obligation Bonds, Series 2015_ issued pursuant to Section 2.01 hereof.

"Business Day" means any day other than (i) a Saturday or Sunday, (ii) a day on which banks located in the city where the Designated Corporate Trust Office is located are authorized or required by law to close, and (iii) a day on which The New York Stock Exchange, Inc., is closed.

"Certificate" means an instrument of the City in writing signed by an Authorized Officer. Any such instrument in writing and supporting opinions or representations, if any, may, but need not, be combined in a single instrument with any other instrument, opinion or representation, and the two or more so combined shall be read and construed so as to form a single instrument. Any such instrument may be based, insofar as it relates to legal, accounting or engineering matters, upon the opinion or representation of counsel, accountants, or engineers, respectively, unless the officer signing such instrument knows that the opinion or representation with respect to the matters upon which such instrument may be based, as aforesaid, is erroneous. The same Authorized Officer, or the same counsel or accountant or other persons, as the case may be, need not certify to all of the matters required to be certified under any provision of this Indenture or any Supplemental Indenture, but different officers, counsel, accountants or other persons may certify to different facts, respectively.

"Chief Financial Officer" means the Chief Financial Officer appointed by the Mayor, or the City Comptroller of the City at any time a vacancy exists in the office of the Chief Financial Officer.

"City" means the City of Chicago, a municipal corporation and home rule unit of local government, organized and existing under the Constitution and laws of the State.

"City Clerk" means the duly qualified and acting City Clerk of the City or any Deputy City Clerk or other person that may lawfully take a specific action or perform a specific duty prescribed for the City Clerk pursuant to the Bond Ordinance.

"City Comptroller" meant the City Comptroller of the City.

[*"City Reimbursement Account"* means the account of that name established and described in Section 4.04 hereof.]

"Code" means the United States Internal Revenue Code of 1986. References to the Code and to Sections of the Code shall include relevant final, temporary or proposed regulations thereunder as in effect from time to time and as applicable to obligations issued on the Date of Issuance.

"Date of Issuance" means _____, 201_, the date of issuance and delivery of the Bonds to the initial purchasers thereof.

"Defeasance Obligations" means: (1) moneys sufficient to make such payment; or (2)(A) direct obligations of the United States of America, (B) obligations of agencies of the United States of America, the timely payment of principal of and interest on which are guaranteed by the United States of America, (C) obligations of the following government-sponsored agencies that are not backed by the full faith and credit of the U.S. Government: Federal Home Loan Mortgage Corp. (FHLMC) debt obligations, Farm Credit System (formerly: Federal Land Banks, Federal Intermediate Credit Banks, and Banks for Cooperatives) debt obligations, Federal Home Loan Banks (FHL Banks) debt obligations, Fannie Mae debt obligations, Financing Corp. (FICO) debt obligations, Resolution Funding Corp. (REFCORP) debt obligations, and U.S. Agency for International Development (U.S. A.I.D.) Guaranteed notes, (D) pre-refunded municipal obligations defined as follows: any bonds or other obligations of any state of the United States of America or of any agency, instrumentality or local governmental unit of any such state which are not callable at the option of the obligor prior to maturity or as to which irrevocable instructions have been given by the obligor to call on the date specified in the notice, or (E) instruments evidencing an ownership interest in obligations described in the preceding clauses (A), (B) and (C); or (3) a combination of the investments described in clauses (1) and (2) above.

"Delivery Office" shall mean the following offices of the Trustee:

For Notice Purposes:

For Presentation of Bonds for payment or transfers:

"Designated Corporate Trust Office" means the corporate trust office of the Trustee located at the address of the Trustee set forth in the definition of "Delivery Office" herein, as such address may be changed from time to time by the Trustee.

"DTC" means The Depository Trust Company, New York, New York, or its nominee, and its successors and assigns, or any other depository performing similar functions.

"Federal Obligation" means any direct obligation of, or any obligation the full and timely payment of principal of and interest on which is guaranteed by, the United States of America.

[*"Fitch"* means Fitch Ratings Inc., a corporation organized and existing under the laws of the State of Delaware, its successors and assigns, and, if such corporation shall be dissolved or liquidated, or shall no longer perform the functions of a securities rating agency, "Fitch" shall be deemed to refer to any other nationally recognized securities rating agency designated by the City by notice to the Trustee.]

"Indenture" means this Indenture, as amended from time to time in accordance with Article IX hereof.

"Interest Payment Date" means each January 1 and July 1. The initial Interest Payment Date shall be _____ 1, 201_.

[*"Kroll"* means Kroll Bond Rating Agency, its successors and assigns, and, if Kroll shall be dissolved or liquidated or shall no longer perform the functions of a security rating agency, "Kroll" shall be deemed to refer to any other nationally recognized securities rating agency designated by the City by notice to the Trustee.]

"Maturity Date" means, for the Bonds of each specified maturity, the applicable maturity date set forth in Section 2.02.

[*"Moody's"* means Moody's Investors Service, the bond credit rating service of Moody's Corporation, a corporation organized and existing under the laws of the State of Delaware, its successors and assigns, and, if such corporation shall be dissolved or liquidated or shall no longer perform the functions of a securities rating agency, "Moody's" shall be deemed to refer to any other nationally recognized securities rating agency designated by the City by notice to the Trustee.]

"Municipal Code" means the Municipal Code of Chicago, as from time to time amended.

"Opinion of Bond Counsel" means a written opinion of Bond Counsel in form and substance acceptable to the City.

"Outstanding," means, when used with reference to any Bonds, all of such obligations issued under this Indenture that are unpaid, *provided* that such term does not include:

(a) Bonds canceled at or prior to such date or delivered to or acquired by the Trustee or Paying Agent at or prior to such date for cancellation;

(b) matured or redeemed Bonds which have not been presented for payment in accordance with the provisions of this Indenture and for the payment of which the City has deposited funds with the Trustee or Paying Agent;

(c) Bonds for which the City has provided for payment by depositing in an irrevocable trust or escrow, cash or Defeasance Obligations, in each case, the maturing principal of and interest on which will be sufficient to pay at maturity, or if called for

redemption on the applicable redemption date, the principal of, redemption premium, if any, and interest on such Bonds;

(d) Bonds in lieu of or in exchange or substitution for which other Bonds shall have been authenticated and delivered pursuant to this Indenture; and

(e) Bonds owned by the City and tendered to the Trustee for cancellation.

"Participant," when used with respect to any Securities Depository, means any participant of such Securities Depository.

"Paying Agent" means the Trustee [and any additional Paying Agent designated by the Trustee pursuant to Section 8.04 hereof,] and any successor thereto.

"Permitted Investments" means any of the following obligations or securities permitted under the laws of the State and the Municipal Code:

(a) interest-bearing general obligations of the United States of America, the State or the City;

(b) United States treasury bills and other non-interest bearing general obligations of the United States of America when offered for sale in the open market at a price below the face value of same, so as to afford the City a return on such investment in lieu of interest;

(c) short-term discount obligations of the United States Government or United States Government agencies;

(d) certificates of deposit of national banks or banks located within the City which are either (i) fully collateralized at least 110 percent by marketable United States Government securities marked to market at least monthly or (ii) secured by a corporate surety bond issued by an insurance company licensed to do business in the State and having a claims-paying rating in the top rating category as rated by a nationally recognized statistical rating organization and maintaining such rating during the term of such investment;

(e) banker's acceptances of banks and commercial paper of banks whose senior obligations are rated in the top two short-term rating categories by at least two national rating agencies and maintaining such rating during the term of such investment;

(f) tax-exempt securities exempt from federal arbitrage provisions applicable to investments of proceeds of the City's tax-exempt debt obligations;

(g) domestic money market mutual funds regulated by and in good standing with the Securities and Exchange Commission, including any such fund for which the

Trustee or any of its affiliates provides any service including any service for which a fee may be paid; and

(h) any other suitable investment instrument permitted by State laws and the Municipal Code governing municipal investments generally, subject to the reasonable exercise of prudence in making investments of public funds.

"Principal and Interest Account" means the Account of that name established within the Bond Fund, as described in Section 4.03 hereof.

"Principal and Interest Account Requirement" means an amount, equal to the total principal installment and interest due on such Bonds as of each January 1 and July 1 (including any mandatory redemption of the Bonds as required by Section 3.01(c) hereof), which amount shall be deposited in the Principal and Interest Account not later than the Business Day prior to such January 1 and July 1.

"Qualified Collateral" means:

(a) Federal Obligations;

(b) direct and general obligations of any state of the United States of America or any political subdivision of the State which are rated not less than "AA" or "Aa2" or their equivalents by any Rating Agency; and

(c) public housing bonds issued by public housing authorities and fully secured as to the payment of both principal and interest by a pledge of annual contributions under an annual contributions contract or contracts with the United States of America, or project notes issued by public housing authorities, or project notes issued by local public agencies, in each case fully secured as to the payment of both principal and interest by a requisition or payment agreement with the United States of America.

[*"Rating Agency"* means any of Fitch, Moody's, S&P and Kroll, or another rating agency that has a credit rating assigned to the Bonds at the request of the City.]

"Record Date" means each June 15 and December 15 (whether or not a Business Day).

"Redemption Price" means with respect to the Bonds, the principal amount thereof plus the applicable premium, if any, payable upon redemption thereof pursuant to the provisions of such Bonds.

"Registered Owner" or *"Owner"* means the person or persons in whose name or names a Bond shall be registered in the Bond Register.

"Securities Depository" means DTC and any other securities depository registered as a clearing agency with the Securities and Exchange Commission pursuant to Section 17A of the

Securities Exchange Act of 1934, as amended, and appointed as the securities depository for the Bonds.

[*"S&P"* means Standard & Poor's Financial Services LLC, a division of McGraw Hill Financial, Inc., its successors and assigns, and, if S&P shall be dissolved or liquidated or shall no longer perform the functions of a securities rating agency, "S&P" shall be deemed to refer to any other nationally recognized securities rating agency designated by the City by notice to the Trustee.]

"State" means the State of Illinois.

"Supplemental Indenture" means any indenture modifying, altering, amending, supplementing or confirming this Indenture duly entered into in accordance with the terms hereof.

"Trust Estate" means the property conveyed to the Trustee pursuant to the Granting Clauses hereof.

"Trustee" means _____, a _____ banking _____ with trust powers, and its successors and any entity resulting from or surviving any consolidation or merger to which it or its successors may be a party, and any successor Trustee at the time serving as successor trustee hereunder.

ARTICLE II

THE BONDS

Section 2.01. Authority for and Issuance of Bonds. (a) No Bonds may be issued under the provisions of this Indenture except in accordance with this Article. Except as provided in Section 2.07 hereof, the total principal amount of Bonds that may be issued hereunder is expressly limited to $___,000,000.

The Bonds shall be designated "City of Chicago General Obligation Bonds, Series 2015_" and shall be issued as fully registered bonds, without coupons, in Authorized Denominations substantially in the form attached as *Exhibit A* thereto. Unless the City shall otherwise direct, the Bonds shall be lettered and numbered from R-1 and upwards. Each Bond shall be dated the Date of Issuance and shall mature, subject to prior redemption as provided in Article III hereof, on its Maturity Date.

(b) Each Bond shall bear interest from the later of its date or the most recent Interest Payment Date to which interest has been paid or duly provided for, until the principal amount of such Bond is paid, such interest being payable on January 1 and July 1 of each year, commencing on _____ 1, 201_. Interest on each Bond shall be paid to the person in whose name such Bond is registered at the close of business on the Record Date next preceding the applicable Interest Payment Date, by check or draft of the Trustee, or, at the option of any registered owner of $1,000,000 or more in aggregate principal amount of Bonds of a series, by

wire transfer of immediately available funds to such bank in the continental United States of America as the registered owner of such Bonds shall request in writing to the Trustee.

(c) The principal of the Bonds and any redemption premium shall be payable in lawful money of the United States of America which, at the respective dates of payment thereof, is legal tender for the payment of public and private debts, upon presentation and surrender thereof at the Designated Corporate Trust Office of the Trustee.

Section 2.02. General Terms of Bonds. The Bonds shall mature on January 1 in each year shown in the following table in the respective principal amount set forth opposite each such year. The Bonds shall bear interest from and including the Date of Issuance as shown in the table below until payment of the principal or Redemption Price thereof shall have been made or provided for in accordance with the provisions hereof, whether at the applicable Maturity Date, upon redemption or acceleration, or otherwise. Interest accrued on the Bonds shall be paid in arrears on each Interest Payment Date. Interest on the Bonds shall be computed upon the basis of a 360 day year consisting of twelve 30 day months.

YEAR (JANUARY 1)	PRINCIPAL AMOUNT	INTEREST RATE	YEAR (JANUARY 1)	PRINCIPAL AMOUNT	INTEREST RATE

Section 2.03. Execution. The seal of the City or a facsimile thereof shall be affixed to or printed on each of the Bonds, and the Bonds shall be executed by the manual or facsimile signature of the Mayor and attested by the manual or facsimile signature of the City Clerk, and in case any officer whose signature shall appear on any Bond shall cease to be such officer before the delivery of such Bond, such signature shall nevertheless be valid and sufficient for all proposes, the same as if such officer had remained in office until delivery.

Section 2.04. Authentication. All Bonds shall have thereon a certificate of authentication substantially in the form attached hereto as part of *Exhibit A* duly executed by the Trustee as authenticating agent of the City and showing the date of authentication. No Bond shall be valid or obligatory for any purpose or be entitled to any security or benefit under this Indenture unless and until such certificate of authentication shall have been duly executed by the Trustee by manual signature, and such certificate of authentication upon any such Bond shall be conclusive evidence that such Bond has been authenticated and delivered under the Bond Ordinance and this Indenture. The certificate of authentication on any Bond shall be deemed to have been executed

by the Trustee if signed by an authorized officer of such Trustee, but it shall not be necessary that the same officer sign the certificate of authentication on all of the Bonds issued hereunder.

Section 2.05. Form of Bonds; Temporary Bonds. The Bonds issued under this Indenture shall be substantially in the form attached hereto as *Exhibit A*, with such appropriate variations, omissions and insertions as are permitted or required by the Bond Ordinance and this Indenture.

Pending preparation of definitive Bonds, or by agreement with the purchasers of the Bonds, the City may issue and, upon its request, the Trustee shall authenticate, in lieu of definitive Bonds, one or more temporary printed or typewritten Bonds in Authorized Denominations of substantially the tenor recited above. Upon request of the City, the Trustee shall authenticate definitive Bonds in exchange for and upon surrender of an equal principal amount of temporary Bonds. Until so exchanged, temporary Bonds shall have the same rights, remedies and security hereunder as definitive Bonds.

Section 2.06. Delivery of Bonds. Upon the execution and delivery of this Indenture, the City shall execute and deliver to the Trustee, and the Trustee shall authenticate, the Bonds and deliver them to the purchasers as may be directed by the City as hereinafter in this Section provided.

Prior to the delivery by the Trustee of any of the Bonds there shall be filed with the Trustee:

(1) copies, duly certified by the City Clerk of the City, of the Bond Ordinance;

(2) original executed counterparts of this Indenture;

(3) an Opinion of Bond Counsel to the effect that this Indenture (i) has been duly and lawfully authorized by the City Council of the City and executed by the City in accordance with the provisions of the Bond Ordinance and (ii) will, when executed and delivered by the Trustee, be valid and binding upon the City and enforceable in accordance with its terms; and

(4) a Certificate executed by the City Comptroller stating that all conditions precedent with respect to the execution of all documents by the City relating to the Bonds have been satisfied.

Section 2.07. Mutilated, Lost, Stolen or Destroyed Bonds. If any Bond, whether in temporary or definitive form, is lost (whether by reason of theft or otherwise), destroyed (whether by mutilation, damage, in whole or in part, or otherwise) or improperly cancelled, the Trustee may authenticate a new Bond of like date, maturity date, interest rate, denomination and principal amount and bearing a number not contemporaneously outstanding; *provided* that (i) in the case of any mutilated Bond, such mutilated Bond shall first be surrendered to the Trustee, and (ii) in the case of any lost Bond or Bond destroyed in whole, there shall be first furnished to the Trustee evidence of such loss, theft, or destruction satisfactory to the City and the Trustee,

together with indemnification of the City and the Trustee, satisfactory to the Trustee. If any lost, destroyed or improperly cancelled Bond shall have matured or is about to mature, or has been called for redemption, instead of issuing a duplicate Bond, the Trustee shall pay the same without surrender thereof if there shall be first furnished to the Trustee evidence of such loss, destruction or cancellation, together with indemnity, satisfactory to it. Upon the issuance of any substitute Bond, the Trustee may require the payment of a sum sufficient to cover any tax or other governmental charge that may be imposed in relation thereto.

All Bonds shall be owned upon the express condition that the foregoing provisions, to the extent permitted by law, are exclusive with respect to the replacement or payment of mutilated, destroyed, lost, stolen or purchased Bonds, and shall preclude any and all other rights or remedies.

Section 2.08. Transfer and Exchange of Bonds; Persons Treated as Owners. (a) Subject to the limitations contained in subsection (c) of this Section, upon surrender for registration of transfer of any Bond at the Designated Corporate Trust Office of the Trustee, duly endorsed by, or accompanied by a written instrument or instruments of transfer in form satisfactory to the Trustee and duly executed by the Bondholder or such Bondholder's attorney duly authorized in writing in such form and with guarantee of signature as shall be satisfactory to the Trustee, the City shall execute, and the Trustee shall authenticate and deliver, in the name of the transferee or transferees, one or more fully registered Bonds of the same interest rate and Maturity Date of Authorized Denominations, for a like principal amount bearing numbers not contemporaneously outstanding. Subject to the limitations contained in subsection (c) of this Section, Bonds may be exchanged at the Designated Corporate Trust Office of the Trustee for a like aggregate principal amount of Bonds of the same interest rate and Maturity Date of other Authorized Denominations bearing numbers not contemporaneously outstanding.

(b) No service charge shall be made for any transfer or exchange of Bonds, but the City or the Trustee may require payment of a sum sufficient to cover any tax or other governmental charge that may be imposed in connection with any transfer or exchange of Bonds, except that no such payment may be required in the case of the issuance of a Bond or Bonds for the unredeemed portion of a Bond surrendered for redemption.

(c) The Trustee shall not be required to transfer or exchange any Bond during the period commencing on the Record Date next preceding any Interest Payment Date of such Bond and ending on such Interest Payment Date, or to transfer or exchange such Bond after the mailing of notice calling such Bond for redemption has been made as herein provided or during the period of 15 days next preceding the giving of notice of redemption of Bonds of the same Maturity Date and interest rate.

(d) Bonds delivered upon any registration of transfer or exchange as provided herein or as provided in Section 2.07 hereof shall be valid general obligations of the City, evidencing the same debt as the Bonds surrendered, shall be secured by this Indenture and shall be entitled to all of the security and benefits hereof and of the Bond Ordinance to the same extent as the Bond surrendered. The City, the Trustee and any Paying Agent may treat the Registered Owner of any Bond as the absolute owner thereof for all purposes, whether or not such Bond shall be overdue,

and shall not be bound by any notice to the contrary. All payments of or on account of the principal of, premium, if any, and interest on any such Bond as herein provided shall be made only to or upon the written order of the Registered Owner thereof or such Registered Owner's legal representative, but such registration may be changed as herein provided. All such payments shall be valid and effectual to satisfy and discharge the liability upon such Bond to the extent of the sum or sums so paid.

Section 2.09. Required Information in Bond Form. On each date on which the Trustee authenticates and delivers a Bond, it shall complete the information required to be inserted by the Bond form and shall keep a record of such information.

Section 2.10. Cancellation. Any Bond surrendered for the purpose of payment or retirement, or for exchange, transfer or replacement, shall be canceled upon surrender thereof to the Trustee or any Paying Agent. If the City shall acquire any of the Bonds, the City shall deliver such Bonds to the Trustee for cancellation and the Trustee shall cancel the same. Any such Bonds canceled by any Paying Agent other than the Trustee shall be promptly transmitted by such Paying Agent to the Trustee. Certification of Bonds canceled by the Trustee and Bonds canceled by a Paying Agent other than the Trustee which are transmitted to the Trustee shall be made to the City. Canceled Bonds may be destroyed by the Trustee unless instructions to the contrary are received from the City.

Section 2.11. Book Entry Provisions. The provisions of this Section shall apply as long as the Bonds are maintained in book entry form with DTC or another Securities Depository, any provisions of this Indenture to the contrary notwithstanding. Notwithstanding anything else to the contrary herein, so long as DTC is the Securities Depository, the Bonds shall be subject to the operational arrangements of DTC in effect from time to time.

(a) The Bonds shall be payable to the Securities Depository, or its nominee, as the Registered Owner of the Bonds, in same day funds on each date on which the principal of, premium, if any, and interest on the Bonds is due as set forth in this Indenture and the Bonds. Such payments shall be made to the offices of the Securities Depository specified by the Securities Depository to the City and the Trustee in writing. Without notice to or the consent of the Beneficial Owners of the Bonds, the City and the Securities Depository may agree in writing to make payments of principal and interest in a manner different from that set forth herein. If such different manner of payment is agreed upon, the City shall give the Trustee notice thereof, and the Trustee shall make payments with respect to the Bonds in the manner specified in such notice. Neither the City nor the Trustee shall have any obligation with respect to the transfer or crediting of the principal of, premium, if any, and interest on the Bonds to Participants or the Beneficial Owners of the Bonds or their nominees.

(b) If (i) the City determines, or (ii) the City receives notice that the Securities Depository has received notice from its Participants having interests in at least 50 percent in principal amount of the Bonds, that the Securities Depository or its successor is incapable of discharging its responsibilities as a securities depository, or that it is in the best interests of the Beneficial Owners that they obtain certificated Bonds, the City may

(or, in the case of clause (ii) above, the City shall) cause the Trustee to authenticate and deliver Bond certificates. The City shall have no obligation to make any investigation to determine the occurrence of any events that would permit the City to make any determination described in this paragraph.

(c) If, following a determination or event specified in paragraph (b) above, the City discontinues the maintenance of the Bonds in book entry form with the then current Securities Depository, the City will issue replacement Bonds to the replacement Securities Depository, if any, or, if no replacement Securities Depository is selected for the Bonds, directly to the Participants as shown on the records of the former Securities Depository or, to the extent requested by any Participant, to the Beneficial Owners of the Bonds shown on the records of such Participant. Any such Bonds so issued in replacement shall be in fully registered form and in Authorized Denominations, be payable as to interest on the Interest Payment Dates of the Bonds by check mailed to each Registered Owner at the address of such Registered Owner as it appears on the Bond Register or, at the option of any Registered Owner of not less than $1,000,000 principal amount of Bonds, by wire transfer to any address in the United States of America on such Interest Payment Date to such Registered Owner as of such Record Date, if such Registered Owner provides the Trustee with written notice of such wire transfer address not later than the Record Date (which notice may provide that it will remain in effect with respect to subsequent Interest Payment Dates unless and until changed or revoked by subsequent notice). Principal and premium, if any, on the replacement Bonds are payable only upon presentation and surrender of such replacement Bond or Bonds at the Designated Corporate Trust Office of the Trustee.

(d) The Securities Depository and its Participants, and the Beneficial Owners of the Bonds, by their acceptance of the Bonds, agree that the City and the Trustee shall not have liability for the failure of such Securities Depository to perform its obligations to the Participants and the Beneficial Owners of the Bonds, nor shall the City or the Trustee be liable for the failure of any Participant or other nominee of the Beneficial Owners to perform any obligation of the Participant to a Beneficial Owner of the Bonds.

(e) As long as Cede & Co. (or such other nominee as may be requested by an authorized representative of DTC) is the Registered Owner of the Bonds, as nominee of DTC, references herein to the Registered Owners of the Bonds shall mean Cede & Co. and shall not mean the Beneficial Owners of the Bonds.

(f) As long as Cede & Co. (or such other nominee as may be requested by an authorized representative of DTC) is the Registered Owner of the Bonds:

(i) selection of Bonds to be redeemed upon partial redemption or presentation of Bonds to the Trustee upon partial redemption, shall be deemed made when the right to exercise ownership rights in such Bonds through DTC or DTC's Participants is transferred by DTC on its books;

(ii) any notices of the interest rate on the Bonds to be provided by the Trustee shall be provided to anyone identifying itself to the Trustee as a person entitled to exercise ownership rights with respect to such Bonds through DTC or its Participants; and

(iii) DTC may present notices, approvals, waivers or other communications required or permitted to be made by Registered Owners under this Indenture on a fractionalized basis on behalf of some or all of those persons entitled to exercise ownership rights in the Bonds through DTC or its Participants.

ARTICLE III

REDEMPTION OF BONDS

Section 3.01. Redemption Terms, Dates and Prices. The Bonds shall be subject to redemption prior to their Maturity Date in the amounts, at the times and in the manner provided in this Section.

(a) *Optional Redemption.* The Bonds are subject to optional redemption, on any date occurring or after _____ 1, 20__, in such principal amounts and from such maturities and interest rates as the City shall determine and by lot within a single maturity and interest rate, at a Redemption Price of 100% of the principal amount thereof being redeemed plus accrued interest, if any, to the date of redemption.

[*Insert make-whole redemption provisions authorized by Bond Ordinance if applicable*]

The City is authorized to sell or waive any right the City may have to call any of the Bonds for optional redemption, in whole or in part; *provided,* that such sale or waiver will not adversely affect the excludability of interest on the Bonds from gross income for federal income tax purposes.

(b) *General Provisions Regarding Redemptions.*

(i) No redemption of less than all of the Bonds Outstanding shall be made pursuant to Section 3.01(a) hereof unless the aggregate principal amount of Bonds to be redeemed is equal to $5,000 multiples. Any redemption of less than all of the Bonds Outstanding shall be made in such a manner that all Bonds Outstanding after such redemption are in Authorized Denominations. If fewer than all Bonds Outstanding are to be optionally redeemed, the Bonds to be called shall be called from such maturities and interest rates as may be determined by an Authorized Officer.

(ii) Bonds may be called for redemption by the Trustee pursuant to Sections 3.01(a) and 3.01(c) hereof upon receipt by the Trustee at least 45 days prior to the redemption date (unless a shorter time period shall be satisfactory to the Trustee) of, in the case of a redemption pursuant to Section 3.01(a) of a written request of the City

requesting such redemption, or in the case of a redemption pursuant to Section 3.01(c) in accordance with the mandatory schedule provided herein.

(iii) In lieu of redeeming Bonds pursuant to Section 3.01(a) hereof, the Trustee may, at the request of the City, use such funds available hereunder for redemption of Bonds to purchase Bonds in the open market at a price not exceeding the Redemption Price then applicable hereunder. Any Bond so purchased in lieu of redemption shall be delivered to the Trustee for cancellation and shall be canceled, all as provided in Section 2.10 hereof.

(c) *Mandatory Redemption of Bonds.*

The Bonds maturing on January 1, 20__ are subject to mandatory redemption prior to maturity on January 1 of the years and in the amounts set forth below, at a Redemption Price equal to 100 percent of the principal amount thereof plus accrued interest to the date fixed for redemption:

YEAR PRINCIPAL AMOUNT

*Final Maturity

The Bonds maturing on January 1, 20__ are subject to mandatory redemption prior to maturity at a Redemption Price on January 1 of the years and in the amounts set forth below, at a Redemption Price equal to 100 percent of the principal amount thereof plus accrued interest to the date fixed for redemption:

YEAR PRINCIPAL AMOUNT

*Final Maturity

The principal amount of the Bonds to be mandatorily redeemed in each year may be reduced through the earlier optional redemption thereof, with any partial optional redemption of such Bonds credited against future mandatory redemption requirements in such order of the mandatory redemption dates as the City may determine. In addition, on or prior to the sixtieth (60th) day preceding any mandatory redemption date, the Trustee may, and if directed by the City shall, purchase Bonds required to be retired on such mandatory redemption date at such prices as the City shall determine. Any such Bond so purchased shall be canceled and the principal amount thereof shall be credited against the payment required on such next mandatory redemption date.

Section 3.02. Notice of Redemption. (a) Unless waived by any owner of Bonds to be redeemed, notice of the call for any such redemption shall be given by the Trustee on behalf of the City by mailing the redemption notice by first class mail at least 30 days and not more than 60 days prior to the date fixed for redemption to the Registered Owner of the Bond or Bonds to be redeemed at the address shown on the Bond Register or at such other address as is furnished in writing by such Registered Owner to the Trustee, but the failure to mail any such notice or any defect therein as to any Bond shall not affect the validity of the proceedings for the redemption of any other Bond. Any notice of redemption mailed as provided in this Section 3.02 hereof shall be conclusively presumed to have been given whether or not actually received by the addressee.

All notices of redemption shall state:

(1) the Series designation of the Bonds to be redeemed,

(2) the redemption date,

(3) the Redemption Price,

(4) if less than all outstanding Bonds are to be redeemed, the identification (and, in the case of partial redemption, the respective principal amounts and interest rates) of the Bonds to be redeemed,

(5) that on the redemption date the Redemption Price will become due and payable upon each such Bond or portion thereof called for redemption, and that interest thereon shall cease to accrue or compound from and after said date,

(6) the place where such Bonds are to be surrendered for payment of the Redemption Price, and

(7) such other information as shall be deemed necessary by the Trustee at the time such notice is given to comply with law, regulation or industry standard.

(b) With respect to an optional redemption of Bonds, such notice may state that said redemption is conditioned upon the receipt by the Trustee on or prior to the date fixed for redemption of moneys sufficient to pay the Redemption Price of the Bonds. If such moneys are

not so received, such redemption notice shall be of no force and effect, the City shall not redeem such Bonds and such failure to deposit such funds shall not constitute an Event of Default under this Indenture. The Trustee shall give notice, in the same manner in which the notice of redemption was given, that such moneys were not so received and that such Bonds will not be redeemed. Unless the notice of redemption shall be made conditional as provided above, on or prior to any redemption date for the Bonds, the City shall deposit with the Trustee an amount of money sufficient to pay the Redemption Price of all the Bonds or portions thereof which are to be redeemed on that date.

(c) Notice of redemption having been given as aforesaid, the Bonds, or portions thereof, so to be redeemed shall, on the redemption date, become due and payable at the Redemption Price therein specified, and from and after such date (unless the City shall default in the payment of the Redemption Price or unless, in the event of a conditional notice as described above, the necessary moneys were not deposited) such Bonds, or portions thereof, shall cease to bear interest. Upon surrender of such Bonds for redemption in accordance with said notice, such Bonds shall be paid by the Trustee at the Redemption Price. Installments of interest due on or prior to the redemption date shall be payable as herein provided for payment of interest. Upon surrender for any partial redemption of any Bond, there shall be prepared for the Registered Owner a new Bond or Bonds of the same interest rate and maturity in the amount of the unpaid principal.

(d) If any Bond, or portion thereof, called for redemption shall not be so paid upon surrender thereof for redemption, the principal shall, until paid, bear interest from the redemption date at the rate borne by such Bond, or portion thereof, so called for redemption. All Bonds which have been redeemed shall be cancelled and destroyed by the Trustee and shall not be reissued.

(e) Failure to give notice in the manner prescribed hereunder with respect to any Bond, or any defect in such notice, shall not affect the validity of the proceedings for redemption for any Bond with respect to which notice was properly given. Upon the happening of the above conditions and if sufficient moneys are on deposit with the Trustee on the applicable redemption date to redeem the Bonds to be redeemed and to pay interest due thereon and premium, if any, the Bonds thus called shall not, after the applicable redemption date, bear interest, be protected by this Indenture or the Bond Ordinance or be deemed to be Outstanding under the provisions of this Indenture.

(f) If any Bond is transferred or exchanged on the Bond Register after notice has been given calling such Bond for redemption, the Trustee will attach a copy of such notice to the Bond issued in connection with such transfer or exchange.

(g) If any Bond is not presented for payment when the principal amount thereof becomes due, either at maturity or at a date fixed for redemption thereof or otherwise, and if moneys sufficient to pay such Bond are held by the Trustee for the benefit of the Registered Owner of such Bond, the Trustee shall hold such moneys for the benefit of the Registered Owner of such Bond without liability to the Registered Owner for interest. The Registered Owner of

such Bond thereafter shall be restricted exclusively to such funds for satisfaction of any claims relating to such Bond.

Section 3.03. Selection of Bonds for Redemption. If less than all the Bonds shall be called for redemption under any provision of this Indenture permitting such partial redemption, (i) such redemption shall be by lot in such manner as the Trustee may determine among such Bonds, and (ii) subject to other applicable provisions of this Indenture, the portion of any Bond to be redeemed shall be in a principal amount equal to an Authorized Denomination. In selecting Bonds for redemption, the Trustee shall assign to each Bond of like Maturity Date and interest rate, a distinctive number for each minimum Authorized Denomination of such Bond and shall select by lot from the numbers so assigned as many numbers as, at such minimum Authorized Denomination for each number, shall equal the principal amount of such Bonds to be redeemed. In such case, the Bonds to be redeemed shall be those to which were assigned numbers so selected; provided that only so much of the principal amount of each Bond shall be redeemed as shall equal such minimum authorized denomination for each number assigned to it and so selected. If it is determined that one or more, but not all, of the integral multiples of the Authorized Denomination of principal amount represented by any Bond is to be called for redemption, then, upon notice of intention to redeem such integral multiple of an Authorized Denomination, the Registered Owner of such Bond shall forthwith surrender such Bond to the Trustee for (a) payment to such Registered Owner of the Redemption Price of the integral multiple of the Authorized Denomination of principal amount called for redemption, and (b) delivery to such Registered Owner of a new Bond or Bonds in the aggregate principal amount of the unredeemed balance of the principal amount of such Bond. New Bonds representing the unredeemed balance of the principal amount of such Bond shall be issued to the Registered Owner thereof without charge therefor.

The Trustee shall promptly notify the City in writing of the Bonds, or portions thereof, selected for redemption and, in the case of any Bond selected for partial redemption, the principal amount thereof, and the interest rate thereof to be redeemed.

Section 3.04. Deposit of Funds. For the redemption of any of the Bonds, the City shall cause to be deposited in the Principal and Interest Account moneys sufficient to pay when due the principal of, and premium, if any, and interest on, the Bonds to be redeemed on the redemption date to be applied in accordance with the provisions hereof.

ARTICLE IV

APPLICATION OF BOND PROCEEDS; CREATION OF FUNDS AND SECURITY FOR BONDS

Section 4.01. Source of Payment of Bonds. Pursuant to the Bond Ordinance, the Bonds constitute direct and general obligations of the City for the payment of which the City pledges its full faith and credit.

Section 4.02. Application of Bond Proceeds. The proceeds of the sale of the Bonds, consisting of the principal amount of the Bonds [plus/minus] [net] original issue

[premium/discount] of $_____ used in the marketing of the Bonds and less an Underwriters' discount of $_____, shall be applied simultaneously with their delivery as follows:

(i) [*To come based on use of proceeds of Series*]

(ii)

Section 4.03. Creation of Accounts in Bond Fund. (a) There is established with the Trustee a trust fund designated "City of Chicago General Obligation Bonds, Series 2015_ Bond Fund."

(i) At each such time as is required under this Indenture, the City shall deposit into the Bond Fund, from funds of the City legally available therefor, an amount sufficient to satisfy the Principal and Interest Account Requirement.

(ii) Money on deposit in the Bond Fund shall be applied by the Trustee to pay the principal of (whether due at maturity or by mandatory redemption) and interest on the Bonds as the same become due.

(iii) Pending the use of moneys held in the Bond Fund, the Trustee shall invest such moneys in Permitted Investments upon the direction of the Chief Financial Officer or any person designated by the Chief Financial Officer. Income from such investments shall be credited to the Bond Fund.

(b) *Creation of Principal and Interest Account.* There is established with the Trustee an account within the Bond Fund, designated as the "Series 2015_ Principal and Interest Account" (the *"Principal and Interest Account"*).

[*Section 4.04. City Reimbursement Account.* There is established with the Trustee a trust account designated "City Reimbursement Account." The Trustee shall deposit into the City Reimbursement Account such amounts as are set forth in the closing memorandum in connection with the conversion of the Bonds. The Trustee shall release funds, from time to time, from such account in accordance with written directions from an Authorized Officer of the City. Such funds shall be held by the Trustee uninvested in cash, without liability for interest. Upon the disbursement of all amounts from the City Reimbursement Account the Trustee shall close such account without further direction.]

Section 4.05. Deposits into Bond Fund and Account Therein. Not later than the Business Day prior to each Interest Payment Date, commencing _____ 1, 201_ (each such date referred to herein as the *"Deposit Date"*) there shall be on deposit in the Bond Fund an amount equal to the Principal and Interest Account Requirement (such amount with respect to any Deposit Date being referred to herein as the *"Series 2015_ Deposit Requirement"*).

In addition to the Series 2015_ Deposit Requirement, there shall be deposited into the Bond Fund any other moneys received by the Trustee under and pursuant to this Indenture, when

accompanied by directions from the person depositing such moneys that such moneys are to be paid into the Bond Fund and to one or more accounts therein.

Upon calculation by the Trustee of each Series 2015_ Deposit Requirement under this Section, the Trustee shall notify the City of the Series 2015_ Deposit Requirement and the Deposit Date to which it relates, and shall provide the City with such supporting documentation and calculations as the City may reasonably request.

Section 4.06. Tax Covenants. (a) The City covenants that it will take no action in the investment of the proceeds of the Bonds which would result in making the interest payable on any of such Bonds subject to federal income taxes by reason of such Bonds being classified as "arbitrage bonds" within the meaning of Section 148 of the Code.

(b) The City further covenants that it will act with respect to the proceeds of the Bonds, the earnings on the proceeds of such Bonds and any other moneys on deposit in any fund or account maintained in respect of such Bonds, including, if necessary, a rebate of such earnings to the United States of America, in a manner which would cause the interest on such Bonds to continue to be exempt from federal income taxation under Section 103(a) of the Code.

Section 4.07. Non-presentment of Bonds. In the event any Bond shall not be presented for payment when the principal thereof becomes due, whether at maturity, at the date fixed for redemption or otherwise, if moneys sufficient to pay such Bond shall have been made available to the Trustee for the benefit of the Registered Owner thereof, subject to the provisions of the immediately following paragraph, all liability of the City to the Registered Owner thereof for the payment of such Bond shall forthwith cease, determine and be completely discharged, and thereupon it shall be the duty of the Trustee to hold such moneys, without liability for interest thereon, for the benefit of the Registered Owner of such Bond who shall thereafter be restricted exclusively to such moneys, for any claim of whatever nature on his or her part under this Indenture or on, or with respect to, such Bond.

Any moneys so deposited with and held by the Trustee not so applied to the payment of Bonds within two years after the date on which the same shall have become due shall be repaid by the Trustee to the City, and thereafter the Registered Owners of such Bonds shall be entitled to look only to the City for payment, and then only to the extent of the amount so repaid, and all liability of the Trustee with respect to such moneys shall thereupon cease, and the City shall not be liable for any interest thereon and shall not be regarded as a trustee of such moneys. The obligation of the Trustee under this Section to pay any such funds to the City shall be subject, however, to any provisions of law applicable to the Trustee or to such funds providing other requirements for disposition of unclaimed property.

Section 4.08. Moneys Held in Trust. All moneys required to be deposited with or paid to the Trustee for the account of any fund or account referred to in any provision of this Indenture shall be held by the Trustee in trust as provided in Section 8.08 of this Indenture, and shall, while held by the Trustee, constitute part of the Trust Estate and be subject to the lien or security interest created hereby.

ARTICLE V

INVESTMENT OF MONEYS

Section 5.01. Investment of Moneys. Moneys held in the funds, accounts and subaccounts established hereunder shall be invested and reinvested in accordance with the provisions governing investments contained in this Indenture. All such investments shall be held by or under the control of the Trustee and shall be deemed at all times a part of the fund, account or subaccount for which they were made.

Section 5.02. Investment Income. The interest earned on any investment of moneys held hereunder, any profit realized from such investment and any loss resulting from such investment shall be credited or charged to the fund, account or subaccount for which such investment was made.

ARTICLE VI

DISCHARGE OF LIEN

Section 6.01. Defeasance. (a) If the City shall pay to the Registered Owners of the Bonds, or provide for the payment of, the principal, premium, if any, and interest to become due on the Bonds, then this Indenture and the Bond Ordinance shall be fully discharged and satisfied with respect to the Bonds. Upon the satisfaction and discharge of this Indenture, the Trustee shall, upon the request of the City, execute and deliver to the City all such instruments as may be desirable to evidence such discharge and satisfaction, and all fiduciaries shall pay over or deliver to the City all funds, accounts and other moneys or securities held by them pursuant to this Indenture which are not required for the payment or redemption of the Bonds. If payment or provision for payment is made, to or for the Registered Owners of all or a portion of the Bonds, of the principal of and interest due and to become due on any Bond at the times and in the manner stipulated therein, and there is paid or caused to be paid to the Trustee all sums of money due and to become due according to the provisions of this Indenture, then these presents and the estate and rights hereby and by the Bond Ordinance granted shall cease, terminate and be void as to those Bonds or portions thereof except for purposes of registration, transfer and exchange of Bonds and any such payment from such moneys or obligations. Any Bond shall be deemed to be paid within the meaning of this Section when payment of the principal of any such Bond, plus interest thereon to the due date thereof (whether such due date be by reason of maturity or upon redemption as provided in this Indenture or otherwise), either (a) shall have been made or caused to have been made in accordance with the terms thereof, or (b) shall have been provided for by irrevocably depositing with the Trustee, in trust and exclusively for such payment, (1) moneys sufficient to make such payment or (2) Defeasance Obligations, or (3) a combination of the investments described in clauses (1) and (2) above, such amounts so deposited being available or maturing as to principal and interest in such amounts and at such times, without consideration of any reinvestment thereof, as will insure the availability of sufficient moneys to make such payment (all as confirmed by a nationally recognized firm of independent public accountants). If the City shall pay and discharge a portion of the Bonds as aforesaid, such portion shall cease to be entitled to any lien, benefit or security under this Indenture and the Bond Ordinance. The

liability of the City with respect to such Bonds shall continue, but the Registered Owners thereof shall thereafter be entitled to payment (to the exclusion of all other Bondholders) only out of the Defeasance Obligations deposited with the Trustee under Article VIII of this Indenture.

(b) No such deposit under this Section shall be made or accepted hereunder and no use made of any such deposit unless the Trustee shall have received an opinion of nationally recognized municipal bond counsel to the effect that such deposit and use would not cause any of such Bonds to be treated as "arbitrage bonds" within the meaning of Section 148 of the Code or any successor provision thereto.

(c) Nothing in this Indenture shall prohibit a defeasance deposit of escrow securities as provided in this section from being subject to a subsequent sale of such escrow securities and reinvestment of all or a portion of the proceeds of that sale in escrow securities which, together with money to remain so held in trust, shall be sufficient to provide for payment of principal, redemption premium, if any, and interest on any of the defeased Bonds. Amounts held by the Trustee in excess of the amounts needed so to provide for payment of the defeased Bonds may be subject to withdrawal by the City.

ARTICLE VII

DEFAULT PROVISIONS; REMEDIES

Section 7.01. Defaults. Each of the following events is hereby declared to be an "Event of Default":

(a) payment of the principal or Redemption Price, if any, of any Bonds shall not be made when and as the same shall become due, whether at maturity or upon call for redemption or otherwise;

(b) payment of any installment of interest on any Bonds shall not be made when and as the same shall become due; or

(c) the City shall fail or refuse to comply with the provisions of this Indenture, or shall default in the performance or observance of any of the covenants, agreements or conditions on its part contained herein or in the Bonds, which materially affects the rights of the owners of the Bonds and such failure, refusal or default shall continue for a period of 45 days after written notice thereof by the Trustee or the owners of not less than 25 percent in principal amount of the Outstanding Bonds; *provided, however,* that in the case of any such default which can be cured by due diligence but which cannot be cured within the 45-day period, the time to cure shall be extended for such period as may be necessary to remedy the default with all diligence.

Section 7.02. Remedies. (a) Upon the happening and continuance of any Event of Default specified in paragraph (a) or (b) of Section 7.01 hereof, the Trustee shall proceed, or upon the happening and continuance of any Event of Default (beyond the time periods specified therein) specified in paragraph (c) of Section 7.01 hereof, the Trustee may proceed, and upon the written

request of the owners of not less than 25 percent in principal amount of the Outstanding Bonds, shall proceed, in its own name, subject to the provisions of this Section, to protect and enforce its rights and the rights of the owners of the Bonds by such of the following remedies as the Trustee, being advised by counsel, shall deem most effectual to protect and enforce such rights:

(i) by mandamus or other suit, action or proceeding at law or in equity, to enforce all rights of the owners of the Bonds including the right to require the City to receive and collect taxes adequate to carry out the covenants and agreements as to such taxes and to require the City to carry out any other covenant or agreement with the owners of the Bonds and to perform its duties under this Indenture;

(ii) by bringing suit upon the Bonds;

(iii) by action or suit in equity, require the City to account as if it were the trustee of an express trust for the owners of the Bonds; and/or

(iv) by action or suit in equity, enjoin any acts or things which may be unlawful or in violation of the rights of the owners of the Bonds.

(b) In the enforcement of any rights and remedies under this Indenture, the Trustee shall be entitled to sue for, enforce payment of and receive any and all amounts then or during any default becoming, and at any time remaining, due from the City but only out of moneys pledged as security for the Bonds for principal, Redemption Price, interest or otherwise, under any provision of this Indenture or of the Bonds, and unpaid, with interest on overdue payments at the rate or rates of interest specified in such Bonds, together with any and all costs and expenses of collection and of all proceedings hereunder and under such Bonds without prejudice to any other right or remedy of the Trustee or of the owners of the Bonds, and to recover and enforce a judgment or decree against the City for any portion of such amounts remaining unpaid, with interest, costs and expenses, and to collect from any moneys available under this Indenture for such purpose, in any manner provided by law, the moneys adjudged or decreed to be payable.

(c) Under no circumstance may the Trustee declare the principal of or interest on any Bond to be due and payable prior to its Maturity Date following the occurrence of an Event of Default under this Indenture.

ARTICLE VIII

TRUSTEE AND PAYING AGENT

Section 8.01. Acceptance of Trusts. The Trustee hereby accepts the trusts imposed upon it by this Indenture, and agrees to perform said trusts, but only upon and subject to the express terms and conditions set forth herein. Except as otherwise expressly set forth in this Indenture, the Trustee assumes no duties, responsibilities or liabilities by reason of its execution of this Indenture other than as set forth in this Indenture, and this Indenture is executed and accepted by the Trustee subject to all the terms and conditions of its acceptance of the trust under this

Indenture. The Trustee shall make payments to Bondholders and effect optional and mandatory redemptions when required, whether or not its fees and expenses have been fully paid.

Section 8.02. Dealing in Bonds. The Trustee, in its individual capacity, may buy, sell, own, hold and deal in any of the Bonds, and may join in any action which the Registered Owner of any Bond may be entitled to take with like effect as if it did not act in any capacity hereunder. The Trustee, in its individual capacity, either as principal or agent, may also engage in or be interested in any financial or other function with the City, and may act as depositary, trustee or agent for any committee or body of the Registered Owners of Bonds secured hereby or other obligations of the City as freely as if it did not act in any capacity hereunder.

Section 8.03. Compensation of Trustee. The City shall pay to the Trustee from time to time reasonable compensation for all services rendered under this Indenture and also all reasonable expenses, charges, counsel fees and other disbursements, including those of their attorneys, agents and employees incurred in and about the performance of their powers and duties under this Indenture and, except as provided in Section 8.01 hereof the Trustee shall have a lien therefor on any and all moneys at any time held by it under this Indenture. The City further agrees to indemnify and save the Trustee harmless against any liabilities which it may incur in the exercise and performance of its powers and duties hereunder, which are not due to its negligence or default.

Section 8.04. Paying Agent. ***[Consider whether you want this provision in a fixed rate transaction.]*** The Trustee may appoint a Paying Agent with power to act on its behalf and subject to its direction (i) in the authentication, registration and delivery of Bonds in connection with transfers and exchanges hereunder, as fully to all intents and purposes as though such Paying Agent had been expressly authorized by this Indenture to authenticate, register and deliver Bonds, and (ii) for effecting purchases and sales of Bonds pursuant hereto and accepting deliveries of Bonds, making deliveries of Bonds and holding Bonds pursuant hereto. The foregoing notwithstanding, the Trustee need not appoint a Paying Agent hereunder as long as the Bonds are held in book-entry form pursuant to Section 2.11 hereof; at any time the Bonds are not held in book-entry form pursuant to Section 2.11 hereof, the Trustee shall either maintain an office in New York, New York capable of handling the duties of Paying Agent hereunder, or shall appoint a Paying Agent with an office in New York, New York hereunder. Any Paying Agent appointed pursuant to this Section shall evidence its acceptance by a certificate filed with the Trustee, the Bank and the City. For all purposes of this Indenture, the authentication, registration and delivery of Bonds by or to any Paying Agent pursuant to this Section 8.04 shall be deemed to be the authentication, registration and delivery of Bonds "by or to the Trustee." Such Paying Agent shall at all times be a commercial bank or trust company having an office in New York, New York, and shall at all times be a corporation organized and doing business under the laws of the United States of America or of any state with combined capital and surplus of at least $50,000,000 and in each case authorized under such laws to exercise corporate trust powers and subject to supervision or examination by Federal or state authority. If such corporation publishes reports of condition at least annually pursuant to law or the requirements of such authority, then for the purposes of this Section the combined capital and surplus of such corporation shall be deemed to be its combined capital and surplus as set forth in its most recent report of condition so published.

Any corporation into which such Paying Agent may be merged or converted, or with which it may be consolidated, or any corporation resulting from any merger, consolidation or conversion to which such Paying Agent shall be a party, or any corporation succeeding to the corporate trust business of such Paying Agent, shall be a successor of such Paying Agent hereunder, if such successor corporation is otherwise eligible under this Section, without the execution or filing or any further act on the part of the parties hereto or such Paying Agent or such successor corporation.

Any Paying Agent may at any time resign by giving written notice of resignation to the Trustee and the City, and such resignation shall take effect at the appointment by the Trustee of a successor Paying Agent pursuant to the succeeding provisions of this Section and the acceptance by the successor Paying Agent of such appointment. The Trustee may at any time terminate the agency of any Paying Agent by giving written notice of termination to such Paying Agent and the City, which termination shall not take effect until the acceptance by the successor Paying Agent of such appointment. Upon receiving such a notice of resignation or upon such a termination, or in case at any time such Paying Agent shall cease to be eligible under this Section, the Trustee shall promptly appoint a successor Paying Agent, shall give written notice of such appointment to the City and shall mail notice of such appointment to all Registered Owners of Bonds.

Notwithstanding anything herein to the contrary, any Paying Agent shall be entitled to rely on information furnished to it orally or in writing by the Trustee and shall be protected hereunder in relying thereon. The Trustee agrees to pay to any Paying Agent from time to time its fees and expenses for its services, and the Trustee shall be entitled to be reimbursed for such payments pursuant to Section 8.03 hereof.

Section 8.05. Notice to Rating Agencies. The Trustee hereby agrees that if at any time (a) the City redeems any portion of the Bonds Outstanding hereunder prior to their Maturity Date, (b) the City provides for the payment of any portion of the Bonds pursuant to Section 6.01, (c) a successor Trustee is appointed, (d) any supplement to this Indenture shall become effective, or any party thereto shall waive any provision of this Indenture, or (e) any other information that a Rating Agency may reasonably request in order to maintain the ratings on the Bonds, then, in each case, the Trustee shall give notice thereof to each Rating Agency then maintaining a rating on the Bonds.

Any notice given to a Rating Agency hereunder shall be mailed by first class mail as follows:

[*Insert addresses of Rating Agencies rating the Bonds*]

Section 8.06. Qualification of Trustee. The Trustee hereunder shall be a bank, trust company or national banking association having the powers of a trust company doing business and having a corporate trust office in the City of Chicago, Illinois.

Section 8.07. Responsibilities of Trustee. (a) The recitals of fact herein and in the Bonds shall be taken as the statements of the City and the Trustee assumes no responsibility for the correctness of the same. The Trustee makes no representations as to the validity or sufficiency of this Indenture or any Supplemental Indenture or of any Bonds issued hereunder or thereunder or in respect of the security afforded by this Indenture or any Supplemental Indenture and the Trustee shall not incur any responsibility in respect thereof. The Trustee shall, however, be responsible for its representation contained in its certificate of authentication on the Bonds. The Trustee shall not be under any responsibility or duty with respect to the issuance of the Bonds for value or the application of the proceeds thereof except to the extent such proceeds are paid to the Trustee in its capacity as Trustee, or the application of any moneys paid to the City or others in accordance with this Indenture or any Supplemental Indenture. The Trustee shall not be under any obligation or duty to perform any act that would involve it in expense or liability or to institute or defend any action or suit in respect hereof, or to advance any of its own moneys, unless properly indemnified. Subject to the provisions of paragraph (b) of this Section, the Trustee shall not be liable in connection with the performance of its duties hereunder except for its own negligence or willful misconduct or that of its agents.

(b) The Trustee, prior to the occurrence of an Event of Default and after the remedy of all Events of Default that may have occurred, undertakes to perform such duties and only such duties as are specifically set forth in this Indenture and each Supplemental Indenture. In case an Event of Default has occurred and has not been remedied, the Trustee shall exercise such of the rights and powers vested in it by law, this Indenture and each Supplemental Indenture and shall use the same degree of care and skill in their exercise as a prudent person would exercise or use under the circumstances in the conduct of his or her own affairs. Any provision of this Indenture and any Supplemental Indenture and any Supplemental Indenture relating to action taken or so to be taken by the Trustee or to evidence upon which the Trustee may rely shall be subject to the provisions of this Section.

Section 8.08. Funds Held in Trust and Security Therefor. Any moneys held by the Trustee, as such, at any time pursuant to the terms of this Indenture or any Supplemental Indenture shall be and hereby are assigned, transferred and set over unto the Trustee in trust for the purposes and upon the terms and conditions of this Indenture or any Supplemental Indenture. Subject to the terms of this Indenture concerning Permitted Investments, all moneys (not including securities) held by the Trustee, as such, may be deposited by the Trustee in its banking department, or with such other banks, trust companies, or national banking associations, each having a place of business in the City of Chicago, Illinois, as may be designated by the City and approved by the Trustee. No such funds shall be deposited with any bank, trust company or national banking association, other than the Trustee, in an amount exceeding 25 percent of the amount which an officer of such bank, trust company or national banking association shall certify to the Trustee and the City as the combined capital, surplus and undivided profits of such bank, trust company or national banking association. No such funds shall be deposited or remain on deposit with any bank, trust company or national banking association in excess of the amount

insured by the Federal Deposit Insurance Corporation, unless (a) such bank, trust company or national banking association shall have deposited in trust with the trust department of the Trustee or with a Federal Reserve Bank or branch or, with the written approval of the Trustee and the City, pledged to some other bank, trust company or national banking association, for the benefit of the City and the appropriate fund, account, subfund or subaccount, as collateral security for the moneys deposited, Qualified Collateral having a current market value (exclusive of accrued interest) at least equal to 110 percent of the amount of such moneys, or (b) in lieu of such collateral security as to all or any part of such moneys, there shall have been deposited in trust with the trust department of the Trustee, for the benefit of the City and the appropriate fund, account, subfund or subaccount, and remain in full force and effect as security for such moneys or part thereof, the indemnifying bond or bonds of a surety company or companies qualified as surety for deposits of funds of the United States of America and qualified to transact business in the State in a sum at least equal to the amount of such moneys or part thereof. The Trustee shall allow and credit interest on any such moneys held by it at such rate as it customarily allows upon similar moneys of similar size and under similar conditions or as required by law. Interest in respect of moneys or on securities in any fund, account, subfund or subaccount shall be credited in each case to the fund, account, subfund or subaccount in which such moneys or securities are held.

Section 8.09. Evidence on which Trustee May Act. The Trustee shall be protected in acting upon any notice, resolution, request, consent, order, certificate, report, opinion, bond or other paper or document believed by it to be genuine, and to have been signed or presented by the proper party or parties. The Trustee may consult with counsel, who may or may not be counsel to the City, and the opinion of such counsel shall be full and complete authorization and protection in respect of any action taken or suffered by it hereunder in good faith and in accordance therewith. Whenever the Trustee shall deem it necessary or desirable that a matter be proved or established prior to taking or suffering any action hereunder, including payment of moneys out of any fund or account, such matter (unless other evidence in respect thereof be herein specifically prescribed) may be deemed to be conclusively proved and established by a Certificate, and such Certificate shall be full warrant for any action taken or suffered in good faith under the provisions of this Indenture upon the faith thereof, but in its discretion the Trustee may in lieu thereof accept other evidence of such fact or matter or may require such further or additional evidence as to it may seem reasonable. Except as otherwise expressly provided herein or therein, any request, order, notice or other direction required or permitted to be furnished pursuant to any provision hereof or thereof by the City to the Trustee shall be sufficiently executed if executed in the name of the City by an Authorized Officer.

Section 8.10. Permitted Acts and Functions. The Trustee may become the Owner of any Bonds, with the same rights it would have if it were not the Trustee. To the extent permitted by law, the Trustee may act as depositary for, and permit any of its officers or directors to act as a member of, or in any other capacity with respect to, any committee formed to protect the rights of the Owners of Bonds or to effect or aid in any reorganization growing out of the enforcement of the Bonds or this Indenture, whether or not any such committee shall represent the Owners of a majority in principal amount of the Bonds then Outstanding.

Section 8.11. Resignation. The Trustee may at any time resign and be discharged of its duties and obligations created by this Indenture by giving not fewer than 60 days' written notice to the City and mailing notice thereof, to the owners of Bonds at their addresses shown on the registration books kept by the Trustee within 20 days after the giving of such written notice. Such resignation shall take effect upon the appointment and acceptance of appointment of a successor by the City or the Owners of Bonds as herein provided.

Section 8.12. Removal. The Trustee may be removed at any time by the Owners of a majority in principal amount of the Bonds then Outstanding, excluding any Bonds held by or for the account of the City, by an instrument or concurrent instruments in writing signed and duly acknowledged by such Owners of Bonds or by their attorneys duly authorized in writing and delivered to the City. Copies of each such instrument shall be delivered by the City to the Trustee and any successor. The City may remove the Trustee at any time, except during the existence of an Event of Default, for such cause (or upon 30 days' notice for any reason) as shall be determined in the sole discretion of the City by filing with the Trustee an instrument signed by an Authorized Officer and by mailing notice thereof to the Bank and to the Owners of Bonds at their addresses shown on the registration books kept by the Trustee. Any removal of the Trustee shall take effect upon the appointment and acceptance of appointment of a successor Trustee.

Section 8.13. Appointment of Successor. In case at any time the Trustee shall resign or shall be removed or shall become incapable of acting, or shall be adjudged a bankrupt or insolvent, or if a receiver, liquidator or conservator of the Trustee or of its property shall be appointed, or if any public officer shall take charge or control of the Trustee or of its property or affairs, a successor may be appointed by the Owners of a majority in principal amount of the Bonds then Outstanding, excluding any Bonds held by or for the account of the City, by an instrument or concurrent instruments in writing signed by such Owners or their attorneys duly authorized in writing and delivered to such successor Trustee, notification thereof being given to the City and the predecessor Trustee. Pending such appointment, the City shall forthwith appoint a Trustee to fill such vacancy until a successor Trustee (if any) shall be appointed by the Owners of Bonds as herein authorized. The City shall mail notice to Owners of Bonds of any such appointment within 20 days after such appointment. Any successor Trustee appointed by the City shall, immediately and without further act, be superseded by a Trustee appointed by the Owners of Bonds. If in a proper case no appointment of a successor Trustee shall be made pursuant to the foregoing provisions of this Section within 45 days after the Trustee shall have given to the City written notice of resignation as provided in Section 8.11 hereof or after the occurrence of any other event requiring or authorizing such appointment, the Trustee, any Owner of Bonds may apply to any court of competent jurisdiction to appoint a successor. Said court may thereupon, after such notice, if any, as said court may deem proper and prescribe, appoint such successor Trustee. Any Trustee appointed under the provisions of this Section shall be a bank, trust company or national banking association, in any such case having corporate trust powers, doing business and having a corporate trust office in the City.

Section 8.14. Transfer of Rights and Property to Successor. Any successor Trustee appointed under this Indenture shall execute, acknowledge and deliver to its predecessor Trustee, and also to the City, a written instrument of acceptance respecting such appointment, and

thereupon such successor Trustee, without any further act, deed or conveyance, shall become fully vested with all moneys, estates, properties, rights, powers, duties and obligations of such predecessor Trustee, with like effect as if originally named as Trustee; but the Trustee ceasing to act shall nevertheless, on the request of the City, or of the successor Trustee, execute, acknowledge and deliver such instruments of conveyance and further assurance and do such other things as may reasonably be required for more fully and certainly vesting and confirming in such successor Trustee all the right, title and interest of the predecessor Trustee in and to any property held by it under this Indenture, and shall pay over, assign and deliver to the successor Trustee any money or other property subject to the trusts and conditions herein set forth. Should any deed, conveyance or instrument in writing from the City be required by such successor Trustee for more fully and certainly vesting in and confirming to such successor Trustee any such estates, rights, powers and duties, any and all such deeds, conveyances and instruments in writing shall, on request, and so far as may be authorized by law, be executed, acknowledged and delivered by the City.

Section 8.15. Merger or Consolidation. Any company into which the Trustee may be merged or converted or with which it may be consolidated or any company resulting from any merger, conversion or consolidation to which it shall be a party or any company to which the Trustee may sell or transfer all or substantially all of its corporate trust business, provided such company shall be a bank, trust company or national banking association which is qualified to be a successor to the Trustee under Section 8.13 hereof and shall be authorized by law to perform all the duties imposed upon it by this Indenture, shall be the successor to the Trustee without the execution or filing of any paper or the performance of any further act.

Section 8.16. Adoption of Authentication. In case any of the Bonds contemplated to be issued under this Indenture shall have been authenticated but not delivered, any successor Trustee may adopt the certificate of authentication of any predecessor Trustee so authenticating such Bonds and deliver such Bonds so authenticated, and in case any of the said Bonds shall not have been authenticated, any successor Trustee may authenticate such Bonds in the name of the predecessor Trustee, or in the name of the successor Trustee, and in all such cases such certificate shall have the full force which it is anywhere in the Bonds or in this Indenture *provided* that the certificate of the Trustee shall have.

Section 8.17. Evidence of Signatures of Owners and Ownership of Bonds. (a) Any request, consent or other instrument which this Indenture may require or permit to be signed and executed by the Owners of Bonds may be in one or more instruments of similar tenor, and shall be signed or executed by such Owners in person or by their attorneys appointed in writing. Proof of (i) the execution of any such instrument, or of an instrument appointing any such attorney, or (ii) the ownership by any person of the Bonds, shall be sufficient for any purpose of this Indenture (except as otherwise herein expressly provided) if made in the following manner, but the Trustee may nevertheless in its discretion require further or other proof in cases where it deems the same desirable:

(1) The fact and date of the execution by any Owner or his attorney of such instrument may be proved by the certificate, which need not be acknowledged or verified, of an officer of a bank or trust company satisfactory to the Trustee or of any notary public

or other officer authorized to take acknowledgments of deeds to be recorded in the jurisdiction in which he purports to act, that the person signing such request or other instrument acknowledged to him the execution thereof, or by an affidavit of a witness of such execution, duly sworn to before such notary public or other officer.

(2) The authority of the person or persons executing any such instrument on behalf of a corporate Owner of Bonds may be established without further proof if such instrument is signed by a person purporting to be the president or vice president of such corporation with a corporate seal affixed and attested by a person purporting to be its secretary or an assistant secretary.

(b) The ownership of Bonds and the amount, numbers and other identification, and date of ownership of the same shall be proved by the Bond Register. Any request, consent or vote of the Owner of any Bond shall bind all future Owners of such Bond in respect of anything done or suffered to be done by the City or the Trustee in accordance therewith.

Section 8.18. Preservation and Inspection of Documents. All documents received by the Trustee under the provisions of this Indenture shall be retained in its possession and shall be subject at all reasonable times to the inspection of the City and any Owner of Bonds and their agents and their representatives, any of whom may make copies thereof.

ARTICLE IX

SUPPLEMENTAL INDENTURE

Section 9.01. Supplemental Indenture Effective Upon Execution by the Trustee. For any one or more of the following purposes and the purposes enumerated in Section 9.04 hereof, and at any time or from time to time, a Supplemental Indenture may be authorized by an ordinance adopted by the City Council of the City, which, upon the filing with the Trustee of a copy of such ordinance certified by the City Clerk and the execution and delivery of such Supplemental Indenture by the City and the Trustee, shall be fully effective in accordance with its terms and not subject to consent by the Registered Owners of the Bonds:

(a) to add to the covenants and agreements of the City in this Indenture other covenants and agreements to be observed by the City which are not contrary to or inconsistent with this Indenture as theretofore in effect;

(b) to add to the limitations and restrictions in this Indenture other limitations and restrictions to be observed by the City which are not contrary to or inconsistent with this Indenture as theretofore in effect;

(c) to surrender any right, power or privilege reserved to or conferred upon the City by the terms of this Indenture, but only if the surrender of such right, power or privilege is not contrary to or inconsistent with the covenants and agreements of the City contained in this Indenture;

(d) to confirm, as further assurance, the pledge herein, and the subjection of, additional properties, taxes or other collateral to any lien, claim or pledge created or to be created by, this Indenture;

(e) to cure any ambiguity, supply any omission, or cure or correct any defect or inconsistent provision in this Indenture;

(f) to insert such provisions clarifying matters or questions arising under this Indenture as are necessary or desirable and are not contrary to or inconsistent with this Indenture as theretofore in effect; or

(g) to provide additional duties of the Trustee under this Indenture.

Section 9.02. Supplemental Indentures Effective With Consent of Owners of Bonds. At any time or from time to time, a Supplemental Indenture may be authorized by an ordinance adopted by the City Council of the City, subject to consent by the Owners of Bonds in accordance with and subject to the provisions of this Article, which Supplemental Indenture, upon the filing with the Trustee of a copy of such ordinance certified by the City Clerk, upon compliance with the provisions of this Article, and upon execution and delivery of such Supplemental Indenture by the City and the Trustee, shall become fully effective in accordance with its terms.

Section 9.03. General Provisions. (a) This Indenture shall not be modified or amended in any respect except as provided in and in accordance with and subject to the provisions of this Article. Nothing in this Article shall affect or limit the right or obligation of the City to adopt, make, do, execute, acknowledge or deliver any ordinance, resolution, act or other instrument pursuant to the provisions of this Article or the right or obligation of the City to execute and deliver to the Trustee any instrument which elsewhere in this Indenture it is provided shall be delivered to the Trustee.

(b) Any ordinance authorizing a Supplemental Indenture referred to and permitted or authorized by Section 9.01 or 9.04 hereof may be adopted by the City Council of the City without the consent of any of the Owners of Bonds, but such Supplemental Indenture shall be executed and delivered by the City and the Trustee and shall become effective only on the conditions, to the extent and at the time provided in this Article. Every Supplemental Indenture delivered to the Trustee for execution shall be accompanied by an opinion of counsel stating that such Supplemental Indenture has been duly and lawfully authorized by the City Council of the City and executed by the City in accordance with the provisions of this Indenture, is authorized or permitted by this Indenture, and will, when executed and delivered by the Trustee, be valid and binding upon the City and enforceable in accordance with its terms.

(c) The Trustee is hereby authorized to enter into, execute and deliver any Supplemental Indenture referred to and permitted or authorized by this Article and to make all further agreements and stipulations which may be therein contained, and the Trustee, in taking such action, shall be fully protected in relying on an opinion of counsel that such Supplemental Indenture is authorized or permitted by the provisions of this Indenture.

(d) No Supplemental Indenture shall change or modify any of the rights or obligations of the Trustee without its written assent thereto.

(e) No Supplemental Indenture shall take effect unless and until there has been delivered to the Trustee an Opinion of Bond Counsel to the effect that such Supplemental Indenture does not adversely affect the exclusion from gross income for federal income tax purposes to which interest on the Bonds would otherwise be entitled.

Section 9.04. Additional Matters. Additionally, this Indenture may, without the consent of, or notice to, any of the Bondholders, be supplemented and amended, in such manner as shall not be inconsistent with the terms and provisions hereof, for any one or more of the following purposes:

(a) to provide for certificated Bonds; and

(b) to secure or maintain ratings from any Rating Agency in the highest long term debt rating category, of such Rating Agency which are available for the Bonds, which changes will not restrict, limit or reduce the obligation of the City to pay the principal of, premium, if any, and interest on the Bonds as provided in this Indenture or otherwise adversely affect the Registered Owners of the Bonds under this Indenture.

Section 9.05. Mailing of Notice of Amendment. Any provision in this Article for the mailing of a notice or other paper to owners of Bonds shall be fully complied with if it is mailed postage prepaid only (i) to each Registered Owner of then Outstanding Bonds at his address, if any, appearing upon the registration books maintained by the City at the Designated Corporate Trust Office of the Trustee, and (ii) to the Trustee.

Section 9.06. Powers of Amendment. Any modification or amendment of this Indenture or of the rights and obligations of the City and of the Owners of the Bonds, in particular, which requires the consent of the Bondholders, may be made by a Supplemental Indenture, with the written consent given as provided in Section 9.07, (a) of the Owners of a majority in principal amount of the Bonds Outstanding at the time such consent is given, or (b) in case less than all of the then Outstanding Bonds are affected by the modification or amendment, of the Owners of a majority in principal amount of the then Outstanding Bonds so affected. No such modification or amendment shall permit a change in the terms of redemption or maturity of the principal of any Outstanding Bonds or of any installment of interest thereon or a reduction in the principal amount or the Redemption Price thereof or in the rate of interest thereon, or in terms of purchase or the purchase price thereof, without the consent of the owner of such Bonds, or shall reduce the percentages or otherwise affect the classes of Bonds the consent of the owners of which is required to effect any such modification or amendment, or shall change or modify any of the rights or obligations of the Trustee without its written assent thereto. For the purposes of this Section, a Bond shall be deemed to be affected by a modification or amendment of this Indenture if the same adversely affects or diminishes the rights of the owners of such Bond.

Section 9.07. Consent of Owners of Bonds. (a) The City may at any time authorize a Supplemental Indenture making a modification or amendment permitted by the provisions of

Section 9.06, to take effect when and as provided in this Section. A copy of such Supplemental Indenture (or brief summary thereof or reference thereto in form approved by the Trustee), together with a request to the Owners of the Bonds for their consent thereto in form satisfactory to the Trustee, shall be mailed by the City to the Owners of the Bonds (but failure to mail such copy and request shall not affect the validity of the Supplemental Indenture when consented to as in this Section provided). Such Supplemental Indenture shall not be effective unless and until, and shall take effect in accordance with its terms when, (i) there shall have been filed with the Trustee (1) the written consents of Owners of the percentages of Outstanding Bonds specified in Section 9.06 and (2) an opinion of counsel stating that such Supplemental Indenture has been duly and lawfully executed and delivered by the City and the Trustee in accordance with the provisions of this Indenture, is authorized or permitted hereby and is valid and binding upon the City and enforceable in accordance with its terms upon its becoming effective as in this Section provided, and (ii) a notice shall have been mailed as hereinafter in this Section provided.

(b) The consent of an Owner of Bonds to any modification or amendment shall be effective only if accompanied by proof of the Ownership, at the date of such consent, of the Bonds with respect to which such consent is given, which proof shall be such as is permitted by Section 8.17. A certificate or certificates signed by the Trustee that it has examined such proof and that such proof is sufficient in accordance with Section 8.17 shall be conclusive that the consents have been given by the Owners of the Bonds described in such certificate or certificates. Any such consent shall be binding upon the Owner of the Bonds giving such consent and upon any subsequent Owner of such Bonds and of any Bonds issued in exchange therefor (whether or not such subsequent Owner thereof has notice thereof) unless such consent is revoked in writing by the Owner of such Bonds giving such consent or a subsequent Owner thereof by filing such revocation with the Trustee, prior to the time when the written statement of the Trustee hereinafter provided for in this Section is filed. The fact that a consent has not been revoked may likewise be proved by a certificate of the Trustee to the effect that no revocation thereof is on file with the Trustee.

(c) At any time after the Owners of the required percentages of Bonds shall have filed their consents to the Supplemental Indenture, the Trustee shall make and file with the City a written statement that the Owners of such required percentages of Bonds have filed such consents. Such written statement shall be conclusive that such consents have been so filed. At any time thereafter notice, stating in substance that the Supplemental Indenture (which may be referred to as a Supplemental Indenture entered into by the City and the Trustee as of a stated date, a copy of which is on file with the Trustee) has been consented to by the Owners of the required percentages of Bonds and will be effective as provided in this Section, shall be given to Owners by the Trustee by mailing such notice to the Owners of the Bonds and the Bank (but failure to mail such notice shall not prevent such Supplemental Indenture from becoming effective and binding as provided in this Section). The Trustee shall file with the City proof of

the mailing of such notice. A record, consisting of the papers required or permitted by this Section to be filed with the Trustee, shall be proof of the matters therein stated. Such Supplemental Indenture making such amendment or modification shall be deemed conclusively binding upon the Trustee and the Owners of all Bonds at the expiration of 40 days after the filing with the Trustee of proof of the mailing of such last mentioned notice, except in the event of a final decree of a court of competent jurisdiction setting aside such Supplemental Indenture in a legal action or equitable proceeding for such purpose commenced within such 40-day period; except that the Trustee and the City, during such 40-day period and any such further period during which any such action or proceeding may be pending, shall be entitled in their absolute discretion to take such action, or to refrain from taking such action, with respect to such Supplemental Indenture as they may deem expedient.

Section 9.08. Modifications by Unanimous Consent. The terms and provisions of this Indenture and the rights and obligations of the City and of the Owners of the Bonds hereunder may be modified or amended in any respect upon the consent of the Owners of all the then Outstanding Bonds to the execution and delivery of such Supplemental Indenture, such consent to be given as provided in Section 9.07 except that no notice to the Owners of the Bonds shall be required; but no such modification or amendment shall change or modify any of the rights or obligations of the Trustee without its written assent thereto.

Section 9.09. Exclusion of Bonds. Bonds owned by or for the account of the City shall not be deemed Outstanding for the purpose of consent or other action or any calculation of Outstanding Bonds provided for in this Article, and the City shall not be entitled with respect to such Bonds to give any consent or take any other action provided for in this Article. At the time of any consent or other action taken under this Article, the City shall furnish the Trustee with a Certificate upon which the Trustee may rely, describing all Bonds so to be excluded.

Section 9.10. Notation on Bonds. Bonds authenticated and delivered after the effective date of any action taken as in this Article provided may, and, if the Trustee so determines, shall, bear a notation by endorsement or otherwise in form approved by the City and the Trustee as to such action, and in that case upon demand of the Owner of any Bond Outstanding at such effective date and presentation of his Bond for that purpose at the Designated Corporate Trust Office of the Trustee or upon any exchange or registration of transfer of any Bond Outstanding at such effective date, suitable notation shall be made on such Bond or upon any Bond issued upon any such exchange or registration of transfer by the Trustee as to any such action. If the City or the Trustee shall so determine, new Bonds so modified as in the opinion of the Trustee and the City to conform to such action shall be prepared, authenticated and delivered, and upon demand of the Owner of any Bond then Outstanding shall be exchanged, without cost to such Owner, for Bonds of the same maturity upon surrender of such Bond.

ARTICLE X

MISCELLANEOUS

Section 10.01. Severability. If any provision of this Indenture shall be held or deemed to be, or shall in fact be, illegal, inoperative or unenforceable, the same shall not affect any other provision or provisions herein contained or render the same invalid, inoperative or unenforceable to any extent whatever.

Section 10.02. Payments Due on Saturdays, Sundays and Holidays. If the date for making any payment, or the last date for the performance of any act or the exercise of any right, as provided in this Indenture, shall not be a Business Day, such payment may be made, act performed or right exercised on the next Business Day with the same force and effect as if done on the nominal date provided in this Indenture, and no interest shall accrue for the period after such nominal date.

Section 10.03. Counterparts. This Indenture may be simultaneously executed in several counterparts, each of which shall be an original and all of which shall constitute but one and the same instrument.

Section 10.04. Rules of Interpretation. Unless expressly indicated otherwise, references to Sections or Articles are to be construed as references to Sections or Articles of this instrument as originally executed. Use of the words "herein," "hereby," "hereunder," "hereof, "hereinbefore," "hereinafter" and other equivalent words refer to this Indenture and not solely to the particular portion in which any such word is used. In the event of any conflict between the provisions of this Indenture and the Bond Ordinance (including in the form of Bond attached hereto as *Exhibit A*), the terms of this Indenture shall be deemed to control.

Section 10.05. Captions. The captions and headings in this Indenture are for convenience only and in no way define, limit or describe the scope or intent of any provisions or Sections of this Indenture.

IN WITNESS WHEREOF, the City has caused these presents to be executed in its name and with its official seal hereunto affixed and attested by its duly authorized officials; and to evidence its acceptance of the trusts hereby created, the Trustee has caused these presents to be executed in its corporate name and with its corporate seal hereunto affixed and attested by its duly authorized officers, on the date first above written.

CITY OF CHICAGO

By: _____

_____

_____

[SEAL]

Attest:

By: _____
Susana A. Mendoza
City Clerk

_____,
as Trustee

By: _____
Name: _____
Authorized Signatory

(Sub)Exhibit "A" referred to in this Trust Indenture reads as follows:

(Sub)Exhibit "A".
(To Trust Indenture)

Form Of Bond.

Registered
No. _____ $_____

United States Of America

State Of Illinois

City Of Chicago

General Obligation Bond
Series 2015__.

Interest Rate:	Maturity Date:	Dated Date:	
___%	January 1, 20__	_____, 20__	CUSIP: _____

Registered Owner:

Principal Amount:

The City of Chicago (the "City") hereby acknowledges itself to owe and for value received promises to pay to the Registered Owner identified above, or registered assigns as hereinafter provided, on the Maturity Date identified above, the Principal Amount identified above and to pay interest (computed on the basis of a 360-day year of twelve 30-day months) on such Principal Amount from the later of the date of this Bond or the most recent interest payment date to which interest has been paid at the Interest Rate per annum set forth above on January 1 and July 1 of each year commencing _____1, 20__, until said Principal Amount is paid. Principal of this Bond and redemption premium, if any, shall be payable in lawful money of the United States of America upon presentation and surrender at the designated corporate trust office of _____, Chicago, Illinois, as trustee, bond registrar and paying agent (the "Trustee"). Payment of the installments of interest shall be made to the Registered Owner hereof as shown on the registration books of the City maintained by the Trustee at the close of business on the 15th day of the month next preceding each interest payment date and shall be paid by check or draft of the Trustee mailed to the address of such Registered Owner as it appears on such registration books or at such other address furnished in writing by such Registered Owner to the Trustee or, at the option of any Registered Owner of $1,000,000 or more in aggregate principal amount of the Bonds, by wire transfer of immediately available funds to such bank in the continental United States of America as the Registered Owner hereof shall request in writing to the Trustee.

Reference is hereby made to the further provisions of this Bond set forth on the reverse hereof and such further provisions shall for all purposes have the same effect as if set forth at this place.

It is hereby certified and recited that all conditions, acts and things required by law to exist or to be done precedent to and in the issuance of this Bond did exist, have happened, been done and performed in regular and due form and time as required by law; that the indebtedness of the City, including the issue of Bonds of which this is one, does not exceed and limitation imposed by law; and that provision has been made for the collection of a direct annual tax sufficient to pay the interest hereon as it falls due and also to pay and discharge the principal hereof at maturity.

This Bond shall not be valid or become obligatory for any purpose until the certificate of authentication hereon shall have been signed by the Trustee.

In Witness Whereof, The City of Chicago by the City Council has caused its corporate seal to be imprinted by facsimile hereon and this Bond to be signed by the duly authorized facsimile signature of the Mayor and attested by the facsimile signature of the City Clerk, all as of the Dated Date identified above.

(Facsimile Signature)
Mayor,
City of Chicago

Attest:

(Facsimile Signature)
City Clerk,
City of Chicago

[Seal]

Date of Authentication: _____, ___

Certificate Of Authentication.

This Bond is one of the Bonds described in the within-mentioned Bond Ordinance and Indenture and is one of the General Obligation Bonds, Series 2015_, of the City of Chicago.

By: (Manual Signature)
Authorized Dealer

[Form Of Bond -- Reverse Side]

City Of Chicago
General Obligation Bond
Series 2015__.

For the prompt payment of this Bond, both principal and interest, as aforesaid, as the same become due, and for the levy of taxes sufficient for that purpose, the full faith, credit and resources of the City are hereby irrevocably pledged.

This Bond is one of a series of Bonds aggregating the principal amount of $_____ issued pursuant to, under authority of and in full compliance with the Constitution and laws of the State of Illinois, particularly Article VII, Section 6(a) of the 1970 Constitution of the State of Illinois and an Ordinance adopted by the City Council of the City on _____, 2015 (the "Bond Ordinance"), and executed under a Trust Indenture securing the City of Chicago General Obligation Bonds, Series 2015__, dated _____, 2015 (the "Indenture") from the City to the Trustee, for the purposes of (i) paying costs of the Debt Management Purposes described in the Bond Ordinance and (ii) paying expenses incidental to the issuance of the Bonds.

The Bonds maturing on or after January 1, ____, are redeemable prior to maturity at the option of the City, in whole or in part on any date on or after _____1, ____, and if less than all of the outstanding Bonds are to be redeemed, the Bonds to be called shall be called from such maturities and interest rates as shall be determined by the City and if less than all of the Bonds of a single maturity and the same interest rate are to be redeemed then [by lot] [pro-rata] within such maturity and interest rate in the manner hereinafter provided, the Bonds to be redeemed at the redemption prices (being expressed as a percentage of the principal amount) set forth below, plus accrued interest to the date of redemption:

Dates Of Redemption	Redemption Price

The Bonds maturing on January 1, ____, are subject to mandatory redemption prior to maturity on January 1 of the years ____ to ____, inclusive, and the Bonds maturing on January 1, ____, are subject to mandatory redemption prior to maturity on January 1 of the years ____ to ____, inclusive, in each case at par and accrued interest to the date fixed for redemption.

[Redemption by lot] In the event of the redemption of less than all the Bonds of like maturity and interest rate, the aggregate principal amount thereof to be redeemed shall be $____,000 or an integral multiple thereof, and the Trustee shall assign to each Bond of such maturity and interest rate a distinctive number for each $____,000 principal amount of such Bond and shall select by lot from the numbers so assigned as many numbers as, at $____,000 for each number, shall equal the principal amount of such Bonds to be redeemed. The Bonds to be redeemed shall be the Bonds to which were assigned numbers so selected; provided that only so much of the principal amount of each Bond shall be redeemed as shall equal $____,000 for each number assigned to it and so selected.

[Redemption pro-rata] In the event of the redemption of less than all of the Bonds of like maturity and interest rate, the Bonds to be redeemed will be selected pro-rata in the manner determined pursuant to the Indenture.

Notice of any such redemption shall be sent by first class mail not less than 30 days nor more than 60 days prior to the date fixed for redemption to the Registered Owner of each Bond to be redeemed at the address shown on the registration books of the City maintained by the Trustee or at such other address as is furnished in writing by such Registered Owner to the Trustee; provided that the failure to mail any such notice or any defect therein as to any Bond shall not affect the validity of the proceedings for the redemption of any other Bond. When so called for redemption, this Bond shall cease to bear interest on the specified redemption date, provided that funds for redemption are on deposit at the place of payment at that time, and shall not be deemed to be outstanding.

This Bond is transferable by the Registered Owner hereof in person or by its attorney duly authorized in writing at the designated corporate trust office of the Trustee in Chicago, Illinois, but only in the manner, subject to the limitations and upon payment of the charges provided in the Indenture, and upon surrender and cancellation of this Bond. Upon such transfer a new Bond or Bonds of authorized denominations, of the same interest rate, series and maturity and for the same aggregate principal amount will be issued to the transferee in exchange therefor. The Trustee shall not be required to transfer or exchange this Bond during the period commencing on the Record Date next preceding any Interest Payment Date for this Bond and ending on such Interest Payment Date, or to transfer or exchange such Bond (A) after notice calling this Bond for redemption has been mailed, or (B) during a period of 15 days next preceding mailing of a notice of redemption of this Bond.

The Bonds are issued in fully registered form in the denomination of $____,000 each or authorized integral multiples thereof. This Bond may be exchanged at the designated corporate trust office of the Trustee for a like aggregate principal amount of Bonds of the same interest rate, series and maturity of other authorized denominations, upon the terms set forth in the Indenture.

The City and the Trustee may deem and treat the Registered Owner hereof as the absolute owner hereof for the purpose of receiving payment of or on account of principal hereof and

interest due hereon and redemption premium, if any, and for all other purposes and neither the City nor the Trustee shall be affected by any notice to the contrary.

(Assignment)

For Value Received, the undersigned sells, assigns and transfers unto

_____

(Name and Address of Assignee)

the within Bond and does hereby irrevocably constitute and appoint

_____

attorney to transfer the said Bond on the books kept for registration thereof with full power of substitution in the premises.

Dated: _____

Signature guaranteed: _____

Notice: The signature to this assignment must correspond with the name of the Registered Owner as it appears upon the face of the within Bond in every particular, without alteration or enlargement or any change whatever.

ISSUANCE OF CHICAGO MIDWAY INTERNATIONAL AIRPORT REVENUE BONDS, SERIES 2016.

[O2015-8874]

The Committee on Finance submitted the following report:

CHICAGO, January 13, 2016.

To the President and Members of the City Council:

Your Committee on Finance, having had under consideration a communication recommending a proposed ordinance concerning the authority to issue Chicago Midway Airport Revenue Bonds, Series 2016, amount of Bonds not to exceed: $1,000,000,000, having had the same under advisement, begs leave to report and recommend that Your Honorable Body *Pass* the proposed ordinance transmitted herewith.

This recommendation was concurred in by a viva voce vote of the members of the committee, with no dissenting vote.

Alderman Burke (14th Ward) and Alderman Thompson (11th Ward) abstain from voting under the provisions of Rule 14.

Respectfully submitted,

(Signed) EDWARD M. BURKE,
Chairman.

On motion of Alderman Burke, the said proposed ordinance transmitted with the foregoing committee report was *Passed* by yeas and nays as follows:

Yeas -- Aldermen Moreno, Hopkins, Dowell, Burns, Hairston, Sawyer, Mitchell, Harris, Beale, Sadlowski Garza, Cárdenas, Quinn, Lopez, Foulkes, D. Moore, Curtis, O'Shea, Cochran, Brookins, Muñoz, Scott, Solis, Burnett, Ervin, Reboyras, Santiago, Waguespack, Mell, Austin, Ramirez-Rosa, Villegas, Laurino, O'Connor, Reilly, Smith, Tunney, Arena, Cappleman, Pawar, Osterman, J. Moore, Silverstein -- 42.

Nays -- Aldermen Taliaferro, Napolitano -- 2.

Alderman Beale moved to reconsider the foregoing vote. The motion was lost.

Alderman Burke invoked Rule 14 of the City Council's Rules of Order and Procedure, disclosing that he had represented parties to this ordinance in previous and unrelated matters.

Alderman Thompson invoked Rule 14 of the City Council's Rules of Order and Procedure.

The following is said ordinance as passed:

WHEREAS, The City of Chicago (the "City") is a duly constituted and existing municipality within the meaning of Section 1 of Article VII of the 1970 Constitution of the State of Illinois (the "Constitution"), having a population in excess of 25,000 and is a home rule unit of local government under Section 6(a) of Article VII of the Constitution; and

WHEREAS, The City owns and operates an airport known as Chicago Midway International Airport (the "Airport"); and

WHEREAS, The City has heretofore issued various series of its Chicago Midway Airport Revenue Bonds (such Bonds as are currently outstanding are herein called the

"Outstanding First Lien Bonds") pursuant to the terms and provisions of the Master Indenture of Trust Securing Chicago Midway Airport Revenue Bonds dated as of April 1, 1994 (the "First Lien Master Indenture") from the City to The Bank of New York Mellon Trust Company, N.A. (as successor in trust to American National Bank and Trust Company of Chicago), as Trustee (the "First Lien Trustee"), and, with respect to each such series, a supplemental indenture between the City and the First Lien Trustee authorizing such series; and

WHEREAS, The City has also heretofore issued various series of its Chicago Midway Airport Second Lien Revenue Bonds (such Bonds as are currently outstanding are herein called the "Outstanding Second Lien Bonds") pursuant to the terms and provisions of the Master Indenture of Trust Securing Chicago Midway Airport Second Lien Obligations dated as of September 1, 1998 (the "Second Lien Master Indenture") from the City to The Bank of New York Mellon Trust Company, N.A. (as successor in trust to American National Bank and Trust Company of Chicago), as Trustee (the "Second Lien Trustee") and, with respect to each such series, a supplemental indenture between the City and the Second Lien Trustee authorizing such series; and

WHEREAS, The City has previously established a commercial paper program providing for the issuance from time to time of commercial paper notes for Airport purposes ("Midway Commercial Paper Notes") pursuant to the terms and provisions of an ordinance approved by the City Council on July 29, 2003 and the Amended and Restated Trust Indenture dated as of February 1, 2013 from the City to Deutsche Bank National Trust Company, as trustee; and

WHEREAS, The Outstanding First Lien Bonds, the Outstanding Second Lien Bonds and any Midway Commercial Paper Notes currently (or subsequently) outstanding are referred to collectively herein as the "Outstanding Airport Obligations"; and

WHEREAS, It is necessary and desirable at this time to authorize the issuance by the City of its Chicago Midway Airport Revenue Refunding Bonds and/or its Chicago Midway Airport Second Lien Revenue Refunding Bonds (the "Refunding Midway Bonds") in one or more series from time to time to refund Outstanding Airport Obligations and for the other purposes described herein; and

WHEREAS, The City has determined to authorize the issuance by the City of its Chicago Midway Airport Revenue Bonds and/or its Chicago Midway Airport Second Lien Revenue Bonds (the "New Money Midway Bonds" and together with the Refunding Midway Bonds, the "Midway Revenue Bonds") in one or more series from time to time to pay the costs of certain projects for the Airport that constitute Airport Projects as defined in the First Lien Master Indenture and the Second Lien Master Indenture ("Airport Projects") as herein described; and

WHEREAS, The City has heretofore issued its Chicago Midway Airport Second Lien Revenue Bonds, Series, 2010C (Taxable) (the "Outstanding CFC-Backed Midway Bonds"), which are additionally secured by Customer Facility Charges (as defined herein); and

WHEREAS, The City has determined that it may be in the best interest of the City and the Airport to establish a new master indenture (the "CFC Master Indenture") to govern the terms of the issuance of revenue bonds secured by Customer Facility Charges (the "CFC Revenue Bonds" and together with the Midway Revenue Bonds, the "Bonds") separate from either the First Lien Master Indenture or the Second Lien Master Indenture for the Airport; and

WHEREAS, It is desirable at this time to authorize the issuance by the City of CFC Revenue Bonds in one or more series to refund the Outstanding CFC-Backed Midway Bonds and for the purposes described herein; now, therefore,

Be It Ordained by the City Council of the City of Chicago:

SECTION 1. Authorization. This ordinance is adopted pursuant to Section 6(a) of Article VII of the Constitution. This ordinance authorizes the issuance of (i) New Money Midway Bonds in an aggregate principal amount not to exceed $500,000,000 (ii) Refunding Midway Bonds in an aggregate principal amount not to exceed $200,000,000 and (iii) CFC Revenue Bonds in an aggregate principal amount not to exceed $200,000,000, in any case, in one or more series at one or more times, in such principal amounts and with such terms and provisions as set forth therein and in the First Lien Master Indenture, the Second Lien Master Indenture and/or the CFC Master Indenture, as appropriate, and in the related Supplemental Indentures therein approved and such other matters and actions as are described in this ordinance.

SECTION 2. Findings And Determinations. The City hereby finds and determines as follows:

(a) that the issuance of the Refunding Midway Bonds and the refunding of certain Outstanding Airport Obligations of such series and maturities and in such amounts as shall be determined by the Mayor or Authorized Officer (as defined below in Section 2(f)) without further action by this City Council will result in debt service savings or provide other benefits to the City and the Airport;

(b) that the Airport Projects to be financed by the City with the proceeds of the New Money Midway Bonds are necessary and essential to the efficient operation of the Airport;

(c) that the City's ability to issue Bonds from time to time without further action by this City Council at various times, in various principal amounts as First Lien Bonds, Second Lien Bonds and/or CFC Revenue Bonds and with various interest rates, maturities, redemption provisions and other terms will enhance the City's opportunities to obtain financing for the Airport upon the most favorable terms available;

(d) that the transfer, modification and/or termination of any swap agreement previously executed and currently in effect with respect to the Outstanding Airport Obligations to be refunded by the Refunding Midway Bonds (or with respect to any other Outstanding Airport Obligations) and the payment of such amounts in respect of such transfer, modification and/or termination of such swap agreement without further action of this City Council will provide benefits to the Airport and is in the best financial interest of the City and the Airport;

(e) that the execution of the CFC Master Indenture and the issuance of the CFC Revenue Bonds to refund, and the refunding of, the Outstanding CFC-Backed Midway Bonds of such maturities and in such amounts as shall be determined by the Mayor or Authorized Officer without further action by this City Council will result in debt service savings or provide other benefits to the City and the Airport; and

(f) that the delegations of authority that are contained in this ordinance, including, without limitation, the authority to make the specific determinations described in clauses (a) through (e) above, are necessary and desirable because this City Council cannot itself as advantageously, expeditiously or conveniently exercise such authority and make such specific determinations. Thus, authority is granted to the Mayor or the Chief Financial Officer, or if there is not a Chief Financial Officer, the City Comptroller (such officer being referred to herein as the "Authorized Officer") to (i) determine to sell one or more series of Bonds at one or more times, as and to the extent the Authorized Officer determines that such sale or sales is desirable and in the best financial interest of the City and the Airport, (ii) determine which Outstanding Airport Obligations will be refunded by the Refunding Midway Bonds, and (iii) determine to transfer, modify and/or terminate such swap agreement as provided in Section 2(d) above and to pay such amounts in respect of such transfer, modification and/or termination, all as and to the extent that such officer determines is desirable and in the best financial interest of the City and the Airport.

SECTION 3. Forms Of Documents. There have been presented to this City Council forms of the following documents:

(a) form of First Lien Supplemental Indenture (Exhibit A); and

(b) form of Second Lien Supplemental Indenture (Exhibit B).

SECTION 4. Definitions. Terms used in this ordinance and not otherwise defined herein shall have the meanings assigned in the First Lien Master Indenture or the Second Lien Master Indenture, as appropriate. In addition, unless the context shall otherwise require, the following words and terms shall have the following respective meanings:

"Authorized Officer" is defined in Section 2(f).

"CFC Ordinance" means the ordinance duly adopted and approved by the City Council of the City on July 27, 2005, as supplemented by the ordinance duly adopted and approved by the City Council of the City on July 28, 2010, which collectively authorize the imposition and collection of Customer Facility Charges and the irrevocable pledge of such Customer Facility Charges for the payment of the CFC-Backed Midway Bonds.

"CFC Statute" means Section 6-305 of the Illinois Vehicle Code, 625 ILCS 5/6-305(.

"CFC Trustee" means any trustee specified in the CFC Master Indenture.

"Code" means the Internal Revenue Code of 1986, as amended.

"Customer Facility Charges" means the customer facility charges authorized by the CFC Ordinance and the CFC Statute to be charged with respect to the Airport.

"First Lien Master Indenture" means the Master Indenture of Trust Securing Chicago Midway Airport Revenue Bonds, dated as of April 1, 1994, from the City to the First Lien Trustee, as amended and supplemented.

"First Lien Supplemental Indenture" means the Supplemental Indenture Securing Chicago Midway Airport Revenue Bonds from the City to the First Lien Trustee relating to the First Lien Bonds issued under this ordinance, in the form attached hereto as Exhibit A, together with such modifications and completions as may be approved by the officers of the City executing the First Lien Supplemental Indenture.

"First Lien Trustee" means The Bank of New York Mellon Trust Company, N.A. (as successor in trust to American National Bank and Trust Company of Chicago), as Trustee under the First Lien Master Indenture, and its successors.

"Second Lien Master Indenture" means the Master Indenture of Trust Securing Chicago Midway Airport Second Lien Obligations, dated as of September 1, 1998, from the City to the Second Lien Trustee, as amended and supplemented.

"Second Lien Supplemental Indenture" means the Supplemental Indenture Securing Chicago Midway Airport Second Lien Revenue Bonds from the City to the Second Lien Trustee relating to the Second Lien Bonds issued under this ordinance, in the form attached hereto as Exhibit B, together with such modifications and completions as may be approved by the officers of the City executing the Second Lien Supplemental Indenture.

"Second Lien Trustee" means The Bank of New York Mellon Trust Company, N.A. (as successor in trust to American National Bank and Trust Company of Chicago), as Trustee under the Second Lien Master Indenture, and its successors.

SECTION 5. Authorization Of Bonds. (a) The Bonds are hereby authorized to be issued for the purposes described in Section 6 of this ordinance, as applicable. The Midway Revenue Bonds may be issued as First Lien Bonds pursuant to the First Lien Master Indenture and one or more supplemental indentures substantially in the form of the First Lien Supplemental Indenture or as Second Lien Bonds pursuant to the Second Lien Master Indenture and one or more supplemental indentures substantially in the applicable form of the Second Lien Supplemental Indenture or as a combination thereof. The CFC Revenue Bonds may be issued pursuant to the CFC Master Indenture and one or more Supplemental Indentures. The Bonds may be issued bearing interest at a fixed interest rate or rates, as

more fully set forth in the related Supplemental Indenture. Any limitation on the amount of Bonds authorized to be issued hereunder shall be exclusive of any original issue discount or premium; provided that any original issue discount or premium shall not exceed 15 percent of the par amount of the Bonds and provided further that such limitation as to original issue discount or premium shall not apply to any Bond issued as a capital appreciation Bond. Any Bonds may be issued as current interest Bonds, as capital appreciation Bonds or as capital appreciation Bonds that convert to current interest Bonds at a future date after their issuance.

(b) The Bonds shall mature not later than January 1, 2056, and shall bear interest as provided in the First Lien Master Indenture, the Second Lien Master Indenture or the CFC Master Indenture, as appropriate, and the related Supplemental Indenture at a rate or rates not in excess of 18 percent per annum. Each series of Bonds may be subject to mandatory redemption (pursuant to the application of Sinking Fund Payments), optional redemption and extraordinary (mandatory and/or optional) redemption upon the terms and conditions set forth in the First Lien Master Indenture, the Second Lien Master Indenture or the CFC Master Indenture, as appropriate, and the related Supplemental Indenture.

(c) The Midway Revenue Bonds shall be entitled "Chicago Midway Airport Revenue Bonds" and may be issued in one or more separate series, appropriately designated to indicate the year, their lien status, the purpose of issuance and order of their issuance. The CFC Revenue Bonds shall be entitled with such label as may be designated by the Mayor or the Authorized Officer and may be issued in one or more separate series, appropriately designated to indicate the year, their lien status, the purpose of issuance and order of their issuance. Each Bond shall be issued in fully registered form and in the denominations set forth in the related Supplemental Indenture; and shall be dated and numbered and further designated and identified as provided in the First Lien Master Indenture, the Second Lien Master Indenture or the CFC Master Indenture, as appropriate, and the related Supplemental Indenture.

(d) Principal of and premium, if any, on the Bonds shall be payable at the corporate trust office of the First Lien Trustee, the Second Lien Trustee or the CFC Trustee, as appropriate, or any Paying Agent as provided in the First Lien Master Indenture, the Second Lien Master Indenture or the CFC Master Indenture, as appropriate, and related Supplemental Indenture. Payment of interest on the Bonds shall be made to the registered owner and shall be paid by check or draft of the First Lien Trustee, the Second Lien Trustee or the CFC Trustee, as appropriate, mailed to the registered owner at his or her address as it appears on the registration books of the City kept by the First Lien Trustee, the Second Lien Trustee or the CFC Trustee, as appropriate, or at such other address as is furnished to the First Lien Trustee, the Second Lien Trustee or the CFC Master Trustee, as appropriate, in writing by such registered owner, or by wire transfer as further provided in the First Lien Master Indenture, the Second Lien Master Indenture or the CFC Master Indenture, as appropriate, and related Supplemental Indenture.

(e) Subject to the limitations set forth in this section, authority is hereby delegated to the Mayor or the Authorized Officer to determine the aggregate principal amount of the Bonds to be issued (subject to the limitations specified in Section 1 of this ordinance), the date thereof, the maturities thereof, any provisions for mandatory sinking fund redemption or optional redemption or extraordinary redemption thereof (which optional redemption or extraordinary redemption shall be at Redemption Prices not exceeding 120 percent of the principal amount of the Bonds to be so redeemed, plus accrued interest; provided, however that to the extent that the Bonds are issued as Bonds the interest on which is includable in gross income for federal income tax purposes, such Redemption Price may exceed 120 percent and may be expressed as a "make whole" amount or similar calculation or formula as shall be determined by the Mayor or the Authorized Officer), the schedule of Sinking Fund Payments, if any, to be applied to the mandatory redemption thereof (which mandatory redemption shall be at a redemption price equal to the principal amount of each Bond to be redeemed, without premium, plus accrued interest), the rate or rates of interest payable thereon and the first interest payment date thereof and, in the case of Refunding Midway Bonds, the series, maturities and principal amounts of the Outstanding Airport Obligations to be refunded.

SECTION 6. Purposes Of Bonds. (a) The New Money Midway Bonds may be issued for any or all of the following purposes, as determined by the Authorized Officer at the time of the sale of the New Money Midway Bonds:

(i) the payment, or the reimbursement for the payment, of costs of one or more Airport Projects;

(ii) the payment of any amounts in respect of the transfer, modification and/or termination of any swap agreement with respect to any Outstanding Airport Obligations to be refunded by the Refunding Midway Bonds (or with respect to any other Outstanding Airport Obligations);

(iii) with respect to the Midway Revenue Bonds or any other series of bonds previously issued pursuant to the First Lien Master Indenture and/or the Second Lien Master Indenture, the funding of capitalized interest and funding of deposits into a program fee account, a debt service reserve account and such other accounts and subaccounts (including capitalized interest accounts, if appropriate) as may be provided for in the First Lien Master Indenture or Second Lien Master Indenture, as appropriate, and the Supplemental Indenture relating to such series; and

(iv) the payment of Costs of Issuance of the New Money Midway Bonds.

(b) The Refunding Midway Bonds may be issued for any or all of the following purposes, as determined by the Authorized Officer at the time of the sale of the Refunding Midway Bonds:

(i) the payment and retirement at or prior to maturity of all or any portion of the Outstanding Airport Obligations;

(ii) the payment of any amounts in respect of the transfer, modification and/or termination of any swap agreement with respect to any Outstanding Airport Obligations to be refunded by the Refunding Midway Bonds (or with respect to any other Outstanding Airport Obligations);

(iii) with respect to the Refunding Midway Bonds or any other series of bonds previously issued pursuant to the First Lien Master Indenture and/or the Second Lien Master Indenture, the funding of capitalized interest and funding of deposits into a program fee account, a debt service reserve account and such other accounts and subaccounts (including capitalized interest accounts if appropriate) as may be provided for in the First Lien Master Indenture or Second Lien Master Indenture, as appropriate, and the Supplemental Indenture relating to such series; and

(iv) the payment of Costs of Issuance of the Refunding Midway Bonds.

The proceeds of each series of Midway Revenue Bonds shall be applied for the purposes set forth above in the manner and in the amounts specified in a Certificate of an Authorized Officer (as defined in the First Lien Master Indenture or Second Lien Master Indenture, as appropriate) delivered in connection with the issuance of such series pursuant to the First Lien Master Indenture or Second Lien Master Indenture, as appropriate, and/or the related Supplemental Indenture.

(c) The CFC Revenue Bonds may be issued for any or all of the following purposes, as determined by the Authorized Officer at the time of the sale of the CFC Revenue Bonds:

(i) the payment and retirement at or prior to maturity of all or a part of the Outstanding CFC-Backed Midway Bonds;

(ii) the funding of capitalized interest and funding of deposits into a program fee account, a debt service reserve account and such other accounts and subaccounts (including capitalized interest accounts if appropriate) as may be provided for in the CFC Master Indenture, and the Supplemental Indenture relating to such series; and

(iii) the payment of Costs of Issuance of the CFC Revenue Bonds.

The proceeds of each series of CFC Revenue Bonds shall be applied for the purposes set forth above in the manner and in the amounts specified in a Certificate of an Authorized Officer (as defined in the CFC Master Indenture) delivered in connection with the issuance

of such series pursuant to the CFC Master Indenture and/or the related Supplemental Indenture.

SECTION 7. Pledge Of Revenues For Bonds. The Bonds, together with interest thereon, shall be limited obligations of the City secured by and payable from Revenues of the Airport or the Customer Facility Charges as provided in the First Lien Master Indenture, the Second Lien Master Indenture or the CFC Master Indenture, as appropriate, and related Supplemental Indenture, and shall be valid claims of the registered owners thereof only against the funds and assets and other money held by the applicable Trustee with respect thereto. The Bonds and the obligation to pay interest thereon do not now and shall never constitute an indebtedness or a loan of credit of the City, or a charge against its general credit or taxing powers, within the meaning of any constitutional or statutory limitation of the State of Illinois.

SECTION 8. Approval Of First Lien Supplemental Indenture. The form of First Lien Supplemental Indenture attached hereto is hereby approved in all respects. The Mayor or the Authorized Officer is hereby authorized, with respect to each applicable series of First Lien Bonds, to execute and deliver a Supplemental Indenture in substantially the form of the First Lien Supplemental Indenture attached hereto as Exhibit A for and on behalf of the City, and the City Clerk is hereby authorized to attest the same and to affix thereto the corporate seal of the City or a facsimile thereof. Each such Supplemental Indenture may contain such changes or revisions consistent with the purposes and intent of this ordinance as shall be approved by the Mayor or the Authorized Officer, the execution and delivery thereof to constitute conclusive evidence of this City Council's approval of any and all changes or revisions therein.

SECTION 9. Approval Of Second Lien Supplemental Indenture. The form of Second Lien Supplemental Indenture attached hereto is hereby approved in all respects. The Mayor or the Authorized Officer is hereby authorized, with respect to each applicable series of Second Lien Bonds, to execute and deliver a Supplemental Indenture in substantially the form of the Second Lien Supplemental Indenture attached hereto as Exhibit B for and on behalf of the City, and the City Clerk is hereby authorized to attest the same and to affix thereto the corporate seal of the City or a facsimile thereof. Each such Supplemental Indenture may contain such changes or revisions consistent with the purposes and intent of this ordinance as shall be approved by the Mayor or the Authorized Officer, the execution and delivery thereof to constitute conclusive evidence of this City Council's approval of any and all changes or revisions therein.

SECTION 10. Approval Of CFC Master Indenture And Supplemental Indenture. The Mayor or the Authorized Officer is hereby authorized to execute and deliver the CFC Master Indenture and any Supplemental Indenture in substantially the form previously used in similar financings of the City with appropriate revisions in text as the Mayor or the Authorized Officer

shall determine are necessary or desirable in connection with the sale of the CFC Revenue Bonds, and the City Clerk is hereby authorized to attest the same and to affix thereto the corporate seal of the City or a facsimile thereof. The execution and delivery of the CFC Master Indenture or any Supplemental Indenture that is consistent with the purposes and intent of this ordinance shall constitute conclusive evidence of this City Council's approval of any and all changes or revisions therein.

SECTION 11. Reserve Fund Assets Or Qualified Reserve Account Instruments. The Authorized Officer is authorized to arrange for the provision of one or more Reserve Fund Assets (defined in the First Lien Master Indenture), Qualified Reserve Account Instruments (defined in the Second Lien Master Indenture) or comparable instrument permitted under the CFC Master Indenture as security for all or a portion of the Bonds, as applicable, if the Authorized Officer determines that it would be in the best financial interest of the City and the Airport. The Authorized Officer is also authorized to sell or liquidate any Reserve Fund Assets or Qualified Reserve Account Instruments previously executed and currently in effect with respect to any Outstanding Airport Obligations to be refunded by the Refunding Midway Bonds and to apply amounts received in respect of such sale or liquidation, all as the Authorized Officer determines such to be in the best financial interest of the City and the Airport.

SECTION 12. Sale Of Bonds. (a) Subject to the limitations contained in this ordinance, authority is hereby delegated to the Mayor or the Authorized Officer to sell the Bonds in one or more series from time to time (i) to an underwriter or a group of underwriters (the "Underwriters") to be designated by the Authorized Officer with respect to one or more series of the Bonds pursuant to a separate contract of purchase (each a "Bond Purchase Agreement") between the Underwriters and the City or (ii) in a private placement with an individual investor or group of investors to be designated by the Authorized Officer (the "Placement Purchasers") with respect to one or more series of the Bonds pursuant to a separate placement agreement between the Placement Purchasers and the City or other similar agreement for the sale and purchase of the Bonds or (iii) to one or more banks or financial institutions (each a "Credit Provider" and together with the Underwriters and the Placement Purchasers, a "Purchaser") providing a direct loan(s) or line(s) of credit pursuant to a loan agreement (each a "Loan Agreement" and together with the Bond Purchase Agreement and the Placement Agreement, a "Purchase and Sale Agreement"); provided that the aggregate purchase price of each series of Bonds shall not be less than 85 percent of the principal amount thereof to be issued (less any original issue discount which may be used in the marketing thereof) plus accrued interest thereon from their date to the date of delivery thereof and payment thereof. Any Bonds authorized to be issued pursuant to this ordinance may be sold with a delayed delivery date (not beyond January 1, 2017), if determined by the Authorized Officer to be beneficial to the City and the Airport. In addition, all or a portion of the Bonds may be issued as bonds the interest on which will be includable in the gross income of the owners thereof for federal income tax purposes under the Code if determined by the Authorized Officer to be beneficial to the City and the Airport.

(b) The Mayor or the Authorized Officer, with the concurrence of the chairman of the Committee on Finance of this City Council, is hereby authorized and directed to execute and deliver one or more Purchase and Sale Agreements relating to the Bonds, which (i) in the case of a Bond Purchase Agreement shall be in substantially the form used in previous sales of airport bonds by the City and (ii) in the case of a Placement Agreement (or Loan Agreement) shall contain terms and provisions no less favorable to the City as those contained in a Bond Purchase Agreement, and in any case, together with such changes thereto and modifications thereof as shall be approved by the Mayor or the Authorized Officer, as the case may be, subject to the limitations contained in this ordinance, the execution and delivery thereof to constitute conclusive evidence of this City Council's approval of such changes and modifications.

(c) To evidence the exercise of the authority delegated to the Mayor or the Authorized Officer by this ordinance, the Mayor or the Authorized Officer, as the case may be, is hereby directed to execute and file with the City Clerk in connection with the sale of Bonds a certificate setting forth the determinations made pursuant to the authority granted herein, which certificate shall constitute conclusive evidence of the proper exercise by them of such authority. Upon the filing of such certificate, the Mayor or Authorized Officer shall also file with the City Clerk one copy of each official statement or private placement memorandum and executed Purchase and Sale Agreement in connection with the Bonds. Each filing, shall be made as soon as practicable subsequent to the delivery of the related Bonds. The City Clerk shall direct copies of such filings to the City Council.

(d) The Authorized Officer is hereby authorized to cause to be prepared the form or forms of preliminary official statement or private placement memorandum (or other disclosure document) describing the Bonds. Each preliminary official statement or private placement memorandum (or other disclosure document) shall be in substantially the format of the disclosure documents used in connection with previous sales of airport revenue bonds by the City, together with such changes thereto and modifications thereof as shall be approved by the Authorized Officer. The distribution of each preliminary official statement to prospective purchasers and the use thereof by the Underwriters in connection with the offering of the Bonds are hereby authorized and approved. The Mayor or the Authorized Officer is hereby authorized to permit the distribution of a final official statement, in substantially the form of each preliminary official statement, with such changes, insertions and revisions thereto and completions thereof as the Mayor or the Authorized Officer shall deem advisable, and the Mayor or the Authorized Officer is authorized to execute and deliver each such final official statement to the Underwriters in the name and on behalf of the City, the execution of such final official statement to constitute conclusive evidence of this City Council's approval of such changes and completions. In connection with a private placement sale of the Bonds (or the sale of Bonds pursuant to a direct loan or line of credit), the Mayor or the Authorized Officer is authorized to provide to prospective Placement Purchasers (or Credit Providers) such information regarding the City's and the Airport's operations and finances as would typically

be included in an official statement or private placement memorandum and to enter into such discussions and negotiations with such prospective Placement Purchasers (or Credit Providers) as the Authorized Officer shall deem appropriate.

(e) If determined by the Authorized Officer to be in the best financial interest of the City and the Airport, the Authorized Officer is authorized to procure one or more municipal bond insurance policies from one or more bond insurers selected by the Authorized Officer covering all or a portion of the Bonds, and in connection therewith to execute and deliver all necessary documents and instruments. In connection with the procurement of a municipal bond insurance policy, the Authorized Officer is hereby authorized to execute and deliver such agreements with the bond insurer that is obligated under the bond insurance policy as the Authorized Officer shall determine to be necessary or desirable. Such agreements may contain provisions for the reimbursement by the City of advances made under the policy, including the payment of interest on unpaid advances, the payment of the expenses of such bond insurer and provisions for the indemnification of such bond insurer.

(f) The Authorized Officer is hereby authorized to execute and deliver one or more Continuing Disclosure Undertakings (each, a "Continuing Disclosure Undertaking") evidencing the City's agreement with respect to a series of Bonds to comply with the requirements of Section (b)(5) of Rule 15c2-12 ("Rule 15c2-12") adopted by the Securities and Exchange Commission under the Securities Exchange Act of 1934, in a form approved by the Corporation Counsel. Upon its execution and delivery on behalf of the City as herein provided, each Continuing Disclosure Undertaking will be binding on the City, and the officers, employees and agents of the City are hereby authorized to do all such acts and things and to execute all such documents as may be necessary to carry out and comply with the provisions of such Continuing Disclosure Undertaking as executed. The Authorized Officer is hereby further authorized to amend each Continuing Disclosure Undertaking in accordance with its terms from time to time following its execution and delivery as said officer shall deem necessary. Notwithstanding any other provision of this ordinance, the sole remedies for any failure by the City to comply with any such Continuing Disclosure Undertaking shall be the ability of the beneficial owner of any Bonds to which such Continuing Disclosure Undertaking relates to seek mandamus or specific performance by court order to cause the City to comply with its obligations under each applicable Continuing Disclosure Undertaking.

SECTION 13. Execution And Delivery Of Bonds. Pursuant to the First Lien Master Indenture, the Second Lien Master Indenture or the CFC Master Indenture, as appropriate, and the related Supplemental Indenture, the Mayor shall execute the Bonds on behalf of the City, by manual or facsimile signature, and the corporate seal of the City or a facsimile thereof shall be affixed, imprinted, engraved or otherwise reproduced on the Bonds and they shall be attested by the manual or facsimile signature of the City Clerk. The Bonds shall, upon such execution on behalf of the City, be delivered to the First Lien Trustee, the Second Lien Trustee or the CFC Trustee, as appropriate, for authentication and thereupon shall be

authenticated by the First Lien Trustee, the Second Lien Trustee or the CFC Trustee, as appropriate, and shall be delivered pursuant to written order of the City authorizing and directing the delivery of the Bonds to or upon the order of the Purchasers pursuant to the applicable Purchase and Sale Agreement.

SECTION 14. Debt Service Reserve Fund Excess. If, as a result of the issuance of the Bonds, the amount held to the credit of the Debt Service Reserve Fund (or any Account therein) exceeds the amount required to be held therein under the First Lien Master Indenture or the Second Lien Master Indenture, as appropriate, and the related Supplemental Indenture, such excess may be applied as directed by the Authorized Officer consistent with the provisions and requirements of the First Lien Master Indenture or the Second Lien Master Indenture, as applicable, and the related Supplemental Indenture. Such application may include, without limitation, a transfer for the purpose of paying the cost of, or reimbursing the City for the payment of the cost of, Airport Projects, including, without limitation, payment of capitalized interest on Outstanding Airport Obligations.

SECTION 15. Tax Covenant. The City covenants to take any action required by the provisions of Section 148(f) of the Code in order to assure compliance with Section 712 of the First Lien Master Indenture or Section 412 of the Second Lien Master Indenture.

SECTION 16. Public Hearing. The Mayor is hereby authorized and directed to cause the publication of notice for and the holding of any public hearing, as and to the extent required under Section 147(f) of the Code in connection with the proposed issuance of the Bonds. The City Council hereby directs that no Bonds shall be issued unless and until the requirements of said Section 147(f), if applicable, including particularly the approval requirement following such public hearing, have been fully satisfied and that no contract, agreement or commitment to issue Bonds shall be executed or undertaken prior to satisfaction of the requirements of said Section 147(f), if applicable, unless the performance of said contract, agreement or commitment is expressly conditioned upon the prior satisfaction of such requirements. Any such actions taken prior to the enactment of this ordinance are hereby ratified and confirmed. The actions, if any, of the Committee on Finance of this City Council with respect to the publication of notice for and the holding of a public hearing in connection with the Bonds are hereby ratified and confirmed in all respects. The adoption of this ordinance shall constitute the public approval of the Bonds for purposes of Section 147(f) of the Code.

SECTION 17. Existing Swap Agreements Swap Agreement Payments. If determined by the Authorized Officer to be in the best financial interest of the City in the operation of the Airport, the Authorized Officer is authorized to (a) terminate any swap agreement previously executed and currently in effect with respect to Outstanding Airport Obligations to be refunded by the Refunding Midway Bonds (or with respect to any other Outstanding Airport Obligations) and pay any termination payment determined in accordance with the provisions of such swap agreement, (b) modify any such swap agreement and pay an amount determined in respect of such modification, and/or (c) transfer such swap agreements to the Bonds and pay an amount determined in respect of such transfer.

SECTION 18. Forward Supply Contracts. If determined to be in the best financial interest of the City and the Airport, the Authorized Officer is authorized to execute and deliver from time to time in the name and on behalf of the City one or more forward supply contracts with one or more counterparties selected by the Authorized Officer under which contracts such counterparties agree to sell to the City, and the City agrees to purchase from such counterparties, specified securities on specified dates at purchase prices established at the time of the execution and delivery of the applicable contract. The sources of funds to purchase such securities shall be amounts on hand and available in the funds and accounts created and established under the First Lien Master Indenture, the Second Lien Master Indenture or the CFC Master Indenture, as applicable, and the related Supplemental Indenture. Under no circumstances shall any amounts payable by the City under, or with respect to, any such contract constitute an indebtedness of the City for which its full faith and credit is pledged, but such amounts shall be payable solely from legally available funds of the Airport.

SECTION 19. Escrow Deposit Agreements. As and to the extent required to provide for the payment and retirement of Outstanding Airport Obligations, the Mayor or the Authorized Officer of the City is hereby authorized to execute and deliver for and on behalf of the City one or more escrow deposit agreements in substantially the form of escrow deposit agreements previously used for such purpose by the City, together with such changes thereto and modifications thereof as shall be approved by the Mayor or the Authorized Officer, as the case may be, the execution and delivery thereof to constitute conclusive evidence of this City Council's approval of such changes and modifications.

SECTION 20. Performance Provisions. The Mayor, the Authorized Officer, the Commissioner of the Chicago Department of Aviation (the "Commissioner") and the City Clerk for and on behalf of the City shall be, and each of them hereby is, authorized and directed to do any and all things necessary to effect the performance of all obligations of the City under and pursuant to this ordinance, the First Lien Master Indenture, the Second Lien Master Indenture, the CFC Master Indenture and any Supplemental Indenture and the performance of all other acts of whatever nature necessary to effect and carry out the authority conferred by this ordinance, the First Lien Master Indenture, the Second Lien Master Indenture, the CFC Master Indenture and any Supplemental Indenture, including but not limited to, the exercise or performance following the delivery date of any of the Bonds of any power, authority or duty delegated to the City or such official of the City under this ordinance, the First Lien Master Indenture, the Second Lien Master Indenture, the CFC Master Indenture or any Supplemental Indenture with respect to the Bonds upon the initial issuance thereof or any other documents authorized hereunder, but subject to any limitations on or restrictions of such power or authority as herein or in the First Lien Master Indenture, the Second Lien Master Indenture, the CFC Master Indenture or any Supplemental Indenture set forth. The Mayor, the Authorized Officer, the Commissioner, the City Clerk and other officers, agents and employees of the City are hereby further authorized, empowered and directed for and

on behalf of the City, to execute and deliver all papers, documents, certificates and other instruments that may be required to carry out the authority conferred by this ordinance, the First Lien Master Indenture, the Second Lien Master Indenture, the CFC Master Indenture and any Supplemental Indenture or to evidence said authority.

SECTION 21. Proxies. The Mayor and the Authorized Officer may each designate another to act as their respective proxy and to affix their respective signatures to, in the case of the Mayor, each Bond, whether in temporary or definitive form, and to any other instrument, certificate or document required to be signed by the Mayor or the Authorized Officer pursuant to this ordinance, the First Lien Master Indenture, the Second Lien Master Indenture, CFC Master Indenture and any Supplemental Indenture. In each case, each shall send to the City Council written notice of the person so designated by each, such notice stating the name of the person so selected and identifying the instruments, certificates and documents which such person shall be authorized to sign as proxy for the Mayor and the Authorized Officer, respectively. A written signature of the Mayor or the Authorized Officer, respectively, executed by the person so designated underneath, shall be attached to each notice. Each notice, with signatures attached, shall be recorded in the *Journal of the Proceedings of the City Council of the City of Chicago* and filed with the City Clerk. When the signature of the Mayor is placed on an instrument, certificate or document at the direction of the Mayor in the specified manner, the same, in all respects, shall be as binding on the City as if signed by the Mayor in person. When the signature of the Authorized Officer is so affixed to an instrument, certificate or document at the direction of the Authorized Officer, the same, in all respects, shall be binding on the City as if signed by the Authorized Officer in person.

SECTION 22. Severability. It is the intention of this City Council that, if any section, paragraph, clause or provision of this ordinance shall be ruled by any court of competent, jurisdiction to be invalid, the invalidity of such section, paragraph, clause or provision shall not affect any of the remaining provisions hereof.

SECTION 23. Prior Inconsistent Ordinances. If any provision of this ordinance is in conflict with or inconsistent with any ordinances or resolutions or parts of ordinances or resolutions or the proceedings of this City Council in effect as of the date hereof, the provisions of this ordinance shall supersede any conflicting or inconsistent provision to the extent of such conflict or inconsistency. No provision of the Municipal Code of Chicago (the "Municipal Code") or violation of any provision of the Municipal Code shall be deemed to impair the validity of this ordinance or the instruments authorized by this ordinance, or to impair the security for or payment of the instruments authorized by this ordinance; provided, further, however, that the foregoing shall not be deemed to affect the availability of any other remedy or penalty for any violation of any provision of the Municipal Code.

SECTION 24. Effective Date. This ordinance shall be in full force and effect immediately upon its passage and approval by the Mayor of the City.

Exhibits "A" and "B" referred to in this ordinance read as follows:

Exhibit "A".
(To Ordinance)

CITY OF CHICAGO

To

THE BANK OF NEW YORK MELLON TRUST COMPANY, N.A. (as successor in trust to AMERICAN NATIONAL BANK AND TRUST COMPANY OF CHICAGO),
as Trustee

[TENTH] SUPPLEMENTAL INDENTURE

SECURING
CHICAGO MIDWAY AIRPORT REVENUE BONDS,
SERIES 201[__] A

Dated as of _____1, 201[_]

Supplementing a Master Indenture of Trust Securing Chicago Midway Airport Revenue Bonds dated as of April 1, 1994, as amended, from the City of Chicago to The Bank of New York Mellon Trust Company, N.A. (as successor in trust to American National Bank and Trust Company of Chicago), as Trustee.

THIS [TENTH] SUPPLEMENTAL INDENTURE, made and entered into as of [_____ __], 201[_] from the CITY OF CHICAGO (the "*City*"), a municipal corporation and home rule unit of local government duly organized and existing under the Constitution and laws of the State of Illinois, to THE BANK OF NEW YORK MELLON TRUST COMPANY, N.A. (as successor in trust to AMERICAN NATIONAL BANK AND TRUST COMPANY OF CHICAGO) (the "*Trustee*"), a national banking association duly organized, existing and authorized to accept and execute trusts of the character herein set out under and by virtue of the laws of the United States of America, with its corporate trust office located at 2 North LaSalle Street, Suite 1020, Chicago, Illinois 60602 as Trustee;

WITNESSETH:

WHEREAS, the City is a home rule unit of local government, duly organized and existing under the laws of the State of Illinois, and in accordance with the provisions of Section 6(a) of Article VII of the 1970 Constitution of the State of Illinois is authorized to own and operate commercial and general aviation facilities; and

WHEREAS, the City owns and operates an airport known as Chicago Midway International Airport (the "*Airport*"); and

WHEREAS, the City and the Trustee have entered into a Master Indenture of Trust Securing Chicago Midway Airport Revenue Bonds, dated as of April 1, 1994, as amended by Amendment No. 1 to Master Indenture, dated as of July 1, 1998 (the "*Indenture*") which authorizes the issuance of such Bonds in one or more Series pursuant to one or more Supplemental Indentures; and

WHEREAS, the City has heretofore determined to improve the Airport and to issue Bonds (as hereinafter defined), payable solely from Revenues (as hereinafter defined), to pay the cost of improvements to, and expansions of, the Airport and to refund prior to maturity or pay at maturity certain Prior Airport Obligations (as hereinafter defined); and

WHEREAS, in order to finance a portion of the cost of the 201[_] Airport Projects (as hereinafter defined) each constituting an Airport Project (as defined in the Indenture), to refund outstanding Prior Airport Obligations, to fund the Debt Service Reserve Fund and to pay costs and expenses incidental thereto and to the issuance of the Bonds, the City has authorized the issuance and sale of $[_____] aggregate principal amount of Chicago Midway Airport Revenue Bonds, Series 201[_]A (the "*Bonds*"); and

WHEREAS, the Bonds, and the Trustee's Certificate of Authentication to be endorsed on such Bonds, shall be in substantially the following forms with necessary and appropriate variations, omissions and insertions as permitted or required by the Indenture or this [Tenth] Supplemental Indenture, to wit:

[FORM OF BOND]

No. R-_____ $_____

UNITED STATES OF AMERICA

STATE OF ILLINOIS

CITY OF CHICAGO

CHICAGO MIDWAY AIRPORT REVENUE BOND,

Series 201[_]A

INTEREST RATE	MATURITY DATE	DATED DATE	CUSIP
		[_____ __], 201[_]	

Registered Owner:

Principal Amount:

CITY OF CHICAGO (the "*City*"), a municipal corporation and home rule unit of local government duly organized and existing under the laws of the State of Illinois, for value received, hereby promises to pay (but only out of the sources hereinafter provided) to the registered owner identified above, or registered assigns, on the maturity date specified above, unless this Bond shall have been called for redemption and payment of the redemption price shall have been duly made or provided for, upon presentation and surrender hereof, the principal sum specified above and to pay (but only out of the sources hereinafter provided) interest on the balance of said principal sum from time to time remaining unpaid from and including the date hereof or from and including the most recent Interest Payment Date (as defined in the hereinafter-defined Indenture) with respect to which interest has been paid or duly provided for, until payment of said principal sum has been made or duly provided for, at the interest rate specified above, computed on the basis of a 360-day year consisting of twelve 30-day months, payable on [July 1, 201[_]] and semi-annually thereafter on each January 1 and July 1, and to pay interest on overdue principal and, to the extent permitted by law, on overdue premium, if any, and interest at the rate due on this Bond. Principal of, premium, if any, and interest on this Bond shall be payable in lawful money of the United States of America at the corporate trust office of The Bank of New York Mellon Trust Company, N.A. (as successor in trust to American National Bank and Trust Company of Chicago), Chicago, Illinois, as Trustee, or its successor in trust (the "*Trustee*"); provided, however, that payment of the interest on any Interest Payment Date (as defined in the Indenture) shall be (i) made to the registered owner hereof as of the close of business on the applicable Record Date (as defined in the Indenture) with respect to such Interest Payment Date and shall be paid by check or draft mailed to such registered owner hereof at his or her address as it appears on the registration books of the City maintained by the Trustee

as Bond Registrar or at such other address as is furnished in writing by such registered owner to the Trustee as Bond Registrar as of the close of business on such Record Date or (ii) made by wire transfer to such registered owner as of the close of business on such Record Date upon written notice of such wire transfer address in the continental United States by such owner to the Bond Registrar given prior to such Record Date (which notice may provide that it will remain in effect until revoked), provided that each such wire transfer shall be made only with respect to an owner of $1,000,000 or more in aggregate principal amount of the Bonds as of the close of business on the Record Date relating to such Interest Payment Date; except, in each case, that if and to the extent that there shall be a default in the payment of the interest due on such Interest Payment Date, such defaulted interest shall be paid to the registered owners as provided in the Indenture. So long as this Bond is restricted to being registered in the registration books of the City in the name of a Securities Depository (as defined in the Indenture), the provisions of the Indenture governing Book-Entry Bonds shall govern the payment of the principal of and interest on this Bond.

The Bonds are limited obligations of the City and shall not constitute an indebtedness of the City or a loan of credit thereof within the meaning of any constitutional or statutory limitation. Neither the faith and credit nor the taxing power of the City, the State of Illinois or any political subdivision thereof is pledged to the payment of the principal of the Bonds, or the interest or any premium thereon. The Bonds are payable solely from the Revenues (as defined in the Indenture) pledged to such payment under the Indenture and certain other moneys held by or on behalf of the Trustee, and no owner or owners of the Bonds shall have the right to compel any exercise of the taxing power of the City, the State of Illinois or any political subdivision thereof.

Reference is hereby made to the further provisions of this Bond set forth on the reverse hereof and such further provisions shall for all purposes have the same effect as if set forth at this place. All capitalized terms used in this Bond shall have the meanings assigned in the Indenture unless otherwise defined herein.

IT IS HEREBY CERTIFIED, RECITED AND DECLARED that all acts and conditions required to be performed precedent to and in the execution and delivery of the Indenture and the issuance of this Bond have been performed in due time, form and manner as required by law, and that the issuance of this Bond and the series of which it forms a part does not exceed or violate any constitutional or statutory limitation.

This Bond shall not be valid or become obligatory for any purpose or be entitled to any security or benefit under the Indenture unless and until the certificate of authentication hereon shall have been duly executed by the Trustee.

IN WITNESS WHEREOF, the City of Chicago has caused this Bond to be executed in its name by the manual or facsimile signature of its Mayor and the manual or facsimile of its corporate seal to be printed hereon and attested by the manual or facsimile signature of its City Clerk.

Dated: _____

CITY OF CHICAGO

By_____
Mayor

[SEAL]

ATTEST:

_____
City Clerk

[FORM OF TRUSTEE'S CERTIFICATE OF AUTHENTICATION]

This Bond is one of the Bonds described in the within-mentioned Indenture.

THE BANK OF NEW YORK MELLON TRUST COMPANY, N.A. (as successor in trust to AMERICAN NATIONAL BANK AND TRUST COMPANY OF CHICAGO), as Trustee

By_____
Authorized Signature

[DTC LEGEND]

Unless this certificate is presented by an authorized representative of The Depository Trust Company, a New York corporation ("*DTC*"), to the issuer or its agent for registration of transfer, exchange or payment, and any certificate issued is registered in the name of Cede & Co. or in such other name as is requested by an authorized representative of DTC (and any payment is made to Cede & Co. or to such other entity as is requested by an authorized representative of DTC), ANY TRANSFER, PLEDGE OR OTHER USE HEREOF FOR VALUE OR OTHERWISE BY OR TO ANY PERSON IS WRONGFUL inasmuch as the registered owner hereof, Cede & Co., has an interest herein.

[FORM OF REVERSE BOND]

This Bond is one of an authorized series of bonds limited in aggregate principal amount to $[_____] (the "*Bonds*") issued pursuant to, under authority of and in full compliance with the Constitution and laws of the State of Illinois, particularly Article VII, Section 6(a) of the 1970 Constitution of the State of Illinois and an ordinance of the City Council of the City, and executed under a Master Indenture of Trust Securing Chicago Midway Airport Revenue Bonds, dated as of April 1, 1994, as amended, from the City to The Bank of New York Mellon Trust Company, N.A. (as successor in trust to American National Bank and Trust Company of Chicago), Chicago, Illinois (the "*Trustee*"), as supplemented by an [Tenth] Supplemental Indenture Securing Chicago Midway Airport Revenue Bonds, Series 201[_]A, dated as of [_____ __], 201[_], from the City to the Trustee (collectively, the "*Indenture*"), for the purpose of financing the costs of certain Airport Projects (as defined in the Indenture), refunding prior to maturity or pay at maturity certain Prior Airport Obligations (as defined in the Indenture) and paying costs and expenses incidental thereto and to the issuance of the Bonds.

The Bonds and the interest thereon are payable from Revenues (as defined in the Indenture) pledged to the payment thereof under the Indenture and certain other moneys held by or on behalf of the Trustee.

As provided in the Indenture, additional bonds may be issued from time to time pursuant to supplemental indentures in one or more series, in various principal amounts, may mature at different times, may bear interest at different rates and may otherwise vary as provided in the Indenture. The aggregate principal amount of bonds that may be issued pursuant to the Indenture is not limited and all bonds issued and to be issued pursuant to the Indenture, including the Bonds, are and will be equally secured by the pledges and covenants made therein, except as otherwise provided or permitted in the Indenture.

Copies of the Indenture are on file at the corporate trust office of the Trustee, and reference to the Indenture and any and all supplements thereto and modifications and amendments thereof is made for a description of the pledge and covenants securing the Bonds, the nature, extent and manner of enforcement of such pledge, the rights and remedies of the registered owners of the Bonds, and the limitations on such rights and remedies.

The Bonds are issuable only as fully registered Bonds in the authorized denominations described in the Indenture. Bonds may be transferred on the books of registration kept by the Bond Registrar by the registered owner in person or by his or her duly authorized attorney, upon surrender thereof, together with a written instrument of transfer executed by the registered owner or his or her duly authorized attorney. Upon surrender for registration of transfer of any Bond with all partial redemptions endorsed thereon at the principal office of the Bond Registrar, the City shall execute and the Trustee shall authenticate and deliver in the name of the transferee or transferees a new Bond or Bonds of the same maturity and interest rate, aggregate principal amount and tenor and of any authorized denomination or denominations and bearing numbers not outstanding under the Indenture.

Bonds may be exchanged at the principal office of the Bond Registrar for an equal aggregate principal amount of Bonds in the appropriate form and in the same maturity and

interest rate, aggregate principal amount and tenor and of any authorized denomination or denominations. The City shall execute and the Trustee shall authenticate and deliver Bonds which the registered owner making the exchange is entitled to receive. Such registration of transfer or exchange of Bonds shall be without charge to the registered owners of such Bonds, but any taxes or other governmental charges required to be paid with respect to the same shall be paid by the registered owners of the Bond requesting such transfer or exchange as a condition precedent to the exercise of such privilege.

The Bond Registrar shall not be required to register for transfer or exchange any undelivered Bond or Bonds after the giving of notice calling such Bond for redemption or partial redemption has been made.

The person in whose name any Bond is registered shall be deemed and regarded as the absolute owner thereof for all purposes, and payment of or on account of principal, premium, if any, or interest shall be made only to or upon the order of the registered owner thereof or his or her duly authorized attorney, but such registration may be changed as hereinabove provided. All such payments shall be valid and effectual to satisfy and discharge the liability upon such Bond to the extent of the sum or sums so paid.

The Bonds maturing on January 1, [20__], are subject to mandatory redemption, in part by lot as provided in the Indenture from mandatory Sinking Fund Payments, on January 1 in each of the years and in the respective principal amounts set forth below, at a redemption price equal to the principal amount thereof to be redeemed plus accrued interest to the date of redemption:

YEAR	PRINCIPAL AMOUNT
	$

If the City redeems Bonds maturing on January 1, [20__] pursuant to optional redemption or purchases (other than from amounts held in the Debt Service Fund) such Bonds and cancels the same, then an amount equal to the principal amount of Bonds of such maturity so redeemed or purchased shall be credited against the unsatisfied balance of future Sinking Fund Payments or the final maturity amount in such amount and against such Sinking Fund Payments or final maturity amount as shall be determined by the City in a Certificate of an Authorized Officer filed with the Trustee prior to the mailing of the notice of redemption of such Bonds or, in the absence of such determination, shall be credited against the unsatisfied balance of the applicable Sinking Fund Payments in inverse order of their payment dates.

The Bonds maturing on or after January 1, [____] are subject to redemption, otherwise than from mandatory Sinking Fund Payments, at the option of the City, on or after January 1, [____], as a whole or in part at any time, and if in part, in such order of maturity as the City shall determine and within any maturity by lot, at the respective Redemption Prices (expressed as percentages of the principal amount of Bonds or portions thereof to be redeemed) set forth below, in each case together with accrued interest to the redemption date:

REDEMPTION PERIOD (BOTH DATES INCLUSIVE)	REDEMPTION PRICE (EXPRESSED AS A PERCENTAGE)
	%

Notice of any such redemption shall be given by the Trustee by first class mail not fewer than 30 nor more than 60 days prior thereto to the registered owners of the Bonds. Failure to mail any such notice to the registered owner of any Bond or any defect therein shall not affect the validity of the proceedings for such redemption of Bonds.

No recourse shall be had for the payment of the principal of, premium, if any, or interest on any of the Bonds or for any claim based thereon or upon any obligation, covenant or agreement in the Indenture contained, against any past, present or future officer, employee or agent, or member of the City Council, of the City, or any successor to the City, as such, either directly or through the City, or any successor to the City, under any rule of law or equity, statute or constitution or by the enforcement of any assessment or penalty or otherwise, and all such liability of any such officer, employee or agent, or member of the City Council, as such, is hereby expressly waived and released as a condition of and in consideration for the execution of the Indenture and the issuance of any of the Bonds.

The owner of this Bond shall have no right to enforce the provisions of the Indenture or to institute action to enforce the covenants therein, or to take any action with respect to any event of default under the Indenture, or to institute, appear in or defend any suit or other proceedings with respect thereto except as provided in the Indenture.

The Indenture prescribes the manner in which it may be discharged and after which the Bonds shall no longer be secured by or entitled to the benefits of the Indenture, except as provided in the Indenture and for the purposes of registration and exchange of Bonds and of such payment, including a provision that the Bonds shall be deemed to be paid if Defeasance Obligations, as defined therein, maturing as to principal and interest in such amounts and at such times as to insure the availability of sufficient moneys to pay the principal of, premium, if any, and interest on the Bonds and all necessary and proper fees, compensation and expenses of the Trustee shall have been deposited with the Trustee.

Modifications or alterations of the Indenture, or of any supplement thereto, may be made only to the extent and in the circumstances permitted by the Indenture.

[FORM OF ASSIGNMENT]

The following abbreviations, when used in the inscription on the face of this certificate, shall be construed as though they were written out in full according to applicable laws or regulations:

TEN COM	—	as tenants in common	UNIF GIFT MIN ACT-
TEN ENT	—	as tenants by the entireties	_____ CUSTODIAN _____
JT TEN	—	as joint tenants with right of survivorship and not as tenants in common	(Cust) (Minor) Under Uniform Gifts to Minors Act of _____ (State)

Additional abbreviations may also be used though not in the above list.

FOR VALUE RECEIVED, the undersigned sells, assigns and transfers unto

_____

(Name and Address of Assignee)

this Bond of the City of Chicago and does hereby irrevocably constitute and appoint

_____

to transfer said Bond on the books kept for registration thereof with full power of substitution in the premises.

Dated: _____

Signature: _____

Signature Guaranteed: _____

NOTICE: The signature to this assignment must correspond with the name as it appears upon the face of this Bond in every particular, without alteration or enlargement or any change whatever.

NOW, THEREFORE, THIS [TENTH] SUPPLEMENTAL INDENTURE WITNESSETH:

GRANTING CLAUSES

That the City, in consideration of the premises and the acceptance by the Trustee of the trusts hereby created and of the purchase and acceptance of the Bonds by the registered owners thereof, and of the sum of one dollar, lawful money of the United States of America, to it duly paid by the Trustee at or before the execution and delivery of these presents, and for other good and valuable consideration, the receipt of which is hereby acknowledged, to secure the payment of the principal of, premium, if any, and interest on the Bonds according to their tenor and effect, and to secure the performance and observance by the City of all the Covenants expressed or implied herein and in the Bonds, does hereby assign and grant a security interest in and to the following to the Trustee, and its successors in trust and assigns forever, for the securing of the performance of the obligations of the City hereinafter set forth (the "*Trust Estate*"):

GRANTING CLAUSE FIRST

All right, title and interest of the City in and to Revenues, to the extent pledged and assigned in the granting clauses of the Indenture.

GRANTING CLAUSE SECOND

All moneys and securities from time to time held by the Trustee under the terms of this [Tenth] Supplemental Indenture, except for moneys deposited with or paid to the Trustee and held in trust hereunder for the redemption of Bonds, notice of the redemption of which has been duly given.

GRANTING CLAUSE THIRD

Any and all other property, rights and interests of every kind and nature from time to time hereafter by delivery or by writing of any kind granted, bargained, sold, alienated, demised, released, conveyed, assigned, transferred, mortgaged, pledged, hypothecated or otherwise subjected hereto, as and for additional security hereunder by the City or by any other person on its behalf or with its written consent to the Trustee, and the Trustee is hereby authorized to receive any and all property thereof at any and all times and to hold and apply the same subject to the terms hereof.

TO HAVE AND TO HOLD all and singular the Trust Estate. whether now owned or hereafter acquired, unto the Trustee and its successors in said trust and assigns forever;

IN TRUST NEVERTHELESS, upon the terms and trusts herein set forth for the equal and proportionate benefit, security and protection of all present and future owners of the Bonds without privilege, priority or distinction as to the lien or otherwise of any of the foregoing over any other of the foregoing except to the extent herein or in the Indenture otherwise specifically provided;

PROVIDED, HOWEVER, that if the City, its successors or assigns, shall well and truly pay, or cause to be paid, the principal of, premium, if any, and interest on the Bonds due or to become

due thereon, at the times and in the manner set forth therein according to the true intent and meaning thereof, and shall cause the payments to be made on the Bonds, or shall provide, as permitted hereby, for the payment thereof, and shall well and truly cause to be kept, performed and observed all of its covenants and conditions pursuant to the terms of the Indenture and this [Tenth] Supplemental Indenture and shall pay or cause to be paid to the Trustee all sums of money due or to become due to it in accordance with the terms and provisions hereof, then upon the final payment thereof this [Tenth] Supplemental Indenture and the rights hereby granted shall cease, determine and be void; otherwise this [Tenth] Supplemental Indenture shall remain in full force and effect.

THIS [TENTH] SUPPLEMENTAL INDENTURE WITNESSETH, and it is expressly declared, that all Bonds issued and secured hereunder are to be issued, authenticated and delivered and all said property, rights and interests and any other amounts hereby assigned and pledged are to be dealt with and disposed of under, upon and subject to the terms, conditions, stipulations, covenants, agreements, trusts, uses and purposes as herein expressed, and the City has agreed and covenanted, and does hereby agree and covenant, with the Trustee and with the respective owners of the Bonds, as follows:

ARTICLE I

DEFINITIONS

All capitalized terms used herein unless otherwise defined shall have the same meaning as used in Article I of the Indenture. In addition, the following words and phrases shall have the following meanings for purposes of this [Tenth] Supplemental Indenture:

"*Authorized Denomination*" means $5,000 or any integral multiple thereof.

"*Bonds*" means the Chicago Midway Airport Revenue Bonds, Series 201[_]A, authorized to be issued pursuant to Section 2.01 hereof.

"*Business Day*" means a day except Saturday, Sunday or any day on which banking institutions located in the States of New York or Illinois are required or authorized to close or on which the New York Stock Exchange is closed.

"*Date of Issuance*" means the date of original issuance and delivery of the Bonds hereunder.

"*Indenture*" means the Master Indenture of Trust Securing Chicago Midway Airport Revenue Bonds, dated as of April 1, 1994, from the City to the Trustee, as amended, pursuant to which Chicago Midway Airport Revenue Bonds are authorized to be issued, and any amendments and supplements thereto, including this [Tenth] Supplemental Indenture. References to Articles and Sections of the Indenture shall be deemed to refer to Articles and Sections of the Indenture as amended.

["*Insurance Policy*" or "*Policy*" means the insurance policy issued by the Insurer guaranteeing the scheduled payment of principal of and interest on the Bonds when due.]

["*Insurer*" means [_____], or any successor thereto or assignee thereof.]

"*Interest Payment Date*" means January 1 and July 1 of each year, commencing [July 1, 201[_]].

"*Ordinance*" means the ordinance duly adopted and approved by the City Council of the City on [_____ __], 201[_], which authorizes the issuance and sale of the Bonds and the execution of this [Tenth] Supplemental Indenture.

"*Participant*" when used with respect to any Securities Depository, means any participant of such Securities Depository.

"*Prior Airport Obligations*" means [_____].

"*Project Certificate*" is defined in the Tax Agreement.

"*Record Date*" means June 15 and December 15 of each year.

"*Securities Depository*" means any securities depository registered as a clearing agency with the Securities and Exchange Commission pursuant to Section 17A of the Securities Exchange Act of 1934, as amended, and appointed as the securities depository for the Bonds. Initially, the Securities Depository shall be The Depository Trust Company.

"*State*" means the State of Illinois.

"*Tax Agreement*" means the Tax Exemption Certificate and Agreement of the City dated the date of issuance of the Bonds.

"*[Tenth] Supplemental Indenture*" means this [Tenth] Supplemental Indenture and any amendments and supplements hereto.

"*Trust Estate*" means the property conveyed to the Trustee pursuant to the Granting Clauses hereof.

"*201[_] Airport Projects*" means the Airport Projects approved by the Ordinance and to be financed in whole or in part by the application of the proceeds of the sale of the Bonds.

ARTICLE II

THE BONDS

Section 2.01. Authorized Amount of Bonds. No Bonds may be issued under the provisions of this [Tenth] Supplemental Indenture except in accordance with this Article. The Bonds are being issued to provide funds to finance a portion of the costs of the 201[_] Airport Projects, to pay capitalized interest on the Bonds, to refund prior to maturity or pay at maturity the Prior Airport Obligations, to fund the Debt Service Reserve Fund and to pay Costs of

Issuance of the Bonds. Except as provided in Section 305 of the Indenture, the total principal amount of Bonds that may be issued hereunder is expressly limited to $[_____].

Section 2.02. Issuance of Bonds; Denominations; Numbers. The Bonds shall be designated "City of Chicago, Chicago Midway Airport Revenue Bonds, Series 201[_]A."

The Bonds shall be dated as of the Interest Payment Date next preceding their date of authentication, unless such date of authentication is an Interest Payment Date, in which case the Bonds shall be dated as of such Interest Payment Date, or unless such Bonds are authenticated prior to the first Interest Payment Date, in which event the Bonds shall be dated as of [_____], 201[_].

The Bonds shall be issued as registered bonds without coupons. The Bonds shall be issued only in Authorized Denominations. The Bonds shall be numbered consecutively from R-1 upwards bearing numbers not then outstanding (in order of issuance) according to the records of the Trustee.

The Bonds shall mature on January 1 of each of the following years and bear interest at the following interest rates per annum:

YEAR	PRINCIPAL AMOUNT	INTEREST RATE
_____	$ _____	_____%
_____	_____	_____
_____	_____	_____
_____	_____	_____
_____	_____	_____
_____	_____	_____

Interest on the Bonds shall be payable on January 1 and July 1 of each year, commencing [July 1, 201[_]]. The Bonds shall bear interest from the date thereof or from and including the most recent Interest Payment Date with respect to which interest has been paid or duly provided for. Interest shall be calculated on the basis of a 360-day year consisting of twelve 30-day months.

Section 2.03. Form of Bonds; Temporary Bonds. The Bonds shall be substantially in the form hereinbefore set forth, with such appropriate variations, omissions and insertions as are permitted or required by this [Tenth] Supplemental Indenture.

Pending preparation of definitive Bonds, or by agreement with the purchasers of the Bonds, the City may issue and, upon its request, the Trustee shall authenticate, in lieu of definitive Bonds, one or more temporary printed or typewritten Bonds in Authorized Denominations of substantially the tenor recited above. Upon request of the City, the Trustee shall authenticate definitive Bonds in exchange for and upon surrender of an equal principal amount of temporary Bonds. Until so exchanged, temporary Bonds shall have the same rights, remedies and security hereunder as definitive Bonds.

Section 2.04. Delivery of Bonds. Upon the execution and delivery of this [Tenth] Supplemental Indenture, the City shall execute and deliver to the Trustee, and the Trustee shall authenticate the Bonds and deliver them to the purchasers as may be directed by the City as hereinafter in this Section 2.04 provided.

Prior to the delivery by the Trustee of any of the Bonds there shall be filed with the Trustee:

(a) a copy, duly certified by the City Clerk of the City, of the Ordinance;

(b) original executed counterparts of the Indenture and this [Tenth] Supplemental Indenture;

(c) a Counsel's Opinion to the effect that (i) the City had the right and power to adopt the Ordinance; (ii) the Ordinance has been duly and lawfully adopted by the City Council, is in full force and effect and is valid and binding upon the City and is enforceable in accordance with its terms (except as limited by any applicable bankruptcy, liquidation, reorganization, insolvency or other similar laws and by general principles of equity in the event that the equitable remedies are sought); (iii) the Indenture and this [Tenth] Supplemental Indenture have been duly and lawfully executed by authorized officers of the City, are in full force and effect and are valid and binding upon the City and are enforceable in accordance with their terms (except as limited by any applicable bankruptcy, liquidation, reorganization, insolvency or other similar laws and by general principles of equity in the event that the equitable remedies are sought); (iv) the Indenture and this [Tenth] Supplemental Indenture create the valid pledge of Revenues, moneys and securities held thereunder for the benefit and security of the Bonds, subject to application thereof in the manner provided therein: and (v) upon the execution, authentication and delivery thereof, the Bonds will have been duly and validly authorized and issued in accordance with the Constitution and laws of the State, the Indenture and this [Tenth] Supplemental Indenture;

(d) a written order as to the delivery of the Bonds, executed by an Authorized Officer stating (i) the identity of the purchasers, aggregate purchase price and date and place of delivery and (ii) that no Event of Default has occurred and is continuing under the Indenture or this [Tenth] Supplemental Indenture;

(e) [a Certificate of an Independent Airport Consultant stating that, based upon reasonable assumptions set forth therein, Revenues and Other Available Moneys are projected to be not less than that required to satisfy the rate covenant set forth in Section 704 of the Indenture (disregarding any Bonds that have been paid or discharged or will be paid or discharged immediately after the issuance of the Series of Bonds proposed to be issued) for each of the next three Fiscal Years following the issuance of such Bonds or, if later, for each Fiscal Year from the issuance of such Bonds through the two Fiscal Years immediately following completion of the project or projects financed by such Bonds; and]

(f) a certificate of an Independent Accountant stating the amount of either (i) moneys (including a portion of the proceeds of the Bonds to be issued) in an amount sufficient to pay the Prior Airport Obligations to be refunded at the applicable Redemption Price of the Prior Airport Obligations together with accrued interest on such Prior Airport Obligations to the redemption date or dates; or (ii) Defeasance Obligations the principal of, and interest on, which when due (without reinvestment thereof), together with the moneys (including a portion of the proceeds of the Bonds to be issued), if any, which must be contemporaneously deposited with the Trustee, to be sufficient to pay when due the applicable Redemption Price of the Prior Airport Obligations to be refunded, together with accrued interest on such Prior Airport Obligations to the redemption date or dates or the dates or dates of maturity thereof; and

(g) a Certificate directing the Trustee concerning the application of the proceeds of the Bonds pursuant to Section 206(e) of the Master Indenture and stating that any required approval for the issuance of the Bonds has been obtained pursuant to Section 206(h) of the Master Indenture.

Section 2.05. Book-Entry Provisions. The provisions of this Section shall apply so long as the Bonds are maintained in book-entry form with The Depository Trust Company or another Securities Depository, any provisions of this [Tenth] Supplemental Indenture to the contrary notwithstanding.

(a) *Payments.* The Bonds shall be payable to the Securities Depository, or its nominee, as the registered owner of the Bonds, on each date on which the principal of, interest on, and premium, if any, on the Bonds is due as set forth in this [Tenth] Supplemental Indenture and in the Bonds. Such payments shall be made to the offices of the Securities Depository specified by the Securities Depository to the City and the Trustee in writing. Without notice to or the consent of the beneficial owners of the Bonds, the City and the Securities Depository may agree in writing to make payments of principal and interest in a manner different from that set forth herein. In such different manner of payment is agreed upon, the City shall give the Trustee notice thereof, and the Trustee shall make payments with respect to the Bonds in the manner specified in such notice as set forth herein. Neither the City nor the Trustee shall have any obligation with respect to the transfer or crediting of the principal of, interest on, and premium, if any, on the Bonds to Participants or the beneficial owners of the Bonds or their nominees.

(b) *Replacement of the Securities Depository.* The City may discontinue use of a Securities Depository as the depository of the Bonds if (i) the City, in its sole discretion, determines that (A) such Securities Depository is incapable of discharging its duties with respect to the Bonds, or (B) the interest of the beneficial owners of the Bonds might be adversely affected by the continuation of the book-entry system with such Securities Depository as the depository for the Bonds, or (ii) such Securities Depository determines not to continue to act as a depository for the Bonds or is no longer permitted to act as such depository. Notice of any determination pursuant to clause (i) shall be given to such Securities Depository at least 30 days prior to any such determination (or such fewer number of days as shall be acceptable to such Securities Depository). The City shall have no obligation to make any investigation to determine the occurrence of

any events that would permit the City to make any determination described in this paragraph.

(c) *Discontinuance of Book-Entry or Change of Securities Depository.* If, following a determination or event specified in paragraph (b) above, the City discontinues the maintenance of the Bonds in book-entry form with the then current Securities Depository, the City will issue replacement Bonds to the successor Securities Depository, if any, or, if no replacement Securities Depository is selected for the Bonds, directly to the Participants as shown on the records of the former Securities Depository or, to the extent requested by any Participant, to the beneficial owners of the Bonds shown on the records of such Participant. Replacement Bonds shall be in fully registered form and in Authorized Denominations, be payable as to interest on the Interest Payment Dates of the Bonds by check or draft mailed to each registered owner at the address of such owner as it appears on the bond registration books maintained by the City for such purpose at the corporate trust office of the Trustee or at the option of any registered owner of not less than $1,000,000 principal amount of Bonds, by wire transfer to any address in the continental United States of America on such Interest Payment Date to such registered owner as of such Record Date, if such registered owner provides the Trustee with written notice of such wire transfer address not later than the Record Date (which notice may provide that it will remain in effect with respect to subsequent Interest Payment Dates unless and until changed or revoked by subsequent notice). Principal and redemption premium, if any, on the replacement Bonds are payable only upon presentation and surrender of such replacement Bond or Bonds at the corporate trust office of the Trustee.

(d) *Effect of Book-Entry System.* The Securities Depository and its Participants and the beneficial owners of the Bonds, by their acceptance of the Bonds, agree that the City and the Trustee shall not have liability for the failure of such Securities Depository to perform its obligations to the Participants and the beneficial owners of the Bonds, nor shall the City or the Trustee be liable for the failure of any Participant or other nominee of the beneficial owners to perform any obligation of the Participant to a beneficial owner of the Bonds.

Section 2.06. Application of Proceeds. The proceeds of the sale of the Bonds shall be applied as set forth in the Certificate delivered by the City to the Trustee pursuant to Section 206(e) of the Indenture.

Section 2.07. Tax Covenant. The City covenants to take any action required by the provisions of the Code and within its power to take in order to preserve the exemption from federal income taxation of interest on the Bonds (other than with respect to an alternative minimum tax imposed on interest on the Bonds), including, but not limited to, the provisions of Section 148 of the Code relating to "arbitrage bonds."

The City covenants to comply with the provisions of the Tax Agreement governing the use of Bond proceeds.

ARTICLE III

REDEMPTION OF BONDS BEFORE MATURITY

Section 3.01. Redemption Dates and Prices. The Bonds shall be subject to redemption prior to maturity in the amounts, at the times and in the manner provided in this Article III.

(a) *Optional Redemption.* The Bonds maturing on or after January 1, [____] are subject to redemption, otherwise than from mandatory Sinking Fund Payments, at the option of the City, on or after January 1, [____], as a whole or in part at any time, and if in part, in such order of maturity as the City shall determine and within any maturity by lot, at the respective Redemption Prices (expressed as percentages of the principal amount of such Bonds or portions thereof to be redeemed) set forth below, in each case together with accrued interest to the redemption date:

PERIOD (BOTH DATES INCLUSIVE)	REDEMPTION PRICE (EXPRESSED AS A PERCENTAGE)
	%

(b) *Mandatory Sinking Fund Redemption.* The Bonds maturing on January 1, [20__], are subject to mandatory redemption, in part by lot as provided in the Indenture from mandatory Sinking Fund Payments, on January 1 in each of the years and in the respective principal amounts set forth below, at a redemption price equal to the principal amount thereof to be redeemed plus accrued interest to the date of redemption:

YEAR	PRINCIPAL AMOUNT
	$

If the City redeems Bonds maturing on January 1, [20__] pursuant to optional redemption or purchases (other than from amounts held in the Debt Service Fund) such Bonds and cancels the same, then an amount equal to the principal amount of Bonds of such maturity so redeemed or purchased shall be credited against the unsatisfied balance of future Sinking Fund Payments or the final maturity amount in such amount and against such Sinking Fund Payments or final maturity amount as shall be determined by the City in a Certificate of an Authorized Officer filed with the Trustee prior to the mailing of the notice of redemption of such Bonds or, in the absence of such determination, shall be credited against the unsatisfied balance of the applicable Sinking Fund Payments in inverse order of their payment dates.

Section 3.02. Partial Redemption of Bonds; Selection of Bonds for Redemption.

(a) In case a Bond is of a denomination larger than the minimum Authorized Denomination, all or a portion of such Bond (equal to the minimum Authorized Denomination or any integral multiple thereof) may be redeemed but such Bond shall be

redeemed only in a principal amount equal to the minimum Authorized Denomination or any integral multiple thereof.

(b) Upon surrender of any Bond for redemption in part only, the City shall execute and the Bond Registrar shall authenticate and deliver to the registered owner thereof, at the expense of the City, a new Bond or Bonds of Authorized Denominations in aggregate principal amount equal to the unredeemed portion of the Bond surrendered.

(c) If fewer than all of the Bonds of a maturity are called for redemption, the Bonds (or portions thereof) to be redeemed shall be selected by lot by the Trustee.

Section 3.03. Additional Redemption Notice. In addition to the requirements of Section 602 of the Indenture, the following provisions shall apply to the redemption of Bonds:

(a) Notice of the redemption of Bonds or any portion thereof shall specify (i) the series name and designation and certificate numbers of Bonds being redeemed, (ii) the CUSIP numbers of the Bonds being redeemed, (iii) the principal amount of Bonds being redeemed and the redeemed amount for each certificate (for partial calls), (iv) the redemption date, (v) the Redemption Price, (vi) the Date of Issuance, (vii) the interest rate and maturity date of the Bonds being redeemed, (viii) the date of mailing of notices to registered owners and information services, and (ix) the name of the employee of the Trustee who may be contacted with regard to such notice.

(b) Redemption notices shall be sent by first class mail, postage prepaid, and, in addition, to registered owners of $1,000,000 or more of the Bonds, by registered mail.

(c) Redemption notices shall also be forwarded by registered mail, "FAX" or overnight delivery service with the intention that they be received at least two days prior to the date of mailing of notices to registered owners, to:

The Depository Trust Company
711 Stewart Avenue
Garden City, New York 11530
Attention: Muni Reorganization Manager
FAX: (516) 227-4039 or 4190

(d) Redemption notices shall also be sent by registered mail, at least 30 days but not more than 60 days prior to the redemption date, to two national information services that disseminate redemption information as determined by the Trustee so long as such services exist.

(e) In the event of an advance refunding of the Bonds, a notice of such event shall be given as required above for redemptions as soon as practicable after such advance refunding occurs. Notice of redemption shall also be given as required above at least 30 days but not more than 60 days prior to the actual redemption date.

Notwithstanding the foregoing, failure to comply with the provisions of this Section 3.02 shall not affect the validity of proceedings for the redemption of Bonds.

ARTICLE IV

SUPPLEMENTAL INDENTURES; AMENDMENT TO INDENTURE

Section 4.01. Supplements or Amendments to [Tenth] Supplemental Indenture. This [Tenth] Supplemental Indenture may be supplemented or amended in the manner set forth in Articles X and XI, respectively, of the Indenture.

Section 4.02. [*Consent of Insurer Required.* A supplemental indenture under this Article requiring the consent of Bondholders shall not become effective unless the Insurer shall have consented to the execution and delivery of such supplemental indenture, provided that no such consent shall be required if the rights of the Insurer have ceased and terminated pursuant to Section 1404 of the Indenture.]

Section 4.03. Amendment of [_____] *of Indenture.* In a [_____] Supplemental Trust Indenture dated as of [_____ __], 201[_] amending the Indenture, [_____] of the Indenture was amended to read as follows:

The amendment of the Indenture described above is to be effective only upon compliance with Articles X and XI of the Indenture.

By purchasing the Bonds, the purchasers and Owners of the Bonds are deemed to have consented to such amendment to the Indenture and, notwithstanding any other provisions of the Indenture, such consent shall be deemed to be a continuing consent by such Owners and registered assigns so long as such Bonds are Outstanding.

Section 4.04. [*Inapplicability of Section 806 of the Indenture.* By purchasing the Bonds, the purchasers and Owners of the Bonds are deemed to have consented to the inapplicability of the terms of Section 806 of the Indenture to the Bonds and, notwithstanding any other provisions of the Indenture, such consent shall be deemed to be a continuing consent by such Owners and registered assigns so long as such Bonds are Outstanding.]

[ARTICLE V

BOND INSURANCE

Section 4.05. General Provisions. The provisions of this Article shall govern the rights of the Insurer with respect to the Bonds notwithstanding anything to the contrary in the Indenture. Such rights are granted to the Insurer in consideration for the issuance of the Policy.

Section 4.06. Termination of Rights of Insurer. All rights given to the Insurer under this [Tenth] Supplemental Indenture with respect to the right to provide Reserve Fund Assets, the giving of consents or approvals and the direction of proceedings or otherwise shall cease and

terminate upon the occurrence of any of the events and circumstances set forth in Section 1404 of the Indenture.

Section 5.03. Notice Address. The notice address of the Insurer is: _____, Attention:_____; Telephone:_____; Telecopier: _____. [In each case in which notice or other communication refers to an Event of Default, then a copy of such notice or other communication shall also be sent to the attention of General Counsel and shall be marked to indicate "URGENT MATERIAL ENCLOSED."]

Section 5.04. [Information to Be Provided. The Insurer shall be provided with the following information:

(a) Annual audited financial statements with respect to the Airport within 210 days after the end of the City's fiscal year and the City's annual budget with respect to the Airport within 60 days after the approval thereof;

(b) Notice of any draw upon the Debt Service Reserve Fund within two Business Days after knowledge thereof other than (i) withdrawals of amounts in excess of the Debt Service Reserve Fund Requirement and (ii) withdrawals in connection with a refunding of Bonds;

(c) Notice of any default known to the Trustee within five Business Days after knowledge thereof:

(d) Prior notice of the advance refunding or redemption of any of the Bonds, including the principal amount, maturities and CUSIP numbers thereof;

(e) Notice of the resignation or removal of the Trustee, paying agent and bond registrar and the appointment of, and acceptance of duties by, any successor thereto.

(f) Notice of the commencement of any proceeding by or against the City commenced under the United States Bankruptcy Code or any other applicable bankruptcy, insolvency, receivership, rehabilitation or similar law (an "*Insolvency Proceeding*"):

(g) Notice of the making of any claim in connection with any Insolvency Proceeding seeking the avoidance as a preferential transfer of any payment of principal of, or interest on, the Bonds; and

(h) A full original transcript of all proceedings relating to the execution of any amendment or supplement to the Indenture or this [Tenth] Supplemental Indenture.]

Section 5.05. Perfection of Priority Pledge. The City agrees to cause the Trustee to take such action (including filing UCC financing statements) as is necessary from time to time to perfect or to otherwise preserve the priority of the pledge of the Trust Estate under applicable law.]

ARTICLE VI

MISCELLANEOUS

Section 6.01. [Tenth] Supplemental Indenture as Part of Indenture. This [Tenth] Supplemental Indenture shall be construed in connection with and as a part of the Indenture and all terms, conditions and covenants contained in the Indenture shall apply and be deemed to be for the equal benefit, security and protection of the Bonds.

Section 6.02. Severability. If any provision of this [Tenth] Supplemental Indenture shall be held or deemed to be or shall, in fact, be illegal, inoperative or unenforceable, the same shall not affect any other provision or provisions herein contained or render the same invalid, inoperative or unenforceable to any extent whatever.

Section 6.03. Payments Due on Saturdays, Sundays and Holidays. If any payment of interest or principal or premium on the Bonds is due on a date that is not a Business Day, payment shall be made on the next succeeding Business Day with the same force and effect as if made on the date which is fixed for such payment, and no interest shall accrue on such amount for the period after such due date.

Section 6.04. Counterparts. This [Tenth] Supplemental Indenture may be executed in several counterparts, each of which shall be an original and all of which shall constitute but one and the same instrument.

Section 6.05. Rules of Interpretation. Unless expressly indicated otherwise, references to Sections or Articles are to be construed as references to Sections or Articles of this instrument as originally executed. Use of the words "herein," "hereby," "hereunder," "hereof," "hereinbefore," "hereinafter" and other equivalent words refer to this [Tenth] Supplemental Indenture and not solely to the particular portion in which any such word is used.

Section 6.06. Captions. The captions and headings in this [Tenth] Supplemental Indenture are for convenience only and in no way define, limit or describe the scope or intent of any provisions or Sections of this [Tenth] Supplemental Indenture.

IN WITNESS WHEREOF, the City has caused these presents to be executed in its name and with its official seal hereunto affixed and attested by its duly authorized officials; and to evidence its acceptance of the trusts hereby created, and Trustee has caused these presents to be executed in its corporate name and with its corporate seal hereunto affixed and attested by its duly authorized officers, as of the date first above written.

CITY OF CHICAGO

By:_____
Chief Financial Officer

[SEAL]

Attest:

By:_____
City Clerk

THE BANK OF NEW YORK MELLON TRUST COMPANY, N.A. (as successor in trust to AMERICAN NATIONAL BANK AND TRUST COMPANY OF CHICAGO), as Trustee

By:_____
Authorized Signatory

[SEAL]

Attest:

By:_____
Authorized Signatory

Exhibit "B".
(To Ordinance)

CITY OF CHICAGO

To

THE BANK OF NEW YORK MELLON TRUST COMPANY, N.A. (as successor in trust to AMERICAN NATIONAL BANK AND TRUST COMPANY OF CHICAGO),
as Trustee

[TWENTY-THIRD] SUPPLEMENTAL INDENTURE

SECURING
CHICAGO MIDWAY AIRPORT SECOND LIEN REVENUE BONDS,
SERIES 201[__] A

Dated as of [_____], 201[__]

Supplementing a Master Indenture of Trust Securing Chicago Midway Airport Second Lien Obligations dated as of September 1 , 1998, as amended, from the City of Chicago to The Bank of New York Mellon Trust Company, N.A. (as successor in trust to American National Bank and Trust Company of Chicago), as Trustee.

[TWENTY-THIRD] SUPPLEMENTAL INDENTURE

THIS [TWENTY-THIRD] SUPPLEMENTAL INDENTURE, made and entered into as of [_____ __], 201[_] from the CITY OF CHICAGO (the *"City"*), a municipal corporation and home rule unit of local government duly organized and existing under the Constitution and laws of the State of Illinois, to THE BANK OF NEW YORK MELLON TRUST COMPANY, N.A. (as successor in trust to AMERICAN NATIONAL BANK AND TRUST COMPANY OF CHICAGO) (the *"Trustee"*), a national banking association duly organized, existing and authorized to accept and execute trusts of the character herein set out under and by virtue of the laws of the United States of America, with its corporate trust office located at 2 North LaSalle Street, Suite 1020, Chicago, Illinois 60602, as Trustee;

WITNESSETH:

WHEREAS, the City is a home rule unit of local government, duly organized and existing under the laws of the State of Illinois, and in accordance with the provisions of Section 6(a) of Article VII of the 1970 Constitution of the State of Illinois is authorized to own and operate commercial and general aviation facilities; and

WHEREAS, the City owns and operates an airport known as Chicago Midway International Airport (the *"Airport"*); and

WHEREAS, the City and the Trustee have entered into a Master Indenture of Trust Securing Chicago Midway Airport Second Lien Obligations, dated as of September 1, 1998, as supplemented and amended (the *"Indenture"*) which Indenture authorizes the issuance of such Second Lien Obligations in one or more Series pursuant to one or more Supplemental Indentures and the incurrence by the City of Section 208 Obligations (as therein defined) and Section 209 Obligations (as therein defined); and

WHEREAS, the City has heretofore determined to issue Bonds (as hereinafter defined), payable solely from Second Lien Revenues (as hereinafter defined), to pay the cost of improvements to, and expansions of, the Airport, to refund prior to maturity or pay at maturity certain Prior Airport Obligations (as hereinafter defined) and to fund the payment of any Swap Agreement Payment (as hereinafter defined); and

WHEREAS, in order to finance a portion of the cost of the 201[_] Airport Projects (as hereinafter defined), to refund outstanding Prior Airport Obligations, to pay any Swap Agreement Payment, to fund the Debt Service Reserve Account and to pay costs and expenses incidental thereto and to the issuance of the Bonds, the City has authorized the issuance and sale of $[_____] aggregate principal amount of Chicago Midway Airport Second Lien Revenue Bonds, Series 201[_]A (the *"Bonds"*); and

WHEREAS, the Bonds, and the Trustee's Certificate of Authentication to be endorsed on such Bonds, shall be in substantially the following forms with necessary and appropriate variations, omissions and insertions as permitted or required by the Indenture or this [Twenty-Third] Supplemental Indenture, to wit:

[FORM OF BOND]

[Financial Guaranty Insurance Policy No. _____ (the *"Policy"*) with respect to payments due for principal of and interest on this Bond has been issued by [_____]. The Policy has been delivered to The Bank of New York Mellon, New York, New York, as the Insurance Trustee under said Policy and will be held by such Insurance Trustee or any successor insurance trustee. The Policy is on file and available for inspection at the principal office of the Insurance Trustee and a copy thereof may be secured from Ambac Assurance or the Insurance Trustee. All payments required to be made under the Policy shall be made in accordance with the provisions thereof. The owner of this Bond acknowledges and consents to the subrogation rights of [_____] as more fully set forth in the Policy.]

No. R-_____ $_____

UNITED STATES OF AMERICA

STATE OF ILLINOIS

CITY OF CHICAGO

CHICAGO MIDWAY AIRPORT SECOND LIEN REVENUE BOND,

SERIES 201[_]A

INTEREST RATE	MATURITY DATE	DATED DATE	CUSIP
		[_____ __, 201[_]]	

Registered Owner:

Principal Amount:

CITY OF CHICAGO (the *"City"*), a municipal corporation and home rule unit of local government duly organized and existing under the laws of the State of Illinois, for value received, hereby promises to pay (but only out of the sources hereinafter provided) to the registered owner identified above, or registered assigns, on the maturity date specified above, unless this Bond shall have been called for redemption and payment of the redemption price shall have been duly made or provided for, upon presentation and surrender hereof, the principal sum specified above and to pay (but only out of the sources hereinafter provided) interest on the balance of said principal sum from time to time remaining unpaid from and including the date hereof or from and including the most recent Interest Payment Date (as defined in the hereinafter-defined Indenture) with respect to which interest has been paid or duly provided for, until payment of said principal sum has been made or duly provided for, at the interest rate

specified above, computed on the basis of a 360-day year consisting of twelve 30-day months, payable on [July 1, 201[_]] and semi-annually thereafter on each January 1 and July 1, and to pay interest on overdue principal and, to the extent permitted by law, on overdue premium, if any, and interest at the rate due on this Bond. Principal of, premium, if any, and interest on this Bond shall be payable in lawful money of the United States of America at the corporate trust office of The Bank of New York Mellon Trust Company, N.A. (as successor in trust to American National Bank and Trust Company of Chicago), Chicago, Illinois, as Trustee, or its successor in trust (the *"Trustee"*); *provided, however,* that payment of the interest on any Interest Payment Date (as defined in the Indenture) shall be (i) made to the registered owner hereof as of the close of business on the applicable Record Date (as defined in the Indenture) with respect to such Interest Payment Date and shall be paid by check or draft mailed to such registered owner hereof at his or her address as it appears on the registration books of the City maintained by the Trustee as Bond Registrar or at such other address as is furnished in writing by such registered owner to the Trustee as Bond Registrar as of the close of business on such Record Date or (ii) made by wire transfer to such registered owner as of the close of business on such Record Date upon written notice of such wire transfer address in the continental United States by such owner to the Bond Registrar given prior to such Record Date (which notice may provide that it will remain in effect until revoked), *provided* that each such wire transfer shall be made only with respect to an owner of $1,000,000 or more in aggregate principal amount of the Bonds as of the close of business on the Record Date relating to such Interest Payment Date; except, in each case, that if and to the extent that there shall be a default in the payment of the interest due on such Interest Payment Date, such defaulted interest shall be paid to the registered owners as provided in the Indenture. So long as this Bond is restricted to being registered in the registration books of the City in the name of a Securities Depository (as defined in the Indenture), the provisions of the Indenture governing Book-Entry Bonds shall govern the payment of the principal of and interest on this Bond.

The Bonds are limited obligations of the City and shall not constitute an indebtedness of the City or a loan of credit thereof within the meaning of any constitutional or statutory limitation. Neither the faith and credit nor the taxing power of the City, the State of Illinois or any political subdivision thereof is pledged to the payment of the principal of the Bonds, or the interest or any premium thereon. The Bonds are payable solely from the Second Lien Revenues (as defined in the hereinafter-defined Indenture) pledged to such payment under the Indenture and certain other moneys held by or on behalf of the Trustee, and no owner or owners of the Bonds shall have the right to compel any exercise of the taxing power of the City, the State of Illinois or any political subdivision thereof.

Reference is hereby made to the further provisions of this Bond set forth on the reverse hereof and such further provisions shall for all purposes have the same effect as if set forth at this place. All capitalized terms used in this Bond shall have the meanings assigned in the Indenture unless otherwise defined herein.

IT IS HEREBY CERTIFIED, RECITED AND DECLARED that all acts and conditions required to be performed precedent to and in the execution and delivery of the Indenture and the issuance of this Bond have been performed in due time, form and manner as required by law, and that the

issuance of this Bond and the series of which it forms a part does not exceed or violate any constitutional or statutory limitation.

This Bond shall not be valid or become obligatory for any purpose or be entitled to any security or benefit under the Indenture unless and until the certificate of authentication hereon shall have been duly executed by the Trustee.

IN WITNESS WHEREOF, the City of Chicago has caused this Bond to be executed in its name by the manual or facsimile signature of its Mayor and the manual or facsimile of its corporate seal to be printed hereon and attested by the manual or facsimile signature of its City Clerk.

Dated: [_____], 201[_]

CITY OF CHICAGO

By_____
Mayor

[SEAL]

ATTEST:

_____
City Clerk

[FORM OF TRUSTEE'S CERTIFICATE OF AUTHENTICATION]

This Bond is one of the Bonds described in the within-mentioned Indenture.

THE BANK OF NEW YORK MELLON TRUST COMPANY, N.A. (as successor in trust to AMERICAN NATIONAL BANK AND TRUST COMPANY OF CHICAGO), as Trustee

By _____
Authorized Signature

[DTC LEGEND]

Unless this certificate is presented by an authorized representative of The Depository Trust Company, a New York corporation ("*DTC*"), to the issuer or its agent for registration of transfer, exchange or payment, and any certificate issued is registered in the name of Cede & Co.

or in such other name as is requested by an authorized representative of DTC (and any payment is made to Cede & Co. or to such other entity as is requested by an authorized representative of DTC), ANY TRANSFER, PLEDGE OR OTHER USE HEREOF FOR VALUE OR OTHERWISE BY OR TO ANY PERSON IS WRONGFUL inasmuch as the registered owner hereof, Cede & Co., has an interest herein.

[FORM OF REVERSE BOND]

This Bond is one of an authorized series of bonds limited in aggregate principal amount to $[_____] (the *"Bonds"*) issued pursuant to, under authority of and in full compliance with the Constitution and laws of the State of Illinois, particularly Article VII, Section 6(a) of the 1970 Constitution of the State of Illinois and an ordinance of the City Council of the City, and executed under a Master Indenture of Trust Securing Chicago Midway Airport Second Lien Obligations, dated as of September 1, 1998, as amended, from the City to The Bank of New York Mellon Trust Company, N.A. (as successor in trust to American National Bank and Trust Company of Chicago), Chicago, Illinois (the *"Trustee"*), as supplemented by a [Twenty-Third] Supplemental Indenture Securing Chicago Midway Airport Second Lien Revenue Bonds, Series 201[_]A, dated as of [_____ __], 201[_], from the City to the Trustee (collectively, the *"Indenture"*), to finance the costs of certain Airport Projects (as defined in the Indenture), to refund prior to maturity or pay at maturity certain Prior Airport Obligations (as defined in the Indenture), to fund certain Swap Agreement Payments (as defined in the Indenture), funding a debt service reserve account, and paying costs and expenses incidental thereto and to the issuance of the Bonds.

The Bonds and the interest thereon are payable from Second Lien Revenues (as defined in the Indenture) deposited into the Series 201[_]A Dedicated Sub-Fund and pledged to the payment thereof under the Indenture and certain other moneys held by or on behalf of the Trustee.

As provided in the Indenture, additional bonds may be issued from time to time pursuant to supplemental indentures in one or more series, in various principal amounts, may mature at different times, may bear interest at different rates and may otherwise vary as provided in the Indenture. The aggregate principal amount of bonds that may be issued pursuant to the Indenture is not limited and all bonds issued and to be issued pursuant to the Indenture, including the Bonds, are and will be equally secured by the pledges and covenants made therein, except as otherwise provided or permitted in the Indenture.

Copies of the Indenture are on file at the corporate trust office of the Trustee, and reference to the Indenture and any and all supplements thereto and modifications and amendments thereof is made for a description of the pledge and covenants securing the Bonds, the nature, extent and manner of enforcement of such pledge, the rights and remedies of the registered owners of the Bonds, and the limitations on such rights and remedies.

The Bonds are issuable only as fully registered Bonds in the authorized denominations described in the Indenture. Bonds may be transferred on the books of registration kept by the Bond Registrar by the registered owner in person or by his or her duly authorized attorney, upon

surrender thereof, together with a written instrument of transfer executed by the registered owner or his or her duly authorized attorney. Upon surrender for registration of transfer of any Bond with all partial redemptions endorsed thereon at the principal office of the Bond Registrar, the City shall execute and the Trustee shall authenticate and deliver in the name of the transferee or transferees a new Bond or Bonds of the same maturity and interest rate, aggregate principal amount and tenor and of any authorized denomination or denominations and bearing numbers not outstanding under the Indenture.

Bonds may be exchanged at the principal office of the Bond Registrar for an equal aggregate principal amount of Bonds in the appropriate form and in the same maturity and interest rate, aggregate principal amount and tenor and of any authorized denomination or denominations. The City shall execute and the Trustee shall authenticate and deliver Bonds which the registered owner making the exchange is entitled to receive. Such registration of transfer or exchange of Bonds shall be without charge to the registered owners of such Bonds, but any taxes or other governmental charges required to be paid with respect to the same shall be paid by the registered owners of the Bond requesting such transfer or exchange as a condition precedent to the exercise of such privilege.

The person in whose name any Bond is registered shall be deemed and regarded as the absolute owner thereof for all purposes, and payment of or on account of principal, premium, if any, or interest shall be made only to or upon the order of the registered owner thereof or his or her duly authorized attorney, but such registration may be changed as hereinabove provided. All such payments shall be valid and effectual to satisfy and discharge the liability upon such Bond to the extent of the sum or sums so paid.

The Bonds maturing on January 1, [_____], are subject to mandatory redemption, in part by lot as provided in the Indenture from mandatory Sinking Fund Payments, on January 1 in each of the years and in the respective principal amounts set forth below, at a redemption price equal to the principal amount thereof to be redeemed plus accrued interest to the date of redemption:

YEAR	PRINCIPAL AMOUNT
	$

If the City redeems Bonds maturing on January 1, [_____] pursuant to optional redemption or purchases (other than from amounts held in the Series 201[_]A Dedicated Sub-Fund) such Bonds and cancels the same, then an amount equal to the principal amount of Bonds of such maturity so redeemed or purchased shall be credited against the unsatisfied balance of future Sinking Fund Payments or the final maturity amount in such amount and against such Sinking Fund Payments or final maturity amount as shall be determined by the City in a Certificate of an Authorized Officer filed with the Trustee prior to the mailing of the notice of redemption of such Bonds or, in the absence of such determination, shall be credited against the

unsatisfied balance of the applicable Sinking Fund Payments in inverse order of their payment dates.

Amounts accumulated in the Series 201[_]A Dedicated Sub-Fund or other amounts delivered to the Trustee for such purpose may, and if so directed by the City shall, be applied by the Trustee, on or prior to the 45th day before the payment date of a Sinking Fund Payment, to the purchase of the Bonds maturing January 1, [_____] for which such Sinking Fund Payment is to be made in an amount not exceeding that necessary to complete the retirement of the unsatisfied balance of the Bonds maturing January 1, [_____] payable from such Sinking Fund Payment on such payment date. The purchase price paid by the Trustee (excluding accrued interest but including any brokerage and other charges) for any Bond so purchased shall not exceed the Sinking Fund redemption price of such Bond applicable upon its redemption on such payment date. Any Bonds so purchased shall be canceled and the applicable Sinking Fund redemption price thereof shall be credited against the applicable Sinking Fund Payment due on the next payment date.

The Bonds maturing on or after January 1, [____] are subject to redemption, otherwise than from mandatory Sinking Fund Payments, at the option of the City, on or after January 1, [____], as a whole or in part at any time, and if in part, in such order of maturity as the City shall determine and within any maturity by lot, at the Redemption Price of 100% of the principal amount of Bonds or portions thereof to be redeemed, together with accrued interest to the redemption date.

Notice of any such redemption shall be given by the Trustee by first class mail not fewer than 30 nor more than 60 days prior thereto to the registered owners of the Bonds. Failure to mail any such notice to the registered owner of any Bond or any defect therein shall not affect the validity of the proceedings for such redemption of Bonds.

No recourse shall be had for the payment of the principal of, premium, if any, or interest on any of the Bonds or for any claim based thereon or upon any obligation, covenant or agreement in the Indenture contained, against any past, present or future officer, employee or agent, or member of the City Council, of the City, or any successor to the City, as such, either directly or through the City, or any successor to the City, under any rule of law or equity, statute or constitution or by the enforcement of any assessment or penalty or otherwise, and all such liability of any such officer, employee or agent, or member of the City Council, as such, is hereby expressly waived and released as a condition of and in consideration for the execution of the Indenture and the issuance of any of the Bonds.

The owner of this Bond shall have no right to enforce the provisions of the Indenture or to institute action to enforce the covenants therein, or to take any action with respect to any event of default under the Indenture, or to institute, appear in or defend any suit or other proceedings with respect thereto, except as provided in the Indenture.

The Indenture prescribes the manner in which it may be discharged and after which the Bonds shall no longer be secured by or entitled to the benefits of the Indenture, except as provided in the Indenture and for the purposes of registration and exchange of Bonds and of such

payment, including a provision that the Bonds shall be deemed to be paid if Defeasance Obligations, as defined therein, maturing as to principal and interest in such amounts and at such times as to insure the availability of sufficient moneys to pay the principal of, premium, if any, and interest on the Bonds and all necessary and proper fees, compensation and expenses of the Trustee shall have been deposited with the Trustee.

Modifications or alterations of the Indenture, or of any supplements thereto, may be made only to the extent and in the circumstances permitted by the Indenture.

[FORM OF ASSIGNMENT]

The following abbreviations, when used in the inscription on the face of this certificate, shall be construed as though they were written out in full according to applicable laws or regulations:

TEN COM	—	as tenants in common	UNIF GIFT MIN ACT-
TEN ENT	—	as tenants by the entireties	_____ Custodian _____
JT TEN	—	as joint tenants with right of survivorship and not as tenants in common	(Cust) (Minor) under Uniform Gifts to Minors Act of _____ (State)

Additional abbreviations may also be used though not in the above list.

FOR VALUE RECEIVED, the undersigned sells, assigns and transfers unto _____

_____

(Name and Address of Assignee)

this Bond of the City of Chicago and does hereby irrevocably constitute and appoint _____

_____

to transfer said Bond on the books kept for registration thereof with full power of substitution in the premises.

Dated: _____

Signature: _____

Signature Guaranteed: _____

NOTICE: The signature to this assignment must correspond with the name as it appears upon the face of this Bond in every particular, without alteration or enlargement or any change whatever.

NOW, THEREFORE, THIS [TWENTY-THIRD] SUPPLEMENTAL INDENTURE WITNESSETH:

GRANTING CLAUSES

That the City, in consideration of the premises and the acceptance by the Trustee of the trusts hereby created and of the purchase and acceptance of the Bonds by the registered owners thereof, and of the sum of one dollar, lawful money of the United States of America, to it duly paid by the Trustee at or before the execution and delivery of these presents, and for other good and valuable consideration, the receipt of which is hereby acknowledged[, to secure the rights of the Insurer (as hereinafter defined) to satisfaction of the Insurer Obligations (as hereinafter defined)], and for the payment of the principal of, premium, if any, and interest on the Bonds according to their tenor and effect, and to secure the performance and observance by the City of all the covenants expressed or implied herein and in the Bonds, does hereby assign and grant a security interest in and to the following to the Trustee, and its successors in trust and assigns forever, for the securing of the performance of the obligations of the City hereinafter set forth (the *"Trust Estate"*):

GRANTING CLAUSE FIRST

All right, title and interest of the City in and to Second Lien Revenues, to the extent pledged and assigned in the granting clauses of the Indenture.

GRANTING CLAUSE SECOND

All moneys and securities from time to time held by the Trustee under the terms of this [Twenty-Third] Supplemental Indenture, except for moneys deposited with or paid to the Trustee and held in trust hereunder for the redemption of Bonds, notice of the redemption of which has been duly given.

GRANTING CLAUSE THIRD

Any and all other property, rights and interests of every kind and nature from time to time hereafter by delivery or by writing of any kind granted, bargained, sold, alienated, demised, released, conveyed, assigned, transferred, mortgaged, pledged, hypothecated or otherwise subjected hereto, as and for additional security hereunder by the City or by any other person on its behalf or with its written consent to the Trustee, and the Trustee is hereby authorized to receive any and all property thereof at any and all times and to hold and apply the same subject to the terms hereof.

TO HAVE AND TO HOLD all and singular the Trust Estate, whether now owned or hereafter acquired, unto the Trustee and its successors in said trust and assigns forever;

IN TRUST NEVERTHELESS, upon the terms and trusts herein set forth for the equal and proportionate benefit, security and protection of all present and future owners of the Bonds [(and, with respect to the Debt Service Reserve Account, the other Common Reserve Bonds)][, the

Insurer (to the extent of unsatisfied Insurer Obligations)] and all other Second Lien Obligations issued or secured from time to time under the provisions of this [Twenty-Third] Supplemental Indenture, without privilege, priority or distinction as to the lien or otherwise of any of the foregoing over any other of the foregoing except to the extent herein or in the Indenture otherwise specifically provided;

PROVIDED, HOWEVER, that if the City, its successors or assigns, shall well and truly pay, or cause to be paid, the principal of, premium, if any, and interest on the Bonds due or to become due thereon, at the times and in the manner set forth therein according to the true intent and meaning thereof, and shall cause the payments to be made on the Bonds, [and shall well and truly satisfy, or cause to be satisfied, the Insurer Obligations as required herein,] or shall provide, as permitted hereby, for the payment thereof, and shall well and truly cause to be kept, performed and observed all of its covenants and conditions pursuant to the terms of the Indenture and this [Twenty-Third] Supplemental Indenture and shall pay or cause to be paid to the Trustee [and the Insurer] all sums of money due or to become due to it in accordance with the terms and provisions hereof, then upon the final payment thereof this [Twenty-Third] Supplemental Indenture and the rights hereby granted shall cease, determine and be void; otherwise this [Twenty-Third] Supplemental Indenture shall remain in full force and effect. [Notwithstanding the foregoing, so long as any Common Reserve Bonds remain outstanding, the Trustee shall continue to hold the Debt Service Reserve Account for the benefit of Common Reserve Bonds and this [Twenty-Third] Supplemental Indenture and all provisions related to the Debt Service Reserve Account shall continue in force to that extent.]

THIS [TWENTY-THIRD] SUPPLEMENTAL INDENTURE FURTHER WITNESSETH, and it is expressly declared, that all Bonds issued and secured hereunder are to be issued, authenticated and delivered and all said property, rights and interests and any other amounts hereby assigned and pledged are to be dealt with and disposed of under, upon and subject to the terms, conditions, stipulations, covenants, agreements, trusts, uses and purposes as herein expressed, and the City has agreed and covenanted, and does hereby agree and covenant, with the Trustee and with the respective owners of the Bonds, as follows:

ARTICLE I

DEFINITIONS

All capitalized terms used herein unless otherwise defined shall have the same meaning as used in Article I of the Indenture. In addition, the following words and phrases shall have the following meanings for purposes of this [Twenty-Third] Supplemental Indenture:

"Authorized Denomination" means $5,000 or any integral multiple thereof.

"Bonds" means the Chicago Midway Airport Second Lien Revenue Bonds, Series 201[_]A, authorized to be issued pursuant to Section 2.01 hereof.

"Business Day" means a day except Saturday, Sunday or any day on which banking institutions located in the States of New York or Illinois are required or authorized to close or on which the New York Stock Exchange is closed.

[*"Common Reserve Bonds"* means the Bonds and the $[_____] issued under the Indenture on the Date of Issuance and entitled to the benefit of the Debt Service Reserve Account pursuant to Section 5.08 hereof.]

"Costs of Issuance Account" means the account of that name established in the Series 201[_]A Dedicated Sub-Fund as described in Section 5.02 hereof.

"Date of Issuance" means the date of original issuance and delivery of the Bonds hereunder.

"Debt Service Reserve Account" means the account of that name established in the Series 201[_]A Dedicated Sub-Fund as described in Section 5.02 hereof.

"Favorable Opinion of Bond Counsel" means an opinion of Bond Counsel (defined in the Tax Agreement) to the effect that the action proposed to be taken is not prohibited by the laws of the State of Illinois and this [Twenty-Third] Supplemental Indenture and will not adversely affect any exclusion from gross income for federal income tax purposes of interest on the Bonds.

"Indenture" means the Master Indenture of Trust Securing Chicago Midway Airport Second Lien Obligations, dated as of September 1, 1998, from the City to the Trustee, as amended, pursuant to which Chicago Midway Airport Second Lien Revenue Bonds are authorized to be issued, and any amendments and supplements thereto, including this [Twenty-Third] Supplemental Indenture. References to Articles and Sections of the Indenture shall be deemed to refer to Articles and Sections of the Indenture as amended.

[*"Insurance Policy"* or *"Policy"* means the insurance policy issued by the Insurer guaranteeing the scheduled payment of principal of and interest on the Bonds when due.]

[*"Insurer"* means [_____], or any successor thereto or assignee thereof.]

[*"Insurer Obligations"* means the City's obligations under Article VI hereof, which obligations shall be deemed to constitute Section 208 Obligations for purposes of the Indenture.]

"Interest Payment Date" means January 1 and July 1 of each year, commencing [July 1, 201[_]].

"Ordinance" means the ordinance duly adopted and approved by the City Council of the City on [_____ __], 201[_], which authorizes the issuance and sale of the Bonds and the execution of this [Twenty-Third] Supplemental Indenture.

"Participant" when used with respect to any Securities Depository, means any participant of such Securities Depository.

"Principal and Interest Account" means the account of that name established in the Series 201[_]A Dedicated Sub-Fund as described in Section 5.02 hereof.

"Principal and Interest Account Requirement" means an amount equal to (i) the interest due on the Bonds on the next succeeding Interest Payment Date based upon the aggregate principal amount of Bonds Outstanding as of the first day of the current Bond Year, plus (ii) one-half of the total Principal Installments due on the Bonds on the next succeeding January 1.

"Prior Airport Obligations" means $[_____].

"Project Certificate" is defined in the Tax Agreement.

"Program Fee Account" means the account of that name established in the Series 201[_]A Dedicated Sub-Fund as described in Section 5.02 hereof.

"Program Fees" means:

(a) the fees, expenses and other charges payable to each fiduciary, including the Trustee and any Paying Agent, pursuant to the provisions of Section 1005 of the Indenture; *provided* that if at any time there shall be any Series of Second Lien Obligations Outstanding under the Indenture other than the Bonds, then "Program Fees," for purposes of this [Twenty-Third] Supplemental Indenture, shall mean only such portion of such fees, expenses and other charges as shall be payable with respect to, or properly allocable to, the duties performed by each such fiduciary with respect to the Bonds; [and]

(b) [the fees, expenses and other charges payable hereunder to the Insurer and the Surety; and]

(c) any other fees, expenses and other charges of a similar nature payable by the City to any person hereunder or otherwise with respect to the Bonds.

"Record Date" means June 15 and December 15 of each year.

"Reserve Requirement" means the lesser of (i) the maximum amount of Annual Second Lien Debt Service payable on the [Common Reserve] Bonds in the current or any succeeding Bond Year, (ii) 125% of the average Annual Second Lien Debt Service on the [Common Reserve] Bonds or (iii) 10% of the original principal amount of the [Common Reserve] Bonds.

"Securities Depository" means any securities depository registered as a clearing agency with the Securities and Exchange Commission pursuant to Section 17A of the Securities Exchange Act of 1934, as amended, and appointed as the securities depository for the Bonds. Initially, the Securities Depository shall be The Depository Trust Company.

"State" means the State of Illinois.

[*"Surety"* means Ambac Assurance Corporation, a Wisconsin stock insurance corporation, as issuer of the Surety Bond, or any successor thereto or assignee thereof.]

[*"Surety Bond"* means the Qualified Reserve Account Credit Instrument issued by the Surety and deposited on the Date of Issuance into the Debt Service Reserve Account in the amount of the Reserve Requirement.]

"Swap Agreement Payment" means a payment in respect of a transfer, modification and/or termination of an existing swap agreement with respect to a Prior Airport Obligation.

"Tax Agreement" means the Tax Exemption Certificate and Agreement of the City dated the date of issuance of the Bonds.

"Trust Estate" means the property conveyed to the Trustee pursuant to the Granting Clauses hereof.

"[Twenty-Third] Supplemental Indenture" means this [Twenty-Third] Supplemental Indenture and any amendments and supplements hereto.

"201[_] Airport Projects" means the Airport Projects approved by the Ordinance and to be financed in whole or in part by the application of the proceeds of the sale of the Bonds.

ARTICLE II

THE BONDS

Section 2.01. Authorized Amount of Bonds. No Bonds may be issued under the provisions of this [Twenty-Third] Supplemental Indenture except in accordance with this Article. The Bonds are being issued to provide funds to refund prior to maturity or pay at maturity the Prior Airport Obligations, to pay any Swap Agreement Payment, to fund the Debt Service Reserve Account and to pay Costs of Issuance of the Bonds. Except as provided in Section 2.07 hereof, the total principal amount of Bonds that may be issued hereunder is expressly limited to $[_____].

Section 2.02. Issuance of Bonds; Denominations; Numbers. The Bonds shall be designated "City of Chicago, Chicago Midway Airport Second Lien Revenue Bonds, Series 201[_]A."

The Bonds shall be dated as of the Interest Payment Date next preceding their date of authentication, unless such date of authentication is an Interest Payment Date, in which case the Bonds shall be dated as of such Interest Payment Date, or unless such Bonds are authenticated prior to the first Interest Payment Date, in which event the Bonds shall be dated as of the Date of Issuance.

The Bonds shall be issued as registered bonds without coupons. The Bonds shall be issued only in Authorized Denominations. The Bonds shall be numbered consecutively from R-1 upwards bearing numbers not then outstanding (in order of issuance) according to the records of the Trustee.

The Bonds shall mature on January 1 of each of the following years and bear interest at the following interest rates per annum:

YEAR	PRINCIPAL AMOUNT	INTEREST RATE
	$	%

Interest on the Bonds shall be payable on January 1 and July 1 of each year, commencing [July 1, 201[_]]. The Bonds shall bear interest from the date thereof or from and including the most recent Interest Payment Date with respect to which interest has been paid or duly provided for. Interest shall be calculated on the basis of a 360-day year consisting of twelve 30-day months.

Section 2.03. Execution; Limited Obligations. The Bonds shall be executed on behalf of the City with the official manual or facsimile signature of the Mayor of the City and attested with the official manual or facsimile signature of its City Clerk, and shall have affixed, impressed, imprinted or otherwise reproduced thereon the corporate seal of the City or a facsimile thereof. The Bonds are issued pursuant to and in full compliance with the Constitution and laws of the State, and pursuant to the Ordinance. The Bonds, the Section 208 Obligations and the Section 209 Obligations are not general obligations of the City, but are limited obligations payable solely from Second Lien Revenues (except to the extent paid out of moneys attributable to the proceeds derived from the sale of the Bonds or to income from the temporary investment thereof) [and from moneys provided under the Policy,] and shall be a valid claim of the respective Registered Owners of the Bonds and the Insurer only against the Series 201[_]A Dedicated Sub-Fund and other moneys held by the Trustee or otherwise pledged therefor, which amounts are hereby pledged, assigned and otherwise held as security for the equal and ratable payment of the Bonds, and shall be used for no other purpose than to pay the principal of, premium, if any, and interest on the Bonds except as may be otherwise expressly authorized in the Indenture or in this [Twenty-Third] Supplemental Indenture. Neither the Bonds, the

Section 208 Obligations nor the Section 209 Obligations shall constitute an indebtedness of the City or a loan of credit thereof within the meaning of any constitutional or statutory limitation, and neither the faith and credit nor the taxing power of the City, the State or any political subdivision thereof is pledged to the payment of the principal of, premium, if any, or the interest on the Bonds, the Section 208 Obligations or the Section 209 Obligations, or other costs incident thereto. In case any officer whose signature or a facsimile of whose signature shall appear on the Bonds shall cease to be such officer before the delivery of such Bonds, such signature or such facsimile shall nevertheless be valid and sufficient for all purposes, as if he or she had remained in office until delivery.

Section 2.04. Authentication. No Bond shall be valid or obligatory for any purpose or be entitled to any security or benefit under this [Twenty-Third] Supplemental Indenture unless and until such certificate of authentication in substantially the form set forth in the form of Bond herein shall have been duly executed by the Trustee, and such executed certificate of the Trustee, upon any such Bond shall be conclusive evidence that such Bond has been authenticated and delivered under this [Twenty-Third] Supplemental Indenture. The Trustee's certificate of authentication on any Bond shall be deemed to have been executed by it if signed by an authorized signatory of the Trustee, but it shall not be necessary that the same signatory sign the certificates of authentication on all of the Bonds issued hereunder.

Section 2.05. Form of Bonds; Temporary Bonds. The Bonds shall be substantially in the form set forth in the form of Bond herein, with such appropriate variations, omissions and insertions as are permitted or required by this [Twenty-Third] Supplemental Indenture.

Pending preparation of definitive Bonds, or by agreement with the purchasers of the Bonds, the City may issue and, upon its request, the Trustee shall authenticate, in lieu of definitive Bonds, one or more temporary printed or typewritten Bonds of substantially the tenor recited above. Upon request of the City, the Trustee shall authenticate definitive Bonds in exchange for and upon surrender of an equal principal amount of temporary Bonds. Until so exchanged, temporary Bonds shall have the same rights, remedies and security hereunder as definitive Bonds.

Section 2.06. Delivery of Bonds. Upon the execution and delivery of this [Twenty-Third] Supplemental Indenture, the City shall execute and deliver to the Trustee, and the Trustee shall authenticate, the Bonds and deliver them to the purchasers as may be directed by the City as hereinafter in this Section provided.

Prior to the delivery by the Trustee of any of the Bonds there shall be filed with the Trustee:

(1) a copy, duly certified by the City Clerk of the City, of the Ordinance;

(2) original executed counterparts of the Indenture, this [Twenty-Third] Supplemental Indenture, the Policy and the Surety Bond;

(3) a Counsel's Opinion to the effect set forth in Section 206(b) of the Indenture;

(4) a Certificate stating that any required approval for the issuance of the Bonds has been obtained;

(5) a written order as to the delivery of the Bonds, signed by an Authorized Officer and stating (i) the identity of the purchasers, the aggregate purchase price and the date and place of delivery, and (ii) that no Event of Default has occurred and is continuing under the Indenture or this [Twenty-Third] Supplemental Indenture;

(6) [(i) a Certificate of the Independent Airport Consultant stating that, based upon the reasonable assumptions set forth therein, Revenues and Other Available Moneys are projected to be not less than that required to satisfy the rate covenant set forth in Section 404 of the Indenture (disregarding any First Lien Bonds or Second Lien Obligations that have been paid or discharged or that will be paid or discharged immediately after the issuance of the Bonds) for each of the next three Fiscal Years immediately following completion of the project or projects financed by the Bonds; *provided* that for purposes of such certificate, Other Available Moneys shall be projected only to the extent that such Other Available Moneys have been (x) paid over to the Trustee and deposited into the First Lien Revenue Fund, First Lien Debt Service Fund or a debt service fund for the Bonds or (y) irrevocably pledged to the payment of debt service on the First Lien Bonds or Second Lien Obligations; or (ii) a Certificate stating that Revenues and Other Available Moneys in the most recently completed Fiscal Year for which audited financial statements have been prepared satisfied the rate covenant set forth in Section 404 of the Indenture, assuming for such purpose that Aggregate Second Lien Debt Service for the Bond Year commencing during such Fiscal Year includes the maximum Annual Second Lien Debt Service on the Bonds [and the other Common Reserve Fund Bonds] proposed to be issued; and]

(7) a verification report of an Independent Accountant stating the amount of either (i) moneys in an amount sufficient to pay the Prior Airport Obligations to be refunded at the applicable Redemption Price of the Prior Airport Obligations together with accrued interest on such Prior Airport Obligations to the redemption date or dates; or (ii) Defeasance Obligations the principal of, and interest on, which when due (without reinvestment thereof), together with the moneys (including a portion of the proceeds of the Bonds to be issued), if any, are sufficient to pay when due the applicable Redemption Price of the Prior Airport Obligations to be refunded, together with accrued interest on such Prior Airport Obligations to the redemption date or dates or the dates or dates of maturity thereof.

Section 2.07. Mutilated, Lost, Stolen or Destroyed Bonds. In the event any Bond is mutilated, lost, stolen or destroyed, the City may execute and the Trustee may authenticate a new Bond of like date, maturity, interest rate and denomination as the Bond mutilated, lost, stolen or destroyed; *provided* that, in the case of any mutilated Bond, such mutilated Bond shall first be surrendered to the Trustee, and in the case of any lost, stolen or destroyed Bond, there shall be

first furnished to the City and the Trustee evidence of such loss, theft or destruction satisfactory to the City and the Trustee, together with indemnity satisfactory to them. In the event any such Bond shall have matured, instead of issuing a substitute Bond the City may pay the same without surrender thereof. The City and the Trustee may charge the Registered Owner of such Bond with their reasonable fees and expenses in this connection. All Bonds so surrendered to the Trustee shall be cancelled and destroyed, and evidence of such destruction shall be given to the City. Upon the date of final maturity or redemption of all of the Bonds, the Trustee shall destroy any inventory of unissued certificates.

All duplicate Bonds issued and authenticated pursuant to this Section shall constitute original, contractual obligations of the City (whether or not, in the case of the first paragraph of this Section, lost, stolen or destroyed Bonds be at any time found by anyone), and shall be entitled to equal and proportionate rights and benefits hereunder as all other outstanding Bonds issued hereunder.

All Bonds shall be owned upon the express condition that the foregoing provisions, to the extent permitted by law, are exclusive with respect to the replacement or payment of mutilated, destroyed, lost, stolen or purchased Bonds, and shall preclude any and all other rights or remedies.

Section 2.08. Transfer and Exchange of Bonds; Persons Treated as Owners. (a) Subject to the limitations contained in subsection (c) of this Section, upon surrender for registration of transfer of any Bond at the corporate trust office of the Trustee, duly endorsed by, or accompanied by a written instrument or instruments of transfer in form satisfactory to the Trustee and duly executed by the Bondholder or such Bondholder's attorney duly authorized in writing, the City shall execute, and the Trustee shall authenticate and deliver, in the name of the transferee or transferees a new Bond or Bonds of like date and tenor in Authorized Denominations of the same Maturity Date for the aggregate principal amount which the Registered Owner is entitled to receive bearing numbers not contemporaneously Outstanding. Subject to the limitations contained in subsection (c) of this Section, Bonds may be exchanged at such times at such corporate trust office of the Trustee upon surrender thereof together with an assignment duly executed by the Registered Owner thereof or such Registered Owner's attorney in such form and with guarantee of signature as shall be satisfactory to the Trustee for an equal aggregate principal amount of Bonds of like date and tenor of any Authorized Denomination as the Bonds surrendered for exchange bearing numbers not contemporaneously Outstanding. The execution by the City of any Bond of any Authorized Denomination shall constitute full and due authorization of such Authorized Denomination, and the Trustee shall thereby be authorized to authenticate and deliver such registered Bond.

(b) No service charge shall be imposed upon the Registered Owners for any exchange or transfer of Bonds. The City and the Trustee may, however, require payment by the person requesting an exchange or transfer of Bonds of a sum sufficient to cover any tax, fee or other governmental charge that may be imposed in relation thereto, except in the case of the issuance of a Bond or Bonds for the unredeemed portion of a Bond surrendered for redemption in part.

(c) The Trustee shall not be required to transfer or exchange such Bond during the period commencing on the Record Date next preceding any Interest Payment Date of such Bond and ending on such Interest Payment Date, or to transfer or exchange such Bond after the mailing of notice calling such Bond for redemption has been made as herein provided or during the period of 15 days next preceding the giving of notice of redemption of Bonds of the same Maturity Date and interest rate which were converted on the same date. The Trustee shall not be required to exchange or register the transfer of such Bond after the mailing of notice calling such Bond for redemption has been made as herein provided, except that the City and the Trustee shall be required to issue or register the transfer of Tendered Bonds after such date of mailing of notice of redemption.

(d) Bonds delivered upon any registration of transfer or exchange as provided herein or as provided in Section 2.07 hereof shall be valid limited obligations of the City, evidencing the same debt as the Bonds surrendered, shall be secured by the Indenture and shall be entitled to all of the security and benefits hereof to the same extent as the Bond surrendered.

(e) The City[,] [and] the Trustee [and the Insurer] may treat the Registered Owner of any Bond as the absolute owner thereof for all purposes, whether or not such Bond shall be overdue, and shall not be bound by any notice to the contrary. All payments of or on account of the principal of, premium, if any, and interest on any such Bond as herein provided shall be made only to or upon the written order of the Registered Owner thereof or such Registered Owner's legal representative, but such registration may be changed as herein provided. All such payments shall be valid and effectual to satisfy and discharge the liability upon such Bond to the extent of the sum or sums so paid.

Section 2.09. Cancellation. Any Bond surrendered for the purpose of payment or retirement, or for exchange, transfer or replacement, shall be cancelled upon surrender thereof to the Trustee or any Paying Agent. If the City shall acquire any of the Bonds, the City shall deliver such Bonds to the Trustee for cancellation and the Trustee shall cancel the same. Any such Bonds cancelled by any Paying Agent other than the Trustee shall be promptly transmitted by such Paying Agent to the Trustee. Certification of Bonds cancelled by the Trustee and Bonds cancelled by a Paying Agent other than the Trustee which are transmitted to the Trustee shall be made to the City. Cancelled Bonds may be destroyed by the Trustee unless instructions to the contrary are received from the City. Upon the date of final maturity or redemption of all Bonds, the Trustee shall destroy any inventory of unissued certificates.

Section 2.10. Book-Entry Provisions. The provisions of this Section shall apply so long as the Bonds are maintained in book-entry form with The Depository Trust Company or another Securities Depository, any provisions of this [Twenty-Third] Supplemental Indenture to the contrary notwithstanding.

(a) *Payments.* The Bonds shall be payable to the Securities Depository, or its nominee, as the registered owner of the Bonds, on each date on which the principal of, interest on, and premium, if any, on the Bonds is due as set forth in this [Twenty-Third] Supplemental Indenture and in the Bonds. Such payments shall be made to the offices of the Securities Depository specified by the Securities Depository to the City and the

Trustee in writing. Without notice to or the consent of the beneficial owners of the Bonds, the City and the Securities Depository may agree in writing to make payments of principal and interest in a manner different from that set forth herein. In such different manner of payment is agreed upon, the City shall give the Trustee notice thereof, and the Trustee shall make payments with respect to the Bonds in the manner specified in such notice as set forth herein. Neither the City nor the Trustee shall have any obligation with respect to the transfer or crediting of the principal of, interest on, and premium, if any, on the Bonds to Participants or the beneficial owners of the Bonds or their nominees.

(b) *Replacement of the Securities Depository.* The City may discontinue use of a Securities Depository as the depository of the Bonds if (i) the City, in its sole discretion, determines that (A) such Securities Depository is incapable of discharging its duties with respect to the Bonds, or (B) the interest of the beneficial owners of the Bonds might be adversely affected by the continuation of the book-entry system with such Securities Depository as the depository for the Bonds, or (ii) such Securities Depository determines not to continue to act as a depository for the Bonds or is no longer permitted to act as such depository. Notice of any determination pursuant to clause (i) shall be given to such Securities Depository at least 30 days prior to any such determination (or such fewer number of days as shall be acceptable to such Securities Depository). The City shall have no obligation to make any investigation to determine the occurrence of any events that would permit the City to make any determination described in this paragraph.

(c) *Discontinuance of Book-Entry or Change of Securities Depository.* If, following a determination or event specified in paragraph (b) above, the City discontinues the maintenance of the Bonds in book-entry form with the then current Securities Depository, the City will issue replacement Bonds to the successor Securities Depository, if any, or, if no replacement Securities Depository is selected for the Bonds, directly to the Participants as shown on the records of the former Securities Depository or, to the extent requested by any Participant, to the beneficial owners of the Bonds shown on the records of such Participant. Replacement Bonds shall be in fully registered form and in Authorized Denominations, be payable as to interest on the Interest Payment Dates of the Bonds by check or draft mailed to each registered owner at the address of such owner as it appears on the bond registration books maintained by the City for such purpose at the corporate trust office of the Trustee or at the option of any registered owner of not less than $1,000,000 principal amount of Bonds, by wire transfer to any address in the continental United States of America on such Interest Payment Date to such registered owner as of such Record Date, if such registered owner provides the Trustee with written notice of such wire transfer address not later than the Record Date (which notice may provide that it will remain in effect with respect to subsequent Interest Payment Dates unless and until changed or revoked by subsequent notice). Principal and redemption premium, if any, on the replacement Bonds are payable only upon presentation and surrender of such replacement Bond or Bonds at the corporate trust office of the Trustee.

(d) *Effect of Book-Entry System.* The Securities Depository and its Participants and the beneficial owners of the Bonds, by their acceptance of the Bonds, agree that the City and the Trustee shall not have liability for the failure of such Securities Depository to perform its obligations to the Participants and the beneficial owners of the Bonds, nor shall the City or the Trustee be liable for the failure of any Participant or other nominee of the beneficial owners to perform any obligation of the Participant to a beneficial owner of the Bonds.

Section 2.11. Tax Covenant. The City covenants to take any action required by the provisions of the Code and within its power to take in order to preserve the exemption from federal income taxation of interest on the Bonds (other than with respect to an alternative minimum tax imposed on interest on the Bonds), including, but not limited to, the provisions of Section 148 of the Code relating to "arbitrage bonds."

The City covenants to comply with the provisions of the Tax Agreement governing the use of Bond proceeds.

ARTICLE III

REDEMPTION OF BONDS BEFORE MATURITY

Section 3.01. Redemption Dates and Prices. The Bonds shall be subject to redemption prior to maturity in the amounts, at the times and in the manner provided in this Article III.

(a) *Optional Redemption.* The Bonds maturing on or after January 1, [____] are subject to redemption, otherwise than from mandatory Sinking Fund Payments, at the option of the City, on or after January 1, [____], as a whole or in part at any time, and if in part, in such order of maturity as the City shall determine and within any maturity by lot, at the Redemption Price of 100% of the principal amount of such Bonds or portions thereof to be redeemed, together with accrued interest to the redemption date.

(b) *Mandatory Sinking Fund Redemption.* The Bonds maturing on January 1, [____], are subject to mandatory redemption, in part by lot as provided in the Indenture from mandatory Sinking Fund Payments, on January 1 in each of the years and in the respective principal amounts set forth below, at a redemption price equal to the principal amount thereof to be redeemed plus accrued interest to the date of redemption:

YEAR	PRINCIPAL AMOUNT
	$

If the City redeems Bonds maturing on January 1, [____] pursuant to optional redemption or purchases (other than from amounts held in the Series 201[_]A Dedicated Sub-Fund) such

Bonds and cancels the same, then an amount equal to the principal amount of Bonds of such maturity so redeemed or purchased shall be credited against the unsatisfied balance of future Sinking Fund Payments or the final maturity amount in such amount and against such Sinking Fund Payments or final maturity amount as shall be determined by the City in a Certificate of an Authorized Officer filed with the Trustee prior to the mailing of the notice of redemption of such Bonds or, in the absence of such determination, shall be credited against the unsatisfied balance of the applicable Sinking Fund Payments in inverse order of their payment dates.

Amounts accumulated in the Series 201[ ]A Dedicated Sub-Fund or other amounts delivered to the Trustee for such purpose may, and if so directed by the City shall, be applied by the Trustee, on or prior to the 45th day before the payment date of a Sinking Fund Payment, to the purchase of the Bonds maturing January 1, [____] for which such Sinking Fund Payment is to be made in an amount not exceeding that necessary to complete the retirement of the unsatisfied balance of the Bonds maturing January 1, [____] payable from such Sinking Fund Payment on such payment date. The purchase price paid by the Trustee (excluding accrued interest but including any brokerage and other charges) for any Bond so purchased shall not exceed the Sinking Fund redemption price of such Bond applicable upon its redemption on such payment date. Any Bonds so purchased shall be canceled and the applicable Sinking Fund redemption price thereof shall be credited against the applicable Sinking Fund Payment due on the next payment date.

Section 3.02. Notice of Redemption. (a) Except as hereinafter provided, a copy of the notice of the call for any redemption identifying the Bonds to be redeemed shall be given by first class mail, postage prepaid, not less than 30 or more than 60 days prior to the date fixed for redemption, to [the Insurer and] the Registered Owners of the Bonds to be redeemed at their addresses as shown on the Bond Register. Such notice shall specify the redemption date, the redemption price, the place and manner of payment, and that from the redemption date interest will cease to accrue on the Bonds which are the subject of such notice, and shall include such other information as the Trustee shall deem appropriate or necessary at the time such notice is given to comply with any applicable law, regulation or industry standard. Prior to the date that the redemption notice is first given as aforesaid, funds shall be placed with the Trustee to pay such Bonds, any premium thereon, and accrued interest thereon to the redemption date, or such notice shall state that any redemption is conditional on such funds being deposited on the redemption date, and that failure to deposit such funds shall not constitute an Event of Default under the Indenture; any funds so deposited with the Trustee shall be invested solely in Federal Obligations maturing no later than the earlier of (i) 30 days after the date of placement with the Trustee, or (ii) the redemption date.

(b) In addition to the requirements of subsection (a), notice of the redemption of Bonds or any portion thereof identifying the Bonds or portions thereof to be redeemed shall specify (i) the series name and designation and certificate numbers of Bonds being redeemed, (ii) the CUSIP numbers of the Bonds being redeemed, (iii) the principal amount of Bonds being redeemed and the redeemed amount for each certificate (for partial calls), (iv) the redemption date, (v) the Redemption Price, (vi) the Date of Issuance, (vii) the interest rate and Maturity Date of the Bonds being redeemed, (viii) the date of mailing of notices to Registered Owners and

information services, and (ix) the name of the employee of the Trustee which may be contacted with regard to such notice.

(c) Redemption notices shall also be forwarded by registered mail, telecopier or overnight delivery service to the Securities Depository with the intention that they be received at least two days prior to the date of mailing of notices to Registered Owners.

(d) Failure to give notice in the manner prescribed hereunder with respect to any Bond, or any defect in such notice, shall not affect the validity of the proceedings for redemption for any Bond with respect to which notice was properly given. Upon the happening of the above conditions and if sufficient moneys are on deposit with the Trustee on the applicable redemption date to redeem the Bonds to be redeemed and to pay interest due thereon and premium, if any, the Bonds thus called shall not, after the applicable redemption date, bear interest, be protected by the Indenture or be deemed to be outstanding under the provisions of the Indenture.

(e) If any Bond is transferred or exchanged on the Bond Register after notice has been given calling such Bond for redemption, the Trustee will attach a copy of such notice to the Bond issued in connection with such transfer or exchange.

Section 3.03. No Partial Optional Redemption After Default. Anything in this [Twenty-Third] Supplemental Indenture to the contrary notwithstanding, if there shall have occurred and be continuing an Event of Default of which an officer of the Trustee has actual knowledge, there shall be no optional redemption of less than all of the Bonds at the time outstanding.

Section 3.04. Selection of Bonds for Redemption. If less than all the Bonds shall be called for redemption under any provision of this [Twenty-Third] Supplemental Indenture permitting such partial redemption, the particular Bonds or portions thereof to be redeemed shall be selected in such order of maturity as the City shall determine and within any maturity by lot. In selecting Bonds for redemption, the Trustee shall treat each Bond as representing that number of Bonds which is obtained by dividing the principal amount of such Bond by the minimum Authorized Denomination. If it is determined that one or more, but not all, of the integral multiples of the Authorized Denomination of principal amount represented by any Bond is to be called for redemption, then, upon notice of intention to redeem such integral multiple of an Authorized Denomination, the Registered Owner of such Bond shall forthwith surrender such Bond to the Trustee for (a) payment to such Registered Owner of the redemption price of the integral multiple of the Authorized Denomination of principal amount called for redemption, and (b) delivery to such Registered Owner of a new Bond or Bonds in the aggregate principal amount of the unredeemed balance of the principal amount of such Bond. New Bonds representing the unredeemed balance of the principal amount of such Bond shall be issued to the Registered Owner thereof without charge therefor.

Section 3.05. Deposit of Funds. For the redemption of any of the Bonds, the City shall cause to be deposited in the Principal and Interest Account moneys sufficient to pay when due the principal of, and premium, if any, and interest on, the Bonds to be redeemed on the redemption date to be applied in accordance with the provisions hereof.

ARTICLE IV

SUPPLEMENTAL INDENTURES; AMENDMENT TO INDENTURE

Section 4.01. Supplements or Amendments to [Twenty-Third] Supplemental Indenture. This [Twenty-Third] Supplemental Indenture may be supplemented or amended in the manner set forth in Articles VII and VIII, respectively, of the Indenture.

Section 4.02. [*Consent of Insurer Required.* A supplemental indenture under this Article requiring the consent of Bondholders shall not become effective unless the Insurer shall have consented to the execution and delivery of such supplemental indenture, *provided* that no such consent shall be required if the rights of the Insurer have ceased and terminated pursuant to Section 1104 of the Indenture.]

Section 4.03. Amendment of [_____] *of Indenture.* In a [Ninth] Supplemental Trust Indenture dated as of [_____ __], 201[_] amending the Indenture, [_____] of the Indenture was amended to read as follows:

The amendment of the Indenture described above is to be effective only upon compliance with Articles VII and VIII of the Indenture.

By purchasing the Bonds, the purchasers and Owners of the Bonds are deemed to have consented to such amendment to the Indenture and, notwithstanding any other provisions of the Indenture, such consent shall be deemed to be a continuing consent by such Owners and registered assigns so long as such Bonds are Outstanding.

Section 4.04. Inapplicability of Section 506 of the Indenture. By purchasing the Bonds, the purchasers and Owners of the Bonds are deemed to have consented to the inapplicability of the terms of Section 506 of the Indenture to the Bonds and, notwithstanding any other provisions of the Indenture, such consent shall be deemed to be a continuing consent by such Owners and registered assigns so long as such Bonds are Outstanding.

ARTICLE V

REVENUES AND FUNDS

Section 5.01. Source of Payment of Bonds. The Bonds, the Section 208 Obligations and the Section 209 Obligations are not general obligations of the City but are limited obligations as described in Section 2.03 hereof and as provided herein and in the Indenture.

Section 5.02. Creation of Sub-Fund and Accounts in Second Lien Revenue Fund.

(a) *Creation of Series 201[_]A Dedicated Sub-Fund.* There is hereby created by the City and ordered established with the Trustee a separate and segregated sub-fund within the

Second Lien Revenue Fund, such sub-fund to be designated the "Chicago Midway Airport Series 201[_]A Second Lien Bonds Dedicated Sub-Fund" (the *"Series 201[_]A Dedicated Sub-Fund"*). Moneys on deposit in the Series 201[_]A Dedicated Sub-Fund, and in each Account established therein as hereinafter provided, shall be held in trust by the Trustee for the sole and exclusive benefit of the Registered Owners of the Bonds [and the Insurer]; [*provided* that moneys in the Debt Service Reserve Account may be used to pay debt service on Common Reserve Bonds as provided in Section 5.08 hereof].

(b) *Creation of Accounts and Sub-Account.* There are hereby created by the City and ordered established with the Trustee separate Accounts within the Series 201[_]A Dedicated Sub-Fund, designated as follows:

(1) Project Account: an Account to be designated the "Chicago Midway Airport Series 201[_]A Project Account" (the *"Project Account"*);

(2) Capitalized Interest Account: an Account to be designated the "Chicago Midway Airport Series 201[_]A Capitalized Interest Account (the *"Capitalized Interest Account"*);

(3) Costs of Issuance Account: an Account to be designated the "Chicago Midway Airport Series 201[_]A Costs of Issuance Account" (the *"Costs of Issuance Account"*);

(4) Program Fee Account: an Account to be designated the "Chicago Midway Airport Series 201[_]A Program Fee Account" (the *"Program Fee Account"*);

(5) Debt Service Reserve Account: an Account to be designated the "Chicago Midway Airport Series 201[_]A Common Debt Service Reserve Account" (the *"Debt Service Reserve Account"*); and

(6) Principal and Interest Account: an Account to be designated the "Chicago Midway Airport Series 201[_]A Principal and Interest Account" (the *"Principal and Interest Account"*).

Section 5.03. Application of Bond Proceeds. The proceeds received by the City from the sale of the Bonds shall be applied as follows:

(a) *Principal and Interest Account.* The Trustee shall deposit into the Principal and Interest Account any accrued interest received upon the sale of the Bonds;

(b) *Capitalized Interest Account.* The Trustee shall deposit into the Capitalized Interest Account the amount of $[_____];

(c) [*Payment to Insurer and Surety.* The premium for the Policy and the Surety Bond, in the respective amounts of $[_____] and $[_____], shall be

paid to the Insurer and the Surety, respectively, by [UNDERWRITER] as a condition to the delivery of the Bonds under Section 2.06 hereof];

(d) *Debt Service Reserve Account.* The Trustee shall deposit into the Debt Service Reserve Account an amount equal to the Reserve Requirement;

(e) *Project Account.* The Trustee shall deposit into the Project Account the sum of $[_____];

(f) *Payment of Prior Airport Obligations.* The Trustee shall transfer to the Escrow Agent (as defined in the Tax Agreement) the amount of $[_____] to be applied in accordance with the City's letter of instructions to payment of the Prior Airport Obligations;

(g) *Payment of Swap Agreement Payment.* To satisfy the Swap Agreement Payments, the Trustee shall make the following transfers: (i) [_____] and (ii) [_____]; and

(h) *Costs of Issuance Account.* The balance of the proceeds of the Bonds in the amount of $[_____] shall be deposited in the Costs of Issuance Account and applied by the City to the payment of Costs of Issuance of the Bonds.

Section 5.04. Deposits into Series 201[_]A Dedicated Sub-Fund and Accounts Therein. The City covenants to file with the First Lien Trustee the certificate required in Section 503(b) of the First Lien Indenture and Section 3.02(c) of the Indenture which certificate shall set forth the Series 201[_]A Deposit Requirement (as defined in this Section 5.04) in order to provide for transfer of sufficient amounts into the Junior Lien Obligation Debt Service Fund to satisfy the Series 201[_]A Deposit Requirement and shall request that the First Lien Trustee promptly transfer such amounts to the Second Lien Revenue Fund. On January 1 and July 1 of each year, commencing [July 1, 201[_]] (each such date referred to herein as the *"Deposit Date"*) there shall be deposited into the Series 201[_]A Dedicated Sub-Fund from amounts on deposit in the Second Lien Revenue Fund an amount equal to the aggregate of the following amounts, which amounts shall have been calculated by the Trustee on the next preceding December 5 or June 5, in the case of each January 1 or July 1, respectively (such aggregate amount with respect to any Deposit Date being referred to herein as the *"Series 201[_]A Deposit Requirement"*):

(a) for deposit into the Principal and Interest Account, the amount, projected to be required as of the close of business on the applicable January 1 or July 1 next succeeding such date of calculation to restore the Principal and Interest Account to an amount equal to the Principal and Interest Account Requirement, treating for purposes of such calculation any balance projected to be on deposit in the Capitalized Interest Account as of the close of business on such date as amounts credited to the Principal and Interest Account;

(b) for deposit into the Debt Service Reserve Account, the amount, if any, projected to be required as of the close of business on the applicable January 1 or July 1

next succeeding such date of calculation to restore the Debt Service Reserve Account to an amount equal to the Reserve Requirement; and

(c) for deposit into the Program Fee Account, the amount estimated by the City to be required as of the close of business on the related Deposit Date to pay all Program Fees payable from amounts in the Program Fee Account during the semi-annual period commencing on such related Deposit Date.

In addition to the Series 201[_]A Deposit Requirement, there shall be deposited into the Series 201[_]A Dedicated Sub-Fund any other moneys received by the Trustee under and pursuant to the Indenture or this [Twenty-Third] Supplemental Indenture, when accompanied by directions from the person depositing such moneys that such moneys are to be paid into the Series 201[_]A Dedicated Sub-Fund and to one or more accounts therein.

Upon calculation by the Trustee of each Series 201[_]A Deposit Requirement under this Section, the Trustee shall notify the City of the Series 201[_]A Deposit Requirement and the Deposit Date to which it relates, and shall provide the City with such supporting documentation and calculations as the City may reasonably request.

[If by the third Business Day preceding any Interest Payment Date the Trustee determines that there is not enough money in the Principal and Interest Account to make the payments of principal or interest due on the Bonds then the Trustee agrees to give notice of that fact to the Insurer as provided in Section 6.02 of this [Twenty-Third] Supplemental Indenture and to the Surety as provided in the Surety Bond. Amounts paid under the Policy shall only be used to pay scheduled principal and interest on the Bonds. The Trustee will take all necessary action to make a claim first on the Surety Bond and then, to the extent necessary, on the Policy.]

Section 5.05. Use of Moneys in Certain Accounts for Payment of Bonds, Section 208 Obligations and Section 209 Obligations. Moneys in the Capitalized Interest Account, the Principal and Interest Account and the Debt Service Reserve Account shall be used solely for the payment of the principal of, premium, if any, and interest on the Bonds, for the redemption of the Bonds [(and the Common Reserve Bonds with respect to moneys in the Debt Service Reserve Account as provided in Section 5.08 hereof)] prior to their Maturity Date and for the payment of Section 208 Obligations and Section 209 Obligations, but only to the extent that the Section 208 Obligations and the Section 209 Obligations relate to the Bonds. Funds for such payments shall be derived from the following source or sources but only in the following order of priority:

(a) for payment of interest on the Bonds on each Interest Payment Date with respect to the Bonds, from moneys held in the Capitalized Interest Account;

(b) for payment of interest on or principal of the Bonds on each Interest Payment Date, from moneys transferred from the Project Account and held in the Principal and Interest Account;

(c) for payment of principal of, premium, if any, and interest due on each Payment Date with respect to the Bonds and not otherwise provided for, and with respect

to Section 208 Obligations and Section 209 Obligations, but only to the extent that the Section 208 Obligations and the Section 209 Obligations relate to the Bonds, from moneys held in the Principal and Interest Account, ratably, without preference or priority of any kind; and

(d) for payment of principal of, premium, if any, and interest due on each Payment Date with respect to the [Common Reserve] Bonds and not otherwise provided for, from amounts held in the Debt Service Reserve Account, ratably, without preference or priority of any kind.

In connection with any partial redemption or defeasance prior to maturity of any [Common Reserve] Bonds, the Trustee may, at the request of the City, use any amounts to be on deposit in the Debt Service Reserve Account in excess of the Reserve Requirement after giving effect to such redemption or defeasance to pay principal of, or the principal portion of the redemption price of, the [Common Reserve] Bonds to be redeemed or defeased.

Section 5.06. Use of Moneys in Costs of Issuance Account and Program Fee Account. Moneys deposited into the Costs of Issuance Account shall be used solely for the payment of Costs of Issuance of the Bonds as directed in a certificate of the City filed with the Trustee. If after the payment of all Costs of Issuance, as specified in a certificate of the City filed with the Trustee, there shall be any balance remaining in the Costs of Issuance Account, such balance shall be transferred to the Program Fee Account at the direction of the City. Moneys deposited into the Program Fee Account shall be used solely for the payment of Program Fees payable by the City to third parties[, including the Insurer and the Surety,] with respect to the Bonds as set forth in a Certificate of the City filed with the Trustee.

Section 5.07. Use of Moneys in Project Account. Except as otherwise provided in this [Twenty-Third] Supplemental Indenture, moneys in the Project Account shall be disbursed and applied to pay, or to reimburse the payment of, the cost of 201[_] Airport Projects.

Section 5.08. Debt Service Reserve Account. (a) The City shall maintain the Debt Service Reserve Account in an amount equal to the Reserve Requirement, which requirement may be satisfied, in whole or in part, by one or more Qualified Reserve Account Credit Instruments [approved by the Insurer and] meeting the requirements of Section 413 of the Indenture. Any Qualified Investments held to the credit of the Debt Service Reserve Account shall be valued in accordance with Section 305 of the Indenture.

(b) The moneys in the Debt Service Reserve Account are held for the benefit of all Bonds [and the other Common Reserve Bonds]. Anything herein to the contrary notwithstanding, moneys in the Debt Service Reserve Account shall be held and disbursed for the benefit of [the Bonds] [all Common Reserve Bonds] and such moneys are hereby pledged and assigned for that purpose. So long as any Bonds remain outstanding the City covenants that the Trustee shall hold and disburse the Debt Service Reserve Account for the benefit of Bonds [and the other Common Reserve Bonds].

Section 5.09. Non-presentment of Bonds. In the event any Bond shall not be presented for payment when the principal thereof becomes due, whether at maturity, at the date fixed for redemption or otherwise, if moneys sufficient to pay such Bond shall have been made available to the Trustee for the benefit of the Registered Owner thereof, subject to the provisions of the immediately following paragraph, all liability of the City to the Registered Owner thereof for the payment of such Bond shall forthwith cease, determine and be completely discharged, and thereupon it shall be the duty of the Trustee to hold such moneys, without liability for interest thereon, for the benefit of the Registered Owner of such Bond who shall thereafter be restricted exclusively to such moneys, for any claim of whatever nature on his or her part under the Indenture or on, or with respect to, such Bond.

Any moneys so deposited with and held by the Trustee not so applied to the payment of Bonds within two years after the date on which the same shall have become due shall be repaid by the Trustee to the City, and thereafter the Registered Owners of such Bonds shall be entitled to look only to the City for payment, and then only to the extent of the amount so repaid, and all liability of the Trustee with respect to such moneys shall thereupon cease, and the City shall not be liable for any interest thereon and shall not be regarded as a trustee of such moneys. The obligation of the Trustee under this Section to pay any such funds to the City shall be subject, however, to any provisions of law applicable to the Trustee or to such funds providing other requirements for disposition of unclaimed property.

Section 5.10. Moneys Held in Trust. All moneys required to be deposited with or paid to the Trustee for the account of any Fund or Account referred to in any provision of this [Twenty-Third] Supplemental Indenture shall be held by the Trustee in trust as provided in Section 1003 of the Indenture, and shall, while held by the Trustee, constitute part of the Trust Estate and be subject to the lien or security interest created hereby. Payments under and the Policy shall be used solely and only to pay scheduled principal and interest on the Bonds as provided in the Policy.

Section 5.11. Investment of Moneys. Moneys held in the funds, accounts and sub-accounts established hereunder shall be invested and reinvested in accordance with the provisions governing investments contained in the Indenture[; *provided, however,* that proceeds of the Policy shall only be invested in Federal Obligations maturing no later than the date upon which such moneys will be required to be used in accordance herewith]. All such investments shall be held by or under the control of the Trustee and shall be deemed at all times a part of the fund, account or sub-account for which they were made.

Section 5.12. Investment Income. The interest earned on any investment of moneys held hereunder, any profit realized from such investment and any loss resulting from such investment shall be credited or charged to the fund, account or sub-account for which such investment was made; *provided, however,* that any interest earned on, and any profit resulting from, the investment of moneys on deposit in the Debt Service Reserve Account shall be transferred by the Trustee to the Second Lien Revenue Fund.

Section 5.13. Costs of Airport Projects. For the purposes of this [Twenty-Third] Supplemental Indenture the costs of Airport Projects, including the 201[_] Airport Projects, shall include to the extent applicable:

(a) Obligations incurred for labor and to contractors, builders, and materialmen in connection with the construction, installation and acquisition of the Airport Projects or any part thereof, and obligations incurred for the installation and acquisition of machinery and equipment;

(b) Payment to owners and others for real property including payments for options, easements or other contractual rights;

(c) All expenses incurred in the acquisition of real property, including all costs and expenses of whatever kind in connection with the exercise of the power of eminent domain, and including the cost of title searches and reports, abstracts of title, title certificates and opinions, title guarantees, title insurance policies, appraisals, negotiations and surveys;

(d) The amount of any damages incident to or consequent upon the construction, installation and acquisition of the Airport Projects;

(e) The cost of any indemnity, fidelity and surety bonds, the fees and expenses of the Trustee during construction, installation and acquisition of Airport Projects, and premiums on insurance, if any, in connection with such Airport Projects during construction, installation and acquisition, including builders' risk insurance;

(f) The cost of engineering and architectural services which includes borings and other preliminary investigations to determine foundation or other conditions, expenses necessary or incident to the development of contract documents and supervising construction, as well as for the performance of all other duties of engineers and architects set forth herein in relation to the construction, installation and acquisition of such Airport Projects or the issuance of Bonds therefor;

(g) Costs of Issuance;

(h) Any cost properly chargeable to such Airport Projects prior to and during construction, installation and acquisition;

(i) The cost of restoring, repairing and placing in its original condition, as nearly as practicable, all public or private property damaged or destroyed in the construction of such Airport Projects and the cost thereof, or the amount required to be paid by the City as adequate compensation for such damage or destruction, and all costs lawfully incurred or damages lawfully payable, with respect to the restoration, relocation, removal, reconstruction or duplication of property made necessary or caused by the construction and installation of such Airport Projects and the cost thereof,

(j) Any obligation or expense incurred by the City for moneys advanced in connection with the construction, installation and acquisition of Airport Projects and the cost thereof; and

(k) All other items of cost and expense not elsewhere in this Section specified, incident to the construction, installation and acquisition of Airport Projects and the financing thereof, including, without limiting the generality of the foregoing, capitalized interest on the Bonds and, upon receipt by the Trustee of a Favorable Opinion of Bond Counsel, capitalized interest on other Airport Obligations.

Section 5.14. Disbursements from Project Account. (a) All disbursements from the Project Account shall be made in accordance with requisitions signed by the an Authorized Officer, as to the following:

(i) Item number of the payment;

(ii) The amount to be paid;

(iii) The purpose, by general classification, for which payment is to be made;

(iv) That the obligations in stated amounts have been incurred by the City, and that each item thereof is a proper charge against the Project Account and is due and has not been included in any prior requisition which has been paid; and

(v) That there has not been filed with or served upon the City any notice of any lien, right to lien, or attachment upon or claim affecting the right to receive payment of any of the moneys payable to any of the persons, firms or corporations named which have not been released or will not be released simultaneously with the payment of such obligations, and in the event that any assignment of right to receive payment has been made and notice thereof has been given to the City and the City has accepted such assignment, the order directing payment shall recite that fact and direct the payment to be made to the assignee thereof as shown by the records of the City.

(b) Disbursements from the Project Account may be made directly to the firm or corporation to whom payment is due or to the City in reimbursement for payments made or to be made by the City.

(c) Upon receipt of any such orders the Trustee shall make payments from the Project Account and the Trustee shall make disbursements in accordance with the directions from the City Comptroller.

Section 5.15. Permitted Transfers. (a) Moneys in the Project Account may be transferred or withdrawn as shall be specified by the City pursuant to paragraph (b) of this Section for any one or more of the following purposes: (i) to make transfers to one or more other Project Accounts maintained under the First Lien Indenture or the Indenture to pay the costs of other Airport Projects, (ii) to make transfers into the Debt Service Reserve Account to make up any

deficiency therein, (iii) to make transfers to the Principal and Interest Account or the Capitalized Interest Account, or (iv) to redeem Bonds in accordance with the provisions of this [Twenty-Third] Supplemental Indenture and the Indenture.

(b) Before any such transfer or withdrawal shall be made, the City shall file with the Trustee:

(i) its requisition therefor, stating the amount of the transfer or withdrawal and directing the Trustee as to the application of such amount;

(ii) A Counsel's Opinion stating that in the opinion of the signer, such transfer or withdrawal will not constitute a breach or default on the part of the City of any of the covenants or agreements contained in this [Twenty-Third] Supplemental Indenture or the Indenture; and

(iii) a Favorable Opinion of Bond Counsel.

[ARTICLE VI

BOND INSURANCE

Section 6.01. General Provisions. The following covenants shall apply only to the Bonds and shall only be applicable during the period in which any Bonds are Outstanding or any amounts are due to the Insurer under the Policy, and the Insurer has not lost its rights pursuant to Section 1104 of the Indenture. The covenants contained in this Article VI may only be enforced by the Insurer and may be modified, amended or waived at any time with the prior written consent of the Insurer and without the consent of the Trustee (so long as such modification or amendment imposes no additional duties on the Trustee) or any holder of the Bonds.

The City hereby covenants with the Insurer as follows:

(a) Any provision of the Indenture expressly recognizing or granting rights in or to the Insurer may not be amended in any manner which affects the rights of the Insurer without the prior written consent of the Insurer. The Insurer reserves the right to charge the City a fee for any consent or amendment to the Indenture while the Policy is outstanding.

(b) As long as the Policy is in effect and the Insurer shall have satisfied its obligations thereunder, the Insurer shall be entitled to exercise all of the rights to direct proceedings granted to the Owners of Bonds under the Indenture and in such event shall be further entitled to direct the Trustee with respect to the use and disposition of moneys on deposit in the Principal and Interest Account of the Series 201[_]A Dedicated Sub-Fund (including, without limitation, the right to direct the Trustee to pay over all or any part of such moneys to the Insurer) until all of the obligations to the Insurer under the Indenture shall have been satisfied in full. As long as the Policy shall be in effect, and

the Insurer shall have satisfied its obligations thereunder, the Owners of the Bonds shall not exercise any remedies without the consent of the Insurer.

(c) Anything in the Indenture to the contrary notwithstanding, in determining whether the rights of the Owners of the Bonds will be adversely affected by any action taken pursuant to the terms and provisions of the Indenture, the Trustee shall consider the effect on the Owners of the Bonds as if there were no Policy.

Section 6.02. Payment Procedure Pursuant to the Policy. As long as the Policy shall be in full force and effect, the City and the Trustee agree to comply with the following provisions:

(a) At least one business day prior to all Interest Payment Dates, the Trustee will determine whether there will be sufficient funds in the funds and accounts to pay the principal of or interest on the Bonds on such Interest Payment Date. If the Trustee determines that there will be insufficient funds in such funds or accounts, the Trustee shall so notify the Insurer. Such notice shall specify the amount of the anticipated deficiency, the Bonds to which such deficiency is applicable and whether such Bonds will be deficient as to principal or interest, or both. If the Trustee has not so notified the Insurer at least one business day prior to an Interest Payment Date, the Insurer will make payments of principal or interest due on the Bonds on or before the first business day next following the date on which the Insurer shall have received notice of nonpayment from the Trustee.

(b) The Trustee shall, after giving notice to the Insurer as provided in (a) above, make available to the Insurer and, at the Insurer's direction, to The Bank of New York Mellon in New York, New York, as insurance trustee for the Insurer or any successor insurance trustee (the *"Insurance Trustee"*), the registration books of the City maintained by the Trustee and all records relating to the funds and accounts maintained under this [Twenty-Third] Supplemental Indenture.

(c) The Trustee shall provide the Insurer and the Insurance Trustee with a list of registered owners of Bonds entitled to receive principal or interest payments from the Insurer under the terms of the Policy, and shall make arrangements with the Insurance Trustee (i) to mail checks or drafts to the registered owners of the Bonds entitled to receive full or partial interest payments from the Insurer and (ii) to pay principal upon the Bonds surrendered to the Insurance Trustee by the registered owners of the Bonds entitled to receive full or partial principal payments from the Insurer.

(d) The Trustee shall, at the time it provides notice to the Insurer pursuant to (a) above, notify registered owners of Bonds entitled to receive the payment of principal or interest thereon from the Insurer (i) as to the fact of such entitlement, (ii) that the Insurer will remit to them all or a part of the interest payments next coming due upon proof of Bondholder entitlement to interest payments and delivery to the Insurance Trustee, in form satisfactory to the Insurance Trustee, of an appropriate assignment of the registered owner's right to payment, (iii) that should they be entitled to receive full payment of principal from the Insurer, they must surrender their Bonds (along with an

appropriate instrument of assignment in form satisfactory to the Insurance Trustee, to permit ownership of such Bonds to be registered in the name of the Insurer) for payment to the Insurance Trustee, and not the Trustee, and (iv) that should they be entitled to receive partial payment of principal from the Insurer, they must surrender their Bonds for payment thereon first to the Trustee, who shall note on such Bonds the portion of the principal paid by the Trustee, and then, along with an appropriate instrument of assignment in form satisfactory to the Insurance Trustee, to the Insurance Trustee, which will then pay the unpaid portion of principal.

(e) In the event that the Trustee has notice that any payment of principal of or interest on a Bond which has become Due for Payment and which is made to a Bondholder by or on behalf of the City has been deemed a preferential transfer and theretofore recovered from its registered owner pursuant to the United States Bankruptcy Code by a trustee in bankruptcy in accordance with the final, non-appealable order of a court having competent jurisdiction, the Trustee shall, at the time the Insurer is notified pursuant to (a) above, notify all registered owners that in the event that any registered owner's payment is so recovered, such registered owner will be entitled to payment from the Insurer to the extent of such recovery if sufficient funds are not otherwise available, and the Trustee shall furnish to the Insurer its records evidencing the payments of principal of and interest on the Bonds which have been made by the Trustee and subsequently recovered from registered owners and the dates on which such payments were made.

(f) In addition to those rights granted the Insurer under this [Twenty-Third] Supplemental Indenture, the Insurer shall, to the extent it makes payment of principal of or interest on Bonds, become subrogated to the rights of the recipients of such payments in accordance with the terms of the Policy, and to evidence such subrogation (i) in the case of subrogation as to claims for past due interest, the Trustee shall note the Insurer's rights as subrogee on the registration books of the City maintained by the Trustee, upon receipt from the Insurer of proof of the payment of interest thereon to the registered owners of the Bonds, and (ii) in the case of subrogation as to claims for past due principal, the Trustee shall note the Insurer's rights as subrogee on the registration books of the City maintained by the Trustee upon surrender of the Bonds by the registered owners thereof together with proof of the payment of principal thereof.

Section 6.03. The Insurer as Third Party Beneficiary. To the extent that the Indenture confers upon or gives or grants to the Insurer, any right, remedy or claim under or by reason of the Indenture, the Insurer is hereby explicitly recognized as being a third-party beneficiary under the Indenture and may enforce any such right, remedy or claim conferred, given or granted under the Indenture.

Section 6.04. Notices and Other Information to Be Given to the Insurer. (a) While the Policy is in effect, the City shall furnish upon request the following to the Insurer (to the attention of the Surveillance Department):

(i) as soon as practicable after the filing thereof, a copy of any financial statement of the City and a copy of any audit and annual report of the City;

(ii) a copy of any notice to be given to the Owners of the Bonds, including, without limitation, notice of any redemption of or defeasance of the Bonds, and any certificate rendered pursuant to the Indenture relating to the security for the Bonds, at no cost to the Insurer;

(iii) the Insurer will receive written notice of the resignation of the Trustee;

(iv) such additional information it may reasonably request; and

(v) all information delivered pursuant to the Continuing Disclosure Undertaking executed in connection with the issuance of the Bonds.

(b) The City shall notify the Insurer (to the attention of the General Counsel Office) of the following:

(i) any failure of the City to provide relevant notices, certificates, etc.; and

(ii) notwithstanding any other provision of the Indenture, immediately if at any time there are insufficient moneys to make any payments of principal and/or interest as required and immediately upon the occurrence of any event of default under the Indenture.

(c) The City will permit the Insurer to discuss the affairs, finances and accounts of the City or any information the Insurer may reasonably request regarding the security for the Bonds with appropriate officers of the City. The City will permit the Insurer to have access to and to make copies of all books and records relating to the Bonds at any reasonable time.

Section 6.05. Payment of Bonds by Insurer. Notwithstanding anything in the Indenture to the contrary, in the event that the principal and/or interest due on the Bonds shall be paid by the Insurer pursuant to the Policy, the Bonds shall remain Outstanding for all purposes, not be defeased or otherwise satisfied and not be considered paid by the City, and the assignment and pledge described in Granting Clauses of the Indenture and all covenants, agreements and other obligations of the City to the registered owners of the Bonds shall continue to exist and shall run to the benefit of the Insurer, and shall be subrogated to the rights of the registered owners of the Bonds.]

ARTICLE VII

MISCELLANEOUS

Section 7.01. [Twenty-Third] Supplemental Indenture as Part of Indenture. This [Twenty-Third] Supplemental Indenture shall be construed in connection with and as a part of the Indenture and all terms, conditions and covenants contained in the Indenture shall apply and be deemed to be for the equal benefit, security and protection of the Bonds.

Section 7.02. Severability. If any provision of this [Twenty-Third] Supplemental Indenture shall be held or deemed to be or shall, in fact, be illegal, inoperative or unenforceable, the same shall not affect any other provision or provisions herein contained or render the same invalid, inoperative or unenforceable to any extent whatever.

Section 7.03. Payments Due on Saturdays, Sundays and Holidays. If any payment of interest or principal or premium on the Bonds is due on a date that is not a Business Day, payment shall be made on the next succeeding Business Day with the same force and effect as if made on the date which is fixed for such payment, and no interest shall accrue on such amount for the period after such due date.

Section 7.04. Trustee Representation. Neither the Trustee nor any Affiliate (defined below) thereof is listed on any of the following lists maintained by the Office of Foreign Assets Control of the U.S. Department of the Treasury, the Bureau of Industry and Security of the U.S. Department of Commerce or their successors, or on any other list of persons or entities with which the City may not do business under any applicable law, rule, regulation, order or judgment: the Specially Designated Nationals List, the Denied Persons List, the Unverified List, the Entity List and the Debarred List.

As used in this Section "*Affiliate,*" when used to indicate a relationship with a specified person or entity, means a person or entity that, directly or indirectly, through one or more intermediaries, controls, is controlled by or is under common control with such specified person or entity, and a person or entity shall be deemed to be controlled by another person or entity, if controlled in any manner whatsoever that results in control in fact by that other person or entity (or that other person or entity and any persons or entities with whom that other person or entity is acting jointly or in concert), whether directly or indirectly and whether through share ownership, a trust, a contract or otherwise.

Section 7.05. Counterparts. This [Twenty-Third] Supplemental Indenture may be executed in several counterparts, each of which shall be an original and all of which shall constitute but one and the same instrument.

Section 7.06. Rules of Interpretation. Unless expressly indicated otherwise, references to Sections or Articles are to be construed as references to Sections or Articles of this instrument as originally executed. Use of the words "hercin," "hereby," "hereunder," "hereof," "hereinbefore," "hereinafter" and other equivalent words refer to this [Twenty-Third] Supplemental Indenture and not solely to the particular portion in which any such word is used.

Section 7.07. Captions. The captions and headings in this [Twenty-Third] Supplemental Indenture are for convenience only and in no way define, limit or describe the scope or intent of any provisions or Sections of this [Twenty-Third] Supplemental Indenture.

IN WITNESS WHEREOF, the City has caused these presents to be executed in its name and with its official seal hereunto affixed and attested by its duly authorized officials; and to evidence its acceptance of the trusts hereby created, and Trustee has caused these presents to be executed in its corporate name and with its corporate seal hereunto affixed and attested by its duly authorized officers, as of the date first above written.

CITY OF CHICAGO

By: _____
Chief Financial Officer

[SEAL]

Attest:

By: _____
City Clerk

THE BANK OF NEW YORK MELLON TRUST COMPANY, N.A. (as successor in trust to AMERICAN NATIONAL BANK AND TRUST COMPANY OF CHICAGO), as Trustee

By: _____
Authorized Signatory

[SEAL]

Attest:

By: _____
Authorized Signatory

ISSUANCE OF CITY OF CHICAGO SECOND LIEN WASTEWATER TRANSMISSION REVENUE BONDS, PROJECT AND REFUNDING SERIES 2016.

[SO2015-8871]

The Committee on Finance submitted the following report:

CHICAGO, January 13, 2016.

To the President and Members of the City Council:

Your Committee on Finance, having had under consideration a communication recommending a proposed substitute ordinance concerning the authority to issue City of Chicago Second Lien Wastewater Transmission Revenue Bonds, Project and Refunding Series 2016, amount of Bonds not to exceed: $400,000,000, having had the same under advisement, begs leave to report and recommend that Your Honorable Body *Pass* the proposed substitute ordinance transmitted herewith.

This recommendation was concurred in by a viva voce vote of the members of the committee, with no dissenting vote.

Respectfully submitted,

(Signed) EDWARD M. BURKE,
Chairman.

On motion of Alderman Burke, the said proposed substitute ordinance transmitted with the foregoing committee report was *Passed* by yeas and nays as follows:

Yeas -- Aldermen Moreno, Hopkins, Dowell, Burns, Hairston, Sawyer, Mitchell, Harris, Beale, Sadlowski Garza, Thompson, Cárdenas, Quinn, Burke, Lopez, Foulkes, D. Moore, Curtis, O'Shea, Cochran, Brookins, Muñoz, Scott, Solis, Burnett, Ervin, Reboyras, Santiago, Waguespack, Mell, Austin, Ramirez-Rosa, Laurino, O'Connor, Reilly, Smith, Tunney, Arena, Cappleman, Pawar, Osterman, J. Moore, Silverstein -- 43.

Nays -- Aldermen Taliaferro, Napolitano -- 2.

Alderman Beale moved to reconsider the foregoing vote. The motion was lost.

Alderman Villegas invoked Rule 14 of the City Council's Rules of Order and Procedure.

The following is said ordinance as passed:

BE IT ORDAINED BY THE CITY COUNCIL OF THE CITY OF CHICAGO:

ARTICLE I.

AUTHORITY AND FINDINGS

Section 1.1. Authority. This Ordinance is adopted pursuant to Section 6(a) of Article VII of the 1970 Constitution of the State of Illinois (the "*Constitution*"). This Ordinance authorizes the issuance of 2016 Obligations as follows: (i) Article II of this Ordinance describes the Sewer Revenue Fund and Accounts, (ii) Article III of this Ordinance authorizes the issuance of 2016 Bonds, in such principal amount and with such terms, in accordance with the provisions set forth in Article III and in the 2016 Bonds Indenture approved in Article III, (iii) Article IV of this Ordinance describes the application of proceeds of the 2016 Bonds, (iv) Article V of this Ordinance sets forth general covenants applicable to the 2016 Obligations, (v) Articles VI through IX of this Ordinance authorize the issuance, from time to time, of the 2016 Subordinate Lien Obligations in one or more series, in such amounts and with such terms and provisions as set forth in Articles VI through IX in connection with entering into I.E.P.A. Loans and the preparation of a fiscal sustainability plan as required in connection with authorized I.E.P.A. Loans, and (vi) Article X of this Ordinance sets forth general provisions applicable to the 2016 Obligations. Capitalized terms used but not defined in this Ordinance have the meanings set forth in Section 1.3 below.

Section 1.2. Findings. It is found and declared as follows:

(a) The City is a duly constituted and existing municipality within the meaning of Section 1 of Article VII of the Constitution, and is a "home rule unit" under Section 6(a) of Article VII of the Constitution.

(b) The City has constructed and is maintaining and operating the Sewer System to meet the needs of the City's inhabitants and other users of the Sewer System. The Sewer System is operated under the supervision and control of the Department of Water Management of the City. The City has undertaken a program to improve, extend and rehabilitate the Sewer System by acquiring, constructing, improving and equipping the Projects.

(c) The City has issued (i) the Outstanding Series 1998A Senior Lien Bonds (the "Outstanding Senior Lien Bonds") with a claim for payment solely from the Net Revenues Available for Bonds of the Sewer System, (ii) the Outstanding Series 2001 Second Lien Bonds, the Outstanding Series 2004B Second Lien Bonds, the Outstanding Series 2006 Second Lien Bonds, the Outstanding Series 2008 Second Lien Bonds, the Outstanding Series 2010 Second Lien Bonds, the Outstanding Series 2012 Second Lien Bonds, the Outstanding Series 2014 Second Lien Bonds and the Outstanding Series 2015 Second Lien Bonds (collectively, the "*Outstanding Second Lien Bonds*") with a claim for payment solely from Second Lien Bond Revenues of the Sewer System. Except for any outstanding Subordinate Lien Obligations or Short Term Obligations, no other outstanding obligations have a claim for payment from Net Revenues Available for Bonds or Second Lien Bond Revenues of the Sewer System.

(d) The City has determined to authorize the issuance of its Second Lien Wastewater Transmission Revenue Bonds, Project and Refunding Series 2016 (the "*2016 Bonds*"), subject to the authorization limits specified in this Ordinance, for one or more of the purposes of (i) paying Project Costs, (ii) refunding in advance of maturity such portion of the Outstanding Bonds as shall be determined by the Authorized Officer ("*Refunding Purposes*"), (iii) funding capitalized interest on the 2016 Bonds, (iv) paying Costs of Issuance of the 2016 Bonds, (v) making a deposit in the Debt Service Reserve Account established by the 2016 Bonds Indenture, and (vi) providing for any discount on the 2016 Bonds.

(e) It is advisable and in the best interests of the City that the City undertake and complete the Projects.

(f) It is advisable and in the best interests of the City to provide for the refunding prior to maturity of such portion of the Outstanding Bonds as shall be determined by the Authorized Officer as authorized by this Ordinance.

(g) The aggregate estimated amount of Project Costs and/or Refunding Purposes exceeds $400,000,000. The City does not have available funds sufficient to pay such Project Costs or to refund such portion of the Outstanding Bonds.

(h) The City has determined to authorize the issuance of its 2016 Subordinate Lien Obligations, subject to the authorization limits specified in this Ordinance, and has previously authorized the issuance of its other Subordinate Lien Obligations, subject to the applicable authorization limits specified in such ordinances, for one or more of the purposes of (i) paying Project Costs, (ii) paying costs related to issuance of the Subordinate Lien Obligations, (iii) making a deposit in the respective Subordinate Lien Obligations Sub-subaccount of the respective Subordinate Lien Debt Service Reserve Subaccount, if and as required under any I.E.P.A. Loan Agreement relating to such Subordinate Lien Obligations, and (iv) providing for any discount on such Subordinate Lien Obligations.

(i) The aggregate estimated amount of uses for the 2016 Subordinate Lien Obligations exceeds $200,000,000. The proceeds of the 2016 Subordinate Lien Obligations incurred for the purposes described in Section 6.2 of this Ordinance will not exceed the amount required to pay such costs.

(j) In connection with the issuance of any such Subordinate Line Obligations, the City is required to develop a Fiscal Sustainability Plan, as detailed in Section 6.5 of this Ordinance.

(k) The issuance, sale and delivery of the 2016 Bonds shall fully satisfy and comply with the covenants of the City in the Series 2001 Indenture, the Series 2004B Indenture, the Series 2006 Indenture, the Series 2008A Indenture, the Series 2008C Indenture, the Series 2010 Indenture, the Series 2012 Indenture, the Series 2014 Indenture and the Series 2015 Indenture and the conditions and requirements specified therein, including without limitation, Section 6.5 of the Series 2001 Indenture, Section 6.5 of the Series 2004B Indenture, Section 6.5 of the Series 2006 Indenture, Section 6.5 of the Series 2008A Indenture, Section 6.5 of the Series 2008C Indenture, Section 5.5 of the Series 2010 Indenture, Section 5.5 of the Series 2012 Indenture, Section 5.5 of the Series 2014 Indenture and Section 5.5 of the Series 2015 Indenture. Based upon such satisfaction and compliance, the 2016 Bonds shall have a claim for payment from Second Lien Bond Revenues on an equal and ratable basis with all Outstanding Second Lien Bonds and any Second Lien Parity Bonds.

(l) The City proposes to issue and sell the 2016 Bonds for Project Costs and/or Refunding Purposes in the manner authorized in this Ordinance in one or more series in an aggregate principal amount not to exceed $400,000,000 plus an amount equal to the amount of any original issue discount used in marketing such 2016 Bonds (not to exceed 15 percent of the principal amount of any such series of 2016 Bonds).

(m) Pursuant to Section 2.3 of Part D of the Series 2000 Bond Ordinance, Section 2.3 of Part D of the Series 2001A Bond Ordinance, Section 6.3 of the Series 2010 Bond Ordinance and, Section 6.3 of the Series 2012 Bond Ordinance and Section 6.3 of the Series 2015 Bond Ordinance, the City has previously entered into certain Loan Agreements with the Illinois Environmental Protection Agency (the "I.E.P.A."), by which the I.E.P.A. has made certain loans (the "I.E.P.A. Loans") to the City secured by Net Revenues Available for Bonds, and the City anticipates that it will enter into additional I.E.P.A. Loans in the future. It is advisable and in the best interests of the City to ratify, with respect to previously incurred I.E.P.A. Loans, and confirm, with respect to future I.E.P.A. Loans, that the I.E.P.A. Loans are and will be subordinate to the Senior Lien Bonds and the Second Lien Bonds. The City proposes to issue for the purpose described in subsection (h) above the 2016 Subordinate Lien Obligations in one or more separate series in an aggregate principal amount not to exceed $200,000,000, as determined by the Authorized Officer in accordance with the terms of this Ordinance, and to prepare the Fiscal Sustainability Plan authorized by Section 6.5 of this Ordinance.

(n) The borrowing authorized by this Ordinance, including both the issuance of the 2016 Bonds and the 2016 Subordinate Lien Obligations, are for a proper public purpose and are in the public interest. The City has the power to borrow for the purposes set forth in this Ordinance, and to issue the 2016 Obligations for such purposes.

(o) The City's ability to issue 2016 Obligations without further action by the City Council at such time, in such principal amount and bearing interest at such interest rate or rates and with such maturities, redemption provisions and other terms will enhance the City's opportunities to obtain financing for the Sewer System upon the most favorable terms available at such time of issuance.

(p) Authority is granted to the Authorized Officer to determine to sell the 2016 Obligations from time to time and at such times as the Authorized Officer determines that such sale or sales are desirable and in the best financial interest of the Sewer System

(q) This Ordinance is adopted pursuant to the City's constitutional home rule powers.

Section 1.3. Definitions. As used in this Ordinance, except as otherwise noted, (i) the following terms shall have the following meanings, unless the context clearly indicates a different meaning, and (ii) all capitalized terms used and not otherwise defined in Section 1.1 or Section 1.2 or in this Section 1.3 shall have the meanings given them in the 2016 Bonds Indenture:

"Account" or *"Accounts"* means, as applicable, one or more of the various accounts of the Sewer Revenue Fund described in Section 2.2.

"Authorized Officer" means the Chief Financial Officer or the City Comptroller.

"Bond Debt Service Requirement" means, for any Fiscal Year, the principal of and interest on Senior Lien Bonds required to be paid in that Fiscal Year. With respect to

any Senior Lien Bonds for which any interest is payable by appreciation in principal amount, the Bond Debt Service Requirement for a Fiscal Year includes all appreciated principal payable in that Fiscal Year but does not include the increase in principal that occurs in that Fiscal Year but is not payable in that Fiscal Year. Any Senior Lien Bonds required to be redeemed pursuant to a mandatory sinking fund redemption shall be treated for these purposes as being due on the date they are required to be redeemed and not on their stated maturity dates. For purposes of computing the interest payable on any Senior Lien Bonds issued as Variable Rate Bonds in any future Fiscal Year or other specified future 12-month period, the rate of interest shall be assumed to equal the highest monthly average rate of interest paid with respect to such Variable Rate Bonds during the 12 months preceding the date of such calculation, plus 0.5 percent, or if such Variable Rate Bonds were not Outstanding during the entire 12-month period preceding the date of calculation, the highest monthly average rate of interest paid with respect to comparable debt obligations having a comparable interest rate determination method, interest rate period and rating during such 12-month period, plus 0.5 percent. In the event the City has entered into an Interest Rate Hedge Agreement with respect to any Senior Lien Bonds, the interest payable on such Senior Lien Bonds shall be deemed to be the amount payable under the Interest Rate Hedge Agreement for the years in which the Interest Rate Hedge Agreement is in effect. If the City is to pay a variable rate pursuant to the Interest Rate Hedge Agreement, the variable rate calculation shall be made in the same manner as for Variable Rate Bonds.

"Bond Debt Service Reserve Account" means the separate account of that name previously established for the Senior Lien Bonds in the Sewer Revenue Fund and described in Section 2.2 of this Ordinance.

"Bond Debt Service Reserve Account Credit Instrument" means a non-cancelable insurance policy, a non-cancelable surety bond, or an irrevocable letter of credit that may be delivered to the City in lieu of or in partial substitution for cash or securities required to be on deposit in the Bond Debt Service Reserve Account. In the case of an insurance policy or surety bond, the company providing the insurance policy or surety bond shall be an insurer that, at the time of the issuance of the insurance policy or surety bond, has been assigned a credit rating that is within one of the two highest rating categories, without regard to any refinement or gradation of rating category by numerical modifier or otherwise, accorded insurers by at least two Rating Agencies. Letters of credit shall be issued by a banking institution that has, or the parent of which has, or the holding corporation of which it is the principal bank has, at the time of issuance of the letter of credit, a credit rating on its long-term unsecured debt within one of the two highest rating categories, without regard to any refinement or gradation of rating category by numerical modifier or otherwise, from at least two Rating Agencies. The insurance policy, surety bond, or letter of credit shall grant to the City the right to receive payment for the purposes for which the Bond Debt Service Reserve Account may be used or for deposit in that Account and shall be irrevocable during its term.

"Bond Debt Service Reserve Account Credit Instrument Coverage" means, with respect to any Bond Debt Service Reserve Account Credit Instrument on any date of determination, the amount available to pay principal of and interest on the Senior Lien Bonds under that Bond Debt Service Reserve Account Credit Instrument, including amounts owed pursuant to an Interest Rate Hedge Agreement with respect to such Senior Lien Bonds to the extent such amounts constitute interest.

"Bond Debt Service Reserve Provider" means a company, banking institution or other financial institution that is the provider of a Bond Debt Service Reserve Account Credit Instrument.

"Bond Debt Service Reserve Reimbursement Agreement" means an agreement between the City and the Bond Debt Service Reserve Provider entered into with respect to a Bond Debt Service Reserve Account Credit Instrument and that pertains to the repayment to the Bond Debt Service Reserve Provider, with interest, if any, of amounts advanced pursuant to the Bond Debt Service Reserve Account Credit Instrument.

"Bond Debt Service Reserve Requirement" means, as of any date of computation, an amount equal to the sum of (i) that amount established in each ordinance authorizing each series of Outstanding Senior Lien Bonds; and (ii) with respect to any series of Senior Lien Parity Bonds, such amounts as shall be established by the ordinance authorizing that series of Senior Lien Parity Bonds, not to exceed the least of (A) the highest future Bond Debt Service Requirement of that series of Senior Lien Parity Bonds in any Fiscal Year including the Fiscal Year in which the date of computation falls; (B) 10 percent of the original principal amount of that series of Senior Lien Parity Bonds (less any original issue discount); or (C) 125 percent of the average annual Bond Debt Service Requirement for that series of Senior Lien Parity Bonds. Any Senior Lien Bonds required to be redeemed pursuant to a mandatory sinking fund redemption shall be treated for purposes of this definition as being due on the dates they are required to be redeemed and not on their stated maturity dates.

"Bond Principal and Interest Account" means the separate account of that name previously established for the Senior Lien Bonds in the Sewer Revenue Fund and described in Section 2.2 of this Ordinance.

"Bond Purchase Agreement" means each Bond Purchase Agreement between the City and the Initial Purchasers of the 2016 Bonds of a series authorized by Section 3.5(a) of this Ordinance.

"Bond Registrar" means the bond registrar for each series of Outstanding Senior Lien Bonds or Outstanding Second Lien Bonds.

"Budget Director" means the Budget Director of the City as appointed by the Mayor.

"Business Day" means any day of the year on which banks located in the city in which the principal office of the Bond Registrar is located are not required or authorized to remain closed and on which the New York Stock Exchange, Inc. is not closed.

"Chief Financial Officer" means the person designated by the Mayor as the City's Chief Financial Officer, or, if no such designation has been made or if such position is vacant, the City Comptroller of the City.

"City" means the City of Chicago.

"City Council" means the City Council of the City.

"Clerk" means the City Clerk or Deputy City Clerk of the City.

"Code" means the Internal Revenue Code of 1986, as amended.

"Commercial Paper and Line of Credit Account" means the separate account of that name established in the Sewer Revenue Fund pursuant to the Series 2012 Bond Ordinance.

"Commercial Paper Notes" means obligations commonly described as "commercial paper" issued by the City from time to time payable from the Commercial Paper and Line of Credit Account and pursuant to the Series 2012 Bond Ordinance.

"Commissioner" means the Commissioner of the Department of Water Management of the City, including any successor department.

"Construction Account: 2016 Second Lien Bonds" means the separate account of that name in the Sewer Revenue Fund established pursuant to Section 4.1 of this Ordinance.

"Construction Account: 2016 Subordinate Lien Obligations" means the separate account of that name in the Sewer Revenue Fund established pursuant to Section 7.2 of this Ordinance.

"Costs of Issuance" means all fees and costs incurred by the City relating to the issuance of the 2016 Bonds, including, without limitation, printing costs, the 2016 Bonds Trustee's initial fees and charges, financial advisory fees, engineering fees, legal fees, accounting fees, costs of acquiring one or more Debt Service Reserve Account Credit Instruments for the 2016 Bonds, and the cost of any related services with respect to the 2016 Bonds.

"CP Indenture" means a Trust Indenture between the City and a bank or trust company providing for the issuance of Commercial Paper Notes.

"CP/Line of Credit Notes Revenues" means all sums, amounts, funds or monies which are deposited to the Commercial Paper and Line of Credit Account.

"Debt Service Reserve Account Credit Instrument" shall have the meaning provided in the 2016 Bonds Indenture.

"Debt Service Reserve Provider" means a company, banking institution or other financial institution that is the issuer of a Debt Service Reserve Account Credit Instrument.

"Debt Service Reserve Reimbursement Agreement" means an agreement between the City and a Debt Service Reserve Provider entered into with respect to a Debt Service Reserve Account Credit Instrument and that pertains to the repayment to the Debt Service Reserve Provider, with interest, if any, of amounts advanced pursuant to the Debt Service Reserve Account Credit Instrument.

"Depository" means any bank, trust company, national banking association, savings bank or other banking association, having capital stock, surplus and retained earnings of $10,000,000 or more, selected by the Authorized Officer as a depository of moneys and securities held in the Construction Account: 2016 Second Lien Bonds, Bond

Principal and Interest Account, the Bond Debt Service Reserve Account and the Senior Lien Rebate Account under the provisions of this Ordinance.

"Determination Certificate" means, with respect to the 2016 Bonds, the certificate of the Authorized Officer with respect to one or more series of the 2016 Bonds filed with the Office of the Clerk addressed to the City Council, as provided in Section 3.5(f) of this Ordinance.

"Federal Subsidies" means (a) the direct payments by the United States Treasury Department to the City of a portion of the interest payable by the City on the Series 2010B Second Lien Bonds and (b) to the extent hereafter available to the City, payments by the Treasury Department to the City resulting from subsidies, tax credits or other incentives or benefits to state and local governments in connection with the issuance of debt obligations by such governments.

"Fiscal Year" means the period beginning January 1 and ending December 31 of any year.

"Government Obligations" means securities that are obligations described in clauses (a) and (b) of the definition of Permitted Investments in this Section 1.3.

"Gross Revenues" means all income and receipts from any source that under generally accepted accounting principles are properly recognized as being derived from the operation of the Sewer System, including without limitation (a) charges imposed for sewer service and usage, (b) charges imposed for inspections and permits for connection to the Sewer System, (c) grants (excluding grants received for capital projects) and (d) Investment Earnings. Gross Revenues do not include Federal Subsidies.

"I.E.P.A." means the Illinois Environmental Protection Agency, and its successors and assigns, or in the case of I.E.P.A. Loans made pursuant to the I.E.P.A. Program, the authorized lender under such Program.

"I.E.P.A. Loan" means, collectively, the borrowing or borrowings by the City from I.E.P.A. under the I.E.P.A. Program and evidenced by one or more I.E.P.A. Loan Agreements.

"I.E.P.A. Loan Agreement" means each loan agreement to be entered into between the City and I.E.P.A. setting forth the terms of an I.E.P.A. Loan.

"I.E.P.A. Program" means the Water Pollution Control Loan Program or any successor program administered by the State of Illinois, and any similar program through which funds are authorized by the federal Government, including the United States Environmental Protection Agency, and administered by the State of Illinois or any federally authorized agency.

"Initial Purchasers" means the underwriter or purchaser or group of underwriters or purchasers to which the City will sell the 2016 Bonds of a series and with which the City will enter into the Bond Purchase Agreement, as the Authorized Officer shall designate in the related Determination Certificate.

"Interest Rate Hedge Agreement" means an interest rate exchange, hedge or similar agreement entered into in order to hedge or manage the interest payable on all or a portion of any series of Outstanding Senior Lien Bonds or of Outstanding Second Lien Bonds, which agreement may include, without limitation, an interest rate swap, a forward or futures contract or an option (e.g., a call, put, cap, floor or collar) and which agreement does not constitute an obligation to repay money borrowed, credit extended or the equivalent thereof. Obligations of the City under an Interest Rate Hedge Agreement shall not constitute indebtedness of the City for which its full faith and credit are pledged or for any other purpose hereunder.

"Investment Earnings" means interest plus net profits and less net losses derived from investments made with any portion of the Gross Revenues or any money in the Accounts in the Sewer Revenue Fund (other than the Senior Lien Rebate Accounts) described in Section 2.2 of this Ordinance. Investment Earnings do not include interest or earnings on investments of the Senior Lien Construction Accounts, the Second Lien Construction Accounts or the Subordinate Lien Construction Accounts.

"*Line of Credit Agreement*" has the meaning assigned to such term in the Series 2012 Bond Ordinance.

"*Line of Credit Notes*" means the Line of Credit Notes defined in and authorized by the Series 2012 Bond Ordinance, payable from the Commercial Paper and Line of Credit Account.

"*Make-Whole Redemption Price*" has the meaning set forth in Section 3.3(h) of this Ordinance.

"Mayor" means the Mayor of the City.

"Municipal Code" means the Municipal Code of Chicago, as amended.

"Net Revenues" means that portion of the Gross Revenues remaining in any period after providing sufficient funds for Operation and Maintenance Costs.

"Net Revenues Available for Bonds" means that portion of the Net Revenues remaining in any period, minus any amounts deposited during that period in the Sewer Rate Stabilization Account as provided in Section 2.2 of this Ordinance (other than amounts transferred to that Account from amounts received upon the issuance of any Senior Lien Parity Bonds) and plus the amounts withdrawn during that period from that Account.

"Operation and Maintenance Costs" means all expenses reasonably incurred by the City in connection with the operation, maintenance, renewal, replacement and repair of the Sewer System, that under generally accepted accounting principles are properly chargeable to the Sewer System and not capitalized, including, without limitation, salaries, wages, taxes, contracts for services, costs of materials and supplies, purchase of power, fuel, insurance, reasonable repairs and extensions necessary to render efficient service, the costs related to any Interest Rate Hedge Agreements or other similar arrangements entered into pursuant to the ordinances authorizing the issuance of the Outstanding Senior Lien Bonds, trustee's fees, paying agent's fees and all incidental expenses, but excluding any provision for depreciation or for interest on Senior Lien

Bonds, Second Lien Bonds, Subordinate Lien Obligations, Short Term Obligations or other obligations for borrowed money payable from Net Revenues Available for Bonds or Second Lien Bond Revenues, Subordinate Lien Obligation Revenues or CP/Line of Credit Notes Revenues.

"Ordinance" means this Ordinance as it may be modified or amended from time to time.

"Outstanding" means:

(a) with reference to any series of Senior Lien Bonds, all of such obligations that are outstanding and unpaid, provided that such term shall not include obligations:

(i) that have been paid or redeemed in full both as to principal, redemption premium, if any, and interest; or

(ii) that have matured or that have been duly called for redemption and for the payment of which moneys are on deposit with designated paying agents or trustees for such Senior Lien Bonds, or are otherwise properly available, sufficient to pay the principal of, redemption premium, if any, and interest on such Senior Lien Bonds; or

(iii) for which the City has provided for payment by depositing in an irrevocable trust or escrow, cash or Government Obligations, in each case the maturing principal of and interest on which will be sufficient to pay at maturity, or if called for redemption on the applicable redemption date, the principal of, redemption premium, if any, and interest on such Senior Lien Bonds; or

(iv) that are owned by the City;

(b) with reference to any series of Second Lien Bonds issued pursuant to this Ordinance, as defined in the 2016 Bonds Indenture;

(c) with reference to any series of Subordinate Lien Obligations, all of such obligations that are outstanding and unpaid, provided that such term shall not include obligations: (i) which have been paid or redeemed in full as to principal, redemption premium, if any, and interest; (ii) which have matured or which have been duly called for redemption and for the payment of which monies are on deposit with the designated paying agents for such Subordinate Lien Obligations, or are otherwise properly available and sufficient to pay when due the principal of, redemption premium, if any, and interest on such Subordinate Lien Obligations, or (iii) for which the City has provided for payment by depositing in an irrevocable trust or escrow, cash or Government Obligations, in each case the maturing principal of and interest on which will be sufficient to pay at maturity, or if called for redemption on the applicable redemption date, the principal of, redemption premium, if any, and interest on such Subordinate Lien Obligations; or (iv) which are owned by the City;

(d) with reference to any Line of Credit Notes, as defined in the Line of Credit Agreements pursuant to which such Line of Credit Notes are issued; and

(e) with reference to any Commercial Paper Notes, as defined in the CP Indenture governing such Commercial Paper Notes.

"Outstanding Bonds" means, collectively, the Outstanding Senior Lien Bonds and the Outstanding Second Lien Bonds.

"Outstanding Second Lien Bonds" means, collectively, the Outstanding Series 2001 Second Lien Bonds, the Outstanding Series 2004B Second Lien Bonds, the Outstanding Series 2006 Second Lien Bonds, the Outstanding Series 2008 Second Lien Bonds, the Outstanding Series 2010 Second Lien Bonds, the Outstanding Series 2012 Second Lien Bonds, the Outstanding Series 2014 Second Lien Bonds and the Outstanding Series 2015 Second Lien Bonds.

"Outstanding Senior Lien Bonds" means the Outstanding Series 1998A Senior Lien Bonds.

"Permitted Investments" means any of the following:

(a) direct obligations of, or obligations the principal of and interest on which are unconditionally guaranteed by, the United States of America;

(b) trust receipts or other certificates of ownership evidencing an ownership interest in the principal of or interest on, or both principal of and interest on, obligations described in clause (a) of this definition, which obligations are held in trust by a bank described in clause (d) of this definition, provided that such bank holds such obligations separate and segregated from all other funds and accounts of the City and of such bank and that a perfected first security interest under the Illinois Uniform Commercial Code, or under book entry procedures prescribed at 31 C.F.R. 306.0 *et seq.* or 31 C.F.R. 350.0 *et seq.* (or other similar book entry procedures similarly prescribed by federal law or regulations adopted after the date of adoption of this Ordinance), has been created in such obligations for the benefit of the applicable account in the Sewer Revenue Fund or, to the extent permitted, in any irrevocable trust or escrow established to make provision for the payment and discharge of the indebtedness on any obligations that are payable from Net Revenues Available for Bonds;

(c) obligations of Fannie Mae or of any agency or instrumentality of the United States of America now existing or hereafter created, including but not limited to the United States Postal Service, the Government National Mortgage Association and the Federal Financing Bank;

(d) negotiable or non-negotiable time deposits evidenced by (i) certificates of deposit issued by any bank, trust company, national banking association or savings and loan association that has capital of not less than $100,000,000 or (ii) certificates of deposit that are continuously and fully insured by (A) any agency of the United States of America or (B) an insurer that at the time of issuance of the policy securing such deposits has been assigned a credit rating on its long-term unsecured debt within one of the two highest rating categories, without regard to any refinement or gradation of rating category by numerical modifier or otherwise, from at least two Rating Agencies;

(e) repurchase agreements with banks described in clause (d) of this definition or with government bond dealers reporting to, trading with, and recognized as primary dealers by a Federal Reserve Bank, provided that (i) the underlying securities are obligations described in clauses (a) or (c) of this definition and are required to be continuously maintained at a market value not less than the amount so invested, (ii) the City has received an opinion of counsel to the effect that a custodian for the City has possession of the underlying securities as collateral and has a perfected first security interest in the collateral, and (iii) the collateral is in the opinion of such counsel free and clear of claims by third parties;

(f) obligations of any state of the United States of America or any political subdivision of a state or any agency or instrumentality of a state or political subdivision that are, at the time of purchase, rated by at least two Rating Agencies in one of their two highest respective long-term rating categories, without regard to any refinement or gradation of rating category by numerical modifier or otherwise (if not rated by at least two Rating Agencies then a rating by one Rating Agency shall be satisfactory) for comparable types of debt obligations;

(g) bonds, notes, debentures or other evidences of indebtedness issued or guaranteed by any corporation that are, at the time of purchase, rated by at least two Rating Agencies in their highest long-term rating category, without regard to any refinement or gradation of rating category by numerical modifier or otherwise (if not rated by at least two Rating Agencies then a rating by one Rating Agency shall be satisfactory), for comparable types of debt obligations;

(h) repurchase agreements and investment agreements (including forward purchase agreements pursuant to which the City agrees to purchase securities of the type described in clauses (a), (b), (c), (f), (g) and (i) of this definition), with any bank, trust company, national banking association (which may include the Bond Registrar, any trustee or a Depository), insurance company or any other financial institution that at the date of the agreement has an outstanding, unsecured, uninsured and unguaranteed debt issue rated by at least two Rating Agencies in one of the three highest long-term rating agency categories, without regard to any refinement or gradation of rating category by numerical modifier or otherwise, or if such institution is not so rated, that the agreement is secured by such securities as are described in clauses (a) through (d) above, inclusive, having a market value at all times (exclusive of accrued interest, other than accrued interest paid in connection with the purchase of such securities) at least equal to the principal amount invested pursuant to the agreement, provided that (i) a custodian for the City (which custodian is not the entity with which the City has the repurchase or investment agreement) has a perfected first security interest in the collateral and the City has received an opinion of counsel to that effect, (ii) the custodian or an agent of the custodian (which agent is not the entity with which the City has the repurchase or investment agreement) has possession of the collateral, and (iii) such obligations are in the opinion of such counsel free and clear of claims by third parties;

(i) prime commercial paper of a corporation incorporated under the laws of any state of the United States of America, rated by at least one Rating

Agency in its highest short-term rating category, without regard to any refinement or gradation of rating category by numerical modifier or otherwise;

(j) certificates of deposit of national banks that are either fully collateralized at least 110 percent by marketable U.S. government securities marked to market at least monthly or secured by a corporate surety bond issued by an insurance company licensed to do business in Illinois and having a claims-paying rating in the top rating category, without regard to any refinement or gradation of rating category by numerical modifier or otherwise, as rated by at least one Rating Agency and maintaining such rating during the term of such investment; and

(k) shares of a money market fund registered under the Investment Company Act of 1940, whose shares are registered under the Securities Act of 1933.

"Project Costs" means the costs of acquiring, constructing and equipping the Projects, including without limitation, acquisition of necessary interests in property, engineering fees or costs of the City, restoration costs, legal fees or costs of the City.

"Projects" means the program of improvement, extension and rehabilitation of the Sewer System consisting of the construction and acquisition of flood relief sewers, the rehabilitation and replacement of existing sewers, the expansion of operational facilities, services and equipment to protect and enhance the safety, integrity and security of the Sewer System, and any project eligible for funding by the I.E.P.A. through the I.E.P.A. Program.

"Rating Agency" means any nationally recognized securities rating agency.

"Refunded Bonds" means those Outstanding Bonds to be refunded with proceeds of the 2016 Bonds, if any, which Refunded Bonds shall be identified in the applicable Determination Certificate.

"Refunding Purposes" shall have the meaning provided in Section 1.2(d).

"Registered Owner" means any person in whose name a 2016 Bond is registered in the registration books of the City maintained by the Bond Registrar.

"Second Lien Bond Revenues" means any Net Revenues Available for Bonds deposited into the Second Lien Bonds Account pursuant to (i) the ordinances authorizing the Outstanding Second Lien Bonds, (ii) this Ordinance, and (iii) the ordinances authorizing any Second Lien Parity Bonds.

"Second Lien Bonds" means the Series 2001 Second Lien Bonds, the Series 2004B Second Lien Bonds, the Series 2006 Second Lien Bonds, the Series 2008 Second Lien Bonds, the Series 2010 Second Lien Bonds, the Series 2012 Second Lien Bonds, the Series 2014 Second Lien Bonds, the Series 2015 Second Lien Bonds, the 2016 Bonds and all Second Lien Parity Bonds.

"Second Lien Bonds Account" means the separate account of that name established in the Sewer Revenue Fund as described in Section 2.2 of this Ordinance.

"Second Lien Construction Accounts" means (i) the Construction Account: 2016 Second Lien Bonds and the various accounts established for construction purposes by the Series 2001 Bond Ordinance, the Series 2004 Bond Ordinance, the Series 2006 Bond Ordinance, the Series 2008 Bond Ordinance, the Series 2010 Bond Ordinance, the Series 2012 Bond Ordinance and the Series 2014 Bond Ordinance or the ordinances authorizing any Second Lien Parity Bonds and (ii) any account established to pay costs of issuance of Second Lien Bonds.

"Second Lien Indentures" means the Series 2001 Indenture, the Series 2004B Indenture, the Series 2006 Indenture, the Series 2008A Indenture, the Series 2008C Indenture, the Series 2010 Indenture, the Series 2012 Indenture, the Series 2014 Indenture, the Series 2015 Bonds Indenture and the 2016 Bonds Indenture.

"Second Lien Parity Bonds" means obligations, other than the Series 2001 Second Lien Bonds, the Series 2004B Second Lien Bonds, the Series 2006 Second Lien Bonds, the Series 2008 Second Lien Bonds, the Series 2010 Second Lien Bonds, the Series 2012 Second Lien Bonds, the Series 2014 Second Lien Bonds, the Series 2015 Second Lien Bonds and the 2016 Bonds, which are payable from Second Lien Bond Revenues on an equal and ratable basis with all other Outstanding Second Lien Bonds.

"Senior Lien Bonds" means the Series 1998A Senior Lien Bonds and all Senior Lien Parity Bonds.

"Senior Lien Construction Accounts" means the various accounts established for construction purposes by the ordinances authorizing any Senior Lien Parity Bonds and any account established to pay costs of issuance of Senior Lien Bonds.

"Senior Lien Parity Bonds" means obligations, other than the Series 1998A Senior Lien Bonds, that are payable from Net Revenues Available for Bonds on an equal and ratable basis with all other Outstanding Senior Lien Bonds.

"Senior Lien Rebate Account" or "Senior Lien Rebate Accounts" means the separate account or accounts with that name in the Sewer Revenue Fund referred to in Section 2.2 of this Ordinance.

"Series 1998 Bond Ordinance" means the ordinance passed by the City Council on December 10, 1997, as amended by the City Council on February 5, 1998, authorizing the issuance of the Series 1998A Senior Lien Bonds.

"Series 1998A Senior Lien Bonds" means the Wastewater Transmission Revenue Bonds, Refunding Series 1998A, of the City authorized by and issued pursuant to the Series 1998 Bond Ordinance.

"Series 2001 Bond Ordinance" means the ordinance passed by the City Council on March 7, 2001, authorizing the issuance of the Series 2001 Second Lien Bonds.

"Series 2001 Indenture" means the Trust Indenture dated as of December 1, 2001 from the City to Amalgamated Bank of Chicago, as trustee, providing for the issuance of the Series 2001 Second Lien Bonds.

"Series 2001 Second Lien Bonds" means the Second Lien Wastewater Transmission Revenue Refunding Bonds, Series 2001, of the City authorized pursuant to the Series 2001 Bond Ordinance and issued pursuant to the Series 2001 Indenture.

"Series 2004 Bond Ordinance" means the ordinance passed by the City Council on May 26, 2004, authorizing the issuance of the Series 2004B Second Lien Bonds.

"Series 2004B Indenture" means the Trust Indenture, dated as of July 1, 2004, from the City to Amalgamated Bank of Chicago, as Trustee, securing the Series 2004B Second Lien Bonds.

"Series 2004B Second Lien Bonds" means the Second Lien Wastewater Transmission Revenue Refunding Bonds, Series 2004B, of the City authorized pursuant to the Series 2004 Bond Ordinance and issued pursuant to the Series 2004B Indenture.

"Series 2006 Bond Ordinance" means the ordinance passed by the City Council on October 4, 2006, authorizing the issuance of the Series 2006 Second Lien Bonds.

"Series 2006 Indenture" means the Trust Indenture dated as of November 1, 2006 from the City to Amalgamated Bank of Chicago, as trustee, providing for the issuance of the Series 2006 Second Lien Bonds.

"Series 2006 Second Lien Bonds" means the Second Lien Wastewater Transmission Revenue Bonds, Series 2006, of the City authorized pursuant to the Series 2006 Bond Ordinance and issued pursuant to the Series 2006 Indenture, consisting of the $60,000,000 in original aggregate principal amount of Second Lien Wastewater Transmission Revenue Bonds, Series 2006A and $95,030,000 in original aggregate principal amount of Second Lien Wastewater Transmission Revenue Refunding Bonds, Series 2006B.

"Series 2008 Bond Ordinance" means the ordinance passed by the City Council on May 14, 2008, authorizing the issuance of the Series 2008 Second Lien Bonds.

"Series 2008 Second Lien Bonds" means the Series 2008A Second Lien Bonds and the Series 2008C Second Lien Bonds.

"Series 2008A Indenture" means the Trust Indenture dated as of November 1, 2008 from the City to Amalgamated Bank of Chicago, as trustee, providing for the issuance of the Series 2008A Second Lien Bonds.

"Series 2008C Indenture" means the Amended and Restated Trust Indenture dated as of December 1, 2011, as amended from time to time, from the City to Amalgamated Bank of Chicago, as trustee, providing for the issuance of the Series 2008C Second Lien Bonds, amending and restating the original Trust Indenture, dated as of October 1, 2008, from the City to Amalgamated Bank of Chicago, as trustee.

"Series 2008A Second Lien Bonds" means the Second Lien Wastewater Transmission Revenue Bonds, Series 2008A, of the City authorized pursuant to the Series 2008 Bond Ordinance and issued pursuant to the Series 2008A Indenture, consisting of the $167,635,000 in original aggregate principal amount of Second Lien Wastewater Transmission Revenue Bonds, Series 2008A.

"Series 2008C Second Lien Bonds" means the Second Lien Wastewater Transmission Revenue Refunding Bonds, Series 2008C, of the City authorized pursuant to the Series 2008 Bond Ordinance and issued pursuant to the Series 2008C Indenture, consisting of the $332,230,000 in original aggregate principal amount of Second Lien Wastewater Transmission Revenue Refunding Bonds, Series 2008C.

"Series 2010 Bond Ordinance" means the ordinance passed by the City Council on July 28, 2010, authorizing the issuance of the Series 2010 Second Lien Bonds.

"Series 2010 Indenture" means the Trust Indenture dated as of November 1, 2010 from the City to Amalgamated Bank of Chicago, as trustee, providing for the issuance of the Series 2010 Second Lien Bonds.

"Series 2010 Second Lien Bonds" means the Series 2010A Second Lien Bonds and the Series 2010B Second Lien Bonds.

"Series 2010A Second Lien Bonds" means the Second Lien Wastewater Transmission Revenue Refunding Bonds, Series 2010A (Tax-Exempt), of the City authorized pursuant to the Series 2010 Bond Ordinance and issued pursuant to the Series 2010 Indenture, consisting of the $25,865,000 in original aggregate principal amount of Second Lien Wastewater Transmission Revenue Refunding Bonds, Series 2010A (Tax-Exempt).

"Series 2010B Second Lien Bonds" means the Second Lien Wastewater Transmission Revenue Project Bonds, Taxable Series 2010B (Build America Bonds—Direct Payment), of the City authorized pursuant to the Series 2010 Bond Ordinance and issued pursuant to the Series 2010 Indenture, consisting of the $250,000,000 in original aggregate principal amount of Second Lien Wastewater Transmission Revenue Project Bonds, Taxable Series 2010B (Build America Bonds—Direct Payment).

"Series 2012 Bond Ordinance" means the ordinance passed by the City Council on May 9, 2012, authorizing the issuance of the Series 2012 Second Lien Bonds.

"Series 2012 Indenture" means the Trust Indenture dated as of September 1, 2012 from the City to Amalgamated Bank of Chicago, as trustee, providing for the issuance of the Series 2012 Second Lien Bonds.

"Series 2012 Second Lien Bonds" means the Second Lien Wastewater Transmission Revenue Project Bonds, Series 2012, of the City authorized pursuant to the Series 2012 Bond Ordinance and issued pursuant to the Series 2012 Indenture, consisting of the $276,470,000 in original aggregate principal amount of Second Lien Wastewater Transmission Revenue Project Bonds, Series 2012.

"Series 2014 Bond Ordinance" means the ordinance passed by the City Council on July 24, 2013, authorizing the issuance of the Series 2014 Second Lien Bonds.

"Series 2014 Indenture" means the Trust Indenture dated as of September 1, 2014 from the City to Amalgamated Bank of Chicago, as trustee, providing for the issuance of the Series 2014 Second Lien Bonds.

"Series 2014 Second Lien Bonds" means the Wastewater Transmission Revenue Project Bonds, Series 2014 of the City authorized pursuant to the Series 2014 Bond Ordinance and issued pursuant to the Series 2014 Indenture, consisting of the $292,405,000 in original aggregate principal amount of Second Lien Wastewater Transmission Revenue Project Bonds, Series 2014.

"Series 2015 Bond Ordinance" means the ordinance passed by the City Council on September 24, 2015, authorizing the issuance of the Series 2015 Second Lien Bonds.

"Series 2015 Indenture" means the Trust Indenture dated as of October 1, 2015 from the City to Amalgamated Bank of Chicago, as trustee, providing for the issuance of the Series 2015 Second Lien Bonds.

"Series 2015 Second Lien Bonds" means the Wastewater Transmission Revenue Bonds, Series 2015 (Taxable) of the City authorized pursuant to the Series 2015 Bond Ordinance and issued pursuant to the Series 2015 Indenture, consisting of the $87,080,000 in original aggregate principal amount of Second Lien Wastewater Transmission Revenue Bonds, Series 2015 (Taxable).

"Sewer Rate Stabilization Account" means the separate account of that name established in the Sewer Revenue Fund as described in Section 2.2 of this Ordinance.

"Sewer Revenue Fund" means the separate fund designated the *"Sewer Revenue Fund of the City of Chicago"* previously established by the City pursuant to the Municipal Code and described in Section 2.1 of this Ordinance.

"Sewer System" means all property, real, personal or otherwise, owned or to be owned by the City or under the control of the City and used for sewer and wastewater transmissions and any and all further extensions, improvements and additions to the Sewer System.

"*Short Term Obligations*" means the Line of Credit Notes and the Commercial Paper Notes.

"Subaccount" or *"Subaccounts"* means, as applicable, one or more of the various subaccounts of the Sewer Revenue Fund as provided in Section 2.2 of this Ordinance or in any ordinance authorizing any Outstanding Bonds or Subordinate Lien Obligations.

"*Subordinate Lien Construction Accounts*" means the Construction Account: 2016 Subordinate Lien Obligations and the various accounts established for construction purposes by the ordinances authorizing any Subordinate Lien Obligations.

"*Subordinate Lien Debt Service Requirement*" means, for any Fiscal Year, the principal of and interest on Subordinate Lien Obligations required to be paid in that Fiscal Year.

"*Subordinate Lien Debt Service Reserve Requirement*" means such amount as provided in the applicable I.E.P.A. Loan Agreement. If so provided in an I.E.P.A. Loan Agreement, the Subordinate Lien Debt Service Reserve Requirement for the

Subordinate Lien Obligations of a series may be funded over a period not to exceed five years.

"Subordinate Lien Debt Service Reserve Subaccount" means the separate subaccount of that name established by the City in the Subordinate Lien Obligations Account pursuant to Section 2.2(e) of this Ordinance and other ordinances authorizing the issuance of Subordinate Lien Obligations.

"*Subordinate Lien Obligations Principal and Interest Subaccount*" means the separate subaccount of that name established by the City in the Subordinate Lien Obligations Account pursuant to Section 2.2(e) of this Ordinance and other ordinances authorizing the issuance of Subordinate Lien Obligations.

"*Subordinate Lien Obligation Revenues*" means all sums, amounts, funds or monies which are deposited to the Subordinate Lien Obligations Account pursuant to Section 2.2(e) of this Ordinance.

"*Subordinate Lien Obligations*" means 2016 Subordinate Lien Obligations and all other obligations that are payable from Subordinate Lien Obligation Revenues.

"*Subordinate Lien Obligations Account*" means the separate account of that name established in the Sewer Revenue Fund as provided in Section 2.2(e) of this Ordinance and other ordinances authorizing the issuance of Subordinate Lien Obligations.

"*Taxable Bonds*" has the meaning set forth in Section 3.3(c) of this Ordinance.

"*2016 Bonds*" means the Second Lien Wastewater Transmission Revenue Bonds, Series 2016, authorized by Section 3.1 of this Ordinance.

"*2016 Bonds Indenture*" means each Trust Indenture from the City to the 2016 Bonds Trustee substantially in the form authorized by Section 3.3(a) of this Ordinance, as it may be amended or supplemented from time to time in accordance with its provisions.

"*2016 Bonds Trustee*" means such banking institution as may be appointed by the Authorized Officer as trustee for the 2016 Bonds under the 2016 Bonds Indenture, or any successor to it in that capacity appointed by the Authorized Officer and any co-trustee separately appointed by the Authorized Officer pursuant to this Ordinance and the 2016 Bonds Indenture.

"*2016 Obligations*" means any combination of the 2016 Bonds and the 2016 Subordinate Lien Obligations.

"*2016 Second Lien Bonds Subaccount*" means the separate subaccount of that name established in the Second Lien Bonds Account as provided in Section 2.2 of this Ordinance.

"2016 Subordinate Lien Debt Service Reserve Sub-subaccount" means the separate sub-subaccount of that name established in the Subordinate Lien Debt Service

Reserve Subaccount pursuant to Section 2.2(e) of this Ordinance and described in Section 8.2 of this Ordinance.

"2016 Subordinate Lien Obligations" means the Subordinate Lien Wastewater Transmission Revenue Bonds, Series 2016, issued in connection with I.E.P.A. Loan Agreements, as authorized by Section 6.1 of this Ordinance.

"2016 Subordinate Lien Principal and Interest Sub-subaccount" means the separate sub-subaccount of that name established in the Subordinate Lien Obligations Principal and Interest Subaccount pursuant to Section 2.2(e) of this Ordinance and described in Section 8.1 of this Ordinance.

"Variable Rate Bonds" means any Senior Lien Bonds or Second Lien Bonds, the interest rate on which is not established at the time of issuance thereof at a single numerical rate for the entire term thereof.

ARTICLE II.

SEWER REVENUE FUND AND ACCOUNTS.

Section 2.1. Sewer Revenue Fund. There has been created and there exists a separate fund of the City designated the Sewer Revenue Fund into which the Gross Revenues of the Sewer System are and shall be deposited as collected. The Sewer Revenue Fund shall continue as a separate fund of the City. The Sewer Revenue Fund shall constitute a trust fund and has been and is irrevocably pledged to the owners of the Senior Lien Bonds, the Second Lien Bonds (but solely with respect to amounts on deposit in the Second Lien Bonds Account), the Subordinate Lien Obligations (but solely with respect to amounts on deposit in the Subordinate Lien Obligations Account), and the Short Term Obligations (but solely with respect to amounts on deposit in the Commercial Paper and Line of Credit Account), from time to time Outstanding for the sole purpose of carrying out the covenants, terms and conditions of this Ordinance and the ordinances authorizing the issuance of Senior Lien Bonds, the Second Lien Bonds (but solely with respect to amounts on deposit in the Second Lien Bonds Account), the Subordinate Lien Obligations (but solely with respect to amounts on deposit in the Subordinate Lien Obligations Account), and the Short Term Obligations (but solely with respect to amounts on deposit in the Commercial Paper and Line of Credit Account).

The Sewer Revenue Fund shall be used only as provided in this Ordinance and the ordinances authorizing Outstanding Bonds, Subordinate Lien Obligations or Short Term Obligations for (a) paying Operation and Maintenance Costs, (b) paying the principal of, redemption premium, if any, and interest on Senior Lien Bonds, Second Lien Bonds, Subordinate Lien Obligations and Short Term Obligations or purchasing Senior Lien Bonds, Second Lien Bonds, Subordinate Lien Obligations or Short Term Obligations, in each case as provided herein, and (c) establishing and maintaining (for the purposes specified in those ordinances) the Senior Lien Construction Accounts and the Accounts in the Sewer Revenue Fund described in Section 2.2 of this Ordinance and all other reserve funds or accounts that are required to be established and maintained in the ordinances authorizing the issuance of Senior Lien Bonds, Second Lien Bonds, Subordinate Lien Obligations and Short Term Obligations, provided that any funds available after these requirements have been satisfied or that are not necessary to satisfy these requirements may be used for any lawful purpose of the Sewer System.

A lien on and security interest in the Net Revenues Available for Bonds and the various Accounts of the Sewer Revenue Fund established as provided in Section 2.2 of this Ordinance (other than the Second Lien Bonds Account, the Subordinate Lien Obligations Account and the Commercial Paper and Line of Credit Account) and in the Senior Lien Construction Accounts are granted to the owners of the Senior Lien Bonds Outstanding from time to time, subject to amounts in the various Accounts being deposited, credited and expended as provided in this Ordinance. No lien or security interest in the Senior Lien Construction Accounts is granted to any owner of any Second Lien Bond, Subordinate Lien Obligation or Short Term Obligation. Nothing in this Ordinance shall prevent the City from commingling money in the Sewer Revenue Fund (except the Accounts to which reference is made in paragraphs (a) through (f) of Section 2.2 of this Ordinance and the Senior Lien Construction Accounts) with other money, funds and accounts of the City. Any advance by the City to the Sewer Revenue Fund from other funds of the City shall have a claim for reimbursement only from amounts in the Sewer Revenue Fund not required for deposit in the various Accounts specified in paragraphs (a) through (f) of Section 2.2 of this Ordinance.

Section 2.2. Application of Net Revenues Available For Bonds. There have been created and there exist in the Sewer Revenue Fund the following separate accounts: the Bond Principal and Interest Account, the Bond Debt Service Reserve Account, the Sewer Rate Stabilization Account and the Senior Lien Rebate Accounts. There also have been created and shall be maintained in the Sewer Revenue Fund (i) the Second Lien Bonds Account and its various Subaccounts for each series of Second Lien Bonds; (ii) the Subordinate Lien Obligations Account and its various Subaccounts for each series of Subordinate Lien Obligations; and (iii) the Commercial Paper and Line of Credit Account and its various Subaccounts. The Net Revenues Available for Bonds shall be transferred, without any further official action or direction, to the Bond Principal and Interest Account, the Bond Debt Service Reserve Account, the Senior Lien Rebate Accounts, the Second Lien Bonds Account, the Subordinate Lien Obligations Account, the Commercial Paper and Line of Credit Account and the Sewer Rate Stabilization Account in the order in which those accounts are listed below, for use in accordance with the provisions of paragraphs (a), (b), (c), (d), (e), (f) and (g) of this Section 2.2.

(a) **Bond Principal and Interest Account.** Not later than 10 days prior to each principal or interest payment date for the Senior Lien Bonds, there shall be transferred to the Bond Principal and Interest Account sufficient funds to pay the amount of the principal, redemption premium, if any, and interest becoming due, whether upon maturity, redemption or otherwise, and amounts owed on Interest Rate Hedge Agreements for any Outstanding Senior Lien Bonds on such payment date on all Outstanding Senior Lien Bonds.

Funds in the Bond Principal and Interest Account shall be used only for the purpose of paying principal of, redemption premium, if any, and interest on Outstanding Senior Lien Bonds and amounts owed on Interest Rate Hedge Agreements for any Outstanding Senior Lien Bonds as the same become due.

(b) **Bond Debt Service Reserve Account.**

(i) Amounts in the Bond Debt Service Reserve Account shall be deposited in a separate account with a Depository designated by the Authorized Officer. Whenever the balance in the Bond Debt Service Reserve Account is less than the Bond Debt Service Reserve Requirement for the Senior Lien Bonds, except as permitted pursuant to the provisions of any ordinance authorizing the issuance of any Senior Lien Bonds,

there shall be transferred to the Bond Debt Service Reserve Account within the next 12 months sufficient funds to maintain balances in the Bond Debt Service Reserve Account at least equal to the Bond Debt Service Reserve Requirement for the Senior Lien Bonds.

Except as may be required to be credited to the Senior Lien Rebate Accounts and except for amounts in excess of the Bond Debt Service Reserve Requirement (which excess amounts may be transferred to any account of the Sewer Revenue Fund), funds in the Bond Debt Service Reserve Account and any Bond Debt Service Reserve Account Credit Instruments in that Account shall be used to pay principal of, redemption premium, if any, and interest on the Senior Lien Bonds as the same become due at any time when there are insufficient funds available for such purpose in the Bond Principal and Interest Account (after any available amounts in the Sewer Rate Stabilization Account have first been applied to that purpose).

(ii) All or any part of the Bond Debt Service Reserve Requirement may be met by deposit in the Bond Debt Service Reserve Account of one or more Bond Debt Service Reserve Account Credit Instruments. A Bond Debt Service Reserve Account Credit Instrument shall, for purposes of determining the value of the amounts on deposit in the Bond Debt Service Reserve Account, be valued at the Bond Debt Service Reserve Account Credit Instrument Coverage for the Bond Debt Service Reserve Account Credit Instrument except as provided in the next sentence. If a Bond Debt Service Reserve Account Credit Instrument is to terminate (or is subject to termination) prior to the last principal payment date on any Outstanding Senior Lien Bond, then the Bond Debt Service Reserve Account Credit Instrument Coverage of that Bond Debt Service Reserve Account Credit Instrument shall be reduced each year, beginning on the date that is four years prior to the first date on which the Bond Debt Service Reserve Account Credit Instrument is to terminate (or is subject to termination), by 25 percent of the coverage in each of the years remaining prior to such date, provided that if by the terms of the Bond Debt Service Reserve Account Credit Instrument and the terms of the related ordinance, the City has the right and duty to draw upon the Bond Debt Service Reserve Account Credit Instrument prior to its termination for deposit in the Bond Debt Service Reserve Account (if and to the extent a substitute Bond Debt Service Reserve Account Credit Instrument is not deposited in the Bond Debt Service Reserve Account) all or part of its Bond Debt Service Reserve Account Credit Instrument Coverage, then the reduction shall be in an amount equal to the difference between (A) the Bond Debt Service Reserve Requirement and (B) the sum of the amounts on deposit in the Bond Debt Service Reserve Account and the amount that the City may draw under the Bond Debt Service Reserve Account Credit Instrument prior to its termination for deposit in the Bond Debt Service Reserve Account. Any amounts in the Bond Debt Service Reserve Account that are not required to be transferred to the Bond Principal and Interest Account may, from time to time, be used to pay costs of acquiring a Bond Debt Service Reserve Account Credit Instrument or to make payments due under a Bond Debt Service Reserve Reimbursement Agreement, but only if after such payment, the value of the Bond Debt Service Reserve Account shall not be less than the Bond Debt Service Reserve Requirement. The City pledges and grants a lien on and security interest in the amounts on deposit in the Bond Debt Service Reserve Account to any Bond Debt Service Reserve Provider with respect to such Bond Debt Service Reserve Provider's Bond Debt Service Reserve Account Credit Instrument, provided that the pledge, lien and security interest shall be junior to any claim for the benefit of the owners of the Outstanding Senior Lien Bonds or any party to an Interest Rate Hedge Agreement related thereto.

After the deposit of a Bond Debt Service Reserve Account Credit Instrument into the Bond Debt Service Reserve Account and after the City has received notice of the value of the Bond Debt Service Reserve Account after such deposit, the Authorized Officer may then direct the transfer from the Bond Debt Service Reserve Account to any account of the Sewer Revenue Fund of any amounts in the Bond Debt Service Reserve Account in excess of the Bond Debt Service Reserve Requirement.

(c) **Senior Lien Rebate Accounts**. There shall be transferred from the Sewer Revenue Fund from Net Revenues Available for Bonds and deposited to the credit of the Senior Lien Rebate Accounts the amounts as shall be required to be held available for rebate to the United States of America with respect to each series of Senior Lien Bonds as required by the provisions of any ordinance authorizing the issuance of Senior Lien Bonds. Any such Senior Lien Rebate Account shall be deposited in a separate bank account in a bank or banks designated by the Authorized Officer as a Depository pursuant to a depository agreement. The amount so to be held available shall be determined from time to time by the City pursuant to the ordinances authorizing the various series of Senior Lien Bonds.

Amounts in such Senior Lien Rebate Accounts shall be used at the direction of the Authorized Officer to make rebate payments to the United States of America.

(d) **Second Lien Bonds Account.** There is established in the Second Lien Bonds Account with respect to the 2016 Bonds a separate and segregated subaccount designated the "2016 Second Lien Bonds Subaccount." There may be established by any ordinances authorizing the issuance of any series of Second Lien Parity Bonds one or more other Subaccounts in the Second Lien Bonds Account with respect to one or more series of such Second Lien Parity Bonds. On the Business Day immediately preceding each January 1 and July 1, there shall be transferred to the Second Lien Bonds Account, the amount required by the 2016 Bonds Indenture and the amount required by any ordinance authorizing the issuance of Second Lien Parity Bonds to be deposited in the Second Lien Bonds Account on such date without priority, one over the other, as to any Subaccounts within the Second Lien Bonds Account. The amount to be so deposited shall be specified in a certificate of the Authorized Officer. The moneys in the various Subaccounts of the Second Lien Bonds Account shall be transferred by the Authorized Officer on the date so deposited in such various Subaccounts to the appropriate paying agents or trustees for the related series of Second Lien Bonds for the purpose of paying such amounts as may be required to be paid by the ordinances and related indentures authorizing such Second Lien Bonds, including amounts owed with respect to any Interest Rate Hedge Agreements for such Second Lien Bonds.

(e) **Subordinate Lien Obligations Account**. There are established in the Subordinate Lien Obligations Account with respect to the 2016 Subordinate Lien Obligations a separate and segregated Subordinate Lien Obligations Principal and Interest Subaccount and a separate and segregated Subordinate Lien Debt Service Reserve Subaccount for the purposes set forth in Section 2.1 of this Ordinance and this Section 2.2. There are established (i) in the Subordinate Lien Obligations Principal and Interest Subaccount with respect to the 2016 Subordinate Lien Obligations a separate and segregated 2016 Subordinate Lien Principal and Interest Sub-subaccount and (ii) in the Subordinate Lien Debt Service Reserve Subaccount a separate and segregated 2016 Subordinate Lien Debt Service Reserve Sub-subaccount. On the Business Day immediately preceding each January 1 and July 1, there shall be transferred to the Subordinate Lien Obligations Account, the amount required by any ordinance authorizing Subordinate Lien Obligations to be deposited in the Subordinate Lien Obligations Account on such date without priority, one over the other, to any Subaccounts within the Subordinate Lien

Obligations Account, the amount to be so deposited specified in a certificate of the Authorized Officer. The monies in the various Subaccounts of the Subordinate Lien Obligations Account shall be used to pay such amounts as may be required to be paid by the ordinances authorizing such Subordinate Lien Obligations.

(f) **Commercial Paper and Line of Credit Account**. There shall be transferred to the Commercial Paper and Line of Credit Account and to the Subaccounts in the Commercial Paper and Line of Credit Account such amounts on such dates as are required to be so transferred by the applicable CP Indenture governing the terms of such Commercial Paper Notes and the applicable Line of Credit Agreement governing the terms of such Line of Credit Notes. The moneys in the various Subaccounts of the Commercial Paper and Line of Credit Account shall be transferred by the Authorized Officer on the date so deposited in such various Subaccounts to the appropriate paying agents or trustees for the related Commercial Paper Notes for the purpose of paying such amounts as may be required to be paid by the ordinances and related CP Indenture governing such Commercial Paper Notes and for the related Line of Credit Notes for the purpose of paying such amounts as may be required to be paid by the ordinances and related Line of Credit Agreement governing such Line of Credit Notes.

(g) **Sewer Rate Stabilization Account.** In any year the City may withdraw any amounts from the Sewer Rate Stabilization Account and use those amounts for paying any expenses or obligations of the Sewer System, including, without limitation, any Operation and Maintenance Costs, deposits in the Bond Principal and Interest Account, deposits in the Bond Debt Service Reserve Account, deposits when due in the Second Lien Bonds Account (but only if and to the extent no amounts are required to be deposited in the Bond Principal and Interest Account and the Bond Debt Service Reserve Account), deposits when due in the Subordinate Lien Obligations Account (but only if and to the extent no amounts are required to be deposited in the Bond Principal and Interest Account, the various Subaccounts of the Bond Debt Service Reserve Account as provided in the immediately succeeding sentence or in the Second Lien Bonds Account), deposits when due in the Commercial Paper and Line of Credit Account (but only if and to the extent no amounts are required to be deposited in the Bond Principal and Interest Account, the various Subaccounts of the Bond Debt Service Reserve Account as provided in the immediately succeeding sentence, in the Second Lien Bonds Account or in the Subordinate Lien Obligations Account), the costs related to any Interest Rate Hedge Agreements or other similar arrangements entered into pursuant to ordinances authorizing the issuance of Outstanding Senior Lien Bonds, Outstanding Second Lien Bonds, the Subordinate Lien Obligations and the Short Term Obligations in that order of priority, or any cost of repairs, replacements, renewals, improvements, equipment or extensions to the Sewer System. The Sewer Rate Stabilization Account shall be used to make all required deposits in the Bond Principal and Interest Account and the Bond Debt Service Reserve Account when no other funds are available for that purpose. Any Net Revenues remaining in any period and not required for transfer to the Bond Principal and Interest Account, the Bond Debt Service Reserve Account, any Senior Lien Rebate Account, the Second Lien Bonds Account, the Subordinate Lien Obligations Account or the Commercial Paper and Line of Credit Account may be transferred to the Sewer Rate Stabilization Account at any time upon the direction of the Authorized Officer.

Section 2.3. Deficiencies; Excess. In the event of a deficiency in any Fiscal Year in the Bond Principal and Interest Account, the Bond Debt Service Reserve Account, any Senior Lien Rebate Account, the Second Lien Bonds Account, the Subordinate Lien Obligations Account or the Commercial Paper and Line of Credit Account, the amount of such deficiency shall be included in the amount to be transferred from the Sewer Revenue Fund and deposited

into such account during the next 12-month period or succeeding Fiscal Year, as required by this Ordinance.

Whenever the balance in the Bond Debt Service Reserve Account or any Senior Lien Rebate Account exceeds the amount required to be on deposit in that Account, such excess may be transferred to the Sewer Revenue Fund, provided that no such transfers shall be made when any debt service payments on outstanding obligations of the City that are payable by their terms from the revenues of the Sewer System are past due. Any funds that remain in the Sewer Revenue Fund at the end of any Fiscal Year shall be retained in the Sewer Revenue Fund and shall be available for appropriation for any proper purpose of the Sewer System.

Section 2.4. Investments. Funds in the Accounts established as provided in Section 2.2 of this Ordinance shall be invested in Permitted Investments. All amounts in the Bond Debt Service Reserve Account and each Senior Lien Rebate Account shall be invested in Permitted Investments that are held separate and distinct from those of any other Fund or Account. Investments shall be scheduled to mature before needed for the respective purposes of each of such accounts. All Investment Earnings on any such Accounts so invested as provided in this Section 2.4 shall be credited to the Sewer Revenue Fund and shall be considered Gross Revenues provided that earnings on the investment of amounts on deposit in the Senior Lien Rebate Accounts shall not be Investment Earnings, shall not be considered Gross Revenues, and shall be retained in the respective Senior Lien Rebate Accounts except to the extent no longer required for rebate purposes.

For purposes of determining whether sufficient cash and investments are on deposit in such Accounts under the terms and requirements of this Ordinance, investments shall be valued at cost or market price, whichever is lower, on or about December 31 in each year.

ARTICLE III.

DETAILS OF THE 2016 BONDS.

Section 3.1. Principal Amount, Designation, Sources of Payment. The City is authorized to borrow money for one or more of the purposes specified in Section 3.2 of this Ordinance and in evidence of its obligation to repay the borrowing is authorized (i) to issue the 2016 Bonds in one or more separate series for Project Costs and/or Refunding Purposes, in an aggregate principal amount not to exceed $400,000,000 plus an additional amount equal to the amount of original issue discount (not to exceed 15 percent of the aggregate principal amount of any such series of 2016 Bonds) used in the marketing of the 2016 Bonds of a series and (ii) to enter into the 2016 Subordinate Lien Obligations in the form of I.E.P.A. Loans in accordance with Article VI of this Ordinance in an amount not to exceed $200,000,000. The 2016 Bonds shall be issued pursuant to one or more 2016 Bonds Indentures. The 2016 Bonds shall be designated "Second Lien Wastewater Transmission Revenue Bonds, Project Series 2016" or "Second Lien Wastewater Transmission Revenue Bonds, Refunding Series 2016" or such other designation as shall be set forth in the applicable Determination Certificate, which shall recognize, among other things, the year in which the series is issued and the second lien status of the 2016 Bonds. If the 2016 Bonds are issued (i) in more than one series, each series shall be appropriately designated to indicate the order of its issuance and lien status or (ii) for fewer than all of the purposes authorized in Section 3.2 of this Ordinance, they may be appropriately designated to indicate the purpose or purposes for which such series of 2016 Bonds are issued. The 2016 Obligations shall be limited obligations of the City having a claim for payment of principal, redemption premium and interest solely from, to the extent issued as 2016 Bonds,

amounts in the 2016 Second Lien Bonds Subaccount of the Second Lien Bonds Account, the sources pledged under the 2016 Bonds Indenture and, together with the Outstanding Second Lien Bonds and any Second Lien Parity Bonds, from Second Lien Bond Revenues and from amounts on deposit in the Second Lien Construction Accounts, if any, and to the extent issued as Subordinate Lien Obligations, as set forth in Article VI hereof. The 2016 Bonds shall not constitute an indebtedness of the City within the meaning of any constitutional or statutory provisions or limitations as to indebtedness and shall have no claim to be paid from taxes of the City. Each 2016 Bond shall contain a statement to that effect. A lien on and security interest in Second Lien Bond Revenues and amounts in the applicable 2016 Second Lien Bonds Subaccount and the applicable Second Lien Construction Accounts is granted to the Registered Owners of the 2016 Bonds Outstanding from time to time, subject to amounts in those Accounts being deposited, credited and expended as provided in this Ordinance.

Section 3.2. Purposes. Subject to the limitations set forth in this Ordinance, the borrowing and issuance of the 2016 Bonds authorized in Section 3.1 of this Ordinance shall be for one or more of the purposes described in subsection 1.2(d) of this Ordinance.

Section 3.3. Approval of 2016 Bonds Indenture, Bond Provisions.

(a) The Authorized Officer is authorized with respect to each series of 2016 Bonds to execute and deliver one or more 2016 Bonds Indentures on behalf of the City in substantially the form previously used for similar financings of the City with appropriate revisions to reflect the terms and provisions of the 2016 Bonds of such series, and the Clerk is authorized to attest the same and to affix to the same the corporate seal of the City or a facsimile of such corporate seal. The 2016 Bonds Indenture may contain such changes and revisions consistent with the purposes and intent of this Ordinance, including such changes and revisions as shall be necessary in connection with the refunding of any Outstanding Bonds and such changes and revisions to the defined terms contained in Section 1.1, Section 1.2 and Section 1.3 of this Ordinance, as shall be approved by the Authorized Officer, the execution and delivery of such 2016 Bonds Indenture to constitute conclusive evidence of the City Council's approval of any and all of such changes or revisions in such instruments. The 2016 Bonds Indenture shall set forth such covenants with respect to the imposition of Sewer System rates, the issuance of Senior Lien Parity Bonds or Second Lien Parity Bonds (as applicable), the application of funds in the Sewer Revenue Fund and the applicable Accounts and other matters relating to the 2016 Bonds, and the security therefor as shall be deemed necessary by the Authorized Officer in connection with the sale of any series of 2016 Bonds, provided that such covenants are not inconsistent with the terms of this Ordinance.

(b) The 2016 Bonds may be issued bearing interest at a fixed interest rate or rates.

(c) Any portion of the 2016 Bonds may be issued as bonds the interest on which is includible in the gross income of their owners for federal income tax purposes (*"Taxable Bonds"*) if doing so is determined by the Authorized Officer to be beneficial to the City.

(d) The 2016 Bonds shall mature not later than January 1, 2056, and shall bear interest until the City's obligation with respect to the payment of the principal amount thereof shall be discharged, payable as provided in the 2016 Bonds Indenture at a rate or rates not in excess of 18 percent per annum. Each series of 2016 Bonds may be subject to mandatory and optional redemption prior to maturity and may be subject to demand purchase or mandatory purchase provisions, upon the terms and conditions set forth in the 2016 Bonds Indenture. At the time of sale of a series of the 2016 Bonds, the Authorized Officer is authorized to determine

the manner of redeeming such 2016 Bonds, either pro rata and/or by lot, if less than all of such 2016 Bonds of a single maturity and the same interest rate are to be redeemed.

(e) Each 2016 Bond shall be issued in fully registered form and in the denominations set forth in the 2016 Bonds Indenture; and shall be dated and numbered and further designated and identified as provided in the 2016 Bonds Indenture.

(f) Principal of, redemption premium, if any, and interest on the 2016 Bonds shall be payable as provided in the 2016 Bonds Indenture.

(g) Subject to the limitations set forth in Section 3.1 of this Ordinance and in this Section 3.3, authority is delegated to the Authorized Officer to determine the purpose or purposes (specified in Section 3.2 of this Ordinance) for which the 2016 Bonds are to be issued, the aggregate principal amount of 2016 Bonds to be issued, the date thereof, the maturities thereof, any provisions for optional redemption thereof (which optional redemption shall (except as provided in subsection (h) below) be at redemption prices not exceeding 120 percent of the principal amount of the 2016 Bonds to be so redeemed), the schedule of sinking fund payments to be applied to the mandatory redemption thereof (which mandatory redemption shall be at a redemption price equal to the principal amount of each 2016 Bond to be redeemed, without premium, plus accrued interest), the rate or rates of interest payable thereon, and the first interest payment date thereof.

(h) Notwithstanding the foregoing, the 120 percent limitation on the redemption price of 2016 Bonds shall not apply where the redemption price is based upon a formula designed to compensate the Registered Owners of 2016 Bonds to be redeemed based upon prevailing market conditions on the date fixed for redemption, commonly known as a "make-whole" redemption price (the *"Make-Whole Redemption Price"*). At the time of sale of the 2016 Bonds, the Authorized Officer shall determine the provisions of the formula to be used to establish any Make-Whole Redemption Price, which may vary depending on whether 2016 Bonds are issued on a taxable or tax-exempt basis. The Authorized Officer shall confirm and transmit the applicable Make-Whole Redemption Price on such dates and to such parties as shall be necessary to effectuate such redemption.

Section 3.4. Determination by Authorized Officer as to Borrowing for the Projects and the Refunding of Outstanding Bonds. Upon the sale of the 2016 Bonds, the Authorized Officer shall determine the amount to be borrowed for each of the purposes identified in Section 3.2 of this Ordinance, which may not exceed the amounts authorized by this Ordinance for each such purpose and such determinations shall be set forth in the Determination Certificate.

Section 3.5. Sale of 2016 Bonds.

(a) The Authorized Officer is authorized to execute on behalf of the City, with the concurrence of the Chairman of the Committee on Finance of the City Council, one or more Bond Purchase Agreements for the sale by the City of the 2016 Bonds to the Initial Purchasers selected by the Authorized Officer pursuant to a negotiated sale on such terms as the Authorized Officer may deem to be in the best interests of the City, as provided in this Ordinance. Such terms include, without limitation, the aggregate principal amount of the 2016 Bonds of such series, the amount of any original issue discount, the maturity or maturities of the 2016 Bonds of such series, the issuance of such 2016 Bonds as serial bonds or as term bonds subject to mandatory sinking fund redemption or as any combination of serial bonds and term bonds, the numbering of such 2016 Bonds, the interest rate or rates or interest rate

determination method or methods for such 2016 Bonds and the redemption terms applicable to such 2016 Bonds, all as provided in and subject to the limitations expressed in this Article III. The purchase price of the 2016 Bonds of a series shall not be less than 85 percent of the original principal amount of such 2016 Bonds plus any accrued interest on such 2016 Bonds from their date to the date of their delivery and less any original issue discount on the 2016 Bonds. Each Bond Purchase Agreement shall be in substantially the form previously used for similar financings of the City with appropriate revisions to reflect the terms and provisions of the 2016 Bonds and such other revisions in text as the Authorized Officer shall determine are desirable or necessary in connection with the sale of the 2016 Bonds. The Authorized Officer may in the applicable Determination Certificate make such changes to the terms of the 2016 Bonds of each series from those provided in this Ordinance as he or she shall determine but that shall result in the 2016 Bonds having substantially the terms and being in substantially the form provided by this Ordinance. The compensation paid to the Initial Purchasers in connection with any sale of 2016 Bonds shall not exceed five percent of the principal amount of the 2016 Bonds being sold. Nothing contained in this Ordinance shall limit the sale of the 2016 Bonds or any maturity or maturities thereof at a price or prices in excess of the principal amount thereof.

(b) The Authorized Officer also is authorized to select the 2016 Bonds Trustee. The Authorized Officer is further authorized to take the actions and execute and deliver the documents and instruments specified in this Ordinance. The 2016 Bonds shall be then duly prepared and executed in the form and manner provided in this Ordinance and delivered to the Initial Purchasers upon payment for them in accordance with the terms of sale.

(c) The Authorized Officer is authorized to cause to be prepared and delivered to prospective purchasers of the 2016 Bonds of a series one or more Preliminary Official Statements or other disclosure documents as shall be approved by the Authorized Officer, that shall be in substantially the forms previously used for similar financings of the City with appropriate revisions to reflect the terms and provisions of the 2016 Bonds of such series and to describe accurately the current condition of the Sewer System and the parties to the financing. Upon the sale of the 2016 Bonds of a series, the Authorized Officer is authorized to cause a final Official Statement or other disclosure document to be prepared, executed and (i) delivered to the Initial Purchasers and (ii) filed with the Office of the Clerk directed to the City Council.

(d) Upon a finding by the Authorized Officer that the purchase of municipal bond insurance for all or any part of the 2016 Bonds is likely to facilitate the marketing and sale of the 2016 Bonds and permit completion of such sale in a timely fashion, and that such insurance is available at an acceptable premium, the Authorized Officer is authorized to cause the City to purchase a policy of municipal bond insurance for such 2016 Bonds, payable from amounts received upon the sale of such 2016 Bonds or from available funds in the Sewer Revenue Fund, and to execute any related agreements with the provider of such municipal bond insurance. Such policy shall be provided by a bond insurance company or association approved by the Authorized Officer. In addition, upon a finding by the Authorized Officer that the purchase of a Debt Service Reserve Account Credit Instrument is appropriate, and that such Debt Service Reserve Account Credit Instrument is available at an acceptable cost, the Authorized Officer is authorized to cause the City to obtain a Debt Service Reserve Account Credit Instrument to satisfy the Debt Service Reserve Requirement for the 2016 Bonds of a series, the cost of which shall be payable from amounts received upon the sale of such 2016 Bonds or from available funds in the Sewer Revenue Fund, and to execute a Debt Service Reserve Reimbursement Agreement and any related agreements with the Debt Service Reserve Provider of such Debt Service Reserve Account Credit Instrument. The Authorized Officer may on behalf of the City

make necessary covenants with respect to any municipal bond insurance or Debt Service Reserve Account Credit Instrument consistent with this Ordinance.

(e) Subsequent to each such sale, the Authorized Officer shall file in the Office of the Clerk, directed to the City Council (i) a Determination Certificate setting forth, or referring to the 2016 Bonds Indenture filed pursuant to clause (iv), below, to evidence (A) the designation and the terms of sale of the 2016 Bonds of a series, (B) the interest rate or rates or interest rate determination method or methods for such 2016 Bonds, (C) the identities of the 2016 Bonds Trustee and the Initial Purchasers, (D) the specific amounts and maturities of the Outstanding Bonds to be refunded with proceeds of the 2016 Bonds of such series (the *"Refunded Bonds"*), (E) the date or dates on and price or prices at which the Refunded Bonds are to be redeemed, (F) the amount of any original issue discount, (G) any arrangements made for municipal bond insurance or Debt Service Reserve Account Credit Instrument, including any covenants made by the City with respect thereto, and (H) the determinations made pursuant to Section 3.4 of this Ordinance with respect to the purpose or purposes specified in Section 3.2 of this Ordinance for which the 2016 Bonds are being issued, the amount or amounts being borrowed for each such purpose, (ii) an executed copy of the Bond Purchase Agreement reflecting concurrence of the Chairman of the Committee on Finance of the City Council in the determinations made by the Authorized Officer as to the terms of sale of the 2016 Bonds of such series; (iii) the final Official Statement of the City or other disclosure document as provided in Section 3.5(c) above with respect to the 2016 Bonds; and (iv) the 2016 Bonds Indenture authorizing such series in the form to be executed and delivered by the City.

(f) The 2016 Bonds may be issued in either certificated or book-entry form as determined by the Authorized Officer. In connection with the issuance of any 2016 Bonds issued in book-entry form, the Authorized Officer is authorized to select the book-entry depository and to execute and deliver a representation letter to the book-entry depository.

(g) The Mayor or the Authorized Officer is authorized to execute and deliver a Continuing Disclosure Undertaking with respect to each series of the 2016 Bonds (the *"Continuing Disclosure Undertaking"*) evidencing the City's agreement to enable the Initial Purchasers to comply with the requirements of Section (b)(5) of Rule 15c2-12 (the *"Rule"*) adopted by the Securities and Exchange Commission pursuant to the Securities Exchange Act of 1934 in a form approved by the Corporation Counsel if required by the Rule. Upon its execution and delivery on behalf of the City as herein provided, each Continuing Disclosure Undertaking shall be binding upon the City. The officers, employees and agents of the City including, without limitation, the Authorized Officer, are authorized to do all such acts and things and to execute all such documents as may be necessary to carry out and comply with the provisions of each Continuing Disclosure Undertaking as executed. The Authorized Officer is further authorized to amend the Continuing Disclosure Undertaking in accordance with its terms from time to time following its execution and delivery as said officer shall deem necessary. Notwithstanding any other provision of this Ordinance, the sole remedies for failure to comply with any Continuing Disclosure Undertaking shall be the ability of the beneficial owner of any 2016 Bond to seek mandamus or specific performance by court order to cause the City to comply with its obligations under any Continuing Disclosure Undertaking. No failure by the City to comply with the Continuing Disclosure Undertaking shall constitute a default under this Ordinance, the 2016 Bonds Indenture, or the 2016 Bonds.

ARTICLE IV.

CONSTRUCTION ACCOUNT; ESCROW ACCOUNT FOR REFUNDED BONDS; OPERATION OF SEWER REVENUE FUND WHEN NO SENIOR LIEN BONDS ARE OUTSTANDING

Section 4.1. Construction Account; Establishment; Deposit of Funds; Uses.

(a) The City shall establish a separate account in the Sewer Revenue Fund designated the "*Construction Account: 2016 Second Lien Bonds.*"

(b) The proceeds of sale of the 2016 Bonds of a series described in the Determination Certificate as being issued for the purposes set forth in paragraph (c), below, and as required by the 2016 Bonds Indenture, shall be deposited to the credit of the Construction Account: 2016 Second Lien Bonds. This account shall be held in a separate account by a Depository. Funds in the Construction Account: 2016 Second Lien Bonds shall be invested by the Depository at the direction of the Authorized Officer in Permitted Investments, provided that such investments shall be scheduled to mature before the moneys invested are needed to pay Project Costs, including Costs of Issuance and any capitalized interest. All interest received on or profits derived from such investments shall remain in the Construction Account: 2016 Second Lien Bonds until disbursed as provided in paragraph (c) below.

(c) Disbursements shall be made from the Construction Account: 2016 Second Lien Bonds from time to time for the purpose of paying Project Costs, including Costs of Issuance and paying capitalized interest on the 2016 Bonds. The money received from the 2016 Bonds and deposited in the Construction Account: 2016 Second Lien Bonds shall be used to provide funds for all or any part of the Projects. The Projects for which disbursements may be made from the Construction Account: 2016 Second Lien Bonds may be amended from time to time by the Budget Director or an Authorized Officer to provide for the efficient operation of the Sewer System.

Within 60 days after completion of the Projects and the payment of all Project Costs, any funds remaining in the Construction Account: 2016 Second Lien Bonds shall be transmitted by the Depository to the City for transfer to any Debt Service Reserve Account established under any 2016 Bonds Indenture for a series of 2016 Bonds of the same lien status, or, if such account is not required to be funded, to the Sewer Revenue Fund, provided that no such transfer shall be made to any Debt Service Reserve Account if the sum of (i) the proceeds of the 2016 Bonds of such series previously deposited in such Debt Service Reserve Account, other than from the Construction Account: 2016 Second Lien Bonds and (ii) the total amount of funds previously transferred and to be transferred from the Construction Account: 2016 Second Lien Bonds to such Debt Service Reserve Account exceeds 10 percent of the proceeds of such series of 2016 Bonds.

Section 4.2. Escrow for Refunded Bonds. If the Authorized Officer determines to proceed with the refunding of a portion of the Outstanding Bonds as authorized by this Ordinance, the City shall establish one or more escrow accounts (each, an *"Escrow Account"*) for the defeasance of the respective series of the Refunded Bonds with an escrow agent selected by the Authorized Officer or, if deemed necessary by the Authorized Officer, the paying agents for the Refunded Bonds of each such series, as escrow agent (each, an *"Escrow Agent"*). From the amounts received upon the sale of the 2016 Bonds, as set forth in the Determination Certificate, the City shall make an irrevocable deposit into each Escrow Account

of an amount sufficient to purchase investment obligations and to deposit cash that shall be sufficient to defease the Refunded Bonds to be so refunded, as provided in the ordinances or trust indentures authorizing each series of Refunded Bonds to be so refunded. The City shall enter into an escrow agreement with each such Escrow Agent (each, an *"Escrow Agreement"*) in a form as shall be determined by the Authorized Officer. The Authorized Officer is authorized to execute and deliver each Escrow Agreement on behalf of the City. The City, by entering into the Escrow Agreement, shall irrevocably determine to call for redemption each such Refunded Bond to be refunded at its earliest optional redemption date, to the extent deemed by the Authorized Officer to be in the best financial interests of the City. In connection with the execution of each Escrow Agreement, the Authorized Officer is authorized to execute and deliver, or to direct the Escrow Agent to execute and deliver, agreements providing for the investment or reinvestment of funds held in the Escrow Account.

Section 4.3. Operation of Sewer Revenue Fund When No Senior Lien Bonds are Outstanding. From and after such time as no Senior Lien Bonds are Outstanding, the following Accounts of the Sewer Revenue Fund shall cease to exist: the Bond Principal and Interest Account, the Bond Debt Service Reserve Account, the Senior Lien Bonds Construction Accounts and any Accounts established in respect of Senior Lien Parity Bonds in the Sewer Revenue Fund; amounts in such Accounts shall remain part of the Sewer Revenue Fund. The Sewer Revenue Fund, the Sewer Rate Stabilization Account, the Second Lien Bonds Account, the Subordinate Lien Obligations Account, the Subordinate Lien Obligations Construction Accounts, the Commercial Paper and Line of Credit Account and any Account or Subaccounts established in the Sewer Revenue Fund in respect of Subordinate Lien Obligations by this Ordinance and ordinances authorizing the issuance of Second Lien Parity Bonds, Subordinate Lien Obligations or Short Term Obligations shall continue to exist notwithstanding the discharge of the Senior Lien Bonds; and deposits shall be made to and withdrawals made from the Sewer Revenue Fund and the Accounts and Subaccounts described in this sentence as if the Accounts and Subaccounts in the Sewer Revenue Fund described in the immediately preceding sentence had never existed.

ARTICLE V.

GENERAL COVENANTS.

Section 5.1. Sewer Rates. The City will establish, maintain and collect at all times fees, charges and rates for the use and service of the Sewer System sufficient at all times to (a) pay Operation and Maintenance Costs, (b) produce Net Revenues Available for Bonds sufficient to pay the principal (at maturity or pursuant to mandatory sinking fund redemption) of and interest on all Senior Lien Bonds then Outstanding from time to time and to establish and maintain the Bond Principal and Interest Account and the Bond Debt Service Reserve Account as may be covenanted in ordinances authorizing the issuance of Senior Lien Bonds, which Net Revenues Available for Bonds shall each Fiscal Year at least equal one hundred fifteen percent of the sum required to pay promptly when due the Bond Debt Service Requirement for the Fiscal Year on all Senior Lien Bonds then Outstanding, (c) produce Second Lien Bond Revenues sufficient to pay the principal (at maturity or pursuant to mandatory sinking fund redemption) of and interest on all Second Lien Bonds then Outstanding from time to time and to establish and maintain the Second Lien Bonds Account as may be covenanted in the ordinances authorizing the issuance of Second Lien Bonds, (d) produce Subordinate Lien Obligation Revenues sufficient to pay the principal (at maturity or pursuant to mandatory sinking fund redemption) of and interest on all Subordinate Lien Obligations then Outstanding from time

to time and to establish and maintain the Subordinate Lien Obligations Account as may be covenanted in the ordinances authorizing the issuance of Subordinate Lien Obligations, which Subordinate Lien Obligation Revenues shall each Fiscal Year at least equal one hundred fifteen percent of the sum required to pay promptly when due the Subordinate Lien Debt Service Requirement for the Fiscal Year on all Subordinate Lien Obligations Outstanding, and (e) produce CP/Line of Credit Notes Revenues sufficient to pay the principal (at maturity or pursuant to mandatory sinking fund redemption) of and interest on all Line of Credit Notes and all Commercial Paper Notes then Outstanding from time to time and to establish and maintain the Commercial Paper and Line of Credit Account as may be covenanted in the contracts governing the issuance of Line of Credit Notes and/or Commercial Paper Notes. The amount of Net Revenues Available for Bonds that exceeds one hundred percent of the sum required to pay promptly when due the Bond Debt Service Requirement for any Fiscal Year on all Senior Lien Bonds Outstanding may be included in determining compliance with the requirements of clauses (c), (d) and (e) of the preceding sentence for such Fiscal Year. These fees, charges and rates shall not be reduced, while any Subordinate Lien Obligations are Outstanding, below the level necessary to ensure compliance with the covenants of this Article V. The City will, prior to the end of each Fiscal Year, conduct a review to determine if it has been and will be in compliance with the rate covenant set forth above. Whenever the annual review indicates that projected Gross Revenues will not be sufficient to comply with such rate covenant, the City shall have prepared a rate study for the Sewer System identifying the rate changes necessary to comply with the rate covenant and the Budget Director and the Authorized Officer shall recommend appropriate action to the City Council to comply with this rate covenant.

Section 5.2. Investment of Proceeds. The City covenants that it will take no action in the investment of the proceeds of the 2016 Bonds (other than 2016 Bonds issued as Taxable Bonds), which would result in making the interest payable on any of the 2016 Bonds subject to federal income taxes by reason of such 2016 Bonds being classified as *"arbitrage bonds"* within the meaning of Section 148 of the Code. The City further covenants that it will act with respect to the proceeds of the 2016 Bonds (other than 2016 Bonds issued as Taxable Bonds), the earnings on the proceeds of such 2016 Bonds and any other moneys on deposit in any fund or account maintained in respect of such 2016 Bonds, including, if necessary, a rebate of such earnings to the United States of America, in a manner which would cause the interest on such 2016 Bonds to continue to be exempt from federal income taxation under Section 103(a) of the Code, or any successor Code of the United States of America.

ARTICLE VI.

DETAILS OF 2016 SUBORDINATE LIEN OBLIGATIONS

Section 6.1. Principal Amount, Designation, Sources of Payment. The City is authorized to borrow money for the purposes specified in Section 6.2 of this Ordinance and in evidence of its obligation to repay the borrowing is authorized to issue the 2016 Subordinate Lien Obligations in one or more separate series, in an aggregate principal amount limited as provided in Section 3.1 of this Ordinance. The 2016 Subordinate Lien Obligations shall be in the form of the I.E.P.A. Loan Agreements authorized by Section 6.3 of this Ordinance. If the 2016 Subordinate Lien Obligations are issued in more than one series, each series shall be appropriately designated to indicate the order of their issuance. The 2016 Subordinate Lien Obligations shall be limited obligations of the City having a claim for payment of principal, redemption premium and interest solely from amounts in the 2016 Subordinate Lien Principal and Interest Sub-subaccount and the 2016 Subordinate Lien Debt Service Reserve Sub-

subaccount, and, together with any Subordinate Lien Parity Obligations, from Subordinate Lien Obligation Revenues and from amounts on deposit in the Construction Account: 2016 Subordinate Lien Obligations. The 2016 Subordinate Lien Obligations shall not constitute an indebtedness of the City within the meaning of any constitutional or statutory provisions or limitation as to indebtedness and shall have no claim to be paid from taxes of the City. Each 2016 Subordinate Lien Obligation shall contain a statement to that effect. A lien on and security interest in Subordinate Lien Obligation Revenues and amounts in the Subordinate Lien Obligations Account and the Construction Account: 2016 Subordinate Lien Obligations is granted to the owners of the 2016 Subordinate Lien Obligations Outstanding from time to time, subject to amounts in those Accounts being deposited, credited and expended as provided in this Ordinance.

Section 6.2. Purposes. The borrowing and issuance of the 2016 Subordinate Lien Obligations authorized in Section 6.1 of this Ordinance shall be for any one or more of the purposes of (a) paying Project Costs, and (b) making a deposit in the 2016 Subordinate Lien Debt Service Reserve Sub-subaccount of the Subordinate Lien Debt Service Reserve Subaccount.

Section 6.3. I.E.P.A. Loan Provisions. The Mayor and the Authorized Officer are each authorized to enter into one more I.E.P.A. Loan Agreements with the I.E.P.A. in the form(s) customarily used for the I.E.P.A. Program, and may delegate this authority to the Commissioner. The use of such form(s) is approved in all respects.

(a) Each I.E.P.A. Loan shall mature within 30 years from the later of (i) date of initiation of repayment as provided in each I.E.P.A. Loan Agreement or (ii) the date the Projects financed with the proceeds of such I.E.P.A. Loan is placed in service, and shall bear interest at the rate authorized for the I.E.P.A. Program at the time the related I.E.P.A. Loan Agreement is entered into, provided that no I.E.P.A. Loan may mature later than January 1, 2030 or bear interest at a rate in excess of 15 percent per annum.

(b) Principal of and interest on each I.E.P.A. Loan shall be payable as provided in the related I.E.P.A. Loan Agreement.

(c) Subject to the limitations set forth in this Section 6.3 and Section 6.1 of this Ordinance, authority is delegated to the Commissioner, with the concurrence of either the Mayor or the Authorized Officer, to determine the aggregate principal amount of I.E.P.A. Loans, the maturities of such I.E.P.A. Loans, the rate or rates of interest payable on such I.E.P.A. Loans or method or methods for determining such rate or rates and the first interest payment date of such I.E.P.A. Loans.

(d) The Mayor, the Authorized Officer and the Commissioner are each authorized to take the actions and execute and deliver the documents and instruments specified in this Ordinance and such other documents, instruments or certificates as may be required in connection with the I.E.P.A. Loans, including, but not limited to, agreements that the City will indemnify I.E.P.A. and the State of Illinois to the extent required to obtain the I.E.P.A. Loans.

Section 6.4. I.E.P.A. Loans. Pursuant to Section 2.3 of Part D of the 2000 Bond Ordinance, Section 2.3 of Part D of the Series 2001A Bond Ordinance, Section 6.3 of the Series 2010 Bond Ordinance and, Section 6.3 of the Series 2012 Bond Ordinance and Section 6.3 of the Series 2015 Bond Ordinance, the City has previously entered into certain I.E.P.A. Loan Agreements with the I.E.P.A., by which the I.E.P.A. has made I.E.P.A. Loans to

the City secured by Net Revenues Available for Bonds, and the City anticipates that it will enter into additional I.E.P.A. Loans in the future. The City hereby ratifies, with respect to previously incurred I.E.P.A. Loans, and confirms, with respect to future I.E.P.A. Loans, that the I.E.P.A. Loans are and will be subordinate to the Senior Lien Bonds and the Second Lien Bonds.

Section 6.5. Fiscal Sustainability Plan. The City is required to develop a Fiscal Sustainability Plan pursuant to 33 USC 1383(d) of the Pollution Control Act, as a condition of receiving an I.E.P.A. Loan. The Commissioner is hereby authorized to : (a) develop and implement a fiscal sustainability plan that includes (i) an inventory of critical assets that are a part of the treatment works; (ii) an evaluation of the condition and performance of inventoried assets or asset groupings; (iii) a certification that the recipient has evaluated and will be implementing water and energy conservation efforts as part of the plan; and (iv) a plan for maintaining, repairing, and, as necessary, replacing the treatment works and a plan for funding such activities; or (b) certify that the City has developed and implemented a plan that meets the requirements under clause (a).

ARTICLE VII.

DISPOSITION OF 2016 SUBORDINATE LIEN OBLIGATION PROCEEDS; CONSTRUCTION ACCOUNT: 2016 SUBORDINATE LIEN OBLIGATIONS

Section 7.1. Deposit Into the 2016 Subordinate Lien Debt Service Reserve Sub-subaccount. Subject to Section 2.2 of this Ordinance, there shall be deposited in the 2016 Subordinate Lien Debt Service Reserve Sub-subaccount from the proceeds of the 2016 Subordinate Lien Obligations and such other sources as necessary any amount required upon the issuance of such 2016 Subordinate Lien Obligations to cause the balance in the Subordinate Lien Debt Service Reserve Subaccount to equal the Subordinate Lien Debt Service Reserve Requirement.

Section 7.2. Construction Account: 2016 Subordinate Lien Obligations – Establishment, Deposit of Funds, Uses.

(a) The City shall establish a separate account in the Sewer Revenue Fund designated as the "Construction Account: 2016 Subordinate Lien Obligations."

(b) To the extent permitted by each I.E.P.A. Loan Agreement, the proceeds of the borrowing evidenced by the 2016 Subordinate Lien Obligations of a series shall be deposited to the credit of the Construction Account: 2016 Subordinate Lien Obligations. This account shall be deposited in a separate account in a Depository designated by the Authorized Officer pursuant to a depository agreement. Funds in the Construction Account: 2016 Subordinate Lien Obligations shall be invested by the Depository at the direction of the Authorized Officer in Permitted Investments, provided that such investments shall be scheduled to mature before needed to pay Project Costs. All interest received on or profits derived from such investments shall remain in the Construction Account: 2016 Subordinate Lien Obligations.

(c) Disbursements shall be made from the Construction Account: 2016 Subordinate Lien Obligations from time to time for the purpose of paying Project Costs, excluding Costs of Issuance. The proceeds of the borrowing evidenced by the 2016 Subordinate Lien Obligations and set aside in the Construction Account: 2016 Subordinate Lien Obligations shall be used to provide funds for all or any part of the Projects. The projects for which disbursements may be made from the Construction Account: Series 2016 Subordinate Lien Obligations may be

amended by the Budget Director, in consultation with I.E.P.A., to provide for the efficient operation of the Sewer System. Within 60 days after completion of the Projects and the payment of all Project Costs, any funds remaining in the Construction Account: 2016 Subordinate Lien Obligations shall be transmitted by the Depository to the City for transfer as provided in the I.E.P.A. Loan Agreement.

ARTICLE VIII.

SUBORDINATE LIEN OBLIGATIONS SUBACCOUNTS

Section 8.1. Subordinate Lien Obligations Principal and Interest Subaccount. Funds in the Subordinate Lien Obligations Principal and Interest Subaccount shall be used only for the purpose of paying the principal of and interest on Outstanding Subordinate Lien Obligations as the same shall become due; provided, however, that funds in the 2016 Subordinate Lien Principal and Interest Sub-subaccount shall be used only for the purpose of paying the principal of and interest on 2016 Subordinate Lien Obligations as the same shall become due.

Section 8.2. Subordinate Lien Debt Service Reserve Subaccount. Unless otherwise provided in the related I.E.P.A. Loan Agreement, at the time of the delivery of the 2016 Subordinate Lien Obligations of a series, amounts received upon the sale of such 2016 Subordinate Lien Obligations or cash on hand in the Sewer Revenue Fund shall be deposited to the credit of the 2016 Subordinate Lien Debt Service Reserve Sub-subaccount, to establish a balance in that Sub-subaccount at least equal to the Subordinate Lien Debt Service Reserve Requirement with respect to such 2016 Subordinate Lien Obligations. Amounts in the 2016 Subordinate Lien Debt Service Reserve Sub-subaccount shall be deposited in a separate account in a Depository. Whenever the balance in the various Sub-subaccounts of the Subordinate Lien Debt Service Reserve Subaccount is less than the Subordinate Lien Debt Service Reserve Requirement for the various series of Subordinate Lien Obligations, except as permitted pursuant to Section 9.1(c) of this Ordinance, there shall be transferred to the Subordinate Lien Debt Service Reserve Subaccount within the next 12 months (or such longer period permitted by the related I.E.P.A. Loan Agreement but not exceeding 60 months) sufficient funds to maintain balances in the various Sub-subaccounts of the Subordinate Lien Debt Service Reserve Subaccount at least equal to the Subordinate Lien Debt Service Reserve Requirement for the various series of Subordinate Lien Obligations.

(a) Funds in any Sub-subaccount of the Subordinate Lien Debt Service Reserve Subaccount shall be used to pay principal of, redemption premium, if any, and interest on the Subordinate Lien Obligations of the series to which the Sub-subaccount relates as the same become due at any time when there are insufficient funds available for such purpose in the Subordinate Lien Principal and Interest Subaccount.

(b) In the event of a deficiency in any Fiscal Year in the Subordinate Lien Principal and Interest Subaccount, the Subordinate Lien Debt Service Reserve Subaccount or any Sub-subaccount of either such Subaccount, the amount of such deficiency shall be included in the amount to be transferred from the Sewer Revenue Fund and deposited into such account during the next twelve month period or succeeding Fiscal Year, as required by this Ordinance.

(c) Whenever the balance in any Sub-subaccount of the Subordinate Lien Debt Service Reserve Subaccount exceeds the amount required to be on deposit in that Sub-subaccount, such excess may be transferred to the Sewer Revenue Fund, provided that no

such transfers shall be made when any debt service payments on outstanding obligations of the City that are payable by their terms from the revenues of the Sewer Revenue System are past due. Any funds that remain in the Sewer Revenue Fund at the end of any Fiscal Year shall be retained in the Sewer Revenue Fund and shall be available for appropriation for any proper purpose of the Sewer System.

ARTICLE IX.

ISSUANCE OF ADDITIONAL SUBORDINATE LIEN OBLIGATIONS

Section 9.1. Subordinate Lien Parity Obligations. As long as there are any Outstanding 2016 Subordinate Lien Obligations, the City may issue Subordinate Lien Parity Obligations for any lawful purpose of the Sewer System, provided such purpose is also a lawful purpose of the I.E.P.A. Program, and then only upon compliance with the following conditions:

(a) the funds required to be transferred to the Bond Principal and Interest Account, the Bond Debt Service Reserve Account and the various Subaccounts of the Second Lien Bonds Account and the Subordinate Lien Obligations Account shall have been transferred in full up to the date of delivery of such Subordinate Lien Parity Obligations;

(b) the ordinance authorizing the issuance of Subordinate Lien Parity Bonds shall require either (i) the transfer at the time of the delivery of such Subordinate Lien Parity Obligations of sufficient proceeds of such Subordinate Lien Parity Obligations or Net Revenues Available for Bonds, or any combination of Subordinate Lien Obligation proceeds or Net Revenues Available for Bonds to the various Sub-subaccounts of the Subordinate Lien Debt Service Reserve Subaccount so that the balance in such Sub-subaccounts is at least equal to the Subordinate Lien Debt Service Reserve Requirement for each series of Subordinate Lien Obligations, or (ii) equal monthly transfers to the Sub-subaccount of the Subordinate Lien Debt Service Reserve Subaccount for such Subordinate Lien Parity Obligations during a period not exceeding 60 months following the delivery of such Subordinate Lien Parity Obligations sufficient to cause the balance in such Sub-subaccount to be an amount at least equal to the Subordinate Lien Debt Service Reserve Requirement for that series of Subordinate Lien Parity Obligations; and

(c) Net Revenues Available for Bonds for the last completed Fiscal Year prior to the issuance of the Subordinate Lien Parity Obligations (as shown by the audit of an independent certified public accountant), or Net Revenues Available for Bonds for such last completed Fiscal Year, adjusted as described below, shall equal at least one hundred percent of the maximum annual Subordinate Lien Debt Service Requirement for Subordinate Lien Obligations which will be Outstanding following the issuance of the proposed Subordinate Lien Parity Obligations, computed on a pro forma basis assuming the issuance of the proposed Subordinate Lien Parity Obligations, and the application of the proceeds of any Subordinate Lien Parity Obligations as provided in the ordinance authorizing their issuance, sale and delivery. Net Revenues Available for Bonds may be adjusted as follows for purposes of this paragraph (c):

(i) If there shall have been an increase in the rate of the Sewer System from the rates in effect for such last completed Fiscal Year, which increase is in effect at the time of the issuance of any such Subordinate Lien Parity Obligations, Net Revenues Available for Bonds may be adjusted to reflect the Net Revenues Available for Bonds for such last completed Fiscal Year as they would have been had the existing rates been in effect during all of that last completed Fiscal Year; and

(ii) any such adjustment, shall be evidenced by a certificate of the Authorized Officer.

For purposes of calculating the adjustment described in this paragraph (c), any rate increase enacted by the City and scheduled to take effect in a future Fiscal Year may be reflected in Net Revenues Available for Bonds for purposes of calculating debt service coverage for that and each succeeding Fiscal Year. If during the first six months of a Fiscal Year, an audit of the Sewer System for the preceding Fiscal Year by an independent certified public accountant is not available, the conditions of this paragraph (c) shall be deemed to have been satisfied if both (1) Net Revenues Available for Bonds for the second preceding Fiscal Year (as shown by the audit of an independent certified public accountant), adjusted as described in this paragraph (c), and (2) Net Revenues Available for Bonds for the preceding Fiscal Year (as estimated by the Authorized Officer), adjusted as described in this paragraph (c), shall equal at least one hundred percent of the maximum Subordinate Lien Debt Service Requirement for any Fiscal Year for Subordinate Lien Obligations which will be Outstanding following the issuance of the proposed Subordinate Lien Parity Obligations, computed on a pro forma basis assuming the issuance of the proposed Subordinate Lien Parity Obligations and the application of the proceeds of any Subordinate Lien Parity Obligations as provided in the ordinance authorizing their issuance, sale and delivery.

ARTICLE X.

GENERAL PROVISIONS

Section 10.1. Authority. This Ordinance is adopted pursuant to the powers of the City as a home rule unit under Article VII, Section 6(a) of the Constitution. The appropriate officers of the City are authorized to take such actions and do such things as shall be necessary to perform, carry out, give effect to and consummate the transactions contemplated by this Ordinance and the 2016 Obligations, including, but not limited to, the exercise following the delivery date of any of the 2016 Obligations of any power or authority delegated to such official of the City under this Ordinance with respect to the 2016 Obligations upon the initial issuance thereof, but subject to any limitations on or restrictions of such power or authority as herein set forth.

Section 10.2. Authorized Signatures. The Mayor, the Clerk and the Authorized Officer may each designate another to act as their respective proxies and to affix their respective signatures to the 2016 Bonds, whether in temporary or definitive form, and any other instrument, certificate or document required to be signed by the Mayor, the Clerk or the Authorized Officer pursuant to this Ordinance and any instrument, certificate or document required by this Ordinance. In such case, each shall send to the City Council written notice of the person so designated by each, such notice stating the name of the person so selected and identifying the instruments, certificates and documents which such person shall be authorized to sign as proxy for the Mayor, the Clerk and the Authorized Officer, respectively. A written signature of the Mayor, the Clerk or the Authorized Officer, respectively, executed by the person so designated underneath, shall be attached to each notice. Each notice, with the signatures attached, shall be recorded in the Journal of Proceedings of the City Council and filed with the Clerk. When the signature of the Mayor, the Clerk or the Authorized Officer is placed on an instrument, certificate or document at the direction of the Mayor, the Clerk or the Authorized Officer, as the case may be, in the specified manner, the same, in all respects, shall be as

binding on the City as if signed by the Mayor, the Clerk or the Authorized Officer in person, as the case may be.

Section 10.3. Conflict. To the extent that any ordinance, resolution, provision of the Municipal Code, rule or order, or part thereof, is in conflict with or is inconsistent with the provisions of this Ordinance, the provisions of this Ordinance shall be controlling. No provision of the Municipal Code or violation of any provision of the Municipal Code shall be deemed to impair the validity of this Ordinance or the instruments authorized by this Ordinance or to impair the rights of the owners of the 2016 Obligations to receive payment of the principal of, premium, if any, or interest on those 2016 Obligations or to impair the security for any of the 2016 Obligations; provided further that the foregoing shall not be deemed to affect the availability of any other remedy or penalty for any violation of any provision of the Municipal Code.

Section 10.4. Severability. If any provision of this Ordinance shall be held invalid or unenforceable, the invalidity or unenforceability of such provision shall not affect any of the other remaining provisions of this Ordinance.

Section 10.5. Registered Owner Remedy. Any Registered Owner of a 2016 Bond may proceed by civil action to compel performance of all duties required by this Ordinance, including the establishment and collection of sufficient fees, charges and rates for services supplied by the Sewer System, and the application of the Gross Revenues as provided by this Ordinance.

Section 10.6. Contract. The provisions of this Ordinance shall constitute a contract between the City and the Registered Owners of the 2016 Bonds and the owners of the 2016 Subordinate Lien Obligations, and no changes, additions or alterations of any kind shall be made to that contract except as provided in this Ordinance and, with respect to the Registered Owners of the 2016 Bonds, in the 2016 Bonds Indenture (so long as any 2016 Bonds are Outstanding).

Section 10.7. Appropriation. The provisions of this Ordinance constitute an appropriation of (i) the amounts received upon the sale of the 2016 Obligations for the purposes specified in Sections 3.2 and 6.2 of this Ordinance, as applicable, and (ii) the Net Revenues Available for Bonds, including the Investment Earnings on accounts and subaccounts as provided herein, for deposit in the various accounts established as provided by Section 2.2 of this Ordinance and for payment of principal of, redemption premium, if any, and interest on the 2016 Obligations and for other payments required to be made by the City pursuant to the documents, agreements and instruments authorized herein.

Section 10.8. Headings. Any headings preceding the texts of the several Articles and Sections of this Ordinance shall be solely for convenience of reference and shall not constitute a part of this Ordinance nor shall they affect its meaning, construction or effect.

Section 10.9. Effectiveness. This Ordinance shall be in full force and effect immediately upon its passage and approval by the Mayor.

ISSUANCE OF CITY OF CHICAGO SECOND LIEN WATER REVENUE PROJECT AND REFUNDING BONDS, SERIES 2016B.

[SO2015-8870]

The Committee on Finance submitted the following report:

CHICAGO, January 13, 2016.

To the President and Members of the City Council:

Your Committee on Finance, having had under consideration a communication recommending a proposed ordinance authorizing the issuance of City of Chicago Second Lien Water Revenue Project and Refunding Bonds, Series 2016B, amount of Bonds not to exceed: $200,000,000, having had the same under advisement, begs leave to report and recommend that Your Honorable Body *Pass* the proposed substitute ordinance transmitted herewith.

This recommendation was concurred in by a viva voce vote of the members of the committee, with no dissenting vote.

Alderman Burke (14th Ward) abstains from voting under the provisions of Rule 14.

Respectfully submitted,

(Signed) EDWARD M. BURKE,
Chairman.

On motion of Alderman Burke, the said proposed substitute ordinance transmitted with the foregoing committee report was *Passed* by yeas and nays as follows:

Yeas -- Aldermen Moreno, Hopkins, Dowell, Burns, Hairston, Sawyer, Mitchell, Harris, Beale, Sadlowski Garza, Thompson, Cárdenas, Quinn, Lopez, Foulkes, D. Moore, Curtis, O'Shea, Cochran, Brookins, Muñoz, Scott, Solis, Burnett, Ervin, Reboyras, Santiago, Waguespack, Mell, Austin, Ramirez-Rosa, Laurino, O'Connor, Reilly, Smith, Tunney, Arena, Cappleman, Pawar, Osterman, J. Moore, Silverstein -- 42.

Nays -- Aldermen Taliaferro, Napolitano -- 2.

Alderman Beale moved to reconsider the foregoing vote. The motion was lost.

Alderman Burke invoked Rule 14 of the City Council's Rules of Order and Procedure, disclosing that he had represented parties to this ordinance in previous and unrelated matters.

Alderman Villegas invoked Rule 14 of the City Council's Rules of Order and Procedure.

The following is said ordinance as passed:

BE IT ORDAINED BY THE CITY COUNCIL OF THE CITY OF CHICAGO:

PART A
INTRODUCTION

ARTICLE I
AUTHORITY AND FINDINGS

Section 1.01. Authority. This Ordinance is adopted pursuant to Section 6(a) of Article VII of the Constitution. This Ordinance authorizes the issuance of Second Lien Water Revenue Project and Refunding Bonds, Series 2016B (the "2016B Second Lien Bonds") as follows: (i) Part B of this Ordinance authorizes the issuance, from time to time, of 2016B Second Lien Bonds in one or more series, in such principal amounts and with such terms and provisions as are set forth in Part B, in the Second Lien Bonds Master Indenture previously approved by the City and in the Tenth Supplemental Indenture approved in Part B; and (iii) Part C of this Ordinance sets forth provisions generally applicable to the 2016B Second Lien Bonds.

Section 1.02. Findings. It is found and declared as follows:

(a) The City is a duly constituted and existing municipality within the meaning of Section 1 of Article VII of the Constitution, and is a "home rule unit" under Section 6(a) of Article VII of the Constitution.

(b) The City has constructed and is maintaining and operating the Water System to meet the needs of the City's inhabitants and other users of the Water System and for fire protection. The Water System is operated under the supervision and control of the Department of Water Management of the City.

(c) The City has determined to improve and expand the Water System, and to issue bonds and other obligations to pay the costs of such improvement and expansion.

(d) The estimated useful life of the Projects is no longer than the final maturity of the Project Bonds. It is advisable and necessary and in the best interests of the City that the City undertake and complete the Projects.

(e) The City does not have available funds sufficient to pay 2016B Costs (as defined in clause (i) below).

(f) The City has issued and has outstanding its Outstanding Senior Lien Bonds, Outstanding Second Lien Bonds and Outstanding Subordinate Lien Obligations.

(g) The City has determined to ascertain whether the refunding of all or a portion of the outstanding Second Lien Bonds will reduce the aggregate debt service payable by the City with respect to the Bonds or restructure such debt service in a manner deemed to be in the best interests of the Water System and the City.

(h) The City has determined that it is advisable and in the best interests of the City to authorize the issuance from time to time of its Second Lien Water Revenue Project and Refunding Bonds, Series 2016B (the "2016B Second Lien Bonds"), subject to the authorization limits specified in this Ordinance, in one or more series for any one or more of the purposes of (1) refunding the Refunded Bonds, (2) paying Project Costs, (3) funding capitalized interest on the 2016B Second Lien Bonds, (4) paying Costs of Issuance of the 2016B Second Lien Bonds, (5) paying the costs of acquiring a Qualified Reserve Account Credit Instrument for the 2016B Second Lien Bonds or making a deposit to the 2016B Second Lien Bonds Dedicated Subaccount in the amount required by the Tenth Supplemental Indenture or a Supplemental Indenture, and (6) providing for any discount on the 2016B Second Lien Bonds.

(i) The proceeds of the 2016B Second Lien Bonds incurred for the costs described in clause (h), (1) – (6) above (the "2016B Costs") will not exceed the amount required to pay such costs.

(j) In accordance with the covenants of the City in the Second Lien Bonds Master Indenture, concurrent with the issuance, sale and delivery of the 2016B Second Lien Bonds, all the conditions and requirements in Section 4.06 of the Second Lien Bonds Master Indenture shall have been fully satisfied and complied with and, based upon such satisfaction and compliance, if the City shall issue 2016B Second Lien Bonds pursuant to this Ordinance, such 2016B Second Lien Bonds will have a claim for payment from Second Lien Bond Revenues on an equal and ratable basis with the 2000 Second Lien Bonds, the 2001 Second Lien Bonds, the 2004 Second Lien Bonds, the 2006 Second Lien Bonds, the Series 2008 Second Lien Bonds, the Series 2010 Second Lien Bonds, the 2012 Second Lien Bonds and the 2014 Second Lien Bonds.

(k) The City proposes to issue and sell the 2016B Second Lien Bonds for one or more of the purposes described in subsection (i) above in the manner authorized in this Ordinance in an aggregate principal amount not to exceed $200,000,000 plus an amount equal to the amount of any original issue discount used in marketing the 2016B Second Lien Bonds, as determined by the Chief Financial Officer in accordance with the terms of this Ordinance. The limit on the authorized amount of 2016B Second Lien Bonds under this Ordinance shall be exclusive of any premium received upon the issuance of the 2016B Second Lien Bonds.

(l) The borrowing authorized by this Ordinance and the issuance of the 2016B Second Lien Bonds are for proper public purposes and are in the public interest. The City has the power to borrow for the purposes set forth in this Ordinance and to issue the 2016B Second Lien Bonds.

(m) The City's ability to issue 2016B Second Lien Bonds, from time to time without further action by the City Council at various times, in various principal amounts and with various interest rates and interest rate determination methods, maturities, redemption provisions and other terms will enhance the City's opportunities to obtain financing upon the most favorable terms available at such time of issuance.

(n) Authority is granted to the Chief Financial Officer to determine to sell from time to time the 2016B Second Lien Bonds in one or more series, at such time as the Chief Financial Officer determines that such sale or sales is desirable and in the best financial interest of the Water System.

(o) This Ordinance is adopted pursuant to the City's constitutional home rule powers.

PART B
DEFINITIONS; 2016B SECOND LIEN BONDS; WATER FUND AND ACCOUNTS

ARTICLE I
DEFINITIONS

Section 1.01. Definitions. (a) Except as provided in this Article I, all capitalized terms used and not otherwise defined in this Part B shall have the meanings ascribed to them in the preambles set forth in Part A of this Ordinance or in the Second Lien Bonds Master Indenture or the Tenth Supplemental Indenture.

(b) As used in this Part B, the following terms shall have the following meanings, unless the context clearly indicates a different meaning:

"Bond Registrar" means such banking institution as may be appointed by the Chief Financial Officer as bond registrar for the 2016B Second Lien Bonds, or any successor to it in that capacity appointed by the Chief Financial Officer and any co-bond registrar separately appointed by the Chief Financial Officer.

"Capital Appreciation 2016B Second Lien Project and Refunding Bonds" means any 2016B Second Lien Bonds which are designated by the Chief Financial Officer in the Second Lien Bond Determination Certificate to be capital appreciation bonds, all or a portion of the interest on which shall be payable as appreciation in the principal amount of those 2016B Second Lien Bonds, when the principal amount of those 2016B Second Lien Bonds is due.

"Chief Financial Officer" means the Chief Financial Officer of the City appointed by the Mayor or, in the event no person is at the time then so appointed and acting, the City Comptroller of the City.

"City" means the City of Chicago.

"City Clerk" means the duly elected and qualified person serving as the City Clerk of the City.

"City Council" means the City Council of the City.

"Compound Accreted Value" means, with respect to any Capital Appreciation 2016B Second Lien Bond, as of any date of calculation, its original principal amount plus the appreciation in its principal amount to that date calculated as provided in the related Second Lien Bond Determination Certificate.

"Constitution" means the 1970 Constitution of the State of Illinois.

"Construction Account: 2016B Second Lien Bonds" means the separate account of that name in the Water Fund established pursuant to Section 3.02 of this Part B.

"Consulting Engineer" means any engineer or firm of engineers of national reputation selected by the City and generally recognized to be well qualified in engineering matters relating to municipal water utility systems.

"Costs of Issuance" means all fees and costs incurred by the City relating to the issuance of the 2016B Second Lien Bonds, including, without limitation, printing costs, Authenticating Agent's initial fees and charges, Bond Registrar's fees and charges, Paying Agent's fees and charges, financial advisory fees, costs of credit ratings, engineering fees, legal fees, accounting fees, the cost of any premiums for municipal bond insurance to insure the 2016B Second Lien Bonds, and the cost of any related services with respect to the 2016B Second Lien Bonds.

"CP Notes" means obligations commonly described as "commercial paper" issued by the City from time to time, payable from the Commercial Paper Account described in Section 3.03(f) of Part B of this Ordinance including the Series 2004 Commercial Paper Program Notes.

"Defeasance Obligations" means (i) cash, (ii) Governmental Obligations, (iii) securities that are described in clause (c) of the definition of Permitted Investments; (iv) securities that are obligations described in clause (f) of the definition of Permitted Investments (A) that have been refunded in advance of their maturity and are, at the time of purchase, rated by at least two Rating Agencies in their highest respective long-term rating categories for comparable types of debt obligations or (B) that have been refunded in advance of their maturity with cash, direct U.S. or U.S. guaranteed obligations, or rated pre-refunded municipals and are, at the time of purchase, rated by a single Rating Agency in its highest long-term rating category for comparable types of debt obligations, (iv) the interest component of REFCORP strips which have been stripped by request to the Federal Reserve Bank of New York in book entry form, or (v) obligations issued by the following agencies which are backed by the full faith and credit of the U.S.: Farmers Home Administration (FmHA) (certificates of beneficial ownership), Federal Financing Bank, General Services Administration (participation certificates), U.S. Maritime Administration (guaranteed Title XI financing), U.S. Department of Housing and Urban Development (HUD) (Project Notes, Local Authority Bonds, New Communities Debentures — U.S. government guaranteed debentures), and U.S. Public Housing Notes and Bonds — U.S. government guaranteed public housing notes and bonds.

"Deputy City Clerk" means the duly appointed and qualified person serving as the Deputy City Clerk of the City.

"Fiscal Year" means the period beginning January 1 and ending December 31 of any year.

"Governmental Obligations" means securities which are obligations described in clauses (a) and (b) of the definition of Permitted Investments in this Section 1.01.

"Gross Revenues" means all income and receipts from any source which under generally accepted accounting principles are properly recognized as being derived from the operation of the Water System, including without limitation (i) charges imposed for water service and usage, (ii) charges imposed for sales of water to municipalities (other than the City) and other users of water service, (iii) charges imposed for inspections and permits for connection to the Water System, (iv) grants (excluding grants received for capital projects) and (v) Investment Earnings. Gross Revenues do not include amounts credited to customers on their bills, such as for payment of the price of purchasing from them capital assets of the Water System.

"Internal Revenue Code" means the Internal Revenue Code of 1986, as amended, or any successor act and the regulations promulgated thereunder.

"Investment Earnings" means interest plus net profits and less net losses derived from investments made with any portion of the Gross Revenues or with any money in the Accounts in the Water Fund (other than the Senior Lien Rebate Accounts) specified in Section 3.03 of this Part B. Investment Earnings do not include interest or earnings on investments of the Construction Account: 2016B Second Lien Bonds, or any Second Lien Rebate Accounts established pursuant to Section 3.01 of the Second Lien Bonds Master Indenture.

"ISDA" means the International Swaps and Derivatives Association, Inc.

"Mayor" means the Mayor of the City.

"Municipal Code" means the Municipal Code of Chicago, as amended.

"Net Revenues" means that portion of the Gross Revenues remaining in any period after providing sufficient funds for Operation and Maintenance Costs.

"Net Revenues Available for Bonds" means that portion of the Net Revenues remaining in any period, minus any amounts deposited during that period in the Water Rate Stabilization Account as provided in Section 3.03(g) of this Part B (other than amounts deposited to that Account upon the issuance of the Series 1993 Bonds or upon the issuance of any Senior Lien Parity Bonds) and plus the amounts withdrawn during that period from that Account.

"Operation and Maintenance Costs" means all expenses reasonably incurred by the City in connection with the operation, maintenance, renewal, replacement and repair of the Water System, which under generally accepted accounting principles are properly chargeable to the Water System and not capitalized, including, without limitation, salaries, wages, taxes, contracts for services, costs of materials and supplies, purchase of power, fuel, insurance, reasonable repairs and extensions necessary to render efficient service, the costs related to any agreements or other arrangements entered into pursuant to this Part B, Paying Agent's fees, and all incidental expenses, but excluding any provision for depreciation or for interest on Senior Lien Bonds, Second Lien Bonds, Subordinate Lien Obligations, CP Notes, Water System Line of Credit Notes or other obligations for borrowed money payable from the Net Revenues, Net Revenues Available for Bonds, Second Lien Bond Revenues or Subordinate Lien Obligation Revenues and, from and after the earlier to occur of (i) the date all Senior Lien Bonds issued prior to the date of issuance of the 2000 Senior Lien Bonds are no longer Outstanding or (ii) the effective date of amendments to the ordinances authorizing Outstanding Senior Lien Bonds issued prior to the date of issuance of the 2000 Senior Lien Bonds which permit the following to be included in the definition of Operation and Maintenance Costs, the fees of the trustee and any remarketing agent, paying agent or bond registrar for the Second Lien Bonds, and the paying agent, if any, for Subordinate Lien Obligations, the costs related to any agreements or other arrangements entered into pursuant to Section 2.05 of Part B of this Ordinance or the Second Lien Bonds Master Indenture.

"Ordinance" means this Ordinance as it may be modified or amended from time to time.

"Outstanding" means, (i) with reference to any series of Senior Lien Bonds, all of such obligations that are outstanding and unpaid, provided that such term does not include obligations:

(a) which have been paid or redeemed in full both as to principal, redemption premium, if any, and interest, or

(b) which have matured or which have been duly called for redemption and for the payment of which money is on deposit with the designated paying agents for such Senior Lien Bonds, or are otherwise properly available, sufficient to pay the principal of, redemption premium, if any, and interest on such Senior Lien Bonds, or

(c) for which the City has provided for payment by depositing in an irrevocable trust or escrow, cash or Defeasance Obligations, in each case the maturing principal of and interest on which will be sufficient to pay at maturity, or if called for redemption on the applicable redemption date, the principal of, redemption premium, if any, and interest on such Senior Lien Bonds, or

(d) which are owned by the City; and

(ii) with reference to any Second Lien Bonds, has the meaning ascribed to such term in the Second Lien Bonds Master Indenture; and with reference to any Subordinate Lien Obligations, has the meaning ascribed to such term in the ordinances authorizing such Subordinate Lien Obligations; with reference to any CP Notes, has the meaning ascribed to such term in the ordinances and related indentures authorizing such CP Notes; and with reference to any Water System Line of Credit Notes, has the meaning ascribed to such term in the ordinances and related Water System Line of Credit Agreements pursuant to which such Water System Line of Credit Notes are issued.

"Paying Agent" means such banking institution as may be appointed by the Chief Financial Officer as paying agent for the 2016B Second Lien Bonds, or any successor to it in that capacity appointed by the Chief Financial Officer and any co-paying agent separately appointed by the Chief Financial Officer.

"Permitted Investments" means any of the following, to the extent permitted by law and by the Second Lien Bonds Master Indenture at the time of such investment:

(a) direct obligations of, or obligations the principal of and interest on which are unconditionally guaranteed by, the United States of America;

(b) trust receipts or other certificates of ownership evidencing an ownership interest in the principal of or interest on, or both principal of and interest on, obligations described in clause (a) of this definition, which obligations are held in trust by a bank described in clause (d) of this definition, provided that such bank holds such obligations separate and segregated from all other funds and accounts of the City and of such bank and that a perfected first security interest under the Illinois Uniform Commercial Code, or under book entry procedures prescribed at 31 C.F.R. 306.0 et seq. or 31 C.F.R. 350.0 et seq. (or other similar book entry procedures similarly prescribed by federal law or regulations adopted after the date of adoption of this Ordinance), has been created in such obligations for the benefit of the applicable account in the Water Fund or, to the extent permitted, in any irrevocable trust or escrow established to make provision for the payment and discharge of the indebtedness on all 2016B Second Lien Bonds or other obligations which are payable from Net Revenues Available for Bonds;

(c) obligations of Fannie Mae or of any agency or instrumentality of the United States of America now existing or created after the issuance and delivery of the 2016B

Second Lien Bonds, including but not limited to the Federal Home Loan Mortgage Corporation, the United States Postal Service, the Government National Mortgage Association and the Federal Financing Bank;

(d) negotiable or non-negotiable time deposits evidenced (i) by certificates of deposit issued by any bank, trust company, national banking association or savings and loan association which has capital of not less than $250,000,000 or (ii) by certificates of deposit which are continuously and fully insured by (A) any federal agency or (B) an insurer that at the time of issuance of the policy securing such deposits has been assigned a credit rating on its long-term unsecured debt within one of the two highest rating categories, without regard to any refinement or gradation of rating category by numerical modifier or otherwise, from at least two Rating Agencies;

(e) repurchase agreements with banks described in clause (d) of this definition or with government bond dealers reporting to, trading with, and recognized as primary dealers by a Federal Reserve Bank, provided (i) that the underlying securities are obligations described in clauses (a) or (c) of this definition and are required to be continuously maintained at a market value not less than the amount so invested, (ii) the City has received an opinion of counsel to the effect that a custodian for the City has possession of the underlying securities as collateral and has a perfected first security interest in the collateral, and (iii) the collateral is in the opinion of such counsel free and clear of claims by third parties;

(f) obligations of any state of the United States of America or any political subdivision of a state or any agency or instrumentality of a state or political subdivision which are, at the time of purchase, rated by at least two Rating Agencies in one of their two highest respective long-term rating categories, without regard to any refinement or gradation of rating categories by numerical modifier or otherwise (if not rated by at least two Rating Agencies then a rating by a single Rating Agency shall be satisfactory), for comparable types of debt obligations;

(g) bonds, notes, debentures or other evidences of indebtedness issued or guaranteed by any corporation which are, at the time of purchase, rated by at least two Rating Agencies, without regard to any refinement or gradation of rating categories by numerical modifier or otherwise, in their highest rating category (if not rated by at least two Rating Agencies then a rating by a single Rating Agency shall be satisfactory), for comparable types of debt obligations;

(h) repurchase agreements and investment agreements (including forward purchase agreements pursuant to which the City agrees to purchase securities of the type described in clauses (a), (b), (c), (f), (g) and (i) of this definition of "Permitted Investments"), with any bank, trust company, national banking association (which may include any Paying Agent or Bond Registrar), insurance company or any other financial institution which at the date of the agreement has an outstanding, unsecured, uninsured and unguaranteed debt issue rated by at least two Rating Agencies in one of their three highest respective long-term rating categories, without regard to any refinement or gradation of rating categories by numerical modifier or otherwise, or if such institution is not so rated, that the agreement is secured by such securities as are described in clauses (a) through (d) above, inclusive, having a market value at all times (exclusive of accrued interest, other than accrued interest paid in connection with the purchase of such securities) at least equal to the principal amount invested pursuant to the agreement, provided that (i) a custodian for the City (which custodian is not the entity with which the City has the repurchase or investment agreement) has a perfected first security interest in the

collateral and the City has received an opinion of counsel to that effect, (ii) the custodian or an agent of the custodian (which agent is not the entity with which the City has the repurchase or investment agreement) has possession of the collateral, and (iii) such obligations are in the opinion of such counsel free and clear of claims by third parties;

(i) prime commercial paper of a corporation incorporated under the laws of any state of the United States of America, rated by at least one Rating Agency in its highest short-term rating category, without regard to any refinement or gradation of rating category by numerical modifier or otherwise;

(j) certificates of deposit of national banks that are either fully collateralized at least 110 percent by marketable U.S. government securities marked to market at least monthly or secured by a corporate surety bond issued by an insurance company licensed to do business in Illinois and having a claims-paying rating in the top rating category, without regard to any refinement or gradation of rating category by numerical modifier or otherwise, as rated by at least one Rating Agency and maintaining such rating during the term of such investment; and

(k) shares of a money market fund registered under the Investment Company Act of 1940, whose shares are registered under the Securities Act of 1933, as amended.

"Project Bonds" means the 2016B Second Lien Bonds in the manner authorized in this Ordinance in one or more series of 2016B Second Lien Bonds, the proceeds of which are used for Project Costs.

"Project Costs" means the costs of acquiring, constructing and equipping the Projects, including without limitation, acquisition of necessary interests in property, engineering fees or costs of the City, restoration costs, legal fees or costs of the City.

"Projects" means the program of improvements and extensions to the Water System designated by the Commissioner of Water Management including, but not limited to constructing and installing water mains; rehabilitating, upgrading, replacing, repairing, renovating, improving and extending facilities at the water purification plants; improving and extending facilities at any or all of the pumping stations; providing any and all necessary facilities, services and equipment to protect and enhance the safety, integrity and security of the Water System; and providing new equipment and technology and rehabilitating existing equipment necessary to continue to provide existing customers with the quality and quantity of water required and to meet future customer demand.

"Rating Agency" means any nationally recognized securities rating agency.

"Refunded Bonds" means the Refunded Second Lien Bonds.

"Refunded Second Lien Bonds" means those Outstanding Second Lien Bonds identified in the Second Lien Bond Determination Certificate to be refunded with the proceeds of the Refunding Bonds.

"Refunding Bonds" means the 2016B Second Lien Bonds issued in the manner authorized in this Ordinance in one or more series of 2016B Second Lien Bonds, the proceeds of which are used to finance all or a portion of the costs of refunding the Refunded Bonds.

"Registered Owner" means any person in whose name a Bond is registered in the registration books of the City maintained by the Bond Registrar.

"Second Lien Bond Determination Certificate" means the certificate of the Chief Financial Officer with respect to the 2016B Second Lien Bonds of a series filed with the Office of the City Clerk or the Deputy City Clerk, addressed to the City Council as provided in Section 2.04(e) of this Part B.

"Second Lien Bond Initial Purchasers" means the underwriters or representatives of an underwriting syndicate or other purchasers to which, or at the direction of which, the City will sell the 2016B Second Lien Bonds of a series and with which the City will enter into a Second Lien Bond Purchase Agreement, as the Chief Financial Officer shall designate in the related Second Lien Bond Determination Certificate.

"Second Lien Bond Provider" means a company, banking institution or other financial institution which is the issuer of a Qualified Reserve Account Credit Instrument (as defined in the Second Lien Bonds Master Indenture).

"Second Lien Bond Purchase Agreement" means the Second Lien Bond Purchase Agreement between the City and the Second Lien Bond Initial Purchasers of the 2016B Second Lien Bonds of a series authorized by Section 2.04(a) of this Part B.

"Second Lien Bond Revenues" means all sums, amounts, funds or moneys which are deposited to the Second Lien Bonds Account pursuant to Section 3.03(d) of this Part B subject to the priority for the deposit of Net Revenues Available for Bonds established in Section 3.03 of this Part B.

"Second Lien Bonds" means the 2016B Second Lien Bonds authorized herein, the 2014 Second Lien Bonds, the 2012 Second Lien Bonds, the Series 2010 Second Lien Bonds, the Series 2008 Second Lien Bonds, the Series 2006 Second Lien Bonds, the 2004 Second Lien Bonds, the Series 2001 Second Lien Project and Refunding Bonds, the Series 2000 Second Lien Bonds and all Second Lien Parity Bonds.

"Second Lien Bonds Account" means the separate account of that name previously established in the Water Fund and described in Section 3.03(d) of this Part B.

"Second Lien Bonds Construction Accounts" means the various accounts established for construction purposes by the Series 2000 Bond Ordinance, the Series 2004 Second Lien Bond Ordinance, the Series 2006 Second Lien Bond Ordinance, the Series 2008 Second Lien Bond Ordinance, the Series 2010 Second Lien Bond Ordinance, the Series 2012 Second Lien Bond Ordinance, the Series 2014 Second Lien Bond Ordinance, this Ordinance and any ordinances authorizing Second Lien Parity Bonds, and the Bond Proceeds Account: 2016A Second Lien Bonds established by the Series 2016A Second Lien Bond Ordinance.

"Second Lien Bonds Master Indenture" means the Second Lien Bonds Master Indenture approved in the Series 2000 Bond Ordinance, as amended by Amendment No. 1 To Master Indenture, dated as of August 1, 2004 and as the same may from time to time be supplemented and amended in accordance with its provisions.

"Second Lien Parity Bonds" means obligations which may be issued on the date or after the issuance of the 2016B Second Lien Bonds which are payable from Second Lien Bond

Revenues on an equal and ratable basis with the 2016B Second Lien Bonds and all other Outstanding Second Lien Bonds.

"Senior Lien Bonds" means the Series 1993 Bonds, the Series 1997 Bonds, the 2000 Senior Lien Bonds and all Senior Lien Parity Bonds.

"Senior Lien Bonds Construction Accounts" means the various accounts established for construction purposes by the Series 1997 Bond Ordinance, the Series 2000 Bond Ordinance, and any ordinance authorizing Senior Lien Parity Bonds.

"Senior Lien Debt Service Requirement" means, for any Fiscal Year, the principal of and interest on Senior Lien Bonds required to be paid in that Fiscal Year. With respect to any Senior Lien Bonds for which any interest is payable by appreciation in principal amount, the Senior Lien Debt Service Requirement for a Fiscal Year includes all appreciated principal payable in that Fiscal Year but does not include the increase in principal which occurs in that Fiscal Year but is not payable in that Fiscal Year. Any Senior Lien Bonds required to be redeemed pursuant to a mandatory sinking fund redemption shall be treated for these purposes as being due on the date they are required to be redeemed and not on their stated maturity dates.

"Senior Lien Debt Service Reserve Account" means the separate account entitled "Bond Debt Service Reserve Account" previously established by the City in the Water Fund and described in Section 3.03(b) of this Part B and each Subaccount of that Account.

"Senior Lien Debt Service Reserve Account Credit Instrument" means a non-cancelable insurance policy, a non-cancelable surety bond or an irrevocable letter of credit which may be delivered to the City in lieu of or in partial substitution for cash or securities required to be on deposit in a Subaccount of the Senior Lien Debt Service Reserve Account. In the case of an insurance policy or surety bond, the Senior Lien Bond Provider of such insurance policy or surety bond shall be an insurer which, at the time of issuance of the insurance policy or surety bond, has been assigned a credit rating which is within one of the two highest ratings, without regard to any refinement or gradation of rating categories by numerical modifier or otherwise, accorded insurers by at least two Rating Agencies. Letters of credit shall be issued by a banking institution which has, or the parent of which has, or the holding corporation of which it is the principal bank has, at the time of issuance of the letter of credit, a credit rating on its long-term unsecured debt within one of the two highest rating categories, without regard to any refinement or gradation of rating categories by numerical modifier or otherwise, from at least two Rating Agencies. The insurance policy, surety bond or letter of credit shall grant to the City the right to receive payment for the purposes of which the Subaccount of the Senior Lien Debt Service Reserve Account may be used or for deposit in that Subaccount and shall be irrevocable during its term.

"Senior Lien Debt Service Reserve Account Credit Instrument Coverage" means, with respect to any Senior Lien Debt Service Reserve Account Credit Instrument on any date of determination, the amount available to pay principal of and interest on the Senior Lien Bonds under that Senior Lien Debt Service Reserve Account Credit Instrument.

"Senior Lien Debt Service Reserve Requirement" means with respect to each of the Series 1993 Bonds, the Series 1997 Bonds and the 2000 Senior Lien Bonds, the amount, as of any date of computation, specified in the respective ordinance of the City, as amended, authorizing those Bonds. Any Senior Lien Bonds required to be redeemed pursuant to a

mandatory sinking fund redemption shall be treated for purposes of this definition as being due on the dates they are required to be redeemed and not on their stated maturity dates.

"Senior Lien Parity Bonds" means obligations issued which are payable from Net Revenues Available for Bonds on an equal and ratable basis with all other Outstanding Senior Lien Bonds.

"Senior Lien Principal and Interest Account" means the separate account entitled "Bond Principal and Interest Account" previously established by the City in the Water Fund and described in Section 3.03(a) of this Part B.

"Senior Lien Rebate Account" or **"Senior Lien Rebate Accounts"** means the separate account or accounts with that title in the Water Fund referred to in **Section 3.03(c)** of this **Part B**.

"Series 1993 Bond Ordinance" means the ordinance passed by the City Council on August 4, 1993, authorizing the issuance of the Series 1993 Bonds, and the Senior Lien Bond Determination Certificate of the City Comptroller in connection with the Series 1993 Bonds.

"Series 1993 Bonds" means the Water Revenue Bonds, Refunding Series 1993, of the City which are Outstanding from time to time.

"Series 1997 Bond Ordinance" means the ordinance passed by the City Council on June 4, 1997, authorizing the issuance of the Series 1997 Bonds, and the Senior Lien Bond Determination Certificate of the Chief Financial Officer in connection with the Series 1997 Bonds.

"Series 1997 Bonds" means the Water Revenue Bonds, Series 1997, of the City which are Outstanding from time to time.

"Series 2000 Bond Ordinance" means the ordinance passed by the City Council on November 17, 1999, authorizing the issuance of the Series 2000 Bonds, and the Senior Lien Bond Determination Certificate of the Chief Financial Officer in connection with the Series 2000 Bonds.

"Series 2000 Bonds" means, collectively, the 2000 Senior Lien Bonds, the 2000 Second Lien Bonds and the 2000 Subordinate Lien Obligations of the City which are Outstanding from time to time.

"Series 2001 Bonds" means, collectively, the 2001 Second Lien Bonds and the 2001 Subordinate Lien Obligations which are Outstanding from time to time.

"Series 2001 Second Lien Bond Ordinance" means the ordinance passed by the City Council on March 7, 2001, authorizing the issuance of the 2001 Second Lien Bonds, and the Second Lien Bond Determination Certificate of the Chief Financial Officer in connection with the 2001 Second Lien Bonds.

"Series 2001 Subordinate Lien Obligation Ordinance" means the ordinance passed by the City Council on October 31, 2001, authorizing the issuance of the 2001 Subordinate Lien Obligations.

"Series 2004 Commercial Paper Program Notes" means the Water System Commercial Paper Notes, 2004 Program, Series A (Tax-Exempt) and Series B (Taxable) of the City outstanding from time to time.

"Series 2004 Second Lien Bond Ordinance" means the ordinance passed by the City Council on May 26, 2004, as amended by the Series 2012 Second Lien Bond Ordinance, authorizing the issuance of the 2004 Second Lien Bonds and the Second Lien Bond Determination Certificate of the Chief Financial Officer in connection with the Series 2004 Bonds and further authorizing the Series 2004 Commercial Paper Notes.

"Series 2006 Bonds" means the Series 2006 Second Lien Bonds and the 2006 Subordinate Lien Obligations of the City which are Outstanding from time to time.

"Series 2006 Second Lien Bond Ordinance" means the ordinance passed by the City Council on June 28, 2006, authorizing the issuance of the Series 2006 Second Lien Bonds.

"Series 2006 Second Lien Bonds" means the Second Lien Water Revenue Project and Refunding Bonds, Series 2006, of the City, which are Outstanding from time to time.

"Series 2006 Subordinate Lien Obligation Ordinance" means the ordinance passed by the City Council authorizing the issuance of the 2006 Subordinate Lien Obligations.

"Series 2008 Bonds" means the Series 2008 Second Lien Bonds and the 2008 Subordinate Lien Obligations of the City which are Outstanding from time to time.

"Series 2008 Second Lien Bond Ordinance" means the ordinance passed by the City Council on September 27, 2007, authorizing, among other things, the issuance of the Series 2008 Second Lien Bonds.

"Series 2008 Second Lien Bonds" means the Second Lien Water Revenue Project and Refunding Bonds, Series 2008, of the City, which are Outstanding from time to time.

"Series 2008 Subordinate Lien Obligation Ordinance" means the ordinance passed by the City Council authorizing the issuance of the 2008 Subordinate Lien Obligations.

"Series 2010 Second Lien Bond Ordinance" means the ordinance passed by the City Council on September 8, 2010, authorizing, among other things, the issuance of the Series 2010 Second Lien Bonds and the Second Lien Bond Determination Certificate of the Chief Financial Officer in connection with the Series 2010 Second Lien Bonds.

"Series 2010 Second Lien Bonds" means, collectively, the 2010A Second Lien Bonds, the 2010B Second Lien Bonds and the 2010C Second Lien Bonds which are Outstanding from time to time.

"Series 2012 Second Lien Bond Ordinance" means the ordinance passed by the City Council on March 14, 2012 as amended by the ordinance passed by the City Council on May 9, 2012, authorizing, among other things, the issuance of the 2012 Second Lien Bonds and the 2012 Subordinate Lien Obligations and the Second Lien Bond Determination Certificate of the Chief Financial Officer in connection with the 2012 Second Lien Bonds.

"Series 2014 Second Lien Bond Ordinance" means the ordinance passed by the City Council on April 30, 2014, authorizing the issuance of the 2014 Second Lien Bonds and the Second Lien Bond Determination Certificate of the Chief Financial Officer in connection with the 2014 Second Lien Bonds.

"Series 2016A Second Lien Bond Ordinance" means the ordinance passed by the City Council, authorizing the issuance of the 2016A Second Lien Bonds and the Second Lien Bond Determination Certificate of the Chief Financial Officer in connection with the 2016A Second Lien Bonds.

"Subordinate Lien Debt Service Requirement" means, for any Fiscal Year, the principal of and interest on Subordinate Lien Obligations required to be paid in that Fiscal Year.

"Subordinate Lien Debt Service Reserve Subaccount" means the separate Subaccount of that name previously established by the City in the Subordinate Lien Obligations Account and described in Section 3.03(e) of this Part B.

"Subordinate Lien Obligations" means the 2000 Subordinate Lien Obligations, the 2001 Subordinate Lien Obligations, the 2006 Subordinate Lien Obligations, the 2008 Subordinate Lien Obligations, the 2012 Subordinate Lien Obligations and all Subordinate Lien Parity Obligations.

"Subordinate Lien Obligation Revenues" means all sums, amounts, funds or moneys which are deposited to the Subordinate Lien Obligations Account.

"Subordinate Lien Obligations Account" means the separate account of that name previously established in the Water Fund and described in Section 3.03(e) of this Part B.

"Subordinate Lien Principal and Interest Subaccount" means the separate Subaccount of that name previously established by the City in the Subordinate Lien Obligations Account and described in Section 3.03(e) of this Part B.

"Subordinate Lien Parity Obligations" means obligations issued in the future which are payable from Subordinate Lien Obligation Revenues on an equal and ratable basis with all other Outstanding Subordinate Lien Obligations.

"Supplemental Indenture" means each Supplemental Indenture duly entered into in accordance with the terms of the Second Lien Bonds Master Indenture (other than the Tenth Supplemental Indenture) respecting each series of 2016B Second Lien Bonds other than the initial series of such Bonds approved in Section 2.03 of Part B of this Ordinance.

"Taxable Bonds" has the meaning assigned to such term in Section 1.09 of Part C of this Ordinance.

"Tenth Supplemental Indenture" means the Tenth Supplemental Indenture respecting the initial series of 2016B Second Lien Bonds approved in Section 2.03 of Part B of this Ordinance, as the same may be amended in accordance with its terms.

"Treasurer" means the Treasurer of the City.

"Treasury Department" means the United States Department of the Treasury.

"2000 Second Lien Bonds" means the Second Lien Water Revenue Bonds, Series 2000, of the City which are Outstanding from time to time.

"2000 Senior Lien Bonds" means the Senior Lien Water Revenue Bonds, Series 2000, of the City which are Outstanding from time to time.

"2000 Subordinate Lien Obligations" means the Loans authorized by and defined in the Series 2000 Bond Ordinance which are Outstanding from time to time.

"2001 Second Lien Bonds" means the Second Lien Water Revenue Refunding Bonds, Series 2001, of the City which are Outstanding from time to time.

"2001 Subordinate Lien Obligations" means the Loans authorized by and defined in the Series 2001 Subordinate Lien Obligation Ordinance.

"2004 Second Lien Bonds" means the Second Lien Water Revenue Refunding Bonds, Series 2004, of the City, which are Outstanding from time to time.

"2006 Subordinate Lien Obligations" means the Loans authorized by and defined in the Series 2006 Subordinate Lien Obligation Ordinance.

"2008 Subordinate Lien Obligations" means the Loans authorized by and defined in the Series 2008 Senior Lien Bond Ordinance.

"2010A Second Lien Bonds" means the Second Lien Water Revenue Bonds, Project and Refunding Series 2010A (Tax-Exempt), of the City, which are Outstanding from time to time.

"2010B Second Lien Bonds" means the Second Lien Water Revenue Bonds, Taxable Project Series 2010B (Build America Bonds – Direct Payment), of the City, which are Outstanding from time to time.

"2010C Second Lien Bonds" means the Second Lien Water Revenue Bonds, Taxable Project Series 2010C (Qualified Energy Conservation Bonds – Direct Payment), of the City, which are Outstanding from time to time.

"2012 Second Lien Bonds" means the Second Lien Water Revenue Bonds, Project Series 2012, of the City, which are Outstanding from time to time.

"2012 Subordinate Lien Obligations" means the Loans authorized and defined in the Series 2012 Second Lien Bond Ordinance.

"2014 Second Lien Bonds" means the Second Lien Water Revenue Project and Refunding Bonds, Series 2014, of the City, which are Outstanding from time to time.

"2016B Second Lien Bonds" means the Second Lien Water Revenue Bonds, Series 2016B authorized by Section 2.01 of this Part B.

"Water Fund" means the separate fund designated the "Water Fund of the Municipality of Chicago" previously established by the City and described in Section 3.02 of this Part B.

"Water Rate Stabilization Account" means the separate account of that name previously established by the City in the Water Fund and described in Section 3.03(g) of this Part B.

"Water System" means all property, real, personal or otherwise, owned or to be owned by the City or under the control of the City and used for water supply, distribution or collection purposes, including the Projects, any and all further extensions, improvements and additions to the foregoing.

"Water System Line of Credit Notes" means the Water System Line of Credit Notes defined in and authorized by the Series 2012 Second Lien Bond Ordinance.

As used in this Ordinance with respect to any Capital Appreciation 2016B Second Lien Project and Refunding Bond, the term "principal" refers as of any date, to a Bond's Compound Accreted Value.

ARTICLE II
DETAILS OF THE 2016B SECOND LIEN BONDS

Section 2.01. Principal Amount, Designation, Sources of Payment. The City is authorized to borrow money for the purposes specified in Section 2.02 of this Part B and in evidence of its obligation to repay the borrowing is authorized to issue at one or more times the 2016B Second Lien Bonds in one or more separate series (provided that the total principal amount of any 2016B Second Lien Bonds shall not exceed $200,000,000, plus an amount equal to the amount of any original issue discount (not to exceed 15 percent of the aggregate principal amount of such series of 2016B Second Lien Bonds) used in the marketing of such 2016B Second Lien Bonds). The 2016B Second Lien Bonds shall be issued pursuant to the Second Lien Bonds Master Indenture, the Tenth Supplemental Indenture and one or more additional Supplemental Indentures, if any. The 2016B Second Lien Bonds shall be designated "Second Lien Water Revenue Project and Refunding Bonds, Series 2016B" or "Second Lien Water Revenue Project and Refunding Bonds, Series 2016B (Taxable)" provided that if such Bonds shall be issued to pay Project Costs and not to refund Second Lien Bonds, or to refund Second Lien Bonds and not to pay Project Costs, the designation of such Bonds shall be adjusted accordingly and such designation shall be reflected in the Second Lien Bond Determination Certificate. If the 2016B Second Lien Bonds are issued in more than one series, each series shall be appropriately designated to indicate the order of its issuance. The 2016B Second Lien Bonds shall be limited obligations of the City having a claim for payment of principal, redemption premium and interest solely from amounts in the 2016B Second Lien Bonds Subaccount of the Second Lien Bonds Account, the sources pledged under the Second Lien Bonds Master Indenture and the Tenth Supplemental Indenture and from amounts on deposit in the Construction Account: 2016B Second Lien Bonds, and, together with any Outstanding and Second Lien Parity Bonds, from Second Lien Bond Revenues. The 2016B Second Lien Bonds shall not constitute an indebtedness of the City within the meaning of any constitutional or statutory provisions or limitation as to indebtedness and shall have no claim to be paid from taxes of the City. Each 2016 Second Lien Bond shall contain a statement to that effect. A lien on and security interest in Second Lien Bond Revenues is granted to the Registered Owners of the Second Lien Bonds Outstanding from time to time, and a lien on amounts in the Construction Account: 2016B Second Lien Bonds is granted to the Owners of the 2016B Second Lien Bonds Outstanding from time to time, subject to amounts in those Accounts being deposited, credited and expended as provided in this Ordinance.

Section 2.02. Purposes. The borrowing and issuance of the 2016B Second Lien Bonds authorized in Section 2.01 of this Part B shall be for any one or more of the purposes of (1) refunding the Refunded Bonds, (2) paying Project Costs, (3) funding capitalized interest on the 2016B Second Lien Bonds, (4) paying Costs of Issuance of the 2016B Second Lien Bonds, (5) paying the costs of acquiring a Qualified Reserve Account Credit Instrument for the 2016B Second Lien Bonds or making a deposit to the 2016B Second Lien Bonds Dedicated Subaccount in the amount required by the Tenth Supplemental Indenture or a Supplemental Indenture, and (6) providing for any discount on the 2016B Second Lien Bonds.

Section 2.03. Approval of Tenth Supplemental Indenture and Additional Supplemental Indentures for the 2016B Second Lien Bonds, Bond Provisions. (a) The form of Tenth Supplemental Indenture attached to this Ordinance as Exhibit A is approved in all respects. The Chief Financial Officer is authorized, with respect to the initial series of 2016B Second Lien Bonds, to execute and deliver the Tenth Supplemental Indenture for the 2016B Second Lien Bonds in substantially the form attached to this Ordinance as Exhibit A for and on behalf of the City, and the City Clerk and the Deputy City Clerk are each authorized to attest the same and to affix to the same the corporate seal of the City or a facsimile of such corporate seal. The Chief Financial Officer is further authorized with respect to any series of 2016B Second Lien Bonds issued subsequent to the initial series of 2016B Second Lien Bonds, to execute and deliver a Supplemental Indenture containing the information set forth in Section 2.03 of the Second Lien Bonds Master Indenture and in substantially the form of the Tenth Supplemental Indenture, and the City Clerk and the Deputy City Clerk are each authorized to attest the same and to affix to the same the corporate seal of the City or a facsimile of such corporate seal. The Tenth Supplemental Indenture and each Supplemental Indenture executed and delivered pursuant to this Section 2.03 may contain such changes and revisions to reflect the terms of such series of 2016B Second Lien Bonds (including, without limitation changes and revisions related to the issuance of such 2016B Second Lien Bonds as Taxable Bonds) consistent with the purposes and intent of this Part B and with the covenants set forth in the Second Lien Bonds Master Indenture as shall be approved by the Chief Financial Officer, the execution and delivery of such Tenth Supplemental Indenture and each Supplemental Indenture to constitute conclusive evidence of the City Council's approval of any and all such changes or revisions in such instruments. The Tenth Supplemental Indenture and each Supplemental Indenture shall set forth such covenants with respect to the imposition of Water System rates, the issuance of Second Lien Parity Bonds, the application of funds in the Water Fund and the Second Lien Bonds Account and other matters relating to the 2016B Second Lien Bonds and the security for the 2016B Second Lien Bonds as shall be deemed necessary by the Chief Financial Officer in connection with the sale of any series of 2016B Second Lien Bonds, provided that such covenants are not inconsistent with the terms of this Ordinance.

(b) The 2016B Second Lien Bonds may be issued bearing interest at a fixed interest rate or rates, including as Capital Appreciation 2016B Second Lien Bonds.

(c) The 2016B Second Lien Bonds shall mature not later than November 1, 2055, and shall bear interest from their date, or from the most recent date to which interest has been paid or duly provided for, until the City's obligation with respect to the payment of the principal amount of such 2016B Second Lien Bonds shall be discharged, payable as provided in the Tenth Supplemental Indenture and each other Supplemental Indenture at a rate or rates not in excess of the lesser of 18 percent per year computed on the basis of a 360-day year consisting of twelve 30-day months. Each series of 2016B Second Lien Bonds may be subject to mandatory and optional redemption and demand purchase or mandatory purchase provisions

prior to maturity, upon the terms and conditions set forth in the Tenth Supplemental Indenture and each other Supplemental Indenture. Each series of 2016B Second Lien Bonds may have a Debt Service Reserve Requirement which can be fulfilled by a deposit of money into a Debt Service Reserve Account or the purchase of a Qualified Reserve Account Credit Instrument, as authorized by the Tenth Supplemental Indenture or another Supplemental Indenture.

Each 2016 Second Lien Bond shall be issued in fully registered form and in the denominations set forth in the Tenth Supplemental Indenture and each other Supplemental Indenture; and shall be dated and numbered and further designated and identified as provided in the Tenth Supplemental Indenture and each other Supplemental Indenture.

(d) Principal of and premium, if any, on the 2016B Second Lien Bonds shall be payable as provided in the Tenth Supplemental Indenture and each other Supplemental Indenture.

(e) Subject to the limitations set forth in this Section and Section 2.01 of this Part B, authority is delegated to either the Mayor or the Chief Financial Officer to determine the aggregate principal amount of 2016B Second Lien Bonds to be issued, the date of such 2016B Second Lien Bonds, the maturities of such 2016B Second Lien Bonds, any provisions for optional redemption of such 2016B Second Lien Bonds (which optional redemption shall be at redemption prices not exceeding 120 percent of the principal amount of the 2016B Second Lien Bonds to be so redeemed), the schedule of sinking fund payments (if any) to be applied to the mandatory redemption of such 2016B Second Lien Bonds (which mandatory redemption shall be at a redemption price equal to the principal amount of each 2016 Second Lien Bond to be redeemed, without premium, plus accrued interest), the rate or rates of interest payable on such 2016B Second Lien Bonds and the first interest payment of such 2016B Second Lien Bonds.

The 120 percent limitations set forth in the preceding paragraph on the redemption price of 2016B Second Lien Bonds shall not apply where the redemption price is to be based upon a formula designed to compensate the owner of such Bonds to be redeemed based upon prevailing market conditions on the date fixed for redemption, commonly known as a "make-whole" redemption price (the "Make-Whole Redemption Price"). At the time of sale of the 2016B Second Lien Bonds, the Chief Financial Officer shall determine the provisions of the formula to be used to establish any Make-Whole Redemption Price, which may vary depending on whether such Bonds are issued as Taxable Bonds or on a tax-exempt basis. The Chief Financial Officer shall confirm and transmit the applicable Make-Whole Redemption Price on such dates and to such parties as shall be necessary to effectuate such redemption.

Notwithstanding the foregoing, in the event the 2016B Second Lien Bonds are issued as Taxable Bonds, at the time of sale of such Bonds, the Chief Financial Officer is authorized to determine the manner of redeeming such Bonds, either pro rata or by lot, in the event less than all of the 2016B Second Lien Bonds of a single maturity and the same interest rate are to be redeemed. If the 2016B Second Lien Bonds are held in book-entry form at the time of redemption, at the time of sale of such Bonds, the Chief Financial Officer is authorized to direct the Bond Registrar to instruct the book-entry depository to select the specific 2016B Second Lien Bonds within such maturity and interest rate for redemption pro-rata among such Bonds. If so determined by the applicable book-entry depository, the particular 2016B Second Lien Bonds or portions thereof to be redeemed may be selected on a pro-rata pass-through distribution of principal basis in accordance with the applicable procedures and operational arrangements of such depository. The City shall have no responsibility or obligation to insure that the book-entry depository properly selects such Bonds for redemption.

Section 2.04. Sale of 2016B Second Lien Bonds.

(a) The Chief Financial Officer is authorized to execute on behalf of the City, with the concurrence of the Chairman of the Committee on Finance of the City Council, a Second Lien Bond Purchase Agreement for the sale by the City to the Second Lien Bond Initial Purchasers of the 2016B Second Lien Bonds of a series pursuant to a negotiated sale on such terms as the Chief Financial Officer may deem to be in the best interests of the City as provided in this Ordinance. Such terms include, without limitation, (i) the aggregate principal amount of the 2016B Second Lien Bonds of such series, (ii) the amount of any original issue discount, (iii) the principal amount of the 2016B Second Lien Bonds of such series maturing in each year, (iv) whether any of the 2016B Second Lien Bonds are being issued and sold as Taxable Bonds, (v) the issuance of the 2016B Second Lien Bonds of such series as serial bonds, non-callable term bonds, term bonds subject to mandatory sinking fund redemption or any combination of serial bonds, non-callable term bonds, or term bonds subject to mandatory sinking fund redemption, (vi) whether any 2016B Second Lien Bonds will be issued as Capital Appreciation 2016B Second Lien Bonds, (vii) whether any Capital Appreciation 2016B Second Lien Bonds will also bear current interest, (viii) the numbering of the 2016B Second Lien Bonds, (ix) the interest rate or rates or interest rate determination methods for the 2016B Second Lien Bonds of such series, (x) the method by which and rate at which the Compound Accreted Value of Capital Appreciation 2016B Second Lien Bonds shall be established, (xi) whether the Debt Service Reserve Requirement for the 2016B Second Lien Bonds of such series (if such requirement is required to be met upon initial issuance of such 2016B Second Lien Bonds) will be met by a Qualified Reserve Account Credit Instrument or by cash from proceeds of the 2016B Second Lien Bonds and (xii) the first interest payment and compounding dates, the purposes for which the 2016B Second Lien Bonds of such series are being issued pursuant to the authorization granted in Section 2.02 of this Part B, and the prices and other terms upon which the 2016B Second Lien Bonds are subject to redemption, all as provided in and subject to the authorizations and limitations expressed in this Article II, including the limitations set forth in Section 2.03(c) of this Part B. The purchase price shall not be less than 85 percent of the principal amount of the 2016B Second Lien Bonds of a series plus accrued interest on the 2016B Second Lien Bonds of such series from their date to the date of their delivery, plus accrued interest on such 2016B Second Lien Bonds from their date to the date of their delivery, less any original issue discount (subject to the limitations in Section 2.01 of this Part B) and the compensation paid to the Second Lien Bond Initial Purchasers in connection with any sale of such series of 2016B Second Lien Bonds shall not exceed five percent of the principal amount of such series of 2016B Second Lien Bonds being sold. Nothing contained in this Ordinance shall limit the sale of the 2016B Second Lien Bonds or any maturity or maturities thereof at a price or prices in excess of the principal amount thereof. The Second Lien Bond Purchase Agreement shall be in substantially the form previously used for similar financings of the City with appropriate revisions to reflect the terms and provisions of the 2016B Second Lien Bonds of each series and such other revisions in text as the Chief Financial Officer shall determine are desirable or necessary in connection with the sale of the 2016B Second Lien Bonds of such series. The Chief Financial Officer shall determine the principal amount of the 2016B Second Lien Bonds of such series necessary to be issued for the purposes for which they are to be issued within the maximum amount specified in this Ordinance. The Chief Financial Officer may in the related Second Lien Bond Determination Certificate provide for such changes to the terms of the 2016B Second Lien Bonds of such series, the form of the 2016B Second Lien Bonds of such series and the various bond covenants from those provided in this Ordinance and the Second Lien Bonds Master Indenture as he or she shall determine but which shall result in the 2016B Second Lien Bonds of such series having substantially the terms and being in

substantially the form provided in the Second Lien Bonds Master Indenture and the Tenth Supplemental Indenture. Nothing in this Section 2.04 shall limit or restrict the ability of the City to sell the 2016B Second Lien Bonds by one or more private placements.

(b) The Chief Financial Officer is further authorized to take the actions and execute and deliver the documents and instruments specified in this Part B. The 2016B Second Lien Bonds of such series shall be then duly prepared and executed in the form and manner provided in the Second Lien Bonds Master Indenture and the Tenth Supplemental Indenture or Supplemental Indenture, as appropriate, and delivered to the Second Lien Bond Initial Purchasers or otherwise in accordance with the terms of sale.

(c) The Chief Financial Officer is authorized to cause to be prepared and delivered to prospective purchasers of the 2016B Second Lien Bonds of a series a Preliminary Official Statement or other disclosure document, as shall be approved by the Chief Financial Officer that shall be in substantially the form previously used for similar financings of the City with appropriate revisions to reflect the terms and provisions of the 2016B Second Lien Bonds of such series and to describe accurately the current condition of the Water System and the parties to the financing. Upon sale of the 2016B Second Lien Bonds of a series, the Chief Financial Officer is authorized to cause a final Official Statement or other disclosure document to be prepared, executed and (i) delivered to the Second Lien Bond Initial Purchasers and (ii) filed with the Office of the City Clerk or the Deputy City Clerk directed to the City Council.

(d) Upon a finding by the Chief Financial Officer that the purchase of municipal bond insurance for the 2016B Second Lien Bonds of a series is likely to facilitate the marketing and sale of such 2016B Second Lien Bonds and permit completion of such sale in a timely fashion, and that such insurance is available at an acceptable premium, the Chief Financial Officer is authorized to cause the City to purchase a Section 2.08 Obligation consisting of a policy of municipal bond insurance for the 2016B Second Lien Bonds of such series, payable from amounts received upon the sale of such 2016B Second Lien Bonds or from available funds in the Water Fund. Such policy shall be provided by a bond insurance company or association approved by the Chief Financial Officer. In addition, upon a finding by the Chief Financial Officer that the purchase of a Qualified Reserve Account Credit Instrument is appropriate, and that such Qualified Reserve Account Credit Instrument is available at an acceptable cost, the Chief Financial Officer is authorized to cause the City to obtain a Qualified Reserve Account Credit Instrument to satisfy the Debt Service Reserve Requirement for the 2016B Second Lien Bonds of a series, the cost of which shall be payable from amounts received upon the sale of such 2016B Second Lien Bonds or from available funds in the Water Fund, and to execute an agreement relating to such Qualified Reserve Account Credit Instrument and any related agreements with the Second Lien Bond Provider of such Qualified Reserve Account Credit Instrument. The Chief Financial Officer may on behalf of the City make necessary covenants with respect to any policy of municipal bond insurance or Qualified Reserve Account Credit Instrument consistent with this Ordinance, including, without limitation, granting the provider of a policy of municipal bond insurance or the Second Lien Bond Provider the right to consent to amendments to this Ordinance on behalf of the Registered Owners of the 2016B Second Lien Bonds of a series so long as such provider is not in default and is observing its obligations under such policy or Qualified Reserve Account Credit Instrument.

(e) Subsequent to each such sale, the Chief Financial Officer shall file in the Office of the City Clerk or the Deputy City Clerk directed to the City Council (i) a Second Lien Bond Determination Certificate setting forth the terms of sale of the 2016B Second Lien Bonds of such series consistent with Section 2.04(a) and (f) of this Part B and, if appropriate, the designations described in Section 2.04(b) of this Part B, (ii) an executed copy of the Second Lien Bond Purchase Agreement, reflecting concurrence of the Chairman of the Committee on Finance of the City Council in the determinations made by the Chief Financial Officer as to the terms of sale of such 2016B Second Lien Bonds, (iii) the Preliminary Official Statement, the final Official Statement and/or other disclosure document of the City as provided in Section 2.04(c) of this Part B, (iv) the Tenth Supplemental Indenture or Supplemental Indenture, as appropriate, (v) an executed copy of the remarketing agreement, if any and (vi) if applicable, an executed copy of the agreement relating to such Section 2.08 Obligation and promissory note.

If so determined and directed by the Chief Financial Officer in the Second Lien Bond Determination Certificate in connection with the sale of any of the 2016B Second Lien Bonds, the 2016B Second Lien Bonds shall be issued in book-entry only form. In connection with the issuance of 2016B Second Lien Bonds in book-entry only form, the Chief Financial Officer is authorized to execute and deliver to the book-entry depository selected by the Chief Financial Officer such depository's standard form of representation letter.

Section 2.05. Additional Authorization. The Mayor or the Chief Financial Officer is hereby also authorized to convert the interest rate on any Outstanding Second Lien Bonds from a variable to a fixed interest rate, and in connection therewith to enter into any agreements determined by such officer to be necessary or appropriate.

ARTICLE III
WATER FUND AND ACCOUNTS

Section 3.01. Revenue Obligation. Any Outstanding Senior Lien Bonds shall have a claim, solely from the Net Revenues Available for Bonds, and the Accounts of the Water Fund established as provided in Section 3.03 of this Part B (except as provided in the immediately succeeding sentence), but with a claim with respect to each series of Outstanding Senior Lien Bonds the Subaccount of the Senior Lien Debt Service Reserve Account to which such series relates. The Senior Lien Bonds shall have no claim for payment from amounts on deposit in the Second Lien Bonds Account or from Second Lien Bond Revenues, or from amounts on deposit in the Subordinate Lien Obligations Account or from Subordinate Lien Obligation Revenues. The claim for payment of the Senior Lien Bonds from accounts of the Water Fund and from Net Revenues Available for Bonds shall be senior to the claim of bonds issued on a subordinate basis to the Senior Lien Bonds, including Second Lien Bonds and Subordinate Lien Obligations.

Section 3.02. Water Fund. There has been created and there exists a separate fund of the City designated the Water Fund into which the Gross Revenues of the Water System are and shall be deposited as collected. The Water Fund shall continue as a separate fund of the City. The Water Fund shall constitute a trust fund and has been and is irrevocably pledged to the owners of the Senior Lien Bonds, Second Lien Bonds (but solely with respect to amounts on deposit in the Second Lien Bonds Account), Subordinate Lien Obligations (but solely with respect to amounts on deposit in the Subordinate Lien Obligations Account), CP Notes (but solely with respect to amounts on deposit in the Commercial Paper Account) and Water System

Line of Credit Notes (but solely with respect to amounts on deposit in the Line of Credit Notes Account) from time to time Outstanding for the sole purpose of carrying out the covenants, terms and conditions of the ordinances authorizing the Senior Lien Bonds, Second Lien Bonds (but solely with respect to amounts on deposit in the Second Lien Bonds Account), Subordinate Lien Obligations (but solely with respect to amounts on deposit in the Subordinate Lien Obligations Account), CP Notes (but solely with respect to amounts on deposit in the Commercial Paper Account) and Water System Line of Credit Notes (but solely with respect to amounts on deposit in the Line of Credit Notes Account).

The Water Fund shall be used only as provided in this Part B and in the ordinances authorizing Bonds for (a) paying Operation and Maintenance Costs, (b) paying the principal of, redemption premium, if any, and interest on Senior Lien Bonds (or purchasing Senior Lien Bonds), and (c) establishing and maintaining (for the purposes specified in those ordinances) the Senior Lien Bonds Construction Accounts and the Accounts in the Water Fund described in Section 3.03 of this Part B and all other reserve funds or accounts which are required to be established and maintained in the ordinances authorizing the issuance of Senior Lien Bonds, Second Lien Bonds, Subordinate Lien Obligations, CP Notes and Water System Line of Credit Notes; provided that any funds available after these requirements have been satisfied or which are not necessary to satisfy these requirements may be used for any lawful purpose of the Water System.

A lien on and security interest in the Net Revenues Available for Bonds and the various Accounts of the Water Fund established as provided in Section 3.03 of this Part B (other than the Second Lien Bonds Account, the Subordinate Lien Obligations Account, the Commercial Paper Account and the Line of Credit Notes Account) are granted to the Registered Owners of the Senior Lien Bonds Outstanding from time to time, subject to amounts in the various Accounts being deposited, credited and expended as provided in this Ordinance, and with amounts in various Subaccounts of the Senior Lien Debt Service Reserve Account securing only the series or set of series of Senior Lien Bonds to which such Subaccounts relate. Nothing in this Ordinance shall prevent the City from commingling money in the Water Fund (except the Accounts to which reference is made in paragraphs (a) through (g) of Section 3.03 of this Part B) with other money, funds and accounts of the City. Any advance by the City to the Water Fund from other funds of the City shall have a claim for reimbursement only from amounts in the Water Fund not required for deposit in the various Accounts specified in paragraphs (a) through (g) of Section 3.03 of this Part B.

Section 3.03. Application of Net Revenues Available for Bonds. There have been created and there exist and shall be maintained in the Water Fund, the following separate accounts: the Senior Lien Principal and Interest Account, the Senior Lien Debt Service Reserve Account and its various Subaccounts, the Water Rate Stabilization Account and the Senior Lien Rebate Accounts. There have also been created and shall be maintained in the Water Fund, (i) the Second Lien Bonds Account and its various Subaccounts for each series of Second Lien Bonds, (ii) the Subordinate Lien Obligations Account and its various Subaccounts for each series of Subordinate Lien Obligations, (iii) the Commercial Paper Account and its various Subaccounts and (iv) the Line of Credit Notes Account and its various Subaccounts. The Net Revenues Available for Bonds shall be transferred, without any further official action or direction, to the Senior Lien Principal and Interest Account, the Senior Lien Debt Service Reserve Account, the Senior Lien Rebate Accounts, the Second Lien Bonds Account, the

Subordinate Lien Obligations Account, the Commercial Paper Account, the Line of Credit Notes Account and the Water Rate Stabilization Account in the order in which those accounts are listed below, for use in accordance with the provisions of paragraphs (a), (b), (c), (d), (e), (f), (g) and (h) of this Section 3.03.

(a) Senior Lien Principal and Interest Account. Not later than 10 days prior to each principal or interest payment date for the Senior Lien Bonds, there shall be transferred to the Senior Lien Principal and Interest Account sufficient funds to pay the amount of the principal, redemption premium, if any, and interest becoming due, whether upon maturity, redemption or otherwise, on such payment date on all Outstanding Senior Lien Bonds.

Funds in the Senior Lien Principal and Interest Account shall be used only for the purpose of paying principal of, redemption premium, if any, and interest on Outstanding Senior Lien Bonds as the same become due.

(b) Senior Lien Debt Service Reserve Account.

(i) There may be established by any ordinances authorizing the issuance of any series of Senior Lien Parity Bonds one or more other Subaccounts in the Senior Lien Debt Service Reserve Account with respect to one or more series of Senior Lien Parity Bonds.

(ii) Whenever the balance in the various Subaccounts of the Senior Lien Debt Service Reserve Account is less than the Senior Lien Debt Service Reserve Requirement for the various series of Senior Lien Bonds, except as permitted pursuant to Section 6.01(b) of this Part B, there shall be transferred to the Senior Lien Debt Service Reserve Account within the next 12 months sufficient funds to maintain balances in the various Subaccounts of the Senior Lien Debt Service Reserve Account at least equal to the Senior Lien Debt Service Reserve Requirement for the various series of Senior Lien Bonds.

Funds in any Subaccount of the Senior Lien Debt Service Reserve Account and any Senior Lien Debt Service Reserve Account Credit Instruments in that Subaccount shall be used to pay principal of, redemption premium, if any, and interest on the Senior Lien Bonds of the series to which the Subaccount relates (or when series of Senior Lien Bonds are secured on a parity basis by Subaccounts relating to those various series, then funds in each such Subaccount shall be so used on a parity basis to pay principal of, redemption premium, if any, and interest on the Senior Lien Bonds to which those various Subaccounts relate) as the same become due at any time when there are insufficient funds available for such purpose in the Senior Lien Principal and Interest Account (after any available amounts in the Water Rate Stabilization Account have first been applied to that purpose).

(iii) All or any part of the Senior Lien Debt Service Reserve Requirement for any series of Senior Lien Bonds may be met by deposit with the City of one or more Senior Lien Debt Service Reserve Account Credit Instruments. A Senior Lien Debt Service Reserve Account Credit Instrument shall, for purposes of determining the value of the amounts on deposit in the Senior Lien Debt Service Reserve Account and the Subaccount or Subaccounts to which it relates, be valued at the Senior Lien Debt Service Reserve Account Credit Instrument Coverage for such Senior Lien Debt Service

Reserve Account Credit Instrument except as provided in the next sentence. If a Senior Lien Debt Service Reserve Account Credit Instrument is to terminate (or is subject to termination) prior to the last principal payment date on any Outstanding Senior Lien Bond of the series of Senior Lien Bonds to which it relates, then the Senior Lien Debt Service Reserve Account Credit Instrument Coverage of that Senior Lien Debt Service Reserve Account Credit Instrument shall be reduced each year, beginning on the date which is four years prior to the first date on which the Senior Lien Debt Service Reserve Account Credit Instrument is to terminate (or is subject to termination), by 25 percent of the coverage in each of the years remaining prior to such date, provided that if by the terms of the Senior Lien Debt Service Reserve Account Credit Instrument and the terms of the related Senior Lien Bond ordinance, the City has the right and duty to draw upon such Senior Lien Debt Service Reserve Account Credit Instrument prior to its termination for deposit in the related Subaccount of the Senior Lien Debt Service Reserve Account (if and to the extent a substitute Senior Lien Debt Service Reserve Account Credit Instrument is not deposited in that related Subaccount) all or part of its Senior Lien Debt Service Reserve Account Credit Instrument Coverage, then the reduction shall be in an amount equal to the difference between (A) the Senior Lien Debt Service Reserve Requirement for that series of Senior Lien Bonds and (B) the sum of the amounts on deposit in the related Subaccount of the Senior Lien Debt Service Reserve Account and the amount which the City may draw under the Senior Lien Debt Service Reserve Account Credit Instrument prior to its termination for deposit in the related Subaccount of the Senior Lien Debt Service Reserve Account. Any amounts in any Subaccount of the Senior Lien Debt Service Reserve Account which are not required to be transferred to the Senior Lien Principal and Interest Account may, from time to time, be used to pay costs of acquiring a Senior Lien Debt Service Reserve Account Credit Instrument for that Subaccount or to make payments due under a Senior Lien Bond Reimbursement Agreement with respect to such Senior Lien Debt Service Reserve Account Credit Instrument, but only if after such payment, the value of the amounts on deposit in such Subaccount of the Senior Lien Debt Service Reserve Account shall not be less than the Senior Lien Debt Service Reserve Requirement for that series of Senior Lien Bonds. The City pledges and grants a lien on and security interest in the amounts on deposit in the Subaccounts of the Senior Lien Debt Service Reserve Account to any Senior Lien Bond Provider with respect to the particular Subaccount corresponding to such Senior Lien Bond Provider's Senior Lien Debt Service Reserve Account Credit Instrument, provided that the pledge, lien and security interest shall be junior to any claim for the benefit of the Registered Owners of Senior Lien Bonds of that series.

After the deposit of a Senior Lien Debt Service Reserve Account Credit Instrument into any Subaccount of the Senior Lien Debt Service Reserve Account and after the City has received notice of the value of the amounts on deposit in such Subaccount of the Senior Lien Debt Service Reserve Account after such deposit, the Chief Financial Officer may then direct the transfer from such Subaccount of the Senior Lien Debt Service Reserve Account to any account of the Water Fund of any amounts in such Subaccount of the Senior Lien Debt Service Reserve Account in excess of the Senior Lien Debt Service Reserve Requirement for that series of Senior Lien Bonds for use in accordance with Section 3.07 of this Part B.

(c) Senior Lien Rebate Accounts. There shall be transferred from the Water Fund from Net Revenues Available for Bonds and deposited to the credit of the various Senior Lien Rebate Accounts the amounts as shall be required to be held available for rebate to the United States of America with respect to each series of Bonds as required by Section 3.06 of this Part B. Each such Senior Lien Rebate Account shall be deposited in a separate bank account in a bank or banks designated by the Chief Financial Officer pursuant to a depository agreement. The amount so to be held available shall be determined from time to time by the City pursuant to the ordinances authorizing the various series of Senior Lien Bonds.

Amounts in such Senior Lien Rebate Accounts shall be used at the direction of the City to make rebate payments to the United States of America and to the extent not needed for such purpose shall be transferred to the Water Fund.

(d) Second Lien Bonds Account. There is established in the Second Lien Bonds Account with respect to the 2016B Second Lien Bonds a separate and segregated 2016B Second Lien Bonds Subaccount. There may be established by any ordinances or related indentures authorizing the issuance of any series of Second Lien Parity Bonds one or more other Subaccounts in the Second Lien Bonds Account with respect to such Second Lien Parity Bonds including a Debt Service Reserve Account for such series of Second Lien Parity Bonds, and such ordinance or indenture may also authorize the establishment of a Series Reserve Account Requirement (as defined in the Second Lien Bonds Master Indenture) for such series of Second Lien Parity Bonds and the purchase of a Qualified Reserve Account Credit Instrument (as defined in the Second Lien Bonds Mater Indenture) for purposes of fulfilling such requirement. There shall be transferred to the Second Lien Bonds Account and to the Subaccounts in the Second Lien Bonds Account such amounts on such dates as are required to be so transferred by the Tenth Supplemental Indenture and each other Supplemental Indenture without priority of one Subaccount over any other Subaccount. The moneys in the various Subaccounts of the Second Lien Bonds Account shall be transferred by the Chief Financial Officer on the date so deposited in such various Subaccounts to the appropriate paying agents or trustees for the related series of Second Lien Bonds for the purpose of paying such amounts as may be required to be paid by the ordinances and related indentures authorizing such Second Lien Bonds.

(e) Subordinate Lien Obligations Account. There have been established and there shall exist and be maintained in the Subordinate Lien Obligations Account the following separate and segregated Subaccounts: the Subordinate Lien Principal and Interest Subaccount and the Subordinate Lien Debt Service Reserve Subaccount. There may be established by any ordinances authorizing the issuance of any series of Subordinate Lien Parity Obligations one or more Sub-subaccounts in the Subordinate Lien Principal and Interest Subaccount and Subordinate Lien Debt Service Reserve Subaccount with respect to such Subordinate Lien Parity Obligations. On the business day immediately preceding each May 1 and November 1, there shall be transferred to the Subordinate Lien Obligations Account, the amount required by any ordinance authorizing the issuance of Subordinate Lien Obligations to be deposited in the Subordinate Lien Obligations Account on such date without priority, one over the other, to any Subaccounts within the Subordinate Lien Obligations Account, the amount to be so deposited specified in a certificate of the Chief Financial Officer. The moneys in the various Subaccounts of the Subordinate Lien Obligations Account and Sub-subaccounts described in this paragraph (e) shall be used to pay such amounts as may be required to be paid by this Ordinance and any ordinance authorizing Subordinate Lien Parity Obligations.

(f) Commercial Paper Account. There has been established and there shall exist and be maintained in the Water Fund a separate and segregated Commercial Paper Account. There may be established by any ordinances or related indentures authorizing the issuance of any CP Notes one or more other Subaccounts in the Commercial Paper Account with respect to such CP Notes. There shall be transferred to the Commercial Paper Account and to the Subaccounts in the Commercial Paper Account such amounts on such dates as are required to be so transferred by the indenture pursuant to which the CP Notes are issued. The moneys in the various Subaccounts of the Commercial Paper Account shall be transferred by the Chief Financial Officer on the date so deposited in such various Subaccounts to the appropriate paying agents or trustees for the related CP Notes for the purpose of paying such amounts as may be required to be paid by the ordinances and related indentures authorizing such CP Notes.

(g) Line of Credit Notes Account. There has been established and there shall exist and be maintained in the Water Fund a separate and segregated Line of Credit Notes Account. There may be established by any ordinances or related Water System Line of Credit Agreements authorizing the issuance of any Water System Line of Credit Notes one or more other Subaccounts in the Line of Credit Notes Account with respect to such Water System Line of Credit Notes. There shall be transferred to the Line of Credit Notes Account and to the Subaccounts in the Line of Credit Notes Account such amounts on such dates as are required to be so transferred by the Water System Line of Credit Agreements pursuant to which the Water System Line of Credit Notes are issued. The moneys in the various Subaccounts of the Line of Credit Notes Account shall be transferred by the Chief Financial Officer on the date so deposited in such various Subaccounts to the appropriate owners of or paying agents or trustees for the related Water System Line of Credit Notes for the purpose of paying such amounts as may be required to be paid by the ordinances and related Water System Line of Credit Agreements authorizing such Water System Line of Credit Notes.

(h) Water Rate Stabilization Account. The City has caused amounts to be credited to the Water Rate Stabilization Account. In any year the City may withdraw any amounts from the Water Rate Stabilization Account and use those amounts for (i) paying any expenses or obligations of the Water System, including, without limitation, any Operation and Maintenance Costs, (ii) making deposits in the Senior Lien Principal and Interest Account, (iii) making deposits in the various Subaccounts of the Senior Lien Debt Service Reserve Account, (iv) making deposits when due in the Second Lien Bonds Account (but only if and to the extent no amounts are required to be deposited in the Senior Lien Principal and Interest Account and in the various Subaccounts of the Senior Lien Debt Service Reserve Account as provided in the immediately succeeding sentence), (v) making deposits when due in the Subordinate Lien Obligations Account (but only if and to the extent no amounts are required to be deposited in the Senior Lien Principal and Interest Account, the various Subaccounts of the Senior Lien Debt Service Reserve Account as provided in the immediately succeeding sentence or in the Second Lien Bonds Account), (vi) making deposits when due in the Commercial Paper Account (but only if and to the extent no amounts are required to be deposited in the Senior Lien Principal and Interest Account, the various Subaccounts of the Senior Lien Debt Service Reserve Account, in the Second Lien Bond Accounts or the Subordinate Lien Obligations Account), (vii) making deposits when due in the Line of Credit Notes Account (but only if and to the extent no amounts are required to be deposited in the Senior Lien Principal and Interest Account, the various Subaccounts of the Senior Lien Debt Service Reserve Account, in the Second Lien Bond Accounts, in the Subordinate Lien Obligations Account or in the Commercial Paper Account), (viii) any cost of repairs, replacements, renewals, improvements, equipment or

extensions to the Water System or (ix) any other cost or expense relating to the Water System or the financing or refinancing of the Water System. The Water Rate Stabilization Account shall be used to make all required deposits in the Senior Lien Principal and Interest Account and the various Subaccounts of the Senior Lien Debt Service Reserve Account when no other funds are available for that purpose. Any Net Revenues remaining in any period not required for transfer to the Senior Lien Principal and Interest Account, the various Subaccounts of the Senior Lien Debt Service Reserve Account, any Senior Lien Rebate Account, the Second Lien Bonds Account, the Subordinate Lien Obligations Account, the Commercial Paper Account or the Line of Credit Notes Account may be transferred to the Water Rate Stabilization Account at any time upon the direction of the Chief Financial Officer.

Section 3.04. Deficiencies, Excess. In the event of a deficiency in any Fiscal Year in the Senior Lien Principal and Interest Account, any Subaccount of the Senior Lien Debt Service Reserve Account, any Senior Lien Rebate Account, the Second Lien Bonds Account, or the Subordinate Lien Obligations Account, the Commercial Paper Account or the Line of Credit Notes Account, the amount of such deficiency shall be included in the amount to be transferred from the Water Fund and deposited into such Account or Subaccount during the next 12-month period or succeeding Fiscal Year, as required by this Part B.

Whenever the balance in any Subaccount of the Senior Lien Debt Service Reserve Account exceeds the amount required to be on deposit in that Account or Subaccount, such excess may be transferred to the Senior Lien Principal and Interest Account, and whenever the balance in any Subaccount of any Senior Lien Rebate Account exceeds the amount required to be on deposit in that Account or Subaccount, such excess may be transferred to the Water Fund, provided in each case that no such transfers shall be made when any debt service payments on outstanding obligations of the City that are payable by their terms from the revenues of the Water System are past due. Any funds which remain in the Water Fund at the end of any Fiscal Year shall be retained in the Water Fund and shall be available for appropriation for any proper purpose of the Water System.

Section 3.05. Investments. Funds in the Accounts established as provided in Section 3.03 of this Part B shall be invested in Permitted Investments. All amounts in the various Subaccounts of the Senior Lien Debt Service Reserve Account and each Senior Lien Rebate Account shall be invested in Permitted Investments which are held separate and distinct from those of any other Funds or Account. Investments shall be scheduled to mature before needed for the respective purposes of each of such Accounts. All Investment Earnings on any such Accounts so invested as provided in this Section 3.05 shall be credited to the Water Fund and shall be considered Gross Revenues; provided, however, that earnings on the investment of amounts on deposit in the Senior Lien Rebate Accounts shall not be Investment Earnings, shall not be considered Gross Revenues and shall be retained in the respective Senior Lien Rebate Accounts except to the extent no longer required for rebate purposes.

For purposes of determining whether sufficient cash and investments are on deposit in such Accounts under the terms and requirements of this Ordinance, investments shall be valued at cost or market price, whichever is lower, on or about December 31 in each year.

ARTICLE IV

CONSTRUCTION ACCOUNT: 2016B SECOND LIEN BONDS; OPERATION OF WATER FUND ACCOUNTS WHEN NO SENIOR LIEN BONDS ARE OUTSTANDING

Section 4.01. Construction Account: 2016B Second Lien Bonds — Establishment, Deposit of Funds, Uses.

(a) The City shall establish a separate account in the Water Fund designated the "Construction Account: 2016B Second Lien Bonds." The City may establish one or more subaccounts within that account if more than one series of 2016B Second Lien Bonds is issued, in which event references in this Ordinance to such account shall be deemed, when appropriate, to be references to the appropriate subaccount of such account. No lien on or interest in the Construction Account: 2016B Second Lien Bonds is granted to the Registered Owners of Senior Lien Bonds, Subordinate Lien Obligations, CP Notes, or Water System Line of Credit Notes.

(b) The proceeds of sale of the 2016B Second Lien Bonds of a series remaining after the deposits required by the Tenth Supplemental Indenture and any Supplemental Indenture have been made shall be deposited to the credit of the Construction Account: 2016B Second Lien Bonds. This account shall be deposited in a separate account in a bank or banks designated by the Chief Financial Officer pursuant to a depository agreement. Funds in the Construction Account: 2016B Second Lien Bonds shall be invested by the depository at the direction of the Chief Financial Officer in Permitted Investments, provided that such investments shall be scheduled to mature before needed to pay Project Costs, including Costs of Issuance. All interest received on or profits derived from such investments shall remain in the Construction Account: 2016B Second Lien Bonds until disbursed as provided in paragraph (c) below.

(c) Disbursements shall be made from the Construction Account: 2016B Second Lien Bonds from time to time for the purpose of paying Project Costs, including Costs of Issuance. The money received from the sale of the 2016B Second Lien Bonds and set aside in the Construction Account: 2016B Second Lien Bonds shall be used to provide funds for all or any part of the Projects. The Projects for which disbursements may be made from the Construction Account: Series 2016B Second Lien Bonds may be amended by the Chief Financial Officer or the Budget Director of the City to provide for the efficient operation of the Water System.

Within 60 days after completion of the Projects and the payment of all Project Costs, any funds remaining in the Construction Account: 2016B Second Lien Bonds shall be transmitted by said depository to the City for transfer to any Debt Service Reserve Account, or, if such accounts are fully funded, to the 2016B Second Lien Bonds Subaccount, provided that no such transfers shall be made to such Debt Service Reserve Account if (a) the sum of (i) the proceeds of the 2016B Second Lien Bonds of such series previously deposited in such Debt Service Reserve Account other than from the Construction Account: 2016B Second Lien Bonds and (ii) the total amount of funds previously transferred and to be transferred from the Construction Account: 2016B Second Lien Bonds to such Debt Service Reserve Account exceeds (b) 10 percent of the proceeds of the 2016B Second Lien Bonds.

Section 4.02. Operation of Water Fund When No Senior Lien Bonds are Outstanding. From and after such time as no Senior Lien Bonds are Outstanding, the following Accounts of the Water Fund shall cease to exist: the Senior Lien Principal and Interest Account, the Senior Lien Debt Service Reserve Account, the Senior Lien Bonds Construction Accounts and any Accounts established in respect of Senior Lien Parity Bonds in the Water Fund; amounts in such Accounts shall remain part of the Water Fund. The Water Fund, the Water Rate Stabilization Account, the Second Lien Bonds Account, the Subordinate Lien Obligations Account, the Commercial Paper Account, the Line of Credit Notes Account, the Second Lien Bonds Construction Accounts, the Subordinate Lien Obligations Construction Accounts, the Commercial Paper Construction Accounts, the Line of Credit Notes Construction Accounts and any Account or Subaccounts established in the Water Fund in respect of Second Lien Parity Bonds, Subordinate Lien Parity Obligations, CP Notes or Water System Line of Credit Notes by this Ordinance and ordinances authorizing the issuance of Second Lien Parity Bonds, Subordinate Lien Parity Obligations, CP Notes or Water System Line of Credit Notes shall continue to exist notwithstanding the discharge of the Senior Lien Bonds; and deposits shall be made to and withdrawals made from the Water Fund and the Accounts and Subaccounts described in this sentence as if the Accounts and Subaccounts in the Water Fund described in the immediately preceding sentence had never existed.

ARTICLE V
AMENDMENT OF PART B OF THIS ORDINANCE

The City may amend or modify this Part B from time to time and may modify the rights and obligations of the City and the Registered Owners of the Second Lien Bonds in accordance with the Second Lien Bonds Master Indenture.

PART C
GENERAL

ARTICLE I
GENERAL PROVISIONS

Section 1.01. Authority. This Ordinance is adopted pursuant to the powers of the City as a home rule unit under Article VII, Section 6(a) of the 1970 Constitution of the State of Illinois. The appropriate officers of the City are authorized to take such actions and do such things as shall be necessary or desirable, in the judgment of any such officers, to perform, carry out, give effect to and consummate the transactions contemplated by this Ordinance, including, but not limited to, the exercise following the delivery date of any of the 2016B Second Lien Bonds of any power or authority delegated to such official of the City under this Ordinance with respect to the 2016B Second Lien Bonds upon their initial issuance, but subject to any limitations on or restrictions of such power or authority as set forth in this Ordinance.

The Mayor, the Chief Financial Officer, the City Comptroller, the Treasurer, the City Clerk and the Deputy City Clerk are each authorized to execute and deliver such other documents and perform such other acts as may be necessary or desirable in connection with the 2016B Second Lien Bonds and the transactions authorized pursuant to this Ordinance, including, but not limited to, the exercise following the delivery date of the 2016B Second Lien Bonds of any power or authority delegated to such official under this Ordinance with respect to the 2016B Second Lien Bonds upon original issuance, but subject to any limitations on or restrictions of such power or authority as set forth in this Ordinance.

Section 1.02. Authorized Signatures. The Mayor, the City Clerk, the Deputy City Clerk and the Chief Financial Officer may each designate another to act as their respective proxies and, as applicable, to affix their respective signatures to the 2016B Second Lien Bonds whether in temporary or definitive form, and any other instrument, certificate or document required to be signed by the Mayor, the City Clerk, the Deputy City Clerk or the Chief Financial Officer pursuant to this Ordinance. In each case, each shall send to the City Council written notice of the person so designated by each such notice stating the name of the person so selected and identifying the instruments, certificates and documents which such person shall be authorized to sign as proxy for the Mayor, the City Clerk, the Deputy City Clerk or the Chief Financial Officer, respectively. A written signature of the Mayor, the City Clerk, the Deputy City Clerk or of the Chief Financial Officer, respectively, executed by the person so designated underneath, shall be attached to each notice. Each notice, with the signatures attached, shall be recorded in the Journal of the Proceedings of the City Council and filed with the City Clerk or the Deputy City Clerk. When the signature of the Mayor, the City Clerk, the Deputy City Clerk or the Chief Financial Officer, as the case may be, is placed on an instrument, certificate or document at the direction of the Mayor, the City Clerk, the Deputy City Clerk or the Chief Financial Officer, as the case may be, in the specified manner, the same, in all respects, shall be as binding on the City as if signed by the Mayor, the City Clerk, the Deputy City Clerk or the Chief Financial Officer, as the case may be, in person.

Section 1.03. Conflict. To the extent that any ordinance, resolution, provision of the Municipal Code, rule or order is in conflict with or is inconsistent with the provisions of this Ordinance, including, without limitation, Section 2-32-520 of the Municipal Code, the provisions of this Ordinance shall be controlling. No provision of the Municipal Code or violation of any provision of the Municipal Code shall be deemed to impair the validity of this Ordinance or the instruments authorized by this Ordinance, including the 2016B Second Lien Bonds, the Second Lien Bonds Master Indenture, the Tenth Supplemental Indenture or any Supplemental Indenture, or to make any such document or instrument voidable at the option of the City, or to impair the rights of the owners of the 2016B Second Lien Bonds to receive payment of the principal of, premium, if any, or interest on the 2016B Second Lien Bonds or to impair the security for the 2016B Second Lien Bonds; provided further that the foregoing shall not be deemed to affect the availability of any other remedy or penalty for any violation of any provision of the Municipal Code.

Section 1.04. Severability. If any section, paragraph, clause or provision of this Ordinance shall be held invalid, the invalidity of such section, paragraph, clause or provision shall not affect any of the other provisions of this Ordinance.

Section 1.05. Registered Owner Remedy. Any Registered Owner of a 2016 Second Lien Bond may proceed by civil action to compel performance of all duties required by this Ordinance, including the establishment and collection of sufficient fees, charges and rates for services supplied by the Water System and the application of Gross Revenues and the various Accounts of the Water Fund as provided by this Ordinance.

Section 1.06. Contract. The provisions of this Ordinance shall constitute a contract between the City and the Registered Owners of the 2016B Second Lien Bonds, and no changes, additions or alterations of any kind shall be made to that contract except as provided in this Ordinance, and as provided in the Second Lien Bonds Master Indenture, Tenth Supplemental Indenture and each Supplemental Indenture, so long as the 2016B Second Lien Bonds are Outstanding.

Section 1.07. Appropriation. The provisions of this Ordinance constitute an appropriation of the amounts received upon the sale of the 2016B Second Lien Bonds for the purposes specified in Section 2.02 of each of Part B of this Ordinance and an appropriation of the Net Revenues Available for Bonds for deposit in the various Accounts established as provided by Section 3.03 of Part B of this Ordinance and for payment of principal of, redemption premium, if any, and interest on the 2016B Second Lien Bonds and for other payments required to be made by the City pursuant to the documents, agreements and instruments authorized herein, all as provided in this Ordinance.

Section 1.08. Continuing Disclosure Undertaking. The Mayor and the Chief Financial Officer are each authorized to execute and deliver, as to each series of 2016B Second Lien Bonds, an undertaking (a "Continuing Disclosure Undertaking") evidencing the City's agreement to comply with the requirements of Section (b)(5) of Rule 15c2-12 adopted by the Securities and Exchange Commission under the Securities Exchange Act of 1934, as from time to time in effect, in a form approved by the Corporation Counsel of the City. Upon its execution and delivery on behalf of the City, the Continuing Disclosure Undertaking shall be binding upon the City, and the officers, employees and agents of the City are authorized to do all such acts and things and to execute all such documents as may be necessary to carry out and comply with the provisions of the Continuing Disclosure Undertaking as executed. The Chief Financial Officer is further authorized to make such amendments to the Continuing Disclosure Undertaking in accordance with its terms from time to time following its execution and delivery as said officer shall deem necessary. Notwithstanding any other provision of this Ordinance, the sole remedies for failure by the City to comply with the Continuing Disclosure Undertaking shall be the ability of the beneficial owner of any 2016B Second Lien Bonds, as appropriate, to seek mandamus or specific performance by court order to cause the City to comply with its obligations under the Continuing Disclosure Undertaking. No failure by the City to comply with the Continuing Disclosure Undertaking shall constitute a default under this Ordinance or under any Bonds.

Section 1.09. Taxable Bonds. If determined by the Chief Financial Officer to be in the City's financial interest, any portion of the 2016B Second Lien Bonds may be issued hereunder such that the interest thereon is subject to Federal income taxation ("Taxable Bonds").

Section 1.10. Escrow Restructuring. Nothing in this Ordinance shall restrict or limit the ability of the City to restructure securities held for the payment of Senior Lien Bonds, Second Lien Bonds, or Subordinate Lien Obligations.

Section 1.11. Book-Entry. In order to provide for the initial issuance of obligations issued pursuant to this Ordinance ("Obligations") in a form that provides for a system of book-entry only transfers, the ownership of one fully registered Obligation for each maturity in the aggregate principal amount of such maturity may be registered in the name of Cede & Co., as a nominee of The Depository Trust Company, New York, New York ("DTC"), or a successor nominee or successor securities depository. In the event that the City determines that the system of book-entry only transfers through DTC (or a successor securities depository) is not in the best interests of the Beneficial Owners (as hereinafter defined) of the Obligations or is burdensome to the City, the City may notify DTC, whereupon DTC will notify the DTC Participants (as hereinafter defined) of the availability through DTC of Obligation certificates. In such event, the City shall issue and the note registrar shall authenticate, transfer and exchange Obligation certificates as requested by DTC of like principal amount, series and maturity, in authorized denominations, to the identifiable Beneficial Owners, in replacement of such Beneficial Owners' beneficial interests in the Obligations. For the purposes of this paragraph, the term "Beneficial Owners" shall mean (a) those persons for whom DTC was created to hold their securities ("DTC Participants"), and (b) the persons for whom the DTC Participants acquire interests in the Obligations as nominees.

Section 1.12. Headings. Any headings preceding the texts of the several Articles and Sections of this Ordinance shall be solely for convenience or reference and shall not constitute a part of this Ordinance nor shall they affect its meaning, construction or effect.

Section 1.13. Effectiveness. This Ordinance shall be in full force and effect from and after its adoption.

Exhibit "A" referred to in this ordinance reads as follows:

Exhibit "A".
(To Ordinance)

Tenth Supplemental Indenture Securing Second Lien Water Revenue Bonds, Series 2016 B.

Supplementing a Master Indenture of Trust Securing Second Lien Water Revenue Bonds, dated as of December 15, 1999, from the City of Chicago to The Bank of New York Mellon Trust Company, NA., as successor Trustee, as amended by Amendment No. 1 To Master Indenture, dated as of August 1, 2004.

THIS TENTH SUPPLEMENTAL INDENTURE is made and entered into as of _____1, 2016 (this *"Tenth Supplemental Indenture"*), from the City of Chicago (the "*City*"), a municipal corporation and home rule unit of local government duly organized and existing under the Constitution and laws of the State of Illinois, to [_____], as Trustee (the *"Trustee"*), a national banking association duly organized, existing and authorized to accept and execute trusts of the character set out in this Tenth Supplemental Indenture under and by virtue of the laws of the United States of America, as Trustee.

W I T N E S S E T H:

WHEREAS, the City is a duly constituted and existing municipality within the meaning of Section 1 of Article VII of the 1970 Constitution of the State of Illinois, and is a "home rule unit" of local government under Section 6(a) of Article VII of the 1970 Constitution; and

WHEREAS, the City has constructed and is maintaining and operating the Water System (as defined in the Series 2016B Bond Ordinance described below) to meet the needs of the City's inhabitants and other users of the Water System; and

WHEREAS, the Water System is operated under the supervision and control of the Department of Water Management of the City; and

WHEREAS, the City has issued and has outstanding its Outstanding Senior Lien Bonds, Outstanding Second Lien Bonds and its Outstanding Subordinate Lien Obligations; and

WHEREAS, the City has determined that it is advisable and in the best interests of the City to authorize the issuance from time to time of its Second Lien Water Revenue Bonds, Series 2016B [(Taxable)] *("Series 2016B Bonds")*, subject to the authorization limits specified in the Series 2016B Bond Ordinance, for any one or more of the purposes of (1) refunding the Refunded Bonds, (2) paying Project Costs, (3) funding capitalized interest on the Series 2016B Bonds, (4) paying Costs of Issuance of the Series 2016B Bonds, (5) paying the costs of acquiring a Qualified Reserve Account Credit Instrument for the Series 2016B Bonds or making a deposit to the 2016B Second Lien Bonds Dedicated Subaccount in the amount required by the Tenth Supplemental Indenture or a Supplemental Indenture, and (6) providing for any discount on the Series 2016B Bonds; and

WHEREAS, the aggregate estimated amount of uses for the Series 2016B Bonds exceeds $200,000,000. The proceeds of the Series 2016B Bonds incurred for the costs described in clause (1) – (6) of the immediately preceding paragraph (the "*2016B Costs")* will not exceed the amount required to pay such costs; and

WHEREAS, the City does not have available funds sufficient to pay the 2016B Costs; and

WHEREAS, pursuant to an ordinance duly adopted by the City Council on ___, 2016 (the *"Series 2016B Bond Ordinance"*), the City has determined to authorize the issuance of its Second Lien Water Revenue Bonds, Series 2016B [(Taxable)](the *"Series 2016B Bonds"*) in one or more series for any one or more of the purposes described therein; and

WHEREAS, the City has entered into a Master Indenture of Trust Securing City of Chicago Second Lien Water Revenue Bonds, dated as of December 15, 1999, as heretofore supplemented and as amended by Amendment No. 1 To Master Indenture, dated as of August 1, 2004 (said Master Indenture as heretofore and hereafter supplemented and amended, including by this Tenth Supplemental Indenture, the "*Indenture*"), with the Trustee, which Indenture authorizes the issuance of Second Lien Parity Bonds in one or more series pursuant to one or more Supplemental Indentures and the incurrence by the City of Section 2.08 Obligations (as defined in the Indenture) and Section 2.09 Obligations (as defined in the Indenture); and

WHEREAS, pursuant to Section 2.01 of Part B of the Series 2016B Bond Ordinance, the City has authorized the issuance and sale of the Series 2016B Bonds pursuant to the Indenture in one or more separate series that may be issued under or pursuant to the Series 2016B Bond Ordinance and the Indenture (provided that the total principal amount of any Series 2016B Bonds shall not exceed $200,000,000, plus an amount equal to the amount of any original issue discount (not to exceed 10 percent of the aggregate principal amount of such series of Bonds) used in the marketing of such Series 2016B Bonds); and

WHEREAS, pursuant to such authorization, in order to pay the 2016B Costs, the City has, pursuant to authorization granted in the Series 2016B Bond Ordinance, determined to issue and sell the Series 2016B Bonds authorized as aforesaid; and

WHEREAS, such Series 2016B Bonds shall be issued and sold in [a single series] as provided in this Tenth Supplemental Indenture, being the aggregate principal amount of [$_____] and designated as "Second Lien Water Revenue Bonds, Series 2016B [(Taxable)] (the "Series 2016B Bonds")]; and

WHEREAS, the Series 2016B Bonds, and the Trustee's Certificate of Authentication to be endorsed on such Bonds, shall be substantially in the forms attached to this Tenth Supplemental Indenture as *Exhibit A*, with necessary and appropriate variations, omissions and insertions as permitted or required by the Series 2016B Bond Ordinance, the Indenture or this Tenth Supplemental Indenture;

NOW, THEREFORE, THIS TENTH SUPPLEMENTAL INDENTURE WITNESSETH:

GRANTING CLAUSES

That the City, in consideration of the premises and the acceptance by the Trustee of the trusts created by this Tenth Supplemental Indenture, and of the purchase and acceptance of the Series 2016B Bonds by their Registered Owners, and of the sum of one dollar, lawful money of the United States of America, to it duly paid by the Trustee at or before the execution and

delivery of these presents, and for other good and valuable consideration, the receipt and sufficiency of which are acknowledged, to secure the payment of the principal of, premium, if any, and interest on the Series 2016B Bonds according to their tenor and effect, and to secure the performance and observance by the City of all the covenants expressed or implied in this Tenth Supplemental Indenture and in the Series 2016B Bonds, assigns and grants a security interest in and to the following to the Trustee, and its successors in trust and assigns forever, for the securing of the performance of the obligations of the City set forth below (the *"Trust Estate"*):

GRANTING CLAUSE FIRST

All right, title and interest of the City in and to Second Lien Bond Revenues (as defined in the Series 2016B Bond Ordinance); and amounts on deposit in the Second Lien Bonds Account (as defined in the Series 2016B Bond Ordinance) (other than monies, instruments and securities or any Qualified Reserve Account Credit Instrument on deposit in a Debt Service Reserve Account for any other Series of Second Lien Bonds issued or to be issued), and in the 2016B Construction Account (as defined herein), in each case to the extent pledged and assigned in the granting clauses of the Indenture, as supplemented by the Series 2016B Bond Ordinance;

GRANTING CLAUSE SECOND

All moneys and securities from time to time held by the Trustee under the terms of this Tenth Supplemental Indenture; and

GRANTING CLAUSE THIRD

Any and all other property, rights and interests of every kind and nature from time to time hereafter by delivery or by writing of any kind granted, bargained, sold, alienated, demised, released, conveyed, assigned, transferred, mortgaged, pledged, hypothecated or otherwise subjected to this Tenth Supplemental Indenture, as and for additional security under this Tenth Supplemental Indenture by the City or by any other person on its behalf or with its written consent to the Trustee, and the Trustee is by this Tenth Supplemental Indenture authorized to receive any and all such property at any and all times and to hold and apply the same subject to the terms of this Tenth Supplemental Indenture;

TO HAVE AND TO HOLD all and singular the Trust Estate, whether now owned or hereafter acquired, unto the Trustee and its successors in said trust and assigns forever;

IN TRUST, NEVERTHELESS, upon the terms and trusts set forth in this Tenth Supplemental Indenture for the equal and proportionate benefit, security and protection of all present and future Registered Owners of the Series 2016B Bonds and all other Second Lien Bonds issued or secured from time to time under the provisions of the Indenture, without privilege, priority or distinction as to the lien or otherwise of any of the foregoing over any other of the foregoing, except to the extent otherwise specifically provided in this Tenth Supplemental Indenture or in the Indenture;

PROVIDED, HOWEVER, that if the City, its successors or assigns shall well and truly pay, or cause to be paid, the principal of, premium, if any, and interest on the Series 2016B Bonds, and shall cause the payments to be made on such Series 2016B Bonds as required in

this Tenth Supplemental Indenture, and shall well and truly cause to be kept, performed and observed all of its covenants and conditions pursuant to the terms of the Indenture and this Tenth Supplemental Indenture and shall pay or cause to be paid to the Trustee all sums of money due or to become due to the Trustee in accordance with the terms and provisions of this Tenth Supplemental Indenture, then upon the final payment of such sums this Tenth Supplemental Indenture and the rights by this Tenth Supplemental Indenture granted shall cease, determine and be void; otherwise this Tenth Supplemental Indenture shall remain in full force and effect.

THIS TENTH SUPPLEMENTAL INDENTURE FURTHER WITNESSETH, and it is expressly declared; that all Series 2016B Bonds issued and secured under this Tenth Supplemental Indenture are to be issued, authenticated and delivered, and all said property, rights and interests and any other amounts assigned and pledged by this Tenth Supplemental Indenture are to be dealt with and disposed of, under, upon and subject to the terms, conditions, stipulations, covenants, agreements, trusts, uses and purposes expressed in this Tenth Supplemental Indenture, and the City has agreed and covenanted and by this Tenth Supplemental Indenture agrees and covenants with the Trustee, the respective owners of the Series 2016B Bonds as follows:

ARTICLE I

DEFINITIONS

Section 1.01. Definitions. All capitalized terms used in this Tenth Supplemental Indenture unless otherwise defined shall have the same meaning as used in Article I of the Indenture and in the Series 2016B Bond Ordinance. In addition to the terms defined in the preambles of this Tenth Supplemental Indenture, the following words and phrases shall have the following meanings for purposes of this Tenth Supplemental Indenture:

"Authorized Denomination" means, with respect to a particular Series 2016B Bond, $5,000 and any integral multiple of $5,000.

"Bondholder," "holder," "owner of the Series 2016B Bonds" or *"Registered Owner"* means the Registered Owner of any Series 2016B Bond.

"Bond Register" means the registration books of the City kept by the Trustee (in its capacity as Bond Registrar) to evidence the registration and transfer of Series 2016B Bonds.

"Bond Registrar" means the Trustee.

"Chief Financial Officer" means the Chief Financial Officer appointed by the Mayor of the City or, in the event no person is at the time then so appointed and acting, the City Comptroller of the City.

"City" means the City of Chicago, a municipal corporation and home rule unit of local government, organized and existing under the Constitution and laws of the State.

"Code" means the United States Internal Revenue Code of 1986, as amended. References to the Code and to Sections of the Code shall include relevant final, temporary or proposed regulations thereunder as in effect from time to time and as applicable to obligations issued on the Date of Issuance.

"Date of Issuance" means [_____, 2016], the date of original issuance and delivery of the Series 2016B Bonds under this Tenth Supplemental Indenture.

["Depository Agreement" means the Depository Agreement dated _____, 2016 between the City and [_____], as depository, pursuant to which funds on deposit in the 2016B Construction Account shall be held and disbursed.]

"DTC" means The Depository Trust Company, New York, New York, or its nominee, and its successors and assigns, or any other depository performing similar functions.

"Tenth Supplemental Indenture" means this Tenth Supplemental Indenture and any amendments and supplements to this Tenth Supplemental Indenture.

"Indenture" means the Master Indenture of Trust Securing Second Lien Water Revenue Bonds, dated as of December 15, 1999, from the City to the Trustee, pursuant to which Bonds are authorized to be issued, as heretofore supplemented and as amended by Amendment No. 1 To Master Indenture, dated as of August 1, 2004 and any additional amendments and supplements to it, including this Tenth Supplemental Indenture. References to Articles and Sections of the Indenture shall be deemed to refer to Articles and Sections of the Indenture as amended.

"Interest Payment Date" means each May 1 and November 1, commencing on _____ 1, 201__.

"Maturity Date" means, with respect to a particular Series 2016B Bond, the maturity date for such Series 2016B Bond set forth in Section 2.01(c) hereof.

"Opinion of Bond Counsel" means a written opinion of Bond Counsel in form and substance acceptable to the City and the Trustee, which opinion may be based on a ruling or rulings of the Internal Revenue Service.

"Participant," when used with respect to any Securities Depository, means any participant of such Securities Depository.

"Paying Agent" means the Trustee and any other bank, national banking association or trust company designated by the City or the Trustee pursuant to Section 8.03 hereof as a paying agent for the Series 2016B Bonds, and any successor or successors appointed by the Chief Financial Officer or the Trustee under this Tenth Supplemental Indenture.

"Permitted Investments" means any of the following to the extent permitted by law and by the Master Indenture at the time of such investment:

(a) direct obligations of, or obligations the principal of and interest on which are unconditionally guaranteed by, the United States of America;

(b) trust receipts or other certificates of ownership evidencing an ownership interest in the principal of or interest on, or both principal of and interest on, obligations described in clause (a) of this definition, which obligations are held in trust by a bank described in clause (d) of this definition, provided that such bank holds such obligations separate and segregated from all other funds and accounts of the City and of such bank and that a perfected first security interest under the Illinois Uniform Commercial Code, or under book entry procedures prescribed at 31 C.F.R. 306.0 et seq. or 31 C.F.R. 350.0 et seq. (or other similar book entry procedures similarly prescribed by federal law or regulations adopted after the date of execution and delivery of this Tenth Supplemental Indenture) has been created in such obligations for the benefit of the applicable account in the Water Fund or, to the extent permitted, in any irrevocable trust or escrow established to make provision for the payment and discharge of the indebtedness on all Series 2016B Bonds or other obligations which are payable from Net Revenues Available for Bonds;

(c) obligations of Fannie Mae or of any agency or instrumentality of the United States of America now existing or created after the issuance and delivery of the Series 2016B Bonds, including but not limited to the Federal Home Loan Mortgage Corporation, the United States Postal Service, the Government National Mortgage Association and the Federal Financing Bank;

(d) negotiable or non-negotiable time deposits evidenced (i) by certificates of deposit issued by any bank, trust company, national banking association or savings and loan association which has capital of not less than $250,000,000 (including the Trustee and its affiliates) or (ii) by certificates of deposit which are continuously and fully insured by (A) any federal agency or (B) an insurer that at the time of issuance of the policy securing such deposits has been assigned a credit rating on its long-term unsecured debt within one of the two highest rating categories, without regard to any refinement or gradation of rating category by numerical modifier or otherwise, from at least two Rating Agencies;

(e) repurchase agreements with banks described in clause (d) of this definition or with government bond dealers reporting to, trading with, and recognized as primary dealers by a Federal Reserve Bank, provided (i) that the underlying securities are obligations described in clauses (a) or (c) of this definition and are required to be continuously maintained at a market value not less than the amount so invested, (ii) the City has received an opinion of counsel to the effect that a custodian for the City has possession of the underlying securities as collateral and has a perfected first security interest in the collateral, and (iii) the collateral is in the opinion of such counsel free and clear of claims by third parties;

(f) obligations of any state of the United States of America or any political subdivision of a state or any agency or instrumentality of a state or political subdivision which are, at the time of purchase, rated by at least two Rating Agencies in one of their two highest respective long-term rating categories, without regard to any refinement or gradation of rating categories by numerical modifier or otherwise (if not rated by at least

two Rating Agencies then a rating by a single Rating Agency shall be satisfactory), for comparable types of debt obligations;

(g) bonds, notes, debentures or other evidences of indebtedness issued or guaranteed by any corporation which are, at the time of purchase, rated by at least two Rating Agencies, without regard to any refinement or gradation of rating categories by numerical modifier or otherwise, in their highest rating category (if not rated by at least two Rating Agencies then a rating by a single Rating Agency shall be satisfactory), for comparable types of debt obligations;

(h) repurchase agreements and investment agreements (including forward purchase agreements pursuant to which the City agrees to purchase securities of the type described in clauses (a), (b), (c), (f), (g) and (i) of this definition of "Permitted Investments"), with any bank, trust company, national banking association (which may include any Paying Agent or Bond Registrar), insurance company or any other financial institution which at the date of the agreement has an outstanding, unsecured, uninsured and unguaranteed debt issue rated by at least two Rating Agencies in one of their three highest respective long-term rating categories, without regard to any refinement or gradation of rating categories by numerical modifier or otherwise, or if such institution is not so rated, that the agreement is secured by such securities as are described in clauses (a) through (d) above, inclusive, having a market value at all times (exclusive of accrued interest, other than accrued interest paid in connection with the purchase of such securities) at least equal to the principal amount invested pursuant to the agreement, provided that (i) a custodian for the City (which custodian is not the entity with which the City has the repurchase or investment agreement) has a perfected first security interest in the collateral and the City has received an opinion of counsel to that effect, (ii) the custodian or an agent of the custodian (which agent is not the entity with which the City has the repurchase or investment agreement) has possession of the collateral, and (iii) such obligations are in the opinion of such counsel free and clear of claims by third parties;

(i) prime commercial paper of a corporation incorporated under the laws of any state of the United States of America, rated by at least one Rating Agency in its highest short-term rating category, without regard to any refinement or gradation of rating category by numerical modifier or otherwise;

(j) certificates of deposit of national banks (including the Trustee and its affiliates) that are either fully collateralized at least 110 percent by marketable U.S. government securities marked to market at least monthly or secured by a corporate surety bond issued by an insurance company licensed to do business in Illinois and having a claims-paying rating in the top rating category, without regard to any refinement or gradation of rating category by numerical modifier or otherwise, as rated by at least one Rating Agency and maintaining such rating during the term of such investment; and

(k) shares of a money market fund registered under the Investment Company Act of 1940, whose shares are registered under the Securities Act of 1933, as amended, including those for which the Trustee or an affiliate performs services for a fee, whether as custodian, transfer agent, investment advisor or otherwise.

"Principal and Interest Account" means the account designated the "Series 2016B Bonds, Principal and Interest Account" established in the 2016 Second Lien Bonds Subaccount as described in Section 4.02(b)(iii) and Section 4.05 hereof.

"Principal and Interest Account Requirement" means an amount, calculated as of each Deposit Date, equal to the total Principal Installments and interest due on the Series 2016B Bonds on such Deposit Date.

"Project Costs" means the costs of acquiring, constructing and equipping the Projects, including without limitation, acquisition of necessary interests in property, engineering fees or costs of the City, restoration costs, legal fees or costs of the City.

"Projects" means the program of improvements and extensions to the Water System designated by the Commissioner of Water Management including, but not limited to constructing and installing water mains; rehabilitating, upgrading, replacing, repairing, renovating, improving and extending facilities at the water purification plants; improving and extending facilities at any or all of the pumping stations; providing any and all necessary facilities, services and equipment to protect and enhance the safety, integrity and security of the Water System; and providing new equipment and technology and rehabilitating existing equipment necessary to continue to provide existing customers with the quality and quantity of water required and to meet future customer demand.

"Program Fee Account" means the account designated the "Series 2016B Bonds, Program Fee Account" established in the 2016 Second Lien Bonds Subaccount as described in Section 4.02(b)(ii) and Section 4.06 hereof.

"Program Fees" means:

(a) the fees, expenses and other charges payable to each fiduciary, including the Trustee, the Trustee's Agent and any Paying Agent, pursuant to the provisions of Section 8.05 of the Indenture; *provided* that if at any time there shall be any Series of Second Lien Bonds Outstanding under the Indenture other than the Series 2016B Bonds, then "*Program Fees*" shall mean only such portion of such fees, expenses and other charges as shall be payable with respect to, or properly allocable to, the duties performed by each such fiduciary with respect to the Series 2016B Bonds;

(b) ongoing fees payable to any Rating Agency maintaining a rating on any Series 2016B Bonds; and

(c) any other fees, expenses and other charges of a similar nature payable by the City to any person under this Tenth Supplemental Indenture or otherwise with respect to the Series 2016B Bonds.

"Rating Agency" means any nationally recognized ratings service that shall have assigned ratings to any Series 2016B Bond as requested by or on behalf of the City and which ratings are then currently in effect.

"Record Date" means April 15 and October 15 of each year (whether or not a Business Day).

"Registered Owner" or *"Owner"* means the person or persons in whose name or names a Series 2016B Bond shall be registered in the Bond Register.

"Securities Depository" means DTC and any other securities depository registered as a clearing agency with the Securities and Exchange Commission pursuant to Section 17A of the Securities Exchange Act of 1934, as amended, and appointed as the securities depository for the Series 2016B Bonds.

"Series 2016B Bonds" means the $[_____] aggregate principal amount of Second Lien Water Revenue Bonds, Series 2016B [(Taxable)] authorized to be issued pursuant to Section 2.01 hereof.

"State" means the State of Illinois.

"Tax Regulatory Agreement" means the Tax Regulatory Agreement of the City relating to the Series 2016B Bonds delivered by the City on the date of issuance of the Series 2016B Bonds.

"Trust Estate" means the property conveyed to the Trustee pursuant to the Granting Clauses of this Tenth Supplemental Indenture.

"Trustee" means [_____] organized and existing under the laws of the United States of America (as successor trustee), and its successors and any entity resulting from or surviving any consolidation or merger to which it or its successors may be a party, and any successor Trustee at the time serving as successor trustee under this Tenth Supplemental Indenture.

"Trustee's Agent" means any agent designated as Trustee's Agent by the Trustee and at the time serving in that capacity. Any agent so designated by the Trustee shall execute a written agreement with the Trustee assuming all obligations of the Trustee under this Tenth Supplemental Indenture with respect to those duties of the Trustee which such agent agrees to perform on behalf of the Trustee.

"2016B Construction Account" means the Construction Account: 2016 Second Lien Bonds" established pursuant to Section 4.01 of Part B of the Series 2016B Bond Ordinance, as further described in Sections 4.02, 4.06 and 4.08 hereof.

"2016B Costs" has the meaning ascribed to it in the preambles to this Series 2016B Bond Ordinance.

"2016 Second Lien Bonds Subaccount" means the fund of that name established within the Second Lien Bonds Account created under Section 3.03(d) of Part B of the Series 2016B Bond Ordinance, as further described in Sections 4.02 and 4.06 hereof.

ARTICLE II

THE SERIES 2016B BONDS

Section 2.01. Authority for and Issuance of Series 2016B Bonds. (a)No Series 2016B Bonds may be issued under the provisions of this Tenth Supplemental Indenture except in accordance with this Article. The Series 2016B Bonds are being issued to provide funds to pay 2016B Costs.

(b) Pursuant to the Series 2016B Bond Ordinance, the total principal amount of any Series 2016B Bonds shall not exceed $200,000,000, plus an amount equal to the amount of any original issue discount (not to exceed 15 percent of the aggregate principal amount of such series of Bonds (other than Series 2016B Bonds issued in lieu of or in substitution for which other Series 2016B Bonds have been authenticated and delivered pursuant to Sections 2.01(c), 2.03, 2.04, 2.06, 2.07 or 3.03(d) hereof). The Series 2016B Bonds shall be issuable as fully registered bonds, without coupons, in Authorized Denominations, substantially in the form attached as *Exhibit A*. Unless the City shall otherwise direct, the Series 2016B Bonds shall be lettered and numbered from R-1 and upwards, but need not be numbered consecutively.

(c) The Series 2016B Bonds shall be designated "City of Chicago Second Lien Water Revenue Bonds, Series 2016B [(Taxable)]" and shall be issued in the aggregate principal amount of [$_____]. The Series 2016B Bonds shall be dated the Date of Issuance, [and shall mature on [_____1] in each of the years and in the principal amounts and shall bear interest at the respective rates per annum set forth in the table below:

Maturity (_____ 1)	Principal Amount	Rate Per Annum	Maturity (_____1)	Principal Amount	Rate per Annum

[Provisions for Capital Appreciation 2016B Second Lien Bonds]

(d) [Each Series 2016B Bond authenticated prior to the first Interest Payment Date on such Series 2016B Bond shall bear interest from the Date of Issuance, and following the first Interest Payment Date interest shall accrue as set forth in the next paragraph except that if as shown by the records of the Trustee, interest on such Series 2016B Bond shall be in default, any Series 2016B Bond issued in exchange for or upon the registration of transfer of such

Series 2016B Bond shall bear interest from the date to which interest has been paid in full on such Series 2016B Bond or, if no interest has been paid on such Series 2016B Bond, the Date of Issuance. Each Series 2016B Bond shall bear interest on overdue principal and, to the extent permitted by law, on overdue premium, if any, and interest at the rate borne by such Series 2016B Bond on the date on which such principal, premium or interest came due and payable.]

(e) [Interest on the Series 2016B Bonds shall be payable on each Interest Payment Date, computed upon the basis of a 360-day year consisting of twelve 30-day months. No interest shall accrue on any Series 2016B Bond after the Maturity Date thereof (*provided*, the payment at maturity is paid or provided for in accordance with the provisions of the Indenture).]

(f) The principal of and interest on the Series 2016B Bonds shall be payable in any coin or currency of the United States of America which, at the respective dates of payment of such Series 2016B Bonds, is legal tender for the payment of public and private debts.

(g) The principal of the Series 2016B Bonds shall be payable at the designated corporate trust office of the Trustee or, at the option of the Registered Owners, at the designated corporate trust office of any Paying Agent named in such Series 2016B Bonds, upon presentation and surrender of such Series 2016B Bonds.

(h) Payment of interest on Series 2016B Bonds shall be paid by check mailed on the Interest Payment Date to the persons appearing on the Bond Register as the Registered Owners of such Series 2016B Bonds as of the close of business of the Trustee on the Record Date at the addresses of such Registered Owners as they appear on the Bond Register, or at such other addresses as are furnished to the Trustee in writing by the Registered Owners not later than the Record Date. Payment of interest on any Series 2016B Bond shall be made to the Registered Owner of $1,000,000 or more in aggregate principal amount of Series 2016B Bonds as of the close of business of the Trustee on the Record Date for a particular Interest Payment Date by wire transfer to such Registered Owner on such Interest Payment Date upon written notice from such Registered Owner containing the wire transfer address within the United States to which such Registered Owner wishes to have such wire directed, which written notice is received not later than the Business Day next preceding the Record Date.

(i) The Series 2016B Bonds shall bear interest from and including the Date of Issuance, until payment of the principal or redemption price of such Series 2016B Bonds shall have been made or provided for in accordance with the provisions of this Tenth Supplemental Indenture, whether at the Maturity Date or otherwise.

Section 2.02. Execution; Limited Obligations. The Series 2016B Bonds shall be executed on behalf of the City with the official manual or facsimile signature of the Mayor of the City and attested with the official manual or facsimile signature of its City Clerk or Deputy City Clerk, and shall have affixed, impressed, imprinted or otherwise reproduced on such Series 2016B Bonds the corporate seal of the City or a facsimile of such seal. The Series 2016B Bonds are issued pursuant to and in full compliance with the Constitution and laws of the State, and pursuant to the Series 2016B Bond Ordinance. The Series 2016B Bonds, the Section 2.08 Obligations and the Section 2.09 Obligations are not general obligations of the City, but are limited obligations payable solely from the Trust Estate, including Second Lien Bond Revenues, amounts on deposit in the Second Lien Bonds Account and the 2016B Construction Account,

and shall be a valid claim of the respective Registered Owners of the Series 2016B Bonds only against the Trust Estate, including amounts on deposit in the Second Lien Bonds Account (other than monies, instruments and securities or any Qualified Reserve Account Credit Instrument on deposit in a Debt Service Reserve Account for any other Series of Second Lien Bonds issued or to be issued) and the 2016B Construction Account and other moneys held by the Trustee or otherwise pledged therefor, which amounts are by this Tenth Supplemental Indenture pledged, assigned and otherwise held as security for the equal and ratable payment of the Series 2016B Bonds, the Section 2.08 Obligations and the Section 2.09 Obligations, and shall be used for no other purpose than to pay the principal of, premium, if any, and interest on the Series 2016B Bonds, the Section 2.08 Obligations and the Section 2.09 Obligations, except as may be otherwise expressly authorized in the Indenture or in this Tenth Supplemental Indenture. Neither the Series 2016B Bonds, the Section 2.08 Obligations nor the Section 2.09 Obligations shall constitute an indebtedness of the City or a loan of credit of the City within the meaning of any constitutional or statutory limitation, and neither the faith and credit nor the taxing power of the City, the State or any political subdivision of the State is pledged to the payment of the principal of premium, if any, or the interest on the Series 2016B Bonds, the Section 2.08 Obligations or the Section 2.09 Obligations, or other costs incident to the Series 2016B Bonds, the Section 2.08 Obligations or the Section 2.09 Obligations. In case any officer whose signature or a facsimile of whose signature shall appear on the Series 2016B Bonds shall cease to be such officer before the delivery of such Series 2016B Bonds, such signature or such facsimile shall nevertheless be valid and sufficient for all purposes, as if such officer had remained in office until delivery.

Section 2.03. Authentication. No Series 2016B Bond shall be valid or obligatory for any purpose or be entitled to any security or benefit under this Tenth Supplemental Indenture unless and until such certificate of authentication in substantially the form attached to this Indenture as part of *Exhibit A* shall have been duly executed by the Trustee, and such executed certificate of the Trustee, upon any such Series 2016B Bond shall be conclusive evidence that such Series 2016B Bond has been authenticated and delivered under this Tenth Supplemental Indenture. The Trustee's certificate of authentication on any Series 2016B Bond shall be deemed to have been executed by it if (i) signed by an authorized signatory of the Trustee, but it shall not be necessary that the same signatory sign the certificates of authentication on all of the Series 2016B Bonds issued under this Tenth Supplemental Indenture and (ii) the date of authentication on such Series 2016B Bond is inserted in the place provided for such date in the certificate of authentication.

Section 2.04. Form of Series 2016B Bonds; Temporary Series 2016B Bonds. The Series 2016B Bonds issued under this Tenth Supplemental Indenture shall be substantially in the form attached to this Indenture as *Exhibit A*, with such appropriate variations, omissions and insertions as are permitted of required by this Tenth Supplemental Indenture.

Pending preparation of definitive Series 2016B Bonds, or by agreement with the purchasers of such Series 2016B Bonds, the City may issue and, upon its request, the Trustee shall authenticate, in lieu of definitive Series 2016B Bonds, one or more temporary printed or typewritten Bonds in Authorized Denominations of substantially the tenor recited above. Upon request of the City, the Trustee shall authenticate definitive Series 2016B Bonds in exchange for and upon surrender of an equal principal amount of temporary Series 2016B Bonds. Until so exchanged, temporary Series 2016B Bonds shall have the same rights, remedies and security under this Tenth Supplemental Indenture as definitive Series 2016B Bonds.

Section 2.05. Delivery of Series 2016B Bonds. Upon the execution and delivery of this Tenth Supplemental Indenture, the City shall execute and deliver to the Trustee, and the Trustee shall authenticate, the Series 2016B Bonds and deliver them to the purchasers as may be directed by the City as provided in this Section.

Prior to the delivery by the Trustee of the Series 2016B Bonds there shall be filed with the Trustee:

(i) a copy, duly certified by the City Clerk or Deputy City Clerk of the City, of the Series 2016B Bond Ordinance;

(ii) original executed counterparts of the Indenture and this Tenth Supplemental Indenture;

(iii) a Counsel's Opinion or Opinions to the effect that (A) the City had the right and power to adopt the Series 2016B Bond Ordinance; (B) the Series 2016B Bond Ordinance has been duly and lawfully adopted by the City Council, is in full force and effect and is valid and binding upon the City and enforceable in accordance with its terms (except as limited by any applicable bankruptcy liquidation, reorganization, insolvency or other similar laws and by general principles of equity in the event equitable remedies are sought); (C) the Indenture and this Tenth Supplemental Indenture have been duly and lawfully authorized by all necessary action on the part of the City, have been duly and lawfully executed by authorized officers of the City, are in full force and effect and are valid and binding upon the City and enforceable in accordance with their terms (except as limited by any applicable bankruptcy, liquidation, reorganization, insolvency or other similar laws and by general principles of equity in the event equitable remedies are sought); (D) the Series 2016B Bond Ordinance, the Indenture and this Tenth Supplemental Indenture create the valid pledge of the Trust Estate, including Second Lien Bond Revenues and moneys and securities held in the Second Lien Bonds Account (other than monies, instruments and securities or any Qualified Reserve Account Credit Instrument on deposit in a Debt Service Reserve Account for any other Series of Second Lien Bonds issued or to be issued) under the Series 2016B Bond Ordinance, the Indenture and this Tenth Supplemental Indenture for the benefit and security of the Series 2016B Bonds; subject to application of such moneys and securities in the manner provided in the Indenture and this Tenth Supplemental Indenture; (E) upon the execution, authentication and delivery of the Indenture and this Tenth Supplemental Indenture, the Series 2016B Bonds will have been, duly and validly authorized and issued in accordance with the Constitution and laws of the State, the Series 2016B Bond Ordinance, the Indenture and this Tenth Supplemental Indenture and (F) any required approval for the issuance of the Series 2016B Bonds has been obtained;

(iv) a written order as to the delivery of the Series 2016B Bonds, signed by the Chief Financial Officer and stating (A) the identity of the purchasers, the aggregate purchase price and the date and place of delivery; and (B) that no Event of Default has occurred and is continuing under the Indenture or this Tenth Supplemental Indenture; and

(v) a Certificate of the Chief Financial Officer stating that the conditions of Section 2.06 of the Master Indenture have been met.

Section 2.06. Mutilated, Lost, Stolen or Destroyed Series 2016B Bonds. In the event a Series 2016B Bond is mutilated, lost, stolen or destroyed, the City may execute and the Trustee may authenticate a new Series 2016B Bond of like date, maturity, interest rate and denomination as the Series 2016B Bond mutilated, lost, stolen or destroyed; provided that, in the case of any mutilated Series 2016B Bond, such mutilated Series 2016B Bond shall first be surrendered to the Trustee, and in the case of any lost, stolen or destroyed Series 2016B Bond, there shall be first furnished to the City and the Trustee evidence of such loss, theft or destruction satisfactory to the City and the Trustee, together with indemnity satisfactory to them. In the event any such Series 2016B Bond has matured, instead of issuing a substitute Series 2016B Bond the City may pay the same without surrender of such Series 2016B Bond. The City and the Trustee may charge the Registered Owner of such Series 2016B Bond with their reasonable fees and expenses in this connection. All Series 2016B Bonds so surrendered to the Trustee shall be canceled and destroyed, and evidence of such destruction shall be given to the City. Upon the date of final maturity or redemption of all of the Series 2016B Bonds, the Trustee shall destroy any inventory of unissued certificates.

All duplicate Series 2016B Bonds issued and authenticated pursuant to this Section shall constitute original, contractual obligations of the City (whether or not, in the case of the first paragraph of this Section, lost, stolen or destroyed Series 2016B Bonds be at any time found by anyone), and shall be entitled to equal and proportionate rights and benefits under this Tenth Supplemental Indenture as all other Outstanding Series 2016B Bonds issued under this Tenth Supplemental Indenture.

All Series 2016B Bonds shall be owned upon the express condition that the foregoing provisions, to the extent permitted by law, are exclusive with respect to the replacement or payment of mutilated, destroyed, lost, stolen or purchased Series 2016B Bonds, and shall preclude any and all other rights or remedies.

Section 2.07. Transfer and Exchange of Series 2016B Bonds; Persons Treated as Owners. (a)Subject to the limitations contained in subsection (c) of this Section, upon surrender for registration of transfer of any Series 2016B Bond at the principal corporate trust office of the Trustee, duly endorsed by, or accompanied by a written instrument or instruments of transfer in form satisfactory to the Trustee and duly executed by the Bondholder or such Bondholder's attorney duly authorized in writing, the City shall execute, and the Trustee shall authenticate and deliver, in the name of the transferee or transferees a new Series 2016B Bond or Bonds of like date and tenor in Authorized Denominations of the same Maturity Date and interest rate for the aggregate principal amount which the Registered Owner is entitled to receive bearing numbers not contemporaneously Outstanding. Subject to the limitations contained in subsection (c) of this Section, Series 2016B Bonds may be exchanged at such times at such designated corporate trust office of the Trustee upon surrender of such Series 2016B Bond together with an assignment duly executed by the Registered Owner of such Series 2016B Bonds or such Registered Owner's attorney in such form and with guarantee of signature as shall be satisfactory to the Trustee for an equal aggregate principal amount of Series 2016B Bonds of like date and tenor of any Authorized Denomination as the Series 2016B Bonds surrendered for exchange bearing numbers not contemporaneously Outstanding. The execution by the City of any Series 2016B Bond of any Authorized Denomination shall

constitute full and due authorization of such Authorized Denomination, and the Trustee shall thereby be authorized to authenticate and deliver such registered Series 2016B Bond.

(b) No service charge shall be imposed upon the Registered Owners for any exchange or transfer of Series 2016B Bonds. The City and the Trustee may, however, require payment by the person requesting an exchange or transfer of Series 2016B Bonds of a sum sufficient to cover any tax, fee or other governmental charge that may be imposed in relation to such exchange or transfer, except in the case of the issuance of one or more Series 2016B Bonds for the unredeemed portion of a Series 2016B Bond surrendered for redemption in part.

(c) The Trustee shall not be required to transfer or exchange any Series 2016B Bond during the period commencing on the Record Date next preceding any Interest Payment Date of such Series 2016B Bond and ending on such Interest Payment Date, or to transfer or exchange such Series 2016B Bond after the mailing of notice calling such Series 2016B Bond for redemption has been made as provided in this Tenth Supplemental Indenture or during the period of 15 days next preceding the giving of notice of redemption of Series 2016B Bonds of the same Maturity Date and interest rate.

(d) Series 2016B Bonds delivered upon any registration of transfer or exchange as provided in this Section 2.07 or as provided in Section 2.08 hereof shall be valid limited obligations of the City, evidencing the same debt as the Series 2016B Bonds surrendered, shall be secured by the Indenture and shall be entitled to all of the security and benefits of this Tenth Supplemental Indenture to the same extent as the Series 2016B Bond surrendered.

(e) The City, the Trustee and any Paying Agent may treat the Registered Owner of any Series 2016B Bond as the absolute owner of such Series 2016B Bond for all purposes, whether or not such Series 2016B Bond shall be overdue, and shall not be bound by any notice to the contrary. All payments of or on account of the principal of, premium, if any, and interest on any such Series 2016B Bond as provided in this Tenth Supplemental Indenture shall be made only to or upon the written order of the Registered Owner of such Series 2016B Bond or such Registered Owner's legal representative, but such registration may be changed as provided in this Tenth Supplemental Indenture. All such payments shall be valid and effectual to satisfy and discharge the liability upon such Series 2016B Bond to the extent of the sum or sums so paid.

Section 2.08. Cancellation. Any Series 2016B Bond surrendered for the purpose of payment or retirement, or for exchange, transfer or replacement, shall be canceled upon surrender of such Series 2016B Bond to the Trustee or any Paying Agent. If the City shall acquire any of the Series 2016B Bonds, the City shall deliver such Series 2016B Bonds to the Trustee for cancellation and the Trustee shall cancel the same. Any such Series 2016B Bonds canceled by any Paying Agent other than the Trustee shall be promptly transmitted by such Paying Agent to the Trustee. Certification of Series 2016B Bonds canceled by the Trustee and Series 2016B Bonds canceled by a Paying Agent other than the Trustee which are transmitted to the Trustee shall be made to the City. Canceled Series 2016B Bonds may be destroyed by the Trustee unless instructions to the contrary are received from the City. Upon the date of final maturity or redemption of all Series 2016B Bonds, the Trustee shall destroy any inventory of unissued certificates.

Section 2.09. Book-Entry Provisions. The provisions of this Section shall apply as long as the Series 2016B Bonds are maintained in book-entry form with DTC or another Securities Depository, any provisions of this Tenth Supplemental Indenture to the contrary notwithstanding.

(a) Payments of the principal of and interest on the Series 2016B Bonds shall be made to the Securities Depository, or its nominee, as the Registered Owner of the Series 2016B Bonds, in same day funds on each date on which the principal of, premium; if any, and interest on the Series 2016B Bonds is due as set forth in this Tenth Supplemental Indenture and the Series 2016B Bonds. Such payments shall be made to the offices of the Securities Depository specified by the Securities Depository to the City and the Trustee in writing. Without notice to or the consent of the beneficial owners of the Series 2016B Bonds, the City and the Securities Depository may agree in writing to make payments of principal and interest in a manner different from that set forth herein. If such different manner of payment is agreed upon, the City shall give the Trustee written notice thereof, and the Trustee shall make payments with respect to the Series 2016B Bonds in the manner specified in such notice as set forth herein. Neither the City nor the Trustee shall have any obligation with respect to the transfer or crediting of the principal of, premium, if any, and interest on the Series 2016B Bonds to Participants or the beneficial owners of the Series 2016B Bonds or their nominees.

(b) The Registered Owners of the Series 2016B Bonds have no right to the appointment or retention of a Securities Depository for the Series 2016B Bonds. If (i) the City determines, or (ii) the City receives notice that the Securities Depository has received notice from its Participants having interests in at least 50 percent in principal amount of the Series 2016B Bonds that the Securities Depository or its successor is incapable of discharging its responsibilities as a securities depository, or that it is in the best interests of the beneficial owners that they obtain certificated Series 2016B Bonds, the City may (or, in the case of clause (ii) above, the City shall) cause the Trustee to authenticate and deliver Series 2016B Bond certificates. The City shall have no obligation to make any investigation to determine the occurrence of any events that would permit the City to make any determination described in this paragraph.

(c) If, following a determination or event specified in paragraph (b) above, the City discontinues the maintenance of the Series 2016B Bonds in book-entry form with the then current Securities Depository, the City will issue replacement Series 2016B Bonds to the replacement Securities Depository, if any, or, if no replacement Securities Depository is selected for the Series 2016B Bonds, directly to the Participants as shown on the records of the former Securities Depository or, to the extent requested by any Participant, to the beneficial owners of the Series 2016B Bonds shown on the records of such Participant. Replacement Series 2016B Bonds shall be in fully registered form and in Authorized Denominations, be payable as to interest on the Interest Payment Dates of such Series 2016B Bonds by check mailed to each Registered Owner at the address of such Registered Owner as it appears on the Bond Register or, at the option of any Registered Owner of not less than $1,000,000 principal amount of Series 2016B Bonds, by wire transfer to any address in the United States of America on such Interest Payment Date to such Registered Owner as of such Record Date, if such Registered Owner provides the Trustee with written notice of such wire transfer address not later than the Record Date (which notice may provide that it will remain in effect with respect to subsequent Interest Payment Dates unless and until changed or revoked by subsequent notice). Principal and premium, if any, on the replacement Series 2016B Bonds are payable

only upon presentation and surrender of such replacement Series 2016B Bond or Bonds at the principal corporate trust office of the Trustee.

(d) The Securities Depository and its Participants, and the beneficial owners of the Series 2016B Bonds, by their acceptance of the Series 2016B Bonds, agree that the City and the Trustee shall not have liability for the failure of such Securities Depository to perform its obligations to the Participants and the beneficial owners of the Series 2016B Bonds, nor shall the City or the Trustee be liable for the failure of any Participant or other nominee of the beneficial owners to perform any obligation of the Participant to a beneficial owner of the Series 2016B Bonds.

(e) As long as Cede & Co. is the Registered Owner of the Series 2016B Bonds, as nominee of DTC, references herein to the Registered Owners of the Series 2016B Bonds shall mean Cede & Co. and shall not mean the beneficial owners of the Series 2016B Bonds.

(f) As long as Cede & Co. is the Registered Owner of the Series 2016B Bonds:

(i) selection of Series 2016B Bonds to be redeemed upon partial redemption or presentation of such Series 2016B Bonds to the Trustee upon partial redemption shall be deemed made when the right to exercise ownership rights in such Series 2016B Bonds through DTC or DTC's Participants is transferred by DTC on its books; and

(ii) DTC may present notices, approvals, waivers or other communications required or permitted to be made by Registered Owners under this Tenth Supplemental Indenture on a fractionalized basis on behalf of some or all of those persons entitled to exercise ownership rights in the Series 2016B Bonds through DTC or its Participants.

ARTICLE III

REDEMPTION OF SERIES 2016B BONDS

Section 3.01. Optional Redemption. [The Series 2016B Bonds maturing on or after [_____ 1, 20___] are subject to redemption prior to maturity at the option of the City, in whole or in part, on any date on or after [_____ 1, 20___], and if in part, in such order of maturity as the City shall determine and within any maturity and interest rate by lot, at a Redemption Price equal to the outstanding principal amount of such Series 2016B Bond, together with accrued interest to the date fixed for redemption.]

Section 3.02. Mandatory Sinking Fund Redemption.

(a) [The Series 2016B Bonds due on [_____ 1, 20___] and [_____ 1, 20___] (collectively, the *"Term Bonds"*) are subject to mandatory sinking fund redemption prior to maturity in part, selected as provided in Section 3.05, at a redemption price of [100 percent] of the outstanding principal amount of such Series 2016B Bonds to be so

redeemed, on [_____1] of the years and in the amounts shown below, plus accrued interest to the redemption date, as set forth below:

Series 2016B Bonds due [1, 20]		Series 2016B Bonds due [1, 20]	
Year	Principal Amount	Year	Principal Amount

*Stated maturity

*Stated maturity

(b) In lieu of redeeming the Term Bonds pursuant to the mandatory sinking fund redemption provisions described above, on or before the 60th day next preceding any mandatory sinking fund redemption date for such Term Bonds, the Trustee may, at the written direction of the Chief Financial Officer, use such funds available under the Indenture to purchase Term Bonds in the open market at a price not exceeding par plus accrued interest.

On or before the 60th day next preceding any mandatory sinking fund redemption date for the Term Bonds (or such shorter period as may be acceptable to the Trustee), the City may, at its option, (i) deliver to the Trustee for cancellation, Term Bonds or portions thereof in Authorized Denominations subject to mandatory sinking fund redemption or (ii) receive a credit in respect of its mandatory sinking fund redemption obligation for Term Bonds or portions thereof in Authorized Denominations which prior to said date have been redeemed (otherwise than through the operation of such mandatory sinking fund redemption) and canceled by the Trustee and not theretofore applied as a credit against any mandatory sinking fund redemption obligation. Each Term Bond or portion thereof subject to mandatory sinking fund redemption so delivered or previously redeemed will be credited against future mandatory sinking fund redemption obligations on Term Bonds in such order as the City designates, or if no such designation is made, in chronological order, the principal amount of such Term Bonds to be redeemed by operation of such mandatory redemption to be accordingly reduced.]

Section 3.03. Make-Whole Optional Redemption.

[Series 2016B Bonds of each maturity are subject to redemption at the option of the City in whole or in part at any time at the redemption price that is the greater of (A) 100% of the principal amount of the Series 2016B Bonds to be redeemed and (B) the sum of the present value of the remaining scheduled payments of principal and interest to the maturity date of the Series 2016B Bonds to be redeemed, not including any portion of those payments of interest accrued and unpaid as of the date on which the Series 2016B Bonds are to be redeemed, discounted to the date on which the Series 2016B Bonds are to be redeemed on a semi-annual basis, assuming a 360-day year consisting of twelve 30-day months, at the Treasury Rate (as defined below) plus [____] basis points plus accrued and unpaid interest on the Series 2016B Bonds to be redeemed on the redemption date.

"Treasury Rate" means, as of any redemption date, the yield to maturity as of such redemption date of United States Treasury Securities with a constant maturity (as compiled and published in the most recent Federal Reserve Statistical H.15 (519)) that has become publicly available not more than 45 days and not less than four Business Days prior to the redemption date (excluding inflation-indexed securities) (or, if such Statistical Release is no longer published, any publicly available source of similar market data) most nearly equal to the period from the redemption date to the maturity date of the Series 2016B Bonds to be redeemed; provided however, that if the period from the redemption date to such maturity date is less than one year, the weekly average yield on actually traded United States Treasury securities adjusted to a constant maturity of one year will be used.

The redemption price of the Series 2016B Bonds to be redeemed pursuant to the Make-Whole Optional Redemption provision described above will be determined by an independent accounting firm, investment banking form or financial advisor retained by the City at the City's expense to calculate such redemption price. The Trustee and the City may conclusively rely on such determination of redemption price by such independent accounting firm, investment banking firm or financial advisor and will not be liable for such reliance.]

Section 3.04. Redemption Terms; Notice of Redemption.

(a) Series 2016B Bonds may be called for redemption by the Trustee pursuant to Section 3.01 hereof upon receipt by the Trustee at least 45 days prior to the redemption date (or such shorter period as shall be acceptable to the Trustee) of a written request of the City requesting such redemption. [Term Bonds shall be called for redemption by the Trustee pursuant to Section 3.02 hereof without further request or direction from the City or any other party.] [Series 2016B Bonds may be called for redemption by the Trustee pursuant to Section 3.03 hereof upon receipt by the Trustee at least 45 days prior to the redemption date (or such shorter period as shall be acceptable to the Trustee) of a written request of the City requesting such redemption.]

(b) Unless waived by any owner of Series 2016B Bonds to be redeemed, notice of the call for any [optional, mandatory redemption or optional make-whole redemption pursuant to Section 3.01, 3.02 or Section 3.03 hereof] shall be given by the Trustee on behalf of the City by mailing the redemption notice by first class mail at least 30 days and not more than 45 days prior to the date fixed for redemption to the Registered Owner of the Series 2016B Bond or Bonds to be redeemed at the address shown on the Bond Register or at such other address as is furnished in writing by such Registered Owner to the Trustee, but the failure to mail any such notice or any defect therein as to any Series 2016B Bond to be redeemed shall not affect the validity of the proceedings for the redemption of any other Series 2016B Bond to be redeemed. Any notice of redemption mailed as provided in this Section shall be conclusively presumed to have been given whether or not actually received by the addressee.

(c) All notices of redemption shall specify, at a minimum: (i) the series name and designation and certificate numbers of Series 2016B Bonds being redeemed, (ii) the CUSIP numbers of the Series 2016B Bonds being redeemed, (iii) the principal amount of Series 2016B Bonds being redeemed and the redeemed amount for each certificate (for partial calls), (iv) the redemption date, (v) the redemption price, (vi) the Date of Issuance of the Series 2016B Bonds being redeemed, (vii) the interest rate and maturity date of the Series 2016B Bonds being redeemed, (viii) the date of mailing of notices to Registered Owners and information services (if

required), and (ix) the name of the employee of the Trustee which may be contacted with regard to such notice. With respect to an optional redemption of any Series 2016B Bonds, such notice may state that said redemption is conditioned upon the receipt by the Trustee on or prior to the date fixed for redemption of moneys sufficient to pay the redemption price of the Series 2016B Bonds being redeemed. If such moneys are not so received, such redemption notice shall be of no force and effect, the City shall not redeem such Series 2016B Bonds and the Trustee shall give notice, in the same manner in which the notice of redemption was given, that such moneys were not so received and that such Series 2016B Bonds will not be redeemed. Unless the notice of redemption shall be made conditional as provided above, on or prior to any redemption date for Series 2016B Bonds, the City shall deposit with the Trustee an amount of money sufficient to pay the redemption price of all Series 2016B Bonds or portions thereof which are to be redeemed on that date.

(d) Notice of redemption having been given as aforesaid, the Series 2016B Bonds, or portions thereof, so to be redeemed shall, on the redemption date (unless the redemption has been canceled as described in Section 3.04(c) hereof), become due and payable at the redemption price therein specified, and from and after such date (unless the City shall default in the payment of the redemption price) such Series 2016B Bonds, or portions thereof, shall cease to bear interest. Upon surrender of such Series 2016B Bonds for redemption in accordance with said notice, such Series 2016B Bonds shall be paid by the Trustee at the redemption price. Installments of interest due on or prior to the redemption date shall be payable as herein provided for payment of interest. Upon surrender for any partial redemption of any Series 2016B Bond, there shall be prepared for the Registered Owner a new Series 2016B Bond or Bonds of the same interest rate and maturity in the amount of the unpaid principal. If any Series 2016B Bond, or portion thereof, called for redemption shall not be so paid upon surrender thereof for redemption, the principal shall, until paid, bear interest from the redemption date at the rate borne by such Bond, or portion thereof, so called for redemption.

Section 3.05. Selection of Series 2016B Bonds for Redemption. In the event of the redemption of fewer than all the Series 2016B Bonds of the same interest rate and maturity, the aggregate principal amount thereof to be redeemed shall be in an Authorized Denomination, and the Trustee shall assign to each Series 2016B Bond of such interest rate and maturity a distinctive number for each minimum Authorized Denomination of such Bond and shall select by lot from the numbers so assigned as many numbers as, at such minimum Authorized Denomination for each number, shall equal the principal amount of such Series 2016B Bonds to be redeemed. The Series 2016B Bonds to be redeemed shall be those to which were assigned numbers so selected; provided that only so much of the principal amount of each Series 2016B Bond shall be redeemed as shall equal such minimum Authorized Denomination for each number assigned to it and so selected. For purposes of any redemption of fewer than all of the outstanding Series 2016B Bonds of a single interest rate and maturity, the particular Series 2016B Bonds or portions thereof to be redeemed shall be selected not more than 60 days prior to the redemption date by the Trustee.

ARTICLE IV

REVENUES AND FUNDS

Section 4.01. Source of Payment of Series 2016B Bonds. The Series 2016B Bonds, the Section 2.08 Obligations and the Section 2.09 Obligations are not general obligations of the City but are limited obligations as described in Section 2.02 hereof and as provided in this Tenth Supplemental Indenture and in the Indenture.

Section 4.02. Creation of Accounts and Subaccounts in 2016B Second Lien Bonds Subaccount. (a) Moneys on deposit in the 2016 Second Lien Bonds Subaccount, and in each Account established in it as provided below, shall be held in trust by the Trustee for the sole and exclusive benefit of the Registered Owners of the Series 2016B Bonds.

(b) There are by this Tenth Supplemental Indenture created by the City and ordered established with the Trustee separate Accounts within the 2016B Second Lien Bonds Subaccount, designated as follows:

(i) 2016B Construction Account: an Account to be designated the "Construction Account: 2016 Second Lien Bonds" (the "*2016B Construction Account*");

(ii) Program Fee Account: an Account to be designated the "Series 2016B Bonds, Program Fee Account" (the "*Program Fee Account*"); and

(iii) Principal and Interest Account: an Account to be designated the "Series 2016B Bonds, Principal and Interest Account" (the "*Principal and Interest Account*");

Section 4.03. Application of Series 2016B Bond Proceeds. The proceeds received by the City from the sale of the Series 2016B Bonds in the amount of [$_____] (consisting of the aggregate principal amount of the Series 2016B Bonds[, plus net premium of [_____]] and less the Underwriters' discount of [$_____]), shall be deposited with the Trustee and applied as follows:

[the Trustee shall deposit into the 2016B Construction Account the amount of $[_____] and shall apply such amount to payment of Project Costs, , as provided in Section 4.06 hereof.]

[the Trustee shall deposit proceeds of the Series 2016B Bonds in the amount [$_____] in the 2016B Construction Account held pursuant to the Depository Agreement for application pursuant to Section 4.08 hereof.]

Section 4.04. Deposits into 2016 Second Lien Bonds Subaccount and Accounts. On May 1 and November 1 of each year, commencing [_____1, 20___] (each such date referred to in this Tenth Supplemental Indenture as the "*Deposit Date*"), there shall be deposited into the 2016 Second Lien Bonds Subaccount from amounts on deposit in the Second Lien Bonds Account(other than monies, instruments and securities or any Qualified Reserve Account Credit Instrument on deposit in a Debt Service Reserve Account for any other Series of Second Lien Bonds issued or to be issued) an amount equal to the aggregate of the following amounts, which amounts shall have been calculated by the Trustee and certified by

the Chief Financial Officer and transferred by the City to the Trustee in accordance with Section 3.03(d) of Part B of the Series 2016B Bond Ordinance on or before the Business Day next preceding each such May 1 or November 1, respectively (such aggregate amount with respect to any Deposit Date being referred to in this Tenth Supplemental Indenture as the "*Series 2016B Deposit Requirement*"):

(a) for deposit into the Principal and Interest Account, an amount equal to the Principal and Interest Account Requirement; and

(b) for deposit into the Program Fee Account, the amount estimated by the City to be required as of the close of business on the related Deposit Date to pay all Program Fees payable from amounts in the Program Fee Account during the semi-annual period commencing on such related Deposit Date and, in the case of the initial Deposit Date, any Program Fees payable from the Date of Issuance to, but not including, such initial Deposit Date.

In addition to the Series 2016B Deposit Requirement, there shall be deposited into the 2016 Second Lien Project Bonds Subaccount any other moneys received by the Trustee under and pursuant to the Indenture or this Tenth Supplemental Indenture, when accompanied by directions from the person depositing such moneys that such moneys are to be paid into the 2016 Second Lien Project Bonds Subaccount or to one or more Accounts in that Subaccount.

Upon calculation by the Trustee of each Series 2016B Deposit Requirement under this Section, the Trustee shall notify the City of the Series 2016B Deposit Requirement and the Deposit Date to which it relates; and shall provide the City with such supporting documentation and calculations as the City may reasonably request.

Section 4.05. Use of Moneys in the Principal and Interest Account. Moneys in the Principal and Interest Account shall be used for the payment of the principal of, premium, if any, and interest on the Series 2016B Bonds, for the redemption of Series 2016B Bonds prior to their respective Maturity Dates and for the payment of Section 2.08 Obligations and Section 2.09 Obligations. Funds for payment of principal of, premium, if any, and interest due on each Payment Date with respect to the Series 2016B Bonds (including the optional redemption of Series 2016B Bonds pursuant to Section 3.01 hereof and not otherwise provided for; [the make-whole optional redemption of Series 2016B Bonds pursuant to Section 3.03 hereof]; and with respect to payments made pursuant to Section 2.08 Obligations and Section 2.09 Obligations), shall be derived from moneys held in the Principal and Interest Account, ratably, without preference or priority of any kind, except that net payments required to be made by the City from Gross Revenues to a swap provider pursuant to a swap agreement authorized under the Indenture that does not satisfy the requirements for qualification as a Qualified Second Lien Swap Agreement shall be made only from amounts available after the payment of all Second Lien Bonds and termination and other non-scheduled payments made with respect to Section 2.09 Obligations shall be paid on a subordinate basis.

Section 4.06. Use of Moneys in the 2016B Construction Account and Program Fee Account. Moneys deposited into the 2016B Construction Account pursuant to Section 4.03(i) shall be used for the payment of Project Costs, as directed in a certificate of the City filed with the Trustee. If after the earliest to occur of (i) payment of all Project Costs as specified in a certificate of the City filed with the Trustee and (ii) [_____,

20___], there shall be any balance remaining on the 2016B Construction Account, such balance shall be transferred to the Program Fee Account. Moneys deposited into the Program Fee Account pursuant to Section 4.04(b) shall be used for the payment of Program Fees payable by the City to third parties with respect to the Series 2016B Bonds as set forth in a certificate of the City filed with the Trustee.

Section 4.07. Use of Moneys in the Capitalized Interest Account. [Reserved]

Section 4.08. Use of Moneys in the 2016B Construction Account. Except as otherwise provided in the Series 2016B Bond Ordinance and this Tenth Supplemental Indenture, and subject to the provisions of and limitations contained in the Tax Regulatory Agreement, moneys on deposit in the 2016B Construction Account shall be disbursed and applied to pay, or to reimburse the payment of, Project Costs.

Section 4.09. Tax Covenants. [The City covenants to take any action required by the provisions of the Code and within its power to take in order to preserve the exclusion of interest on the Series 2016B Bonds from gross income for federal income tax purposes, including, but not limited to, the provisions of Section 148 of the Code relating to "arbitrage bonds."

The City further covenants to comply with the provisions of the Tax Regulatory Agreement relating to the Series 2016B Bonds, including, but not limited to, those provisions relating to the status of the Series 2016B Bonds as "private activity bonds" under Section 141 of the Code.]

Section 4.10. Non-presentment of Bonds. In the event any Series 2016B Bond shall not be presented for payment when the principal of such Series 2016B Bond becomes due, whether at maturity, at the date fixed for redemption or otherwise, if moneys sufficient to pay such Series 2016B Bond shall have been made available to the Trustee for the benefit of the Registered Owner of such Series 2016B Bond, subject to the provisions of the immediately following paragraph, all liability of the City to the Registered Owner of such Series 2016B Bond for the payment of such Series 2016B Bond shall immediately cease; determine and be completely discharged, and thereupon it shall be the duty of the Trustee to hold such moneys, without for interest on such monies; for the benefit of the Registered Owner of such 2016 Second Lien Bond who shall thereafter be restricted exclusively to such moneys, for any claim of whatever nature on his or her part under the Indenture or on, or with respect to, such Series 2016B Bond.

Any moneys so deposited with and held by the Trustee not so applied to the payment of Series 2016B Bonds within two years after the date on which the same shall have become due shall be repaid by the Trustee to the City upon the City's written request, and thereafter the Registered Owners of such Series 2016B Bonds shall be entitled to look only to the City for payment, and then only to the extent of the amount so repaid, and all liability of the Trustee with respect to such moneys shall thereupon cease, and the City shall not be liable for any interest on such monies and shall not be regarded as a trustee of such moneys. The obligation of the Trustee under this Section to pay any such funds to the City shall be subject, however, to any provisions of law applicable to the Trustee or to such funds providing other requirements for disposition of unclaimed property.

Section 4.11. Moneys Held in Trust. All moneys required to be deposited with or paid to the Trustee for the account of any Fund or Account referred to in any provision of this Tenth Supplemental Indenture shall be held by the Trustee in trust as provided in Section 8.03 of the Indenture, and shall, while held by the Trustee, constitute part of the Trust Estate and be subject to the lien or security interest created by this Tenth Supplemental Indenture.

ARTICLE V

INVESTMENT OF MONEYS

Section 5.01. Investment of Moneys. Moneys held in the funds, accounts and subaccounts established under this Tenth Supplemental Indenture, including moneys held for payment of Series 2016B Bonds not presented for payment as described in Section 4.10 hereof, shall be invested and reinvested in Permitted Investments in accordance with the provisions governing investments contained in the Indenture; *provided, however*, that moneys in the Principal and Interest Account representing principal of or interest on the Series 2016B Bonds shall only be invested in Governmental Obligations scheduled to mature on the earlier of (i) (A) 30 days from the date of investment (in the case of amounts representing principal of the Series 2016B Bonds) or (B) six months from the date of investment (in the case of amounts representing interest payable on the Series 2016B Bonds) or (ii) the date upon which such moneys will be required to be used in accordance with this Tenth Supplemental Indenture. All such investments shall be held by or under the control of the Trustee and shall be deemed at all times part of the fund, account or subaccount for which they were made.

ARTICLE VI

DISCHARGE OF LIEN

Section 6.01. Defeasance. If the City shall pay to the Registered Owners of the Series 2016B Bonds, or provide for the payment of, the principal, premium, if any, and interest to become due on the Series 2016B Bonds, then this Tenth Supplemental Indenture shall be fully discharged and satisfied upon the satisfaction and discharge of this Tenth Supplemental Indenture, the Trustee shall, upon the request of the City, execute and deliver to the City all such instruments as may be desirable to evidence such discharge and satisfaction, and all fiduciaries shall pay over or deliver to the City all funds, accounts and other moneys .or securities held by them pursuant to this Tenth Supplemental Indenture which are not required for the payment or redemption of the Series 2016B Bonds.

If the City shall pay and discharge a portion of the Series 2016B Bonds as provided above, including any Series in full, such portion shall cease to be entitled to any lien, benefit or security under the Indenture. The liability of the City with respect to such Series 2016B Bonds shall continue, but the Registered Owners of the Series 2016B Bonds so defeased shall thereafter be entitled to payment (to the exclusion of all other Bondholders) only out of the moneys or Governmental Obligations described in clause (a) of the definition of such term deposited with the Trustee under Article IX of the Indenture.

The provisions of this Section 6.01 are subject in all respects to the provisions of Sections 9.01 and 9.02 of the Master Indenture.

ARTICLE VII

REMEDIES

The provisions of Article VII of the Indenture shall be applicable to any Event of Default which shall have occurred and be continuing under this Tenth Supplemental Indenture.

Under no circumstance may the Trustee declare the principal of or interest on the Series 2016B Bonds to be due and payable prior to the Maturity Date following the occurrence of an Event of Default under the Indenture or this Tenth Supplemental Indenture.

ARTICLE VIII

TRUSTEE AND PAYING AGENT

Section 8.01. Acceptance of Trusts.

(a) The Trustee accepts the trusts imposed upon it by this Tenth Supplemental Indenture, and agrees to perform said trusts, but only upon and subject to the express terms and conditions set forth in this Tenth Supplemental Indenture and in the Master Indenture. Except as otherwise expressly set forth in this Tenth Supplemental Indenture, the Trustee assumes no duties, responsibilities or liabilities by reason of its execution of this Tenth Supplemental Indenture other than as set forth in the Master Indenture and this Tenth Supplemental Indenture, and this Tenth Supplemental Indenture is executed and accepted by the Trustee subject to all the terms and conditions of its acceptance of the trust under the Indenture, as fully as if said terms and conditions were set forth at length in this Tenth Supplemental Indenture. Notwithstanding the provisions of Section 8.04 or 8.05 of the Indenture, the Trustee shall have no lien or security interest in and to amounts in the Principal and Interest Account for the purpose of paying the fees or expenses of the Trustee or any Paying Agent. Notwithstanding any provision of the Indenture to the contrary, the Trustee may not resign or be removed until a successor Trustee shall have been appointed as provided in the Master indenture.

(b) The Trustee may appoint a Trustee's Agent with power to act on its behalf and subject to its direction in the authentication, registration and delivery of Series 2016B Bonds of any Series in connection with transfers and exchanges hereunder, as fully to all intents and purposes as though such Trustee's Agent had been expressly authorized by this Tenth Supplemental Indenture to authenticate, register and deliver such Series 2016B Bonds. The foregoing notwithstanding, the Trustee need not appoint a Trustee's Agent for as long as the Trustee shall have an office in New York, New York capable of handling the duties of Trustee's Agent hereunder. Any Trustee's Agent appointed pursuant to this Section shall evidence its acceptance by a certificate filed with the Trustee and the City. For all purposes of this Tenth

Supplemental Indenture, the authentication, registration and delivery of Series 2016B Bonds by the Trustee or any Trustee's Agent pursuant to this Section shall be deemed to be the authentication, registration and delivery of such Series 2016B Bonds "by or to the Trustee." Such Trustee's Agent shall at all times be a commercial bank having an office in New York, New York, and shall at all times be a corporation organized and doing business under the laws of the United States or of any state with combined capital and surplus of at least $15,000,000 and authorized under such laws to exercise corporate trust powers and subject to supervision or examination by Federal or state authority. If such corporation publishes reports of condition at least annually pursuant to law or the requirements of such authority, then for the purposes of this Section the combined capital and surplus of such corporation shall be deemed to be its combined capital and surplus as set forth in its most recent report of condition so published. Any Trustee's Agent appointed hereunder shall also be a Paying Agent for purposes of this Tenth Supplemental Indenture.

Section 8.02. Dealing in Series 2016B Bonds. The Trustee, in its individual capacity, may buy, sell, own, hold and deal in the Series 2016B Bonds, and may join in any action which the Registered Owner of any Series 2016B Bond may be entitled to take with like effect as if it did not act in any capacity under this Tenth Supplemental Indenture. The Trustee, in its individual capacity, either as principal or agent, may also engage in or be interested in any financial or other transaction with the City, and may act as depositary, trustee or agent for any committee or body of the Registered Owners of the Series 2016B Bonds secured by this Tenth Supplemental Indenture or other obligations of the City as freely as if it did not act in any capacity under this Tenth Supplemental Indenture.

Section 8.03. Paying Agent.

(a) The Trustee is hereby appointed Paying Agent for the Series 2016B Bonds. The City may at any time or from time to time appoint one or more other Paying Agents having the qualifications set forth in subsection (c) below for a successor Paying Agent.

(b) The Trustee hereby accepts the duties and obligations imposed upon it as Paying Agent by this Tenth Supplemental Indenture. Each other Paying Agent shall signify its acceptance of the duties and obligations imposed upon it by this Tenth Supplemental Indenture by executing and delivering to the City and to the Trustee a written acceptance thereof.

(c) Any Paying Agent may at any time resign and be discharged of the duties and obligations imposed upon it by this Tenth Supplemental Indenture by giving at least 60 days' written notice to the City and the Trustee, and such resignation shall take effect upon the day specified in such notice but only if a successor shall have been appointed as provided herein. Any Paying Agent appointed by the City may be removed at any time by an instrument signed by the Chief Financial Officer and filed with such Paying Agent and the Trustee. The Trustee may at any time terminate the agency of any Paying Agent appointed by it by giving written notice of such termination to such Paying Agent and the City. Upon receiving such a notice of resignation or upon such a termination, or in case at any time such Paying Agent shall cease to be eligible under this Section, the Trustee shall promptly appoint a successor Paying Agent shall give written notice of such appointment to the City and shall mail notice of such appointment to all Owners of Series 2016B Bonds. Any successor Paying Agent shall be appointed by the City and shall be a bank or trust company organized under the laws of any

state of the United States or a national banking association; having capital stock and surplus aggregating at least $15,000,000, or shall be a wholly-owned subsidiary of such an entity, willing and able to accept the office on reasonable and customary terms and authorized by law to perform all the duties imposed upon it by this Tenth Supplemental Indenture.

(d) In the event of the resignation or removal of any Paying Agent, such Paying Agent shall pay over, assign and deliver any moneys held by it as Paying Agent to its successor, or if there be no successor, to the Trustee and shall be subject to audit of all of its books, records and accounts with respect to the Bonds

.

ARTICLE IX

SUPPLEMENTAL INDENTURES

Section 9.01. Supplemental Indentures. This Tenth Supplemental Indenture may be supplemented and amended in the manner set forth in Articles V and VI, respectively, of the Indenture.

Additionally, this Tenth Supplemental Indenture may, without the consent of, or notice to, any of the Bondholders, be supplemented and amended, in such manner as shall not be inconsistent with the terms and provisions of this Tenth Supplemental Indenture, the Master Indenture or the Series 2016B Bond Ordinance, for any one or more of the following purposes:

(a) to provide for certificated Series 2016B Bonds; and

(b) to secure or maintain ratings from any Rating Agency in the highest long-term debt rating category of such Rating Agency which are available for the Series 2016B Bonds, which changes will not restrict, limit or reduce the obligation of the City to pay the principal of, premium, if any, and interest on such Series 2016B Bonds as provided in the Indenture or otherwise adversely affect the Registered Owners of such Series 2016B Bonds under the Indenture.

ARTICLE X

MISCELLANEOUS

Section 10.01. Tenth Supplemental Indenture as Part of Indenture. This Tenth Supplemental Indenture shall be construed in connection with, and as a part of, the Indenture, and all terms, conditions and covenants contained in the Indenture, except as provided in the Indenture or as modified or supplemented in this Tenth Supplemental Indenture or the Series 2016B Bond Ordinance and shall apply and be deemed to be for the equal benefit, security and protection of the Bondholders.

Section 10.02. Severability. If any provision of this Tenth Supplemental Indenture shall be held or deemed to be, or shall, in fact, be, illegal, inoperative or unenforceable, the same shall not affect any other provision or provisions contained in this Tenth Supplemental Indenture or render the same invalid, inoperative or unenforceable to any extent whatever.

Section 10.03. Payments Due on Saturdays, Sundays and Holidays. If the date for making any payment, or the last date for the performance of any act or the exercise of any right, as provided in this Tenth Supplemental Indenture, shall not be a Business Day, such payment may be made, act performed or right exercised on the next Business Day with the same force and effect as if done on the nominal date provided in this Tenth Supplemental Indenture, and no interest shall accrue for the period after such nominal date.

Section 10.04. Counterparts. This Tenth Supplemental Indenture may be simultaneously executed in several counterparts, each of which shall be an original and all of which shall constitute but one and the same instrument.

Section 10.05. Rules of Interpretation. Unless expressly indicated otherwise, references to Sections or Articles are to be construed as references to Sections or Articles of this instrument as originally executed.

Section 10.06. Captions. The captions and headings in this Tenth Supplemental Indenture are for convenience only and in no way define, limit or describe the scope or intent of any provisions or Sections of this Tenth Supplemental Indenture.

IN WITNESS WHEREOF, City has caused these presents to be executed in its name and with its official seal affixed with this Tenth Supplemental Indenture and attested by its duly authorized officials; and to evidence its acceptance of the trusts created by this Tenth Supplemental Indenture, the Trustee has caused these presents to be executed in its corporate name and with its corporate seal affixed with this Tenth Supplemental Indenture and attested by its duly authorized officers, as of the date first above written.

CITY OF CHICAGO

By: _____
Chief Financial Officer

[SEAL]

Attest:

By: _____
City Clerk

[_____],
as Trustee

By: _____
Authorized Signatory

[SEAL]

Attest:

By: _____
Authorized Signatory

(Sub)Exhibit "A" referred to in this Tenth Supplemental Indenture Securing Second Lien Water Revenue Bonds, Series 2016B reads as follows:

(Sub)Exhibit "A".
(To Tenth Supplemental Indenture Securing Second Lien Water Revenue Bonds, Series 2016B)

Form Of Series 2016B Bond.

UNITED STATES OF AMERICA

STATE OF ILLINOIS

CITY OF CHICAGO

SECOND LIEN WATER REVENUE BONDS

SERIES 2016B [(TAXABLE)]

Number R-__ $_____

MATURITY DATE	INTEREST RATE	ORIGINAL ISSUE DATE	CUSIP
[_____1, 20__	_____%	_____, 2016	167736___

REGISTERED OWNER: Cede & Co.

PRINCIPAL AMOUNT[1]: Dollars

The City of Chicago (the "City"), a municipal corporation and home rule unit of local government duly organized and existing under the laws of the State of Illinois, for value received, hereby promises to pay (but only out of the sources provided below) to the Registered Owner identified above, or registered assigns, [on the Maturity Date specified above upon presentation and surrender of this Series 2016B Bond, the Principal Amount specified above, and to pay (but only out of the sources provided below) interest on the balance of said Principal Amount from time to time remaining unpaid from and including the original issue date specified above, or from and including the most recent Interest Payment Date (as defined in the Tenth Supplemental Indenture, as such term is defined below) with respect to which interest has been paid or duly provided for, until payment of said Principal Amount has been made or duly provided for.][upon presentation and surrender of this Series 2016B Bond, the Principal Amount Upon Original Issuance specified above plus interest on that amount (and on interest accrued to the various compounding dates as specified below) from the original issue date specified above to the Maturity Date specified above at the Interest Rate specified above on any such amounts for which payment is not made or provided for. The total amount due on the Maturity Date specified above is the amount shown above as the Payment at Maturity. For all purposes of this Series 2016B Bond, the principal amount at any time is the sum of the Principal Amount Upon Original Issuance specified above plus interest on the Series 2016B Bond accrued and compounded on such date as provided above.]

[1] For Capital Appreciation 2016B Second Lien Bonds, the words "PRINCIPAL AMOUNT" will be replaced by "PRINCIPAL AMOUNT UPON ORIGINAL ISSUANCE."

The Series 2016B Bonds are limited obligations of the City and shall not constitute an indebtedness of the City or a loan of credit thereof within the meaning of any Constitutional or statutory provision or limitation as to indebtedness. The Series 2016B Bonds do not have a claim for payment from any taxes of the City. Neither the faith and credit nor the taxing power of the City, the State of Illinois or any political subdivision of the State of Illinois is pledged to the payment of the principal of the Series 2016B Bonds, or the interest or any premium on the Series 2016B Bonds. The Series 2016B Bonds are payable solely from the Trust Estate (as defined in the Tenth Supplemental Indenture) pledged to such payment under the Indenture and certain other monies held by or on behalf of the Trustee.

The principal of and premium, if any, on this Series 2016B Bond shall be payable at the designated corporate trust office of the Trustee or upon presentation and surrender of this Series 2016B Bond.

Interest on this Series 2016B Bond shall be paid by check mailed on the Interest Payment Date to the person appearing on the Bond Register as the Registered Owner of this Series 2016B Bond as of the close of business of the Trustee on the Record Date at the address of such Registered Owners as it appears on the Bond Register or at such other address as is furnished to the Trustee in writing by such Registered Owner not later than the Record Date. Payment of interest on this Series 2016B Bond shall be made to a Registered Owner of One Million Dollars ($1,000,000) or more in aggregate principal amount of Series 2016B Bonds as of the close of business of the Trustee on the Record Date for a particular Interest Payment Date by wire transfer to such Registered Owner on such Interest Payment Date upon written notice from such Registered Owner containing the wire transfer address within the United States to which such Registered Owner wishes to have such wire directed, which written notice is received not later than the Business Day next preceding the Record Date.

Interest accrued on this Series 2016B Bond shall be paid in arrears on each Interest Payment Date. Interest on this Series 2016B Bond shall be computed upon the basis of a three hundred sixty (360) day year consisting of twelve (12) thirty (30) day months.

General. This Series 2016B Bond is one of an authorized series of bonds limited in aggregate principal amount to $[_____] (the "Series 2016B Bonds") issued pursuant to, under authority of and in full compliance with the Constitution and laws of the State of Illinois, particularly Article VII, Section 6(a) of the 1970 Constitution of the State of Illinois and an ordinance of the City Council of the City, and executed under a Master Indenture of Trust Securing Second Lien Water Revenue Bonds, dated as of December 15, 1999, as heretofore supplemented and as amended by Amendment Number 1 to Master Indenture, dated as of August 1, 2004 (the "Master Indenture"), and as supplemented by a Tenth Supplemental Indenture, dated as of [_____1, 2016] (the "Tenth Supplemental Indenture" and, together with the Master Indenture, the "Indenture"), from the City to [_____], as successor trustee (the "Trustee"), for any one or more of the purposes of (i) refunding the Refunded Bonds, (2) paying Project Costs, (3) funding capitalized interest on the Series 2016B Bonds, (4) paying Costs of Issuance of the Series 2016B Bonds, (5) paying the costs of acquiring a Qualified Reserve Account Credit Instrument for the Series 2016B Bonds or making a deposit to the 2016B Second Lien Bonds Dedicated Subaccount in the amount required by the Tenth Supplemental Indenture or a Supplemental Indenture, and (6) providing for any discount on the Series 2016B Bonds.

The Series 2016B Bonds and the interest on them are payable from Second Lien Bond Revenues (as defined in the Indenture) deposited into the 2016 Second Lien Project Bonds Subaccount and pledged to the payment of the Series 2016B Bonds under the Indenture and certain other monies held by or on behalf of the Trustee and from any other monies held by the Trustee under the Indenture for such purpose.

As provided in the Indenture, additional bonds may be issued from time to time pursuant to supplemental indentures in one or more series, in various principal amounts, may mature at different times, may bear interest at different rates and may otherwise vary as provided in the Master Indenture. The aggregate principal amount of bonds that may be issued pursuant to the Indenture is not limited, except as provided in the Indenture and ordinances authorizing those additional bonds, and all bonds issued and to be issued pursuant to the Indenture, including the Series 2016B Bonds, are and will be equally secured by the pledges and covenants made in the Series 2016B Bonds, except as otherwise provided or permitted in the Master Indenture.

Copies of the Indenture are on file at the principal corporate trust office of the Trustee, and reference to the Indenture and any and all supplements to it and modifications and amendments of it is made for a description of the pledge and covenants securing the Series 2016B Bonds, the nature, extent and manner of enforcement of such pledge, the rights and remedies of the Registered Owners of the Series 2016B Bonds and the limitations on such rights and remedies.

The Series 2016B Bonds are subject to [optional, mandatory sinking fund and optional make-whole] redemption prior to maturity as provided in the Tenth Supplemental Indenture.

Limited Obligation. The Series 2016B Bonds are issued pursuant to an ordinance adopted by the City Council of the City, which ordinance authorizes the execution and delivery of the Indenture. The Series 2016B Bonds are limited obligations of the City payable solely from the Trust Estate pledged therefor under the Indenture.

No recourse shall be had for the payment of the principal of premium, if any, or interest on any of the Series 2016B Bonds or for any claim based on the Series 2016B Bonds or upon any obligation, covenant or agreement in the Indenture contained, against any past, present or future officer, employee or agent, or member of the City Council, of the City, or any successor to the City, as such, either directly or through the City, or any successor to the City, under any rule of law or equity, statute or constitution or by the enforcement of any assessment or penalty or otherwise, and all such liability of any such officer, employee or agent, or member of the City Council, as such, is hereby expressly waived and released as a condition of and in consideration for the execution of the Indenture and the issuance of any of the Series 2016B Bonds.

Registration. This Series 2016B Bond is transferable by the Registered Owner of this Series 2016B Bond in person or by such Registered Owner's attorney duly authorized in writing at the designated corporate trust office of the Trustee, but only in the manner and subject to the limitations provided in the Indenture.

Defeasance. Provision for payment of all or any portion of the Series 2016B Bonds may be made, and the Indenture may be discharged, prior to payment of the Series 2016B Bonds in the manner provided in the Indenture.

Miscellaneous. The Registered Owner of this Series 2016B Bond shall have no right to enforce the provisions of the Indenture or to institute action to enforce the covenants, the Indenture, or to take any action with respect to any event of default under the Indenture, or to institute, appear in or defend any suit or other proceedings with respect to the Indenture, except as provided in the Indenture.

IT IS CERTIFIED, RECITED AND DECLARED that all acts and conditions required to be performed precedent to and in the execution and delivery of the Indenture and the issuance of this Series 2016B Bond have been performed in due time, form and manner as required by law, and that the issuance of this Series 2016B Bond and the series of which it forms a part does not exceed or violate any constitutional or statutory limitation.

This Series 2016B Bond shall not be valid or become obligatory for any purpose or be entitled to any security or benefit under the Indenture unless and until the certificate of authentication hereon shall have been duly executed by the Trustee.

IN WITNESS WHEREOF, the City of Chicago has caused this Series 2016B Bond to be executed in its name by the manual or facsimile signature of its Mayor and the manual or facsimile of its corporate seal to be printed on this Series 2016B Bond and attested by the manual or facsimile signature of its City Clerk.

CITY OF CHICAGO

By: _____
Mayor

Attest:

_____
City Clerk

CERTIFICATE OF AUTHENTICATION

This Series 2016B Bond is one of the Series 2016B Bonds described in the within-mentioned Indenture.

Authentication Date: _____

[_____]., as
Trustee

By: _____
Authorized Signatory

ASSIGNMENT

The following abbreviations, when used in the inscription on the face of this certificate, shall be construed as though they were written out in full according to applicable laws or regulations:

Ten. Com.	--	as tenants in common
Ten. Ent.	--	as tenants by the entireties
Jt. Ten.	--	as joint tenants with right of survivorship and not as tenants in common

Unif. Gift Min. Act _____ (Cust.) Custodian _____ (Minor)

under Uniform Gifts to Minors Act

_____ (State)

Additional abbreviations may also be used, though not in the above list.

For Value Received, The undersigned sells, assigns and transfers unto

_____
(Name and Address of Assignee)

this Series 2016B Bond of the City of Chicago and does hereby irrevocably constitute and appoint _____, attorney to transfer said Series 2016B Bond on the books kept for registration thereof, with full power of substitution in the premises.

Dated: _____
Signature: _____
Signature Guaranteed: _____

Notice: The signature to this assignment must correspond with the name as it appears upon the face of this Series 2016B Bond in every particular, without alteration or enlargement or any change whatever.

INTERGOVERNMENTAL AGREEMENT WITH AMTRAK, METRA AND RTA REGARDING IMPROVEMENT AND DEVELOPMENT OF CHICAGO UNION STATION.

[O2015-8842]

The Committee on Finance submitted the following report:

CHICAGO, January 13, 2016.

To the President and Members of the City Council:

Your Committee on Finance, having had under consideration a communication recommending a proposed ordinance concerning the authority to enter into and execute an intergovernmental agreement with Amtrak, Metra and RTA to allocate funds for rehabilitation and improvement of property in Canal/Congress Redevelopment Area, having had the same under advisement, begs leave to report and recommend that Your Honorable Body *Pass* the proposed ordinance transmitted herewith.

This recommendation was concurred in by a viva voce vote of the members of the committee, with no dissenting vote.

Respectfully submitted,

(Signed) EDWARD M. BURKE,
Chairman.

On motion of Alderman Burke, the said proposed ordinance transmitted with the foregoing committee report was *Passed* by yeas and nays as follows:

Yeas -- Aldermen Moreno, Hopkins, Dowell, Burns, Hairston, Sawyer, Mitchell, Harris, Beale, Sadlowski Garza, Thompson, Cárdenas, Quinn, Burke, Lopez, Foulkes, D. Moore, Curtis, O'Shea, Cochran, Brookins, Muñoz, Scott, Solis, Burnett, Ervin, Taliaferro, Reboyras, Santiago, Waguespack, Mell, Austin, Ramirez-Rosa, Villegas, Laurino, O'Connor, Napolitano, Reilly, Smith, Tunney, Arena, Cappleman, Pawar, Osterman, J. Moore, Silverstein -- 46.

Nays -- None.

Alderman Beale moved to reconsider the foregoing vote. The motion was lost.

The following is said ordinance as passed:

WHEREAS, The City of Chicago (the "City"), a home rule unit of government under Section 6(a), Article VII of the 1970 Constitution of the State of Illinois; and

WHEREAS, The City wishes to collaborate on the improvement and development of Union Station and its related properties (the "Property") in Chicago, Illinois; and

WHEREAS, Chicago Union Station Company, an Illinois corporation, the sole shareholder of which is the National Railroad Passenger Corporation, a District of Columbia corporation ("Amtrak"), owns the Property; and

WHEREAS, The City, through its Department of Transportation ("CDOT"), and in collaboration with Amtrak, the Illinois Regional Transportation Authority, an Illinois municipal corporation, by and through its Commuter Rail Division ("Metra"), the Regional Transportation Authority, an Illinois municipal corporation ("RTA", and collectively with Metra and Amtrak, the "Parties"), and other stakeholders, developed a plan for the Property (the "Union Station Master Plan"); and

WHEREAS, CDOT and the Parties desire to undertake planning, historic review and preliminary engineering work for certain projects derived from the Union Station Master Plan (the "Project"); and

WHEREAS, The Property lies wholly within the boundaries of the Canal/Congress Redevelopment Area (as hereinafter defined); and

WHEREAS, The City is authorized under the provisions of the Tax Increment Allocation Redevelopment Act, 65 ILCS 5/11-74.4-1, et seq., as amended from time to time (the "Act"), to finance projects that eradicate blight conditions and conservation factors that could lead to blight through the use of tax increment allocation financing for redevelopment projects; and

WHEREAS, In accordance with the provisions of the Act, and pursuant to ordinances adopted on November 12, 1998 and published in the *Journal of the Proceedings of the City Council of the City of Chicago* (the "*Journal*") of the City Council of the City (the "City Council") for said date at page 81982, the City Council: (i) approved and adopted a redevelopment plan and project (the "Plan") for a portion of the City known as the "Canal/Congress Redevelopment Project Area" (the "Canal/Congress Redevelopment Area"); (ii) designated the Canal/Congress Redevelopment Area as a "redevelopment project area"; and (iii) adopted tax increment allocation financing for the Canal/Congress Redevelopment Area; and

WHEREAS, City Council amended the Plan pursuant to an ordinance adopted June 19, 2002 and published at page 88202 of the *Journal*; and

WHEREAS, Under 65 ILCS 5/11-74.4-3(q)(3), such incremental ad valorem taxes which pursuant to the Act have been collected and are allocated to pay redevelopment project costs and obligations incurred in the payment thereof ("Increment") may be used to pay the costs of rehabilitation, reconstruction or repair or remodeling of existing public or private buildings,

to the extent the municipality by written agreement accepts and approves such costs (Increment collected from the Canal/Congress Redevelopment Area shall be known as the "Canal/Congress Increment"); and

WHEREAS, The City, by and through CDOT, wishes to make available to Amtrak a portion of the Canal/Congress Increment in an amount not to exceed $500,000 for the purpose of reimbursing Amtrak for expenses incurred in the rehabilitation and improvement of the Property (the "TIF-Funded Improvements") in the Canal/Congress Redevelopment Area to the extent and in the manner provided in the Agreement (as hereinafter defined); and

WHEREAS, The Plan contemplates that tax increment financing assistance would be provided for private improvements, such as the Project, within the boundaries of the Canal/Congress Redevelopment Area; and

WHEREAS, The City and the Parties wish to enter into an intergovernmental agreement in substantially the form attached as Exhibit A (the "Agreement") whereby the City shall pay for or reimburse $500,000 for the TIF-Funded Improvements; now, therefore,

Be It Ordained by the City Council of the City of Chicago:

SECTION 1. The above recitals are expressly incorporated in and made a part of this ordinance as though fully set forth herein.

SECTION 2. The City hereby finds that the TIF-Funded Improvements, among other eligible redevelopment project costs under the Act approved by the City, consist of the cost of rehabilitation, reconstruction or repair or remodeling of existing public or private buildings that are necessary and directly result from the redevelopment project constituting the Project as described in the Act.

SECTION 3. Subject to the approval of the Corporation Counsel of the City of Chicago as to form and legality, the Commissioner of CDOT is authorized to execute and deliver the Agreement in substantially the form attached hereto as Exhibit A, and such other documents as are necessary, between the City of Chicago and the Parties.

SECTION 4. To the extent that any ordinance, resolution, rule, order or provision of the Municipal Code of Chicago, or part thereof, is in conflict with the provisions of this ordinance, the provisions of this ordinance shall control. If any section, paragraph, clause or provision of this ordinance shall be held invalid, the invalidity of such section, paragraph, clause or provision shall not affect any other provisions of this ordinance.

SECTION 5. This ordinance shall be in full force and effect from and after the date of its passage and approval.

Exhibit "A" referred to in this ordinance reads as follows:

Exhibit "A".
(To Ordinance)

Memorandum Of Understanding With Amtrack, Metra And RTA For Joint Planing And Design Effort.

This Memorandum of Understanding ("Memorandum") is entered into as of _____, 2015 ("Effective Date") by and among National Railroad Passenger Corporation, a corporation of the District of Columbia ("Amtrak"); the City of Chicago, an Illinois municipal corporation and home rule unit of government under Article VII, Section 6(a) of the 1970 Constitution of the State of Illinois, by and through its Department of Transportation ("City"); Commuter Rail Division of the Illinois Regional Transportation Authority, a division of an Illinois municipal corporation ("Metra"); and Regional Transportation Authority, an Illinois municipal corporation ("RTA").

For and in consideration of the covenants set forth in this Memorandum, the parties hereby agree as follows:

Background.

A. Amtrak, the City, Metra and RTA continue to collaborate on the improvement and development of Chicago Union Station ("CUS") in Chicago, Illinois.

B. Amtrak is the sole shareholder of Chicago Union Station Company ("CUSCo") which owns CUS, including the concourse, mezzanine, headhouse, tracks and platforms. Amtrak also owns the parking garage and associated air rights at 310 South Canal Street, and the platform canopies and associated air rights to the west of 300 South Riverside Plaza ("Related Properties").

C. The City, in collaboration with Amtrak, Metra, RTA and other stakeholders, managed and developed a conceptual master plan for CUS and Related Properties ("CUS Master Plan") from 2009 to 2012 ("Stage 1"), and further developed master plan concepts from 2012 to 2015 ("Stage 2").

D. Amtrak, the City, Metra and RTA desire to undertake planning, historic review and preliminary engineering work, up to 30 percent design, for a predetermined number of projects that are derived from the CUS Master Plan. This predetermined number of projects is called "Phase 1". The first phase of planning and design for Phase 1 projects is called "Phase 1A" and the work that is the subject of Phase 1A is more clearly identified on Exhibit A attached hereto and hereby made a part hereof.

E. Amtrak, the City, Metra and RTA desire to establish a funding and payment mechanism for the undertaking of Phase 1A. Amtrak assumes management responsibilities for Phase 1A, in collaboration with the City, Metra, RTA, and in coordination with other stakeholders.

F. The "Parties" (as defined in Section 1) acknowledge that each of Amtrak, the City, Metra and RTA has allocated funds for the undertaking of Phase 1A, and each desires for such funds to be combined and utilized for the benefit of the joint planning and design effort.

G. The purpose of this Memorandum is to outline the Parties' financial commitments and intent to cooperate with one another and work together in good faith to develop Phase 1A.

H. The City is authorized, under the provisions of the Tax Increment Allocation Redevelopment Act, 65 ILCS 5/11-74.4-1, et seq., as amended (the "Act"), to finance projects that eradicate blight conditions and conservation factors that could lead to blight through the use of tax increment allocation financing for redevelopment projects.

I. In accordance with the provisions of the Act, and pursuant to the ordinance adopted on November, 12, 1998 and published at page 81982 of the *Journal of the Proceedings of the City Council of the City of Chicago* (the "*Journal*") of such date, the City Council of the City: (i) approved a certain redevelopment plan and project (together with all amendments thereto, the "City Redevelopment Plan") for the Canal/Congress Tax Increment Financing Redevelopment Project Area (the "Area") within the City; (ii) designated the Area as a redevelopment project area; and (iii) adopted tax increment allocation financing (the "TIF Adoption Ordinance") for the Area.

J. Under the Act and the TIF Adoption Ordinance, certain taxes are allocated and, when collected, are paid to the Treasurer of the City for deposit by the Treasurer into the Canal/Congress TIF Fund established to pay redevelopment project costs incurred in the Area, which taxes may be used to pay all or a portion of the costs of construction of public improvements within the Area that are incurred or that are to be incurred in furtherance of the objectives of the City Redevelopment Plan, to the extent the municipality by written agreement accepts and approves such costs.

K. Pursuant to the Plan, certain TIF-funded City programs and redevelopment agreements have been established by the City Council of the City as of the Effective Date, which programs and agreements pledge portions of the Canal/Congress TIF Fund (collectively, the "Prior Obligations").

L. The City and Amtrak have agreed that the City will pay up to but no more than $500,000 toward Phase 1A from Available Incremental Taxes (as defined below) or from any other source of funds available to and selected by the City ("City Funds").

M. Phase 1 is the type of public improvement that is contemplated by the City Redevelopment Plan, and therefore the costs incurred for Phase 1A ("Project Costs") qualify as "Redevelopment Project Costs" under the Plan, as defined in Section 5/11-74.4-3(q) of the Act.

N. On _____, 2015, the City Council adopted an ordinance authorizing the execution of this Memorandum.

1. Definitions. The following defined terms are used in this Memorandum:

1.1 "Partners Committee" means the group comprised of Designated Representatives identified in Section 6 of this Memorandum.

1.2 "Party" means each of Amtrak, the City, Metra and RTA, and "Parties" shall mean Amtrak, the City, Metra and RTA collectively.

1.3 "Phase 1A" means the joint planning and design effort comprised of planning, historic review and preliminary engineering work, in collaboration with the City, Metra and RTA and other stakeholders, as further described in the scope of work attached hereto as Exhibit A.

1.4 "Project" means the totality of the effort required to develop Phase 1A.

1.5 "Right of Entry" means the required document(s) that grant(s) rights of entry from Amtrak to another Party to certain portions of such Party's property, to which the other Party or Parties and its contractors, employees and agents must adhere, including, by way of example only, providing indemnity and insurance coverage of the types and in the amounts required by Amtrak.

1.6 "Stakeholders" will be selected by the Partners Committee and will have an interest in or operate facilities or services in and around CUS, and will advise and assist the Parties in development of the Project.

1.7 "Term" shall have the same meaning set forth in Section 2.

2. Term. This Memorandum shall be effective as of the Effective Date and, unless extended by mutual agreement of the Parties, shall terminate at the date that is twenty four (24) months after the Effective Date (or any later date as agreed by the Parties in writing).

3. Purpose. The Parties agree to cooperate and work diligently together to develop Phase 1A. The Parties agree to the following:

3.1 In developing Phase 1A, the Parties agree to unanimously agree on the following:

(a) Process for making decisions and resolving disputes;

(b) Process for determining and amending the Project scope and schedule;

(c) Process for soliciting bids for Project vendors and agreement on vendor selection. The Parties will designate a procurement representative, and alternates as necessary, from each organization to participate in the solicitation and selection process, including attending meetings, interviewing vendors, reviewing proposals and documentation, providing feedback, and ultimately participating in the selection of a Project vendor.

(d) Planning, design milestones and ongoing related activities;

(e) Resources (budget(s), funding, manpower, etc.);

(f) Meeting schedules and expectations;

(g) Organization, composition and management of Partners, Technical and Coordination Committees; and

(h) Ongoing design and historic preservation review.

3.2 In developing Phase 1A the Parties shall take into consideration the following:

(a) Being flexible and creating a modular and adaptable plan and design;

(b) Providing for various scenarios and assumptions;

(c) Optimizing the Project's value for the Parties' core missions while driving maximum value, functionality and sustainability;

(d) Focusing on CUS and Related Properties;

(e) Accommodating Amtrak, Metra and other operational requirements and related activities surrounding CUS and Related Properties;

(f) Considering local and regional corridor planning efforts conducted by Midwestern states and the FRA, such as the Chicago to St. Louis corridor planning effort and the Chicago to Detroit/Pontiac corridor planning effort, including the recently awarded Chicago Terminal Planning Study led by the Illinois Department of Transportation. Further considering Midwest Regional Rail Initiatives and Midwest High-Speed Rail Initiatives impacting CUS;

(g) Defining the relationship of this joint planning and design effort to other adjoining planning, design, development, historic preservation and construction efforts:

(h) The potential impact of Phase 1A on:

(i) Easements or property rights;

(ii) Abutters;

(iii) Community interests;

(iv) City, state and regional planning and design efforts;

(v) Safety and Security; and

(vi) Compliance with local, state and federal regulatory requirements; and

(i) The historic preservation goals of the City.

3.3 The Parties agree that they shall exercise their rights under this Section 3 reasonably and in good faith in order to reach agreement on the matters identified in this section. In the event that the Parties, after the use of diligent and good faith efforts, are unable to reach unanimous agreement on the matters identified in this Section 3, the Parties agree to submit the open questions to the chief executive of each Party, who shall jointly make a final determination on all open questions.

4. Undertakings During The Term. A. The Parties agree to meet regularly to advise one another regarding progress on any one or more of the undertakings required during the Term. The Parties will agree on the organization of the Partners, Technical and Coordination Committees to collaborate on the Project, as aligned with the Purpose section of this agreement. The Parties acknowledge the importance of working expeditiously and diligently on the Project.

B. The information needed during the development of Project requires the performance of various tasks by the Parties, including, but not limited to, (a) survey of CUS as it pertains to the Project; (b) site investigation and analysis of existing conditions; (c) site and infrastructure planning and design; (d) analysis of operating requirements; (e) space programming; (f) creation of public information and marketing materials; (g) potential locations and sizing for the construction of station elements; (h) Project staging and phasing; (i) historic review; (j) preliminary engineering; (k) due diligence requirements; (l) and analysis of property ownership rights and interests.

5. Obligations Of Parties.

5.1 Funding And Costs

(a) The Parties agree to be responsible in the following proportions for the costs incurred by Amtrak in connection with Phase 1A, up to the applicable Maximum Funding Obligation set forth below for each Party.

Party	Max. Funding Obligation	Percentage of Total Project
Amtrak	$3,000,000	50.00 percent
RTA	$1,500,000	25.00 percent
Metra	$1,000,000	16.67 percent
City	$ 500.000	8.33 percent
Total	$6,000,000	100.0 percent

An estimate of the costs anticipated for the duration of Phase 1A is attached hereto as (Sub)Exhibit A (the "Cost Estimate"). Such estimate does not, however/limit each Party's obligation to reimburse Amtrak for all costs actually incurred by Amtrak in connection with Phase 1A, up to the amount of such Party's Maximum Funding Obligation set forth above. In the event that Amtrak determines that the total funding required for Phase 1A is projected to exceed Six Million Dollars ($6,000,000), Amtrak shall give each of the Parties notice of the revised budget based on the then approved scope of work for Phase 1A. Unless and until the Parties hereto can agree in writing on revising the scope of work or on how to fund the shortfall, Amtrak may not incur expenses in excess of the approved budget of Six Million Dollars ($6,000,000).

(b) The Parties acknowledge that RTA and Metra would need to receive the prior approval of their respective Boards of Directors in order to agree to pay more than the Maximum Funding Obligation set forth above for RTA or Metra, as applicable.

(c) The Parties agree that during Phase 1A they will each waive the right to be reimbursed for overhead expenses incurred in connection with the management of the Project.

5.2 Invoicing And Payment

(a) For the monthly costs incurred pursuant to this Memorandum, Amtrak shall pay its Funding Obligation on a monthly basis.

(b) Amtrak shall invoice and the other Parties shall pay Amtrak in accordance with Invoices issued by Amtrak which shall include an identification of the total monthly costs incurred by Amtrak and reviewed by the parties pursuant to 5.2(d) below and the individual proportional share of those total costs for each Party shall be in accordance with this Memorandum, as follows:

Party	Proportional Share of Costs
RTA	25.00 percent
Metra	16.67 percent
City	8.33 percent

(c) Payments of any Amtrak invoices are due within thirty (30) calendar days of receipt of Amtrak's invoice by the Parties.

(d) Prior to submitting a monthly invoice for payment by the Parties, Amtrak will forward to each Party for their review and comment documentation supporting costs incurred by Amtrak including, but not limited to labor cost reports, copies of material invoices, third party contractor/consultant invoices, a report of materials issued from inventory, Amtrak owned equipment utilization pricing statement (other than incidental or minor usage, which shall not

be reimbursable), management labor detail, and a statement of other reimbursable costs and charges for the Project. If any Party objects to any charges identified in such documentation, it shall notify Amtrak, in writing, of its objection to any charges within ten (10) business days of receipt of such documentation. Any such objection must specify the reason for the objection and provide the basis for such objection. Within ten (10) business days following receipt of any objections, Amtrak will provide the Parties with additional documentation and/or explanation as required, to address the objections that have been raised. A Party's objection to a charge shall be considered resolved unless the objecting Party provides an additional written objection to Amtrak within five (5) business days of receipt of such additional documentation and/or explanation from Amtrak, detailing the basis for its continued objection. If the objection is still not resolved, any Party may pursue any right or remedy as specified in this Memorandum, including non-payment of disputed charges (but must pay all non-disputed charges). Amtrak reserves the right to invoice the Parties for any costs not objected to during the invoice review process or which remains disputed at the end of the review process outlined above, and may at this time or anytime thereafter submit its monthly invoice for reimbursement from the Parties, as set forth in 5.2(b) above.

Any submitted cost not objected to within the ten (10) business day period following receipt of such documentation shall be deemed approved and subject to payment by the parties as described in 5.2(c).

In the event that Amtrak is not paid in full the proportional sums billed to the Parties within sixty (60) calendar days following the Parties' receipt of the Amtrak invoices, Amtrak at its option, and in addition to any other rights it may have under this Memorandum, may suspend all of the Phase 1A work until such time as Amtrak is assured of adequate funding by the Parties for such work.

5.3 Intentionally Deleted.

5.4 TIF Eligible Improvements.

(a) City Funds shall be used to pay Amtrak for its incurred costs of TIF-Eligible Improvements, in accordance with the terms of this Memorandum. "TIF-Eligible Improvements" means those improvements of the Project which (i) qualify as Redevelopment Project Costs as defined in the Act, (ii) are eligible costs under the Plan, and (iii) the City has agreed to pay for out of the City Funds, subject to the terms of this Memorandum. The City represents that all of the work described in (Sub)Exhibit A hereto represents TIF-Eligible Improvements. Amtrak may implement changes to the Project that cause variations in the improvements described in (Sub)Exhibit A, provided that all the changes qualify as TIF-Eligible Improvements.

(b) The City intends to pay its share of Phase 1A Project Costs out of "Available Incremental Taxes", which means such taxes which, pursuant to the TIF Adoption Ordinance and Section 5/11-74.4-8(b) of the Act, are allocated to and when collected are paid to the Treasurer

of the City of Chicago for deposit by the Treasurer into the Canal/Congress TIF Fund established to pay Redevelopment Project Costs and obligations incurred in the payment thereof, and which are not encumbered or pledged for the payment of Prior Obligations.

(c) The City warrants that it has available and has segregated on the books of the City an amount of City funds sufficient to pay the Project Costs, and covenants that the City funds will not be used for any purpose other than the Project Costs during the Term of this Memorandum.

(d) Amtrak shall provide the City with reasonable access to its books and records relating to the Project as shall be required by the City and necessary to reflect and disclose fully the amount and disposition of the Project Costs. The rights of access and inspection provided in this paragraph shall continue for one year from the later of the expiration or the termination of this Memorandum.

(e) Should the City determine that City Funds were not disbursed for TIF-Eligible Improvements; the City shall provide such findings to Amtrak for review and comment. Should Amtrak agree with the City's findings, it shall make reimbursement to the City for of any City Funds paid for such disallowed Project Costs. Should Amtrak disagree with the City's findings, it shall provide the City with its rationale supporting its position. Amtrak and the City shall promptly confer to discuss and resolve such disagreement.

5.5 Funding Subject To Appropriation

The Parties hereto acknowledge and agree that each Party is reliant on public funding for its obligations under this Memorandum. Each Party's obligation for payment of funds under this Memorandum for future fiscal years is contingent upon the availability of appropriated funds from which payment can be made.

6. Designated Representatives. Each Party shall designate up to two representatives who shall represent such Party in any discussions or other matters relating to the performance of the Project. Until further notice, Amtrak's designated representatives are Anthony DeDominicis. Senior Manager of Infrastructure Planning, and Peter Gariepy, Manager of Infrastructure Planning. Until further notice, such designated representatives on behalf of the City shall be Jeffrey Sriver, CDOT Director of Transportation Planning and Programming and Luann Hamilton, CDOT Deputy Commissioner. Until further notice, such designated representatives on behalf of Metra shall be David Kralik, Department Head, Long Range Planning and Peter Zwolfer, Deputy Executive Director, Operations . Until further notice, such designated representatives on behalf of RTA shall be Jessica Hector-Hsu. Each Party may substitute other delegates, from time to time, by providing written notice to each other Party of the identity of the then current Designated Representatives for such Party.

7. Exclusive Rights. While the Parties intend to jointly develop Phase 1A, nothing in this Memorandum shall be interpreted as providing exclusive rights to any Party related to the planning, design, improvement or development of any property which a Party does not own or control. Each Party reserves the right to enter into discussions with other Parties and persons and dispose of any property which such Party owns whether or not the property is part of the Project.

8. Right Of Entry. The City, Metra and RTA may only enter onto Amtrak's property (including CUS) if Amtrak has granted a Right of Entry to those Parties. Amtrak may grant the City, Metra and RTA, their agents and contractors, a Right of Entry onto Amtrak property, and such entry shall be subject to terms and conditions as Amtrak, from time to time, deems appropriate, in its sole discretion, including without limitation, satisfaction of required insurance and indemnity provisions and security clearances.

9. Confidentiality. Subject to applicable state or federal Freedom of Information Act ("FOIA") requests and any other applicable State laws, the Parties agree to maintain all information which they disclose to each other regarding the physical condition of the CUS property, including any environmental or engineering reports or any other information that relates to portions of CUS that need to be renovated or replaced, as the confidential information of the Parties (such information being referred to collectively as the "Confidential Information". The Parties further agree:

(i) Not to make any use whatsoever of another's Confidential Information, except in connection with formulating revised proposals and, accordingly, without limiting the generality of the foregoing, not to use such Confidential Information in connection with any work performed by the Parties for any third party;

(ii) Not to reveal, disseminate or disclose to any third party any Confidential Information except with the written approval of the disclosing Party to a person or entity that signs a confidentiality agreement substantially in accordance with the terms of this Section 9; and

(iii) That any Confidential Information submitted to the receiving Party in tangible form shall be returned to Amtrak upon the request of the disclosing Party and all copies of such tangible information shall be destroyed.

Confidential Information does not include disclosure of information or data which can be conclusively proven is in the public domain at the time of disclosure.

The Parties understand that failure to comply with the foregoing confidentiality provisions may result in the non-breaching Party suffering irreparable harm, which may not be adequately compensated for by monetary damages alone. The Parties, therefore, agree that in the event of a breach or threatened breach of such provisions, the non-breaching Party or Parties shall be entitled to injunctive and/or other preliminary or equitable relief, in addition to any other remedies available at law for actual damages, but not for consequential or punitive damages.

Notwithstanding the foregoing, when required by FOIA or any other applicable federal or state law, regulation or court order, disclosure of Confidential Information shall be permitted, provided that the disclosing Party shall, to the extent permitted by law, give the other Parties advance notice of the disclosure in order to permit such Parties to obtain a restraining order or other relief against the third party seeking to compel disclosure of the Confidential Information.

10. Intellectual Property Rights. The Parties acknowledge and agree that all intellectual property (patents, trademarks, service marks, trade names, domain names, rights in designs, database rights, copyrights including rights in computer software, standards), rights in know-how and other intellectual or industrial property rights (whether registered or unregistered and including applications for the registration of any of the foregoing) and all rights or forms of protection having equivalent or similar effect to any of the foregoing which may subsist anywhere in the world, required to be used in the framework of the relationships contemplated by this Memorandum but owned or provided by a Party or one of a member of its affiliates/subsidiaries shall, unless specifically otherwise agreed in writing, remain the property of that Party or its affiliate/subsidiary (as the case may be). Subject to the foregoing, any intellectual property which arises in the course of establishing and maintaining the relationships contemplated by this Memorandum and which is developed jointly by the Parties shall belong jointly to the Parties. The Parties will consider and discuss the terms and conditions on which any such intellectual property may be used by any Party in its operations unrelated to the Project, but in any event the Parties shall each have an irrevocable, nonexclusive, royalty free right and license to use the jointly developed intellectual property with respect to the improvement and development of CUS, at no consideration to any of the parties hereto, and shall solely own in its own name any derivative works derived therefrom, which right and license shall be perpetual and shall survive the termination or expiration of the Term.

11. Publicity. Each party executing this Memorandum agrees to use reasonable efforts to coordinate any and all public statements through Amtrak's, the City's, Metra's and RTA's public relations departments. Notwithstanding the foregoing, this section shall not apply with respect to information shared during a public hearing meeting held by a Party in the normal course of business of such Party, or with respect to responses to reporter inquires made in the immediate aftermath of such a public hearing.

12. Notices. All notices and other communications given pursuant to this Memorandum, with the exception of invoices and supporting documentation which may be delivered by electronic mail, must be in writing and are deemed to be properly served if delivered in person to the party to whom it is addressed or on the third day after deposit in the United States registered or certified mail, return receipt requested, postage prepaid, as follows:

Amtrak:	National Railroad Passenger Corporation 2955 Market Street Philadelphia, Pa. 19104 Attn: Anthony DeDominicis
With a copy to:	National Railroad Passenger Corporation 60 Massachusetts Avenue, N.E. Washington, D.C. 20002 Attn: General Counsel
City:	The City of Chicago Department of Transportation 30 North LaSalle Street, Suite 1100 Chicago, Illinois 60602 Attn: Commissioner
With a copy to:	The City of Chicago Department of Law 121 North LaSalle Street, Room 600 Chicago, Illinois 60602 Attn: Finance and Economic Development Division
Metra:	Commuter Rail Division of the Regional Transportation Authority Strategic Capital Planning Department 547 West Jackson Boulevard Chicago, Illinois 60661 Attn: David Kralik
With a copy to:	Commuter Rail Division of the Regional Transportation Authority Law Department 547 West Jackson Boulevard Chicago, Illinois 60661 Attn: General Counsel
RTA:	Regional Transportation Authority Attn: Capital Programming, Planning and Performance Department of Planning 175 West Jackson Boulevard, Suite 1550 Chicago, Illinois 60604 Attn: Jessica Hector-Hsu

Addressees may be changed by the parties by notice given in accordance with the provisions hereof.

13. Income Or Compensation To, Or Ownership By City Elected Officials. Amtrak acknowledges (A) receipt of a copy of Section 2-156-030(b) of the Municipal Code of Chicago, (B) that it has read such provision and understands that pursuant to Section 2-156-030(b) it is illegal for any elected official of the City, or any person acting at the direction of such official, to contact, either orally or in writing, any other City official or employee with respect to any matter involving any person with whom the elected City official or employee has any business relationship that creates a financial interest on the part of the official, or the domestic partner or spouse of the official, or from whom or which he has derived any income or compensation during the preceding 12 months or from whom or which he reasonably expects to derive any income or compensation in the following 12 months ,or to participate in any discussion in any City Council committee hearing or in any City Council meeting or to vote on any matter involving the person with whom an elected official has a business relationship that creates a financial interest on the part of the official, or the domestic partner or spouse of the official, or from whom or which he has derived any income or compensation during the preceding 12 months or from whom or which he reasonably expects to derive any income or compensation in the following 12 months, and (C) notwithstanding anything to the contrary contained in this Memorandum, that a violation of Section 2-156-030(b) by an elected official, or any person acting at the direction of such official, with respect to any transaction contemplated by this Memorandum shall be grounds for termination of this Memorandum and the transactions contemplated hereby. Amtrak hereby represents and warrants that, to the best of its knowledge, no violation of Section 2-156-030(b) has occurred with respect to this Memorandum or the transactions contemplated hereby.

14. Patriot Act Certification.

(a) Amtrak represents and warrants that to its actual knowledge neither Amtrak nor any Affiliate thereof (as defined in Section 14(b) below) is listed on any of the following lists maintained by the Office of Foreign Assets Control of the U.S. Department of the Treasury, the Bureau of Industry and Security of the U.S. Department of Commerce or their successors, or on any other list of persons or entities with which the City may not do business under any applicable law, rule, regulation, order or judgment: the Specially Designated Nationals List, the Denied Persons List, the Unverified List, the Entity List and the Debarred List.

(b) "Affiliate" means a person or entity related to Amtrak that, directly or indirectly, through one or more intermediaries, controls, is controlled by or is under common control with Amtrak, and a person or entity shall be deemed to be controlled by another person or entity, if controlled in any manner whatsoever that results in control in fact by that other person or entity (or that other person or entity and any persons or entities with whom that other person or entity is acting jointly or in concert), whether directly or indirectly and whether through share ownership, a trust, a contract or otherwise.

15. Inspectors General. The duty of every officer, employee, department, agency, contractor, subcontractor, developer and licensee of the City, and every applicant for certification of eligibility for a City contract or program, is to cooperate with the City's Legislative Inspector General and with the City's Inspector General in any investigation or hearing undertaken pursuant to Chapters 2-55 and 2-56, respectively, of the Municipal Code of Chicago. Amtrak understands and will abide by all provisions of Chapters 2-55 and 2-56 of the Municipal Code of Chicago. Nothing in this Memorandum shall be construed to limit the rights, obligations, authority, or responsibilities of Amtrak's Office of the Inspector General pursuant to the Inspector General Act of 1978, as amended, including the right to seek information by subpoena.

16. Status.

(a) This Memorandum represents the intentions of the Parties to enter into discussions regarding the Project but creates no legal obligations on any Party to enter into any agreement or transaction or take any other action, except as expressly set forth in this Memorandum.

(b) Notwithstanding anything to the contrary in this Memorandum, negotiating this Memorandum or any agreement or other document contemplated by this Memorandum shall not obligate any Party to enter into any agreement or other document with another Party or with any third party.

(c) Nothing in this Memorandum shall be deemed to constitute, create, give effect to, or otherwise recognize a joint venture, partnership, principal and agent, trust, fiduciary or any other formal business entity or special relationship of any kind between the Parties, and the rights and obligations of the Parties with respect to the subject matter of this Memorandum shall be limited to those rights and obligations expressly set forth herein. None of the Parties shall be entitled to make any legally binding commitment on behalf of any other Party without the express prior written consent of such other Party. By this Memorandum, or the performance of the transactions contemplated hereby, neither Party shall acquire any ownership or interest in any property whatsoever of the other Party other than any intellectual property that may be created, as described in Section 10 of this Memorandum.

(d) The parties confirm their full and complete understanding that, this Memorandum is merely a reflection of the manner in which they will proceed with respect to developing Phase 1A and that notwithstanding anything to the contrary contained herein: (i) no Party will be bound by any prior written or oral representations or negotiations between them, either directly or through any intermediary, relating the matters addressed by this Memorandum, it being the intent of the parties that this Memorandum is intended to be the final and complete agreement of the parties with respect to the subject matter hereto; (ii) no Party will have any liability hereunder for refusing to compromise on any issue, or terminating negotiations at any time for any reason or no reason; (iii) this Memorandum will not give rise to any claim based on promissory estoppel, partial performance, detrimental reliance or any other equitable theory; (iv) the Parties acknowledge that approvals of Phase 1A are required by Amtrak's Board of Directors, the Federal Railroad Administration and the City of Chicago, Metra and RTA; and

(v) no Party shall have any liability hereunder or bring suit against another in connection with the terms of this Memorandum except for the requirements under Sections 5, 9, 10 and 11, which will survive (he termination of this Memorandum and be binding on the Parties.

17. Disadvantaged Business Enterprises (DBEs).

Amtrak agrees that in the awarding of contracts for the performance of the Project that Amtrak will abide by the requirements of Amtrak's DBE program, as approved by the Federal Railroad Administration.

18. Audit.

Each Party, to the extent applicable, shall maintain for a minimum of three years after completion of the Project adequate books, records and supporting documentation related to the performance of the Project and any associated expenditures, which shall be available for review and audit by each Party and/or their internal or external auditors, and each Party shall cooperate fully with any audit and provide full access to all relevant materials.

19. Default.

In the event that any Party hereto shall fail to perform its obligations in accordance with the terms of this Memorandum, and such failure shall continue uncured for 10 business days following written notice to the defaulting party, any Party hereto may elect to declare an event of default and may pursue any of the following as its sole and exclusive remedies:

(i) Effective upon 30 days' notice to each of the other Parties, withdraw from participation in this Memorandum, in which event the withdrawing Party, in which event the withdrawing Party's obligations shall cease and desist as of the date of withdrawal; or

(ii) Seek an injunction, declaratory judgment or other court order requiring the defaulting Party to perform its obligations as required by this Memorandum.

20. Multiple Counterparts.

This Memorandum may be executed in one or more counterparts, each of which shall be deemed to be an original and all of which shall constitute but one and the same Memorandum.

In Witness Whereof, The parties hereto have executed this Memorandum as of the day and year first above written.

Amtrak: National Railroad Passenger Corporation,
a corporation of the District of Columbia

By: _____

Name: _____

Its: _____

City: City of Chicago, an Illinois municipal corporation

By: _____
Commissioner
Department of Transportation

Metra: Commuter Rail Division of the Regional Transportation Authority, a division of an Illinois municipal corporation

By: _____

Name: _____

Its: _____

RTA: Regional Transportation Authority,
an Illinois municipal corporation

By: _____

Name: _____

Its: _____

(Sub)Exhibit "A" referred to in this Memorandum of Understanding with Amtrack, Metra and RTA reads as follows:

(Sub)Exhibit "A".
(To Memorandum Of Understanding With Amtrack, Metra And RTA)

CUS Phase 1 Projects and Estimated Costs *Project Description And Budget.*

Phase 1A

Project Category / Project Name	Planning and Design (30%)	Project Descriptions
Station Concourse Capacity Expansion		
Renovate Canal Street Lobby, NS/EW Concourse Expansion, HVAC Overhaul	1,316,000	Renovate and expand the entrance lobby off of Canal Street to allow for greater pedestrian flow and increased natural light into the Concourse. Expand the Concourse to increase service, waiting and circulation spaces, removing existing congestion points. Overhaul HVAC systems throughout the Concourse and Mezzanine levels.
Renovate and Expand Adams Street (ADA) Entrance	252,000	Expand and better align the Adams Street entrance with the flow of traffic, and install an ADA-compliant elevator. The project will enhance the ingress and egress of passengers in and out of the station, particularly during peak travel periods
Renovate and Expand Jackson Boulevard Entrance	84,000	Expand and better align the Jackson Boulevard entrance with the flow of traffic. The project will enhance the ingress and egress of passengers in and out of the station, particularly during peak travel periods.
Install Canal Street Headhouse (ADA) Entrance Elevator	28,000	Install an ADA-compliant elevator to the Canal Street entrance of the Headhouse, where one does not currently exist, improving accessibility to and from this reactivated space
Add Vertical Access Along Canal Street	140,000	CDOT is leading planning and design for the reconstruction of the Canal Street viaduct bisecting CUS from Madison to Taylor Streets Coordination is necessary to ensure that opportunities for additional vertical access along Canal Street may be created as part of the Canal Street viaduct reconstruction project.
Total:	**1,820,000**	
Commuter Platform Capacity Expansion		
Widen Platforms 6/8 and 10/12 and Add Direct Access (ADA) to Street Level	1,344,000	Widen currently congested platforms to better accommodate Metra commuter trains that are often at capacity during peak travel periods. Widening these platforms would also provide an opportunity to introduce direct vertical access, such as stairs, escalators, and ADA-compliant elevators, between platform and street level.
Add Platform 2/4 Direct Access (ADA) to Jackson Street	140,000	Create direct platform access to Jackson Street to enhance safety and accessibility for Metra commuter passengers by allowing an alternative to entering and exiting the station through the heavily used and congested Concourse, including installation of an ADA-compliant elevator.
Add Platform 1/3 Direct Access (ADA) to Madison Street	140,000	Create direct platform access to Madison Street to enhance safety and accessibility for Metra commuter passengers by allowing an alternative to entering and exiting the station through the heavily used and congested Concourse, including installation of an ADA-compliant elevator
Total:	**1,624,000**	
Terminal Track Capacity Expansion		
Various Interlocking Improvements Within Terminal Area Limits	840,000	Various switch, signal, and interlocking improvements are needed on both the south and north approach tracks to the station to enhance operational flexibility and increase capacity for train movements
Total:	**840,000**	
Intermodal Connections		
Pedestrian Passageway Tunnel and Street Access to Oglivie Transportation Center	1,036,000	Create a below-grade, weather protected pedestrian passageway connecting the CUS Concourse with the Oglivie Transportation Center. This improvement will repurpose an existing unused corridor adjacent to Track 1, and require creating access points to street level at Madison Street, as well as an intermediate point such as Monroe Street.
Pedestrian Passageway Tunnel to CTA Clinton Blue Line Station	280,000	Create a below-grade, weather protected pedestrian passageway connecting the CUS Concourse with the CTA Clinton Blue Line Station at the intersection of Clinton Street and Congress Parkway This passageway would likely be created by extending and enhancing an existing pedestrian passageway adjacent to Track 2, under Canal Street
Total:	**1,316,000**	
Additional Station Improvements		
Renovation and Expansion of Station Retail	100,000	Retail spaces on the Concourse and Mezzanine levels will be evaluated and modified as a part of the improvements listed above to further enhance the customer experience at CUS This project is limited to conceptual design, and intended to work closely with the concurrently advancing CUS Master Development Plan, which will explore retail development opportunities as part of its scope
Convert Mail Platform to Accessible Passenger Platform	100,000	Convert the existing Mail Platform adjacent to Track 30 to an accessible ADA-compliant passenger platform for equipment that is 48 inches a top-of-rail to increase track and platform capacity in the near-term This project is separate from the long-term Mail Platform proposal for HSR service recommended in the CUS Master Plan
Train Shed Ventilation Improvements	200,000	Amtrak is currently undertaking a study of the fire emergency and platform ventilation system in the north and south train sheds of CUS Phase 1A work will examine the results of this study and advance the recommended concept through preliminary engineering This work will also consider ventilation options as part of the ongoing Canal Street Viaduct Reconstruction Project
Total:	**400,000**	
Grand Total:	**6,000,000**	

INTERGOVERNMENTAL AGREEMENT WITH BOARD OF EDUCATION OF CHICAGO FOR PROVISION OF TAX INCREMENT FINANCING ASSISTANCE FOR CONSTRUCTION OF ATHLETIC FIELD FOR NATIONAL TEACHERS ACADEMY AT 55 W. CERMAK RD. AND THE WILLIAM JONES COLLEGE PREPARATORY HIGH SCHOOL AT 700 S. STATE ST.

[O2015-8510]

The Committee on Finance submitted the following report:

CHICAGO, January 13, 2016.

To the President and Members of the City Council:

Your Committee on Finance, having had under consideration a communication recommending a proposed ordinance concerning the authority to enter into and execute an intergovernmental agreement with the Chicago Board of Education for the construction of an athletic field for the National Teachers Academy and The William Jones College Preparatory High School, having had the same under advisement, begs leave to report and recommend that Your Honorable Body *Pass* the proposed ordinance transmitted herewith.

This recommendation was concurred in by a viva voce vote of the members of the committee, with no dissenting vote.

Respectfully submitted,

(Signed) EDWARD M. BURKE,
Chairman.

On motion of Alderman Burke, the said proposed ordinance transmitted with the foregoing committee report was *Passed* by yeas and nays as follows:

Yeas -- Aldermen Moreno, Hopkins, Dowell, Burns, Hairston, Sawyer, Mitchell, Harris, Beale, Sadlowski Garza, Thompson, Cárdenas, Quinn, Burke, Lopez, Foulkes, D. Moore, Curtis, O'Shea, Cochran, Brookins, Muñoz, Scott, Solis, Burnett, Ervin, Taliaferro, Reboyras, Santiago, Waguespack, Mell, Austin, Ramirez-Rosa, Villegas, Laurino, O'Connor, Napolitano, Reilly, Smith, Tunney, Arena, Cappleman, Pawar, Osterman, J. Moore, Silverstein -- 46.

Nays -- None.

Alderman Beale moved to reconsider the foregoing vote. The motion was lost.

The following is said ordinance as passed:

WHEREAS, The City of Chicago (the "City") is a municipal corporation and home rule unit of government under Article VII, Section 6(a) of the 1970 Constitution of the State of Illinois and, as such, may exercise any power and perform any function pertaining to its government and affairs; and

WHEREAS, The Board of Education of the City of Chicago (the "Board") is a body corporate and politic, organized under and existing pursuant to Article 34 of the School Code of the State of Illinois, 105 ILCS 5/1-1, et seq. (2007) (the "School Code"); and

WHEREAS, Pursuant to the provisions of an act to authorize the creation of public building commissions and to define their rights, powers and duties under the Public Building Commission Act (50 ILCS 20/1, et seq.), the City Council of the City (the "City Council") created the Public Building Commission of Chicago (the "Commission") to facilitate the acquisition and construction of public buildings and facilities; and

WHEREAS, The Board operates an elementary school known as National Teachers Academy at 55 West Cermak Road ("NTA") and a high school known as The William Jones College Preparatory High School at 700 South State Street ("Jones"); and

WHEREAS, The Board desires to construct an athletic field and related improvements (the "Facility") to serve NTA and Jones on real property at 2300 South Dearborn Street, Chicago, Illinois (the "Property") (the construction of the Facility shall be referred to herein as the "Project"); and

WHEREAS, The City is authorized under the provisions of the Tax Increment Allocation Redevelopment Act, 65 ILCS 5/11-74.4-1, et seq., as amended from time to time (the "Act"), to finance projects that eradicate blight conditions through the use of tax increment allocation financing for redevelopment projects; and

WHEREAS, To induce certain redevelopment pursuant to the Act, the City Council adopted the following ordinances on September 13, 1989 (as amended by ordinances adopted by the City Council on March 21, 1990, May 12, 1999, October 6, 2010 and November 26, 2013): "An Ordinance of the City of Chicago, Illinois Approving and Adopting a Tax Increment Redevelopment Project and Plan for the Michigan/Cermak Redevelopment Project Area"; "An Ordinance of the City of Chicago, Illinois Designating the Michigan/Cermak Redevelopment Project Area as a Tax Increment Financing District"; and "An Ordinance of the City of Chicago, Illinois Adopting Tax Increment Financing for the Michigan/Cermak Redevelopment Project Area" (the aforesaid ordinances, as the same may have heretofore been or hereinafter may be amended, are collectively referred to herein as the "Michigan/Cermak TIF Ordinances", the Redevelopment Plan approved by the Michigan/Cermak TIF Ordinances is referred to herein as the "Michigan/Cermak Redevelopment Plan" and the redevelopment project area created by the Michigan/Cermak TIF Ordinances is referred to herein as the "Michigan/Cermak Redevelopment Area"); and

WHEREAS, To induce certain redevelopment pursuant to the Act, the City Council adopted the following ordinances on July 21,1999: "An Ordinance of the City of Chicago, Illinois Approving and Adopting a Tax Increment Redevelopment Project and Plan for the 24th/Michigan Redevelopment Project Area"; "An Ordinance of the City of Chicago, Illinois Designating the 24th/Michigan Redevelopment Project Area as a Tax Increment Financing District"; and "An Ordinance of the City of Chicago, Illinois Adopting Tax Increment Financing for the 24th/Michigan Redevelopment Project Area" (the aforesaid ordinances, as the same may have heretofore been or hereinafter may be amended, are collectively referred to herein as the "24th/Michigan TIF Ordinances", the Redevelopment Plan approved by the 24th/Michigan TIF Ordinances is referred to herein as the "24th/Michigan Redevelopment Plan" and the redevelopment project area created by the 24th/Michigan TIF Ordinances is referred to herein as the "24th/Michigan Redevelopment Area"); and

WHEREAS, All of the Property lies wholly within the boundaries of the 24th/Michigan Redevelopment Area; and

WHEREAS, Under 65 ILCS 5/11-74.4-3(q)(7), such ad valorem taxes which pursuant to the Act have been collected and are allocated to pay redevelopment project costs and obligations incurred in the payment thereof ("Increment") may be used to pay all or a portion of a taxing district's capital costs resulting from a redevelopment project necessarily incurred or to be incurred in furtherance of the objectives of the redevelopment plan and project, to the extent the municipality by written agreement accepts and approves such costs (Increment collected from the Michigan/Cermak Redevelopment Area shall be known as the "Michigan/Cermak Increment" and Increment collected from the 24th/Michigan Redevelopment Area shall be known as the "24th/Michigan Increment"); and

WHEREAS, The Board is a taxing district under the Act; and

WHEREAS, The Michigan/Cermak Redevelopment Plan contemplates that tax increment financing assistance would be provided for public improvements within the boundaries of the Michigan/Cermak Redevelopment Area and the 24th/Michigan Redevelopment Plan contemplates that tax increment financing assistance would be provided for public improvements within the boundaries of the 24th/Michigan Redevelopment Area; and

WHEREAS, Pursuant to Section 5/11-74.4-4(q) of the Act, the City can use Increment from one redevelopment project area for eligible redevelopment project costs in another redevelopment project area that is either contiguous to, or is separated only by a public right-of-way from, the redevelopment project area from which the Increment is received so long as the applicable redevelopment plans permit such use (the "Transfer Rights"); and

WHEREAS, The Michigan/Cermak Redevelopment Area is either contiguous to, or separated only by a public right-of-way from, the 24th/Michigan Redevelopment Area; and

WHEREAS, The Michigan/Cermak Redevelopment Plan permits the exercise of Transfer Rights with respect to Michigan/Cermak Increment and the 24th/Michigan Redevelopment Plan permits the receipt of Increment pursuant to Transfer Rights; and

WHEREAS, The City may, in its discretion, exercise its Transfer Rights pursuant to the Act and the 24th/Michigan Redevelopment Plan to allocate and use a portion of the Michigan/Cermak Increment for the Project; and

WHEREAS, The City desires to allocate and use a portion of the Michigan/Cermak Increment in an aggregate amount not to exceed $4,600,000 (the "City Funds") for the Project pursuant to a proposed intergovernmental agreement between the City and the Board in substantially the form attached hereto as Exhibit 1 (the "Agreement"); and

WHEREAS, In accordance with the Act, the TIF-Funded Improvements (as defined in Article Three, Section 3 of the Agreement) are and shall be such of the Board's capital costs necessarily incurred or to be incurred in furtherance of the objectives of the Michigan/Cermak Redevelopment Plan and the 24th/Michigan Redevelopment Plan, and the City hereby finds that the TIF-Funded Improvements consist of the cost of the Board's capital improvements for the Facility that are necessary and directly result from the redevelopment project constituting the Project and, therefore, constitute "taxing districts' capital costs" as defined in Section 5/11-74.4-03(u) of the Act; now, therefore,

Be It Ordained by the City Council of the City of Chicago:

SECTION 1. The above recitals, and the statements of fact and findings made therein, are incorporated herein and made a material part of this ordinance.

SECTION 2. The City hereby finds that the TIF-Funded Improvements, among other eligible redevelopment project costs under the TIF Act approved by the City, consist of the cost of the Board's capital improvements for the Facility that are necessary and directly result from the redevelopment project constituting the Project and, therefore, constitute "taxing districts' capital costs" as defined in Section 5/11-74.4-03(u) of the TIF Act.

SECTION 3. The Commissioner of the Department of Planning and Development is authorized to execute the Agreement and such other documents as are necessary in connection therewith. The Agreement shall contain such other terms as are necessary or appropriate.

SECTION 4. To the extent that any ordinance, resolution, rule, order or provision of the Municipal Code of Chicago, or part thereof, is in conflict with the provisions of this ordinance, the provisions of this ordinance shall control. If any section, paragraph, clause or provision of this ordinance shall be held invalid, the invalidity of such section, paragraph, clause or provision shall not affect any of the other provisions of this ordinance.

SECTION 5. This ordinance takes effect upon passage and approval.

Exhibit 1 referred to in this ordinance reads as follows:

Exhibit 1.
(To Ordinance)

Intergovermental Agreement With Board Of Education Of Chicago Regarding National Teachers Academy And Community Turf Field.

This Intergovernmental Agreement regarding the National Teachers Academy and Community Turf Field (this "Agreement") is made and entered into as of the _____ day of _____, 2016 (the "Agreement Date") by and between the City of Chicago (the "City"), a municipal corporation and home rule unit of government under Article VII, Section 6(a) of the 1970 Constitution of the State of Illinois, by and through its Department of Planning and Development (the "Department"), and the Board of Education of the City of Chicago (the "Board"), a body corporate and politic, organized under and existing pursuant to Article 34 of the School Code of the State of Illinois.

Recitals.

Whereas, Pursuant to the provisions of an act to authorize the creation of public building commissions and to define their rights, powers and duties under the Public Building Commission Act (50 ILCS 20/1, et seq.), the City Council of the City (the "City Council") created the Public Building Commission of Chicago (the "Commission") to facilitate the acquisition and construction of public buildings and facilities; and

Whereas, The Board operates an elementary school known as National Teachers Academy at 55 West Cermak Road ("NTA") and a high school known as The William Jones College Preparatory High School at 700 South State Street ("Jones"); and

Whereas, The Board desires to construct an athletic field and related improvements (the "Facility") to serve NTA and Jones on real property at 2300 South Dearborn Street, Chicago, Illinois (the "Property") (the construction of the Facility shall be referred to herein as the "Project"); and

Whereas, The City is authorized under the provisions of the Tax Increment Allocation Redevelopment Act, 65 ILCS 5/11-74.4-1, et seq., as amended from time to time (the "Act"), to finance projects that eradicate blight conditions through the use of tax increment allocation financing for redevelopment projects; and

Whereas, To induce certain redevelopment pursuant to the Act, the City Council adopted the following ordinances on September 13, 1989 (as amended by ordinances adopted by the City Council on March 21, 1990, May 12, 1999, October 6, 2010 and November 26, 2013): "An Ordinance of the City of Chicago, Illinois Approving and Adopting a Tax Increment Redevelopment Project and Plan for the Michigan/Cermak Redevelopment Project Area"; "An Ordinance of the City of Chicago, Illinois Designating the Michigan/Cermak Redevelopment Project Area as a Tax

Increment Financing District"; and "An Ordinance of the City of Chicago, Illinois Adopting Tax Increment Financing for the Michigan/Cermak Redevelopment Project Area" (the aforesaid ordinances, as the same may have heretofore been or hereinafter may be amended, are collectively referred to herein as the "Michigan/Cermak TIF Ordinances", the Redevelopment Plan approved by the Michigan/Cermak TIF Ordinances is referred to herein as the "Michigan/Cermak Redevelopment Plan" and the redevelopment project area created by the Michigan/Cermak TIF Ordinances is referred to herein as the "Michigan/Cermak Redevelopment Area"); and

Whereas, To induce certain redevelopment pursuant to the Act, the City Council adopted the following ordinances on July 21, 1999: "An Ordinance of the City of Chicago, Illinois Approving and Adopting a Tax Increment Redevelopment Project and Plan for the 24th/Michigan Redevelopment Project Area"; "An Ordinance of the City of Chicago, Illinois Designating the 24th/Michigan Redevelopment Project Area as a Tax Increment Financing District"; and "An Ordinance of the City of Chicago, Illinois Adopting Tax Increment Financing for the 24th/Michigan Redevelopment Project Area" (the aforesaid ordinances, as the same may have heretofore been or hereinafter may be amended, are collectively referred to herein as the "24th/Michigan TIF Ordinances", the Redevelopment Plan approved by the 24th/Michigan TIF Ordinances is referred to herein as the "24th/Michigan Redevelopment Plan" and the redevelopment project area created by the 24th/Michigan TIF Ordinances is referred to herein as the "24th/Michigan Redevelopment Area"); and

Whereas, All of the Property lies wholly within the boundaries of the 24th/Michigan Redevelopment Area; and

Whereas, Under 65 ILCS 5/11-74.4-3(q)(7), such ad valorem taxes which pursuant to the Act have been collected and are allocated to pay redevelopment project costs and obligations incurred in the payment thereof ("Increment") may be used to pay all or a portion of a taxing district's capital costs resulting from a redevelopment project necessarily incurred or to be incurred in furtherance of the objectives of the redevelopment plan and project, to the extent the municipality by written agreement accepts and approves such costs (Increment collected from the Michigan/Cermak Redevelopment Area shall be known as the "Michigan/Cermak Increment" and Increment collected from the 24th/Michigan Redevelopment Area shall be known as the "24th/Michigan Increment"); and

Whereas, The Board is a taxing district under the Act; and

Whereas, The Michigan/Cermak Redevelopment Plan contemplates that tax increment financing assistance would be provided for public improvements within the boundaries of the Michigan/Cermak Redevelopment Area and the 24th/Michigan Redevelopment Plan contemplates that tax increment financing assistance would be provided for public improvements within the boundaries of the 24th/Michigan Redevelopment Area; and

Whereas, Pursuant to Section 5/11-74.4-4(q) of the Act, the City can use Increment from one redevelopment project area for eligible redevelopment project costs in another redevelopment project area that is either contiguous to, or is separated only by a public right-of-way from, the redevelopment project area from which the Increment is received so long as the applicable redevelopment plans permit such use (the "Transfer Rights"); and

Whereas, The Michigan/Cermak Redevelopment Area is either contiguous to, or separated only by a public right-of-way from, the 24th/Michigan Redevelopment Area; and

Whereas, The Michigan/Cermak Redevelopment Plan permits the exercise of Transfer Rights with respect to Michigan/Cermak Increment and the 24th/Michigan Redevelopment Plan permits the receipt of Increment pursuant to Transfer Rights; and

Whereas, The City may, in its discretion, exercise its Transfer Rights pursuant to the Act and the Michigan/Cermak and 24th/Michigan Redevelopment Plans to allocate and use a portion of the Michigan/Cermak Increment for the Project; and

Whereas, The City desires to allocate and use a portion of the Michigan/Cermak Increment in an aggregate amount not to exceed $4,600,000 (the "City Funds") for the Project; and

Whereas, In accordance with the Act, the TIF-Funded Improvements (as defined in Article Three, Section 3 hereof) are and shall be such of the Board's capital costs necessarily incurred or to be incurred in furtherance of the objectives of the Michigan/Cermak Redevelopment Plan and the 24th/Michigan Redevelopment Plan, and the City has found that the TIF-Funded Improvements consist of the cost of the Board's capital improvements for the Facility that are necessary and directly result from the redevelopment project constituting the Project and, therefore, constitute "taxing districts' capital costs" as defined in Section 5/11-74.4-03(u) of the Act;

Now, Therefore, In consideration of the mutual covenants and agreements contained herein, and for other good and valuable consideration, the receipt and sufficiency of which are hereby acknowledged, the parties hereto agree as follows:

Article One:

Incorporation Of Recitals.

The recitals set forth above are incorporated herein by reference and made a part hereof.

Article Two:

The Project.

1. The plans and specifications for the Project shall be provided to the City by the Board, and (c) approved by the City in the City's discretion. The Board shall comply with all applicable federal, state and local laws, statutes, ordinances, rules, regulations, codes and executive orders, as well as all policies, programs and procedures of the Board, all as may be in effect from time to time, pertaining to or affecting the Project or the Board as related thereto. The Board shall include a certification of such compliance with each request for City Funds hereunder and at the time the Project is completed. The City shall be entitled to rely on this certification without further inquiry. Upon the City's request, the Board shall provide evidence satisfactory to the City of such compliance.

2. In all contracts relating to the Project, the Board agrees to require the contractor (including the Commission, if applicable) to name the City as an additional insured on insurance coverages and to require the contractor to indemnify the City from all claims, damages, demands, losses, suits, actions, judgments and expenses including but not limited to attorney's fees arising out of or resulting from work on the Project by the contractor or contractor's suppliers, employees, or agents.

Article Three:

Funding.

1. (a) On a quarterly basis (or as otherwise agreed to by the Department), the Board shall provide the Department with a Requisition Form, in the form of (Sub)Exhibit E hereto, along with: (i) a cost itemization of the applicable portions of the budget attached as (Sub)Exhibit G hereto; (ii) evidence of the expenditures upon TIF-Funded Improvements which the Board has incurred; and (iii) all other documentation described in (Sub)Exhibit E. The City shall review and, in the City's discretion, approve each Requisition Form and make the applicable requested and approved disbursement of City Funds, subject to the availability thereof. The availability of the City Funds is subject to the City's compliance with all applicable requirements regarding the use of such funds and the timing of such use. No City Funds shall be disbursed with respect to the Project until the Board has evidenced to the City in writing to the City's satisfaction that the Board owns or otherwise controls the Property, or has the right to enter the Property and undertake such activities as the Board deems necessary prior to owning or otherwise controlling the Property.

(b) Delivery by the Board to the Department of a Requisition Form hereunder shall, in addition to the items therein expressly set forth, constitute a certification to the City, as of the date of such Requisition Form, that:

(i) the total amount of the City Funds disbursed in the previously made Disbursement (if any) represents the actual amount paid to the general contractor, subcontractors, and other parties who have performed work on or otherwise provided goods or services in connection with the Project, and/or their payees;

(ii) all amounts shown as previous payments on the current Requisition Form have been paid to the parties entitled to such payment;

(iii) the Board has approved all work and materials for the current Requisition Form, and such work and materials conform to the plans and specifications for the Project; and

(iv) the Board is in compliance with all applicable federal, state and local laws, statutes, ordinances, rules, regulations, codes and executive orders, as well as all policies, programs and procedures of the Board, all as may be in effect from time to time, pertaining to or affecting the Project or the Board as related thereto.

The City shall have the right, in its discretion, to require the Board to submit further documentation as the City may require in order to verify that the matters certified to above are true and correct, and any approval of a Requisition Form by the City shall be subject to the City's review and approval of such documentation and its satisfaction that such certifications are true and correct; provided, however, that nothing in this sentence shall be deemed to prevent the City from relying on such certifications by the Board.

(c) [Intentionally omitted.]

(d) [Intentionally omitted.]

(e) (i) [Intentionally omitted.]

(ii) The City, subject to the terms of this subsection 1(e)(ii), may, until the earlier to occur of (1) the expiration of the Term of this Agreement or (2) the date that the City has paid directly or the Board has been reimbursed in the full amount of the City Funds under this Agreement, exclude up to 90 percent of the Increment generated from the construction value of a new assisted development project and pledge that Increment to a developer on a basis superior to that of the Board. For purposes of this subsection, "a new assisted development project" shall not include any development project that is or will be exempt from the payment of ad valorem property taxes. Further, for purposes of this subsection, "Increment generated from the construction value of a new assisted development project" shall be the amount of Increment generated by the equalized

assessed value ("EAV") of such affected parcels over and above the EAV of such affected parcels for the year immediately preceding the year in which the new assisted development project commences (the "Base Year"). Except for the foregoing, the Board shall retain its initial lien status relative to Michigan/Cermak Increment.

In the event that the City elects to avail itself of the provisions of this subsection, it shall, at least seven days prior to executing a binding commitment pledging the Increment described above, certify, in a letter to the Board, the affected parcels and the EAV thereof for the Base Year.

(f) [Intentionally omitted.]

(g) The availability of City Funds is subject to: (i) the City's annual retention of Michigan/Cermak Increment in an amount necessary for the payment of expenses incurred by the City in the administration of the Michigan/Cermak Redevelopment Area; and (ii) the City's compliance with all applicable requirements regarding the use of such funds and the timing of such use.

(h) The Board shall, at the request of the City, agree to any reasonable amendments to this Agreement that are necessary or desirable in order for the City to issue (in its sole discretion) any additional bonds in connection with the 24th/Michigan and/or Michigan/Cermak Redevelopment Areas, the proceeds of which may be used to reimburse the City for expenditures made in connection with, or provide a source of funds for the payment for, the TIF-Funded Improvements ("Other Bonds"); provided, however, that any such amendments shall not have a material adverse effect on the Board or the Project. The Board shall, at the Board's expense, cooperate and provide reasonable assistance in connection with the marketing of any such Other Bonds, including but not limited to providing written descriptions of the Project, making representations, providing information regarding its financial condition and assisting the City in preparing an offering statement with respect thereto. The City may, in its sole discretion, use all or a portion of the proceeds of such Other Bonds if issued to pay for all or a portion of the TIF-Funded Improvements.

2. The current estimate of the cost of the Project is $4,600,000. The Board has delivered to the Commissioner, and the Commissioner hereby approves, a detailed project budget for the Project, attached hereto and incorporated herein as (Sub)Exhibit G. The Board certifies that it has identified sources of funds (including the City Funds) sufficient to complete the Project. The Board agrees that the City will only contribute the City Funds to the Project and that all costs of completing the Project over the City Funds shall be the sole responsibility of the Board. If the Board at any point does not have sufficient funds to complete the Project, the Board shall so notify the City in writing, and the Board may narrow the scope of the Project as agreed with the City in order to construct the New Facility with the available funds.

3. Attached as (Sub)Exhibit H and incorporated herein is a preliminary list of capital improvements, land assembly costs, relocation costs and other costs, if any, recognized by the City as being eligible redevelopment project costs under the Act with respect to the Project, to be paid

for out of City Funds ("TIF-Funded Improvements"); and to the extent the TIF-Funded Improvements are included as taxing district capital costs under the Act, the Board acknowledges that the TIF-Funded Improvements are costs for capital improvements and the City acknowledges it has determined that these TIF-Funded Improvements are necessary and directly result from the 24th/Michigan Redevelopment Plan. Prior to the expenditure of City Funds on the Project, the Commissioner, based upon the detailed project budget, shall make such modifications to (Sub)Exhibit H as he or she wishes in his or her discretion to account for all of the City Funds to be expended under this Agreement; provided, however, that all TIF-Funded Improvements shall (i) qualify as redevelopment project costs under the Act, (ii) qualify as eligible costs under the 24th/Michigan Redevelopment Plan; and (iii) be improvements that the Commissioner has agreed to pay for out of City Funds, subject to the terms of this Agreement.

4. If the aggregate cost of the Project is less than the amount of the City Funds contemplated by this Agreement, the Board shall have no claim to the difference between the amount of the City Funds contemplated by this Agreement and the amount of the City Funds actually paid by the City to the Board and expended by the Board on the Project.

5. If requested by the City, the Board shall provide to the City quarterly reports on the progress of the Project and reasonable access to its books and records relating to the Project.

6. [Intentionally omitted.]

7. During the Term hereof the Board shall not sell, transfer, convey or otherwise dispose of all or any portion of the Property or any interest therein to a party other than the City (a "Transfer"), or otherwise effect or consent to a Transfer to a party other than the City, without the prior written consent of the City. The City's consent to any Transfer may, in the City's sole discretion, be conditioned upon (among other things) whether such a Transfer would conflict with the statutory basis for the grant of the City Funds hereunder pursuant to the Act.

8. If in future (including after the expiration or termination hereof) the Board transfers (or causes to be transferred) the Property (or any portion thereof) to the City (or to a third party approved by the City and the Board) for public use, then the City Funds provided hereunder shall constitute consideration and/or compensation from the City to the Board for such transfer.

Article Four:

Term.

The Term of the Agreement shall commence as of the Agreement Date and shall expire on the date on which the 24th/Michigan Redevelopment Area is no longer in effect (through and including July 21, 2022).

Article Five:

Indemnity; Default.

1. The Board agrees to indemnify, defend and hold the City, its officers, officials, members, employees and agents harmless from and against any losses, costs, damages, liabilities, claims, suits, actions, causes of action and expenses (including, without limitation, reasonable attorneys' fees and court-costs) suffered or incurred by the City arising from or in connection with (i) the Board's failure to comply with any of the terms, covenants and conditions contained within this Agreement, or (ii) the Board's or any contractor's failure to pay general contractors, subcontractors or materialmen in connection with the Project.

2. The failure of the Board to perform, keep or observe any of the covenants, conditions, promises, agreements or obligations of the Board under this Agreement or any agreement directly related to this Agreement shall constitute an "Event of Default" by the Board hereunder. Upon the occurrence of an Event of Default, the City may terminate this Agreement and all agreements directly related to this Agreement, and may suspend disbursement of the City Funds. The City may, in any court of competent jurisdiction by any action or proceeding at law or in equity, pursue and secure any available remedy, including but not limited to injunctive relief or the specific performance of the agreements contained herein.

In the event the Board shall fail to perform a covenant which the Board is required to perform under this Agreement, notwithstanding any other provision of this Agreement to the contrary, an Event of Default shall not be deemed to have occurred unless the Board has failed to cure such default within 30 days of its receipt of a written notice from the City specifying the nature of the default; provided, however, with respect to those defaults which are not capable of being cured within such 30-day period, the Board shall not be deemed to have committed an Event of Default under this Agreement if it has commenced to cure the alleged default within such 30-day period and thereafter diligently and continuously prosecutes the cure of such default until the same has been cured.

3. The failure of the City to perform, keep or observe any of the covenants, conditions, promises, agreements or obligations of the City under this Agreement or any other agreement directly related to this Agreement shall constitute an "Event of Default" by the City hereunder. Upon the occurrence of an Event of Default, the Board may terminate this Agreement and any other agreement directly related to this Agreement. The Board may, in any court of competent jurisdiction by any action or proceeding at law or in equity, pursue and secure any available remedy, including but not limited to injunctive relief or the specific performance of the agreements contained herein.

In the event the City shall fail to perform a covenant which the City is required to perform under this Agreement, notwithstanding any other provision of this Agreement to the contrary, an Event of Default shall not be deemed to have occurred unless the City has failed to cure such default

within 30 days of its receipt of a written notice from the Board specifying the nature of the default; provided, however, with respect to those defaults which are not capable of being cured within such 30-day period, the City shall not be deemed to have committed an Event of Default under this Agreement if it has commenced to cure the alleged default within such 30-day period and thereafter diligently and continuously prosecutes the cure of such default until the same has been cured.

Article Six:

Consent.

Whenever the consent or approval of one or both parties to this Agreement is required hereunder, such consent or approval shall not be unreasonably withheld.

Article Seven:

Notice.

Notice to Board shall be addressed to:	Chief Financial Officer Board of Education of the City of Chicago 42 West Madison Street, 2nd Floor Chicago, Illinois 60602 and General Counsel Board of Education of the City of Chicago One North Dearborn Street, 9th Floor Chicago, Illinois 60602
Notice to the City shall be addressed to:	Commissioner Department of Planning and Development 121 North LaSalle Street, Room 1000 Chicago, Illinois 60602

and

Corporation Counsel
121 North LaSalle Street, Room 600
Chicago, Illinois 60602
Attention: Finance and Economic
Development Division

Unless otherwise specified, any notice, demand or request required hereunder shall be given in writing at the addresses set forth above, by any of the following means: (a) personal service; (b) electric communications, whether by telex, telegram, or telecopy; (c) overnight courier; or (d) registered or certified mail, return receipt requested.

Such addresses may be changed when notice is given to the other party in the same manner as provided above. Any notice, demand or request sent pursuant to either clause (a) or (b) hereof shall be deemed received upon such personal service or upon dispatch by electronic means. Any notice, demand or request sent pursuant to clause (c) shall be deemed received on the day immediately following deposit with the overnight courier and, if sent pursuant to subsection (d) shall be deemed received two days following deposit in the mail.

Article Eight:

Assignment; Binding Effect.

This Agreement, or any portion thereof, shall not be assigned by either party without the prior written consent of the other.

This Agreement shall inure to the benefit of and shall be binding upon the City, the Board and their respective successors and permitted assigns. This Agreement is intended to be and is for the sole and exclusive benefit of the parties hereto and such successors and permitted assigns.

Article Nine:

Modification.

This Agreement may not be altered, modified or amended except by written instrument signed by all of the parties hereto.

Article Ten:

Compliance With Laws.

The parties hereto shall comply with all federal, state and municipal laws, ordinances, rules and regulations relating to this Agreement.

Article Eleven:

Governing Law And Severability.

This Agreement shall be governed by the laws of the State of Illinois. If any provision of this Agreement shall be held or deemed to be or shall in fact be inoperative or unenforceable as applied in any particular case in any jurisdiction or jurisdictions or in all cases because it conflicts with any other provision or provisions hereof or any constitution, statute, ordinance, rule of law or public policy, or for any reason, such circumstance shall not have the effect of rendering any other provision or provisions contained herein invalid, inoperative or unenforceable to any extent whatsoever. The invalidity of any one or more phrases, sentences, clauses, or sections contained in this Agreement shall not affect the remaining portions of this Agreement or any part hereof.

Article Twelve:

Counterparts.

This Agreement may be executed in any number of counterparts, each of which shall be deemed to be an original, but all of which together shall constitute but one instrument. A signature delivered by facsimile or electronic means shall be considered binding for both parties.

Article Thirteen:

Entire Agreement.

This Agreement constitutes the entire agreement between the parties regarding the Project.

Article Fourteen:

Authority.

Execution of this Agreement by the City is authorized by an ordinance passed by the City Council of the City on _____, 2016. Execution of this Agreement by the Board is authorized by Board Resolution 01-0725-RS2. The parties represent and warrant to each other that they have the authority to enter into this Agreement and perform their obligations hereunder.

Article Fifteen:

Headings.

The headings and titles of this Agreement are for convenience only and shall not influence the construction or interpretation of this Agreement.

Article Sixteen:

Disclaimer Of Relationship.

Nothing contained in this Agreement, nor any act of the City or the Board shall be deemed or construed by any of the parties hereto or by third persons, to create any relationship of third party beneficiary, principal, agent, limited or general partnership, joint venture, or any association or relationship involving the City and the Board.

Article Seventeen:

Construction Of Words.

The use of the singular form of any word herein shall also include the plural, and vice versa. The use of the neuter form of any word herein shall also include the masculine and feminine forms, the masculine form shall include feminine and neuter, and the feminine form shall include masculine and neuter.

Article Eighteen:

No Personal Liability.

No officer, member, official, employee or agent of the City or the Board shall be individually or personally liable in connection with this Agreement.

Article Nineteen:

Representatives.

Immediately upon execution of this Agreement, the following individuals will represent the parties as a primary contact in all matters under this Agreement.

For the Board:	Mary De Runtz, Deputy Chief Facilities Officer Board of Education of the City of Chicago 42 West Madison Street, 2nd Floor Chicago, Illinois 60602 Phone: 773-553-2920
For the City:	Denise Roman, Coordinator of Economic Development City of Chicago Department of Planning and Development 121 North LaSalle Street, Room 1003 Chicago, Illinois 60602 Phone: 312-744-6502

Each party agrees to promptly notify the other party of any change in its designated representative, which notice shall include the name, address, telephone number and fax number of the representative for such party for the purpose hereof.

In Witness Whereof, Each of the parties has caused this Agreement to be executed and delivered as of the date first above written.

City of Chicago, Illinois

By: _____
Commissioner,
Department of Planning and Development

The Board of Education of the City of Chicago

By: _____
Frank M. Clark,
President

Attest: _____
Estela G. Beltran,
Secretary

By: _____
Forrest Claypool,
Chief Executive Officer

Board Resolution Number 01-0725-RS2

Approved as to Legal Form:

_____
Ronald L. Marmer,
General Counsel

[(Sub)Exhibits "A", "B", "C", "D" and "F" referred to in this Intergovernmental Agreement with Board of Education of Chicago regarding National Teachers Academy and Community Turf Field intentionally omitted.]

(Sub)Exhibits "E", "G" and "H" referred to in this Intergovernmental Agreement with Board of Education of Chicago regarding National Teachers Academy and Community Turf Field read as follows:

(Sub)Exhibit "E".
(To Intergovernmental Agreement With Board Of Education Of Chicago Regarding National Teachers Academy And Community Turf Field)

Requisition Form.

State of Illinois)
) SS.
County of Cook)

The affiant, _____, _____ of the Board of Education of the City of Chicago, a body corporate and politic (the "Board"), hereby certifies to the City of Chicago (the "City") that with respect to that certain Intergovernmental Agreement between the Board and the City regarding the National Teachers Academy and Community Turf Field dated _____ ____, 2016 (the "Agreement"):

A. The following is a true and complete statement of all expenditures for the Project by the Board to date:

TOTAL: $_____

B. This paragraph B sets forth and is a true and complete statement of all costs of TIF-Funded Improvements for the Project paid for by the City to date:

$_____

C. The Board requests disbursement for the following cost of TIF-Funded Improvements:

$_____

D. None of the costs referenced in paragraph C above has been previously reimbursed by the City.

E. The Board hereby certifies to the City that, as of the date hereof:

1. Except as described in the attached certificate, the representations and warranties contained in the Agreement are true and correct and the Board is in compliance with all applicable covenants contained therein.

2. No Event of Default or condition or event that, with the giving of notice or passage of time or both, would constitute an Event of Default, exists or has occurred.

3. The Board is in compliance with all applicable federal, state and local laws, statutes, ordinances, rules, regulations, codes and executive orders, as well as all policies, programs and procedures of the Board, all as may be in effect from time to time, pertaining to or affecting the Project or the Board as related thereto.

F. Attached hereto are: (1) a cost itemization of the applicable portions of the budget attached as (Sub)Exhibit G to the Agreement; and (2) evidence of the expenditures upon TIF-Funded Improvements for which the Board hereby seeks reimbursement.

All capitalized terms that are not defined herein have the meanings given such terms in the Agreement.

The Board of Education of the City of Chicago,
a body corporate and politic

By: _____

Name: _____

Title: _____

Subscribed and sworn before me this _____
day of _____, _____.

_____

My commission expires: _____

Agreed and Accepted:

City of Chicago
Department of Planning and Development

Name: _____

Title: _____

(Sub)Exhibit "G".
(To Intergovernmental Agreement With Board Of Education Of Chicago Regarding National Teachers Academy And Community Turf Field)

Project Budget.

Jones Academic High School Athletic Field at National Teachers Academy.

Task Description	Budget
Planning	$ 15,000
Land Acquisition and Site Control	284,000
Design	171,200
Construction of Turf Athletic Field	3,539,000
Implementation/Administration	337,800
Environmental Abatement	253,000
TOTAL:	$4,600,000

(Sub)Exhibit "H".
(To Intergovernmental Agreement With Board Of Education Of Chicago Regarding National Teachers Academy And Community Turf Field)

TIF-Eligible Expenses.

Jones Academic High School Athletic Field at National Teachers Academy.

Task Description	Budget
Planning	$ 15,000
Land Acquisition and Site Control	284,000

Task Description	Budget
Design	$ 171,200
Construction of Turf Athletic Field	3,539,000
Implementation/Administration	337,800
Environmental Abatement	253,000
TOTAL:	$4,600,000

FIRST AMENDMENT TO 1525 HP LLC REDEVELOPMENT AGREEMENT RELATED TO CONSTRUCTION OF MIXED RETAIL AND RESIDENTIAL DEVELOPMENT AT HYDE PARK BLVD. (E. 51ST ST.) AND S. LAKE PARK AVE.

[O2015-8741]

The Committee on Finance submitted the following report:

CHICAGO, January 13, 2016.

To the President and Members of the City Council:

Your Committee on Finance, having had under consideration a communication recommending a proposed ordinance concerning the authority to enter into and execute a First Amendment to amend certain provisions set forth in the Original Redevelopment Agreement with 1525 HP LLC, having had the same under advisement, begs leave to report and recommend that Your Honorable Body *Pass* the proposed ordinance transmitted herewith.

This recommendation was concurred in by a viva voce vote of the members of the committee, with no dissenting vote.

Alderman Burke (14th Ward) abstains from voting under the provisions of Rule 14.

Respectfully submitted,

(Signed) EDWARD M. BURKE,
Chairman.

On motion of Alderman Burke, the said proposed ordinance transmitted with the foregoing committee report was *Passed* by yeas and nays as follows:

Yeas -- Aldermen Moreno, Hopkins, Dowell, Burns, Hairston, Sawyer, Mitchell, Harris, Beale, Sadlowski Garza, Thompson, Cárdenas, Quinn, Lopez, Foulkes, D. Moore, Curtis, O'Shea, Cochran, Brookins, Muñoz, Scott, Solis, Burnett, Ervin, Taliaferro, Reboyras, Santiago, Waguespack, Mell, Austin, Ramirez-Rosa, Villegas, Laurino, O'Connor, Napolitano, Reilly, Smith, Tunney, Arena, Cappleman, Pawar, Osterman, J. Moore, Silverstein -- 45.

Nays -- None.

Alderman Beale moved to reconsider the foregoing vote. The motion was lost.

Alderman Burke invoked Rule 14 of the City Council's Rules of Order and Procedure, disclosing that he had represented parties to this ordinance in previous and unrelated matters.

The following is said ordinance as passed:

WHEREAS, As a home rule unit of government under Section 6(a), Article VII of the 1970 Constitution of the State of Illinois, the City of Chicago (the "City") has the power to regulate for the protection of the public health, safety, morals and welfare of its inhabitants, and pursuant thereto, has the power to encourage private development in order to enhance the local tax base, create employment opportunities and to enter into contractual agreements with private parties in order to achieve these goals; and

WHEREAS, The City is authorized under the provisions of the Tax Increment Allocation Redevelopment Act, 65 ILCS 5/11-74.4-1, et seq., as amended from time to time (the "Act"), to finance projects that eradicate blighted conditions through the use of tax increment allocation financing for redevelopment projects; and

WHEREAS, Pursuant to an ordinance adopted by the City Council (the "City Council") of the City on November 15, 2012, and published at pages 40716 -- 40780 of the *Journal of the Proceedings of the City Council of the City of Chicago* (the "*Journal*") of such date, a certain redevelopment plan and project (the "Plan") for the 51st and Lake Park Redevelopment Project Area (the "Area") was approved pursuant to the Act; and

WHEREAS, Pursuant to an ordinance adopted by the City Council on November 15, 2012 and published at pages 40781 -- 40785 of the *Journal* of such date the Area was designated as a redevelopment project area pursuant to the Act; and

WHEREAS, Pursuant to an ordinance adopted by the City Council on November 15, 2012 and published at pages 40786 -- 40789 of the *Journal* of such date tax increment allocation financing was adopted pursuant to the Act as a means of financing certain Area redevelopment project costs (as defined in the Act) incurred pursuant to the Plan (the "TIF Ordinance"); and

WHEREAS, Pursuant to an ordinance adopted by the City Council on January 15, 2014, and published at pages 72487 -- 72589 of the *Journal* of such date, the City and 1525 HP LLC, an Indiana limited liability company (the "Developer"), entered into that certain 1525 HP LLC Redevelopment Agreement, executed as of June 5, 2014 (the "Redevelopment Agreement") for the Developer to construct a mixed retail and residential development commonly known as City Hyde Park (the "Project") in the Area; and

WHEREAS, The City and the Developer desire to amend certain provisions set forth in the Redevelopment Agreement; now, therefore,

Be It Ordained by the City Council of the City of Chicago:

SECTION 1. The above recitals are incorporated herein and made a part hereof.

SECTION 2. The Commissioner of the Department of Planning and Development (the "Commissioner") or a designee of the Commissioner are each hereby authorized, with the approval of the City's Corporation Counsel as to form and legality, to negotiate, execute and deliver an amendment to the Redevelopment Agreement between the City and the Developer substantially in the form attached hereto as Exhibit A and made a part hereof (the "Amended RDA"), and such other supporting documents as may be necessary to carry out and comply with the provisions of the Amended RDA, with such changes, deletions and insertions as shall be approved by the persons executing the Amended RDA. The Commissioner or a designee of the Commissioner is each hereby authorized to give such approvals and consents on behalf of the City as are expressly provided for in the Amended RDA.

SECTION 3. The Mayor, the Comptroller, the City Clerk, the Commissioner (or his designee) and the other officers of the City are authorized to execute and deliver on behalf of the City such other documents, agreements and certificates, and to do such other things consistent with the terms of this ordinance as such officers and employees shall deem necessary or appropriate in order to effectuate the intent and purposes of this ordinance.

SECTION 4. If any provision of this ordinance shall be held to be invalid or unenforceable for any reason, the invalidity or unenforceability of such provision shall not affect any of the other provisions of this ordinance.

SECTION 5. All ordinances, resolutions, motions or orders in conflict with this ordinance are hereby repealed to the extent of such conflict.

SECTION 6. This ordinance shall be in full force and effect immediately upon its passage and approval.

Exhibit "A" referred to in this ordinance reads as follows:

Exhibit "A".
(To Ordinance)

First Amendment To 1525 HP LLC Redevelopment Agreement.

This First Amendment to 1525 HP LLC Redevelopment Agreement (this "First Amendment") is made effective as of the _____ day of _____, 20__, by and among the City of Chicago, an Illinois municipal corporation (the "City"), acting by and through its Department of Planning Development, or successor department thereto ("DPD") and 1525 HP LLC, an Indiana limited liability company (the "Developer").

Recitals.

A. Constitutional Authority. As a home rule unit of government under Section 6(a), Article VII of the 1970 Constitution of the State of Illinois (the "State"), the City has the power to regulate for the protection of the public health, safety, morals and welfare of its inhabitants, and pursuant thereto, has the power to encourage private development in order to enhance the local tax base, create employment opportunities and to enter into contractual agreements with private parties in order to achieve these goals.

B. Statutory Authority. The City is authorized under the provisions of the Tax Increment Allocation Redevelopment Act, 65 ILCS 5/11-74.4-1, et seq., as amended from time to time (the "Act"), to finance projects that eradicate blighted conditions and conservation area factors through the use of tax increment allocation financing for redevelopment projects.

C. City Council Authority. To induce redevelopment pursuant to the Act, the City Council of the City (the "City Council") adopted the following ordinances on November 15, 2012, published at pages 40716 to 40780 of the *Journal of the Proceedings of the City Council of the City of Chicago* (the "*Journal*") of the City Council of such date: (1) "An Ordinance of the City of Chicago, Illinois Approving a Redevelopment Plan for the 51st and Lake Park Redevelopment Project Area"; (2) "An Ordinance of the City of Chicago, Illinois Designating the 51st and Lake Park Redevelopment Project Area as a Redevelopment Project Area Pursuant to the Tax Increment Allocation Redevelopment Act"; and (3) "An Ordinance of the City of Chicago, Illinois Adopting Tax Increment Allocation Financing for the 51st and Lake Park Redevelopment Project Area" (the "TIF Adoption Ordinance") (items (1) -- (3) collectively referred to herein as the "TIF Ordinances"). The redevelopment plan referred to above within the redevelopment project area referred to above (the "Redevelopment Area") shall be known herein as the "Redevelopment Plan".

D. Amendment To The Original Redevelopment Agreement. Pursuant to an ordinance adopted by the City Council on January 15, 2014, published at pages 72487 -- 72589 of the *Journal* of such date (the "Original Project Ordinance"), the City and the Developer entered into that certain 1525 HP LLC Redevelopment Agreement with respect to the property legally

described in Appendix A attached hereto within the Redevelopment Area, executed as of June 5, 2014 and recorded on June 5, 2014 as Document Number 1415616052 in the Office of the Cook County Recorder of Deeds (the "Original Redevelopment Agreement"). The parties are entering into this First Amendment to amend certain provisions set forth in the Original Redevelopment Agreement.

Now, Therefore, In consideration of the mutual covenants and agreements contained herein, and for other good and valuable consideration, the receipt and sufficiency of which are hereby acknowledged, the parties hereto agree as follows:

Article I.

Recitals.

The foregoing recitals are hereby incorporated into this First Amendment by reference and made a contractual part hereof.

Article II.

Definitions.

All capitalized terms used but not otherwise defined herein shall have the same meanings as set forth in the Original Redevelopment Agreement. As used in this First Amendment, "Agreement" means the Original Redevelopment Agreement as amended by this First Amendment.

Article III.

Amendments To Original Redevelopment Agreement.

A. Section 1 -- Recitals, Headings And Exhibits. Section 1 of the Original Redevelopment Agreement is hereby amended to add the following exhibit to the list of exhibits chart:

"(Sub)Exhibit U -- Environmental Indemnification Property Listing".

B. Section 11.03 -- Lyrical-Antheus Realty Partners, L.P. Indemnification. The parties hereby agree that Section 11.03 of the Original Redevelopment Agreement is hereby amended in its entirety to state:

"Without limiting any other provisions hereof, Lyrical-Antheus Realty Partners, L.P., a Delaware limited partnership, agrees to indemnify, defend and hold the City harmless from and against any and all losses, liabilities, damages, injuries, costs, expenses or claims of any kind whatsoever arising under any Environmental Laws incurred, suffered by or asserted against the City as a direct or indirect result of any of the presence of any Hazardous Material on or under, or the escape, seepage, leakage, spillage, emission, discharge or release of any Hazardous Material from any of the properties listed in (Sub)Exhibit U hereto".

C. Section 15.02 -- Remedies. The parties hereby agree that the first sentence of Section 15.02 of the Original Redevelopment Agreement is hereby replaced in its entirety with the following:

"Upon the occurrence of an Event of Default, the City may terminate this Agreement and any other agreements to which the City and Developer are or shall be parties, not issue City Note B if such City Note has not yet been issued, discontinue payment on City Note B, place a lien on the Project in the amount of City Note B payments paid to Developer, and/or seek reimbursement of any City Note B payments".

Article IV.

Miscellaneous.

A. Extent Of This First Amendment. Except as amended hereby, the Original Redevelopment Agreement remains in full force and effect and all terms of the Original Redevelopment Agreement apply to the Project.

B. Acknowledgments.

a. By executing this First Amendment, the Developer assumes, agrees and acknowledges:

1. to perform all of the duties, obligations, terms, covenants, and conditions of the Agreement, whether pursuant to applicable law or otherwise, and arising from and after the date hereof in connection with the undertaking and completion of the Project;

2. no Events of Default exist and/or are continuing as of the date of this First Amendment; and

3. all of the covenants, representations, and warranties of Developer are true and correct as of the date of this First Amendment.

b. By executing this First Amendment, the City:

1. Acknowledges that Section 12(a)(3) -- Insurance of the Agreement has been modified in accordance with the provisions of Section 12(d) of the Original Redevelopment Agreement to state the following:

"(iii) All Risk Property

All Risk Property Insurance at replacement value of the property to protect against loss of, damage to, or destruction of the building/facility. The City is to be named as a loss payee/mortgagee if applicable".

2. Acknowledges that Section 12(b)(v) -- Insurance of the Agreement has been modified in accordance with the provisions of Section 12(d) of the Original Redevelopment Agreement to state the following:

"(v) All Risk/Builders Risk

When Developer undertakes any construction, including improvements, betterments, and/or repairs, Developer must provide or cause to be provided All Risk Builders Risk Insurance at replacement cost for materials, supplies, equipment, machinery and fixtures that are or will be part of the project. The City is to be named as a loss payee/mortgagee if applicable".

3. Acknowledges that Section 12(c) -- Insurance of the Agreement has been modified in accordance with the provisions of Section 12(d) of the Original Redevelopment Agreement to state the following:

"(c) Post Construction

All Risk Property Insurance at replacement value of the property to protect against loss of, damage to, or destruction of the building/facility. The City is to be named as a loss payee/mortgagee if applicable".

C. Headings. The paragraph and section headings contained herein are for convenience only and are not intended to limit, vary, define or expand the content thereof.

D. Counterparts; Recording. This First Amendment may be executed in several counterparts, each of which shall be deemed an original and all of which shall constitute one and the same agreement. The Developer shall cause one original counterpart of this First Amendment, including all exhibits and appendices, to be recorded and filed immediately following the execution hereof in the conveyance and real property records of Cook County, Illinois. The Developer shall pay all fees and charges incurred in connection with any such recording. Upon recording, the Developer shall immediately transmit to the City an executed original of this First Amendment showing the date and recording number of record.

E. Severability. If any provision in this First Amendment, or any paragraph, sentence, clause, phrase, word or the application thereof, in any circumstance, is held invalid, this First Amendment shall be construed as if such invalid part were never included herein and the remainder of this First Amendment shall be and remain valid and enforceable to the fullest extent permitted by law.

F. Conflict. In the event of a conflict between any provisions of this First Amendment and the Original Redevelopment Agreement, this First Amendment shall prevail and control.

G. Governing Law. This First Amendment shall be governed by and construed in accordance with the internal laws of the State of Illinois, without regard to its conflicts of law principles.

H. Exhibits And Appendices. All of the exhibits and appendices attached hereto are incorporated herein by reference.

In Witness Whereof, The parties hereto have caused this First Amendment to be executed as of the day and year first above written.

1525 HP LLC,
an Indiana limited liability company

By: _____

Name: David Gefsky

Title: Vice President

City of Chicago, acting by and through its
Department of Planning and Development

By: _____

Name: David L. Reifman

Title: Commissioner

Limited Joinder:

The undersigned executes below solely for the purposes of making the representations, warranties and covenants included in Section 11.03 of the Agreement.

Lyrical-Antheus Realty Partners, L.P.,
a Delaware limited partnership

By: Lyrical-Antheus GP LLC,
a Delaware limited liability company,
its General Partner

By: _____

Name: David Gefsky

Title: Vice President

State of New Jersey)
) SS.
County of Bergen)

I, _____, a notary public in and for the said County, in the State aforesaid, do hereby certify that David Gefsky, personally known to me to be the Vice President of 1525 HP LLC, an Indiana limited liability company (the "Developer"), and personally known to me to be the same person whose name is subscribed to the foregoing instrument, appeared before me this day in person and acknowledged that he signed, sealed, and delivered said instrument, pursuant to the authority given to him by the Developer, as his free and voluntary act and as the free and voluntary act of Developer, for the uses and purposes therein set forth.

Given under my hand and official seal this _____ day of _____, 20___.

_____
Notary Public

My commission expires: _____

[Seal]

State of New Jersey)
) SS.
County of Bergen)

I, _____, a notary public in and for the said County, in the State aforesaid, do hereby certify that David Gefsky, personally known to me to be the Vice President of Lyrical-Antheus GP LLC, a Delaware limited liability company, as General Partner for Lyrical-Antheus Realty Partners, L.P., a Delaware limited partnership (the "LAGPLLC"), and personally known to me to be the same person whose name is subscribed to the foregoing instrument, appeared before me this day in person and acknowledged that he signed, sealed, and delivered said instrument, pursuant to the authority given to him by LAGPLLC, as his free and voluntary act and as the free and voluntary act of LAGPLLC, for the uses and purposes therein set forth.

Given under my hand and official seal this _____ day of _____, 20___.

_____
Notary Public

My commission expires: _____

[Seal]

State of Illinois)
) SS.
County of Cook)

I, _____, a notary public in and for the said County, in the State aforesaid, do hereby certify that David L. Reifman, personally known to me to be the Commissioner of the Department of Planning and Development of the City of Chicago (the "City"), and personally known to me to be the same person whose name is subscribed to the foregoing instrument, appeared before me this day in person and acknowledged that he signed, sealed, and delivered said instrument pursuant to the authority given to him by the City, as his free and voluntary act and as the free and voluntary act of the City, for the uses and purposes therein set forth.

Given under my hand and official seal this _____ day of _____, 20___.

_____
Notary Public

My commission expires: _____

[Seal]

Appendix "A" and (Sub)Exhibit "U" referred to in this First Amendment to 1525 HP LLC Redevelopment Agreement read as follows:

Appendix "A".
(To First Amendment To 1525 HP LLC Redevelopment Agreement)

Property Description.

Parcel 1:

A parcel of land comprised of the following:

(A) all of Lots 1, 2 and 3 in Owner's Division of Lots 1, 2, 3, 4, 11, 12, 13, 14, 15 and 16 (except the north 17 feet of said Lots 1 and 16) in Block 15 in Cornell's Resubdivision of Blocks 15 and 16 in Hyde Park, being a subdivision of the east half of the southeast quarter of Section 11, Township 38 North, Range 14, East of the Third Principal Meridian, in Cook County, Illinois,

(B) a part of Lot 2 in Block 16 in Cornell's Resubdivision of Blocks 15 and 16 in Hyde Park, being a subdivision of the east half of the southeast quarter of Section 11, Township 38 North, Range 14, East of the Third Principal Meridian, in Cook County, Illinois,

(C) a part of each of Lots 4, 5, 6, 7, 8, 9, 10 and 11 in L. B. Curry's Subdivision of Lot 1 in Block 16 in Cornell's Resubdivision of Blocks 15 and 16 in Hyde Park, being a subdivision of the east half of the southeast quarter of Section 11, Township 38 North, Range 14, East of the Third Principal Meridian, in Cook County, Illinois, and

(D) a part of South Lake Park Avenue vacated by ordinance passed by the City Council of the City of Chicago on August 25, 1966,

Said parcel of land being bounded and described as follows:

beginning at the northwest corner of said Lot 4 in L. B. Curry's Subdivision aforesaid and running thence east along the north line of said Lot 4, a distance of 4.65 feet; thence southwardly along the westerly line of South Lake Park Avenue, 80 feet wide, opened by resolution adopted by the City Council of the City of Chicago on August 25, 1966 (said westerly line being the arc of a circle convex to the northeast, having a radius of 5,000 feet, and being 80 feet westerly from and concentric with the westerly line of the right-of-way of the Illinois Central Railroad), a distance of 289.24 feet to the point of intersection of said westerly line of South Lake Park Avenue with the south line produced east of said Lot 3, in Owner's Division aforesaid; thence west along the south line produced east of said Lot 3, along the south line of said Lot 3, and along the south line of Lot 2 in said Owner's Division, a distance of 340.58 feet to the southwest corner of said Lot 2; thence north along the west line of said Lot 2 and along the west line of Lot 1 in said Owner's Division, a distance of 283.93 feet to the northwest corner of said Lot 1; thence east along the north line of said Lot 1, in Owner's Division aforesaid, a distance of 215.96 feet to the northeast corner of said Lot 1; and thence east along a straight line, a distance of 67.15 feet to the point of beginning, all in Cook County, Illinois.

Tax Parcel Numbers:

20-11-405-008-0000;

20-11-405-009-0000; and

20-11-406-026-0000.

Parcel 2:

Non-exclusive easements for the benefit of Parcel 1 as created by grant of temporary construction easement agreement dated November 7, 2013 and recorded February 11, 2014 as Document 1404229084 and re-recorded April 23, 2014 as Document 1411313006.

Address:

5105 South Harper Avenue
Chicago, Illinois 60615.

Tax Parcel Number:

20-11-405-010-0000.

(Sub)Exhibit "U".

(To First Amendment To 1525 HP LLC Redevelopment Agreement)

Environmental Indemnification Property Listing.

Property Name	Property Ownership Entity	City/State	Address	PIN
1100 E. 47th Street	1100 E. 47th Street, LLC	Chicago, IL	1100 E. 47th Street	20-02-318-008-0000 20-02-318-009-0000 20-02-318-010-0000
1400 E 57th Street	1400 E. 57th Street, LLC	Chicago, IL	1400 E. 57th Street	20-14-210-038-0000
1644 E 53rd	1644 E. 53rd, LLC	Chicago, IL	1644 E. 53rd Street	20-12-108-021-0000 20-12-108-022-0000
301 E. Armour	301 E. Armour, LLC	Kansas City, MO	301 E. Armour Boulevard	30-220-01-01-00-0-00-000
3411 Gillham	3411 Gillham, LLC	Kansas City, MO	3411 Gillham Road	29-840-25-21-00-0-00-000
5100-5120 S. Ellis	5100-5120 S. Ellis, LLC	Chicago, IL	5100-5120 South Ellis Avenue	20-11-302-011-0000 20-11-302-013-0000
520 E Armour	520 E. Armour, LLC	Kansas City, MO	520 E. Armour Boulevard	29-840-26-13-00-0-00-000
5300 S. Drexel	5300 S. Drexel, LLC	Chicago, IL	5300 S. Drexel Boulevard	20-11-314-016-0000
5500 Cornell	5500 S. Cornell, LLC	Chicago, IL	5500 S. Cornell Avenue	20-13-100-001-0000
5500 Cornell	5500 S. Cornell, LLC	Chicago, IL	5493 S. Cornell Avenue	20-12-113-017-0000
5508 Cornell	5508 S. Cornell, LLC	Chicago, IL	5508 S. Cornell Avenue	20-13-100-002-0000
816 E. Armour	816 E. Armour, LLC.	Kansas City, MO	816 E. Armour Boulevard	29-840-30-17-00-0-00-000
925 E. 46th Street	925 E. 46th Street Apartments, LLC	Chicago, IL	925-933 E. 46th Street	20-02-316-010-0000
Algonquin Apartments	Algonquin Apartments, LLC	Chicago, IL	1605 E. 50th Street 1606 E. 50th Street 1606 East Hyde Park Boulevard 1607 E. 50th Street 1616 E. 50th Street 1617 E. 50th Street	20-12-104-003-0000 20-12-106-004-0000 20-12-104-004-0000 20-12-106-002-0000 20-12-104-005-0000 20-12-106-003-0000
City Hyde Park	1525 HP, LLC	Chicago, IL	1525 S. Hyde Park Boulevard	20-11-405-008-0000 20-11-405-009-0000
				20-11-406-026-0000
Clyde Manor	Clyde Manor, LLC	Kansas City, MO	350 E. Armour Boulevard	29-830-29-16-00-0-00-000
Cornell Terrace	Cornell Terrace, LLC	Chicago, IL	5430 S. Cornell Avenue	20-12-110-014-0000
Drexel Grand	Drexel Grand Apartments, LLC	Chicago, IL	5220 S. Drexel Avenue	20-11-306-016-0000
Drexel Terrace	Drexel Terrace Apartments, LLC	Chicago, IL	5041-45 S. Drexel Avenue	20-11-114-017-0000
Ellis Court	Ellis Court, LLC	Chicago, IL	5301-09 S. Ellis St.	20-11-317-001-0000

Property Name	Property Ownership Entity	City/State	Address	PIN
Ellis Street	4721 S. Ellis, LLC	Chicago, IL	4721 S. Ellis Street	20-11-103-011-0000
Georgian Court	Georgian Court-STL, LLC	St. Louis, MO	5660 Kingsbury Avenue	38751805150
Harper Court	Harper Court Apartments, LLC	Chicago, IL	5134-36 S. Harper Avenue	20-11-404-009-0000 20-11-404-008-0000
Kenwood Court	Kenwood Court, LLC	Chicago, IL	5234-42 S. Kenwood/1350-64 E. 53rd Street	20-11-408-034-0000
Kingsbury	Kingsbury STL, LLC	St. Louis, MO	501 and 525 Clara Avenue	56180001600
Lin-Van Apartments	Lin-Van Apartments, LLC	St. Louis, MO	3900-3906 Lindell Boulevard	39210002000
Maple Court	Maple Court Apartments, LLC	Chicago, IL	1120-1126 E. 47th Street	20-02-318-011-0000
Montclair on the Park	Montclair STL, LLC	St. Louis, MO	18 South Kingshighway Boulevard	38850000107
N. Kingshighway Development	Parc Frontenac Holdings, LLC	St. Louis, MO	4981 West Pine Boulevard	38830001200
Park Central	The Apartments of Park Central, LLC	Kansas City, MO	300 E. Armour Boulevard	29-830-29-15-00-0-00-000
The Apartments of Newbern	The Apartments of Newbern, LLC	Kansas City, MO	525 East Armour Boulevar	30-210-07-18-00-0-00-000 30-210-07-01-00-0-00-000
The Blackwood	The Blackwood, LLC	Chicago, IL	5200 S. Blackstone Avenue	20-11-410-011-0000 20-11-410-012-0000
The Richelieu	405 E. Armour Boulevard, LLC	Kansas City, MO	405 E Armour Boulevard	30-210-08-02-00-0-00-000
Woodlawn Court	Woodlawn Court, LLC	Chicago, IL	5218-28 S. Woodlawn Avenue	20-11-312-013-0000
Woodlawn Terrace	Woodlawn Terrace, LLC	Chicago, IL	4726-4740 S. Woodlawn Avenue	20-11-104-021-0000
Yankee Hill	Yankee Hill, LLC	Kansas City, MO	3430 Gillham Road	29-830-29-01-00-0-00-000

WAIVER OF ALL PERMIT AND LICENSE FEES FOR PUBLIC BUILDING COMMISSION OF CHICAGO IN CONNECTION WITH CONSTRUCTION, REPAIRS, REHABILITATION AND MAINTENANCE OF BUILDINGS, LAND, PARKS AND OTHER FACILITIES.

[O2016-559]

The Committee on Finance submitted the following report:

CHICAGO, January 13, 2016.

To the President and Members of the City Council:

Your Committee on Finance, having had under consideration a communication recommending a proposed ordinance concerning the authority to enter into and execute an intergovernmental agreement with the Public Building Commission of Chicago, having had the same under advisement, begs leave to report and recommend that Your Honorable Body *Pass* the proposed ordinance transmitted herewith.

This recommendation was concurred in by a viva voce vote of the members of the committee, with no dissenting vote.

Respectfully submitted,

(Signed) EDWARD M. BURKE,
Chairman.

On motion of Alderman Burke, the said proposed ordinance transmitted with the foregoing committee report was *Passed* by yeas and nays as follows:

Yeas -- Aldermen Moreno, Hopkins, Dowell, Burns, Hairston, Sawyer, Mitchell, Harris, Beale, Sadlowski Garza, Thompson, Cárdenas, Quinn, Burke, Lopez, Foulkes, D. Moore, Curtis, O'Shea, Cochran, Brookins, Muñoz, Scott, Solis, Burnett, Ervin, Taliaferro, Reboyras, Santiago, Waguespack, Mell, Austin, Ramirez-Rosa, Villegas, Laurino, O'Connor, Napolitano, Reilly, Smith, Tunney, Arena, Cappleman, Pawar, Osterman, J. Moore, Silverstein -- 46.

Nays -- None.

Alderman Beale moved to reconsider the foregoing vote. The motion was lost.

The following is said ordinance as passed:

Be It Ordained by the City Council of the City of Chicago:

SECTION 1. Pursuant to Section 2-8-065(c)(1) of the Municipal Code of Chicago ("Code") the appropriate City departments are hereby authorized and directed to waive, in full, all permit fees, license fees, plan review fees and on-site inspection fees, including, but not limited to, demolition permits, sprinkler system permits, public way use permits, elevator permits and permits for work affecting parkway trees and shrubs, otherwise required to be paid by the Public Building Commission of Chicago ("PBC"), a governmental entity, in connection with the construction, repair, alteration, renovation, rehabilitation and maintenance of buildings, land, parks and other facilities owned by the below-named governmental entities and done by the PBC for the below-named governmental-entity clients of the PBC:

City of Chicago, including the Chicago Public Library;

Chicago Public Schools;

Chicago Park District; and

Chicago Infrastructure Trust, but only for projects of the above-named governmental entities.

Provided, however, that the fee waivers authorized under this section shall not apply in connection with any monies owed by the City to any third party for any service provided to the City by such third party under the department of building's developer services program or under any other City program.

Provided further, that the fee waivers authorized under this section shall be used exclusively to carry out the PBC's statutory and corporate purpose(s) in connection with work done by the PBC for the above-named governmental-entity clients of the PBC. As a continued condition to the grant of this waiver, all work requiring the submission of plans shall be done in accordance with plans submitted to and approved by the appropriate City department; all required permits and licenses shall be obtained; and said building, land, parks and facilities, and all appurtenances thereto, shall be constructed and maintained in compliance with the applicable provisions of this Code and any rules and regulations duly promulgated thereunder.

SECTION 2. The PBC shall submit to the Office of Budget and Management ("OBM"), on a quarterly basis, a written report summarizing the number and type of fee waivers granted to the PBC under Section 1 of this ordinance, and the amount of each fee so waived. Such written report shall be submitted in a manner and form acceptable to OBM.

SECTION 3. This ordinance shall take full force and effect upon its passage and approval; shall be retroactive until January 1, 2016; and shall be in force until December 31, 2016.

PAYMENT OF HOSPITAL, MEDICAL AND NURSING SERVICES RENDERED CERTAIN INJURED MEMBERS OF POLICE AND FIRE DEPARTMENTS.

The Committee on Finance submitted the following report:

CHICAGO, January 13, 2016.

To the President and Members of the City Council:

Your Committee on Finance, having had under consideration four orders authorizing the payment of hospital and medical expenses of police officers and firefighters injured in the line of duty, having had the same under advisement, begs leave to report and recommend that Your Honorable Body *Pass* the proposed orders transmitted herewith.

This recommendation was concurred in by a viva voce vote of the members of the committee, with no dissenting vote.

Respectfully submitted,

(Signed) EDWARD M. BURKE,
Chairman.

On motion of Alderman Burke, the said proposed orders transmitted with the foregoing committee report were *Passed* by yeas and nays as follows:

Yeas -- Aldermen Moreno, Hopkins, Dowell, Burns, Hairston, Sawyer, Mitchell, Harris, Beale, Sadlowski Garza, Thompson, Cárdenas, Quinn, Burke, Lopez, Foulkes, D. Moore, Curtis, O'Shea, Cochran, Brookins, Muñoz, Scott, Solis, Burnett, Ervin, Taliaferro, Reboyras, Santiago, Waguespack, Mell, Austin, Ramirez-Rosa, Villegas, Laurino, O'Connor, Napolitano, Reilly, Smith, Tunney, Arena, Cappleman, Pawar, Osterman, J. Moore, Silverstein -- 46.

Nays -- None.

Alderman Beale moved to reconsider the foregoing vote. The motion was lost.

The following are said orders as passed (the italic heading in each case not being a part of the order):

Regular Orders.
(Each Amount Not To Exceed $1,000.00)

[Or2016-8]

Ordered, That the City Comptroller is authorized and directed to issue payments, each in an amount not to exceed $1,000.00, in conformity with the schedule herein set forth, to physicians, hospitals, nurses or other individuals, in settlement for hospital, medical and nursing services rendered to the injured members of the Police Department and/or the Fire Department herein named. The payment of any of these bills shall not be construed as an approval of any previous claims pending or future claims for expenses or benefits on account of any alleged injury to the individuals named. The total amount of said claims is set opposite the names of the injured members of the Police Department and/or the Fire Department, and payments are to be drawn in favor of the proper claimants and charged to the following Account Numbers: 100-57-2005-0937; 610-57-4415-0937; 740-57-4415-0937; 100-59-2005-0937; 610-59-4415-0937; and 740-59-4415-0937.

[Regular orders printed on pages 16578
through 16810 of this *Journal.*]

Regular Orders.
(All Amounts)

[Or2016-7]

Ordered, That the City Comptroller is authorized and directed to issue payments, in conformity with the schedule herein set forth, to physicians, hospitals, nurses or other individuals, in settlement for hospital, medical and nursing services rendered to the injured members of the Police Department and/or the Fire Department herein named. The payment of any of these bills shall not be construed as an approval of any previous claims pending or future claims for expenses or benefits on account of any alleged injury to the individuals named. The total amount of said claims is set opposite the names of the injured members of the Police Department and/or the Fire Department, and payments are to be drawn in favor of the proper claimants and charged to the following Account Numbers: 100-57-2005-0937; 610-57-4415-0937; 740-57-4415-0937; 100-59-2005-0937; 610-59-4415-0937; and 740-59-4415-0937.

[Regular orders printed on pages 16811
through 16885 of this *Journal.*]

City Of Chicago

Police & Fire Regular Orders

Incident Date	Claimant	Rank	Unit of Assignment	Insured	Total to be Paid
Insured Name1: City Of Chicago Fire					
10/26/2015	YOZA, KENNETH	8733		City Of Chicago Fire	$4.00
10/26/2015	YOZA, KENNETH	8733		City Of Chicago Fire	$3.19
10/26/2015	YOZA, KENNETH	8733		City Of Chicago Fire	$4.00
10/26/2015	YOZA, KENNETH	8733		City Of Chicago Fire	$189.59
10/26/2015	YOZA, KENNETH	8733		City Of Chicago Fire	$356.38
04/28/2003	Walz, Randall	C	00410	City Of Chicago Fire	$297.35
11/15/2015	WOZNY, ERIC	8802		City Of Chicago Fire	$4.00
11/15/2015	WOZNY, ERIC	8802		City Of Chicago Fire	$4.00
11/15/2015	WOZNY, ERIC	8802		City Of Chicago Fire	$673.66
11/15/2015	WOZNY, ERIC	8802		City Of Chicago Fire	$189.59
11/15/2015	WOZNY, ERIC	8802		City Of Chicago Fire	$4.00
11/15/2015	WOZNY, ERIC	8802		City Of Chicago Fire	$55.58
08/08/2013	WOJTECKI, KENNETH	8764		City Of Chicago Fire	$0.54
08/08/2013	WOJTECKI, KENNETH	8764		City Of Chicago Fire	$4.00
08/08/2013	WOJTECKI, KENNETH	8764		City Of Chicago Fire	$76.66
10/02/2014	WIRTZ, KEVIN	8819		City Of Chicago Fire	$53.23
10/02/2014	WIRTZ, KEVIN	8819		City Of Chicago Fire	$4.00
12/15/2015	WILSON, DWIGHT	8811		City Of Chicago Fire	$1.24
12/15/2015	WILSON, DWIGHT	8811		City Of Chicago Fire	$41.38
12/15/2015	WILSON, DWIGHT	8811		City Of Chicago Fire	$4.00
01/17/2015	WILLIAMS, QUIANA	8750		City Of Chicago Fire	$0.28
01/17/2015	WILLIAMS, QUIANA	8750		City Of Chicago Fire	$4.00
01/17/2015	WILLIAMS, QUIANA	8750		City Of Chicago Fire	$30.72
04/16/2009	WHITE, DAVID	8801		City Of Chicago Fire	$5.02
05/07/2014	WEBER, LISA	8750		City Of Chicago Fire	$139.99
05/07/2014	WEBER, LISA	8750		City Of Chicago Fire	$79.85
10/16/2015	WASSERMAN, JOEL	8745		City Of Chicago Fire	$4.00
10/16/2015	WASSERMAN, JOEL	8745		City Of Chicago Fire	$21.82
10/16/2015	WASSERMAN, JOEL	8745		City Of Chicago Fire	$4.00

Incident Date	Claimant	Rank	Unit of Assignment	Insured	Total to be Paid
10/16/2015	WASSERMAN, JOEL	8745		City Of Chicago Fire	$110.00
08/29/2015	WASHINGTON, TERRY	8731		City Of Chicago Fire	$4.00
08/29/2015	WASHINGTON, TERRY	8731		City Of Chicago Fire	$281.01
07/17/2010	WALSH, KEVIN	8731		City Of Chicago Fire	$309.25
07/17/2010	WALSH, KEVIN	8731		City Of Chicago Fire	$309.34
08/20/2015	WALSH, FRANCIS	8801		City Of Chicago Fire	$0.40
08/20/2015	WALSH, FRANCIS	8801		City Of Chicago Fire	$4.00
08/20/2015	WALSH, FRANCIS	8801		City Of Chicago Fire	$226.23
08/20/2015	WALSH, FRANCIS	8801		City Of Chicago Fire	$4.00
08/20/2015	WALSH, FRANCIS	8801		City Of Chicago Fire	$516.92
08/20/2015	WALSH, FRANCIS	8801		City Of Chicago Fire	$491.07
08/20/2015	WALSH, FRANCIS	8801		City Of Chicago Fire	$340.39
08/20/2015	WALSH, FRANCIS	8801		City Of Chicago Fire	$366.94
08/20/2015	WALSH, FRANCIS	8801		City Of Chicago Fire	$270.09
08/20/2015	WALSH, FRANCIS	8801		City Of Chicago Fire	$0.30
08/20/2015	WALSH, FRANCIS	8801		City Of Chicago Fire	$304.60
08/20/2015	WALSH, FRANCIS	8801		City Of Chicago Fire	$4.00
08/20/2015	WALSH, FRANCIS	8801		City Of Chicago Fire	$4.00
08/20/2015	WALSH, FRANCIS	8801		City Of Chicago Fire	$83.21
08/20/2015	WALSH, FRANCIS	8801		City Of Chicago Fire	$4.00
08/20/2015	WALSH, FRANCIS	8801		City Of Chicago Fire	$0.74
08/20/2015	WALSH, FRANCIS	8801		City Of Chicago Fire	$4.27
08/20/2015	WALSH, FRANCIS	8801		City Of Chicago Fire	$4.00
08/20/2015	WALSH, FRANCIS	8801		City Of Chicago Fire	$0.34
08/20/2015	WALSH, FRANCIS	8801		City Of Chicago Fire	$4.00
08/20/2015	WALSH, FRANCIS	8801		City Of Chicago Fire	$0.40
08/20/2015	WALSH, FRANCIS	8801		City Of Chicago Fire	$4.00
08/20/2015	WALSH, FRANCIS	8801		City Of Chicago Fire	$4.00
08/20/2015	WALSH, FRANCIS	8801		City Of Chicago Fire	$4.39
08/20/2015	WALSH, FRANCIS	8801		City Of Chicago Fire	$4.00
08/20/2015	WALSH, FRANCIS	8801		City Of Chicago Fire	$3.05
08/20/2015	WALSH, FRANCIS	8801		City Of Chicago Fire	$358.64
03/05/2015	WAHL, HOWARD	8819		City Of Chicago Fire	$4.00

Incident Date	Claimant	Rank	Unit of Assignment	Insured	Total to be Paid
03/05/2015	WAHL, HOWARD	8819		City Of Chicago Fire	$343.47
03/05/2015	WAHL, HOWARD	8819		City Of Chicago Fire	$0.34
03/05/2015	WAHL, HOWARD	8819		City Of Chicago Fire	$4.00
03/05/2015	WAHL, HOWARD	8819		City Of Chicago Fire	$37.73
03/05/2015	WAHL, HOWARD	8819		City Of Chicago Fire	$0.33
03/05/2015	WAHL, HOWARD	8819		City Of Chicago Fire	$4.00
03/05/2015	WAHL, HOWARD	8819		City Of Chicago Fire	$0.19
03/05/2015	WAHL, HOWARD	8819		City Of Chicago Fire	$37.49
09/29/2005	Venegas, Roy J	F	00457	City Of Chicago Fire	$4.00
09/29/2005	Venegas, Roy J	F	00457	City Of Chicago Fire	$7.80
09/29/2005	Venegas, Roy J	F	00457	City Of Chicago Fire	$9.57
09/29/2005	Venegas, Roy J	F	00457	City Of Chicago Fire	$4.00
09/29/2005	Venegas, Roy J	F	00457	City Of Chicago Fire	$0.95
09/29/2005	Venegas, Roy J	F	00457	City Of Chicago Fire	$4.00
08/06/2015	VOJTAS, MICHAEL	8750		City Of Chicago Fire	$164.96
05/04/2015	VIVERITO, DENISE	8728		City Of Chicago Fire	$0.12
05/04/2015	VIVERITO, DENISE	8728		City Of Chicago Fire	$0.18
05/04/2015	VIVERITO, DENISE	8728		City Of Chicago Fire	$4.00
05/04/2015	VIVERITO, DENISE	8728		City Of Chicago Fire	$4.00
11/22/2014	VIDEKA, MICHAEL	8811		City Of Chicago Fire	$4.00
11/22/2014	VIDEKA, MICHAEL	8811		City Of Chicago Fire	$0.54
11/22/2014	VIDEKA, MICHAEL	8811		City Of Chicago Fire	$59.82
01/01/2015	VALCY, VIVECA	8731		City Of Chicago Fire	$170.63
01/01/2015	VALCY, VIVECA	8731		City Of Chicago Fire	$4.00
01/01/2015	VALCY, VIVECA	8731		City Of Chicago Fire	$3.22
10/23/2015	URBANSKI, LEONARD	8731		City Of Chicago Fire	$344.43
10/23/2015	URBANSKI, LEONARD	8731		City Of Chicago Fire	$4.00
10/23/2015	URBANSKI, LEONARD	8731		City Of Chicago Fire	$1.02
10/23/2015	URBANSKI, LEONARD	8731		City Of Chicago Fire	$34.00
10/23/2015	URBANSKI, LEONARD	8731		City Of Chicago Fire	$4.00
10/23/2015	URBANSKI, LEONARD	8731		City Of Chicago Fire	$10.33
06/27/2004	Taff, Thomas	F	00501	City Of Chicago Fire	$15.33
06/27/2004	Taff, Thomas	F	00501	City Of Chicago Fire	$781.58

Incident Date	Claimant	Rank	Unit of Assignment	Insured	Total to be Paid
06/27/2004	Taff, Thomas	F	00501	City Of Chicago Fire	$4.00
06/27/2004	Taff, Thomas	F	00501	City Of Chicago Fire	$4.00
02/27/2013	TWEEDT, ERIK	8750		City Of Chicago Fire	$254.07
02/27/2013	TWEEDT, ERIK	8750		City Of Chicago Fire	$4.00
02/27/2013	TWEEDT, ERIK	8750		City Of Chicago Fire	$352.20
06/09/2013	TUMPICH, JOHN	8811		City Of Chicago Fire	$4.00
06/09/2013	TUMPICH, JOHN	8811		City Of Chicago Fire	$69.74
09/09/2015	TSOKOLAS, ANGELO	8728		City Of Chicago Fire	$1.21
09/09/2015	TSOKOLAS, ANGELO	8728		City Of Chicago Fire	$4.00
09/09/2015	TSOKOLAS, ANGELO	8728		City Of Chicago Fire	$1.19
09/09/2015	TSOKOLAS, ANGELO	8728		City Of Chicago Fire	$4.00
09/09/2015	TSOKOLAS, ANGELO	8728		City Of Chicago Fire	$169.37
09/09/2015	TSOKOLAS, ANGELO	8728		City Of Chicago Fire	$167.51
09/09/2015	TSOKOLAS, ANGELO	8728		City Of Chicago Fire	$124.60
09/09/2015	TSOKOLAS, ANGELO	8728		City Of Chicago Fire	$4.00
09/09/2015	TSOKOLAS, ANGELO	8728		City Of Chicago Fire	$124.60
09/09/2015	TSOKOLAS, ANGELO	8728		City Of Chicago Fire	$0.64
09/09/2015	TSOKOLAS, ANGELO	8728		City Of Chicago Fire	$4.00
09/09/2015	TSOKOLAS, ANGELO	8728		City Of Chicago Fire	$89.54
09/09/2015	TSOKOLAS, ANGELO	8728		City Of Chicago Fire	$167.51
09/09/2015	TSOKOLAS, ANGELO	8728		City Of Chicago Fire	$4.00
09/09/2015	TSOKOLAS, ANGELO	8728		City Of Chicago Fire	$1.19
09/09/2015	TSOKOLAS, ANGELO	8728		City Of Chicago Fire	$132.45
09/09/2015	TSOKOLAS, ANGELO	8728		City Of Chicago Fire	$4.00
09/09/2015	TSOKOLAS, ANGELO	8728		City Of Chicago Fire	$1.41
09/09/2015	TSOKOLAS, ANGELO	8728		City Of Chicago Fire	$0.94
09/09/2015	TSOKOLAS, ANGELO	8728		City Of Chicago Fire	$0.89
09/09/2015	TSOKOLAS, ANGELO	8728		City Of Chicago Fire	$4.00
09/09/2015	TSOKOLAS, ANGELO	8728		City Of Chicago Fire	$0.89
09/09/2015	TSOKOLAS, ANGELO	8728		City Of Chicago Fire	$198.56
09/09/2015	TSOKOLAS, ANGELO	8728		City Of Chicago Fire	$4.00
10/30/2015	TREVINO, JAMES	8807		City Of Chicago Fire	$7.17
10/30/2015	TREVINO, JAMES	8807		City Of Chicago Fire	$4.00

Incident Date	Claimant	Rank	Unit of Assignment	Insured	Total to be Paid
10/30/2015	TREVINO, JAMES	8807		City Of Chicago Fire	$238.86
11/09/2015	THRUN, JEFFREY	8749		City Of Chicago Fire	$4.00
11/09/2015	THRUN, JEFFREY	8749		City Of Chicago Fire	$26.40
11/09/2015	THRUN, JEFFREY	8749		City Of Chicago Fire	$4.00
11/09/2015	THRUN, JEFFREY	8749		City Of Chicago Fire	$885.12
11/09/2015	THRUN, JEFFREY	8749		City Of Chicago Fire	$0.24
11/09/2015	THRUN, JEFFREY	8749		City Of Chicago Fire	$7.92
04/29/2015	THORNTON, MARCELLUS	8801		City Of Chicago Fire	$4.00
04/29/2015	THORNTON, MARCELLUS	8801		City Of Chicago Fire	$4.83
04/29/2015	THORNTON, MARCELLUS	8801		City Of Chicago Fire	$161.15
07/10/2010	THOMPSON, JAMES	8764		City Of Chicago Fire	$4.00
10/30/2015	THIEL JR, JOSEPH	8811		City Of Chicago Fire	$4.00
10/30/2015	THIEL JR, JOSEPH	8811		City Of Chicago Fire	$238.86
10/30/2015	THIEL JR, JOSEPH	8811		City Of Chicago Fire	$4.00
10/30/2015	THIEL JR, JOSEPH	8811		City Of Chicago Fire	$7.17
10/30/2015	THIEL JR, JOSEPH	8811		City Of Chicago Fire	$11.13
10/30/2015	THIEL JR, JOSEPH	8811		City Of Chicago Fire	$0.77
10/30/2015	THIEL JR, JOSEPH	8811		City Of Chicago Fire	$4.00
10/30/2015	THIEL JR, JOSEPH	8811		City Of Chicago Fire	$86.01
09/26/2015	THEEKE, JANIECE	8749		City Of Chicago Fire	$4.00
09/26/2015	THEEKE, JANIECE	8749		City Of Chicago Fire	$117.52
06/15/2015	TAYLOR, KENNETH	8731		City Of Chicago Fire	$0.37
06/15/2015	TAYLOR, KENNETH	8731		City Of Chicago Fire	$41.01
06/15/2015	TAYLOR, KENNETH	8731		City Of Chicago Fire	$4.00
04/10/1990	Strickler, Bernard	F	00320	City Of Chicago Fire	$238.01
10/10/2005	Spencer, John	F	00488	City Of Chicago Fire	$580.43
10/10/2005	Spencer, John	F	00488	City Of Chicago Fire	$4.49
10/10/2005	Spencer, John	F	00488	City Of Chicago Fire	$4.00
10/25/2001	Sorrentino, Nicholas	F	00367	City Of Chicago Fire	$52.64
10/25/2001	Sorrentino, Nicholas	F	00367	City Of Chicago Fire	$15.78
10/25/2001	Sorrentino, Nicholas	F	00367	City Of Chicago Fire	$467.56
10/04/2001	Sopko, Andrew	E	00357	City Of Chicago Fire	$33.74
10/04/2001	Sopko, Andrew	E	00357	City Of Chicago Fire	$414.71

Incident Date	Claimant	Rank	Unit of Assignment	Insured	Total to be Paid
11/01/2014	SWARTZ, ADAM	8749		City Of Chicago Fire	$106.09
11/01/2014	SWARTZ, ADAM	8749		City Of Chicago Fire	$1.36
11/01/2014	SWARTZ, ADAM	8749		City Of Chicago Fire	$2.00
11/01/2014	SWARTZ, ADAM	8749		City Of Chicago Fire	$4.00
11/01/2014	SWARTZ, ADAM	8749		City Of Chicago Fire	$4.00
11/01/2014	SWARTZ, ADAM	8749		City Of Chicago Fire	$71.87
11/01/2014	SWARTZ, ADAM	8749		City Of Chicago Fire	$4.00
11/01/2014	SWARTZ, ADAM	8749		City Of Chicago Fire	$1.36
11/01/2014	SWARTZ, ADAM	8749		City Of Chicago Fire	$516.98
11/01/2014	SWARTZ, ADAM	8749		City Of Chicago Fire	$9.76
11/01/2014	SWARTZ, ADAM	8749		City Of Chicago Fire	$4.00
11/01/2014	SWARTZ, ADAM	8749		City Of Chicago Fire	$13.43
11/01/2014	SWARTZ, ADAM	8749		City Of Chicago Fire	$71.87
11/01/2014	SWARTZ, ADAM	8749		City Of Chicago Fire	$4.00
11/01/2014	SWARTZ, ADAM	8749		City Of Chicago Fire	$4.00
07/12/2015	STURDIVANT, JESSE	8801		City Of Chicago Fire	$75.86
07/12/2015	STURDIVANT, JESSE	8801		City Of Chicago Fire	$4.00
07/12/2015	STURDIVANT, JESSE	8801		City Of Chicago Fire	$4.00
07/12/2015	STURDIVANT, JESSE	8801		City Of Chicago Fire	$43.17
07/12/2015	STURDIVANT, JESSE	8801		City Of Chicago Fire	$0.20
07/12/2015	STURDIVANT, JESSE	8801		City Of Chicago Fire	$4.00
07/12/2015	STURDIVANT, JESSE	8801		City Of Chicago Fire	$179.32
07/12/2015	STURDIVANT, JESSE	8801		City Of Chicago Fire	$0.40
07/12/2015	STURDIVANT, JESSE	8801		City Of Chicago Fire	$4.00
07/12/2015	STURDIVANT, JESSE	8801		City Of Chicago Fire	$358.64
07/12/2015	STURDIVANT, JESSE	8801		City Of Chicago Fire	$0.68
07/12/2015	STURDIVANT, JESSE	8801		City Of Chicago Fire	$301.67
07/12/2015	STURDIVANT, JESSE	8801		City Of Chicago Fire	$4.00
07/12/2015	STURDIVANT, JESSE	8801		City Of Chicago Fire	$0.32
04/06/2015	STAIDL, JASON	8750		City Of Chicago Fire	$522.49
04/06/2015	STAIDL, JASON	8750		City Of Chicago Fire	$4.00
04/06/2015	STAIDL, JASON	8750		City Of Chicago Fire	$9.87
08/13/2015	STAEHLE, PAUL	8745		City Of Chicago Fire	$4.00

Incident Date	Claimant	Rank	Unit of Assignment	Insured	Total to be Paid
08/13/2015	STAEHLE, PAUL	8745		City Of Chicago Fire	$192.44
08/13/2015	STAEHLE, PAUL	8745		City Of Chicago Fire	$3.63
12/10/2014	STACK, RICHARD	8801		City Of Chicago Fire	$691.59
12/10/2014	STACK, RICHARD	8801		City Of Chicago Fire	$13.06
12/10/2014	STACK, RICHARD	8801		City Of Chicago Fire	$4.00
05/23/2015	SPERINDEO, PAT	8811		City Of Chicago Fire	$358.64
05/23/2015	SPERINDEO, PAT	8811		City Of Chicago Fire	$0.40
05/23/2015	SPERINDEO, PAT	8811		City Of Chicago Fire	$0.40
05/23/2015	SPERINDEO, PAT	8811		City Of Chicago Fire	$265.94
05/23/2015	SPERINDEO, PAT	8811		City Of Chicago Fire	$4.00
05/23/2015	SPERINDEO, PAT	8811		City Of Chicago Fire	$0.30
05/23/2015	SPERINDEO, PAT	8811		City Of Chicago Fire	$316.44
05/23/2015	SPERINDEO, PAT	8811		City Of Chicago Fire	$4.00
05/23/2015	SPERINDEO, PAT	8811		City Of Chicago Fire	$0.35
05/23/2015	SPERINDEO, PAT	8811		City Of Chicago Fire	$274.24
05/23/2015	SPERINDEO, PAT	8811		City Of Chicago Fire	$4.00
05/23/2015	SPERINDEO, PAT	8811		City Of Chicago Fire	$0.30
05/23/2015	SPERINDEO, PAT	8811		City Of Chicago Fire	$177.10
05/23/2015	SPERINDEO, PAT	8811		City Of Chicago Fire	$4.00
05/23/2015	SPERINDEO, PAT	8811		City Of Chicago Fire	$0.20
05/23/2015	SPERINDEO, PAT	8811		City Of Chicago Fire	$358.64
05/23/2015	SPERINDEO, PAT	8811		City Of Chicago Fire	$4.00
05/23/2015	SPERINDEO, PAT	8811		City Of Chicago Fire	$269.80
05/23/2015	SPERINDEO, PAT	8811		City Of Chicago Fire	$4.00
05/23/2015	SPERINDEO, PAT	8811		City Of Chicago Fire	$0.30
05/23/2015	SPERINDEO, PAT	8811		City Of Chicago Fire	$358.64
05/23/2015	SPERINDEO, PAT	8811		City Of Chicago Fire	$4.00
05/23/2015	SPERINDEO, PAT	8811		City Of Chicago Fire	$0.40
05/23/2015	SPERINDEO, PAT	8811		City Of Chicago Fire	$0.40
05/23/2015	SPERINDEO, PAT	8811		City Of Chicago Fire	$358.64
05/23/2015	SPERINDEO, PAT	8811		City Of Chicago Fire	$4.00
05/23/2015	SPERINDEO, PAT	8811		City Of Chicago Fire	$4.00
12/06/2015	SINGH, RANJIT	8801		City Of Chicago Fire	$756.34

Incident Date	Claimant	Rank	Unit of Assignment	Insured	Total to be Paid
12/06/2015	SINGH, RANJIT	8801		City Of Chicago Fire	$6.78
12/06/2015	SINGH, RANJIT	8801		City Of Chicago Fire	$4.00
11/14/2015	SINCLAIR, DONALD	8801		City Of Chicago Fire	$54.80
11/14/2015	SINCLAIR, DONALD	8801		City Of Chicago Fire	$4.00
11/14/2015	SINCLAIR, DONALD	8801		City Of Chicago Fire	$100.96
11/14/2015	SINCLAIR, DONALD	8801		City Of Chicago Fire	$9.07
11/14/2015	SINCLAIR, DONALD	8801		City Of Chicago Fire	$66.11
11/14/2015	SINCLAIR, DONALD	8801		City Of Chicago Fire	$4.00
11/14/2015	SINCLAIR, DONALD	8801		City Of Chicago Fire	$0.59
11/14/2015	SINCLAIR, DONALD	8801		City Of Chicago Fire	$4.00
11/14/2015	SINCLAIR, DONALD	8801		City Of Chicago Fire	$4.00
10/03/2015	SHORTER, JOHN	8801		City Of Chicago Fire	$824.12
10/03/2015	SHORTER, JOHN	8801		City Of Chicago Fire	$4.00
10/03/2015	SHORTER, JOHN	8801		City Of Chicago Fire	$20.01
10/03/2015	SHORTER, JOHN	8801		City Of Chicago Fire	$358.64
10/03/2015	SHORTER, JOHN	8801		City Of Chicago Fire	$4.00
10/03/2015	SHORTER, JOHN	8801		City Of Chicago Fire	$0.40
10/03/2015	SHORTER, JOHN	8801		City Of Chicago Fire	$358.64
10/03/2015	SHORTER, JOHN	8801		City Of Chicago Fire	$4.00
10/03/2015	SHORTER, JOHN	8801		City Of Chicago Fire	$0.40
10/03/2015	SHORTER, JOHN	8801		City Of Chicago Fire	$274.24
10/03/2015	SHORTER, JOHN	8801		City Of Chicago Fire	$4.00
10/03/2015	SHORTER, JOHN	8801		City Of Chicago Fire	$0.30
10/03/2015	SHORTER, JOHN	8801		City Of Chicago Fire	$270.09
10/03/2015	SHORTER, JOHN	8801		City Of Chicago Fire	$4.00
10/03/2015	SHORTER, JOHN	8801		City Of Chicago Fire	$0.30
10/03/2015	SHORTER, JOHN	8801		City Of Chicago Fire	$316.44
10/03/2015	SHORTER, JOHN	8801		City Of Chicago Fire	$4.00
10/03/2015	SHORTER, JOHN	8801		City Of Chicago Fire	$0.35
10/03/2015	SHORTER, JOHN	8801		City Of Chicago Fire	$350.34
10/03/2015	SHORTER, JOHN	8801		City Of Chicago Fire	$4.00
10/03/2015	SHORTER, JOHN	8801		City Of Chicago Fire	$0.40
04/25/2015	SHERWOOD, CHRISTOPHER	8731		City Of Chicago Fire	$4.00

Incident Date	Claimant	Rank	Unit of Assignment	Insured	Total to be Paid
01/22/2013	SHELBY, KURT	8801		City Of Chicago Fire	$156.08
01/22/2013	SHELBY, KURT	8801		City Of Chicago Fire	$356.28
11/11/2014	SHANAHAN, ROBERTA	8749		City Of Chicago Fire	$219.64
11/11/2014	SHANAHAN, ROBERTA	8749		City Of Chicago Fire	$91.16
11/11/2014	SHANAHAN, ROBERTA	8749		City Of Chicago Fire	$214.85
11/11/2014	SHANAHAN, ROBERTA	8749		City Of Chicago Fire	$91.16
11/11/2014	SHANAHAN, ROBERTA	8749		City Of Chicago Fire	$282.47
10/18/2015	SENNETT, NEIL	8745		City Of Chicago Fire	$220.88
10/18/2015	SENNETT, NEIL	8745		City Of Chicago Fire	$6.63
10/18/2015	SENNETT, NEIL	8745		City Of Chicago Fire	$4.00
10/30/2015	SCHOTT, JASON	8801		City Of Chicago Fire	$18.25
10/30/2015	SCHOTT, JASON	8801		City Of Chicago Fire	$4.00
10/30/2015	SCHOTT, JASON	8801		City Of Chicago Fire	$415.66
10/30/2015	SCHOTT, JASON	8801		City Of Chicago Fire	$75.86
10/30/2015	SCHOTT, JASON	8801		City Of Chicago Fire	$0.68
10/30/2015	SCHOTT, JASON	8801		City Of Chicago Fire	$4.00
08/04/2015	SCHNEITER, MICHAEL	8749		City Of Chicago Fire	$4.00
08/04/2015	SCHNEITER, MICHAEL	8749		City Of Chicago Fire	$0.40
08/04/2015	SCHNEITER, MICHAEL	8749		City Of Chicago Fire	$360.57
08/04/2015	SCHNEITER, MICHAEL	8749		City Of Chicago Fire	$4.00
08/04/2015	SCHNEITER, MICHAEL	8749		City Of Chicago Fire	$0.40
08/04/2015	SCHNEITER, MICHAEL	8749		City Of Chicago Fire	$356.42
08/04/2015	SCHNEITER, MICHAEL	8749		City Of Chicago Fire	$4.00
08/04/2015	SCHNEITER, MICHAEL	8749		City Of Chicago Fire	$0.40
08/04/2015	SCHNEITER, MICHAEL	8749		City Of Chicago Fire	$360.57
08/04/2015	SCHNEITER, MICHAEL	8749		City Of Chicago Fire	$4.00
08/04/2015	SCHNEITER, MICHAEL	8749		City Of Chicago Fire	$0.40
08/04/2015	SCHNEITER, MICHAEL	8749		City Of Chicago Fire	$360.57
08/04/2015	SCHNEITER, MICHAEL	8749		City Of Chicago Fire	$4.00
08/04/2015	SCHNEITER, MICHAEL	8749		City Of Chicago Fire	$0.40
08/04/2015	SCHNEITER, MICHAEL	8749		City Of Chicago Fire	$356.42
08/04/2015	SCHNEITER, MICHAEL	8749		City Of Chicago Fire	$4.00
08/04/2015	SCHNEITER, MICHAEL	8749		City Of Chicago Fire	$0.40

Incident Date	Claimant	Rank	Unit of Assignment	Insured	Total to be Paid
08/04/2015	SCHNEITER, MICHAEL	8749		City Of Chicago Fire	$360.57
08/04/2015	SCHNEITER, MICHAEL	8749		City Of Chicago Fire	$4.00
08/04/2015	SCHNEITER, MICHAEL	8749		City Of Chicago Fire	$0.44
08/04/2015	SCHNEITER, MICHAEL	8749		City Of Chicago Fire	$4.08
08/04/2015	SCHNEITER, MICHAEL	8749		City Of Chicago Fire	$186.30
08/04/2015	SCHNEITER, MICHAEL	8749		City Of Chicago Fire	$4.00
08/04/2015	SCHNEITER, MICHAEL	8749		City Of Chicago Fire	$7.91
08/04/2015	SCHNEITER, MICHAEL	8749		City Of Chicago Fire	$360.57
08/04/2015	SCHNEITER, MICHAEL	8749		City Of Chicago Fire	$0.39
08/04/2015	SCHNEITER, MICHAEL	8749		City Of Chicago Fire	$4.00
08/04/2015	SCHNEITER, MICHAEL	8749		City Of Chicago Fire	$353.86
08/04/2015	SCHNEITER, MICHAEL	8749		City Of Chicago Fire	$406.58
08/04/2015	SCHNEITER, MICHAEL	8749		City Of Chicago Fire	$4.00
08/04/2015	SCHNEITER, MICHAEL	8749		City Of Chicago Fire	$0.40
06/12/2015	SCANNELL, JOHN	8735		City Of Chicago Fire	$60.84
06/12/2015	SCANNELL, JOHN	8735		City Of Chicago Fire	$4.00
06/12/2015	SCANNELL, JOHN	8735		City Of Chicago Fire	$0.54
06/12/2015	SCANNELL, JOHN	8735		City Of Chicago Fire	$0.21
06/12/2015	SCANNELL, JOHN	8735		City Of Chicago Fire	$242.29
06/12/2015	SCANNELL, JOHN	8735		City Of Chicago Fire	$4.00
06/12/2015	SCANNELL, JOHN	8735		City Of Chicago Fire	$0.13
06/12/2015	SCANNELL, JOHN	8735		City Of Chicago Fire	$295.43
06/12/2015	SCANNELL, JOHN	8735		City Of Chicago Fire	$4.00
06/12/2015	SCANNELL, JOHN	8735		City Of Chicago Fire	$0.17
06/12/2015	SCANNELL, JOHN	8735		City Of Chicago Fire	$168.51
06/12/2015	SCANNELL, JOHN	8735		City Of Chicago Fire	$4.00
06/12/2015	SCANNELL, JOHN	8735		City Of Chicago Fire	$0.09
06/12/2015	SCANNELL, JOHN	8735		City Of Chicago Fire	$254.84
06/12/2015	SCANNELL, JOHN	8735		City Of Chicago Fire	$4.00
06/12/2015	SCANNELL, JOHN	8735		City Of Chicago Fire	$0.14
06/12/2015	SCANNELL, JOHN	8735		City Of Chicago Fire	$248.94
06/12/2015	SCANNELL, JOHN	8735		City Of Chicago Fire	$4.00
06/12/2015	SCANNELL, JOHN	8735		City Of Chicago Fire	$0.14

Incident Date	Claimant	Rank	Unit of Assignment	Insured	Total to be Paid
06/12/2015	SCANNELL, JOHN	8735		City Of Chicago Fire	$254.84
06/12/2015	SCANNELL, JOHN	8735		City Of Chicago Fire	$4.00
06/12/2015	SCANNELL, JOHN	8735		City Of Chicago Fire	$0.14
06/12/2015	SCANNELL, JOHN	8735		City Of Chicago Fire	$238.83
06/12/2015	SCANNELL, JOHN	8735		City Of Chicago Fire	$4.00
06/12/2015	SCANNELL, JOHN	8735		City Of Chicago Fire	$0.14
06/12/2015	SCANNELL, JOHN	8735		City Of Chicago Fire	$254.84
06/12/2015	SCANNELL, JOHN	8735		City Of Chicago Fire	$4.00
06/12/2015	SCANNELL, JOHN	8735		City Of Chicago Fire	$0.14
06/12/2015	SCANNELL, JOHN	8735		City Of Chicago Fire	$254.84
06/12/2015	SCANNELL, JOHN	8735		City Of Chicago Fire	$4.00
06/12/2015	SCANNELL, JOHN	8735		City Of Chicago Fire	$0.14
06/12/2015	SCANNELL, JOHN	8735		City Of Chicago Fire	$254.84
06/12/2015	SCANNELL, JOHN	8735		City Of Chicago Fire	$4.00
06/12/2015	SCANNELL, JOHN	8735		City Of Chicago Fire	$0.14
06/12/2015	SCANNELL, JOHN	8735		City Of Chicago Fire	$347.82
06/12/2015	SCANNELL, JOHN	8735		City Of Chicago Fire	$4.00
06/12/2015	SCANNELL, JOHN	8735		City Of Chicago Fire	$0.20
06/12/2015	SCANNELL, JOHN	8735		City Of Chicago Fire	$328.62
06/12/2015	SCANNELL, JOHN	8735		City Of Chicago Fire	$4.00
06/12/2015	SCANNELL, JOHN	8735		City Of Chicago Fire	$0.18
06/12/2015	SCANNELL, JOHN	8735		City Of Chicago Fire	$301.33
06/12/2015	SCANNELL, JOHN	8735		City Of Chicago Fire	$4.00
06/12/2015	SCANNELL, JOHN	8735		City Of Chicago Fire	$0.17
06/12/2015	SCANNELL, JOHN	8735		City Of Chicago Fire	$381.76
06/12/2015	SCANNELL, JOHN	8735		City Of Chicago Fire	$4.00
06/12/2015	SCANNELL, JOHN	8735		City Of Chicago Fire	$341.92
06/12/2015	SCANNELL, JOHN	8735		City Of Chicago Fire	$4.00
06/12/2015	SCANNELL, JOHN	8735		City Of Chicago Fire	$0.20
06/12/2015	SCANNELL, JOHN	8735		City Of Chicago Fire	$301.33
06/12/2015	SCANNELL, JOHN	8735		City Of Chicago Fire	$4.00
06/12/2015	SCANNELL, JOHN	8735		City Of Chicago Fire	$0.17
06/12/2015	SCANNELL, JOHN	8735		City Of Chicago Fire	$330.55

Incident Date	Claimant	Rank	Unit of Assignment	Insured	Total to be Paid
06/12/2015	SCANNELL, JOHN	8735		City Of Chicago Fire	$4.00
06/12/2015	SCANNELL, JOHN	8735		City Of Chicago Fire	$0.19
06/12/2015	SCANNELL, JOHN	8735		City Of Chicago Fire	$0.22
06/12/2015	SCANNELL, JOHN	8735		City Of Chicago Fire	$242.29
06/12/2015	SCANNELL, JOHN	8735		City Of Chicago Fire	$4.00
06/12/2015	SCANNELL, JOHN	8735		City Of Chicago Fire	$0.13
06/12/2015	SCANNELL, JOHN	8735		City Of Chicago Fire	$290.71
06/12/2015	SCANNELL, JOHN	8735		City Of Chicago Fire	$4.00
06/12/2015	SCANNELL, JOHN	8735		City Of Chicago Fire	$0.17
06/12/2015	SCANNELL, JOHN	8735		City Of Chicago Fire	$82.85
06/12/2015	SCANNELL, JOHN	8735		City Of Chicago Fire	$4.00
06/12/2015	SCANNELL, JOHN	8735		City Of Chicago Fire	$0.74
06/12/2015	SCANNELL, JOHN	8735		City Of Chicago Fire	$377.61
06/12/2015	SCANNELL, JOHN	8735		City Of Chicago Fire	$4.00
09/20/2015	SASALA, MARTIN	8750		City Of Chicago Fire	$35.39
09/20/2015	SASALA, MARTIN	8750		City Of Chicago Fire	$4.00
08/16/2014	SANCHEZ, GABRIEL	8801		City Of Chicago Fire	$1.83
08/16/2014	SANCHEZ, GABRIEL	8801		City Of Chicago Fire	$4.00
08/16/2014	SANCHEZ, GABRIEL	8801		City Of Chicago Fire	$204.17
07/08/2015	SANCHEZ, GABRIEL	8801		City Of Chicago Fire	$84.40
07/08/2015	SANCHEZ, GABRIEL	8801		City Of Chicago Fire	$4.00
07/08/2015	SANCHEZ, GABRIEL	8801		City Of Chicago Fire	$0.10
07/08/2015	SANCHEZ, GABRIEL	8801		City Of Chicago Fire	$0.10
07/08/2015	SANCHEZ, GABRIEL	8801		City Of Chicago Fire	$84.40
07/08/2015	SANCHEZ, GABRIEL	8801		City Of Chicago Fire	$4.00
07/08/2015	SANCHEZ, GABRIEL	8801		City Of Chicago Fire	$0.10
07/08/2015	SANCHEZ, GABRIEL	8801		City Of Chicago Fire	$84.40
07/08/2015	SANCHEZ, GABRIEL	8801		City Of Chicago Fire	$4.00
07/08/2015	SANCHEZ, GABRIEL	8801		City Of Chicago Fire	$0.10
07/08/2015	SANCHEZ, GABRIEL	8801		City Of Chicago Fire	$84.40
07/08/2015	SANCHEZ, GABRIEL	8801		City Of Chicago Fire	$4.00
07/08/2015	SANCHEZ, GABRIEL	8801		City Of Chicago Fire	$0.10
07/08/2015	SANCHEZ, GABRIEL	8801		City Of Chicago Fire	$84.40

Incident Date	Claimant	Rank	Unit of Assignment	Insured	Total to be Paid
07/08/2015	SANCHEZ, GABRIEL	8801		City Of Chicago Fire	$4.00
07/08/2015	SANCHEZ, GABRIEL	8801		City Of Chicago Fire	$0.10
07/08/2015	SANCHEZ, GABRIEL	8801		City Of Chicago Fire	$84.40
07/08/2015	SANCHEZ, GABRIEL	8801		City Of Chicago Fire	$4.00
07/08/2015	SANCHEZ, GABRIEL	8801		City Of Chicago Fire	$84.40
07/08/2015	SANCHEZ, GABRIEL	8801		City Of Chicago Fire	$4.00
07/08/2015	SANCHEZ, GABRIEL	8801		City Of Chicago Fire	$0.10
07/08/2015	SANCHEZ, GABRIEL	8801		City Of Chicago Fire	$0.10
07/08/2015	SANCHEZ, GABRIEL	8801		City Of Chicago Fire	$4.00
07/08/2015	SANCHEZ, GABRIEL	8801		City Of Chicago Fire	$84.40
07/08/2015	SANCHEZ, GABRIEL	8801		City Of Chicago Fire	$0.10
07/08/2015	SANCHEZ, GABRIEL	8801		City Of Chicago Fire	$84.40
07/08/2015	SANCHEZ, GABRIEL	8801		City Of Chicago Fire	$4.00
12/06/2003	Rogus, Andrew	F	00432	City Of Chicago Fire	$640.35
12/06/2003	Rogus, Andrew	F	00432	City Of Chicago Fire	$538.70
06/08/1994	Robinson, Joyce	M	00642	City Of Chicago Fire	$298.48
06/08/1994	Robinson, Joyce	M	00642	City Of Chicago Fire	$4.00
06/08/1994	Robinson, Joyce	M	00642	City Of Chicago Fire	$12.72
06/08/1994	Robinson, Joyce	M	00642	City Of Chicago Fire	$298.48
06/08/1994	Robinson, Joyce	M	00642	City Of Chicago Fire	$4.00
06/08/1994	Robinson, Joyce	M	00642	City Of Chicago Fire	$12.72
06/08/1994	Robinson, Joyce	M	00642	City Of Chicago Fire	$149.24
06/08/1994	Robinson, Joyce	M	00642	City Of Chicago Fire	$4.00
06/08/1994	Robinson, Joyce	M	00642	City Of Chicago Fire	$6.36
06/08/1994	Robinson, Joyce	M	00642	City Of Chicago Fire	$149.24
06/08/1994	Robinson, Joyce	M	00642	City Of Chicago Fire	$4.00
06/08/1994	Robinson, Joyce	M	00642	City Of Chicago Fire	$6.36
06/08/1994	Robinson, Joyce	M	00642	City Of Chicago Fire	$298.48
06/08/1994	Robinson, Joyce	M	00642	City Of Chicago Fire	$4.00
06/08/1994	Robinson, Joyce	M	00642	City Of Chicago Fire	$12.72
06/08/1994	Robinson, Joyce	M	00642	City Of Chicago Fire	$39.90
06/08/1994	Robinson, Joyce	M	00642	City Of Chicago Fire	$4.00
06/08/1994	Robinson, Joyce	M	00642	City Of Chicago Fire	$4.00

Incident Date	Claimant	Rank	Unit of Assignment	Insured	Total to be Paid
06/08/1994	Robinson, Joyce	M	00642	City Of Chicago Fire	$6.36
06/08/1994	Robinson, Joyce	M	00642	City Of Chicago Fire	$149.24
06/08/1994	Robinson, Joyce	M	00642	City Of Chicago Fire	$4.00
06/08/1994	Robinson, Joyce	M	00642	City Of Chicago Fire	$18.87
06/08/1994	Robinson, Joyce	M	00642	City Of Chicago Fire	$719.49
06/08/1994	Robinson, Joyce	M	00642	City Of Chicago Fire	$4.00
06/08/1994	Robinson, Joyce	M	00642	City Of Chicago Fire	$4.00
06/08/1994	Robinson, Joyce	M	00642	City Of Chicago Fire	$19.08
06/08/1994	Robinson, Joyce	M	00642	City Of Chicago Fire	$4.00
06/08/1994	Robinson, Joyce	M	00642	City Of Chicago Fire	$6.36
06/08/1994	Robinson, Joyce	M	00642	City Of Chicago Fire	$4.00
06/08/1994	Robinson, Joyce	M	00642	City Of Chicago Fire	$6.36
06/08/1994	Robinson, Joyce	M	00642	City Of Chicago Fire	$4.00
06/08/1994	Robinson, Joyce	M	00642	City Of Chicago Fire	$12.72
06/08/1994	Robinson, Joyce	M	00642	City Of Chicago Fire	$4.00
06/08/1994	Robinson, Joyce	M	00642	City Of Chicago Fire	$18.87
06/08/1994	Robinson, Joyce	M	00642	City Of Chicago Fire	$4.00
06/08/1994	Robinson, Joyce	M	00642	City Of Chicago Fire	$6.36
06/08/1994	Robinson, Joyce	M	00642	City Of Chicago Fire	$4.00
06/08/1994	Robinson, Joyce	M	00642	City Of Chicago Fire	$19.08
06/08/1994	Robinson, Joyce	M	00642	City Of Chicago Fire	$6.36
06/08/1994	Robinson, Joyce	M	00642	City Of Chicago Fire	$4.00
06/08/1994	Robinson, Joyce	M	00642	City Of Chicago Fire	$12.72
06/08/1994	Robinson, Joyce	M	00642	City Of Chicago Fire	$4.00
06/08/1994	Robinson, Joyce	M	00642	City Of Chicago Fire	$25.37
06/08/1994	Robinson, Joyce	M	00642	City Of Chicago Fire	$4.00
06/08/1994	Robinson, Joyce	M	00642	City Of Chicago Fire	$21.23
06/08/1994	Robinson, Joyce	M	00642	City Of Chicago Fire	$4.00
06/08/1994	Robinson, Joyce	M	00642	City Of Chicago Fire	$19.08
06/08/1994	Robinson, Joyce	M	00642	City Of Chicago Fire	$4.00
06/08/1994	Robinson, Joyce	M	00642	City Of Chicago Fire	$149.24
06/08/1994	Robinson, Joyce	M	00642	City Of Chicago Fire	$4.00
06/08/1994	Robinson, Joyce	M	00642	City Of Chicago Fire	$6.36

Incident Date	Claimant	Rank	Unit of Assignment	Insured	Total to be Paid
06/08/1994	Robinson, Joyce	M	00642	City Of Chicago Fire	$298.48
06/08/1994	Robinson, Joyce	M	00642	City Of Chicago Fire	$4.00
06/08/1994	Robinson, Joyce	M	00642	City Of Chicago Fire	$12.72
07/27/2015	RUSSELL, COAKIE	8801		City Of Chicago Fire	$4.00
07/27/2015	RUSSELL, COAKIE	8801		City Of Chicago Fire	$4.00
07/27/2015	RUSSELL, COAKIE	8801		City Of Chicago Fire	$0.38
07/27/2015	RUSSELL, COAKIE	8801		City Of Chicago Fire	$4.00
07/27/2015	RUSSELL, COAKIE	8801		City Of Chicago Fire	$349.72
07/27/2015	RUSSELL, COAKIE	8801		City Of Chicago Fire	$0.38
07/27/2015	RUSSELL, COAKIE	8801		City Of Chicago Fire	$4.00
07/27/2015	RUSSELL, COAKIE	8801		City Of Chicago Fire	$347.79
07/27/2015	RUSSELL, COAKIE	8801		City Of Chicago Fire	$0.43
07/27/2015	RUSSELL, COAKIE	8801		City Of Chicago Fire	$387.77
07/27/2015	RUSSELL, COAKIE	8801		City Of Chicago Fire	$4.00
07/27/2015	RUSSELL, COAKIE	8801		City Of Chicago Fire	$0.43
07/27/2015	RUSSELL, COAKIE	8801		City Of Chicago Fire	$351.24
07/27/2015	RUSSELL, COAKIE	8801		City Of Chicago Fire	$4.00
07/27/2015	RUSSELL, COAKIE	8801		City Of Chicago Fire	$0.39
07/27/2015	RUSSELL, COAKIE	8801		City Of Chicago Fire	$349.72
07/27/2015	RUSSELL, COAKIE	8801		City Of Chicago Fire	$4.00
07/27/2015	RUSSELL, COAKIE	8801		City Of Chicago Fire	$0.38
07/27/2015	RUSSELL, COAKIE	8801		City Of Chicago Fire	$347.79
07/27/2015	RUSSELL, COAKIE	8801		City Of Chicago Fire	$4.00
07/27/2015	RUSSELL, COAKIE	8801		City Of Chicago Fire	$0.38
07/27/2015	RUSSELL, COAKIE	8801		City Of Chicago Fire	$0.40
07/27/2015	RUSSELL, COAKIE	8801		City Of Chicago Fire	$0.40
07/27/2015	RUSSELL, COAKIE	8801		City Of Chicago Fire	$387.77
07/27/2015	RUSSELL, COAKIE	8801		City Of Chicago Fire	$4.00
07/27/2015	RUSSELL, COAKIE	8801		City Of Chicago Fire	$0.43
07/27/2015	RUSSELL, COAKIE	8801		City Of Chicago Fire	$387.77
07/27/2015	RUSSELL, COAKIE	8801		City Of Chicago Fire	$360.86
07/27/2015	RUSSELL, COAKIE	8801		City Of Chicago Fire	$4.00
07/27/2015	RUSSELL, COAKIE	8801		City Of Chicago Fire	$0.40

Incident Date	Claimant	Rank	Unit of Assignment	Insured	Total to be Paid
07/27/2015	RUSSELL, COAKIE	8801		City Of Chicago Fire	$358.64
07/27/2015	RUSSELL, COAKIE	8801		City Of Chicago Fire	$4.00
07/27/2015	RUSSELL, COAKIE	8801		City Of Chicago Fire	$0.40
07/27/2015	RUSSELL, COAKIE	8801		City Of Chicago Fire	$366.94
07/27/2015	RUSSELL, COAKIE	8801		City Of Chicago Fire	$4.00
07/27/2015	RUSSELL, COAKIE	8801		City Of Chicago Fire	$4.00
07/27/2015	RUSSELL, COAKIE	8801		City Of Chicago Fire	$4.00
07/27/2015	RUSSELL, COAKIE	8801		City Of Chicago Fire	$358.64
05/14/2015	RUNAS, MARK	8811		City Of Chicago Fire	$4.00
05/14/2015	RUNAS, MARK	8811		City Of Chicago Fire	$44.06
08/03/2015	RUCH, DONNA	8750		City Of Chicago Fire	$41.62
08/03/2015	RUCH, DONNA	8750		City Of Chicago Fire	$0.35
08/03/2015	RUCH, DONNA	8750		City Of Chicago Fire	$4.00
08/03/2015	RUCH, DONNA	8750		City Of Chicago Fire	$316.44
08/03/2015	RUCH, DONNA	8750		City Of Chicago Fire	$0.40
08/03/2015	RUCH, DONNA	8750		City Of Chicago Fire	$4.00
08/03/2015	RUCH, DONNA	8750		City Of Chicago Fire	$358.64
08/03/2015	RUCH, DONNA	8750		City Of Chicago Fire	$46.35
08/03/2015	RUCH, DONNA	8750		City Of Chicago Fire	$4.00
12/17/2015	ROSAS, JUAN	8750		City Of Chicago Fire	$13.75
12/17/2015	ROSAS, JUAN	8750		City Of Chicago Fire	$4.00
12/17/2015	ROSAS, JUAN	8750		City Of Chicago Fire	$727.85
08/23/2015	ROSA, JOHN	8819		City Of Chicago Fire	$390.80
08/23/2015	ROSA, JOHN	8819		City Of Chicago Fire	$4.00
08/23/2015	ROSA, JOHN	8819		City Of Chicago Fire	$16.28
04/08/2015	ROOK, KEVIN	8801		City Of Chicago Fire	$39.91
04/08/2015	ROOK, KEVIN	8801		City Of Chicago Fire	$4.00
10/09/2015	ROMAN, DAVID			City Of Chicago Fire	$4.00
10/09/2015	ROMAN, DAVID			City Of Chicago Fire	$26.51
10/09/2015	ROMAN, DAVID			City Of Chicago Fire	$0.92
07/02/2011	RODRIGUEZ, CYNTHIA	8745		City Of Chicago Fire	$1.47
07/02/2011	RODRIGUEZ, CYNTHIA	8745		City Of Chicago Fire	$163.64
07/02/2011	RODRIGUEZ, CYNTHIA	8745		City Of Chicago Fire	$4.00

Incident Date	Claimant	Rank	Unit of Assignment	Insured	Total
11/21/2015	ROBINSON, LISA	8750		City Of Chicago Fire	$4.00
11/21/2015	ROBINSON, LISA	8750		City Of Chicago Fire	$25.34
07/18/2015	RICHARDS, JOHN	8817		City Of Chicago Fire	$4.00
07/18/2015	RICHARDS, JOHN	8817		City Of Chicago Fire	$76.41
09/19/2015	REYES, MICHAEL	8728		City Of Chicago Fire	$9.17
09/19/2015	REYES, MICHAEL	8728		City Of Chicago Fire	$4.00
12/05/2015	RANKER, WILLIAM	8819		City Of Chicago Fire	$112.19
12/05/2015	RANKER, WILLIAM	8819		City Of Chicago Fire	$2.12
12/05/2015	RANKER, WILLIAM	8819		City Of Chicago Fire	$4.00
09/19/2007	Peck, David	F	00615	City Of Chicago Fire	$4.00
09/19/2007	Peck, David	F	00615	City Of Chicago Fire	$4.00
11/26/2015	PIETRUSIEWICZ, NATHAN	8750		City Of Chicago Fire	$209.34
11/26/2015	PIETRUSIEWICZ, NATHAN	8750		City Of Chicago Fire	$4.00
11/26/2015	PIETRUSIEWICZ, NATHAN	8750		City Of Chicago Fire	$3.95
02/02/2015	PICKERING, MICHAEL	8819		City Of Chicago Fire	$278.87
02/02/2015	PICKERING, MICHAEL	8819		City Of Chicago Fire	$4.00
02/02/2015	PICKERING, MICHAEL	8819		City Of Chicago Fire	$151.08
05/29/2013	PETRUZZI, CHARLES	8731		City Of Chicago Fire	$75.86
05/29/2013	PETRUZZI, CHARLES	8731		City Of Chicago Fire	$4.00
05/29/2013	PETRUZZI, CHARLES	8731		City Of Chicago Fire	$0.68
07/28/2015	PETERSON JR, JOHN	8750		City Of Chicago Fire	$2.65
07/28/2015	PETERSON JR, JOHN	8750		City Of Chicago Fire	$300.99
07/28/2015	PETERSON JR, JOHN	8750		City Of Chicago Fire	$350.95
07/28/2015	PETERSON JR, JOHN	8750		City Of Chicago Fire	$2.16
07/28/2015	PETERSON JR, JOHN	8750		City Of Chicago Fire	$4.00
07/28/2015	PETERSON JR, JOHN	8750		City Of Chicago Fire	$1.39
07/28/2015	PETERSON JR, JOHN	8750		City Of Chicago Fire	$4.00
07/28/2015	PETERSON JR, JOHN	8750		City Of Chicago Fire	$232.17
07/28/2015	PETERSON JR, JOHN	8750		City Of Chicago Fire	$2.29
07/28/2015	PETERSON JR, JOHN	8750		City Of Chicago Fire	$311.61
07/28/2015	PETERSON JR, JOHN	8750		City Of Chicago Fire	$4.00
07/28/2015	PETERSON JR, JOHN	8750		City Of Chicago Fire	$311.11
07/28/2015	PETERSON JR, JOHN	8750		City Of Chicago Fire	$350.95

Incident Date	Claimant	Rank	Unit of Assignment	Insured	Total to be Paid
07/28/2015	PETERSON JR, JOHN	8750		City Of Chicago Fire	$4.00
07/28/2015	PETERSON JR, JOHN	8750		City Of Chicago Fire	$344.71
07/28/2015	PETERSON JR, JOHN	8750		City Of Chicago Fire	$2.09
07/28/2015	PETERSON JR, JOHN	8750		City Of Chicago Fire	$4.00
07/28/2015	PETERSON JR, JOHN	8750		City Of Chicago Fire	$294.73
07/28/2015	PETERSON JR, JOHN	8750		City Of Chicago Fire	$2.29
07/28/2015	PETERSON JR, JOHN	8750		City Of Chicago Fire	$4.00
07/28/2015	PETERSON JR, JOHN	8750		City Of Chicago Fire	$311.11
07/28/2015	PETERSON JR, JOHN	8750		City Of Chicago Fire	$2.75
07/28/2015	PETERSON JR, JOHN	8750		City Of Chicago Fire	$4.00
07/28/2015	PETERSON JR, JOHN	8750		City Of Chicago Fire	$4.00
07/28/2015	PETERSON JR, JOHN	8750		City Of Chicago Fire	$2.75
07/28/2015	PETERSON JR, JOHN	8750		City Of Chicago Fire	$118.42
07/28/2015	PETERSON JR, JOHN	8750		City Of Chicago Fire	$4.00
08/04/2015	PERREAULT, PETER	8728		City Of Chicago Fire	$35.39
08/04/2015	PERREAULT, PETER	8728		City Of Chicago Fire	$35.39
08/04/2015	PERREAULT, PETER	8728		City Of Chicago Fire	$4.00
08/04/2015	PERREAULT, PETER	8728		City Of Chicago Fire	$4.00
10/30/2015	PERKINS, JOHN	8801		City Of Chicago Fire	$2.99
10/30/2015	PERKINS, JOHN	8801		City Of Chicago Fire	$4.00
10/30/2015	PERKINS, JOHN	8801		City Of Chicago Fire	$99.62
03/02/2015	PERGAMS, RALPH	8801		City Of Chicago Fire	$48.68
03/02/2015	PERGAMS, RALPH	8801		City Of Chicago Fire	$4.00
09/24/2015	PEREZ, LORI	8745		City Of Chicago Fire	$274.24
09/24/2015	PEREZ, LORI	8745		City Of Chicago Fire	$274.24
09/24/2015	PEREZ, LORI	8745		City Of Chicago Fire	$329.30
09/24/2015	PEREZ, LORI	8745		City Of Chicago Fire	$358.64
09/24/2015	PEREZ, LORI	8745		City Of Chicago Fire	$270.09
09/24/2015	PEREZ, LORI	8745		City Of Chicago Fire	$358.64
09/24/2015	PEREZ, LORI	8745		City Of Chicago Fire	$312.29
09/24/2015	PEREZ, LORI	8745		City Of Chicago Fire	$349.02
09/24/2015	PEREZ, LORI	8745		City Of Chicago Fire	$0.30
09/24/2015	PEREZ, LORI	8745		City Of Chicago Fire	$4.00

Incident Date	Claimant	Rank	Unit of Assignment	Insured	Total to be Paid
09/24/2015	PEREZ, LORI	8745		City Of Chicago Fire	$0.36
09/24/2015	PEREZ, LORI	8745		City Of Chicago Fire	$4.00
09/24/2015	PEREZ, LORI	8745		City Of Chicago Fire	$0.40
09/24/2015	PEREZ, LORI	8745		City Of Chicago Fire	$4.00
09/24/2015	PEREZ, LORI	8745		City Of Chicago Fire	$0.30
09/24/2015	PEREZ, LORI	8745		City Of Chicago Fire	$4.00
09/24/2015	PEREZ, LORI	8745		City Of Chicago Fire	$0.40
09/24/2015	PEREZ, LORI	8745		City Of Chicago Fire	$4.00
09/24/2015	PEREZ, LORI	8745		City Of Chicago Fire	$0.35
09/24/2015	PEREZ, LORI	8745		City Of Chicago Fire	$4.00
09/24/2015	PEREZ, LORI	8745		City Of Chicago Fire	$4.00
09/24/2015	PEREZ, LORI	8745		City Of Chicago Fire	$0.30
09/24/2015	PEREZ, LORI	8745		City Of Chicago Fire	$4.00
09/24/2015	PEREZ, LORI	8745		City Of Chicago Fire	$0.39
09/27/2015	PEEBLES, SHAUN			City Of Chicago Fire	$4.00
11/13/2015	PALENIK III, JOSEPH	8733		City Of Chicago Fire	$95.69
11/13/2015	PALENIK III, JOSEPH	8733		City Of Chicago Fire	$30.78
11/13/2015	PALENIK III, JOSEPH	8733		City Of Chicago Fire	$4.00
11/13/2015	PALENIK III, JOSEPH	8733		City Of Chicago Fire	$0.58
11/13/2015	PALENIK III, JOSEPH	8733		City Of Chicago Fire	$147.43
11/13/2015	PALENIK III, JOSEPH	8733		City Of Chicago Fire	$75.86
11/13/2015	PALENIK III, JOSEPH	8733		City Of Chicago Fire	$4.00
11/13/2015	PALENIK III, JOSEPH	8733		City Of Chicago Fire	$0.68
11/13/2015	PALENIK III, JOSEPH	8733		City Of Chicago Fire	$4.00
11/13/2015	PALENIK III, JOSEPH	8733		City Of Chicago Fire	$31.34
11/13/2015	PALENIK III, JOSEPH	8733		City Of Chicago Fire	$193.00
11/13/2015	PALENIK III, JOSEPH	8733		City Of Chicago Fire	$4.00
11/13/2015	PALENIK III, JOSEPH	8733		City Of Chicago Fire	$31.49
11/13/2015	PALENIK III, JOSEPH	8733		City Of Chicago Fire	$174.15
11/13/2015	PALENIK III, JOSEPH	8733		City Of Chicago Fire	$4.00
11/13/2015	PALENIK III, JOSEPH	8733		City Of Chicago Fire	$3.29
11/13/2015	PALENIK III, JOSEPH	8733		City Of Chicago Fire	$4.00
12/22/2010	PAGE, BRODERICK	8735		City Of Chicago Fire	$4.00

Incident Date	Claimant	Rank	Unit of Assignment	Insured	Total to be Paid
02/23/2012	PACK, JAMES	8801		City Of Chicago Fire	$24.34
09/20/1979	Owcarz, Gene	F	00439	City Of Chicago Fire	$405.21
09/20/1979	Owcarz, Gene	F	00439	City Of Chicago Fire	$4.00
09/20/1979	Owcarz, Gene	F	00439	City Of Chicago Fire	$4.00
09/20/1979	Owcarz, Gene	F	00439	City Of Chicago Fire	$4.00
09/20/1979	Owcarz, Gene	F	00439	City Of Chicago Fire	$4.00
09/20/1979	Owcarz, Gene	F	00439	City Of Chicago Fire	$4.00
09/20/1979	Owcarz, Gene	F	00439	City Of Chicago Fire	$27.38
09/20/1979	Owcarz, Gene	F	00439	City Of Chicago Fire	$66.68
09/20/1979	Owcarz, Gene	F	00439	City Of Chicago Fire	$4.00
09/20/1979	Owcarz, Gene	F	00439	City Of Chicago Fire	$146.94
09/20/1979	Owcarz, Gene	F	00439	City Of Chicago Fire	$4.00
09/20/1979	Owcarz, Gene	F	00439	City Of Chicago Fire	$33.15
09/20/1979	Owcarz, Gene	F	00439	City Of Chicago Fire	$4.00
09/20/1979	Owcarz, Gene	F	00439	City Of Chicago Fire	$4.00
09/20/1979	Owcarz, Gene	F	00439	City Of Chicago Fire	$104.19
09/20/1979	Owcarz, Gene	F	00439	City Of Chicago Fire	$113.49
09/20/1979	Owcarz, Gene	F	00439	City Of Chicago Fire	$4.00
09/20/1979	Owcarz, Gene	F	00439	City Of Chicago Fire	$4.00
09/20/1979	Owcarz, Gene	F	00439	City Of Chicago Fire	$196.36
09/20/1979	Owcarz, Gene	F	00439	City Of Chicago Fire	$4.00
09/20/1979	Owcarz, Gene	F	00439	City Of Chicago Fire	$33.15
09/20/1979	Owcarz, Gene	F	00439	City Of Chicago Fire	$294.54
09/20/1979	Owcarz, Gene	F	00439	City Of Chicago Fire	$4.00
09/20/1979	Owcarz, Gene	F	00439	City Of Chicago Fire	$33.15
09/20/1979	Owcarz, Gene	F	00439	City Of Chicago Fire	$4.00
09/20/1979	Owcarz, Gene	F	00439	City Of Chicago Fire	$13.83
09/20/1979	Owcarz, Gene	F	00439	City Of Chicago Fire	$4.00
09/20/1979	Owcarz, Gene	F	00439	City Of Chicago Fire	$766.06
09/20/1979	Owcarz, Gene	F	00439	City Of Chicago Fire	$4.00
09/20/1979	Owcarz, Gene	F	00439	City Of Chicago Fire	$4.00
09/20/1979	Owcarz, Gene	F	00439	City Of Chicago Fire	$4.00
09/20/1979	Owcarz, Gene	F	00439	City Of Chicago Fire	$98.18

Incident Date	Claimant	Rank	Unit of Assignment	Insured	Total to be Paid
09/20/1979	Owcarz, Gene	F	00439	City Of Chicago Fire	$4.00
09/20/1979	Owcarz, Gene	F	00439	City Of Chicago Fire	$33.15
09/20/1979	Owcarz, Gene	F	00439	City Of Chicago Fire	$4.00
09/20/1979	Owcarz, Gene	F	00439	City Of Chicago Fire	$4.00
09/20/1979	Owcarz, Gene	F	00439	City Of Chicago Fire	$294.54
09/20/1979	Owcarz, Gene	F	00439	City Of Chicago Fire	$4.00
09/20/1979	Owcarz, Gene	F	00439	City Of Chicago Fire	$4.00
09/20/1979	Owcarz, Gene	F	00439	City Of Chicago Fire	$294.54
09/20/1979	Owcarz, Gene	F	00439	City Of Chicago Fire	$4.00
11/23/2015	OWSIANIAK, DAVID	8819		City Of Chicago Fire	$43.60
11/23/2015	OWSIANIAK, DAVID	8819		City Of Chicago Fire	$4.00
11/23/2015	OWSIANIAK, DAVID	8819		City Of Chicago Fire	$54.80
11/23/2015	OWSIANIAK, DAVID	8819		City Of Chicago Fire	$4.00
07/27/2015	OURS, BRIAN	8801		City Of Chicago Fire	$4.00
07/27/2015	OURS, BRIAN	8801		City Of Chicago Fire	$0.11
07/27/2015	OURS, BRIAN	8801		City Of Chicago Fire	$4.00
07/27/2015	OURS, BRIAN	8801		City Of Chicago Fire	$0.10
07/27/2015	OURS, BRIAN	8801		City Of Chicago Fire	$4.00
07/27/2015	OURS, BRIAN	8801		City Of Chicago Fire	$0.14
07/27/2015	OURS, BRIAN	8801		City Of Chicago Fire	$4.00
07/27/2015	OURS, BRIAN	8801		City Of Chicago Fire	$0.07
07/27/2015	OURS, BRIAN	8801		City Of Chicago Fire	$4.00
07/27/2015	OURS, BRIAN	8801		City Of Chicago Fire	$0.10
07/27/2015	OURS, BRIAN	8801		City Of Chicago Fire	$4.00
07/27/2015	OURS, BRIAN	8801		City Of Chicago Fire	$0.10
07/27/2015	OURS, BRIAN	8801		City Of Chicago Fire	$4.00
07/27/2015	OURS, BRIAN	8801		City Of Chicago Fire	$0.10
07/27/2015	OURS, BRIAN	8801		City Of Chicago Fire	$4.00
07/27/2015	OURS, BRIAN	8801		City Of Chicago Fire	$0.09
07/27/2015	OURS, BRIAN	8801		City Of Chicago Fire	$4.00
07/27/2015	OURS, BRIAN	8801		City Of Chicago Fire	$0.14
07/27/2015	OURS, BRIAN	8801		City Of Chicago Fire	$4.00
07/27/2015	OURS, BRIAN	8801		City Of Chicago Fire	$0.12

Incident Date	Claimant	Rank	Unit of Assignment	Insured	Total to be Paid
07/27/2015	OURS, BRIAN	8801		City Of Chicago Fire	$4.00
07/27/2015	OURS, BRIAN	8801		City Of Chicago Fire	$0.11
07/27/2015	OURS, BRIAN	8801		City Of Chicago Fire	$4.00
07/27/2015	OURS, BRIAN	8801		City Of Chicago Fire	$0.14
07/27/2015	OURS, BRIAN	8801		City Of Chicago Fire	$4.00
07/27/2015	OURS, BRIAN	8801		City Of Chicago Fire	$0.11
07/27/2015	OURS, BRIAN	8801		City Of Chicago Fire	$4.00
07/27/2015	OURS, BRIAN	8801		City Of Chicago Fire	$0.15
07/27/2015	OURS, BRIAN	8801		City Of Chicago Fire	$4.00
07/27/2015	OURS, BRIAN	8801		City Of Chicago Fire	$0.13
07/27/2015	OURS, BRIAN	8801		City Of Chicago Fire	$4.00
07/27/2015	OURS, BRIAN	8801		City Of Chicago Fire	$0.12
07/27/2015	OURS, BRIAN	8801		City Of Chicago Fire	$4.00
07/27/2015	OURS, BRIAN	8801		City Of Chicago Fire	$0.06
07/27/2015	OURS, BRIAN	8801		City Of Chicago Fire	$4.00
07/27/2015	OURS, BRIAN	8801		City Of Chicago Fire	$0.07
02/13/2014	OSWALD, WILLIAM	8811		City Of Chicago Fire	$64.17
10/23/2015	O'HARA, JOSEPH	8802		City Of Chicago Fire	$4.00
10/23/2015	O'HARA, JOSEPH	8802		City Of Chicago Fire	$73.20
08/08/2014	O BOYLE, WILLIAM	8731		City Of Chicago Fire	$4.00
08/08/2014	O BOYLE, WILLIAM	8731		City Of Chicago Fire	$0.35
08/08/2014	O BOYLE, WILLIAM	8731		City Of Chicago Fire	$223.74
08/08/2014	O BOYLE, WILLIAM	8731		City Of Chicago Fire	$4.00
08/08/2014	O BOYLE, WILLIAM	8731		City Of Chicago Fire	$0.25
08/08/2014	O BOYLE, WILLIAM	8731		City Of Chicago Fire	$314.22
08/08/2014	O BOYLE, WILLIAM	8731		City Of Chicago Fire	$4.00
08/08/2014	O BOYLE, WILLIAM	8731		City Of Chicago Fire	$0.35
08/08/2014	O BOYLE, WILLIAM	8731		City Of Chicago Fire	$316.44
08/08/2014	O BOYLE, WILLIAM	8731		City Of Chicago Fire	$0.35
08/08/2014	O BOYLE, WILLIAM	8731		City Of Chicago Fire	$320.59
08/08/2014	O BOYLE, WILLIAM	8731		City Of Chicago Fire	$4.00
10/31/2014	NIEVES, FERNANDO	8801		City Of Chicago Fire	$442.29
10/31/2014	NIEVES, FERNANDO	8801		City Of Chicago Fire	$4.00

Incident Date	Claimant	Rank	Unit of Assignment	Insured	Total to be Paid
07/04/2015	NIEVES, FERNANDO	8801		City Of Chicago Fire	$329.64
07/04/2015	NIEVES, FERNANDO	8801		City Of Chicago Fire	$4.00
07/04/2015	NIEVES, FERNANDO	8801		City Of Chicago Fire	$0.49
07/04/2015	NIEVES, FERNANDO	8801		City Of Chicago Fire	$4.00
07/04/2015	NIEVES, FERNANDO	8801		City Of Chicago Fire	$329.64
07/04/2015	NIEVES, FERNANDO	8801		City Of Chicago Fire	$4.00
07/04/2015	NIEVES, FERNANDO	8801		City Of Chicago Fire	$0.49
07/04/2015	NIEVES, FERNANDO	8801		City Of Chicago Fire	$329.64
07/04/2015	NIEVES, FERNANDO	8801		City Of Chicago Fire	$4.00
07/04/2015	NIEVES, FERNANDO	8801		City Of Chicago Fire	$0.49
07/04/2015	NIEVES, FERNANDO	8801		City Of Chicago Fire	$329.64
07/04/2015	NIEVES, FERNANDO	8801		City Of Chicago Fire	$4.00
07/04/2015	NIEVES, FERNANDO	8801		City Of Chicago Fire	$0.49
07/04/2015	NIEVES, FERNANDO	8801		City Of Chicago Fire	$329.64
07/04/2015	NIEVES, FERNANDO	8801		City Of Chicago Fire	$4.00
07/04/2015	NIEVES, FERNANDO	8801		City Of Chicago Fire	$0.49
07/04/2015	NIEVES, FERNANDO	8801		City Of Chicago Fire	$329.64
07/04/2015	NIEVES, FERNANDO	8801		City Of Chicago Fire	$4.00
07/04/2015	NIEVES, FERNANDO	8801		City Of Chicago Fire	$0.49
07/04/2015	NIEVES, FERNANDO	8801		City Of Chicago Fire	$329.64
07/04/2015	NIEVES, FERNANDO	8801		City Of Chicago Fire	$4.00
07/04/2015	NIEVES, FERNANDO	8801		City Of Chicago Fire	$0.49
07/04/2015	NIEVES, FERNANDO	8801		City Of Chicago Fire	$329.64
07/04/2015	NIEVES, FERNANDO	8801		City Of Chicago Fire	$4.00
07/04/2015	NIEVES, FERNANDO	8801		City Of Chicago Fire	$0.49
07/04/2015	NIEVES, FERNANDO	8801		City Of Chicago Fire	$329.64
07/04/2015	NIEVES, FERNANDO	8801		City Of Chicago Fire	$4.00
07/04/2015	NIEVES, FERNANDO	8801		City Of Chicago Fire	$0.49
07/04/2015	NIEVES, FERNANDO	8801		City Of Chicago Fire	$75.86
07/04/2015	NIEVES, FERNANDO	8801		City Of Chicago Fire	$4.00
07/04/2015	NIEVES, FERNANDO	8801		City Of Chicago Fire	$0.68
07/04/2015	NIEVES, FERNANDO	8801		City Of Chicago Fire	$0.49
07/04/2015	NIEVES, FERNANDO	8801		City Of Chicago Fire	$329.64
07/04/2015	NIEVES, FERNANDO	8801		City Of Chicago Fire	$4.00
07/04/2015	NIEVES, FERNANDO	8801		City Of Chicago Fire	$1.67
07/04/2015	NIEVES, FERNANDO	8801		City Of Chicago Fire	$4.00

Incident Date	Claimant	Rank	Unit of Assignment	Insured	Total to be Paid
07/04/2015	NIEVES, FERNANDO	8801		City Of Chicago Fire	$257.26
07/04/2015	NIEVES, FERNANDO	8801		City Of Chicago Fire	$257.26
07/04/2015	NIEVES, FERNANDO	8801		City Of Chicago Fire	$4.00
07/04/2015	NIEVES, FERNANDO	8801		City Of Chicago Fire	$1.67
07/04/2015	NIEVES, FERNANDO	8801		City Of Chicago Fire	$389.14
07/04/2015	NIEVES, FERNANDO	8801		City Of Chicago Fire	$4.00
07/04/2015	NIEVES, FERNANDO	8801		City Of Chicago Fire	$0.55
09/05/2015	NICOL, GEORGE	8801		City Of Chicago Fire	$17.19
09/05/2015	NICOL, GEORGE	8801		City Of Chicago Fire	$0.52
09/05/2015	NICOL, GEORGE	8801		City Of Chicago Fire	$4.00
09/27/2013	NEAL, VAN	8731		City Of Chicago Fire	$12.34
03/06/2004	Mckinnis, Michael	C	00614	City Of Chicago Fire	$4.00
03/06/2004	Mckinnis, Michael	C	00614	City Of Chicago Fire	$33.11
03/06/2004	Mckinnis, Michael	C	00614	City Of Chicago Fire	$454.54
03/06/2004	Mckinnis, Michael	C	00614	City Of Chicago Fire	$4.00
03/06/2004	Mckinnis, Michael	C	00614	City Of Chicago Fire	$33.11
03/06/2004	Mckinnis, Michael	C	00614	City Of Chicago Fire	$454.54
03/06/2004	Mckinnis, Michael	C	00614	City Of Chicago Fire	$96.36
03/06/2004	Mckinnis, Michael	C	00614	City Of Chicago Fire	$4.00
03/06/2004	Mckinnis, Michael	C	00614	City Of Chicago Fire	$1.97
03/06/2004	Mckinnis, Michael	C	00614	City Of Chicago Fire	$82.52
03/06/2004	Mckinnis, Michael	C	00614	City Of Chicago Fire	$4.00
03/06/2004	Mckinnis, Michael	C	00614	City Of Chicago Fire	$96.36
03/06/2004	Mckinnis, Michael	C	00614	City Of Chicago Fire	$82.52
03/06/2004	Mckinnis, Michael	C	00614	City Of Chicago Fire	$4.00
11/29/2015	MURPHY, ROBERT	8811		City Of Chicago Fire	$4.00
11/29/2015	MURPHY, ROBERT	8811		City Of Chicago Fire	$68.59
11/29/2015	MURPHY, ROBERT	8811		City Of Chicago Fire	$1.30
08/10/2010	MURAWSKI, CHRISTOPHE	8749		City Of Chicago Fire	$112.54
08/10/2010	MURAWSKI, CHRISTOPHE	8749		City Of Chicago Fire	$112.54
08/10/2010	MURAWSKI, CHRISTOPHE	8749		City Of Chicago Fire	$1.36
08/10/2010	MURAWSKI, CHRISTOPHE	8749		City Of Chicago Fire	$71.87
08/10/2010	MURAWSKI, CHRISTOPHE	8749		City Of Chicago Fire	$4.00

Incident Date	Claimant	Rank	Unit of Assignment	Insured	Total to be Paid
08/10/2010	MURAWSKI, CHRISTOPHE	8749		City Of Chicago Fire	$4.00
08/10/2010	MURAWSKI, CHRISTOPHE	8749		City Of Chicago Fire	$32.98
02/06/2015	MULVIHILL, MICHAEL	8749		City Of Chicago Fire	$150.00
07/27/2015	MULROE, MAIRE	8750		City Of Chicago Fire	$316.44
07/27/2015	MULROE, MAIRE	8750		City Of Chicago Fire	$4.00
07/27/2015	MULROE, MAIRE	8750		City Of Chicago Fire	$0.35
11/05/2015	MUELLER, DAVID	8750		City Of Chicago Fire	$2.39
11/05/2015	MUELLER, DAVID	8750		City Of Chicago Fire	$4.00
11/05/2015	MUELLER, DAVID	8750		City Of Chicago Fire	$266.96
11/05/2015	MUELLER, DAVID	8750		City Of Chicago Fire	$7.24
11/05/2015	MUELLER, DAVID	8750		City Of Chicago Fire	$809.08
11/05/2015	MUELLER, DAVID	8750		City Of Chicago Fire	$4.00
08/27/2015	MOTTO, EDWARD	8733		City Of Chicago Fire	$161.15
08/27/2015	MOTTO, EDWARD	8733		City Of Chicago Fire	$4.00
08/27/2015	MOTTO, EDWARD	8733		City Of Chicago Fire	$4.83
08/27/2015	MOSER, JOHN	8731		City Of Chicago Fire	$4.00
06/22/2015	MORDAN, MATTHEW	8749		City Of Chicago Fire	$0.71
06/22/2015	MORDAN, MATTHEW	8749		City Of Chicago Fire	$4.00
11/02/2015	MIENTUS, STEVEN	8817		City Of Chicago Fire	$0.40
11/02/2015	MIENTUS, STEVEN	8817		City Of Chicago Fire	$162.62
11/02/2015	MIENTUS, STEVEN	8817		City Of Chicago Fire	$0.17
11/02/2015	MIENTUS, STEVEN	8817		City Of Chicago Fire	$4.00
11/02/2015	MIENTUS, STEVEN	8817		City Of Chicago Fire	$358.64
11/02/2015	MIENTUS, STEVEN	8817		City Of Chicago Fire	$4.00
11/15/2015	MELTON, HERBERT	8801		City Of Chicago Fire	$4.00
11/15/2015	MELTON, HERBERT	8801		City Of Chicago Fire	$9.96
11/15/2015	MELTON, HERBERT	8801		City Of Chicago Fire	$4.00
11/15/2015	MELTON, HERBERT	8801		City Of Chicago Fire	$19.25
11/15/2015	MELTON, HERBERT	8801		City Of Chicago Fire	$1.98
11/15/2015	MELTON, HERBERT	8801		City Of Chicago Fire	$4.00
11/15/2015	MELTON, HERBERT	8801		City Of Chicago Fire	$220.97
08/01/2015	MC NULTY, MARTIN	8735		City Of Chicago Fire	$34.25
08/01/2015	MC NULTY, MARTIN	8735		City Of Chicago Fire	$4.00

Incident Date	Claimant	Rank	Unit of Assignment	Insured	Total to be Paid
08/01/2015	MC NULTY, MARTIN	8735		City Of Chicago Fire	$34.25
08/01/2015	MC NULTY, MARTIN	8735		City Of Chicago Fire	$4.00
08/01/2015	MC NULTY, MARTIN	8735		City Of Chicago Fire	$33.26
08/01/2015	MC NULTY, MARTIN	8735		City Of Chicago Fire	$4.00
08/01/2015	MC NULTY, MARTIN	8735		City Of Chicago Fire	$33.26
08/01/2015	MC NULTY, MARTIN	8735		City Of Chicago Fire	$34.25
08/01/2015	MC NULTY, MARTIN	8735		City Of Chicago Fire	$4.00
08/01/2015	MC NULTY, MARTIN	8735		City Of Chicago Fire	$250.04
08/01/2015	MC NULTY, MARTIN	8735		City Of Chicago Fire	$4.00
08/01/2015	MC NULTY, MARTIN	8735		City Of Chicago Fire	$33.26
08/01/2015	MC NULTY, MARTIN	8735		City Of Chicago Fire	$4.00
08/01/2015	MC NULTY, MARTIN	8735		City Of Chicago Fire	$34.25
08/01/2015	MC NULTY, MARTIN	8735		City Of Chicago Fire	$4.00
08/01/2015	MC NULTY, MARTIN	8735		City Of Chicago Fire	$34.25
08/01/2015	MC NULTY, MARTIN	8735		City Of Chicago Fire	$4.00
08/01/2015	MC NULTY, MARTIN	8735		City Of Chicago Fire	$34.25
08/01/2015	MC NULTY, MARTIN	8735		City Of Chicago Fire	$4.00
08/01/2015	MC NULTY, MARTIN	8735		City Of Chicago Fire	$98.07
08/01/2015	MC NULTY, MARTIN	8735		City Of Chicago Fire	$4.00
08/01/2015	MC NULTY, MARTIN	8735		City Of Chicago Fire	$6.87
08/01/2015	MC NULTY, MARTIN	8735		City Of Chicago Fire	$67.92
08/01/2015	MC NULTY, MARTIN	8735		City Of Chicago Fire	$4.00
08/01/2015	MC NULTY, MARTIN	8735		City Of Chicago Fire	$4.33
08/01/2015	MC NULTY, MARTIN	8735		City Of Chicago Fire	$67.92
08/01/2015	MC NULTY, MARTIN	8735		City Of Chicago Fire	$4.00
08/01/2015	MC NULTY, MARTIN	8735		City Of Chicago Fire	$4.33
08/01/2015	MC NULTY, MARTIN	8735		City Of Chicago Fire	$239.11
08/01/2015	MC NULTY, MARTIN	8735		City Of Chicago Fire	$4.00
08/01/2015	MC NULTY, MARTIN	8735		City Of Chicago Fire	$2.14
08/01/2015	MC NULTY, MARTIN	8735		City Of Chicago Fire	$203.03
08/01/2015	MC NULTY, MARTIN	8735		City Of Chicago Fire	$54.85
08/01/2015	MC NULTY, MARTIN	8735		City Of Chicago Fire	$4.00
08/01/2015	MC NULTY, MARTIN	8735		City Of Chicago Fire	$1.04

Incident Date	Claimant	Rank	Unit of Assignment	Insured	Total to be Paid
08/01/2015	MC NULTY, MARTIN	8735		City Of Chicago Fire	$129.43
08/01/2015	MC NULTY, MARTIN	8735		City Of Chicago Fire	$4.00
08/01/2015	MC NULTY, MARTIN	8735		City Of Chicago Fire	$4.00
08/01/2015	MC NULTY, MARTIN	8735		City Of Chicago Fire	$54.11
08/01/2015	MC NULTY, MARTIN	8735		City Of Chicago Fire	$274.24
08/01/2015	MC NULTY, MARTIN	8735		City Of Chicago Fire	$4.00
08/01/2015	MC NULTY, MARTIN	8735		City Of Chicago Fire	$2.45
08/01/2015	MC NULTY, MARTIN	8735		City Of Chicago Fire	$93.58
08/01/2015	MC NULTY, MARTIN	8735		City Of Chicago Fire	$4.00
08/01/2015	MC NULTY, MARTIN	8735		City Of Chicago Fire	$93.58
08/01/2015	MC NULTY, MARTIN	8735		City Of Chicago Fire	$4.00
08/01/2015	MC NULTY, MARTIN	8735		City Of Chicago Fire	$177.11
08/01/2015	MC NULTY, MARTIN	8735		City Of Chicago Fire	$106.56
08/01/2015	MC NULTY, MARTIN	8735		City Of Chicago Fire	$222.87
08/01/2015	MC NULTY, MARTIN	8735		City Of Chicago Fire	$4.00
08/01/2015	MC NULTY, MARTIN	8735		City Of Chicago Fire	$250.04
08/01/2015	MC NULTY, MARTIN	8735		City Of Chicago Fire	$4.00
08/01/2015	MC NULTY, MARTIN	8735		City Of Chicago Fire	$4.00
08/01/2015	MC NULTY, MARTIN	8735		City Of Chicago Fire	$34.25
08/01/2015	MC NULTY, MARTIN	8735		City Of Chicago Fire	$4.00
08/01/2015	MC NULTY, MARTIN	8735		City Of Chicago Fire	$33.26
08/01/2015	MC NULTY, MARTIN	8735		City Of Chicago Fire	$4.00
08/01/2015	MC NULTY, MARTIN	8735		City Of Chicago Fire	$34.25
08/01/2015	MC NULTY, MARTIN	8735		City Of Chicago Fire	$4.00
08/01/2015	MC NULTY, MARTIN	8735		City Of Chicago Fire	$34.25
08/01/2015	MC NULTY, MARTIN	8735		City Of Chicago Fire	$4.00
08/01/2015	MC NULTY, MARTIN	8735		City Of Chicago Fire	$98.18
08/01/2015	MC NULTY, MARTIN	8735		City Of Chicago Fire	$4.00
08/01/2015	MC NULTY, MARTIN	8735		City Of Chicago Fire	$98.18
08/01/2015	MC NULTY, MARTIN	8735		City Of Chicago Fire	$4.00
08/01/2015	MC NULTY, MARTIN	8735		City Of Chicago Fire	$98.18
08/01/2015	MC NULTY, MARTIN	8735		City Of Chicago Fire	$4.00
08/01/2015	MC NULTY, MARTIN	8735		City Of Chicago Fire	$93.41

Incident Date	Claimant	Rank	Unit of Assignment	Insured	Total to be Paid
08/01/2015	MC NULTY, MARTIN	8735		City Of Chicago Fire	$4.00
08/01/2015	MC NULTY, MARTIN	8735		City Of Chicago Fire	$152.45
08/01/2015	MC NULTY, MARTIN	8735		City Of Chicago Fire	$4.00
08/01/2015	MC NULTY, MARTIN	8735		City Of Chicago Fire	$145.26
08/01/2015	MC NULTY, MARTIN	8735		City Of Chicago Fire	$4.00
08/01/2015	MC NULTY, MARTIN	8735		City Of Chicago Fire	$269.00
08/01/2015	MC NULTY, MARTIN	8735		City Of Chicago Fire	$93.41
08/01/2015	MC NULTY, MARTIN	8735		City Of Chicago Fire	$4.00
08/01/2015	MC NULTY, MARTIN	8735		City Of Chicago Fire	$93.41
08/01/2015	MC NULTY, MARTIN	8735		City Of Chicago Fire	$4.00
08/01/2015	MC NULTY, MARTIN	8735		City Of Chicago Fire	$98.18
08/01/2015	MC NULTY, MARTIN	8735		City Of Chicago Fire	$4.00
08/01/2015	MC NULTY, MARTIN	8735		City Of Chicago Fire	$98.18
08/01/2015	MC NULTY, MARTIN	8735		City Of Chicago Fire	$4.00
08/01/2015	MC NULTY, MARTIN	8735		City Of Chicago Fire	$98.18
08/01/2015	MC NULTY, MARTIN	8735		City Of Chicago Fire	$4.00
08/01/2015	MC NULTY, MARTIN	8735		City Of Chicago Fire	$116.66
08/01/2015	MC NULTY, MARTIN	8735		City Of Chicago Fire	$4.00
08/01/2015	MC NULTY, MARTIN	8735		City Of Chicago Fire	$98.18
08/01/2015	MC NULTY, MARTIN	8735		City Of Chicago Fire	$4.00
08/01/2015	MC NULTY, MARTIN	8735		City Of Chicago Fire	$98.18
08/01/2015	MC NULTY, MARTIN	8735		City Of Chicago Fire	$4.00
08/01/2015	MC NULTY, MARTIN	8735		City Of Chicago Fire	$98.18
08/01/2015	MC NULTY, MARTIN	8735		City Of Chicago Fire	$4.00
08/01/2015	MC NULTY, MARTIN	8735		City Of Chicago Fire	$54.85
08/01/2015	MC NULTY, MARTIN	8735		City Of Chicago Fire	$4.00
08/01/2015	MC NULTY, MARTIN	8735		City Of Chicago Fire	$1.04
08/01/2015	MC NULTY, MARTIN	8735		City Of Chicago Fire	$84.07
08/01/2015	MC NULTY, MARTIN	8735		City Of Chicago Fire	$4.00
08/01/2015	MC NULTY, MARTIN	8735		City Of Chicago Fire	$1.59
08/01/2015	MC NULTY, MARTIN	8735		City Of Chicago Fire	$124.61
08/01/2015	MC NULTY, MARTIN	8735		City Of Chicago Fire	$4.00
08/01/2015	MC NULTY, MARTIN	8735		City Of Chicago Fire	$2.35

Incident Date	Claimant	Rank	Unit of Assignment	Insured	Total to be Paid
08/01/2015	MC NULTY, MARTIN	8735		City Of Chicago Fire	$124.61
08/01/2015	MC NULTY, MARTIN	8735		City Of Chicago Fire	$4.00
08/01/2015	MC NULTY, MARTIN	8735		City Of Chicago Fire	$2.35
08/01/2015	MC NULTY, MARTIN	8735		City Of Chicago Fire	$33.01
08/01/2015	MC NULTY, MARTIN	8735		City Of Chicago Fire	$4.00
08/01/2015	MC NULTY, MARTIN	8735		City Of Chicago Fire	$0.98
08/01/2015	MC NULTY, MARTIN	8735		City Of Chicago Fire	$225.32
08/01/2015	MC NULTY, MARTIN	8735		City Of Chicago Fire	$4.00
08/01/2015	MC NULTY, MARTIN	8735		City Of Chicago Fire	$98.18
08/01/2015	MC NULTY, MARTIN	8735		City Of Chicago Fire	$4.00
08/01/2015	MC NULTY, MARTIN	8735		City Of Chicago Fire	$291.98
08/01/2015	MC NULTY, MARTIN	8735		City Of Chicago Fire	$4.00
08/01/2015	MC NULTY, MARTIN	8735		City Of Chicago Fire	$4.00
08/01/2015	MC NULTY, MARTIN	8735		City Of Chicago Fire	$273.34
08/01/2015	MC NULTY, MARTIN	8735		City Of Chicago Fire	$4.00
08/01/2015	MC NULTY, MARTIN	8735		City Of Chicago Fire	$5.16
08/01/2015	MC NULTY, MARTIN	8735		City Of Chicago Fire	$284.86
08/01/2015	MC NULTY, MARTIN	8735		City Of Chicago Fire	$129.86
08/01/2015	MC NULTY, MARTIN	8735		City Of Chicago Fire	$547.32
08/01/2015	MC NULTY, MARTIN	8735		City Of Chicago Fire	$4.00
08/01/2015	MC NULTY, MARTIN	8735		City Of Chicago Fire	$98.18
08/01/2015	MC NULTY, MARTIN	8735		City Of Chicago Fire	$4.00
08/01/2015	MC NULTY, MARTIN	8735		City Of Chicago Fire	$98.18
08/01/2015	MC NULTY, MARTIN	8735		City Of Chicago Fire	$4.00
08/01/2015	MC NULTY, MARTIN	8735		City Of Chicago Fire	$98.18
08/01/2015	MC NULTY, MARTIN	8735		City Of Chicago Fire	$4.00
08/01/2015	MC NULTY, MARTIN	8735		City Of Chicago Fire	$98.18
08/01/2015	MC NULTY, MARTIN	8735		City Of Chicago Fire	$4.00
08/01/2015	MC NULTY, MARTIN	8735		City Of Chicago Fire	$238.80
08/01/2015	MC NULTY, MARTIN	8735		City Of Chicago Fire	$4.00
08/01/2015	MC NULTY, MARTIN	8735		City Of Chicago Fire	$98.18
08/01/2015	MC NULTY, MARTIN	8735		City Of Chicago Fire	$4.00
08/01/2015	MC NULTY, MARTIN	8735		City Of Chicago Fire	$98.18

Incident Date	Claimant	Rank	Unit of Assignment	Insured	Total to be Paid
08/01/2015	MC NULTY, MARTIN	8735		City Of Chicago Fire	$4.00
08/01/2015	MC NULTY, MARTIN	8735		City Of Chicago Fire	$98.18
08/01/2015	MC NULTY, MARTIN	8735		City Of Chicago Fire	$4.00
11/15/2015	MC LAUGHLIN, MICHAEL	8807		City Of Chicago Fire	$694.68
11/15/2015	MC LAUGHLIN, MICHAEL	8807		City Of Chicago Fire	$13.13
11/15/2015	MC LAUGHLIN, MICHAEL	8807		City Of Chicago Fire	$4.00
08/28/2015	MC GILL JR, ALFONSO	8735		City Of Chicago Fire	$0.47
08/28/2015	MC GILL JR, ALFONSO	8735		City Of Chicago Fire	$4.00
08/28/2015	MC GILL JR, ALFONSO	8735		City Of Chicago Fire	$53.08
08/31/2015	MC CORMACK, MICHAEL	8811		City Of Chicago Fire	$161.15
08/31/2015	MC CORMACK, MICHAEL	8811		City Of Chicago Fire	$4.00
08/31/2015	MC CORMACK, MICHAEL	8811		City Of Chicago Fire	$4.83
09/22/2014	MC CLORY, MICHAEL	8807		City Of Chicago Fire	$205.00
09/22/2014	MC CLORY, MICHAEL	8807		City Of Chicago Fire	$4.00
05/22/2015	MC CARTHY, TIMOTHY	8811		City Of Chicago Fire	$73.96
05/22/2015	MC CARTHY, TIMOTHY	8811		City Of Chicago Fire	$4.00
05/22/2015	MC CARTHY, TIMOTHY	8811		City Of Chicago Fire	$0.66
02/11/2013	MC ANDREW, GUY	8701		City Of Chicago Fire	$51.04
02/11/2013	MC ANDREW, GUY	8701		City Of Chicago Fire	$26.34
12/12/2008	MAXWELL, STEVEN	8807		City Of Chicago Fire	$4.26
12/12/2008	MAXWELL, STEVEN	8807		City Of Chicago Fire	$4.00
12/12/2008	MAXWELL, STEVEN	8807		City Of Chicago Fire	$476.03
12/12/2008	MAXWELL, STEVEN			City Of Chicago Fire	$4.26
12/12/2008	MAXWELL, STEVEN			City Of Chicago Fire	$48.00
12/12/2008	MAXWELL, STEVEN			City Of Chicago Fire	$70.79
12/12/2008	MAXWELL, STEVEN			City Of Chicago Fire	$4.00
12/12/2008	MAXWELL, STEVEN			City Of Chicago Fire	$1.34
12/12/2008	MAXWELL, STEVEN			City Of Chicago Fire	$637.00
12/12/2008	MAXWELL, STEVEN			City Of Chicago Fire	$4.00
12/12/2008	MAXWELL, STEVEN			City Of Chicago Fire	$91.26
12/12/2008	MAXWELL, STEVEN			City Of Chicago Fire	$4.00
12/12/2008	MAXWELL, STEVEN			City Of Chicago Fire	$476.03
12/12/2008	MAXWELL, STEVEN			City Of Chicago Fire	$285.33

Incident Date	Claimant	Rank	Unit of Assignment	Insured	Total to be Paid
12/12/2008	MAXWELL, STEVEN			City Of Chicago Fire	$7.29
07/22/2015	MATTHEWS, RICKY	8811		City Of Chicago Fire	$289.32
07/22/2015	MATTHEWS, RICKY	8811		City Of Chicago Fire	$0.35
07/22/2015	MATTHEWS, RICKY	8811		City Of Chicago Fire	$0.31
07/22/2015	MATTHEWS, RICKY	8811		City Of Chicago Fire	$375.94
07/22/2015	MATTHEWS, RICKY	8811		City Of Chicago Fire	$4.00
07/22/2015	MATTHEWS, RICKY	8811		City Of Chicago Fire	$0.41
07/22/2015	MATTHEWS, RICKY	8811		City Of Chicago Fire	$181.54
07/22/2015	MATTHEWS, RICKY	8811		City Of Chicago Fire	$358.64
07/22/2015	MATTHEWS, RICKY	8811		City Of Chicago Fire	$358.64
07/22/2015	MATTHEWS, RICKY	8811		City Of Chicago Fire	$4.00
07/22/2015	MATTHEWS, RICKY	8811		City Of Chicago Fire	$4.00
07/22/2015	MATTHEWS, RICKY	8811		City Of Chicago Fire	$316.44
07/22/2015	MATTHEWS, RICKY	8811		City Of Chicago Fire	$358.64
06/01/2015	MATKOVICH, JAMES	8811		City Of Chicago Fire	$203.01
06/01/2015	MATKOVICH, JAMES	8811		City Of Chicago Fire	$4.00
06/01/2015	MATKOVICH, JAMES	8811		City Of Chicago Fire	$923.89
06/01/2015	MATKOVICH, JAMES	8811		City Of Chicago Fire	$4.00
06/01/2015	MATKOVICH, JAMES	8811		City Of Chicago Fire	$1.04
06/01/2015	MATKOVICH, JAMES	8811		City Of Chicago Fire	$37.39
06/01/2015	MATKOVICH, JAMES	8811		City Of Chicago Fire	$4.00
06/01/2015	MATKOVICH, JAMES	8811		City Of Chicago Fire	$0.33
06/01/2015	MATKOVICH, JAMES	8811		City Of Chicago Fire	$272.99
06/01/2015	MATKOVICH, JAMES	8811		City Of Chicago Fire	$4.00
06/01/2015	MATKOVICH, JAMES	8811		City Of Chicago Fire	$0.79
06/01/2015	MATKOVICH, JAMES	8811		City Of Chicago Fire	$284.73
06/01/2015	MATKOVICH, JAMES	8811		City Of Chicago Fire	$4.00
06/01/2015	MATKOVICH, JAMES	8811		City Of Chicago Fire	$1.98
06/01/2015	MATKOVICH, JAMES	8811		City Of Chicago Fire	$301.05
06/01/2015	MATKOVICH, JAMES	8811		City Of Chicago Fire	$4.00
06/01/2015	MATKOVICH, JAMES	8811		City Of Chicago Fire	$2.16
06/01/2015	MATKOVICH, JAMES	8811		City Of Chicago Fire	$201.18
06/01/2015	MATKOVICH, JAMES	8811		City Of Chicago Fire	$4.00

Incident Date	Claimant	Rank	Unit of Assignment	Insured	Total to be Paid
06/01/2015	MATKOVICH, JAMES	8811		City Of Chicago Fire	$1.03
06/01/2015	MATKOVICH, JAMES	8811		City Of Chicago Fire	$201.18
06/01/2015	MATKOVICH, JAMES	8811		City Of Chicago Fire	$4.00
06/01/2015	MATKOVICH, JAMES	8811		City Of Chicago Fire	$1.03
06/01/2015	MATKOVICH, JAMES	8811		City Of Chicago Fire	$240.99
06/01/2015	MATKOVICH, JAMES	8811		City Of Chicago Fire	$4.00
06/01/2015	MATKOVICH, JAMES	8811		City Of Chicago Fire	$1.50
06/01/2015	MATKOVICH, JAMES	8811		City Of Chicago Fire	$282.89
06/01/2015	MATKOVICH, JAMES	8811		City Of Chicago Fire	$4.00
06/01/2015	MATKOVICH, JAMES	8811		City Of Chicago Fire	$1.97
06/01/2015	MATKOVICH, JAMES	8811		City Of Chicago Fire	$286.82
06/01/2015	MATKOVICH, JAMES	8811		City Of Chicago Fire	$4.00
06/01/2015	MATKOVICH, JAMES	8811		City Of Chicago Fire	$2.00
06/01/2015	MATKOVICH, JAMES	8811		City Of Chicago Fire	$972.29
06/01/2015	MATKOVICH, JAMES	8811		City Of Chicago Fire	$4.00
06/01/2015	MATKOVICH, JAMES	8811		City Of Chicago Fire	$240.99
06/01/2015	MATKOVICH, JAMES	8811		City Of Chicago Fire	$4.00
06/01/2015	MATKOVICH, JAMES	8811		City Of Chicago Fire	$1.50
06/01/2015	MATKOVICH, JAMES	8811		City Of Chicago Fire	$244.91
06/01/2015	MATKOVICH, JAMES	8811		City Of Chicago Fire	$4.00
06/01/2015	MATKOVICH, JAMES	8811		City Of Chicago Fire	$1.53
06/10/2014	MATCHA, MARK	8807		City Of Chicago Fire	$177.10
06/10/2014	MATCHA, MARK	8807		City Of Chicago Fire	$4.00
06/10/2014	MATCHA, MARK	8807		City Of Chicago Fire	$1.58
04/30/2015	MARTOCCIA, ROCCO	8731		City Of Chicago Fire	$42.20
04/30/2015	MARTOCCIA, ROCCO	8731		City Of Chicago Fire	$0.40
04/30/2015	MARTOCCIA, ROCCO	8731		City Of Chicago Fire	$54.19
04/30/2015	MARTOCCIA, ROCCO	8731		City Of Chicago Fire	$320.59
04/30/2015	MARTOCCIA, ROCCO	8731		City Of Chicago Fire	$4.00
04/30/2015	MARTOCCIA, ROCCO	8731		City Of Chicago Fire	$4.00
04/30/2015	MARTOCCIA, ROCCO	8731		City Of Chicago Fire	$358.64
04/30/2015	MARTOCCIA, ROCCO	8731		City Of Chicago Fire	$0.40
04/30/2015	MARTOCCIA, ROCCO	8731		City Of Chicago Fire	$4.00

Incident Date	Claimant	Rank	Unit of Assignment	Insured	Total to be Paid
04/30/2015	MARTOCCIA, ROCCO	8731		City Of Chicago Fire	$358.64
04/30/2015	MARTOCCIA, ROCCO	8731		City Of Chicago Fire	$0.35
04/30/2015	MARTOCCIA, ROCCO	8731		City Of Chicago Fire	$4.00
04/30/2015	MARTOCCIA, ROCCO	8731		City Of Chicago Fire	$20.04
04/30/2015	MARTOCCIA, ROCCO	8731		City Of Chicago Fire	$4.00
04/30/2015	MARTOCCIA, ROCCO	8731		City Of Chicago Fire	$316.44
10/03/2015	MARTINEZMartinez, MICHELE	8749		City Of Chicago Fire	$4.00
10/03/2015	MARTINEZMartinez, MICHELE	8749		City Of Chicago Fire	$0.81
10/03/2015	MARTINEZMartinez, MICHELE	8749		City Of Chicago Fire	$184.80
12/13/2015	MARTINEZ, SETH	8728		City Of Chicago Fire	$12.37
12/13/2015	MARTINEZ, SETH	8728		City Of Chicago Fire	$4.00
12/13/2015	MARTINEZ, SETH	8728		City Of Chicago Fire	$654.73
10/24/2015	MARTIN, LEFONDRA	8801		City Of Chicago Fire	$16.31
10/24/2015	MARTIN, LEFONDRA	8801		City Of Chicago Fire	$4.00
10/24/2015	MARTIN, BARBARA	8749		City Of Chicago Fire	$4.00
10/24/2015	MARTIN, BARBARA	8749		City Of Chicago Fire	$189.59
08/23/2015	MANKOWSKI, MARK	8794		City Of Chicago Fire	$4.00
08/23/2015	MANKOWSKI, MARK	8794		City Of Chicago Fire	$4.00
08/23/2015	MANKOWSKI, MARK	8794		City Of Chicago Fire	$31.34
08/23/2015	MANKOWSKI, MARK	8794		City Of Chicago Fire	$4.00
08/23/2015	MANKOWSKI, MARK	8794		City Of Chicago Fire	$274.24
08/23/2015	MANKOWSKI, MARK	8794		City Of Chicago Fire	$4.00
08/23/2015	MANKOWSKI, MARK	8794		City Of Chicago Fire	$0.30
08/23/2015	MANKOWSKI, MARK	8794		City Of Chicago Fire	$0.30
08/23/2015	MANKOWSKI, MARK	8794		City Of Chicago Fire	$274.24
02/12/2006	Kotlarz, Stanley T	F	09999	City Of Chicago Fire	$79.35
02/12/2006	Kotlarz, Stanley T	F	09999	City Of Chicago Fire	$4.00
02/12/2006	Kotlarz, Stanley T	F	09999	City Of Chicago Fire	$49.58
11/07/2015	KULOVITZ, JAMES	8801		City Of Chicago Fire	$4.00
11/07/2015	KULOVITZ, JAMES	8801		City Of Chicago Fire	$23.38
11/07/2015	KULOVITZ, JAMES	8801		City Of Chicago Fire	$962.81
11/07/2015	KULOVITZ, JAMES	8801		City Of Chicago Fire	$238.86
11/07/2015	KULOVITZ, JAMES	8801		City Of Chicago Fire	$4.00

Incident Date	Claimant	Rank	Unit of Assignment	Insured	Total to be Paid
11/07/2015	KULOVITZ, JAMES	8801		City Of Chicago Fire	$7.17
08/11/2015	KREIMES, JUSTIN	8801		City Of Chicago Fire	$149.40
08/11/2015	KREIMES, JUSTIN	8801		City Of Chicago Fire	$4.00
08/11/2015	KREIMES, JUSTIN	8801		City Of Chicago Fire	$2.82
11/11/2015	KRAMER, RICHARD	8731		City Of Chicago Fire	$6.97
11/11/2015	KRAMER, RICHARD	8731		City Of Chicago Fire	$4.00
11/11/2015	KRAMER, RICHARD	8731		City Of Chicago Fire	$779.65
11/17/2015	KRAMER, GREGORY	8750		City Of Chicago Fire	$4.00
11/17/2015	KRAMER, GREGORY	8750		City Of Chicago Fire	$409.79
11/17/2015	KRAMER, GREGORY	8750		City Of Chicago Fire	$3.67
10/22/2015	KOLLIAS, TASO	8749		City Of Chicago Fire	$2.90
10/22/2015	KOLLIAS, TASO	8749		City Of Chicago Fire	$323.96
10/22/2015	KOLLIAS, TASO	8749		City Of Chicago Fire	$4.00
06/09/2014	KLINGER, ROBERT	8749		City Of Chicago Fire	$4.00
06/09/2014	KLINGER, ROBERT	8749		City Of Chicago Fire	$410.00
08/01/2015	KING, JAMES	8801		City Of Chicago Fire	$4.00
08/01/2015	KING, JAMES	8801		City Of Chicago Fire	$4.43
08/01/2015	KING, JAMES	8801		City Of Chicago Fire	$234.74
07/31/2015	KERN, WILLIAM	8733		City Of Chicago Fire	$4.00
07/31/2015	KERN, WILLIAM	8733		City Of Chicago Fire	$55.58
05/24/2013	KELLY, JOSEPH	8728		City Of Chicago Fire	$4.00
05/24/2013	KELLY, JOSEPH	8728		City Of Chicago Fire	$117.88
05/24/2013	KELLY, JOSEPH	8728		City Of Chicago Fire	$150.31
05/24/2013	KELLY, JOSEPH	8728		City Of Chicago Fire	$67.49
07/01/2014	KEITH, DENNIS	8737		City Of Chicago Fire	$4.00
07/01/2014	KEITH, DENNIS	8737		City Of Chicago Fire	$187.43
07/01/2014	KEITH, DENNIS	8737		City Of Chicago Fire	$3.54
05/31/2015	KEATING, SHANE	8801		City Of Chicago Fire	$43.17
05/31/2015	KEATING, SHANE	8801		City Of Chicago Fire	$4.00
08/13/2015	KAVENEY, KYLE	8749		City Of Chicago Fire	$4.00
08/13/2015	KAVENEY, KYLE	8749		City Of Chicago Fire	$7.09
08/13/2015	KAVENEY, KYLE	8749		City Of Chicago Fire	$725.00
09/04/2015	KAMPER, KRISTOFFER	8749		City Of Chicago Fire	$95.66

Incident Date	Claimant	Rank	Unit of Assignment	Insured	Total to be Paid
09/04/2015	KAMPER, KRISTOFFER	8749		City Of Chicago Fire	$4.00
09/04/2015	KAMPER, KRISTOFFER	8749		City Of Chicago Fire	$42.85
04/07/2011	JOHNSON, THADDEUS	8819		City Of Chicago Fire	$225.00
04/07/2011	JOHNSON, THADDEUS	8819		City Of Chicago Fire	$110.00
07/13/2014	JOBE, MICHAEL	8811		City Of Chicago Fire	$71.87
07/13/2014	JOBE, MICHAEL	8811		City Of Chicago Fire	$2.00
07/13/2014	JOBE, MICHAEL	8811		City Of Chicago Fire	$4.00
07/13/2014	JOBE, MICHAEL	8811		City Of Chicago Fire	$106.09
07/13/2014	JOBE, MICHAEL	8811		City Of Chicago Fire	$1.36
07/13/2014	JOBE, MICHAEL	8811		City Of Chicago Fire	$4.00
12/01/2015	JANTZ, EDMUND	8817		City Of Chicago Fire	$3.94
12/01/2015	JANTZ, EDMUND	8817		City Of Chicago Fire	$208.45
12/01/2015	JANTZ, EDMUND	8817		City Of Chicago Fire	$63.51
12/01/2015	JANTZ, EDMUND	8817		City Of Chicago Fire	$4.00
12/01/2015	JANTZ, EDMUND	8817		City Of Chicago Fire	$4.00
11/21/2015	JACKSON, JOHN	8731		City Of Chicago Fire	$4.00
11/21/2015	JACKSON, JOHN	8731		City Of Chicago Fire	$1.10
11/21/2015	JACKSON, JOHN	8731		City Of Chicago Fire	$4.00
11/21/2015	JACKSON, JOHN	8731		City Of Chicago Fire	$36.69
11/21/2015	JACKSON, JOHN	8731		City Of Chicago Fire	$967.38
11/21/2015	JACKSON, JOHN	8731		City Of Chicago Fire	$23.50
03/26/2012	IWEMA, JEFFREY	8819		City Of Chicago Fire	$4.00
03/26/2012	IWEMA, JEFFREY	8819		City Of Chicago Fire	$150.12
03/26/2012	IWEMA, JEFFREY	8819		City Of Chicago Fire	$2.83
11/05/2015	INDICAVITCH, DANIEL	8731		City Of Chicago Fire	$76.66
11/05/2015	INDICAVITCH, DANIEL	8731		City Of Chicago Fire	$4.00
11/05/2015	INDICAVITCH, DANIEL	8731		City Of Chicago Fire	$0.54
11/05/2015	INDICAVITCH, DANIEL	8731		City Of Chicago Fire	$4.00
11/05/2015	INDICAVITCH, DANIEL	8731		City Of Chicago Fire	$511.33
11/05/2015	INDICAVITCH, DANIEL	8731		City Of Chicago Fire	$4.00
11/05/2015	INDICAVITCH, DANIEL	8731		City Of Chicago Fire	$32.67
11/05/2015	INDICAVITCH, DANIEL	8731		City Of Chicago Fire	$4.00
11/05/2015	INDICAVITCH, DANIEL	8731		City Of Chicago Fire	$194.32

Incident Date	Claimant	Rank	Unit of Assignment	Insured	Total to be Paid
11/05/2015	INDICAVITCH, DANIEL	8731		City Of Chicago Fire	$189.59
11/12/1999	Haynes, Patrick	F	00349	City Of Chicago Fire	$61.27
08/11/2015	HUERTAS III, VICTOR	8801		City Of Chicago Fire	$316.44
08/11/2015	HUERTAS III, VICTOR	8801		City Of Chicago Fire	$358.64
08/11/2015	HUERTAS III, VICTOR	8801		City Of Chicago Fire	$0.40
08/11/2015	HUERTAS III, VICTOR	8801		City Of Chicago Fire	$4.00
08/11/2015	HUERTAS III, VICTOR	8801		City Of Chicago Fire	$366.94
08/11/2015	HUERTAS III, VICTOR	8801		City Of Chicago Fire	$0.40
08/11/2015	HUERTAS III, VICTOR	8801		City Of Chicago Fire	$4.00
08/11/2015	HUERTAS III, VICTOR	8801		City Of Chicago Fire	$358.64
08/11/2015	HUERTAS III, VICTOR	8801		City Of Chicago Fire	$0.40
08/11/2015	HUERTAS III, VICTOR	8801		City Of Chicago Fire	$4.00
08/11/2015	HUERTAS III, VICTOR	8801		City Of Chicago Fire	$358.64
08/11/2015	HUERTAS III, VICTOR	8801		City Of Chicago Fire	$5.56
08/11/2015	HUERTAS III, VICTOR	8801		City Of Chicago Fire	$4.00
08/11/2015	HUERTAS III, VICTOR	8801		City Of Chicago Fire	$620.92
08/11/2015	HUERTAS III, VICTOR	8801		City Of Chicago Fire	$163.64
08/11/2015	HUERTAS III, VICTOR	8801		City Of Chicago Fire	$4.00
08/11/2015	HUERTAS III, VICTOR	8801		City Of Chicago Fire	$1.47
08/11/2015	HUERTAS III, VICTOR	8801		City Of Chicago Fire	$358.64
08/11/2015	HUERTAS III, VICTOR	8801		City Of Chicago Fire	$4.00
08/11/2015	HUERTAS III, VICTOR	8801		City Of Chicago Fire	$0.40
08/11/2015	HUERTAS III, VICTOR	8801		City Of Chicago Fire	$163.64
08/11/2015	HUERTAS III, VICTOR	8801		City Of Chicago Fire	$4.00
08/11/2015	HUERTAS III, VICTOR	8801		City Of Chicago Fire	$1.47
08/11/2015	HUERTAS III, VICTOR	8801		City Of Chicago Fire	$42.20
08/11/2015	HUERTAS III, VICTOR	8801		City Of Chicago Fire	$4.00
08/11/2015	HUERTAS III, VICTOR	8801		City Of Chicago Fire	$54.19
08/11/2015	HUERTAS III, VICTOR	8801		City Of Chicago Fire	$4.00
08/11/2015	HUERTAS III, VICTOR	8801		City Of Chicago Fire	$0.40
08/11/2015	HUERTAS III, VICTOR	8801		City Of Chicago Fire	$358.64
08/11/2015	HUERTAS III, VICTOR	8801		City Of Chicago Fire	$4.00
08/11/2015	HUERTAS III, VICTOR	8801		City Of Chicago Fire	$0.40

Incident Date	Claimant	Rank	Unit of Assignment	Insured	Total to be Paid
08/11/2015	HUERTAS III, VICTOR	8801		City Of Chicago Fire	$208.97
08/11/2015	HUERTAS III, VICTOR	8801		City Of Chicago Fire	$4.00
08/11/2015	HUERTAS III, VICTOR	8801		City Of Chicago Fire	$0.22
08/11/2015	HUERTAS III, VICTOR	8801		City Of Chicago Fire	$358.64
08/11/2015	HUERTAS III, VICTOR	8801		City Of Chicago Fire	$4.00
08/11/2015	HUERTAS III, VICTOR	8801		City Of Chicago Fire	$0.40
11/06/2015	HOWE, CHRISTIAN	8819		City Of Chicago Fire	$4.00
11/06/2015	HOWE, CHRISTIAN	8819		City Of Chicago Fire	$247.35
08/31/2015	HIPPS GLENN, DENISE	8749		City Of Chicago Fire	$0.40
08/31/2015	HIPPS GLENN, DENISE	8749		City Of Chicago Fire	$4.00
08/31/2015	HIPPS GLENN, DENISE	8749		City Of Chicago Fire	$0.68
08/31/2015	HIPPS GLENN, DENISE	8749		City Of Chicago Fire	$358.64
08/31/2015	HIPPS GLENN, DENISE	8749		City Of Chicago Fire	$331.52
08/31/2015	HIPPS GLENN, DENISE	8749		City Of Chicago Fire	$75.86
08/31/2015	HIPPS GLENN, DENISE	8749		City Of Chicago Fire	$0.40
08/31/2015	HIPPS GLENN, DENISE	8749		City Of Chicago Fire	$4.00
08/31/2015	HIPPS GLENN, DENISE	8749		City Of Chicago Fire	$4.00
08/31/2015	HIPPS GLENN, DENISE	8749		City Of Chicago Fire	$4.00
08/31/2015	HIPPS GLENN, DENISE	8749		City Of Chicago Fire	$0.36
08/31/2015	HIPPS GLENN, DENISE	8749		City Of Chicago Fire	$360.86
10/01/2015	HEENAN, WILLIAM	8731		City Of Chicago Fire	$2.15
10/01/2015	HEENAN, WILLIAM	8731		City Of Chicago Fire	$4.00
10/01/2015	HEENAN, WILLIAM	8731		City Of Chicago Fire	$26.83
10/01/2015	HEENAN, WILLIAM	8731		City Of Chicago Fire	$467.22
10/01/2015	HEENAN, WILLIAM	8731		City Of Chicago Fire	$4.00
10/01/2015	HEENAN, WILLIAM	8731		City Of Chicago Fire	$4.00
10/01/2015	HEENAN, WILLIAM	8731		City Of Chicago Fire	$123.32
10/01/2015	HEENAN, WILLIAM	8731		City Of Chicago Fire	$239.90
10/01/2015	HEENAN, WILLIAM	8731		City Of Chicago Fire	$4.00
03/29/2015	HASAN, ABDEL-NASER	8801		City Of Chicago Fire	$83.08
03/29/2015	HASAN, ABDEL-NASER	8801		City Of Chicago Fire	$4.00
01/05/2015	HAMP, DEBORAH	8745		City Of Chicago Fire	$98.12
01/05/2015	HAMP, DEBORAH	8745		City Of Chicago Fire	$2.61

Incident Date	Claimant	Rank	Unit of Assignment	Insured	Total to be Paid
07/29/1997	Gutierrez-Ogar, Bernadette	M	00665	City Of Chicago Fire	$76.71
07/29/1997	Gutierrez-Ogar, Bernadette	M	00665	City Of Chicago Fire	$70.45
07/29/1997	Gutierrez-Ogar, Bernadette	M	00665	City Of Chicago Fire	$4.00
07/29/1997	Gutierrez-Ogar, Bernadette	M	00665	City Of Chicago Fire	$1.39
07/29/1997	Gutierrez-Ogar, Bernadette	M	00665	City Of Chicago Fire	$0.64
07/29/1997	Gutierrez-Ogar, Bernadette	M	00665	City Of Chicago Fire	$246.24
07/29/1997	Gutierrez-Ogar, Bernadette	M	00665	City Of Chicago Fire	$4.00
07/29/1997	Gutierrez-Ogar, Bernadette	M	00665	City Of Chicago Fire	$0.27
07/29/1997	Gutierrez-Ogar, Bernadette	M	00665	City Of Chicago Fire	$236.62
07/29/1997	Gutierrez-Ogar, Bernadette	M	00665	City Of Chicago Fire	$4.00
07/29/1997	Gutierrez-Ogar, Bernadette	M	00665	City Of Chicago Fire	$0.26
07/29/1997	Gutierrez-Ogar, Bernadette	M	00665	City Of Chicago Fire	$243.81
07/29/1997	Gutierrez-Ogar, Bernadette	M	00665	City Of Chicago Fire	$4.00
07/29/1997	Gutierrez-Ogar, Bernadette	M	00665	City Of Chicago Fire	$0.27
07/29/1997	Gutierrez-Ogar, Bernadette	M	00665	City Of Chicago Fire	$204.04
07/29/1997	Gutierrez-Ogar, Bernadette	M	00665	City Of Chicago Fire	$4.00
07/29/1997	Gutierrez-Ogar, Bernadette	M	00665	City Of Chicago Fire	$0.22
07/29/1997	Gutierrez-Ogar, Bernadette	M	00665	City Of Chicago Fire	$243.25
07/29/1997	Gutierrez-Ogar, Bernadette	M	00665	City Of Chicago Fire	$4.00
07/29/1997	Gutierrez-Ogar, Bernadette	M	00665	City Of Chicago Fire	$0.27
07/29/1997	Gutierrez-Ogar, Bernadette	M	00665	City Of Chicago Fire	$237.52
07/29/1997	Gutierrez-Ogar, Bernadette	M	00665	City Of Chicago Fire	$4.00
07/29/1997	Gutierrez-Ogar, Bernadette	M	00665	City Of Chicago Fire	$2.13
07/29/1997	Gutierrez-Ogar, Bernadette	M	00665	City Of Chicago Fire	$236.62
07/29/1997	Gutierrez-Ogar, Bernadette	M	00665	City Of Chicago Fire	$4.00
07/29/1997	Gutierrez-Ogar, Bernadette	M	00665	City Of Chicago Fire	$0.26
07/29/1997	Gutierrez-Ogar, Bernadette	M	00665	City Of Chicago Fire	$592.86
07/29/1997	Gutierrez-Ogar, Bernadette	M	00665	City Of Chicago Fire	$4.00
05/09/2003	Gramer-Hamp, Deborah	M	00612	City Of Chicago Fire	$69.56
05/09/2003	Gramer-Hamp, Deborah	M	00612	City Of Chicago Fire	$359.57
05/09/2003	Gramer-Hamp, Deborah	M	00612	City Of Chicago Fire	$614.83
07/26/2008	GREEN-HARRIS, MARCIA	8807		City Of Chicago Fire	$112.75
03/07/2013	GREEN, LAWRENCE	8731		City Of Chicago Fire	$0.57

Incident Date	Claimant	Rank	Unit of Assignment	Insured	Total to be Paid
03/07/2013	GREEN, LAWRENCE	8731		City Of Chicago Fire	$4.00
03/07/2013	GREEN, LAWRENCE	8731		City Of Chicago Fire	$117.88
03/07/2013	GREEN, LAWRENCE	8731		City Of Chicago Fire	$54.13
03/07/2013	GREEN, LAWRENCE	8731		City Of Chicago Fire	$4.00
03/07/2013	GREEN, LAWRENCE	8731		City Of Chicago Fire	$4.00
06/01/2012	GIUFFRE, PHILIP	FF/P		City Of Chicago Fire	$304.06
06/01/2012	GIUFFRE, PHILIP	FF/P		City Of Chicago Fire	$85.13
05/02/2015	GILLEN, DONALD	8731		City Of Chicago Fire	$4.00
05/02/2015	GILLEN, DONALD	8731		City Of Chicago Fire	$0.15
05/02/2015	GILLEN, DONALD	8731		City Of Chicago Fire	$177.38
05/02/2015	GILLEN, DONALD	8731		City Of Chicago Fire	$4.00
05/02/2015	GILLEN, DONALD	8731		City Of Chicago Fire	$0.10
05/02/2015	GILLEN, DONALD	8731		City Of Chicago Fire	$0.34
05/02/2015	GILLEN, DONALD	8731		City Of Chicago Fire	$397.10
05/02/2015	GILLEN, DONALD	8731		City Of Chicago Fire	$4.00
05/02/2015	GILLEN, DONALD	8731		City Of Chicago Fire	$0.22
05/02/2015	GILLEN, DONALD	8731		City Of Chicago Fire	$175.45
05/02/2015	GILLEN, DONALD	8731		City Of Chicago Fire	$4.00
05/02/2015	GILLEN, DONALD	8731		City Of Chicago Fire	$0.09
05/02/2015	GILLEN, DONALD	8731		City Of Chicago Fire	$75.86
05/02/2015	GILLEN, DONALD	8731		City Of Chicago Fire	$4.00
05/02/2015	GILLEN, DONALD	8731		City Of Chicago Fire	$0.68
05/02/2015	GILLEN, DONALD	8731		City Of Chicago Fire	$266.21
05/02/2015	GILLEN, DONALD	8731		City Of Chicago Fire	$4.00
05/02/2015	GILLEN, DONALD	8731		City Of Chicago Fire	$0.15
05/02/2015	GILLEN, DONALD	8731		City Of Chicago Fire	$532.42
05/02/2015	GILLEN, DONALD	8731		City Of Chicago Fire	$4.00
05/02/2015	GILLEN, DONALD	8731		City Of Chicago Fire	$0.30
05/02/2015	GILLEN, DONALD	8731		City Of Chicago Fire	$598.31
05/02/2015	GILLEN, DONALD	8731		City Of Chicago Fire	$4.00
05/02/2015	GILLEN, DONALD	8731		City Of Chicago Fire	$223.87
05/02/2015	GILLEN, DONALD	8731		City Of Chicago Fire	$4.00
05/02/2015	GILLEN, DONALD	8731		City Of Chicago Fire	$0.13

Incident Date	Claimant	Rank	Unit of Assignment	Insured	Total to be Paid
05/02/2015	GILLEN, DONALD	8731		City Of Chicago Fire	$266.21
05/02/2015	GILLEN, DONALD	8731		City Of Chicago Fire	$4.00
05/02/2015	GILLEN, DONALD	8731		City Of Chicago Fire	$0.15
05/02/2015	GILLEN, DONALD	8731		City Of Chicago Fire	$266.21
05/02/2015	GILLEN, DONALD	8731		City Of Chicago Fire	$4.00
05/02/2015	GILLEN, DONALD	8731		City Of Chicago Fire	$0.15
05/02/2015	GILLEN, DONALD	8731		City Of Chicago Fire	$223.87
05/02/2015	GILLEN, DONALD	8731		City Of Chicago Fire	$4.00
05/02/2015	GILLEN, DONALD	8731		City Of Chicago Fire	$0.13
05/02/2015	GILLEN, DONALD	8731		City Of Chicago Fire	$266.21
05/02/2015	GILLEN, DONALD	8731		City Of Chicago Fire	$4.00
05/02/2015	GILLEN, DONALD	8731		City Of Chicago Fire	$0.15
05/02/2015	GILLEN, DONALD	8731		City Of Chicago Fire	$266.21
08/18/2015	GIBLIN, CATHERINE	8745		City Of Chicago Fire	$0.41
08/18/2015	GIBLIN, CATHERINE	8745		City Of Chicago Fire	$4.00
08/18/2015	GIBLIN, CATHERINE	8745		City Of Chicago Fire	$367.64
08/18/2015	GIBLIN, CATHERINE	8745		City Of Chicago Fire	$0.40
08/18/2015	GIBLIN, CATHERINE	8745		City Of Chicago Fire	$4.00
08/18/2015	GIBLIN, CATHERINE	8745		City Of Chicago Fire	$354.49
09/21/2009	GERICH, ROBERT	8801		City Of Chicago Fire	$337.59
10/20/2015	GARITI, JILL	8745		City Of Chicago Fire	$106.09
10/20/2015	GARITI, JILL	8745		City Of Chicago Fire	$274.24
10/20/2015	GARITI, JILL	8745		City Of Chicago Fire	$0.17
10/20/2015	GARITI, JILL	8745		City Of Chicago Fire	$4.00
10/20/2015	GARITI, JILL	8745		City Of Chicago Fire	$162.62
10/20/2015	GARITI, JILL	8745		City Of Chicago Fire	$0.30
10/20/2015	GARITI, JILL	8745		City Of Chicago Fire	$4.00
10/20/2015	GARITI, JILL	8745		City Of Chicago Fire	$4.00
10/20/2015	GARITI, JILL	8745		City Of Chicago Fire	$2.00
05/01/2015	GARCIA, ISRAEL	8749		City Of Chicago Fire	$43.17
05/01/2015	GARCIA, ISRAEL	8749		City Of Chicago Fire	$4.00
09/10/2011	GALLAPO, ROBERT	8735		City Of Chicago Fire	$79.85
08/07/2015	GALLAGHER, MARTIN	8731		City Of Chicago Fire	$4.00

Incident Date	Claimant	Rank	Unit of Assignment	Insured	Total to be Paid
05/24/2015	GAICHAS, KRISTY	8745		City Of Chicago Fire	$85.28
05/24/2015	GAICHAS, KRISTY	8745		City Of Chicago Fire	$4.00
12/13/2015	FRITZ, KENNETH	8731		City Of Chicago Fire	$4.00
12/13/2015	FRITZ, KENNETH	8731		City Of Chicago Fire	$19.84
11/18/2015	FORTIS, JOSEPH	8728		City Of Chicago Fire	$193.50
11/18/2015	FORTIS, JOSEPH	8728		City Of Chicago Fire	$4.00
11/18/2015	FORTIS, JOSEPH	8728		City Of Chicago Fire	$4.00
11/18/2015	FORTIS, JOSEPH	8728		City Of Chicago Fire	$39.91
11/18/2015	FORTIS, JOSEPH	8728		City Of Chicago Fire	$4.00
11/18/2015	FORTIS, JOSEPH	8728		City Of Chicago Fire	$28.08
10/04/2015	FORNEY, KEVIN	8812		City Of Chicago Fire	$4.00
10/04/2015	FORNEY, KEVIN	8812		City Of Chicago Fire	$4.00
10/04/2015	FORNEY, KEVIN	8812		City Of Chicago Fire	$198.40
10/04/2015	FORNEY, KEVIN	8812		City Of Chicago Fire	$8.43
10/04/2015	FORNEY, KEVIN	8812		City Of Chicago Fire	$103.78
11/29/2015	FOLEY, CORNELIUS	8801		City Of Chicago Fire	$281.01
11/29/2015	FOLEY, CORNELIUS	8801		City Of Chicago Fire	$4.00
11/29/2015	FOLEY, CORNELIUS	8801		City Of Chicago Fire	$4.00
11/29/2015	FOLEY, CORNELIUS	8801		City Of Chicago Fire	$984.22
09/24/2015	FLORES, JOSE	8801		City Of Chicago Fire	$4.00
09/24/2015	FLORES, JOSE	8801		City Of Chicago Fire	$1.19
09/24/2015	FLORES, JOSE	8801		City Of Chicago Fire	$167.51
09/24/2015	FLORES, JOSE	8801		City Of Chicago Fire	$4.00
09/24/2015	FLORES, JOSE	8801		City Of Chicago Fire	$1.19
09/24/2015	FLORES, JOSE	8801		City Of Chicago Fire	$154.41
09/24/2015	FLORES, JOSE	8801		City Of Chicago Fire	$4.00
09/24/2015	FLORES, JOSE	8801		City Of Chicago Fire	$165.38
09/24/2015	FLORES, JOSE	8801		City Of Chicago Fire	$4.00
09/24/2015	FLORES, JOSE	8801		City Of Chicago Fire	$1.17
09/24/2015	FLORES, JOSE	8801		City Of Chicago Fire	$262.23
09/24/2015	FLORES, JOSE	8801		City Of Chicago Fire	$180.19
09/24/2015	FLORES, JOSE	8801		City Of Chicago Fire	$215.64
09/24/2015	FLORES, JOSE	8801		City Of Chicago Fire	$4.00

Incident Date	Claimant	Rank	Unit of Assignment	Insured	Total to be Paid
09/24/2015	FLORES, JOSE	8801		City Of Chicago Fire	$1.53
09/24/2015	FLORES, JOSE	8801		City Of Chicago Fire	$212.28
09/24/2015	FLORES, JOSE	8801		City Of Chicago Fire	$167.51
09/24/2015	FLORES, JOSE	8801		City Of Chicago Fire	$4.00
09/24/2015	FLORES, JOSE	8801		City Of Chicago Fire	$1.51
09/24/2015	FLORES, JOSE	8801		City Of Chicago Fire	$4.00
09/24/2015	FLORES, JOSE	8801		City Of Chicago Fire	$1.19
09/24/2015	FLORES, JOSE	8801		City Of Chicago Fire	$176.54
09/24/2015	FLORES, JOSE	8801		City Of Chicago Fire	$66.69
09/24/2015	FLORES, JOSE	8801		City Of Chicago Fire	$4.00
09/24/2015	FLORES, JOSE	8801		City Of Chicago Fire	$0.47
09/24/2015	FLORES, JOSE	8801		City Of Chicago Fire	$243.16
09/24/2015	FLORES, JOSE	8801		City Of Chicago Fire	$4.00
09/24/2015	FLORES, JOSE	8801		City Of Chicago Fire	$1.72
09/24/2015	FLORES, JOSE	8801		City Of Chicago Fire	$153.62
09/24/2015	FLORES, JOSE	8801		City Of Chicago Fire	$4.00
09/24/2015	FLORES, JOSE	8801		City Of Chicago Fire	$1.08
09/24/2015	FLORES, JOSE	8801		City Of Chicago Fire	$167.51
09/24/2015	FLORES, JOSE	8801		City Of Chicago Fire	$4.00
09/24/2015	FLORES, JOSE	8801		City Of Chicago Fire	$1.19
09/24/2015	FLORES, JOSE	8801		City Of Chicago Fire	$167.51
04/14/2014	FAULKNER, CHASE	8731		City Of Chicago Fire	$47.17
04/14/2014	FAULKNER, CHASE	8731		City Of Chicago Fire	$47.17
04/14/2014	FAULKNER, CHASE	8731		City Of Chicago Fire	$48.52
04/14/2014	FAULKNER, CHASE	8731		City Of Chicago Fire	$47.17
04/14/2014	FAULKNER, CHASE	8731		City Of Chicago Fire	$47.17
04/14/2014	FAULKNER, CHASE	8731		City Of Chicago Fire	$47.17
04/14/2014	FAULKNER, CHASE	8731		City Of Chicago Fire	$47.17
04/14/2014	FAULKNER, CHASE	8731		City Of Chicago Fire	$47.17
04/14/2014	FAULKNER, CHASE	8731		City Of Chicago Fire	$48.27
04/14/2014	FAULKNER, CHASE	8731		City Of Chicago Fire	$47.17
04/14/2014	FAULKNER, CHASE	8731		City Of Chicago Fire	$47.17
04/14/2014	FAULKNER, CHASE	8731		City Of Chicago Fire	$47.99

Incident Date	Claimant	Rank	Unit of Assignment	Insured	Total to be Paid
04/14/2014	FAULKNER, CHASE	8731		City Of Chicago Fire	$47.99
04/14/2014	FAULKNER, CHASE	8731		City Of Chicago Fire	$47.99
04/14/2014	FAULKNER, CHASE	8731		City Of Chicago Fire	$47.17
04/14/2014	FAULKNER, CHASE	8731		City Of Chicago Fire	$47.99
04/14/2014	FAULKNER, CHASE	8731		City Of Chicago Fire	$47.17
11/30/2015	FAHRENBACH, PATRICK	8801		City Of Chicago Fire	$39.10
11/30/2015	FAHRENBACH, PATRICK	8801		City Of Chicago Fire	$4.00
11/30/2015	FAHRENBACH, PATRICK	8801		City Of Chicago Fire	$313.99
11/30/2015	FAHRENBACH, PATRICK	8801		City Of Chicago Fire	$4.00
11/30/2015	FAHRENBACH, PATRICK	8801		City Of Chicago Fire	$2.12
11/30/2015	FAHRENBACH, PATRICK	8801		City Of Chicago Fire	$112.19
11/30/2015	FAHRENBACH, PATRICK	8801		City Of Chicago Fire	$4.00
11/30/2015	FAHRENBACH, PATRICK	8801		City Of Chicago Fire	$0.69
06/06/2015	FABIANSKI, JOSEPH	8733		City Of Chicago Fire	$4.00
06/06/2015	FABIANSKI, JOSEPH	8733		City Of Chicago Fire	$21.84
08/01/2015	ELLINGSEN, RONALD	8817		City Of Chicago Fire	$1.56
08/01/2015	ELLINGSEN, RONALD	8817		City Of Chicago Fire	$302.73
08/01/2015	ELLINGSEN, RONALD	8817		City Of Chicago Fire	$2.17
08/01/2015	ELLINGSEN, RONALD	8817		City Of Chicago Fire	$4.00
08/01/2015	ELLINGSEN, RONALD	8817		City Of Chicago Fire	$1.55
08/01/2015	ELLINGSEN, RONALD	8817		City Of Chicago Fire	$4.00
08/01/2015	ELLINGSEN, RONALD	8817		City Of Chicago Fire	$1.03
08/01/2015	ELLINGSEN, RONALD	8817		City Of Chicago Fire	$4.00
08/01/2015	ELLINGSEN, RONALD	8817		City Of Chicago Fire	$0.60
08/01/2015	ELLINGSEN, RONALD	8817		City Of Chicago Fire	$4.00
08/01/2015	ELLINGSEN, RONALD	8817		City Of Chicago Fire	$189.59
08/01/2015	ELLINGSEN, RONALD	8817		City Of Chicago Fire	$0.75
08/01/2015	ELLINGSEN, RONALD	8817		City Of Chicago Fire	$4.00
08/01/2015	ELLINGSEN, RONALD	8817		City Of Chicago Fire	$84.06
08/01/2015	ELLINGSEN, RONALD	8817		City Of Chicago Fire	$4.00
08/01/2015	ELLINGSEN, RONALD	8817		City Of Chicago Fire	$1.55
08/01/2015	ELLINGSEN, RONALD	8817		City Of Chicago Fire	$4.00
08/01/2015	ELLINGSEN, RONALD	8817		City Of Chicago Fire	$4.00

Incident Date	Claimant	Rank	Unit of Assignment	Insured	Total to be Paid
08/01/2015	ELLINGSEN, RONALD	8817		City Of Chicago Fire	$206.79
08/01/2015	ELLINGSEN, RONALD	8817		City Of Chicago Fire	$248.70
08/01/2015	ELLINGSEN, RONALD	8817		City Of Chicago Fire	$4.00
08/01/2015	ELLINGSEN, RONALD	8817		City Of Chicago Fire	$1.10
08/01/2015	ELLINGSEN, RONALD	8817		City Of Chicago Fire	$246.61
08/01/2015	ELLINGSEN, RONALD	8817		City Of Chicago Fire	$163.06
08/01/2015	ELLINGSEN, RONALD	8817		City Of Chicago Fire	$4.00
08/01/2015	ELLINGSEN, RONALD	8817		City Of Chicago Fire	$4.00
08/01/2015	ELLINGSEN, RONALD	8817		City Of Chicago Fire	$202.88
08/01/2015	ELLINGSEN, RONALD	8817		City Of Chicago Fire	$246.61
10/07/2015	EDWARDS, TIM	8735		City Of Chicago Fire	$110.00
07/16/2015	EASON, CORY	8731		City Of Chicago Fire	$0.34
07/16/2015	EASON, CORY	8731		City Of Chicago Fire	$4.00
07/16/2015	EASON, CORY	8731		City Of Chicago Fire	$38.00
07/16/2015	EASON, CORY	8731		City Of Chicago Fire	$3.21
07/16/2015	EASON, CORY	8731		City Of Chicago Fire	$4.00
07/16/2015	EASON, CORY	8731		City Of Chicago Fire	$359.34
07/16/2015	EASON, CORY	8731		City Of Chicago Fire	$3.89
07/16/2015	EASON, CORY	8731		City Of Chicago Fire	$4.00
07/16/2015	EASON, CORY	8731		City Of Chicago Fire	$434.11
07/16/2015	EASON, CORY	8731		City Of Chicago Fire	$0.40
07/16/2015	EASON, CORY	8731		City Of Chicago Fire	$4.00
07/16/2015	EASON, CORY	8731		City Of Chicago Fire	$358.64
07/16/2015	EASON, CORY	8731		City Of Chicago Fire	$0.40
07/16/2015	EASON, CORY	8731		City Of Chicago Fire	$4.00
07/16/2015	EASON, CORY	8731		City Of Chicago Fire	$358.64
07/16/2015	EASON, CORY	8731		City Of Chicago Fire	$0.40
07/16/2015	EASON, CORY	8731		City Of Chicago Fire	$4.00
07/16/2015	EASON, CORY	8731		City Of Chicago Fire	$358.64
07/16/2015	EASON, CORY	8731		City Of Chicago Fire	$4.00
07/16/2015	EASON, CORY	8731		City Of Chicago Fire	$32.49
07/16/2015	EASON, CORY	8731		City Of Chicago Fire	$0.29
10/18/2015	DUNCAN, EMMANUEL	8811		City Of Chicago Fire	$4.00

Incident Date	Claimant	Rank	Unit of Assignment	Insured	Total to be Paid
10/18/2015	DUNCAN, EMMANUEL	8811		City Of Chicago Fire	$2.10
10/18/2015	DUNCAN, EMMANUEL	8811		City Of Chicago Fire	$5.88
10/18/2015	DUNCAN, EMMANUEL	8811		City Of Chicago Fire	$4.00
10/18/2015	DUNCAN, EMMANUEL	8811		City Of Chicago Fire	$657.02
10/18/2015	DUNCAN, EMMANUEL	8811		City Of Chicago Fire	$0.68
10/18/2015	DUNCAN, EMMANUEL	8811		City Of Chicago Fire	$8.10
10/18/2015	DUNCAN, EMMANUEL	8811		City Of Chicago Fire	$4.00
10/18/2015	DUNCAN, EMMANUEL	8811		City Of Chicago Fire	$75.86
10/18/2015	DUNCAN, EMMANUEL	8811		City Of Chicago Fire	$75.86
10/18/2015	DUNCAN, EMMANUEL	8811		City Of Chicago Fire	$4.00
10/18/2015	DUNCAN, EMMANUEL	8811		City Of Chicago Fire	$0.68
10/18/2015	DUNCAN, EMMANUEL	8811		City Of Chicago Fire	$234.04
10/18/2015	DUNCAN, EMMANUEL	8811		City Of Chicago Fire	$4.00
10/18/2015	DUNCAN, EMMANUEL	8811		City Of Chicago Fire	$905.40
08/17/2015	DUIGNAN, JOHN	8731		City Of Chicago Fire	$1.19
08/17/2015	DUIGNAN, JOHN	8731		City Of Chicago Fire	$4.00
08/17/2015	DUIGNAN, JOHN	8731		City Of Chicago Fire	$1.71
08/17/2015	DUIGNAN, JOHN	8731		City Of Chicago Fire	$4.00
08/17/2015	DUIGNAN, JOHN	8731		City Of Chicago Fire	$167.51
08/17/2015	DUIGNAN, JOHN	8731		City Of Chicago Fire	$241.63
08/17/2015	DUIGNAN, JOHN	8731		City Of Chicago Fire	$4.00
08/17/2015	DUIGNAN, JOHN	8731		City Of Chicago Fire	$1.54
08/17/2015	DUIGNAN, JOHN	8731		City Of Chicago Fire	$217.57
08/17/2015	DUIGNAN, JOHN	8731		City Of Chicago Fire	$1.54
08/17/2015	DUIGNAN, JOHN	8731		City Of Chicago Fire	$4.00
08/17/2015	DUIGNAN, JOHN	8731		City Of Chicago Fire	$217.57
08/17/2015	DUIGNAN, JOHN	8731		City Of Chicago Fire	$1.19
08/17/2015	DUIGNAN, JOHN	8731		City Of Chicago Fire	$4.00
08/17/2015	DUIGNAN, JOHN	8731		City Of Chicago Fire	$167.51
08/17/2015	DUIGNAN, JOHN	8731		City Of Chicago Fire	$1.19
08/17/2015	DUIGNAN, JOHN	8731		City Of Chicago Fire	$4.00
08/17/2015	DUIGNAN, JOHN	8731		City Of Chicago Fire	$167.51
08/17/2015	DUIGNAN, JOHN	8731		City Of Chicago Fire	$4.00

Incident Date	Claimant	Rank	Unit of Assignment	Insured	Total to be Paid
08/17/2015	DUIGNAN, JOHN	8731		City Of Chicago Fire	$76.66
08/17/2015	DUIGNAN, JOHN	8731		City Of Chicago Fire	$4.00
08/17/2015	DUIGNAN, JOHN	8731		City Of Chicago Fire	$0.54
08/17/2015	DUIGNAN, JOHN	8731		City Of Chicago Fire	$251.88
08/11/2014	DIPASQUALE, JAMES	8801		City Of Chicago Fire	$4.00
10/15/2015	DI DOMENICO, MICHAEL	8807		City Of Chicago Fire	$99.72
10/15/2015	DI DOMENICO, MICHAEL	8807		City Of Chicago Fire	$4.00
10/15/2015	DI DOMENICO, MICHAEL	8807		City Of Chicago Fire	$4.24
10/30/2015	DEBARTOLO, ENRICO	8801		City Of Chicago Fire	$4.00
10/30/2015	DEBARTOLO, ENRICO	8801		City Of Chicago Fire	$161.15
10/30/2015	DEBARTOLO, ENRICO	8801		City Of Chicago Fire	$4.83
12/02/2015	DEAN, MARTHA	8750		City Of Chicago Fire	$20.53
12/02/2015	DEAN, MARTHA	8750		City Of Chicago Fire	$4.00
10/14/2015	DE VOSS, JEFF	8749		City Of Chicago Fire	$1.18
10/14/2015	DE VOSS, JEFF	8749		City Of Chicago Fire	$4.00
10/14/2015	DE VOSS, JEFF	8749		City Of Chicago Fire	$62.52
04/27/2015	DAVIS, TASHA	8802		City Of Chicago Fire	$4.00
08/05/2003	Cordt, Robert	F	09999	City Of Chicago Fire	$149.78
08/05/2003	Cordt, Robert	F	09999	City Of Chicago Fire	$349.45
03/24/2008	Ciara, Michael	P	00003	City Of Chicago Fire	$1.96
03/24/2008	Ciara, Michael	P	00003	City Of Chicago Fire	$4.00
03/24/2008	Ciara, Michael	P	00003	City Of Chicago Fire	$379.81
03/24/2008	Ciara, Michael	P	00003	City Of Chicago Fire	$106.33
08/11/2015	CURLEY, STEPHEN	8731		City Of Chicago Fire	$13.72
08/11/2015	CURLEY, STEPHEN	8731		City Of Chicago Fire	$4.00
08/11/2015	CURLEY, STEPHEN	8731		City Of Chicago Fire	$5.01
08/11/2015	CURLEY, STEPHEN	8731		City Of Chicago Fire	$175.96
08/11/2015	CURLEY, STEPHEN	8731		City Of Chicago Fire	$4.00
08/11/2015	CURLEY, STEPHEN	8731		City Of Chicago Fire	$1.57
08/11/2015	CURLEY, STEPHEN	8731		City Of Chicago Fire	$108.61
08/11/2015	CURLEY, STEPHEN	8731		City Of Chicago Fire	$4.00
08/11/2015	CURLEY, STEPHEN	8731		City Of Chicago Fire	$3.26
08/11/2015	CURLEY, STEPHEN	8731		City Of Chicago Fire	$631.29

Incident Date	Claimant	Rank	Unit of Assignment	Insured	Total to be Paid
08/11/2015	CURLEY, STEPHEN	8731		City Of Chicago Fire	$5.65
08/11/2015	CURLEY, STEPHEN	8731		City Of Chicago Fire	$13.72
08/11/2015	CURLEY, STEPHEN	8731		City Of Chicago Fire	$4.00
08/11/2015	CURLEY, STEPHEN	8731		City Of Chicago Fire	$5.01
08/19/2012	CUNNINGHAM, JEFFREY	8735		City Of Chicago Fire	$3.91
08/19/2012	CUNNINGHAM, JEFFREY	8735		City Of Chicago Fire	$4.00
08/19/2012	CUNNINGHAM, JEFFREY	8735		City Of Chicago Fire	$503.64
08/19/2012	CUNNINGHAM, JEFFREY	8735		City Of Chicago Fire	$4.00
08/19/2012	CUNNINGHAM, JEFFREY	8735		City Of Chicago Fire	$7.32
08/19/2012	CUNNINGHAM, JEFFREY	8735		City Of Chicago Fire	$6.93
08/19/2012	CUNNINGHAM, JEFFREY	8735		City Of Chicago Fire	$251.82
08/19/2012	CUNNINGHAM, JEFFREY	8735		City Of Chicago Fire	$4.00
08/19/2012	CUNNINGHAM, JEFFREY	8735		City Of Chicago Fire	$1.84
08/19/2012	CUNNINGHAM, JEFFREY	8735		City Of Chicago Fire	$702.13
08/19/2012	CUNNINGHAM, JEFFREY	8735		City Of Chicago Fire	$4.00
08/19/2012	CUNNINGHAM, JEFFREY	8735		City Of Chicago Fire	$3.68
08/19/2012	CUNNINGHAM, JEFFREY	8735		City Of Chicago Fire	$484.32
08/19/2012	CUNNINGHAM, JEFFREY	8735		City Of Chicago Fire	$4.00
08/19/2012	CUNNINGHAM, JEFFREY	8735		City Of Chicago Fire	$3.47
08/19/2012	CUNNINGHAM, JEFFREY	8735		City Of Chicago Fire	$863.64
08/19/2012	CUNNINGHAM, JEFFREY	8735		City Of Chicago Fire	$4.00
08/19/2012	CUNNINGHAM, JEFFREY	8735		City Of Chicago Fire	$22.70
08/19/2012	CUNNINGHAM, JEFFREY	8735		City Of Chicago Fire	$969.74
08/19/2012	CUNNINGHAM, JEFFREY	8735		City Of Chicago Fire	$4.00
12/17/2014	CUMMINGS, MICHAEL	8807		City Of Chicago Fire	$1.37
12/17/2014	CUMMINGS, MICHAEL	8807		City Of Chicago Fire	$4.00
12/17/2014	CUMMINGS, MICHAEL	8807		City Of Chicago Fire	$153.02
11/05/2015	CONNOLLY, MARTIN	8801		City Of Chicago Fire	$395.15
11/05/2015	CONNOLLY, MARTIN	8801		City Of Chicago Fire	$4.00
11/05/2015	CONNOLLY, MARTIN	8801		City Of Chicago Fire	$3.53
05/19/2014	COMITO, JOSEPH	8807		City Of Chicago Fire	$365.49
05/19/2014	COMITO, JOSEPH	8807		City Of Chicago Fire	$4.00
07/04/2014	CNOTA, FRED	8812		City Of Chicago Fire	$211.70

Incident Date	Claimant	Rank	Unit of Assignment	Insured	Total to be Paid
07/04/2014	CNOTA, FRED	8812		City Of Chicago Fire	$0.22
07/04/2014	CNOTA, FRED	8812		City Of Chicago Fire	$4.00
07/04/2014	CNOTA, FRED	8812		City Of Chicago Fire	$3.53
07/04/2014	CNOTA, FRED	8812		City Of Chicago Fire	$881.22
07/04/2014	CNOTA, FRED	8812		City Of Chicago Fire	$4.00
07/04/2014	CNOTA, FRED	8812		City Of Chicago Fire	$9.56
07/04/2014	CNOTA, FRED	8812		City Of Chicago Fire	$4.00
07/04/2014	CNOTA, FRED	8812		City Of Chicago Fire	$79.68
07/04/2014	CNOTA, FRED	8812		City Of Chicago Fire	$228.82
07/04/2014	CNOTA, FRED	8812		City Of Chicago Fire	$4.00
07/04/2014	CNOTA, FRED	8812		City Of Chicago Fire	$2.48
07/04/2014	CNOTA, FRED	8812		City Of Chicago Fire	$203.75
07/04/2014	CNOTA, FRED	8812		City Of Chicago Fire	$4.00
07/04/2014	CNOTA, FRED	8812		City Of Chicago Fire	$393.82
01/24/2015	CLARK, RONALD			City Of Chicago Fire	$257.02
01/24/2015	CLARK, RONALD			City Of Chicago Fire	$0.37
01/24/2015	CLARK, RONALD			City Of Chicago Fire	$0.28
01/24/2015	CLARK, RONALD			City Of Chicago Fire	$303.37
01/24/2015	CLARK, RONALD			City Of Chicago Fire	$4.00
01/24/2015	CLARK, RONALD			City Of Chicago Fire	$0.33
01/24/2015	CLARK, RONALD			City Of Chicago Fire	$164.32
01/24/2015	CLARK, RONALD			City Of Chicago Fire	$4.00
01/24/2015	CLARK, RONALD			City Of Chicago Fire	$0.18
01/24/2015	CLARK, RONALD			City Of Chicago Fire	$257.02
01/24/2015	CLARK, RONALD			City Of Chicago Fire	$4.00
01/24/2015	CLARK, RONALD			City Of Chicago Fire	$0.28
01/24/2015	CLARK, RONALD			City Of Chicago Fire	$164.32
01/24/2015	CLARK, RONALD			City Of Chicago Fire	$4.00
01/24/2015	CLARK, RONALD			City Of Chicago Fire	$0.18
01/24/2015	CLARK, RONALD			City Of Chicago Fire	$164.32
01/24/2015	CLARK, RONALD			City Of Chicago Fire	$4.00
01/24/2015	CLARK, RONALD			City Of Chicago Fire	$0.18
01/24/2015	CLARK, RONALD			City Of Chicago Fire	$251.46

Incident Date	Claimant	Rank	Unit of Assignment	Insured	Total to be Paid
01/24/2015	CLARK, RONALD			City Of Chicago Fire	$4.00
01/24/2015	CLARK, RONALD			City Of Chicago Fire	$0.27
01/24/2015	CLARK, RONALD			City Of Chicago Fire	$513.33
01/24/2015	CLARK, RONALD			City Of Chicago Fire	$4.00
01/24/2015	CLARK, RONALD			City Of Chicago Fire	$9.70
01/24/2015	CLARK, RONALD			City Of Chicago Fire	$41.86
01/24/2015	CLARK, RONALD			City Of Chicago Fire	$4.00
01/24/2015	CLARK, RONALD			City Of Chicago Fire	$4.00
11/05/2015	CIOLINO, ELIZABETH	8745		City Of Chicago Fire	$44.80
11/05/2015	CIOLINO, ELIZABETH	8745		City Of Chicago Fire	$4.00
11/05/2015	CIOLINO, ELIZABETH	8745		City Of Chicago Fire	$8.43
11/05/2015	CIOLINO, ELIZABETH	8745		City Of Chicago Fire	$198.40
11/05/2015	CIOLINO, ELIZABETH	8745		City Of Chicago Fire	$4.00
11/05/2015	CIOLINO, ELIZABETH	8745		City Of Chicago Fire	$1.90
07/05/2013	CHVAL, MELISSA	8801		City Of Chicago Fire	$175.44
07/05/2013	CHVAL, MELISSA	8801		City Of Chicago Fire	$1.57
07/05/2013	CHVAL, MELISSA	8801		City Of Chicago Fire	$4.00
09/09/2013	CAVALIGOS, NICHOLAS	8817		City Of Chicago Fire	$231.34
09/09/2013	CAVALIGOS, NICHOLAS	8817		City Of Chicago Fire	$4.00
09/09/2013	CAVALIGOS, NICHOLAS	8817		City Of Chicago Fire	$6.94
12/08/2015	CARRILLO, ENRIQUE	8819		City Of Chicago Fire	$43.17
12/08/2015	CARRILLO, ENRIQUE	8819		City Of Chicago Fire	$4.00
12/08/2015	CARRILLO, ENRIQUE	8819		City Of Chicago Fire	$4.00
12/08/2015	CARRILLO, ENRIQUE	8819		City Of Chicago Fire	$9.96
12/08/2015	CARRILLO, ENRIQUE	8819		City Of Chicago Fire	$4.00
01/12/2010	CARBONNEAU, THOMAS	8735		City Of Chicago Fire	$299.14
12/14/2015	CAPUANO, DANIEL	8771		City Of Chicago Fire	$4.00
12/14/2015	CAPUANO, DANIEL	8771		City Of Chicago Fire	$81.29
09/08/2015	BURKE JR, PATRICK	8817		City Of Chicago Fire	$274.24
09/08/2015	BURKE JR, PATRICK	8817		City Of Chicago Fire	$320.59
09/08/2015	BURKE JR, PATRICK	8817		City Of Chicago Fire	$0.30
09/08/2015	BURKE JR, PATRICK	8817		City Of Chicago Fire	$0.12
09/08/2015	BURKE JR, PATRICK	8817		City Of Chicago Fire	$4.00

Incident Date	Claimant	Rank	Unit of Assignment	Insured	Total to be Paid
09/08/2015	BURKE JR, PATRICK	8817		City Of Chicago Fire	$4.00
09/08/2015	BURKE JR, PATRICK	8817		City Of Chicago Fire	$0.35
09/08/2015	BURKE JR, PATRICK	8817		City Of Chicago Fire	$358.64
09/08/2015	BURKE JR, PATRICK	8817		City Of Chicago Fire	$4.00
09/08/2015	BURKE JR, PATRICK	8817		City Of Chicago Fire	$4.00
09/08/2015	BURKE JR, PATRICK	8817		City Of Chicago Fire	$116.27
09/08/2015	BURKE JR, PATRICK	8817		City Of Chicago Fire	$0.40
10/12/2015	BROWNE, JOSEPH			City Of Chicago Fire	$4.00
10/12/2015	BROWNE, JOSEPH			City Of Chicago Fire	$4.82
10/12/2015	BROWNE, JOSEPH			City Of Chicago Fire	$4.00
10/12/2015	BROWNE, JOSEPH			City Of Chicago Fire	$160.69
10/19/2010	BROWN, ALICIA	8749		City Of Chicago Fire	$4.00
01/12/2011	BRNE, BERNARD	8731		City Of Chicago Fire	$97.29
01/12/2011	BRNE, BERNARD	8731		City Of Chicago Fire	$127.74
01/12/2011	BRNE, BERNARD	8731		City Of Chicago Fire	$50.97
01/12/2011	BRNE, BERNARD	8731		City Of Chicago Fire	$352.23
10/05/2009	BRANNIGAN, MICHAEL	8733		City Of Chicago Fire	$283.11
11/03/2015	BOTTGER, THEODORE	8733		City Of Chicago Fire	$15.85
11/03/2015	BOTTGER, THEODORE	8733		City Of Chicago Fire	$4.00
11/03/2015	BOTTGER, THEODORE	8733		City Of Chicago Fire	$189.59
11/03/2015	BOTTGER, THEODORE	8733		City Of Chicago Fire	$4.80
11/03/2015	BOTTGER, THEODORE	8733		City Of Chicago Fire	$4.00
07/14/2014	BOTICA, TIMOTHY	8811		City Of Chicago Fire	$4.00
07/14/2014	BOTICA, TIMOTHY	8811		City Of Chicago Fire	$2.17
07/14/2014	BOTICA, TIMOTHY	8811		City Of Chicago Fire	$114.90
05/03/2015	BORNELL, ROBERT	8749		City Of Chicago Fire	$21.45
05/03/2015	BORNELL, ROBERT	8749		City Of Chicago Fire	$32.14
05/03/2015	BORNELL, ROBERT	8749		City Of Chicago Fire	$107.27
07/31/2015	BIT IVAN, YONAN	8801		City Of Chicago Fire	$4.00
07/31/2015	BIT IVAN, YONAN	8801		City Of Chicago Fire	$73.20
12/25/2012	BIRRUETA, VICTOR	8801		City Of Chicago Fire	$4.00
12/06/2015	BIRKENSTOCK, EDWARD	8731		City Of Chicago Fire	$13.09
12/06/2015	BIRKENSTOCK, EDWARD	8731		City Of Chicago Fire	$4.00

Incident Date	Claimant	Rank	Unit of Assignment	Insured	Total to be Paid
09/15/2015	BENTZEDEK, AVISHAI			City Of Chicago Fire	$4.00
09/15/2015	BENTZEDEK, AVISHAI			City Of Chicago Fire	$155.62
09/15/2015	BENTZEDEK, AVISHAI			City Of Chicago Fire	$1.82
09/15/2015	BENTZEDEK, AVISHAI			City Of Chicago Fire	$4.00
09/15/2015	BENTZEDEK, AVISHAI			City Of Chicago Fire	$4.00
09/15/2015	BENTZEDEK, AVISHAI			City Of Chicago Fire	$203.72
09/15/2015	BENTZEDEK, AVISHAI			City Of Chicago Fire	$1.39
09/28/2015	BEIRIGER, TERRY	8811		City Of Chicago Fire	$4.00
09/28/2015	BEIRIGER, TERRY	8811		City Of Chicago Fire	$358.64
09/28/2015	BEIRIGER, TERRY	8811		City Of Chicago Fire	$0.40
09/28/2015	BEIRIGER, TERRY	8811		City Of Chicago Fire	$1.90
09/28/2015	BEIRIGER, TERRY	8811		City Of Chicago Fire	$4.00
09/28/2015	BEIRIGER, TERRY	8811		City Of Chicago Fire	$367.64
09/28/2015	BEIRIGER, TERRY	8811		City Of Chicago Fire	$4.00
09/28/2015	BEIRIGER, TERRY	8811		City Of Chicago Fire	$0.41
09/28/2015	BEIRIGER, TERRY	8811		City Of Chicago Fire	$212.61
06/11/2015	BEALS JR, AARON	8812		City Of Chicago Fire	$0.68
06/11/2015	BEALS JR, AARON	8812		City Of Chicago Fire	$4.00
06/11/2015	BEALS JR, AARON	8812		City Of Chicago Fire	$75.86
03/02/2007	Altman, James	F	00320	City Of Chicago Fire	$89.00
03/02/2007	Altman, James	F	00320	City Of Chicago Fire	$4.00
03/02/2007	Altman, James	F	00320	City Of Chicago Fire	$1.36
03/02/2007	Altman, James	F	00320	City Of Chicago Fire	$4.00
09/03/2015	AUGUSTINE, TODD	8750		City Of Chicago Fire	$4.57
09/03/2015	AUGUSTINE, TODD	8750		City Of Chicago Fire	$242.23
09/03/2015	AUGUSTINE, TODD	8750		City Of Chicago Fire	$4.00
09/03/2015	AUGUSTINE, TODD	8750		City Of Chicago Fire	$4.04
09/03/2015	AUGUSTINE, TODD	8750		City Of Chicago Fire	$4.00
09/03/2015	AUGUSTINE, TODD	8750		City Of Chicago Fire	$214.02
02/27/2015	AUGUSTINE, MARC	8749		City Of Chicago Fire	$4.00
02/27/2015	AUGUSTINE, MARC	8749		City Of Chicago Fire	$189.59
12/04/2015	AUGUSTINE, JERRY	8811		City Of Chicago Fire	$9.96
12/04/2015	AUGUSTINE, JERRY	8811		City Of Chicago Fire	$4.00

	Incident Date	Claimant	Rank	Unit of Assignment	Insured	Total to be Paid
	12/04/2015	AUGUSTINE, JERRY	8811		City Of Chicago Fire	$0.47
	12/04/2015	AUGUSTINE, JERRY	8811		City Of Chicago Fire	$4.00
	12/04/2015	AUGUSTINE, JERRY	8811		City Of Chicago Fire	$53.08
	12/04/2015	AUGUSTINE, JERRY	8811		City Of Chicago Fire	$6.77
	12/04/2015	AUGUSTINE, JERRY	8811		City Of Chicago Fire	$4.00
	12/04/2015	AUGUSTINE, JERRY	8811		City Of Chicago Fire	$757.17
	12/04/2015	AUGUSTINE, JERRY	8811		City Of Chicago Fire	$3.95
	12/04/2015	AUGUSTINE, JERRY	8811		City Of Chicago Fire	$209.35
	12/04/2015	AUGUSTINE, JERRY	8811		City Of Chicago Fire	$4.00
	06/28/2015	ARROYO, CESAR	8801		City Of Chicago Fire	$35.39
	06/28/2015	ARROYO, CESAR	8801		City Of Chicago Fire	$4.00
	10/16/2015	ANDERSON, TODD	8745		City Of Chicago Fire	$4.00
	10/16/2015	ANDERSON, TODD	8745		City Of Chicago Fire	$161.15
	10/16/2015	ANDERSON, TODD	8745		City Of Chicago Fire	$4.83
	02/21/2010	ALESSI, SAMUEL	8750		City Of Chicago Fire	$4.00
	09/15/2013	AHLFELD, DANIEL	8801		City Of Chicago Fire	$4.00
	09/15/2013	AHLFELD, DANIEL	8801		City Of Chicago Fire	$4.74
	09/15/2013	AHLFELD, DANIEL	8801		City Of Chicago Fire	$112.02
	09/15/2013	AHLFELD, DANIEL	8801		City Of Chicago Fire	$71.87
	09/15/2013	AHLFELD, DANIEL	8801		City Of Chicago Fire	$4.00
	09/15/2013	AHLFELD, DANIEL	8801		City Of Chicago Fire	$1.36
	09/15/2013	AHLFELD, DANIEL	8801		City Of Chicago Fire	$89.58
	09/15/2013	AHLFELD, DANIEL	8801		City Of Chicago Fire	$4.00
	09/15/2013	AHLFELD, DANIEL	8801		City Of Chicago Fire	$6.20
	Number	Amount				
Total:	1703	$147,133.29				

Insured Name1: City Of Chicago Police

01/05/2005	Zoldan, Anton	P	00015	City Of Chicago Police	$144.10
01/05/2005	Zoldan, Anton	P	00015	City Of Chicago Police	$2.72
01/05/2005	Zoldan, Anton	P	00015	City Of Chicago Police	$4.00
10/01/2013	ZWOLSKI, MARY	9161	765	City Of Chicago Police	$150.46
10/01/2013	ZWOLSKI, MARY	9161	765	City Of Chicago Police	$0.46
10/01/2013	ZWOLSKI, MARY	9161	765	City Of Chicago Police	$4.00

Incident Date	Claimant	Rank	Unit of Assignment	Insured	Total to be Paid
08/04/2015	ZULFIC, ALEN	9161	044	City Of Chicago Police	$258.25
08/04/2015	ZULFIC, ALEN	9161	044	City Of Chicago Police	$0.24
08/04/2015	ZULFIC, ALEN	9161	044	City Of Chicago Police	$0.29
08/04/2015	ZULFIC, ALEN	9161	044	City Of Chicago Police	$75.06
08/04/2015	ZULFIC, ALEN	9161	044	City Of Chicago Police	$4.00
08/04/2015	ZULFIC, ALEN	9161	044	City Of Chicago Police	$0.81
08/04/2015	ZULFIC, ALEN	9161	044	City Of Chicago Police	$258.59
08/04/2015	ZULFIC, ALEN	9161	044	City Of Chicago Police	$4.00
08/04/2015	ZULFIC, ALEN	9161	044	City Of Chicago Police	$2.31
08/04/2015	ZULFIC, ALEN	9161	044	City Of Chicago Police	$4.00
08/04/2015	ZULFIC, ALEN	9161	044	City Of Chicago Police	$31.34
08/04/2015	ZULFIC, ALEN	9161	044	City Of Chicago Police	$211.90
08/04/2015	ZULFIC, ALEN	9161	044	City Of Chicago Police	$4.00
08/04/2015	ZULFIC, ALEN	9161	044	City Of Chicago Police	$0.24
08/04/2015	ZULFIC, ALEN	9161	044	City Of Chicago Police	$258.25
08/04/2015	ZULFIC, ALEN	9161	044	City Of Chicago Police	$4.00
08/04/2015	ZULFIC, ALEN	9161	044	City Of Chicago Police	$0.29
08/04/2015	ZULFIC, ALEN	9161	044	City Of Chicago Police	$211.90
08/04/2015	ZULFIC, ALEN	9161	044	City Of Chicago Police	$4.00
08/04/2015	ZULFIC, ALEN	9161	044	City Of Chicago Police	$4.00
08/30/2015	ZODO, ALEX	9161	018	City Of Chicago Police	$254.25
08/30/2015	ZODO, ALEX	9161	018	City Of Chicago Police	$0.22
08/30/2015	ZODO, ALEX	9161	018	City Of Chicago Police	$0.27
08/30/2015	ZODO, ALEX	9161	018	City Of Chicago Police	$4.00
08/30/2015	ZODO, ALEX	9161	018	City Of Chicago Police	$4.00
08/30/2015	ZODO, ALEX	9161	018	City Of Chicago Police	$41.34
08/30/2015	ZODO, ALEX	9161	018	City Of Chicago Police	$4.00
08/30/2015	ZODO, ALEX	9161	018	City Of Chicago Police	$134.62
08/30/2015	ZODO, ALEX	9161	018	City Of Chicago Police	$4.00
08/30/2015	ZODO, ALEX	9161	018	City Of Chicago Police	$13.90
08/30/2015	ZODO, ALEX	9161	018	City Of Chicago Police	$262.73
08/30/2015	ZODO, ALEX	9161	018	City Of Chicago Police	$4.00
08/30/2015	ZODO, ALEX	9161	018	City Of Chicago Police	$0.28

Incident Date	Claimant	Rank	Unit of Assignment	Insured	Total to be Paid
08/30/2015	ZODO, ALEX	9161	018	City Of Chicago Police	$216.38
08/30/2015	ZODO, ALEX	9161	018	City Of Chicago Police	$4.00
08/30/2015	ZODO, ALEX	9161	018	City Of Chicago Police	$0.23
08/30/2015	ZODO, ALEX	9161	018	City Of Chicago Police	$4.00
08/30/2015	ZODO, ALEX	9161	018	City Of Chicago Police	$2.13
08/30/2015	ZODO, ALEX	9161	018	City Of Chicago Police	$238.08
08/30/2015	ZODO, ALEX	9161	018	City Of Chicago Police	$223.01
08/30/2015	ZODO, ALEX	9161	018	City Of Chicago Police	$4.00
08/30/2015	ZODO, ALEX	9161	018	City Of Chicago Police	$0.24
08/30/2015	ZODO, ALEX	9161	018	City Of Chicago Police	$43.17
08/30/2015	ZODO, ALEX	9161	018	City Of Chicago Police	$4.00
08/30/2015	ZODO, ALEX	9161	018	City Of Chicago Police	$221.13
08/30/2015	ZODO, ALEX	9161	018	City Of Chicago Police	$4.00
08/30/2015	ZODO, ALEX	9161	018	City Of Chicago Police	$0.24
08/30/2015	ZODO, ALEX	9161	018	City Of Chicago Police	$178.77
08/30/2015	ZODO, ALEX	9161	018	City Of Chicago Police	$4.00
08/30/2015	ZODO, ALEX	9161	018	City Of Chicago Police	$0.19
08/30/2015	ZODO, ALEX	9161	018	City Of Chicago Police	$158.49
08/30/2015	ZODO, ALEX	9161	018	City Of Chicago Police	$4.00
08/30/2015	ZODO, ALEX	9161	018	City Of Chicago Police	$1.42
08/30/2015	ZODO, ALEX	9161	018	City Of Chicago Police	$83.47
08/30/2015	ZODO, ALEX	9161	018	City Of Chicago Police	$4.00
08/30/2015	ZODO, ALEX	9161	018	City Of Chicago Police	$0.75
08/30/2015	ZODO, ALEX	9161	018	City Of Chicago Police	$208.97
08/30/2015	ZODO, ALEX	9161	018	City Of Chicago Police	$4.00
08/30/2015	ZODO, ALEX	9161	018	City Of Chicago Police	$4.00
04/05/2012	ZALEWSKI, MARK	9161	016	City Of Chicago Police	$4.00
04/05/2012	ZALEWSKI, MARK	9161	016	City Of Chicago Police	$5.10
04/05/2012	ZALEWSKI, MARK	9161	016	City Of Chicago Police	$11.97
04/05/2012	ZALEWSKI, MARK	9161	016	City Of Chicago Police	$170.00
10/30/2015	ZALEWSKI, MARK	9161	016	City Of Chicago Police	$353.12
01/26/2014	YANCEY, SANDRA	9161	004	City Of Chicago Police	$225.00
01/26/2014	YANCEY, SANDRA	9161	004	City Of Chicago Police	$110.00

Incident Date	Claimant	Rank	Unit of Assignment	Insured	Total to be Paid
01/08/2007	Woznicki, Robert A	P	00016	City Of Chicago Police	$518.86
01/08/2007	Woznicki, Robert A	P	00016	City Of Chicago Police	$137.29
01/08/2007	Woznicki, Robert A	P	00016	City Of Chicago Police	$419.86
01/08/2007	Woznicki, Robert A	P	00016	City Of Chicago Police	$692.03
09/29/2015	WYSONG, JOSEPH	9161	124	City Of Chicago Police	$178.77
09/29/2015	WYSONG, JOSEPH	9161	124	City Of Chicago Police	$4.39
09/29/2015	WYSONG, JOSEPH	9161	124	City Of Chicago Police	$0.19
09/29/2015	WYSONG, JOSEPH	9161	124	City Of Chicago Police	$172.14
09/29/2015	WYSONG, JOSEPH	9161	124	City Of Chicago Police	$4.00
09/29/2015	WYSONG, JOSEPH	9161	124	City Of Chicago Police	$0.18
09/29/2015	WYSONG, JOSEPH	9161	124	City Of Chicago Police	$225.12
09/29/2015	WYSONG, JOSEPH	9161	124	City Of Chicago Police	$4.00
09/29/2015	WYSONG, JOSEPH	9161	124	City Of Chicago Police	$0.24
09/29/2015	WYSONG, JOSEPH	9161	124	City Of Chicago Police	$225.12
09/29/2015	WYSONG, JOSEPH	9161	124	City Of Chicago Police	$4.00
09/29/2015	WYSONG, JOSEPH	9161	124	City Of Chicago Police	$0.24
09/29/2015	WYSONG, JOSEPH	9161	124	City Of Chicago Police	$178.77
09/29/2015	WYSONG, JOSEPH	9161	124	City Of Chicago Police	$4.00
09/29/2015	WYSONG, JOSEPH	9161	124	City Of Chicago Police	$0.19
09/29/2015	WYSONG, JOSEPH	9161	124	City Of Chicago Police	$271.47
09/29/2015	WYSONG, JOSEPH	9161	124	City Of Chicago Police	$4.00
09/29/2015	WYSONG, JOSEPH	9161	124	City Of Chicago Police	$0.29
09/29/2015	WYSONG, JOSEPH	9161	124	City Of Chicago Police	$225.12
09/29/2015	WYSONG, JOSEPH	9161	124	City Of Chicago Police	$4.00
09/29/2015	WYSONG, JOSEPH	9161	124	City Of Chicago Police	$0.24
09/29/2015	WYSONG, JOSEPH	9161	124	City Of Chicago Police	$225.12
09/29/2015	WYSONG, JOSEPH	9161	124	City Of Chicago Police	$4.00
09/29/2015	WYSONG, JOSEPH	9161	124	City Of Chicago Police	$0.24
09/29/2015	WYSONG, JOSEPH	9161	124	City Of Chicago Police	$4.00
09/29/2015	WYSONG, JOSEPH	9161	124	City Of Chicago Police	$62.99
09/29/2015	WYSONG, JOSEPH	9161	124	City Of Chicago Police	$4.00
09/29/2015	WYSONG, JOSEPH	9161	124	City Of Chicago Police	$12.60
09/29/2015	WYSONG, JOSEPH	9161	124	City Of Chicago Police	$340.39

Incident Date	Claimant	Rank	Unit of Assignment	Insured	Total to be Paid
09/29/2015	WYSONG, JOSEPH	9161	124	City Of Chicago Police	$4.00
09/29/2015	WYSONG, JOSEPH	9161	124	City Of Chicago Police	$3.05
09/29/2015	WYSONG, JOSEPH	9161	124	City Of Chicago Police	$657.02
09/29/2015	WYSONG, JOSEPH	9161	124	City Of Chicago Police	$4.00
09/29/2015	WYSONG, JOSEPH	9161	124	City Of Chicago Police	$5.88
09/29/2015	WYSONG, JOSEPH	9161	124	City Of Chicago Police	$491.07
09/29/2015	WYSONG, JOSEPH	9161	124	City Of Chicago Police	$4.00
09/29/2015	WYSONG, JOSEPH	9161	124	City Of Chicago Police	$4.00
04/19/2015	WOODS, JAMES	9161		City Of Chicago Police	$482.14
04/19/2015	WOODS, JAMES	9161		City Of Chicago Police	$20.04
04/19/2015	WOODS, JAMES	9161		City Of Chicago Police	$9.11
04/19/2015	WOODS, JAMES	9161		City Of Chicago Police	$4.00
04/19/2015	WOODS, JAMES	9161		City Of Chicago Police	$4.00
04/19/2015	WOODS, JAMES	9161		City Of Chicago Police	$8.37
04/19/2015	WOODS, JAMES	9161		City Of Chicago Police	$4.00
04/19/2015	WOODS, JAMES	9161		City Of Chicago Police	$443.12
04/19/2015	WOODS, JAMES	9161		City Of Chicago Police	$41.11
04/19/2015	WOODS, JAMES	9161		City Of Chicago Police	$4.00
04/19/2015	WOODS, JAMES	9161		City Of Chicago Police	$2.12
04/19/2015	WOODS, JAMES	9161		City Of Chicago Police	$4.00
04/19/2015	WOODS, JAMES	9161		City Of Chicago Police	$112.19
04/19/2015	WOODS, JAMES	9161		City Of Chicago Police	$28.29
04/19/2015	WOODS, JAMES	9161		City Of Chicago Police	$4.00
11/05/2015	WOLINSKI, SEBASTIAN	9161		City Of Chicago Police	$4.00
11/05/2015	WOLINSKI, SEBASTIAN	9161		City Of Chicago Police	$2.39
11/05/2015	WOLINSKI, SEBASTIAN	9161		City Of Chicago Police	$266.96
11/05/2015	WOLINSKI, SEBASTIAN	9161		City Of Chicago Police	$0.24
11/05/2015	WOLINSKI, SEBASTIAN	9161		City Of Chicago Police	$4.00
11/05/2015	WOLINSKI, SEBASTIAN	9161		City Of Chicago Police	$26.40
11/05/2015	WOLINSKI, SEBASTIAN	9161		City Of Chicago Police	$7.16
11/05/2015	WOLINSKI, SEBASTIAN	9161		City Of Chicago Police	$4.00
11/05/2015	WOLINSKI, SEBASTIAN	9161		City Of Chicago Police	$800.88
10/28/2015	WOLFF, SCOTT	9161		City Of Chicago Police	$465.47

Incident Date	Claimant	Rank	Unit of Assignment	Insured	Total to be Paid
10/28/2015	WOLFF, SCOTT	9161		City Of Chicago Police	$4.00
10/28/2015	WOLFF, SCOTT	9161		City Of Chicago Police	$6.14
10/28/2015	WOLFF, SCOTT	9161		City Of Chicago Police	$92.31
10/28/2015	WOLFF, SCOTT	9161		City Of Chicago Police	$4.00
10/28/2015	WOLFF, SCOTT	9161		City Of Chicago Police	$86.80
10/28/2015	WOLFF, SCOTT	9161		City Of Chicago Police	$4.00
10/28/2015	WOLFF, SCOTT	9161		City Of Chicago Police	$4.17
10/28/2015	WOLFF, SCOTT	9161		City Of Chicago Police	$4.00
10/28/2015	WOLFF, SCOTT	9161		City Of Chicago Police	$479.23
10/28/2015	WOLFF, SCOTT	9161		City Of Chicago Police	$4.83
10/28/2015	WOLFF, SCOTT	9161		City Of Chicago Police	$4.00
10/28/2015	WOLFF, SCOTT	9161		City Of Chicago Police	$161.15
10/28/2015	WOLFF, SCOTT	9161		City Of Chicago Police	$615.00
02/07/2013	WOJCIKOWSKI, KAREN	9161	004	City Of Chicago Police	$0.60
02/07/2013	WOJCIKOWSKI, KAREN	9161	004	City Of Chicago Police	$67.26
02/07/2013	WOJCIKOWSKI, KAREN	9161	004	City Of Chicago Police	$4.00
09/01/2015	WITCZAK, CHRISTOPHER	9161	153	City Of Chicago Police	$110.00
09/01/2015	WITCZAK, CHRISTOPHER	9161	153	City Of Chicago Police	$1.08
09/01/2015	WITCZAK, CHRISTOPHER	9161	153	City Of Chicago Police	$75.06
09/01/2015	WITCZAK, CHRISTOPHER	9161	153	City Of Chicago Police	$4.00
09/01/2015	WITCZAK, CHRISTOPHER	9161	153	City Of Chicago Police	$0.81
09/01/2015	WITCZAK, CHRISTOPHER	9161	153	City Of Chicago Police	$78.56
09/01/2015	WITCZAK, CHRISTOPHER	9161	153	City Of Chicago Police	$4.00
09/01/2015	WITCZAK, CHRISTOPHER	9161	153	City Of Chicago Police	$4.00
09/01/2015	WITCZAK, CHRISTOPHER	9161	153	City Of Chicago Police	$66.97
09/01/2015	WITCZAK, CHRISTOPHER	9161	153	City Of Chicago Police	$99.72
09/01/2015	WITCZAK, CHRISTOPHER	9161	153	City Of Chicago Police	$4.00
07/11/2012	WILSON, STEVEN	9171	153	City Of Chicago Police	$4.00
04/03/2014	WILSON, REGINA	9161		City Of Chicago Police	$216.56
04/03/2014	WILSON, REGINA	9161		City Of Chicago Police	$216.56
04/03/2014	WILSON, REGINA	9161		City Of Chicago Police	$216.56
04/03/2014	WILSON, REGINA	9161		City Of Chicago Police	$4.00
04/03/2014	WILSON, REGINA	9161		City Of Chicago Police	$0.23

Incident Date	Claimant	Rank	Unit of Assignment	Insured	Total to be Paid
04/03/2014	WILSON, REGINA	9161		City Of Chicago Police	$0.23
04/03/2014	WILSON, REGINA	9161		City Of Chicago Police	$4.00
04/03/2014	WILSON, REGINA	9161		City Of Chicago Police	$170.21
04/03/2014	WILSON, REGINA	9161		City Of Chicago Police	$801.06
04/03/2014	WILSON, REGINA	9161		City Of Chicago Police	$0.23
04/03/2014	WILSON, REGINA	9161		City Of Chicago Police	$4.00
04/03/2014	WILSON, REGINA	9161		City Of Chicago Police	$216.56
04/03/2014	WILSON, REGINA	9161		City Of Chicago Police	$216.56
04/03/2014	WILSON, REGINA	9161		City Of Chicago Police	$4.00
04/03/2014	WILSON, REGINA	9161		City Of Chicago Police	$0.23
04/03/2014	WILSON, REGINA	9161		City Of Chicago Police	$216.56
04/03/2014	WILSON, REGINA	9161		City Of Chicago Police	$4.00
04/03/2014	WILSON, REGINA	9161		City Of Chicago Police	$0.23
04/03/2014	WILSON, REGINA	9161		City Of Chicago Police	$46.35
04/03/2014	WILSON, REGINA	9161		City Of Chicago Police	$4.00
04/03/2014	WILSON, REGINA	9161		City Of Chicago Police	$29.16
04/03/2014	WILSON, REGINA	9161		City Of Chicago Police	$0.23
04/03/2014	WILSON, REGINA	9161		City Of Chicago Police	$4.00
11/17/2015	WILLIAMSON, JOHN	9161	018	City Of Chicago Police	$2.83
11/17/2015	WILLIAMSON, JOHN	9161	018	City Of Chicago Police	$4.00
11/17/2015	WILLIAMSON, JOHN	9161	018	City Of Chicago Police	$315.87
11/17/2015	WILLIAMSON, JOHN	9161	018	City Of Chicago Police	$4.00
11/17/2015	WILLIAMSON, JOHN	9161	018	City Of Chicago Police	$35.39
11/17/2015	WILLIAMSON, JOHN	9161	018	City Of Chicago Police	$2.97
11/17/2015	WILLIAMSON, JOHN	9161	018	City Of Chicago Police	$4.00
11/17/2015	WILLIAMSON, JOHN	9161	018	City Of Chicago Police	$760.60
11/17/2015	WILLIAMSON, JOHN	9161	018	City Of Chicago Police	$331.92
11/17/2015	WILLIAMSON, JOHN	9161	018	City Of Chicago Police	$4.00
11/17/2015	WILLIAMSON, JOHN	9161	018	City Of Chicago Police	$6.81
11/17/2015	WILLIAMSON, JOHN	9161	018	City Of Chicago Police	$4.00
02/04/2015	WILLIAMS, STEVEN	9161	765	City Of Chicago Police	$4.00
02/04/2015	WILLIAMS, STEVEN	9161	765	City Of Chicago Police	$296.04
02/04/2015	WILLIAMS, STEVEN	9161	765	City Of Chicago Police	$4.00

Incident Date	Claimant	Rank	Unit of Assignment	Insured	Total to be Paid
02/04/2015	WILLIAMS, STEVEN	9161	765	City Of Chicago Police	$338.24
02/04/2015	WILLIAMS, STEVEN	9161	765	City Of Chicago Police	$0.57
02/04/2015	WILLIAMS, STEVEN	9161	765	City Of Chicago Police	$0.38
02/04/2015	WILLIAMS, STEVEN	9161	765	City Of Chicago Police	$0.33
02/04/2015	WILLIAMS, STEVEN	9161	765	City Of Chicago Police	$515.08
02/04/2015	WILLIAMS, STEVEN	9161	765	City Of Chicago Police	$4.00
08/21/2015	WILLIAMS, SHAUN	9161	044	City Of Chicago Police	$4.00
04/27/2015	WILLIAMS, KIM	9161	002	City Of Chicago Police	$41.88
04/27/2015	WILLIAMS, KIM	9161	002	City Of Chicago Police	$117.88
04/27/2015	WILLIAMS, KIM	9161	002	City Of Chicago Police	$4.00
04/27/2015	WILLIAMS, KIM	9161	002	City Of Chicago Police	$52.53
04/27/2015	WILLIAMS, KIM	9161	002	City Of Chicago Police	$4.00
04/27/2015	WILLIAMS, KIM	9161	002	City Of Chicago Police	$0.28
04/27/2015	WILLIAMS, KIM	9161	002	City Of Chicago Police	$4.00
10/07/2015	WILLIAMS, JOSEPH	9161	023	City Of Chicago Police	$78.25
10/07/2015	WILLIAMS, JOSEPH	9161	023	City Of Chicago Police	$206.05
10/07/2015	WILLIAMS, JOSEPH	9161	023	City Of Chicago Police	$0.42
10/07/2015	WILLIAMS, JOSEPH	9161	023	City Of Chicago Police	$4.00
10/07/2015	WILLIAMS, JOSEPH	9161	023	City Of Chicago Police	$122.16
10/07/2015	WILLIAMS, JOSEPH	9161	023	City Of Chicago Police	$4.00
10/07/2015	WILLIAMS, JOSEPH	9161	023	City Of Chicago Police	$172.14
10/07/2015	WILLIAMS, JOSEPH	9161	023	City Of Chicago Police	$4.00
10/07/2015	WILLIAMS, JOSEPH	9161	023	City Of Chicago Police	$0.18
10/07/2015	WILLIAMS, JOSEPH	9161	023	City Of Chicago Police	$0.22
10/07/2015	WILLIAMS, JOSEPH	9161	023	City Of Chicago Police	$172.14
10/07/2015	WILLIAMS, JOSEPH	9161	023	City Of Chicago Police	$4.00
10/07/2015	WILLIAMS, JOSEPH	9161	023	City Of Chicago Police	$0.18
10/07/2015	WILLIAMS, JOSEPH	9161	023	City Of Chicago Police	$40.00
10/07/2015	WILLIAMS, JOSEPH	9161	023	City Of Chicago Police	$0.27
10/07/2015	WILLIAMS, JOSEPH	9161	023	City Of Chicago Police	$4.00
10/07/2015	WILLIAMS, JOSEPH	9161	023	City Of Chicago Police	$59.89
10/07/2015	WILLIAMS, JOSEPH	9161	023	City Of Chicago Police	$4.00
10/07/2015	WILLIAMS, JOSEPH	9161	023	City Of Chicago Police	$3.39

Incident Date	Claimant	Rank	Unit of Assignment	Insured	Total to be Paid
10/07/2015	WILLIAMS, JOSEPH	9161	023	City Of Chicago Police	$172.14
10/07/2015	WILLIAMS, JOSEPH	9161	023	City Of Chicago Police	$4.00
10/07/2015	WILLIAMS, JOSEPH	9161	023	City Of Chicago Police	$0.18
10/07/2015	WILLIAMS, JOSEPH	9161	023	City Of Chicago Police	$4.00
01/01/2015	WIJAS, DARIUSZ	9161		City Of Chicago Police	$0.30
01/01/2015	WIJAS, DARIUSZ	9161		City Of Chicago Police	$33.62
01/01/2015	WIJAS, DARIUSZ	9161		City Of Chicago Police	$4.00
11/14/2015	WIJAS, DARIUSZ	9161		City Of Chicago Police	$4.00
11/14/2015	WIJAS, DARIUSZ	9161		City Of Chicago Police	$211.20
11/14/2015	WIJAS, DARIUSZ	9161		City Of Chicago Police	$1.36
11/14/2015	WIJAS, DARIUSZ	9161		City Of Chicago Police	$4.00
11/14/2015	WIJAS, DARIUSZ	9161		City Of Chicago Police	$32.00
11/14/2015	WIJAS, DARIUSZ	9161		City Of Chicago Police	$8.97
03/20/2012	WHITESIDE, PERRY	9161		City Of Chicago Police	$110.00
03/20/2012	WHITESIDE, PERRY	9161		City Of Chicago Police	$219.04
03/20/2012	WHITESIDE, PERRY	9161		City Of Chicago Police	$4.00
03/20/2012	WHITESIDE, PERRY	9161		City Of Chicago Police	$0.24
06/12/2015	WHITE, PAUL	9161	016	City Of Chicago Police	$4.00
06/12/2015	WHITE, PAUL	9161	016	City Of Chicago Police	$46.55
06/12/2015	WHITE, PAUL	9161	016	City Of Chicago Police	$9.07
06/12/2015	WHITE, PAUL	9161	016	City Of Chicago Police	$4.00
04/15/2013	WHELAN, SEAN	9161	004	City Of Chicago Police	$55.87
04/15/2013	WHELAN, SEAN	9161	004	City Of Chicago Police	$4.00
04/15/2013	WHELAN, SEAN	9161	004	City Of Chicago Police	$264.70
04/15/2013	WHELAN, SEAN	9161	004	City Of Chicago Police	$215.36
04/15/2013	WHELAN, SEAN	9161	004	City Of Chicago Police	$32.63
04/15/2013	WHELAN, SEAN	9161	004	City Of Chicago Police	$4.00
04/15/2013	WHELAN, SEAN	9161	004	City Of Chicago Police	$4.00
04/15/2013	WHELAN, SEAN	9161	004	City Of Chicago Police	$184.77
05/08/2014	WELLER, KENNETH	9161		City Of Chicago Police	$124.16
05/08/2014	WELLER, KENNETH	9161		City Of Chicago Police	$13.00
05/08/2014	WELLER, KENNETH	9161		City Of Chicago Police	$13.00
05/08/2014	WELLER, KENNETH	9161		City Of Chicago Police	$124.16

Incident Date	Claimant	Rank	Unit of Assignment	Insured	Total to be Paid
08/16/2010	WEITZMAN, JOSHUA			City Of Chicago Police	$4.00
08/16/2010	WEITZMAN, JOSHUA			City Of Chicago Police	$94.56
08/16/2010	WEITZMAN, JOSHUA			City Of Chicago Police	$4.00
08/16/2010	WEITZMAN, JOSHUA			City Of Chicago Police	$4.00
11/08/2015	WATSON, ANTHONY	9161		City Of Chicago Police	$117.00
11/08/2015	WATSON, ANTHONY	9161		City Of Chicago Police	$2.06
11/08/2015	WATSON, ANTHONY	9161		City Of Chicago Police	$4.00
11/08/2015	WATSON, ANTHONY	9161		City Of Chicago Police	$108.69
11/08/2015	WATSON, ANTHONY	9161		City Of Chicago Police	$4.00
09/28/2014	WATKINS, HILLEL	9161	701	City Of Chicago Police	$4.00
09/28/2014	WATKINS, HILLEL	9161	701	City Of Chicago Police	$0.34
09/28/2014	WATKINS, HILLEL	9161	701	City Of Chicago Police	$4.00
09/28/2014	WATKINS, HILLEL	9161	701	City Of Chicago Police	$75.86
09/28/2014	WATKINS, HILLEL	9161	701	City Of Chicago Police	$4.00
09/28/2014	WATKINS, HILLEL	9161	701	City Of Chicago Police	$0.68
09/28/2014	WATKINS, HILLEL	9161	701	City Of Chicago Police	$330.48
09/28/2014	WATKINS, HILLEL	9161	701	City Of Chicago Police	$0.34
09/28/2014	WATKINS, HILLEL	9161	701	City Of Chicago Police	$4.00
09/28/2014	WATKINS, HILLEL	9161	701	City Of Chicago Police	$330.48
09/28/2014	WATKINS, HILLEL	9161	701	City Of Chicago Police	$4.00
09/28/2014	WATKINS, HILLEL	9161	701	City Of Chicago Police	$1.57
08/24/2012	WASZAK, JOSEPH	9161	022	City Of Chicago Police	$164.96
11/11/2014	WARREN, LORRAINE	9161		City Of Chicago Police	$4.00
11/11/2014	WARREN, LORRAINE	9161		City Of Chicago Police	$53.08
11/11/2014	WARREN, LORRAINE	9161		City Of Chicago Police	$0.47
11/01/2015	WALSH, PATRICK	9161	044	City Of Chicago Police	$2.18
11/01/2015	WALSH, PATRICK	9161	044	City Of Chicago Police	$234.92
11/01/2015	WALSH, PATRICK	9161	044	City Of Chicago Police	$0.65
11/01/2015	WALSH, PATRICK	9161	044	City Of Chicago Police	$4.00
11/01/2015	WALSH, PATRICK	9161	044	City Of Chicago Police	$76.00
11/01/2015	WALSH, PATRICK	9161	044	City Of Chicago Police	$4.00
12/13/2015	WALLACE, JLYNN	9161		City Of Chicago Police	$41.60
01/09/1997	Vanvegten, Andre H	P	09999	City Of Chicago Police	$6.55

Incident Date	Claimant	Rank	Unit of Assignment	Insured	Total to be Paid
01/09/1997	Vanvegten, Andre H	P	09999	City Of Chicago Police	$566.88
01/09/1997	Vanvegten, Andre H	P	09999	City Of Chicago Police	$566.88
01/09/1997	Vanvegten, Andre H	P	09999	City Of Chicago Police	$566.88
01/09/1997	Vanvegten, Andre H	P	09999	City Of Chicago Police	$566.88
01/09/1997	Vanvegten, Andre H	P	09999	City Of Chicago Police	$543.26
01/09/1997	Vanvegten, Andre H	P	09999	City Of Chicago Police	$722.88
01/09/1997	Vanvegten, Andre H	P	09999	City Of Chicago Police	$566.88
01/09/1997	Vanvegten, Andre H	P	09999	City Of Chicago Police	$566.88
01/09/1997	Vanvegten, Andre H	P	09999	City Of Chicago Police	$566.88
01/09/1997	Vanvegten, Andre H	P	09999	City Of Chicago Police	$566.88
01/09/1997	Vanvegten, Andre H	P	09999	City Of Chicago Police	$566.88
01/09/1997	Vanvegten, Andre H	P	09999	City Of Chicago Police	$543.26
01/09/1997	Vanvegten, Andre H	P	09999	City Of Chicago Police	$566.88
01/09/1997	Vanvegten, Andre H	P	09999	City Of Chicago Police	$722.88
01/09/1997	Vanvegten, Andre H	P	09999	City Of Chicago Police	$566.88
01/09/1997	Vanvegten, Andre H	P	09999	City Of Chicago Police	$440.32
01/09/1997	Vanvegten, Andre H	P	09999	City Of Chicago Police	$239.04
01/09/1997	Vanvegten, Andre H	P	09999	City Of Chicago Police	$32.50
01/09/1997	Vanvegten, Andre H	P	09999	City Of Chicago Police	$566.88
01/09/1997	Vanvegten, Andre H	P	09999	City Of Chicago Police	$566.88
01/09/1997	Vanvegten, Andre H	P	09999	City Of Chicago Police	$566.88
01/09/1997	Vanvegten, Andre H	P	09999	City Of Chicago Police	$566.88
01/09/1997	Vanvegten, Andre H	P	09999	City Of Chicago Police	$566.88
01/09/1997	Vanvegten, Andre H	P	09999	City Of Chicago Police	$722.88
01/09/1997	Vanvegten, Andre H	P	09999	City Of Chicago Police	$566.88
01/09/1997	Vanvegten, Andre H	P	09999	City Of Chicago Police	$566.88
01/09/1997	Vanvegten, Andre H	P	09999	City Of Chicago Police	$566.88
01/09/1997	Vanvegten, Andre H	P	09999	City Of Chicago Police	$566.88
01/09/1997	Vanvegten, Andre H	P	09999	City Of Chicago Police	$783.25
01/09/1997	Vanvegten, Andre H	P	09999	City Of Chicago Police	$566.88
01/09/1997	Vanvegten, Andre H	P	09999	City Of Chicago Police	$566.88
01/09/1997	Vanvegten, Andre H	P	09999	City Of Chicago Police	$566.88
01/09/1997	Vanvegten, Andre H	P	09999	City Of Chicago Police	$566.88

Incident Date	Claimant	Rank	Unit of Assignment	Insured	Total to be Paid
01/09/1997	Vanvegten, Andre H	P	09999	City Of Chicago Police	$566.88
01/09/1997	Vanvegten, Andre H	P	09999	City Of Chicago Police	$722.88
01/09/1997	Vanvegten, Andre H	P	09999	City Of Chicago Police	$566.88
01/09/1997	Vanvegten, Andre H	P	09999	City Of Chicago Police	$31.06
01/09/1997	Vanvegten, Andre H	P	09999	City Of Chicago Police	$566.88
01/09/1997	Vanvegten, Andre H	P	09999	City Of Chicago Police	$722.88
01/09/1997	Vanvegten, Andre H	P	09999	City Of Chicago Police	$566.88
01/09/1997	Vanvegten, Andre H	P	09999	City Of Chicago Police	$566.88
01/09/1997	Vanvegten, Andre H	P	09999	City Of Chicago Police	$566.88
01/09/1997	Vanvegten, Andre H	P	09999	City Of Chicago Police	$566.88
01/09/1997	Vanvegten, Andre H	P	09999	City Of Chicago Police	$566.88
01/09/1997	Vanvegten, Andre H	P	09999	City Of Chicago Police	$566.88
01/09/1997	Vanvegten, Andre H	P	09999	City Of Chicago Police	$566.88
01/09/1997	Vanvegten, Andre H	P	09999	City Of Chicago Police	$798.05
01/09/1997	Vanvegten, Andre H	P	09999	City Of Chicago Police	$405.41
01/09/1997	Vanvegten, Andre H	P	09999	City Of Chicago Police	$566.88
01/09/1997	Vanvegten, Andre H	P	09999	City Of Chicago Police	$722.88
01/09/1997	Vanvegten, Andre H	P	09999	City Of Chicago Police	$566.88
01/09/1997	Vanvegten, Andre H	P	09999	City Of Chicago Police	$566.88
01/09/1997	Vanvegten, Andre H	P	09999	City Of Chicago Police	$566.88
01/09/1997	Vanvegten, Andre H	P	09999	City Of Chicago Police	$566.88
01/09/1997	Vanvegten, Andre H	P	09999	City Of Chicago Police	$566.88
01/09/1997	Vanvegten, Andre H	P	09999	City Of Chicago Police	$722.88
01/09/1997	Vanvegten, Andre H	P	09999	City Of Chicago Police	$566.88
01/09/1997	Vanvegten, Andre H	P	09999	City Of Chicago Police	$543.26
01/09/1997	Vanvegten, Andre H	P	09999	City Of Chicago Police	$566.88
01/09/1997	Vanvegten, Andre H	P	09999	City Of Chicago Police	$566.88
01/09/1997	Vanvegten, Andre H	P	09999	City Of Chicago Police	$566.88
01/09/1997	Vanvegten, Andre H	P	09999	City Of Chicago Police	$722.88
01/09/1997	Vanvegten, Andre H	P	09999	City Of Chicago Police	$566.88
11/21/2015	VULETIC, NEBOJSA	9161		City Of Chicago Police	$4.00
11/21/2015	VULETIC, NEBOJSA	9161		City Of Chicago Police	$4.00
11/02/2014	VIVERITO, VINCENT	9171		City Of Chicago Police	$4.00

Incident Date	Claimant	Rank	Unit of Assignment	Insured	Total to be Paid
11/02/2014	VIVERITO, VINCENT	9171		City Of Chicago Police	$2.20
11/02/2014	VIVERITO, VINCENT	9171		City Of Chicago Police	$110.00
11/02/2014	VIVERITO, VINCENT	9171		City Of Chicago Police	$225.00
11/02/2014	VIVERITO, VINCENT	9171		City Of Chicago Police	$40.84
11/02/2014	VIVERITO, VINCENT	9171		City Of Chicago Police	$4.00
11/02/2014	VIVERITO, VINCENT	9171		City Of Chicago Police	$202.53
11/02/2014	VIVERITO, VINCENT	9171		City Of Chicago Police	$2.89
11/02/2014	VIVERITO, VINCENT	9171		City Of Chicago Police	$4.00
11/02/2014	VIVERITO, VINCENT	9171		City Of Chicago Police	$176.38
11/02/2014	VIVERITO, VINCENT	9171		City Of Chicago Police	$4.00
11/02/2014	VIVERITO, VINCENT	9171		City Of Chicago Police	$1.92
11/02/2014	VIVERITO, VINCENT	9171		City Of Chicago Police	$85.50
11/02/2014	VIVERITO, VINCENT	9171		City Of Chicago Police	$4.00
11/02/2014	VIVERITO, VINCENT	9171		City Of Chicago Police	$1.62
11/02/2014	VIVERITO, VINCENT	9171		City Of Chicago Police	$4.00
11/02/2014	VIVERITO, VINCENT	9171		City Of Chicago Police	$265.72
03/03/2015	VITTORI, JAMES	9161		City Of Chicago Police	$31.34
03/03/2015	VITTORI, JAMES	9161		City Of Chicago Police	$4.00
09/19/2015	VISOR JR, ROY	9161	145	City Of Chicago Police	$118.42
03/01/2014	VIA, HENRY	9161	013	City Of Chicago Police	$143.00
03/01/2014	VIA, HENRY	9161	013	City Of Chicago Police	$25.00
02/09/2010	VERTA, RHONDA			City Of Chicago Police	$3.01
02/09/2010	VERTA, RHONDA			City Of Chicago Police	$4.00
02/09/2010	VERTA, RHONDA			City Of Chicago Police	$100.20
02/02/2013	VERGIL, ALEXIS	9161		City Of Chicago Police	$28.29
02/02/2013	VERGIL, ALEXIS	9161		City Of Chicago Police	$101.60
02/02/2013	VERGIL, ALEXIS	9161		City Of Chicago Police	$105.25
02/02/2013	VERGIL, ALEXIS	9161		City Of Chicago Police	$49.63
02/02/2013	VERGIL, ALEXIS	9161		City Of Chicago Police	$96.30
03/14/2015	VELAZQUEZ, JOSE	9161	411	City Of Chicago Police	$4.00
06/07/2014	VEGA, JEFFREY	9161		City Of Chicago Police	$258.76
06/07/2014	VEGA, JEFFREY	9161		City Of Chicago Police	$5.01
06/07/2014	VEGA, JEFFREY	9161		City Of Chicago Police	$0.28

Incident Date	Claimant	Rank	Unit of Assignment	Insured	Total to be Paid
06/07/2014	VEGA, JEFFREY	9161		City Of Chicago Police	$88.41
06/07/2014	VEGA, JEFFREY	9161		City Of Chicago Police	$4.00
06/07/2014	VEGA, JEFFREY	9161		City Of Chicago Police	$4.00
07/23/2009	VARELA, JEANNETTE	9161		City Of Chicago Police	$75.86
07/23/2009	VARELA, JEANNETTE	9161		City Of Chicago Police	$18.46
07/23/2009	VARELA, JEANNETTE	9161		City Of Chicago Police	$0.68
07/23/2009	VARELA, JEANNETTE	9161		City Of Chicago Police	$145.50
07/23/2009	VARELA, JEANNETTE	9161		City Of Chicago Police	$173.22
07/23/2009	VARELA, JEANNETTE	9161		City Of Chicago Police	$4.00
07/23/2009	VARELA, JEANNETTE	9161		City Of Chicago Police	$4.00
07/23/2009	VARELA, JEANNETTE	9161		City Of Chicago Police	$569.12
07/23/2009	VARELA, JEANNETTE	9161		City Of Chicago Police	$8.80
07/23/2009	VARELA, JEANNETTE	9161		City Of Chicago Police	$4.00
07/23/2009	VARELA, JEANNETTE	9161		City Of Chicago Police	$271.11
07/23/2009	VARELA, JEANNETTE	9161		City Of Chicago Police	$4.00
11/21/2015	VANEK, AMANDA	9171	044	City Of Chicago Police	$2.82
11/21/2015	VANEK, AMANDA	9171	044	City Of Chicago Police	$4.00
11/21/2015	VANEK, AMANDA	9171	044	City Of Chicago Police	$315.37
08/29/2015	VALADEZ, FRANCIS	9752	018	City Of Chicago Police	$23.51
08/29/2015	VALADEZ, FRANCIS	9752	018	City Of Chicago Police	$75.06
08/29/2015	VALADEZ, FRANCIS	9752	018	City Of Chicago Police	$4.00
08/29/2015	VALADEZ, FRANCIS	9752	018	City Of Chicago Police	$0.81
08/29/2015	VALADEZ, FRANCIS	9752	018	City Of Chicago Police	$227.89
08/29/2015	VALADEZ, FRANCIS	9752	018	City Of Chicago Police	$4.00
08/29/2015	VALADEZ, FRANCIS	9752	018	City Of Chicago Police	$0.25
08/29/2015	VALADEZ, FRANCIS	9752	018	City Of Chicago Police	$4.00
08/29/2015	VALADEZ, FRANCIS	9752	018	City Of Chicago Police	$44.42
08/29/2015	VALADEZ, FRANCIS	9752	018	City Of Chicago Police	$0.20
08/29/2015	VALADEZ, FRANCIS	9752	018	City Of Chicago Police	$53.03
08/29/2015	VALADEZ, FRANCIS	9752	018	City Of Chicago Police	$181.54
08/29/2015	VALADEZ, FRANCIS	9752	018	City Of Chicago Police	$4.00
08/29/2015	VALADEZ, FRANCIS	9752	018	City Of Chicago Police	$0.20
08/29/2015	VALADEZ, FRANCIS	9752	018	City Of Chicago Police	$183.47

Incident Date	Claimant	Rank	Unit of Assignment	Insured	Total to be Paid
08/29/2015	VALADEZ, FRANCIS	9752	018	City Of Chicago Police	$4.00
08/29/2015	VALADEZ, FRANCIS	9752	018	City Of Chicago Police	$181.54
08/29/2015	VALADEZ, FRANCIS	9752	018	City Of Chicago Police	$4.00
08/29/2015	VALADEZ, FRANCIS	9752	018	City Of Chicago Police	$0.20
08/29/2015	VALADEZ, FRANCIS	9752	018	City Of Chicago Police	$137.12
03/11/2015	VAIL, RITA	9161	009	City Of Chicago Police	$39.31
03/11/2015	VAIL, RITA	9161	009	City Of Chicago Police	$37.98
03/11/2015	VAIL, RITA	9161	009	City Of Chicago Police	$39.31
02/18/2015	VACEK, CHRISTOPHER	9161		City Of Chicago Police	$1.39
02/18/2015	VACEK, CHRISTOPHER	9161		City Of Chicago Police	$4.00
02/18/2015	VACEK, CHRISTOPHER	9161		City Of Chicago Police	$155.62
10/30/2015	ULDRYCH, MELISSA	9161	044	City Of Chicago Police	$11.13
10/30/2015	ULDRYCH, MELISSA	9161	044	City Of Chicago Police	$4.00
10/30/2015	ULDRYCH, MELISSA	9161	044	City Of Chicago Police	$173.62
01/19/1977	Tenzer, Joseph H	P	00012	City Of Chicago Police	$93.23
12/10/2013	TURNER, KIMBERLY	9161		City Of Chicago Police	$762.80
11/12/2015	TROST, DANIEL	9161	025	City Of Chicago Police	$189.59
11/12/2015	TROST, DANIEL	9161	025	City Of Chicago Police	$4.00
11/12/2015	TROST, DANIEL	9161	025	City Of Chicago Police	$565.50
11/12/2015	TROST, DANIEL	9161	025	City Of Chicago Police	$4.00
11/12/2015	TROST, DANIEL	9161	025	City Of Chicago Police	$15.81
12/24/2012	TREVINO JR, HERIBERTO	9161		City Of Chicago Police	$39.72
12/24/2012	TREVINO JR, HERIBERTO	9161		City Of Chicago Police	$4.00
12/24/2012	TREVINO JR, HERIBERTO	9161		City Of Chicago Police	$50.42
12/24/2012	TREVINO JR, HERIBERTO	9161		City Of Chicago Police	$4.00
12/24/2012	TREVINO JR, HERIBERTO	9161		City Of Chicago Police	$49.29
12/24/2012	TREVINO JR, HERIBERTO	9161		City Of Chicago Police	$4.00
12/24/2012	TREVINO JR, HERIBERTO	9161		City Of Chicago Police	$69.59
12/24/2012	TREVINO JR, HERIBERTO	9161		City Of Chicago Police	$42.20
12/24/2012	TREVINO JR, HERIBERTO	9161		City Of Chicago Police	$42.20
12/24/2012	TREVINO JR, HERIBERTO	9161		City Of Chicago Police	$50.42
12/24/2012	TREVINO JR, HERIBERTO	9161		City Of Chicago Police	$4.00
12/24/2012	TREVINO JR, HERIBERTO	9161		City Of Chicago Police	$39.72

Incident Date	Claimant	Rank	Unit of Assignment	Insured	Total to be Paid
12/24/2012	TREVINO JR, HERIBERTO	9161		City Of Chicago Police	$49.29
12/24/2012	TREVINO JR, HERIBERTO	9161		City Of Chicago Police	$42.20
12/24/2012	TREVINO JR, HERIBERTO	9161		City Of Chicago Police	$4.00
12/24/2012	TREVINO JR, HERIBERTO	9161		City Of Chicago Police	$294.52
12/24/2012	TREVINO JR, HERIBERTO	9161		City Of Chicago Police	$294.52
12/24/2012	TREVINO JR, HERIBERTO	9161		City Of Chicago Police	$287.89
12/24/2012	TREVINO JR, HERIBERTO	9161		City Of Chicago Police	$287.89
12/24/2012	TREVINO JR, HERIBERTO	9161		City Of Chicago Police	$406.61
04/09/2014	TREVINO JR, HERIBERTO	9161		City Of Chicago Police	$4.00
04/09/2014	TREVINO JR, HERIBERTO	9161		City Of Chicago Police	$79.85
08/10/2015	TREPELAS, MICHAEL	9171	015	City Of Chicago Police	$1.48
08/10/2015	TREPELAS, MICHAEL	9171	015	City Of Chicago Police	$622.42
08/10/2015	TREPELAS, MICHAEL	9171	015	City Of Chicago Police	$4.00
08/10/2015	TREPELAS, MICHAEL	9171	015	City Of Chicago Police	$4.00
08/10/2015	TREPELAS, MICHAEL	9171	015	City Of Chicago Police	$78.49
08/10/2015	TREPELAS, MICHAEL	9171	015	City Of Chicago Police	$11.76
11/08/2015	TREACY, JOSEPH	9161	311	City Of Chicago Police	$255.96
11/08/2015	TREACY, JOSEPH	9161	311	City Of Chicago Police	$4.00
11/08/2015	TREACY, JOSEPH	9161	311	City Of Chicago Police	$4.84
11/08/2015	TREACY, JOSEPH	9161	311	City Of Chicago Police	$4.00
11/08/2015	TREACY, JOSEPH	9161	311	City Of Chicago Police	$86.82
11/08/2015	TREACY, JOSEPH	9161	311	City Of Chicago Police	$1.64
10/29/2015	TRAHANAS, PENELOPE	9175		City Of Chicago Police	$4.00
10/29/2015	TRAHANAS, PENELOPE	9175		City Of Chicago Police	$290.68
10/29/2015	TRAHANAS, PENELOPE	9175		City Of Chicago Police	$6.11
10/29/2015	TRAHANAS, PENELOPE	9175		City Of Chicago Police	$4.00
10/29/2015	TRAHANAS, PENELOPE	9175		City Of Chicago Police	$682.55
10/29/2015	TRAHANAS, PENELOPE	9175		City Of Chicago Police	$2.60
07/08/2015	TRACEY, KRISTIN	9161		City Of Chicago Police	$4.00
12/03/2015	TORRES, RAUL	9161		City Of Chicago Police	$17.53
12/03/2015	TORRES, RAUL	9161		City Of Chicago Police	$4.00
12/03/2015	TORRES, RAUL	9161		City Of Chicago Police	$927.68
11/11/2015	TORRES, JAYSON	9161		City Of Chicago Police	$0.95

Incident Date	Claimant	Rank	Unit of Assignment	Insured	Total to be Paid
11/11/2015	TORRES, JAYSON	9161		City Of Chicago Police	$6.30
11/11/2015	TORRES, JAYSON	9161		City Of Chicago Police	$4.00
11/11/2015	TORRES, JAYSON	9161		City Of Chicago Police	$704.88
11/11/2015	TORRES, JAYSON	9161		City Of Chicago Police	$4.00
11/11/2015	TORRES, JAYSON	9161		City Of Chicago Police	$22.40
06/26/2015	TORRES, ANTHONY	9161	124	City Of Chicago Police	$130.45
07/19/2014	TOPUR, AGNIESZKA		024	City Of Chicago Police	$276.31
03/10/2015	TOPCZEWSKI, BRYAN	9171	018	City Of Chicago Police	$4.00
03/10/2015	TOPCZEWSKI, BRYAN	9171	018	City Of Chicago Police	$250.10
03/10/2015	TOPCZEWSKI, BRYAN	9171	018	City Of Chicago Police	$0.27
10/04/2015	TIRADO, GLORIA	9161	765	City Of Chicago Police	$4.00
10/04/2015	TIRADO, GLORIA	9161	765	City Of Chicago Police	$1.87
10/04/2015	TIRADO, GLORIA	9161	765	City Of Chicago Police	$4.00
10/04/2015	TIRADO, GLORIA	9161	765	City Of Chicago Police	$253.04
10/04/2015	TIRADO, GLORIA	9161	765	City Of Chicago Police	$265.64
10/04/2015	TIRADO, GLORIA	9161	765	City Of Chicago Police	$4.00
10/04/2015	TIRADO, GLORIA	9161	765	City Of Chicago Police	$1.87
10/04/2015	TIRADO, GLORIA	9161	765	City Of Chicago Police	$381.18
10/04/2015	TIRADO, GLORIA	9161	765	City Of Chicago Police	$4.00
10/04/2015	TIRADO, GLORIA	9161	765	City Of Chicago Police	$2.12
10/04/2015	TIRADO, GLORIA	9161	765	City Of Chicago Police	$1.87
10/04/2015	TIRADO, GLORIA	9161	765	City Of Chicago Police	$4.00
10/04/2015	TIRADO, GLORIA	9161	765	City Of Chicago Police	$3.18
10/04/2015	TIRADO, GLORIA	9161	765	City Of Chicago Police	$4.00
10/04/2015	TIRADO, GLORIA	9161	765	City Of Chicago Police	$1.87
10/04/2015	TIRADO, GLORIA	9161	765	City Of Chicago Police	$4.00
10/04/2015	TIRADO, GLORIA	9161	765	City Of Chicago Police	$265.64
10/04/2015	TIRADO, GLORIA	9161	765	City Of Chicago Police	$4.00
10/04/2015	TIRADO, GLORIA	9161	765	City Of Chicago Police	$1.87
10/04/2015	TIRADO, GLORIA	9161	765	City Of Chicago Police	$64.96
10/04/2015	TIRADO, GLORIA	9161	765	City Of Chicago Police	$4.00
10/04/2015	TIRADO, GLORIA	9161	765	City Of Chicago Police	$35.66
10/04/2015	TIRADO, GLORIA	9161	765	City Of Chicago Police	$265.64

Incident Date	Claimant	Rank	Unit of Assignment	Insured	Total to be Paid
10/04/2015	TIRADO, GLORIA	9161	765	City Of Chicago Police	$4.00
10/04/2015	TIRADO, GLORIA	9161	765	City Of Chicago Police	$1.87
10/04/2015	TIRADO, GLORIA	9161	765	City Of Chicago Police	$365.00
10/04/2015	TIRADO, GLORIA	9161	765	City Of Chicago Police	$52.39
10/04/2015	TIRADO, GLORIA	9161	765	City Of Chicago Police	$4.00
10/04/2015	TIRADO, GLORIA	9161	765	City Of Chicago Police	$13.72
10/04/2015	TIRADO, GLORIA	9161	765	City Of Chicago Police	$615.00
10/04/2015	TIRADO, GLORIA	9161	765	City Of Chicago Police	$265.64
10/04/2015	TIRADO, GLORIA	9161	765	City Of Chicago Police	$265.64
10/04/2015	TIRADO, GLORIA	9161	765	City Of Chicago Police	$105.95
10/04/2015	TIRADO, GLORIA	9161	765	City Of Chicago Police	$152.86
10/04/2015	TIRADO, GLORIA	9161	765	City Of Chicago Police	$265.64
10/04/2015	TIRADO, GLORIA	9161	765	City Of Chicago Police	$4.00
10/04/2015	TIRADO, GLORIA	9161	765	City Of Chicago Police	$8.67
06/10/2015	TIRADO, EUGENIO	9161	001	City Of Chicago Police	$0.95
06/10/2015	TIRADO, EUGENIO	9161	001	City Of Chicago Police	$4.00
06/10/2015	TIRADO, EUGENIO	9161	001	City Of Chicago Police	$50.28
06/10/2015	TIRADO, EUGENIO	9161	001	City Of Chicago Police	$375.84
06/10/2015	TIRADO, EUGENIO	9161	001	City Of Chicago Police	$7.11
06/10/2015	TIRADO, EUGENIO	9161	001	City Of Chicago Police	$4.00
06/24/2015	THOMPSON, ABASI	9161	014	City Of Chicago Police	$4.00
06/24/2015	THOMPSON, ABASI	9161	014	City Of Chicago Police	$2.41
06/24/2015	THOMPSON, ABASI	9161	014	City Of Chicago Police	$221.79
06/24/2015	THOMPSON, ABASI	9161	014	City Of Chicago Police	$4.00
06/24/2015	THOMPSON, ABASI	9161	014	City Of Chicago Police	$0.49
06/24/2015	THOMPSON, ABASI	9161	014	City Of Chicago Police	$221.79
06/24/2015	THOMPSON, ABASI	9161	014	City Of Chicago Police	$4.00
06/24/2015	THOMPSON, ABASI	9161	014	City Of Chicago Police	$0.49
06/24/2015	THOMPSON, ABASI	9161	014	City Of Chicago Police	$309.79
06/24/2015	THOMPSON, ABASI	9161	014	City Of Chicago Police	$4.00
06/24/2015	THOMPSON, ABASI	9161	014	City Of Chicago Police	$0.68
06/24/2015	THOMPSON, ABASI	9161	014	City Of Chicago Police	$75.86
06/24/2015	THOMPSON, ABASI	9161	014	City Of Chicago Police	$4.00

Incident Date	Claimant	Rank	Unit of Assignment	Insured	Total to be Paid
06/24/2015	THOMPSON, ABASI	9161	014	City Of Chicago Police	$0.68
06/24/2015	THOMPSON, ABASI	9161	014	City Of Chicago Police	$48.68
06/24/2015	THOMPSON, ABASI	9161	014	City Of Chicago Police	$4.00
06/24/2015	THOMPSON, ABASI	9161	014	City Of Chicago Police	$215.20
06/24/2015	THOMPSON, ABASI	9161	014	City Of Chicago Police	$4.00
06/24/2015	THOMPSON, ABASI	9161	014	City Of Chicago Police	$0.48
06/24/2015	THOMPSON, ABASI	9161	014	City Of Chicago Police	$269.13
03/13/2010	TELLEZ, VINCENT	9161		City Of Chicago Police	$4.00
02/06/2000	Sullivan, James	P	00009	City Of Chicago Police	$4.00
02/06/2000	Sullivan, James	P	00009	City Of Chicago Police	$4.00
02/06/2000	Sullivan, James	P	00009	City Of Chicago Police	$4.88
02/06/2000	Sullivan, James	P	00009	City Of Chicago Police	$4.00
02/06/2000	Sullivan, James	P	00009	City Of Chicago Police	$150.79
02/06/2000	Sullivan, James	P	00009	City Of Chicago Police	$0.47
02/06/2000	Sullivan, James	P	00009	City Of Chicago Police	$0.47
02/06/2000	Sullivan, James	P	00009	City Of Chicago Police	$0.47
02/06/2000	Sullivan, James	P	00009	City Of Chicago Police	$4.00
02/06/2000	Sullivan, James	P	00009	City Of Chicago Police	$17.17
02/06/2000	Sullivan, James	P	00009	City Of Chicago Police	$53.08
02/06/2000	Sullivan, James	P	00009	City Of Chicago Police	$4.00
02/06/2000	Sullivan, James	P	00009	City Of Chicago Police	$4.00
11/22/2014	SWITALSKI, DANIEL	9165	008	City Of Chicago Police	$4.00
11/22/2014	SWITALSKI, DANIEL	9165	008	City Of Chicago Police	$75.86
11/22/2014	SWITALSKI, DANIEL	9165	008	City Of Chicago Police	$0.68
05/16/2011	SWIATKOWSKI, BRIAN	9161		City Of Chicago Police	$197.91
05/16/2011	SWIATKOWSKI, BRIAN	9161		City Of Chicago Police	$182.45
05/16/2011	SWIATKOWSKI, BRIAN	9161		City Of Chicago Police	$627.33
05/16/2011	SWIATKOWSKI, BRIAN	9161		City Of Chicago Police	$4.00
05/16/2011	SWIATKOWSKI, BRIAN	9161		City Of Chicago Police	$360.70
08/31/2013	SWAIN, JENNIFER	9152		City Of Chicago Police	$47.99
08/31/2013	SWAIN, JENNIFER	9152		City Of Chicago Police	$47.99
08/31/2013	SWAIN, JENNIFER	9152		City Of Chicago Police	$0.25
08/31/2013	SWAIN, JENNIFER	9152		City Of Chicago Police	$4.00

Incident Date	Claimant	Rank	Unit of Assignment	Insured	Total to be Paid
08/31/2013	SWAIN, JENNIFER	9152		City Of Chicago Police	$231.75
08/31/2013	SWAIN, JENNIFER	9152		City Of Chicago Police	$0.25
08/31/2013	SWAIN, JENNIFER	9152		City Of Chicago Police	$47.99
08/31/2013	SWAIN, JENNIFER	9152		City Of Chicago Police	$231.75
08/31/2013	SWAIN, JENNIFER	9152		City Of Chicago Police	$4.00
09/05/2015	SVIENTEK, KENNETH	9161	044	City Of Chicago Police	$4.00
09/05/2015	SVIENTEK, KENNETH	9161	044	City Of Chicago Police	$4.00
09/05/2015	SVIENTEK, KENNETH	9161	044	City Of Chicago Police	$4.00
09/05/2015	SVIENTEK, KENNETH	9161	044	City Of Chicago Police	$178.47
09/05/2015	SVIENTEK, KENNETH	9161	044	City Of Chicago Police	$16.18
09/05/2015	SVIENTEK, KENNETH	9161	044	City Of Chicago Police	$0.58
09/05/2015	SVIENTEK, KENNETH	9161	044	City Of Chicago Police	$10.24
09/05/2015	SVIENTEK, KENNETH	9161	044	City Of Chicago Police	$0.58
09/05/2015	SVIENTEK, KENNETH	9161	044	City Of Chicago Police	$4.00
09/05/2015	SVIENTEK, KENNETH	9161	044	City Of Chicago Police	$0.64
09/05/2015	SVIENTEK, KENNETH	9161	044	City Of Chicago Police	$4.00
09/05/2015	SVIENTEK, KENNETH	9161	044	City Of Chicago Police	$0.68
09/05/2015	SVIENTEK, KENNETH	9161	044	City Of Chicago Police	$4.00
09/05/2015	SVIENTEK, KENNETH	9161	044	City Of Chicago Police	$0.68
09/05/2015	SVIENTEK, KENNETH	9161	044	City Of Chicago Police	$261.26
09/05/2015	SVIENTEK, KENNETH	9161	044	City Of Chicago Police	$313.91
09/05/2015	SVIENTEK, KENNETH	9161	044	City Of Chicago Police	$4.00
09/05/2015	SVIENTEK, KENNETH	9161	044	City Of Chicago Police	$0.69
09/05/2015	SVIENTEK, KENNETH	9161	044	City Of Chicago Police	$290.20
09/05/2015	SVIENTEK, KENNETH	9161	044	City Of Chicago Police	$307.32
09/05/2015	SVIENTEK, KENNETH	9161	044	City Of Chicago Police	$307.32
09/05/2015	SVIENTEK, KENNETH	9161	044	City Of Chicago Police	$98.62
09/05/2015	SVIENTEK, KENNETH	9161	044	City Of Chicago Police	$4.00
09/05/2015	SVIENTEK, KENNETH	9161	044	City Of Chicago Police	$41.88
09/05/2015	SVIENTEK, KENNETH	9161	044	City Of Chicago Police	$217.12
09/05/2015	SVIENTEK, KENNETH	9161	044	City Of Chicago Police	$4.00
09/05/2015	SVIENTEK, KENNETH	9161	044	City Of Chicago Police	$0.48
09/05/2015	SVIENTEK, KENNETH	9161	044	City Of Chicago Police	$261.26

Incident Date	Claimant	Rank	Unit of Assignment	Insured	Total to be Paid
09/05/2015	SVIENTEK, KENNETH	9161	044	City Of Chicago Police	$4.00
11/13/2014	SVEC, JAMES	9161		City Of Chicago Police	$0.31
11/13/2014	SVEC, JAMES	9161		City Of Chicago Police	$4.00
11/13/2014	SVEC, JAMES	9161		City Of Chicago Police	$293.97
11/13/2014	SVEC, JAMES	9161		City Of Chicago Police	$39.70
11/13/2014	SVEC, JAMES	9161		City Of Chicago Police	$4.00
11/13/2014	SVEC, JAMES	9161		City Of Chicago Police	$4.00
07/04/2015	SURVILLION, ALLEN	9161		City Of Chicago Police	$4.00
07/04/2015	SURVILLION, ALLEN	9161		City Of Chicago Police	$76.71
07/04/2015	SURVILLION, ALLEN	9161		City Of Chicago Police	$492.83
07/04/2015	SURVILLION, ALLEN	9161		City Of Chicago Police	$300.30
07/04/2015	SURVILLION, ALLEN	9161		City Of Chicago Police	$0.98
07/20/2015	SULEIMAN, MAHER	9161	016	City Of Chicago Police	$76.23
07/20/2015	SULEIMAN, MAHER	9161	016	City Of Chicago Police	$4.00
10/17/2015	STUCKEY, ANTOINNE	9161	044	City Of Chicago Police	$76.65
10/17/2015	STUCKEY, ANTOINNE	9161	044	City Of Chicago Police	$4.00
10/17/2015	STUCKEY, ANTOINNE	9161	044	City Of Chicago Police	$10.36
10/17/2015	STUCKEY, ANTOINNE	9161	044	City Of Chicago Police	$56.56
10/17/2015	STUCKEY, ANTOINNE	9161	044	City Of Chicago Police	$4.00
10/17/2015	STUCKEY, ANTOINNE	9161	044	City Of Chicago Police	$3.96
10/17/2015	STUCKEY, ANTOINNE	9161	044	City Of Chicago Police	$31.34
10/17/2015	STUCKEY, ANTOINNE	9161	044	City Of Chicago Police	$4.00
10/17/2015	STUCKEY, ANTOINNE	9161	044	City Of Chicago Police	$2.02
10/17/2015	STUCKEY, ANTOINNE	9161	044	City Of Chicago Police	$189.59
10/17/2015	STUCKEY, ANTOINNE	9161	044	City Of Chicago Police	$4.00
01/08/2014	STOKES, ANTHONY	9161	044	City Of Chicago Police	$1.39
01/08/2014	STOKES, ANTHONY	9161	044	City Of Chicago Police	$4.00
01/08/2014	STOKES, ANTHONY	9161	044	City Of Chicago Police	$155.63
01/29/2012	STEVENS, MATTHEW	9161		City Of Chicago Police	$75.86
01/29/2012	STEVENS, MATTHEW	9161		City Of Chicago Police	$4.00
01/29/2012	STEVENS, MATTHEW	9161		City Of Chicago Police	$0.68
01/29/2012	STEVENS, MATTHEW	9161		City Of Chicago Police	$870.17
01/29/2012	STEVENS, MATTHEW	9161		City Of Chicago Police	$4.00

Incident Date	Claimant	Rank	Unit of Assignment	Insured	Total to be Paid
01/29/2012	STEVENS, MATTHEW	9161		City Of Chicago Police	$0.96
01/29/2012	STEVENS, MATTHEW	9161		City Of Chicago Police	$234.68
01/29/2012	STEVENS, MATTHEW	9161		City Of Chicago Police	$221.79
01/29/2012	STEVENS, MATTHEW	9161		City Of Chicago Police	$4.00
01/29/2012	STEVENS, MATTHEW	9161		City Of Chicago Police	$0.49
01/29/2012	STEVENS, MATTHEW	9161		City Of Chicago Police	$250.73
01/29/2012	STEVENS, MATTHEW	9161		City Of Chicago Police	$4.00
01/29/2012	STEVENS, MATTHEW	9161		City Of Chicago Police	$0.55
01/29/2012	STEVENS, MATTHEW	9161		City Of Chicago Police	$4.00
01/29/2012	STEVENS, MATTHEW	9161		City Of Chicago Police	$0.51
01/29/2012	STEVENS, MATTHEW	9161		City Of Chicago Police	$267.85
01/29/2012	STEVENS, MATTHEW	9161		City Of Chicago Police	$4.00
01/29/2012	STEVENS, MATTHEW	9161		City Of Chicago Police	$0.59
01/29/2012	STEVENS, MATTHEW	9161		City Of Chicago Police	$221.79
01/29/2012	STEVENS, MATTHEW	9161		City Of Chicago Police	$4.00
01/29/2012	STEVENS, MATTHEW	9161		City Of Chicago Police	$0.49
01/29/2012	STEVENS, MATTHEW	9161		City Of Chicago Police	$252.65
01/29/2012	STEVENS, MATTHEW	9161		City Of Chicago Police	$4.00
01/29/2012	STEVENS, MATTHEW	9161		City Of Chicago Police	$0.55
01/29/2012	STEVENS, MATTHEW	9161		City Of Chicago Police	$206.59
01/29/2012	STEVENS, MATTHEW	9161		City Of Chicago Police	$4.00
01/29/2012	STEVENS, MATTHEW	9161		City Of Chicago Police	$0.45
01/29/2012	STEVENS, MATTHEW	9161		City Of Chicago Police	$250.73
01/29/2012	STEVENS, MATTHEW	9161		City Of Chicago Police	$4.00
01/29/2012	STEVENS, MATTHEW	9161		City Of Chicago Police	$0.55
02/02/2010	STEPHANY, RAYMOND		008	City Of Chicago Police	$4.00
05/19/2015	STEPHANS, KEVIN	9161	002	City Of Chicago Police	$4.00
03/14/2015	STAWICKI, CHRISTOPHER	9161		City Of Chicago Police	$4.00
03/14/2015	STAWICKI, CHRISTOPHER	9161		City Of Chicago Police	$37.06
03/14/2015	STAWICKI, CHRISTOPHER	9161		City Of Chicago Police	$0.36
03/14/2015	STAWICKI, CHRISTOPHER	9161		City Of Chicago Police	$4.00
03/14/2015	STAWICKI, CHRISTOPHER	9161		City Of Chicago Police	$39.92
03/14/2015	STAWICKI, CHRISTOPHER	9161		City Of Chicago Police	$0.33

Incident Date	Claimant	Rank	Unit of Assignment	Insured	Total to be Paid
10/25/2015	STAGEN, JAMES	9161	025	City Of Chicago Police	$4.00
10/25/2015	STAGEN, JAMES	9161	025	City Of Chicago Police	$203.99
10/25/2015	STAGEN, JAMES	9161	025	City Of Chicago Police	$4.00
10/25/2015	STAGEN, JAMES	9161	025	City Of Chicago Police	$203.99
10/25/2015	STAGEN, JAMES	9161	025	City Of Chicago Police	$4.00
10/25/2015	STAGEN, JAMES	9161	025	City Of Chicago Police	$92.67
10/25/2015	STAGEN, JAMES	9161	025	City Of Chicago Police	$203.99
10/25/2015	STAGEN, JAMES	9161	025	City Of Chicago Police	$4.00
10/25/2015	STAGEN, JAMES	9161	025	City Of Chicago Police	$203.99
10/25/2015	STAGEN, JAMES	9161	025	City Of Chicago Police	$4.00
10/25/2015	STAGEN, JAMES	9161	025	City Of Chicago Police	$4.00
10/25/2015	STAGEN, JAMES	9161	025	City Of Chicago Police	$320.99
10/25/2015	STAGEN, JAMES	9161	025	City Of Chicago Police	$4.00
10/25/2015	STAGEN, JAMES	9161	025	City Of Chicago Police	$203.99
10/25/2015	STAGEN, JAMES	9161	025	City Of Chicago Police	$5.30
10/25/2015	STAGEN, JAMES	9161	025	City Of Chicago Police	$4.00
10/25/2015	STAGEN, JAMES	9161	025	City Of Chicago Police	$93.49
10/25/2015	STAGEN, JAMES	9161	025	City Of Chicago Police	$4.00
10/25/2015	STAGEN, JAMES	9161	025	City Of Chicago Police	$5.25
10/25/2015	STAGEN, JAMES	9161	025	City Of Chicago Police	$203.99
10/23/2015	SOSA, JESSICA	9161		City Of Chicago Police	$624.86
10/23/2015	SOSA, JESSICA	9161		City Of Chicago Police	$5.60
10/23/2015	SOSA, JESSICA	9161		City Of Chicago Police	$4.00
08/21/2015	SORIA, STEVE	9165	025	City Of Chicago Police	$4.00
08/21/2015	SORIA, STEVE	9165	025	City Of Chicago Police	$48.68
06/11/2015	SONLEY, JOHN	9161	002	City Of Chicago Police	$0.33
06/11/2015	SONLEY, JOHN	9161	002	City Of Chicago Police	$303.18
06/11/2015	SONLEY, JOHN	9161	002	City Of Chicago Police	$4.00
06/11/2015	SONLEY, JOHN	9161	002	City Of Chicago Police	$0.33
06/11/2015	SONLEY, JOHN	9161	002	City Of Chicago Police	$566.64
06/11/2015	SONLEY, JOHN	9161	002	City Of Chicago Police	$4.00
06/11/2015	SONLEY, JOHN	9161	002	City Of Chicago Police	$0.62
06/11/2015	SONLEY, JOHN	9161	002	City Of Chicago Police	$615.00

Incident Date	Claimant	Rank	Unit of Assignment	Insured	Total to be Paid
06/11/2015	SONLEY, JOHN	9161	002	City Of Chicago Police	$4.00
06/11/2015	SONLEY, JOHN	9161	002	City Of Chicago Police	$113.80
06/11/2015	SONLEY, JOHN	9161	002	City Of Chicago Police	$4.00
06/11/2015	SONLEY, JOHN	9161	002	City Of Chicago Police	$44.42
06/11/2015	SONLEY, JOHN	9161	002	City Of Chicago Police	$4.00
06/11/2015	SONLEY, JOHN	9161	002	City Of Chicago Police	$37.52
06/11/2015	SONLEY, JOHN	9161	002	City Of Chicago Police	$303.18
06/11/2015	SONLEY, JOHN	9161	002	City Of Chicago Police	$4.00
06/11/2015	SONLEY, JOHN	9161	002	City Of Chicago Police	$0.33
06/11/2015	SONLEY, JOHN	9161	002	City Of Chicago Police	$92.66
06/11/2015	SONLEY, JOHN	9161	002	City Of Chicago Police	$4.00
06/11/2015	SONLEY, JOHN	9161	002	City Of Chicago Police	$258.76
06/11/2015	SONLEY, JOHN	9161	002	City Of Chicago Police	$4.00
06/11/2015	SONLEY, JOHN	9161	002	City Of Chicago Police	$0.28
06/11/2015	SONLEY, JOHN	9161	002	City Of Chicago Police	$4.00
06/11/2015	SONLEY, JOHN	9161	002	City Of Chicago Police	$303.18
06/11/2015	SONLEY, JOHN	9161	002	City Of Chicago Police	$0.33
06/11/2015	SONLEY, JOHN	9161	002	City Of Chicago Police	$219.04
06/11/2015	SONLEY, JOHN	9161	002	City Of Chicago Police	$303.18
06/11/2015	SONLEY, JOHN	9161	002	City Of Chicago Police	$4.00
10/07/2015	SMITH, STEVEN	9161	003	City Of Chicago Police	$4.00
10/07/2015	SMITH, STEVEN	9161	003	City Of Chicago Police	$364.61
10/07/2015	SMITH, STEVEN	9161	003	City Of Chicago Police	$129.67
10/07/2015	SMITH, STEVEN	9161	003	City Of Chicago Police	$0.68
10/07/2015	SMITH, STEVEN	9161	003	City Of Chicago Police	$4.00
10/07/2015	SMITH, STEVEN	9161	003	City Of Chicago Police	$0.64
10/07/2015	SMITH, STEVEN	9161	003	City Of Chicago Police	$291.27
10/07/2015	SMITH, STEVEN	9161	003	City Of Chicago Police	$4.00
10/07/2015	SMITH, STEVEN	9161	003	City Of Chicago Police	$0.57
10/07/2015	SMITH, STEVEN	9161	003	City Of Chicago Police	$246.61
10/07/2015	SMITH, STEVEN	9161	003	City Of Chicago Police	$4.00
10/07/2015	SMITH, STEVEN	9161	003	City Of Chicago Police	$0.54
10/07/2015	SMITH, STEVEN	9161	003	City Of Chicago Police	$246.61

Incident Date	Claimant	Rank	Unit of Assignment	Insured	Total to be Paid
10/07/2015	SMITH, STEVEN	9161	003	City Of Chicago Police	$4.00
10/07/2015	SMITH, STEVEN	9161	003	City Of Chicago Police	$0.54
10/07/2015	SMITH, STEVEN	9161	003	City Of Chicago Police	$46.06
10/07/2015	SMITH, STEVEN	9161	003	City Of Chicago Police	$4.00
10/07/2015	SMITH, STEVEN	9161	003	City Of Chicago Police	$22.42
10/07/2015	SMITH, STEVEN	9161	003	City Of Chicago Police	$215.20
10/07/2015	SMITH, STEVEN	9161	003	City Of Chicago Police	$4.00
10/07/2015	SMITH, STEVEN	9161	003	City Of Chicago Police	$0.48
10/07/2015	SMITH, STEVEN	9161	003	City Of Chicago Police	$257.14
10/07/2015	SMITH, STEVEN	9161	003	City Of Chicago Police	$263.73
10/07/2015	SMITH, STEVEN	9161	003	City Of Chicago Police	$4.00
10/07/2015	SMITH, STEVEN	9161	003	City Of Chicago Police	$0.58
10/07/2015	SMITH, STEVEN	9161	003	City Of Chicago Police	$217.67
10/07/2015	SMITH, STEVEN	9161	003	City Of Chicago Police	$4.00
10/07/2015	SMITH, STEVEN	9161	003	City Of Chicago Police	$0.48
10/07/2015	SMITH, STEVEN	9161	003	City Of Chicago Police	$217.67
10/07/2015	SMITH, STEVEN	9161	003	City Of Chicago Police	$4.00
10/07/2015	SMITH, STEVEN	9161	003	City Of Chicago Police	$0.48
10/07/2015	SMITH, STEVEN	9161	003	City Of Chicago Police	$307.32
10/07/2015	SMITH, STEVEN	9161	003	City Of Chicago Police	$4.00
11/01/2011	SMITH, JOSEPH	9168	059	City Of Chicago Police	$136.96
11/01/2011	SMITH, JOSEPH	9168	059	City Of Chicago Police	$48.23
08/23/2015	SMITH, JAMES	9161	044	City Of Chicago Police	$4.00
08/23/2015	SMITH, JAMES	9161	044	City Of Chicago Police	$75.73
11/17/2015	SLATER, WANDA	9161	007	City Of Chicago Police	$4.00
11/17/2015	SLATER, WANDA	9161	007	City Of Chicago Police	$4.00
11/17/2015	SLATER, WANDA	9161	007	City Of Chicago Police	$189.59
11/17/2015	SLATER, WANDA	9161	007	City Of Chicago Police	$31.34
12/23/2013	SKORODYNSKI, MICHAEL	9161	011	City Of Chicago Police	$225.00
12/23/2013	SKORODYNSKI, MICHAEL	9161	011	City Of Chicago Police	$110.00
04/16/2015	SINKS, KEITH	9161		City Of Chicago Police	$273.61
04/16/2015	SINKS, KEITH	9161		City Of Chicago Police	$4.00
04/16/2015	SINKS, KEITH	9161		City Of Chicago Police	$227.26

Incident Date	Claimant	Rank	Unit of Assignment	Insured	Total to be Paid
04/16/2015	SINKS, KEITH	9161		City Of Chicago Police	$197.68
04/16/2015	SINKS, KEITH	9161		City Of Chicago Police	$227.26
04/16/2015	SINKS, KEITH	9161		City Of Chicago Police	$0.36
04/16/2015	SINKS, KEITH	9161		City Of Chicago Police	$4.00
04/16/2015	SINKS, KEITH	9161		City Of Chicago Police	$319.96
04/16/2015	SINKS, KEITH	9161		City Of Chicago Police	$0.36
04/16/2015	SINKS, KEITH	9161		City Of Chicago Police	$4.00
04/16/2015	SINKS, KEITH	9161		City Of Chicago Police	$319.96
04/16/2015	SINKS, KEITH	9161		City Of Chicago Police	$0.31
04/16/2015	SINKS, KEITH	9161		City Of Chicago Police	$4.00
04/16/2015	SINKS, KEITH	9161		City Of Chicago Police	$273.61
04/16/2015	SINKS, KEITH	9161		City Of Chicago Police	$33.87
04/16/2015	SINKS, KEITH	9161		City Of Chicago Police	$4.00
04/16/2015	SINKS, KEITH	9161		City Of Chicago Police	$46.35
04/16/2015	SINKS, KEITH	9161		City Of Chicago Police	$38.92
04/16/2015	SINKS, KEITH	9161		City Of Chicago Police	$4.00
04/16/2015	SINKS, KEITH	9161		City Of Chicago Police	$46.35
04/16/2015	SINKS, KEITH	9161		City Of Chicago Police	$38.92
04/16/2015	SINKS, KEITH	9161		City Of Chicago Police	$4.00
04/16/2015	SINKS, KEITH	9161		City Of Chicago Police	$46.35
04/16/2015	SINKS, KEITH	9161		City Of Chicago Police	$0.31
04/16/2015	SINKS, KEITH	9161		City Of Chicago Police	$273.61
04/16/2015	SINKS, KEITH	9161		City Of Chicago Police	$4.00
04/16/2015	SINKS, KEITH	9161		City Of Chicago Police	$0.31
04/16/2015	SINKS, KEITH	9161		City Of Chicago Police	$22.24
04/16/2015	SINKS, KEITH	9161		City Of Chicago Police	$4.00
04/16/2015	SINKS, KEITH	9161		City Of Chicago Police	$0.20
04/16/2015	SINKS, KEITH	9161		City Of Chicago Police	$564.44
04/16/2015	SINKS, KEITH	9161		City Of Chicago Police	$4.00
04/16/2015	SINKS, KEITH	9161		City Of Chicago Police	$0.64
04/16/2015	SINKS, KEITH	9161		City Of Chicago Police	$338.32
04/16/2015	SINKS, KEITH	9161		City Of Chicago Police	$4.00
04/16/2015	SINKS, KEITH	9161		City Of Chicago Police	$0.38

Incident Date	Claimant	Rank	Unit of Assignment	Insured	Total to be Paid
04/16/2015	SINKS, KEITH	9161		City Of Chicago Police	$273.61
04/16/2015	SINKS, KEITH	9161		City Of Chicago Police	$4.00
04/16/2015	SINKS, KEITH	9161		City Of Chicago Police	$0.31
12/16/2014	SIMPSON OWENS, VALENCIA	9161	022	City Of Chicago Police	$4.00
06/11/2010	SIMMONS, KAREN	9161	023	City Of Chicago Police	$4.11
06/11/2010	SIMMONS, KAREN	9161	023	City Of Chicago Police	$4.00
08/08/2015	SIMMONS, JIMIEL	9161		City Of Chicago Police	$38.00
08/08/2015	SIMMONS, JIMIEL	9161		City Of Chicago Police	$4.00
08/08/2015	SIMMONS, JIMIEL	9161		City Of Chicago Police	$0.34
10/07/2015	SILAS JR, NATHAN	9171	715	City Of Chicago Police	$35.10
10/07/2015	SILAS JR, NATHAN	9171	715	City Of Chicago Police	$4.00
10/07/2015	SILAS JR, NATHAN	9171	715	City Of Chicago Police	$0.31
09/30/2015	SIKORSKI, JEREMY	9161		City Of Chicago Police	$178.47
09/30/2015	SIKORSKI, JEREMY	9161		City Of Chicago Police	$4.00
09/30/2015	SIKORSKI, JEREMY	9161		City Of Chicago Police	$375.37
09/30/2015	SIKORSKI, JEREMY	9161		City Of Chicago Police	$4.00
09/30/2015	SIKORSKI, JEREMY	9161		City Of Chicago Police	$77.39
09/30/2015	SIKORSKI, JEREMY	9161		City Of Chicago Police	$673.11
09/30/2015	SIKORSKI, JEREMY	9161		City Of Chicago Police	$33.38
09/30/2015	SIKORSKI, JEREMY	9161		City Of Chicago Police	$128.12
09/30/2015	SIKORSKI, JEREMY	9161		City Of Chicago Police	$4.00
09/30/2015	SIKORSKI, JEREMY	9161		City Of Chicago Police	$4.00
09/30/2015	SIKORSKI, JEREMY	9161		City Of Chicago Police	$6.02
09/30/2015	SIKORSKI, JEREMY	9161		City Of Chicago Police	$180.11
09/30/2015	SIKORSKI, JEREMY	9161		City Of Chicago Police	$4.00
12/04/2015	SIEGEL, ADAM	9161	010	City Of Chicago Police	$3.70
12/04/2015	SIEGEL, ADAM	9161	010	City Of Chicago Police	$196.01
12/04/2015	SIEGEL, ADAM	9161	010	City Of Chicago Police	$4.00
12/18/2014	SHRAKE, MICHAEL	9161		City Of Chicago Police	$34.73
10/08/2015	SHIRAHAMA, GLEN	9161		City Of Chicago Police	$2.39
10/08/2015	SHIRAHAMA, GLEN	9161		City Of Chicago Police	$266.96
10/08/2015	SHIRAHAMA, GLEN	9161		City Of Chicago Police	$4.00
09/01/2015	SHIELDS, JAMES	9161	153	City Of Chicago Police	$0.30

Incident Date	Claimant	Rank	Unit of Assignment	Insured	Total to be Paid
09/01/2015	SHIELDS, JAMES	9161	153	City Of Chicago Police	$0.29
09/01/2015	SHIELDS, JAMES	9161	153	City Of Chicago Police	$344.00
09/01/2015	SHIELDS, JAMES	9161	153	City Of Chicago Police	$4.00
09/01/2015	SHIELDS, JAMES	9161	153	City Of Chicago Police	$64.57
09/01/2015	SHIELDS, JAMES	9161	153	City Of Chicago Police	$254.10
09/01/2015	SHIELDS, JAMES	9161	153	City Of Chicago Police	$4.00
09/01/2015	SHIELDS, JAMES	9161	153	City Of Chicago Police	$0.29
09/01/2015	SHIELDS, JAMES	9161	153	City Of Chicago Police	$267.87
09/01/2015	SHIELDS, JAMES	9161	153	City Of Chicago Police	$4.00
09/01/2015	SHIELDS, JAMES	9161	153	City Of Chicago Police	$0.30
09/01/2015	SHIELDS, JAMES	9161	153	City Of Chicago Police	$267.87
09/01/2015	SHIELDS, JAMES	9161	153	City Of Chicago Police	$4.00
09/01/2015	SHIELDS, JAMES	9161	153	City Of Chicago Police	$0.30
09/01/2015	SHIELDS, JAMES	9161	153	City Of Chicago Police	$254.10
09/01/2015	SHIELDS, JAMES	9161	153	City Of Chicago Police	$4.00
09/01/2015	SHIELDS, JAMES	9161	153	City Of Chicago Police	$254.10
09/01/2015	SHIELDS, JAMES	9161	153	City Of Chicago Police	$4.00
09/01/2015	SHIELDS, JAMES	9161	153	City Of Chicago Police	$0.29
09/01/2015	SHIELDS, JAMES	9161	153	City Of Chicago Police	$254.10
09/01/2015	SHIELDS, JAMES	9161	153	City Of Chicago Police	$4.00
09/01/2015	SHIELDS, JAMES	9161	153	City Of Chicago Police	$0.29
09/01/2015	SHIELDS, JAMES	9161	153	City Of Chicago Police	$36.30
09/01/2015	SHIELDS, JAMES	9161	153	City Of Chicago Police	$42.20
09/01/2015	SHIELDS, JAMES	9161	153	City Of Chicago Police	$4.00
09/01/2015	SHIELDS, JAMES	9161	153	City Of Chicago Police	$38.39
09/01/2015	SHIELDS, JAMES	9161	153	City Of Chicago Police	$4.00
09/01/2015	SHIELDS, JAMES	9161	153	City Of Chicago Police	$251.85
09/01/2015	SHIELDS, JAMES	9161	153	City Of Chicago Police	$4.00
09/01/2015	SHIELDS, JAMES	9161	153	City Of Chicago Police	$4.00
09/01/2015	SHIELDS, JAMES	9161	153	City Of Chicago Police	$267.87
09/01/2015	SHIELDS, JAMES	9161	153	City Of Chicago Police	$0.28
09/01/2015	SHIELDS, JAMES	9161	153	City Of Chicago Police	$254.45
09/01/2015	SHIELDS, JAMES	9161	153	City Of Chicago Police	$4.00

Incident Date	Claimant	Rank	Unit of Assignment	Insured	Total to be Paid
09/01/2015	SHIELDS, JAMES	9161	153	City Of Chicago Police	$211.90
09/01/2015	SHIELDS, JAMES	9161	153	City Of Chicago Police	$4.76
09/01/2015	SHIELDS, JAMES	9161	153	City Of Chicago Police	$7.98
09/01/2015	SHIELDS, JAMES	9161	153	City Of Chicago Police	$4.00
09/01/2015	SHIELDS, JAMES	9161	153	City Of Chicago Police	$422.84
09/01/2015	SHIELDS, JAMES	9161	153	City Of Chicago Police	$14.89
09/01/2015	SHIELDS, JAMES	9161	153	City Of Chicago Police	$4.00
09/01/2015	SHIELDS, JAMES	9161	153	City Of Chicago Police	$147.38
09/01/2015	SHIELDS, JAMES	9161	153	City Of Chicago Police	$0.29
09/01/2015	SHIELDS, JAMES	9161	153	City Of Chicago Police	$254.10
09/01/2015	SHIELDS, JAMES	9161	153	City Of Chicago Police	$4.00
12/10/2014	SHEPARD, SCOTT	9161		City Of Chicago Police	$31.95
12/10/2014	SHEPARD, SCOTT	9161		City Of Chicago Police	$277.72
12/10/2014	SHEPARD, SCOTT	9161		City Of Chicago Police	$5.25
12/10/2014	SHEPARD, SCOTT	9161		City Of Chicago Police	$36.44
12/10/2012	SHAMAH, MOHAMMAD	9161		City Of Chicago Police	$0.68
12/10/2012	SHAMAH, MOHAMMAD	9161		City Of Chicago Police	$75.86
12/10/2012	SHAMAH, MOHAMMAD	9161		City Of Chicago Police	$4.00
12/14/2015	SHAFER, JEFFERY	9161		City Of Chicago Police	$2.09
12/14/2015	SHAFER, JEFFERY	9161		City Of Chicago Police	$4.00
12/14/2015	SHAFER, JEFFERY	9161		City Of Chicago Police	$233.79
03/21/2012	SERVIN, DANTE	9165		City Of Chicago Police	$784.31
03/21/2012	SERVIN, DANTE	9165		City Of Chicago Police	$79.47
11/09/2015	SERRANO, ROBERTO	9161		City Of Chicago Police	$4.83
11/09/2015	SERRANO, ROBERTO	9161		City Of Chicago Police	$33.62
11/09/2015	SERRANO, ROBERTO	9161		City Of Chicago Police	$4.00
11/09/2015	SERRANO, ROBERTO	9161		City Of Chicago Police	$637.00
11/09/2015	SERRANO, ROBERTO	9161		City Of Chicago Police	$4.00
11/09/2015	SERRANO, ROBERTO	9161		City Of Chicago Police	$89.45
11/09/2015	SERRANO, ROBERTO	9161		City Of Chicago Police	$4.00
11/09/2015	SERRANO, ROBERTO	9161		City Of Chicago Police	$161.15
11/09/2015	SERRANO, ROBERTO	9161		City Of Chicago Police	$0.30
07/20/2015	SCHALLER, MATTHEW	9161		City Of Chicago Police	$146.06

Incident Date	Claimant	Rank	Unit of Assignment	Insured	Total to be Paid
07/20/2015	SCHALLER, MATTHEW	9161		City Of Chicago Police	$4.00
06/11/2015	SCHAB, GREGORY	9161	145	City Of Chicago Police	$256.54
06/11/2015	SCHAB, GREGORY	9161	145	City Of Chicago Police	$260.69
06/11/2015	SCHAB, GREGORY	9161	145	City Of Chicago Police	$4.00
06/11/2015	SCHAB, GREGORY	9161	145	City Of Chicago Police	$0.28
06/11/2015	SCHAB, GREGORY	9161	145	City Of Chicago Police	$227.05
06/11/2015	SCHAB, GREGORY	9161	145	City Of Chicago Police	$0.33
06/11/2015	SCHAB, GREGORY	9161	145	City Of Chicago Police	$302.89
06/11/2015	SCHAB, GREGORY	9161	145	City Of Chicago Police	$4.00
06/11/2015	SCHAB, GREGORY	9161	145	City Of Chicago Police	$214.34
06/11/2015	SCHAB, GREGORY	9161	145	City Of Chicago Police	$0.33
06/11/2015	SCHAB, GREGORY	9161	145	City Of Chicago Police	$4.00
06/11/2015	SCHAB, GREGORY	9161	145	City Of Chicago Police	$302.89
06/11/2015	SCHAB, GREGORY	9161	145	City Of Chicago Police	$0.33
06/11/2015	SCHAB, GREGORY	9161	145	City Of Chicago Police	$4.00
06/11/2015	SCHAB, GREGORY	9161	145	City Of Chicago Police	$305.11
06/11/2015	SCHAB, GREGORY	9161	145	City Of Chicago Police	$36.71
06/11/2015	SCHAB, GREGORY	9161	145	City Of Chicago Police	$4.00
06/11/2015	SCHAB, GREGORY	9161	145	City Of Chicago Police	$4.00
06/11/2015	SCHAB, GREGORY	9161	145	City Of Chicago Police	$0.28
06/11/2015	SCHAB, GREGORY	9161	145	City Of Chicago Police	$4.00
06/11/2015	SCHAB, GREGORY	9161	145	City Of Chicago Police	$256.54
06/11/2015	SCHAB, GREGORY	9161	145	City Of Chicago Police	$4.00
06/11/2015	SCHAB, GREGORY	9161	145	City Of Chicago Police	$0.28
06/11/2015	SCHAB, GREGORY	9161	145	City Of Chicago Police	$302.89
06/11/2015	SCHAB, GREGORY	9161	145	City Of Chicago Police	$4.00
06/11/2015	SCHAB, GREGORY	9161	145	City Of Chicago Police	$0.33
06/11/2015	SCHAB, GREGORY	9161	145	City Of Chicago Police	$351.46
06/11/2015	SCHAB, GREGORY	9161	145	City Of Chicago Police	$4.00
06/11/2015	SCHAB, GREGORY	9161	145	City Of Chicago Police	$0.38
06/11/2015	SCHAB, GREGORY	9161	145	City Of Chicago Police	$305.11
06/11/2015	SCHAB, GREGORY	9161	145	City Of Chicago Police	$4.00
06/11/2015	SCHAB, GREGORY	9161	145	City Of Chicago Police	$0.33

Incident Date	Claimant	Rank	Unit of Assignment	Insured	Total to be Paid
06/11/2015	SCHAB, GREGORY	9161	145	City Of Chicago Police	$42.20
08/04/2015	SCHAADE, ERIC	9161	044	City Of Chicago Police	$4.00
08/04/2015	SCHAADE, ERIC	9161	044	City Of Chicago Police	$222.94
08/04/2015	SCHAADE, ERIC	9161	044	City Of Chicago Police	$62.28
08/04/2015	SCHAADE, ERIC	9161	044	City Of Chicago Police	$4.00
08/04/2015	SCHAADE, ERIC	9161	044	City Of Chicago Police	$110.00
08/04/2015	SCHAADE, ERIC	9161	044	City Of Chicago Police	$110.00
08/04/2015	SCHAADE, ERIC	9161	044	City Of Chicago Police	$2.99
06/21/2015	SCANNELL, SEAMUS	9164	044	City Of Chicago Police	$655.94
06/21/2015	SCANNELL, SEAMUS	9164	044	City Of Chicago Police	$4.00
06/21/2015	SCANNELL, SEAMUS	9164	044	City Of Chicago Police	$12.39
08/15/2014	SARDO, MICHAEL	9161		City Of Chicago Police	$4.52
08/15/2014	SARDO, MICHAEL	9161		City Of Chicago Police	$0.22
08/15/2014	SARDO, MICHAEL	9161		City Of Chicago Police	$4.00
08/15/2014	SARDO, MICHAEL	9161		City Of Chicago Police	$208.97
08/15/2014	SARDO, MICHAEL	9161		City Of Chicago Police	$0.23
08/15/2014	SARDO, MICHAEL	9161		City Of Chicago Police	$4.00
08/15/2014	SARDO, MICHAEL	9161		City Of Chicago Police	$216.56
08/15/2014	SARDO, MICHAEL	9161		City Of Chicago Police	$0.24
08/15/2014	SARDO, MICHAEL	9161		City Of Chicago Police	$4.00
08/15/2014	SARDO, MICHAEL	9161		City Of Chicago Police	$221.26
08/15/2014	SARDO, MICHAEL	9161		City Of Chicago Police	$399.48
08/15/2014	SARDO, MICHAEL	9161		City Of Chicago Police	$39.97
08/15/2014	SARDO, MICHAEL	9161		City Of Chicago Police	$4.00
08/15/2014	SARDO, MICHAEL	9161		City Of Chicago Police	$505.40
08/15/2014	SARDO, MICHAEL	9161		City Of Chicago Police	$0.23
08/15/2014	SARDO, MICHAEL	9161		City Of Chicago Police	$4.00
08/15/2014	SARDO, MICHAEL	9161		City Of Chicago Police	$214.34
08/15/2014	SARDO, MICHAEL	9161		City Of Chicago Police	$0.68
08/15/2014	SARDO, MICHAEL	9161		City Of Chicago Police	$4.00
08/15/2014	SARDO, MICHAEL	9161		City Of Chicago Police	$75.86
01/19/2013	SANTOS, JORGE	9161	044	City Of Chicago Police	$61.97
01/19/2013	SANTOS, JORGE	9161	044	City Of Chicago Police	$4.00

Incident Date	Claimant	Rank	Unit of Assignment	Insured	Total to be Paid
04/11/2015	SANKOVICH, JAMES	9161		City Of Chicago Police	$75.86
04/11/2015	SANKOVICH, JAMES	9161		City Of Chicago Police	$400.90
04/11/2015	SANKOVICH, JAMES	9161		City Of Chicago Police	$0.41
04/11/2015	SANKOVICH, JAMES	9161		City Of Chicago Police	$400.90
04/11/2015	SANKOVICH, JAMES	9161		City Of Chicago Police	$4.00
04/11/2015	SANKOVICH, JAMES	9161		City Of Chicago Police	$400.90
04/11/2015	SANKOVICH, JAMES	9161		City Of Chicago Police	$0.41
04/11/2015	SANKOVICH, JAMES	9161		City Of Chicago Police	$4.00
04/11/2015	SANKOVICH, JAMES	9161		City Of Chicago Police	$400.90
04/11/2015	SANKOVICH, JAMES	9161		City Of Chicago Police	$0.41
04/11/2015	SANKOVICH, JAMES	9161		City Of Chicago Police	$4.00
04/11/2015	SANKOVICH, JAMES	9161		City Of Chicago Police	$400.90
04/11/2015	SANKOVICH, JAMES	9161		City Of Chicago Police	$0.41
04/11/2015	SANKOVICH, JAMES	9161		City Of Chicago Police	$4.00
04/11/2015	SANKOVICH, JAMES	9161		City Of Chicago Police	$400.90
04/11/2015	SANKOVICH, JAMES	9161		City Of Chicago Police	$0.41
04/11/2015	SANKOVICH, JAMES	9161		City Of Chicago Police	$4.00
04/11/2015	SANKOVICH, JAMES	9161		City Of Chicago Police	$400.90
04/11/2015	SANKOVICH, JAMES	9161		City Of Chicago Police	$0.41
04/11/2015	SANKOVICH, JAMES	9161		City Of Chicago Police	$4.00
04/11/2015	SANKOVICH, JAMES	9161		City Of Chicago Police	$0.41
04/11/2015	SANKOVICH, JAMES	9161		City Of Chicago Police	$4.00
04/11/2015	SANKOVICH, JAMES	9161		City Of Chicago Police	$400.90
04/11/2015	SANKOVICH, JAMES	9161		City Of Chicago Police	$0.41
04/11/2015	SANKOVICH, JAMES	9161		City Of Chicago Police	$4.00
04/11/2015	SANKOVICH, JAMES	9161		City Of Chicago Police	$400.90
04/11/2015	SANKOVICH, JAMES	9161		City Of Chicago Police	$0.68
04/11/2015	SANKOVICH, JAMES	9161		City Of Chicago Police	$4.00
04/11/2015	SANKOVICH, JAMES	9161		City Of Chicago Police	$4.00
04/11/2015	SANKOVICH, JAMES	9161		City Of Chicago Police	$0.41
02/19/2015	SANDUSKY, MICHAEL	9161	019	City Of Chicago Police	$182.45
02/19/2015	SANDUSKY, MICHAEL	9161	019	City Of Chicago Police	$4.00
02/19/2015	SANDUSKY, MICHAEL	9161	019	City Of Chicago Police	$0.36
02/19/2015	SANDUSKY, MICHAEL	9161	019	City Of Chicago Police	$182.45
02/19/2015	SANDUSKY, MICHAEL	9161	019	City Of Chicago Police	$4.00
02/19/2015	SANDUSKY, MICHAEL	9161	019	City Of Chicago Police	$0.36

Incident Date	Claimant	Rank	Unit of Assignment	Insured	Total to be Paid
02/19/2015	SANDUSKY, MICHAEL	9161	019	City Of Chicago Police	$182.45
02/19/2015	SANDUSKY, MICHAEL	9161	019	City Of Chicago Police	$4.00
02/19/2015	SANDUSKY, MICHAEL	9161	019	City Of Chicago Police	$0.36
02/19/2015	SANDUSKY, MICHAEL	9161	019	City Of Chicago Police	$182.45
02/19/2015	SANDUSKY, MICHAEL	9161	019	City Of Chicago Police	$4.00
02/19/2015	SANDUSKY, MICHAEL	9161	019	City Of Chicago Police	$0.36
02/19/2015	SANDUSKY, MICHAEL	9161	019	City Of Chicago Police	$509.59
02/19/2015	SANDUSKY, MICHAEL	9161	019	City Of Chicago Police	$4.00
02/19/2015	SANDUSKY, MICHAEL	9161	019	City Of Chicago Police	$182.45
02/19/2015	SANDUSKY, MICHAEL	9161	019	City Of Chicago Police	$4.00
02/19/2015	SANDUSKY, MICHAEL	9161	019	City Of Chicago Police	$0.36
02/19/2015	SANDUSKY, MICHAEL	9161	019	City Of Chicago Police	$132.84
02/19/2015	SANDUSKY, MICHAEL	9161	019	City Of Chicago Police	$4.00
02/19/2015	SANDUSKY, MICHAEL	9161	019	City Of Chicago Police	$0.15
02/19/2015	SANDUSKY, MICHAEL	9161	019	City Of Chicago Police	$132.84
02/19/2015	SANDUSKY, MICHAEL	9161	019	City Of Chicago Police	$4.00
02/19/2015	SANDUSKY, MICHAEL	9161	019	City Of Chicago Police	$0.15
02/19/2015	SANDUSKY, MICHAEL	9161	019	City Of Chicago Police	$182.45
02/19/2015	SANDUSKY, MICHAEL	9161	019	City Of Chicago Police	$4.00
02/19/2015	SANDUSKY, MICHAEL	9161	019	City Of Chicago Police	$0.36
02/19/2015	SANDUSKY, MICHAEL	9161	019	City Of Chicago Police	$132.84
02/19/2015	SANDUSKY, MICHAEL	9161	019	City Of Chicago Police	$4.00
02/19/2015	SANDUSKY, MICHAEL	9161	019	City Of Chicago Police	$0.15
02/19/2015	SANDUSKY, MICHAEL	9161	019	City Of Chicago Police	$132.84
02/19/2015	SANDUSKY, MICHAEL	9161	019	City Of Chicago Police	$4.00
02/19/2015	SANDUSKY, MICHAEL	9161	019	City Of Chicago Police	$0.15
02/19/2015	SANDUSKY, MICHAEL	9161	019	City Of Chicago Police	$182.45
02/19/2015	SANDUSKY, MICHAEL	9161	019	City Of Chicago Police	$4.00
02/19/2015	SANDUSKY, MICHAEL	9161	019	City Of Chicago Police	$0.36
06/28/2015	SANDERS, RENEE	9161	002	City Of Chicago Police	$4.00
06/28/2015	SANDERS, RENEE	9161	002	City Of Chicago Police	$38.39
08/27/2009	SANCHEZ, ROBERT			City Of Chicago Police	$1.36
08/27/2009	SANCHEZ, ROBERT			City Of Chicago Police	$4.00

Incident Date	Claimant	Rank	Unit of Assignment	Insured	Total to be Paid
08/27/2009	SANCHEZ, ROBERT			City Of Chicago Police	$4.00
08/27/2009	SANCHEZ, ROBERT			City Of Chicago Police	$1.36
09/26/2015	SANCHEZ, GUADALUPE	9161		City Of Chicago Police	$4.00
09/26/2015	SANCHEZ, GUADALUPE	9161		City Of Chicago Police	$3.12
09/26/2015	SANCHEZ, GUADALUPE	9161		City Of Chicago Police	$346.68
09/26/2015	SANCHEZ, GUADALUPE	9161		City Of Chicago Police	$2.32
09/26/2015	SANCHEZ, GUADALUPE	9161		City Of Chicago Police	$4.00
09/26/2015	SANCHEZ, GUADALUPE	9161		City Of Chicago Police	$258.06
09/26/2015	SANCHEZ, GUADALUPE	9161		City Of Chicago Police	$2.32
09/26/2015	SANCHEZ, GUADALUPE	9161		City Of Chicago Police	$4.00
09/26/2015	SANCHEZ, GUADALUPE	9161		City Of Chicago Police	$258.06
09/26/2015	SANCHEZ, GUADALUPE	9161		City Of Chicago Police	$2.84
09/26/2015	SANCHEZ, GUADALUPE	9161		City Of Chicago Police	$4.00
09/26/2015	SANCHEZ, GUADALUPE	9161		City Of Chicago Police	$315.53
09/26/2015	SANCHEZ, GUADALUPE	9161		City Of Chicago Police	$2.84
09/26/2015	SANCHEZ, GUADALUPE	9161		City Of Chicago Police	$4.00
09/26/2015	SANCHEZ, GUADALUPE	9161		City Of Chicago Police	$315.53
09/26/2015	SANCHEZ, GUADALUPE	9161		City Of Chicago Police	$0.68
09/26/2015	SANCHEZ, GUADALUPE	9161		City Of Chicago Police	$4.00
09/26/2015	SANCHEZ, GUADALUPE	9161		City Of Chicago Police	$75.86
09/26/2015	SANCHEZ, GUADALUPE	9161		City Of Chicago Police	$2.44
09/26/2015	SANCHEZ, GUADALUPE	9161		City Of Chicago Police	$4.00
09/26/2015	SANCHEZ, GUADALUPE	9161		City Of Chicago Police	$271.22
05/11/2014	SANCHEZ, CAMILA	9161	044	City Of Chicago Police	$110.00
05/11/2014	SANCHEZ, CAMILA	9161	044	City Of Chicago Police	$305.36
05/11/2014	SANCHEZ, CAMILA	9161	044	City Of Chicago Police	$4.00
05/11/2014	SANCHEZ, CAMILA	9161	044	City Of Chicago Police	$117.85
07/26/2012	SALGADO, SALVADOR	9161		City Of Chicago Police	$4.00
07/26/2012	SALGADO, SALVADOR	9161		City Of Chicago Police	$39.72
07/26/2012	SALGADO, SALVADOR	9161		City Of Chicago Police	$769.23
07/26/2012	SALGADO, SALVADOR	9161		City Of Chicago Police	$4.00
07/26/2012	SALGADO, SALVADOR	9161		City Of Chicago Police	$143.94
07/26/2012	SALGADO, SALVADOR	9161		City Of Chicago Police	$841.19

Incident Date	Claimant	Rank	Unit of Assignment	Insured	Total to be Paid
10/16/2014	SALADINO, CHRISTOPHER	9161		City Of Chicago Police	$4.00
10/16/2014	SALADINO, CHRISTOPHER	9161		City Of Chicago Police	$1.07
10/16/2014	SALADINO, CHRISTOPHER	9161		City Of Chicago Police	$11.82
10/16/2014	SALADINO, CHRISTOPHER	9161		City Of Chicago Police	$334.33
10/16/2014	SALADINO, CHRISTOPHER	9161		City Of Chicago Police	$4.00
08/04/2015	SALADINO, CHRISTOPHER	9161		City Of Chicago Police	$45.84
08/04/2015	SALADINO, CHRISTOPHER	9161		City Of Chicago Police	$15.67
08/04/2015	SALADINO, CHRISTOPHER	9161		City Of Chicago Police	$4.00
08/04/2015	SALADINO, CHRISTOPHER	9161		City Of Chicago Police	$89.77
06/14/2012	SAID, WASIM	9161	044	City Of Chicago Police	$20.04
06/14/2012	SAID, WASIM	9161	044	City Of Chicago Police	$4.00
02/10/2006	Rodriguez-Hanley, Darlene A	P	00013	City Of Chicago Police	$4.00
02/10/2006	Rodriguez-Hanley, Darlene A	P	00013	City Of Chicago Police	$179.17
11/20/1995	Robinson, Willia	P	00003	City Of Chicago Police	$199.80
11/20/1995	Robinson, Willia	P	00003	City Of Chicago Police	$118.80
06/19/2006	Reed, Larry	P	00153	City Of Chicago Police	$4.00
06/19/2006	Reed, Larry	P	00153	City Of Chicago Police	$949.76
06/19/2006	Reed, Larry	P	00153	City Of Chicago Police	$0.96
06/19/2006	Reed, Larry	P	00153	City Of Chicago Police	$65.84
11/24/2015	RUIZ, ROBERT	9161	022	City Of Chicago Police	$3.81
11/24/2015	RUIZ, ROBERT	9161	022	City Of Chicago Police	$4.00
11/24/2015	RUIZ, ROBERT	9161	022	City Of Chicago Police	$1.50
11/24/2015	RUIZ, ROBERT	9161	022	City Of Chicago Police	$286.03
11/24/2015	RUIZ, ROBERT	9161	022	City Of Chicago Police	$4.00
11/24/2015	RUIZ, ROBERT	9161	022	City Of Chicago Police	$4.00
11/24/2015	RUIZ, ROBERT	9161	022	City Of Chicago Police	$201.09
09/22/2015	RUIZ, JULIO	9161	044	City Of Chicago Police	$4.00
09/22/2015	RUIZ, JULIO	9161	044	City Of Chicago Police	$0.33
09/22/2015	RUIZ, JULIO	9161	044	City Of Chicago Police	$4.00
09/22/2015	RUIZ, JULIO	9161	044	City Of Chicago Police	$296.65
09/22/2015	RUIZ, JULIO	9161	044	City Of Chicago Police	$4.18
09/22/2015	RUIZ, JULIO	9161	044	City Of Chicago Police	$84.06
09/22/2015	RUIZ, JULIO	9161	044	City Of Chicago Police	$4.00

Incident Date	Claimant	Rank	Unit of Assignment	Insured	Total to be Paid
09/22/2015	RUIZ, JULIO	9161	044	City Of Chicago Police	$0.75
09/22/2015	RUIZ, JULIO	9161	044	City Of Chicago Police	$12.64
09/22/2015	RUIZ, JULIO	9161	044	City Of Chicago Police	$22.74
07/30/2015	RUFF, KENNETH	9161		City Of Chicago Police	$4.00
07/30/2015	RUFF, KENNETH	9161		City Of Chicago Police	$1.03
07/30/2015	RUFF, KENNETH	9161		City Of Chicago Police	$201.43
07/30/2015	RUFF, KENNETH	9161		City Of Chicago Police	$1.47
07/30/2015	RUFF, KENNETH	9161		City Of Chicago Police	$4.00
07/30/2015	RUFF, KENNETH	9161		City Of Chicago Police	$238.91
07/30/2015	RUFF, KENNETH	9161		City Of Chicago Police	$1.64
07/30/2015	RUFF, KENNETH	9161		City Of Chicago Police	$4.00
07/30/2015	RUFF, KENNETH	9161		City Of Chicago Police	$255.17
07/30/2015	RUFF, KENNETH	9161		City Of Chicago Police	$211.42
07/30/2015	RUFF, KENNETH	9161		City Of Chicago Police	$4.00
07/30/2015	RUFF, KENNETH	9161		City Of Chicago Police	$1.14
07/30/2015	RUFF, KENNETH	9161		City Of Chicago Police	$211.42
07/30/2015	RUFF, KENNETH	9161		City Of Chicago Police	$4.00
07/30/2015	RUFF, KENNETH	9161		City Of Chicago Police	$1.14
03/21/2013	ROTKVICH, ANTHONY	9161	004	City Of Chicago Police	$385.72
11/01/2015	ROMERO, BENITO	9161		City Of Chicago Police	$4.00
11/01/2015	ROMERO, BENITO	9161		City Of Chicago Police	$0.68
11/01/2015	ROMERO, BENITO	9161		City Of Chicago Police	$31.34
11/01/2015	ROMERO, BENITO	9161		City Of Chicago Police	$4.00
11/01/2015	ROMERO, BENITO	9161		City Of Chicago Police	$2.60
11/01/2015	ROMERO, BENITO	9161		City Of Chicago Police	$4.00
11/01/2015	ROMERO, BENITO	9161		City Of Chicago Police	$75.86
11/01/2015	ROMERO, BENITO	9161		City Of Chicago Police	$290.68
02/03/2014	ROMANO, LINDA	9161	025	City Of Chicago Police	$110.00
02/03/2014	ROMANO, LINDA	9161	025	City Of Chicago Police	$110.00
02/03/2014	ROMANO, LINDA	9161	025	City Of Chicago Police	$110.00
02/03/2014	ROMANO, LINDA	9161	025	City Of Chicago Police	$225.00
02/03/2014	ROMANO, LINDA	9161	025	City Of Chicago Police	$225.00
02/03/2014	ROMANO, LINDA	9161	025	City Of Chicago Police	$225.00

Incident Date	Claimant	Rank	Unit of Assignment	Insured	Total to be Paid
05/21/2015	ROMAN JR, WILFREDO	Sgt	015	City Of Chicago Police	$4.00
05/21/2015	ROMAN JR, WILFREDO	Sgt	015	City Of Chicago Police	$117.20
03/29/2015	ROLLINS, EDWARD	9161		City Of Chicago Police	$138.06
03/29/2015	ROLLINS, EDWARD	9161		City Of Chicago Police	$74.70
03/29/2015	ROLLINS, EDWARD	9161		City Of Chicago Police	$0.33
03/29/2015	ROLLINS, EDWARD	9161		City Of Chicago Police	$212.82
03/29/2015	ROLLINS, EDWARD	9161		City Of Chicago Police	$4.00
03/29/2015	ROLLINS, EDWARD	9161		City Of Chicago Police	$212.82
03/29/2015	ROLLINS, EDWARD	9161		City Of Chicago Police	$4.00
03/29/2015	ROLLINS, EDWARD	9161		City Of Chicago Police	$1.17
03/29/2015	ROLLINS, EDWARD	9161		City Of Chicago Police	$212.82
03/29/2015	ROLLINS, EDWARD	9161		City Of Chicago Police	$4.00
03/29/2015	ROLLINS, EDWARD	9161		City Of Chicago Police	$1.17
03/29/2015	ROLLINS, EDWARD	9161		City Of Chicago Police	$212.82
03/29/2015	ROLLINS, EDWARD	9161		City Of Chicago Police	$4.00
03/29/2015	ROLLINS, EDWARD	9161		City Of Chicago Police	$1.17
03/29/2015	ROLLINS, EDWARD	9161		City Of Chicago Police	$1.17
03/29/2015	ROLLINS, EDWARD	9161		City Of Chicago Police	$111.99
03/29/2015	ROLLINS, EDWARD	9161		City Of Chicago Police	$4.00
03/29/2015	ROLLINS, EDWARD	9161		City Of Chicago Police	$1.00
03/29/2015	ROLLINS, EDWARD	9161		City Of Chicago Police	$425.64
03/29/2015	ROLLINS, EDWARD	9161		City Of Chicago Police	$131.72
03/29/2015	ROLLINS, EDWARD	9161		City Of Chicago Police	$4.00
03/29/2015	ROLLINS, EDWARD	9161		City Of Chicago Police	$0.25
03/29/2015	ROLLINS, EDWARD	9161		City Of Chicago Police	$212.82
03/29/2015	ROLLINS, EDWARD	9161		City Of Chicago Police	$4.00
03/29/2015	ROLLINS, EDWARD	9161		City Of Chicago Police	$1.17
03/29/2015	ROLLINS, EDWARD	9161		City Of Chicago Police	$212.82
03/29/2015	ROLLINS, EDWARD	9161		City Of Chicago Police	$4.00
03/29/2015	ROLLINS, EDWARD	9161		City Of Chicago Police	$1.17
03/29/2015	ROLLINS, EDWARD	9161		City Of Chicago Police	$212.82
03/29/2015	ROLLINS, EDWARD	9161		City Of Chicago Police	$4.00
03/29/2015	ROLLINS, EDWARD	9161		City Of Chicago Police	$1.17

Incident Date	Claimant	Rank	Unit of Assignment	Insured	Total to be Paid
03/29/2015	ROLLINS, EDWARD	9161		City Of Chicago Police	$267.00
03/29/2015	ROLLINS, EDWARD	9161		City Of Chicago Police	$4.00
03/29/2015	ROLLINS, EDWARD	9161		City Of Chicago Police	$96.07
03/29/2015	ROLLINS, EDWARD	9161		City Of Chicago Police	$425.64
03/29/2015	ROLLINS, EDWARD	9161		City Of Chicago Police	$4.00
03/29/2015	ROLLINS, EDWARD	9161		City Of Chicago Police	$2.34
03/29/2015	ROLLINS, EDWARD	9161		City Of Chicago Police	$4.00
03/29/2015	ROLLINS, EDWARD	9161		City Of Chicago Police	$4.00
10/28/2015	RODRIGUEZ, JULIO	9161		City Of Chicago Police	$344.43
10/28/2015	RODRIGUEZ, JULIO	9161		City Of Chicago Police	$4.00
10/28/2015	RODRIGUEZ, JULIO	9161		City Of Chicago Police	$10.33
10/28/2015	RODRIGUEZ, JULIO	9161		City Of Chicago Police	$168.61
10/28/2015	RODRIGUEZ, JULIO	9161		City Of Chicago Police	$4.00
10/28/2015	RODRIGUEZ, JULIO	9161		City Of Chicago Police	$9.56
10/28/2015	RODRIGUEZ, JULIO	9161		City Of Chicago Police	$4.00
10/28/2015	RODRIGUEZ, JULIO	9161		City Of Chicago Police	$197.49
10/28/2015	RODRIGUEZ, JULIO	9161		City Of Chicago Police	$1.11
10/28/2015	RODRIGUEZ, JULIO	9161		City Of Chicago Police	$4.00
10/28/2015	RODRIGUEZ, JULIO	9161		City Of Chicago Police	$197.49
10/28/2015	RODRIGUEZ, JULIO	9161		City Of Chicago Police	$1.11
10/28/2015	RODRIGUEZ, JULIO	9161		City Of Chicago Police	$4.00
10/28/2015	RODRIGUEZ, JULIO	9161		City Of Chicago Police	$4.00
10/28/2015	RODRIGUEZ, JULIO	9161		City Of Chicago Police	$27.66
10/28/2015	RODRIGUEZ, JULIO	9161		City Of Chicago Police	$1.11
10/28/2015	RODRIGUEZ, JULIO	9161		City Of Chicago Police	$197.49
10/28/2015	RODRIGUEZ, JULIO	9161		City Of Chicago Police	$4.00
10/28/2015	RODRIGUEZ, JULIO	9161		City Of Chicago Police	$1.11
10/28/2015	RODRIGUEZ, JULIO	9161		City Of Chicago Police	$197.49
10/28/2015	RODRIGUEZ, JULIO	9161		City Of Chicago Police	$4.00
10/28/2015	RODRIGUEZ, JULIO	9161		City Of Chicago Police	$1.11
10/28/2015	RODRIGUEZ, JULIO	9161		City Of Chicago Police	$197.49
03/17/2010	RODRIGUEZ, JOSEPH	9161		City Of Chicago Police	$39.97
03/17/2010	RODRIGUEZ, JOSEPH	9161		City Of Chicago Police	$4.00

Incident Date	Claimant	Rank	Unit of Assignment	Insured	Total to be Paid
03/17/2010	RODRIGUEZ, JOSEPH	9161		City Of Chicago Police	$40.63
03/17/2010	RODRIGUEZ, JOSEPH	9161		City Of Chicago Police	$169.16
10/21/2015	RODRIGUEZ, FERNANDO	9161	006	City Of Chicago Police	$7.76
10/21/2015	RODRIGUEZ, FERNANDO	9161	006	City Of Chicago Police	$4.00
10/21/2015	RODRIGUEZ, FERNANDO	9161	006	City Of Chicago Police	$125.67
07/04/2015	RODRIGUEZ, CHRISTINA ADELA	9161		City Of Chicago Police	$434.78
07/04/2015	RODRIGUEZ, CHRISTINA ADELA	9161		City Of Chicago Police	$4.00
07/04/2015	RODRIGUEZ, CHRISTINA ADELA	9161		City Of Chicago Police	$3.70
07/04/2015	RODRIGUEZ, CHRISTINA ADELA	9161		City Of Chicago Police	$392.82
07/04/2015	RODRIGUEZ, CHRISTINA ADELA	9161		City Of Chicago Police	$4.00
07/04/2015	RODRIGUEZ, CHRISTINA ADELA	9161		City Of Chicago Police	$3.19
07/04/2015	RODRIGUEZ, CHRISTINA ADELA	9161		City Of Chicago Police	$75.06
07/04/2015	RODRIGUEZ, CHRISTINA ADELA	9161		City Of Chicago Police	$4.00
07/04/2015	RODRIGUEZ, CHRISTINA ADELA	9161		City Of Chicago Police	$0.81
07/04/2015	RODRIGUEZ, CHRISTINA ADELA	9161		City Of Chicago Police	$4.00
07/04/2015	RODRIGUEZ, CHRISTINA ADELA	9161		City Of Chicago Police	$3.19
07/04/2015	RODRIGUEZ, CHRISTINA ADELA	9161		City Of Chicago Police	$392.82
07/04/2015	RODRIGUEZ, CHRISTINA ADELA	9161		City Of Chicago Police	$4.00
07/04/2015	RODRIGUEZ, CHRISTINA ADELA	9161		City Of Chicago Police	$3.19
07/04/2015	RODRIGUEZ, CHRISTINA ADELA	9161		City Of Chicago Police	$392.82
07/04/2015	RODRIGUEZ, CHRISTINA ADELA	9161		City Of Chicago Police	$4.00
07/04/2015	RODRIGUEZ, CHRISTINA ADELA	9161		City Of Chicago Police	$3.19
07/04/2015	RODRIGUEZ, CHRISTINA ADELA	9161		City Of Chicago Police	$392.82
07/04/2015	RODRIGUEZ, CHRISTINA ADELA	9161		City Of Chicago Police	$434.78
07/04/2015	RODRIGUEZ, CHRISTINA ADELA	9161		City Of Chicago Police	$4.00
07/04/2015	RODRIGUEZ, CHRISTINA ADELA	9161		City Of Chicago Police	$3.70
07/04/2015	RODRIGUEZ, CHRISTINA ADELA	9161		City Of Chicago Police	$317.00
07/04/2015	RODRIGUEZ, CHRISTINA ADELA	9161		City Of Chicago Police	$4.00
07/04/2015	RODRIGUEZ, CHRISTINA ADELA	9161		City Of Chicago Police	$3.44
07/04/2015	RODRIGUEZ, CHRISTINA ADELA	9161		City Of Chicago Police	$440.00
07/04/2015	RODRIGUEZ, CHRISTINA ADELA	9161		City Of Chicago Police	$4.00
07/04/2015	RODRIGUEZ, CHRISTINA ADELA	9161		City Of Chicago Police	$12.99
07/04/2015	RODRIGUEZ, CHRISTINA ADELA	9161		City Of Chicago Police	$440.00

Incident Date	Claimant	Rank	Unit of Assignment	Insured	Total to be Paid
07/04/2015	RODRIGUEZ, CHRISTINA ADELA	9161		City Of Chicago Police	$4.00
07/04/2015	RODRIGUEZ, CHRISTINA ADELA	9161		City Of Chicago Police	$12.99
07/12/2013	RODRIGUEZ JR, FRANCISCO			City Of Chicago Police	$1.94
07/12/2013	RODRIGUEZ JR, FRANCISCO			City Of Chicago Police	$4.00
07/12/2013	RODRIGUEZ JR, FRANCISCO			City Of Chicago Police	$217.12
07/12/2013	RODRIGUEZ JR, FRANCISCO			City Of Chicago Police	$0.96
07/12/2013	RODRIGUEZ JR, FRANCISCO			City Of Chicago Police	$4.00
07/12/2013	RODRIGUEZ JR, FRANCISCO			City Of Chicago Police	$949.76
07/12/2013	RODRIGUEZ JR, FRANCISCO			City Of Chicago Police	$1.72
07/12/2013	RODRIGUEZ JR, FRANCISCO			City Of Chicago Police	$191.98
07/12/2013	RODRIGUEZ JR, FRANCISCO			City Of Chicago Police	$4.00
11/13/2015	ROBINSON, ERICA	9161	044	City Of Chicago Police	$237.11
11/13/2015	ROBINSON, ERICA	9161	044	City Of Chicago Police	$7.12
11/13/2015	ROBINSON, ERICA	9161	044	City Of Chicago Police	$4.00
09/05/2015	ROBERTSON, THOMAS	9161		City Of Chicago Police	$615.00
09/05/2015	ROBERTSON, THOMAS	9161		City Of Chicago Police	$113.80
09/05/2015	ROBERTSON, THOMAS	9161		City Of Chicago Police	$4.00
04/19/2013	ROBERTS JR, ALONZO	9161	5	City Of Chicago Police	$4.00
04/19/2013	ROBERTS JR, ALONZO	9161	5	City Of Chicago Police	$37.03
04/19/2013	ROBERTS JR, ALONZO	9161	5	City Of Chicago Police	$0.33
04/19/2013	ROBERTS JR, ALONZO	9161	5	City Of Chicago Police	$25.18
08/23/2015	RIVERA, VICTOR	9161		City Of Chicago Police	$4.00
08/23/2015	RIVERA, VICTOR	9161		City Of Chicago Police	$4.00
08/23/2015	RIVERA, VICTOR	9161		City Of Chicago Police	$221.82
08/23/2015	RIVERA, VICTOR	9161		City Of Chicago Police	$0.20
08/23/2015	RIVERA, VICTOR	9161		City Of Chicago Police	$0.16
08/23/2015	RIVERA, VICTOR	9161		City Of Chicago Police	$4.00
08/23/2015	RIVERA, VICTOR	9161		City Of Chicago Police	$175.41
08/23/2015	RIVERA, VICTOR	9161		City Of Chicago Police	$0.16
08/23/2015	RIVERA, VICTOR	9161		City Of Chicago Police	$4.00
08/23/2015	RIVERA, VICTOR	9161		City Of Chicago Police	$175.41
08/23/2015	RIVERA, VICTOR	9161		City Of Chicago Police	$0.24
08/23/2015	RIVERA, VICTOR	9161		City Of Chicago Police	$4.00

Incident Date	Claimant	Rank	Unit of Assignment	Insured	Total to be Paid
08/23/2015	RIVERA, VICTOR	9161		City Of Chicago Police	$272.38
08/23/2015	RIVERA, VICTOR	9161		City Of Chicago Police	$0.22
08/23/2015	RIVERA, VICTOR	9161		City Of Chicago Police	$4.00
08/23/2015	RIVERA, VICTOR	9161		City Of Chicago Police	$256.71
08/23/2015	RIVERA, VICTOR	9161		City Of Chicago Police	$1.50
08/23/2015	RIVERA, VICTOR	9161		City Of Chicago Police	$4.00
08/23/2015	RIVERA, VICTOR	9161		City Of Chicago Police	$167.00
08/23/2015	RIVERA, VICTOR	9161		City Of Chicago Police	$94.56
08/23/2015	RIVERA, VICTOR	9161		City Of Chicago Police	$0.20
08/23/2015	RIVERA, VICTOR	9161		City Of Chicago Police	$615.00
08/23/2015	RIVERA, VICTOR	9161		City Of Chicago Police	$4.00
08/23/2015	RIVERA, VICTOR	9161		City Of Chicago Police	$221.82
08/23/2015	RIVERA, VICTOR	9161		City Of Chicago Police	$0.40
08/23/2015	RIVERA, VICTOR	9161		City Of Chicago Police	$4.00
08/23/2015	RIVERA, VICTOR	9161		City Of Chicago Police	$447.79
08/23/2015	RIVERA, VICTOR	9161		City Of Chicago Police	$1.93
08/23/2015	RIVERA, VICTOR	9161		City Of Chicago Police	$214.76
08/23/2015	RIVERA, VICTOR	9161		City Of Chicago Police	$4.00
06/29/2015	RIVERA, RICKY	9161		City Of Chicago Police	$4.00
06/29/2015	RIVERA, RICKY	9161		City Of Chicago Police	$1.11
06/29/2015	RIVERA, RICKY	9161		City Of Chicago Police	$197.49
04/28/2015	RIVERA, RICARDO	9161		City Of Chicago Police	$251.01
04/28/2015	RIVERA, RICARDO	9161		City Of Chicago Police	$0.68
04/28/2015	RIVERA, RICARDO	9161		City Of Chicago Police	$4.00
04/28/2015	RIVERA, RICARDO	9161		City Of Chicago Police	$75.86
04/28/2015	RIVERA, RICARDO	9161		City Of Chicago Police	$206.05
04/28/2015	RIVERA, RICARDO	9161		City Of Chicago Police	$36.62
04/28/2015	RIVERA, RICARDO	9161		City Of Chicago Police	$4.00
04/28/2015	RIVERA, RICARDO	9161		City Of Chicago Police	$44.96
04/28/2015	RIVERA, RICARDO	9161		City Of Chicago Police	$0.68
04/28/2015	RIVERA, RICARDO	9161		City Of Chicago Police	$4.00
04/28/2015	RIVERA, RICARDO	9161		City Of Chicago Police	$1.59
04/28/2015	RIVERA, RICARDO	9161		City Of Chicago Police	$4.00

Incident Date	Claimant	Rank	Unit of Assignment	Insured	Total to be Paid
04/28/2015	RIVERA, RICARDO	9161		City Of Chicago Police	$251.01
04/28/2015	RIVERA, RICARDO	9161		City Of Chicago Police	$75.86
04/28/2015	RIVERA, RICARDO	9161		City Of Chicago Police	$1.59
04/28/2015	RIVERA, RICARDO	9161		City Of Chicago Police	$4.00
04/28/2015	RIVERA, RICARDO	9161		City Of Chicago Police	$2.23
04/28/2015	RIVERA, RICARDO	9161		City Of Chicago Police	$4.00
04/28/2015	RIVERA, RICARDO	9161		City Of Chicago Police	$307.13
04/28/2015	RIVERA, RICARDO	9161		City Of Chicago Police	$1.59
04/28/2015	RIVERA, RICARDO	9161		City Of Chicago Police	$4.00
04/28/2015	RIVERA, RICARDO	9161		City Of Chicago Police	$4.00
04/28/2015	RIVERA, RICARDO	9161		City Of Chicago Police	$251.01
04/28/2015	RIVERA, RICARDO	9161		City Of Chicago Police	$251.01
04/28/2015	RIVERA, RICARDO	9161		City Of Chicago Police	$1.59
10/08/2015	RIGAN, KRISTOPHER	9171	007	City Of Chicago Police	$4.00
10/08/2015	RIGAN, KRISTOPHER	9171	007	City Of Chicago Police	$0.27
10/08/2015	RIGAN, KRISTOPHER	9171	007	City Of Chicago Police	$73.93
10/08/2015	RIGAN, KRISTOPHER	9171	007	City Of Chicago Police	$4.00
10/08/2015	RIGAN, KRISTOPHER	9171	007	City Of Chicago Police	$0.80
10/08/2015	RIGAN, KRISTOPHER	9171	007	City Of Chicago Police	$4.00
10/08/2015	RIGAN, KRISTOPHER	9171	007	City Of Chicago Police	$0.31
10/08/2015	RIGAN, KRISTOPHER	9171	007	City Of Chicago Police	$615.00
10/08/2015	RIGAN, KRISTOPHER	9171	007	City Of Chicago Police	$4.00
10/08/2015	RIGAN, KRISTOPHER	9171	007	City Of Chicago Police	$199.34
10/08/2015	RIGAN, KRISTOPHER	9171	007	City Of Chicago Police	$100.25
10/08/2015	RIGAN, KRISTOPHER	9171	007	City Of Chicago Police	$285.02
10/08/2015	RIGAN, KRISTOPHER	9171	007	City Of Chicago Police	$243.84
10/08/2015	RIGAN, KRISTOPHER	9171	007	City Of Chicago Police	$4.00
10/08/2015	RIGAN, KRISTOPHER	9171	007	City Of Chicago Police	$0.27
10/08/2015	RIGAN, KRISTOPHER	9171	007	City Of Chicago Police	$243.84
10/08/2015	RIGAN, KRISTOPHER	9171	007	City Of Chicago Police	$4.00
10/08/2015	RIGAN, KRISTOPHER	9171	007	City Of Chicago Police	$0.27
10/08/2015	RIGAN, KRISTOPHER	9171	007	City Of Chicago Police	$53.08
10/08/2015	RIGAN, KRISTOPHER	9171	007	City Of Chicago Police	$4.00

Incident Date	Claimant	Rank	Unit of Assignment	Insured	Total to be Paid
10/08/2015	RIGAN, KRISTOPHER	9171	007	City Of Chicago Police	$0.47
10/08/2015	RIGAN, KRISTOPHER	9171	007	City Of Chicago Police	$198.54
10/08/2015	RIGAN, KRISTOPHER	9171	007	City Of Chicago Police	$4.00
10/08/2015	RIGAN, KRISTOPHER	9171	007	City Of Chicago Police	$0.22
10/08/2015	RIGAN, KRISTOPHER	9171	007	City Of Chicago Police	$243.84
10/08/2015	RIGAN, KRISTOPHER	9171	007	City Of Chicago Police	$4.00
10/08/2015	RIGAN, KRISTOPHER	9171	007	City Of Chicago Police	$0.27
10/08/2015	RIGAN, KRISTOPHER	9171	007	City Of Chicago Police	$236.42
10/08/2015	RIGAN, KRISTOPHER	9171	007	City Of Chicago Police	$4.00
10/08/2015	RIGAN, KRISTOPHER	9171	007	City Of Chicago Police	$0.26
10/08/2015	RIGAN, KRISTOPHER	9171	007	City Of Chicago Police	$44.50
10/08/2015	RIGAN, KRISTOPHER	9171	007	City Of Chicago Police	$4.00
10/08/2015	RIGAN, KRISTOPHER	9171	007	City Of Chicago Police	$34.15
10/08/2015	RIGAN, KRISTOPHER	9171	007	City Of Chicago Police	$243.84
06/11/2015	RIGAN, KEITH	9171		City Of Chicago Police	$6.54
07/15/2015	RIDER, PHILLIP	9206	277	City Of Chicago Police	$4.00
07/15/2015	RIDER, PHILLIP	9206	277	City Of Chicago Police	$0.68
07/15/2015	RIDER, PHILLIP	9206	277	City Of Chicago Police	$53.08
07/15/2015	RIDER, PHILLIP	9206	277	City Of Chicago Police	$4.00
07/15/2015	RIDER, PHILLIP	9206	277	City Of Chicago Police	$75.86
07/15/2015	RIDER, PHILLIP	9206	277	City Of Chicago Police	$0.47
09/28/2015	RICHARDSON, ROBYN	9161	044	City Of Chicago Police	$1.06
09/28/2015	RICHARDSON, ROBYN	9161	044	City Of Chicago Police	$118.42
09/28/2015	RICHARDSON, ROBYN	9161	044	City Of Chicago Police	$4.00
09/28/2015	RICHARDSON, ROBYN	9161	044	City Of Chicago Police	$110.00
07/22/2015	REYNOLDS, BRYAN	9161	001	City Of Chicago Police	$329.12
07/22/2015	REYNOLDS, BRYAN	9161	001	City Of Chicago Police	$4.00
07/22/2015	REYNOLDS, BRYAN	9161	001	City Of Chicago Police	$0.57
07/22/2015	REYNOLDS, BRYAN	9161	001	City Of Chicago Police	$329.12
07/22/2015	REYNOLDS, BRYAN	9161	001	City Of Chicago Police	$4.00
07/22/2015	REYNOLDS, BRYAN	9161	001	City Of Chicago Police	$0.57
07/22/2015	REYNOLDS, BRYAN	9161	001	City Of Chicago Police	$329.12
07/22/2015	REYNOLDS, BRYAN	9161	001	City Of Chicago Police	$4.00

Incident Date	Claimant	Rank	Unit of Assignment	Insured	Total to be Paid
07/22/2015	REYNOLDS, BRYAN	9161	001	City Of Chicago Police	$0.57
07/22/2015	REYNOLDS, BRYAN	9161	001	City Of Chicago Police	$329.12
07/22/2015	REYNOLDS, BRYAN	9161	001	City Of Chicago Police	$4.00
07/22/2015	REYNOLDS, BRYAN	9161	001	City Of Chicago Police	$0.57
07/22/2015	REYNOLDS, BRYAN	9161	001	City Of Chicago Police	$329.12
07/22/2015	REYNOLDS, BRYAN	9161	001	City Of Chicago Police	$4.00
07/22/2015	REYNOLDS, BRYAN	9161	001	City Of Chicago Police	$0.57
07/22/2015	REYNOLDS, BRYAN	9161	001	City Of Chicago Police	$424.19
07/22/2015	REYNOLDS, BRYAN	9161	001	City Of Chicago Police	$4.00
07/22/2015	REYNOLDS, BRYAN	9161	001	City Of Chicago Police	$3.80
07/22/2015	REYNOLDS, BRYAN	9161	001	City Of Chicago Police	$4.00
07/22/2015	REYNOLDS, BRYAN	9161	001	City Of Chicago Police	$0.29
07/22/2015	REYNOLDS, BRYAN	9161	001	City Of Chicago Police	$203.72
07/22/2015	REYNOLDS, BRYAN	9161	001	City Of Chicago Police	$4.00
07/22/2015	REYNOLDS, BRYAN	9161	001	City Of Chicago Police	$1.82
07/22/2015	REYNOLDS, BRYAN	9161	001	City Of Chicago Police	$37.03
07/22/2015	REYNOLDS, BRYAN	9161	001	City Of Chicago Police	$4.00
07/22/2015	REYNOLDS, BRYAN	9161	001	City Of Chicago Police	$0.33
07/22/2015	REYNOLDS, BRYAN	9161	001	City Of Chicago Police	$70.42
07/22/2015	REYNOLDS, BRYAN	9161	001	City Of Chicago Police	$4.00
07/22/2015	REYNOLDS, BRYAN	9161	001	City Of Chicago Police	$44.56
07/22/2015	REYNOLDS, BRYAN	9161	001	City Of Chicago Police	$70.42
07/22/2015	REYNOLDS, BRYAN	9161	001	City Of Chicago Police	$4.00
07/22/2015	REYNOLDS, BRYAN	9161	001	City Of Chicago Police	$44.56
07/22/2015	REYNOLDS, BRYAN	9161	001	City Of Chicago Police	$70.42
07/22/2015	REYNOLDS, BRYAN	9161	001	City Of Chicago Police	$4.00
07/22/2015	REYNOLDS, BRYAN	9161	001	City Of Chicago Police	$44.56
07/22/2015	REYNOLDS, BRYAN	9161	001	City Of Chicago Police	$259.06
07/22/2015	REYNOLDS, BRYAN	9161	001	City Of Chicago Police	$4.00
07/22/2015	REYNOLDS, BRYAN	9161	001	City Of Chicago Police	$2.32
07/22/2015	REYNOLDS, BRYAN	9161	001	City Of Chicago Police	$329.12
07/22/2015	REYNOLDS, BRYAN	9161	001	City Of Chicago Police	$4.00
07/22/2015	REYNOLDS, BRYAN	9161	001	City Of Chicago Police	$0.57

Incident Date	Claimant	Rank	Unit of Assignment	Insured	Total to be Paid
07/22/2015	REYNOLDS, BRYAN	9161	001	City Of Chicago Police	$329.12
07/22/2015	REYNOLDS, BRYAN	9161	001	City Of Chicago Police	$4.00
07/22/2015	REYNOLDS, BRYAN	9161	001	City Of Chicago Police	$0.57
07/22/2015	REYNOLDS, BRYAN	9161	001	City Of Chicago Police	$329.12
07/22/2015	REYNOLDS, BRYAN	9161	001	City Of Chicago Police	$4.00
07/22/2015	REYNOLDS, BRYAN	9161	001	City Of Chicago Police	$0.57
07/22/2015	REYNOLDS, BRYAN	9161	001	City Of Chicago Police	$329.12
07/22/2015	REYNOLDS, BRYAN	9161	001	City Of Chicago Police	$4.00
07/22/2015	REYNOLDS, BRYAN	9161	001	City Of Chicago Police	$0.57
07/22/2015	REYNOLDS, BRYAN	9161	001	City Of Chicago Police	$54.54
07/22/2015	REYNOLDS, BRYAN	9161	001	City Of Chicago Police	$4.00
07/22/2015	REYNOLDS, BRYAN	9161	001	City Of Chicago Police	$0.48
07/22/2015	REYNOLDS, BRYAN	9161	001	City Of Chicago Police	$329.12
07/22/2015	REYNOLDS, BRYAN	9161	001	City Of Chicago Police	$4.00
07/22/2015	REYNOLDS, BRYAN	9161	001	City Of Chicago Police	$0.57
07/22/2015	REYNOLDS, BRYAN	9161	001	City Of Chicago Police	$329.12
07/22/2015	REYNOLDS, BRYAN	9161	001	City Of Chicago Police	$4.00
07/22/2015	REYNOLDS, BRYAN	9161	001	City Of Chicago Police	$0.57
07/22/2015	REYNOLDS, BRYAN	9161	001	City Of Chicago Police	$329.12
07/22/2015	REYNOLDS, BRYAN	9161	001	City Of Chicago Police	$4.00
07/22/2015	REYNOLDS, BRYAN	9161	001	City Of Chicago Police	$0.57
07/22/2015	REYNOLDS, BRYAN	9161	001	City Of Chicago Police	$32.49
07/22/2015	REYNOLDS, BRYAN	9161	001	City Of Chicago Police	$258.70
07/22/2015	REYNOLDS, BRYAN	9161	001	City Of Chicago Police	$258.70
07/22/2015	REYNOLDS, BRYAN	9161	001	City Of Chicago Police	$258.70
08/29/2015	REYES, MONICIA	9161		City Of Chicago Police	$111.19
08/29/2015	REYES, MONICIA	9161		City Of Chicago Police	$12.33
09/01/2015	RESENDEZ III, JESSE	9161	018	City Of Chicago Police	$0.81
09/01/2015	RESENDEZ III, JESSE	9161	018	City Of Chicago Police	$293.82
09/01/2015	RESENDEZ III, JESSE	9161	018	City Of Chicago Police	$4.00
09/01/2015	RESENDEZ III, JESSE	9161	018	City Of Chicago Police	$0.33
09/01/2015	RESENDEZ III, JESSE	9161	018	City Of Chicago Police	$275.26
09/01/2015	RESENDEZ III, JESSE	9161	018	City Of Chicago Police	$4.00

Incident Date	Claimant	Rank	Unit of Assignment	Insured	Total to be Paid
09/01/2015	RESENDEZ III, JESSE	9161	018	City Of Chicago Police	$4.00
09/01/2015	RESENDEZ III, JESSE	9161	018	City Of Chicago Police	$0.60
09/01/2015	RESENDEZ III, JESSE	9161	018	City Of Chicago Police	$4.00
09/01/2015	RESENDEZ III, JESSE	9161	018	City Of Chicago Police	$0.24
09/01/2015	RESENDEZ III, JESSE	9161	018	City Of Chicago Police	$4.00
09/01/2015	RESENDEZ III, JESSE	9161	018	City Of Chicago Police	$0.35
09/01/2015	RESENDEZ III, JESSE	9161	018	City Of Chicago Police	$546.14
09/01/2015	RESENDEZ III, JESSE	9161	018	City Of Chicago Police	$615.00
09/01/2015	RESENDEZ III, JESSE	9161	018	City Of Chicago Police	$4.00
09/01/2015	RESENDEZ III, JESSE	9161	018	City Of Chicago Police	$94.56
09/01/2015	RESENDEZ III, JESSE	9161	018	City Of Chicago Police	$4.00
09/01/2015	RESENDEZ III, JESSE	9161	018	City Of Chicago Police	$0.31
09/01/2015	RESENDEZ III, JESSE	9161	018	City Of Chicago Police	$219.04
09/01/2015	RESENDEZ III, JESSE	9161	018	City Of Chicago Police	$324.89
09/01/2015	RESENDEZ III, JESSE	9161	018	City Of Chicago Police	$4.00
09/01/2015	RESENDEZ III, JESSE	9161	018	City Of Chicago Police	$0.66
09/01/2015	RESENDEZ III, JESSE	9161	018	City Of Chicago Police	$605.64
09/01/2015	RESENDEZ III, JESSE	9161	018	City Of Chicago Police	$280.75
09/01/2015	RESENDEZ III, JESSE	9161	018	City Of Chicago Police	$4.00
09/01/2015	RESENDEZ III, JESSE	9161	018	City Of Chicago Police	$1.72
09/01/2015	RESENDEZ III, JESSE	9161	018	City Of Chicago Police	$75.06
09/01/2015	RESENDEZ III, JESSE	9161	018	City Of Chicago Police	$4.00
09/28/2015	RENTERIA, MARCO	9161	25	City Of Chicago Police	$0.99
09/28/2015	RENTERIA, MARCO	9161	25	City Of Chicago Police	$197.49
09/28/2015	RENTERIA, MARCO	9161	25	City Of Chicago Police	$197.49
09/28/2015	RENTERIA, MARCO	9161	25	City Of Chicago Police	$188.28
09/28/2015	RENTERIA, MARCO	9161	25	City Of Chicago Police	$197.49
09/28/2015	RENTERIA, MARCO	9161	25	City Of Chicago Police	$4.00
09/28/2015	RENTERIA, MARCO	9161	25	City Of Chicago Police	$1.11
09/28/2015	RENTERIA, MARCO	9161	25	City Of Chicago Police	$4.00
09/28/2015	RENTERIA, MARCO	9161	25	City Of Chicago Police	$1.11
09/28/2015	RENTERIA, MARCO	9161	25	City Of Chicago Police	$1.11
09/28/2015	RENTERIA, MARCO	9161	25	City Of Chicago Police	$4.00

Incident Date	Claimant	Rank	Unit of Assignment	Insured	Total to be Paid
09/28/2015	RENTERIA, MARCO	9161	25	City Of Chicago Police	$1.11
09/28/2015	RENTERIA, MARCO	9161	25	City Of Chicago Police	$4.00
09/28/2015	RENTERIA, MARCO	9161	25	City Of Chicago Police	$27.22
09/28/2015	RENTERIA, MARCO	9161	25	City Of Chicago Police	$59.89
09/28/2015	RENTERIA, MARCO	9161	25	City Of Chicago Police	$4.00
09/28/2015	RENTERIA, MARCO	9161	25	City Of Chicago Police	$3.39
09/28/2015	RENTERIA, MARCO	9161	25	City Of Chicago Police	$197.49
09/28/2015	RENTERIA, MARCO	9161	25	City Of Chicago Police	$4.00
09/28/2015	RENTERIA, MARCO	9161	25	City Of Chicago Police	$1.11
09/28/2015	RENTERIA, MARCO	9161	25	City Of Chicago Police	$197.49
09/28/2015	RENTERIA, MARCO	9161	25	City Of Chicago Police	$59.89
09/28/2015	RENTERIA, MARCO	9161	25	City Of Chicago Police	$4.00
09/28/2015	RENTERIA, MARCO	9161	25	City Of Chicago Police	$3.39
09/28/2015	RENTERIA, MARCO	9161	25	City Of Chicago Police	$197.49
09/28/2015	RENTERIA, MARCO	9161	25	City Of Chicago Police	$13.87
09/28/2015	RENTERIA, MARCO	9161	25	City Of Chicago Police	$4.00
09/28/2015	RENTERIA, MARCO	9161	25	City Of Chicago Police	$43.75
09/28/2015	RENTERIA, MARCO	9161	25	City Of Chicago Police	$4.00
09/28/2015	RENTERIA, MARCO	9161	25	City Of Chicago Police	$4.00
09/28/2015	RENTERIA, MARCO	9161	25	City Of Chicago Police	$1.11
09/28/2015	RENTERIA, MARCO	9161	25	City Of Chicago Police	$4.00
01/01/2015	RENT, TEHMARR	9161	014	City Of Chicago Police	$13.00
01/01/2015	RENT, TEHMARR	9161	014	City Of Chicago Police	$124.16
10/28/2014	REGAN, JACQUELINE	9164		City Of Chicago Police	$1.93

Incident Date	Claimant	Rank	Unit of Assignment	Insured	Total to be Paid
10/28/2014	REGAN, JACQUELINE	9164		City Of Chicago Police	$215.07
10/11/2009	REEVES, TARA			City Of Chicago Police	$20.04
10/11/2009	REEVES, TARA			City Of Chicago Police	$4.00
01/15/2015	REEVES, ALOYSIUS	9161	007	City Of Chicago Police	$4.00
01/15/2015	REEVES, ALOYSIUS	9161	007	City Of Chicago Police	$4.79
01/15/2015	REEVES, ALOYSIUS	9161	007	City Of Chicago Police	$295.20
01/15/2015	REEVES, ALOYSIUS	9161	007	City Of Chicago Police	$4.00
01/15/2015	REEVES, ALOYSIUS	9161	007	City Of Chicago Police	$9.58
01/15/2015	REEVES, ALOYSIUS	9161	007	City Of Chicago Police	$207.01
01/15/2015	REEVES, ALOYSIUS	9161	007	City Of Chicago Police	$4.00
01/15/2015	REEVES, ALOYSIUS	9161	007	City Of Chicago Police	$6.71
01/15/2015	REEVES, ALOYSIUS	9161	007	City Of Chicago Police	$147.60
01/15/2015	REEVES, ALOYSIUS	9161	007	City Of Chicago Police	$4.79
01/15/2015	REEVES, ALOYSIUS	9161	007	City Of Chicago Police	$4.00
01/15/2015	REEVES, ALOYSIUS	9161	007	City Of Chicago Police	$147.60
01/15/2015	REEVES, ALOYSIUS	9161	007	City Of Chicago Police	$1.42
01/15/2015	REEVES, ALOYSIUS	9161	007	City Of Chicago Police	$47.49
01/15/2015	REEVES, ALOYSIUS	9161	007	City Of Chicago Police	$4.00
11/01/2015	RAMOS, FRANCIS	9161		City Of Chicago Police	$4.00
11/01/2015	RAMOS, FRANCIS	9161		City Of Chicago Police	$252.17
11/01/2015	RAMOS, FRANCIS	9161		City Of Chicago Police	$2.25
11/14/2015	RAMOS JR, RUBEN	9161	044	City Of Chicago Police	$4.00
11/14/2015	RAMOS JR, RUBEN	9161	044	City Of Chicago Police	$68.80
11/14/2015	RAMOS JR, RUBEN	9161	044	City Of Chicago Police	$2.92
08/28/2015	RAK, DAVID	9161	044	City Of Chicago Police	$4.00
08/28/2015	RAK, DAVID	9161	044	City Of Chicago Police	$0.32
08/28/2015	RAK, DAVID	9161	044	City Of Chicago Police	$300.41
08/28/2015	RAK, DAVID	9161	044	City Of Chicago Police	$4.00
08/28/2015	RAK, DAVID	9161	044	City Of Chicago Police	$0.32
08/28/2015	RAK, DAVID	9161	044	City Of Chicago Police	$346.76
08/28/2015	RAK, DAVID	9161	044	City Of Chicago Police	$4.00
08/28/2015	RAK, DAVID	9161	044	City Of Chicago Police	$0.37
08/28/2015	RAK, DAVID	9161	044	City Of Chicago Police	$384.55

Incident Date	Claimant	Rank	Unit of Assignment	Insured	Total to be Paid
08/28/2015	RAK, DAVID	9161	044	City Of Chicago Police	$4.00
08/28/2015	RAK, DAVID	9161	044	City Of Chicago Police	$0.41
08/28/2015	RAK, DAVID	9161	044	City Of Chicago Police	$304.56
08/28/2015	RAK, DAVID	9161	044	City Of Chicago Police	$0.32
08/28/2015	RAK, DAVID	9161	044	City Of Chicago Police	$4.00
08/28/2015	RAK, DAVID	9161	044	City Of Chicago Police	$300.41
08/28/2015	RAK, DAVID	9161	044	City Of Chicago Police	$0.41
08/28/2015	RAK, DAVID	9161	044	City Of Chicago Police	$384.55
08/28/2015	RAK, DAVID	9161	044	City Of Chicago Police	$4.00
02/09/2013	RAINEY, TAMICA	9161		City Of Chicago Police	$3.01
02/09/2013	RAINEY, TAMICA	9161		City Of Chicago Police	$689.53
02/09/2013	RAINEY, TAMICA	9161		City Of Chicago Police	$282.80
02/09/2013	RAINEY, TAMICA	9161		City Of Chicago Police	$134.92
02/09/2013	RAINEY, TAMICA	9161		City Of Chicago Police	$4.00
02/09/2013	RAINEY, TAMICA	9161		City Of Chicago Police	$4.38
02/09/2013	RAINEY, TAMICA	9161		City Of Chicago Police	$72.11
02/09/2013	RAINEY, TAMICA	9161		City Of Chicago Police	$4.00
02/09/2013	RAINEY, TAMICA	9161		City Of Chicago Police	$4.09
02/09/2013	RAINEY, TAMICA	9161		City Of Chicago Police	$4.00
02/09/2013	RAINEY, TAMICA	9161		City Of Chicago Police	$167.78
02/09/2013	RAINEY, TAMICA	9161		City Of Chicago Police	$4.00
02/09/2013	RAINEY, TAMICA	9161		City Of Chicago Police	$5.44
02/09/2013	RAINEY, TAMICA	9161		City Of Chicago Police	$140.53
02/09/2013	RAINEY, TAMICA	9161		City Of Chicago Police	$4.00
02/09/2013	RAINEY, TAMICA	9161		City Of Chicago Police	$4.56
02/09/2013	RAINEY, TAMICA	9161		City Of Chicago Police	$67.87
02/09/2013	RAINEY, TAMICA	9161		City Of Chicago Police	$4.00
02/09/2013	RAINEY, TAMICA	9161		City Of Chicago Police	$2.04
02/09/2013	RAINEY, TAMICA	9161		City Of Chicago Police	$4.00
02/09/2013	RAINEY, TAMICA	9161		City Of Chicago Police	$17.12
02/09/2013	RAINEY, TAMICA	9161		City Of Chicago Police	$4.00
02/09/2013	RAINEY, TAMICA	9161		City Of Chicago Police	$28.83
02/09/2013	RAINEY, TAMICA	9161		City Of Chicago Police	$241.88

Incident Date	Claimant	Rank	Unit of Assignment	Insured	Total to be Paid
02/09/2013	RAINEY, TAMICA	9161		City Of Chicago Police	$4.00
02/09/2013	RAINEY, TAMICA	9161		City Of Chicago Police	$7.85
02/09/2013	RAINEY, TAMICA	9161		City Of Chicago Police	$136.04
02/09/2013	RAINEY, TAMICA	9161		City Of Chicago Police	$86.93
02/09/2013	RAINEY, TAMICA	9161		City Of Chicago Police	$4.00
02/09/2013	RAINEY, TAMICA	9161		City Of Chicago Police	$4.93
02/09/2013	RAINEY, TAMICA	9161		City Of Chicago Police	$130.23
02/09/2013	RAINEY, TAMICA	9161		City Of Chicago Police	$4.00
02/09/2013	RAINEY, TAMICA	9161		City Of Chicago Police	$4.22
02/09/2013	RAINEY, TAMICA	9161		City Of Chicago Police	$100.20
02/09/2013	RAINEY, TAMICA	9161		City Of Chicago Police	$4.00
02/09/2013	RAINEY, TAMICA	9161		City Of Chicago Police	$88.41
02/09/2013	RAINEY, TAMICA	9161		City Of Chicago Police	$4.00
02/09/2013	RAINEY, TAMICA	9161		City Of Chicago Police	$5.01
02/09/2013	RAINEY, TAMICA	9161		City Of Chicago Police	$4.00
03/13/2015	RAINEY, TAMICA	9161		City Of Chicago Police	$614.07
03/13/2015	RAINEY, TAMICA	9161		City Of Chicago Police	$546.38
03/13/2015	RAINEY, TAMICA	9161		City Of Chicago Police	$3.81
03/13/2015	RAINEY, TAMICA	9161		City Of Chicago Police	$4.00
03/13/2015	RAINEY, TAMICA	9161		City Of Chicago Police	$117.54
09/25/2013	QUINN III, FRANK	9161	022	City Of Chicago Police	$164.96
10/20/2015	QUEZADA, JACQUELINE	9161	044	City Of Chicago Police	$194.12
10/20/2015	QUEZADA, JACQUELINE	9161	044	City Of Chicago Police	$4.00
09/23/2007	Puchalski, Therese	P	00101	City Of Chicago Police	$4.00
08/31/2007	Pierce, Dionne	P	00004	City Of Chicago Police	$4.00
08/31/2007	Pierce, Dionne	P	00004	City Of Chicago Police	$310.00
08/18/2008	Philp, Danielle	P	00005	City Of Chicago Police	$46.96
08/18/2008	Philp, Danielle	P	00005	City Of Chicago Police	$235.16
08/18/2008	Philp, Danielle	P	00005	City Of Chicago Police	$19.30
08/18/2008	Philp, Danielle	P	00005	City Of Chicago Police	$4.00
08/18/2008	Philp, Danielle	P	00005	City Of Chicago Police	$147.70
08/18/2008	Philp, Danielle	P	00005	City Of Chicago Police	$94.52
08/18/2008	Philp, Danielle	P	00005	City Of Chicago Police	$4.00

Incident Date	Claimant	Rank	Unit of Assignment	Insured	Total to be Paid
08/18/2008	Philp, Danielle	P	00005	City Of Chicago Police	$7.04
08/18/2008	Philp, Danielle	P	00005	City Of Chicago Police	$140.19
08/18/2008	Philp, Danielle	P	00005	City Of Chicago Police	$4.00
08/18/2008	Philp, Danielle	P	00005	City Of Chicago Police	$4.21
08/18/2008	Philp, Danielle	P	00005	City Of Chicago Police	$85.00
08/18/2008	Philp, Danielle	P	00005	City Of Chicago Police	$4.00
08/18/2008	Philp, Danielle	P	00005	City Of Chicago Police	$5.59
08/18/2008	Philp, Danielle	P	00005	City Of Chicago Police	$85.00
08/18/2008	Philp, Danielle	P	00005	City Of Chicago Police	$5.59
08/18/2008	Philp, Danielle	P	00005	City Of Chicago Police	$85.00
08/18/2008	Philp, Danielle	P	00005	City Of Chicago Police	$4.00
08/18/2008	Philp, Danielle	P	00005	City Of Chicago Police	$5.59
08/18/2008	Philp, Danielle	P	00005	City Of Chicago Police	$4.00
08/18/2008	Philp, Danielle	P	00005	City Of Chicago Police	$4.00
08/18/2008	Philp, Danielle	P	00005	City Of Chicago Police	$226.10
08/18/2008	Philp, Danielle	P	00005	City Of Chicago Police	$4.00
08/18/2008	Philp, Danielle	P	00005	City Of Chicago Police	$6.79
08/18/2008	Philp, Danielle	P	00005	City Of Chicago Police	$271.32
08/18/2008	Philp, Danielle	P	00005	City Of Chicago Police	$4.00
08/18/2008	Philp, Danielle	P	00005	City Of Chicago Police	$8.14
08/18/2008	Philp, Danielle	P	00005	City Of Chicago Police	$224.20
08/18/2008	Philp, Danielle	P	00005	City Of Chicago Police	$4.00
01/05/2008	Phillips, Antonio	P	00008	City Of Chicago Police	$4.38
01/05/2008	Phillips, Antonio	P	00008	City Of Chicago Police	$4.00
01/05/2008	Phillips, Antonio	P	00008	City Of Chicago Police	$232.05
01/05/2008	Phillips, Antonio	P	00008	City Of Chicago Police	$688.09
01/05/2008	Phillips, Antonio	P	00008	City Of Chicago Police	$4.00
08/12/2002	Perez, Carlitos	P	00012	City Of Chicago Police	$736.80
08/12/2002	Perez, Carlitos	P	00012	City Of Chicago Police	$4.00
08/12/2002	Perez, Carlitos	P	00012	City Of Chicago Police	$13.57
08/12/2002	Perez, Carlitos	P	00012	City Of Chicago Police	$4.00
08/12/2002	Perez, Carlitos	P	00012	City Of Chicago Police	$4.00
08/12/2002	Perez, Carlitos	P	00012	City Of Chicago Police	$736.80

Incident Date	Claimant	Rank	Unit of Assignment	Insured	Total to be Paid
08/12/2002	Perez, Carlitos	P	00012	City Of Chicago Police	$736.80
12/04/2014	PRILL, JOSEPH	9161	018	City Of Chicago Police	$180.50
09/05/2015	PRICE, TORREY	9161	022	City Of Chicago Police	$8.79
09/05/2015	PRICE, TORREY	9161	022	City Of Chicago Police	$0.68
09/05/2015	PRICE, TORREY	9161	022	City Of Chicago Police	$2.18
09/05/2015	PRICE, TORREY	9161	022	City Of Chicago Police	$4.00
09/05/2015	PRICE, TORREY	9161	022	City Of Chicago Police	$244.03
09/05/2015	PRICE, TORREY	9161	022	City Of Chicago Police	$3.27
09/05/2015	PRICE, TORREY	9161	022	City Of Chicago Police	$4.00
09/05/2015	PRICE, TORREY	9161	022	City Of Chicago Police	$365.66
09/05/2015	PRICE, TORREY	9161	022	City Of Chicago Police	$4.00
09/05/2015	PRICE, TORREY	9161	022	City Of Chicago Police	$75.86
09/05/2015	PRICE, TORREY	9161	022	City Of Chicago Police	$802.06
09/05/2015	PRICE, TORREY	9161	022	City Of Chicago Police	$4.00
09/05/2015	PRICE, TORREY	9161	022	City Of Chicago Police	$79.51
09/05/2015	PRICE, TORREY	9161	022	City Of Chicago Police	$4.00
09/05/2015	PRICE, TORREY	9161	022	City Of Chicago Police	$254.36
09/05/2015	PRICE, TORREY	9161	022	City Of Chicago Police	$155.62
09/05/2015	PRICE, TORREY	9161	022	City Of Chicago Police	$1.39
09/05/2015	PRICE, TORREY	9161	022	City Of Chicago Police	$4.00
09/05/2015	PRICE, TORREY	9161	022	City Of Chicago Police	$2.09
09/05/2015	PRICE, TORREY	9161	022	City Of Chicago Police	$554.10
09/05/2015	PRICE, TORREY	9161	022	City Of Chicago Police	$4.00
09/05/2015	PRICE, TORREY	9161	022	City Of Chicago Police	$4.96
09/05/2015	PRICE, TORREY	9161	022	City Of Chicago Police	$582.84
09/05/2015	PRICE, TORREY	9161	022	City Of Chicago Police	$4.00
09/05/2015	PRICE, TORREY	9161	022	City Of Chicago Police	$5.21
09/05/2015	PRICE, TORREY	9161	022	City Of Chicago Police	$41.01
09/05/2015	PRICE, TORREY	9161	022	City Of Chicago Police	$4.00
09/05/2015	PRICE, TORREY	9161	022	City Of Chicago Police	$0.37
09/05/2015	PRICE, TORREY	9161	022	City Of Chicago Police	$32.49
09/05/2015	PRICE, TORREY	9161	022	City Of Chicago Police	$4.00
09/05/2015	PRICE, TORREY	9161	022	City Of Chicago Police	$0.29

Incident Date	Claimant	Rank	Unit of Assignment	Insured	Total to be Paid
09/05/2015	PRICE, TORREY	9161	022	City Of Chicago Police	$4.00
09/05/2015	PRICE, TORREY	9161	022	City Of Chicago Police	$233.32
05/28/2015	PRICE, ALMA	9161		City Of Chicago Police	$0.29
05/28/2015	PRICE, ALMA	9161		City Of Chicago Police	$4.00
05/28/2015	PRICE, ALMA	9161		City Of Chicago Police	$254.10
05/28/2015	PRICE, ALMA	9161		City Of Chicago Police	$0.29
05/28/2015	PRICE, ALMA	9161		City Of Chicago Police	$4.00
05/28/2015	PRICE, ALMA	9161		City Of Chicago Police	$254.10
05/28/2015	PRICE, ALMA	9161		City Of Chicago Police	$0.29
05/28/2015	PRICE, ALMA	9161		City Of Chicago Police	$4.00
05/28/2015	PRICE, ALMA	9161		City Of Chicago Police	$254.10
05/28/2015	PRICE, ALMA	9161		City Of Chicago Police	$0.29
05/28/2015	PRICE, ALMA	9161		City Of Chicago Police	$4.00
05/28/2015	PRICE, ALMA	9161		City Of Chicago Police	$254.10
05/28/2015	PRICE, ALMA	9161		City Of Chicago Police	$0.29
05/28/2015	PRICE, ALMA	9161		City Of Chicago Police	$4.00
05/28/2015	PRICE, ALMA	9161		City Of Chicago Police	$261.24
05/28/2015	PRICE, ALMA	9161		City Of Chicago Police	$0.29
05/28/2015	PRICE, ALMA	9161		City Of Chicago Police	$4.00
05/28/2015	PRICE, ALMA	9161		City Of Chicago Police	$254.10
05/28/2015	PRICE, ALMA	9161		City Of Chicago Police	$0.25
05/28/2015	PRICE, ALMA	9161		City Of Chicago Police	$221.52
05/28/2015	PRICE, ALMA	9161		City Of Chicago Police	$4.00
03/16/2014	PRESTON, TARITA	9161		City Of Chicago Police	$1.00
03/16/2014	PRESTON, TARITA	9161		City Of Chicago Police	$214.76
03/16/2014	PRESTON, TARITA	9161		City Of Chicago Police	$4.00
03/16/2014	PRESTON, TARITA	9161		City Of Chicago Police	$1.93
03/16/2014	PRESTON, TARITA	9161		City Of Chicago Police	$111.99
03/16/2014	PRESTON, TARITA	9161		City Of Chicago Police	$4.00
03/16/2014	PRESTON, TARITA	9161		City Of Chicago Police	$598.81
09/09/2015	PHILLIPS, ANTONIO			City Of Chicago Police	$41.01
09/09/2015	PHILLIPS, ANTONIO			City Of Chicago Police	$4.00
09/09/2015	PHILLIPS, ANTONIO			City Of Chicago Police	$0.30

Incident Date	Claimant	Rank	Unit of Assignment	Insured	Total to be Paid
09/09/2015	PHILLIPS, ANTONIO			City Of Chicago Police	$33.40
09/09/2015	PHILLIPS, ANTONIO			City Of Chicago Police	$4.00
09/09/2015	PHILLIPS, ANTONIO			City Of Chicago Police	$0.37
09/20/2014	PETTIS, MICHAEL	9161	005	City Of Chicago Police	$85.23
01/13/2015	PEREZ, JUAN	9161	003	City Of Chicago Police	$41.01
01/13/2015	PEREZ, JUAN	9161	003	City Of Chicago Police	$4.00
01/13/2015	PEREZ, JUAN	9161	003	City Of Chicago Police	$0.37
09/17/2012	PEREZ, DAVID	9161	044	City Of Chicago Police	$0.20
09/17/2012	PEREZ, DAVID	9161	044	City Of Chicago Police	$183.47
09/17/2012	PEREZ, DAVID	9161	044	City Of Chicago Police	$4.00
09/17/2012	PEREZ, DAVID	9161	044	City Of Chicago Police	$0.20
09/17/2012	PEREZ, DAVID	9161	044	City Of Chicago Police	$4.00
09/17/2012	PEREZ, DAVID	9161	044	City Of Chicago Police	$183.47
09/17/2012	PEREZ, DAVID	9161	044	City Of Chicago Police	$0.20
09/17/2012	PEREZ, DAVID	9161	044	City Of Chicago Police	$183.47
09/17/2012	PEREZ, DAVID	9161	044	City Of Chicago Police	$4.00
04/22/2015	PEREZ, DAVID	9161	123	City Of Chicago Police	$1.61
04/22/2015	PEREZ, DAVID	9161	123	City Of Chicago Police	$4.00
04/22/2015	PEREZ, DAVID	9161	123	City Of Chicago Police	$180.11
07/29/2015	PEREZ, DAVID	9161	044	City Of Chicago Police	$4.00
07/29/2015	PEREZ, DAVID	9161	044	City Of Chicago Police	$0.81
07/29/2015	PEREZ, DAVID	9161	044	City Of Chicago Police	$75.06
10/01/2015	PEREZ, AIDA	9161		City Of Chicago Police	$255.77
10/01/2015	PEREZ, AIDA	9161		City Of Chicago Police	$4.00
10/01/2015	PEREZ, AIDA	9161		City Of Chicago Police	$0.28
10/01/2015	PEREZ, AIDA	9161		City Of Chicago Police	$93.49
10/01/2015	PEREZ, AIDA	9161		City Of Chicago Police	$4.00
10/01/2015	PEREZ, AIDA	9161		City Of Chicago Police	$5.30
10/01/2015	PEREZ, AIDA	9161		City Of Chicago Police	$221.26
10/01/2015	PEREZ, AIDA	9161		City Of Chicago Police	$4.00
10/01/2015	PEREZ, AIDA	9161		City Of Chicago Police	$0.24
10/01/2015	PEREZ, AIDA	9161		City Of Chicago Police	$258.14
10/01/2015	PEREZ, AIDA	9161		City Of Chicago Police	$4.00

Incident Date	Claimant	Rank	Unit of Assignment	Insured	Total to be Paid
10/01/2015	PEREZ, AIDA	9161		City Of Chicago Police	$0.29
10/01/2015	PEREZ, AIDA	9161		City Of Chicago Police	$0.25
10/01/2015	PEREZ, AIDA	9161		City Of Chicago Police	$221.26
10/01/2015	PEREZ, AIDA	9161		City Of Chicago Police	$4.00
10/01/2015	PEREZ, AIDA	9161		City Of Chicago Police	$0.24
10/01/2015	PEREZ, AIDA	9161		City Of Chicago Police	$46.35
10/01/2015	PEREZ, AIDA	9161		City Of Chicago Police	$4.00
10/01/2015	PEREZ, AIDA	9161		City Of Chicago Police	$29.08
10/01/2015	PEREZ, AIDA	9161		City Of Chicago Police	$4.00
10/01/2015	PEREZ, AIDA	9161		City Of Chicago Police	$0.24
10/01/2015	PEREZ, AIDA	9161		City Of Chicago Police	$229.82
10/01/2015	PEREZ, AIDA	9161		City Of Chicago Police	$4.00
10/01/2015	PEREZ, AIDA	9161		City Of Chicago Police	$169.70
10/01/2015	PEREZ, AIDA	9161		City Of Chicago Police	$183.47
10/01/2015	PEREZ, AIDA	9161		City Of Chicago Police	$229.82
10/01/2015	PEREZ, AIDA	9161		City Of Chicago Police	$230.54
10/01/2015	PEREZ, AIDA	9161		City Of Chicago Police	$4.00
10/01/2015	PEREZ, AIDA	9161		City Of Chicago Police	$0.20
10/01/2015	PEREZ, AIDA	9161		City Of Chicago Police	$4.00
10/01/2015	PEREZ, AIDA	9161		City Of Chicago Police	$0.25
10/01/2015	PEREZ, AIDA	9161		City Of Chicago Police	$4.00
10/01/2015	PEREZ, AIDA	9161		City Of Chicago Police	$2.50
10/01/2015	PEREZ, AIDA	9161		City Of Chicago Police	$223.19
11/17/2015	PERCY, TIFFANY	9161	044	City Of Chicago Police	$4.00
11/17/2015	PERCY, TIFFANY	9161	044	City Of Chicago Police	$4.00
11/17/2015	PERCY, TIFFANY	9161	044	City Of Chicago Police	$97.23
11/17/2015	PERCY, TIFFANY	9161	044	City Of Chicago Police	$4.00
11/17/2015	PERCY, TIFFANY	9161	044	City Of Chicago Police	$4.66
11/17/2015	PERCY, TIFFANY	9161	044	City Of Chicago Police	$28.46
11/17/2015	PERCY, TIFFANY	9161	044	City Of Chicago Police	$281.01
12/07/2015	PENA, ARTEMIO	9161	001	City Of Chicago Police	$75.86
12/07/2015	PENA, ARTEMIO	9161	001	City Of Chicago Police	$4.00
12/07/2015	PENA, ARTEMIO	9161	001	City Of Chicago Police	$0.68

Incident Date	Claimant	Rank	Unit of Assignment	Insured	Total to be Paid
11/14/2015	PELLERANO, RICHARD	9161		City Of Chicago Police	$4.00
11/14/2015	PELLERANO, RICHARD	9161		City Of Chicago Police	$315.65
10/06/2015	PEDRAZA JR, JOSE	9161	007	City Of Chicago Police	$180.11
10/06/2015	PEDRAZA JR, JOSE	9161	007	City Of Chicago Police	$4.00
10/06/2015	PEDRAZA JR, JOSE	9161	007	City Of Chicago Police	$1.61
05/31/2015	PAYNE, LEON	9161		City Of Chicago Police	$0.16
05/31/2015	PAYNE, LEON	9161		City Of Chicago Police	$177.34
05/31/2015	PAYNE, LEON	9161		City Of Chicago Police	$4.00
05/31/2015	PAYNE, LEON	9161		City Of Chicago Police	$0.16
05/31/2015	PAYNE, LEON	9161		City Of Chicago Police	$443.64
05/31/2015	PAYNE, LEON	9161		City Of Chicago Police	$4.00
05/31/2015	PAYNE, LEON	9161		City Of Chicago Police	$0.40
05/31/2015	PAYNE, LEON	9161		City Of Chicago Police	$70.59
05/31/2015	PAYNE, LEON	9161		City Of Chicago Police	$0.63
05/31/2015	PAYNE, LEON	9161		City Of Chicago Police	$266.30
05/31/2015	PAYNE, LEON	9161		City Of Chicago Police	$4.00
05/31/2015	PAYNE, LEON	9161		City Of Chicago Police	$0.24
05/31/2015	PAYNE, LEON	9161		City Of Chicago Police	$801.06
05/31/2015	PAYNE, LEON	9161		City Of Chicago Police	$4.00
05/31/2015	PAYNE, LEON	9161		City Of Chicago Police	$20.04
05/31/2015	PAYNE, LEON	9161		City Of Chicago Police	$236.12
05/31/2015	PAYNE, LEON	9161		City Of Chicago Police	$4.00
05/31/2015	PAYNE, LEON	9161		City Of Chicago Police	$0.21
05/31/2015	PAYNE, LEON	9161		City Of Chicago Police	$179.56
05/31/2015	PAYNE, LEON	9161		City Of Chicago Police	$4.00
05/31/2015	PAYNE, LEON	9161		City Of Chicago Police	$0.16
05/31/2015	PAYNE, LEON	9161		City Of Chicago Police	$179.56
05/31/2015	PAYNE, LEON	9161		City Of Chicago Police	$4.00
03/27/2015	PAYNE, GREGORY	9161	015	City Of Chicago Police	$75.86
03/27/2015	PAYNE, GREGORY	9161	015	City Of Chicago Police	$0.68
03/27/2015	PAYNE, GREGORY	9161	015	City Of Chicago Police	$4.00
10/31/2015	PATERNO, LATASHA	9161		City Of Chicago Police	$4.00
10/31/2015	PATERNO, LATASHA	9161		City Of Chicago Police	$4.00

Incident Date	Claimant	Rank	Unit of Assignment	Insured	Total to be Paid
10/04/2015	PASQUA, PATRICK	9161		City Of Chicago Police	$221.79
10/04/2015	PASQUA, PATRICK	9161		City Of Chicago Police	$1.00
10/04/2015	PASQUA, PATRICK	9161		City Of Chicago Police	$0.49
10/04/2015	PASQUA, PATRICK	9161		City Of Chicago Police	$175.73
10/04/2015	PASQUA, PATRICK	9161		City Of Chicago Police	$4.00
10/04/2015	PASQUA, PATRICK	9161		City Of Chicago Police	$20.04
10/04/2015	PASQUA, PATRICK	9161		City Of Chicago Police	$221.79
10/04/2015	PASQUA, PATRICK	9161		City Of Chicago Police	$4.00
10/04/2015	PASQUA, PATRICK	9161		City Of Chicago Police	$0.49
10/04/2015	PASQUA, PATRICK	9161		City Of Chicago Police	$111.99
10/04/2015	PASQUA, PATRICK	9161		City Of Chicago Police	$221.79
10/04/2015	PASQUA, PATRICK	9161		City Of Chicago Police	$221.79
10/04/2015	PASQUA, PATRICK	9161		City Of Chicago Police	$221.79
10/04/2015	PASQUA, PATRICK	9161		City Of Chicago Police	$4.00
10/04/2015	PASQUA, PATRICK	9161		City Of Chicago Police	$0.49
10/04/2015	PASQUA, PATRICK	9161		City Of Chicago Police	$4.00
10/04/2015	PASQUA, PATRICK	9161		City Of Chicago Police	$0.49
10/04/2015	PASQUA, PATRICK	9161		City Of Chicago Police	$4.00
10/04/2015	PASQUA, PATRICK	9161		City Of Chicago Police	$0.49
10/04/2015	PASQUA, PATRICK	9161		City Of Chicago Police	$221.79
10/04/2015	PASQUA, PATRICK	9161		City Of Chicago Police	$4.00
10/04/2015	PASQUA, PATRICK	9161		City Of Chicago Police	$0.49
10/04/2015	PASQUA, PATRICK	9161		City Of Chicago Police	$234.68
10/04/2015	PASQUA, PATRICK	9161		City Of Chicago Police	$4.00
10/04/2015	PASQUA, PATRICK	9161		City Of Chicago Police	$0.51
10/04/2015	PASQUA, PATRICK	9161		City Of Chicago Police	$221.79
10/04/2015	PASQUA, PATRICK	9161		City Of Chicago Police	$4.00
10/04/2015	PASQUA, PATRICK	9161		City Of Chicago Police	$0.49
10/04/2015	PASQUA, PATRICK	9161		City Of Chicago Police	$221.79
10/04/2015	PASQUA, PATRICK	9161		City Of Chicago Police	$4.00
10/04/2015	PASQUA, PATRICK	9161		City Of Chicago Police	$0.49
10/04/2015	PASQUA, PATRICK	9161		City Of Chicago Police	$46.06
10/04/2015	PASQUA, PATRICK	9161		City Of Chicago Police	$4.00

Incident Date	Claimant	Rank	Unit of Assignment	Insured	Total to be Paid
10/04/2015	PASQUA, PATRICK	9161		City Of Chicago Police	$30.35
10/04/2015	PASQUA, PATRICK	9161		City Of Chicago Police	$221.79
10/04/2015	PASQUA, PATRICK	9161		City Of Chicago Police	$4.00
10/04/2015	PASQUA, PATRICK	9161		City Of Chicago Police	$0.49
10/04/2015	PASQUA, PATRICK	9161		City Of Chicago Police	$4.00
10/04/2015	PASQUA, PATRICK	9161		City Of Chicago Police	$4.00
10/07/2015	PARKER, ROBBIN	9161		City Of Chicago Police	$4.00
12/27/2014	PARKER, MICHAEL	9161	011	City Of Chicago Police	$4.00
04/06/2015	PAREDES JR, VICENTE	9161		City Of Chicago Police	$4.00
04/06/2015	PAREDES JR, VICENTE	9161		City Of Chicago Police	$0.78
04/06/2015	PAREDES JR, VICENTE	9161		City Of Chicago Police	$87.26
01/25/2015	PAPIN, MICHAEL	9161		City Of Chicago Police	$112.19
01/25/2015	PAPIN, MICHAEL	9161		City Of Chicago Police	$4.00
01/25/2015	PAPIN, MICHAEL	9161		City Of Chicago Police	$2.12
01/25/2015	PAPIN, MICHAEL	9161		City Of Chicago Police	$75.86
01/25/2015	PAPIN, MICHAEL	9161		City Of Chicago Police	$0.68
01/25/2015	PAPIN, MICHAEL	9161		City Of Chicago Police	$0.68
01/25/2015	PAPIN, MICHAEL	9161		City Of Chicago Police	$75.86
01/25/2015	PAPIN, MICHAEL	9161		City Of Chicago Police	$4.00
01/25/2015	PAPIN, MICHAEL	9161		City Of Chicago Police	$4.00
10/26/2015	PALMER, STEPHANIE	9161		City Of Chicago Police	$45.37
10/26/2015	PALMER, STEPHANIE	9161		City Of Chicago Police	$4.00
10/26/2015	PALMER, STEPHANIE	9161		City Of Chicago Police	$38.66
10/26/2015	PALMER, STEPHANIE	9161		City Of Chicago Police	$4.00
10/26/2015	PALMER, STEPHANIE	9161		City Of Chicago Police	$0.49
10/27/2015	PALAZZOLO, MARK	9161		City Of Chicago Police	$189.59
10/27/2015	PALAZZOLO, MARK	9161		City Of Chicago Police	$4.00
10/27/2015	PALAZZOLO, MARK	9161		City Of Chicago Police	$39.46
10/27/2015	PALAZZOLO, MARK	9161		City Of Chicago Police	$4.00
10/27/2015	PALAZZOLO, MARK	9161		City Of Chicago Police	$855.50
10/27/2015	PALAZZOLO, MARK	9161		City Of Chicago Police	$2.26
10/27/2015	PALAZZOLO, MARK	9161		City Of Chicago Police	$12.71
10/27/2015	PALAZZOLO, MARK	9161		City Of Chicago Police	$117.00

Incident Date	Claimant	Rank	Unit of Assignment	Insured	Total to be Paid
10/27/2015	PALAZZOLO, MARK	9161		City Of Chicago Police	$0.07
10/27/2015	PALAZZOLO, MARK	9161		City Of Chicago Police	$4.00
10/27/2015	PALAZZOLO, MARK	9161		City Of Chicago Police	$4.00
10/27/2015	PALAZZOLO, MARK	9161		City Of Chicago Police	$4.00
03/17/2015	OSBORN, KEVIN	9161		City Of Chicago Police	$522.84
03/17/2015	OSBORN, KEVIN	9161		City Of Chicago Police	$1.70
03/17/2015	OSBORN, KEVIN	9161		City Of Chicago Police	$3.40
03/17/2015	OSBORN, KEVIN	9161		City Of Chicago Police	$4.00
03/17/2015	OSBORN, KEVIN	9161		City Of Chicago Police	$4.00
03/17/2015	OSBORN, KEVIN	9161		City Of Chicago Police	$261.42
03/17/2015	OSBORN, KEVIN	9161		City Of Chicago Police	$1.70
03/17/2015	OSBORN, KEVIN	9161		City Of Chicago Police	$4.00
03/17/2015	OSBORN, KEVIN	9161		City Of Chicago Police	$261.42
03/17/2015	OSBORN, KEVIN	9161		City Of Chicago Police	$0.68
03/17/2015	OSBORN, KEVIN	9161		City Of Chicago Police	$4.00
03/17/2015	OSBORN, KEVIN	9161		City Of Chicago Police	$75.86
03/17/2015	OSBORN, KEVIN	9161		City Of Chicago Police	$0.68
03/17/2015	OSBORN, KEVIN	9161		City Of Chicago Police	$4.00
03/17/2015	OSBORN, KEVIN	9161		City Of Chicago Police	$623.66
03/17/2015	OSBORN, KEVIN	9161		City Of Chicago Police	$4.00
03/17/2015	OSBORN, KEVIN	9161		City Of Chicago Police	$5.58
03/17/2015	OSBORN, KEVIN	9161		City Of Chicago Police	$968.73
03/17/2015	OSBORN, KEVIN	9161		City Of Chicago Police	$4.00
03/17/2015	OSBORN, KEVIN	9161		City Of Chicago Police	$8.67
03/17/2015	OSBORN, KEVIN	9161		City Of Chicago Police	$75.86
08/03/2013	ORTIZ, PEDRO	9161		City Of Chicago Police	$123.59
08/03/2013	ORTIZ, PEDRO	9161		City Of Chicago Police	$84.54
08/03/2013	ORTIZ, PEDRO	9161		City Of Chicago Police	$83.03
08/03/2013	ORTIZ, PEDRO	9161		City Of Chicago Police	$332.44
08/03/2013	ORTIZ, PEDRO	9161		City Of Chicago Police	$43.94
06/18/2015	ORTEGA, ELVIS	9171	010	City Of Chicago Police	$20.04
06/18/2015	ORTEGA, ELVIS	9171	010	City Of Chicago Police	$4.00
06/18/2015	ORTEGA, ELVIS	9171	010	City Of Chicago Police	$92.31

Incident Date	Claimant	Rank	Unit of Assignment	Insured	Total to be Paid
06/18/2015	ORTEGA, ELVIS	9171	010	City Of Chicago Police	$615.00
06/18/2015	ORTEGA, ELVIS	9171	010	City Of Chicago Police	$4.00
06/18/2015	ORTEGA, ELVIS	9171	010	City Of Chicago Police	$110.00
07/13/2015	OROZCO, CAROLINA	9161		City Of Chicago Police	$330.48
07/13/2015	OROZCO, CAROLINA	9161		City Of Chicago Police	$4.00
07/13/2015	OROZCO, CAROLINA	9161		City Of Chicago Police	$0.34
07/13/2015	OROZCO, CAROLINA	9161		City Of Chicago Police	$330.48
07/13/2015	OROZCO, CAROLINA	9161		City Of Chicago Police	$4.00
07/13/2015	OROZCO, CAROLINA	9161		City Of Chicago Police	$0.34
07/13/2015	OROZCO, CAROLINA	9161		City Of Chicago Police	$225.67
07/13/2015	OROZCO, CAROLINA	9161		City Of Chicago Police	$4.00
07/13/2015	OROZCO, CAROLINA	9161		City Of Chicago Police	$0.25
07/13/2015	OROZCO, CAROLINA	9161		City Of Chicago Police	$225.67
07/13/2015	OROZCO, CAROLINA	9161		City Of Chicago Police	$4.00
07/13/2015	OROZCO, CAROLINA	9161		City Of Chicago Police	$0.25
07/13/2015	OROZCO, CAROLINA	9161		City Of Chicago Police	$400.90
07/13/2015	OROZCO, CAROLINA	9161		City Of Chicago Police	$4.00
07/13/2015	OROZCO, CAROLINA	9161		City Of Chicago Police	$0.41
07/13/2015	OROZCO, CAROLINA	9161		City Of Chicago Police	$400.90
07/13/2015	OROZCO, CAROLINA	9161		City Of Chicago Police	$4.00
07/13/2015	OROZCO, CAROLINA	9161		City Of Chicago Police	$0.41
02/10/2012	OPALINSKI, MILDRED	9161		City Of Chicago Police	$72.56
02/10/2012	OPALINSKI, MILDRED	9161		City Of Chicago Police	$5.31
09/16/2013	OLIVER, TIMOTHY	9161	011	City Of Chicago Police	$65.30
06/09/2014	ODDO, JAMES	9161	050	City Of Chicago Police	$694.01
06/05/2015	OCHONICKI, JOCELYN	9161	007	City Of Chicago Police	$4.00
06/05/2015	OCHONICKI, JOCELYN	9161	007	City Of Chicago Police	$291.41
06/05/2015	OCHONICKI, JOCELYN	9161	007	City Of Chicago Police	$0.31
07/09/2015	OCHOA, JOSE	9161		City Of Chicago Police	$4.00
07/09/2015	OCHOA, JOSE	9161		City Of Chicago Police	$0.57
07/09/2015	OCHOA, JOSE	9161		City Of Chicago Police	$329.12
07/09/2015	OCHOA, JOSE	9161		City Of Chicago Police	$4.00
07/09/2015	OCHOA, JOSE	9161		City Of Chicago Police	$0.57

Incident Date	Claimant	Rank	Unit of Assignment	Insured	Total to be Paid
07/09/2015	OCHOA, JOSE	9161		City Of Chicago Police	$329.12
07/09/2015	OCHOA, JOSE	9161		City Of Chicago Police	$4.00
07/09/2015	OCHOA, JOSE	9161		City Of Chicago Police	$0.57
07/09/2015	OCHOA, JOSE	9161		City Of Chicago Police	$329.12
07/09/2015	OCHOA, JOSE	9161		City Of Chicago Police	$4.00
07/09/2015	OCHOA, JOSE	9161		City Of Chicago Police	$0.57
07/09/2015	OCHOA, JOSE	9161		City Of Chicago Police	$304.55
07/09/2015	OCHOA, JOSE	9161		City Of Chicago Police	$203.72
07/09/2015	OCHOA, JOSE	9161		City Of Chicago Police	$4.00
07/09/2015	OCHOA, JOSE	9161		City Of Chicago Police	$1.82
07/09/2015	OCHOA, JOSE	9161		City Of Chicago Police	$591.23
07/09/2015	OCHOA, JOSE	9161		City Of Chicago Police	$4.00
07/09/2015	OCHOA, JOSE	9161		City Of Chicago Police	$5.29
07/09/2015	OCHOA, JOSE	9161		City Of Chicago Police	$222.00
07/09/2015	OCHOA, JOSE	9161		City Of Chicago Police	$4.00
07/09/2015	OCHOA, JOSE	9161		City Of Chicago Police	$1.99
07/09/2015	OCHOA, JOSE	9161		City Of Chicago Police	$329.12
07/09/2015	OCHOA, JOSE	9161		City Of Chicago Police	$0.57
07/09/2015	OCHOA, JOSE	9161		City Of Chicago Police	$329.12
07/09/2015	OCHOA, JOSE	9161		City Of Chicago Police	$4.00
07/09/2015	OCHOA, JOSE	9161		City Of Chicago Police	$329.12
07/09/2015	OCHOA, JOSE	9161		City Of Chicago Police	$4.00
07/09/2015	OCHOA, JOSE	9161		City Of Chicago Police	$0.57
07/09/2015	OCHOA, JOSE	9161		City Of Chicago Police	$329.12
07/09/2015	OCHOA, JOSE	9161		City Of Chicago Police	$4.00
07/09/2015	OCHOA, JOSE	9161		City Of Chicago Police	$0.57
07/09/2015	OCHOA, JOSE	9161		City Of Chicago Police	$37.03
07/09/2015	OCHOA, JOSE	9161		City Of Chicago Police	$4.00
07/09/2015	OCHOA, JOSE	9161		City Of Chicago Police	$0.33
07/09/2015	OCHOA, JOSE	9161		City Of Chicago Police	$224.91
07/09/2015	OCHOA, JOSE	9161		City Of Chicago Police	$4.00
07/09/2015	OCHOA, JOSE	9161		City Of Chicago Police	$2.01
07/09/2015	OCHOA, JOSE	9161		City Of Chicago Police	$32.49

Incident Date	Claimant	Rank	Unit of Assignment	Insured	Total to be Paid
07/09/2015	OCHOA, JOSE	9161		City Of Chicago Police	$4.00
07/09/2015	OCHOA, JOSE	9161		City Of Chicago Police	$0.29
07/09/2015	OCHOA, JOSE	9161		City Of Chicago Police	$26.40
07/09/2015	OCHOA, JOSE	9161		City Of Chicago Police	$4.00
07/09/2015	OCHOA, JOSE	9161		City Of Chicago Police	$0.24
07/09/2015	OCHOA, JOSE	9161		City Of Chicago Police	$155.62
07/09/2015	OCHOA, JOSE	9161		City Of Chicago Police	$4.00
07/09/2015	OCHOA, JOSE	9161		City Of Chicago Police	$1.39
07/09/2015	OCHOA, JOSE	9161		City Of Chicago Police	$250.00
07/09/2015	OCHOA, JOSE	9161		City Of Chicago Police	$4.00
07/09/2015	OCHOA, JOSE	9161		City Of Chicago Police	$70.42
07/09/2015	OCHOA, JOSE	9161		City Of Chicago Police	$4.00
07/09/2015	OCHOA, JOSE	9161		City Of Chicago Police	$52.40
07/09/2015	OCHOA, JOSE	9161		City Of Chicago Police	$41.01
07/09/2015	OCHOA, JOSE	9161		City Of Chicago Police	$4.00
07/09/2015	OCHOA, JOSE	9161		City Of Chicago Police	$0.37
09/03/2015	OCAMPO, ADAM	9161		City Of Chicago Police	$28.29
05/10/2015	OBRIEN, IMELDA	9161	044	City Of Chicago Police	$610.47
05/10/2015	OBRIEN, IMELDA	9161	044	City Of Chicago Police	$11.52
05/10/2015	OBRIEN, IMELDA	9161	044	City Of Chicago Police	$4.00
09/16/2015	O FLAHERTY, MARTIN	9161	018	City Of Chicago Police	$4.00
09/16/2015	O FLAHERTY, MARTIN	9161	018	City Of Chicago Police	$27.79
03/09/2015	O BRIEN JR, WILLIAM	9161	009	City Of Chicago Police	$241.70
03/09/2015	O BRIEN JR, WILLIAM	9161	009	City Of Chicago Police	$24.90
03/09/2015	O BRIEN JR, WILLIAM	9161	009	City Of Chicago Police	$41.26
07/29/2015	O BRIEN JR, WILLIAM	9161	009	City Of Chicago Police	$5.30
07/29/2015	O BRIEN JR, WILLIAM	9161	009	City Of Chicago Police	$59.89
07/29/2015	O BRIEN JR, WILLIAM	9161	009	City Of Chicago Police	$4.00
07/29/2015	O BRIEN JR, WILLIAM	9161	009	City Of Chicago Police	$3.39
07/29/2015	O BRIEN JR, WILLIAM	9161	009	City Of Chicago Police	$59.89
07/29/2015	O BRIEN JR, WILLIAM	9161	009	City Of Chicago Police	$4.00
07/29/2015	O BRIEN JR, WILLIAM	9161	009	City Of Chicago Police	$3.39
07/29/2015	O BRIEN JR, WILLIAM	9161	009	City Of Chicago Police	$666.03

Incident Date	Claimant	Rank	Unit of Assignment	Insured	Total to be Paid
07/29/2015	O BRIEN JR, WILLIAM	9161	009	City Of Chicago Police	$4.00
07/29/2015	O BRIEN JR, WILLIAM	9161	009	City Of Chicago Police	$93.49
07/29/2015	O BRIEN JR, WILLIAM	9161	009	City Of Chicago Police	$10.28
07/29/2015	O BRIEN JR, WILLIAM	9161	009	City Of Chicago Police	$4.00
07/29/2015	O BRIEN JR, WILLIAM	9161	009	City Of Chicago Police	$135.84
07/29/2015	O BRIEN JR, WILLIAM	9161	009	City Of Chicago Police	$4.00
10/29/1987	Nowak, Phillip	P	00022	City Of Chicago Police	$49.93
10/29/1987	Nowak, Phillip	P	00022	City Of Chicago Police	$84.55
08/28/2015	NUTILE, LAURA	9161	044	City Of Chicago Police	$4.00
08/28/2015	NUTILE, LAURA	9161	044	City Of Chicago Police	$0.27
08/28/2015	NUTILE, LAURA	9161	044	City Of Chicago Police	$236.88
08/28/2015	NUTILE, LAURA	9161	044	City Of Chicago Police	$4.00
08/28/2015	NUTILE, LAURA	9161	044	City Of Chicago Police	$0.27
08/28/2015	NUTILE, LAURA	9161	044	City Of Chicago Police	$204.30
08/28/2015	NUTILE, LAURA	9161	044	City Of Chicago Police	$4.00
08/28/2015	NUTILE, LAURA	9161	044	City Of Chicago Police	$0.23
08/28/2015	NUTILE, LAURA	9161	044	City Of Chicago Police	$211.90
08/28/2015	NUTILE, LAURA	9161	044	City Of Chicago Police	$4.00
08/28/2015	NUTILE, LAURA	9161	044	City Of Chicago Police	$0.24
08/28/2015	NUTILE, LAURA	9161	044	City Of Chicago Police	$163.33
08/28/2015	NUTILE, LAURA	9161	044	City Of Chicago Police	$4.00
08/28/2015	NUTILE, LAURA	9161	044	City Of Chicago Police	$0.19
08/28/2015	NUTILE, LAURA	9161	044	City Of Chicago Police	$236.88
08/28/2015	NUTILE, LAURA	9161	044	City Of Chicago Police	$4.00
08/28/2015	NUTILE, LAURA	9161	044	City Of Chicago Police	$0.27
08/28/2015	NUTILE, LAURA	9161	044	City Of Chicago Police	$283.23
08/28/2015	NUTILE, LAURA	9161	044	City Of Chicago Police	$194.68
08/28/2015	NUTILE, LAURA	9161	044	City Of Chicago Police	$4.00
08/28/2015	NUTILE, LAURA	9161	044	City Of Chicago Police	$0.22
08/28/2015	NUTILE, LAURA	9161	044	City Of Chicago Police	$194.68
08/28/2015	NUTILE, LAURA	9161	044	City Of Chicago Police	$4.00
08/28/2015	NUTILE, LAURA	9161	044	City Of Chicago Police	$0.22
08/28/2015	NUTILE, LAURA	9161	044	City Of Chicago Police	$236.88

Incident Date	Claimant	Rank	Unit of Assignment	Insured	Total to be Paid
08/28/2015	NUTILE, LAURA	9161	044	City Of Chicago Police	$4.00
08/28/2015	NUTILE, LAURA	9161	044	City Of Chicago Police	$0.32
08/07/2009	NOVAK, MAUREEN			City Of Chicago Police	$75.06
08/07/2009	NOVAK, MAUREEN			City Of Chicago Police	$0.25
08/07/2009	NOVAK, MAUREEN			City Of Chicago Police	$0.81
08/07/2009	NOVAK, MAUREEN			City Of Chicago Police	$221.52
08/07/2009	NOVAK, MAUREEN			City Of Chicago Police	$4.00
08/07/2009	NOVAK, MAUREEN			City Of Chicago Police	$0.25
08/07/2009	NOVAK, MAUREEN			City Of Chicago Police	$221.52
08/07/2009	NOVAK, MAUREEN			City Of Chicago Police	$4.00
08/07/2009	NOVAK, MAUREEN			City Of Chicago Police	$0.25
08/07/2009	NOVAK, MAUREEN			City Of Chicago Police	$175.17
08/07/2009	NOVAK, MAUREEN			City Of Chicago Police	$219.04
08/07/2009	NOVAK, MAUREEN			City Of Chicago Police	$4.00
08/07/2009	NOVAK, MAUREEN			City Of Chicago Police	$0.24
08/07/2009	NOVAK, MAUREEN			City Of Chicago Police	$219.04
08/07/2009	NOVAK, MAUREEN			City Of Chicago Police	$4.00
08/07/2009	NOVAK, MAUREEN			City Of Chicago Police	$0.24
08/07/2009	NOVAK, MAUREEN			City Of Chicago Police	$219.04
08/07/2009	NOVAK, MAUREEN			City Of Chicago Police	$4.00
08/07/2009	NOVAK, MAUREEN			City Of Chicago Police	$0.24
08/07/2009	NOVAK, MAUREEN			City Of Chicago Police	$219.04
08/07/2009	NOVAK, MAUREEN			City Of Chicago Police	$4.00
08/07/2009	NOVAK, MAUREEN			City Of Chicago Police	$0.24
08/07/2009	NOVAK, MAUREEN			City Of Chicago Police	$223.19
08/07/2009	NOVAK, MAUREEN			City Of Chicago Police	$4.00
08/07/2009	NOVAK, MAUREEN			City Of Chicago Police	$0.24
08/07/2009	NOVAK, MAUREEN			City Of Chicago Police	$271.47
08/07/2009	NOVAK, MAUREEN			City Of Chicago Police	$4.00
08/07/2009	NOVAK, MAUREEN			City Of Chicago Police	$0.29
08/07/2009	NOVAK, MAUREEN			City Of Chicago Police	$221.52
08/07/2009	NOVAK, MAUREEN			City Of Chicago Police	$4.00
08/07/2009	NOVAK, MAUREEN			City Of Chicago Police	$0.25

Incident Date	Claimant	Rank	Unit of Assignment	Insured	Total to be Paid
08/07/2009	NOVAK, MAUREEN			City Of Chicago Police	$465.90
08/07/2009	NOVAK, MAUREEN			City Of Chicago Police	$4.00
08/07/2009	NOVAK, MAUREEN			City Of Chicago Police	$0.51
08/07/2009	NOVAK, MAUREEN			City Of Chicago Police	$46.35
08/07/2009	NOVAK, MAUREEN			City Of Chicago Police	$4.00
08/07/2009	NOVAK, MAUREEN			City Of Chicago Police	$30.02
08/07/2009	NOVAK, MAUREEN			City Of Chicago Police	$244.22
08/07/2009	NOVAK, MAUREEN			City Of Chicago Police	$4.00
08/07/2009	NOVAK, MAUREEN			City Of Chicago Police	$0.28
08/07/2009	NOVAK, MAUREEN			City Of Chicago Police	$219.04
08/07/2009	NOVAK, MAUREEN			City Of Chicago Police	$4.00
08/07/2009	NOVAK, MAUREEN			City Of Chicago Police	$0.24
08/07/2009	NOVAK, MAUREEN			City Of Chicago Police	$111.99
08/07/2009	NOVAK, MAUREEN			City Of Chicago Police	$4.00
08/07/2009	NOVAK, MAUREEN			City Of Chicago Police	$1.00
08/07/2009	NOVAK, MAUREEN			City Of Chicago Police	$221.52
08/07/2009	NOVAK, MAUREEN			City Of Chicago Police	$4.00
08/07/2009	NOVAK, MAUREEN			City Of Chicago Police	$0.25
08/07/2009	NOVAK, MAUREEN			City Of Chicago Police	$221.52
08/07/2009	NOVAK, MAUREEN			City Of Chicago Police	$4.00
08/07/2009	NOVAK, MAUREEN			City Of Chicago Police	$4.00
09/16/2015	NIMOCKS, MARLON			City Of Chicago Police	$622.10
09/16/2015	NIMOCKS, MARLON			City Of Chicago Police	$4.00
09/16/2015	NIMOCKS, MARLON			City Of Chicago Police	$0.69
09/16/2015	NIMOCKS, MARLON			City Of Chicago Police	$307.59
09/16/2015	NIMOCKS, MARLON			City Of Chicago Police	$4.00
09/16/2015	NIMOCKS, MARLON			City Of Chicago Police	$0.34
09/16/2015	NIMOCKS, MARLON			City Of Chicago Police	$0.27
09/16/2015	NIMOCKS, MARLON			City Of Chicago Police	$27.60
09/16/2015	NIMOCKS, MARLON			City Of Chicago Police	$352.01
09/16/2015	NIMOCKS, MARLON			City Of Chicago Police	$4.00
09/16/2015	NIMOCKS, MARLON			City Of Chicago Police	$0.39
09/16/2015	NIMOCKS, MARLON			City Of Chicago Police	$249.24

Incident Date	Claimant	Rank	Unit of Assignment	Insured	Total to be Paid
09/16/2015	NIMOCKS, MARLON			City Of Chicago Police	$4.00
09/16/2015	NIMOCKS, MARLON			City Of Chicago Police	$4.00
02/09/2015	NIEVES, LUZ	9171	121	City Of Chicago Police	$215.27
02/09/2015	NIEVES, LUZ	9171	121	City Of Chicago Police	$4.00
02/09/2015	NIEVES, LUZ	9171	121	City Of Chicago Police	$0.47
02/09/2015	NIEVES, LUZ	9171	121	City Of Chicago Police	$261.33
02/09/2015	NIEVES, LUZ	9171	121	City Of Chicago Police	$4.00
02/09/2015	NIEVES, LUZ	9171	121	City Of Chicago Police	$0.57
02/09/2015	NIEVES, LUZ	9171	121	City Of Chicago Police	$689.23
02/09/2015	NIEVES, LUZ	9171	121	City Of Chicago Police	$4.00
02/09/2015	NIEVES, LUZ	9171	121	City Of Chicago Police	$6.16
02/09/2015	NIEVES, LUZ	9171	121	City Of Chicago Police	$4.00
02/09/2015	NIEVES, LUZ	9171	121	City Of Chicago Police	$47.44
02/09/2015	NIEVES, LUZ	9171	121	City Of Chicago Police	$261.33
02/09/2015	NIEVES, LUZ	9171	121	City Of Chicago Police	$4.00
02/09/2015	NIEVES, LUZ	9171	121	City Of Chicago Police	$0.57
02/09/2015	NIEVES, LUZ	9171	121	City Of Chicago Police	$265.45
02/09/2015	NIEVES, LUZ	9171	121	City Of Chicago Police	$4.00
02/09/2015	NIEVES, LUZ	9171	121	City Of Chicago Police	$0.58
02/09/2015	NIEVES, LUZ	9171	121	City Of Chicago Police	$219.39
02/09/2015	NIEVES, LUZ	9171	121	City Of Chicago Police	$4.00
02/09/2015	NIEVES, LUZ	9171	121	City Of Chicago Police	$0.48
02/09/2015	NIEVES, LUZ	9171	121	City Of Chicago Police	$261.33
02/09/2015	NIEVES, LUZ	9171	121	City Of Chicago Police	$4.00
02/09/2015	NIEVES, LUZ	9171	121	City Of Chicago Police	$0.57
02/09/2015	NIEVES, LUZ	9171	121	City Of Chicago Police	$219.39
02/09/2015	NIEVES, LUZ	9171	121	City Of Chicago Police	$4.00
02/09/2015	NIEVES, LUZ	9171	121	City Of Chicago Police	$0.48
05/30/2012	NIEVES SILOS, ANITA	9161		City Of Chicago Police	$213.55
05/30/2012	NIEVES SILOS, ANITA	9161		City Of Chicago Police	$70.45
05/30/2012	NIEVES SILOS, ANITA	9161		City Of Chicago Police	$4.00
05/30/2012	NIEVES SILOS, ANITA	9161		City Of Chicago Police	$221.79
05/30/2012	NIEVES SILOS, ANITA	9161		City Of Chicago Police	$0.47

Incident Date	Claimant	Rank	Unit of Assignment	Insured	Total to be Paid
05/30/2012	NIEVES SILOS, ANITA	9161		City Of Chicago Police	$4.00
05/30/2012	NIEVES SILOS, ANITA	9161		City Of Chicago Police	$213.55
05/30/2012	NIEVES SILOS, ANITA	9161		City Of Chicago Police	$0.56
05/30/2012	NIEVES SILOS, ANITA	9161		City Of Chicago Police	$4.00
05/30/2012	NIEVES SILOS, ANITA	9161		City Of Chicago Police	$255.49
05/30/2012	NIEVES SILOS, ANITA	9161		City Of Chicago Police	$252.00
05/30/2012	NIEVES SILOS, ANITA	9161		City Of Chicago Police	$0.49
05/30/2012	NIEVES SILOS, ANITA	9161		City Of Chicago Police	$259.61
05/30/2012	NIEVES SILOS, ANITA	9161		City Of Chicago Police	$4.00
05/30/2012	NIEVES SILOS, ANITA	9161		City Of Chicago Police	$1.60
05/30/2012	NIEVES SILOS, ANITA	9161		City Of Chicago Police	$4.00
05/30/2012	NIEVES SILOS, ANITA	9161		City Of Chicago Police	$4.53
05/30/2012	NIEVES SILOS, ANITA	9161		City Of Chicago Police	$0.47
05/30/2012	NIEVES SILOS, ANITA	9161		City Of Chicago Police	$4.00
05/30/2012	NIEVES SILOS, ANITA	9161		City Of Chicago Police	$0.57
12/04/2014	NELSON, JERALD	9161	024	City Of Chicago Police	$88.41
12/04/2014	NELSON, JERALD	9161	024	City Of Chicago Police	$5.01
06/20/2011	NELSON JONES, NEDRA	9171	715	City Of Chicago Police	$76.71
02/28/2015	NELSON JONES, NEDRA	9171	715	City Of Chicago Police	$0.85
02/28/2015	NELSON JONES, NEDRA	9171	715	City Of Chicago Police	$4.00
02/28/2015	NELSON JONES, NEDRA	9171	715	City Of Chicago Police	$195.07
02/28/2015	NELSON JONES, NEDRA	9171	715	City Of Chicago Police	$1.01
02/28/2015	NELSON JONES, NEDRA	9171	715	City Of Chicago Police	$4.00
02/28/2015	NELSON JONES, NEDRA	9171	715	City Of Chicago Police	$208.06
02/28/2015	NELSON JONES, NEDRA	9171	715	City Of Chicago Police	$2.99
02/28/2015	NELSON JONES, NEDRA	9171	715	City Of Chicago Police	$4.00
02/28/2015	NELSON JONES, NEDRA	9171	715	City Of Chicago Police	$62.28
02/28/2015	NELSON JONES, NEDRA	9171	715	City Of Chicago Police	$1.65
02/28/2015	NELSON JONES, NEDRA	9171	715	City Of Chicago Police	$4.00
02/28/2015	NELSON JONES, NEDRA	9171	715	City Of Chicago Police	$268.93
02/28/2015	NELSON JONES, NEDRA	9171	715	City Of Chicago Police	$1.01
02/28/2015	NELSON JONES, NEDRA	9171	715	City Of Chicago Police	$4.00
02/28/2015	NELSON JONES, NEDRA	9171	715	City Of Chicago Police	$208.06

Incident Date	Claimant	Rank	Unit of Assignment	Insured	Total to be Paid
02/28/2015	NELSON JONES, NEDRA	9171	715	City Of Chicago Police	$4.00
02/28/2015	NELSON JONES, NEDRA	9171	715	City Of Chicago Police	$1.01
02/28/2015	NELSON JONES, NEDRA	9171	715	City Of Chicago Police	$208.06
02/28/2015	NELSON JONES, NEDRA	9171	715	City Of Chicago Police	$4.00
02/28/2015	NELSON JONES, NEDRA	9171	715	City Of Chicago Police	$1.36
02/28/2015	NELSON JONES, NEDRA	9171	715	City Of Chicago Police	$4.00
02/28/2015	NELSON JONES, NEDRA	9171	715	City Of Chicago Police	$238.79
11/20/2015	NEBERIEZA, DAVID	P.O.	312	City Of Chicago Police	$12.82
11/20/2015	NEBERIEZA, DAVID	P.O.	312	City Of Chicago Police	$4.00
11/20/2015	NEBERIEZA, DAVID	P.O.	312	City Of Chicago Police	$678.80
11/20/2015	NEBERIEZA, DAVID	P.O.	312	City Of Chicago Police	$189.59
11/20/2015	NEBERIEZA, DAVID	P.O.	312	City Of Chicago Police	$4.00
07/29/2015	NAANEP, MANUEL	9161	017	City Of Chicago Police	$512.04
07/29/2015	NAANEP, MANUEL	9161	017	City Of Chicago Police	$4.00
07/29/2015	NAANEP, MANUEL	9161	017	City Of Chicago Police	$25.53
08/24/2007	Murphy-Webb, Margaret C	P	00023	City Of Chicago Police	$110.00
10/17/1996	Mullen, James	P	00024	City Of Chicago Police	$130.00
10/17/1996	Mullen, James	P	00024	City Of Chicago Police	$75.17
10/17/1996	Mullen, James	P	00024	City Of Chicago Police	$403.94
10/17/1996	Mullen, James	P	00024	City Of Chicago Police	$41.27
10/17/1996	Mullen, James	P	00024	City Of Chicago Police	$52.96
10/17/1996	Mullen, James	P	00024	City Of Chicago Police	$130.00
10/17/1996	Mullen, James	P	00024	City Of Chicago Police	$792.00
10/17/1996	Mullen, James	P	00024	City Of Chicago Police	$260.40
10/17/1996	Mullen, James	P	00024	City Of Chicago Police	$867.08
10/17/1996	Mullen, James	P	00024	City Of Chicago Police	$155.40
10/17/1996	Mullen, James	P	00024	City Of Chicago Police	$2.77
10/17/1996	Mullen, James	P	00024	City Of Chicago Police	$670.25
10/17/1996	Mullen, James	P	00024	City Of Chicago Police	$175.00
06/19/2006	Morris-Tillery, Mary	P	00022	City Of Chicago Police	$513.67
01/26/2008	Michael, Linda	P	00006	City Of Chicago Police	$76.71
01/26/2008	Michael, Linda	P	00006	City Of Chicago Police	$4.00
05/26/2013	MYERS, PATRICK	9161		City Of Chicago Police	$4.00

Incident Date	Claimant	Rank	Unit of Assignment	Insured	Total to be Paid
05/26/2013	MYERS, PATRICK	9161		City Of Chicago Police	$4.00
05/16/2014	MURRY, REECE	9161	001	City Of Chicago Police	$75.06
05/16/2014	MURRY, REECE	9161	001	City Of Chicago Police	$4.00
05/16/2014	MURRY, REECE	9161	001	City Of Chicago Police	$0.81
07/12/2014	MURRAY, REGINALD	9161		City Of Chicago Police	$473.22
05/22/2015	MURPHY, WILLIAM	9161	189	City Of Chicago Police	$0.37
05/22/2015	MURPHY, WILLIAM	9161	189	City Of Chicago Police	$42.82
05/22/2015	MURPHY, WILLIAM	9161	189	City Of Chicago Police	$4.00
05/22/2015	MURPHY, WILLIAM	9161	189	City Of Chicago Police	$168.64
05/22/2015	MURPHY, WILLIAM	9161	189	City Of Chicago Police	$0.27
05/22/2015	MURPHY, WILLIAM	9161	189	City Of Chicago Police	$4.00
05/22/2015	MURPHY, WILLIAM	9161	189	City Of Chicago Police	$122.58
05/22/2015	MURPHY, WILLIAM	9161	189	City Of Chicago Police	$0.47
05/22/2015	MURPHY, WILLIAM	9161	189	City Of Chicago Police	$4.00
05/22/2015	MURPHY, WILLIAM	9161	189	City Of Chicago Police	$122.58
05/22/2015	MURPHY, WILLIAM	9161	189	City Of Chicago Police	$192.06
05/22/2015	MURPHY, WILLIAM	9161	189	City Of Chicago Police	$4.00
05/22/2015	MURPHY, WILLIAM	9161	189	City Of Chicago Police	$0.42
05/22/2015	MURPHY, WILLIAM	9161	189	City Of Chicago Police	$4.00
05/22/2015	MURPHY, WILLIAM	9161	189	City Of Chicago Police	$0.27
05/22/2015	MURPHY, WILLIAM	9161	189	City Of Chicago Police	$214.70
08/05/2013	MURPHY, LOREAL	9161		City Of Chicago Police	$71.87
08/05/2013	MURPHY, LOREAL	9161		City Of Chicago Police	$4.00
08/05/2013	MURPHY, LOREAL	9161		City Of Chicago Police	$1.36
07/24/2015	MURPHY, LOREAL	9161		City Of Chicago Police	$4.00
07/24/2015	MURPHY, LOREAL	9161		City Of Chicago Police	$590.54
07/24/2015	MURPHY, LOREAL	9161		City Of Chicago Police	$0.61
10/31/2015	MURPHY, BARTHOLMEW	9161		City Of Chicago Police	$4.00
10/31/2015	MURPHY, BARTHOLMEW	9161		City Of Chicago Police	$1.52
10/31/2015	MURPHY, BARTHOLMEW	9161		City Of Chicago Police	$140.36
10/31/2015	MURPHY, BARTHOLMEW	9161		City Of Chicago Police	$4.00
10/31/2015	MURPHY, BARTHOLMEW	9161		City Of Chicago Police	$1.52
10/31/2015	MURPHY, BARTHOLMEW	9161		City Of Chicago Police	$140.36

Incident Date	Claimant	Rank	Unit of Assignment	Insured	Total to be Paid
10/15/2015	MURARSHEED, JAMAL	9161		City Of Chicago Police	$14.32
10/15/2015	MURARSHEED, JAMAL	9161		City Of Chicago Police	$4.00
10/15/2015	MURARSHEED, JAMAL	9161		City Of Chicago Police	$84.06
10/15/2015	MURARSHEED, JAMAL	9161		City Of Chicago Police	$75.86
07/31/2015	MULLIGAN, DANIELLE	9161		City Of Chicago Police	$4.00
07/31/2015	MULLIGAN, DANIELLE	9161		City Of Chicago Police	$682.44
07/31/2015	MULLIGAN, DANIELLE	9161		City Of Chicago Police	$12.90
09/26/2012	MULKERRIN, SEAN	P/O	315	City Of Chicago Police	$949.76
09/26/2012	MULKERRIN, SEAN	P/O	315	City Of Chicago Police	$4.00
09/26/2012	MULKERRIN, SEAN	P/O	315	City Of Chicago Police	$0.96
10/14/2015	MUKITE, NICHOLAS	9161		City Of Chicago Police	$426.61
10/14/2015	MUKITE, NICHOLAS	9161		City Of Chicago Police	$4.00
10/14/2015	MUKITE, NICHOLAS	9161		City Of Chicago Police	$254.48
10/14/2015	MUKITE, NICHOLAS	9161		City Of Chicago Police	$475.74
10/14/2015	MUKITE, NICHOLAS	9161		City Of Chicago Police	$30.40
10/14/2015	MUKITE, NICHOLAS	9161		City Of Chicago Police	$4.63
10/14/2015	MUKITE, NICHOLAS	9161		City Of Chicago Police	$45.37
10/13/2012	MOY, JOANNE	9161	044	City Of Chicago Police	$615.00
10/13/2012	MOY, JOANNE	9161	044	City Of Chicago Police	$4.00
10/13/2012	MOY, JOANNE	9161	044	City Of Chicago Police	$100.25
02/22/2015	MOY, JOANNE	9161	044	City Of Chicago Police	$400.90
02/22/2015	MOY, JOANNE	9161	044	City Of Chicago Police	$4.00
02/22/2015	MOY, JOANNE	9161	044	City Of Chicago Police	$0.41
02/10/2015	MOSER, EDWARD			City Of Chicago Police	$128.21
02/10/2015	MOSER, EDWARD			City Of Chicago Police	$11.02
02/10/2015	MOSER, EDWARD			City Of Chicago Police	$4.00
07/26/2014	MORRIS, DANAE	9161		City Of Chicago Police	$162.59
11/04/2015	MORALES, MARITZA	9161	044	City Of Chicago Police	$4.00
11/04/2015	MORALES, MARITZA	9161	044	City Of Chicago Police	$3.98
11/04/2015	MORALES, MARITZA	9161	044	City Of Chicago Police	$19.94
11/04/2015	MORALES, MARITZA	9161	044	City Of Chicago Police	$19.17
11/04/2015	MORALES, MARITZA	9161	044	City Of Chicago Police	$4.00
11/04/2015	MORALES, MARITZA	9161	044	City Of Chicago Police	$4.23

Incident Date	Claimant	Rank	Unit of Assignment	Insured	Total to be Paid
11/04/2015	MORALES, MARITZA	9161	044	City Of Chicago Police	$246.76
11/04/2015	MORALES, MARITZA	9161	044	City Of Chicago Police	$4.00
11/04/2015	MORALES, MARITZA	9161	044	City Of Chicago Police	$0.26
11/04/2015	MORALES, MARITZA	9161	044	City Of Chicago Police	$157.69
11/04/2015	MORALES, MARITZA	9161	044	City Of Chicago Police	$4.00
11/04/2015	MORALES, MARITZA	9161	044	City Of Chicago Police	$0.17
11/04/2015	MORALES, MARITZA	9161	044	City Of Chicago Police	$205.97
11/04/2015	MORALES, MARITZA	9161	044	City Of Chicago Police	$4.00
11/04/2015	MORALES, MARITZA	9161	044	City Of Chicago Police	$0.22
11/04/2015	MORALES, MARITZA	9161	044	City Of Chicago Police	$320.99
11/04/2015	MORALES, MARITZA	9161	044	City Of Chicago Police	$4.00
11/04/2015	MORALES, MARITZA	9161	044	City Of Chicago Police	$238.86
11/04/2015	MORALES, MARITZA	9161	044	City Of Chicago Police	$4.00
11/04/2015	MORALES, MARITZA	9161	044	City Of Chicago Police	$7.17
11/04/2015	MORALES, MARITZA	9161	044	City Of Chicago Police	$821.33
11/04/2015	MORALES, MARITZA	9161	044	City Of Chicago Police	$18.62
11/04/2015	MORALES, MARITZA	9161	044	City Of Chicago Police	$4.00
05/18/2009	MOORE, KENNETH			City Of Chicago Police	$9.71
05/18/2009	MOORE, KENNETH			City Of Chicago Police	$4.00
06/25/2015	MONTILLA, OBERRIAN	9161	004	City Of Chicago Police	$4.00
02/11/2014	MONTECINOS, MARK	9161	014	City Of Chicago Police	$14.35
02/11/2014	MONTECINOS, MARK	9161	014	City Of Chicago Police	$11.65
02/11/2014	MONTECINOS, MARK	9161	014	City Of Chicago Police	$4.00
02/11/2014	MONTECINOS, MARK	9161	014	City Of Chicago Police	$170.29
02/11/2014	MONTECINOS, MARK	9161	014	City Of Chicago Police	$82.08
02/11/2014	MONTECINOS, MARK	9161	014	City Of Chicago Police	$343.45
02/11/2014	MONTECINOS, MARK	9161	014	City Of Chicago Police	$4.00
02/11/2014	MONTECINOS, MARK	9161	014	City Of Chicago Police	$6.92
02/11/2014	MONTECINOS, MARK	9161	014	City Of Chicago Police	$4.00
02/11/2014	MONTECINOS, MARK	9161	014	City Of Chicago Police	$17.02
02/11/2014	MONTECINOS, MARK	9161	014	City Of Chicago Police	$15.97
02/11/2014	MONTECINOS, MARK	9161	014	City Of Chicago Police	$4.00
02/11/2014	MONTECINOS, MARK	9161	014	City Of Chicago Police	$4.00

Incident Date	Claimant	Rank	Unit of Assignment	Insured	Total to be Paid
02/11/2014	MONTECINOS, MARK	9161	014	City Of Chicago Police	$257.20
09/14/2015	MONROE, SHAWN	9161		City Of Chicago Police	$31.82
09/14/2015	MONROE, SHAWN	9161		City Of Chicago Police	$615.00
09/14/2015	MONROE, SHAWN	9161		City Of Chicago Police	$4.00
09/14/2015	MONROE, SHAWN	9161		City Of Chicago Police	$92.31
09/14/2015	MONROE, SHAWN	9161		City Of Chicago Police	$207.66
09/14/2015	MONROE, SHAWN	9161		City Of Chicago Police	$4.00
09/14/2015	MONROE, SHAWN	9161		City Of Chicago Police	$0.45
09/14/2015	MONROE, SHAWN	9161		City Of Chicago Police	$230.30
09/14/2015	MONROE, SHAWN	9161		City Of Chicago Police	$4.00
09/14/2015	MONROE, SHAWN	9161		City Of Chicago Police	$4.00
09/14/2015	MONROE, SHAWN	9161		City Of Chicago Police	$46.06
09/14/2015	MONROE, SHAWN	9161		City Of Chicago Police	$0.25
09/14/2015	MONROE, SHAWN	9161		City Of Chicago Police	$4.00
09/14/2015	MONROE, SHAWN	9161		City Of Chicago Police	$227.60
09/14/2015	MONROE, SHAWN	9161		City Of Chicago Police	$0.49
09/14/2015	MONROE, SHAWN	9161		City Of Chicago Police	$4.00
09/14/2015	MONROE, SHAWN	9161		City Of Chicago Police	$226.18
09/14/2015	MONROE, SHAWN	9161		City Of Chicago Police	$0.39
09/14/2015	MONROE, SHAWN	9161		City Of Chicago Police	$4.00
09/14/2015	MONROE, SHAWN	9161		City Of Chicago Police	$180.12
09/14/2015	MONROE, SHAWN	9161		City Of Chicago Police	$184.24
09/14/2015	MONROE, SHAWN	9161		City Of Chicago Police	$0.29
09/14/2015	MONROE, SHAWN	9161		City Of Chicago Police	$0.50
09/14/2015	MONROE, SHAWN	9161		City Of Chicago Police	$131.59
09/14/2015	MONROE, SHAWN	9161		City Of Chicago Police	$4.00
05/27/2015	MOKRZYCKI, PAUL	9161	010	City Of Chicago Police	$529.56
05/27/2015	MOKRZYCKI, PAUL	9161	010	City Of Chicago Police	$0.57
05/27/2015	MOKRZYCKI, PAUL	9161	010	City Of Chicago Police	$4.00
12/13/2014	MOHAMMAD, HAYTHAM	9161	393	City Of Chicago Police	$135.20
12/13/2014	MOHAMMAD, HAYTHAM	9161	393	City Of Chicago Police	$160.86
12/13/2014	MOHAMMAD, HAYTHAM	9161	393	City Of Chicago Police	$4.00
12/13/2014	MOHAMMAD, HAYTHAM	9161	393	City Of Chicago Police	$1.44

Incident Date	Claimant	Rank	Unit of Assignment	Insured	Total to be Paid
12/13/2014	MOHAMMAD, HAYTHAM	9161	393	City Of Chicago Police	$321.72
12/13/2014	MOHAMMAD, HAYTHAM	9161	393	City Of Chicago Police	$4.00
12/13/2014	MOHAMMAD, HAYTHAM	9161	393	City Of Chicago Police	$1.95
12/13/2014	MOHAMMAD, HAYTHAM	9161	393	City Of Chicago Police	$250.00
12/13/2014	MOHAMMAD, HAYTHAM	9161	393	City Of Chicago Police	$4.00
12/13/2014	MOHAMMAD, HAYTHAM	9161	393	City Of Chicago Police	$22.38
12/13/2014	MOHAMMAD, HAYTHAM	9161	393	City Of Chicago Police	$217.74
12/13/2014	MOHAMMAD, HAYTHAM	9161	393	City Of Chicago Police	$4.00
12/13/2014	MOHAMMAD, HAYTHAM	9161	393	City Of Chicago Police	$2.88
05/09/2015	MOCARSKI, MARK	9161	007	City Of Chicago Police	$0.34
05/09/2015	MOCARSKI, MARK	9161	007	City Of Chicago Police	$330.48
05/09/2015	MOCARSKI, MARK	9161	007	City Of Chicago Police	$4.00
05/09/2015	MOCARSKI, MARK	9161	007	City Of Chicago Police	$0.34
05/09/2015	MOCARSKI, MARK	9161	007	City Of Chicago Police	$189.64
05/09/2015	MOCARSKI, MARK	9161	007	City Of Chicago Police	$4.00
05/09/2015	MOCARSKI, MARK	9161	007	City Of Chicago Police	$0.20
05/09/2015	MOCARSKI, MARK	9161	007	City Of Chicago Police	$189.64
05/09/2015	MOCARSKI, MARK	9161	007	City Of Chicago Police	$4.00
05/09/2015	MOCARSKI, MARK	9161	007	City Of Chicago Police	$0.20
05/09/2015	MOCARSKI, MARK	9161	007	City Of Chicago Police	$46.35
05/09/2015	MOCARSKI, MARK	9161	007	City Of Chicago Police	$4.00
05/09/2015	MOCARSKI, MARK	9161	007	City Of Chicago Police	$0.05
05/09/2015	MOCARSKI, MARK	9161	007	City Of Chicago Police	$330.48
05/09/2015	MOCARSKI, MARK	9161	007	City Of Chicago Police	$4.00
05/09/2015	MOCARSKI, MARK	9161	007	City Of Chicago Police	$0.34
05/09/2015	MOCARSKI, MARK	9161	007	City Of Chicago Police	$86.00
05/09/2015	MOCARSKI, MARK	9161	007	City Of Chicago Police	$330.48
05/09/2015	MOCARSKI, MARK	9161	007	City Of Chicago Police	$4.00
10/15/2012	MINER, MATTHEW	9161	001	City Of Chicago Police	$124.65
10/15/2012	MINER, MATTHEW	9161	001	City Of Chicago Police	$4.00
07/26/2015	MILOVICH, CANDACE	9152	341	City Of Chicago Police	$0.25
07/26/2015	MILOVICH, CANDACE	9152	341	City Of Chicago Police	$4.00
07/26/2015	MILOVICH, CANDACE	9152	341	City Of Chicago Police	$221.52

Incident Date	Claimant	Rank	Unit of Assignment	Insured	Total to be Paid
07/26/2015	MILOVICH, CANDACE	9152	341	City Of Chicago Police	$4.00
07/26/2015	MILOVICH, CANDACE	9152	341	City Of Chicago Police	$261.24
07/26/2015	MILOVICH, CANDACE	9152	341	City Of Chicago Police	$4.00
07/26/2015	MILOVICH, CANDACE	9152	341	City Of Chicago Police	$79.85
07/26/2015	MILOVICH, CANDACE	9152	341	City Of Chicago Police	$0.29
07/26/2015	MILOVICH, CANDACE	9152	341	City Of Chicago Police	$0.25
07/26/2015	MILOVICH, CANDACE	9152	341	City Of Chicago Police	$4.00
07/26/2015	MILOVICH, CANDACE	9152	341	City Of Chicago Police	$4.00
07/26/2015	MILOVICH, CANDACE	9152	341	City Of Chicago Police	$35.39
07/26/2015	MILOVICH, CANDACE	9152	341	City Of Chicago Police	$221.52
07/26/2015	MILOVICH, CANDACE	9152	341	City Of Chicago Police	$95.94
04/07/2010	MILLER, JOHN			City Of Chicago Police	$4.00
04/07/2010	MILLER, JOHN			City Of Chicago Police	$3.63
11/06/2013	MILES JR, KENNETH	9161		City Of Chicago Police	$90.72
04/24/2014	MICHAEL, LINDA	9161	166	City Of Chicago Police	$4.00
04/24/2014	MICHAEL, LINDA	9161	166	City Of Chicago Police	$0.73
04/24/2014	MICHAEL, LINDA	9161	166	City Of Chicago Police	$4.00
04/24/2014	MICHAEL, LINDA	9161	166	City Of Chicago Police	$407.02
04/24/2014	MICHAEL, LINDA	9161	166	City Of Chicago Police	$219.17
04/24/2014	MICHAEL, LINDA	9161	166	City Of Chicago Police	$4.00
04/24/2014	MICHAEL, LINDA	9161	166	City Of Chicago Police	$1.26
04/24/2014	MICHAEL, LINDA	9161	166	City Of Chicago Police	$175.45
04/24/2014	MICHAEL, LINDA	9161	166	City Of Chicago Police	$175.45
04/24/2014	MICHAEL, LINDA	9161	166	City Of Chicago Police	$0.73
04/24/2014	MICHAEL, LINDA	9161	166	City Of Chicago Police	$4.00
04/24/2014	MICHAEL, LINDA	9161	166	City Of Chicago Police	$175.45
04/24/2014	MICHAEL, LINDA	9161	166	City Of Chicago Police	$75.54
04/24/2014	MICHAEL, LINDA	9161	166	City Of Chicago Police	$0.73
04/24/2014	MICHAEL, LINDA	9161	166	City Of Chicago Police	$4.00
04/24/2014	MICHAEL, LINDA	9161	166	City Of Chicago Police	$175.45
04/24/2014	MICHAEL, LINDA	9161	166	City Of Chicago Police	$2.11
04/24/2014	MICHAEL, LINDA	9161	166	City Of Chicago Police	$4.00
04/24/2014	MICHAEL, LINDA	9161	166	City Of Chicago Police	$0.73

Incident Date	Claimant	Rank	Unit of Assignment	Insured	Total to be Paid
10/04/2015	MICHAEL, LINDA	po		City Of Chicago Police	$347.32
10/04/2015	MICHAEL, LINDA	po		City Of Chicago Police	$6.56
10/06/2015	MEROLA, DOMINIC	9161	003	City Of Chicago Police	$75.86
10/06/2015	MEROLA, DOMINIC	9161	003	City Of Chicago Police	$75.86
10/06/2015	MEROLA, DOMINIC	9161	003	City Of Chicago Police	$4.00
10/06/2015	MEROLA, DOMINIC	9161	003	City Of Chicago Police	$319.64
10/06/2015	MEROLA, DOMINIC	9161	003	City Of Chicago Police	$75.86
10/06/2015	MEROLA, DOMINIC	9161	003	City Of Chicago Police	$4.00
10/06/2015	MEROLA, DOMINIC	9161	003	City Of Chicago Police	$0.68
10/06/2015	MEROLA, DOMINIC	9161	003	City Of Chicago Police	$2.37
10/06/2015	MEROLA, DOMINIC	9161	003	City Of Chicago Police	$4.00
10/06/2015	MEROLA, DOMINIC	9161	003	City Of Chicago Police	$0.68
10/06/2015	MEROLA, DOMINIC	9161	003	City Of Chicago Police	$4.00
10/06/2015	MEROLA, DOMINIC	9161	003	City Of Chicago Police	$8.53
06/08/2015	MERCER, MARK	9161		City Of Chicago Police	$11.52
06/08/2015	MERCER, MARK	9161		City Of Chicago Police	$4.00
06/08/2015	MERCER, MARK	9161		City Of Chicago Police	$219.88
03/05/2013	MENDIOLA KUNIS, SANDRA	1500	277	City Of Chicago Police	$219.04
03/05/2013	MENDIOLA KUNIS, SANDRA	1500	277	City Of Chicago Police	$4.00
03/05/2013	MENDIOLA KUNIS, SANDRA	1500	277	City Of Chicago Police	$0.24
03/05/2013	MENDIOLA KUNIS, SANDRA	1500	277	City Of Chicago Police	$219.04
03/05/2013	MENDIOLA KUNIS, SANDRA	1500	277	City Of Chicago Police	$4.00
03/05/2013	MENDIOLA KUNIS, SANDRA	1500	277	City Of Chicago Police	$0.24
03/05/2013	MENDIOLA KUNIS, SANDRA	1500	277	City Of Chicago Police	$219.04
03/05/2013	MENDIOLA KUNIS, SANDRA	1500	277	City Of Chicago Police	$4.00
03/05/2013	MENDIOLA KUNIS, SANDRA	1500	277	City Of Chicago Police	$0.24
03/05/2013	MENDIOLA KUNIS, SANDRA	1500	277	City Of Chicago Police	$219.04
03/05/2013	MENDIOLA KUNIS, SANDRA	1500	277	City Of Chicago Police	$4.00
03/05/2013	MENDIOLA KUNIS, SANDRA	1500	277	City Of Chicago Police	$0.24
03/05/2013	MENDIOLA KUNIS, SANDRA	1500	277	City Of Chicago Police	$75.86
03/05/2013	MENDIOLA KUNIS, SANDRA	1500	277	City Of Chicago Police	$4.00
03/05/2013	MENDIOLA KUNIS, SANDRA	1500	277	City Of Chicago Police	$0.68
03/05/2013	MENDIOLA KUNIS, SANDRA	1500	277	City Of Chicago Police	$219.04

Incident Date	Claimant	Rank	Unit of Assignment	Insured	Total to be Paid
03/05/2013	MENDIOLA KUNIS, SANDRA	1500	277	City Of Chicago Police	$4.00
03/05/2013	MENDIOLA KUNIS, SANDRA	1500	277	City Of Chicago Police	$0.24
11/29/2015	MENDEZ, MARK	9161	044	City Of Chicago Police	$4.00
11/29/2015	MENDEZ, MARK	9161	044	City Of Chicago Police	$0.28
11/29/2015	MENDEZ, MARK	9161	044	City Of Chicago Police	$4.00
11/29/2015	MENDEZ, MARK	9161	044	City Of Chicago Police	$30.83
11/29/2015	MENDEZ, MARK	9161	044	City Of Chicago Police	$29.64
12/04/2011	MEERBREY, KENNETH	9161	024	City Of Chicago Police	$4.00
12/04/2011	MEERBREY, KENNETH	9161	024	City Of Chicago Police	$117.88
12/04/2011	MEERBREY, KENNETH	9161	024	City Of Chicago Police	$4.00
12/04/2011	MEERBREY, KENNETH	9161	024	City Of Chicago Police	$8.90
12/04/2011	MEERBREY, KENNETH	9161	024	City Of Chicago Police	$99.74
12/04/2011	MEERBREY, KENNETH	9161	024	City Of Chicago Police	$4.00
12/04/2011	MEERBREY, KENNETH	9161	024	City Of Chicago Police	$4.00
12/04/2011	MEERBREY, KENNETH	9161	024	City Of Chicago Police	$512.21
12/04/2011	MEERBREY, KENNETH	9161	024	City Of Chicago Police	$4.00
12/04/2011	MEERBREY, KENNETH	9161	024	City Of Chicago Police	$606.87
12/04/2011	MEERBREY, KENNETH	9161	024	City Of Chicago Police	$131.98
12/04/2011	MEERBREY, KENNETH	9161	024	City Of Chicago Police	$79.85
12/04/2011	MEERBREY, KENNETH	9161	024	City Of Chicago Police	$4.00
12/04/2011	MEERBREY, KENNETH	9161	024	City Of Chicago Police	$79.85
12/04/2011	MEERBREY, KENNETH	9161	024	City Of Chicago Police	$21.45
12/04/2011	MEERBREY, KENNETH	9161	024	City Of Chicago Police	$627.40
12/04/2011	MEERBREY, KENNETH	9161	024	City Of Chicago Police	$4.00
12/04/2011	MEERBREY, KENNETH	9161	024	City Of Chicago Police	$443.80
09/18/2014	MEDINA, CYNTHIA	9161		City Of Chicago Police	$110.00
09/18/2014	MEDINA, CYNTHIA	9161		City Of Chicago Police	$225.00
10/13/2015	MCGREW, DAVID	9161		City Of Chicago Police	$4.00
10/13/2015	MCGREW, DAVID	9161		City Of Chicago Police	$27.79
10/13/2015	MCGREW, DAVID	9161		City Of Chicago Police	$2.60
10/13/2015	MCGREW, DAVID	9161		City Of Chicago Police	$4.00
10/13/2015	MCGREW, DAVID	9161		City Of Chicago Police	$54.19
11/01/2015	MCERLEAN, SEAN	9161		City Of Chicago Police	$4.00

Incident Date	Claimant	Rank	Unit of Assignment	Insured	Total to be Paid
11/01/2015	MCERLEAN, SEAN	9161		City Of Chicago Police	$0.19
11/01/2015	MCERLEAN, SEAN	9161		City Of Chicago Police	$4.00
11/01/2015	MCERLEAN, SEAN	9161		City Of Chicago Police	$174.91
11/01/2015	MCERLEAN, SEAN	9161		City Of Chicago Police	$0.19
11/01/2015	MCERLEAN, SEAN	9161		City Of Chicago Police	$4.00
11/01/2015	MCERLEAN, SEAN	9161		City Of Chicago Police	$174.91
11/01/2015	MCERLEAN, SEAN	9161		City Of Chicago Police	$22.36
11/01/2015	MCERLEAN, SEAN	9161		City Of Chicago Police	$4.00
11/01/2015	MCERLEAN, SEAN	9161		City Of Chicago Police	$39.72
11/01/2015	MCERLEAN, SEAN	9161		City Of Chicago Police	$4.00
11/01/2015	MCERLEAN, SEAN	9161		City Of Chicago Police	$79.85
11/01/2015	MCERLEAN, SEAN	9161		City Of Chicago Police	$0.27
11/01/2015	MCERLEAN, SEAN	9161		City Of Chicago Police	$4.00
11/01/2015	MCERLEAN, SEAN	9161		City Of Chicago Police	$253.39
11/01/2015	MCERLEAN, SEAN	9161		City Of Chicago Police	$0.15
11/01/2015	MCERLEAN, SEAN	9161		City Of Chicago Police	$135.19
11/01/2015	MCERLEAN, SEAN	9161		City Of Chicago Police	$130.49
11/12/2015	MCENERNEY, BRIAN	9161		City Of Chicago Police	$4.00
11/12/2015	MCENERNEY, BRIAN	9161		City Of Chicago Police	$263.60
11/12/2015	MCENERNEY, BRIAN	9161		City Of Chicago Police	$82.37
08/26/2014	MCCANN, KEVIN	9161		City Of Chicago Police	$62.71
08/26/2014	MCCANN, KEVIN	9161		City Of Chicago Police	$4.00
08/26/2014	MCCANN, KEVIN	9161		City Of Chicago Police	$0.57
12/16/2015	MCCALLUM, RICHARD	9161	044	City Of Chicago Police	$1.04
12/16/2015	MCCALLUM, RICHARD	9161	044	City Of Chicago Police	$115.97
12/16/2015	MCCALLUM, RICHARD	9161	044	City Of Chicago Police	$31.68
12/16/2015	MCCALLUM, RICHARD	9161	044	City Of Chicago Police	$37.27
12/16/2015	MCCALLUM, RICHARD	9161	044	City Of Chicago Police	$4.00
12/16/2015	MCCALLUM, RICHARD	9161	044	City Of Chicago Police	$4.00
11/28/2012	MC VEY, BRIAN	9161	311	City Of Chicago Police	$0.33
11/28/2012	MC VEY, BRIAN	9161	311	City Of Chicago Police	$37.28
11/28/2012	MC VEY, BRIAN	9161	311	City Of Chicago Police	$4.00
11/28/2012	MC VEY, BRIAN	9161	311	City Of Chicago Police	$76.71

Incident Date	Claimant	Rank	Unit of Assignment	Insured	Total to be Paid
11/29/2015	MC MAHON, KATHRYN	9161	050	City Of Chicago Police	$161.15
11/29/2015	MC MAHON, KATHRYN	9161	050	City Of Chicago Police	$4.83
11/29/2015	MC MAHON, KATHRYN	9161	050	City Of Chicago Police	$4.00
09/15/2015	MC CALL JR, JOHN	9161	004	City Of Chicago Police	$4.00
09/15/2015	MC CALL JR, JOHN	9161	004	City Of Chicago Police	$156.68
06/09/2015	MARTINEZ, ENRIQUE	9161	044	City Of Chicago Police	$0.56
06/09/2015	MARTINEZ, ENRIQUE	9161	044	City Of Chicago Police	$303.38
06/09/2015	MARTINEZ, ENRIQUE	9161	044	City Of Chicago Police	$4.00
06/09/2015	MARTINEZ, ENRIQUE	9161	044	City Of Chicago Police	$0.66
06/09/2015	MARTINEZ, ENRIQUE	9161	044	City Of Chicago Police	$345.32
06/09/2015	MARTINEZ, ENRIQUE	9161	044	City Of Chicago Police	$4.00
06/09/2015	MARTINEZ, ENRIQUE	9161	044	City Of Chicago Police	$0.75
06/09/2015	MARTINEZ, ENRIQUE	9161	044	City Of Chicago Police	$253.20
06/09/2015	MARTINEZ, ENRIQUE	9161	044	City Of Chicago Police	$4.00
06/09/2015	MARTINEZ, ENRIQUE	9161	044	City Of Chicago Police	$0.55
06/09/2015	MARTINEZ, ENRIQUE	9161	044	City Of Chicago Police	$211.26
06/09/2015	MARTINEZ, ENRIQUE	9161	044	City Of Chicago Police	$4.00
06/09/2015	MARTINEZ, ENRIQUE	9161	044	City Of Chicago Police	$0.46
06/09/2015	MARTINEZ, ENRIQUE	9161	044	City Of Chicago Police	$276.36
06/09/2015	MARTINEZ, ENRIQUE	9161	044	City Of Chicago Police	$4.00
06/09/2015	MARTINEZ, ENRIQUE	9161	044	City Of Chicago Police	$0.60
06/09/2015	MARTINEZ, ENRIQUE	9161	044	City Of Chicago Police	$3.22
06/09/2015	MARTINEZ, ENRIQUE	9161	044	City Of Chicago Police	$37.80
06/09/2015	MARTINEZ, ENRIQUE	9161	044	City Of Chicago Police	$4.00
06/09/2015	MARTINEZ, ENRIQUE	9161	044	City Of Chicago Police	$0.71
06/09/2015	MARTINEZ, ENRIQUE	9161	044	City Of Chicago Police	$75.86
06/09/2015	MARTINEZ, ENRIQUE	9161	044	City Of Chicago Police	$4.00
06/09/2015	MARTINEZ, ENRIQUE	9161	044	City Of Chicago Police	$0.68
06/09/2015	MARTINEZ, ENRIQUE	9161	044	City Of Chicago Police	$170.63
06/09/2015	MARTINEZ, ENRIQUE	9161	044	City Of Chicago Police	$4.00
06/09/2015	MARTINEZ, ENRIQUE	9161	044	City Of Chicago Police	$4.00
06/09/2015	MARTINEZ, ENRIQUE	9161	044	City Of Chicago Police	$806.22
06/09/2015	MARTINEZ, ENRIQUE	9161	044	City Of Chicago Police	$4.00

Incident Date	Claimant	Rank	Unit of Assignment	Insured	Total to be Paid
06/09/2015	MARTINEZ, ENRIQUE	9161	044	City Of Chicago Police	$24.18
06/09/2015	MARTINEZ, ENRIQUE	9161	044	City Of Chicago Police	$250.73
06/09/2015	MARTINEZ, ENRIQUE	9161	044	City Of Chicago Police	$4.00
06/09/2015	MARTINEZ, ENRIQUE	9161	044	City Of Chicago Police	$0.55
06/09/2015	MARTINEZ, ENRIQUE	9161	044	City Of Chicago Police	$257.32
06/09/2015	MARTINEZ, ENRIQUE	9161	044	City Of Chicago Police	$4.00
05/23/2015	MARTINEZ, DANIEL	9161	010	City Of Chicago Police	$134.90
05/23/2015	MARTINEZ, DANIEL	9161	010	City Of Chicago Police	$27.79
05/23/2015	MARTINEZ, DANIEL	9161	010	City Of Chicago Police	$37.09
05/23/2015	MARTINEZ, DANIEL	9161	010	City Of Chicago Police	$0.24
05/23/2015	MARTINEZ, DANIEL	9161	010	City Of Chicago Police	$4.00
05/23/2015	MARTINEZ, DANIEL	9161	010	City Of Chicago Police	$211.90
05/23/2015	MARTINEZ, DANIEL	9161	010	City Of Chicago Police	$0.24
05/23/2015	MARTINEZ, DANIEL	9161	010	City Of Chicago Police	$4.00
05/23/2015	MARTINEZ, DANIEL	9161	010	City Of Chicago Police	$211.90
05/23/2015	MARTINEZ, DANIEL	9161	010	City Of Chicago Police	$0.36
05/23/2015	MARTINEZ, DANIEL	9161	010	City Of Chicago Police	$4.00
05/23/2015	MARTINEZ, DANIEL	9161	010	City Of Chicago Police	$318.81
05/23/2015	MARTINEZ, DANIEL	9161	010	City Of Chicago Police	$0.15
05/23/2015	MARTINEZ, DANIEL	9161	010	City Of Chicago Police	$4.00
05/23/2015	MARTINEZ, DANIEL	9161	010	City Of Chicago Police	$4.00
05/23/2015	MARTINEZ, DANIEL	9161	010	City Of Chicago Police	$0.15
05/23/2015	MARTINEZ, DANIEL	9161	010	City Of Chicago Police	$4.00
05/23/2015	MARTINEZ, DANIEL	9161	010	City Of Chicago Police	$134.90
01/03/2015	MARTINEK, JILL	9161	044	City Of Chicago Police	$33.11
01/03/2015	MARTINEK, JILL	9161	044	City Of Chicago Police	$58.91
01/03/2015	MARTINEK, JILL	9161	044	City Of Chicago Police	$4.00
01/03/2015	MARTINEK, JILL	9161	044	City Of Chicago Police	$70.45
01/03/2015	MARTINEK, JILL	9161	044	City Of Chicago Police	$4.00
01/03/2015	MARTINEK, JILL	9161	044	City Of Chicago Police	$0.77
07/14/2015	MARQUA, MICHAEL	9161		City Of Chicago Police	$4.00
07/14/2015	MARQUA, MICHAEL	9161		City Of Chicago Police	$168.11
07/14/2015	MARQUA, MICHAEL	9161		City Of Chicago Police	$1.50

Incident Date	Claimant	Rank	Unit of Assignment	Insured	Total to be Paid
10/06/2015	MARINEZ, DAVID	9161	044	City Of Chicago Police	$246.70
10/06/2015	MARINEZ, DAVID	9161	044	City Of Chicago Police	$4.00
10/06/2015	MARINEZ, DAVID	9161	044	City Of Chicago Police	$4.00
10/06/2015	MARINEZ, DAVID	9161	044	City Of Chicago Police	$117.00
10/06/2015	MARINEZ, DAVID	9161	044	City Of Chicago Police	$0.26
10/06/2015	MARINEZ, DAVID	9161	044	City Of Chicago Police	$246.70
10/06/2015	MARINEZ, DAVID	9161	044	City Of Chicago Police	$239.62
10/06/2015	MARINEZ, DAVID	9161	044	City Of Chicago Police	$0.28
10/06/2015	MARINEZ, DAVID	9161	044	City Of Chicago Police	$0.28
10/06/2015	MARINEZ, DAVID	9161	044	City Of Chicago Police	$4.00
10/06/2015	MARINEZ, DAVID	9161	044	City Of Chicago Police	$4.00
12/26/2014	MALOPY, STEVEN	9161	189	City Of Chicago Police	$0.33
12/26/2014	MALOPY, STEVEN	9161	189	City Of Chicago Police	$37.11
12/26/2014	MALOPY, STEVEN	9161	189	City Of Chicago Police	$4.00
09/30/2010	MALONEY, JAMES	9173	160	City Of Chicago Police	$798.96
09/30/2010	MALONEY, JAMES	9173	160	City Of Chicago Police	$59.96
09/09/2014	MALECKI, MICHAEL	9161		City Of Chicago Police	$1.81
09/09/2014	MALECKI, MICHAEL	9161		City Of Chicago Police	$4.00
09/09/2014	MALECKI, MICHAEL	9161		City Of Chicago Police	$201.70
06/01/2013	MACK, RICHARD	9161		City Of Chicago Police	$124.16
06/01/2013	MACK, RICHARD	9161		City Of Chicago Police	$13.00
11/04/2008	MACK, PAUL			City Of Chicago Police	$11.06
11/04/2008	MACK, PAUL			City Of Chicago Police	$11.06
11/04/2008	MACK, PAUL			City Of Chicago Police	$150.62
11/04/2008	MACK, PAUL			City Of Chicago Police	$11.06
11/04/2008	MACK, PAUL			City Of Chicago Police	$4.00
11/04/2008	MACK, PAUL			City Of Chicago Police	$150.62
11/04/2008	MACK, PAUL			City Of Chicago Police	$150.62
11/04/2008	MACK, PAUL			City Of Chicago Police	$4.00
11/04/2008	MACK, PAUL			City Of Chicago Police	$4.00
07/04/2015	MACIAS, NINO	9161		City Of Chicago Police	$330.48
07/04/2015	MACIAS, NINO	9161		City Of Chicago Police	$4.00
07/04/2015	MACIAS, NINO	9161		City Of Chicago Police	$0.34

Incident Date	Claimant	Rank	Unit of Assignment	Insured	Total to be Paid
07/04/2015	MACIAS, NINO	9161		City Of Chicago Police	$62.28
07/04/2015	MACIAS, NINO	9161		City Of Chicago Police	$4.00
07/04/2015	MACIAS, NINO	9161		City Of Chicago Police	$2.99
07/04/2015	MACIAS, NINO	9161		City Of Chicago Police	$330.48
07/04/2015	MACIAS, NINO	9161		City Of Chicago Police	$4.00
07/04/2015	MACIAS, NINO	9161		City Of Chicago Police	$0.34
07/04/2015	MACIAS, NINO	9161		City Of Chicago Police	$4.00
07/04/2015	MACIAS, NINO	9161		City Of Chicago Police	$330.48
07/04/2015	MACIAS, NINO	9161		City Of Chicago Police	$0.34
07/04/2015	MACIAS, NINO	9161		City Of Chicago Police	$4.00
07/04/2015	MACIAS, NINO	9161		City Of Chicago Police	$330.48
07/04/2015	MACIAS, NINO	9161		City Of Chicago Police	$0.34
07/04/2015	MACIAS, NINO	9161		City Of Chicago Police	$4.00
07/04/2015	MACIAS, NINO	9161		City Of Chicago Police	$330.48
07/04/2015	MACIAS, NINO	9161		City Of Chicago Police	$0.34
07/04/2015	MACIAS, NINO	9161		City Of Chicago Police	$110.00
07/04/2015	MACIAS, NINO	9161		City Of Chicago Police	$225.00
10/08/2014	MACIAS, ALFONSO	9161	044	City Of Chicago Police	$0.31
10/08/2014	MACIAS, ALFONSO	9161	044	City Of Chicago Police	$290.36
10/08/2014	MACIAS, ALFONSO	9161	044	City Of Chicago Police	$4.00
03/07/2003	Lange, Jimmie	P	00701	City Of Chicago Police	$671.44
03/07/2003	Lange, Jimmie	P	00701	City Of Chicago Police	$556.60
03/07/2003	Lange, Jimmie	P	00701	City Of Chicago Police	$167.88
03/25/2000	Lane, Reginald S	P	00003	City Of Chicago Police	$3.13
03/25/2000	Lane, Reginald S	P	00003	City Of Chicago Police	$4.00
03/25/2000	Lane, Reginald S	P	00003	City Of Chicago Police	$0.81
03/25/2000	Lane, Reginald S	P	00003	City Of Chicago Police	$75.06
03/25/2000	Lane, Reginald S	P	00003	City Of Chicago Police	$4.00
08/28/2006	Laduzinsky, Mark J	P	00153	City Of Chicago Police	$114.99
08/28/2006	Laduzinsky, Mark J	P	00153	City Of Chicago Police	$114.99
09/20/2014	LYONS, MAUREEN	9161		City Of Chicago Police	$291.60
09/20/2014	LYONS, MAUREEN	9161		City Of Chicago Police	$4.00
09/20/2014	LYONS, MAUREEN	9161		City Of Chicago Police	$1.20

Incident Date	Claimant	Rank	Unit of Assignment	Insured	Total to be Paid
09/20/2014	LYONS, MAUREEN	9161		City Of Chicago Police	$63.28
09/20/2014	LYONS, MAUREEN	9161		City Of Chicago Police	$4.00
09/20/2014	LYONS, MAUREEN	9161		City Of Chicago Police	$5.51
01/09/2015	LUTZOW, BRIAN	9165	610	City Of Chicago Police	$4.97
01/09/2015	LUTZOW, BRIAN	9165	610	City Of Chicago Police	$6.94
01/09/2015	LUTZOW, BRIAN	9165	610	City Of Chicago Police	$5.05
01/09/2015	LUTZOW, BRIAN	9165	610	City Of Chicago Police	$7.44
09/16/2014	LUCKI, MATTHEW	9161	007	City Of Chicago Police	$33.06
09/16/2014	LUCKI, MATTHEW	9161	007	City Of Chicago Police	$4.00
09/16/2014	LUCKI, MATTHEW	9161	007	City Of Chicago Police	$0.30
08/28/2015	LOZANO RENTERIA, YVETTE	9161		City Of Chicago Police	$59.89
08/28/2015	LOZANO RENTERIA, YVETTE	9161		City Of Chicago Police	$0.60
08/28/2015	LOZANO RENTERIA, YVETTE	9161		City Of Chicago Police	$0.60
08/28/2015	LOZANO RENTERIA, YVETTE	9161		City Of Chicago Police	$4.00
08/28/2015	LOZANO RENTERIA, YVETTE	9161		City Of Chicago Police	$0.60
08/28/2015	LOZANO RENTERIA, YVETTE	9161		City Of Chicago Police	$4.00
08/28/2015	LOZANO RENTERIA, YVETTE	9161		City Of Chicago Police	$153.76
08/28/2015	LOZANO RENTERIA, YVETTE	9161		City Of Chicago Police	$0.81
08/28/2015	LOZANO RENTERIA, YVETTE	9161		City Of Chicago Police	$4.00
08/28/2015	LOZANO RENTERIA, YVETTE	9161		City Of Chicago Police	$75.06
08/28/2015	LOZANO RENTERIA, YVETTE	9161		City Of Chicago Police	$0.60
08/28/2015	LOZANO RENTERIA, YVETTE	9161		City Of Chicago Police	$4.00
08/28/2015	LOZANO RENTERIA, YVETTE	9161		City Of Chicago Police	$153.76
08/28/2015	LOZANO RENTERIA, YVETTE	9161		City Of Chicago Police	$0.60
08/28/2015	LOZANO RENTERIA, YVETTE	9161		City Of Chicago Police	$4.00
08/28/2015	LOZANO RENTERIA, YVETTE	9161		City Of Chicago Police	$153.76
08/28/2015	LOZANO RENTERIA, YVETTE	9161		City Of Chicago Police	$0.60
08/28/2015	LOZANO RENTERIA, YVETTE	9161		City Of Chicago Police	$4.00
08/28/2015	LOZANO RENTERIA, YVETTE	9161		City Of Chicago Police	$153.76
08/28/2015	LOZANO RENTERIA, YVETTE	9161		City Of Chicago Police	$0.60
08/28/2015	LOZANO RENTERIA, YVETTE	9161		City Of Chicago Police	$4.00
08/28/2015	LOZANO RENTERIA, YVETTE	9161		City Of Chicago Police	$153.76
08/28/2015	LOZANO RENTERIA, YVETTE	9161		City Of Chicago Police	$4.00

Incident Date	Claimant	Rank	Unit of Assignment	Insured	Total to be Paid
08/28/2015	LOZANO RENTERIA, YVETTE	9161		City Of Chicago Police	$3.39
08/28/2015	LOZANO RENTERIA, YVETTE	9161		City Of Chicago Police	$153.76
08/28/2015	LOZANO RENTERIA, YVETTE	9161		City Of Chicago Police	$4.00
08/28/2015	LOZANO RENTERIA, YVETTE	9161		City Of Chicago Police	$0.60
08/28/2015	LOZANO RENTERIA, YVETTE	9161		City Of Chicago Police	$88.41
08/28/2015	LOZANO RENTERIA, YVETTE	9161		City Of Chicago Police	$4.00
08/28/2015	LOZANO RENTERIA, YVETTE	9161		City Of Chicago Police	$5.01
08/28/2015	LOZANO RENTERIA, YVETTE	9161		City Of Chicago Police	$153.76
08/28/2015	LOZANO RENTERIA, YVETTE	9161		City Of Chicago Police	$4.00
08/28/2015	LOZANO RENTERIA, YVETTE	9161		City Of Chicago Police	$0.60
08/28/2015	LOZANO RENTERIA, YVETTE	9161		City Of Chicago Police	$153.76
08/28/2015	LOZANO RENTERIA, YVETTE	9161		City Of Chicago Police	$4.00
08/28/2015	LOZANO RENTERIA, YVETTE	9161		City Of Chicago Police	$0.60
08/28/2015	LOZANO RENTERIA, YVETTE	9161		City Of Chicago Police	$153.76
08/28/2015	LOZANO RENTERIA, YVETTE	9161		City Of Chicago Police	$4.00
08/28/2015	LOZANO RENTERIA, YVETTE	9161		City Of Chicago Police	$153.76
08/29/2015	LOZA, MICHAEL	9161		City Of Chicago Police	$4.00
08/29/2015	LOZA, MICHAEL	9161		City Of Chicago Police	$88.41
08/29/2015	LOZA, MICHAEL	9161		City Of Chicago Police	$1.16
08/29/2015	LOZA, MICHAEL	9161		City Of Chicago Police	$4.00
08/29/2015	LOZA, MICHAEL	9161		City Of Chicago Police	$107.02
08/29/2015	LOZA, MICHAEL	9161		City Of Chicago Police	$4.00
08/29/2015	LOZA, MICHAEL	9161		City Of Chicago Police	$316.38
08/29/2015	LOZA, MICHAEL	9161		City Of Chicago Police	$0.99
08/29/2015	LOZA, MICHAEL	9161		City Of Chicago Police	$4.00
08/29/2015	LOZA, MICHAEL	9161		City Of Chicago Police	$188.28
08/29/2015	LOZA, MICHAEL	9161		City Of Chicago Police	$0.81
08/29/2015	LOZA, MICHAEL	9161		City Of Chicago Police	$4.00
08/29/2015	LOZA, MICHAEL	9161		City Of Chicago Police	$75.06
08/29/2015	LOZA, MICHAEL	9161		City Of Chicago Police	$1.11
08/29/2015	LOZA, MICHAEL	9161		City Of Chicago Police	$4.00
08/29/2015	LOZA, MICHAEL	9161		City Of Chicago Police	$197.49
08/29/2015	LOZA, MICHAEL	9161		City Of Chicago Police	$1.11

Incident Date	Claimant	Rank	Unit of Assignment	Insured	Total to be Paid
08/29/2015	LOZA, MICHAEL	9161		City Of Chicago Police	$4.00
08/29/2015	LOZA, MICHAEL	9161		City Of Chicago Police	$197.49
08/29/2015	LOZA, MICHAEL	9161		City Of Chicago Police	$1.11
08/29/2015	LOZA, MICHAEL	9161		City Of Chicago Police	$5.01
08/29/2015	LOZA, MICHAEL	9161		City Of Chicago Police	$197.49
08/29/2015	LOZA, MICHAEL	9161		City Of Chicago Police	$4.00
01/22/2010	LORENZ, JOHN	9169		City Of Chicago Police	$320.71
01/22/2010	LORENZ, JOHN	9169		City Of Chicago Police	$4.00
01/22/2010	LORENZ, JOHN	9169		City Of Chicago Police	$2.87
01/22/2010	LORENZ, JOHN	9169		City Of Chicago Police	$82.85
01/22/2010	LORENZ, JOHN	9169		City Of Chicago Police	$7.20
01/22/2010	LORENZ, JOHN	9169		City Of Chicago Police	$0.74
01/22/2010	LORENZ, JOHN	9169		City Of Chicago Police	$804.29
01/22/2010	LORENZ, JOHN	9169		City Of Chicago Police	$4.00
01/22/2010	LORENZ, JOHN	9169		City Of Chicago Police	$4.00
09/27/2015	LOPEZ, RICARDO	9161	353	City Of Chicago Police	$4.00
09/27/2015	LOPEZ, RICARDO	9161	353	City Of Chicago Police	$392.12
09/27/2015	LOPEZ, RICARDO	9161	353	City Of Chicago Police	$4.00
09/27/2015	LOPEZ, RICARDO	9161	353	City Of Chicago Police	$975.30
09/27/2015	LOPEZ, RICARDO	9161	353	City Of Chicago Police	$4.00
09/27/2015	LOPEZ, RICARDO	9161	353	City Of Chicago Police	$29.27
09/27/2015	LOPEZ, RICARDO	9161	353	City Of Chicago Police	$183.72
07/29/2015	LOPEZ, MONICA	9161		City Of Chicago Police	$1.11
07/29/2015	LOPEZ, MONICA	9161		City Of Chicago Police	$197.49
07/29/2015	LOPEZ, MONICA	9161		City Of Chicago Police	$4.00
07/29/2015	LOPEZ, MONICA	9161		City Of Chicago Police	$1.11
07/29/2015	LOPEZ, MONICA	9161		City Of Chicago Police	$197.49
07/29/2015	LOPEZ, MONICA	9161		City Of Chicago Police	$4.00
07/29/2015	LOPEZ, MONICA	9161		City Of Chicago Police	$1.11
07/29/2015	LOPEZ, MONICA	9161		City Of Chicago Police	$4.00
07/29/2015	LOPEZ, MONICA	9161		City Of Chicago Police	$197.49
07/29/2015	LOPEZ, MONICA	9161		City Of Chicago Police	$1.11
07/29/2015	LOPEZ, MONICA	9161		City Of Chicago Police	$4.00

Incident Date	Claimant	Rank	Unit of Assignment	Insured	Total to be Paid
07/29/2015	LOPEZ, MONICA	9161		City Of Chicago Police	$197.49
07/29/2015	LOPEZ, MONICA	9161		City Of Chicago Police	$3.39
07/29/2015	LOPEZ, MONICA	9161		City Of Chicago Police	$59.89
07/29/2015	LOPEZ, MONICA	9161		City Of Chicago Police	$4.00
07/29/2015	LOPEZ, MONICA	9161		City Of Chicago Police	$1.11
07/29/2015	LOPEZ, MONICA	9161		City Of Chicago Police	$4.00
07/29/2015	LOPEZ, MONICA	9161		City Of Chicago Police	$197.49
07/29/2015	LOPEZ, MONICA	9161		City Of Chicago Police	$1.11
07/29/2015	LOPEZ, MONICA	9161		City Of Chicago Police	$4.00
07/29/2015	LOPEZ, MONICA	9161		City Of Chicago Police	$197.49
07/29/2015	LOPEZ, MONICA	9161		City Of Chicago Police	$1.11
07/29/2015	LOPEZ, MONICA	9161		City Of Chicago Police	$4.00
07/29/2015	LOPEZ, MONICA	9161		City Of Chicago Police	$197.49
07/29/2015	LOPEZ, MONICA	9161		City Of Chicago Police	$100.25
07/29/2015	LOPEZ, MONICA	9161		City Of Chicago Police	$4.00
07/29/2015	LOPEZ, MONICA	9161		City Of Chicago Police	$615.00
07/04/2014	LOPEZ, IVAN	9161		City Of Chicago Police	$192.27
07/04/2014	LOPEZ, IVAN	9161		City Of Chicago Police	$2.28
07/04/2014	LOPEZ, IVAN	9161		City Of Chicago Police	$254.69
07/04/2014	LOPEZ, IVAN	9161		City Of Chicago Police	$1.72
07/04/2014	LOPEZ, IVAN	9161		City Of Chicago Police	$4.00
07/04/2014	LOPEZ, IVAN	9161		City Of Chicago Police	$36.44
07/04/2014	LOPEZ, IVAN	9161		City Of Chicago Police	$4.00
07/04/2014	LOPEZ, IVAN	9161		City Of Chicago Police	$0.33
07/04/2014	LOPEZ, IVAN	9161		City Of Chicago Police	$4.00
07/24/2015	LOPEZ, FRANCISCO	9161	044	City Of Chicago Police	$4.00
07/24/2015	LOPEZ, FRANCISCO	9161	044	City Of Chicago Police	$59.89
07/24/2015	LOPEZ, FRANCISCO	9161	044	City Of Chicago Police	$4.00
07/24/2015	LOPEZ, FRANCISCO	9161	044	City Of Chicago Police	$3.39
07/24/2015	LOPEZ, FRANCISCO	9161	044	City Of Chicago Police	$59.89
07/24/2015	LOPEZ, FRANCISCO	9161	044	City Of Chicago Police	$3.39
07/24/2015	LOPEZ, FRANCISCO	9161	044	City Of Chicago Police	$3.39
07/24/2015	LOPEZ, FRANCISCO	9161	044	City Of Chicago Police	$4.00

Incident Date	Claimant	Rank	Unit of Assignment	Insured	Total to be Paid
07/24/2015	LOPEZ, FRANCISCO	9161	044	City Of Chicago Police	$59.89
09/14/2015	LOFFREDO, STEVE	9153	023	City Of Chicago Police	$649.09
09/14/2015	LOFFREDO, STEVE	9153	023	City Of Chicago Police	$19.47
09/14/2015	LOFFREDO, STEVE	9153	023	City Of Chicago Police	$4.00
10/15/2015	LOBIANCO, ROBERT	9161	044	City Of Chicago Police	$4.00
10/15/2015	LOBIANCO, ROBERT	9161	044	City Of Chicago Police	$38.84
09/30/2015	LINKER, NICHOLAS	9161		City Of Chicago Police	$282.07
09/30/2015	LINKER, NICHOLAS	9161		City Of Chicago Police	$1.41
09/30/2015	LINKER, NICHOLAS	9161		City Of Chicago Police	$3.06
09/30/2015	LINKER, NICHOLAS	9161		City Of Chicago Police	$75.06
09/30/2015	LINKER, NICHOLAS	9161		City Of Chicago Police	$4.00
09/30/2015	LINKER, NICHOLAS	9161		City Of Chicago Police	$0.81
09/30/2015	LINKER, NICHOLAS	9161		City Of Chicago Police	$201.87
09/30/2015	LINKER, NICHOLAS	9161		City Of Chicago Police	$4.00
09/30/2015	LINKER, NICHOLAS	9161		City Of Chicago Police	$1.26
09/30/2015	LINKER, NICHOLAS	9161		City Of Chicago Police	$214.36
09/30/2015	LINKER, NICHOLAS	9161		City Of Chicago Police	$4.00
09/30/2015	LINKER, NICHOLAS	9161		City Of Chicago Police	$1.41
09/30/2015	LINKER, NICHOLAS	9161		City Of Chicago Police	$516.62
09/30/2015	LINKER, NICHOLAS	9161		City Of Chicago Police	$4.00
09/30/2015	LINKER, NICHOLAS	9161		City Of Chicago Police	$15.50
09/30/2015	LINKER, NICHOLAS	9161		City Of Chicago Police	$210.18
09/30/2015	LINKER, NICHOLAS	9161		City Of Chicago Police	$4.00
09/30/2015	LINKER, NICHOLAS	9161		City Of Chicago Police	$1.37
09/30/2015	LINKER, NICHOLAS	9161		City Of Chicago Police	$210.18
09/30/2015	LINKER, NICHOLAS	9161		City Of Chicago Police	$4.00
09/30/2015	LINKER, NICHOLAS	9161		City Of Chicago Police	$1.37
09/30/2015	LINKER, NICHOLAS	9161		City Of Chicago Police	$282.43
09/30/2015	LINKER, NICHOLAS	9161		City Of Chicago Police	$4.00
09/30/2015	LINKER, NICHOLAS	9161		City Of Chicago Police	$3.06
09/30/2015	LINKER, NICHOLAS	9161		City Of Chicago Police	$75.06
09/30/2015	LINKER, NICHOLAS	9161		City Of Chicago Police	$4.00
09/30/2015	LINKER, NICHOLAS	9161		City Of Chicago Police	$0.81

Incident Date	Claimant	Rank	Unit of Assignment	Insured	Total to be Paid
09/30/2015	LINKER, NICHOLAS	9161		City Of Chicago Police	$75.06
09/30/2015	LINKER, NICHOLAS	9161		City Of Chicago Police	$4.00
09/30/2015	LINKER, NICHOLAS	9161		City Of Chicago Police	$0.81
09/30/2015	LINKER, NICHOLAS	9161		City Of Chicago Police	$214.36
09/30/2015	LINKER, NICHOLAS	9161		City Of Chicago Police	$4.00
09/30/2015	LINKER, NICHOLAS	9161		City Of Chicago Police	$1.41
09/30/2015	LINKER, NICHOLAS	9161		City Of Chicago Police	$214.36
09/30/2015	LINKER, NICHOLAS	9161		City Of Chicago Police	$4.00
09/30/2015	LINKER, NICHOLAS	9161		City Of Chicago Police	$4.00
01/01/2013	LEVERETT, SANDRA	9161	016	City Of Chicago Police	$94.39
01/01/2013	LEVERETT, SANDRA	9161	016	City Of Chicago Police	$4.00
01/01/2013	LEVERETT, SANDRA	9161	016	City Of Chicago Police	$10.72
01/01/2013	LEVERETT, SANDRA	9161	016	City Of Chicago Police	$1.00
01/01/2013	LEVERETT, SANDRA	9161	016	City Of Chicago Police	$4.00
01/01/2013	LEVERETT, SANDRA	9161	016	City Of Chicago Police	$111.99
09/14/2015	LESKA, BRIAN	9161		City Of Chicago Police	$281.01
10/17/2014	LEON, MARCO	9161		City Of Chicago Police	$4.00
10/17/2014	LEON, MARCO	9161		City Of Chicago Police	$1.68
10/17/2014	LEON, MARCO	9161		City Of Chicago Police	$4.00
10/17/2014	LEON, MARCO	9161		City Of Chicago Police	$5.57
10/17/2014	LEON, MARCO	9161		City Of Chicago Police	$75.06
10/17/2014	LEON, MARCO	9161		City Of Chicago Police	$4.00
10/17/2014	LEON, MARCO	9161		City Of Chicago Police	$0.81
10/17/2014	LEON, MARCO	9161		City Of Chicago Police	$172.69
10/17/2014	LEON, MARCO	9161		City Of Chicago Police	$4.00
10/17/2014	LEON, MARCO	9161		City Of Chicago Police	$1.22
10/17/2014	LEON, MARCO	9161		City Of Chicago Police	$199.36
10/17/2014	LEON, MARCO	9161		City Of Chicago Police	$4.00
10/17/2014	LEON, MARCO	9161		City Of Chicago Police	$1.01
10/17/2014	LEON, MARCO	9161		City Of Chicago Police	$259.35
10/17/2014	LEON, MARCO	9161		City Of Chicago Police	$1.52
10/17/2014	LEON, MARCO	9161		City Of Chicago Police	$4.00
10/17/2014	LEON, MARCO	9161		City Of Chicago Police	$243.10

Incident Date	Claimant	Rank	Unit of Assignment	Insured	Total to be Paid
10/17/2014	LEON, MARCO	9161		City Of Chicago Police	$1.68
10/17/2014	LEON, MARCO	9161		City Of Chicago Police	$1.09
10/17/2014	LEON, MARCO	9161		City Of Chicago Police	$259.35
10/17/2014	LEON, MARCO	9161		City Of Chicago Police	$4.00
10/17/2014	LEON, MARCO	9161		City Of Chicago Police	$4.00
10/17/2014	LEON, MARCO	9161		City Of Chicago Police	$205.63
07/21/2014	LEGUT, JOSEPH	9161		City Of Chicago Police	$40.33
07/21/2014	LEGUT, JOSEPH	9161		City Of Chicago Police	$4.00
07/21/2014	LEGUT, JOSEPH	9161		City Of Chicago Police	$0.36
11/14/2012	LEFEBVRE, TODD	9161	715	City Of Chicago Police	$341.13
11/14/2012	LEFEBVRE, TODD	9161	715	City Of Chicago Police	$4.00
11/14/2012	LEFEBVRE, TODD	9161	715	City Of Chicago Police	$0.38
11/14/2012	LEFEBVRE, TODD	9161	715	City Of Chicago Police	$358.29
11/14/2012	LEFEBVRE, TODD	9161	715	City Of Chicago Police	$298.93
11/14/2012	LEFEBVRE, TODD	9161	715	City Of Chicago Police	$298.93
11/14/2012	LEFEBVRE, TODD	9161	715	City Of Chicago Police	$298.93
11/14/2012	LEFEBVRE, TODD	9161	715	City Of Chicago Police	$42.20
11/14/2012	LEFEBVRE, TODD	9161	715	City Of Chicago Police	$4.00
11/14/2012	LEFEBVRE, TODD	9161	715	City Of Chicago Police	$51.19
11/14/2012	LEFEBVRE, TODD	9161	715	City Of Chicago Police	$42.20
11/14/2012	LEFEBVRE, TODD	9161	715	City Of Chicago Police	$4.00
11/14/2012	LEFEBVRE, TODD	9161	715	City Of Chicago Police	$61.34
11/14/2012	LEFEBVRE, TODD	9161	715	City Of Chicago Police	$682.26
11/14/2012	LEFEBVRE, TODD	9161	715	City Of Chicago Police	$4.00
11/14/2012	LEFEBVRE, TODD	9161	715	City Of Chicago Police	$0.76
11/14/2012	LEFEBVRE, TODD	9161	715	City Of Chicago Police	$341.13
11/14/2012	LEFEBVRE, TODD	9161	715	City Of Chicago Police	$4.00

Incident Date	Claimant	Rank	Unit of Assignment	Insured	Total to be Paid
11/14/2012	LEFEBVRE, TODD	9161	715	City Of Chicago Police	$0.38
11/14/2012	LEFEBVRE, TODD	9161	715	City Of Chicago Police	$341.13
11/14/2012	LEFEBVRE, TODD	9161	715	City Of Chicago Police	$4.00
11/14/2012	LEFEBVRE, TODD	9161	715	City Of Chicago Police	$0.38
11/14/2012	LEFEBVRE, TODD	9161	715	City Of Chicago Police	$341.13
11/14/2012	LEFEBVRE, TODD	9161	715	City Of Chicago Police	$4.00
11/14/2012	LEFEBVRE, TODD	9161	715	City Of Chicago Police	$0.38
09/07/2015	LEE, SUNGJOO	9161	020	City Of Chicago Police	$15.52
09/07/2015	LEE, SUNGJOO	9161	020	City Of Chicago Police	$4.00
09/07/2015	LEE, SUNGJOO	9161	020	City Of Chicago Police	$821.18
09/06/2014	LEBENSORGER, FRED	9161		City Of Chicago Police	$0.46
09/06/2014	LEBENSORGER, FRED	9161		City Of Chicago Police	$120.08
09/06/2014	LEBENSORGER, FRED	9161		City Of Chicago Police	$817.09
09/06/2014	LEBENSORGER, FRED	9161		City Of Chicago Police	$76.71
09/06/2014	LEBENSORGER, FRED	9161		City Of Chicago Police	$300.30
09/06/2014	LEBENSORGER, FRED	9161		City Of Chicago Police	$300.30
09/06/2014	LEBENSORGER, FRED	9161		City Of Chicago Police	$225.00
09/06/2014	LEBENSORGER, FRED	9161		City Of Chicago Police	$110.00
09/06/2014	LEBENSORGER, FRED	9161		City Of Chicago Police	$4.00
09/06/2014	LEBENSORGER, FRED	9161		City Of Chicago Police	$4.00
09/06/2014	LEBENSORGER, FRED	9161		City Of Chicago Police	$4.00
09/06/2014	LEBENSORGER, FRED	9161		City Of Chicago Police	$317.35
09/06/2014	LEBENSORGER, FRED	9161		City Of Chicago Police	$213.18
09/06/2014	LEBENSORGER, FRED	9161		City Of Chicago Police	$81.74
09/06/2014	LEBENSORGER, FRED	9161		City Of Chicago Police	$362.90
09/06/2014	LEBENSORGER, FRED	9161		City Of Chicago Police	$6.81
11/27/2015	LANE, CHRISTOPHER	9161		City Of Chicago Police	$4.00
11/27/2015	LANE, CHRISTOPHER	9161		City Of Chicago Police	$173.68
08/23/2015	LANDRUM, JASON	9161		City Of Chicago Police	$0.68
08/23/2015	LANDRUM, JASON	9161		City Of Chicago Police	$4.00
08/23/2015	LANDRUM, JASON	9161		City Of Chicago Police	$75.86
08/23/2015	LANDRUM, JASON	9161		City Of Chicago Police	$4.00
08/23/2015	LANDRUM, JASON	9161		City Of Chicago Police	$4.96

Incident Date	Claimant	Rank	Unit of Assignment	Insured	Total to be Paid
08/23/2015	LANDRUM, JASON	9161		City Of Chicago Police	$262.85
08/23/2015	LANDRUM, JASON	9161		City Of Chicago Police	$17.40
08/23/2015	LANDRUM, JASON	9161		City Of Chicago Police	$4.00
08/23/2015	LANDRUM, JASON	9161		City Of Chicago Police	$921.19
02/08/2015	LAMPKIN, ELAINE	9161		City Of Chicago Police	$4.00
02/08/2015	LAMPKIN, ELAINE	9161		City Of Chicago Police	$4.00
02/08/2015	LAMPKIN, ELAINE	9161		City Of Chicago Police	$393.68
02/08/2015	LAMPKIN, ELAINE	9161		City Of Chicago Police	$4.00
02/08/2015	LAMPKIN, ELAINE	9161		City Of Chicago Police	$590.52
02/08/2015	LAMPKIN, ELAINE	9161		City Of Chicago Police	$4.00
02/08/2015	LAMPKIN, ELAINE	9161		City Of Chicago Police	$4.00
02/08/2015	LAMPKIN, ELAINE	9161		City Of Chicago Police	$236.40
02/08/2015	LAMPKIN, ELAINE	9161		City Of Chicago Police	$598.50
05/25/2015	LADD, RYAN	9161	044	City Of Chicago Police	$160.85
05/25/2015	LADD, RYAN	9161	044	City Of Chicago Police	$4.00
05/25/2015	LADD, RYAN	9161	044	City Of Chicago Police	$0.18
05/25/2015	LADD, RYAN	9161	044	City Of Chicago Police	$219.04
05/25/2015	LADD, RYAN	9161	044	City Of Chicago Police	$4.00
05/25/2015	LADD, RYAN	9161	044	City Of Chicago Police	$4.00
05/25/2015	LADD, RYAN	9161	044	City Of Chicago Police	$219.04
05/25/2015	LADD, RYAN	9161	044	City Of Chicago Police	$205.27
05/25/2015	LADD, RYAN	9161	044	City Of Chicago Police	$4.00
05/25/2015	LADD, RYAN	9161	044	City Of Chicago Police	$0.24
05/25/2015	LADD, RYAN	9161	044	City Of Chicago Police	$4.00
05/25/2015	LADD, RYAN	9161	044	City Of Chicago Police	$0.19
05/25/2015	LADD, RYAN	9161	044	City Of Chicago Police	$4.00
05/25/2015	LADD, RYAN	9161	044	City Of Chicago Police	$172.69
05/25/2015	LADD, RYAN	9161	044	City Of Chicago Police	$0.24
05/25/2015	LADD, RYAN	9161	044	City Of Chicago Police	$4.00
05/25/2015	LADD, RYAN	9161	044	City Of Chicago Police	$216.82
05/25/2015	LADD, RYAN	9161	044	City Of Chicago Police	$0.24
05/25/2015	LADD, RYAN	9161	044	City Of Chicago Police	$219.04
05/25/2015	LADD, RYAN	9161	044	City Of Chicago Police	$0.23

Incident Date	Claimant	Rank	Unit of Assignment	Insured	Total to be Paid
05/25/2015	LADD, RYAN	9161	044	City Of Chicago Police	$0.24
05/25/2015	LADD, RYAN	9161	044	City Of Chicago Police	$0.24
05/25/2015	LADD, RYAN	9161	044	City Of Chicago Police	$219.04
05/25/2015	LADD, RYAN	9161	044	City Of Chicago Police	$4.00
06/28/2003	Kouzoukas, Maria S	P	00016	City Of Chicago Police	$4.00
06/28/2003	Kouzoukas, Maria S	P	00016	City Of Chicago Police	$1.11
06/28/2003	Kouzoukas, Maria S	P	00016	City Of Chicago Police	$313.03
06/28/2003	Kouzoukas, Maria S	P	00016	City Of Chicago Police	$4.00
06/28/2003	Kouzoukas, Maria S	P	00016	City Of Chicago Police	$1.36
06/28/2003	Kouzoukas, Maria S	P	00016	City Of Chicago Police	$197.49
06/28/2003	Kouzoukas, Maria S	P	00016	City Of Chicago Police	$27.22
06/28/2003	Kouzoukas, Maria S	P	00016	City Of Chicago Police	$1.11
06/28/2003	Kouzoukas, Maria S	P	00016	City Of Chicago Police	$197.49
06/28/2003	Kouzoukas, Maria S	P	00016	City Of Chicago Police	$4.00
06/28/2003	Kouzoukas, Maria S	P	00016	City Of Chicago Police	$4.00
06/28/2003	Kouzoukas, Maria S	P	00016	City Of Chicago Police	$27.22
06/28/2003	Kouzoukas, Maria S	P	00016	City Of Chicago Police	$4.00
06/28/2003	Kouzoukas, Maria S	P	00016	City Of Chicago Police	$4.00
03/26/2013	KURTOVIC, ARIF	9161		City Of Chicago Police	$180.11
03/26/2013	KURTOVIC, ARIF	9161		City Of Chicago Police	$4.00
03/26/2013	KURTOVIC, ARIF	9161		City Of Chicago Police	$1.61
03/26/2013	KURTOVIC, ARIF	9161		City Of Chicago Police	$5.21
03/26/2013	KURTOVIC, ARIF	9161		City Of Chicago Police	$4.00
10/07/2014	KULBIDA, EDWARD	9175	007	City Of Chicago Police	$0.29
10/07/2014	KULBIDA, EDWARD	9175	007	City Of Chicago Police	$4.00
10/07/2014	KULBIDA, EDWARD	9175	007	City Of Chicago Police	$265.39
10/07/2014	KULBIDA, EDWARD	9175	007	City Of Chicago Police	$265.39
10/07/2014	KULBIDA, EDWARD	9175	007	City Of Chicago Police	$0.26
10/07/2014	KULBIDA, EDWARD	9175	007	City Of Chicago Police	$4.00
10/07/2014	KULBIDA, EDWARD	9175	007	City Of Chicago Police	$246.76
10/07/2014	KULBIDA, EDWARD	9175	007	City Of Chicago Police	$36.86
10/07/2014	KULBIDA, EDWARD	9175	007	City Of Chicago Police	$4.00
10/07/2014	KULBIDA, EDWARD	9175	007	City Of Chicago Police	$44.42

Incident Date	Claimant	Rank	Unit of Assignment	Insured	Total to be Paid
10/07/2014	KULBIDA, EDWARD	9175	007	City Of Chicago Police	$0.29
10/07/2014	KULBIDA, EDWARD	9175	007	City Of Chicago Police	$4.00
10/07/2014	KULBIDA, EDWARD	9175	007	City Of Chicago Police	$0.29
10/07/2014	KULBIDA, EDWARD	9175	007	City Of Chicago Police	$4.00
10/07/2014	KULBIDA, EDWARD	9175	007	City Of Chicago Police	$265.39
10/07/2014	KULBIDA, EDWARD	9175	007	City Of Chicago Police	$0.29
10/07/2014	KULBIDA, EDWARD	9175	007	City Of Chicago Police	$4.00
10/07/2014	KULBIDA, EDWARD	9175	007	City Of Chicago Police	$265.39
10/07/2014	KULBIDA, EDWARD	9175	007	City Of Chicago Police	$215.18
09/09/2015	KUKSUK, JOHN	9161	018	City Of Chicago Police	$4.00
09/09/2015	KUKSUK, JOHN	9161	018	City Of Chicago Police	$118.42
09/09/2015	KUKSUK, JOHN	9161	018	City Of Chicago Police	$38.98
09/09/2015	KUKSUK, JOHN	9161	018	City Of Chicago Police	$4.00
09/09/2015	KUKSUK, JOHN	9161	018	City Of Chicago Police	$1.06
03/13/2014	KUBIAK, CAROLYN	9161		City Of Chicago Police	$0.27
03/13/2014	KUBIAK, CAROLYN	9161		City Of Chicago Police	$0.28
03/13/2014	KUBIAK, CAROLYN	9161		City Of Chicago Police	$248.17
03/13/2014	KUBIAK, CAROLYN	9161		City Of Chicago Police	$111.99
03/13/2014	KUBIAK, CAROLYN	9161		City Of Chicago Police	$4.00
03/13/2014	KUBIAK, CAROLYN	9161		City Of Chicago Police	$1.00
03/13/2014	KUBIAK, CAROLYN	9161		City Of Chicago Police	$265.39
03/13/2014	KUBIAK, CAROLYN	9161		City Of Chicago Police	$4.00
03/13/2014	KUBIAK, CAROLYN	9161		City Of Chicago Police	$0.29
03/13/2014	KUBIAK, CAROLYN	9161		City Of Chicago Police	$4.00
03/13/2014	KUBIAK, CAROLYN	9161		City Of Chicago Police	$254.80
03/13/2014	KUBIAK, CAROLYN	9161		City Of Chicago Police	$248.17
03/13/2014	KUBIAK, CAROLYN	9161		City Of Chicago Police	$0.27
03/13/2014	KUBIAK, CAROLYN	9161		City Of Chicago Police	$4.00
03/13/2014	KUBIAK, CAROLYN	9161		City Of Chicago Police	$248.17
03/13/2014	KUBIAK, CAROLYN	9161		City Of Chicago Police	$0.27
03/13/2014	KUBIAK, CAROLYN	9161		City Of Chicago Police	$4.00
03/13/2014	KUBIAK, CAROLYN	9161		City Of Chicago Police	$248.17
03/13/2014	KUBIAK, CAROLYN	9161		City Of Chicago Police	$0.23

Incident Date	Claimant	Rank	Unit of Assignment	Insured	Total to be Paid
03/13/2014	KUBIAK, CAROLYN	9161		City Of Chicago Police	$4.00
03/13/2014	KUBIAK, CAROLYN	9161		City Of Chicago Police	$208.45
03/13/2014	KUBIAK, CAROLYN	9161		City Of Chicago Police	$4.00
03/13/2014	KUBIAK, CAROLYN	9161		City Of Chicago Police	$75.86
03/13/2014	KUBIAK, CAROLYN	9161		City Of Chicago Police	$4.00
03/13/2014	KUBIAK, CAROLYN	9161		City Of Chicago Police	$0.27
03/13/2014	KUBIAK, CAROLYN	9161		City Of Chicago Police	$4.00
03/13/2014	KUBIAK, CAROLYN	9161		City Of Chicago Police	$248.17
03/13/2014	KUBIAK, CAROLYN	9161		City Of Chicago Police	$0.68
03/13/2014	KUBIAK, CAROLYN	9161		City Of Chicago Police	$4.00
03/13/2014	KUBIAK, CAROLYN	9161		City Of Chicago Police	$0.27
06/24/2014	KOZLOWSKI, MATTHEW	9161		City Of Chicago Police	$4.00
06/24/2014	KOZLOWSKI, MATTHEW	9161		City Of Chicago Police	$1.29
06/24/2014	KOZLOWSKI, MATTHEW	9161		City Of Chicago Police	$144.85
12/20/2014	KOVACS, JOHN	9161	044	City Of Chicago Police	$1.23
12/20/2014	KOVACS, JOHN	9161	044	City Of Chicago Police	$4.00
12/20/2014	KOVACS, JOHN	9161	044	City Of Chicago Police	$65.30
11/20/2015	KOPTERSKI, JACQUELINE	9161		City Of Chicago Police	$93.49
11/20/2015	KOPTERSKI, JACQUELINE	9161		City Of Chicago Police	$5.30
11/20/2015	KOPTERSKI, JACQUELINE	9161		City Of Chicago Police	$4.00
02/01/2015	KOENIGSHOFER, KRISTIN	9161		City Of Chicago Police	$164.34
02/01/2015	KOENIGSHOFER, KRISTIN	9161		City Of Chicago Police	$4.00
02/01/2015	KOENIGSHOFER, KRISTIN	9161		City Of Chicago Police	$0.50
02/01/2015	KOENIGSHOFER, KRISTIN	9161		City Of Chicago Police	$4.00
02/01/2015	KOENIGSHOFER, KRISTIN	9161		City Of Chicago Police	$9.02
02/01/2015	KOENIGSHOFER, KRISTIN	9161		City Of Chicago Police	$195.07
02/01/2015	KOENIGSHOFER, KRISTIN	9161		City Of Chicago Police	$4.00
02/01/2015	KOENIGSHOFER, KRISTIN	9161		City Of Chicago Police	$0.85
02/01/2015	KOENIGSHOFER, KRISTIN	9161		City Of Chicago Police	$164.34
02/01/2015	KOENIGSHOFER, KRISTIN	9161		City Of Chicago Police	$4.00
02/01/2015	KOENIGSHOFER, KRISTIN	9161		City Of Chicago Police	$0.50
02/01/2015	KOENIGSHOFER, KRISTIN	9161		City Of Chicago Police	$16.04
02/01/2015	KOENIGSHOFER, KRISTIN	9161		City Of Chicago Police	$4.00

Incident Date	Claimant	Rank	Unit of Assignment	Insured	Total to be Paid
02/01/2015	KOENIGSHOFER, KRISTIN	9161		City Of Chicago Police	$0.03
02/01/2015	KOENIGSHOFER, KRISTIN	9161		City Of Chicago Police	$164.34
02/01/2015	KOENIGSHOFER, KRISTIN	9161		City Of Chicago Police	$4.00
02/01/2015	KOENIGSHOFER, KRISTIN	9161		City Of Chicago Police	$0.50
02/01/2015	KOENIGSHOFER, KRISTIN	9161		City Of Chicago Police	$2.54
02/01/2015	KOENIGSHOFER, KRISTIN	9161		City Of Chicago Police	$121.83
02/01/2015	KOENIGSHOFER, KRISTIN	9161		City Of Chicago Police	$4.00
02/01/2015	KOENIGSHOFER, KRISTIN	9161		City Of Chicago Police	$0.13
02/01/2015	KOENIGSHOFER, KRISTIN	9161		City Of Chicago Police	$146.46
02/01/2015	KOENIGSHOFER, KRISTIN	9161		City Of Chicago Police	$4.00
02/01/2015	KOENIGSHOFER, KRISTIN	9161		City Of Chicago Police	$0.16
02/01/2015	KOENIGSHOFER, KRISTIN	9161		City Of Chicago Police	$203.38
02/01/2015	KOENIGSHOFER, KRISTIN	9161		City Of Chicago Police	$4.00
02/01/2015	KOENIGSHOFER, KRISTIN	9161		City Of Chicago Police	$15.86
02/01/2015	KOENIGSHOFER, KRISTIN	9161		City Of Chicago Police	$125.90
02/01/2015	KOENIGSHOFER, KRISTIN	9161		City Of Chicago Police	$4.00
02/01/2015	KOENIGSHOFER, KRISTIN	9161		City Of Chicago Police	$0.14
02/01/2015	KOENIGSHOFER, KRISTIN	9161		City Of Chicago Police	$861.42
02/01/2015	KOENIGSHOFER, KRISTIN	9161		City Of Chicago Police	$4.00
11/07/2015	KOCIOLEK, ANDREW	9161	044	City Of Chicago Police	$0.57
11/07/2015	KOCIOLEK, ANDREW	9161	044	City Of Chicago Police	$4.00
11/07/2015	KOCIOLEK, ANDREW	9161	044	City Of Chicago Police	$260.76
11/07/2015	KOCIOLEK, ANDREW	9161	044	City Of Chicago Police	$0.77
11/07/2015	KOCIOLEK, ANDREW	9161	044	City Of Chicago Police	$195.03
11/07/2015	KOCIOLEK, ANDREW	9161	044	City Of Chicago Police	$324.51
11/07/2015	KOCIOLEK, ANDREW	9161	044	City Of Chicago Police	$0.42
11/07/2015	KOCIOLEK, ANDREW	9161	044	City Of Chicago Police	$4.00
11/07/2015	KOCIOLEK, ANDREW	9161	044	City Of Chicago Police	$4.00
10/26/2015	KOCH, DAVID	9161		City Of Chicago Police	$60.74
10/26/2015	KOCH, DAVID	9161		City Of Chicago Police	$4.00
10/26/2015	KOCH, DAVID	9161		City Of Chicago Police	$1.15
10/26/2015	KOCH, DAVID	9161		City Of Chicago Police	$0.23
10/26/2015	KOCH, DAVID	9161		City Of Chicago Police	$4.00

Incident Date	Claimant	Rank	Unit of Assignment	Insured	Total to be Paid
10/26/2015	KOCH, DAVID	9161		City Of Chicago Police	$213.78
10/26/2015	KOCH, DAVID	9161		City Of Chicago Police	$0.28
10/26/2015	KOCH, DAVID	9161		City Of Chicago Police	$4.00
10/26/2015	KOCH, DAVID	9161		City Of Chicago Police	$255.98
10/26/2015	KOCH, DAVID	9161		City Of Chicago Police	$0.71
10/26/2015	KOCH, DAVID	9161		City Of Chicago Police	$4.00
10/26/2015	KOCH, DAVID	9161		City Of Chicago Police	$638.56
10/26/2015	KOCH, DAVID	9161		City Of Chicago Police	$4.00
08/02/2014	KNOTT, BARBARA	9161	005	City Of Chicago Police	$77.44
08/02/2014	KNOTT, BARBARA	9161	005	City Of Chicago Police	$0.69
08/02/2014	KNOTT, BARBARA	9161	005	City Of Chicago Police	$4.00
08/02/2014	KNOTT, BARBARA	9161	005	City Of Chicago Police	$4.00
03/05/2014	KNIAZ, SCOTT	9161	025	City Of Chicago Police	$0.50
03/05/2014	KNIAZ, SCOTT	9161	025	City Of Chicago Police	$4.00
03/05/2014	KNIAZ, SCOTT	9161	025	City Of Chicago Police	$55.79
04/06/2015	KISSACK, JASON	9161	044	City Of Chicago Police	$0.30
04/06/2015	KISSACK, JASON	9161	044	City Of Chicago Police	$4.00
04/06/2015	KISSACK, JASON	9161	044	City Of Chicago Police	$33.07
04/06/2015	KISSACK, JASON	9161	044	City Of Chicago Police	$4.00
04/06/2015	KISSACK, JASON	9161	044	City Of Chicago Police	$222.00
04/06/2015	KISSACK, JASON	9161	044	City Of Chicago Police	$1.99
04/06/2015	KISSACK, JASON	9161	044	City Of Chicago Police	$155.62
04/06/2015	KISSACK, JASON	9161	044	City Of Chicago Police	$4.00
04/06/2015	KISSACK, JASON	9161	044	City Of Chicago Police	$1.39
04/06/2015	KISSACK, JASON	9161	044	City Of Chicago Police	$4.00
04/06/2015	KISSACK, JASON	9161	044	City Of Chicago Police	$69.55
04/06/2015	KISSACK, JASON	9161	044	City Of Chicago Police	$0.62
06/08/2015	KIRKILAS, GARY	9161	009	City Of Chicago Police	$4.00
06/08/2015	KIRKILAS, GARY	9161	009	City Of Chicago Police	$0.31
06/08/2015	KIRKILAS, GARY	9161	009	City Of Chicago Police	$35.10
06/08/2015	KIRKILAS, GARY	9161	009	City Of Chicago Police	$4.00
06/08/2015	KIRKILAS, GARY	9161	009	City Of Chicago Police	$4.00
06/08/2015	KIRKILAS, GARY	9161	009	City Of Chicago Police	$4.00

Incident Date	Claimant	Rank	Unit of Assignment	Insured	Total to be Paid
06/08/2015	KIRKILAS, GARY	9161	009	City Of Chicago Police	$79.85
06/08/2015	KIRKILAS, GARY	9161	009	City Of Chicago Police	$4.00
06/08/2015	KIRKILAS, GARY	9161	009	City Of Chicago Police	$79.85
06/08/2015	KIRKILAS, GARY	9161	009	City Of Chicago Police	$4.00
06/08/2015	KIRKILAS, GARY	9161	009	City Of Chicago Police	$439.92
06/08/2015	KIRKILAS, GARY	9161	009	City Of Chicago Police	$4.00
06/08/2015	KIRKILAS, GARY	9161	009	City Of Chicago Police	$0.46
06/08/2015	KIRKILAS, GARY	9161	009	City Of Chicago Police	$4.00
06/08/2015	KIRKILAS, GARY	9161	009	City Of Chicago Police	$4.00
06/08/2015	KIRKILAS, GARY	9161	009	City Of Chicago Police	$4.00
06/08/2015	KIRKILAS, GARY	9161	009	City Of Chicago Police	$130.54
06/08/2015	KIRKILAS, GARY	9161	009	City Of Chicago Police	$225.00
06/08/2015	KIRKILAS, GARY	9161	009	City Of Chicago Police	$110.00
06/08/2015	KIRKILAS, GARY	9161	009	City Of Chicago Police	$4.00
09/22/2015	KINZIE, GAIL	9161		City Of Chicago Police	$4.00
09/22/2015	KINZIE, GAIL	9161		City Of Chicago Police	$10.62
09/22/2015	KINZIE, GAIL	9161		City Of Chicago Police	$4.48
04/15/2014	KING, JEFFREY	9165		City Of Chicago Police	$264.83
04/15/2014	KING, JEFFREY	9165		City Of Chicago Police	$4.00
04/15/2014	KING, JEFFREY	9165		City Of Chicago Police	$2.37
08/10/2013	KENNEDY, MATTHEW	9171	014	City Of Chicago Police	$63.08
07/28/2014	KELLY, PETER	9161	018	City Of Chicago Police	$239.00
01/28/2015	KELLY, GEORGE	9152	341	City Of Chicago Police	$0.28
01/28/2015	KELLY, GEORGE	9152	341	City Of Chicago Police	$4.00
01/28/2015	KELLY, GEORGE	9152	341	City Of Chicago Police	$167.64
01/28/2015	KELLY, GEORGE	9152	341	City Of Chicago Police	$0.26
01/28/2015	KELLY, GEORGE	9152	341	City Of Chicago Police	$4.00
01/28/2015	KELLY, GEORGE	9152	341	City Of Chicago Police	$167.64
01/28/2015	KELLY, GEORGE	9152	341	City Of Chicago Police	$0.26
01/28/2015	KELLY, GEORGE	9152	341	City Of Chicago Police	$4.00
01/28/2015	KELLY, GEORGE	9152	341	City Of Chicago Police	$167.64
01/28/2015	KELLY, GEORGE	9152	341	City Of Chicago Police	$0.33
01/28/2015	KELLY, GEORGE	9152	341	City Of Chicago Police	$4.00

Incident Date	Claimant	Rank	Unit of Assignment	Insured	Total to be Paid
01/28/2015	KELLY, GEORGE	9152	341	City Of Chicago Police	$213.84
01/28/2015	KELLY, GEORGE	9152	341	City Of Chicago Police	$0.26
01/28/2015	KELLY, GEORGE	9152	341	City Of Chicago Police	$4.00
01/28/2015	KELLY, GEORGE	9152	341	City Of Chicago Police	$167.64
01/28/2015	KELLY, GEORGE	9152	341	City Of Chicago Police	$211.92
01/28/2015	KELLY, GEORGE	9152	341	City Of Chicago Police	$885.30
01/28/2015	KELLY, GEORGE	9152	341	City Of Chicago Police	$0.26
01/28/2015	KELLY, GEORGE	9152	341	City Of Chicago Police	$4.00
01/28/2015	KELLY, GEORGE	9152	341	City Of Chicago Police	$184.80
01/28/2015	KELLY, GEORGE	9152	341	City Of Chicago Police	$473.41
01/28/2015	KELLY, GEORGE	9152	341	City Of Chicago Police	$4.00
01/28/2015	KELLY, GEORGE	9152	341	City Of Chicago Police	$62.78
01/28/2015	KELLY, GEORGE	9152	341	City Of Chicago Police	$4.00
01/28/2015	KELLY, GEORGE	9152	341	City Of Chicago Police	$1.18
01/28/2015	KELLY, GEORGE	9152	341	City Of Chicago Police	$4.00
01/28/2015	KELLY, GEORGE	9152	341	City Of Chicago Police	$0.33
01/28/2015	KELLY, GEORGE	9152	341	City Of Chicago Police	$167.64
01/28/2015	KELLY, GEORGE	9152	341	City Of Chicago Police	$4.00
01/28/2015	KELLY, GEORGE	9152	341	City Of Chicago Police	$0.26
01/28/2015	KELLY, GEORGE	9152	341	City Of Chicago Police	$213.84
01/28/2015	KELLY, GEORGE	9152	341	City Of Chicago Police	$4.00
01/28/2015	KELLY, GEORGE	9152	341	City Of Chicago Police	$0.33
06/02/2015	KEARNS, PATRICK	9161	023	City Of Chicago Police	$79.85
06/02/2015	KEARNS, PATRICK	9161	023	City Of Chicago Police	$208.58
06/02/2015	KEARNS, PATRICK	9161	023	City Of Chicago Police	$101.94
06/02/2015	KEARNS, PATRICK	9161	023	City Of Chicago Police	$4.00
06/02/2015	KEARNS, PATRICK	9161	023	City Of Chicago Police	$38.98
06/02/2015	KEARNS, PATRICK	9161	023	City Of Chicago Police	$4.00
06/02/2015	KEARNS, PATRICK	9161	023	City Of Chicago Police	$68.13
06/02/2015	KEARNS, PATRICK	9161	023	City Of Chicago Police	$4.00
06/02/2015	KEARNS, PATRICK	9161	023	City Of Chicago Police	$4.00
06/02/2015	KEARNS, PATRICK	9161	023	City Of Chicago Police	$46.16
06/02/2015	KEARNS, PATRICK	9161	023	City Of Chicago Police	$4.00

Incident Date	Claimant	Rank	Unit of Assignment	Insured	Total to be Paid
06/02/2015	KEARNS, PATRICK	9161	023	City Of Chicago Police	$4.00
06/02/2015	KEARNS, PATRICK	9161	023	City Of Chicago Police	$62.69
06/02/2015	KEARNS, PATRICK	9161	023	City Of Chicago Police	$4.00
06/02/2015	KEARNS, PATRICK	9161	023	City Of Chicago Police	$68.17
06/02/2015	KEARNS, PATRICK	9161	023	City Of Chicago Police	$4.00
06/02/2015	KEARNS, PATRICK	9161	023	City Of Chicago Police	$38.98
06/02/2015	KEARNS, PATRICK	9161	023	City Of Chicago Police	$11.07
06/02/2015	KEARNS, PATRICK	9161	023	City Of Chicago Police	$4.00
06/02/2015	KEARNS, PATRICK	9161	023	City Of Chicago Police	$4.00
10/18/2014	KAZARNOWICZ, MARCIN	9161		City Of Chicago Police	$0.24
10/18/2014	KAZARNOWICZ, MARCIN	9161		City Of Chicago Police	$4.00
10/18/2014	KAZARNOWICZ, MARCIN	9161		City Of Chicago Police	$75.06
10/18/2014	KAZARNOWICZ, MARCIN	9161		City Of Chicago Police	$0.24
10/18/2014	KAZARNOWICZ, MARCIN	9161		City Of Chicago Police	$4.00
10/18/2014	KAZARNOWICZ, MARCIN	9161		City Of Chicago Police	$219.04
10/18/2014	KAZARNOWICZ, MARCIN	9161		City Of Chicago Police	$4.00
10/18/2014	KAZARNOWICZ, MARCIN	9161		City Of Chicago Police	$219.04
10/18/2014	KAZARNOWICZ, MARCIN	9161		City Of Chicago Police	$0.48
10/18/2014	KAZARNOWICZ, MARCIN	9161		City Of Chicago Police	$4.00
10/18/2014	KAZARNOWICZ, MARCIN	9161		City Of Chicago Police	$438.08
10/18/2014	KAZARNOWICZ, MARCIN	9161		City Of Chicago Police	$0.81
04/28/2009	KATSAROS, DIMITRIOS	9161	019	City Of Chicago Police	$4.00
04/28/2009	KATSAROS, DIMITRIOS	9161	019	City Of Chicago Police	$625.92
04/28/2009	KATSAROS, DIMITRIOS	9161	019	City Of Chicago Police	$626.21
04/28/2009	KATSAROS, DIMITRIOS	9161	019	City Of Chicago Police	$82.00
04/28/2009	KATSAROS, DIMITRIOS	9161	019	City Of Chicago Police	$4.00
04/28/2009	KATSAROS, DIMITRIOS	9161	019	City Of Chicago Police	$64.00
04/28/2009	KATSAROS, DIMITRIOS	9161	019	City Of Chicago Police	$104.17
11/24/2015	KALAFUT, KEITH	9161		City Of Chicago Police	$281.01
11/24/2015	KALAFUT, KEITH	9161		City Of Chicago Police	$4.00
11/24/2015	KALAFUT, KEITH	9161		City Of Chicago Police	$4.00
11/24/2015	KALAFUT, KEITH	9161		City Of Chicago Police	$615.00
11/24/2015	KALAFUT, KEITH	9161		City Of Chicago Police	$94.56

Incident Date	Claimant	Rank	Unit of Assignment	Insured	Total to be Paid
11/24/2015	KALAFUT, KEITH	9161		City Of Chicago Police	$4.00
10/14/1992	Johnson-Swain, Marianne C	P	00006	City Of Chicago Police	$4.00
10/14/1992	Johnson-Swain, Marianne C	P	00006	City Of Chicago Police	$92.70
10/14/1992	Johnson-Swain, Marianne C	P	00006	City Of Chicago Police	$87.21
10/14/1992	Johnson-Swain, Marianne C	P	00006	City Of Chicago Police	$4.00
10/14/1992	Johnson-Swain, Marianne C	P	00006	City Of Chicago Police	$4.00
10/14/1992	Johnson-Swain, Marianne C	P	00006	City Of Chicago Police	$19.53
10/14/1992	Johnson-Swain, Marianne C	P	00006	City Of Chicago Police	$550.24
10/14/1992	Johnson-Swain, Marianne C	P	00006	City Of Chicago Police	$4.00
10/14/1992	Johnson-Swain, Marianne C	P	00006	City Of Chicago Police	$69.48
10/14/1992	Johnson-Swain, Marianne C	P	00006	City Of Chicago Police	$17.55
10/14/1992	Johnson-Swain, Marianne C	P	00006	City Of Chicago Police	$584.46
10/14/1992	Johnson-Swain, Marianne C	P	00006	City Of Chicago Police	$27.51
10/14/1992	Johnson-Swain, Marianne C	P	00006	City Of Chicago Police	$4.00
10/14/1992	Johnson-Swain, Marianne C	P	00006	City Of Chicago Police	$119.41
10/14/1992	Johnson-Swain, Marianne C	P	00006	City Of Chicago Police	$307.16
10/14/1992	Johnson-Swain, Marianne C	P	00006	City Of Chicago Police	$510.39
08/25/1997	Johnson-Shelby, Estella	P	00006	City Of Chicago Police	$92.31
08/25/1997	Johnson-Shelby, Estella	P	00006	City Of Chicago Police	$4.00
07/17/2008	Johnson, John M	P	00008	City Of Chicago Police	$76.71
09/10/1994	Jackson, Talmitch	P	00003	City Of Chicago Police	$550.68
09/10/1994	Jackson, Talmitch	P	00003	City Of Chicago Police	$117.92
07/29/2014	JUAREZ, STEVE	9161	006	City Of Chicago Police	$47.99
05/08/2013	JONES, YVETTE	9161	006	City Of Chicago Police	$21.16
04/15/2013	JONES, TIMOTHY	9161		City Of Chicago Police	$0.35
04/15/2013	JONES, TIMOTHY	9161		City Of Chicago Police	$0.39
04/15/2013	JONES, TIMOTHY	9161		City Of Chicago Police	$4.00
04/15/2013	JONES, TIMOTHY	9161		City Of Chicago Police	$0.40
04/15/2013	JONES, TIMOTHY	9161		City Of Chicago Police	$4.00
04/15/2013	JONES, TIMOTHY	9161		City Of Chicago Police	$109.18
04/15/2013	JONES, TIMOTHY	9161		City Of Chicago Police	$312.29
04/15/2013	JONES, TIMOTHY	9161		City Of Chicago Police	$4.00
04/15/2013	JONES, TIMOTHY	9161		City Of Chicago Police	$265.94

Incident Date	Claimant	Rank	Unit of Assignment	Insured	Total to be Paid
04/15/2013	JONES, TIMOTHY	9161		City Of Chicago Police	$0.36
04/15/2013	JONES, TIMOTHY	9161		City Of Chicago Police	$4.00
04/15/2013	JONES, TIMOTHY	9161		City Of Chicago Police	$325.44
04/15/2013	JONES, TIMOTHY	9161		City Of Chicago Police	$4.00
04/15/2013	JONES, TIMOTHY	9161		City Of Chicago Police	$0.35
04/15/2013	JONES, TIMOTHY	9161		City Of Chicago Police	$4.00
04/15/2013	JONES, TIMOTHY	9161		City Of Chicago Police	$0.40
04/15/2013	JONES, TIMOTHY	9161		City Of Chicago Police	$4.00
04/15/2013	JONES, TIMOTHY	9161		City Of Chicago Police	$648.42
04/15/2013	JONES, TIMOTHY	9161		City Of Chicago Police	$107.35
04/15/2013	JONES, TIMOTHY	9161		City Of Chicago Police	$0.30
04/15/2013	JONES, TIMOTHY	9161		City Of Chicago Police	$320.59
04/15/2013	JONES, TIMOTHY	9161		City Of Chicago Police	$4.00
04/15/2013	JONES, TIMOTHY	9161		City Of Chicago Police	$161.03
04/15/2013	JONES, TIMOTHY	9161		City Of Chicago Police	$183.47
04/15/2013	JONES, TIMOTHY	9161		City Of Chicago Police	$4.00
04/15/2013	JONES, TIMOTHY	9161		City Of Chicago Police	$0.20
04/15/2013	JONES, TIMOTHY	9161		City Of Chicago Police	$358.64
04/15/2013	JONES, TIMOTHY	9161		City Of Chicago Police	$352.01
04/15/2013	JONES, TIMOTHY	9161		City Of Chicago Police	$358.24
10/06/2013	JONES, SAMUEL	9161		City Of Chicago Police	$0.68
10/06/2013	JONES, SAMUEL	9161		City Of Chicago Police	$4.00
10/06/2013	JONES, SAMUEL	9161		City Of Chicago Police	$75.86
09/16/2015	JONES, SAMUEL	9161		City Of Chicago Police	$33.47
09/16/2015	JONES, SAMUEL	9161		City Of Chicago Police	$4.00
09/16/2015	JONES, SAMUEL	9161		City Of Chicago Police	$79.35
09/16/2015	JONES, SAMUEL	9161		City Of Chicago Police	$45.74
03/12/2015	JONES, ERIC	9161		City Of Chicago Police	$0.48
03/12/2015	JONES, ERIC	9161		City Of Chicago Police	$4.00
03/12/2015	JONES, ERIC	9161		City Of Chicago Police	$513.78
03/12/2015	JONES, ERIC	9161		City Of Chicago Police	$0.16
03/12/2015	JONES, ERIC	9161		City Of Chicago Police	$4.00
03/12/2015	JONES, ERIC	9161		City Of Chicago Police	$171.26

Incident Date	Claimant	Rank	Unit of Assignment	Insured	Total to be Paid
03/12/2015	JONES, ERIC	9161		City Of Chicago Police	$0.42
03/12/2015	JONES, ERIC	9161		City Of Chicago Police	$4.00
03/12/2015	JONES, ERIC	9161		City Of Chicago Police	$460.00
03/12/2015	JONES, ERIC	9161		City Of Chicago Police	$14.86
03/12/2015	JONES, ERIC	9161		City Of Chicago Police	$4.00
03/12/2015	JONES, ERIC	9161		City Of Chicago Police	$42.26
03/12/2015	JONES, ERIC	9161		City Of Chicago Police	$86.74
03/12/2015	JONES, ERIC	9161		City Of Chicago Police	$28.64
03/12/2015	JONES, ERIC	9161		City Of Chicago Police	$75.86
03/12/2015	JONES, ERIC	9161		City Of Chicago Police	$4.00
11/03/2015	JONES, CALVIN	9161	015	City Of Chicago Police	$4.00
11/03/2015	JONES, CALVIN	9161	015	City Of Chicago Police	$0.48
11/03/2015	JONES, CALVIN	9161	015	City Of Chicago Police	$0.27
11/03/2015	JONES, CALVIN	9161	015	City Of Chicago Police	$484.72
11/03/2015	JONES, CALVIN	9161	015	City Of Chicago Police	$442.52
11/03/2015	JONES, CALVIN	9161	015	City Of Chicago Police	$0.53
11/03/2015	JONES, CALVIN	9161	015	City Of Chicago Police	$4.00
11/03/2015	JONES, CALVIN	9161	015	City Of Chicago Police	$253.39
11/03/2015	JONES, CALVIN	9161	015	City Of Chicago Police	$4.00
06/28/2014	JONES, ANDREW	9161		City Of Chicago Police	$304.95
06/28/2014	JONES, ANDREW	9161		City Of Chicago Police	$4.00
06/28/2014	JONES, ANDREW	9161		City Of Chicago Police	$0.25
06/28/2014	JONES, ANDREW	9161		City Of Chicago Police	$172.36
06/28/2014	JONES, ANDREW	9161		City Of Chicago Police	$4.00
06/28/2014	JONES, ANDREW	9161		City Of Chicago Police	$0.14
06/28/2014	JONES, ANDREW	9161		City Of Chicago Police	$172.36
06/28/2014	JONES, ANDREW	9161		City Of Chicago Police	$4.00
06/28/2014	JONES, ANDREW	9161		City Of Chicago Police	$0.14
06/28/2014	JONES, ANDREW	9161		City Of Chicago Police	$172.36
06/28/2014	JONES, ANDREW	9161		City Of Chicago Police	$4.00
06/28/2014	JONES, ANDREW	9161		City Of Chicago Police	$0.14
05/23/2015	JONES, ANDREW	9161		City Of Chicago Police	$75.86
05/23/2015	JONES, ANDREW	9161		City Of Chicago Police	$4.00

Incident Date	Claimant	Rank	Unit of Assignment	Insured	Total to be Paid
05/23/2015	JONES, ANDREW	9161		City Of Chicago Police	$0.68
05/23/2015	JONES, ANDREW	9161		City Of Chicago Police	$0.14
05/23/2015	JONES, ANDREW	9161		City Of Chicago Police	$4.00
05/23/2015	JONES, ANDREW	9161		City Of Chicago Police	$172.36
11/12/2014	JOHNSON, SHIRLEY	9161	012	City Of Chicago Police	$4.00
11/12/2014	JOHNSON, SHIRLEY	9161	012	City Of Chicago Police	$0.57
11/12/2014	JOHNSON, SHIRLEY	9161	012	City Of Chicago Police	$4.00
11/12/2014	JOHNSON, SHIRLEY	9161	012	City Of Chicago Police	$261.33
11/12/2014	JOHNSON, SHIRLEY	9161	012	City Of Chicago Police	$1.52
11/12/2014	JOHNSON, SHIRLEY	9161	012	City Of Chicago Police	$4.00
11/12/2014	JOHNSON, SHIRLEY	9161	012	City Of Chicago Police	$842.17
11/12/2014	JOHNSON, SHIRLEY	9161	012	City Of Chicago Police	$4.00
11/12/2014	JOHNSON, SHIRLEY	9161	012	City Of Chicago Police	$15.90
11/12/2014	JOHNSON, SHIRLEY	9161	012	City Of Chicago Police	$204.94
11/12/2014	JOHNSON, SHIRLEY	9161	012	City Of Chicago Police	$4.00
11/12/2014	JOHNSON, SHIRLEY	9161	012	City Of Chicago Police	$0.44
11/12/2014	JOHNSON, SHIRLEY	9161	012	City Of Chicago Police	$334.61
11/12/2014	JOHNSON, SHIRLEY	9161	012	City Of Chicago Police	$4.00
11/12/2014	JOHNSON, SHIRLEY	9161	012	City Of Chicago Police	$0.73
11/12/2014	JOHNSON, SHIRLEY	9161	012	City Of Chicago Police	$138.18
11/12/2014	JOHNSON, SHIRLEY	9161	012	City Of Chicago Police	$4.00
11/12/2014	JOHNSON, SHIRLEY	9161	012	City Of Chicago Police	$0.30
11/12/2014	JOHNSON, SHIRLEY	9161	012	City Of Chicago Police	$75.86
11/12/2014	JOHNSON, SHIRLEY	9161	012	City Of Chicago Police	$0.68
11/12/2014	JOHNSON, SHIRLEY	9161	012	City Of Chicago Police	$332.21
11/12/2014	JOHNSON, SHIRLEY	9161	012	City Of Chicago Police	$4.00
11/12/2014	JOHNSON, SHIRLEY	9161	012	City Of Chicago Police	$0.72
11/12/2014	JOHNSON, SHIRLEY	9161	012	City Of Chicago Police	$261.33
11/12/2014	JOHNSON, SHIRLEY	9161	012	City Of Chicago Police	$4.00
11/12/2014	JOHNSON, SHIRLEY	9161	012	City Of Chicago Police	$0.57
11/12/2014	JOHNSON, SHIRLEY	9161	012	City Of Chicago Police	$115.54
11/12/2014	JOHNSON, SHIRLEY	9161	012	City Of Chicago Police	$4.00
11/12/2014	JOHNSON, SHIRLEY	9161	012	City Of Chicago Police	$0.25

Incident Date	Claimant	Rank	Unit of Assignment	Insured	Total to be Paid
11/12/2014	JOHNSON, SHIRLEY	9161	012	City Of Chicago Police	$228.38
11/12/2014	JOHNSON, SHIRLEY	9161	012	City Of Chicago Police	$4.00
11/12/2014	JOHNSON, SHIRLEY	9161	012	City Of Chicago Police	$0.50
11/12/2014	JOHNSON, SHIRLEY	9161	012	City Of Chicago Police	$169.55
01/30/2015	JOHNSON, CHARLIE	9161		City Of Chicago Police	$4.00
01/30/2015	JOHNSON, CHARLIE	9161		City Of Chicago Police	$0.54
01/30/2015	JOHNSON, CHARLIE	9161		City Of Chicago Police	$60.84
01/30/2015	JOHNSON, CHARLIE	9161		City Of Chicago Police	$74.20
01/30/2015	JOHNSON, CHARLIE	9161		City Of Chicago Police	$4.00
01/30/2015	JOHNSON, CHARLIE	9161		City Of Chicago Police	$0.67
09/04/2014	JASINSKI, ROBERT	9161	001	City Of Chicago Police	$4.00
09/04/2014	JASINSKI, ROBERT	9161	001	City Of Chicago Police	$4.00
09/04/2014	JASINSKI, ROBERT	9161	001	City Of Chicago Police	$269.65
09/04/2014	JASINSKI, ROBERT	9161	001	City Of Chicago Police	$99.19
09/04/2014	JASINSKI, ROBERT	9161	001	City Of Chicago Police	$2.41
09/04/2014	JASINSKI, ROBERT	9161	001	City Of Chicago Police	$384.00
08/22/2009	JANDA, LIANE	9161		City Of Chicago Police	$225.00
08/22/2009	JANDA, LIANE	9161		City Of Chicago Police	$110.00
09/11/2015	JAGLA III, LEONARD	9161		City Of Chicago Police	$254.10
09/11/2015	JAGLA III, LEONARD	9161		City Of Chicago Police	$4.00
09/11/2015	JAGLA III, LEONARD	9161		City Of Chicago Police	$0.29
10/16/2014	JACKSON, GREGORY	9171	411	City Of Chicago Police	$4.00
10/16/2014	JACKSON, GREGORY	9171	411	City Of Chicago Police	$0.56
10/16/2014	JACKSON, GREGORY	9171	411	City Of Chicago Police	$75.86
10/16/2014	JACKSON, GREGORY	9171	411	City Of Chicago Police	$4.00
10/16/2014	JACKSON, GREGORY	9171	411	City Of Chicago Police	$0.68
10/16/2014	JACKSON, GREGORY	9171	411	City Of Chicago Police	$75.86
10/16/2014	JACKSON, GREGORY	9171	411	City Of Chicago Police	$4.00
10/16/2014	JACKSON, GREGORY	9171	411	City Of Chicago Police	$0.68
10/16/2014	JACKSON, GREGORY	9171	411	City Of Chicago Police	$207.66
10/16/2014	JACKSON, GREGORY	9171	411	City Of Chicago Police	$4.00
10/16/2014	JACKSON, GREGORY	9171	411	City Of Chicago Police	$0.45
10/16/2014	JACKSON, GREGORY	9171	411	City Of Chicago Police	$307.32

Incident Date	Claimant	Rank	Unit of Assignment	Insured	Total to be Paid
10/16/2014	JACKSON, GREGORY	9171	411	City Of Chicago Police	$4.00
10/16/2014	JACKSON, GREGORY	9171	411	City Of Chicago Police	$474.26
10/16/2014	JACKSON, GREGORY	9171	411	City Of Chicago Police	$4.00
10/16/2014	JACKSON, GREGORY	9171	411	City Of Chicago Police	$1.05
10/16/2014	JACKSON, GREGORY	9171	411	City Of Chicago Police	$398.35
10/16/2014	JACKSON, GREGORY	9171	411	City Of Chicago Police	$4.00
10/16/2014	JACKSON, GREGORY	9171	411	City Of Chicago Police	$0.86
10/16/2014	JACKSON, GREGORY	9171	411	City Of Chicago Police	$258.41
10/16/2014	JACKSON, GREGORY	9171	411	City Of Chicago Police	$0.86
10/16/2014	JACKSON, GREGORY	9171	411	City Of Chicago Police	$4.00
10/16/2014	JACKSON, GREGORY	9171	411	City Of Chicago Police	$398.35
10/16/2014	JACKSON, GREGORY	9171	411	City Of Chicago Police	$0.71
10/16/2014	JACKSON, GREGORY	9171	411	City Of Chicago Police	$4.00
10/16/2014	JACKSON, GREGORY	9171	411	City Of Chicago Police	$328.38
10/16/2014	JACKSON, GREGORY	9171	411	City Of Chicago Police	$0.48
10/16/2014	JACKSON, GREGORY	9171	411	City Of Chicago Police	$4.00
10/16/2014	JACKSON, GREGORY	9171	411	City Of Chicago Police	$8.99
10/16/2014	JACKSON, GREGORY	9171	411	City Of Chicago Police	$0.68
10/16/2014	JACKSON, GREGORY	9171	411	City Of Chicago Police	$215.20
10/16/2014	JACKSON, GREGORY	9171	411	City Of Chicago Police	$4.00
12/15/2014	JACKSON JR, WILLIAM	9206	277	City Of Chicago Police	$447.40
12/15/2014	JACKSON JR, WILLIAM	9206	277	City Of Chicago Police	$257.20
01/29/2014	IRIZARRY, MANNY	9161	018	City Of Chicago Police	$891.94
08/23/2015	INFELISE, MICHAEL	9161	044	City Of Chicago Police	$0.48
08/23/2015	INFELISE, MICHAEL	9161	044	City Of Chicago Police	$4.00
08/23/2015	INFELISE, MICHAEL	9161	044	City Of Chicago Police	$0.60
08/23/2015	INFELISE, MICHAEL	9161	044	City Of Chicago Police	$4.00
08/23/2015	INFELISE, MICHAEL	9161	044	City Of Chicago Police	$448.16
08/23/2015	INFELISE, MICHAEL	9161	044	City Of Chicago Police	$564.43
08/23/2015	INFELISE, MICHAEL	9161	044	City Of Chicago Police	$76.71
08/23/2015	INFELISE, MICHAEL	9161	044	City Of Chicago Police	$300.30
08/23/2015	INFELISE, MICHAEL	9161	044	City Of Chicago Police	$239.50
08/23/2015	INFELISE, MICHAEL	9161	044	City Of Chicago Police	$4.00

Incident Date	Claimant	Rank	Unit of Assignment	Insured	Total to be Paid
08/23/2015	INFELISE, MICHAEL	9161	044	City Of Chicago Police	$11.49
08/25/1993	Herring, Patricia	P	00007	City Of Chicago Police	$10.06
11/20/2015	HYMA, ROBERT	9161		City Of Chicago Police	$189.59
11/20/2015	HYMA, ROBERT	9161		City Of Chicago Police	$4.00
11/20/2015	HYMA, ROBERT	9161		City Of Chicago Police	$11.85
11/20/2015	HYMA, ROBERT	9161		City Of Chicago Police	$4.00
11/20/2015	HYMA, ROBERT	9161		City Of Chicago Police	$627.41
01/28/2015	HUSIC, ESNAF	9161	044	City Of Chicago Police	$770.58
01/28/2015	HUSIC, ESNAF	9161	044	City Of Chicago Police	$4.00
07/29/2014	HURMAN, ANDREW	9161		City Of Chicago Police	$4.00
07/29/2014	HURMAN, ANDREW	9161		City Of Chicago Police	$130.75
07/29/2014	HURMAN, ANDREW	9161		City Of Chicago Police	$0.19
07/29/2014	HURMAN, ANDREW	9161		City Of Chicago Police	$4.00
07/29/2014	HURMAN, ANDREW	9161		City Of Chicago Police	$168.96
07/29/2014	HURMAN, ANDREW	9161		City Of Chicago Police	$0.15
10/08/2015	HUGHEY, ROSHAUN	9161	003	City Of Chicago Police	$0.30
10/08/2015	HUGHEY, ROSHAUN	9161	003	City Of Chicago Police	$46.35
10/08/2015	HUGHEY, ROSHAUN	9161	003	City Of Chicago Police	$4.00
10/08/2015	HUGHEY, ROSHAUN	9161	003	City Of Chicago Police	$27.54
10/08/2015	HUGHEY, ROSHAUN	9161	003	City Of Chicago Police	$4.00
10/08/2015	HUGHEY, ROSHAUN	9161	003	City Of Chicago Police	$274.24
10/08/2015	HUGHEY, ROSHAUN	9161	003	City Of Chicago Police	$0.35
10/08/2015	HUGHEY, ROSHAUN	9161	003	City Of Chicago Police	$4.00
10/08/2015	HUGHEY, ROSHAUN	9161	003	City Of Chicago Police	$316.44
10/08/2015	HUGHEY, ROSHAUN	9161	003	City Of Chicago Police	$0.30
10/08/2015	HUGHEY, ROSHAUN	9161	003	City Of Chicago Police	$4.00
10/08/2015	HUGHEY, ROSHAUN	9161	003	City Of Chicago Police	$160.69
10/08/2015	HUGHEY, ROSHAUN	9161	003	City Of Chicago Police	$274.24
04/02/2011	HOZZIAN, JOANNE	9161	001	City Of Chicago Police	$4.00
08/04/2012	HOZZIAN, JOANNE	9161	701	City Of Chicago Police	$1.41
08/04/2012	HOZZIAN, JOANNE	9161	701	City Of Chicago Police	$4.00
08/04/2012	HOZZIAN, JOANNE	9161	701	City Of Chicago Police	$71.87
08/04/2012	HOZZIAN, JOANNE	9161	701	City Of Chicago Police	$1.15

Incident Date	Claimant	Rank	Unit of Assignment	Insured	Total to be Paid
08/04/2012	HOZZIAN, JOANNE	9161	701	City Of Chicago Police	$4.00
08/04/2012	HOZZIAN, JOANNE	9161	701	City Of Chicago Police	$193.00
08/04/2012	HOZZIAN, JOANNE	9161	701	City Of Chicago Police	$1.36
08/04/2012	HOZZIAN, JOANNE	9161	701	City Of Chicago Police	$4.00
08/04/2012	HOZZIAN, JOANNE	9161	701	City Of Chicago Police	$214.36
08/04/2012	HOZZIAN, JOANNE	9161	701	City Of Chicago Police	$1.37
08/04/2012	HOZZIAN, JOANNE	9161	701	City Of Chicago Police	$4.00
08/04/2012	HOZZIAN, JOANNE	9161	701	City Of Chicago Police	$210.18
08/04/2012	HOZZIAN, JOANNE	9161	701	City Of Chicago Police	$1.26
08/04/2012	HOZZIAN, JOANNE	9161	701	City Of Chicago Police	$4.00
08/04/2012	HOZZIAN, JOANNE	9161	701	City Of Chicago Police	$201.87
09/05/2013	HOWARD, KEISHA	9161	005	City Of Chicago Police	$4.00
09/05/2013	HOWARD, KEISHA	9161	005	City Of Chicago Police	$0.52
09/05/2013	HOWARD, KEISHA	9161	005	City Of Chicago Police	$37.03
09/05/2013	HOWARD, KEISHA	9161	005	City Of Chicago Police	$4.00
09/05/2013	HOWARD, KEISHA	9161	005	City Of Chicago Police	$0.33
09/05/2013	HOWARD, KEISHA	9161	005	City Of Chicago Police	$487.07
12/04/2015	HOUSER, LOWELL	9161	045	City Of Chicago Police	$4.00
12/04/2015	HOUSER, LOWELL	9161	045	City Of Chicago Police	$4.00
11/16/2015	HOLLEY, MARCELL	9161	002	City Of Chicago Police	$4.00
11/16/2015	HOLLEY, MARCELL	9161	002	City Of Chicago Police	$1.40
11/16/2015	HOLLEY, MARCELL	9161	002	City Of Chicago Police	$4.00
11/16/2015	HOLLEY, MARCELL	9161	002	City Of Chicago Police	$4.00
11/16/2015	HOLLEY, MARCELL	9161	002	City Of Chicago Police	$4.21
11/16/2015	HOLLEY, MARCELL	9161	002	City Of Chicago Police	$4.00
11/16/2015	HOLLEY, MARCELL	9161	002	City Of Chicago Police	$2.08
11/16/2015	HOLLEY, MARCELL	9161	002	City Of Chicago Police	$232.11
11/16/2015	HOLLEY, MARCELL	9161	002	City Of Chicago Police	$10.62
11/16/2015	HOLLEY, MARCELL	9161	002	City Of Chicago Police	$407.07
11/16/2015	HOLLEY, MARCELL	9161	002	City Of Chicago Police	$156.25
11/16/2015	HOLLEY, MARCELL	9161	002	City Of Chicago Police	$4.00
10/19/2015	HITZ, SEAN			City Of Chicago Police	$778.68
10/19/2015	HITZ, SEAN			City Of Chicago Police	$4.00

Incident Date	Claimant	Rank	Unit of Assignment	Insured	Total to be Paid
10/19/2015	HITZ, SEAN			City Of Chicago Police	$14.70
10/27/2015	HITIRIS, EVANGELOS	9171	019	City Of Chicago Police	$0.79
10/27/2015	HITIRIS, EVANGELOS	9171	019	City Of Chicago Police	$4.00
10/27/2015	HITIRIS, EVANGELOS	9171	019	City Of Chicago Police	$4.00
10/27/2015	HITIRIS, EVANGELOS	9171	019	City Of Chicago Police	$72.75
10/27/2015	HITIRIS, EVANGELOS	9171	019	City Of Chicago Police	$80.89
10/27/2015	HITIRIS, EVANGELOS	9171	019	City Of Chicago Police	$4.00
10/27/2015	HITIRIS, EVANGELOS	9171	019	City Of Chicago Police	$637.00
10/27/2015	HITIRIS, EVANGELOS	9171	019	City Of Chicago Police	$0.81
10/27/2015	HITIRIS, EVANGELOS	9171	019	City Of Chicago Police	$4.00
10/27/2015	HITIRIS, EVANGELOS	9171	019	City Of Chicago Police	$75.06
11/14/2015	HINTON, GIGI	9161	044	City Of Chicago Police	$4.00
11/14/2015	HINTON, GIGI	9161	044	City Of Chicago Police	$677.06
11/14/2015	HINTON, GIGI	9161	044	City Of Chicago Police	$6.05
11/14/2015	HINTON, GIGI	9161	044	City Of Chicago Police	$4.00
11/14/2015	HINTON, GIGI	9161	044	City Of Chicago Police	$27.79
11/28/2015	HIGHLAND, JESSICA	9164	044	City Of Chicago Police	$4.00
11/28/2015	HIGHLAND, JESSICA	9164	044	City Of Chicago Police	$993.98
11/28/2015	HIGHLAND, JESSICA	9164	044	City Of Chicago Police	$92.31
11/28/2015	HIGHLAND, JESSICA	9164	044	City Of Chicago Police	$8.89
11/28/2015	HIGHLAND, JESSICA	9164	044	City Of Chicago Police	$615.00
11/28/2015	HIGHLAND, JESSICA	9164	044	City Of Chicago Police	$4.00
11/28/2015	HIGHLAND, JESSICA	9164	044	City Of Chicago Police	$48.68
11/28/2015	HIGHLAND, JESSICA	9164	044	City Of Chicago Police	$4.00
09/03/2012	HERRERA, JUANA	9161	007	City Of Chicago Police	$8.90
09/03/2012	HERRERA, JUANA	9161	007	City Of Chicago Police	$4.00
09/03/2012	HERRERA, JUANA	9161	007	City Of Chicago Police	$99.60
09/03/2012	HERRERA, JUANA	9161	007	City Of Chicago Police	$25.15
09/03/2012	HERRERA, JUANA	9161	007	City Of Chicago Police	$4.00
09/03/2012	HERRERA, JUANA	9161	007	City Of Chicago Police	$924.84
09/03/2012	HERRERA, JUANA	9161	007	City Of Chicago Police	$19.89
09/03/2012	HERRERA, JUANA	9161	007	City Of Chicago Police	$1.00
09/03/2012	HERRERA, JUANA	9161	007	City Of Chicago Police	$4.00

Incident Date	Claimant	Rank	Unit of Assignment	Insured	Total to be Paid
09/03/2012	HERRERA, JUANA	9161	007	City Of Chicago Police	$111.99
09/03/2012	HERRERA, JUANA	9161	007	City Of Chicago Police	$4.00
09/03/2012	HERRERA, JUANA	9161	007	City Of Chicago Police	$4.00
11/24/2015	HERNANDEZ, tammy	9161		City Of Chicago Police	$196.88
11/24/2015	HERNANDEZ, tammy	9161		City Of Chicago Police	$41.88
11/24/2015	HERNANDEZ, tammy	9161		City Of Chicago Police	$4.00
11/24/2015	HERNANDEZ, tammy	9161		City Of Chicago Police	$4.00
11/24/2015	HERNANDEZ, tammy	9161		City Of Chicago Police	$88.58
11/24/2015	HERNANDEZ, tammy	9161		City Of Chicago Police	$4.00
11/24/2015	HERNANDEZ, tammy	9161		City Of Chicago Police	$161.00
11/24/2015	HERNANDEZ, tammy	9161		City Of Chicago Police	$1.68
01/02/2015	HERNANDEZ, ROBERT	9161	044	City Of Chicago Police	$0.33
01/02/2015	HERNANDEZ, ROBERT	9161	044	City Of Chicago Police	$4.00
01/02/2015	HERNANDEZ, ROBERT	9161	044	City Of Chicago Police	$37.49
01/02/2015	HERNANDEZ, ROBERT	9161	044	City Of Chicago Police	$0.34
01/02/2015	HERNANDEZ, ROBERT	9161	044	City Of Chicago Police	$37.73
01/02/2015	HERNANDEZ, ROBERT	9161	044	City Of Chicago Police	$4.00
10/24/2015	HERNANDEZ, ROBERT	9161	044	City Of Chicago Police	$4.00
10/24/2015	HERNANDEZ, ROBERT	9161	044	City Of Chicago Police	$38.84
07/16/2015	HERNANDEZ, ORLANDO	9161	008	City Of Chicago Police	$137.40
09/11/2015	HERNANDEZ, MARCOS	9161		City Of Chicago Police	$0.55
09/11/2015	HERNANDEZ, MARCOS	9161		City Of Chicago Police	$247.58
09/11/2015	HERNANDEZ, MARCOS	9161		City Of Chicago Police	$4.00
09/11/2015	HERNANDEZ, MARCOS	9161		City Of Chicago Police	$203.99
09/11/2015	HERNANDEZ, MARCOS	9161		City Of Chicago Police	$4.00
09/11/2015	HERNANDEZ, MARCOS	9161		City Of Chicago Police	$0.45
09/11/2015	HERNANDEZ, MARCOS	9161		City Of Chicago Police	$208.11
09/11/2015	HERNANDEZ, MARCOS	9161		City Of Chicago Police	$4.00
09/11/2015	HERNANDEZ, MARCOS	9161		City Of Chicago Police	$0.46
09/11/2015	HERNANDEZ, MARCOS	9161		City Of Chicago Police	$254.17
09/11/2015	HERNANDEZ, MARCOS	9161		City Of Chicago Police	$4.00
09/11/2015	HERNANDEZ, MARCOS	9161		City Of Chicago Police	$0.56
09/11/2015	HERNANDEZ, MARCOS	9161		City Of Chicago Police	$203.99

Incident Date	Claimant	Rank	Unit of Assignment	Insured	Total to be Paid
09/11/2015	HERNANDEZ, MARCOS	9161		City Of Chicago Police	$4.00
09/11/2015	HERNANDEZ, MARCOS	9161		City Of Chicago Police	$0.45
09/11/2015	HERNANDEZ, MARCOS	9161		City Of Chicago Police	$209.34
09/11/2015	HERNANDEZ, MARCOS	9161		City Of Chicago Police	$4.00
09/11/2015	HERNANDEZ, MARCOS	9161		City Of Chicago Police	$0.46
09/11/2015	HERNANDEZ, MARCOS	9161		City Of Chicago Police	$71.85
09/11/2015	HERNANDEZ, MARCOS	9161		City Of Chicago Police	$4.00
09/11/2015	HERNANDEZ, MARCOS	9161		City Of Chicago Police	$0.16
09/11/2015	HERNANDEZ, MARCOS	9161		City Of Chicago Police	$168.64
09/11/2015	HERNANDEZ, MARCOS	9161		City Of Chicago Police	$4.00
09/11/2015	HERNANDEZ, MARCOS	9161		City Of Chicago Police	$0.37
09/11/2015	HERNANDEZ, MARCOS	9161		City Of Chicago Police	$28.94
09/11/2015	HERNANDEZ, MARCOS	9161		City Of Chicago Police	$4.00
09/11/2015	HERNANDEZ, MARCOS	9161		City Of Chicago Police	$0.06
09/11/2015	HERNANDEZ, MARCOS	9161		City Of Chicago Police	$165.20
09/11/2015	HERNANDEZ, MARCOS	9161		City Of Chicago Police	$4.00
09/11/2015	HERNANDEZ, MARCOS	9161		City Of Chicago Police	$0.36
09/11/2015	HERNANDEZ, MARCOS	9161		City Of Chicago Police	$252.91
09/11/2015	HERNANDEZ, MARCOS	9161		City Of Chicago Police	$4.00
09/11/2015	HERNANDEZ, MARCOS	9161		City Of Chicago Police	$4.78
09/11/2015	HERNANDEZ, MARCOS	9161		City Of Chicago Police	$165.20
09/11/2015	HERNANDEZ, MARCOS	9161		City Of Chicago Police	$4.00
09/11/2015	HERNANDEZ, MARCOS	9161		City Of Chicago Police	$0.36
09/11/2015	HERNANDEZ, MARCOS	9161		City Of Chicago Police	$260.76
09/11/2015	HERNANDEZ, MARCOS	9161		City Of Chicago Police	$4.00
09/11/2015	HERNANDEZ, MARCOS	9161		City Of Chicago Police	$0.57
09/11/2015	HERNANDEZ, MARCOS	9161		City Of Chicago Police	$71.85
09/11/2015	HERNANDEZ, MARCOS	9161		City Of Chicago Police	$4.00
09/11/2015	HERNANDEZ, MARCOS	9161		City Of Chicago Police	$0.16
03/17/2015	HERNANDEZ, EDGAR	9161	015	City Of Chicago Police	$4.00
03/17/2015	HERNANDEZ, EDGAR	9161	015	City Of Chicago Police	$0.78
03/17/2015	HERNANDEZ, EDGAR	9161	015	City Of Chicago Police	$771.68
10/31/2015	HERNANDEZ, DANIEL	9161		City Of Chicago Police	$0.95

Incident Date	Claimant	Rank	Unit of Assignment	Insured	Total to be Paid
10/31/2015	HERNANDEZ, DANIEL	9161		City Of Chicago Police	$4.00
10/31/2015	HERNANDEZ, DANIEL	9161		City Of Chicago Police	$256.90
10/31/2015	HERNANDEZ, DANIEL	9161		City Of Chicago Police	$4.00
10/31/2015	HERNANDEZ, DANIEL	9161		City Of Chicago Police	$4.85
10/31/2015	HERNANDEZ, DANIEL	9161		City Of Chicago Police	$4.00
10/31/2015	HERNANDEZ, DANIEL	9161		City Of Chicago Police	$31.34
10/31/2015	HERNANDEZ, DANIEL	9161		City Of Chicago Police	$23.95
10/31/2015	HERNANDEZ, DANIEL	9161		City Of Chicago Police	$4.00
10/31/2015	HERNANDEZ, DANIEL	9161		City Of Chicago Police	$50.28
10/30/2015	HENIGAN, ESTHER	9161		City Of Chicago Police	$7.08
10/30/2015	HENIGAN, ESTHER	9161		City Of Chicago Police	$4.00
10/30/2015	HENIGAN, ESTHER	9161		City Of Chicago Police	$791.07
10/30/2015	HENIGAN, ESTHER	9161		City Of Chicago Police	$1.94
10/30/2015	HENIGAN, ESTHER	9161		City Of Chicago Police	$4.00
10/30/2015	HENIGAN, ESTHER	9161		City Of Chicago Police	$216.31
10/30/2015	HENIGAN, ESTHER	9161		City Of Chicago Police	$0.28
10/30/2015	HENIGAN, ESTHER	9161		City Of Chicago Police	$4.00
10/30/2015	HENIGAN, ESTHER	9161		City Of Chicago Police	$30.83
10/30/2015	HENIGAN, ESTHER	9161		City Of Chicago Police	$4.00
10/30/2015	HENIGAN, ESTHER	9161		City Of Chicago Police	$84.07
11/23/2015	HEALY, JAMES	9161	019	City Of Chicago Police	$4.00
11/23/2015	HEALY, JAMES	9161	019	City Of Chicago Police	$15.27
11/23/2015	HEALY, JAMES	9161	019	City Of Chicago Police	$288.40
11/23/2015	HEALY, JAMES	9161	019	City Of Chicago Police	$4.00
11/23/2015	HEALY, JAMES	9161	019	City Of Chicago Police	$27.13
04/26/2015	HAYNES, ARMON	9161		City Of Chicago Police	$53.08
04/26/2015	HAYNES, ARMON	9161		City Of Chicago Police	$4.00
04/26/2015	HAYNES, ARMON	9161		City Of Chicago Police	$0.47
08/07/2013	HAUSER, DANIEL	9161	044	City Of Chicago Police	$4.00
08/07/2013	HAUSER, DANIEL	9161	044	City Of Chicago Police	$12.55
08/07/2013	HAUSER, DANIEL	9161	044	City Of Chicago Police	$4.00
08/07/2013	HAUSER, DANIEL	9161	044	City Of Chicago Police	$0.29
08/07/2013	HAUSER, DANIEL	9161	044	City Of Chicago Police	$4.00

Incident Date	Claimant	Rank	Unit of Assignment	Insured	Total to be Paid
08/07/2013	HAUSER, DANIEL	9161	044	City Of Chicago Police	$0.35
08/07/2013	HAUSER, DANIEL	9161	044	City Of Chicago Police	$4.00
08/07/2013	HAUSER, DANIEL	9161	044	City Of Chicago Police	$0.29
08/07/2013	HAUSER, DANIEL	9161	044	City Of Chicago Police	$4.00
08/07/2013	HAUSER, DANIEL	9161	044	City Of Chicago Police	$0.29
08/07/2013	HAUSER, DANIEL	9161	044	City Of Chicago Police	$4.00
08/07/2013	HAUSER, DANIEL	9161	044	City Of Chicago Police	$0.24
08/07/2013	HAUSER, DANIEL	9161	044	City Of Chicago Police	$4.00
08/07/2013	HAUSER, DANIEL	9161	044	City Of Chicago Police	$0.53
08/07/2013	HAUSER, DANIEL	9161	044	City Of Chicago Police	$0.24
08/07/2013	HAUSER, DANIEL	9161	044	City Of Chicago Police	$4.00
08/07/2013	HAUSER, DANIEL	9161	044	City Of Chicago Police	$0.29
08/07/2013	HAUSER, DANIEL	9161	044	City Of Chicago Police	$4.00
08/07/2013	HAUSER, DANIEL	9161	044	City Of Chicago Police	$484.43
08/07/2013	HAUSER, DANIEL	9161	044	City Of Chicago Police	$219.04
08/07/2013	HAUSER, DANIEL	9161	044	City Of Chicago Police	$261.24
08/07/2013	HAUSER, DANIEL	9161	044	City Of Chicago Police	$261.24
08/07/2013	HAUSER, DANIEL	9161	044	City Of Chicago Police	$320.74
08/07/2013	HAUSER, DANIEL	9161	044	City Of Chicago Police	$261.24
08/07/2013	HAUSER, DANIEL	9161	044	City Of Chicago Police	$219.04
08/07/2013	HAUSER, DANIEL	9161	044	City Of Chicago Police	$261.24
08/07/2013	HAUSER, DANIEL	9161	044	City Of Chicago Police	$0.29
08/07/2013	HAUSER, DANIEL	9161	044	City Of Chicago Police	$95.27
08/07/2013	HAUSER, DANIEL	9161	044	City Of Chicago Police	$4.00
08/07/2013	HAUSER, DANIEL	9161	044	City Of Chicago Police	$0.67
08/07/2013	HAUSER, DANIEL	9161	044	City Of Chicago Police	$261.24
08/07/2013	HAUSER, DANIEL	9161	044	City Of Chicago Police	$4.00
08/07/2013	HAUSER, DANIEL	9161	044	City Of Chicago Police	$0.29
08/07/2013	HAUSER, DANIEL	9161	044	City Of Chicago Police	$261.24
08/07/2013	HAUSER, DANIEL	9161	044	City Of Chicago Police	$4.00
08/07/2013	HAUSER, DANIEL	9161	044	City Of Chicago Police	$0.29
08/07/2013	HAUSER, DANIEL	9161	044	City Of Chicago Police	$320.60
08/07/2013	HAUSER, DANIEL	9161	044	City Of Chicago Police	$4.00

Incident Date	Claimant	Rank	Unit of Assignment	Insured	Total to be Paid
08/07/2013	HAUSER, DANIEL	9161	044	City Of Chicago Police	$0.35
08/07/2013	HAUSER, DANIEL	9161	044	City Of Chicago Police	$261.24
08/07/2013	HAUSER, DANIEL	9161	044	City Of Chicago Police	$4.00
08/07/2013	HAUSER, DANIEL	9161	044	City Of Chicago Police	$0.29
08/07/2013	HAUSER, DANIEL	9161	044	City Of Chicago Police	$261.24
08/07/2013	HAUSER, DANIEL	9161	044	City Of Chicago Police	$4.00
08/07/2013	HAUSER, DANIEL	9161	044	City Of Chicago Police	$0.29
08/07/2013	HAUSER, DANIEL	9161	044	City Of Chicago Police	$96.03
08/07/2013	HAUSER, DANIEL	9161	044	City Of Chicago Police	$4.00
08/07/2013	HAUSER, DANIEL	9161	044	City Of Chicago Police	$0.68
08/07/2013	HAUSER, DANIEL	9161	044	City Of Chicago Police	$261.24
08/07/2013	HAUSER, DANIEL	9161	044	City Of Chicago Police	$4.00
08/14/2015	HARRIS, KEISHA	9161		City Of Chicago Police	$38.25
08/14/2015	HARRIS, KEISHA	9161		City Of Chicago Police	$558.78
08/14/2015	HARRIS, KEISHA	9161		City Of Chicago Police	$4.00
08/14/2015	HARRIS, KEISHA	9161		City Of Chicago Police	$111.99
08/14/2015	HARRIS, KEISHA	9161		City Of Chicago Police	$4.00
08/14/2015	HARRIS, KEISHA	9161		City Of Chicago Police	$115.76
08/14/2015	HARRIS, KEISHA	9161		City Of Chicago Police	$4.00
08/14/2015	HARRIS, KEISHA	9161		City Of Chicago Police	$498.19
08/14/2015	HARRIS, KEISHA	9161		City Of Chicago Police	$1.00
08/14/2015	HARRIS, KEISHA	9161		City Of Chicago Police	$4.00
04/17/2011	HARRIS, JANICE	9161	006	City Of Chicago Police	$3.89
04/17/2011	HARRIS, JANICE	9161	006	City Of Chicago Police	$201.10
04/17/2011	HARRIS, JANICE	9161	006	City Of Chicago Police	$4.00
04/17/2011	HARRIS, JANICE	9161	006	City Of Chicago Police	$3.80
04/17/2011	HARRIS, JANICE	9161	006	City Of Chicago Police	$35.97
04/17/2011	HARRIS, JANICE	9161	006	City Of Chicago Police	$4.00
04/17/2011	HARRIS, JANICE	9161	006	City Of Chicago Police	$0.68
04/17/2011	HARRIS, JANICE	9161	006	City Of Chicago Police	$71.87
04/17/2011	HARRIS, JANICE	9161	006	City Of Chicago Police	$4.00
04/17/2011	HARRIS, JANICE	9161	006	City Of Chicago Police	$1.36
04/17/2011	HARRIS, JANICE	9161	006	City Of Chicago Police	$71.87

Incident Date	Claimant	Rank	Unit of Assignment	Insured	Total to be Paid
04/17/2011	HARRIS, JANICE	9161	006	City Of Chicago Police	$4.00
04/17/2011	HARRIS, JANICE	9161	006	City Of Chicago Police	$1.36
04/17/2011	HARRIS, JANICE	9161	006	City Of Chicago Police	$71.87
04/17/2011	HARRIS, JANICE	9161	006	City Of Chicago Police	$4.00
04/17/2011	HARRIS, JANICE	9161	006	City Of Chicago Police	$1.36
04/17/2011	HARRIS, JANICE	9161	006	City Of Chicago Police	$35.97
04/17/2011	HARRIS, JANICE	9161	006	City Of Chicago Police	$4.00
04/17/2011	HARRIS, JANICE	9161	006	City Of Chicago Police	$0.68
04/17/2011	HARRIS, JANICE	9161	006	City Of Chicago Police	$206.15
04/17/2011	HARRIS, JANICE	9161	006	City Of Chicago Police	$4.00
04/17/2011	HARRIS, JANICE	9161	006	City Of Chicago Police	$109.18
04/17/2011	HARRIS, JANICE	9161	006	City Of Chicago Police	$71.87
04/17/2011	HARRIS, JANICE	9161	006	City Of Chicago Police	$4.00
04/17/2011	HARRIS, JANICE	9161	006	City Of Chicago Police	$1.36
12/13/2009	HARRIS, DAVID			City Of Chicago Police	$55.87
12/13/2009	HARRIS, DAVID			City Of Chicago Police	$4.00
08/14/2015	HARRIS, BRIAN	9161		City Of Chicago Police	$0.55
08/14/2015	HARRIS, BRIAN	9161		City Of Chicago Police	$79.85
08/14/2015	HARRIS, BRIAN	9161		City Of Chicago Police	$4.00
08/14/2015	HARRIS, BRIAN	9161		City Of Chicago Police	$4.00
08/14/2015	HARRIS, BRIAN	9161		City Of Chicago Police	$252.85
08/14/2015	HARRIS, BRIAN	9161		City Of Chicago Police	$0.47
08/14/2015	HARRIS, BRIAN	9161		City Of Chicago Police	$4.00
08/14/2015	HARRIS, BRIAN	9161		City Of Chicago Police	$214.70
08/14/2015	HARRIS, BRIAN	9161		City Of Chicago Police	$0.47
08/14/2015	HARRIS, BRIAN	9161		City Of Chicago Police	$4.00
08/14/2015	HARRIS, BRIAN	9161		City Of Chicago Police	$214.70
08/14/2015	HARRIS, BRIAN	9161		City Of Chicago Police	$0.47
08/14/2015	HARRIS, BRIAN	9161		City Of Chicago Police	$4.00
08/14/2015	HARRIS, BRIAN	9161		City Of Chicago Police	$214.70
08/14/2015	HARRIS, BRIAN	9161		City Of Chicago Police	$0.60
08/14/2015	HARRIS, BRIAN	9161		City Of Chicago Police	$4.00
08/14/2015	HARRIS, BRIAN	9161		City Of Chicago Police	$274.44

Incident Date	Claimant	Rank	Unit of Assignment	Insured	Total to be Paid
05/12/2014	HAPANIEWSKI, ROSS	9161		City Of Chicago Police	$273.87
05/12/2014	HAPANIEWSKI, ROSS	9161		City Of Chicago Police	$0.29
05/12/2014	HAPANIEWSKI, ROSS	9161		City Of Chicago Police	$4.00
09/26/2012	HANRAHAN, THOMAS	9161		City Of Chicago Police	$183.47
09/26/2012	HANRAHAN, THOMAS	9161		City Of Chicago Police	$4.00
09/26/2012	HANRAHAN, THOMAS	9161		City Of Chicago Police	$0.20
10/31/2015	HANRAHAN, THOMAS	9161	044	City Of Chicago Police	$4.00
10/31/2015	HANRAHAN, THOMAS	9161	044	City Of Chicago Police	$5.91
03/29/2013	HANNA, JANET	9161	284	City Of Chicago Police	$39.31
07/12/2015	HANDZEL, LANCE	9161	008	City Of Chicago Police	$4.00
07/12/2015	HANDZEL, LANCE	9161	008	City Of Chicago Police	$578.77
07/12/2015	HANDZEL, LANCE	9161	008	City Of Chicago Police	$4.00
07/12/2015	HANDZEL, LANCE	9161	008	City Of Chicago Police	$223.19
07/12/2015	HANDZEL, LANCE	9161	008	City Of Chicago Police	$4.00
07/12/2015	HANDZEL, LANCE	9161	008	City Of Chicago Police	$0.20
07/12/2015	HANDZEL, LANCE	9161	008	City Of Chicago Police	$27.33
07/12/2015	HANDZEL, LANCE	9161	008	City Of Chicago Police	$0.24
07/12/2015	HANDZEL, LANCE	9161	008	City Of Chicago Police	$114.05
07/12/2015	HANDZEL, LANCE	9161	008	City Of Chicago Police	$4.00
07/12/2015	HANDZEL, LANCE	9161	008	City Of Chicago Police	$250.30
07/12/2015	HANDZEL, LANCE	9161	008	City Of Chicago Police	$183.47
02/17/2015	HALLINAN, ANNETTE	9161		City Of Chicago Police	$4.00
08/28/2015	HALL, SCOTT	9161	189	City Of Chicago Police	$37.49
08/28/2015	HALL, SCOTT	9161	189	City Of Chicago Police	$4.00
08/28/2015	HALL, SCOTT	9161	189	City Of Chicago Police	$0.33
10/21/2007	Gawlowski, Iwona	P	00006	City Of Chicago Police	$27.22
10/21/2007	Gawlowski, Iwona	P	00006	City Of Chicago Police	$4.00
07/16/2015	GUTIERREZ, JORGE	9161		City Of Chicago Police	$1.30
07/16/2015	GUTIERREZ, JORGE	9161		City Of Chicago Police	$4.00
07/16/2015	GUTIERREZ, JORGE	9161		City Of Chicago Police	$4.00
07/16/2015	GUTIERREZ, JORGE	9161		City Of Chicago Police	$204.36
07/16/2015	GUTIERREZ, JORGE	9161		City Of Chicago Police	$35.39
07/16/2015	GUTIERREZ, JORGE	9161		City Of Chicago Police	$4.00

Incident Date	Claimant	Rank	Unit of Assignment	Insured	Total to be Paid
07/16/2015	GUTIERREZ, JORGE	9161		City Of Chicago Police	$97.36
12/05/2011	GURROLA, RICARDO	9161		City Of Chicago Police	$18.97
12/05/2011	GURROLA, RICARDO	9161		City Of Chicago Police	$4.00
12/05/2011	GURROLA, RICARDO	9161		City Of Chicago Police	$28.15
10/11/2015	GUICE, PAULA	9161		City Of Chicago Police	$0.68
10/11/2015	GUICE, PAULA	9161		City Of Chicago Police	$4.00
10/11/2015	GUICE, PAULA	9161		City Of Chicago Police	$75.86
10/11/2015	GUICE, PAULA	9161		City Of Chicago Police	$0.43
10/11/2015	GUICE, PAULA	9161		City Of Chicago Police	$4.00
10/11/2015	GUICE, PAULA	9161		City Of Chicago Police	$491.71
10/11/2015	GUICE, PAULA	9161		City Of Chicago Police	$0.22
10/11/2015	GUICE, PAULA	9161		City Of Chicago Police	$4.00
10/11/2015	GUICE, PAULA	9161		City Of Chicago Police	$253.72
10/11/2015	GUICE, PAULA	9161		City Of Chicago Police	$1.00
10/11/2015	GUICE, PAULA	9161		City Of Chicago Police	$111.99
10/11/2015	GUICE, PAULA	9161		City Of Chicago Police	$4.00
10/11/2015	GUICE, PAULA	9161		City Of Chicago Police	$0.43
10/11/2015	GUICE, PAULA	9161		City Of Chicago Police	$4.00
10/11/2015	GUICE, PAULA	9161		City Of Chicago Police	$493.64
11/23/2014	GUERRERO, ANGELICA	9161		City Of Chicago Police	$225.00
11/23/2014	GUERRERO, ANGELICA	9161		City Of Chicago Police	$225.00
11/23/2014	GUERRERO, ANGELICA	9161		City Of Chicago Police	$110.00
11/23/2014	GUERRERO, ANGELICA	9161		City Of Chicago Police	$110.00
05/08/2013	GUBALA, MICHELLE	9171	007	City Of Chicago Police	$4.00
05/14/2010	GUARNIERI, PAUL	9161		City Of Chicago Police	$483.48
05/14/2010	GUARNIERI, PAUL	9161		City Of Chicago Police	$4.00
05/14/2010	GUARNIERI, PAUL	9161		City Of Chicago Police	$1.36
02/14/2015	GROH, JOSEPH	9161	020	City Of Chicago Police	$38.66
09/22/2015	GROBNER, DARREN	9161	044	City Of Chicago Police	$4.00
09/22/2015	GROBNER, DARREN	9161	044	City Of Chicago Police	$0.28
09/22/2015	GROBNER, DARREN	9161	044	City Of Chicago Police	$259.88
09/22/2015	GROBNER, DARREN	9161	044	City Of Chicago Police	$4.00
09/22/2015	GROBNER, DARREN	9161	044	City Of Chicago Police	$219.04

Incident Date	Claimant	Rank	Unit of Assignment	Insured	Total to be Paid
09/22/2015	GROBNER, DARREN	9161	044	City Of Chicago Police	$4.00
09/22/2015	GROBNER, DARREN	9161	044	City Of Chicago Police	$0.24
09/22/2015	GROBNER, DARREN	9161	044	City Of Chicago Police	$258.25
09/22/2015	GROBNER, DARREN	9161	044	City Of Chicago Police	$4.00
09/22/2015	GROBNER, DARREN	9161	044	City Of Chicago Police	$0.29
09/22/2015	GROBNER, DARREN	9161	044	City Of Chicago Police	$265.39
09/22/2015	GROBNER, DARREN	9161	044	City Of Chicago Police	$4.00
09/22/2015	GROBNER, DARREN	9161	044	City Of Chicago Police	$0.29
09/22/2015	GROBNER, DARREN	9161	044	City Of Chicago Police	$75.06
09/22/2015	GROBNER, DARREN	9161	044	City Of Chicago Police	$4.00
09/22/2015	GROBNER, DARREN	9161	044	City Of Chicago Police	$0.81
09/22/2015	GROBNER, DARREN	9161	044	City Of Chicago Police	$251.62
09/22/2015	GROBNER, DARREN	9161	044	City Of Chicago Police	$251.62
09/22/2015	GROBNER, DARREN	9161	044	City Of Chicago Police	$4.00
09/22/2015	GROBNER, DARREN	9161	044	City Of Chicago Police	$0.28
09/22/2015	GROBNER, DARREN	9161	044	City Of Chicago Police	$297.97
09/22/2015	GROBNER, DARREN	9161	044	City Of Chicago Police	$4.00
09/22/2015	GROBNER, DARREN	9161	044	City Of Chicago Police	$0.33
09/22/2015	GROBNER, DARREN	9161	044	City Of Chicago Police	$249.40
09/22/2015	GROBNER, DARREN	9161	044	City Of Chicago Police	$4.00
09/22/2015	GROBNER, DARREN	9161	044	City Of Chicago Police	$0.28
09/22/2015	GROBNER, DARREN	9161	044	City Of Chicago Police	$265.39
09/22/2015	GROBNER, DARREN	9161	044	City Of Chicago Police	$4.00
09/22/2015	GROBNER, DARREN	9161	044	City Of Chicago Police	$0.29
09/22/2015	GROBNER, DARREN	9161	044	City Of Chicago Police	$42.20
09/22/2015	GROBNER, DARREN	9161	044	City Of Chicago Police	$4.00
09/22/2015	GROBNER, DARREN	9161	044	City Of Chicago Police	$43.09
09/22/2015	GROBNER, DARREN	9161	044	City Of Chicago Police	$251.62
07/04/2012	GRIFFIN, TAMMI	9161		City Of Chicago Police	$4.00
07/04/2012	GRIFFIN, TAMMI	9161		City Of Chicago Police	$4.00
07/04/2012	GRIFFIN, TAMMI	9161		City Of Chicago Police	$4.00
07/04/2012	GRIFFIN, TAMMI	9161		City Of Chicago Police	$149.79
07/04/2012	GRIFFIN, TAMMI	9161		City Of Chicago Police	$32.56

Incident Date	Claimant	Rank	Unit of Assignment	Insured	Total to be Paid
10/14/2009	GREEN, RICHARD	9165		City Of Chicago Police	$337.23
09/22/2015	GRANIAS, GEORGE	9171		City Of Chicago Police	$4.00
09/22/2015	GRANIAS, GEORGE	9171		City Of Chicago Police	$219.04
09/22/2015	GRANIAS, GEORGE	9171		City Of Chicago Police	$4.00
09/22/2015	GRANIAS, GEORGE	9171		City Of Chicago Police	$29.59
09/22/2015	GRANIAS, GEORGE	9171		City Of Chicago Police	$4.00
09/22/2015	GRANIAS, GEORGE	9171		City Of Chicago Police	$46.35
09/22/2015	GRANIAS, GEORGE	9171		City Of Chicago Police	$29.59
09/22/2015	GRANIAS, GEORGE	9171		City Of Chicago Police	$4.00
09/22/2015	GRANIAS, GEORGE	9171		City Of Chicago Police	$46.35
09/22/2015	GRANIAS, GEORGE	9171		City Of Chicago Police	$0.24
09/22/2015	GRANIAS, GEORGE	9171		City Of Chicago Police	$4.00
09/22/2015	GRANIAS, GEORGE	9171		City Of Chicago Police	$219.04
09/22/2015	GRANIAS, GEORGE	9171		City Of Chicago Police	$2.04
09/22/2015	GRANIAS, GEORGE	9171		City Of Chicago Police	$4.00
09/22/2015	GRANIAS, GEORGE	9171		City Of Chicago Police	$67.87
09/22/2015	GRANIAS, GEORGE	9171		City Of Chicago Police	$217.95
09/22/2015	GRANIAS, GEORGE	9171		City Of Chicago Police	$4.00
09/22/2015	GRANIAS, GEORGE	9171		City Of Chicago Police	$0.43
09/22/2015	GRANIAS, GEORGE	9171		City Of Chicago Police	$0.58
09/22/2015	GRANIAS, GEORGE	9171		City Of Chicago Police	$526.92
09/22/2015	GRANIAS, GEORGE	9171		City Of Chicago Police	$219.04
09/22/2015	GRANIAS, GEORGE	9171		City Of Chicago Police	$4.00
09/22/2015	GRANIAS, GEORGE	9171		City Of Chicago Police	$0.24
09/22/2015	GRANIAS, GEORGE	9171		City Of Chicago Police	$278.40
09/22/2015	GRANIAS, GEORGE	9171		City Of Chicago Police	$4.00
09/22/2015	GRANIAS, GEORGE	9171		City Of Chicago Police	$0.30
09/22/2015	GRANIAS, GEORGE	9171		City Of Chicago Police	$0.24
09/22/2015	GRANIAS, GEORGE	9171		City Of Chicago Police	$172.69
09/22/2015	GRANIAS, GEORGE	9171		City Of Chicago Police	$172.69
12/06/2012	GRAHAM, BRIAN	9161	005	City Of Chicago Police	$4.00
12/06/2012	GRAHAM, BRIAN	9161	005	City Of Chicago Police	$269.54
12/06/2012	GRAHAM, BRIAN	9161	005	City Of Chicago Police	$38.23

Incident Date	Claimant	Rank	Unit of Assignment	Insured	Total to be Paid
12/06/2012	GRAHAM, BRIAN	9161	005	City Of Chicago Police	$4.00
12/06/2012	GRAHAM, BRIAN	9161	005	City Of Chicago Police	$44.42
12/06/2012	GRAHAM, BRIAN	9161	005	City Of Chicago Police	$0.34
12/06/2012	GRAHAM, BRIAN	9161	005	City Of Chicago Police	$0.24
12/06/2012	GRAHAM, BRIAN	9161	005	City Of Chicago Police	$4.00
12/06/2012	GRAHAM, BRIAN	9161	005	City Of Chicago Police	$27.27
12/06/2012	GRAHAM, BRIAN	9161	005	City Of Chicago Police	$223.19
12/06/2012	GRAHAM, BRIAN	9161	005	City Of Chicago Police	$269.54
12/06/2012	GRAHAM, BRIAN	9161	005	City Of Chicago Police	$0.24
12/06/2012	GRAHAM, BRIAN	9161	005	City Of Chicago Police	$4.00
12/06/2012	GRAHAM, BRIAN	9161	005	City Of Chicago Police	$221.26
12/06/2012	GRAHAM, BRIAN	9161	005	City Of Chicago Police	$0.24
12/06/2012	GRAHAM, BRIAN	9161	005	City Of Chicago Police	$4.00
12/06/2012	GRAHAM, BRIAN	9161	005	City Of Chicago Police	$221.26
12/06/2012	GRAHAM, BRIAN	9161	005	City Of Chicago Police	$0.29
12/06/2012	GRAHAM, BRIAN	9161	005	City Of Chicago Police	$4.00
12/06/2012	GRAHAM, BRIAN	9161	005	City Of Chicago Police	$267.61
12/06/2012	GRAHAM, BRIAN	9161	005	City Of Chicago Police	$0.29
12/06/2012	GRAHAM, BRIAN	9161	005	City Of Chicago Police	$4.00
12/06/2012	GRAHAM, BRIAN	9161	005	City Of Chicago Police	$0.29
12/06/2012	GRAHAM, BRIAN	9161	005	City Of Chicago Police	$37.91
12/06/2012	GRAHAM, BRIAN	9161	005	City Of Chicago Police	$4.00
02/08/2014	GOULD, MICHAEL	9161	001	City Of Chicago Police	$310.06
02/08/2014	GOULD, MICHAEL	9161	001	City Of Chicago Police	$0.67
02/08/2014	GOULD, MICHAEL	9161	001	City Of Chicago Police	$4.00
09/24/2015	GORMAN, THOMAS	9161		City Of Chicago Police	$79.85
09/24/2015	GORMAN, THOMAS	9161		City Of Chicago Police	$4.00
09/24/2015	GORMAN, THOMAS	9161		City Of Chicago Police	$0.44
09/24/2015	GORMAN, THOMAS	9161		City Of Chicago Police	$4.00
09/24/2015	GORMAN, THOMAS	9161		City Of Chicago Police	$409.03
09/24/2015	GORMAN, THOMAS	9161		City Of Chicago Police	$0.38
09/24/2015	GORMAN, THOMAS	9161		City Of Chicago Police	$4.00
09/24/2015	GORMAN, THOMAS	9161		City Of Chicago Police	$349.53

Incident Date	Claimant	Rank	Unit of Assignment	Insured	Total to be Paid
09/24/2015	GORMAN, THOMAS	9161		City Of Chicago Police	$0.34
09/24/2015	GORMAN, THOMAS	9161		City Of Chicago Police	$4.00
09/24/2015	GORMAN, THOMAS	9161		City Of Chicago Police	$309.81
02/18/2015	GOON, DANIEL	9161		City Of Chicago Police	$37.67
02/18/2015	GOON, DANIEL	9161		City Of Chicago Police	$0.33
02/18/2015	GOON, DANIEL	9161		City Of Chicago Police	$4.00
02/18/2015	GOON, DANIEL	9161		City Of Chicago Police	$37.06
02/18/2015	GOON, DANIEL	9161		City Of Chicago Police	$0.34
02/18/2015	GOON, DANIEL	9161		City Of Chicago Police	$4.00
03/03/2014	GOODWIN, TURNER	9161	312	City Of Chicago Police	$76.71
11/03/2015	GONZALEZ, SAMANTHA	9161	413	City Of Chicago Police	$4.00
11/03/2015	GONZALEZ, SAMANTHA	9161	413	City Of Chicago Police	$75.06
11/03/2015	GONZALEZ, SAMANTHA	9161	413	City Of Chicago Police	$1.16
11/03/2015	GONZALEZ, SAMANTHA	9161	413	City Of Chicago Police	$82.55
11/03/2015	GONZALEZ, SAMANTHA	9161	413	City Of Chicago Police	$5.14
11/03/2015	GONZALEZ, SAMANTHA	9161	413	City Of Chicago Police	$4.00
11/03/2015	GONZALEZ, SAMANTHA	9161	413	City Of Chicago Police	$4.00
11/03/2015	GONZALEZ, SAMANTHA	9161	413	City Of Chicago Police	$118.42
11/03/2015	GONZALEZ, SAMANTHA	9161	413	City Of Chicago Police	$4.00
11/03/2015	GONZALEZ, SAMANTHA	9161	413	City Of Chicago Police	$1.27
11/03/2015	GONZALEZ, SAMANTHA	9161	413	City Of Chicago Police	$615.00
11/03/2015	GONZALEZ, SAMANTHA	9161	413	City Of Chicago Police	$1.06
11/03/2015	GONZALEZ, SAMANTHA	9161	413	City Of Chicago Police	$573.32
11/03/2015	GONZALEZ, SAMANTHA	9161	413	City Of Chicago Police	$107.02
11/03/2015	GONZALEZ, SAMANTHA	9161	413	City Of Chicago Police	$39.46
11/03/2015	GONZALEZ, SAMANTHA	9161	413	City Of Chicago Police	$92.31
11/03/2015	GONZALEZ, SAMANTHA	9161	413	City Of Chicago Police	$4.00
11/03/2015	GONZALEZ, SAMANTHA	9161	413	City Of Chicago Police	$0.81
11/03/2015	GONZALEZ, SAMANTHA	9161	413	City Of Chicago Police	$4.00
11/03/2015	GONZALEZ, SAMANTHA	9161	413	City Of Chicago Police	$117.17
11/03/2015	GONZALEZ, SAMANTHA	9161	413	City Of Chicago Police	$4.00
08/11/2015	GONZALEZ, RICARDO	9161		City Of Chicago Police	$252.32
08/11/2015	GONZALEZ, RICARDO	9161		City Of Chicago Police	$4.00

Incident Date	Claimant	Rank	Unit of Assignment	Insured	Total to be Paid
08/11/2015	GONZALEZ, RICARDO	9161		City Of Chicago Police	$298.67
08/11/2015	GONZALEZ, RICARDO	9161		City Of Chicago Police	$298.67
08/11/2015	GONZALEZ, RICARDO	9161		City Of Chicago Police	$4.00
08/11/2015	GONZALEZ, RICARDO	9161		City Of Chicago Police	$0.32
08/11/2015	GONZALEZ, RICARDO	9161		City Of Chicago Police	$43.21
08/11/2015	GONZALEZ, RICARDO	9161		City Of Chicago Police	$46.35
08/11/2015	GONZALEZ, RICARDO	9161		City Of Chicago Police	$0.32
08/11/2015	GONZALEZ, RICARDO	9161		City Of Chicago Police	$100.25
08/11/2015	GONZALEZ, RICARDO	9161		City Of Chicago Police	$4.00
08/11/2015	GONZALEZ, RICARDO	9161		City Of Chicago Police	$615.00
08/11/2015	GONZALEZ, RICARDO	9161		City Of Chicago Police	$0.32
08/11/2015	GONZALEZ, RICARDO	9161		City Of Chicago Police	$4.00
08/11/2015	GONZALEZ, RICARDO	9161		City Of Chicago Police	$298.67
08/11/2015	GONZALEZ, RICARDO	9161		City Of Chicago Police	$4.00
12/11/2015	GONZALEZ, MICHELLE	9153		City Of Chicago Police	$102.55
12/11/2015	GONZALEZ, MICHELLE	9153		City Of Chicago Police	$4.00
12/11/2015	GONZALEZ, MICHELLE	9153		City Of Chicago Police	$32.26
12/11/2015	GONZALEZ, MICHELLE	9153		City Of Chicago Police	$615.00
12/11/2015	GONZALEZ, MICHELLE	9153		City Of Chicago Police	$4.00
12/11/2015	GONZALEZ, MICHELLE	9153		City Of Chicago Police	$94.56
11/27/2015	GOMEZ, ROBERTO	9161		City Of Chicago Police	$4.00
11/27/2015	GOMEZ, ROBERTO	9161		City Of Chicago Police	$281.01
11/27/2015	GOMEZ, ROBERTO	9161		City Of Chicago Police	$4.00
09/26/2015	GOMEZ, JUAN	9161		City Of Chicago Police	$784.90
09/26/2015	GOMEZ, JUAN	9161		City Of Chicago Police	$4.00
09/26/2015	GOMEZ, JUAN	9161		City Of Chicago Police	$71.87
09/26/2015	GOMEZ, JUAN	9161		City Of Chicago Police	$2.68
09/26/2015	GOMEZ, JUAN	9161		City Of Chicago Police	$4.00
09/26/2015	GOMEZ, JUAN	9161		City Of Chicago Police	$141.52
09/26/2015	GOMEZ, JUAN	9161		City Of Chicago Police	$4.00
09/26/2015	GOMEZ, JUAN	9161		City Of Chicago Police	$1.36
07/22/2015	GOMEZ, GERMAN	9161	313	City Of Chicago Police	$4.00
07/22/2015	GOMEZ, GERMAN	9161	313	City Of Chicago Police	$238.86

Incident Date	Claimant	Rank	Unit of Assignment	Insured	Total to be Paid
07/22/2015	GOMEZ, GERMAN	9161	313	City Of Chicago Police	$7.17
08/31/2015	GOMEZ, CHRISTINA	9161		City Of Chicago Police	$35.10
08/31/2015	GOMEZ, CHRISTINA	9161		City Of Chicago Police	$0.31
08/31/2015	GOMEZ, CHRISTINA	9161		City Of Chicago Police	$0.33
08/31/2015	GOMEZ, CHRISTINA	9161		City Of Chicago Police	$4.00
08/31/2015	GOMEZ, CHRISTINA	9161		City Of Chicago Police	$37.49
08/31/2015	GOMEZ, CHRISTINA	9161		City Of Chicago Police	$4.00
05/25/2012	GLUGLA, CRYSTAL	9161	189	City Of Chicago Police	$219.04
05/25/2012	GLUGLA, CRYSTAL	9161	189	City Of Chicago Police	$37.52
05/25/2012	GLUGLA, CRYSTAL	9161	189	City Of Chicago Police	$256.54
05/25/2012	GLUGLA, CRYSTAL	9161	189	City Of Chicago Police	$4.00
05/25/2012	GLUGLA, CRYSTAL	9161	189	City Of Chicago Police	$0.28
05/25/2012	GLUGLA, CRYSTAL	9161	189	City Of Chicago Police	$526.92
05/25/2012	GLUGLA, CRYSTAL	9161	189	City Of Chicago Police	$4.00
05/25/2012	GLUGLA, CRYSTAL	9161	189	City Of Chicago Police	$0.58
05/25/2012	GLUGLA, CRYSTAL	9161	189	City Of Chicago Police	$438.08
05/25/2012	GLUGLA, CRYSTAL	9161	189	City Of Chicago Police	$4.00
05/25/2012	GLUGLA, CRYSTAL	9161	189	City Of Chicago Police	$0.48
05/25/2012	GLUGLA, CRYSTAL	9161	189	City Of Chicago Police	$173.24
05/25/2012	GLUGLA, CRYSTAL	9161	189	City Of Chicago Police	$4.00
05/25/2012	GLUGLA, CRYSTAL	9161	189	City Of Chicago Police	$0.20
05/25/2012	GLUGLA, CRYSTAL	9161	189	City Of Chicago Police	$526.92
05/25/2012	GLUGLA, CRYSTAL	9161	189	City Of Chicago Police	$4.00
05/25/2012	GLUGLA, CRYSTAL	9161	189	City Of Chicago Police	$0.58
05/25/2012	GLUGLA, CRYSTAL	9161	189	City Of Chicago Police	$4.00
05/25/2012	GLUGLA, CRYSTAL	9161	189	City Of Chicago Police	$44.42
05/25/2012	GLUGLA, CRYSTAL	9161	189	City Of Chicago Police	$4.00
05/25/2012	GLUGLA, CRYSTAL	9161	189	City Of Chicago Police	$42.69
05/25/2012	GLUGLA, CRYSTAL	9161	189	City Of Chicago Police	$44.42
05/25/2012	GLUGLA, CRYSTAL	9161	189	City Of Chicago Police	$4.00
05/25/2012	GLUGLA, CRYSTAL	9161	189	City Of Chicago Police	$249.24
08/18/2014	GILLESPIE, PATRICK	9173	630	City Of Chicago Police	$4.00
08/18/2014	GILLESPIE, PATRICK	9173	630	City Of Chicago Police	$4.00

Incident Date	Claimant	Rank	Unit of Assignment	Insured	Total to be Paid
08/18/2014	GILLESPIE, PATRICK	9173	630	City Of Chicago Police	$2.07
08/18/2014	GILLESPIE, PATRICK	9173	630	City Of Chicago Police	$4.00
08/18/2014	GILLESPIE, PATRICK	9173	630	City Of Chicago Police	$109.44
08/18/2014	GILLESPIE, PATRICK	9173	630	City Of Chicago Police	$61.95
03/31/2015	GIBSON, DELORES	9161	171	City Of Chicago Police	$59.76
03/31/2015	GIBSON, DELORES	9161	171	City Of Chicago Police	$4.00
03/31/2015	GIBSON, DELORES	9161	171	City Of Chicago Police	$267.61
03/31/2015	GIBSON, DELORES	9161	171	City Of Chicago Police	$4.00
03/31/2015	GIBSON, DELORES	9161	171	City Of Chicago Police	$0.29
03/31/2015	GIBSON, DELORES	9161	171	City Of Chicago Police	$0.29
03/31/2015	GIBSON, DELORES	9161	171	City Of Chicago Police	$4.00
03/31/2015	GIBSON, DELORES	9161	171	City Of Chicago Police	$0.28
03/31/2015	GIBSON, DELORES	9161	171	City Of Chicago Police	$176.07
03/31/2015	GIBSON, DELORES	9161	171	City Of Chicago Police	$4.00
03/31/2015	GIBSON, DELORES	9161	171	City Of Chicago Police	$1.58
03/31/2015	GIBSON, DELORES	9161	171	City Of Chicago Police	$267.61
03/31/2015	GIBSON, DELORES	9161	171	City Of Chicago Police	$4.00
03/31/2015	GIBSON, DELORES	9161	171	City Of Chicago Police	$0.29
03/31/2015	GIBSON, DELORES	9161	171	City Of Chicago Police	$267.61
03/31/2015	GIBSON, DELORES	9161	171	City Of Chicago Police	$4.00
03/31/2015	GIBSON, DELORES	9161	171	City Of Chicago Police	$0.29
03/31/2015	GIBSON, DELORES	9161	171	City Of Chicago Police	$262.91
03/31/2015	GIBSON, DELORES	9161	171	City Of Chicago Police	$4.00
03/31/2015	GIBSON, DELORES	9161	171	City Of Chicago Police	$0.28
03/31/2015	GIBSON, DELORES	9161	171	City Of Chicago Police	$267.61
03/31/2015	GIBSON, DELORES	9161	171	City Of Chicago Police	$4.00
03/31/2015	GIBSON, DELORES	9161	171	City Of Chicago Police	$0.28
03/31/2015	GIBSON, DELORES	9161	171	City Of Chicago Police	$4.00
03/31/2015	GIBSON, DELORES	9161	171	City Of Chicago Police	$262.91
03/31/2015	GIBSON, DELORES	9161	171	City Of Chicago Police	$0.29
03/31/2015	GIBSON, DELORES	9161	171	City Of Chicago Police	$4.00
03/31/2015	GIBSON, DELORES	9161	171	City Of Chicago Police	$267.61
03/31/2015	GIBSON, DELORES	9161	171	City Of Chicago Police	$262.91

Incident Date	Claimant	Rank	Unit of Assignment	Insured	Total to be Paid
08/08/2015	GIANNOS, ELIAS	9161		City Of Chicago Police	$0.27
08/08/2015	GIANNOS, ELIAS	9161		City Of Chicago Police	$208.97
08/08/2015	GIANNOS, ELIAS	9161		City Of Chicago Police	$4.00
08/08/2015	GIANNOS, ELIAS	9161		City Of Chicago Police	$0.22
08/08/2015	GIANNOS, ELIAS	9161		City Of Chicago Police	$35.39
08/08/2015	GIANNOS, ELIAS	9161		City Of Chicago Police	$4.00
08/08/2015	GIANNOS, ELIAS	9161		City Of Chicago Police	$75.06
08/08/2015	GIANNOS, ELIAS	9161		City Of Chicago Police	$4.00
08/08/2015	GIANNOS, ELIAS	9161		City Of Chicago Police	$0.81
08/08/2015	GIANNOS, ELIAS	9161		City Of Chicago Police	$71.87
08/08/2015	GIANNOS, ELIAS	9161		City Of Chicago Police	$4.00
08/08/2015	GIANNOS, ELIAS	9161		City Of Chicago Police	$1.36
08/08/2015	GIANNOS, ELIAS	9161		City Of Chicago Police	$203.30
08/08/2015	GIANNOS, ELIAS	9161		City Of Chicago Police	$4.00
08/08/2015	GIANNOS, ELIAS	9161		City Of Chicago Police	$0.21
08/08/2015	GIANNOS, ELIAS	9161		City Of Chicago Police	$292.04
08/08/2015	GIANNOS, ELIAS	9161		City Of Chicago Police	$4.00
08/08/2015	GIANNOS, ELIAS	9161		City Of Chicago Police	$0.31
08/08/2015	GIANNOS, ELIAS	9161		City Of Chicago Police	$932.96
08/08/2015	GIANNOS, ELIAS	9161		City Of Chicago Police	$4.00
08/08/2015	GIANNOS, ELIAS	9161		City Of Chicago Police	$4.00
08/08/2015	GIANNOS, ELIAS	9161		City Of Chicago Police	$223.19
08/08/2015	GIANNOS, ELIAS	9161		City Of Chicago Police	$4.00
08/08/2015	GIANNOS, ELIAS	9161		City Of Chicago Police	$0.24
08/08/2015	GIANNOS, ELIAS	9161		City Of Chicago Police	$253.50
08/08/2015	GIANNOS, ELIAS	9161		City Of Chicago Police	$4.00
08/08/2015	GIANNOS, ELIAS	9161		City Of Chicago Police	$0.27
08/08/2015	GIANNOS, ELIAS	9161		City Of Chicago Police	$60.48
08/08/2015	GIANNOS, ELIAS	9161		City Of Chicago Police	$253.50
08/08/2015	GIANNOS, ELIAS	9161		City Of Chicago Police	$4.00
02/05/2015	GHUSAIN, KASSIM	9161	003	City Of Chicago Police	$166.70
02/05/2015	GHUSAIN, KASSIM	9161	003	City Of Chicago Police	$206.49
10/25/2015	GATRELL, BRENDA	9161	011	City Of Chicago Police	$4.00

Incident Date	Claimant	Rank	Unit of Assignment	Insured	Total to be Paid
10/25/2015	GATRELL, BRENDA	9161	011	City Of Chicago Police	$64.04
06/14/2011	GARZA, GLADYS	9161	008	City Of Chicago Police	$1.45
06/14/2011	GARZA, GLADYS	9161	008	City Of Chicago Police	$4.00
06/14/2011	GARZA, GLADYS	9161	008	City Of Chicago Police	$76.43
06/15/2015	GARRETT, ERIN	9161	004	City Of Chicago Police	$4.00
06/15/2015	GARRETT, ERIN	9161	004	City Of Chicago Police	$4.00
06/15/2015	GARRETT, ERIN	9161	004	City Of Chicago Police	$162.68
06/15/2015	GARRETT, ERIN	9161	004	City Of Chicago Police	$4.00
10/09/2015	GARIBAY, FORTINO	9161	312	City Of Chicago Police	$4.00
10/09/2015	GARIBAY, FORTINO	9161	312	City Of Chicago Police	$185.48
10/09/2015	GARIBAY, FORTINO	9161	312	City Of Chicago Police	$1.66
10/09/2015	GARIBAY, FORTINO	9161	312	City Of Chicago Police	$66.00
10/09/2015	GARIBAY, FORTINO	9161	312	City Of Chicago Police	$4.00
10/09/2015	GARIBAY, FORTINO	9161	312	City Of Chicago Police	$0.59
09/23/2015	GARFIELD, NICHOLE	9161	044	City Of Chicago Police	$253.68
09/23/2015	GARFIELD, NICHOLE	9161	044	City Of Chicago Police	$4.00
09/23/2015	GARFIELD, NICHOLE	9161	044	City Of Chicago Police	$0.35
09/23/2015	GARFIELD, NICHOLE	9161	044	City Of Chicago Police	$260.30
09/23/2015	GARFIELD, NICHOLE	9161	044	City Of Chicago Police	$4.00
09/23/2015	GARFIELD, NICHOLE	9161	044	City Of Chicago Police	$0.35
09/23/2015	GARFIELD, NICHOLE	9161	044	City Of Chicago Police	$262.40
09/23/2015	GARFIELD, NICHOLE	9161	044	City Of Chicago Police	$4.00
09/23/2015	GARFIELD, NICHOLE	9161	044	City Of Chicago Police	$0.36
09/23/2015	GARFIELD, NICHOLE	9161	044	City Of Chicago Police	$222.76
09/23/2015	GARFIELD, NICHOLE	9161	044	City Of Chicago Police	$4.00
09/23/2015	GARFIELD, NICHOLE	9161	044	City Of Chicago Police	$0.30
09/23/2015	GARFIELD, NICHOLE	9161	044	City Of Chicago Police	$260.48
09/23/2015	GARFIELD, NICHOLE	9161	044	City Of Chicago Police	$4.00
09/23/2015	GARFIELD, NICHOLE	9161	044	City Of Chicago Police	$0.36
09/23/2015	GARFIELD, NICHOLE	9161	044	City Of Chicago Police	$129.76
09/23/2015	GARFIELD, NICHOLE	9161	044	City Of Chicago Police	$4.00
09/23/2015	GARFIELD, NICHOLE	9161	044	City Of Chicago Police	$0.17
09/23/2015	GARFIELD, NICHOLE	9161	044	City Of Chicago Police	$258.38

Incident Date	Claimant	Rank	Unit of Assignment	Insured	Total to be Paid
09/23/2015	GARFIELD, NICHOLE	9161	044	City Of Chicago Police	$4.00
09/23/2015	GARFIELD, NICHOLE	9161	044	City Of Chicago Police	$0.35
09/23/2015	GARFIELD, NICHOLE	9161	044	City Of Chicago Police	$207.42
09/23/2015	GARFIELD, NICHOLE	9161	044	City Of Chicago Police	$4.00
09/23/2015	GARFIELD, NICHOLE	9161	044	City Of Chicago Police	$257.54
09/23/2015	GARFIELD, NICHOLE	9161	044	City Of Chicago Police	$250.92
09/23/2015	GARFIELD, NICHOLE	9161	044	City Of Chicago Police	$257.54
09/23/2015	GARFIELD, NICHOLE	9161	044	City Of Chicago Police	$4.00
09/23/2015	GARFIELD, NICHOLE	9161	044	City Of Chicago Police	$0.29
09/23/2015	GARFIELD, NICHOLE	9161	044	City Of Chicago Police	$110.00
09/23/2015	GARFIELD, NICHOLE	9161	044	City Of Chicago Police	$4.00
09/23/2015	GARFIELD, NICHOLE	9161	044	City Of Chicago Police	$0.35
09/23/2015	GARFIELD, NICHOLE	9161	044	City Of Chicago Police	$4.00
09/23/2015	GARFIELD, NICHOLE	9161	044	City Of Chicago Police	$0.35
09/23/2015	GARFIELD, NICHOLE	9161	044	City Of Chicago Police	$4.00
09/23/2015	GARFIELD, NICHOLE	9161	044	City Of Chicago Police	$0.35
09/23/2015	GARFIELD, NICHOLE	9161	044	City Of Chicago Police	$217.90
09/23/2015	GARFIELD, NICHOLE	9161	044	City Of Chicago Police	$0.29
12/25/2014	GARDNER, RODERICK	9171		City Of Chicago Police	$4.00
12/25/2014	GARDNER, RODERICK	9171		City Of Chicago Police	$4.00
12/25/2014	GARDNER, RODERICK	9171		City Of Chicago Police	$175.17
12/25/2014	GARDNER, RODERICK	9171		City Of Chicago Police	$219.04
12/25/2014	GARDNER, RODERICK	9171		City Of Chicago Police	$0.20
12/25/2014	GARDNER, RODERICK	9171		City Of Chicago Police	$4.00
12/25/2014	GARDNER, RODERICK	9171		City Of Chicago Police	$175.17
12/25/2014	GARDNER, RODERICK	9171		City Of Chicago Police	$0.24
12/25/2014	GARDNER, RODERICK	9171		City Of Chicago Police	$0.20
12/25/2014	GARDNER, RODERICK	9171		City Of Chicago Police	$175.17
12/25/2014	GARDNER, RODERICK	9171		City Of Chicago Police	$4.00
12/25/2014	GARDNER, RODERICK	9171		City Of Chicago Police	$0.20
12/25/2014	GARDNER, RODERICK	9171		City Of Chicago Police	$175.17
12/25/2014	GARDNER, RODERICK	9171		City Of Chicago Police	$4.00
12/25/2014	GARDNER, RODERICK	9171		City Of Chicago Police	$0.20

Incident Date	Claimant	Rank	Unit of Assignment	Insured	Total to be Paid
12/25/2014	GARDNER, RODERICK	9171		City Of Chicago Police	$221.52
12/25/2014	GARDNER, RODERICK	9171		City Of Chicago Police	$4.00
12/25/2014	GARDNER, RODERICK	9171		City Of Chicago Police	$0.25
12/25/2014	GARDNER, RODERICK	9171		City Of Chicago Police	$75.86
12/25/2014	GARDNER, RODERICK	9171		City Of Chicago Police	$4.00
12/25/2014	GARDNER, RODERICK	9171		City Of Chicago Police	$0.68
12/25/2014	GARDNER, RODERICK	9171		City Of Chicago Police	$175.17
12/25/2014	GARDNER, RODERICK	9171		City Of Chicago Police	$4.00
12/25/2014	GARDNER, RODERICK	9171		City Of Chicago Police	$0.20
12/25/2014	GARDNER, RODERICK	9171		City Of Chicago Police	$175.17
12/25/2014	GARDNER, RODERICK	9171		City Of Chicago Police	$4.00
12/25/2014	GARDNER, RODERICK	9171		City Of Chicago Police	$0.20
12/25/2014	GARDNER, RODERICK	9171		City Of Chicago Police	$175.17
12/25/2014	GARDNER, RODERICK	9171		City Of Chicago Police	$4.00
12/25/2014	GARDNER, RODERICK	9171		City Of Chicago Police	$0.20
06/18/2015	GARCIA, RICKY	9161	007	City Of Chicago Police	$301.38
06/18/2015	GARCIA, RICKY	9161	007	City Of Chicago Police	$4.00
06/18/2015	GARCIA, RICKY	9161	007	City Of Chicago Police	$5.70
08/12/2014	GARCIA, ANTHONY	9161	011	City Of Chicago Police	$653.99
08/12/2014	GARCIA, ANTHONY	9161	011	City Of Chicago Police	$12.36
12/21/2014	GARCIA, ADOLFO	9161	701	City Of Chicago Police	$0.52
12/21/2014	GARCIA, ADOLFO	9161	701	City Of Chicago Police	$4.00
12/21/2014	GARCIA, ADOLFO	9161	701	City Of Chicago Police	$58.10
12/21/2014	GARCIA, ADOLFO	9161	701	City Of Chicago Police	$842.40
12/21/2014	GARCIA, ADOLFO	9161	701	City Of Chicago Police	$93.60
12/21/2014	GARCIA, ADOLFO	9161	701	City Of Chicago Police	$140.40
12/21/2014	GARCIA, ADOLFO	9161	701	City Of Chicago Police	$18.87
12/21/2014	GARCIA, ADOLFO	9161	701	City Of Chicago Police	$819.00
12/21/2014	GARCIA, ADOLFO	9161	701	City Of Chicago Police	$709.80
01/05/2012	GANA, JOHN	9168		City Of Chicago Police	$123.12
08/18/2015	GALLAPO, JOSEPH	9161	020	City Of Chicago Police	$615.00
08/18/2015	GALLAPO, JOSEPH	9161	020	City Of Chicago Police	$288.96
08/18/2015	GALLAPO, JOSEPH	9161	020	City Of Chicago Police	$4.00

Incident Date	Claimant	Rank	Unit of Assignment	Insured	Total to be Paid
08/18/2015	GALLAPO, JOSEPH	9161	020	City Of Chicago Police	$113.80
08/18/2015	GALLAPO, JOSEPH	9161	020	City Of Chicago Police	$4.00
08/18/2015	GALLAPO, JOSEPH	9161	020	City Of Chicago Police	$31.34
08/18/2015	GALLAPO, JOSEPH	9161	020	City Of Chicago Police	$4.00
08/18/2015	GALLAPO, JOSEPH	9161	020	City Of Chicago Police	$0.31
01/28/2014	GALIARDO, LESLIE	9161	016	City Of Chicago Police	$4.00
01/28/2014	GALIARDO, LESLIE	9161	016	City Of Chicago Police	$9.48
03/07/2015	GAETA, JAIME	9161	006	City Of Chicago Police	$189.64
03/07/2015	GAETA, JAIME	9161	006	City Of Chicago Police	$0.34
03/07/2015	GAETA, JAIME	9161	006	City Of Chicago Police	$0.20
03/07/2015	GAETA, JAIME	9161	006	City Of Chicago Police	$260.06
03/07/2015	GAETA, JAIME	9161	006	City Of Chicago Police	$4.00
03/07/2015	GAETA, JAIME	9161	006	City Of Chicago Police	$0.27
03/07/2015	GAETA, JAIME	9161	006	City Of Chicago Police	$330.48
03/07/2015	GAETA, JAIME	9161	006	City Of Chicago Police	$4.00
03/07/2015	GAETA, JAIME	9161	006	City Of Chicago Police	$0.34
03/07/2015	GAETA, JAIME	9161	006	City Of Chicago Police	$75.86
03/07/2015	GAETA, JAIME	9161	006	City Of Chicago Police	$4.00
03/07/2015	GAETA, JAIME	9161	006	City Of Chicago Police	$0.68
03/07/2015	GAETA, JAIME	9161	006	City Of Chicago Police	$37.73
03/07/2015	GAETA, JAIME	9161	006	City Of Chicago Police	$4.00
03/07/2015	GAETA, JAIME	9161	006	City Of Chicago Police	$0.34
03/07/2015	GAETA, JAIME	9161	006	City Of Chicago Police	$330.48
03/07/2015	GAETA, JAIME	9161	006	City Of Chicago Police	$4.00
03/07/2015	GAETA, JAIME	9161	006	City Of Chicago Police	$0.34
03/07/2015	GAETA, JAIME	9161	006	City Of Chicago Police	$330.48
03/07/2015	GAETA, JAIME	9161	006	City Of Chicago Police	$4.00
03/07/2015	GAETA, JAIME	9161	006	City Of Chicago Police	$4.00
04/08/2006	Fuller, Stephen B	P	00018	City Of Chicago Police	$4.00
04/08/2006	Fuller, Stephen B	P	00018	City Of Chicago Police	$60.24
04/08/2006	Fuller, Stephen B	P	00018	City Of Chicago Police	$207.66
04/08/2006	Fuller, Stephen B	P	00018	City Of Chicago Police	$257.32
04/08/2006	Fuller, Stephen B	P	00018	City Of Chicago Police	$292.67

Incident Date	Claimant	Rank	Unit of Assignment	Insured	Total to be Paid
04/08/2006	Fuller, Stephen B	P	00018	City Of Chicago Police	$4.00
04/08/2006	Fuller, Stephen B	P	00018	City Of Chicago Police	$0.64
04/08/2006	Fuller, Stephen B	P	00018	City Of Chicago Police	$250.73
04/08/2006	Fuller, Stephen B	P	00018	City Of Chicago Police	$4.00
04/08/2006	Fuller, Stephen B	P	00018	City Of Chicago Police	$0.55
04/08/2006	Fuller, Stephen B	P	00018	City Of Chicago Police	$250.73
04/08/2006	Fuller, Stephen B	P	00018	City Of Chicago Police	$4.00
04/08/2006	Fuller, Stephen B	P	00018	City Of Chicago Police	$0.55
04/08/2006	Fuller, Stephen B	P	00018	City Of Chicago Police	$265.65
04/08/2006	Fuller, Stephen B	P	00018	City Of Chicago Police	$4.00
04/08/2006	Fuller, Stephen B	P	00018	City Of Chicago Police	$0.58
04/08/2006	Fuller, Stephen B	P	00018	City Of Chicago Police	$221.79
04/08/2006	Fuller, Stephen B	P	00018	City Of Chicago Police	$263.73
04/08/2006	Fuller, Stephen B	P	00018	City Of Chicago Police	$0.58
04/08/2006	Fuller, Stephen B	P	00018	City Of Chicago Police	$4.00
04/08/2006	Fuller, Stephen B	P	00018	City Of Chicago Police	$0.45
04/08/2006	Fuller, Stephen B	P	00018	City Of Chicago Police	$4.00
04/08/2006	Fuller, Stephen B	P	00018	City Of Chicago Police	$0.56
04/08/2006	Fuller, Stephen B	P	00018	City Of Chicago Police	$4.00
04/08/2006	Fuller, Stephen B	P	00018	City Of Chicago Police	$0.49
04/08/2006	Fuller, Stephen B	P	00018	City Of Chicago Police	$4.00
04/08/2006	Fuller, Stephen B	P	00018	City Of Chicago Police	$4.00
04/08/2006	Fuller, Stephen B	P	00018	City Of Chicago Police	$26.83
11/26/2012	FULLER, STEPHEN	9161	018	City Of Chicago Police	$4.00
07/01/2012	FUENTES, HECTOR	9161		City Of Chicago Police	$76.71
09/11/2015	FRIEL, DAVID	9171		City Of Chicago Police	$272.62
09/11/2015	FRIEL, DAVID	9171		City Of Chicago Police	$0.20
09/11/2015	FRIEL, DAVID	9171		City Of Chicago Police	$4.00
09/11/2015	FRIEL, DAVID	9171		City Of Chicago Police	$0.20
09/11/2015	FRIEL, DAVID	9171		City Of Chicago Police	$179.32
09/11/2015	FRIEL, DAVID	9171		City Of Chicago Police	$4.00
09/11/2015	FRIEL, DAVID	9171		City Of Chicago Police	$0.20
09/11/2015	FRIEL, DAVID	9171		City Of Chicago Police	$179.32

Incident Date	Claimant	Rank	Unit of Assignment	Insured	Total to be Paid
09/11/2015	FRIEL, DAVID	9171		City Of Chicago Police	$4.00
09/11/2015	FRIEL, DAVID	9171		City Of Chicago Police	$181.96
09/11/2015	FRIEL, DAVID	9171		City Of Chicago Police	$0.20
09/11/2015	FRIEL, DAVID	9171		City Of Chicago Police	$4.00
09/11/2015	FRIEL, DAVID	9171		City Of Chicago Police	$179.32
09/11/2015	FRIEL, DAVID	9171		City Of Chicago Police	$0.20
09/11/2015	FRIEL, DAVID	9171		City Of Chicago Police	$4.00
09/11/2015	FRIEL, DAVID	9171		City Of Chicago Police	$179.32
09/11/2015	FRIEL, DAVID	9171		City Of Chicago Police	$23.13
09/11/2015	FRIEL, DAVID	9171		City Of Chicago Police	$179.32
09/11/2015	FRIEL, DAVID	9171		City Of Chicago Police	$4.00
09/11/2015	FRIEL, DAVID	9171		City Of Chicago Police	$0.20
09/11/2015	FRIEL, DAVID	9171		City Of Chicago Police	$134.90
09/11/2015	FRIEL, DAVID	9171		City Of Chicago Police	$176.31
09/11/2015	FRIEL, DAVID	9171		City Of Chicago Police	$4.00
09/11/2015	FRIEL, DAVID	9171		City Of Chicago Police	$1.57
09/11/2015	FRIEL, DAVID	9171		City Of Chicago Police	$4.00
09/11/2015	FRIEL, DAVID	9171		City Of Chicago Police	$0.31
09/11/2015	FRIEL, DAVID	9171		City Of Chicago Police	$468.00
09/11/2015	FRIEL, DAVID	9171		City Of Chicago Police	$179.32
09/11/2015	FRIEL, DAVID	9171		City Of Chicago Police	$4.00
09/11/2015	FRIEL, DAVID	9171		City Of Chicago Police	$0.20
09/11/2015	FRIEL, DAVID	9171		City Of Chicago Police	$7.91
09/11/2015	FRIEL, DAVID	9171		City Of Chicago Police	$418.61
09/11/2015	FRIEL, DAVID	9171		City Of Chicago Police	$4.00
09/11/2015	FRIEL, DAVID	9171		City Of Chicago Police	$4.00
09/11/2015	FRIEL, DAVID	9171		City Of Chicago Police	$0.20
09/11/2015	FRIEL, DAVID	9171		City Of Chicago Police	$4.00
09/11/2015	FRIEL, DAVID	9171		City Of Chicago Police	$26.36
09/11/2015	FRIEL, DAVID	9171		City Of Chicago Police	$179.32
09/11/2015	FRIEL, DAVID	9171		City Of Chicago Police	$132.97
09/11/2015	FRIEL, DAVID	9171		City Of Chicago Police	$4.00
09/11/2015	FRIEL, DAVID	9171		City Of Chicago Police	$0.15

Incident Date	Claimant	Rank	Unit of Assignment	Insured	Total to be Paid
09/11/2015	FRIEL, DAVID	9171		City Of Chicago Police	$42.20
09/11/2015	FRIEL, DAVID	9171		City Of Chicago Police	$4.00
10/10/2014	FRAUSTO, JACQUELYN	9171	011	City Of Chicago Police	$4.00
10/10/2014	FRAUSTO, JACQUELYN	9171	011	City Of Chicago Police	$0.35
10/10/2014	FRAUSTO, JACQUELYN	9171	011	City Of Chicago Police	$4.00
10/10/2014	FRAUSTO, JACQUELYN	9171	011	City Of Chicago Police	$0.15
10/10/2014	FRAUSTO, JACQUELYN	9171	011	City Of Chicago Police	$139.05
10/10/2014	FRAUSTO, JACQUELYN	9171	011	City Of Chicago Police	$4.00
10/10/2014	FRAUSTO, JACQUELYN	9171	011	City Of Chicago Police	$330.80
08/08/2015	FRANKLIN, OLIVER	9161		City Of Chicago Police	$70.09
08/08/2015	FRANKLIN, OLIVER	9161		City Of Chicago Police	$4.00
08/08/2015	FRANKLIN, OLIVER	9161		City Of Chicago Police	$0.63
07/15/2015	FRANCO, LINDEN	9161		City Of Chicago Police	$4.00
07/15/2015	FRANCO, LINDEN	9161		City Of Chicago Police	$4.02
07/15/2015	FRANCO, LINDEN	9161		City Of Chicago Police	$4.00
07/15/2015	FRANCO, LINDEN	9161		City Of Chicago Police	$26.83
07/15/2015	FRANCO, LINDEN	9161		City Of Chicago Police	$79.85
07/15/2015	FRANCO, LINDEN	9161		City Of Chicago Police	$4.00
07/15/2015	FRANCO, LINDEN	9161		City Of Chicago Police	$4.00
07/15/2015	FRANCO, LINDEN	9161		City Of Chicago Police	$95.73
07/15/2015	FRANCO, LINDEN	9161		City Of Chicago Police	$4.00
07/15/2015	FRANCO, LINDEN	9161		City Of Chicago Police	$69.37
07/15/2015	FRANCO, LINDEN	9161		City Of Chicago Police	$656.48
07/15/2015	FRANCO, LINDEN	9161		City Of Chicago Police	$4.00
07/15/2015	FRANCO, LINDEN	9161		City Of Chicago Police	$179.32
07/15/2015	FRANCO, LINDEN	9161		City Of Chicago Police	$225.67
07/15/2015	FRANCO, LINDEN	9161		City Of Chicago Police	$4.00
07/15/2015	FRANCO, LINDEN	9161		City Of Chicago Police	$0.25
07/15/2015	FRANCO, LINDEN	9161		City Of Chicago Police	$4.00
07/15/2015	FRANCO, LINDEN	9161		City Of Chicago Police	$225.67
07/15/2015	FRANCO, LINDEN	9161		City Of Chicago Police	$4.00
07/15/2015	FRANCO, LINDEN	9161		City Of Chicago Police	$0.25
07/15/2015	FRANCO, LINDEN	9161		City Of Chicago Police	$225.67

Incident Date	Claimant	Rank	Unit of Assignment	Insured	Total to be Paid
07/15/2015	FRANCO, LINDEN	9161		City Of Chicago Police	$4.00
07/15/2015	FRANCO, LINDEN	9161		City Of Chicago Police	$0.25
07/15/2015	FRANCO, LINDEN	9161		City Of Chicago Police	$324.89
07/15/2015	FRANCO, LINDEN	9161		City Of Chicago Police	$4.00
07/15/2015	FRANCO, LINDEN	9161		City Of Chicago Police	$0.35
07/15/2015	FRANCO, LINDEN	9161		City Of Chicago Police	$265.39
07/15/2015	FRANCO, LINDEN	9161		City Of Chicago Police	$4.00
07/15/2015	FRANCO, LINDEN	9161		City Of Chicago Police	$0.29
07/15/2015	FRANCO, LINDEN	9161		City Of Chicago Police	$13.18
07/15/2015	FRANCO, LINDEN	9161		City Of Chicago Police	$4.00
07/15/2015	FRANCO, LINDEN	9161		City Of Chicago Police	$4.54
07/15/2015	FRANCO, LINDEN	9161		City Of Chicago Police	$46.35
07/15/2015	FRANCO, LINDEN	9161		City Of Chicago Police	$4.00
07/15/2015	FRANCO, LINDEN	9161		City Of Chicago Police	$30.73
07/15/2015	FRANCO, LINDEN	9161		City Of Chicago Police	$449.74
06/10/2015	FOSS, ROBERT	9161	017	City Of Chicago Police	$4.00
11/29/2015	FORD, ARTHELIA	9161	044	City Of Chicago Police	$304.86
11/29/2015	FORD, ARTHELIA	9161	044	City Of Chicago Police	$4.00
11/29/2015	FORD, ARTHELIA	9161	044	City Of Chicago Police	$5.75
12/12/2008	FOLINO, ANTHONY	9161		City Of Chicago Police	$325.69
09/24/2011	FOLEY, KATHLEEN	P.O.	021	City Of Chicago Police	$37.03
09/24/2011	FOLEY, KATHLEEN	P.O.	021	City Of Chicago Police	$0.33
09/24/2011	FOLEY, KATHLEEN	P.O.	021	City Of Chicago Police	$4.00
09/24/2011	FOLEY, KATHLEEN	P.O.	021	City Of Chicago Police	$4.00
09/24/2011	FOLEY, KATHLEEN	P.O.	021	City Of Chicago Police	$79.85
11/13/2015	FOLEY, JAMES	9161		City Of Chicago Police	$4.00
11/13/2015	FOLEY, JAMES	9161		City Of Chicago Police	$4.00
11/13/2015	FOLEY, JAMES	9161		City Of Chicago Police	$0.68
11/13/2015	FOLEY, JAMES	9161		City Of Chicago Police	$75.86
11/13/2015	FOLEY, JAMES	9161		City Of Chicago Police	$4.00
11/13/2015	FOLEY, JAMES	9161		City Of Chicago Police	$202.34
11/13/2015	FOLEY, JAMES	9161		City Of Chicago Police	$5.70
11/13/2015	FOLEY, JAMES	9161		City Of Chicago Police	$4.00

Incident Date	Claimant	Rank	Unit of Assignment	Insured	Total to be Paid
11/13/2015	FOLEY, JAMES	9161		City Of Chicago Police	$31.39
11/13/2015	FOLEY, JAMES	9161		City Of Chicago Police	$381.96
11/13/2015	FOLEY, JAMES	9161		City Of Chicago Police	$75.86
11/13/2015	FOLEY, JAMES	9161		City Of Chicago Police	$3.42
11/13/2015	FOLEY, JAMES	9161		City Of Chicago Police	$4.00
11/13/2015	FOLEY, JAMES	9161		City Of Chicago Police	$0.21
11/13/2015	FOLEY, JAMES	9161		City Of Chicago Police	$0.68
11/01/2015	FLORES, GABRIEL	9171		City Of Chicago Police	$79.85
11/01/2015	FLORES, GABRIEL	9171		City Of Chicago Police	$4.00
11/01/2015	FLORES, GABRIEL	9171		City Of Chicago Police	$274.34
11/01/2015	FLORES, GABRIEL	9171		City Of Chicago Police	$4.00
11/01/2015	FLORES, GABRIEL	9171		City Of Chicago Police	$615.00
11/01/2015	FLORES, GABRIEL	9171		City Of Chicago Police	$4.00
11/01/2015	FLORES, GABRIEL	9171		City Of Chicago Police	$113.80
11/01/2015	FLORES, GABRIEL	9171		City Of Chicago Police	$79.85
11/01/2015	FLORES, GABRIEL	9171		City Of Chicago Police	$4.00
09/28/2015	FLISK, MARGARET	9171		City Of Chicago Police	$262.40
09/28/2015	FLISK, MARGARET	9171		City Of Chicago Police	$4.00
09/28/2015	FLISK, MARGARET	9171		City Of Chicago Police	$225.00
09/28/2015	FLISK, MARGARET	9171		City Of Chicago Police	$110.00
09/28/2015	FLISK, MARGARET	9171		City Of Chicago Police	$0.29
11/30/2012	FINNEGAN, KEVIN	9161	019	City Of Chicago Police	$139.45
07/06/2015	FERNANDEZ, JOSE	9161	008	City Of Chicago Police	$664.69
07/06/2015	FERNANDEZ, JOSE	9161	008	City Of Chicago Police	$12.55
07/06/2015	FERNANDEZ, JOSE	9161	008	City Of Chicago Police	$0.50
07/06/2015	FERNANDEZ, JOSE	9161	008	City Of Chicago Police	$56.39
07/06/2015	FERNANDEZ, JOSE	9161	008	City Of Chicago Police	$4.00
09/22/2012	FERET, KIMBERLY	9161	009	City Of Chicago Police	$41.83
09/22/2012	FERET, KIMBERLY	9161	009	City Of Chicago Police	$82.86
11/02/2015	FELICIANO, EDWARD	9161	167	City Of Chicago Police	$94.56
11/02/2015	FELICIANO, EDWARD	9161	167	City Of Chicago Police	$4.00
11/02/2015	FELICIANO, EDWARD	9161	167	City Of Chicago Police	$3.03
11/02/2015	FELICIANO, EDWARD	9161	167	City Of Chicago Police	$4.00

Incident Date	Claimant	Rank	Unit of Assignment	Insured	Total to be Paid
11/02/2015	FELICIANO, EDWARD	9161	167	City Of Chicago Police	$160.37
11/02/2015	FELICIANO, EDWARD	9161	167	City Of Chicago Police	$5.10
11/02/2015	FELICIANO, EDWARD	9161	167	City Of Chicago Police	$4.00
11/02/2015	FELICIANO, EDWARD	9161	167	City Of Chicago Police	$506.76
11/02/2015	FELICIANO, EDWARD	9161	167	City Of Chicago Police	$615.00
09/16/2010	FEIL, CHRISTOPHER	9161	393	City Of Chicago Police	$351.48
09/16/2010	FEIL, CHRISTOPHER	9161	393	City Of Chicago Police	$25.00
09/16/2010	FEIL, CHRISTOPHER	9161	393	City Of Chicago Police	$16.69
09/16/2010	FEIL, CHRISTOPHER	9161	393	City Of Chicago Police	$104.30
09/16/2010	FEIL, CHRISTOPHER	9161	393	City Of Chicago Police	$351.48
09/16/2010	FEIL, CHRISTOPHER	9161	393	City Of Chicago Police	$311.60
09/16/2010	FEIL, CHRISTOPHER	9161	393	City Of Chicago Police	$311.60
07/24/2014	FARY, TIMOTHY	9161	044	City Of Chicago Police	$22.40
07/24/2014	FARY, TIMOTHY	9161	044	City Of Chicago Police	$4.00
07/24/2014	FARY, TIMOTHY	9161	044	City Of Chicago Police	$0.95
06/11/2015	FARR, JANINA	9161		City Of Chicago Police	$4.00
06/11/2015	FARR, JANINA	9161		City Of Chicago Police	$3.44
06/11/2015	FARR, JANINA	9161		City Of Chicago Police	$4.00
06/11/2015	FARR, JANINA	9161		City Of Chicago Police	$214.44
06/11/2015	FARR, JANINA	9161		City Of Chicago Police	$384.95
06/11/2015	FARR, JANINA	9161		City Of Chicago Police	$4.00
06/11/2015	FARR, JANINA	9161		City Of Chicago Police	$4.00
06/11/2015	FARR, JANINA	9161		City Of Chicago Police	$163.81
11/24/2015	FALK, MAUREEN	9161	022	City Of Chicago Police	$4.00
11/24/2015	FALK, MAUREEN	9161	022	City Of Chicago Police	$251.38
11/24/2015	FALK, MAUREEN	9161	022	City Of Chicago Police	$4.00
11/24/2015	FALK, MAUREEN	9161	022	City Of Chicago Police	$117.00
11/24/2015	FALK, MAUREEN	9161	022	City Of Chicago Police	$4.76
08/30/2015	FAGAN, DANIEL	9161		City Of Chicago Police	$0.28
08/30/2015	FAGAN, DANIEL	9161		City Of Chicago Police	$256.54
08/30/2015	FAGAN, DANIEL	9161		City Of Chicago Police	$4.00
08/30/2015	FAGAN, DANIEL	9161		City Of Chicago Police	$0.28
08/30/2015	FAGAN, DANIEL	9161		City Of Chicago Police	$4.00

Incident Date	Claimant	Rank	Unit of Assignment	Insured	Total to be Paid
08/30/2015	FAGAN, DANIEL	9161		City Of Chicago Police	$256.54
08/30/2015	FAGAN, DANIEL	9161		City Of Chicago Police	$4.00
08/30/2015	FAGAN, DANIEL	9161		City Of Chicago Police	$0.28
08/30/2015	FAGAN, DANIEL	9161		City Of Chicago Police	$256.54
08/30/2015	FAGAN, DANIEL	9161		City Of Chicago Police	$4.00
08/30/2015	FAGAN, DANIEL	9161		City Of Chicago Police	$0.28
08/30/2015	FAGAN, DANIEL	9161		City Of Chicago Police	$256.54
08/30/2015	FAGAN, DANIEL	9161		City Of Chicago Police	$4.00
08/30/2015	FAGAN, DANIEL	9161		City Of Chicago Police	$0.28
08/30/2015	FAGAN, DANIEL	9161		City Of Chicago Police	$302.89
08/30/2015	FAGAN, DANIEL	9161		City Of Chicago Police	$4.00
08/30/2015	FAGAN, DANIEL	9161		City Of Chicago Police	$0.33
08/30/2015	FAGAN, DANIEL	9161		City Of Chicago Police	$117.88
08/30/2015	FAGAN, DANIEL	9161		City Of Chicago Police	$4.00
08/30/2015	FAGAN, DANIEL	9161		City Of Chicago Police	$256.54
08/30/2015	FAGAN, DANIEL	9161		City Of Chicago Police	$4.00
08/30/2015	FAGAN, DANIEL	9161		City Of Chicago Police	$4.00
08/30/2015	FAGAN, DANIEL	9161		City Of Chicago Police	$256.54
08/30/2015	FAGAN, DANIEL	9161		City Of Chicago Police	$0.28
08/30/2015	FAGAN, DANIEL	9161		City Of Chicago Police	$4.00
08/30/2015	FAGAN, DANIEL	9161		City Of Chicago Police	$256.54
08/30/2015	FAGAN, DANIEL	9161		City Of Chicago Police	$0.33
08/30/2015	FAGAN, DANIEL	9161		City Of Chicago Police	$4.00
08/30/2015	FAGAN, DANIEL	9161		City Of Chicago Police	$302.89
08/30/2015	FAGAN, DANIEL	9161		City Of Chicago Police	$0.28
08/30/2015	FAGAN, DANIEL	9161		City Of Chicago Police	$4.00
08/30/2015	FAGAN, DANIEL	9161		City Of Chicago Police	$256.54
08/30/2015	FAGAN, DANIEL	9161		City Of Chicago Police	$4.00
08/30/2015	FAGAN, DANIEL	9161		City Of Chicago Police	$117.88
08/30/2015	FAGAN, DANIEL	9161		City Of Chicago Police	$0.28
09/03/1999	Engelhardt, Daniel	P	00021	City Of Chicago Police	$4.00
09/03/1999	Engelhardt, Daniel	P	00021	City Of Chicago Police	$6.36
09/03/1999	Engelhardt, Daniel	P	00021	City Of Chicago Police	$4.00

Incident Date	Claimant	Rank	Unit of Assignment	Insured	Total to be Paid
09/03/1999	Engelhardt, Daniel	P	00021	City Of Chicago Police	$54.80
09/03/1999	Engelhardt, Daniel	P	00021	City Of Chicago Police	$31.34
09/03/1999	Engelhardt, Daniel	P	00021	City Of Chicago Police	$67.33
09/03/1999	Engelhardt, Daniel	P	00021	City Of Chicago Police	$4.00
09/03/1999	Engelhardt, Daniel	P	00021	City Of Chicago Police	$0.60
09/03/1999	Engelhardt, Daniel	P	00021	City Of Chicago Police	$43.11
09/03/1999	Engelhardt, Daniel	P	00021	City Of Chicago Police	$4.00
09/03/1999	Engelhardt, Daniel	P	00021	City Of Chicago Police	$0.39
09/03/1999	Engelhardt, Daniel	P	00021	City Of Chicago Police	$35.80
09/03/1999	Engelhardt, Daniel	P	00021	City Of Chicago Police	$0.32
09/03/1999	Engelhardt, Daniel	P	00021	City Of Chicago Police	$4.00
04/02/2003	Eng, Douglas	P	00015	City Of Chicago Police	$368.40
04/02/2003	Eng, Douglas	P	00015	City Of Chicago Police	$201.70
11/11/2005	Edwards, Raymond	P	00006	City Of Chicago Police	$321.16
11/11/2005	Edwards, Raymond	P	00006	City Of Chicago Police	$2.87
08/16/2000	Edenhofer, Carleen	P	00016	City Of Chicago Police	$175.34
05/25/2012	ESQUIVEL, CIRILO	9161	044	City Of Chicago Police	$0.05
05/25/2012	ESQUIVEL, CIRILO	9161	044	City Of Chicago Police	$324.18
09/01/2009	ESPARZA HALL, ALEXSANDRI			City Of Chicago Police	$4.00
09/01/2009	ESPARZA HALL, ALEXSANDRI			City Of Chicago Police	$0.47
09/01/2009	ESPARZA HALL, ALEXSANDRI			City Of Chicago Police	$53.08
06/08/2015	ERRUM, ALEX	9161	012	City Of Chicago Police	$4.00
06/08/2015	ERRUM, ALEX	9161	012	City Of Chicago Police	$25.69
06/08/2015	ERRUM, ALEX	9161	012	City Of Chicago Police	$80.49
03/21/2009	ENRIQUEZ, ELIZABETH			City Of Chicago Police	$26.90
09/03/2012	ENRIQUEZ, ELIZABETH	9161	007	City Of Chicago Police	$4.00
09/03/2012	ENRIQUEZ, ELIZABETH	9161	007	City Of Chicago Police	$764.94
09/03/2012	ENRIQUEZ, ELIZABETH	9161	007	City Of Chicago Police	$4.00
09/03/2012	ENRIQUEZ, ELIZABETH	9161	007	City Of Chicago Police	$6.84
09/03/2012	ENRIQUEZ, ELIZABETH	9161	007	City Of Chicago Police	$268.46
09/03/2012	ENRIQUEZ, ELIZABETH	9161	007	City Of Chicago Police	$8.64
09/03/2012	ENRIQUEZ, ELIZABETH	9161	007	City Of Chicago Police	$4.00
09/03/2012	ENRIQUEZ, ELIZABETH	9161	007	City Of Chicago Police	$11.97

Incident Date	Claimant	Rank	Unit of Assignment	Insured	Total to be Paid
09/03/2012	ENRIQUEZ, ELIZABETH	9161	007	City Of Chicago Police	$4.00
09/03/2012	ENRIQUEZ, ELIZABETH	9161	007	City Of Chicago Police	$1.66
09/03/2012	ENRIQUEZ, ELIZABETH	9161	007	City Of Chicago Police	$4.00
09/03/2012	ENRIQUEZ, ELIZABETH	9161	007	City Of Chicago Police	$185.85
09/03/2012	ENRIQUEZ, ELIZABETH	9161	007	City Of Chicago Police	$966.14
08/15/2010	ENG, DOUGLAS			City Of Chicago Police	$169.80
08/15/2010	ENG, DOUGLAS			City Of Chicago Police	$243.60
10/24/2015	EDWARDS, JASON	9161		City Of Chicago Police	$4.00
10/24/2015	EDWARDS, JASON	9161		City Of Chicago Police	$75.86
10/24/2015	EDWARDS, JASON	9161		City Of Chicago Police	$0.68
10/24/2015	EDWARDS, JASON	9161		City Of Chicago Police	$235.01
10/24/2015	EDWARDS, JASON	9161		City Of Chicago Police	$4.00
10/24/2015	EDWARDS, JASON	9161		City Of Chicago Police	$2.10
10/22/2015	ECHEVERRIA, DANIEL	9161		City Of Chicago Police	$4.00
10/22/2015	ECHEVERRIA, DANIEL	9161		City Of Chicago Police	$671.50
10/22/2015	ECHEVERRIA, DANIEL	9161		City Of Chicago Police	$4.27
10/22/2015	ECHEVERRIA, DANIEL	9161		City Of Chicago Police	$4.00
10/22/2015	ECHEVERRIA, DANIEL	9161		City Of Chicago Police	$477.66
10/22/2015	ECHEVERRIA, DANIEL	9161		City Of Chicago Police	$20.04
10/22/2015	ECHEVERRIA, DANIEL	9161		City Of Chicago Police	$4.00
10/22/2015	ECHEVERRIA, DANIEL	9161		City Of Chicago Police	$53.23
10/22/2015	ECHEVERRIA, DANIEL	9161		City Of Chicago Police	$3.01
10/22/2015	ECHEVERRIA, DANIEL	9161		City Of Chicago Police	$4.00
10/22/2015	ECHEVERRIA, DANIEL	9161		City Of Chicago Police	$100.20
10/22/2015	ECHEVERRIA, DANIEL	9161		City Of Chicago Police	$48.24
10/22/2015	ECHEVERRIA, DANIEL	9161		City Of Chicago Police	$11.55
10/22/2015	ECHEVERRIA, DANIEL	9161		City Of Chicago Police	$3.98
10/22/2015	ECHEVERRIA, DANIEL	9161		City Of Chicago Police	$4.00
10/22/2015	ECHEVERRIA, DANIEL	9161		City Of Chicago Police	$366.93
10/22/2015	ECHEVERRIA, DANIEL	9161		City Of Chicago Police	$110.00
10/22/2015	ECHEVERRIA, DANIEL	9161		City Of Chicago Police	$4.00
07/14/1988	Domagala, Bernard	P	09999	City Of Chicago Police	$992.50
07/14/1988	Domagala, Bernard	P	09999	City Of Chicago Police	$865.00

Incident Date	Claimant	Rank	Unit of Assignment	Insured	Total to be Paid
07/14/1988	Domagala, Bernard	P	09999	City Of Chicago Police	$83.32
07/14/1988	Domagala, Bernard	P	09999	City Of Chicago Police	$83.32
07/14/1988	Domagala, Bernard	P	09999	City Of Chicago Police	$124.98
07/14/1988	Domagala, Bernard	P	09999	City Of Chicago Police	$5.30
07/14/1988	Domagala, Bernard	P	09999	City Of Chicago Police	$566.24
07/14/1988	Domagala, Bernard	P	09999	City Of Chicago Police	$765.05
07/14/1988	Domagala, Bernard	P	09999	City Of Chicago Police	$5.12
07/14/1988	Domagala, Bernard	P	09999	City Of Chicago Police	$56.33
07/14/1988	Domagala, Bernard	P	09999	City Of Chicago Police	$154.19
07/14/1988	Domagala, Bernard	P	09999	City Of Chicago Police	$307.56
07/14/1988	Domagala, Bernard	P	09999	City Of Chicago Police	$5.30
07/21/2007	Deraedt, Craig A	P	00016	City Of Chicago Police	$143.16
07/21/2007	Deraedt, Craig A	P	00016	City Of Chicago Police	$158.53
07/21/2007	Deraedt, Craig A	P	00016	City Of Chicago Police	$169.03
01/09/2002	Delgado, Xavier	P	00153	City Of Chicago Police	$4.00
01/09/2002	Delgado, Xavier	P	00153	City Of Chicago Police	$144.85
01/09/2002	Delgado, Xavier	P	00153	City Of Chicago Police	$144.85
01/09/2002	Delgado, Xavier	P	00153	City Of Chicago Police	$4.00
01/09/2002	Delgado, Xavier	P	00153	City Of Chicago Police	$4.00
10/06/2015	DUNCAN, MARCUS	9161		City Of Chicago Police	$262.91
10/06/2015	DUNCAN, MARCUS	9161		City Of Chicago Police	$200.67
10/06/2015	DUNCAN, MARCUS	9161		City Of Chicago Police	$0.28
10/06/2015	DUNCAN, MARCUS	9161		City Of Chicago Police	$262.91
10/06/2015	DUNCAN, MARCUS	9161		City Of Chicago Police	$4.00
10/06/2015	DUNCAN, MARCUS	9161		City Of Chicago Police	$0.28
10/06/2015	DUNCAN, MARCUS	9161		City Of Chicago Police	$262.91
10/06/2015	DUNCAN, MARCUS	9161		City Of Chicago Police	$4.00
10/06/2015	DUNCAN, MARCUS	9161		City Of Chicago Police	$0.28
10/06/2015	DUNCAN, MARCUS	9161		City Of Chicago Police	$216.56
10/06/2015	DUNCAN, MARCUS	9161		City Of Chicago Police	$4.00
10/06/2015	DUNCAN, MARCUS	9161		City Of Chicago Police	$0.23
10/06/2015	DUNCAN, MARCUS	9161		City Of Chicago Police	$14.38
10/06/2015	DUNCAN, MARCUS	9161		City Of Chicago Police	$4.00

Incident Date	Claimant	Rank	Unit of Assignment	Insured	Total to be Paid
10/06/2015	DUNCAN, MARCUS	9161		City Of Chicago Police	$5.83
10/06/2015	DUNCAN, MARCUS	9161		City Of Chicago Police	$262.91
10/06/2015	DUNCAN, MARCUS	9161		City Of Chicago Police	$4.00
10/06/2015	DUNCAN, MARCUS	9161		City Of Chicago Police	$0.28
10/06/2015	DUNCAN, MARCUS	9161		City Of Chicago Police	$262.91
10/06/2015	DUNCAN, MARCUS	9161		City Of Chicago Police	$4.00
10/06/2015	DUNCAN, MARCUS	9161		City Of Chicago Police	$0.28
10/06/2015	DUNCAN, MARCUS	9161		City Of Chicago Police	$4.00
10/06/2015	DUNCAN, MARCUS	9161		City Of Chicago Police	$0.22
10/06/2015	DUNCAN, MARCUS	9161		City Of Chicago Police	$169.67
10/06/2015	DUNCAN, MARCUS	9161		City Of Chicago Police	$4.00
10/06/2015	DUNCAN, MARCUS	9161		City Of Chicago Police	$29.51
10/06/2015	DUNCAN, MARCUS	9161		City Of Chicago Police	$4.00
11/19/2015	DOUGAN, COLEEN	9161	650	City Of Chicago Police	$281.01
11/19/2015	DOUGAN, COLEEN	9161	650	City Of Chicago Police	$4.00
11/19/2015	DOUGAN, COLEEN	9161	650	City Of Chicago Police	$4.00
08/14/2015	DONALDSON, CECILIA	9161		City Of Chicago Police	$264.84
08/14/2015	DONALDSON, CECILIA	9161		City Of Chicago Police	$4.00
08/14/2015	DONALDSON, CECILIA	9161		City Of Chicago Police	$0.28
08/14/2015	DONALDSON, CECILIA	9161		City Of Chicago Police	$0.28
08/14/2015	DONALDSON, CECILIA	9161		City Of Chicago Police	$0.28
08/14/2015	DONALDSON, CECILIA	9161		City Of Chicago Police	$264.84
08/14/2015	DONALDSON, CECILIA	9161		City Of Chicago Police	$4.00
08/14/2015	DONALDSON, CECILIA	9161		City Of Chicago Police	$4.00
08/14/2015	DONALDSON, CECILIA	9161		City Of Chicago Police	$264.84
08/14/2015	DONALDSON, CECILIA	9161		City Of Chicago Police	$4.00
08/14/2015	DONALDSON, CECILIA	9161		City Of Chicago Police	$281.01
08/14/2015	DONALDSON, CECILIA	9161		City Of Chicago Police	$4.00
08/14/2015	DONALDSON, CECILIA	9161		City Of Chicago Police	$214.44
08/14/2015	DONALDSON, CECILIA	9161		City Of Chicago Police	$0.28
08/14/2015	DONALDSON, CECILIA	9161		City Of Chicago Police	$4.00
08/14/2015	DONALDSON, CECILIA	9161		City Of Chicago Police	$264.84
08/14/2015	DONALDSON, CECILIA	9161		City Of Chicago Police	$0.28

Incident Date	Claimant	Rank	Unit of Assignment	Insured	Total to be Paid
08/14/2015	DONALDSON, CECILIA	9161		City Of Chicago Police	$4.00
08/14/2015	DONALDSON, CECILIA	9161		City Of Chicago Police	$264.84
08/14/2015	DONALDSON, CECILIA	9161		City Of Chicago Police	$0.28
08/14/2015	DONALDSON, CECILIA	9161		City Of Chicago Police	$4.00
08/14/2015	DONALDSON, CECILIA	9161		City Of Chicago Police	$222.08
08/14/2015	DONALDSON, CECILIA	9161		City Of Chicago Police	$4.00
08/14/2015	DONALDSON, CECILIA	9161		City Of Chicago Police	$0.44
08/14/2015	DONALDSON, CECILIA	9161		City Of Chicago Police	$264.84
08/14/2015	DONALDSON, CECILIA	9161		City Of Chicago Police	$4.00
08/14/2015	DONALDSON, CECILIA	9161		City Of Chicago Police	$0.28
08/14/2015	DONALDSON, CECILIA	9161		City Of Chicago Police	$264.84
08/14/2015	DONALDSON, CECILIA	9161		City Of Chicago Police	$4.00
08/14/2015	DONALDSON, CECILIA	9161		City Of Chicago Police	$0.28
08/14/2015	DONALDSON, CECILIA	9161		City Of Chicago Police	$264.84
08/14/2015	DONALDSON, CECILIA	9161		City Of Chicago Police	$4.00
08/14/2015	DONALDSON, CECILIA	9161		City Of Chicago Police	$0.28
08/14/2015	DONALDSON, CECILIA	9161		City Of Chicago Police	$88.76
08/14/2015	DONALDSON, CECILIA	9161		City Of Chicago Police	$4.00
08/14/2015	DONALDSON, CECILIA	9161		City Of Chicago Police	$1.68
08/14/2015	DONALDSON, CECILIA	9161		City Of Chicago Police	$82.63
08/14/2015	DONALDSON, CECILIA	9161		City Of Chicago Police	$4.00
08/14/2015	DONALDSON, CECILIA	9161		City Of Chicago Police	$264.84
10/09/2015	DOMER, EMILE	9161		City Of Chicago Police	$458.26
10/09/2015	DOMER, EMILE	9161		City Of Chicago Police	$0.31
10/09/2015	DOMER, EMILE	9161		City Of Chicago Police	$0.61
10/09/2015	DOMER, EMILE	9161		City Of Chicago Police	$4.00
10/09/2015	DOMER, EMILE	9161		City Of Chicago Police	$0.36
10/09/2015	DOMER, EMILE	9161		City Of Chicago Police	$4.00
10/09/2015	DOMER, EMILE	9161		City Of Chicago Police	$319.61
10/09/2015	DOMER, EMILE	9161		City Of Chicago Police	$14.40
10/09/2015	DOMER, EMILE	9161		City Of Chicago Police	$8.43
10/09/2015	DOMER, EMILE	9161		City Of Chicago Police	$4.00
10/09/2015	DOMER, EMILE	9161		City Of Chicago Police	$0.26

Incident Date	Claimant	Rank	Unit of Assignment	Insured	Total to be Paid
10/09/2015	DOMER, EMILE	9161		City Of Chicago Police	$4.00
10/09/2015	DOMER, EMILE	9161		City Of Chicago Police	$227.26
10/09/2015	DOMER, EMILE	9161		City Of Chicago Police	$4.00
10/09/2015	DOMER, EMILE	9161		City Of Chicago Police	$269.46
08/14/2015	DJURDJEVIC, NEBOJSA	9161	044	City Of Chicago Police	$250.28
08/14/2015	DJURDJEVIC, NEBOJSA	9161	044	City Of Chicago Police	$0.28
08/14/2015	DJURDJEVIC, NEBOJSA	9161	044	City Of Chicago Police	$75.86
08/14/2015	DJURDJEVIC, NEBOJSA	9161	044	City Of Chicago Police	$245.32
08/14/2015	DJURDJEVIC, NEBOJSA	9161	044	City Of Chicago Police	$250.28
08/14/2015	DJURDJEVIC, NEBOJSA	9161	044	City Of Chicago Police	$290.00
08/14/2015	DJURDJEVIC, NEBOJSA	9161	044	City Of Chicago Police	$247.80
08/14/2015	DJURDJEVIC, NEBOJSA	9161	044	City Of Chicago Police	$130.31
08/14/2015	DJURDJEVIC, NEBOJSA	9161	044	City Of Chicago Police	$4.00
08/14/2015	DJURDJEVIC, NEBOJSA	9161	044	City Of Chicago Police	$0.14
08/14/2015	DJURDJEVIC, NEBOJSA	9161	044	City Of Chicago Police	$254.61
08/14/2015	DJURDJEVIC, NEBOJSA	9161	044	City Of Chicago Police	$4.00
08/14/2015	DJURDJEVIC, NEBOJSA	9161	044	City Of Chicago Police	$0.28
08/14/2015	DJURDJEVIC, NEBOJSA	9161	044	City Of Chicago Police	$259.02
08/14/2015	DJURDJEVIC, NEBOJSA	9161	044	City Of Chicago Police	$4.00
08/14/2015	DJURDJEVIC, NEBOJSA	9161	044	City Of Chicago Police	$0.68
08/14/2015	DJURDJEVIC, NEBOJSA	9161	044	City Of Chicago Police	$4.00
08/14/2015	DJURDJEVIC, NEBOJSA	9161	044	City Of Chicago Police	$0.26
08/14/2015	DJURDJEVIC, NEBOJSA	9161	044	City Of Chicago Police	$4.00
08/14/2015	DJURDJEVIC, NEBOJSA	9161	044	City Of Chicago Police	$0.27
08/14/2015	DJURDJEVIC, NEBOJSA	9161	044	City Of Chicago Police	$4.00
08/14/2015	DJURDJEVIC, NEBOJSA	9161	044	City Of Chicago Police	$0.29
08/14/2015	DJURDJEVIC, NEBOJSA	9161	044	City Of Chicago Police	$4.00
08/14/2015	DJURDJEVIC, NEBOJSA	9161	044	City Of Chicago Police	$0.28
08/14/2015	DJURDJEVIC, NEBOJSA	9161	044	City Of Chicago Police	$4.00
08/14/2015	DJURDJEVIC, NEBOJSA	9161	044	City Of Chicago Police	$0.28
08/14/2015	DJURDJEVIC, NEBOJSA	9161	044	City Of Chicago Police	$254.43
08/14/2015	DJURDJEVIC, NEBOJSA	9161	044	City Of Chicago Police	$4.00
08/14/2015	DJURDJEVIC, NEBOJSA	9161	044	City Of Chicago Police	$0.28

Incident Date	Claimant	Rank	Unit of Assignment	Insured	Total to be Paid
08/14/2015	DJURDJEVIC, NEBOJSA	9161	044	City Of Chicago Police	$4.00
08/14/2015	DJURDJEVIC, NEBOJSA	9161	044	City Of Chicago Police	$0.28
08/14/2015	DJURDJEVIC, NEBOJSA	9161	044	City Of Chicago Police	$4.00
08/14/2015	DJURDJEVIC, NEBOJSA	9161	044	City Of Chicago Police	$0.32
08/14/2015	DJURDJEVIC, NEBOJSA	9161	044	City Of Chicago Police	$251.95
08/14/2015	DJURDJEVIC, NEBOJSA	9161	044	City Of Chicago Police	$4.00
08/14/2015	DJURDJEVIC, NEBOJSA	9161	044	City Of Chicago Police	$0.27
08/14/2015	DJURDJEVIC, NEBOJSA	9161	044	City Of Chicago Police	$254.43
08/14/2015	DJURDJEVIC, NEBOJSA	9161	044	City Of Chicago Police	$4.00
08/14/2015	DJURDJEVIC, NEBOJSA	9161	044	City Of Chicago Police	$250.28
02/02/2015	DISTASIO, ROBERT	9165	610	City Of Chicago Police	$4.00
02/02/2015	DISTASIO, ROBERT	9165	610	City Of Chicago Police	$4.00
02/02/2015	DISTASIO, ROBERT	9165	610	City Of Chicago Police	$223.19
02/02/2015	DISTASIO, ROBERT	9165	610	City Of Chicago Police	$0.68
02/02/2015	DISTASIO, ROBERT	9165	610	City Of Chicago Police	$288.41
02/02/2015	DISTASIO, ROBERT	9165	610	City Of Chicago Police	$75.86
02/02/2015	DISTASIO, ROBERT	9165	610	City Of Chicago Police	$4.00
02/02/2015	DISTASIO, ROBERT	9165	610	City Of Chicago Police	$227.60
02/02/2015	DISTASIO, ROBERT	9165	610	City Of Chicago Police	$4.00
02/02/2015	DISTASIO, ROBERT	9165	610	City Of Chicago Police	$0.25
02/02/2015	DISTASIO, ROBERT	9165	610	City Of Chicago Police	$225.12
02/02/2015	DISTASIO, ROBERT	9165	610	City Of Chicago Police	$0.24
02/02/2015	DISTASIO, ROBERT	9165	610	City Of Chicago Police	$0.24
02/02/2015	DISTASIO, ROBERT	9165	610	City Of Chicago Police	$0.30
02/02/2015	DISTASIO, ROBERT	9165	610	City Of Chicago Police	$4.00
07/08/2011	DIPASQUALE, SHANNON	9161	009	City Of Chicago Police	$20.04
07/08/2011	DIPASQUALE, SHANNON	9161	009	City Of Chicago Police	$4.00
07/08/2011	DIPASQUALE, SHANNON	9161	009	City Of Chicago Police	$615.00
07/08/2011	DIPASQUALE, SHANNON	9161	009	City Of Chicago Police	$4.00
07/08/2011	DIPASQUALE, SHANNON	9161	009	City Of Chicago Police	$92.31
10/07/2015	DIAZ, EDIBERTO	9161	007	City Of Chicago Police	$2.16
10/07/2015	DIAZ, EDIBERTO	9161	007	City Of Chicago Police	$264.23
10/07/2015	DIAZ, EDIBERTO	9161	007	City Of Chicago Police	$4.00

Incident Date	Claimant	Rank	Unit of Assignment	Insured	Total to be Paid
10/07/2015	DIAZ, EDIBERTO	9161	007	City Of Chicago Police	$4.00
10/07/2015	DIAZ, EDIBERTO	9161	007	City Of Chicago Police	$4.00
10/07/2015	DIAZ, EDIBERTO	9161	007	City Of Chicago Police	$114.36
08/10/2015	DI GRAZIA, SCOTT	9161	005	City Of Chicago Police	$37.73
08/10/2015	DI GRAZIA, SCOTT	9161	005	City Of Chicago Police	$4.00
08/10/2015	DI GRAZIA, SCOTT	9161	005	City Of Chicago Police	$0.34
06/28/2015	DERCOLA, MATT	9161	312	City Of Chicago Police	$398.35
06/28/2015	DERCOLA, MATT	9161	312	City Of Chicago Police	$0.86
06/28/2015	DERCOLA, MATT	9161	312	City Of Chicago Police	$0.86
06/28/2015	DERCOLA, MATT	9161	312	City Of Chicago Police	$398.35
06/28/2015	DERCOLA, MATT	9161	312	City Of Chicago Police	$4.00
06/28/2015	DERCOLA, MATT	9161	312	City Of Chicago Police	$4.00
06/28/2015	DERCOLA, MATT	9161	312	City Of Chicago Police	$4.00
06/28/2015	DERCOLA, MATT	9161	312	City Of Chicago Police	$398.35
06/28/2015	DERCOLA, MATT	9161	312	City Of Chicago Police	$328.38
06/28/2015	DERCOLA, MATT	9161	312	City Of Chicago Police	$4.00
06/28/2015	DERCOLA, MATT	9161	312	City Of Chicago Police	$0.71
06/28/2015	DERCOLA, MATT	9161	312	City Of Chicago Police	$0.86
06/28/2015	DERCOLA, MATT	9161	312	City Of Chicago Police	$398.35
06/28/2015	DERCOLA, MATT	9161	312	City Of Chicago Police	$4.00
06/28/2015	DERCOLA, MATT	9161	312	City Of Chicago Police	$0.86
06/28/2015	DERCOLA, MATT	9161	312	City Of Chicago Police	$398.35
06/28/2015	DERCOLA, MATT	9161	312	City Of Chicago Police	$4.00
06/28/2015	DERCOLA, MATT	9161	312	City Of Chicago Police	$0.86
06/28/2015	DERCOLA, MATT	9161	312	City Of Chicago Police	$398.35
06/28/2015	DERCOLA, MATT	9161	312	City Of Chicago Police	$4.00
06/28/2015	DERCOLA, MATT	9161	312	City Of Chicago Police	$0.86
06/28/2015	DERCOLA, MATT	9161	312	City Of Chicago Police	$398.35
06/28/2015	DERCOLA, MATT	9161	312	City Of Chicago Police	$4.00
06/28/2015	DERCOLA, MATT	9161	312	City Of Chicago Police	$0.86
09/14/2015	DEPRIZIO, MICHAEL	9161		City Of Chicago Police	$78.04
09/14/2015	DEPRIZIO, MICHAEL	9161		City Of Chicago Police	$0.70
09/14/2015	DEPRIZIO, MICHAEL	9161		City Of Chicago Police	$4.00

Incident Date	Claimant	Rank	Unit of Assignment	Insured	Total to be Paid
10/18/2015	DEMBOWSKI, WAYNE	9161	016	City Of Chicago Police	$72.48
10/18/2015	DEMBOWSKI, WAYNE	9161	016	City Of Chicago Police	$220.97
10/18/2015	DEMBOWSKI, WAYNE	9161	016	City Of Chicago Police	$4.00
10/18/2015	DEMBOWSKI, WAYNE	9161	016	City Of Chicago Police	$0.24
10/18/2015	DEMBOWSKI, WAYNE	9161	016	City Of Chicago Police	$220.97
10/18/2015	DEMBOWSKI, WAYNE	9161	016	City Of Chicago Police	$4.00
10/18/2015	DEMBOWSKI, WAYNE	9161	016	City Of Chicago Police	$0.24
10/18/2015	DEMBOWSKI, WAYNE	9161	016	City Of Chicago Police	$207.04
10/18/2015	DEMBOWSKI, WAYNE	9161	016	City Of Chicago Police	$4.00
10/18/2015	DEMBOWSKI, WAYNE	9161	016	City Of Chicago Police	$0.22
10/18/2015	DEMBOWSKI, WAYNE	9161	016	City Of Chicago Police	$219.04
10/18/2015	DEMBOWSKI, WAYNE	9161	016	City Of Chicago Police	$4.00
10/18/2015	DEMBOWSKI, WAYNE	9161	016	City Of Chicago Police	$0.24
10/18/2015	DEMBOWSKI, WAYNE	9161	016	City Of Chicago Police	$219.04
10/18/2015	DEMBOWSKI, WAYNE	9161	016	City Of Chicago Police	$4.00
10/18/2015	DEMBOWSKI, WAYNE	9161	016	City Of Chicago Police	$0.24
10/18/2015	DEMBOWSKI, WAYNE	9161	016	City Of Chicago Police	$72.53
10/18/2015	DEMBOWSKI, WAYNE	9161	016	City Of Chicago Police	$228.82
10/18/2015	DEMBOWSKI, WAYNE	9161	016	City Of Chicago Police	$4.00
10/18/2015	DEMBOWSKI, WAYNE	9161	016	City Of Chicago Police	$33.82
01/01/2013	DELLORTO, JOHN	9161	284	City Of Chicago Police	$53.23
11/29/2015	DELATORRE JR., CARLOS	9161	044	City Of Chicago Police	$189.59
11/29/2015	DELATORRE JR., CARLOS	9161	044	City Of Chicago Police	$4.00
09/30/2013	DELACRUZ, HILDEGARDE	9161		City Of Chicago Police	$33.94
04/07/2015	DAVIS, ERIC	9161	004	City Of Chicago Police	$328.38
04/07/2015	DAVIS, ERIC	9161	004	City Of Chicago Police	$258.41
04/07/2015	DAVIS, ERIC	9161	004	City Of Chicago Police	$4.00
04/07/2015	DAVIS, ERIC	9161	004	City Of Chicago Police	$0.71
04/07/2015	DAVIS, ERIC	9161	004	City Of Chicago Police	$4.00
04/07/2015	DAVIS, ERIC	9161	004	City Of Chicago Police	$69.97
04/07/2015	DAVIS, ERIC	9161	004	City Of Chicago Police	$44.64
03/18/2015	DAVILA, MARLENE	9161		City Of Chicago Police	$4.00
03/18/2015	DAVILA, MARLENE	9161		City Of Chicago Police	$0.30

Incident Date	Claimant	Rank	Unit of Assignment	Insured	Total to be Paid
03/18/2015	DAVILA, MARLENE	9161		City Of Chicago Police	$272.02
03/18/2015	DAVILA, MARLENE	9161		City Of Chicago Police	$4.00
03/18/2015	DAVILA, MARLENE	9161		City Of Chicago Police	$272.02
03/18/2015	DAVILA, MARLENE	9161		City Of Chicago Police	$4.00
03/18/2015	DAVILA, MARLENE	9161		City Of Chicago Police	$0.30
03/18/2015	DAVILA, MARLENE	9161		City Of Chicago Police	$225.67
03/18/2015	DAVILA, MARLENE	9161		City Of Chicago Police	$4.00
03/18/2015	DAVILA, MARLENE	9161		City Of Chicago Police	$0.25
03/18/2015	DAVILA, MARLENE	9161		City Of Chicago Police	$111.99
03/18/2015	DAVILA, MARLENE	9161		City Of Chicago Police	$4.00
03/18/2015	DAVILA, MARLENE	9161		City Of Chicago Police	$0.30
03/18/2015	DAVILA, MARLENE	9161		City Of Chicago Police	$272.02
03/18/2015	DAVILA, MARLENE	9161		City Of Chicago Police	$4.00
03/18/2015	DAVILA, MARLENE	9161		City Of Chicago Police	$0.30
03/18/2015	DAVILA, MARLENE	9161		City Of Chicago Police	$272.02
03/18/2015	DAVILA, MARLENE	9161		City Of Chicago Police	$0.30
03/18/2015	DAVILA, MARLENE	9161		City Of Chicago Police	$4.00
03/18/2015	DAVILA, MARLENE	9161		City Of Chicago Police	$272.02
03/18/2015	DAVILA, MARLENE	9161		City Of Chicago Police	$0.25
03/18/2015	DAVILA, MARLENE	9161		City Of Chicago Police	$4.00
03/18/2015	DAVILA, MARLENE	9161		City Of Chicago Police	$225.67
03/18/2015	DAVILA, MARLENE	9161		City Of Chicago Police	$1.00
03/18/2015	DAVILA, MARLENE	9161		City Of Chicago Police	$4.00
03/18/2015	DAVILA, MARLENE	9161		City Of Chicago Police	$272.02
03/18/2015	DAVILA, MARLENE	9161		City Of Chicago Police	$4.00
03/18/2015	DAVILA, MARLENE	9161		City Of Chicago Police	$0.30
03/18/2015	DAVILA, MARLENE	9161		City Of Chicago Police	$801.06
03/18/2015	DAVILA, MARLENE	9161		City Of Chicago Police	$314.22
03/18/2015	DAVILA, MARLENE	9161		City Of Chicago Police	$4.00
03/18/2015	DAVILA, MARLENE	9161		City Of Chicago Police	$0.35
03/18/2015	DAVILA, MARLENE	9161		City Of Chicago Police	$267.87
03/18/2015	DAVILA, MARLENE	9161		City Of Chicago Police	$4.00
03/18/2015	DAVILA, MARLENE	9161		City Of Chicago Police	$0.30

Incident Date	Claimant	Rank	Unit of Assignment	Insured	Total to be Paid
03/18/2015	DAVILA, MARLENE	9161		City Of Chicago Police	$0.30
03/18/2015	DAVILA, MARLENE	9161		City Of Chicago Police	$272.02
09/02/2011	DAVIES, TRACY	9171	014	City Of Chicago Police	$117.88
09/02/2011	DAVIES, TRACY	9171	014	City Of Chicago Police	$4.00
02/09/2015	DASI, BHAKTI	9161	044	City Of Chicago Police	$75.86
02/09/2015	DASI, BHAKTI	9161	044	City Of Chicago Police	$0.68
02/09/2015	DASI, BHAKTI	9161	044	City Of Chicago Police	$4.00
08/20/2013	DANILOV, VADIM	9161	024	City Of Chicago Police	$4.00
08/20/2013	DANILOV, VADIM	9161	024	City Of Chicago Police	$12.46
08/20/2013	DANILOV, VADIM	9161	024	City Of Chicago Police	$5.50
08/20/2013	DANILOV, VADIM	9161	024	City Of Chicago Police	$4.00
08/20/2013	DANILOV, VADIM	9161	024	City Of Chicago Police	$12.46
08/20/2013	DANILOV, VADIM	9161	024	City Of Chicago Police	$5.50
05/17/2015	DANILOV, VADIM	9161	016	City Of Chicago Police	$4.00
05/17/2015	DANILOV, VADIM	9161	016	City Of Chicago Police	$0.61
05/17/2015	DANILOV, VADIM	9161	016	City Of Chicago Police	$134.34
05/17/2015	DANILOV, VADIM	9161	016	City Of Chicago Police	$4.00
05/17/2015	DANILOV, VADIM	9161	016	City Of Chicago Police	$0.30
05/17/2015	DANILOV, VADIM	9161	016	City Of Chicago Police	$0.30
05/17/2015	DANILOV, VADIM	9161	016	City Of Chicago Police	$134.34
05/17/2015	DANILOV, VADIM	9161	016	City Of Chicago Police	$4.00
05/17/2015	DANILOV, VADIM	9161	016	City Of Chicago Police	$0.30
05/17/2015	DANILOV, VADIM	9161	016	City Of Chicago Police	$180.40
05/17/2015	DANILOV, VADIM	9161	016	City Of Chicago Police	$4.00
05/17/2015	DANILOV, VADIM	9161	016	City Of Chicago Police	$0.40
05/17/2015	DANILOV, VADIM	9161	016	City Of Chicago Police	$4.00
05/17/2015	DANILOV, VADIM	9161	016	City Of Chicago Police	$586.91
05/17/2015	DANILOV, VADIM	9161	016	City Of Chicago Police	$134.34
05/17/2015	DANILOV, VADIM	9161	016	City Of Chicago Police	$4.00
05/17/2015	DANILOV, VADIM	9161	016	City Of Chicago Police	$278.82
05/17/2015	DANILOV, VADIM	9161	016	City Of Chicago Police	$0.30
05/17/2015	DANILOV, VADIM	9161	016	City Of Chicago Police	$4.00
05/17/2015	DANILOV, VADIM	9161	016	City Of Chicago Police	$134.34

Incident Date	Claimant	Rank	Unit of Assignment	Insured	Total to be Paid
05/17/2015	DANILOV, VADIM	9161	016	City Of Chicago Police	$1.62
05/17/2015	DANILOV, VADIM	9161	016	City Of Chicago Police	$85.50
05/17/2015	DANILOV, VADIM	9161	016	City Of Chicago Police	$4.00
04/13/2015	DALY, AARON	9161		City Of Chicago Police	$363.08
04/13/2015	DALY, AARON	9161		City Of Chicago Police	$4.00
04/13/2015	DALY, AARON	9161		City Of Chicago Police	$0.40
04/13/2015	DALY, AARON	9161		City Of Chicago Police	$315.89
04/13/2015	DALY, AARON	9161		City Of Chicago Police	$4.00
04/13/2015	DALY, AARON	9161		City Of Chicago Police	$0.34
04/13/2015	DALY, AARON	9161		City Of Chicago Police	$44.42
04/13/2015	DALY, AARON	9161		City Of Chicago Police	$4.00
04/13/2015	DALY, AARON	9161		City Of Chicago Police	$46.16
04/13/2015	DALY, AARON	9161		City Of Chicago Police	$353.68
04/13/2015	DALY, AARON	9161		City Of Chicago Police	$4.00
04/13/2015	DALY, AARON	9161		City Of Chicago Police	$0.38
04/13/2015	DALY, AARON	9161		City Of Chicago Police	$309.26
04/13/2015	DALY, AARON	9161		City Of Chicago Police	$4.00
04/13/2015	DALY, AARON	9161		City Of Chicago Police	$0.33
04/13/2015	DALY, AARON	9161		City Of Chicago Police	$307.33
04/13/2015	DALY, AARON	9161		City Of Chicago Police	$4.00
04/13/2015	DALY, AARON	9161		City Of Chicago Police	$0.33
04/13/2015	DALY, AARON	9161		City Of Chicago Police	$274.24
04/13/2015	DALY, AARON	9161		City Of Chicago Police	$4.00
04/13/2015	DALY, AARON	9161		City Of Chicago Police	$0.30
04/13/2015	DALY, AARON	9161		City Of Chicago Police	$110.00
04/13/2015	DALY, AARON	9161		City Of Chicago Police	$225.00
04/13/2015	DALY, AARON	9161		City Of Chicago Police	$267.43
04/13/2015	DALY, AARON	9161		City Of Chicago Police	$4.00
04/13/2015	DALY, AARON	9161		City Of Chicago Police	$0.29
04/13/2015	DALY, AARON	9161		City Of Chicago Police	$4.00
04/13/2015	DALY, AARON	9161		City Of Chicago Police	$313.96
04/13/2015	DALY, AARON	9161		City Of Chicago Police	$4.00
04/13/2015	DALY, AARON	9161		City Of Chicago Police	$0.34

Incident Date	Claimant	Rank	Unit of Assignment	Insured	Total to be Paid
04/13/2015	DALY, AARON	9161		City Of Chicago Police	$269.54
04/13/2015	DALY, AARON	9161		City Of Chicago Police	$309.26
04/13/2015	DALY, AARON	9161		City Of Chicago Police	$4.00
04/13/2015	DALY, AARON	9161		City Of Chicago Police	$0.33
04/13/2015	DALY, AARON	9161		City Of Chicago Police	$615.00
04/13/2015	DALY, AARON	9161		City Of Chicago Police	$4.00
04/13/2015	DALY, AARON	9161		City Of Chicago Police	$92.31
04/13/2015	DALY, AARON	9161		City Of Chicago Police	$37.78
04/13/2015	DALY, AARON	9161		City Of Chicago Police	$307.33
04/13/2015	DALY, AARON	9161		City Of Chicago Police	$4.00
04/13/2015	DALY, AARON	9161		City Of Chicago Police	$0.33
04/13/2015	DALY, AARON	9161		City Of Chicago Police	$307.33
04/13/2015	DALY, AARON	9161		City Of Chicago Police	$4.00
04/13/2015	DALY, AARON	9161		City Of Chicago Police	$0.33
04/13/2015	DALY, AARON	9161		City Of Chicago Police	$315.89
04/13/2015	DALY, AARON	9161		City Of Chicago Police	$4.00
04/13/2015	DALY, AARON	9161		City Of Chicago Police	$0.34
04/13/2015	DALY, AARON	9161		City Of Chicago Police	$309.26
04/13/2015	DALY, AARON	9161		City Of Chicago Police	$4.00
04/13/2015	DALY, AARON	9161		City Of Chicago Police	$0.33
04/13/2015	DALY, AARON	9161		City Of Chicago Police	$302.63
04/13/2015	DALY, AARON	9161		City Of Chicago Police	$4.00
04/13/2015	DALY, AARON	9161		City Of Chicago Police	$0.32
11/14/2015	D'ANGELO, NICHOLAS	9161		City Of Chicago Police	$161.15
11/14/2015	D'ANGELO, NICHOLAS	9161		City Of Chicago Police	$4.00
11/14/2015	D'ANGELO, NICHOLAS	9161		City Of Chicago Police	$7.81
11/14/2015	D'ANGELO, NICHOLAS	9161		City Of Chicago Police	$321.66
11/14/2015	D'ANGELO, NICHOLAS	9161		City Of Chicago Police	$4.00
11/14/2015	D'ANGELO, NICHOLAS	9161		City Of Chicago Police	$4.83
09/05/1987	Crowley, James	P	00002	City Of Chicago Police	$243.00
09/05/1987	Crowley, James	P	00002	City Of Chicago Police	$182.49
09/05/1987	Crowley, James	P	00002	City Of Chicago Police	$93.09
09/05/1987	Crowley, James	P	00002	City Of Chicago Police	$426.45

Incident Date	Claimant	Rank	Unit of Assignment	Insured	Total to be Paid
09/05/1987	Crowley, James	P	00002	City Of Chicago Police	$228.22
10/14/2015	CYGNAR, KATHLEEN	9161	024	City Of Chicago Police	$20.04
10/14/2015	CYGNAR, KATHLEEN	9161	024	City Of Chicago Police	$141.63
10/14/2015	CYGNAR, KATHLEEN	9161	024	City Of Chicago Police	$4.00
10/14/2015	CYGNAR, KATHLEEN	9161	024	City Of Chicago Police	$4.00
10/14/2015	CYGNAR, KATHLEEN	9161	024	City Of Chicago Police	$197.49
10/14/2015	CYGNAR, KATHLEEN	9161	024	City Of Chicago Police	$4.00
10/14/2015	CYGNAR, KATHLEEN	9161	024	City Of Chicago Police	$1.11
10/14/2015	CYGNAR, KATHLEEN	9161	024	City Of Chicago Police	$8.66
01/19/2015	CROTTY, RITA	9161		City Of Chicago Police	$315.89
01/19/2015	CROTTY, RITA	9161		City Of Chicago Police	$0.34
01/19/2015	CROTTY, RITA	9161		City Of Chicago Police	$0.34
01/19/2015	CROTTY, RITA	9161		City Of Chicago Police	$315.89
01/19/2015	CROTTY, RITA	9161		City Of Chicago Police	$4.00
01/19/2015	CROTTY, RITA	9161		City Of Chicago Police	$0.34
01/19/2015	CROTTY, RITA	9161		City Of Chicago Police	$315.89
01/19/2015	CROTTY, RITA	9161		City Of Chicago Police	$4.00
01/19/2015	CROTTY, RITA	9161		City Of Chicago Police	$0.34
01/19/2015	CROTTY, RITA	9161		City Of Chicago Police	$315.89
01/19/2015	CROTTY, RITA	9161		City Of Chicago Police	$4.00
01/19/2015	CROTTY, RITA	9161		City Of Chicago Police	$0.34
01/19/2015	CROTTY, RITA	9161		City Of Chicago Police	$315.89
01/19/2015	CROTTY, RITA	9161		City Of Chicago Police	$4.00
01/19/2015	CROTTY, RITA	9161		City Of Chicago Police	$0.34
01/19/2015	CROTTY, RITA	9161		City Of Chicago Police	$315.89
01/19/2015	CROTTY, RITA	9161		City Of Chicago Police	$4.00
01/19/2015	CROTTY, RITA	9161		City Of Chicago Police	$0.34
01/19/2015	CROTTY, RITA	9161		City Of Chicago Police	$315.89
01/19/2015	CROTTY, RITA	9161		City Of Chicago Police	$4.00
01/19/2015	CROTTY, RITA	9161		City Of Chicago Police	$0.34
01/19/2015	CROTTY, RITA	9161		City Of Chicago Police	$315.89
01/19/2015	CROTTY, RITA	9161		City Of Chicago Police	$4.00
01/19/2015	CROTTY, RITA	9161		City Of Chicago Police	$0.34
01/19/2015	CROTTY, RITA	9161		City Of Chicago Police	$269.54
01/19/2015	CROTTY, RITA	9161		City Of Chicago Police	$4.00
01/19/2015	CROTTY, RITA	9161		City Of Chicago Police	$4.00

Incident Date	Claimant	Rank	Unit of Assignment	Insured	Total to be Paid
01/19/2015	CROTTY, RITA	9161		City Of Chicago Police	$315.89
01/19/2015	CROTTY, RITA	9161		City Of Chicago Police	$0.68
01/19/2015	CROTTY, RITA	9161		City Of Chicago Police	$4.00
01/19/2015	CROTTY, RITA	9161		City Of Chicago Police	$75.86
01/19/2015	CROTTY, RITA	9161		City Of Chicago Police	$46.16
01/19/2015	CROTTY, RITA	9161		City Of Chicago Police	$4.00
01/19/2015	CROTTY, RITA	9161		City Of Chicago Police	$46.35
01/19/2015	CROTTY, RITA	9161		City Of Chicago Police	$0.34
01/19/2015	CROTTY, RITA	9161		City Of Chicago Police	$4.00
01/19/2015	CROTTY, RITA	9161		City Of Chicago Police	$311.74
01/19/2015	CROTTY, RITA	9161		City Of Chicago Police	$0.34
01/19/2015	CROTTY, RITA	9161		City Of Chicago Police	$4.00
01/19/2015	CROTTY, RITA	9161		City Of Chicago Police	$311.74
01/19/2015	CROTTY, RITA	9161		City Of Chicago Police	$311.74
01/19/2015	CROTTY, RITA	9161		City Of Chicago Police	$4.00
01/19/2015	CROTTY, RITA	9161		City Of Chicago Police	$0.34
10/28/2010	CROSS, LENWOOD			City Of Chicago Police	$4.00
10/28/2010	CROSS, LENWOOD			City Of Chicago Police	$4.00
10/28/2010	CROSS, LENWOOD			City Of Chicago Police	$39.89
10/28/2010	CROSS, LENWOOD			City Of Chicago Police	$30.38
10/28/2010	CROSS, LENWOOD			City Of Chicago Police	$9.43
10/28/2010	CROSS, LENWOOD			City Of Chicago Police	$4.00
10/28/2010	CROSS, LENWOOD			City Of Chicago Police	$4.00
10/28/2010	CROSS, LENWOOD			City Of Chicago Police	$4.00
10/28/2010	CROSS, LENWOOD			City Of Chicago Police	$4.00
10/28/2010	CROSS, LENWOOD			City Of Chicago Police	$24.51
10/28/2010	CROSS, LENWOOD			City Of Chicago Police	$4.00
10/28/2010	CROSS, LENWOOD			City Of Chicago Police	$720.14
10/28/2010	CROSS, LENWOOD			City Of Chicago Police	$4.00
10/28/2010	CROSS, LENWOOD			City Of Chicago Police	$4.00
10/28/2010	CROSS, LENWOOD			City Of Chicago Police	$117.95
09/25/2014	CROSS, JAMES	9161	002	City Of Chicago Police	$4.00
09/25/2014	CROSS, JAMES	9161	002	City Of Chicago Police	$0.11

Incident Date	Claimant	Rank	Unit of Assignment	Insured	Total to be Paid
09/25/2014	CROSS, JAMES	9161	002	City Of Chicago Police	$259.56
09/25/2014	CROSS, JAMES	9161	002	City Of Chicago Police	$4.00
09/25/2014	CROSS, JAMES	9161	002	City Of Chicago Police	$0.36
09/25/2014	CROSS, JAMES	9161	002	City Of Chicago Police	$259.56
09/25/2014	CROSS, JAMES	9161	002	City Of Chicago Police	$4.00
09/25/2014	CROSS, JAMES	9161	002	City Of Chicago Police	$0.36
09/25/2014	CROSS, JAMES	9161	002	City Of Chicago Police	$189.28
09/25/2014	CROSS, JAMES	9161	002	City Of Chicago Police	$4.00
09/25/2014	CROSS, JAMES	9161	002	City Of Chicago Police	$0.26
09/25/2014	CROSS, JAMES	9161	002	City Of Chicago Police	$259.56
09/25/2014	CROSS, JAMES	9161	002	City Of Chicago Police	$4.00
09/25/2014	CROSS, JAMES	9161	002	City Of Chicago Police	$17.03
09/25/2014	CROSS, JAMES	9161	002	City Of Chicago Police	$4.00
09/25/2014	CROSS, JAMES	9161	002	City Of Chicago Police	$0.36
09/25/2014	CROSS, JAMES	9161	002	City Of Chicago Police	$79.20
11/30/2012	CRONIN, BRIGID	9206	377	City Of Chicago Police	$212.60
11/30/2012	CRONIN, BRIGID	9206	377	City Of Chicago Police	$212.60
11/30/2012	CRONIN, BRIGID	9206	377	City Of Chicago Police	$0.23
11/30/2012	CRONIN, BRIGID	9206	377	City Of Chicago Police	$212.60
11/30/2012	CRONIN, BRIGID	9206	377	City Of Chicago Police	$4.00
11/30/2012	CRONIN, BRIGID	9206	377	City Of Chicago Police	$0.23
11/30/2012	CRONIN, BRIGID	9206	377	City Of Chicago Police	$212.60
11/30/2012	CRONIN, BRIGID	9206	377	City Of Chicago Police	$4.00
11/30/2012	CRONIN, BRIGID	9206	377	City Of Chicago Police	$0.23
11/30/2012	CRONIN, BRIGID	9206	377	City Of Chicago Police	$210.67
11/30/2012	CRONIN, BRIGID	9206	377	City Of Chicago Police	$4.00
11/30/2012	CRONIN, BRIGID	9206	377	City Of Chicago Police	$0.23
11/30/2012	CRONIN, BRIGID	9206	377	City Of Chicago Police	$117.88
11/30/2012	CRONIN, BRIGID	9206	377	City Of Chicago Police	$4.00
11/30/2012	CRONIN, BRIGID	9206	377	City Of Chicago Police	$4.00
11/30/2012	CRONIN, BRIGID	9206	377	City Of Chicago Police	$12.80
11/30/2012	CRONIN, BRIGID	9206	377	City Of Chicago Police	$4.00
11/30/2012	CRONIN, BRIGID	9206	377	City Of Chicago Police	$28.49

Incident Date	Claimant	Rank	Unit of Assignment	Insured	Total to be Paid
11/30/2012	CRONIN, BRIGID	9206	377	City Of Chicago Police	$4.00
11/30/2012	CRONIN, BRIGID	9206	377	City Of Chicago Police	$46.35
11/30/2012	CRONIN, BRIGID	9206	377	City Of Chicago Police	$3.18
11/30/2012	CRONIN, BRIGID	9206	377	City Of Chicago Police	$4.00
11/30/2012	CRONIN, BRIGID	9206	377	City Of Chicago Police	$212.60
11/30/2012	CRONIN, BRIGID	9206	377	City Of Chicago Police	$4.00
11/30/2012	CRONIN, BRIGID	9206	377	City Of Chicago Police	$0.23
11/30/2012	CRONIN, BRIGID	9206	377	City Of Chicago Police	$535.71
11/30/2012	CRONIN, BRIGID	9206	377	City Of Chicago Police	$4.00
11/30/2012	CRONIN, BRIGID	9206	377	City Of Chicago Police	$4.00
11/30/2012	CRONIN, BRIGID	9206	377	City Of Chicago Police	$20.04
11/30/2012	CRONIN, BRIGID	9206	377	City Of Chicago Police	$156.82
11/30/2012	CRONIN, BRIGID	9206	377	City Of Chicago Police	$4.00
11/30/2012	CRONIN, BRIGID	9206	377	City Of Chicago Police	$14.83
11/30/2012	CRONIN, BRIGID	9206	377	City Of Chicago Police	$166.25
11/30/2012	CRONIN, BRIGID	9206	377	City Of Chicago Police	$21.44
11/30/2012	CRONIN, BRIGID	9206	377	City Of Chicago Police	$4.00
11/30/2012	CRONIN, BRIGID	9206	377	City Of Chicago Police	$0.91
11/30/2012	CRONIN, BRIGID	9206	377	City Of Chicago Police	$535.71
11/30/2012	CRONIN, BRIGID	9206	377	City Of Chicago Police	$4.00
11/30/2012	CRONIN, BRIGID	9206	377	City Of Chicago Police	$102.75
11/30/2012	CRONIN, BRIGID	9206	377	City Of Chicago Police	$212.60
11/30/2012	CRONIN, BRIGID	9206	377	City Of Chicago Police	$4.00
11/30/2012	CRONIN, BRIGID	9206	377	City Of Chicago Police	$0.23
11/30/2012	CRONIN, BRIGID	9206	377	City Of Chicago Police	$4.00
11/30/2012	CRONIN, BRIGID	9206	377	City Of Chicago Police	$0.23
11/30/2012	CRONIN, BRIGID	9206	377	City Of Chicago Police	$11.27
07/23/2015	CRONIN, BRIGID	9161	377	City Of Chicago Police	$4.00
07/23/2015	CRONIN, BRIGID	9161	377	City Of Chicago Police	$44.78
07/23/2015	CRONIN, BRIGID	9161	377	City Of Chicago Police	$1.57
08/20/2015	CRISCIONE, ADAM	9161		City Of Chicago Police	$4.00
08/20/2015	CRISCIONE, ADAM	9161		City Of Chicago Police	$189.59
10/15/2015	CRAYTON, BETTY	9161	015	City Of Chicago Police	$4.00

Incident Date	Claimant	Rank	Unit of Assignment	Insured	Total to be Paid
10/07/2015	COYLE, RICHARD	9161		City Of Chicago Police	$1.35
10/07/2015	COYLE, RICHARD	9161		City Of Chicago Police	$4.00
10/07/2015	COYLE, RICHARD	9161		City Of Chicago Police	$162.62
10/07/2015	COYLE, RICHARD	9161		City Of Chicago Police	$0.35
10/07/2015	COYLE, RICHARD	9161		City Of Chicago Police	$4.00
10/07/2015	COYLE, RICHARD	9161		City Of Chicago Police	$0.40
10/07/2015	COYLE, RICHARD	9161		City Of Chicago Police	$4.00
10/07/2015	COYLE, RICHARD	9161		City Of Chicago Police	$0.40
10/07/2015	COYLE, RICHARD	9161		City Of Chicago Police	$4.00
10/07/2015	COYLE, RICHARD	9161		City Of Chicago Police	$0.17
10/07/2015	COYLE, RICHARD	9161		City Of Chicago Police	$4.00
10/07/2015	COYLE, RICHARD	9161		City Of Chicago Police	$92.00
10/07/2015	COYLE, RICHARD	9161		City Of Chicago Police	$358.64
10/07/2015	COYLE, RICHARD	9161		City Of Chicago Police	$314.22
10/07/2015	COYLE, RICHARD	9161		City Of Chicago Police	$358.64
12/05/2009	COX, PAULINE	9161		City Of Chicago Police	$38.36
12/05/2009	COX, PAULINE	9161		City Of Chicago Police	$138.27
11/06/2015	COVELLO, TINA	9161	020	City Of Chicago Police	$813.94
11/06/2015	COVELLO, TINA	9161	020	City Of Chicago Police	$4.00
11/06/2015	COVELLO, TINA	9161	020	City Of Chicago Police	$117.17
11/06/2015	COVELLO, TINA	9161	020	City Of Chicago Police	$615.00
11/06/2015	COVELLO, TINA	9161	020	City Of Chicago Police	$4.00
11/06/2015	COVELLO, TINA	9161	020	City Of Chicago Police	$92.31
11/06/2015	COVELLO, TINA	9161	020	City Of Chicago Police	$110.81
11/06/2015	COVELLO, TINA	9161	020	City Of Chicago Police	$1.27
11/06/2015	COVELLO, TINA	9161	020	City Of Chicago Police	$4.00
11/06/2015	COVELLO, TINA	9161	020	City Of Chicago Police	$7.28
11/06/2015	COVELLO, TINA	9161	020	City Of Chicago Police	$4.00
11/06/2015	COVELLO, TINA	9161	020	City Of Chicago Police	$1.20
11/06/2015	COVELLO, TINA	9161	020	City Of Chicago Police	$180.11
11/06/2015	COVELLO, TINA	9161	020	City Of Chicago Police	$4.00
11/06/2015	COVELLO, TINA	9161	020	City Of Chicago Police	$1.61
02/17/2012	COTHRAN, ALONZO	9161	314	City Of Chicago Police	$4.00

Incident Date	Claimant	Rank	Unit of Assignment	Insured	Total to be Paid
02/17/2012	COTHRAN, ALONZO	9161	314	City Of Chicago Police	$75.86
02/17/2012	COTHRAN, ALONZO	9161	314	City Of Chicago Police	$0.68
04/17/2014	CORTESI, NICHOLAS	9161		City Of Chicago Police	$1.48
04/17/2014	CORTESI, NICHOLAS	9161		City Of Chicago Police	$4.00
04/17/2014	CORTESI, NICHOLAS	9161		City Of Chicago Police	$78.49
04/17/2014	CORTESI, NICHOLAS	9161		City Of Chicago Police	$4.00
04/17/2014	CORTESI, NICHOLAS	9161		City Of Chicago Police	$252.14
04/17/2014	CORTESI, NICHOLAS	9161		City Of Chicago Police	$4.77
02/09/2014	CORNELL, VINCENT	9161		City Of Chicago Police	$76.71
07/29/2015	CORCORAN, BRIAN	9161	018	City Of Chicago Police	$4.00
07/29/2015	CORCORAN, BRIAN	9161	018	City Of Chicago Police	$646.45
07/29/2015	CORCORAN, BRIAN	9161	018	City Of Chicago Police	$4.00
07/29/2015	CORCORAN, BRIAN	9161	018	City Of Chicago Police	$4.83
07/29/2015	CORCORAN, BRIAN	9161	018	City Of Chicago Police	$5.79
07/29/2015	CORCORAN, BRIAN	9161	018	City Of Chicago Police	$161.15
10/30/2015	COONEY, CARRIE	9164		City Of Chicago Police	$1.66
10/30/2015	COONEY, CARRIE	9164		City Of Chicago Police	$180.11
10/30/2015	COONEY, CARRIE	9164		City Of Chicago Police	$4.00
10/30/2015	COONEY, CARRIE	9164		City Of Chicago Police	$6.92
10/30/2015	COONEY, CARRIE	9164		City Of Chicago Police	$4.00
10/30/2015	COONEY, CARRIE	9164		City Of Chicago Police	$1.61
10/30/2015	COONEY, CARRIE	9164		City Of Chicago Police	$773.01
10/30/2015	COONEY, CARRIE	9164		City Of Chicago Police	$185.48
10/30/2015	COONEY, CARRIE	9164		City Of Chicago Police	$4.00
02/09/2015	COOK, DAVID	9161	044	City Of Chicago Police	$0.29
02/09/2015	COOK, DAVID	9161	044	City Of Chicago Police	$4.00
02/09/2015	COOK, DAVID	9161	044	City Of Chicago Police	$269.54
01/26/2015	CONTRERAS, RENEE	9161		City Of Chicago Police	$829.40
01/26/2015	CONTRERAS, RENEE	9161		City Of Chicago Police	$264.83
01/26/2015	CONTRERAS, RENEE	9161		City Of Chicago Police	$4.00
01/26/2015	CONTRERAS, RENEE	9161		City Of Chicago Police	$2.37
08/01/2012	CONCIALDI, ERIC	9161	044	City Of Chicago Police	$52.74
10/05/2015	COMAS, DANNY	9161		City Of Chicago Police	$219.04

Incident Date	Claimant	Rank	Unit of Assignment	Insured	Total to be Paid
10/05/2015	COMAS, DANNY	9161		City Of Chicago Police	$0.33
10/05/2015	COMAS, DANNY	9161		City Of Chicago Police	$4.00
10/05/2015	COMAS, DANNY	9161		City Of Chicago Police	$305.11
10/05/2015	COMAS, DANNY	9161		City Of Chicago Police	$0.91
10/05/2015	COMAS, DANNY	9161		City Of Chicago Police	$4.00
10/05/2015	COMAS, DANNY	9161		City Of Chicago Police	$835.89
10/05/2015	COMAS, DANNY	9161		City Of Chicago Police	$0.58
10/05/2015	COMAS, DANNY	9161		City Of Chicago Police	$4.00
10/05/2015	COMAS, DANNY	9161		City Of Chicago Police	$530.78
10/05/2015	COMAS, DANNY	9161		City Of Chicago Police	$0.33
10/05/2015	COMAS, DANNY	9161		City Of Chicago Police	$4.00
10/05/2015	COMAS, DANNY	9161		City Of Chicago Police	$305.11
10/05/2015	COMAS, DANNY	9161		City Of Chicago Police	$7.65
10/05/2015	COMAS, DANNY	9161		City Of Chicago Police	$4.00
10/05/2015	COMAS, DANNY	9161		City Of Chicago Police	$42.20
10/05/2015	COMAS, DANNY	9161		City Of Chicago Police	$74.88
10/05/2015	COMAS, DANNY	9161		City Of Chicago Police	$4.00
10/05/2015	COMAS, DANNY	9161		City Of Chicago Police	$39.72
10/05/2015	COMAS, DANNY	9161		City Of Chicago Police	$37.51
10/05/2015	COMAS, DANNY	9161		City Of Chicago Police	$437.53
10/05/2015	COMAS, DANNY	9161		City Of Chicago Police	$44.42
10/05/2015	COMAS, DANNY	9161		City Of Chicago Police	$305.11
10/05/2015	COMAS, DANNY	9161		City Of Chicago Police	$4.00
10/05/2015	COMAS, DANNY	9161		City Of Chicago Police	$0.33
10/05/2015	COMAS, DANNY	9161		City Of Chicago Police	$56.22
10/05/2015	COMAS, DANNY	9161		City Of Chicago Police	$535.08
10/05/2015	COMAS, DANNY	9161		City Of Chicago Police	$4.00
10/05/2015	COMAS, DANNY	9161		City Of Chicago Police	$0.58
10/05/2015	COMAS, DANNY	9161		City Of Chicago Police	$39.72
10/05/2015	COMAS, DANNY	9161		City Of Chicago Police	$4.00
04/28/2015	COLLINS, FREDERICK	9161	012	City Of Chicago Police	$350.44
10/23/2015	COLEMAN, JASON	9161		City Of Chicago Police	$0.68
10/23/2015	COLEMAN, JASON	9161		City Of Chicago Police	$39.65

Incident Date	Claimant	Rank	Unit of Assignment	Insured	Total to be Paid
10/23/2015	COLEMAN, JASON	9161		City Of Chicago Police	$32.63
10/23/2015	COLEMAN, JASON	9161		City Of Chicago Police	$4.00
10/23/2015	COLEMAN, JASON	9161		City Of Chicago Police	$156.25
10/23/2015	COLEMAN, JASON	9161		City Of Chicago Police	$38.39
10/23/2015	COLEMAN, JASON	9161		City Of Chicago Police	$4.00
10/23/2015	COLEMAN, JASON	9161		City Of Chicago Police	$4.00
10/23/2015	COLEMAN, JASON	9161		City Of Chicago Police	$174.53
10/23/2015	COLEMAN, JASON	9161		City Of Chicago Police	$4.00
10/23/2015	COLEMAN, JASON	9161		City Of Chicago Police	$75.86
10/23/2015	COLEMAN, JASON	9161		City Of Chicago Police	$0.68
10/23/2015	COLEMAN, JASON	9161		City Of Chicago Police	$4.00
10/23/2015	COLEMAN, JASON	9161		City Of Chicago Police	$75.86
05/27/2009	COLE II, DENSEY	9161	001	City Of Chicago Police	$25.00
05/27/2009	COLE II, DENSEY	9161	001	City Of Chicago Police	$410.23
08/30/2015	COCHRAN, DENNIS	9161		City Of Chicago Police	$4.00
08/30/2015	COCHRAN, DENNIS	9161		City Of Chicago Police	$7.63
08/30/2015	COCHRAN, DENNIS	9161		City Of Chicago Police	$852.46
07/20/2015	CLIMACK JR, JOHN	9165	620	City Of Chicago Police	$4.00
07/20/2015	CLIMACK JR, JOHN	9165	620	City Of Chicago Police	$1.36
07/20/2015	CLIMACK JR, JOHN	9165	620	City Of Chicago Police	$71.87
09/30/2015	CLARK, CAMELIA	9161		City Of Chicago Police	$90.83
09/30/2015	CLARK, CAMELIA	9161		City Of Chicago Police	$4.00
09/30/2015	CLARK, CAMELIA	9161		City Of Chicago Police	$75.36
09/30/2015	CLARK, CAMELIA	9161		City Of Chicago Police	$4.00
09/30/2015	CLARK, CAMELIA	9161		City Of Chicago Police	$3.96
09/30/2015	CLARK, CAMELIA	9161		City Of Chicago Police	$110.29
09/30/2015	CLARK, CAMELIA	9161		City Of Chicago Police	$4.00
09/30/2015	CLARK, CAMELIA	9161		City Of Chicago Police	$38.88
09/30/2015	CLARK, CAMELIA	9161		City Of Chicago Police	$56.56
09/30/2015	CLARK, CAMELIA	9161		City Of Chicago Police	$4.00
09/30/2015	CLARK, CAMELIA	9161		City Of Chicago Police	$3.96
09/30/2015	CLARK, CAMELIA	9161		City Of Chicago Police	$56.56
09/30/2015	CLARK, CAMELIA	9161		City Of Chicago Police	$4.00

Incident Date	Claimant	Rank	Unit of Assignment	Insured	Total to be Paid
09/30/2015	CLARK, CAMELIA	9161		City Of Chicago Police	$3.93
09/30/2015	CLARK, CAMELIA	9161		City Of Chicago Police	$4.00
09/30/2015	CLARK, CAMELIA	9161		City Of Chicago Police	$58.41
09/30/2015	CLARK, CAMELIA	9161		City Of Chicago Police	$2.65
09/17/2014	CIRAULO, JEFFREY	9161	044	City Of Chicago Police	$183.27
09/17/2014	CIRAULO, JEFFREY	9161	044	City Of Chicago Police	$4.00
09/17/2014	CIRAULO, JEFFREY	9161	044	City Of Chicago Police	$5.95
09/17/2014	CIRAULO, JEFFREY	9161	044	City Of Chicago Police	$144.09
09/17/2014	CIRAULO, JEFFREY	9161	044	City Of Chicago Police	$4.00
09/17/2014	CIRAULO, JEFFREY	9161	044	City Of Chicago Police	$7.17
09/17/2014	CIRAULO, JEFFREY	9161	044	City Of Chicago Police	$67.87
09/17/2014	CIRAULO, JEFFREY	9161	044	City Of Chicago Police	$4.00
09/17/2014	CIRAULO, JEFFREY	9161	044	City Of Chicago Police	$2.04
09/17/2014	CIRAULO, JEFFREY	9161	044	City Of Chicago Police	$280.69
09/17/2014	CIRAULO, JEFFREY	9161	044	City Of Chicago Police	$4.00
09/17/2014	CIRAULO, JEFFREY	9161	044	City Of Chicago Police	$4.68
06/15/2015	CINTRON, DAVID	9161	019	City Of Chicago Police	$11.01
06/15/2015	CINTRON, DAVID	9161	019	City Of Chicago Police	$219.04
06/15/2015	CINTRON, DAVID	9161	019	City Of Chicago Police	$430.46
06/15/2015	CINTRON, DAVID	9161	019	City Of Chicago Police	$84.14
06/15/2015	CINTRON, DAVID	9161	019	City Of Chicago Police	$4.00
06/15/2015	CINTRON, DAVID	9161	019	City Of Chicago Police	$0.58
06/15/2015	CINTRON, DAVID	9161	019	City Of Chicago Police	$433.93
06/15/2015	CINTRON, DAVID	9161	019	City Of Chicago Police	$4.00
06/15/2015	CINTRON, DAVID	9161	019	City Of Chicago Police	$0.48
06/15/2015	CINTRON, DAVID	9161	019	City Of Chicago Police	$345.38
06/15/2015	CINTRON, DAVID	9161	019	City Of Chicago Police	$4.00
06/15/2015	CINTRON, DAVID	9161	019	City Of Chicago Police	$0.38
06/15/2015	CINTRON, DAVID	9161	019	City Of Chicago Police	$400.29
06/15/2015	CINTRON, DAVID	9161	019	City Of Chicago Police	$4.00
06/15/2015	CINTRON, DAVID	9161	019	City Of Chicago Police	$0.44
06/15/2015	CINTRON, DAVID	9161	019	City Of Chicago Police	$126.34
06/15/2015	CINTRON, DAVID	9161	019	City Of Chicago Police	$4.00

Incident Date	Claimant	Rank	Unit of Assignment	Insured	Total to be Paid
06/15/2015	CINTRON, DAVID	9161	019	City Of Chicago Police	$0.14
06/15/2015	CINTRON, DAVID	9161	019	City Of Chicago Police	$796.17
06/15/2015	CINTRON, DAVID	9161	019	City Of Chicago Police	$4.00
06/15/2015	CINTRON, DAVID	9161	019	City Of Chicago Police	$0.87
06/15/2015	CINTRON, DAVID	9161	019	City Of Chicago Police	$522.48
06/15/2015	CINTRON, DAVID	9161	019	City Of Chicago Police	$46.35
06/15/2015	CINTRON, DAVID	9161	019	City Of Chicago Police	$4.00
06/15/2015	CINTRON, DAVID	9161	019	City Of Chicago Police	$73.68
06/15/2015	CINTRON, DAVID	9161	019	City Of Chicago Police	$46.35
06/15/2015	CINTRON, DAVID	9161	019	City Of Chicago Police	$4.00
06/15/2015	CINTRON, DAVID	9161	019	City Of Chicago Police	$82.92
06/15/2015	CINTRON, DAVID	9161	019	City Of Chicago Police	$42.20
06/15/2015	CINTRON, DAVID	9161	019	City Of Chicago Police	$4.00
06/15/2015	CINTRON, DAVID	9161	019	City Of Chicago Police	$14.44
06/15/2015	CINTRON, DAVID	9161	019	City Of Chicago Police	$796.17
06/15/2015	CINTRON, DAVID	9161	019	City Of Chicago Police	$4.00
06/15/2015	CINTRON, DAVID	9161	019	City Of Chicago Police	$0.87
06/15/2015	CINTRON, DAVID	9161	019	City Of Chicago Police	$656.48
06/15/2015	CINTRON, DAVID	9161	019	City Of Chicago Police	$4.00
06/15/2015	CINTRON, DAVID	9161	019	City Of Chicago Police	$299.74
06/15/2015	CINTRON, DAVID	9161	019	City Of Chicago Police	$4.00
06/15/2015	CINTRON, DAVID	9161	019	City Of Chicago Police	$0.32
06/15/2015	CINTRON, DAVID	9161	019	City Of Chicago Police	$324.89
06/15/2015	CINTRON, DAVID	9161	019	City Of Chicago Police	$4.00
06/15/2015	CINTRON, DAVID	9161	019	City Of Chicago Police	$0.35
06/15/2015	CINTRON, DAVID	9161	019	City Of Chicago Police	$265.39
06/15/2015	CINTRON, DAVID	9161	019	City Of Chicago Police	$4.00
06/15/2015	CINTRON, DAVID	9161	019	City Of Chicago Police	$0.29
06/15/2015	CINTRON, DAVID	9161	019	City Of Chicago Police	$530.78
06/15/2015	CINTRON, DAVID	9161	019	City Of Chicago Police	$4.00
06/15/2015	CINTRON, DAVID	9161	019	City Of Chicago Police	$0.58
06/15/2015	CINTRON, DAVID	9161	019	City Of Chicago Police	$94.03
06/15/2015	CINTRON, DAVID	9161	019	City Of Chicago Police	$4.00

Incident Date	Claimant	Rank	Unit of Assignment	Insured	Total to be Paid
09/16/2015	CINTRON, ANGEL	9161	006	City Of Chicago Police	$177.95
09/16/2015	CINTRON, ANGEL	9161	006	City Of Chicago Police	$1.59
09/16/2015	CINTRON, ANGEL	9161	006	City Of Chicago Police	$4.00
04/27/2015	CHOE, KELVIN	9161		City Of Chicago Police	$4.00
04/27/2015	CHOE, KELVIN	9161		City Of Chicago Police	$246.60
04/27/2015	CHOE, KELVIN	9161		City Of Chicago Police	$44.59
04/27/2015	CHOE, KELVIN	9161		City Of Chicago Police	$265.39
04/27/2015	CHOE, KELVIN	9161		City Of Chicago Police	$265.39
04/27/2015	CHOE, KELVIN	9161		City Of Chicago Police	$45.45
04/27/2015	CHOE, KELVIN	9161		City Of Chicago Police	$4.00
04/27/2015	CHOE, KELVIN	9161		City Of Chicago Police	$44.42
04/27/2015	CHOE, KELVIN	9161		City Of Chicago Police	$0.58
04/27/2015	CHOE, KELVIN	9161		City Of Chicago Police	$4.00
04/27/2015	CHOE, KELVIN	9161		City Of Chicago Police	$526.92
04/27/2015	CHOE, KELVIN	9161		City Of Chicago Police	$0.29
04/27/2015	CHOE, KELVIN	9161		City Of Chicago Police	$0.39
04/27/2015	CHOE, KELVIN	9161		City Of Chicago Police	$4.00
04/27/2015	CHOE, KELVIN	9161		City Of Chicago Police	$362.68
04/27/2015	CHOE, KELVIN	9161		City Of Chicago Police	$1.02
04/27/2015	CHOE, KELVIN	9161		City Of Chicago Police	$4.00
04/27/2015	CHOE, KELVIN	9161		City Of Chicago Police	$929.43
04/27/2015	CHOE, KELVIN	9161		City Of Chicago Police	$44.42
04/27/2015	CHOE, KELVIN	9161		City Of Chicago Police	$4.00
04/27/2015	CHOE, KELVIN	9161		City Of Chicago Police	$45.45
04/27/2015	CHOE, KELVIN	9161		City Of Chicago Police	$263.46
04/27/2015	CHOE, KELVIN	9161		City Of Chicago Police	$4.00
10/19/2015	CHMIEL, MARCIN	9161		City Of Chicago Police	$294.62
10/19/2015	CHMIEL, MARCIN	9161		City Of Chicago Police	$4.00
10/19/2015	CHMIEL, MARCIN	9161		City Of Chicago Police	$5.57
09/17/2015	CHEVALIER, JEFFREY	9161	004	City Of Chicago Police	$583.30
09/17/2015	CHEVALIER, JEFFREY	9161	004	City Of Chicago Police	$4.00
09/17/2015	CHEVALIER, JEFFREY	9161	004	City Of Chicago Police	$4.73
09/17/2015	CHEVALIER, JEFFREY	9161	004	City Of Chicago Police	$775.31

Incident Date	Claimant	Rank	Unit of Assignment	Insured	Total to be Paid
09/17/2015	CHEVALIER, JEFFREY	9161	004	City Of Chicago Police	$4.00
09/17/2015	CHEVALIER, JEFFREY	9161	004	City Of Chicago Police	$2.85
05/19/2014	CHAVEZ, KELLEY	9161		City Of Chicago Police	$28.09
05/19/2014	CHAVEZ, KELLEY	9161		City Of Chicago Police	$28.08
09/18/2015	CHATTERJEE, STEPHAN	9161		City Of Chicago Police	$0.68
09/18/2015	CHATTERJEE, STEPHAN	9161		City Of Chicago Police	$4.00
09/18/2015	CHATTERJEE, STEPHAN	9161		City Of Chicago Police	$75.86
09/18/2015	CHATTERJEE, STEPHAN	9161		City Of Chicago Police	$2.79
09/18/2015	CHATTERJEE, STEPHAN	9161		City Of Chicago Police	$4.00
09/18/2015	CHATTERJEE, STEPHAN	9161		City Of Chicago Police	$256.50
09/18/2015	CHATTERJEE, STEPHAN	9161		City Of Chicago Police	$4.00
09/18/2015	CHATTERJEE, STEPHAN	9161		City Of Chicago Police	$189.59
09/18/2015	CHATTERJEE, STEPHAN	9161		City Of Chicago Police	$1.39
09/18/2015	CHATTERJEE, STEPHAN	9161		City Of Chicago Police	$5.85
09/18/2015	CHATTERJEE, STEPHAN	9161		City Of Chicago Police	$73.81
09/18/2015	CHATTERJEE, STEPHAN	9161		City Of Chicago Police	$4.00
09/18/2015	CHATTERJEE, STEPHAN	9161		City Of Chicago Police	$59.89
09/18/2015	CHATTERJEE, STEPHAN	9161		City Of Chicago Police	$4.00
09/18/2015	CHATTERJEE, STEPHAN	9161		City Of Chicago Police	$3.39
09/18/2015	CHATTERJEE, STEPHAN	9161		City Of Chicago Police	$92.07
09/18/2015	CHATTERJEE, STEPHAN	9161		City Of Chicago Police	$4.00
07/25/2015	CHAO JR, JOSE			City Of Chicago Police	$885.30
06/02/2015	CELIO, VINCENT	9161	044	City Of Chicago Police	$97.56
06/02/2015	CELIO, VINCENT	9161	044	City Of Chicago Police	$4.00
06/02/2015	CELIO, VINCENT	9161	044	City Of Chicago Police	$33.48
06/02/2015	CELIO, VINCENT	9161	044	City Of Chicago Police	$18.90
06/02/2015	CELIO, VINCENT	9161	044	City Of Chicago Police	$160.90
01/14/2010	CAVIN, DARYL			City Of Chicago Police	$816.80
01/14/2010	CAVIN, DARYL			City Of Chicago Police	$0.28
01/14/2010	CAVIN, DARYL			City Of Chicago Police	$0.90
01/14/2010	CAVIN, DARYL			City Of Chicago Police	$4.00
01/14/2010	CAVIN, DARYL			City Of Chicago Police	$80.63
01/14/2010	CAVIN, DARYL			City Of Chicago Police	$123.66

Incident Date	Claimant	Rank	Unit of Assignment	Insured	Total to be Paid
01/14/2010	CAVIN, DARYL			City Of Chicago Police	$83.13
01/14/2010	CAVIN, DARYL			City Of Chicago Police	$41.58
01/14/2010	CAVIN, DARYL			City Of Chicago Police	$123.41
01/14/2010	CAVIN, DARYL			City Of Chicago Police	$0.33
01/14/2010	CAVIN, DARYL			City Of Chicago Police	$42.11
01/14/2010	CAVIN, DARYL			City Of Chicago Police	$248.16
01/14/2010	CAVIN, DARYL			City Of Chicago Police	$246.45
01/14/2010	CAVIN, DARYL			City Of Chicago Police	$247.36
01/14/2010	CAVIN, DARYL			City Of Chicago Police	$82.50
05/11/2015	CAVALLONE, ROBERT	9161	044	City Of Chicago Police	$0.17
05/11/2015	CAVALLONE, ROBERT	9161	044	City Of Chicago Police	$18.95
04/19/2015	CASSIDY, BRYAN	9161	018	City Of Chicago Police	$4.00
04/19/2015	CASSIDY, BRYAN	9161	018	City Of Chicago Police	$214.36
04/19/2015	CASSIDY, BRYAN	9161	018	City Of Chicago Police	$4.00
04/19/2015	CASSIDY, BRYAN	9161	018	City Of Chicago Police	$1.41
04/19/2015	CASSIDY, BRYAN	9161	018	City Of Chicago Police	$201.87
04/19/2015	CASSIDY, BRYAN	9161	018	City Of Chicago Police	$4.00
04/19/2015	CASSIDY, BRYAN	9161	018	City Of Chicago Police	$1.26
04/19/2015	CASSIDY, BRYAN	9161	018	City Of Chicago Police	$214.36
04/19/2015	CASSIDY, BRYAN	9161	018	City Of Chicago Police	$4.00
04/19/2015	CASSIDY, BRYAN	9161	018	City Of Chicago Police	$1.41
04/19/2015	CASSIDY, BRYAN	9161	018	City Of Chicago Police	$492.36
04/19/2015	CASSIDY, BRYAN	9161	018	City Of Chicago Police	$4.00
04/19/2015	CASSIDY, BRYAN	9161	018	City Of Chicago Police	$4.00
04/19/2015	CASSIDY, BRYAN	9161	018	City Of Chicago Police	$47.77
04/19/2015	CASSIDY, BRYAN	9161	018	City Of Chicago Police	$201.87
04/19/2015	CASSIDY, BRYAN	9161	018	City Of Chicago Police	$4.00
04/19/2015	CASSIDY, BRYAN	9161	018	City Of Chicago Police	$1.26
04/19/2015	CASSIDY, BRYAN	9161	018	City Of Chicago Police	$603.07
03/26/2015	CARTER, SAADIA	9171	120	City Of Chicago Police	$0.33
03/26/2015	CARTER, SAADIA	9171	120	City Of Chicago Police	$4.00
03/26/2015	CARTER, SAADIA	9171	120	City Of Chicago Police	$37.49
07/27/2015	CARTER, CARL	9161	006	City Of Chicago Police	$261.24

Incident Date	Claimant	Rank	Unit of Assignment	Insured	Total to be Paid
07/27/2015	CARTER, CARL	9161	006	City Of Chicago Police	$4.00
07/27/2015	CARTER, CARL	9161	006	City Of Chicago Police	$42.20
07/27/2015	CARTER, CARL	9161	006	City Of Chicago Police	$9.79
07/27/2015	CARTER, CARL	9161	006	City Of Chicago Police	$0.24
07/27/2015	CARTER, CARL	9161	006	City Of Chicago Police	$4.00
07/27/2015	CARTER, CARL	9161	006	City Of Chicago Police	$219.04
07/27/2015	CARTER, CARL	9161	006	City Of Chicago Police	$4.00
07/27/2015	CARTER, CARL	9161	006	City Of Chicago Police	$27.79
07/27/2015	CARTER, CARL	9161	006	City Of Chicago Police	$219.04
07/27/2015	CARTER, CARL	9161	006	City Of Chicago Police	$0.75
07/27/2015	CARTER, CARL	9161	006	City Of Chicago Police	$4.00
07/27/2015	CARTER, CARL	9161	006	City Of Chicago Police	$84.06
07/27/2015	CARTER, CARL	9161	006	City Of Chicago Police	$73.74
07/27/2015	CARTER, CARL	9161	006	City Of Chicago Police	$0.29
07/27/2015	CARTER, CARL	9161	006	City Of Chicago Police	$4.00
07/27/2015	CARTER, CARL	9161	006	City Of Chicago Police	$37.52
07/27/2015	CARTER, CARL	9161	006	City Of Chicago Police	$73.38
07/27/2015	CARTER, CARL	9161	006	City Of Chicago Police	$0.29
07/27/2015	CARTER, CARL	9161	006	City Of Chicago Police	$4.00
07/27/2015	CARTER, CARL	9161	006	City Of Chicago Police	$265.39
07/27/2015	CARTER, CARL	9161	006	City Of Chicago Police	$0.29
07/27/2015	CARTER, CARL	9161	006	City Of Chicago Police	$261.24
07/27/2015	CARTER, CARL	9161	006	City Of Chicago Police	$4.00
07/27/2015	CARTER, CARL	9161	006	City Of Chicago Police	$0.29
07/27/2015	CARTER, CARL	9161	006	City Of Chicago Police	$261.24
07/27/2015	CARTER, CARL	9161	006	City Of Chicago Police	$4.00
03/03/2014	CARROLL, STEVEN	9161		City Of Chicago Police	$76.71
08/12/2014	CARROLL, JOSEPH	9161		City Of Chicago Police	$4.00
08/12/2014	CARROLL, JOSEPH	9161		City Of Chicago Police	$0.33
08/12/2014	CARROLL, JOSEPH	9161		City Of Chicago Police	$37.11
10/27/2015	CARNEY, MATTHEW	9161	044	City Of Chicago Police	$4.03
10/27/2015	CARNEY, MATTHEW	9161	044	City Of Chicago Police	$4.00
10/27/2015	CARNEY, MATTHEW	9161	044	City Of Chicago Police	$4.00

Incident Date	Claimant	Rank	Unit of Assignment	Insured	Total to be Paid
10/27/2015	CARNEY, MATTHEW	9161	044	City Of Chicago Police	$4.00
10/27/2015	CARNEY, MATTHEW	9161	044	City Of Chicago Police	$315.65
10/27/2015	CARNEY, MATTHEW	9161	044	City Of Chicago Police	$4.00
10/27/2015	CARNEY, MATTHEW	9161	044	City Of Chicago Police	$2.83
03/10/2015	CARILLO, CATHERINE	9161	004	City Of Chicago Police	$0.33
03/10/2015	CARILLO, CATHERINE	9161	004	City Of Chicago Police	$309.60
03/10/2015	CARILLO, CATHERINE	9161	004	City Of Chicago Police	$248.85
03/10/2015	CARILLO, CATHERINE	9161	004	City Of Chicago Police	$4.00
03/10/2015	CARILLO, CATHERINE	9161	004	City Of Chicago Police	$0.49
03/10/2015	CARILLO, CATHERINE	9161	004	City Of Chicago Police	$124.16
03/10/2015	CARILLO, CATHERINE	9161	004	City Of Chicago Police	$13.00
03/10/2015	CARILLO, CATHERINE	9161	004	City Of Chicago Police	$174.62
03/10/2015	CARILLO, CATHERINE	9161	004	City Of Chicago Police	$4.00
03/10/2015	CARILLO, CATHERINE	9161	004	City Of Chicago Police	$4.00
03/10/2015	CARILLO, CATHERINE	9161	004	City Of Chicago Police	$0.19
08/27/2015	CANO, JESUS	9171	015	City Of Chicago Police	$4.00
08/27/2015	CANO, JESUS	9171	015	City Of Chicago Police	$75.06
08/27/2015	CANO, JESUS	9171	015	City Of Chicago Police	$75.06
08/27/2015	CANO, JESUS	9171	015	City Of Chicago Police	$225.67
08/27/2015	CANO, JESUS	9171	015	City Of Chicago Police	$0.81
11/12/2015	CANNATA, CHRISTOPHER	9161		City Of Chicago Police	$33.43
11/25/2015	CANNATA, CHRISTOPHER	9161	015	City Of Chicago Police	$31.49
11/25/2015	CANNATA, CHRISTOPHER	9161	015	City Of Chicago Police	$4.00
11/25/2015	CANNATA, CHRISTOPHER	9161	015	City Of Chicago Police	$16.99
11/25/2015	CANNATA, CHRISTOPHER	9161	015	City Of Chicago Police	$4.00
11/25/2015	CANNATA, CHRISTOPHER	9161	015	City Of Chicago Police	$111.99
11/25/2015	CANNATA, CHRISTOPHER	9161	015	City Of Chicago Police	$1.00
03/19/2012	CAMPAGNA, JAMES	9161	009	City Of Chicago Police	$0.42
03/19/2012	CAMPAGNA, JAMES	9161	009	City Of Chicago Police	$24.17
10/08/2014	CAMPAGNA, JAMES	9161	009	City Of Chicago Police	$0.24
10/08/2014	CAMPAGNA, JAMES	9161	009	City Of Chicago Police	$38.82
10/08/2014	CAMPAGNA, JAMES	9161	009	City Of Chicago Police	$14.39
10/08/2014	CAMPAGNA, JAMES	9161	009	City Of Chicago Police	$92.25

Incident Date	Claimant	Rank	Unit of Assignment	Insured	Total to be Paid
10/08/2014	CAMPAGNA, JAMES	9161	009	City Of Chicago Police	$4.00
10/08/2014	CAMPAGNA, JAMES	9161	009	City Of Chicago Police	$4.00
10/08/2014	CAMPAGNA, JAMES	9161	009	City Of Chicago Police	$214.12
10/08/2014	CAMPAGNA, JAMES	9161	009	City Of Chicago Police	$75.86
06/10/2015	CALIXTO, MONICA	9161	044	City Of Chicago Police	$4.00
06/10/2015	CALIXTO, MONICA	9161	044	City Of Chicago Police	$227.46
06/10/2015	CALIXTO, MONICA	9161	044	City Of Chicago Police	$0.30
07/30/2012	CALDWELL, GALEN	9016		City Of Chicago Police	$4.00
07/30/2012	CALDWELL, GALEN	9016		City Of Chicago Police	$79.85
07/30/2012	CALDWELL, GALEN	9016		City Of Chicago Police	$268.16
08/14/2015	CADE, DOROTHY	9161		City Of Chicago Police	$11.02
09/19/2015	CABRAL, ALEJANDRO	9161	044	City Of Chicago Police	$4.00
09/19/2015	CABRAL, ALEJANDRO	9161	044	City Of Chicago Police	$35.39
09/22/2003	Burke, Margaret	P	00008	City Of Chicago Police	$76.41
09/22/2003	Burke, Margaret	P	00008	City Of Chicago Police	$489.74
09/22/2003	Burke, Margaret	P	00008	City Of Chicago Police	$285.50
09/22/2003	Burke, Margaret	P	00008	City Of Chicago Police	$296.57
09/22/2003	Burke, Margaret	P	00008	City Of Chicago Police	$693.10
09/22/2003	Burke, Margaret	P	00008	City Of Chicago Police	$89.06
04/06/2000	Barney, Walter	P	00004	City Of Chicago Police	$4.00
04/06/2000	Barney, Walter	P	00004	City Of Chicago Police	$4.00
04/06/2000	Barney, Walter	P	00004	City Of Chicago Police	$4.00
04/06/2000	Barney, Walter	P	00004	City Of Chicago Police	$50.54
04/06/2000	Barney, Walter	P	00004	City Of Chicago Police	$4.00
04/06/2000	Barney, Walter	P	00004	City Of Chicago Police	$4.00
04/17/2007	Barney, Walter	P	00021	City Of Chicago Police	$4.00
04/17/2007	Barney, Walter	P	00021	City Of Chicago Police	$271.29
04/06/2000	Barney, Walter	P	00004	City Of Chicago Police	$4.00
09/01/1999	Barclay, Ian C	P	09999	City Of Chicago Police	$4.00
09/01/1999	Barclay, Ian C	P	09999	City Of Chicago Police	$27.68
09/01/1999	Barclay, Ian C	P	09999	City Of Chicago Police	$46.35
09/01/1999	Barclay, Ian C	P	09999	City Of Chicago Police	$4.00
09/01/1999	Barclay, Ian C	P	09999	City Of Chicago Police	$22.70

Incident Date	Claimant	Rank	Unit of Assignment	Insured	Total to be Paid
09/01/1999	Barclay, Ian C	P	09999	City Of Chicago Police	$4.00
09/01/1999	Barclay, Ian C	P	09999	City Of Chicago Police	$41.88
09/01/1999	Barclay, Ian C	P	09999	City Of Chicago Police	$220.97
09/01/1999	Barclay, Ian C	P	09999	City Of Chicago Police	$4.00
09/01/1999	Barclay, Ian C	P	09999	City Of Chicago Police	$0.24
09/01/1999	Barclay, Ian C	P	09999	City Of Chicago Police	$4.00
09/01/1999	Barclay, Ian C	P	09999	City Of Chicago Police	$0.15
09/01/1999	Barclay, Ian C	P	09999	City Of Chicago Police	$223.19
09/01/1999	Barclay, Ian C	P	09999	City Of Chicago Police	$4.00
09/01/1999	Barclay, Ian C	P	09999	City Of Chicago Police	$0.24
09/01/1999	Barclay, Ian C	P	09999	City Of Chicago Police	$265.39
09/01/1999	Barclay, Ian C	P	09999	City Of Chicago Police	$4.00
09/01/1999	Barclay, Ian C	P	09999	City Of Chicago Police	$0.29
09/01/1999	Barclay, Ian C	P	09999	City Of Chicago Police	$324.89
09/01/1999	Barclay, Ian C	P	09999	City Of Chicago Police	$4.00
09/01/1999	Barclay, Ian C	P	09999	City Of Chicago Police	$0.35
09/01/1999	Barclay, Ian C	P	09999	City Of Chicago Police	$137.12
09/01/1999	Barclay, Ian C	P	09999	City Of Chicago Police	$232.49
09/01/1999	Barclay, Ian C	P	09999	City Of Chicago Police	$4.00
09/01/1999	Barclay, Ian C	P	09999	City Of Chicago Police	$20.04
09/01/1999	Barclay, Ian C	P	09999	City Of Chicago Police	$265.39
09/01/1999	Barclay, Ian C	P	09999	City Of Chicago Police	$4.00
09/01/1999	Barclay, Ian C	P	09999	City Of Chicago Police	$46.35
09/01/1999	Barclay, Ian C	P	09999	City Of Chicago Police	$0.36
09/01/1999	Barclay, Ian C	P	09999	City Of Chicago Police	$4.00
09/01/1999	Barclay, Ian C	P	09999	City Of Chicago Police	$340.32
09/01/1999	Barclay, Ian C	P	09999	City Of Chicago Police	$0.22
09/01/1999	Barclay, Ian C	P	09999	City Of Chicago Police	$4.00
09/01/1999	Barclay, Ian C	P	09999	City Of Chicago Police	$207.90
09/01/1999	Barclay, Ian C	P	09999	City Of Chicago Police	$0.29
09/01/1999	Barclay, Ian C	P	09999	City Of Chicago Police	$161.55
09/01/1999	Barclay, Ian C	P	09999	City Of Chicago Police	$132.42
10/20/2015	BYRNE III, JOSEPH	9161	044	City Of Chicago Police	$4.00

Incident Date	Claimant	Rank	Unit of Assignment	Insured	Total to be Paid
10/20/2015	BYRNE III, JOSEPH	9161	044	City Of Chicago Police	$308.85
10/20/2015	BYRNE III, JOSEPH	9161	044	City Of Chicago Police	$4.00
10/20/2015	BYRNE III, JOSEPH	9161	044	City Of Chicago Police	$415.95
10/20/2015	BYRNE III, JOSEPH	9161	044	City Of Chicago Police	$66.74
08/08/2015	BYK JR, WALENTY	9161	044	City Of Chicago Police	$0.57
08/08/2015	BYK JR, WALENTY	9161	044	City Of Chicago Police	$278.54
08/08/2015	BYK JR, WALENTY	9161	044	City Of Chicago Police	$4.00
08/08/2015	BYK JR, WALENTY	9161	044	City Of Chicago Police	$0.30
08/08/2015	BYK JR, WALENTY	9161	044	City Of Chicago Police	$261.24
08/08/2015	BYK JR, WALENTY	9161	044	City Of Chicago Police	$4.00
08/08/2015	BYK JR, WALENTY	9161	044	City Of Chicago Police	$0.29
08/08/2015	BYK JR, WALENTY	9161	044	City Of Chicago Police	$4.00
08/08/2015	BYK JR, WALENTY	9161	044	City Of Chicago Police	$1.16
08/08/2015	BYK JR, WALENTY	9161	044	City Of Chicago Police	$261.24
08/08/2015	BYK JR, WALENTY	9161	044	City Of Chicago Police	$4.00
08/08/2015	BYK JR, WALENTY	9161	044	City Of Chicago Police	$4.00
08/08/2015	BYK JR, WALENTY	9161	044	City Of Chicago Police	$52.52
08/08/2015	BYK JR, WALENTY	9161	044	City Of Chicago Police	$0.89
08/08/2015	BYK JR, WALENTY	9161	044	City Of Chicago Police	$0.29
08/08/2015	BYK JR, WALENTY	9161	044	City Of Chicago Police	$81.98
08/08/2015	BYK JR, WALENTY	9161	044	City Of Chicago Police	$4.00
07/18/2013	BUTZEN, GINA	9161	018	City Of Chicago Police	$4.00
07/18/2013	BUTZEN, GINA	9161	018	City Of Chicago Police	$75.27
09/22/2014	BURTON, BRIAN	9161	002	City Of Chicago Police	$0.60
04/25/2015	BURKE, KEVIN	9161		City Of Chicago Police	$0.34
04/25/2015	BURKE, KEVIN	9161		City Of Chicago Police	$4.00
04/25/2015	BURKE, KEVIN	9161		City Of Chicago Police	$37.73
11/05/2015	BURKE, JEFFREY	9161	018	City Of Chicago Police	$4.00
11/05/2015	BURKE, JEFFREY	9161	018	City Of Chicago Police	$27.79
11/18/2015	BURGOS, LYNDA	9161		City Of Chicago Police	$2.82
11/18/2015	BURGOS, LYNDA	9161		City Of Chicago Police	$4.00
11/18/2015	BURGOS, LYNDA	9161		City Of Chicago Police	$149.40
11/18/2015	BURGOS, LYNDA	9161		City Of Chicago Police	$0.60

Incident Date	Claimant	Rank	Unit of Assignment	Insured	Total to be Paid
11/18/2015	BURGOS, LYNDA	9161		City Of Chicago Police	$4.00
11/18/2015	BURGOS, LYNDA	9161		City Of Chicago Police	$31.85
11/18/2015	BURGOS, LYNDA	9161		City Of Chicago Police	$12.90
11/18/2015	BURGOS, LYNDA	9161		City Of Chicago Police	$4.00
11/18/2015	BURGOS, LYNDA	9161		City Of Chicago Police	$682.44
01/01/2013	BURG, JASON	9161		City Of Chicago Police	$54.98
01/01/2013	BURG, JASON	9161		City Of Chicago Police	$111.99
01/01/2013	BURG, JASON	9161		City Of Chicago Police	$4.00
01/01/2013	BURG, JASON	9161		City Of Chicago Police	$1.00
09/30/2015	BUEHLER, COLETTE	9161	012	City Of Chicago Police	$68.80
09/30/2015	BUEHLER, COLETTE	9161	012	City Of Chicago Police	$4.00
09/30/2015	BUEHLER, COLETTE	9161	012	City Of Chicago Police	$2.92
01/01/2014	BRYANT, MALCOLM	9161		City Of Chicago Police	$4.73
01/01/2014	BRYANT, MALCOLM	9161		City Of Chicago Police	$4.00
01/01/2014	BRYANT, MALCOLM	9161		City Of Chicago Police	$194.58
12/03/2015	BRUBAKER, BRIDGET	9161		City Of Chicago Police	$927.68
12/03/2015	BRUBAKER, BRIDGET	9161		City Of Chicago Police	$17.53
12/03/2015	BRUBAKER, BRIDGET	9161		City Of Chicago Police	$4.00
06/19/2014	BROWNLEY, SCOTT	9161	007	City Of Chicago Police	$98.62
06/19/2014	BROWNLEY, SCOTT	9161	007	City Of Chicago Police	$79.85
06/19/2014	BROWNLEY, SCOTT	9161	007	City Of Chicago Police	$4.00
06/19/2014	BROWNLEY, SCOTT	9161	007	City Of Chicago Police	$4.00
06/19/2014	BROWNLEY, SCOTT	9161	007	City Of Chicago Police	$20.04
08/16/2011	BROWN, SUZAN	9161	153	City Of Chicago Police	$1.20
08/16/2011	BROWN, SUZAN	9161	153	City Of Chicago Police	$110.81
08/16/2011	BROWN, SUZAN	9161	153	City Of Chicago Police	$0.46
08/16/2011	BROWN, SUZAN	9161	153	City Of Chicago Police	$4.00
08/16/2011	BROWN, SUZAN	9161	153	City Of Chicago Police	$51.30
08/16/2011	BROWN, SUZAN	9161	153	City Of Chicago Police	$225.00
08/16/2011	BROWN, SUZAN	9161	153	City Of Chicago Police	$110.00
08/16/2011	BROWN, SUZAN	9161	153	City Of Chicago Police	$76.71
08/16/2011	BROWN, SUZAN	9161	153	City Of Chicago Police	$89.59
08/16/2011	BROWN, SUZAN	9161	153	City Of Chicago Police	$4.00

Incident Date	Claimant	Rank	Unit of Assignment	Insured	Total to be Paid
08/16/2011	BROWN, SUZAN	9161	153	City Of Chicago Police	$615.00
08/21/2011	BROWN, SHARONE	9161		City Of Chicago Police	$59.08
08/21/2011	BROWN, SHARONE	9161		City Of Chicago Police	$21.44
11/29/2015	BROWN, ERIC	9161		City Of Chicago Police	$281.01
11/29/2015	BROWN, ERIC	9161		City Of Chicago Police	$4.00
11/29/2015	BROWN, ERIC	9161		City Of Chicago Police	$4.00
11/29/2015	BROWN, ERIC	9161		City Of Chicago Police	$978.81
07/24/2014	BROWN, CRAIG	9161	005	City Of Chicago Police	$4.00
07/24/2014	BROWN, CRAIG	9161	005	City Of Chicago Police	$6.10
06/04/2015	BROWN, CANDACE	9161	006	City Of Chicago Police	$4.00
06/04/2015	BROWN, CANDACE	9161	006	City Of Chicago Police	$1.42
06/04/2015	BROWN, CANDACE	9161	006	City Of Chicago Police	$656.76
11/07/2011	BROWN JOHNSON, LOLITA	9161	022	City Of Chicago Police	$76.71
10/22/2015	BROUDER, JEFFREY	9161	008	City Of Chicago Police	$31.34
10/22/2015	BROUDER, JEFFREY	9161	008	City Of Chicago Police	$4.00
10/22/2015	BROUDER, JEFFREY	9161	008	City Of Chicago Police	$184.42
10/12/2015	BROSNAN, MICHAEL	9161	189	City Of Chicago Police	$208.97
10/12/2015	BROSNAN, MICHAEL	9161	189	City Of Chicago Police	$4.00
10/12/2015	BROSNAN, MICHAEL	9161	189	City Of Chicago Police	$0.24
10/12/2015	BROSNAN, MICHAEL	9161	189	City Of Chicago Police	$4.00
10/12/2015	BROSNAN, MICHAEL	9161	189	City Of Chicago Police	$225.12
10/12/2015	BROSNAN, MICHAEL	9161	189	City Of Chicago Police	$0.22
10/12/2015	BROSNAN, MICHAEL	9161	189	City Of Chicago Police	$0.23
10/12/2015	BROSNAN, MICHAEL	9161	189	City Of Chicago Police	$4.00
10/12/2015	BROSNAN, MICHAEL	9161	189	City Of Chicago Police	$218.49
10/12/2015	BROSNAN, MICHAEL	9161	189	City Of Chicago Police	$96.49
10/12/2015	BROSNAN, MICHAEL	9161	189	City Of Chicago Police	$9.76
10/12/2015	BROSNAN, MICHAEL	9161	189	City Of Chicago Police	$4.00
10/12/2015	BROSNAN, MICHAEL	9161	189	City Of Chicago Police	$516.98
10/12/2015	BROSNAN, MICHAEL	9161	189	City Of Chicago Police	$110.00
10/30/2015	BRINK, KENNETH	9161	006	City Of Chicago Police	$180.11
10/30/2015	BRINK, KENNETH	9161	006	City Of Chicago Police	$4.00
10/30/2015	BRINK, KENNETH	9161	006	City Of Chicago Police	$1.61

Incident Date	Claimant	Rank	Unit of Assignment	Insured	Total to be Paid
07/28/2015	BONGARTZ JR, WILLIAM	9161	017	City Of Chicago Police	$39.46
07/28/2015	BONGARTZ JR, WILLIAM	9161	017	City Of Chicago Police	$4.00
07/28/2015	BONGARTZ JR, WILLIAM	9161	017	City Of Chicago Police	$30.63
07/28/2015	BONGARTZ JR, WILLIAM	9161	017	City Of Chicago Police	$4.00
06/25/2015	BOETTCHER, JASON	9161		City Of Chicago Police	$251.95
06/25/2015	BOETTCHER, JASON	9161		City Of Chicago Police	$4.00
06/25/2015	BOETTCHER, JASON	9161		City Of Chicago Police	$0.27
06/25/2015	BOETTCHER, JASON	9161		City Of Chicago Police	$245.32
06/25/2015	BOETTCHER, JASON	9161		City Of Chicago Police	$4.00
06/25/2015	BOETTCHER, JASON	9161		City Of Chicago Police	$0.26
06/25/2015	BOETTCHER, JASON	9161		City Of Chicago Police	$75.86
06/25/2015	BOETTCHER, JASON	9161		City Of Chicago Police	$4.00
06/25/2015	BOETTCHER, JASON	9161		City Of Chicago Police	$0.68
06/25/2015	BOETTCHER, JASON	9161		City Of Chicago Police	$75.86
06/25/2015	BOETTCHER, JASON	9161		City Of Chicago Police	$4.00
06/25/2015	BOETTCHER, JASON	9161		City Of Chicago Police	$0.68
06/25/2015	BOETTCHER, JASON	9161		City Of Chicago Police	$247.80
06/25/2015	BOETTCHER, JASON	9161		City Of Chicago Police	$4.00
06/25/2015	BOETTCHER, JASON	9161		City Of Chicago Police	$0.27
06/25/2015	BOETTCHER, JASON	9161		City Of Chicago Police	$210.19
06/25/2015	BOETTCHER, JASON	9161		City Of Chicago Police	$4.00
06/25/2015	BOETTCHER, JASON	9161		City Of Chicago Police	$0.23
06/25/2015	BOETTCHER, JASON	9161		City Of Chicago Police	$247.80
06/25/2015	BOETTCHER, JASON	9161		City Of Chicago Police	$4.00
06/25/2015	BOETTCHER, JASON	9161		City Of Chicago Police	$0.27
06/25/2015	BOETTCHER, JASON	9161		City Of Chicago Police	$4.00
06/25/2015	BOETTCHER, JASON	9161		City Of Chicago Police	$0.68
06/25/2015	BOETTCHER, JASON	9161		City Of Chicago Police	$251.95
06/25/2015	BOETTCHER, JASON	9161		City Of Chicago Police	$4.00
06/25/2015	BOETTCHER, JASON	9161		City Of Chicago Police	$0.27
06/25/2015	BOETTCHER, JASON	9161		City Of Chicago Police	$249.47
06/25/2015	BOETTCHER, JASON	9161		City Of Chicago Police	$4.00
06/25/2015	BOETTCHER, JASON	9161		City Of Chicago Police	$0.26

Incident Date	Claimant	Rank	Unit of Assignment	Insured	Total to be Paid
06/25/2015	BOETTCHER, JASON	9161		City Of Chicago Police	$249.47
06/25/2015	BOETTCHER, JASON	9161		City Of Chicago Police	$4.00
06/25/2015	BOETTCHER, JASON	9161		City Of Chicago Police	$0.26
06/25/2015	BOETTCHER, JASON	9161		City Of Chicago Police	$75.86
06/25/2015	BOETTCHER, JASON	9161		City Of Chicago Police	$249.47
06/25/2015	BOETTCHER, JASON	9161		City Of Chicago Police	$4.00
06/25/2015	BOETTCHER, JASON	9161		City Of Chicago Police	$0.26
06/25/2015	BOETTCHER, JASON	9161		City Of Chicago Police	$214.71
06/25/2015	BOETTCHER, JASON	9161		City Of Chicago Police	$4.00
06/25/2015	BOETTCHER, JASON	9161		City Of Chicago Police	$0.24
06/25/2015	BOETTCHER, JASON	9161		City Of Chicago Police	$249.47
06/25/2015	BOETTCHER, JASON	9161		City Of Chicago Police	$4.00
06/25/2015	BOETTCHER, JASON	9161		City Of Chicago Police	$0.26
06/25/2015	BOETTCHER, JASON	9161		City Of Chicago Police	$254.17
06/25/2015	BOETTCHER, JASON	9161		City Of Chicago Police	$4.00
06/25/2015	BOETTCHER, JASON	9161		City Of Chicago Police	$0.27
12/22/2011	BOCHENCZAK, WALTER	9161	010	City Of Chicago Police	$10.92
10/22/2015	BLAKLEY, JON	9161		City Of Chicago Police	$4.00
10/22/2015	BLAKLEY, JON	9161		City Of Chicago Police	$231.09
10/30/2015	BLAIR, SCOTT	9161		City Of Chicago Police	$0.29
10/30/2015	BLAIR, SCOTT	9161		City Of Chicago Police	$265.39
10/30/2015	BLAIR, SCOTT	9161		City Of Chicago Police	$4.00
10/30/2015	BLAIR, SCOTT	9161		City Of Chicago Police	$0.29
10/30/2015	BLAIR, SCOTT	9161		City Of Chicago Police	$265.39
10/30/2015	BLAIR, SCOTT	9161		City Of Chicago Police	$4.00
10/30/2015	BLAIR, SCOTT	9161		City Of Chicago Police	$0.29
10/30/2015	BLAIR, SCOTT	9161		City Of Chicago Police	$265.39
10/30/2015	BLAIR, SCOTT	9161		City Of Chicago Police	$4.00
10/30/2015	BLAIR, SCOTT	9161		City Of Chicago Police	$0.29
10/30/2015	BLAIR, SCOTT	9161		City Of Chicago Police	$162.62
10/30/2015	BLAIR, SCOTT	9161		City Of Chicago Police	$4.00
10/30/2015	BLAIR, SCOTT	9161		City Of Chicago Police	$0.17
10/30/2015	BLAIR, SCOTT	9161		City Of Chicago Police	$229.82

Incident Date	Claimant	Rank	Unit of Assignment	Insured	Total to be Paid
10/30/2015	BLAIR, SCOTT	9161		City Of Chicago Police	$4.00
10/30/2015	BLAIR, SCOTT	9161		City Of Chicago Police	$0.25
10/30/2015	BLAIR, SCOTT	9161		City Of Chicago Police	$269.54
10/30/2015	BLAIR, SCOTT	9161		City Of Chicago Police	$4.00
10/30/2015	BLAIR, SCOTT	9161		City Of Chicago Police	$0.29
10/30/2015	BLAIR, SCOTT	9161		City Of Chicago Police	$266.96
10/30/2015	BLAIR, SCOTT	9161		City Of Chicago Police	$4.00
10/30/2015	BLAIR, SCOTT	9161		City Of Chicago Police	$2.39
10/30/2015	BLAIR, SCOTT	9161		City Of Chicago Police	$269.54
10/30/2015	BLAIR, SCOTT	9161		City Of Chicago Police	$4.00
10/30/2015	BLAIR, SCOTT	9161		City Of Chicago Police	$0.29
10/30/2015	BLAIR, SCOTT	9161		City Of Chicago Police	$100.08
10/30/2015	BLAIR, SCOTT	9161		City Of Chicago Police	$4.00
10/30/2015	BLAIR, SCOTT	9161		City Of Chicago Police	$4.26
10/30/2015	BLAIR, SCOTT	9161		City Of Chicago Police	$265.39
10/30/2015	BLAIR, SCOTT	9161		City Of Chicago Police	$4.00
11/30/2011	BIRD, JOSEPH	9171		City Of Chicago Police	$29.98
11/30/2011	BIRD, JOSEPH	9171		City Of Chicago Police	$1.45
11/30/2011	BIRD, JOSEPH	9171		City Of Chicago Police	$1.87
11/30/2011	BIRD, JOSEPH	9171		City Of Chicago Police	$4.00
11/30/2011	BIRD, JOSEPH	9171		City Of Chicago Police	$209.15
11/30/2011	BIRD, JOSEPH	9171		City Of Chicago Police	$4.00
11/30/2011	BIRD, JOSEPH	9171		City Of Chicago Police	$161.47
11/30/2011	BIRD, JOSEPH	9171		City Of Chicago Police	$4.00
11/30/2011	BIRD, JOSEPH	9171		City Of Chicago Police	$4.00
11/30/2011	BIRD, JOSEPH	9171		City Of Chicago Police	$0.27
11/30/2011	BIRD, JOSEPH	9171		City Of Chicago Police	$97.61
11/30/2011	BIRD, JOSEPH	9171		City Of Chicago Police	$4.00
11/30/2011	BIRD, JOSEPH	9171		City Of Chicago Police	$0.87
05/14/2015	BIKULCIUS, EUGENE	9161		City Of Chicago Police	$19.53
05/14/2015	BIKULCIUS, EUGENE	9161		City Of Chicago Police	$65.00
05/14/2015	BIKULCIUS, EUGENE	9161		City Of Chicago Police	$4.00
05/14/2015	BIKULCIUS, EUGENE	9161		City Of Chicago Police	$4.00

Incident Date	Claimant	Rank	Unit of Assignment	Insured	Total to be Paid
01/06/2015	BICKHAM, MARY	9161	008	City Of Chicago Police	$0.21
01/06/2015	BICKHAM, MARY	9161	008	City Of Chicago Police	$4.00
01/06/2015	BICKHAM, MARY	9161	008	City Of Chicago Police	$236.47
01/06/2015	BICKHAM, MARY	9161	008	City Of Chicago Police	$0.16
01/06/2015	BICKHAM, MARY	9161	008	City Of Chicago Police	$4.00
01/06/2015	BICKHAM, MARY	9161	008	City Of Chicago Police	$181.49
01/06/2015	BICKHAM, MARY	9161	008	City Of Chicago Police	$1.00
01/06/2015	BICKHAM, MARY	9161	008	City Of Chicago Police	$4.00
01/06/2015	BICKHAM, MARY	9161	008	City Of Chicago Police	$111.99
01/06/2015	BICKHAM, MARY	9161	008	City Of Chicago Police	$0.19
01/06/2015	BICKHAM, MARY	9161	008	City Of Chicago Police	$4.00
01/06/2015	BICKHAM, MARY	9161	008	City Of Chicago Police	$221.26
01/06/2015	BICKHAM, MARY	9161	008	City Of Chicago Police	$0.19
01/06/2015	BICKHAM, MARY	9161	008	City Of Chicago Police	$4.00
01/06/2015	BICKHAM, MARY	9161	008	City Of Chicago Police	$208.72
01/06/2015	BICKHAM, MARY	9161	008	City Of Chicago Police	$0.16
01/06/2015	BICKHAM, MARY	9161	008	City Of Chicago Police	$4.00
01/06/2015	BICKHAM, MARY	9161	008	City Of Chicago Police	$181.49
09/15/2015	BIANCALANA, MELISSA	9161		City Of Chicago Police	$0.19
09/15/2015	BIANCALANA, MELISSA	9161		City Of Chicago Police	$0.24
09/15/2015	BIANCALANA, MELISSA	9161		City Of Chicago Police	$4.00
09/15/2015	BIANCALANA, MELISSA	9161		City Of Chicago Police	$166.32
09/15/2015	BIANCALANA, MELISSA	9161		City Of Chicago Police	$4.00
09/15/2015	BIANCALANA, MELISSA	9161		City Of Chicago Police	$4.00
09/15/2015	BIANCALANA, MELISSA	9161		City Of Chicago Police	$166.32
09/15/2015	BIANCALANA, MELISSA	9161		City Of Chicago Police	$0.24
09/15/2015	BIANCALANA, MELISSA	9161		City Of Chicago Police	$4.00
09/15/2015	BIANCALANA, MELISSA	9161		City Of Chicago Police	$210.74
09/15/2015	BIANCALANA, MELISSA	9161		City Of Chicago Police	$0.19
09/15/2015	BIANCALANA, MELISSA	9161		City Of Chicago Police	$0.24
09/15/2015	BIANCALANA, MELISSA	9161		City Of Chicago Police	$216.82
09/15/2015	BIANCALANA, MELISSA	9161		City Of Chicago Police	$4.00
09/15/2015	BIANCALANA, MELISSA	9161		City Of Chicago Police	$210.74

Incident Date	Claimant	Rank	Unit of Assignment	Insured	Total to be Paid
03/14/2015	BERNARD, BRIAN	9161	701	City Of Chicago Police	$88.73
03/14/2015	BERNARD, BRIAN	9161	701	City Of Chicago Police	$4.00
03/14/2015	BERNARD, BRIAN	9161	701	City Of Chicago Police	$229.54
03/14/2015	BERNARD, BRIAN	9161	701	City Of Chicago Police	$4.00
10/05/2015	BERMUDEZ, ERIC	9161		City Of Chicago Police	$41.01
10/05/2015	BERMUDEZ, ERIC	9161		City Of Chicago Police	$0.37
10/05/2015	BERMUDEZ, ERIC	9161		City Of Chicago Police	$4.00
09/29/2015	BENSON, QUENTIN	9161	005	City Of Chicago Police	$96.49
09/29/2015	BENSON, QUENTIN	9161	005	City Of Chicago Police	$4.00
09/29/2015	BENSON, QUENTIN	9161	005	City Of Chicago Police	$225.00
09/29/2015	BENSON, QUENTIN	9161	005	City Of Chicago Police	$110.00
09/29/2015	BENSON, QUENTIN	9161	005	City Of Chicago Police	$110.00
09/29/2015	BENSON, QUENTIN	9161	005	City Of Chicago Police	$4.00
09/29/2015	BENSON, QUENTIN	9161	005	City Of Chicago Police	$225.00
09/29/2015	BENNETT, JOSEPH	9161		City Of Chicago Police	$0.44
09/29/2015	BENNETT, JOSEPH	9161		City Of Chicago Police	$4.00
09/29/2015	BENNETT, JOSEPH	9161		City Of Chicago Police	$161.46
09/29/2015	BENNETT, JOSEPH	9161		City Of Chicago Police	$21.09
09/29/2015	BENNETT, JOSEPH	9161		City Of Chicago Police	$27.88
09/29/2015	BENNETT, JOSEPH	9161		City Of Chicago Police	$4.00
09/29/2015	BENNETT, JOSEPH	9161		City Of Chicago Police	$161.46
09/29/2015	BENNETT, JOSEPH	9161		City Of Chicago Police	$0.46
09/29/2015	BENNETT, JOSEPH	9161		City Of Chicago Police	$118.42
09/29/2015	BENNETT, JOSEPH	9161		City Of Chicago Police	$4.00
09/29/2015	BENNETT, JOSEPH	9161		City Of Chicago Police	$168.45
09/29/2015	BENNETT, JOSEPH	9161		City Of Chicago Police	$75.74
06/24/2012	BENFORD, ANDRE	9161	021	City Of Chicago Police	$71.43
06/24/2012	BENFORD, ANDRE	9161	021	City Of Chicago Police	$71.43
09/22/2015	BENFORD, ANDRE	9161		City Of Chicago Police	$4.00
09/27/2015	BELUSO, CHRISTOPHER	9161	393	City Of Chicago Police	$0.68
09/27/2015	BELUSO, CHRISTOPHER	9161	393	City Of Chicago Police	$0.68
09/27/2015	BELUSO, CHRISTOPHER	9161	393	City Of Chicago Police	$75.86
09/27/2015	BELUSO, CHRISTOPHER	9161	393	City Of Chicago Police	$4.00

Incident Date	Claimant	Rank	Unit of Assignment	Insured	Total to be Paid
09/27/2015	BELUSO, CHRISTOPHER	9161	393	City Of Chicago Police	$4.00
09/27/2015	BELUSO, CHRISTOPHER	9161	393	City Of Chicago Police	$75.86
11/23/2015	BEDALOW, LIZZETH	9161		City Of Chicago Police	$4.00
09/08/2015	BEAMON, RENEE	9161		City Of Chicago Police	$75.86
09/08/2015	BEAMON, RENEE	9161		City Of Chicago Police	$0.68
09/08/2015	BEAMON, RENEE	9161		City Of Chicago Police	$4.00
07/30/2015	BAYLIS, TERRY	9161	001	City Of Chicago Police	$502.80
07/30/2015	BAYLIS, TERRY	9161	001	City Of Chicago Police	$4.00
07/30/2015	BAYLIS, TERRY	9161	001	City Of Chicago Police	$2.66
07/30/2015	BAYLIS, TERRY	9161	001	City Of Chicago Police	$4.00
07/30/2015	BAYLIS, TERRY	9161	001	City Of Chicago Police	$2.88
05/31/2015	BARAK, JOHN	9161		City Of Chicago Police	$77.10
05/31/2015	BARAK, JOHN	9161		City Of Chicago Police	$4.00
05/31/2015	BARAK, JOHN	9161		City Of Chicago Police	$1.46
09/05/2015	BARAK, JOHN	9161		City Of Chicago Police	$0.29
09/05/2015	BARAK, JOHN	9161		City Of Chicago Police	$342.05
09/05/2015	BARAK, JOHN	9161		City Of Chicago Police	$227.89
09/05/2015	BARAK, JOHN	9161		City Of Chicago Police	$4.00
09/05/2015	BARAK, JOHN	9161		City Of Chicago Police	$0.25
09/05/2015	BARAK, JOHN	9161		City Of Chicago Police	$4.00
09/05/2015	BARAK, JOHN	9161		City Of Chicago Police	$20.04
09/05/2015	BARAK, JOHN	9161		City Of Chicago Police	$225.33
09/05/2015	BARAK, JOHN	9161		City Of Chicago Police	$4.00
09/05/2015	BARAK, JOHN	9161		City Of Chicago Police	$392.10
09/05/2015	BARAK, JOHN	9161		City Of Chicago Police	$110.00
09/05/2015	BARAK, JOHN	9161		City Of Chicago Police	$267.61
09/05/2015	BARAK, JOHN	9161		City Of Chicago Police	$4.00
09/05/2015	BARAK, JOHN	9161		City Of Chicago Police	$0.29
09/05/2015	BARAK, JOHN	9161		City Of Chicago Police	$221.26
09/05/2015	BARAK, JOHN	9161		City Of Chicago Police	$4.00
09/05/2015	BARAK, JOHN	9161		City Of Chicago Police	$0.24
09/05/2015	BARAK, JOHN	9161		City Of Chicago Police	$118.42
09/05/2015	BARAK, JOHN	9161		City Of Chicago Police	$219.04

Incident Date	Claimant	Rank	Unit of Assignment	Insured	Total to be Paid
09/05/2015	BARAK, JOHN	9161		City Of Chicago Police	$4.00
09/05/2015	BARAK, JOHN	9161		City Of Chicago Police	$172.69
09/05/2015	BARAK, JOHN	9161		City Of Chicago Police	$53.23
09/05/2015	BARAK, JOHN	9161		City Of Chicago Police	$265.39
09/05/2015	BARAK, JOHN	9161		City Of Chicago Police	$4.00
09/05/2015	BARAK, JOHN	9161		City Of Chicago Police	$0.29
09/05/2015	BARAK, JOHN	9161		City Of Chicago Police	$156.45
09/05/2015	BARAK, JOHN	9161		City Of Chicago Police	$4.00
09/05/2015	BARAK, JOHN	9161		City Of Chicago Police	$60.38
09/05/2015	BARAK, JOHN	9161		City Of Chicago Police	$44.42
09/05/2015	BARAK, JOHN	9161		City Of Chicago Police	$4.00
09/05/2015	BARAK, JOHN	9161		City Of Chicago Police	$37.52
09/05/2015	BARAK, JOHN	9161		City Of Chicago Police	$46.35
09/05/2015	BARAK, JOHN	9161		City Of Chicago Police	$4.00
09/05/2015	BARAK, JOHN	9161		City Of Chicago Police	$29.59
09/05/2015	BARAK, JOHN	9161		City Of Chicago Police	$4.00
09/05/2015	BARAK, JOHN	9161		City Of Chicago Police	$75.86
09/05/2015	BARAK, JOHN	9161		City Of Chicago Police	$4.00
09/05/2015	BARAK, JOHN	9161		City Of Chicago Police	$0.68
09/05/2015	BARAK, JOHN	9161		City Of Chicago Police	$4.00
09/05/2015	BARAK, JOHN	9161		City Of Chicago Police	$0.37
09/05/2015	BARAK, JOHN	9161		City Of Chicago Police	$309.81
09/05/2015	BARAK, JOHN	9161		City Of Chicago Police	$4.00
09/05/2015	BARAK, JOHN	9161		City Of Chicago Police	$0.34
09/05/2015	BARAK, JOHN	9161		City Of Chicago Police	$263.46
09/05/2015	BARAK, JOHN	9161		City Of Chicago Police	$4.00
11/06/2015	BANSLEY, JAMES	9161		City Of Chicago Police	$4.00
11/06/2015	BANSLEY, JAMES	9161		City Of Chicago Police	$257.66
11/10/2015	BALESTRI, FRANK	9161	051	City Of Chicago Police	$4.00
11/10/2015	BALESTRI, FRANK	9161	051	City Of Chicago Police	$4.00
01/15/2010	BALASZ, TIMOTHY	9161		City Of Chicago Police	$302.12
01/15/2010	BALASZ, TIMOTHY	9161		City Of Chicago Police	$255.77
01/15/2010	BALASZ, TIMOTHY	9161		City Of Chicago Police	$302.12

Incident Date	Claimant	Rank	Unit of Assignment	Insured	Total to be Paid
01/15/2010	BALASZ, TIMOTHY	9161		City Of Chicago Police	$302.12
01/15/2010	BALASZ, TIMOTHY	9161		City Of Chicago Police	$4.00
01/15/2010	BALASZ, TIMOTHY	9161		City Of Chicago Police	$0.33
01/15/2010	BALASZ, TIMOTHY	9161		City Of Chicago Police	$4.00
01/15/2010	BALASZ, TIMOTHY	9161		City Of Chicago Police	$0.29
01/15/2010	BALASZ, TIMOTHY	9161		City Of Chicago Police	$4.00
01/15/2010	BALASZ, TIMOTHY	9161		City Of Chicago Police	$0.29
01/15/2010	BALASZ, TIMOTHY	9161		City Of Chicago Police	$4.00
01/15/2010	BALASZ, TIMOTHY	9161		City Of Chicago Police	$0.29
01/15/2010	BALASZ, TIMOTHY	9161		City Of Chicago Police	$4.00
01/15/2010	BALASZ, TIMOTHY	9161		City Of Chicago Police	$0.24
01/15/2010	BALASZ, TIMOTHY	9161		City Of Chicago Police	$4.00
01/15/2010	BALASZ, TIMOTHY	9161		City Of Chicago Police	$0.33
01/15/2010	BALASZ, TIMOTHY	9161		City Of Chicago Police	$4.00
01/15/2010	BALASZ, TIMOTHY	9161		City Of Chicago Police	$0.28
01/15/2010	BALASZ, TIMOTHY	9161		City Of Chicago Police	$4.00
01/15/2010	BALASZ, TIMOTHY	9161		City Of Chicago Police	$0.33
01/15/2010	BALASZ, TIMOTHY	9161		City Of Chicago Police	$217.98
01/15/2010	BALASZ, TIMOTHY	9161		City Of Chicago Police	$262.40
01/15/2010	BALASZ, TIMOTHY	9161		City Of Chicago Police	$262.40
01/15/2010	BALASZ, TIMOTHY	9161		City Of Chicago Police	$264.33
01/15/2010	BALASZ, TIMOTHY	9161		City Of Chicago Police	$302.12
01/15/2010	BALASZ, TIMOTHY	9161		City Of Chicago Police	$4.00
01/15/2010	BALASZ, TIMOTHY	9161		City Of Chicago Police	$0.33
08/07/2012	BAILEY, MONICA	9161		City Of Chicago Police	$4.00
05/13/1996	Ayangoke-Dorsey, Consandra	P	00005	City Of Chicago Police	$41.88
05/13/1996	Ayangoke-Dorsey, Consandra	P	00005	City Of Chicago Police	$4.00
04/13/2008	Ahearn, Dory E	P	00016	City Of Chicago Police	$4.00
04/13/2008	Ahearn, Dory E	P	00016	City Of Chicago Police	$4.00
04/13/2008	Ahearn, Dory E	P	00016	City Of Chicago Police	$4.00
04/13/2008	Ahearn, Dory E	P	00016	City Of Chicago Police	$4.00
10/18/2015	AZAR, JEFFREY	9161		City Of Chicago Police	$4.83
10/18/2015	AZAR, JEFFREY	9161		City Of Chicago Police	$4.00

Incident Date	Claimant	Rank	Unit of Assignment	Insured	Total to be Paid
10/18/2015	AZAR, JEFFREY	9161		City Of Chicago Police	$161.15
03/05/2013	AYLWARD, PATRICK	9171	018	City Of Chicago Police	$110.31
03/08/2015	AVALOS, ANGEL	9161	012	City Of Chicago Police	$4.00
03/08/2015	AVALOS, ANGEL	9161	012	City Of Chicago Police	$0.24
03/08/2015	AVALOS, ANGEL	9161	012	City Of Chicago Police	$185.04
03/08/2015	AVALOS, ANGEL	9161	012	City Of Chicago Police	$0.33
03/08/2015	AVALOS, ANGEL	9161	012	City Of Chicago Police	$36.88
04/29/2015	ARROYO, LUIS	9161	013	City Of Chicago Police	$346.25
08/13/2015	ARDITO, KEVIN	9161	023	City Of Chicago Police	$4.00
08/13/2015	ARDITO, KEVIN	9161	023	City Of Chicago Police	$24.87
08/13/2015	ARDITO, KEVIN	9161	023	City Of Chicago Police	$512.79
08/13/2015	ARDITO, KEVIN	9161	023	City Of Chicago Police	$1.97
08/13/2015	ARDITO, KEVIN	9161	023	City Of Chicago Police	$220.03
08/13/2015	ARDITO, KEVIN	9161	023	City Of Chicago Police	$4.00
09/05/2015	ANAYA, PEDRO	9161		City Of Chicago Police	$140.67
09/05/2015	ANAYA, PEDRO	9161		City Of Chicago Police	$4.00
09/05/2015	ANAYA, PEDRO	9161		City Of Chicago Police	$144.77
09/05/2015	ANAYA, PEDRO	9161		City Of Chicago Police	$4.00
09/05/2015	ANAYA, PEDRO	9161		City Of Chicago Police	$78.80
09/05/2015	ANAYA, PEDRO	9161		City Of Chicago Police	$4.00
09/05/2015	ANAYA, PEDRO	9161		City Of Chicago Police	$486.55
09/05/2015	ANAYA, PEDRO	9161		City Of Chicago Police	$4.00
09/05/2015	ANAYA, PEDRO	9161		City Of Chicago Police	$371.70
09/05/2015	ANAYA, PEDRO	9161		City Of Chicago Police	$190.57
09/05/2015	ANAYA, PEDRO	9161		City Of Chicago Police	$4.00
09/05/2015	ANAYA, PEDRO	9161		City Of Chicago Police	$116.66
09/05/2015	ANAYA, PEDRO	9161		City Of Chicago Police	$4.00
09/05/2015	ANAYA, PEDRO	9161		City Of Chicago Police	$98.18
09/05/2015	ANAYA, PEDRO	9161		City Of Chicago Police	$4.00
09/05/2015	ANAYA, PEDRO	9161		City Of Chicago Police	$4.00
09/05/2015	ANAYA, PEDRO	9161		City Of Chicago Police	$84.40
09/05/2015	ANAYA, PEDRO	9161		City Of Chicago Police	$170.11
09/05/2015	ANAYA, PEDRO	9161		City Of Chicago Police	$4.00

Incident Date	Claimant	Rank	Unit of Assignment	Insured	Total to be Paid
09/05/2015	ANAYA, PEDRO	9161		City Of Chicago Police	$98.18
09/05/2015	ANAYA, PEDRO	9161		City Of Chicago Police	$4.00
09/05/2015	ANAYA, PEDRO	9161		City Of Chicago Police	$4.00
09/05/2015	ANAYA, PEDRO	9161		City Of Chicago Police	$378.25
09/05/2015	ANAYA, PEDRO	9161		City Of Chicago Police	$50.81
09/05/2015	ANAYA, PEDRO	9161		City Of Chicago Police	$228.72
09/05/2015	ANAYA, PEDRO	9161		City Of Chicago Police	$4.00
03/22/2015	ALVAREZ, JOSE	9161	044	City Of Chicago Police	$43.59
09/27/2014	ALVARADO, JOSHUA	9161	015	City Of Chicago Police	$4.00
09/27/2014	ALVARADO, JOSHUA	9161	015	City Of Chicago Police	$20.47
09/27/2014	ALVARADO, JOSHUA	9161	015	City Of Chicago Police	$110.00
09/27/2014	ALVARADO, JOSHUA	9161	015	City Of Chicago Police	$225.00
06/15/2013	ALLEN, REGAN	9161		City Of Chicago Police	$305.66
06/15/2013	ALLEN, REGAN	9161		City Of Chicago Police	$4.00
06/15/2013	ALLEN, REGAN	9161		City Of Chicago Police	$0.34
06/15/2013	ALLEN, REGAN	9161		City Of Chicago Police	$4.00
06/15/2013	ALLEN, REGAN	9161		City Of Chicago Police	$330.48
06/15/2013	ALLEN, REGAN	9161		City Of Chicago Police	$55.27
06/15/2013	ALLEN, REGAN	9161		City Of Chicago Police	$4.00
06/15/2013	ALLEN, REGAN	9161		City Of Chicago Police	$42.20
06/15/2013	ALLEN, REGAN	9161		City Of Chicago Police	$44.56
06/15/2013	ALLEN, REGAN	9161		City Of Chicago Police	$4.00
06/15/2013	ALLEN, REGAN	9161		City Of Chicago Police	$70.42
06/15/2013	ALLEN, REGAN	9161		City Of Chicago Police	$0.67
06/15/2013	ALLEN, REGAN	9161		City Of Chicago Police	$4.00
06/15/2013	ALLEN, REGAN	9161		City Of Chicago Police	$600.64
06/15/2013	ALLEN, REGAN	9161		City Of Chicago Police	$0.34
06/15/2013	ALLEN, REGAN	9161		City Of Chicago Police	$4.00
06/15/2013	ALLEN, REGAN	9161		City Of Chicago Police	$305.66
06/15/2013	ALLEN, REGAN	9161		City Of Chicago Police	$1.02
06/15/2013	ALLEN, REGAN	9161		City Of Chicago Police	$1.09
06/15/2013	ALLEN, REGAN	9161		City Of Chicago Police	$4.00
06/15/2013	ALLEN, REGAN	9161		City Of Chicago Police	$0.34

Incident Date	Claimant	Rank	Unit of Assignment	Insured	Total to be Paid
06/15/2013	ALLEN, REGAN	9161		City Of Chicago Police	$4.00
06/15/2013	ALLEN, REGAN	9161		City Of Chicago Police	$0.68
06/15/2013	ALLEN, REGAN	9161		City Of Chicago Police	$75.86
06/15/2013	ALLEN, REGAN	9161		City Of Chicago Police	$4.00
06/15/2013	ALLEN, REGAN	9161		City Of Chicago Police	$0.68
06/15/2013	ALLEN, REGAN	9161		City Of Chicago Police	$260.06
06/15/2013	ALLEN, REGAN	9161		City Of Chicago Police	$322.82
06/15/2013	ALLEN, REGAN	9161		City Of Chicago Police	$660.96
06/15/2013	ALLEN, REGAN	9161		City Of Chicago Police	$4.00
06/15/2013	ALLEN, REGAN	9161		City Of Chicago Police	$0.68
06/15/2013	ALLEN, REGAN	9161		City Of Chicago Police	$330.48
06/15/2013	ALLEN, REGAN	9161		City Of Chicago Police	$4.00
06/15/2013	ALLEN, REGAN	9161		City Of Chicago Police	$0.34
06/15/2013	ALLEN, REGAN	9161		City Of Chicago Police	$330.48
06/15/2013	ALLEN, REGAN	9161		City Of Chicago Police	$4.00
06/15/2013	ALLEN, REGAN	9161		City Of Chicago Police	$0.34
06/15/2013	ALLEN, REGAN	9161		City Of Chicago Police	$75.86
06/15/2013	ALLEN, REGAN	9161		City Of Chicago Police	$916.98
06/15/2013	ALLEN, REGAN	9161		City Of Chicago Police	$4.00
04/03/2014	ALLEN, MARK	9168	153	City Of Chicago Police	$0.81
04/03/2014	ALLEN, MARK	9168	153	City Of Chicago Police	$75.06
04/03/2014	ALLEN, MARK	9168	153	City Of Chicago Police	$4.00
08/10/2015	ALI, JAVED	9161		City Of Chicago Police	$0.30
08/10/2015	ALI, JAVED	9161		City Of Chicago Police	$4.00
08/10/2015	ALI, JAVED	9161		City Of Chicago Police	$33.62
11/12/2015	ALFARO, JOSEPH	9161	013	City Of Chicago Police	$32.21
11/12/2015	ALFARO, JOSEPH	9161	013	City Of Chicago Police	$2.63
11/12/2015	ALFARO, JOSEPH	9161	013	City Of Chicago Police	$4.00
11/12/2015	ALFARO, JOSEPH	9161	013	City Of Chicago Police	$4.00
11/12/2015	ALFARO, JOSEPH	9161	013	City Of Chicago Police	$412.05
11/12/2015	ALFARO, JOSEPH	9161	013	City Of Chicago Police	$198.92
11/12/2015	ALFARO, JOSEPH	9161	013	City Of Chicago Police	$4.00
11/12/2015	ALFARO, JOSEPH	9161	013	City Of Chicago Police	$0.48

Incident Date	Claimant	Rank	Unit of Assignment	Insured	Total to be Paid
11/12/2015	ALFARO, JOSEPH	9161	013	City Of Chicago Police	$28.44
11/12/2015	ALFARO, JOSEPH	9161	013	City Of Chicago Police	$8.41
02/20/2015	ALESSI, CHRISTINE	9161		City Of Chicago Police	$301.90
02/20/2015	ALESSI, CHRISTINE	9161		City Of Chicago Police	$153.40
06/06/2015	ALEJANDRO, JESSE	9161	044	City Of Chicago Police	$4.00
06/06/2015	ALEJANDRO, JESSE	9161	044	City Of Chicago Police	$0.68
06/06/2015	ALEJANDRO, JESSE	9161	044	City Of Chicago Police	$327.35
06/06/2015	ALEJANDRO, JESSE	9161	044	City Of Chicago Police	$4.00
06/06/2015	ALEJANDRO, JESSE	9161	044	City Of Chicago Police	$0.89
06/06/2015	ALEJANDRO, JESSE	9161	044	City Of Chicago Police	$58.80
06/06/2015	ALEJANDRO, JESSE	9161	044	City Of Chicago Police	$4.00
06/06/2015	ALEJANDRO, JESSE	9161	044	City Of Chicago Police	$0.16
06/06/2015	ALEJANDRO, JESSE	9161	044	City Of Chicago Police	$327.35
06/06/2015	ALEJANDRO, JESSE	9161	044	City Of Chicago Police	$4.00
06/06/2015	ALEJANDRO, JESSE	9161	044	City Of Chicago Police	$0.89
06/06/2015	ALEJANDRO, JESSE	9161	044	City Of Chicago Police	$187.85
06/06/2015	ALEJANDRO, JESSE	9161	044	City Of Chicago Police	$4.00
06/06/2015	ALEJANDRO, JESSE	9161	044	City Of Chicago Police	$0.51
06/06/2015	ALEJANDRO, JESSE	9161	044	City Of Chicago Police	$327.35
06/06/2015	ALEJANDRO, JESSE	9161	044	City Of Chicago Police	$4.00
06/06/2015	ALEJANDRO, JESSE	9161	044	City Of Chicago Police	$0.89
06/06/2015	ALEJANDRO, JESSE	9161	044	City Of Chicago Police	$183.64
06/06/2015	ALEJANDRO, JESSE	9161	044	City Of Chicago Police	$4.00
06/06/2015	ALEJANDRO, JESSE	9161	044	City Of Chicago Police	$0.48
06/06/2015	ALEJANDRO, JESSE	9161	044	City Of Chicago Police	$327.35
06/06/2015	ALEJANDRO, JESSE	9161	044	City Of Chicago Police	$4.00
06/06/2015	ALEJANDRO, JESSE	9161	044	City Of Chicago Police	$0.89
06/06/2015	ALEJANDRO, JESSE	9161	044	City Of Chicago Police	$327.35
06/06/2015	ALEJANDRO, JESSE	9161	044	City Of Chicago Police	$4.00
06/06/2015	ALEJANDRO, JESSE	9161	044	City Of Chicago Police	$0.89
06/06/2015	ALEJANDRO, JESSE	9161	044	City Of Chicago Police	$327.35
06/06/2015	ALEJANDRO, JESSE	9161	044	City Of Chicago Police	$4.00
06/06/2015	ALEJANDRO, JESSE	9161	044	City Of Chicago Police	$0.89

Incident Date	Claimant	Rank	Unit of Assignment	Insured	Total to be Paid
06/06/2015	ALEJANDRO, JESSE	9161	044	City Of Chicago Police	$327.35
06/06/2015	ALEJANDRO, JESSE	9161	044	City Of Chicago Police	$4.00
06/06/2015	ALEJANDRO, JESSE	9161	044	City Of Chicago Police	$0.89
06/06/2015	ALEJANDRO, JESSE	9161	044	City Of Chicago Police	$187.85
06/06/2015	ALEJANDRO, JESSE	9161	044	City Of Chicago Police	$4.00
06/06/2015	ALEJANDRO, JESSE	9161	044	City Of Chicago Police	$0.51
06/06/2015	ALEJANDRO, JESSE	9161	044	City Of Chicago Police	$187.85
06/06/2015	ALEJANDRO, JESSE	9161	044	City Of Chicago Police	$4.00
06/06/2015	ALEJANDRO, JESSE	9161	044	City Of Chicago Police	$0.51
06/06/2015	ALEJANDRO, JESSE	9161	044	City Of Chicago Police	$139.73
06/06/2015	ALEJANDRO, JESSE	9161	044	City Of Chicago Police	$0.01
06/06/2015	ALEJANDRO, JESSE	9161	044	City Of Chicago Police	$53.08
06/06/2015	ALEJANDRO, JESSE	9161	044	City Of Chicago Police	$4.00
06/06/2015	ALEJANDRO, JESSE	9161	044	City Of Chicago Police	$0.47
06/06/2015	ALEJANDRO, JESSE	9161	044	City Of Chicago Police	$75.86
06/06/2015	ALEJANDRO, JESSE	9161	044	City Of Chicago Police	$4.00
06/06/2015	ALEJANDRO, JESSE	9161	044	City Of Chicago Police	$0.68
06/06/2015	ALEJANDRO, JESSE	9161	044	City Of Chicago Police	$75.86
01/17/2015	ALCALA, DAVID	9161		City Of Chicago Police	$472.30
11/11/2015	ALANIZ, ELIZABETH	9161		City Of Chicago Police	$64.19
12/03/2015	AILLON, EDMUNDO	9161		City Of Chicago Police	$529.00
12/03/2015	AILLON, EDMUNDO	9161		City Of Chicago Police	$3.47
12/03/2015	AILLON, EDMUNDO	9161		City Of Chicago Police	$4.00
02/22/2013	ACOSTA, MARIO	9161	019	City Of Chicago Police	$96.49
02/22/2013	ACOSTA, MARIO	9161	019	City Of Chicago Police	$225.00
02/22/2013	ACOSTA, MARIO	9161	019	City Of Chicago Police	$4.00
02/22/2013	ACOSTA, MARIO	9161	019	City Of Chicago Police	$4.00
02/22/2013	ACOSTA, MARIO	9161	019	City Of Chicago Police	$110.00
02/22/2013	ACOSTA, MARIO	9161	019	City Of Chicago Police	$22.90
02/22/2013	ACOSTA, MARIO	9161	019	City Of Chicago Police	$4.00
02/22/2013	ACOSTA, MARIO	9161	019	City Of Chicago Police	$75.86
02/22/2013	ACOSTA, MARIO	9161	019	City Of Chicago Police	$4.00
02/22/2013	ACOSTA, MARIO	9161	019	City Of Chicago Police	$225.00

Incident Date	Claimant	Rank	Unit of Assignment	Insured	Total to be Paid
02/22/2013	ACOSTA, MARIO	9161	019	City Of Chicago Police	$0.68
08/02/2013	ACOSTA, MARIO	9161	011	City Of Chicago Police	$132.16
08/02/2013	ACOSTA, MARIO	9161	011	City Of Chicago Police	$756.28
08/02/2013	ACOSTA, MARIO	9161	011	City Of Chicago Police	$48.00
08/02/2013	ACOSTA, MARIO	9161	011	City Of Chicago Police	$877.37
08/02/2013	ACOSTA, MARIO	9161	011	City Of Chicago Police	$65.84
11/25/2012	ACEVEDO, AARON	9161		City Of Chicago Police	$0.20
11/25/2012	ACEVEDO, AARON	9161		City Of Chicago Police	$4.00
11/25/2012	ACEVEDO, AARON	9161		City Of Chicago Police	$172.95
11/25/2012	ACEVEDO, AARON	9161		City Of Chicago Police	$0.19
11/25/2012	ACEVEDO, AARON	9161		City Of Chicago Police	$4.00
11/25/2012	ACEVEDO, AARON	9161		City Of Chicago Police	$166.32
11/25/2012	ACEVEDO, AARON	9161		City Of Chicago Police	$0.19
11/25/2012	ACEVEDO, AARON	9161		City Of Chicago Police	$4.00
11/25/2012	ACEVEDO, AARON	9161		City Of Chicago Police	$172.69
11/25/2012	ACEVEDO, AARON	9161		City Of Chicago Police	$0.19
11/25/2012	ACEVEDO, AARON	9161		City Of Chicago Police	$170.47
11/25/2012	ACEVEDO, AARON	9161		City Of Chicago Police	$0.19
11/25/2012	ACEVEDO, AARON	9161		City Of Chicago Police	$4.00
11/25/2012	ACEVEDO, AARON	9161		City Of Chicago Police	$170.47
11/25/2012	ACEVEDO, AARON	9161		City Of Chicago Police	$0.19
11/25/2012	ACEVEDO, AARON	9161		City Of Chicago Police	$4.00
11/25/2012	ACEVEDO, AARON	9161		City Of Chicago Police	$166.32
11/25/2012	ACEVEDO, AARON	9161		City Of Chicago Police	$4.00
02/16/2015	ACEVEDO, AARON	9161		City Of Chicago Police	$0.81
02/16/2015	ACEVEDO, AARON	9161		City Of Chicago Police	$4.00
02/16/2015	ACEVEDO, AARON	9161		City Of Chicago Police	$75.06
05/20/2015	ACEVEDO, AARON	9161		City Of Chicago Police	$4.00
05/20/2015	ACEVEDO, AARON	9161		City Of Chicago Police	$179.32
05/20/2015	ACEVEDO, AARON	9161		City Of Chicago Police	$0.20
11/16/2015	ABURIZEG, MOHAMMAD	9161		City Of Chicago Police	$1.30
11/16/2015	ABURIZEG, MOHAMMAD	9161		City Of Chicago Police	$69.01
11/16/2015	ABURIZEG, MOHAMMAD	9161		City Of Chicago Police	$4.00

	Incident Date	Claimant	Rank	Unit of Assignment	Insured	Total to be Paid
	11/16/2015	ABURIZEG, MOHAMMAD	9161		City Of Chicago Police	$17.26
	11/16/2015	ABURIZEG, MOHAMMAD	9161		City Of Chicago Police	$913.65
	11/16/2015	ABURIZEG, MOHAMMAD	9161		City Of Chicago Police	$4.00
	10/16/2015	ABDELMAJEID, AZIZ	9161	044	City Of Chicago Police	$45.50

	Number	Amount
Total:	5950	$562,349.35

	Number	Amount
Total:	7653	$709,482.64

Police & Fire Regular Orders

Incident Date	Claimant	Rank	Unit of Assignment	Insured	Total to be Paid
nsured Name1: City Of Chicago Fire					
04/28/2003	Walz, Randall	C	00410	City Of Chicago Fire	$297.35
10/12/2014	WILLIAMS, STEVEN	8728		City Of Chicago Fire	$4.00
04/16/2009	WHITE, DAVID	8801		City Of Chicago Fire	$167.10
10/16/2015	WASSERMAN, JOEL	8745		City Of Chicago Fire	$146.50
10/16/2015	WASSERMAN, JOEL	8745		City Of Chicago Fire	$4.00
10/16/2015	WASSERMAN, JOEL	8745		City Of Chicago Fire	$1.32
10/16/2015	WASSERMAN, JOEL	8745		City Of Chicago Fire	$2,438.65
10/16/2015	WASSERMAN, JOEL	8745		City Of Chicago Fire	$45.60
10/16/2015	WASSERMAN, JOEL	8745		City Of Chicago Fire	$4.00
10/16/2015	WASSERMAN, JOEL	8745		City Of Chicago Fire	$0.41
09/05/2014	WALTER, KAREN	8750		City Of Chicago Fire	$4.00
08/20/2015	WALSH, FRANCIS	8801		City Of Chicago Fire	$1,771.47
08/20/2015	WALSH, FRANCIS	8801		City Of Chicago Fire	$9,022.43
09/29/2005	Venegas, Roy J	F	00457	City Of Chicago Fire	$413.10
09/29/2005	Venegas, Roy J	F	00457	City Of Chicago Fire	$507.09
09/29/2005	Venegas, Roy J	F	00457	City Of Chicago Fire	$50.28
08/06/2015	VOJTAS, MICHAEL	8750		City Of Chicago Fire	$164.96
05/04/2015	VIVERITO, DENISE	8728		City Of Chicago Fire	$331.51
05/04/2015	VIVERITO, DENISE	8728		City Of Chicago Fire	$211.32
06/27/2004	Taff, Thomas	F	00501	City Of Chicago Fire	$1,262.58
06/09/2013	TUMPICH, JOHN	8811		City Of Chicago Fire	$4.00
06/09/2013	TUMPICH, JOHN	8811		City Of Chicago Fire	$70.45
06/09/2013	TUMPICH, JOHN	8811		City Of Chicago Fire	$0.06
10/30/2015	THIEL JR, JOSEPH	8811		City Of Chicago Fire	$1,243.10
11/30/1994	Sutton, David	M	00615	City Of Chicago Fire	$1,894.77
04/10/1990	Strickler, Bernard	F	00320	City Of Chicago Fire	$4.00
10/10/2005	Spencer, John	F	00488	City Of Chicago Fire	$86.56
10/25/2001	Sorrentino, Nicholas	F	00367	City Of Chicago Fire	$1,243.72
10/25/2001	Sorrentino, Nicholas	F	00367	City Of Chicago Fire	$127.51

Incident Date	Claimant	Rank	Unit of Assignment	Insured	Total to be Paid
10/25/2001	Sorrentino, Nicholas	F	00367	City Of Chicago Fire	$56.96
10/25/2001	Sorrentino, Nicholas	F	00367	City Of Chicago Fire	$1,519.75
10/25/2001	Sorrentino, Nicholas	F	00367	City Of Chicago Fire	$123.38
11/01/2014	SWARTZ, ADAM	8749		City Of Chicago Fire	$1,501.29
05/23/2015	SPERINDEO, PAT	8811		City Of Chicago Fire	$366.63
05/23/2015	SPERINDEO, PAT	8811		City Of Chicago Fire	$4.00
05/23/2015	SPERINDEO, PAT	8811		City Of Chicago Fire	$3.29
03/17/2015	SOTO, MANUEL	8811		City Of Chicago Fire	$4.00
03/17/2015	SOTO, MANUEL	8811		City Of Chicago Fire	$43.17
11/14/2015	SINCLAIR, DONALD	8801		City Of Chicago Fire	$11,283.19
11/14/2015	SINCLAIR, DONALD	8801		City Of Chicago Fire	$1,013.44
11/14/2015	SINCLAIR, DONALD	8801		City Of Chicago Fire	$4.00
11/14/2015	SINCLAIR, DONALD	8801		City Of Chicago Fire	$88.54
11/11/2014	SHANAHAN, ROBERTA	8749		City Of Chicago Fire	$219.64
11/11/2014	SHANAHAN, ROBERTA	8749		City Of Chicago Fire	$113.37
05/01/2014	SCHULTZ, SUSAN	8749		City Of Chicago Fire	$1,606.08
08/04/2015	SCHNEITER, MICHAEL	8749		City Of Chicago Fire	$4.00
08/04/2015	SCHNEITER, MICHAEL	8749		City Of Chicago Fire	$316.51
08/04/2015	SCHNEITER, MICHAEL	8749		City Of Chicago Fire	$0.35
12/06/2003	Rogus, Andrew	F	00432	City Of Chicago Fire	$14,872.56
06/08/1994	Robinson, Joyce	M	00642	City Of Chicago Fire	$498.41
06/08/1994	Robinson, Joyce	M	00642	City Of Chicago Fire	$447.72
06/08/1994	Robinson, Joyce	M	00642	City Of Chicago Fire	$149.24
06/08/1994	Robinson, Joyce	M	00642	City Of Chicago Fire	$443.07
06/08/1994	Robinson, Joyce	M	00642	City Of Chicago Fire	$595.41
06/08/1994	Robinson, Joyce	M	00642	City Of Chicago Fire	$443.07
06/08/1994	Robinson, Joyce	M	00642	City Of Chicago Fire	$298.48
06/08/1994	Robinson, Joyce	M	00642	City Of Chicago Fire	$149.24
06/08/1994	Robinson, Joyce	M	00642	City Of Chicago Fire	$149.24
06/08/1994	Robinson, Joyce	M	00642	City Of Chicago Fire	$149.24
06/08/1994	Robinson, Joyce	M	00642	City Of Chicago Fire	$447.72
06/08/1994	Robinson, Joyce	M	00642	City Of Chicago Fire	$447.72
06/08/1994	Robinson, Joyce	M	00642	City Of Chicago Fire	$298.48

Incident Date	Claimant	Rank	Unit of Assignment	Insured	Total to be Paid
11/27/2014	RUSSELL, RYAN	8750		City Of Chicago Fire	$271.31
11/27/2014	RUSSELL, RYAN	8750		City Of Chicago Fire	$5.12
11/27/2014	RUSSELL, RYAN	8750		City Of Chicago Fire	$4.00
07/27/2015	RUSSELL, COAKIE	8801		City Of Chicago Fire	$25,573.72
08/03/2015	RUCH, DONNA	8750		City Of Chicago Fire	$242.97
03/22/2013	ROCCASALVA, ROCCO	8811		City Of Chicago Fire	$187.80
03/22/2013	ROCCASALVA, ROCCO	8811		City Of Chicago Fire	$4.00
11/21/2015	ROBINSON, LISA	8750		City Of Chicago Fire	$1,341.76
09/19/2015	REYES, MICHAEL	8728		City Of Chicago Fire	$1,024.14
08/14/2013	REYES, JOSE	8750		City Of Chicago Fire	$69.74
08/14/2013	REYES, JOSE	8750		City Of Chicago Fire	$4.00
05/07/2015	REARDON, SEAN	8728		City Of Chicago Fire	$4.00
05/07/2015	REARDON, SEAN	8728		City Of Chicago Fire	$256.33
05/07/2015	REARDON, SEAN	8728		City Of Chicago Fire	$4.84
12/05/2015	RANKER, WILLIAM	8819		City Of Chicago Fire	$10.70
12/05/2015	RANKER, WILLIAM	8819		City Of Chicago Fire	$4.00
12/05/2015	RANKER, WILLIAM	8819		City Of Chicago Fire	$4.00
12/05/2015	RANKER, WILLIAM	8819		City Of Chicago Fire	$1,194.98
12/05/2015	RANKER, WILLIAM	8819		City Of Chicago Fire	$20.04
10/12/2015	RAMIREZ JR, GUILLERMO			City Of Chicago Fire	$4.00
10/12/2015	RAMIREZ JR, GUILLERMO			City Of Chicago Fire	$103.02
09/19/2007	Peck, David	F	00615	City Of Chicago Fire	$79.85
05/18/2015	PODLASEK, GARY	8811		City Of Chicago Fire	$0.96
05/18/2015	PODLASEK, GARY	8811		City Of Chicago Fire	$219.82
05/18/2015	PODLASEK, GARY	8811		City Of Chicago Fire	$1.97
11/26/2015	PIETRUSIEWICZ, NATHAN	8750		City Of Chicago Fire	$4.00
11/26/2015	PIETRUSIEWICZ, NATHAN	8750		City Of Chicago Fire	$106.09
11/26/2015	PIETRUSIEWICZ, NATHAN	8750		City Of Chicago Fire	$2.00
05/29/2013	PETRUZZI, CHARLES	8731		City Of Chicago Fire	$4,880.60
07/28/2015	PETERSON JR, JOHN	8750		City Of Chicago Fire	$0.05
07/28/2015	PETERSON JR, JOHN	8750		City Of Chicago Fire	$42.20
07/28/2015	PETERSON JR, JOHN	8750		City Of Chicago Fire	$4.00
11/13/2015	PALENIK III, JOSEPH	8733		City Of Chicago Fire	$5,065.77

Incident Date	Claimant	Rank	Unit of Assignment	Insured	Total to be Paid
02/23/2012	PACK, JAMES	8801		City Of Chicago Fire	$1,288.56
09/20/1979	Owcarz, Gene	F	00439	City Of Chicago Fire	$22,255.87
09/20/1979	Owcarz, Gene	F	00439	City Of Chicago Fire	$45,545.07
09/20/1979	Owcarz, Gene	F	00439	City Of Chicago Fire	$22,663.83
11/23/2015	OWSIANIAK, DAVID	8819		City Of Chicago Fire	$4,871.61
07/27/2015	OURS, BRIAN	8801		City Of Chicago Fire	$226.37
07/27/2015	OURS, BRIAN	8801		City Of Chicago Fire	$179.88
07/27/2015	OURS, BRIAN	8801		City Of Chicago Fire	$179.88
07/27/2015	OURS, BRIAN	8801		City Of Chicago Fire	$179.88
07/27/2015	OURS, BRIAN	8801		City Of Chicago Fire	$139.47
07/27/2015	OURS, BRIAN	8801		City Of Chicago Fire	$228.30
07/27/2015	OURS, BRIAN	8801		City Of Chicago Fire	$209.10
07/27/2015	OURS, BRIAN	8801		City Of Chicago Fire	$181.81
07/27/2015	OURS, BRIAN	8801		City Of Chicago Fire	$253.02
07/27/2015	OURS, BRIAN	8801		City Of Chicago Fire	$181.81
07/27/2015	OURS, BRIAN	8801		City Of Chicago Fire	$232.45
07/27/2015	OURS, BRIAN	8801		City Of Chicago Fire	$185.96
07/27/2015	OURS, BRIAN	8801		City Of Chicago Fire	$92.98
07/27/2015	OURS, BRIAN	8801		City Of Chicago Fire	$133.39
07/27/2015	OURS, BRIAN	8801		City Of Chicago Fire	$181.81
07/27/2015	OURS, BRIAN	8801		City Of Chicago Fire	$164.54
07/27/2015	OURS, BRIAN	8801		City Of Chicago Fire	$253.66
07/27/2015	OURS, BRIAN	8801		City Of Chicago Fire	$133.39
11/25/2010	OLMSTEAD, ROBERT	8749		City Of Chicago Fire	$4.00
11/25/2010	OLMSTEAD, ROBERT	8749		City Of Chicago Fire	$25.38
11/25/2010	OLMSTEAD, ROBERT	8749		City Of Chicago Fire	$156.23
11/25/2010	OLMSTEAD, ROBERT	8749		City Of Chicago Fire	$4.00
07/04/2015	NIEVES, FERNANDO	8801		City Of Chicago Fire	$8,147.33
04/20/2015	NASH, DERRICK	8801		City Of Chicago Fire	$0.68
04/20/2015	NASH, DERRICK	8801		City Of Chicago Fire	$75.86
04/20/2015	NASH, DERRICK	8801		City Of Chicago Fire	$4.00
03/06/2004	Mckinnis, Michael	C	00614	City Of Chicago Fire	$220.01
08/10/2010	MURAWSKI, CHRISTOPHE	8749		City Of Chicago Fire	$1,745.99

Incident Date	Claimant	Rank	Unit of Assignment	Insured	Total to be Paid
06/11/2015	MURALLES, ROBERT	8750		City Of Chicago Fire	$4.17
06/11/2015	MURALLES, ROBERT	8750		City Of Chicago Fire	$4.00
06/11/2015	MURALLES, ROBERT	8750		City Of Chicago Fire	$7.95
06/11/2015	MURALLES, ROBERT	8750		City Of Chicago Fire	$4.00
06/11/2015	MURALLES, ROBERT	8750		City Of Chicago Fire	$465.47
06/11/2015	MURALLES, ROBERT	8750		City Of Chicago Fire	$210.09
07/27/2015	MULROE, MAIRE	8750		City Of Chicago Fire	$4.00
07/27/2015	MULROE, MAIRE	8750		City Of Chicago Fire	$5.88
07/27/2015	MULROE, MAIRE	8750		City Of Chicago Fire	$657.02
06/22/2015	MORDAN, MATTHEW	8749		City Of Chicago Fire	$1,299.06
11/15/2015	MELTON, HERBERT	8801		City Of Chicago Fire	$1,018.98
11/15/2015	MELTON, HERBERT	8801		City Of Chicago Fire	$1,112.65
08/01/2015	MC NULTY, MARTIN	8735		City Of Chicago Fire	$1,414.78
08/01/2015	MC NULTY, MARTIN	8735		City Of Chicago Fire	$1,451.17
08/01/2015	MC NULTY, MARTIN	8735		City Of Chicago Fire	$6,047.11
08/01/2015	MC NULTY, MARTIN	8735		City Of Chicago Fire	$245.20
08/01/2015	MC NULTY, MARTIN	8735		City Of Chicago Fire	$4.00
06/01/2015	MATKOVICH, JAMES	8811		City Of Chicago Fire	$7.58
06/01/2015	MATKOVICH, JAMES	8811		City Of Chicago Fire	$4.00
06/01/2015	MATKOVICH, JAMES	8811		City Of Chicago Fire	$0.07
10/24/2015	MARTIN, LEFONDRA	8801		City Of Chicago Fire	$1,822.47
03/18/2015	LA FEMINA, LEAH	FPM		City Of Chicago Fire	$4.00
03/18/2015	LA FEMINA, LEAH	FPM		City Of Chicago Fire	$118.42
03/18/2015	LA FEMINA, LEAH	FPM		City Of Chicago Fire	$1.06
02/17/2015	KUEHLMAN, ADAM	8749		City Of Chicago Fire	$83.56
02/17/2015	KUEHLMAN, ADAM	8749		City Of Chicago Fire	$4.00
02/17/2015	KUEHLMAN, ADAM	8749		City Of Chicago Fire	$22.77
05/24/2013	KELLY, JOSEPH	8728		City Of Chicago Fire	$1,606.08
12/01/2015	JANTZ, EDMUND	8817		City Of Chicago Fire	$50.40
12/01/2015	JANTZ, EDMUND	8817		City Of Chicago Fire	$3,362.83
12/01/2015	JANTZ, EDMUND	8817		City Of Chicago Fire	$0.96
12/01/2015	JANTZ, EDMUND	8817		City Of Chicago Fire	$4.00
04/28/2015	HUGUETH, FREIDA	8749		City Of Chicago Fire	$4.00

Incident Date	Claimant	Rank	Unit of Assignment	Insured	Total to be Paid
04/28/2015	HUGUETH, FREIDA	8749		City Of Chicago Fire	$0.75
04/28/2015	HUGUETH, FREIDA	8749		City Of Chicago Fire	$84.06
10/01/2015	HEENAN, WILLIAM	8731		City Of Chicago Fire	$2,998.24
10/01/2015	HEENAN, WILLIAM	8731		City Of Chicago Fire	$6,529.91
03/07/2013	GREEN, LAWRENCE	8731		City Of Chicago Fire	$30.11
06/01/2012	GIUFFRE, PHILIP	FF/P		City Of Chicago Fire	$1,001.76
06/02/2015	GARDUNO, ERICKA	8750		City Of Chicago Fire	$165.92
06/02/2015	GARDUNO, ERICKA	8750		City Of Chicago Fire	$4.00
06/02/2015	GARDUNO, ERICKA	8750		City Of Chicago Fire	$3.13
12/13/2015	FRITZ, KENNETH	8731		City Of Chicago Fire	$1,050.35
11/18/2015	FORTIS, JOSEPH	8728		City Of Chicago Fire	$3,137.34
09/24/2015	FLORES, JOSE	8801		City Of Chicago Fire	$4,023.00
09/20/2015	FLINTZ, SCOTT	8750		City Of Chicago Fire	$4.00
09/20/2015	FLINTZ, SCOTT	8750		City Of Chicago Fire	$267.87
09/20/2015	FLINTZ, SCOTT	8750		City Of Chicago Fire	$0.40
09/20/2015	FLINTZ, SCOTT	8750		City Of Chicago Fire	$4.00
09/20/2015	FLINTZ, SCOTT	8750		City Of Chicago Fire	$358.64
09/20/2015	FLINTZ, SCOTT	8750		City Of Chicago Fire	$0.30
03/23/2015	FINNERTY, RYAN	8728		City Of Chicago Fire	$4.00
03/23/2015	FINNERTY, RYAN	8728		City Of Chicago Fire	$0.10
03/23/2015	FINNERTY, RYAN	8728		City Of Chicago Fire	$137.54
03/23/2015	FINNERTY, RYAN	8728		City Of Chicago Fire	$4.00
03/23/2015	FINNERTY, RYAN	8728		City Of Chicago Fire	$0.08
03/23/2015	FINNERTY, RYAN	8728		City Of Chicago Fire	$226.37
03/23/2015	FINNERTY, RYAN	8728		City Of Chicago Fire	$4.00
03/23/2015	FINNERTY, RYAN	8728		City Of Chicago Fire	$0.13
03/23/2015	FINNERTY, RYAN	8728		City Of Chicago Fire	$86.90
03/23/2015	FINNERTY, RYAN	8728		City Of Chicago Fire	$4.00
03/23/2015	FINNERTY, RYAN	8728		City Of Chicago Fire	$0.04
03/23/2015	FINNERTY, RYAN	8728		City Of Chicago Fire	$179.88
03/23/2015	FINNERTY, RYAN	8728		City Of Chicago Fire	$4.00
03/23/2015	FINNERTY, RYAN	8728		City Of Chicago Fire	$0.10
03/23/2015	FINNERTY, RYAN	8728		City Of Chicago Fire	$207.68

Incident Date	Claimant	Rank	Unit of Assignment	Insured	Total to be Paid
03/23/2015	FINNERTY, RYAN	8728		City Of Chicago Fire	$4.00
03/23/2015	FINNERTY, RYAN	8728		City Of Chicago Fire	$0.11
03/23/2015	FINNERTY, RYAN	8728		City Of Chicago Fire	$179.88
03/23/2015	FINNERTY, RYAN	8728		City Of Chicago Fire	$4.00
03/23/2015	FINNERTY, RYAN	8728		City Of Chicago Fire	$0.10
03/23/2015	FINNERTY, RYAN	8728		City Of Chicago Fire	$179.88
03/23/2015	FINNERTY, RYAN	8728		City Of Chicago Fire	$4.00
03/23/2015	FINNERTY, RYAN	8728		City Of Chicago Fire	$0.10
03/23/2015	FINNERTY, RYAN	8728		City Of Chicago Fire	$86.90
03/23/2015	FINNERTY, RYAN	8728		City Of Chicago Fire	$4.00
03/23/2015	FINNERTY, RYAN	8728		City Of Chicago Fire	$0.04
03/23/2015	FINNERTY, RYAN	8728		City Of Chicago Fire	$179.88
03/23/2015	FINNERTY, RYAN	8728		City Of Chicago Fire	$4.00
03/23/2015	FINNERTY, RYAN	8728		City Of Chicago Fire	$0.10
03/23/2015	FINNERTY, RYAN	8728		City Of Chicago Fire	$181.81
03/23/2015	FINNERTY, RYAN	8728		City Of Chicago Fire	$4.00
03/23/2015	FINNERTY, RYAN	8728		City Of Chicago Fire	$0.11
03/23/2015	FINNERTY, RYAN	8728		City Of Chicago Fire	$179.88
03/23/2015	FINNERTY, RYAN	8728		City Of Chicago Fire	$0.16
03/23/2015	FINNERTY, RYAN	8728		City Of Chicago Fire	$4.00
03/23/2015	FINNERTY, RYAN	8728		City Of Chicago Fire	$272.86
03/23/2015	FINNERTY, RYAN	8728		City Of Chicago Fire	$0.10
03/23/2015	FINNERTY, RYAN	8728		City Of Chicago Fire	$4.00
03/23/2015	FINNERTY, RYAN	8728		City Of Chicago Fire	$179.88
03/23/2015	FINNERTY, RYAN	8728		City Of Chicago Fire	$0.08
03/23/2015	FINNERTY, RYAN	8728		City Of Chicago Fire	$137.54
03/23/2015	FINNERTY, RYAN	8728		City Of Chicago Fire	$4.00
11/30/2015	FAHRENBACH, PATRICK	8801		City Of Chicago Fire	$2.99
11/30/2015	FAHRENBACH, PATRICK	8801		City Of Chicago Fire	$4.00
11/30/2015	FAHRENBACH, PATRICK	8801		City Of Chicago Fire	$158.21
11/30/2015	FAHRENBACH, PATRICK	8801		City Of Chicago Fire	$4.00
05/26/2015	ERNST, DAVID	8745		City Of Chicago Fire	$773.82
05/26/2015	ERNST, DAVID	8745		City Of Chicago Fire	$4.00

Incident Date	Claimant	Rank	Unit of Assignment	Insured	Total to be Paid
05/26/2015	ERNST, DAVID	8745		City Of Chicago Fire	$14.62
08/01/2015	ELLINGSEN, RONALD	8817		City Of Chicago Fire	$12,821.63
08/01/2015	ELLINGSEN, RONALD	8817		City Of Chicago Fire	$1,500.70
10/07/2015	EDWARDS, TIM	8735		City Of Chicago Fire	$33.40
10/07/2015	EDWARDS, TIM	8735		City Of Chicago Fire	$69.70
10/07/2015	EDWARDS, TIM	8735		City Of Chicago Fire	$4.00
10/07/2015	EDWARDS, TIM	8735		City Of Chicago Fire	$1,767.79
10/07/2015	EDWARDS, TIM	8735		City Of Chicago Fire	$432.40
10/07/2015	EDWARDS, TIM	8735		City Of Chicago Fire	$4.00
10/07/2015	EDWARDS, TIM	8735		City Of Chicago Fire	$3.87
10/07/2015	EDWARDS, TIM	8735		City Of Chicago Fire	$7,790.24
10/07/2015	EDWARDS, TIM	8735		City Of Chicago Fire	$4.00
08/22/2015	EAMES JR, BENJAMIN	8731		City Of Chicago Fire	$39.72
08/22/2015	EAMES JR, BENJAMIN	8731		City Of Chicago Fire	$4.00
10/18/2015	DUNCAN, EMMANUEL	8811		City Of Chicago Fire	$189.59
10/18/2015	DUNCAN, EMMANUEL	8811		City Of Chicago Fire	$4.00
11/10/2015	DODOVICH, STEPHEN	8817		City Of Chicago Fire	$0.63
11/10/2015	DODOVICH, STEPHEN	8817		City Of Chicago Fire	$4.00
11/10/2015	DODOVICH, STEPHEN	8817		City Of Chicago Fire	$69.97
05/28/2015	DI SALVO, JO ANN	8750		City Of Chicago Fire	$1,239.42
05/28/2015	DI SALVO, JO ANN	8750		City Of Chicago Fire	$4.00
05/28/2015	DI SALVO, JO ANN	8750		City Of Chicago Fire	$0.78
05/28/2015	DI SALVO, JO ANN	8750		City Of Chicago Fire	$87.26
05/28/2015	DI SALVO, JO ANN	8750		City Of Chicago Fire	$11.08
12/02/2015	DEAN, MARTHA	8750		City Of Chicago Fire	$1,086.74
08/19/2012	CUNNINGHAM, JEFFREY	8735		City Of Chicago Fire	$1,003.66
04/21/2015	CRONIN, JEANNE	8749		City Of Chicago Fire	$0.28
04/21/2015	CRONIN, JEANNE	8749		City Of Chicago Fire	$4.00
04/21/2015	CRONIN, JEANNE	8749		City Of Chicago Fire	$497.30
04/21/2015	CRONIN, JEANNE	8749		City Of Chicago Fire	$1,931.37
04/21/2015	CRONIN, JEANNE	8749		City Of Chicago Fire	$1.08
04/21/2015	CRONIN, JEANNE	8749		City Of Chicago Fire	$4.00
07/04/2014	CNOTA, FRED	8812		City Of Chicago Fire	$7,343.51

Incident Date	Claimant	Rank	Unit of Assignment	Insured	Total to be Paid
05/13/2015	CLOUTIER, GERALD	8731		City Of Chicago Fire	$54.19
05/13/2015	CLOUTIER, GERALD	8731		City Of Chicago Fire	$4.00
05/13/2015	CLOUTIER, GERALD	8731		City Of Chicago Fire	$42.20
01/13/2015	CHOW, NICHOLAS	8750		City Of Chicago Fire	$0.47
01/13/2015	CHOW, NICHOLAS	8750		City Of Chicago Fire	$25.01
01/13/2015	CHOW, NICHOLAS	8750		City Of Chicago Fire	$4.00
12/08/2015	CARRILLO, ENRIQUE	8819		City Of Chicago Fire	$1,142.29
12/08/2015	CARRILLO, ENRIQUE	8819		City Of Chicago Fire	$189.59
12/08/2015	CARRILLO, ENRIQUE	8819		City Of Chicago Fire	$4.00
12/08/2015	CARRILLO, ENRIQUE	8819		City Of Chicago Fire	$1,112.65
06/24/2015	CARBONNEAU, THOMAS	8739		City Of Chicago Fire	$4.00
12/14/2015	CAPUANO, DANIEL	8771		City Of Chicago Fire	$9,086.19
06/03/2015	BURTON, VERNON	8801		City Of Chicago Fire	$4.00
01/12/2011	BRNE, BERNARD	8731		City Of Chicago Fire	$411.55
05/03/2015	BORNELL, ROBERT	8749		City Of Chicago Fire	$1,135.76
05/03/2015	BORNELL, ROBERT	8749		City Of Chicago Fire	$5,678.78
10/23/2015	BLOCK, WILLIAM	8701		City Of Chicago Fire	$4.00
10/23/2015	BLOCK, WILLIAM	8701		City Of Chicago Fire	$210.94
10/23/2015	BLOCK, WILLIAM	8701		City Of Chicago Fire	$16.56
10/23/2015	BLOCK, WILLIAM	8701		City Of Chicago Fire	$2.29
12/06/2015	BIRKENSTOCK, EDWARD	8731		City Of Chicago Fire	$1,463.84
08/21/2015	BEAUDOIN, RICHARD	8750		City Of Chicago Fire	$0.35
08/21/2015	BEAUDOIN, RICHARD	8750		City Of Chicago Fire	$316.44
08/21/2015	BEAUDOIN, RICHARD	8750		City Of Chicago Fire	$4.00
03/02/2007	Altman, James	F	00320	City Of Chicago Fire	$4,711.38
03/02/2007	Altman, James	F	00320	City Of Chicago Fire	$71.87
12/04/2015	AUGUSTINE, JERRY	8811		City Of Chicago Fire	$1,112.65
12/04/2015	AUGUSTINE, JERRY	8811		City Of Chicago Fire	$4.00
12/04/2015	AUGUSTINE, JERRY	8811		City Of Chicago Fire	$41.01
12/04/2015	AUGUSTINE, JERRY	8811		City Of Chicago Fire	$0.37

	Number	Amount
Total:	290	$319,238.81

	Incident Date	Claimant	Rank	Unit of Assignment	Insured	Total to be Paid
nsured Name1: City Of Chicago Police						
	09/08/2014	kaelin, KELLI	9161		City Of Chicago Police	$535.71
	09/08/2014	kaelin, KELLI	9161		City Of Chicago Police	$0.29
	09/08/2014	kaelin, KELLI	9161		City Of Chicago Police	$219.04
	09/08/2014	kaelin, KELLI	9161		City Of Chicago Police	$4.00
	09/08/2014	kaelin, KELLI	9161		City Of Chicago Police	$0.24
	09/08/2014	kaelin, KELLI	9161		City Of Chicago Police	$219.04
	09/08/2014	kaelin, KELLI	9161		City Of Chicago Police	$4.00
	09/08/2014	kaelin, KELLI	9161		City Of Chicago Police	$0.24
	09/08/2014	kaelin, KELLI	9161		City Of Chicago Police	$307.59
	09/08/2014	kaelin, KELLI	9161		City Of Chicago Police	$4.00
	09/08/2014	kaelin, KELLI	9161		City Of Chicago Police	$0.34
	09/08/2014	kaelin, KELLI	9161		City Of Chicago Police	$258.76
	09/08/2014	kaelin, KELLI	9161		City Of Chicago Police	$4.00
	09/08/2014	kaelin, KELLI	9161		City Of Chicago Police	$0.28
	09/08/2014	kaelin, KELLI	9161		City Of Chicago Police	$261.24
	09/08/2014	kaelin, KELLI	9161		City Of Chicago Police	$4.00
	09/08/2014	kaelin, KELLI	9161		City Of Chicago Police	$0.29
	09/08/2014	kaelin, KELLI	9161		City Of Chicago Police	$214.89
	09/08/2014	kaelin, KELLI	9161		City Of Chicago Police	$4.00
	09/08/2014	kaelin, KELLI	9161		City Of Chicago Police	$0.24
	09/08/2014	kaelin, KELLI	9161		City Of Chicago Police	$261.24
	09/08/2014	kaelin, KELLI	9161		City Of Chicago Police	$4.00
	09/08/2014	kaelin, KELLI	9161		City Of Chicago Police	$4.00
	08/30/2015	ZODO, ALEX	9161	018	City Of Chicago Police	$1,097.44
	08/30/2015	ZODO, ALEX	9161	018	City Of Chicago Police	$4,620.37
	08/30/2015	ZODO, ALEX	9161	018	City Of Chicago Police	$25,530.42
	08/30/2015	ZODO, ALEX	9161	018	City Of Chicago Police	$0.51
	08/30/2015	ZODO, ALEX	9161	018	City Of Chicago Police	$4.00
	08/30/2015	ZODO, ALEX	9161	018	City Of Chicago Police	$4.00
	08/30/2015	ZODO, ALEX	9161	018	City Of Chicago Police	$1,904.61
	08/30/2015	ZODO, ALEX	9161	018	City Of Chicago Police	$215.30
	08/30/2015	ZODO, ALEX	9161	018	City Of Chicago Police	$261.42

Incident Date	Claimant	Rank	Unit of Assignment	Insured	Total to be Paid
08/30/2015	ZODO, ALEX	9161	018	City Of Chicago Police	$0.42
04/05/2012	ZALEWSKI, MARK	9161	016	City Of Chicago Police	$1.00
04/05/2012	ZALEWSKI, MARK	9161	016	City Of Chicago Police	$31.73
04/05/2012	ZALEWSKI, MARK	9161	016	City Of Chicago Police	$4.00
04/05/2012	ZALEWSKI, MARK	9161	016	City Of Chicago Police	$111.99
04/05/2012	ZALEWSKI, MARK	9161	016	City Of Chicago Police	$193.55
04/05/2012	ZALEWSKI, MARK	9161	016	City Of Chicago Police	$4.00
04/05/2012	ZALEWSKI, MARK	9161	016	City Of Chicago Police	$44.06
04/05/2012	ZALEWSKI, MARK	9161	016	City Of Chicago Police	$0.30
04/05/2012	ZALEWSKI, MARK	9161	016	City Of Chicago Police	$513.67
04/05/2012	ZALEWSKI, MARK	9161	016	City Of Chicago Police	$18.21
04/05/2012	ZALEWSKI, MARK	9161	016	City Of Chicago Police	$146.62
04/05/2012	ZALEWSKI, MARK	9161	016	City Of Chicago Police	$4.00
04/05/2012	ZALEWSKI, MARK	9161	016	City Of Chicago Police	$267.87
10/30/2015	ZALEWSKI, MARK	9161	016	City Of Chicago Police	$17.15
10/30/2015	ZALEWSKI, MARK	9161	016	City Of Chicago Police	$4.00
10/30/2015	ZALEWSKI, MARK	9161	016	City Of Chicago Police	$908.12
10/30/2015	ZALEWSKI, MARK	9161	016	City Of Chicago Police	$6.67
10/30/2015	ZALEWSKI, MARK	9161	016	City Of Chicago Police	$4.00
10/30/2015	ZALEWSKI, MARK	9161	016	City Of Chicago Police	$9.28
10/30/2015	ZALEWSKI, MARK	9161	016	City Of Chicago Police	$147.11
10/30/2015	ZALEWSKI, MARK	9161	016	City Of Chicago Police	$4.00
09/29/2015	WYSONG, JOSEPH	9161	124	City Of Chicago Police	$7,040.34
09/29/2015	WYSONG, JOSEPH	9161	124	City Of Chicago Police	$0.44
09/29/2015	WYSONG, JOSEPH	9161	124	City Of Chicago Police	$4.00
09/29/2015	WYSONG, JOSEPH	9161	124	City Of Chicago Police	$1,408.07
09/29/2015	WYSONG, JOSEPH	9161	124	City Of Chicago Police	$224.00
09/29/2015	WYSONG, JOSEPH	9161	124	City Of Chicago Police	$4.00
09/29/2015	WYSONG, JOSEPH	9161	124	City Of Chicago Police	$0.44
09/29/2015	WYSONG, JOSEPH	9161	124	City Of Chicago Police	$1,150.00
09/29/2015	WYSONG, JOSEPH	9161	124	City Of Chicago Police	$224.00
04/19/2015	WOODS, JAMES	9161		City Of Chicago Police	$2,176.42
04/19/2015	WOODS, JAMES	9161		City Of Chicago Police	$1,497.60

Incident Date	Claimant	Rank	Unit of Assignment	Insured	Total to be Paid
10/28/2015	WOLFF, SCOTT	9161		City Of Chicago Police	$1,168.57
09/01/2015	WITCZAK, CHRISTOPHER	9161	153	City Of Chicago Police	$4.00
09/01/2015	WITCZAK, CHRISTOPHER	9161	153	City Of Chicago Police	$6,171.27
09/01/2015	WITCZAK, CHRISTOPHER	9161	153	City Of Chicago Police	$10.05
09/01/2015	WITCZAK, CHRISTOPHER	9161	153	City Of Chicago Police	$925.69
04/03/2014	WILSON, REGINA	9161		City Of Chicago Police	$4.00
04/03/2014	WILSON, REGINA	9161		City Of Chicago Police	$0.43
04/03/2014	WILSON, REGINA	9161		City Of Chicago Police	$215.48
11/17/2015	WILLIAMSON, JOHN	9161	018	City Of Chicago Police	$1,000.01
06/12/2015	WHITE, PAUL	9161	016	City Of Chicago Police	$643.57
06/12/2015	WHITE, PAUL	9161	016	City Of Chicago Police	$4,290.34
06/12/2015	WHITE, PAUL	9161	016	City Of Chicago Police	$6.98
06/12/2015	WHITE, PAUL	9161	016	City Of Chicago Police	$4.00
06/12/2015	WHITE, PAUL	9161	016	City Of Chicago Police	$1,528.80
06/12/2015	WHITE, PAUL	9161	016	City Of Chicago Police	$1,013.44
04/14/2015	WHISENTON, DONNA	9161		City Of Chicago Police	$79.85
04/14/2015	WHISENTON, DONNA	9161		City Of Chicago Police	$4.00
04/15/2013	WHELAN, SEAN	9161	004	City Of Chicago Police	$2,221.20
08/16/2010	WEITZMAN, JOSHUA			City Of Chicago Police	$615.00
08/16/2010	WEITZMAN, JOSHUA			City Of Chicago Police	$79.85
08/16/2010	WEITZMAN, JOSHUA			City Of Chicago Police	$79.85
09/07/2014	WATSON JR, VERNON	9161		City Of Chicago Police	$4.00
09/07/2014	WATSON JR, VERNON	9161		City Of Chicago Police	$0.56
09/07/2014	WATSON JR, VERNON	9161		City Of Chicago Police	$62.70
09/28/2014	WATKINS, HILLEL	9161	701	City Of Chicago Police	$1,533.18
10/17/2015	WALSH, MICHAEL	9161	008	City Of Chicago Police	$0.30
10/17/2015	WALSH, MICHAEL	9161	008	City Of Chicago Police	$4.00
10/17/2015	WALSH, MICHAEL	9161	008	City Of Chicago Police	$33.62
10/17/2015	WALSH, MICHAEL	9161	008	City Of Chicago Police	$5.72
10/17/2015	WALSH, MICHAEL	9161	008	City Of Chicago Police	$638.99
10/17/2015	WALSH, MICHAEL	9161	008	City Of Chicago Police	$161.15
10/17/2015	WALSH, MICHAEL	9161	008	City Of Chicago Police	$4.00
10/17/2015	WALSH, MICHAEL	9161	008	City Of Chicago Police	$4.00

Incident Date	Claimant	Rank	Unit of Assignment	Insured	Total to be Paid
10/17/2015	WALSH, MICHAEL	9161	008	City Of Chicago Police	$4.83
06/04/2013	WADE, MARCUS	9161		City Of Chicago Police	$4,895.40
08/21/2014	VON KONDRAT, ERICK	9161	011	City Of Chicago Police	$1,326.77
08/21/2014	VON KONDRAT, ERICK	9161	011	City Of Chicago Police	$4.00
11/02/2014	VIVERITO, VINCENT	9171		City Of Chicago Police	$4,564.38
06/12/2015	VERDIN, ROBERTO	9161	044	City Of Chicago Police	$196.53
06/12/2015	VERDIN, ROBERTO	9161	044	City Of Chicago Police	$0.23
06/12/2015	VERDIN, ROBERTO	9161	044	City Of Chicago Police	$4.00
06/12/2015	VERDIN, ROBERTO	9161	044	City Of Chicago Police	$211.29
06/12/2015	VERDIN, ROBERTO	9161	044	City Of Chicago Police	$0.81
06/12/2015	VERDIN, ROBERTO	9161	044	City Of Chicago Police	$4.00
06/12/2015	VERDIN, ROBERTO	9161	044	City Of Chicago Police	$211.29
06/12/2015	VERDIN, ROBERTO	9161	044	City Of Chicago Police	$4.00
06/12/2015	VERDIN, ROBERTO	9161	044	City Of Chicago Police	$0.23
06/12/2015	VERDIN, ROBERTO	9161	044	City Of Chicago Police	$4.00
06/12/2015	VERDIN, ROBERTO	9161	044	City Of Chicago Police	$0.22
06/12/2015	VERDIN, ROBERTO	9161	044	City Of Chicago Police	$210.30
06/12/2015	VERDIN, ROBERTO	9161	044	City Of Chicago Police	$4.00
06/12/2015	VERDIN, ROBERTO	9161	044	City Of Chicago Police	$0.23
06/12/2015	VERDIN, ROBERTO	9161	044	City Of Chicago Police	$75.06
10/25/2015	VERDIN, ROBERTO	9161		City Of Chicago Police	$11.54
10/25/2015	VERDIN, ROBERTO	9161		City Of Chicago Police	$4.00
10/25/2015	VERDIN, ROBERTO	9161		City Of Chicago Police	$42.24
08/29/2015	VALADEZ, FRANCIS	9752	018	City Of Chicago Police	$181.54
08/29/2015	VALADEZ, FRANCIS	9752	018	City Of Chicago Police	$0.20
08/29/2015	VALADEZ, FRANCIS	9752	018	City Of Chicago Police	$4.00
01/19/1977	Tenzer, Joseph H	P	00012	City Of Chicago Police	$2,247.22
01/19/1977	Tenzer, Joseph H	P	00012	City Of Chicago Police	$1,147.43
09/10/2014	TREACY, BRIAN	9161	007	City Of Chicago Police	$76.71
10/08/2014	TONER, JOSEPH	9161	044	City Of Chicago Police	$4.00
10/08/2014	TONER, JOSEPH	9161	044	City Of Chicago Police	$0.30
10/08/2014	TONER, JOSEPH	9161	044	City Of Chicago Police	$33.06
01/24/2012	TIRADO, MARCO	9171		City Of Chicago Police	$87.21

Incident Date	Claimant	Rank	Unit of Assignment	Insured	Total to be Paid
01/24/2012	TIRADO, MARCO	9171		City Of Chicago Police	$4.00
05/14/2015	THEODOROPOULOS, CHRISTINA	9161	044	City Of Chicago Police	$1.34
05/14/2015	THEODOROPOULOS, CHRISTINA	9161	044	City Of Chicago Police	$31.57
05/14/2015	THEODOROPOULOS, CHRISTINA	9161	044	City Of Chicago Police	$4.00
03/13/2010	TELLEZ, VINCENT	9161		City Of Chicago Police	$504.84
02/06/2000	Sullivan, James	P	00009	City Of Chicago Police	$909.15
02/06/2000	Sullivan, James	P	00009	City Of Chicago Police	$53.08
02/06/2000	Sullivan, James	P	00009	City Of Chicago Police	$852.00
02/06/2000	Sullivan, James	P	00009	City Of Chicago Police	$128.00
02/06/2000	Sullivan, James	P	00009	City Of Chicago Police	$53.08
11/13/2014	SVEC, JAMES	9161		City Of Chicago Police	$1,323.48
07/04/2015	SURVILLION, ALLEN	9161		City Of Chicago Police	$300.30
12/14/2015	SULLIVAN, BRIAN	9161		City Of Chicago Police	$4.00
12/14/2015	SULLIVAN, BRIAN	9161		City Of Chicago Police	$5.30
12/14/2015	SULLIVAN, BRIAN	9161		City Of Chicago Police	$93.49
07/20/2015	SULEIMAN, MAHER	9161	016	City Of Chicago Police	$7.42
07/20/2015	SULEIMAN, MAHER	9161	016	City Of Chicago Police	$1,749.11
07/20/2015	SULEIMAN, MAHER	9161	016	City Of Chicago Police	$4.00
04/04/2015	STOTTS, TREVOR	9161	715	City Of Chicago Police	$4.00
04/04/2015	STOTTS, TREVOR	9161	715	City Of Chicago Police	$214.44
04/04/2015	STOTTS, TREVOR	9161	715	City Of Chicago Police	$4.00
04/04/2015	STOTTS, TREVOR	9161	715	City Of Chicago Police	$4.00
04/04/2015	STOTTS, TREVOR	9161	715	City Of Chicago Police	$405.21
04/04/2015	STOTTS, TREVOR	9161	715	City Of Chicago Police	$34.20
04/18/2014	STOPPA, SANDRA	9161	192	City Of Chicago Police	$4.00
04/18/2014	STOPPA, SANDRA	9161	192	City Of Chicago Police	$784.29
04/18/2014	STOPPA, SANDRA	9161	192	City Of Chicago Police	$267.19
04/18/2014	STOPPA, SANDRA	9161	192	City Of Chicago Police	$3.01
04/18/2014	STOPPA, SANDRA	9161	192	City Of Chicago Police	$4.00
04/18/2014	STOPPA, SANDRA	9161	192	City Of Chicago Police	$990.50
04/18/2014	STOPPA, SANDRA	9161	192	City Of Chicago Police	$4.00
04/18/2014	STOPPA, SANDRA	9161	192	City Of Chicago Police	$4.00
04/18/2014	STOPPA, SANDRA	9161	192	City Of Chicago Police	$27.22

Incident Date	Claimant	Rank	Unit of Assignment	Insured	Total to be Paid
04/18/2014	STOPPA, SANDRA	9161	192	City Of Chicago Police	$43.48
04/18/2014	STOPPA, SANDRA	9161	192	City Of Chicago Police	$20.04
04/18/2014	STOPPA, SANDRA	9161	192	City Of Chicago Police	$104.18
04/18/2014	STOPPA, SANDRA	9161	192	City Of Chicago Police	$4.00
04/18/2014	STOPPA, SANDRA	9161	192	City Of Chicago Police	$3.13
04/18/2014	STOPPA, SANDRA	9161	192	City Of Chicago Police	$100.20
02/02/2010	STEPHANY, RAYMOND		008	City Of Chicago Police	$20.30
11/11/2015	STELLING, BRIAN	9161		City Of Chicago Police	$8.43
10/25/2015	STAGEN, JAMES	9161	025	City Of Chicago Police	$59.89
10/25/2015	STAGEN, JAMES	9161	025	City Of Chicago Police	$4.00
10/25/2015	STAGEN, JAMES	9161	025	City Of Chicago Police	$3.39
02/05/2015	SPAARGAREN, MICHAEL	9161	019	City Of Chicago Police	$4.00
02/05/2015	SPAARGAREN, MICHAEL	9161	019	City Of Chicago Police	$2.49
02/05/2015	SPAARGAREN, MICHAEL	9161	019	City Of Chicago Police	$1.55
02/05/2015	SPAARGAREN, MICHAEL	9161	019	City Of Chicago Police	$247.09
02/05/2015	SPAARGAREN, MICHAEL	9161	019	City Of Chicago Police	$4.00
02/05/2015	SPAARGAREN, MICHAEL	9161	019	City Of Chicago Police	$1.55
02/05/2015	SPAARGAREN, MICHAEL	9161	019	City Of Chicago Police	$342.50
02/05/2015	SPAARGAREN, MICHAEL	9161	019	City Of Chicago Police	$4.00
02/05/2015	SPAARGAREN, MICHAEL	9161	019	City Of Chicago Police	$2.61
02/05/2015	SPAARGAREN, MICHAEL	9161	019	City Of Chicago Police	$242.64
02/05/2015	SPAARGAREN, MICHAEL	9161	019	City Of Chicago Police	$4.00
02/05/2015	SPAARGAREN, MICHAEL	9161	019	City Of Chicago Police	$1.50
02/05/2015	SPAARGAREN, MICHAEL	9161	019	City Of Chicago Police	$286.37
02/05/2015	SPAARGAREN, MICHAEL	9161	019	City Of Chicago Police	$4.00
02/05/2015	SPAARGAREN, MICHAEL	9161	019	City Of Chicago Police	$1.99
02/05/2015	SPAARGAREN, MICHAEL	9161	019	City Of Chicago Police	$247.09
02/05/2015	SPAARGAREN, MICHAEL	9161	019	City Of Chicago Police	$4.00
02/05/2015	SPAARGAREN, MICHAEL	9161	019	City Of Chicago Police	$1.55
02/05/2015	SPAARGAREN, MICHAEL	9161	019	City Of Chicago Police	$806.11
02/05/2015	SPAARGAREN, MICHAEL	9161	019	City Of Chicago Police	$4.00
02/05/2015	SPAARGAREN, MICHAEL	9161	019	City Of Chicago Police	$7.20
02/05/2015	SPAARGAREN, MICHAEL	9161	019	City Of Chicago Police	$462.05

Incident Date	Claimant	Rank	Unit of Assignment	Insured	Total to be Paid
02/05/2015	SPAARGAREN, MICHAEL	9161	019	City Of Chicago Police	$4.00
02/05/2015	SPAARGAREN, MICHAEL	9161	019	City Of Chicago Police	$8.72
02/05/2015	SPAARGAREN, MICHAEL	9161	019	City Of Chicago Police	$286.37
02/05/2015	SPAARGAREN, MICHAEL	9161	019	City Of Chicago Police	$4.00
02/05/2015	SPAARGAREN, MICHAEL	9161	019	City Of Chicago Police	$1.99
02/05/2015	SPAARGAREN, MICHAEL	9161	019	City Of Chicago Police	$618.37
02/05/2015	SPAARGAREN, MICHAEL	9161	019	City Of Chicago Police	$4.00
02/05/2015	SPAARGAREN, MICHAEL	9161	019	City Of Chicago Police	$242.64
02/05/2015	SPAARGAREN, MICHAEL	9161	019	City Of Chicago Police	$4.00
02/05/2015	SPAARGAREN, MICHAEL	9161	019	City Of Chicago Police	$1.50
02/05/2015	SPAARGAREN, MICHAEL	9161	019	City Of Chicago Police	$247.09
02/05/2015	SPAARGAREN, MICHAEL	9161	019	City Of Chicago Police	$4.00
02/05/2015	SPAARGAREN, MICHAEL	9161	019	City Of Chicago Police	$4.00
02/05/2015	SPAARGAREN, MICHAEL	9161	019	City Of Chicago Police	$43.05
02/05/2015	SPAARGAREN, MICHAEL	9161	019	City Of Chicago Police	$44.80
02/05/2015	SPAARGAREN, MICHAEL	9161	019	City Of Chicago Police	$4.00
02/05/2015	SPAARGAREN, MICHAEL	9161	019	City Of Chicago Police	$43.05
02/05/2015	SPAARGAREN, MICHAEL	9161	019	City Of Chicago Police	$44.80
02/05/2015	SPAARGAREN, MICHAEL	9161	019	City Of Chicago Police	$284.55
02/05/2015	SPAARGAREN, MICHAEL	9161	019	City Of Chicago Police	$4.00
02/05/2015	SPAARGAREN, MICHAEL	9161	019	City Of Chicago Police	$1.98
02/05/2015	SPAARGAREN, MICHAEL	9161	019	City Of Chicago Police	$340.68
02/05/2015	SPAARGAREN, MICHAEL	9161	019	City Of Chicago Police	$4.00
02/05/2015	SPAARGAREN, MICHAEL	9161	019	City Of Chicago Police	$2.60
02/05/2015	SPAARGAREN, MICHAEL	9161	019	City Of Chicago Police	$32.19
02/05/2015	SPAARGAREN, MICHAEL	9161	019	City Of Chicago Police	$38.54
02/05/2015	SPAARGAREN, MICHAEL	9161	019	City Of Chicago Police	$4.00
02/05/2015	SPAARGAREN, MICHAEL	9161	019	City Of Chicago Police	$37.00
02/05/2015	SPAARGAREN, MICHAEL	9161	019	City Of Chicago Police	$38.42
02/05/2015	SPAARGAREN, MICHAEL	9161	019	City Of Chicago Police	$4.00
02/05/2015	SPAARGAREN, MICHAEL	9161	019	City Of Chicago Police	$42.53
02/05/2015	SPAARGAREN, MICHAEL	9161	019	City Of Chicago Police	$62.28
02/05/2015	SPAARGAREN, MICHAEL	9161	019	City Of Chicago Police	$4.00

Incident Date	Claimant	Rank	Unit of Assignment	Insured	Total to be Paid
02/05/2015	SPAARGAREN, MICHAEL	9161	019	City Of Chicago Police	$2.99
02/05/2015	SPAARGAREN, MICHAEL	9161	019	City Of Chicago Police	$328.27
02/05/2015	SPAARGAREN, MICHAEL	9161	019	City Of Chicago Police	$4.00
02/05/2015	SPAARGAREN, MICHAEL	9161	019	City Of Chicago Police	$2.49
02/05/2015	SPAARGAREN, MICHAEL	9161	019	City Of Chicago Police	$247.09
02/05/2015	SPAARGAREN, MICHAEL	9161	019	City Of Chicago Police	$4.00
02/05/2015	SPAARGAREN, MICHAEL	9161	019	City Of Chicago Police	$1.55
02/05/2015	SPAARGAREN, MICHAEL	9161	019	City Of Chicago Police	$62.28
02/05/2015	SPAARGAREN, MICHAEL	9161	019	City Of Chicago Police	$4.00
02/05/2015	SPAARGAREN, MICHAEL	9161	019	City Of Chicago Police	$2.99
02/05/2015	SPAARGAREN, MICHAEL	9161	019	City Of Chicago Police	$328.27
01/22/2015	SOREGHEN, SCOTT	9161		City Of Chicago Police	$1.97
01/22/2015	SOREGHEN, SCOTT	9161		City Of Chicago Police	$4.00
01/22/2015	SOREGHEN, SCOTT	9161		City Of Chicago Police	$4.00
01/22/2015	SOREGHEN, SCOTT	9161		City Of Chicago Police	$2.08
01/22/2015	SOREGHEN, SCOTT	9161		City Of Chicago Police	$342.94
01/22/2015	SOREGHEN, SCOTT	9161		City Of Chicago Police	$4.00
01/22/2015	SOREGHEN, SCOTT	9161		City Of Chicago Police	$2.63
01/22/2015	SOREGHEN, SCOTT	9161		City Of Chicago Police	$326.62
01/22/2015	SOREGHEN, SCOTT	9161		City Of Chicago Police	$4.00
01/22/2015	SOREGHEN, SCOTT	9161		City Of Chicago Police	$2.47
01/22/2015	SOREGHEN, SCOTT	9161		City Of Chicago Police	$4.00
01/22/2015	SOREGHEN, SCOTT	9161		City Of Chicago Police	$471.18
01/22/2015	SOREGHEN, SCOTT	9161		City Of Chicago Police	$4.00
01/22/2015	SOREGHEN, SCOTT	9161		City Of Chicago Police	$2.87
01/22/2015	SOREGHEN, SCOTT	9161		City Of Chicago Police	$314.30
01/22/2015	SOREGHEN, SCOTT	9161		City Of Chicago Police	$4.00
01/22/2015	SOREGHEN, SCOTT	9161		City Of Chicago Police	$2.31
01/22/2015	SOREGHEN, SCOTT	9161		City Of Chicago Police	$382.74
01/22/2015	SOREGHEN, SCOTT	9161		City Of Chicago Police	$4.00
01/22/2015	SOREGHEN, SCOTT	9161		City Of Chicago Police	$3.11
01/22/2015	SOREGHEN, SCOTT	9161		City Of Chicago Police	$3,182.30
01/22/2015	SOREGHEN, SCOTT	9161		City Of Chicago Police	$28.47

Incident Date	Claimant	Rank	Unit of Assignment	Insured	Total to be Paid
01/22/2015	SOREGHEN, SCOTT	9161		City Of Chicago Police	$282.89
01/22/2015	SOREGHEN, SCOTT	9161		City Of Chicago Police	$4.00
01/22/2015	SOREGHEN, SCOTT	9161		City Of Chicago Police	$1.97
01/22/2015	SOREGHEN, SCOTT	9161		City Of Chicago Police	$282.89
01/22/2015	SOREGHEN, SCOTT	9161		City Of Chicago Police	$293.08
06/11/2015	SONLEY, JOHN	9161	002	City Of Chicago Police	$215.48
06/11/2015	SONLEY, JOHN	9161	002	City Of Chicago Police	$4.00
06/11/2015	SONLEY, JOHN	9161	002	City Of Chicago Police	$0.43
06/11/2015	SONLEY, JOHN	9161	002	City Of Chicago Police	$215.48
06/11/2015	SONLEY, JOHN	9161	002	City Of Chicago Police	$4.00
06/11/2015	SONLEY, JOHN	9161	002	City Of Chicago Police	$0.43
10/07/2015	SMITH, STEVEN	9161	003	City Of Chicago Police	$4.00
10/07/2015	SMITH, STEVEN	9161	003	City Of Chicago Police	$259.06
10/07/2015	SMITH, STEVEN	9161	003	City Of Chicago Police	$0.57
11/01/2011	SMITH, JOSEPH	9168	059	City Of Chicago Police	$63.00
08/23/2015	SMITH, JAMES	9161	044	City Of Chicago Police	$4.00
08/23/2015	SMITH, JAMES	9161	044	City Of Chicago Police	$304.07
08/23/2015	SMITH, JAMES	9161	044	City Of Chicago Police	$14.58
11/17/2015	SLATER, WANDA	9161	007	City Of Chicago Police	$56.56
11/17/2015	SLATER, WANDA	9161	007	City Of Chicago Police	$3.96
11/17/2015	SLATER, WANDA	9161	007	City Of Chicago Police	$4.00
08/09/2015	SKUPIEN, DANIEL	9161		City Of Chicago Police	$67.88
08/09/2015	SKUPIEN, DANIEL	9161		City Of Chicago Police	$0.61
08/09/2015	SKUPIEN, DANIEL	9161		City Of Chicago Police	$4.00
04/16/2015	SINKS, KEITH	9161		City Of Chicago Police	$4.00
04/16/2015	SINKS, KEITH	9161		City Of Chicago Police	$0.62
04/16/2015	SINKS, KEITH	9161		City Of Chicago Police	$360.36
04/16/2015	SINKS, KEITH	9161		City Of Chicago Police	$4.00
04/16/2015	SINKS, KEITH	9161		City Of Chicago Police	$318.37
04/16/2015	SINKS, KEITH	9161		City Of Chicago Police	$0.70
12/16/2014	SIMPSON OWENS, VALENCIA	9161	022	City Of Chicago Police	$4.00
12/16/2014	SIMPSON OWENS, VALENCIA	9161	022	City Of Chicago Police	$4.00
12/16/2014	SIMPSON OWENS, VALENCIA	9161	022	City Of Chicago Police	$182.68

Incident Date	Claimant	Rank	Unit of Assignment	Insured	Total to be Paid
12/16/2014	SIMPSON OWENS, VALENCIA	9161	022	City Of Chicago Police	$1.50
12/16/2014	SIMPSON OWENS, VALENCIA	9161	022	City Of Chicago Police	$4.00
12/16/2014	SIMPSON OWENS, VALENCIA	9161	022	City Of Chicago Police	$286.03
12/16/2014	SIMPSON OWENS, VALENCIA	9161	022	City Of Chicago Police	$249.49
12/16/2014	SIMPSON OWENS, VALENCIA	9161	022	City Of Chicago Police	$195.82
12/16/2014	SIMPSON OWENS, VALENCIA	9161	022	City Of Chicago Police	$4.00
12/16/2014	SIMPSON OWENS, VALENCIA	9161	022	City Of Chicago Police	$4.00
12/16/2014	SIMPSON OWENS, VALENCIA	9161	022	City Of Chicago Police	$222.57
12/16/2014	SIMPSON OWENS, VALENCIA	9161	022	City Of Chicago Police	$4.00
12/16/2014	SIMPSON OWENS, VALENCIA	9161	022	City Of Chicago Police	$222.57
12/16/2014	SIMPSON OWENS, VALENCIA	9161	022	City Of Chicago Police	$4.00
12/16/2014	SIMPSON OWENS, VALENCIA	9161	022	City Of Chicago Police	$162.96
12/16/2014	SIMPSON OWENS, VALENCIA	9161	022	City Of Chicago Police	$4.00
12/16/2014	SIMPSON OWENS, VALENCIA	9161	022	City Of Chicago Police	$173.99
12/16/2014	SIMPSON OWENS, VALENCIA	9161	022	City Of Chicago Police	$4.00
12/16/2014	SIMPSON OWENS, VALENCIA	9161	022	City Of Chicago Police	$202.85
06/11/2010	SIMMONS, KAREN	9161	023	City Of Chicago Police	$217.85
02/19/2015	SILVA, ANTONIO	9161	010	City Of Chicago Police	$4.00
02/19/2015	SILVA, ANTONIO	9161	010	City Of Chicago Police	$4.00
02/19/2015	SILVA, ANTONIO	9161	010	City Of Chicago Police	$0.26
02/19/2015	SILVA, ANTONIO	9161	010	City Of Chicago Police	$4.00
02/19/2015	SILVA, ANTONIO	9161	010	City Of Chicago Police	$0.28
02/19/2015	SILVA, ANTONIO	9161	010	City Of Chicago Police	$241.54
02/19/2015	SILVA, ANTONIO	9161	010	City Of Chicago Police	$4.00
02/19/2015	SILVA, ANTONIO	9161	010	City Of Chicago Police	$0.26
02/19/2015	SILVA, ANTONIO	9161	010	City Of Chicago Police	$197.12
02/19/2015	SILVA, ANTONIO	9161	010	City Of Chicago Police	$0.14
02/19/2015	SILVA, ANTONIO	9161	010	City Of Chicago Police	$4.00
02/19/2015	SILVA, ANTONIO	9161	010	City Of Chicago Police	$130.49
02/19/2015	SILVA, ANTONIO	9161	010	City Of Chicago Police	$256.83
02/19/2015	SILVA, ANTONIO	9161	010	City Of Chicago Police	$241.54
02/19/2015	SILVA, ANTONIO	9161	010	City Of Chicago Police	$241.54
02/19/2015	SILVA, ANTONIO	9161	010	City Of Chicago Police	$4.00

Incident Date	Claimant	Rank	Unit of Assignment	Insured	Total to be Paid
02/19/2015	SILVA, ANTONIO	9161	010	City Of Chicago Police	$0.26
02/19/2015	SILVA, ANTONIO	9161	010	City Of Chicago Police	$38.87
02/19/2015	SILVA, ANTONIO	9161	010	City Of Chicago Police	$4.00
02/19/2015	SILVA, ANTONIO	9161	010	City Of Chicago Police	$19.95
02/19/2015	SILVA, ANTONIO	9161	010	City Of Chicago Police	$0.23
02/19/2015	SILVA, ANTONIO	9161	010	City Of Chicago Police	$4.00
02/19/2015	SILVA, ANTONIO	9161	010	City Of Chicago Police	$212.41
02/19/2015	SILVA, ANTONIO	9161	010	City Of Chicago Police	$0.26
02/19/2015	SILVA, ANTONIO	9161	010	City Of Chicago Police	$4.00
02/19/2015	SILVA, ANTONIO	9161	010	City Of Chicago Police	$241.54
02/19/2015	SILVA, ANTONIO	9161	010	City Of Chicago Police	$0.21
01/30/2012	SIEJA, THOMAS	9161	044	City Of Chicago Police	$76.71
09/01/2015	SHIELDS, JAMES	9161	153	City Of Chicago Police	$252.84
09/01/2015	SHIELDS, JAMES	9161	153	City Of Chicago Police	$294.82
09/01/2015	SHIELDS, JAMES	9161	153	City Of Chicago Police	$0.43
09/01/2015	SHIELDS, JAMES	9161	153	City Of Chicago Police	$4.00
09/01/2015	SHIELDS, JAMES	9161	153	City Of Chicago Police	$222.34
09/01/2015	SHIELDS, JAMES	9161	153	City Of Chicago Police	$110.00
09/01/2015	SHIELDS, JAMES	9161	153	City Of Chicago Police	$110.00
09/01/2015	SHIELDS, JAMES	9161	153	City Of Chicago Police	$0.57
09/01/2015	SHIELDS, JAMES	9161	153	City Of Chicago Police	$4.00
09/01/2015	SHIELDS, JAMES	9161	153	City Of Chicago Police	$294.83
09/01/2015	SHIELDS, JAMES	9161	153	City Of Chicago Police	$0.49
09/01/2015	SHIELDS, JAMES	9161	153	City Of Chicago Police	$4.00
09/01/2015	SHIELDS, JAMES	9161	153	City Of Chicago Police	$5.57
09/01/2015	SHIELDS, JAMES	9161	153	City Of Chicago Police	$110.00
09/01/2015	SHIELDS, JAMES	9161	153	City Of Chicago Police	$225.00
09/01/2015	SHIELDS, JAMES	9161	153	City Of Chicago Police	$225.00
12/10/2014	SHEPARD, SCOTT	9161		City Of Chicago Police	$4.00
12/10/2014	SHEPARD, SCOTT	9161		City Of Chicago Police	$40.33
12/10/2014	SHEPARD, SCOTT	9161		City Of Chicago Police	$32.84
12/10/2014	SHEPARD, SCOTT	9161		City Of Chicago Police	$4.00
12/10/2014	SHEPARD, SCOTT	9161		City Of Chicago Police	$0.29

Incident Date	Claimant	Rank	Unit of Assignment	Insured	Total to be Paid
12/10/2014	SHEPARD, SCOTT	9161		City Of Chicago Police	$44.81
12/10/2014	SHEPARD, SCOTT	9161		City Of Chicago Police	$4.00
12/10/2014	SHEPARD, SCOTT	9161		City Of Chicago Police	$0.40
12/10/2014	SHEPARD, SCOTT	9161		City Of Chicago Police	$208.56
12/10/2014	SHEPARD, SCOTT	9161		City Of Chicago Police	$4.00
12/10/2014	SHEPARD, SCOTT	9161		City Of Chicago Police	$1.87
12/10/2014	SHEPARD, SCOTT	9161		City Of Chicago Police	$4.00
12/10/2014	SHEPARD, SCOTT	9161		City Of Chicago Police	$0.29
12/10/2014	SHEPARD, SCOTT	9161		City Of Chicago Police	$153.02
12/10/2014	SHEPARD, SCOTT	9161		City Of Chicago Police	$4.00
12/10/2014	SHEPARD, SCOTT	9161		City Of Chicago Police	$1.37
12/10/2014	SHEPARD, SCOTT	9161		City Of Chicago Police	$0.33
12/10/2014	SHEPARD, SCOTT	9161		City Of Chicago Police	$4.00
12/10/2014	SHEPARD, SCOTT	9161		City Of Chicago Police	$0.36
12/10/2014	SHEPARD, SCOTT	9161		City Of Chicago Police	$36.86
12/10/2014	SHEPARD, SCOTT	9161		City Of Chicago Police	$1.79
12/10/2014	SHEPARD, SCOTT	9161		City Of Chicago Police	$4.00
12/10/2014	SHEPARD, SCOTT	9161		City Of Chicago Police	$200.32
12/10/2014	SHEPARD, SCOTT	9161		City Of Chicago Police	$0.33
12/10/2014	SHEPARD, SCOTT	9161		City Of Chicago Police	$4.00
12/10/2014	SHEPARD, SCOTT	9161		City Of Chicago Police	$1.95
12/10/2014	SHEPARD, SCOTT	9161		City Of Chicago Police	$4.00
12/10/2014	SHEPARD, SCOTT	9161		City Of Chicago Police	$218.28
12/10/2014	SHEPARD, SCOTT	9161		City Of Chicago Police	$2.01
12/10/2014	SHEPARD, SCOTT	9161		City Of Chicago Police	$4.00
12/10/2014	SHEPARD, SCOTT	9161		City Of Chicago Police	$225.07
06/16/2015	SHAAR, KHALED	9161	002	City Of Chicago Police	$0.30
06/16/2015	SHAAR, KHALED	9161	002	City Of Chicago Police	$4.00
06/16/2015	SHAAR, KHALED	9161	002	City Of Chicago Police	$33.62
06/01/2013	SCHWARTZ, ANDREW	9161	019	City Of Chicago Police	$1,463.09
06/11/2015	SCHAB, GREGORY	9161	145	City Of Chicago Police	$255.26
06/11/2015	SCHAB, GREGORY	9161	145	City Of Chicago Police	$4.00
06/11/2015	SCHAB, GREGORY	9161	145	City Of Chicago Police	$12,020.62

Incident Date	Claimant	Rank	Unit of Assignment	Insured	Total to be Paid
06/11/2015	SCHAB, GREGORY	9161	145	City Of Chicago Police	$0.50
08/04/2015	SCHAADE, ERIC	9161	044	City Of Chicago Police	$300.30
08/04/2015	SCHAADE, ERIC	9161	044	City Of Chicago Police	$4,649.57
01/01/2012	SAUCEDO, MARISA	9161	001	City Of Chicago Police	$104.84
08/15/2014	SARDO, MICHAEL	9161		City Of Chicago Police	$4.00
08/15/2014	SARDO, MICHAEL	9161		City Of Chicago Police	$257.47
08/15/2014	SARDO, MICHAEL	9161		City Of Chicago Police	$0.51
04/11/2015	SANKOVICH, JAMES	9161		City Of Chicago Police	$398.86
04/11/2015	SANKOVICH, JAMES	9161		City Of Chicago Police	$398.86
04/11/2015	SANKOVICH, JAMES	9161		City Of Chicago Police	$4.00
04/11/2015	SANKOVICH, JAMES	9161		City Of Chicago Police	$0.79
04/11/2015	SANKOVICH, JAMES	9161		City Of Chicago Police	$0.79
04/11/2015	SANKOVICH, JAMES	9161		City Of Chicago Police	$4.00
02/19/2015	SANDUSKY, MICHAEL	9161	019	City Of Chicago Police	$1,528.80
02/19/2015	SANDUSKY, MICHAEL	9161	019	City Of Chicago Police	$0.36
02/19/2015	SANDUSKY, MICHAEL	9161	019	City Of Chicago Police	$4.00
02/19/2015	SANDUSKY, MICHAEL	9161	019	City Of Chicago Police	$182.45
08/27/2009	SANCHEZ, ROBERT			City Of Chicago Police	$71.87
08/27/2009	SANCHEZ, ROBERT			City Of Chicago Police	$71.87
05/11/2014	SANCHEZ, CAMILA	9161	044	City Of Chicago Police	$1,109.86
05/11/2014	SANCHEZ, CAMILA	9161	044	City Of Chicago Police	$360.70
05/11/2014	SANCHEZ, CAMILA	9161	044	City Of Chicago Police	$4.00
11/24/2015	RUIZ, ROBERT	9161	022	City Of Chicago Police	$213.13
09/22/2015	RUIZ, JULIO	9161	044	City Of Chicago Police	$0.51
09/22/2015	RUIZ, JULIO	9161	044	City Of Chicago Police	$259.94
09/22/2015	RUIZ, JULIO	9161	044	City Of Chicago Police	$4.00
07/17/2015	RUGE, STEVEN	9153	050	City Of Chicago Police	$4.00
07/17/2015	RUGE, STEVEN	9153	050	City Of Chicago Police	$38.84
01/30/2015	ROSADO, LUZ	9161		City Of Chicago Police	$76.71
03/29/2015	ROLLINS, EDWARD	9161		City Of Chicago Police	$131.72
03/29/2015	ROLLINS, EDWARD	9161		City Of Chicago Police	$4.00
03/29/2015	ROLLINS, EDWARD	9161		City Of Chicago Police	$0.25
10/28/2015	RODRIGUEZ, JULIO	9161		City Of Chicago Police	$3,090.98

Incident Date	Claimant	Rank	Unit of Assignment	Insured	Total to be Paid
10/28/2015	RODRIGUEZ, JULIO	9161		City Of Chicago Police	$197.49
10/28/2015	RODRIGUEZ, JULIO	9161		City Of Chicago Police	$4.00
10/28/2015	RODRIGUEZ, JULIO	9161		City Of Chicago Police	$1.11
03/17/2010	RODRIGUEZ, JOSEPH	9161		City Of Chicago Police	$40.63
09/28/2015	RODRIGUEZ, GABRIEL	9161	001	City Of Chicago Police	$4.00
09/28/2015	RODRIGUEZ, GABRIEL	9161	001	City Of Chicago Police	$0.68
09/28/2015	RODRIGUEZ, GABRIEL	9161	001	City Of Chicago Police	$75.86
09/28/2015	RODRIGUEZ, GABRIEL	9161	001	City Of Chicago Police	$300.13
09/28/2015	RODRIGUEZ, GABRIEL	9161	001	City Of Chicago Police	$4.00
09/28/2015	RODRIGUEZ, GABRIEL	9161	001	City Of Chicago Police	$0.26
05/01/2015	ROBERTS, ANDREA	9161	018	City Of Chicago Police	$4.00
05/01/2015	ROBERTS, ANDREA	9161	018	City Of Chicago Police	$39.46
04/19/2013	ROBERTS JR, ALONZO	9161	5	City Of Chicago Police	$2,814.37
04/22/2015	RIVERA, VANESSA	9161		City Of Chicago Police	$46.35
04/22/2015	RIVERA, VANESSA	9161		City Of Chicago Police	$4.00
04/22/2015	RIVERA, VANESSA	9161		City Of Chicago Police	$30.73
10/08/2015	RIGAN, KRISTOPHER	9171	007	City Of Chicago Police	$110.00
10/08/2015	RIGAN, KRISTOPHER	9171	007	City Of Chicago Police	$110.00
10/08/2015	RIGAN, KRISTOPHER	9171	007	City Of Chicago Police	$110.00
06/11/2015	RIGAN, KEITH	9171		City Of Chicago Police	$266.96
06/11/2015	RIGAN, KEITH	9171		City Of Chicago Police	$4.00
06/11/2015	RIGAN, KEITH	9171		City Of Chicago Police	$2.39
01/30/2014	RIFFERT, JOSEPH	9161	019	City Of Chicago Police	$148.67
02/05/2015	RIFFERT, JOSEPH	9161	019	City Of Chicago Police	$341.46
02/05/2015	RIFFERT, JOSEPH	9161	019	City Of Chicago Police	$26.00
02/05/2015	RIFFERT, JOSEPH	9161	019	City Of Chicago Police	$18.36
02/05/2015	RIFFERT, JOSEPH	9161	019	City Of Chicago Police	$182.60
02/05/2015	RIFFERT, JOSEPH	9161	019	City Of Chicago Police	$93.69
02/05/2015	RIFFERT, JOSEPH	9161	019	City Of Chicago Police	$68.13
02/15/2015	RICHARDSON, DAWN	9161	008	City Of Chicago Police	$4.00
02/15/2015	RICHARDSON, DAWN	9161	008	City Of Chicago Police	$501.46
02/15/2015	RICHARDSON, DAWN	9161	008	City Of Chicago Police	$1.10
02/15/2015	RICHARDSON, DAWN	9161	008	City Of Chicago Police	$258.76

Incident Date	Claimant	Rank	Unit of Assignment	Insured	Total to be Paid
02/15/2015	RICHARDSON, DAWN	9161	008	City Of Chicago Police	$4.00
02/15/2015	RICHARDSON, DAWN	9161	008	City Of Chicago Police	$0.28
07/22/2015	REYNOLDS, BRYAN	9161	001	City Of Chicago Police	$4.00
07/22/2015	REYNOLDS, BRYAN	9161	001	City Of Chicago Police	$0.49
07/22/2015	REYNOLDS, BRYAN	9161	001	City Of Chicago Police	$329.64
07/22/2015	REYNOLDS, BRYAN	9161	001	City Of Chicago Police	$0.46
07/22/2015	REYNOLDS, BRYAN	9161	001	City Of Chicago Police	$4.00
07/22/2015	REYNOLDS, BRYAN	9161	001	City Of Chicago Police	$258.96
09/01/2015	RESENDEZ III, JESSE	9161	018	City Of Chicago Police	$29.12
09/01/2015	RESENDEZ III, JESSE	9161	018	City Of Chicago Police	$1,484.56
09/01/2015	RESENDEZ III, JESSE	9161	018	City Of Chicago Police	$1,562.94
09/01/2015	RESENDEZ III, JESSE	9161	018	City Of Chicago Police	$4.00
01/01/2015	RENT, TEHMARR	9161	014	City Of Chicago Police	$124.16
01/01/2015	RENT, TEHMARR	9161	014	City Of Chicago Police	$13.00
12/12/2013	RANIERI, FRANK	9161	017	City Of Chicago Police	$0.19
12/12/2013	RANIERI, FRANK	9161	017	City Of Chicago Police	$4.00
12/12/2013	RANIERI, FRANK	9161	017	City Of Chicago Police	$176.84
11/01/2015	RAMOS, FRANCIS	9161		City Of Chicago Police	$0.07
11/01/2015	RAMOS, FRANCIS	9161		City Of Chicago Police	$4.00
11/01/2015	RAMOS, FRANCIS	9161		City Of Chicago Police	$50.37
06/14/2015	RAMIREZ, MARIA	9161		City Of Chicago Police	$141.86
06/14/2015	RAMIREZ, MARIA	9161		City Of Chicago Police	$4.00
06/14/2015	RAMIREZ, MARIA	9161		City Of Chicago Police	$1.27
06/14/2015	RAMIREZ, MARIA	9161		City Of Chicago Police	$0.24
06/14/2015	RAMIREZ, MARIA	9161		City Of Chicago Police	$4.00
06/14/2015	RAMIREZ, MARIA	9161		City Of Chicago Police	$185.04
06/14/2015	RAMIREZ, MARIA	9161		City Of Chicago Police	$0.18
06/14/2015	RAMIREZ, MARIA	9161		City Of Chicago Police	$4.00
06/14/2015	RAMIREZ, MARIA	9161		City Of Chicago Police	$138.78
06/14/2015	RAMIREZ, MARIA	9161		City Of Chicago Police	$253.97
06/14/2015	RAMIREZ, MARIA	9161		City Of Chicago Police	$4.00
06/14/2015	RAMIREZ, MARIA	9161		City Of Chicago Police	$0.34
06/14/2015	RAMIREZ, MARIA	9161		City Of Chicago Police	$185.04

Incident Date	Claimant	Rank	Unit of Assignment	Insured	Total to be Paid
06/14/2015	RAMIREZ, MARIA	9161		City Of Chicago Police	$4.00
06/14/2015	RAMIREZ, MARIA	9161		City Of Chicago Police	$0.24
06/14/2015	RAMIREZ, MARIA	9161		City Of Chicago Police	$181.20
06/14/2015	RAMIREZ, MARIA	9161		City Of Chicago Police	$4.00
06/14/2015	RAMIREZ, MARIA	9161		City Of Chicago Police	$0.24
06/14/2015	RAMIREZ, MARIA	9161		City Of Chicago Police	$185.04
06/14/2015	RAMIREZ, MARIA	9161		City Of Chicago Police	$4.00
06/14/2015	RAMIREZ, MARIA	9161		City Of Chicago Police	$0.24
06/14/2015	RAMIREZ, MARIA	9161		City Of Chicago Police	$183.12
06/14/2015	RAMIREZ, MARIA	9161		City Of Chicago Police	$4.00
06/14/2015	RAMIREZ, MARIA	9161		City Of Chicago Police	$0.24
08/08/2013	RAMIREZ, JOSE	9173	715	City Of Chicago Police	$1,171.32
08/28/2015	RAK, DAVID	9161	044	City Of Chicago Police	$75.86
08/28/2015	RAK, DAVID	9161	044	City Of Chicago Police	$4.00
08/28/2015	RAK, DAVID	9161	044	City Of Chicago Police	$0.68
08/28/2015	RAK, DAVID	9161	044	City Of Chicago Police	$343.11
08/28/2015	RAK, DAVID	9161	044	City Of Chicago Police	$4.00
08/28/2015	RAK, DAVID	9161	044	City Of Chicago Police	$0.68
08/28/2015	RAK, DAVID	9161	044	City Of Chicago Police	$347.79
08/28/2015	RAK, DAVID	9161	044	City Of Chicago Police	$4.00
08/28/2015	RAK, DAVID	9161	044	City Of Chicago Police	$0.69
02/09/2013	RAINEY, TAMICA	9161		City Of Chicago Police	$1,401.85
02/09/2013	RAINEY, TAMICA	9161		City Of Chicago Police	$164.17
02/09/2013	RAINEY, TAMICA	9161		City Of Chicago Police	$110.00
02/09/2013	RAINEY, TAMICA	9161		City Of Chicago Police	$4.51
02/09/2013	RAINEY, TAMICA	9161		City Of Chicago Police	$225.00
02/09/2013	RAINEY, TAMICA	9161		City Of Chicago Police	$138.90
02/09/2013	RAINEY, TAMICA	9161		City Of Chicago Police	$4.00
03/13/2015	RAINEY, TAMICA	9161		City Of Chicago Police	$4.00
03/13/2015	RAINEY, TAMICA	9161		City Of Chicago Police	$27.90
03/13/2015	RAINEY, TAMICA	9161		City Of Chicago Police	$695.75
09/23/2007	Puchalski, Therese	P	00101	City Of Chicago Police	$117.88
08/24/2014	PURCHES, MATTHEW	9161		City Of Chicago Police	$76.71

Incident Date	Claimant	Rank	Unit of Assignment	Insured	Total to be Paid
08/24/2014	PURCHES, MATTHEW	9161		City Of Chicago Police	$76.71
07/13/2015	PURCHES, MATTHEW	9161		City Of Chicago Police	$0.86
07/13/2015	PURCHES, MATTHEW	9161		City Of Chicago Police	$398.35
07/13/2015	PURCHES, MATTHEW	9161		City Of Chicago Police	$4.00
07/13/2015	PURCHES, MATTHEW	9161		City Of Chicago Police	$0.86
07/13/2015	PURCHES, MATTHEW	9161		City Of Chicago Police	$398.35
07/13/2015	PURCHES, MATTHEW	9161		City Of Chicago Police	$4.00
07/13/2015	PURCHES, MATTHEW	9161		City Of Chicago Police	$0.86
07/13/2015	PURCHES, MATTHEW	9161		City Of Chicago Police	$544.65
07/13/2015	PURCHES, MATTHEW	9161		City Of Chicago Police	$4.00
07/13/2015	PURCHES, MATTHEW	9161		City Of Chicago Police	$2.10
07/13/2015	PURCHES, MATTHEW	9161		City Of Chicago Police	$688.09
07/13/2015	PURCHES, MATTHEW	9161		City Of Chicago Police	$4.00
07/13/2015	PURCHES, MATTHEW	9161		City Of Chicago Police	$328.38
07/13/2015	PURCHES, MATTHEW	9161		City Of Chicago Police	$4.00
07/13/2015	PURCHES, MATTHEW	9161		City Of Chicago Police	$0.71
07/13/2015	PURCHES, MATTHEW	9161		City Of Chicago Police	$404.97
07/13/2015	PURCHES, MATTHEW	9161		City Of Chicago Police	$4.00
07/13/2015	PURCHES, MATTHEW	9161		City Of Chicago Police	$1.88
07/13/2015	PURCHES, MATTHEW	9161		City Of Chicago Police	$965.66
07/13/2015	PURCHES, MATTHEW	9161		City Of Chicago Police	$4.00
07/13/2015	PURCHES, MATTHEW	9161		City Of Chicago Police	$5.08
07/13/2015	PURCHES, MATTHEW	9161		City Of Chicago Police	$138.66
07/13/2015	PURCHES, MATTHEW	9161		City Of Chicago Police	$4.00
07/13/2015	PURCHES, MATTHEW	9161		City Of Chicago Police	$0.21
07/13/2015	PURCHES, MATTHEW	9161		City Of Chicago Police	$62.28
07/13/2015	PURCHES, MATTHEW	9161		City Of Chicago Police	$4.00
07/13/2015	PURCHES, MATTHEW	9161		City Of Chicago Police	$2.99
07/13/2015	PURCHES, MATTHEW	9161		City Of Chicago Police	$178.48
07/13/2015	PURCHES, MATTHEW	9161		City Of Chicago Police	$4.00
07/13/2015	PURCHES, MATTHEW	9161		City Of Chicago Police	$0.66
07/13/2015	PURCHES, MATTHEW	9161		City Of Chicago Police	$398.35
07/13/2015	PURCHES, MATTHEW	9161		City Of Chicago Police	$4.00

Incident Date	Claimant	Rank	Unit of Assignment	Insured	Total to be Paid
09/12/2015	PULIDO, ROBERT	9161	010	City Of Chicago Police	$425.52
09/12/2015	PULIDO, ROBERT	9161	010	City Of Chicago Police	$4.00
09/12/2015	PULIDO, ROBERT	9161	010	City Of Chicago Police	$8.04
10/15/2015	PUDOWSKI, JOHN	9161	004	City Of Chicago Police	$4.90
10/15/2015	PUDOWSKI, JOHN	9161	004	City Of Chicago Police	$4.00
10/15/2015	PUDOWSKI, JOHN	9161	004	City Of Chicago Police	$548.76
12/04/2014	PRILL, JOSEPH	9161	018	City Of Chicago Police	$4.00
12/04/2014	PRILL, JOSEPH	9161	018	City Of Chicago Police	$2.72
12/04/2014	PRILL, JOSEPH	9161	018	City Of Chicago Police	$4.00
12/04/2014	PRILL, JOSEPH	9161	018	City Of Chicago Police	$144.12
12/04/2014	PRILL, JOSEPH	9161	018	City Of Chicago Police	$3.41
12/04/2014	PRILL, JOSEPH	9161	018	City Of Chicago Police	$4.00
12/04/2014	PRILL, JOSEPH	9161	018	City Of Chicago Police	$1.66
12/04/2014	PRILL, JOSEPH	9161	018	City Of Chicago Police	$4.00
12/04/2014	PRILL, JOSEPH	9161	018	City Of Chicago Police	$257.31
12/04/2014	PRILL, JOSEPH	9161	018	City Of Chicago Police	$4.00
12/04/2014	PRILL, JOSEPH	9161	018	City Of Chicago Police	$574.42
12/04/2014	PRILL, JOSEPH	9161	018	City Of Chicago Police	$656.48
09/05/2015	PRICE, TORREY	9161	022	City Of Chicago Police	$1,670.81
09/05/2015	PRICE, TORREY	9161	022	City Of Chicago Police	$79.51
09/05/2015	PRICE, TORREY	9161	022	City Of Chicago Police	$589.42
09/05/2015	PRICE, TORREY	9161	022	City Of Chicago Police	$1,103.51
05/28/2015	PRICE, ALMA	9161		City Of Chicago Police	$0.49
05/28/2015	PRICE, ALMA	9161		City Of Chicago Police	$252.84
05/28/2015	PRICE, ALMA	9161		City Of Chicago Police	$4.00
04/20/2015	PIETRYLA, JOHN	9161		City Of Chicago Police	$4.00
04/20/2015	PIETRYLA, JOHN	9161		City Of Chicago Police	$329.12
04/20/2015	PIETRYLA, JOHN	9161		City Of Chicago Police	$4.00
04/20/2015	PIETRYLA, JOHN	9161		City Of Chicago Police	$329.12
04/20/2015	PIETRYLA, JOHN	9161		City Of Chicago Police	$0.57
04/20/2015	PIETRYLA, JOHN	9161		City Of Chicago Police	$0.57
01/25/2015	PEREZ, VICTOR	9161	010	City Of Chicago Police	$463.67
01/25/2015	PEREZ, VICTOR	9161	010	City Of Chicago Police	$4.00

Incident Date	Claimant	Rank	Unit of Assignment	Insured	Total to be Paid
01/25/2015	PEREZ, VICTOR	9161	010	City Of Chicago Police	$1,983.20
01/25/2015	PEREZ, VICTOR	9161	010	City Of Chicago Police	$396.64
01/25/2015	PEREZ, VICTOR	9161	010	City Of Chicago Police	$4.00
01/25/2015	PEREZ, VICTOR	9161	010	City Of Chicago Police	$118.35
05/08/2015	PEREZ, JOSE	9152	341	City Of Chicago Police	$0.92
05/08/2015	PEREZ, JOSE	9152	341	City Of Chicago Police	$102.55
05/08/2015	PEREZ, JOSE	9152	341	City Of Chicago Police	$4.00
10/09/2013	PEREZ, DAVID	9161		City Of Chicago Police	$20.90
07/29/2015	PEREZ, DAVID	9161	044	City Of Chicago Police	$110.00
07/29/2015	PEREZ, DAVID	9161	044	City Of Chicago Police	$75.06
07/29/2015	PEREZ, DAVID	9161	044	City Of Chicago Police	$4.00
07/29/2015	PEREZ, DAVID	9161	044	City Of Chicago Police	$0.81
11/17/2015	PERCY, TIFFANY	9161	044	City Of Chicago Police	$1,506.83
11/14/2015	PELLERANO, RICHARD	9161		City Of Chicago Police	$0.89
11/14/2015	PELLERANO, RICHARD	9161		City Of Chicago Police	$4.00
11/14/2015	PELLERANO, RICHARD	9161		City Of Chicago Police	$81.98
11/02/2012	PEKIC, JOSEPH	9161		City Of Chicago Police	$161.15
11/02/2012	PEKIC, JOSEPH	9161		City Of Chicago Police	$4.00
11/02/2012	PEKIC, JOSEPH	9161		City Of Chicago Police	$4.83
08/04/2015	PEKIC, JOSEPH	9161		City Of Chicago Police	$330.48
08/04/2015	PEKIC, JOSEPH	9161		City Of Chicago Police	$4.00
08/04/2015	PEKIC, JOSEPH	9161		City Of Chicago Police	$0.34
05/31/2015	PAYNE, LEON	9161		City Of Chicago Police	$110.00
05/31/2015	PAYNE, LEON	9161		City Of Chicago Police	$4.00
05/31/2015	PAYNE, LEON	9161		City Of Chicago Police	$225.97
05/31/2015	PAYNE, LEON	9161		City Of Chicago Police	$0.20
12/27/2014	PARKER, MICHAEL	9161	011	City Of Chicago Police	$1,604.89
10/17/2007	Odonnell, James C	P	00006	City Of Chicago Police	$110.00
10/17/2007	Odonnell, James C	P	00006	City Of Chicago Police	$225.00
03/17/2015	OSBORN, KEVIN	9161		City Of Chicago Police	$1.21
03/17/2015	OSBORN, KEVIN	9161		City Of Chicago Police	$217.67
03/17/2015	OSBORN, KEVIN	9161		City Of Chicago Police	$1.21
03/17/2015	OSBORN, KEVIN	9161		City Of Chicago Police	$1.21

Incident Date	Claimant	Rank	Unit of Assignment	Insured	Total to be Paid
03/17/2015	OSBORN, KEVIN	9161		City Of Chicago Police	$198.50
03/17/2015	OSBORN, KEVIN	9161		City Of Chicago Police	$4.00
03/17/2015	OSBORN, KEVIN	9161		City Of Chicago Police	$1.00
03/17/2015	OSBORN, KEVIN	9161		City Of Chicago Police	$217.67
03/17/2015	OSBORN, KEVIN	9161		City Of Chicago Police	$4.00
03/17/2015	OSBORN, KEVIN	9161		City Of Chicago Police	$4.00
03/17/2015	OSBORN, KEVIN	9161		City Of Chicago Police	$217.67
03/17/2015	OSBORN, KEVIN	9161		City Of Chicago Police	$4.00
07/13/2015	OROZCO, CAROLINA	9161		City Of Chicago Police	$0.72
07/13/2015	OROZCO, CAROLINA	9161		City Of Chicago Police	$146.50
07/13/2015	OROZCO, CAROLINA	9161		City Of Chicago Police	$4.00
07/13/2015	OROZCO, CAROLINA	9161		City Of Chicago Police	$1.59
07/13/2015	OROZCO, CAROLINA	9161		City Of Chicago Police	$272.02
07/13/2015	OROZCO, CAROLINA	9161		City Of Chicago Police	$4.00
07/13/2015	OROZCO, CAROLINA	9161		City Of Chicago Police	$0.30
07/13/2015	OROZCO, CAROLINA	9161		City Of Chicago Police	$177.10
07/13/2015	OROZCO, CAROLINA	9161		City Of Chicago Police	$4.00
07/13/2015	OROZCO, CAROLINA	9161		City Of Chicago Police	$0.20
07/13/2015	OROZCO, CAROLINA	9161		City Of Chicago Police	$231.75
07/13/2015	OROZCO, CAROLINA	9161		City Of Chicago Police	$4.00
07/13/2015	OROZCO, CAROLINA	9161		City Of Chicago Police	$0.25
07/13/2015	OROZCO, CAROLINA	9161		City Of Chicago Police	$330.48
07/13/2015	OROZCO, CAROLINA	9161		City Of Chicago Police	$4.00
07/13/2015	OROZCO, CAROLINA	9161		City Of Chicago Police	$0.34
07/13/2015	OROZCO, CAROLINA	9161		City Of Chicago Police	$400.90
07/13/2015	OROZCO, CAROLINA	9161		City Of Chicago Police	$4.00
07/13/2015	OROZCO, CAROLINA	9161		City Of Chicago Police	$0.41
07/13/2015	OROZCO, CAROLINA	9161		City Of Chicago Police	$330.48
07/13/2015	OROZCO, CAROLINA	9161		City Of Chicago Police	$4.00
07/13/2015	OROZCO, CAROLINA	9161		City Of Chicago Police	$0.34
07/13/2015	OROZCO, CAROLINA	9161		City Of Chicago Police	$400.90
07/13/2015	OROZCO, CAROLINA	9161		City Of Chicago Police	$4.00
07/13/2015	OROZCO, CAROLINA	9161		City Of Chicago Police	$0.41

Incident Date	Claimant	Rank	Unit of Assignment	Insured	Total to be Paid
07/13/2015	OROZCO, CAROLINA	9161		City Of Chicago Police	$189.64
07/13/2015	OROZCO, CAROLINA	9161		City Of Chicago Police	$4.00
07/13/2015	OROZCO, CAROLINA	9161		City Of Chicago Police	$0.20
07/13/2015	OROZCO, CAROLINA	9161		City Of Chicago Police	$330.48
07/13/2015	OROZCO, CAROLINA	9161		City Of Chicago Police	$4.00
07/13/2015	OROZCO, CAROLINA	9161		City Of Chicago Police	$0.34
07/13/2015	OROZCO, CAROLINA	9161		City Of Chicago Police	$400.90
07/13/2015	OROZCO, CAROLINA	9161		City Of Chicago Police	$4.00
07/13/2015	OROZCO, CAROLINA	9161		City Of Chicago Police	$0.41
07/13/2015	OROZCO, CAROLINA	9161		City Of Chicago Police	$75.06
07/13/2015	OROZCO, CAROLINA	9161		City Of Chicago Police	$4.00
07/13/2015	OROZCO, CAROLINA	9161		City Of Chicago Police	$0.81
07/13/2015	OROZCO, CAROLINA	9161		City Of Chicago Police	$400.90
07/13/2015	OROZCO, CAROLINA	9161		City Of Chicago Police	$4.00
07/13/2015	OROZCO, CAROLINA	9161		City Of Chicago Police	$0.41
07/13/2015	OROZCO, CAROLINA	9161		City Of Chicago Police	$712.32
07/13/2015	OROZCO, CAROLINA	9161		City Of Chicago Police	$4.00
02/10/2012	OPALINSKI, MILDRED	9161		City Of Chicago Police	$110.00
02/10/2012	OPALINSKI, MILDRED	9161		City Of Chicago Police	$225.00
03/09/2013	OHLE, DARREN	9161	044	City Of Chicago Police	$6,039.27
07/09/2015	OCHOA, JOSE	9161		City Of Chicago Police	$329.64
07/09/2015	OCHOA, JOSE	9161		City Of Chicago Police	$4.00
07/09/2015	OCHOA, JOSE	9161		City Of Chicago Police	$0.46
07/09/2015	OCHOA, JOSE	9161		City Of Chicago Police	$4.00
07/09/2015	OCHOA, JOSE	9161		City Of Chicago Police	$258.96
07/09/2015	OCHOA, JOSE	9161		City Of Chicago Police	$0.49
07/27/2014	OCAMPO, ADAM	9161		City Of Chicago Police	$5.13
03/09/2015	O BRIEN JR, WILLIAM	9161	009	City Of Chicago Police	$452.30
03/09/2015	O BRIEN JR, WILLIAM	9161	009	City Of Chicago Police	$272.70
08/28/2015	NUTILE, LAURA	9161	044	City Of Chicago Police	$4.00
08/28/2015	NUTILE, LAURA	9161	044	City Of Chicago Police	$79.85
08/28/2015	NUTILE, LAURA	9161	044	City Of Chicago Police	$3.89
08/28/2015	NUTILE, LAURA	9161	044	City Of Chicago Police	$740.55

Incident Date	Claimant	Rank	Unit of Assignment	Insured	Total to be Paid
08/28/2015	NUTILE, LAURA	9161	044	City Of Chicago Police	$4.00
09/16/2015	NIMOCKS, MARLON			City Of Chicago Police	$306.06
09/16/2015	NIMOCKS, MARLON			City Of Chicago Police	$0.66
09/16/2015	NIMOCKS, MARLON			City Of Chicago Police	$4.00
09/16/2015	NIMOCKS, MARLON			City Of Chicago Police	$0.60
09/16/2015	NIMOCKS, MARLON			City Of Chicago Police	$1,136.16
09/16/2015	NIMOCKS, MARLON			City Of Chicago Police	$4.00
09/16/2015	NIMOCKS, MARLON			City Of Chicago Police	$335.04
02/09/2015	NIEVES, LUZ	9171	121	City Of Chicago Police	$5,301.70
10/18/2014	NIETO, CESAR	9161		City Of Chicago Police	$4.00
10/18/2014	NIETO, CESAR	9161		City Of Chicago Police	$0.25
10/18/2014	NIETO, CESAR	9161		City Of Chicago Police	$218.90
12/04/2014	NELSON, JERALD	9161	024	City Of Chicago Police	$165.76
12/04/2014	NELSON, JERALD	9161	024	City Of Chicago Police	$55.17
12/04/2014	NELSON, JERALD	9161	024	City Of Chicago Police	$170.11
12/04/2014	NELSON, JERALD	9161	024	City Of Chicago Police	$165.76
08/15/2014	NATIVIDAD, MARTIN	9161		City Of Chicago Police	$110.31
08/15/2014	NATIVIDAD, MARTIN	9161		City Of Chicago Police	$2.08
08/15/2014	NATIVIDAD, MARTIN	9161		City Of Chicago Police	$4.00
08/15/2014	NATIVIDAD, MARTIN	9161		City Of Chicago Police	$175.64
08/15/2014	NATIVIDAD, MARTIN	9161		City Of Chicago Police	$1.90
10/17/1996	Mullen, James	P	00024	City Of Chicago Police	$1,588.32
10/17/1996	Mullen, James	P	00024	City Of Chicago Police	$2,748.21
10/17/1996	Mullen, James	P	00024	City Of Chicago Police	$1,041.96
10/17/1996	Mullen, James	P	00024	City Of Chicago Police	$1,041.96
10/17/1996	Mullen, James	P	00024	City Of Chicago Police	$1,041.96
10/17/1996	Mullen, James	P	00024	City Of Chicago Police	$1,041.96
10/17/1996	Mullen, James	P	00024	City Of Chicago Police	$1,621.32
10/17/1996	Mullen, James	P	00024	City Of Chicago Police	$1,041.96
10/17/1996	Mullen, James	P	00024	City Of Chicago Police	$1,041.96
10/17/1996	Mullen, James	P	00024	City Of Chicago Police	$1,041.96
10/17/1996	Mullen, James	P	00024	City Of Chicago Police	$1,621.32
10/17/1996	Mullen, James	P	00024	City Of Chicago Police	$2,479.51

Incident Date	Claimant	Rank	Unit of Assignment	Insured	Total to be Paid
10/17/1996	Mullen, James	P	00024	City Of Chicago Police	$1,041.96
10/17/1996	Mullen, James	P	00024	City Of Chicago Police	$1,621.32
10/17/1996	Mullen, James	P	00024	City Of Chicago Police	$1,041.96
10/17/1996	Mullen, James	P	00024	City Of Chicago Police	$1,041.96
10/17/1996	Mullen, James	P	00024	City Of Chicago Police	$1,041.96
10/17/1996	Mullen, James	P	00024	City Of Chicago Police	$1,041.96
10/17/1996	Mullen, James	P	00024	City Of Chicago Police	$1,621.32
10/17/1996	Mullen, James	P	00024	City Of Chicago Police	$1,041.96
10/17/1996	Mullen, James	P	00024	City Of Chicago Police	$1,041.96
10/17/1996	Mullen, James	P	00024	City Of Chicago Police	$1,021.13
10/17/1996	Mullen, James	P	00024	City Of Chicago Police	$1,041.96
10/17/1996	Mullen, James	P	00024	City Of Chicago Police	$2,479.51
10/17/1996	Mullen, James	P	00024	City Of Chicago Police	$1,041.96
10/17/1996	Mullen, James	P	00024	City Of Chicago Police	$1,555.32
10/17/1996	Mullen, James	P	00024	City Of Chicago Police	$1,041.96
10/17/1996	Mullen, James	P	00024	City Of Chicago Police	$1,489.32
10/17/1996	Mullen, James	P	00024	City Of Chicago Police	$1,041.96
10/17/1996	Mullen, James	P	00024	City Of Chicago Police	$1,041.96
10/17/1996	Mullen, James	P	00024	City Of Chicago Police	$1,621.32
10/17/1996	Mullen, James	P	00024	City Of Chicago Police	$1,041.96
10/17/1996	Mullen, James	P	00024	City Of Chicago Police	$1,621.32
10/17/1996	Mullen, James	P	00024	City Of Chicago Police	$1,555.32
10/17/1996	Mullen, James	P	00024	City Of Chicago Police	$1,041.96
10/17/1996	Mullen, James	P	00024	City Of Chicago Police	$1,041.96
10/17/1996	Mullen, James	P	00024	City Of Chicago Police	$1,041.96
10/17/1996	Mullen, James	P	00024	City Of Chicago Police	$1,390.32
10/17/1996	Mullen, James	P	00024	City Of Chicago Police	$1,041.96
10/17/1996	Mullen, James	P	00024	City Of Chicago Police	$1,555.32
10/17/1996	Mullen, James	P	00024	City Of Chicago Police	$1,041.96
10/17/1996	Mullen, James	P	00024	City Of Chicago Police	$1,379.92
10/17/1996	Mullen, James	P	00024	City Of Chicago Police	$1,621.32
10/17/1996	Mullen, James	P	00024	City Of Chicago Police	$1,041.96
10/17/1996	Mullen, James	P	00024	City Of Chicago Police	$1,555.32

Incident Date	Claimant	Rank	Unit of Assignment	Insured	Total to be Paid
10/17/1996	Mullen, James	P	00024	City Of Chicago Police	$1,041.96
10/17/1996	Mullen, James	P	00024	City Of Chicago Police	$1,621.32
10/17/1996	Mullen, James	P	00024	City Of Chicago Police	$1,041.96
10/17/1996	Mullen, James	P	00024	City Of Chicago Police	$1,041.96
10/17/1996	Mullen, James	P	00024	City Of Chicago Police	$1,041.96
10/17/1996	Mullen, James	P	00024	City Of Chicago Police	$1,041.96
05/26/2013	MYERS, PATRICK	9161		City Of Chicago Police	$1,846.08
05/22/2015	MURPHY, WILLIAM	9161	189	City Of Chicago Police	$168.64
05/22/2015	MURPHY, WILLIAM	9161	189	City Of Chicago Police	$4.00
05/22/2015	MURPHY, WILLIAM	9161	189	City Of Chicago Police	$0.37
10/31/2015	MURPHY, BARTHOLMEW	9161		City Of Chicago Police	$140.36
10/31/2015	MURPHY, BARTHOLMEW	9161		City Of Chicago Police	$4.00
10/31/2015	MURPHY, BARTHOLMEW	9161		City Of Chicago Police	$1.52
03/08/2015	MORGAN, ANDREW	PO		City Of Chicago Police	$75.86
03/08/2015	MORGAN, ANDREW	PO		City Of Chicago Police	$0.68
03/08/2015	MORGAN, ANDREW	PO		City Of Chicago Police	$4.00
11/04/2015	MORALES, MARITZA	9161	044	City Of Chicago Police	$0.41
11/04/2015	MORALES, MARITZA	9161	044	City Of Chicago Police	$4.00
11/04/2015	MORALES, MARITZA	9161	044	City Of Chicago Police	$4.00
11/04/2015	MORALES, MARITZA	9161	044	City Of Chicago Police	$615.00
11/04/2015	MORALES, MARITZA	9161	044	City Of Chicago Police	$113.80
11/04/2015	MORALES, MARITZA	9161	044	City Of Chicago Police	$203.02
09/01/2015	MOORE, MATTHEW	9161	044	City Of Chicago Police	$4.00
09/01/2015	MOORE, MATTHEW	9161	044	City Of Chicago Police	$0.29
09/01/2015	MOORE, MATTHEW	9161	044	City Of Chicago Police	$212.11
09/01/2015	MOORE, MATTHEW	9161	044	City Of Chicago Police	$4.00
09/01/2015	MOORE, MATTHEW	9161	044	City Of Chicago Police	$1.90
09/01/2015	MOORE, MATTHEW	9161	044	City Of Chicago Police	$226.36
09/01/2015	MOORE, MATTHEW	9161	044	City Of Chicago Police	$4.00
09/01/2015	MOORE, MATTHEW	9161	044	City Of Chicago Police	$4.00
09/01/2015	MOORE, MATTHEW	9161	044	City Of Chicago Police	$54.80
09/01/2015	MOORE, MATTHEW	9161	044	City Of Chicago Police	$32.49
09/01/2015	MOORE, MATTHEW	9161	044	City Of Chicago Police	$36.59

Incident Date	Claimant	Rank	Unit of Assignment	Insured	Total to be Paid
09/01/2015	MOORE, MATTHEW	9161	044	City Of Chicago Police	$4.00
09/01/2015	MOORE, MATTHEW	9161	044	City Of Chicago Police	$183.83
09/01/2015	MOORE, MATTHEW	9161	044	City Of Chicago Police	$1.99
09/01/2015	MOORE, MATTHEW	9161	044	City Of Chicago Police	$4.00
09/01/2015	MOORE, MATTHEW	9161	044	City Of Chicago Police	$222.00
09/01/2015	MOORE, MATTHEW	9161	044	City Of Chicago Police	$37.84
09/01/2015	MOORE, MATTHEW	9161	044	City Of Chicago Police	$155.62
09/01/2015	MOORE, MATTHEW	9161	044	City Of Chicago Police	$4.00
05/18/2009	MOORE, KENNETH			City Of Chicago Police	$202.42
11/16/2014	MONTOYA, VICTOR	9161	018	City Of Chicago Police	$4.00
11/16/2014	MONTOYA, VICTOR	9161	018	City Of Chicago Police	$0.84
11/16/2014	MONTOYA, VICTOR	9161	018	City Of Chicago Police	$93.69
07/09/2015	MONTES DEOCA, JESUS	9161	044	City Of Chicago Police	$1.82
07/09/2015	MONTES DEOCA, JESUS	9161	044	City Of Chicago Police	$4.00
07/09/2015	MONTES DEOCA, JESUS	9161	044	City Of Chicago Police	$203.72
07/09/2015	MONTES DEOCA, JESUS	9161	044	City Of Chicago Police	$1.39
07/09/2015	MONTES DEOCA, JESUS	9161	044	City Of Chicago Police	$36.59
07/09/2015	MONTES DEOCA, JESUS	9161	044	City Of Chicago Police	$155.62
07/09/2015	MONTES DEOCA, JESUS	9161	044	City Of Chicago Police	$183.83
07/09/2015	MONTES DEOCA, JESUS	9161	044	City Of Chicago Police	$4.00
07/09/2015	MONTES DEOCA, JESUS	9161	044	City Of Chicago Police	$4.00
02/11/2014	MONTECINOS, MARK	9161	014	City Of Chicago Police	$4.00
02/11/2014	MONTECINOS, MARK	9161	014	City Of Chicago Police	$275.67
02/11/2014	MONTECINOS, MARK	9161	014	City Of Chicago Police	$2.06
02/11/2014	MONTECINOS, MARK	9161	014	City Of Chicago Police	$38.30
02/11/2014	MONTECINOS, MARK	9161	014	City Of Chicago Police	$4.00
02/11/2014	MONTECINOS, MARK	9161	014	City Of Chicago Police	$1,410.38
02/11/2014	MONTECINOS, MARK	9161	014	City Of Chicago Police	$4.00
02/11/2014	MONTECINOS, MARK	9161	014	City Of Chicago Police	$902.66
02/11/2014	MONTECINOS, MARK	9161	014	City Of Chicago Police	$4.00
02/11/2014	MONTECINOS, MARK	9161	014	City Of Chicago Police	$33.66
02/11/2014	MONTECINOS, MARK	9161	014	City Of Chicago Police	$190.47
02/11/2014	MONTECINOS, MARK	9161	014	City Of Chicago Police	$4.00

Incident Date	Claimant	Rank	Unit of Assignment	Insured	Total to be Paid
02/11/2014	MONTECINOS, MARK	9161	014	City Of Chicago Police	$2,671.50
02/11/2014	MONTECINOS, MARK	9161	014	City Of Chicago Police	$74.64
02/11/2014	MONTECINOS, MARK	9161	014	City Of Chicago Police	$4.00
02/11/2014	MONTECINOS, MARK	9161	014	City Of Chicago Police	$4.00
02/11/2014	MONTECINOS, MARK	9161	014	City Of Chicago Police	$2,535.00
02/11/2014	MONTECINOS, MARK	9161	014	City Of Chicago Police	$33.51
02/11/2014	MONTECINOS, MARK	9161	014	City Of Chicago Police	$4.00
02/11/2014	MONTECINOS, MARK	9161	014	City Of Chicago Police	$274.07
02/11/2014	MONTECINOS, MARK	9161	014	City Of Chicago Police	$4.00
02/11/2014	MONTECINOS, MARK	9161	014	City Of Chicago Police	$17.04
02/11/2014	MONTECINOS, MARK	9161	014	City Of Chicago Police	$1,969.44
02/11/2014	MONTECINOS, MARK	9161	014	City Of Chicago Police	$4.00
02/11/2014	MONTECINOS, MARK	9161	014	City Of Chicago Police	$11.70
02/11/2014	MONTECINOS, MARK	9161	014	City Of Chicago Police	$4.00
02/11/2014	MONTECINOS, MARK	9161	014	City Of Chicago Police	$11.70
02/11/2014	MONTECINOS, MARK	9161	014	City Of Chicago Police	$4.00
02/11/2014	MONTECINOS, MARK	9161	014	City Of Chicago Police	$33.66
02/11/2014	MONTECINOS, MARK	9161	014	City Of Chicago Police	$6,065.79
02/11/2014	MONTECINOS, MARK	9161	014	City Of Chicago Police	$4.00
02/11/2014	MONTECINOS, MARK	9161	014	City Of Chicago Police	$65.82
02/11/2014	MONTECINOS, MARK	9161	014	City Of Chicago Police	$909.87
02/11/2014	MONTECINOS, MARK	9161	014	City Of Chicago Police	$4.00
02/11/2014	MONTECINOS, MARK	9161	014	City Of Chicago Police	$9.87
09/14/2015	MONROE, SHAWN	9161		City Of Chicago Police	$226.18
09/14/2015	MONROE, SHAWN	9161		City Of Chicago Police	$4.00
09/14/2015	MONROE, SHAWN	9161		City Of Chicago Police	$272.24
09/14/2015	MONROE, SHAWN	9161		City Of Chicago Police	$0.39
09/14/2015	MONROE, SHAWN	9161		City Of Chicago Police	$4.00
09/14/2015	MONROE, SHAWN	9161		City Of Chicago Police	$180.12
09/14/2015	MONROE, SHAWN	9161		City Of Chicago Police	$0.49
09/14/2015	MONROE, SHAWN	9161		City Of Chicago Police	$4.00
09/14/2015	MONROE, SHAWN	9161		City Of Chicago Police	$0.59
12/13/2014	MOHAMMAD, HAYTHAM	9161	393	City Of Chicago Police	$573.71

Incident Date	Claimant	Rank	Unit of Assignment	Insured	Total to be Paid
12/13/2014	MOHAMMAD, HAYTHAM	9161	393	City Of Chicago Police	$955.04
09/01/2015	MOCTEZUMA, FERNANDO	9161	044	City Of Chicago Police	$4.00
09/01/2015	MOCTEZUMA, FERNANDO	9161	044	City Of Chicago Police	$3.21
09/01/2015	MOCTEZUMA, FERNANDO	9161	044	City Of Chicago Police	$33.62
09/01/2015	MOCTEZUMA, FERNANDO	9161	044	City Of Chicago Police	$4.00
09/01/2015	MOCTEZUMA, FERNANDO	9161	044	City Of Chicago Police	$0.30
09/01/2015	MOCTEZUMA, FERNANDO	9161	044	City Of Chicago Police	$32.49
09/01/2015	MOCTEZUMA, FERNANDO	9161	044	City Of Chicago Police	$3.39
09/01/2015	MOCTEZUMA, FERNANDO	9161	044	City Of Chicago Police	$4.00
09/01/2015	MOCTEZUMA, FERNANDO	9161	044	City Of Chicago Police	$379.12
09/01/2015	MOCTEZUMA, FERNANDO	9161	044	City Of Chicago Police	$3.89
09/01/2015	MOCTEZUMA, FERNANDO	9161	044	City Of Chicago Police	$4.00
09/01/2015	MOCTEZUMA, FERNANDO	9161	044	City Of Chicago Police	$434.11
09/01/2015	MOCTEZUMA, FERNANDO	9161	044	City Of Chicago Police	$359.34
09/01/2015	MOCTEZUMA, FERNANDO	9161	044	City Of Chicago Police	$4.00
09/01/2015	MOCTEZUMA, FERNANDO	9161	044	City Of Chicago Police	$0.29
01/16/2015	MITCHEM, RAPHAEL	9161	189	City Of Chicago Police	$4.00
01/16/2015	MITCHEM, RAPHAEL	9161	189	City Of Chicago Police	$74.73
01/16/2015	MITCHEM, RAPHAEL	9161	189	City Of Chicago Police	$1.30
01/16/2015	MITCHEM, RAPHAEL	9161	189	City Of Chicago Police	$145.71
01/16/2015	MITCHEM, RAPHAEL	9161	189	City Of Chicago Police	$4.00
01/16/2015	MITCHEM, RAPHAEL	9161	189	City Of Chicago Police	$4.00
01/16/2015	MITCHEM, RAPHAEL	9161	189	City Of Chicago Police	$0.29
01/16/2015	MITCHEM, RAPHAEL	9161	189	City Of Chicago Police	$0.67
01/16/2015	MITCHEM, RAPHAEL	9161	189	City Of Chicago Police	$32.49
07/26/2015	MILOVICH, CANDACE	9152	341	City Of Chicago Police	$0.49
07/26/2015	MILOVICH, CANDACE	9152	341	City Of Chicago Police	$4.00
07/26/2015	MILOVICH, CANDACE	9152	341	City Of Chicago Police	$252.84
07/26/2015	MILOVICH, CANDACE	9152	341	City Of Chicago Police	$79.85
07/26/2015	MILOVICH, CANDACE	9152	341	City Of Chicago Police	$4.00
04/07/2010	MILLER, JOHN			City Of Chicago Police	$406.59
06/08/2015	MILLER, JOHN	9161	050	City Of Chicago Police	$4.00
06/08/2015	MILLER, JOHN	9161	050	City Of Chicago Police	$77.95

Incident Date	Claimant	Rank	Unit of Assignment	Insured	Total to be Paid
11/21/2015	MILIO, JOHN	9171	153	City Of Chicago Police	$110.00
10/06/2015	MEROLA, DOMINIC	9161	003	City Of Chicago Police	$1,193.69
11/29/2015	MENDEZ, MARK	9161	044	City Of Chicago Police	$1,568.40
12/04/2011	MEERBREY, KENNETH	9161	024	City Of Chicago Police	$145.24
12/04/2011	MEERBREY, KENNETH	9161	024	City Of Chicago Police	$531.83
12/04/2011	MEERBREY, KENNETH	9161	024	City Of Chicago Police	$4.00
12/04/2011	MEERBREY, KENNETH	9161	024	City Of Chicago Police	$500.60
12/04/2011	MEERBREY, KENNETH	9161	024	City Of Chicago Police	$293.21
12/04/2011	MEERBREY, KENNETH	9161	024	City Of Chicago Police	$380.10
12/04/2011	MEERBREY, KENNETH	9161	024	City Of Chicago Police	$795.70
12/04/2011	MEERBREY, KENNETH	9161	024	City Of Chicago Police	$4,447.97
12/04/2011	MEERBREY, KENNETH	9161	024	City Of Chicago Police	$4,692.23
09/18/2014	MEDINA, CYNTHIA	9161		City Of Chicago Police	$1.68
09/18/2014	MEDINA, CYNTHIA	9161		City Of Chicago Police	$4.00
09/18/2014	MEDINA, CYNTHIA	9161		City Of Chicago Police	$257.76
09/18/2014	MEDINA, CYNTHIA	9161		City Of Chicago Police	$4.00
09/18/2014	MEDINA, CYNTHIA	9161		City Of Chicago Police	$1.68
09/18/2014	MEDINA, CYNTHIA	9161		City Of Chicago Police	$79.85
09/18/2014	MEDINA, CYNTHIA	9161		City Of Chicago Police	$4.00
09/18/2014	MEDINA, CYNTHIA	9161		City Of Chicago Police	$313.88
09/18/2014	MEDINA, CYNTHIA	9161		City Of Chicago Police	$4.00
09/18/2014	MEDINA, CYNTHIA	9161		City Of Chicago Police	$2.32
09/18/2014	MEDINA, CYNTHIA	9161		City Of Chicago Police	$4.00
09/18/2014	MEDINA, CYNTHIA	9161		City Of Chicago Police	$257.76
09/18/2014	MEDINA, CYNTHIA	9161		City Of Chicago Police	$2.15
09/18/2014	MEDINA, CYNTHIA	9161		City Of Chicago Police	$4.00
09/18/2014	MEDINA, CYNTHIA	9161		City Of Chicago Police	$299.13
09/18/2014	MEDINA, CYNTHIA	9161		City Of Chicago Police	$2.15
09/18/2014	MEDINA, CYNTHIA	9161		City Of Chicago Police	$299.13
10/13/2015	MCGREW, DAVID	9161		City Of Chicago Police	$254.04
10/13/2015	MCGREW, DAVID	9161		City Of Chicago Police	$0.49
10/13/2015	MCGREW, DAVID	9161		City Of Chicago Police	$4.00
06/26/2014	MC NAMARA, DANIEL	9161	045	City Of Chicago Police	$9.77

Incident Date	Claimant	Rank	Unit of Assignment	Insured	Total to be Paid
06/26/2014	MC NAMARA, DANIEL	9161	045	City Of Chicago Police	$1,092.73
06/26/2014	MC NAMARA, DANIEL	9161	045	City Of Chicago Police	$4.00
09/11/2014	MC GREAL, DANIEL	9161		City Of Chicago Police	$76.71
06/05/2015	MC CAULEY, MEGHANN	9171	020	City Of Chicago Police	$1,950.87
11/12/2015	MATUAL, DAVID	9165		City Of Chicago Police	$615.00
11/12/2015	MATUAL, DAVID	9165		City Of Chicago Police	$92.31
11/12/2015	MATUAL, DAVID	9165		City Of Chicago Police	$4.00
09/13/2014	MATEO, ERIC	9161	393	City Of Chicago Police	$4.00
09/13/2014	MATEO, ERIC	9161	393	City Of Chicago Police	$4.00
09/13/2014	MATEO, ERIC	9161	393	City Of Chicago Police	$39.97
09/13/2014	MATEO, ERIC	9161	393	City Of Chicago Police	$39.97
09/17/2015	MARTINEZ, JUAN	9164		City Of Chicago Police	$4.00
06/09/2015	MARTINEZ, ENRIQUE	9161	044	City Of Chicago Police	$0.75
06/09/2015	MARTINEZ, ENRIQUE	9161	044	City Of Chicago Police	$4.00
06/09/2015	MARTINEZ, ENRIQUE	9161	044	City Of Chicago Police	$39.60
05/23/2015	MARTINEZ, DANIEL	9161	010	City Of Chicago Police	$4.00
05/23/2015	MARTINEZ, DANIEL	9161	010	City Of Chicago Police	$1,236.41
05/23/2015	MARTINEZ, DANIEL	9161	010	City Of Chicago Police	$79.85
01/03/2015	MARTINEK, JILL	9161	044	City Of Chicago Police	$4.00
06/27/2015	MARLO, MICHAEL	9161		City Of Chicago Police	$27.79
06/27/2015	MARLO, MICHAEL	9161		City Of Chicago Police	$4.00
02/12/2015	MARKOS, THEODORA	9161	024	City Of Chicago Police	$49.69
02/12/2015	MARKOS, THEODORA	9161	024	City Of Chicago Police	$103.94
02/12/2015	MARKOS, THEODORA	9161	024	City Of Chicago Police	$4.00
02/12/2015	MARKOS, THEODORA	9161	024	City Of Chicago Police	$11,618.18
02/12/2015	MARKOS, THEODORA	9161	024	City Of Chicago Police	$0.57
02/12/2015	MARKOS, THEODORA	9161	024	City Of Chicago Police	$4.00
02/12/2015	MARKOS, THEODORA	9161	024	City Of Chicago Police	$52.52
06/01/2013	MACK, RICHARD	9161		City Of Chicago Police	$12,337.31
11/04/2008	MACK, PAUL			City Of Chicago Police	$4.00
11/04/2008	MACK, PAUL			City Of Chicago Police	$11.06
11/04/2008	MACK, PAUL			City Of Chicago Police	$150.62
03/25/2000	Lane, Reginald S	P	00003	City Of Chicago Police	$165.92

Incident Date	Claimant	Rank	Unit of Assignment	Insured	Total to be Paid
04/03/2015	LORENZANA, EDWIN	9161		City Of Chicago Police	$53.23
04/12/2015	LOPEZ, ROBERT	9161		City Of Chicago Police	$16.88
04/12/2015	LOPEZ, ROBERT	9161		City Of Chicago Police	$4.00
04/12/2015	LOPEZ, ROBERT	9161		City Of Chicago Police	$117.88
09/27/2015	LOPEZ, RICARDO	9161	353	City Of Chicago Police	$110.00
07/29/2015	LOPEZ, MONICA	9161		City Of Chicago Police	$4.00
07/29/2015	LOPEZ, MONICA	9161		City Of Chicago Police	$1.11
07/29/2015	LOPEZ, MONICA	9161		City Of Chicago Police	$197.49
10/27/2015	LEWIS, EILEEN	9161	008	City Of Chicago Police	$0.69
10/27/2015	LEWIS, EILEEN	9161	008	City Of Chicago Police	$206.61
10/27/2015	LEWIS, EILEEN	9161	008	City Of Chicago Police	$4.26
10/27/2015	LEWIS, EILEEN	9161	008	City Of Chicago Police	$4.00
10/27/2015	LEWIS, EILEEN	9161	008	City Of Chicago Police	$39.10
10/27/2015	LEWIS, EILEEN	9161	008	City Of Chicago Police	$4.00
10/27/2015	LEWIS, EILEEN	9161	008	City Of Chicago Police	$476.05
10/27/2015	LEWIS, EILEEN	9161	008	City Of Chicago Police	$4.00
01/01/2013	LEVERETT, SANDRA	9161	016	City Of Chicago Police	$4.00
01/01/2013	LEVERETT, SANDRA	9161	016	City Of Chicago Police	$5.59
01/01/2013	LEVERETT, SANDRA	9161	016	City Of Chicago Police	$624.56
01/01/2013	LEVERETT, SANDRA	9161	016	City Of Chicago Police	$1,198.08
10/17/2014	LEON, MARCO	9161		City Of Chicago Police	$1,058.98
10/04/2015	LEJA, JACEK	9161		City Of Chicago Police	$4.00
10/04/2015	LEJA, JACEK	9161		City Of Chicago Police	$405.21
10/04/2015	LEJA, JACEK	9161		City Of Chicago Police	$202.63
10/04/2015	LEJA, JACEK	9161		City Of Chicago Police	$4.00
10/04/2015	LEJA, JACEK	9161		City Of Chicago Police	$1.03
10/04/2015	LEJA, JACEK	9161		City Of Chicago Police	$107.02
10/04/2015	LEJA, JACEK	9161		City Of Chicago Police	$4.00
10/04/2015	LEJA, JACEK	9161		City Of Chicago Police	$1.16
10/04/2015	LEJA, JACEK	9161		City Of Chicago Police	$4.00
10/04/2015	LEJA, JACEK	9161		City Of Chicago Police	$72.50
11/14/2012	LEFEBVRE, TODD	9161	715	City Of Chicago Police	$339.43
11/14/2012	LEFEBVRE, TODD	9161	715	City Of Chicago Police	$398.49

Incident Date	Claimant	Rank	Unit of Assignment	Insured	Total to be Paid
11/14/2012	LEFEBVRE, TODD	9161	715	City Of Chicago Police	$4.00
11/14/2012	LEFEBVRE, TODD	9161	715	City Of Chicago Police	$0.77
11/14/2012	LEFEBVRE, TODD	9161	715	City Of Chicago Police	$0.66
11/14/2012	LEFEBVRE, TODD	9161	715	City Of Chicago Police	$4.00
02/01/2015	LEE, HYUK	9161		City Of Chicago Police	$4.00
02/01/2015	LEE, HYUK	9161		City Of Chicago Police	$527.51
09/06/2014	LEBENSORGER, FRED	9161		City Of Chicago Police	$110.00
09/06/2014	LEBENSORGER, FRED	9161		City Of Chicago Police	$125.85
09/06/2014	LEBENSORGER, FRED	9161		City Of Chicago Police	$225.00
02/08/2015	LAMPKIN, ELAINE	9161		City Of Chicago Police	$1,181.04
05/25/2015	LADD, RYAN	9161	044	City Of Chicago Police	$217.95
05/25/2015	LADD, RYAN	9161	044	City Of Chicago Police	$0.43
05/25/2015	LADD, RYAN	9161	044	City Of Chicago Police	$4.00
03/26/2013	KURTOVIC, ARIF	9161		City Of Chicago Police	$582.47
10/07/2014	KULBIDA, EDWARD	9175	007	City Of Chicago Police	$4.00
10/07/2014	KULBIDA, EDWARD	9175	007	City Of Chicago Police	$0.52
10/07/2014	KULBIDA, EDWARD	9175	007	City Of Chicago Police	$264.07
05/17/2015	KRAMER, DANIEL	9161	016	City Of Chicago Police	$1.09
05/17/2015	KRAMER, DANIEL	9161	016	City Of Chicago Police	$4.00
05/17/2015	KRAMER, DANIEL	9161	016	City Of Chicago Police	$252.54
05/17/2015	KRAMER, DANIEL	9161	016	City Of Chicago Police	$178.14
05/17/2015	KRAMER, DANIEL	9161	016	City Of Chicago Police	$4.00
05/17/2015	KRAMER, DANIEL	9161	016	City Of Chicago Police	$0.78
05/17/2015	KRAMER, DANIEL	9161	016	City Of Chicago Police	$188.83
05/17/2015	KRAMER, DANIEL	9161	016	City Of Chicago Police	$4.00
05/17/2015	KRAMER, DANIEL	9161	016	City Of Chicago Police	$0.20
05/17/2015	KRAMER, DANIEL	9161	016	City Of Chicago Police	$220.06
05/17/2015	KRAMER, DANIEL	9161	016	City Of Chicago Police	$4.00
05/17/2015	KRAMER, DANIEL	9161	016	City Of Chicago Police	$1.24
05/17/2015	KRAMER, DANIEL	9161	016	City Of Chicago Police	$161.88
05/17/2015	KRAMER, DANIEL	9161	016	City Of Chicago Police	$4.00
05/17/2015	KRAMER, DANIEL	9161	016	City Of Chicago Police	$0.59
05/17/2015	KRAMER, DANIEL	9161	016	City Of Chicago Police	$391.76

Incident Date	Claimant	Rank	Unit of Assignment	Insured	Total to be Paid
05/17/2015	KRAMER, DANIEL	9161	016	City Of Chicago Police	$4.00
05/17/2015	KRAMER, DANIEL	9161	016	City Of Chicago Police	$3.50
05/17/2015	KRAMER, DANIEL	9161	016	City Of Chicago Police	$18.83
05/17/2015	KRAMER, DANIEL	9161	016	City Of Chicago Police	$1,559.14
05/17/2015	KRAMER, DANIEL	9161	016	City Of Chicago Police	$4.00
05/17/2015	KRAMER, DANIEL	9161	016	City Of Chicago Police	$234.26
05/17/2015	KRAMER, DANIEL	9161	016	City Of Chicago Police	$4.00
05/17/2015	KRAMER, DANIEL	9161	016	City Of Chicago Police	$1.41
05/17/2015	KRAMER, DANIEL	9161	016	City Of Chicago Police	$161.88
05/17/2015	KRAMER, DANIEL	9161	016	City Of Chicago Police	$4.00
05/17/2015	KRAMER, DANIEL	9161	016	City Of Chicago Police	$0.59
05/17/2015	KRAMER, DANIEL	9161	016	City Of Chicago Police	$161.88
05/17/2015	KRAMER, DANIEL	9161	016	City Of Chicago Police	$4.00
05/17/2015	KRAMER, DANIEL	9161	016	City Of Chicago Police	$0.59
05/17/2015	KRAMER, DANIEL	9161	016	City Of Chicago Police	$178.14
05/17/2015	KRAMER, DANIEL	9161	016	City Of Chicago Police	$4.00
05/17/2015	KRAMER, DANIEL	9161	016	City Of Chicago Police	$0.78
05/17/2015	KRAMER, DANIEL	9161	016	City Of Chicago Police	$205.63
05/17/2015	KRAMER, DANIEL	9161	016	City Of Chicago Police	$4.00
07/27/2015	KOLODZIEJSKI, DANIEL	9161	016	City Of Chicago Police	$175.13
07/27/2015	KOLODZIEJSKI, DANIEL	9161	016	City Of Chicago Police	$4.00
07/27/2015	KOLODZIEJSKI, DANIEL	9161	016	City Of Chicago Police	$1.57
07/27/2015	KOLODZIEJSKI, DANIEL	9161	016	City Of Chicago Police	$75.86
07/27/2015	KOLODZIEJSKI, DANIEL	9161	016	City Of Chicago Police	$4.00
07/27/2015	KOLODZIEJSKI, DANIEL	9161	016	City Of Chicago Police	$0.68
02/01/2015	KOENIGSHOFER, KRISTIN	9161		City Of Chicago Police	$5,250.58
10/26/2015	KOCH, DAVID	9161		City Of Chicago Police	$4.00
10/26/2015	KOCH, DAVID	9161		City Of Chicago Police	$294.23
10/26/2015	KOCH, DAVID	9161		City Of Chicago Police	$0.58
10/26/2015	KOCH, DAVID	9161		City Of Chicago Police	$415.63
06/08/2015	KIRKILAS, GARY	9161	009	City Of Chicago Police	$225.00
06/21/2015	KIM, HYON			City Of Chicago Police	$4.00
06/21/2015	KIM, HYON			City Of Chicago Police	$5.01

Incident Date	Claimant	Rank	Unit of Assignment	Insured	Total to be Paid
06/21/2015	KIM, HYON			City Of Chicago Police	$88.41
06/02/2015	KEARNS, PATRICK	9161	023	City Of Chicago Police	$28,807.00
06/02/2015	KEARNS, PATRICK	9161	023	City Of Chicago Police	$1,141.99
10/18/2014	KAZARNOWICZ, MARCIN	9161		City Of Chicago Police	$0.43
10/18/2014	KAZARNOWICZ, MARCIN	9161		City Of Chicago Police	$4.00
10/18/2014	KAZARNOWICZ, MARCIN	9161		City Of Chicago Police	$4.00
10/18/2014	KAZARNOWICZ, MARCIN	9161		City Of Chicago Police	$236.22
10/18/2014	KAZARNOWICZ, MARCIN	9161		City Of Chicago Police	$217.95
10/18/2014	KAZARNOWICZ, MARCIN	9161		City Of Chicago Police	$0.46
11/24/2015	KALAFUT, KEITH	9161		City Of Chicago Police	$1,777.74
03/21/2015	KAHN, BRETT	9161		City Of Chicago Police	$0.68
03/21/2015	KAHN, BRETT	9161		City Of Chicago Police	$4.00
03/21/2015	KAHN, BRETT	9161		City Of Chicago Police	$75.86
10/14/1992	Johnson-Swain, Marianne C	P	00006	City Of Chicago Police	$1,033.96
10/14/1992	Johnson-Swain, Marianne C	P	00006	City Of Chicago Police	$6,569.26
10/14/1992	Johnson-Swain, Marianne C	P	00006	City Of Chicago Police	$49,092.52
10/14/1992	Johnson-Swain, Marianne C	P	00006	City Of Chicago Police	$305.36
10/14/1992	Johnson-Swain, Marianne C	P	00006	City Of Chicago Police	$118.45
10/14/1992	Johnson-Swain, Marianne C	P	00006	City Of Chicago Police	$537.90
10/14/1992	Johnson-Swain, Marianne C	P	00006	City Of Chicago Police	$58.85
08/25/1997	Johnson-Shelby, Estella	P	00006	City Of Chicago Police	$615.00
09/10/1994	Jackson, Talmitch	P	00003	City Of Chicago Police	$1,413.72
09/16/2015	JONES, SAMUEL	9161		City Of Chicago Police	$110.00
09/16/2015	JONES, SAMUEL	9161		City Of Chicago Police	$4.00
09/16/2015	JONES, SAMUEL	9161		City Of Chicago Police	$12.41
09/16/2015	JONES, SAMUEL	9161		City Of Chicago Police	$0.11
03/09/2015	JONES, RODNEY	9161	312	City Of Chicago Police	$37.49
03/09/2015	JONES, RODNEY	9161	312	City Of Chicago Police	$0.33
03/09/2015	JONES, RODNEY	9161	312	City Of Chicago Police	$4.00
11/03/2015	JONES, CALVIN	9161	015	City Of Chicago Police	$0.44
11/03/2015	JONES, CALVIN	9161	015	City Of Chicago Police	$4.00
11/03/2015	JONES, CALVIN	9161	015	City Of Chicago Police	$220.16
11/12/2014	JOHNSON, SHIRLEY	9161	012	City Of Chicago Police	$307.39

Incident Date	Claimant	Rank	Unit of Assignment	Insured	Total to be Paid
11/12/2014	JOHNSON, SHIRLEY	9161	012	City Of Chicago Police	$4.00
11/12/2014	JOHNSON, SHIRLEY	9161	012	City Of Chicago Police	$0.67
11/12/2014	JOHNSON, SHIRLEY	9161	012	City Of Chicago Police	$215.27
11/12/2014	JOHNSON, SHIRLEY	9161	012	City Of Chicago Police	$290.27
11/12/2014	JOHNSON, SHIRLEY	9161	012	City Of Chicago Police	$4.00
11/12/2014	JOHNSON, SHIRLEY	9161	012	City Of Chicago Police	$0.63
11/12/2014	JOHNSON, SHIRLEY	9161	012	City Of Chicago Police	$235.22
11/12/2014	JOHNSON, SHIRLEY	9161	012	City Of Chicago Police	$4.00
11/12/2014	JOHNSON, SHIRLEY	9161	012	City Of Chicago Police	$0.51
11/12/2014	JOHNSON, SHIRLEY	9161	012	City Of Chicago Police	$4.00
11/12/2014	JOHNSON, SHIRLEY	9161	012	City Of Chicago Police	$0.47
11/12/2014	JOHNSON, SHIRLEY	9161	012	City Of Chicago Police	$4.00
11/12/2014	JOHNSON, SHIRLEY	9161	012	City Of Chicago Police	$327.34
11/12/2014	JOHNSON, SHIRLEY	9161	012	City Of Chicago Police	$4.00
11/12/2014	JOHNSON, SHIRLEY	9161	012	City Of Chicago Police	$0.71
11/12/2014	JOHNSON, SHIRLEY	9161	012	City Of Chicago Police	$286.15
11/12/2014	JOHNSON, SHIRLEY	9161	012	City Of Chicago Police	$4.00
11/12/2014	JOHNSON, SHIRLEY	9161	012	City Of Chicago Police	$0.62
11/12/2014	JOHNSON, SHIRLEY	9161	012	City Of Chicago Police	$281.48
11/12/2014	JOHNSON, SHIRLEY	9161	012	City Of Chicago Police	$4.00
11/12/2014	JOHNSON, SHIRLEY	9161	012	City Of Chicago Police	$0.61
11/12/2014	JOHNSON, SHIRLEY	9161	012	City Of Chicago Police	$286.15
11/12/2014	JOHNSON, SHIRLEY	9161	012	City Of Chicago Police	$4.00
11/12/2014	JOHNSON, SHIRLEY	9161	012	City Of Chicago Police	$0.62
11/12/2014	JOHNSON, SHIRLEY	9161	012	City Of Chicago Police	$332.21
11/12/2014	JOHNSON, SHIRLEY	9161	012	City Of Chicago Police	$4.00
11/12/2014	JOHNSON, SHIRLEY	9161	012	City Of Chicago Police	$0.72
11/12/2014	JOHNSON, SHIRLEY	9161	012	City Of Chicago Police	$290.27
11/12/2014	JOHNSON, SHIRLEY	9161	012	City Of Chicago Police	$4.00
11/12/2014	JOHNSON, SHIRLEY	9161	012	City Of Chicago Police	$0.63
06/15/2015	JAIME, ELISEO	9161	007	City Of Chicago Police	$29.48
06/15/2015	JAIME, ELISEO	9161	007	City Of Chicago Police	$4.00
06/15/2015	JAIME, ELISEO	9161	007	City Of Chicago Police	$3,294.36

Incident Date	Claimant	Rank	Unit of Assignment	Insured	Total to be Paid
06/15/2015	JAIME, ELISEO	9161	007	City Of Chicago Police	$820.60
06/15/2015	JAIME, ELISEO	9161	007	City Of Chicago Police	$4.00
05/09/2014	JACKSON, MATTHEW	9161	161	City Of Chicago Police	$20.84
10/16/2014	JACKSON, GREGORY	9171	411	City Of Chicago Police	$4,082.05
12/15/2014	JACKSON JR, WILLIAM	9206	277	City Of Chicago Police	$850.60
12/15/2014	JACKSON JR, WILLIAM	9206	277	City Of Chicago Police	$4.00
12/15/2014	JACKSON JR, WILLIAM	9206	277	City Of Chicago Police	$0.88
12/15/2014	JACKSON JR, WILLIAM	9206	277	City Of Chicago Police	$731.38
12/15/2014	JACKSON JR, WILLIAM	9206	277	City Of Chicago Police	$4.00
12/15/2014	JACKSON JR, WILLIAM	9206	277	City Of Chicago Police	$0.75
12/15/2014	JACKSON JR, WILLIAM	9206	277	City Of Chicago Police	$35.82
12/15/2014	JACKSON JR, WILLIAM	9206	277	City Of Chicago Police	$4.00
12/15/2014	JACKSON JR, WILLIAM	9206	277	City Of Chicago Police	$1,473.36
12/15/2014	JACKSON JR, WILLIAM	9206	277	City Of Chicago Police	$15.68
12/15/2014	JACKSON JR, WILLIAM	9206	277	City Of Chicago Police	$4.00
12/15/2014	JACKSON JR, WILLIAM	9206	277	City Of Chicago Police	$644.60
12/15/2014	JACKSON JR, WILLIAM	9206	277	City Of Chicago Police	$4.00
12/15/2014	JACKSON JR, WILLIAM	9206	277	City Of Chicago Police	$405.21
08/23/2015	INFELISE, MICHAEL	9161	044	City Of Chicago Police	$300.30
02/08/2014	HUBACK, MELVIN	9161		City Of Chicago Police	$4.00
08/04/2012	HOZZIAN, JOANNE	9161	701	City Of Chicago Police	$225.00
08/04/2012	HOZZIAN, JOANNE	9161	701	City Of Chicago Police	$110.00
06/05/2014	HOLMES, MICHAEL	9161	044	City Of Chicago Police	$173.67
06/05/2014	HOLMES, MICHAEL	9161	044	City Of Chicago Police	$4.00
06/05/2014	HOLMES, MICHAEL	9161	044	City Of Chicago Police	$3.28
10/18/2015	HOFFMAN, GREGORY	9171	016	City Of Chicago Police	$0.35
10/18/2015	HOFFMAN, GREGORY	9171	016	City Of Chicago Police	$4.00
10/18/2015	HOFFMAN, GREGORY	9171	016	City Of Chicago Police	$325.92
10/18/2015	HOFFMAN, GREGORY	9171	016	City Of Chicago Police	$0.33
10/18/2015	HOFFMAN, GREGORY	9171	016	City Of Chicago Police	$6.08
10/18/2015	HOFFMAN, GREGORY	9171	016	City Of Chicago Police	$4.00
10/18/2015	HOFFMAN, GREGORY	9171	016	City Of Chicago Police	$44.80
10/18/2015	HOFFMAN, GREGORY	9171	016	City Of Chicago Police	$4.00

Incident Date	Claimant	Rank	Unit of Assignment	Insured	Total to be Paid
10/18/2015	HOFFMAN, GREGORY	9171	016	City Of Chicago Police	$293.82
10/18/2015	HOFFMAN, GREGORY	9171	016	City Of Chicago Police	$0.66
10/18/2015	HOFFMAN, GREGORY	9171	016	City Of Chicago Police	$255.87
10/18/2015	HOFFMAN, GREGORY	9171	016	City Of Chicago Police	$4.00
10/18/2015	HOFFMAN, GREGORY	9171	016	City Of Chicago Police	$2.77
10/18/2015	HOFFMAN, GREGORY	9171	016	City Of Chicago Police	$75.06
10/18/2015	HOFFMAN, GREGORY	9171	016	City Of Chicago Police	$4.00
10/18/2015	HOFFMAN, GREGORY	9171	016	City Of Chicago Police	$0.81
10/18/2015	HOFFMAN, GREGORY	9171	016	City Of Chicago Police	$484.00
10/18/2015	HOFFMAN, GREGORY	9171	016	City Of Chicago Police	$4.00
10/18/2015	HOFFMAN, GREGORY	9171	016	City Of Chicago Police	$0.55
10/18/2015	HOFFMAN, GREGORY	9171	016	City Of Chicago Police	$4.00
10/18/2015	HOFFMAN, GREGORY	9171	016	City Of Chicago Police	$287.19
10/18/2015	HOFFMAN, GREGORY	9171	016	City Of Chicago Police	$4.00
10/18/2015	HOFFMAN, GREGORY	9171	016	City Of Chicago Police	$0.32
10/18/2015	HOFFMAN, GREGORY	9171	016	City Of Chicago Police	$161.15
10/18/2015	HOFFMAN, GREGORY	9171	016	City Of Chicago Police	$4.00
10/18/2015	HOFFMAN, GREGORY	9171	016	City Of Chicago Police	$4.83
10/18/2015	HOFFMAN, GREGORY	9171	016	City Of Chicago Police	$679.11
03/06/2015	HITNEY, KEVIN	9168		City Of Chicago Police	$4.00
03/06/2015	HITNEY, KEVIN	9168		City Of Chicago Police	$281.01
07/31/2015	HITNEY, KEVIN	9168		City Of Chicago Police	$35.39
07/31/2015	HITNEY, KEVIN	9168		City Of Chicago Police	$4.00
06/10/2015	HILLARD, TERRI	9161	001	City Of Chicago Police	$2.36
06/10/2015	HILLARD, TERRI	9161	001	City Of Chicago Police	$124.65
06/10/2015	HILLARD, TERRI	9161	001	City Of Chicago Police	$4.00
05/31/2012	HERRERA, JUANA	9161		City Of Chicago Police	$48.12
05/31/2012	HERRERA, JUANA	9161		City Of Chicago Police	$48.15
05/31/2012	HERRERA, JUANA	9161		City Of Chicago Police	$48.12
09/03/2012	HERRERA, JUANA	9161	007	City Of Chicago Police	$1,988.32
09/03/2012	HERRERA, JUANA	9161	007	City Of Chicago Police	$1,166.84
09/03/2012	HERRERA, JUANA	9161	007	City Of Chicago Police	$595.32
09/03/2012	HERRERA, JUANA	9161	007	City Of Chicago Police	$1,200.00

Incident Date	Claimant	Rank	Unit of Assignment	Insured	Total to be Paid
09/03/2012	HERRERA, JUANA	9161	007	City Of Chicago Police	$1,068.60
09/03/2012	HERRERA, JUANA	9161	007	City Of Chicago Police	$1,295.85
11/24/2015	HERNANDEZ, tammy	9161		City Of Chicago Police	$4.00
11/24/2015	HERNANDEZ, tammy	9161		City Of Chicago Police	$92.31
11/24/2015	HERNANDEZ, tammy	9161		City Of Chicago Police	$615.00
10/31/2015	HERNANDEZ, DANIEL	9161		City Of Chicago Police	$110.00
11/23/2015	HEALY, JAMES	9161	019	City Of Chicago Police	$3,031.49
08/07/2013	HAUSER, DANIEL	9161	044	City Of Chicago Police	$2,414.10
08/07/2013	HAUSER, DANIEL	9161	044	City Of Chicago Police	$664.69
08/07/2013	HAUSER, DANIEL	9161	044	City Of Chicago Police	$4.00
08/07/2013	HAUSER, DANIEL	9161	044	City Of Chicago Police	$3,103.00
08/07/2013	HAUSER, DANIEL	9161	044	City Of Chicago Police	$21.98
11/17/2012	HATCH, CRAIG	9161		City Of Chicago Police	$8,780.89
04/01/2015	HARRIS, NAKIA	9161	044	City Of Chicago Police	$4.00
04/01/2015	HARRIS, NAKIA	9161	044	City Of Chicago Police	$41.37
04/01/2015	HARRIS, NAKIA	9161	044	City Of Chicago Police	$38.78
04/01/2015	HARRIS, NAKIA	9161	044	City Of Chicago Police	$4.00
04/01/2015	HARRIS, NAKIA	9161	044	City Of Chicago Police	$29.03
04/01/2015	HARRIS, NAKIA	9161	044	City Of Chicago Police	$259.35
04/01/2015	HARRIS, NAKIA	9161	044	City Of Chicago Police	$4.00
04/01/2015	HARRIS, NAKIA	9161	044	City Of Chicago Police	$1.68
04/01/2015	HARRIS, NAKIA	9161	044	City Of Chicago Police	$203.35
04/01/2015	HARRIS, NAKIA	9161	044	City Of Chicago Police	$4.00
04/01/2015	HARRIS, NAKIA	9161	044	City Of Chicago Police	$1.05
04/01/2015	HARRIS, NAKIA	9161	044	City Of Chicago Police	$259.35
04/01/2015	HARRIS, NAKIA	9161	044	City Of Chicago Police	$4.00
04/01/2015	HARRIS, NAKIA	9161	044	City Of Chicago Police	$1.68
04/01/2015	HARRIS, NAKIA	9161	044	City Of Chicago Police	$259.35
04/01/2015	HARRIS, NAKIA	9161	044	City Of Chicago Police	$4.00
04/01/2015	HARRIS, NAKIA	9161	044	City Of Chicago Police	$1.68
04/01/2015	HARRIS, NAKIA	9161	044	City Of Chicago Police	$18.90
02/19/2012	HARRIS, BRIAN			City Of Chicago Police	$13,139.95
08/14/2015	HARRIS, BRIAN	9161		City Of Chicago Police	$4.00

Incident Date	Claimant	Rank	Unit of Assignment	Insured	Total to be Paid
08/14/2015	HARRIS, BRIAN	9161		City Of Chicago Police	$0.57
08/14/2015	HARRIS, BRIAN	9161		City Of Chicago Police	$260.76
08/24/2014	HARN, ELIZABETH	9161		City Of Chicago Police	$4.00
08/24/2014	HARN, ELIZABETH	9161		City Of Chicago Police	$0.48
08/24/2014	HARN, ELIZABETH	9161		City Of Chicago Police	$4.00
08/24/2014	HARN, ELIZABETH	9161		City Of Chicago Police	$0.48
08/24/2014	HARN, ELIZABETH	9161		City Of Chicago Police	$219.59
08/24/2014	HARN, ELIZABETH	9161		City Of Chicago Police	$2.41
08/24/2014	HARN, ELIZABETH	9161		City Of Chicago Police	$4.00
08/24/2014	HARN, ELIZABETH	9161		City Of Chicago Police	$269.65
08/24/2014	HARN, ELIZABETH	9161		City Of Chicago Police	$219.59
11/24/2014	HANSSON, JEFFREY	9165		City Of Chicago Police	$4.00
11/24/2014	HANSSON, JEFFREY	9165		City Of Chicago Police	$837.90
11/24/2014	HANSSON, JEFFREY	9165		City Of Chicago Police	$26.40
11/24/2014	HANSSON, JEFFREY	9165		City Of Chicago Police	$352.28
11/24/2014	HANSSON, JEFFREY	9165		City Of Chicago Police	$26.19
11/24/2014	HANSSON, JEFFREY	9165		City Of Chicago Police	$60.16
11/24/2014	HANSSON, JEFFREY	9165		City Of Chicago Police	$10.39
11/24/2014	HANSSON, JEFFREY	9165		City Of Chicago Police	$1.37
11/24/2014	HANSSON, JEFFREY	9165		City Of Chicago Police	$210.18
11/24/2014	HANSSON, JEFFREY	9165		City Of Chicago Police	$4.00
11/24/2014	HANSSON, JEFFREY	9165		City Of Chicago Police	$4.00
11/24/2014	HANSSON, JEFFREY	9165		City Of Chicago Police	$210.18
11/24/2014	HANSSON, JEFFREY	9165		City Of Chicago Police	$1.37
11/24/2014	HANSSON, JEFFREY	9165		City Of Chicago Police	$347.55
11/24/2014	HANSSON, JEFFREY	9165		City Of Chicago Police	$13.76
11/24/2014	HANSSON, JEFFREY	9165		City Of Chicago Police	$40.68
11/24/2014	HANSSON, JEFFREY	9165		City Of Chicago Police	$210.18
11/24/2014	HANSSON, JEFFREY	9165		City Of Chicago Police	$4.00
11/24/2014	HANSSON, JEFFREY	9165		City Of Chicago Police	$1.37
11/24/2014	HANSSON, JEFFREY	9165		City Of Chicago Police	$420.36
11/24/2014	HANSSON, JEFFREY	9165		City Of Chicago Police	$4.00
11/24/2014	HANSSON, JEFFREY	9165		City Of Chicago Police	$2.74

Incident Date	Claimant	Rank	Unit of Assignment	Insured	Total to be Paid
07/12/2015	HANDZEL, LANCE	9161	008	City Of Chicago Police	$6.36
07/12/2015	HANDZEL, LANCE	9161	008	City Of Chicago Police	$336.65
07/12/2015	HANDZEL, LANCE	9161	008	City Of Chicago Police	$3,054.62
05/07/2015	HABIAK, MICHELLE	9165	384	City Of Chicago Police	$4.00
05/07/2015	HABIAK, MICHELLE	9165	384	City Of Chicago Police	$1.69
05/07/2015	HABIAK, MICHELLE	9165	384	City Of Chicago Police	$259.84
07/16/2015	GUTIERREZ, JORGE	9161		City Of Chicago Police	$110.00
07/16/2015	GUTIERREZ, JORGE	9161		City Of Chicago Police	$203.20
07/16/2015	GUTIERREZ, JORGE	9161		City Of Chicago Police	$4.00
07/16/2015	GUTIERREZ, JORGE	9161		City Of Chicago Police	$1.27
11/23/2014	GUERRERO, ANGELICA	9161		City Of Chicago Police	$76.71
05/14/2010	GUARNIERI, PAUL	9161		City Of Chicago Police	$76.71
05/14/2010	GUARNIERI, PAUL	9161		City Of Chicago Police	$71.87
09/22/2015	GROBNER, DARREN	9161	044	City Of Chicago Police	$259.94
09/22/2015	GROBNER, DARREN	9161	044	City Of Chicago Police	$4.00
09/22/2015	GROBNER, DARREN	9161	044	City Of Chicago Police	$0.51
07/04/2012	GRIFFIN, TAMMI	9161		City Of Chicago Police	$79.85
07/04/2012	GRIFFIN, TAMMI	9161		City Of Chicago Police	$117.88
07/04/2012	GRIFFIN, TAMMI	9161		City Of Chicago Police	$79.17
01/11/2014	GRIFFIN, MAUREEN	9152	341	City Of Chicago Police	$76.71
12/06/2012	GRAHAM, BRIAN	9161	005	City Of Chicago Police	$42.56
12/06/2012	GRAHAM, BRIAN	9161	005	City Of Chicago Police	$4.00
12/06/2012	GRAHAM, BRIAN	9161	005	City Of Chicago Police	$110.00
12/06/2012	GRAHAM, BRIAN	9161	005	City Of Chicago Police	$388.03
12/06/2012	GRAHAM, BRIAN	9161	005	City Of Chicago Police	$4.00
12/06/2012	GRAHAM, BRIAN	9161	005	City Of Chicago Police	$3.48
12/06/2012	GRAHAM, BRIAN	9161	005	City Of Chicago Police	$225.00
06/21/2014	GOUGIS, JEFFREY	9161		City Of Chicago Police	$76.71
09/24/2015	GORMAN, THOMAS	9161		City Of Chicago Police	$0.61
09/24/2015	GORMAN, THOMAS	9161		City Of Chicago Police	$308.27
09/24/2015	GORMAN, THOMAS	9161		City Of Chicago Police	$4.00
09/24/2015	GORMAN, THOMAS	9161		City Of Chicago Police	$0.69
09/24/2015	GORMAN, THOMAS	9161		City Of Chicago Police	$4.00

Incident Date	Claimant	Rank	Unit of Assignment	Insured	Total to be Paid
09/24/2015	GORMAN, THOMAS	9161		City Of Chicago Police	$347.79
09/24/2015	GORMAN, THOMAS	9161		City Of Chicago Police	$0.69
09/24/2015	GORMAN, THOMAS	9161		City Of Chicago Police	$347.79
09/24/2015	GORMAN, THOMAS	9161		City Of Chicago Police	$4.00
08/11/2015	GONZALEZ, RICARDO	9161		City Of Chicago Police	$222.08
08/11/2015	GONZALEZ, RICARDO	9161		City Of Chicago Police	$0.59
08/11/2015	GONZALEZ, RICARDO	9161		City Of Chicago Police	$297.18
08/11/2015	GONZALEZ, RICARDO	9161		City Of Chicago Police	$4.00
08/11/2015	GONZALEZ, RICARDO	9161		City Of Chicago Police	$0.44
08/11/2015	GONZALEZ, RICARDO	9161		City Of Chicago Police	$4.00
08/11/2015	GONZALEZ, RICARDO	9161		City Of Chicago Police	$0.59
08/11/2015	GONZALEZ, RICARDO	9161		City Of Chicago Police	$297.18
08/11/2015	GONZALEZ, RICARDO	9161		City Of Chicago Police	$4.00
09/09/2014	GONZALEZ, JUAN	9161	014	City Of Chicago Police	$537.02
09/09/2014	GONZALEZ, JUAN	9161	014	City Of Chicago Police	$10.14
09/09/2014	GONZALEZ, JUAN	9161	014	City Of Chicago Police	$4.00
08/12/2015	GONZALES, ROBIN	9161	044	City Of Chicago Police	$153.26
08/12/2015	GONZALES, ROBIN	9161	044	City Of Chicago Police	$4.00
08/12/2015	GONZALES, ROBIN	9161	044	City Of Chicago Police	$108.59
08/12/2015	GONZALES, ROBIN	9161	044	City Of Chicago Police	$0.17
08/12/2015	GONZALES, ROBIN	9161	044	City Of Chicago Police	$4.00
11/27/2015	GOMEZ, ROBERTO	9161		City Of Chicago Police	$1,763.50
05/25/2012	GLUGLA, CRYSTAL	9161	189	City Of Chicago Police	$4.00
05/25/2012	GLUGLA, CRYSTAL	9161	189	City Of Chicago Police	$0.60
05/25/2012	GLUGLA, CRYSTAL	9161	189	City Of Chicago Police	$12,673.51
05/25/2012	GLUGLA, CRYSTAL	9161	189	City Of Chicago Police	$304.14
08/18/2014	GILLESPIE, PATRICK	9173	630	City Of Chicago Police	$5,708.67
08/18/2014	GILLESPIE, PATRICK	9173	630	City Of Chicago Police	$1,010.57
08/18/2014	GILLESPIE, PATRICK	9173	630	City Of Chicago Police	$1,528.80
03/31/2015	GIBSON, DELORES	9161	171	City Of Chicago Police	$259.68
03/31/2015	GIBSON, DELORES	9161	171	City Of Chicago Police	$4.00
03/31/2015	GIBSON, DELORES	9161	171	City Of Chicago Police	$0.52
03/31/2015	GIBSON, DELORES	9161	171	City Of Chicago Police	$4.00

Incident Date	Claimant	Rank	Unit of Assignment	Insured	Total to be Paid
03/31/2015	GIBSON, DELORES	9161	171	City Of Chicago Police	$0.52
03/31/2015	GIBSON, DELORES	9161	171	City Of Chicago Police	$261.60
04/12/2015	GIBBELINA, JOHN	9161	016	City Of Chicago Police	$4.00
04/12/2015	GIBBELINA, JOHN	9161	016	City Of Chicago Police	$43.17
08/08/2015	GIANNOS, ELIAS	9161		City Of Chicago Police	$261.60
08/08/2015	GIANNOS, ELIAS	9161		City Of Chicago Police	$4.00
08/08/2015	GIANNOS, ELIAS	9161		City Of Chicago Police	$0.52
08/08/2015	GIANNOS, ELIAS	9161		City Of Chicago Police	$75.06
08/08/2015	GIANNOS, ELIAS	9161		City Of Chicago Police	$4.00
08/08/2015	GIANNOS, ELIAS	9161		City Of Chicago Police	$0.81
02/05/2015	GHUSAIN, KASSIM	9161	003	City Of Chicago Police	$13.00
02/05/2015	GHUSAIN, KASSIM	9161	003	City Of Chicago Police	$68.29
02/05/2015	GHUSAIN, KASSIM	9161	003	City Of Chicago Police	$527.49
02/05/2015	GHUSAIN, KASSIM	9161	003	City Of Chicago Police	$124.16
04/06/2015	GHIOTTO, SANTINO	9161	044	City Of Chicago Police	$66.11
04/06/2015	GHIOTTO, SANTINO	9161	044	City Of Chicago Police	$1.99
04/06/2015	GHIOTTO, SANTINO	9161	044	City Of Chicago Police	$4.00
04/06/2015	GHIOTTO, SANTINO	9161	044	City Of Chicago Police	$0.33
04/06/2015	GHIOTTO, SANTINO	9161	044	City Of Chicago Police	$4.00
04/06/2015	GHIOTTO, SANTINO	9161	044	City Of Chicago Police	$37.06
04/06/2015	GHIOTTO, SANTINO	9161	044	City Of Chicago Police	$0.59
04/06/2015	GHIOTTO, SANTINO	9161	044	City Of Chicago Police	$222.00
04/06/2015	GHIOTTO, SANTINO	9161	044	City Of Chicago Police	$4.00
05/10/2014	GARZA, NORA	9161	044	City Of Chicago Police	$2.47
05/10/2014	GARZA, NORA	9161	044	City Of Chicago Police	$4.00
05/10/2014	GARZA, NORA	9161	044	City Of Chicago Police	$275.17
05/10/2014	GARZA, NORA	9161	044	City Of Chicago Police	$0.36
05/10/2014	GARZA, NORA	9161	044	City Of Chicago Police	$4.00
05/10/2014	GARZA, NORA	9161	044	City Of Chicago Police	$332.31
05/10/2014	GARZA, NORA	9161	044	City Of Chicago Police	$0.68
05/10/2014	GARZA, NORA	9161	044	City Of Chicago Police	$75.86
05/10/2014	GARZA, NORA	9161	044	City Of Chicago Police	$4.00
06/15/2015	GARRETT, ERIN	9161	004	City Of Chicago Police	$41.88

Incident Date	Claimant	Rank	Unit of Assignment	Insured	Total to be Paid
01/04/2015	GARCIA, TINA	9161	019	City Of Chicago Police	$15.10
01/04/2015	GARCIA, TINA	9161	019	City Of Chicago Police	$4.00
01/04/2015	GARCIA, TINA	9161	019	City Of Chicago Police	$743.47
01/04/2015	GARCIA, TINA	9161	019	City Of Chicago Police	$2.37
01/04/2015	GARCIA, TINA	9161	019	City Of Chicago Police	$4.00
01/04/2015	GARCIA, TINA	9161	019	City Of Chicago Police	$264.83
01/04/2015	GARCIA, TINA	9161	019	City Of Chicago Police	$4.00
01/04/2015	GARCIA, TINA	9161	019	City Of Chicago Police	$1,687.78
11/06/2012	GARCIA JR, ENRIQUE	9161		City Of Chicago Police	$3,427.79
08/20/2015	GANNON JR, THOMAS	9161	011	City Of Chicago Police	$4.00
08/20/2015	GANNON JR, THOMAS	9161	011	City Of Chicago Police	$0.23
08/20/2015	GANNON JR, THOMAS	9161	011	City Of Chicago Police	$12.11
09/07/2014	GAINER, RYAN	9161		City Of Chicago Police	$0.33
09/07/2014	GAINER, RYAN	9161		City Of Chicago Police	$36.86
09/07/2014	GAINER, RYAN	9161		City Of Chicago Police	$4.00
03/07/2015	GAETA, JAIME	9161	006	City Of Chicago Police	$170.47
03/07/2015	GAETA, JAIME	9161	006	City Of Chicago Police	$0.19
03/07/2015	GAETA, JAIME	9161	006	City Of Chicago Police	$4.00
04/08/2006	Fuller, Stephen B	P	00018	City Of Chicago Police	$6,732.35
04/08/2006	Fuller, Stephen B	P	00018	City Of Chicago Police	$2,528.50
04/08/2006	Fuller, Stephen B	P	00018	City Of Chicago Police	$2,998.24
06/03/2015	FUENTES, EIBAR	9161		City Of Chicago Police	$265.39
06/03/2015	FUENTES, EIBAR	9161		City Of Chicago Police	$4.00
06/03/2015	FUENTES, EIBAR	9161		City Of Chicago Police	$29.59
06/03/2015	FUENTES, EIBAR	9161		City Of Chicago Police	$46.35
06/03/2015	FUENTES, EIBAR	9161		City Of Chicago Police	$4.00
06/03/2015	FUENTES, EIBAR	9161		City Of Chicago Police	$0.29
09/11/2015	FRIEL, DAVID	9171		City Of Chicago Police	$2,945.74
09/11/2015	FRIEL, DAVID	9171		City Of Chicago Police	$217.95
09/11/2015	FRIEL, DAVID	9171		City Of Chicago Police	$4.00
09/11/2015	FRIEL, DAVID	9171		City Of Chicago Police	$0.43
10/10/2014	FRAUSTO, JACQUELYN	9171	011	City Of Chicago Police	$5,675.75
06/02/2015	FRANO JR, WAYNE	9161	044	City Of Chicago Police	$4.00

Incident Date	Claimant	Rank	Unit of Assignment	Insured	Total to be Paid
06/02/2015	FRANO JR, WAYNE	9161	044	City Of Chicago Police	$0.68
06/02/2015	FRANO JR, WAYNE	9161	044	City Of Chicago Police	$311.74
06/02/2015	FRANO JR, WAYNE	9161	044	City Of Chicago Police	$4.00
06/02/2015	FRANO JR, WAYNE	9161	044	City Of Chicago Police	$0.34
06/02/2015	FRANO JR, WAYNE	9161	044	City Of Chicago Police	$311.74
06/02/2015	FRANO JR, WAYNE	9161	044	City Of Chicago Police	$4.00
06/02/2015	FRANO JR, WAYNE	9161	044	City Of Chicago Police	$0.34
06/02/2015	FRANO JR, WAYNE	9161	044	City Of Chicago Police	$311.74
06/02/2015	FRANO JR, WAYNE	9161	044	City Of Chicago Police	$4.00
06/02/2015	FRANO JR, WAYNE	9161	044	City Of Chicago Police	$0.34
06/02/2015	FRANO JR, WAYNE	9161	044	City Of Chicago Police	$50.28
06/02/2015	FRANO JR, WAYNE	9161	044	City Of Chicago Police	$4.00
06/02/2015	FRANO JR, WAYNE	9161	044	City Of Chicago Police	$627.34
06/02/2015	FRANO JR, WAYNE	9161	044	City Of Chicago Police	$0.34
06/02/2015	FRANO JR, WAYNE	9161	044	City Of Chicago Police	$4.00
06/02/2015	FRANO JR, WAYNE	9161	044	City Of Chicago Police	$311.74
06/02/2015	FRANO JR, WAYNE	9161	044	City Of Chicago Police	$0.95
06/02/2015	FRANO JR, WAYNE	9161	044	City Of Chicago Police	$4.00
06/02/2015	FRANO JR, WAYNE	9161	044	City Of Chicago Police	$17,041.67
06/02/2015	FRANO JR, WAYNE	9161	044	City Of Chicago Police	$53.98
06/02/2015	FRANO JR, WAYNE	9161	044	City Of Chicago Police	$2,858.34
06/02/2015	FRANO JR, WAYNE	9161	044	City Of Chicago Police	$0.34
06/02/2015	FRANO JR, WAYNE	9161	044	City Of Chicago Police	$4.00
06/02/2015	FRANO JR, WAYNE	9161	044	City Of Chicago Police	$556.64
06/02/2015	FRANO JR, WAYNE	9161	044	City Of Chicago Police	$4.00
06/02/2015	FRANO JR, WAYNE	9161	044	City Of Chicago Police	$0.60
06/02/2015	FRANO JR, WAYNE	9161	044	City Of Chicago Police	$373.03
06/02/2015	FRANO JR, WAYNE	9161	044	City Of Chicago Police	$4.00
06/02/2015	FRANO JR, WAYNE	9161	044	City Of Chicago Police	$0.40
06/02/2015	FRANO JR, WAYNE	9161	044	City Of Chicago Police	$371.10
06/02/2015	FRANO JR, WAYNE	9161	044	City Of Chicago Police	$4.00
06/02/2015	FRANO JR, WAYNE	9161	044	City Of Chicago Police	$0.40
06/02/2015	FRANO JR, WAYNE	9161	044	City Of Chicago Police	$311.74

Incident Date	Claimant	Rank	Unit of Assignment	Insured	Total to be Paid
06/02/2015	FRANO JR, WAYNE	9161	044	City Of Chicago Police	$4.00
06/02/2015	FRANO JR, WAYNE	9161	044	City Of Chicago Police	$0.34
06/02/2015	FRANO JR, WAYNE	9161	044	City Of Chicago Police	$267.32
06/02/2015	FRANO JR, WAYNE	9161	044	City Of Chicago Police	$4.00
06/02/2015	FRANO JR, WAYNE	9161	044	City Of Chicago Police	$0.29
06/02/2015	FRANO JR, WAYNE	9161	044	City Of Chicago Police	$267.32
06/02/2015	FRANO JR, WAYNE	9161	044	City Of Chicago Police	$4.00
06/02/2015	FRANO JR, WAYNE	9161	044	City Of Chicago Police	$0.29
06/02/2015	FRANO JR, WAYNE	9161	044	City Of Chicago Police	$686.70
06/02/2015	FRANO JR, WAYNE	9161	044	City Of Chicago Police	$4.00
06/02/2015	FRANO JR, WAYNE	9161	044	City Of Chicago Police	$0.74
06/02/2015	FRANO JR, WAYNE	9161	044	City Of Chicago Police	$313.67
06/02/2015	FRANO JR, WAYNE	9161	044	City Of Chicago Police	$4.00
06/02/2015	FRANO JR, WAYNE	9161	044	City Of Chicago Police	$0.34
06/02/2015	FRANO JR, WAYNE	9161	044	City Of Chicago Police	$373.03
06/02/2015	FRANO JR, WAYNE	9161	044	City Of Chicago Police	$4.00
06/02/2015	FRANO JR, WAYNE	9161	044	City Of Chicago Police	$0.40
06/02/2015	FRANO JR, WAYNE	9161	044	City Of Chicago Police	$313.67
07/15/2015	FRANCO, LINDEN	9161		City Of Chicago Police	$264.07
07/15/2015	FRANCO, LINDEN	9161		City Of Chicago Police	$4.00
07/15/2015	FRANCO, LINDEN	9161		City Of Chicago Police	$0.52
07/15/2015	FRANCO, LINDEN	9161		City Of Chicago Police	$1,014.00
07/15/2015	FRANCO, LINDEN	9161		City Of Chicago Police	$2,697.50
07/15/2015	FRANCO, LINDEN	9161		City Of Chicago Police	$2,998.24
04/03/2013	FOSTER, KEVIN	9161		City Of Chicago Police	$76.71
05/31/2015	FONG, PATRICIA	9161	001	City Of Chicago Police	$1,063.30
03/20/2012	FONDA, DAVID	9161		City Of Chicago Police	$109.18
12/12/2008	FOLINO, ANTHONY	9161		City Of Chicago Police	$17,241.87
11/06/2010	FOLINO, ANTHONY	9161		City Of Chicago Police	$160.18
11/06/2010	FOLINO, ANTHONY	9161		City Of Chicago Police	$248.73
11/06/2010	FOLINO, ANTHONY	9161		City Of Chicago Police	$458.86
11/06/2010	FOLINO, ANTHONY	9161		City Of Chicago Police	$215.85
11/06/2010	FOLINO, ANTHONY	9161		City Of Chicago Police	$271.07

Incident Date	Claimant	Rank	Unit of Assignment	Insured	Total to be Paid
11/06/2010	FOLINO, ANTHONY	9161		City Of Chicago Police	$897.14
11/06/2010	FOLINO, ANTHONY	9161		City Of Chicago Police	$26.48
11/06/2010	FOLINO, ANTHONY	9161		City Of Chicago Police	$240.03
02/16/2015	FOLINO, ANTHONY	9161		City Of Chicago Police	$308.11
02/16/2015	FOLINO, ANTHONY	9161		City Of Chicago Police	$150.00
11/13/2015	FOLEY, JAMES	9161		City Of Chicago Police	$75.86
11/13/2015	FOLEY, JAMES	9161		City Of Chicago Police	$4.00
11/13/2015	FOLEY, JAMES	9161		City Of Chicago Police	$0.68
06/08/2015	FLOWERS, ANTHONY	9165	009	City Of Chicago Police	$0.53
06/08/2015	FLOWERS, ANTHONY	9165	009	City Of Chicago Police	$4.00
06/08/2015	FLOWERS, ANTHONY	9165	009	City Of Chicago Police	$198.13
06/08/2015	FLOWERS, ANTHONY	9165	009	City Of Chicago Police	$0.23
06/08/2015	FLOWERS, ANTHONY	9165	009	City Of Chicago Police	$4.00
06/08/2015	FLOWERS, ANTHONY	9165	009	City Of Chicago Police	$460.97
07/04/2014	FLORES, MICHAEL	9161		City Of Chicago Police	$4.00
07/04/2014	FLORES, MICHAEL	9161		City Of Chicago Police	$1.37
07/04/2014	FLORES, MICHAEL	9161		City Of Chicago Police	$4.00
07/04/2014	FLORES, MICHAEL	9161		City Of Chicago Police	$1.79
07/04/2014	FLORES, MICHAEL	9161		City Of Chicago Police	$153.02
07/04/2014	FLORES, MICHAEL	9161		City Of Chicago Police	$36.44
07/04/2014	FLORES, MICHAEL	9161		City Of Chicago Police	$4.00
07/04/2014	FLORES, MICHAEL	9161		City Of Chicago Police	$200.32
07/04/2014	FLORES, MICHAEL	9161		City Of Chicago Police	$0.33
07/04/2014	FLORES, MICHAEL	9161		City Of Chicago Police	$4.00
10/12/2015	FLORES, CONNIE	9161	412	City Of Chicago Police	$4.00
09/28/2015	FLISK, MARGARET	9171		City Of Chicago Police	$36.30
09/28/2015	FLISK, MARGARET	9171		City Of Chicago Police	$258.25
09/28/2015	FLISK, MARGARET	9171		City Of Chicago Police	$4.00
09/28/2015	FLISK, MARGARET	9171		City Of Chicago Police	$0.29
09/28/2015	FLISK, MARGARET	9171		City Of Chicago Police	$42.20
09/28/2015	FLISK, MARGARET	9171		City Of Chicago Police	$4.00
09/28/2015	FLISK, MARGARET	9171		City Of Chicago Police	$37.52
09/28/2015	FLISK, MARGARET	9171		City Of Chicago Police	$216.05

Incident Date	Claimant	Rank	Unit of Assignment	Insured	Total to be Paid
09/28/2015	FLISK, MARGARET	9171		City Of Chicago Police	$4.00
09/28/2015	FLISK, MARGARET	9171		City Of Chicago Police	$0.24
09/28/2015	FLISK, MARGARET	9171		City Of Chicago Police	$42.20
09/28/2015	FLISK, MARGARET	9171		City Of Chicago Police	$4.00
09/28/2015	FLISK, MARGARET	9171		City Of Chicago Police	$27.34
09/28/2015	FLISK, MARGARET	9171		City Of Chicago Police	$216.05
09/28/2015	FLISK, MARGARET	9171		City Of Chicago Police	$4.00
09/28/2015	FLISK, MARGARET	9171		City Of Chicago Police	$0.24
09/28/2015	FLISK, MARGARET	9171		City Of Chicago Police	$62.28
09/28/2015	FLISK, MARGARET	9171		City Of Chicago Police	$4.00
09/28/2015	FLISK, MARGARET	9171		City Of Chicago Police	$2.99
09/28/2015	FLISK, MARGARET	9171		City Of Chicago Police	$254.10
09/28/2015	FLISK, MARGARET	9171		City Of Chicago Police	$4.00
09/28/2015	FLISK, MARGARET	9171		City Of Chicago Police	$0.29
09/28/2015	FLISK, MARGARET	9171		City Of Chicago Police	$216.05
09/28/2015	FLISK, MARGARET	9171		City Of Chicago Police	$4.00
09/28/2015	FLISK, MARGARET	9171		City Of Chicago Police	$0.24
09/28/2015	FLISK, MARGARET	9171		City Of Chicago Police	$46.35
09/28/2015	FLISK, MARGARET	9171		City Of Chicago Police	$4.00
09/28/2015	FLISK, MARGARET	9171		City Of Chicago Police	$37.01
09/28/2015	FLISK, MARGARET	9171		City Of Chicago Police	$46.35
09/28/2015	FLISK, MARGARET	9171		City Of Chicago Police	$4.00
06/03/2014	FILICE, DARYL	9161	009	City Of Chicago Police	$1,514.91
09/25/2015	FIGUEROA, EDWIN	9161		City Of Chicago Police	$3.39
09/25/2015	FIGUEROA, EDWIN	9161		City Of Chicago Police	$59.89
09/25/2015	FIGUEROA, EDWIN	9161		City Of Chicago Police	$4.00
07/06/2015	FERNANDEZ, JOSE	9161	008	City Of Chicago Police	$261.97
07/06/2015	FERNANDEZ, JOSE	9161	008	City Of Chicago Police	$4.00
07/06/2015	FERNANDEZ, JOSE	9161	008	City Of Chicago Police	$0.51
07/06/2015	FERNANDEZ, JOSE	9161	008	City Of Chicago Police	$266.10
07/06/2015	FERNANDEZ, JOSE	9161	008	City Of Chicago Police	$4.00
07/06/2015	FERNANDEZ, JOSE	9161	008	City Of Chicago Police	$0.52
07/06/2015	FERNANDEZ, JOSE	9161	008	City Of Chicago Police	$261.97

Incident Date	Claimant	Rank	Unit of Assignment	Insured	Total to be Paid
07/06/2015	FERNANDEZ, JOSE	9161	008	City Of Chicago Police	$4.00
07/06/2015	FERNANDEZ, JOSE	9161	008	City Of Chicago Police	$0.51
07/06/2015	FERNANDEZ, JOSE	9161	008	City Of Chicago Police	$266.10
07/06/2015	FERNANDEZ, JOSE	9161	008	City Of Chicago Police	$4.00
07/06/2015	FERNANDEZ, JOSE	9161	008	City Of Chicago Police	$0.52
07/06/2015	FERNANDEZ, JOSE	9161	008	City Of Chicago Police	$229.82
07/06/2015	FERNANDEZ, JOSE	9161	008	City Of Chicago Police	$4.00
07/06/2015	FERNANDEZ, JOSE	9161	008	City Of Chicago Police	$0.25
07/06/2015	FERNANDEZ, JOSE	9161	008	City Of Chicago Police	$229.82
07/06/2015	FERNANDEZ, JOSE	9161	008	City Of Chicago Police	$0.67
07/06/2015	FERNANDEZ, JOSE	9161	008	City Of Chicago Police	$4.00
07/06/2015	FERNANDEZ, JOSE	9161	008	City Of Chicago Police	$341.20
07/06/2015	FERNANDEZ, JOSE	9161	008	City Of Chicago Police	$4.00
07/06/2015	FERNANDEZ, JOSE	9161	008	City Of Chicago Police	$0.25
07/06/2015	FERNANDEZ, JOSE	9161	008	City Of Chicago Police	$0.61
07/06/2015	FERNANDEZ, JOSE	9161	008	City Of Chicago Police	$4.00
07/06/2015	FERNANDEZ, JOSE	9161	008	City Of Chicago Police	$310.30
08/06/2015	FENNESSEY, PATRICK	9161		City Of Chicago Police	$4.00
08/06/2015	FENNESSEY, PATRICK	9161		City Of Chicago Police	$231.09
11/02/2015	FELICIANO, EDWARD	9161	167	City Of Chicago Police	$110.00
09/16/2010	FEIL, CHRISTOPHER	9161	393	City Of Chicago Police	$2,952.57
09/16/2010	FEIL, CHRISTOPHER	9161	393	City Of Chicago Police	$1,571.16
09/16/2010	FEIL, CHRISTOPHER	9161	393	City Of Chicago Police	$16.69
08/30/2015	FAGAN, DANIEL	9161		City Of Chicago Police	$4.00
08/30/2015	FAGAN, DANIEL	9161		City Of Chicago Police	$0.59
08/30/2015	FAGAN, DANIEL	9161		City Of Chicago Police	$255.26
08/30/2015	FAGAN, DANIEL	9161		City Of Chicago Police	$4.00
08/30/2015	FAGAN, DANIEL	9161		City Of Chicago Police	$0.59
08/30/2015	FAGAN, DANIEL	9161		City Of Chicago Police	$301.38
08/30/2015	FAGAN, DANIEL	9161		City Of Chicago Police	$4.00
08/30/2015	FAGAN, DANIEL	9161		City Of Chicago Police	$301.38
08/30/2015	FAGAN, DANIEL	9161		City Of Chicago Police	$0.50
09/03/1999	Engelhardt, Daniel	P	00021	City Of Chicago Police	$710.49

Incident Date	Claimant	Rank	Unit of Assignment	Insured	Total to be Paid
04/02/2003	Eng, Douglas	P	00015	City Of Chicago Police	$1,152.11
04/02/2003	Eng, Douglas	P	00015	City Of Chicago Police	$2,405.20
11/29/2015	ESPINO, EUGENIO	9161		City Of Chicago Police	$646.45
11/29/2015	ESPINO, EUGENIO	9161		City Of Chicago Police	$5.79
11/29/2015	ESPINO, EUGENIO	9161		City Of Chicago Police	$4.00
09/03/2012	ENRIQUEZ, ELIZABETH	9161	007	City Of Chicago Police	$1,337.75
09/03/2012	ENRIQUEZ, ELIZABETH	9161	007	City Of Chicago Police	$4.00
09/03/2012	ENRIQUEZ, ELIZABETH	9161	007	City Of Chicago Police	$0.62
09/03/2012	ENRIQUEZ, ELIZABETH	9161	007	City Of Chicago Police	$312.40
09/03/2012	ENRIQUEZ, ELIZABETH	9161	007	City Of Chicago Police	$0.66
09/03/2012	ENRIQUEZ, ELIZABETH	9161	007	City Of Chicago Police	$4.00
09/03/2012	ENRIQUEZ, ELIZABETH	9161	007	City Of Chicago Police	$337.76
08/15/2010	ENG, DOUGLAS			City Of Chicago Police	$434.28
08/15/2010	ENG, DOUGLAS			City Of Chicago Police	$1,745.20
05/25/2015	ENDERLE, DIANA	9161	044	City Of Chicago Police	$110.00
05/25/2015	ENDERLE, DIANA	9161	044	City Of Chicago Police	$110.00
05/25/2015	ENDERLE, DIANA	9161	044	City Of Chicago Police	$225.00
05/25/2015	ENDERLE, DIANA	9161	044	City Of Chicago Police	$225.00
10/22/2015	ECHEVERRIA, DANIEL	9161		City Of Chicago Police	$5,391.96
08/06/2006	Dworakowski, Christopher	P	00024	City Of Chicago Police	$1,528.80
07/14/1988	Domagala, Bernard	P	09999	City Of Chicago Police	$1,551.00
07/14/1988	Domagala, Bernard	P	09999	City Of Chicago Police	$15,171.03
07/21/2007	Deraedt, Craig A	P	00016	City Of Chicago Police	$1,172.60
01/09/2002	Delgado, Xavier	P	00153	City Of Chicago Police	$1,143.91
10/06/2015	DUNCAN, MARCUS	9161		City Of Chicago Police	$4.00
10/06/2015	DUNCAN, MARCUS	9161		City Of Chicago Police	$261.60
10/06/2015	DUNCAN, MARCUS	9161		City Of Chicago Police	$0.52
11/19/2015	DOUGAN, COLEEN	9161	650	City Of Chicago Police	$2,697.48
11/19/2015	DOUGAN, COLEEN	9161	650	City Of Chicago Police	$34.94
02/16/2013	DORNG, THOMAS	9161	312	City Of Chicago Police	$2,275.68
08/14/2015	DONALDSON, CECILIA	9161		City Of Chicago Police	$4.00
08/14/2015	DONALDSON, CECILIA	9161		City Of Chicago Police	$0.52
08/14/2015	DONALDSON, CECILIA	9161		City Of Chicago Police	$263.52

Incident Date	Claimant	Rank	Unit of Assignment	Insured	Total to be Paid
08/14/2015	DONALDSON, CECILIA	9161		City Of Chicago Police	$0.51
08/14/2015	DONALDSON, CECILIA	9161		City Of Chicago Police	$4.00
08/14/2015	DONALDSON, CECILIA	9161		City Of Chicago Police	$256.92
08/14/2015	DJURDJEVIC, NEBOJSA	9161	044	City Of Chicago Police	$110.00
06/03/2014	DINKHA, JANEIT	9161		City Of Chicago Police	$13.00
06/03/2014	DINKHA, JANEIT	9161		City Of Chicago Police	$13.00
06/03/2014	DINKHA, JANEIT	9161		City Of Chicago Police	$84.00
06/03/2014	DINKHA, JANEIT	9161		City Of Chicago Police	$13.00
06/03/2014	DINKHA, JANEIT	9161		City Of Chicago Police	$124.16
10/07/2015	DIAZ, EDIBERTO	9161	007	City Of Chicago Police	$1,772.79
06/28/2015	DERCOLA, MATT	9161	312	City Of Chicago Police	$4.00
06/28/2015	DERCOLA, MATT	9161	312	City Of Chicago Police	$0.86
06/28/2015	DERCOLA, MATT	9161	312	City Of Chicago Police	$398.35
12/06/2014	DEMKE, TIFFANY	9161		City Of Chicago Police	$5.29
12/06/2014	DEMKE, TIFFANY	9161		City Of Chicago Police	$4.00
12/06/2014	DEMKE, TIFFANY	9161		City Of Chicago Police	$11.32
12/06/2014	DEMKE, TIFFANY	9161		City Of Chicago Police	$4.00
12/06/2014	DEMKE, TIFFANY	9161		City Of Chicago Police	$46.64
10/18/2015	DEMBOWSKI, WAYNE	9161	016	City Of Chicago Police	$286.77
10/18/2015	DEMBOWSKI, WAYNE	9161	016	City Of Chicago Police	$4.00
10/18/2015	DEMBOWSKI, WAYNE	9161	016	City Of Chicago Police	$3.11
06/20/2015	DELVALLE, HENRY	9161	011	City Of Chicago Police	$4.00
06/20/2015	DELVALLE, HENRY	9161	011	City Of Chicago Police	$4.25
06/20/2015	DELVALLE, HENRY	9161	011	City Of Chicago Police	$475.05
08/23/2015	DELLORTO, JOHN	9161	284	City Of Chicago Police	$287.96
08/23/2015	DELLORTO, JOHN	9161	284	City Of Chicago Police	$4.00
08/23/2015	DELLORTO, JOHN	9161	284	City Of Chicago Police	$9.35
08/23/2015	DELLORTO, JOHN	9161	284	City Of Chicago Police	$287.96
08/23/2015	DELLORTO, JOHN	9161	284	City Of Chicago Police	$4.00
08/23/2015	DELLORTO, JOHN	9161	284	City Of Chicago Police	$9.35
08/23/2015	DELLORTO, JOHN	9161	284	City Of Chicago Police	$330.37
08/23/2015	DELLORTO, JOHN	9161	284	City Of Chicago Police	$4.00
08/23/2015	DELLORTO, JOHN	9161	284	City Of Chicago Police	$2.50

Incident Date	Claimant	Rank	Unit of Assignment	Insured	Total to be Paid
08/23/2015	DELLORTO, JOHN	9161	284	City Of Chicago Police	$79.85
08/23/2015	DELLORTO, JOHN	9161	284	City Of Chicago Police	$4.00
08/23/2015	DELLORTO, JOHN	9161	284	City Of Chicago Police	$287.96
08/23/2015	DELLORTO, JOHN	9161	284	City Of Chicago Police	$4.00
08/23/2015	DELLORTO, JOHN	9161	284	City Of Chicago Police	$9.35
08/23/2015	DELLORTO, JOHN	9161	284	City Of Chicago Police	$290.54
08/23/2015	DELLORTO, JOHN	9161	284	City Of Chicago Police	$4.00
08/23/2015	DELLORTO, JOHN	9161	284	City Of Chicago Police	$2.05
08/23/2015	DELLORTO, JOHN	9161	284	City Of Chicago Police	$330.37
08/23/2015	DELLORTO, JOHN	9161	284	City Of Chicago Police	$4.00
08/23/2015	DELLORTO, JOHN	9161	284	City Of Chicago Police	$2.50
08/23/2015	DELLORTO, JOHN	9161	284	City Of Chicago Police	$330.37
08/23/2015	DELLORTO, JOHN	9161	284	City Of Chicago Police	$4.00
08/23/2015	DELLORTO, JOHN	9161	284	City Of Chicago Police	$2.50
08/23/2015	DELLORTO, JOHN	9161	284	City Of Chicago Police	$340.68
08/23/2015	DELLORTO, JOHN	9161	284	City Of Chicago Police	$4.00
08/23/2015	DELLORTO, JOHN	9161	284	City Of Chicago Police	$2.60
08/23/2015	DELLORTO, JOHN	9161	284	City Of Chicago Police	$357.21
08/23/2015	DELLORTO, JOHN	9161	284	City Of Chicago Police	$4.00
08/23/2015	DELLORTO, JOHN	9161	284	City Of Chicago Police	$2.80
09/30/2013	DELACRUZ, HILDEGARDE	9161		City Of Chicago Police	$3,793.05
03/29/2015	DE COSTA, JESSICA	9161		City Of Chicago Police	$4.69
03/29/2015	DE COSTA, JESSICA	9161		City Of Chicago Police	$344.75
03/29/2015	DE COSTA, JESSICA	9161		City Of Chicago Police	$4.00
03/29/2015	DE COSTA, JESSICA	9161		City Of Chicago Police	$217.42
03/29/2015	DE COSTA, JESSICA	9161		City Of Chicago Police	$4.00
03/29/2015	DE COSTA, JESSICA	9161		City Of Chicago Police	$1.21
03/29/2015	DE COSTA, JESSICA	9161		City Of Chicago Police	$156.46
03/29/2015	DE COSTA, JESSICA	9161		City Of Chicago Police	$4.00
03/29/2015	DE COSTA, JESSICA	9161		City Of Chicago Police	$2.68
03/18/2015	DAVILA, MARLENE	9161		City Of Chicago Police	$270.67
03/18/2015	DAVILA, MARLENE	9161		City Of Chicago Police	$4.00
03/18/2015	DAVILA, MARLENE	9161		City Of Chicago Police	$0.53

Incident Date	Claimant	Rank	Unit of Assignment	Insured	Total to be Paid
03/18/2015	DAVILA, MARLENE	9161		City Of Chicago Police	$266.54
03/18/2015	DAVILA, MARLENE	9161		City Of Chicago Police	$312.66
03/18/2015	DAVILA, MARLENE	9161		City Of Chicago Police	$0.61
03/18/2015	DAVILA, MARLENE	9161		City Of Chicago Police	$0.52
03/18/2015	DAVILA, MARLENE	9161		City Of Chicago Police	$4.00
03/18/2015	DAVILA, MARLENE	9161		City Of Chicago Police	$4.00
01/07/2015	DAVILA, DIEGO	9161	189	City Of Chicago Police	$4.00
01/07/2015	DAVILA, DIEGO	9161	189	City Of Chicago Police	$4.00
01/07/2015	DAVILA, DIEGO	9161	189	City Of Chicago Police	$385.29
01/07/2015	DAVILA, DIEGO	9161	189	City Of Chicago Police	$309.26
01/07/2015	DAVILA, DIEGO	9161	189	City Of Chicago Police	$0.25
01/07/2015	DAVILA, DIEGO	9161	189	City Of Chicago Police	$4.00
01/07/2015	DAVILA, DIEGO	9161	189	City Of Chicago Police	$227.89
01/07/2015	DAVILA, DIEGO	9161	189	City Of Chicago Police	$0.37
01/07/2015	DAVILA, DIEGO	9161	189	City Of Chicago Police	$46.35
01/07/2015	DAVILA, DIEGO	9161	189	City Of Chicago Police	$4.00
01/07/2015	DAVILA, DIEGO	9161	189	City Of Chicago Police	$42.40
01/07/2015	DAVILA, DIEGO	9161	189	City Of Chicago Police	$46.35
01/07/2015	DAVILA, DIEGO	9161	189	City Of Chicago Police	$4.00
01/07/2015	DAVILA, DIEGO	9161	189	City Of Chicago Police	$43.21
01/07/2015	DAVILA, DIEGO	9161	189	City Of Chicago Police	$46.35
01/07/2015	DAVILA, DIEGO	9161	189	City Of Chicago Police	$4.00
01/07/2015	DAVILA, DIEGO	9161	189	City Of Chicago Police	$49.62
01/07/2015	DAVILA, DIEGO	9161	189	City Of Chicago Police	$252.87
01/07/2015	DAVILA, DIEGO	9161	189	City Of Chicago Police	$0.42
01/07/2015	DAVILA, DIEGO	9161	189	City Of Chicago Police	$0.28
01/07/2015	DAVILA, DIEGO	9161	189	City Of Chicago Police	$201.21
01/07/2015	DAVILA, DIEGO	9161	189	City Of Chicago Police	$4.00
01/07/2015	DAVILA, DIEGO	9161	189	City Of Chicago Police	$1.80
01/07/2015	DAVILA, DIEGO	9161	189	City Of Chicago Police	$4.00
01/07/2015	DAVILA, DIEGO	9161	189	City Of Chicago Police	$0.33
01/07/2015	DAVILA, DIEGO	9161	189	City Of Chicago Police	$356.16
01/07/2015	DAVILA, DIEGO	9161	189	City Of Chicago Police	$4.00

Incident Date	Claimant	Rank	Unit of Assignment	Insured	Total to be Paid
01/07/2015	DAVILA, DIEGO	9161	189	City Of Chicago Police	$0.39
01/07/2015	DAVILA, DIEGO	9161	189	City Of Chicago Police	$385.29
01/07/2015	DAVILA, DIEGO	9161	189	City Of Chicago Police	$4.00
01/07/2015	DAVILA, DIEGO	9161	189	City Of Chicago Police	$0.42
01/07/2015	DAVILA, DIEGO	9161	189	City Of Chicago Police	$385.29
01/07/2015	DAVILA, DIEGO	9161	189	City Of Chicago Police	$4.00
01/07/2015	DAVILA, DIEGO	9161	189	City Of Chicago Police	$0.42
01/07/2015	DAVILA, DIEGO	9161	189	City Of Chicago Police	$346.95
01/07/2015	DAVILA, DIEGO	9161	189	City Of Chicago Police	$4.00
05/17/2015	DANILOV, VADIM	9161	016	City Of Chicago Police	$4,503.29
05/17/2015	DANILOV, VADIM	9161	016	City Of Chicago Police	$1,528.80
05/17/2015	DANILOV, VADIM	9161	016	City Of Chicago Police	$180.40
05/17/2015	DANILOV, VADIM	9161	016	City Of Chicago Police	$4.00
05/17/2015	DANILOV, VADIM	9161	016	City Of Chicago Police	$0.40
05/17/2015	DANILOV, VADIM	9161	016	City Of Chicago Police	$4.00
05/17/2015	DANILOV, VADIM	9161	016	City Of Chicago Police	$180.40
05/17/2015	DANILOV, VADIM	9161	016	City Of Chicago Police	$0.40
04/13/2015	DALY, AARON	9161		City Of Chicago Police	$0.62
04/13/2015	DALY, AARON	9161		City Of Chicago Police	$27.38
04/13/2015	DALY, AARON	9161		City Of Chicago Police	$4.00
04/13/2015	DALY, AARON	9161		City Of Chicago Police	$48.60
04/13/2015	DALY, AARON	9161		City Of Chicago Police	$351.92
04/13/2015	DALY, AARON	9161		City Of Chicago Police	$4.00
04/13/2015	DALY, AARON	9161		City Of Chicago Police	$0.70
04/13/2015	DALY, AARON	9161		City Of Chicago Police	$358.52
04/13/2015	DALY, AARON	9161		City Of Chicago Police	$4.00
04/13/2015	DALY, AARON	9161		City Of Chicago Police	$0.71
04/13/2015	DALY, AARON	9161		City Of Chicago Police	$3,603.60
04/13/2015	DALY, AARON	9161		City Of Chicago Police	$314.32
04/13/2015	DALY, AARON	9161		City Of Chicago Police	$4.00
04/27/2015	DAISY, JOLANTA	9161	006	City Of Chicago Police	$4.00
04/27/2015	DAISY, JOLANTA	9161	006	City Of Chicago Police	$27.22
12/16/2015	DAHLBERG, JOHN	9161	153	City Of Chicago Police	$4.00

Incident Date	Claimant	Rank	Unit of Assignment	Insured	Total to be Paid
12/16/2015	DAHLBERG, JOHN	9161	153	City Of Chicago Police	$31.34
09/05/1987	Crowley, James	P	00002	City Of Chicago Police	$17,050.00
09/05/1987	Crowley, James	P	00002	City Of Chicago Police	$16,500.00
09/05/1987	Crowley, James	P	00002	City Of Chicago Police	$16,500.00
01/19/2015	CROTTY, RITA	9161		City Of Chicago Police	$0.52
01/19/2015	CROTTY, RITA	9161		City Of Chicago Police	$4.00
01/19/2015	CROTTY, RITA	9161		City Of Chicago Police	$265.99
10/28/2010	CROSS, LENWOOD			City Of Chicago Police	$4.00
10/28/2010	CROSS, LENWOOD			City Of Chicago Police	$3,473.43
09/25/2014	CROSS, JAMES	9161	002	City Of Chicago Police	$1,902.95
11/30/2012	CRONIN, BRIGID	9206	377	City Of Chicago Police	$4.00
11/30/2012	CRONIN, BRIGID	9206	377	City Of Chicago Police	$117.88
11/30/2012	CRONIN, BRIGID	9206	377	City Of Chicago Police	$0.23
11/30/2012	CRONIN, BRIGID	9206	377	City Of Chicago Police	$1,431.67
11/30/2012	CRONIN, BRIGID	9206	377	City Of Chicago Police	$212.60
11/30/2012	CRONIN, BRIGID	9206	377	City Of Chicago Police	$4.00
09/16/2014	COYLE, MATTHEW	9161	007	City Of Chicago Police	$66.12
09/16/2014	COYLE, MATTHEW	9161	007	City Of Chicago Police	$0.60
09/16/2014	COYLE, MATTHEW	9161	007	City Of Chicago Police	$4.00
05/18/2015	COTTER, STACEY	9171		City Of Chicago Police	$37.73
05/18/2015	COTTER, STACEY	9171		City Of Chicago Police	$4.00
05/18/2015	COTTER, STACEY	9171		City Of Chicago Police	$0.33
05/18/2015	COTTER, STACEY	9171		City Of Chicago Police	$37.49
05/18/2015	COTTER, STACEY	9171		City Of Chicago Police	$4.00
05/18/2015	COTTER, STACEY	9171		City Of Chicago Police	$0.34
11/03/2013	CORTEZ, RAUL	9161		City Of Chicago Police	$12,201.83
02/09/2015	COOK, DAVID	9161	044	City Of Chicago Police	$43.41
02/09/2015	COOK, DAVID	9161	044	City Of Chicago Police	$110.00
02/09/2015	COOK, DAVID	9161	044	City Of Chicago Police	$225.00
01/26/2015	CONTRERAS, RENEE	9161		City Of Chicago Police	$4.00
01/26/2015	CONTRERAS, RENEE	9161		City Of Chicago Police	$27.22
01/26/2015	CONTRERAS, RENEE	9161		City Of Chicago Police	$0.25
01/26/2015	CONTRERAS, RENEE	9161		City Of Chicago Police	$201.08

Incident Date	Claimant	Rank	Unit of Assignment	Insured	Total to be Paid
01/26/2015	CONTRERAS, RENEE	9161		City Of Chicago Police	$4.00
01/26/2015	CONTRERAS, RENEE	9161		City Of Chicago Police	$0.21
01/26/2015	CONTRERAS, RENEE	9161		City Of Chicago Police	$253.10
01/26/2015	CONTRERAS, RENEE	9161		City Of Chicago Police	$4.00
01/26/2015	CONTRERAS, RENEE	9161		City Of Chicago Police	$1.64
01/26/2015	CONTRERAS, RENEE	9161		City Of Chicago Police	$205.23
01/26/2015	CONTRERAS, RENEE	9161		City Of Chicago Police	$4.00
01/26/2015	CONTRERAS, RENEE	9161		City Of Chicago Police	$0.21
01/26/2015	CONTRERAS, RENEE	9161		City Of Chicago Police	$205.23
01/26/2015	CONTRERAS, RENEE	9161		City Of Chicago Police	$4.00
01/26/2015	CONTRERAS, RENEE	9161		City Of Chicago Police	$0.21
01/26/2015	CONTRERAS, RENEE	9161		City Of Chicago Police	$202.82
01/26/2015	CONTRERAS, RENEE	9161		City Of Chicago Police	$4.00
01/26/2015	CONTRERAS, RENEE	9161		City Of Chicago Police	$0.21
01/26/2015	CONTRERAS, RENEE	9161		City Of Chicago Police	$205.23
01/26/2015	CONTRERAS, RENEE	9161		City Of Chicago Police	$4.00
01/26/2015	CONTRERAS, RENEE	9161		City Of Chicago Police	$0.21
01/26/2015	CONTRERAS, RENEE	9161		City Of Chicago Police	$205.23
01/26/2015	CONTRERAS, RENEE	9161		City Of Chicago Police	$4.00
01/26/2015	CONTRERAS, RENEE	9161		City Of Chicago Police	$0.21
01/26/2015	CONTRERAS, RENEE	9161		City Of Chicago Police	$0.25
01/26/2015	CONTRERAS, RENEE	9161		City Of Chicago Police	$242.54
01/26/2015	CONTRERAS, RENEE	9161		City Of Chicago Police	$4.00
01/26/2015	CONTRERAS, RENEE	9161		City Of Chicago Police	$0.25
01/26/2015	CONTRERAS, RENEE	9161		City Of Chicago Police	$242.54
01/26/2015	CONTRERAS, RENEE	9161		City Of Chicago Police	$4.00
01/26/2015	CONTRERAS, RENEE	9161		City Of Chicago Police	$202.82
01/26/2015	CONTRERAS, RENEE	9161		City Of Chicago Police	$4.00
01/26/2015	CONTRERAS, RENEE	9161		City Of Chicago Police	$0.21
01/26/2015	CONTRERAS, RENEE	9161		City Of Chicago Police	$247.43
01/26/2015	CONTRERAS, RENEE	9161		City Of Chicago Police	$4.00
01/26/2015	CONTRERAS, RENEE	9161		City Of Chicago Police	$0.26
01/26/2015	CONTRERAS, RENEE	9161		City Of Chicago Police	$242.54

Incident Date	Claimant	Rank	Unit of Assignment	Insured	Total to be Paid
01/26/2015	CONTRERAS, RENEE	9161		City Of Chicago Police	$4.00
01/26/2015	CONTRERAS, RENEE	9161		City Of Chicago Police	$242.54
01/26/2015	CONTRERAS, RENEE	9161		City Of Chicago Police	$4.00
01/26/2015	CONTRERAS, RENEE	9161		City Of Chicago Police	$0.25
01/26/2015	CONTRERAS, RENEE	9161		City Of Chicago Police	$315.62
01/26/2015	CONTRERAS, RENEE	9161		City Of Chicago Police	$205.23
01/26/2015	CONTRERAS, RENEE	9161		City Of Chicago Police	$4.00
01/26/2015	CONTRERAS, RENEE	9161		City Of Chicago Police	$0.21
01/26/2015	CONTRERAS, RENEE	9161		City Of Chicago Police	$79.32
01/26/2015	CONTRERAS, RENEE	9161		City Of Chicago Police	$165.51
01/26/2015	CONTRERAS, RENEE	9161		City Of Chicago Police	$4.00
01/26/2015	CONTRERAS, RENEE	9161		City Of Chicago Police	$0.17
01/26/2015	CONTRERAS, RENEE	9161		City Of Chicago Police	$202.82
01/26/2015	CONTRERAS, RENEE	9161		City Of Chicago Police	$4.00
01/26/2015	CONTRERAS, RENEE	9161		City Of Chicago Police	$0.21
01/26/2015	CONTRERAS, RENEE	9161		City Of Chicago Police	$4.00
01/26/2015	CONTRERAS, RENEE	9161		City Of Chicago Police	$27.22
01/26/2015	CONTRERAS, RENEE	9161		City Of Chicago Police	$4.00
01/26/2015	CONTRERAS, RENEE	9161		City Of Chicago Police	$20.04
01/26/2015	CONTRERAS, RENEE	9161		City Of Chicago Police	$4.00
01/26/2015	CONTRERAS, RENEE	9161		City Of Chicago Police	$27.22
01/26/2015	CONTRERAS, RENEE	9161		City Of Chicago Police	$4.00
01/26/2015	CONTRERAS, RENEE	9161		City Of Chicago Police	$20.04
01/26/2015	CONTRERAS, RENEE	9161		City Of Chicago Police	$202.82
01/26/2015	CONTRERAS, RENEE	9161		City Of Chicago Police	$4.00
01/26/2015	CONTRERAS, RENEE	9161		City Of Chicago Police	$0.21
01/26/2015	CONTRERAS, RENEE	9161		City Of Chicago Police	$4.00
01/26/2015	CONTRERAS, RENEE	9161		City Of Chicago Police	$41.88
01/26/2015	CONTRERAS, RENEE	9161		City Of Chicago Police	$4.00
01/26/2015	CONTRERAS, RENEE	9161		City Of Chicago Police	$20.04
08/01/2012	CONCIALDI, ERIC	9161	044	City Of Chicago Police	$5,894.08
10/05/2015	COMAS, DANNY	9161		City Of Chicago Police	$521.54
10/05/2015	COMAS, DANNY	9161		City Of Chicago Police	$4.00

Incident Date	Claimant	Rank	Unit of Assignment	Insured	Total to be Paid
10/05/2015	COMAS, DANNY	9161		City Of Chicago Police	$0.43
10/05/2015	COMAS, DANNY	9161		City Of Chicago Police	$217.95
10/05/2015	COMAS, DANNY	9161		City Of Chicago Police	$4.00
10/05/2015	COMAS, DANNY	9161		City Of Chicago Police	$1.03
05/27/2009	COLE II, DENSEY	9161	001	City Of Chicago Police	$11,088.00
05/27/2009	COLE II, DENSEY	9161	001	City Of Chicago Police	$525.00
05/27/2009	COLE II, DENSEY	9161	001	City Of Chicago Police	$1,770.40
05/27/2009	COLE II, DENSEY	9161	001	City Of Chicago Police	$1,211.20
05/27/2009	COLE II, DENSEY	9161	001	City Of Chicago Police	$142.66
05/27/2009	COLE II, DENSEY	9161	001	City Of Chicago Police	$11,088.00
05/27/2009	COLE II, DENSEY	9161	001	City Of Chicago Police	$1,650.00
05/27/2009	COLE II, DENSEY	9161	001	City Of Chicago Police	$1,825.00
05/27/2009	COLE II, DENSEY	9161	001	City Of Chicago Police	$1,675.00
05/27/2009	COLE II, DENSEY	9161	001	City Of Chicago Police	$2,150.00
05/27/2009	COLE II, DENSEY	9161	001	City Of Chicago Police	$1,975.00
05/27/2009	COLE II, DENSEY	9161	001	City Of Chicago Police	$1,750.00
05/27/2009	COLE II, DENSEY	9161	001	City Of Chicago Police	$1,800.00
05/27/2009	COLE II, DENSEY	9161	001	City Of Chicago Police	$1,875.00
05/27/2009	COLE II, DENSEY	9161	001	City Of Chicago Police	$1,850.00
05/27/2009	COLE II, DENSEY	9161	001	City Of Chicago Police	$2,376.00
05/27/2009	COLE II, DENSEY	9161	001	City Of Chicago Police	$10,692.00
05/27/2009	COLE II, DENSEY	9161	001	City Of Chicago Police	$10,230.00
05/27/2009	COLE II, DENSEY	9161	001	City Of Chicago Police	$11,088.00
05/27/2009	COLE II, DENSEY	9161	001	City Of Chicago Police	$10,758.00
05/27/2009	COLE II, DENSEY	9161	001	City Of Chicago Police	$9,966.00
09/17/2014	CIRAULO, JEFFREY	9161	044	City Of Chicago Police	$5.95
09/17/2014	CIRAULO, JEFFREY	9161	044	City Of Chicago Police	$183.27
09/17/2014	CIRAULO, JEFFREY	9161	044	City Of Chicago Police	$5.95
09/17/2014	CIRAULO, JEFFREY	9161	044	City Of Chicago Police	$4.00
09/17/2014	CIRAULO, JEFFREY	9161	044	City Of Chicago Police	$4.00
09/17/2014	CIRAULO, JEFFREY	9161	044	City Of Chicago Police	$183.27
06/15/2015	CINTRON, DAVID	9161	019	City Of Chicago Police	$4.00
06/15/2015	CINTRON, DAVID	9161	019	City Of Chicago Police	$482.02

Incident Date	Claimant	Rank	Unit of Assignment	Insured	Total to be Paid
06/15/2015	CINTRON, DAVID	9161	019	City Of Chicago Police	$0.95
06/15/2015	CINTRON, DAVID	9161	019	City Of Chicago Police	$0.54
06/15/2015	CINTRON, DAVID	9161	019	City Of Chicago Police	$4.00
06/15/2015	CINTRON, DAVID	9161	019	City Of Chicago Police	$277.15
01/28/2014	CIFUENTES, JUAN	9161	015	City Of Chicago Police	$3,717.77
08/08/2015	CHU, WAI	9161	044	City Of Chicago Police	$177.10
08/08/2015	CHU, WAI	9161	044	City Of Chicago Police	$4.00
08/08/2015	CHU, WAI	9161	044	City Of Chicago Police	$0.20
08/08/2015	CHU, WAI	9161	044	City Of Chicago Police	$163.68
08/08/2015	CHU, WAI	9161	044	City Of Chicago Police	$4.00
08/08/2015	CHU, WAI	9161	044	City Of Chicago Police	$0.18
08/08/2015	CHU, WAI	9161	044	City Of Chicago Police	$75.06
08/08/2015	CHU, WAI	9161	044	City Of Chicago Police	$4.00
08/08/2015	CHU, WAI	9161	044	City Of Chicago Police	$0.81
08/08/2015	CHU, WAI	9161	044	City Of Chicago Police	$161.15
08/08/2015	CHU, WAI	9161	044	City Of Chicago Police	$4.00
08/08/2015	CHU, WAI	9161	044	City Of Chicago Police	$4.83
08/08/2015	CHU, WAI	9161	044	City Of Chicago Police	$177.10
08/08/2015	CHU, WAI	9161	044	City Of Chicago Police	$4.00
08/08/2015	CHU, WAI	9161	044	City Of Chicago Police	$0.20
08/08/2015	CHU, WAI	9161	044	City Of Chicago Police	$181.25
08/08/2015	CHU, WAI	9161	044	City Of Chicago Police	$4.00
08/08/2015	CHU, WAI	9161	044	City Of Chicago Police	$0.20
04/27/2015	CHOE, KELVIN	9161		City Of Chicago Police	$0.72
04/27/2015	CHOE, KELVIN	9161		City Of Chicago Police	$4.00
04/27/2015	CHOE, KELVIN	9161		City Of Chicago Police	$367.47
04/27/2015	CHOE, KELVIN	9161		City Of Chicago Police	$1,072.07
09/17/2015	CHEVALIER, JEFFREY	9161	004	City Of Chicago Police	$2.77
09/17/2015	CHEVALIER, JEFFREY	9161	004	City Of Chicago Police	$206.18
09/17/2015	CHEVALIER, JEFFREY	9161	004	City Of Chicago Police	$4.00
09/17/2015	CHEVALIER, JEFFREY	9161	004	City Of Chicago Police	$4.00
09/17/2015	CHEVALIER, JEFFREY	9161	004	City Of Chicago Police	$422.35
09/17/2015	CHEVALIER, JEFFREY	9161	004	City Of Chicago Police	$1.33

Incident Date	Claimant	Rank	Unit of Assignment	Insured	Total to be Paid
09/17/2015	CHEVALIER, JEFFREY	9161	004	City Of Chicago Police	$79.85
09/17/2015	CHEVALIER, JEFFREY	9161	004	City Of Chicago Police	$4.00
06/02/2015	CELIO, VINCENT	9161	044	City Of Chicago Police	$15,825.00
06/02/2015	CELIO, VINCENT	9161	044	City Of Chicago Police	$4.00
06/02/2015	CELIO, VINCENT	9161	044	City Of Chicago Police	$79.85
04/19/2015	CASSIDY, BRYAN	9161	018	City Of Chicago Police	$214.36
04/19/2015	CASSIDY, BRYAN	9161	018	City Of Chicago Police	$2,529.88
04/19/2015	CASSIDY, BRYAN	9161	018	City Of Chicago Police	$1.41
04/19/2015	CASSIDY, BRYAN	9161	018	City Of Chicago Police	$4.00
04/19/2015	CASSIDY, BRYAN	9161	018	City Of Chicago Police	$0.96
04/19/2015	CASSIDY, BRYAN	9161	018	City Of Chicago Police	$4.00
04/19/2015	CASSIDY, BRYAN	9161	018	City Of Chicago Police	$173.24
04/19/2015	CASSIDY, BRYAN	9161	018	City Of Chicago Police	$4.00
12/26/2014	CASILLAS, JAIME	9161		City Of Chicago Police	$34.51
12/26/2014	CASILLAS, JAIME	9161		City Of Chicago Police	$4.00
12/26/2014	CASILLAS, JAIME	9161		City Of Chicago Police	$0.31
05/23/2013	CARUSO, ALFRED	9161		City Of Chicago Police	$4.00
05/23/2013	CARUSO, ALFRED	9161		City Of Chicago Police	$0.17
05/23/2013	CARUSO, ALFRED	9161		City Of Chicago Police	$162.62
07/27/2015	CARTER, CARL	9161	006	City Of Chicago Police	$264.07
07/27/2015	CARTER, CARL	9161	006	City Of Chicago Police	$0.52
07/27/2015	CARTER, CARL	9161	006	City Of Chicago Police	$4.00
06/29/2015	CARROLL, WILLIAM	9161	019	City Of Chicago Police	$219.30
06/29/2015	CARROLL, WILLIAM	9161	019	City Of Chicago Police	$4.00
06/29/2015	CARROLL, WILLIAM	9161	019	City Of Chicago Police	$0.25
06/29/2015	CARROLL, WILLIAM	9161	019	City Of Chicago Police	$177.10
06/29/2015	CARROLL, WILLIAM	9161	019	City Of Chicago Police	$4.00
06/29/2015	CARROLL, WILLIAM	9161	019	City Of Chicago Police	$0.20
06/29/2015	CARROLL, WILLIAM	9161	019	City Of Chicago Police	$261.50
06/29/2015	CARROLL, WILLIAM	9161	019	City Of Chicago Police	$4.00
06/29/2015	CARROLL, WILLIAM	9161	019	City Of Chicago Police	$0.30
06/29/2015	CARROLL, WILLIAM	9161	019	City Of Chicago Police	$10.56
06/29/2015	CARROLL, WILLIAM	9161	019	City Of Chicago Police	$4.00

Incident Date	Claimant	Rank	Unit of Assignment	Insured	Total to be Paid
06/29/2015	CARROLL, WILLIAM	9161	019	City Of Chicago Police	$0.01
06/29/2015	CARROLL, WILLIAM	9161	019	City Of Chicago Police	$46.35
06/29/2015	CARROLL, WILLIAM	9161	019	City Of Chicago Police	$4.00
06/29/2015	CARROLL, WILLIAM	9161	019	City Of Chicago Police	$23.13
06/29/2015	CARROLL, WILLIAM	9161	019	City Of Chicago Police	$177.10
06/29/2015	CARROLL, WILLIAM	9161	019	City Of Chicago Police	$4.00
06/29/2015	CARROLL, WILLIAM	9161	019	City Of Chicago Police	$0.20
06/29/2015	CARROLL, WILLIAM	9161	019	City Of Chicago Police	$219.30
06/29/2015	CARROLL, WILLIAM	9161	019	City Of Chicago Police	$4.00
06/29/2015	CARROLL, WILLIAM	9161	019	City Of Chicago Police	$0.25
06/29/2015	CARROLL, WILLIAM	9161	019	City Of Chicago Police	$75.86
06/29/2015	CARROLL, WILLIAM	9161	019	City Of Chicago Police	$4.00
06/29/2015	CARROLL, WILLIAM	9161	019	City Of Chicago Police	$0.68
06/29/2015	CARROLL, WILLIAM	9161	019	City Of Chicago Police	$168.21
06/29/2015	CARROLL, WILLIAM	9161	019	City Of Chicago Police	$4.00
06/29/2015	CARROLL, WILLIAM	9161	019	City Of Chicago Police	$9.64
06/29/2015	CARROLL, WILLIAM	9161	019	City Of Chicago Police	$223.45
06/29/2015	CARROLL, WILLIAM	9161	019	City Of Chicago Police	$4.00
06/29/2015	CARROLL, WILLIAM	9161	019	City Of Chicago Police	$0.25
10/27/2015	CARNEY, MATTHEW	9161	044	City Of Chicago Police	$315.87
10/27/2015	CARNEY, MATTHEW	9161	044	City Of Chicago Police	$450.34
07/15/2014	CARLI, LISA	9161	284	City Of Chicago Police	$4.00
07/15/2014	CARLI, LISA	9161	284	City Of Chicago Police	$0.22
07/15/2014	CARLI, LISA	9161	284	City Of Chicago Police	$208.97
07/15/2014	CARLI, LISA	9161	284	City Of Chicago Police	$0.20
07/15/2014	CARLI, LISA	9161	284	City Of Chicago Police	$4.00
07/15/2014	CARLI, LISA	9161	284	City Of Chicago Police	$183.47
07/15/2014	CARLI, LISA	9161	284	City Of Chicago Police	$0.68
07/15/2014	CARLI, LISA	9161	284	City Of Chicago Police	$4.00
07/15/2014	CARLI, LISA	9161	284	City Of Chicago Police	$75.86
07/15/2014	CARLI, LISA	9161	284	City Of Chicago Police	$0.20
07/15/2014	CARLI, LISA	9161	284	City Of Chicago Police	$4.00
07/15/2014	CARLI, LISA	9161	284	City Of Chicago Police	$183.47

Incident Date	Claimant	Rank	Unit of Assignment	Insured	Total to be Paid
03/10/2015	CARILLO, CATHERINE	9161	004	City Of Chicago Police	$0.43
03/10/2015	CARILLO, CATHERINE	9161	004	City Of Chicago Police	$219.87
03/10/2015	CARILLO, CATHERINE	9161	004	City Of Chicago Police	$4.00
11/25/2015	CANNATA, CHRISTOPHER	9161	015	City Of Chicago Police	$4.00
11/25/2015	CANNATA, CHRISTOPHER	9161	015	City Of Chicago Police	$2.12
11/25/2015	CANNATA, CHRISTOPHER	9161	015	City Of Chicago Police	$112.19
01/26/2015	CAMPBELL, SEAN	9161		City Of Chicago Police	$207.75
01/26/2015	CAMPBELL, SEAN	9161		City Of Chicago Police	$240.39
01/26/2015	CAMPBELL, SEAN	9161		City Of Chicago Police	$4.00
01/26/2015	CAMPBELL, SEAN	9161		City Of Chicago Police	$4.00
01/26/2015	CAMPBELL, SEAN	9161		City Of Chicago Police	$0.19
01/26/2015	CAMPBELL, SEAN	9161		City Of Chicago Police	$4.00
01/26/2015	CAMPBELL, SEAN	9161		City Of Chicago Police	$0.28
01/26/2015	CAMPBELL, SEAN	9161		City Of Chicago Police	$0.24
01/26/2015	CAMPBELL, SEAN	9161		City Of Chicago Police	$169.70
01/26/2015	CAMPBELL, SEAN	9161		City Of Chicago Police	$211.90
01/26/2015	CAMPBELL, SEAN	9161		City Of Chicago Police	$4.00
01/26/2015	CAMPBELL, SEAN	9161		City Of Chicago Police	$0.24
07/30/2012	CALDWELL, GALEN	9016		City Of Chicago Police	$2,790.04
07/30/2012	CALDWELL, GALEN	9016		City Of Chicago Police	$5,539.43
07/30/2012	CALDWELL, GALEN	9016		City Of Chicago Police	$39.79
06/17/2014	CAHUE, ANGEL	9161		City Of Chicago Police	$1.58
06/17/2014	CAHUE, ANGEL	9161		City Of Chicago Police	$4.00
06/17/2014	CAHUE, ANGEL	9161		City Of Chicago Police	$177.10
03/08/2015	CACERES, RICHARD	9161	701	City Of Chicago Police	$101.92
03/08/2015	CACERES, RICHARD	9161	701	City Of Chicago Police	$17.86
03/08/2015	CACERES, RICHARD	9161	701	City Of Chicago Police	$4.00
03/08/2015	CACERES, RICHARD	9161	701	City Of Chicago Police	$925.00
03/08/2015	CACERES, RICHARD	9161	701	City Of Chicago Police	$4.00
09/22/2003	Burke, Margaret	P	00008	City Of Chicago Police	$84.00
04/17/2007	Barney, Walter	P	00021	City Of Chicago Police	$2,291.13
09/01/1999	Barclay, Ian C	P	09999	City Of Chicago Police	$0.70
09/01/1999	Barclay, Ian C	P	09999	City Of Chicago Police	$4.00

Incident Date	Claimant	Rank	Unit of Assignment	Insured	Total to be Paid
09/01/1999	Barclay, Ian C	P	09999	City Of Chicago Police	$355.76
08/08/2015	BYK JR, WALENTY	9161	044	City Of Chicago Police	$1,049.11
08/03/2014	BURNS, JOHN	9161	019	City Of Chicago Police	$4.00
08/03/2014	BURNS, JOHN	9161	019	City Of Chicago Police	$1.36
08/03/2014	BURNS, JOHN	9161	019	City Of Chicago Police	$0.05
08/03/2014	BURNS, JOHN	9161	019	City Of Chicago Police	$1,484.56
08/03/2014	BURNS, JOHN	9161	019	City Of Chicago Police	$4.00
08/03/2014	BURNS, JOHN	9161	019	City Of Chicago Police	$29.12
08/03/2014	BURNS, JOHN	9161	019	City Of Chicago Police	$4.00
08/03/2014	BURNS, JOHN	9161	019	City Of Chicago Police	$42.20
08/03/2014	BURNS, JOHN	9161	019	City Of Chicago Police	$0.20
08/03/2014	BURNS, JOHN	9161	019	City Of Chicago Police	$4.00
08/03/2014	BURNS, JOHN	9161	019	City Of Chicago Police	$181.25
08/03/2014	BURNS, JOHN	9161	019	City Of Chicago Police	$71.87
08/03/2014	BURNS, JOHN	9161	019	City Of Chicago Police	$181.25
08/03/2014	BURNS, JOHN	9161	019	City Of Chicago Police	$0.20
08/03/2014	BURNS, JOHN	9161	019	City Of Chicago Police	$4.00
08/03/2014	BURNS, JOHN	9161	019	City Of Chicago Police	$181.25
08/03/2014	BURNS, JOHN	9161	019	City Of Chicago Police	$0.20
08/03/2014	BURNS, JOHN	9161	019	City Of Chicago Police	$4.00
08/11/2015	BURGESS, CAROLINE	9161	312	City Of Chicago Police	$8.43
08/11/2015	BURGESS, CAROLINE	9161	312	City Of Chicago Police	$4.00
08/11/2015	BURGESS, CAROLINE	9161	312	City Of Chicago Police	$198.40
08/11/2015	BURGESS, CAROLINE	9161	312	City Of Chicago Police	$3.74
08/11/2015	BURGESS, CAROLINE	9161	312	City Of Chicago Police	$4.00
08/11/2015	BURGESS, CAROLINE	9161	312	City Of Chicago Police	$16.00
08/16/2011	BROWN, SUZAN	9161	153	City Of Chicago Police	$0.77
08/16/2011	BROWN, SUZAN	9161	153	City Of Chicago Police	$110.00
08/16/2011	BROWN, SUZAN	9161	153	City Of Chicago Police	$225.00
08/16/2011	BROWN, SUZAN	9161	153	City Of Chicago Police	$85.50
08/16/2011	BROWN, SUZAN	9161	153	City Of Chicago Police	$4.00
08/16/2011	BROWN, SUZAN	9161	153	City Of Chicago Police	$435.64
08/16/2011	BROWN, SUZAN	9161	153	City Of Chicago Police	$4.00

Incident Date	Claimant	Rank	Unit of Assignment	Insured	Total to be Paid
08/16/2011	BROWN, SUZAN	9161	153	City Of Chicago Police	$3.91
08/21/2011	BROWN, SHARONE	9161		City Of Chicago Police	$1,135.03
07/24/2014	BROWN, CRAIG	9161	005	City Of Chicago Police	$5,595.32
10/12/2015	BROSNAN, MICHAEL	9161	189	City Of Chicago Police	$4.00
10/12/2015	BROSNAN, MICHAEL	9161	189	City Of Chicago Police	$0.51
10/12/2015	BROSNAN, MICHAEL	9161	189	City Of Chicago Police	$5,108.18
10/12/2015	BROSNAN, MICHAEL	9161	189	City Of Chicago Police	$255.00
07/15/2015	BOUCH, MATTHEW	9161	313	City Of Chicago Police	$29.13
07/15/2015	BOUCH, MATTHEW	9161	313	City Of Chicago Police	$0.68
07/15/2015	BOUCH, MATTHEW	9161	313	City Of Chicago Police	$971.15
07/15/2015	BOUCH, MATTHEW	9161	313	City Of Chicago Police	$4.00
07/15/2015	BOUCH, MATTHEW	9161	313	City Of Chicago Police	$4.00
07/15/2015	BOUCH, MATTHEW	9161	313	City Of Chicago Police	$75.86
06/25/2015	BOETTCHER, JASON	9161		City Of Chicago Police	$4.00
06/25/2015	BOETTCHER, JASON	9161		City Of Chicago Police	$0.49
06/25/2015	BOETTCHER, JASON	9161		City Of Chicago Police	$250.69
02/01/2014	BISHOP, MARILYN	9161	002	City Of Chicago Police	$76.71
02/01/2014	BISHOP, MARILYN	9161	002	City Of Chicago Police	$76.71
04/17/2015	BINGAMAN, KYLE	9161		City Of Chicago Police	$4.00
04/17/2015	BINGAMAN, KYLE	9161		City Of Chicago Police	$0.58
04/17/2015	BINGAMAN, KYLE	9161		City Of Chicago Police	$265.39
04/17/2015	BINGAMAN, KYLE	9161		City Of Chicago Police	$4.00
04/17/2015	BINGAMAN, KYLE	9161		City Of Chicago Police	$0.29
04/17/2015	BINGAMAN, KYLE	9161		City Of Chicago Police	$88.41
04/17/2015	BINGAMAN, KYLE	9161		City Of Chicago Police	$5.01
04/17/2015	BINGAMAN, KYLE	9161		City Of Chicago Police	$261.24
04/17/2015	BINGAMAN, KYLE	9161		City Of Chicago Police	$4.00
04/17/2015	BINGAMAN, KYLE	9161		City Of Chicago Police	$0.29
04/17/2015	BINGAMAN, KYLE	9161		City Of Chicago Police	$309.81
04/17/2015	BINGAMAN, KYLE	9161		City Of Chicago Police	$4.00
04/17/2015	BINGAMAN, KYLE	9161		City Of Chicago Police	$0.34
04/17/2015	BINGAMAN, KYLE	9161		City Of Chicago Police	$265.39
04/17/2015	BINGAMAN, KYLE	9161		City Of Chicago Police	$4.00

Incident Date	Claimant	Rank	Unit of Assignment	Insured	Total to be Paid
04/17/2015	BINGAMAN, KYLE	9161		City Of Chicago Police	$0.29
04/17/2015	BINGAMAN, KYLE	9161		City Of Chicago Police	$367.09
04/17/2015	BINGAMAN, KYLE	9161		City Of Chicago Police	$4.00
04/17/2015	BINGAMAN, KYLE	9161		City Of Chicago Police	$0.40
04/17/2015	BINGAMAN, KYLE	9161		City Of Chicago Police	$499.80
04/17/2015	BINGAMAN, KYLE	9161		City Of Chicago Police	$4.00
04/17/2015	BINGAMAN, KYLE	9161		City Of Chicago Police	$0.54
04/17/2015	BINGAMAN, KYLE	9161		City Of Chicago Police	$65.72
04/17/2015	BINGAMAN, KYLE	9161		City Of Chicago Police	$4.00
04/17/2015	BINGAMAN, KYLE	9161		City Of Chicago Police	$35.06
04/17/2015	BINGAMAN, KYLE	9161		City Of Chicago Police	$1,350.87
04/17/2015	BINGAMAN, KYLE	9161		City Of Chicago Police	$4.00
04/17/2015	BINGAMAN, KYLE	9161		City Of Chicago Police	$1.48
04/17/2015	BINGAMAN, KYLE	9161		City Of Chicago Police	$4.00
04/17/2015	BINGAMAN, KYLE	9161		City Of Chicago Police	$530.78
04/17/2015	BINGAMAN, KYLE	9161		City Of Chicago Police	$4.00
04/17/2015	BINGAMAN, KYLE	9161		City Of Chicago Police	$0.58
04/17/2015	BINGAMAN, KYLE	9161		City Of Chicago Police	$530.78
05/14/2015	BIKULCIUS, EUGENE	9161		City Of Chicago Police	$1,033.96
09/29/2015	BENSON, QUENTIN	9161	005	City Of Chicago Police	$5,108.18
09/29/2015	BENNETT, JOSEPH	9161		City Of Chicago Police	$110.00
03/24/2012	BEDOY, GUSTAVO	9161		City Of Chicago Police	$4.00
07/30/2015	BAYLIS, TERRY	9161	001	City Of Chicago Police	$522.78
07/09/2015	BATZER, ZOE	9161	044	City Of Chicago Police	$0.24
07/09/2015	BATZER, ZOE	9161	044	City Of Chicago Police	$4.00
07/09/2015	BATZER, ZOE	9161	044	City Of Chicago Police	$219.04
07/09/2015	BATZER, ZOE	9161	044	City Of Chicago Police	$4.00
07/09/2015	BATZER, ZOE	9161	044	City Of Chicago Police	$4.00
07/09/2015	BATZER, ZOE	9161	044	City Of Chicago Police	$9,332.96
07/09/2015	BATZER, ZOE	9161	044	City Of Chicago Police	$0.47
07/09/2015	BATZER, ZOE	9161	044	City Of Chicago Police	$4.00
07/09/2015	BATZER, ZOE	9161	044	City Of Chicago Police	$969.44
07/09/2015	BATZER, ZOE	9161	044	City Of Chicago Police	$4.00

Incident Date	Claimant	Rank	Unit of Assignment	Insured	Total to be Paid
07/09/2015	BATZER, ZOE	9161	044	City Of Chicago Police	$1.05
07/09/2015	BATZER, ZOE	9161	044	City Of Chicago Police	$275.15
07/09/2015	BATZER, ZOE	9161	044	City Of Chicago Police	$482.50
07/09/2015	BATZER, ZOE	9161	044	City Of Chicago Police	$4.00
07/09/2015	BATZER, ZOE	9161	044	City Of Chicago Police	$0.53
07/09/2015	BATZER, ZOE	9161	044	City Of Chicago Police	$398.36
07/09/2015	BATZER, ZOE	9161	044	City Of Chicago Police	$4.00
07/09/2015	BATZER, ZOE	9161	044	City Of Chicago Police	$0.44
07/09/2015	BATZER, ZOE	9161	044	City Of Chicago Police	$593.05
07/09/2015	BATZER, ZOE	9161	044	City Of Chicago Police	$4.00
07/09/2015	BATZER, ZOE	9161	044	City Of Chicago Police	$0.65
07/09/2015	BATZER, ZOE	9161	044	City Of Chicago Police	$8.38
01/10/2012	BARAK, JOHN	9161		City Of Chicago Police	$4.00
01/10/2012	BARAK, JOHN	9161		City Of Chicago Police	$278.00
06/05/2015	BANUELOS, ULYSSES	9171	341	City Of Chicago Police	$11,624.11
06/05/2015	BANUELOS, ULYSSES	9171	341	City Of Chicago Police	$4.00
11/10/2015	BALESTRI, FRANK	9161	051	City Of Chicago Police	$4.00
01/05/2014	ASKINS, TYRONE	9169		City Of Chicago Police	$76.71
08/13/2015	ARDITO, KEVIN	9161	023	City Of Chicago Police	$0.97
08/13/2015	ARDITO, KEVIN	9161	023	City Of Chicago Police	$4.00
08/13/2015	ARDITO, KEVIN	9161	023	City Of Chicago Police	$108.70
09/05/2015	ANAYA, PEDRO	9161		City Of Chicago Police	$2,689.91
06/10/2015	ALVAREZ, RAUL			City Of Chicago Police	$163.81
06/10/2015	ALVAREZ, RAUL			City Of Chicago Police	$4.00
06/10/2015	ALVAREZ, RAUL			City Of Chicago Police	$4.00
06/10/2015	ALVAREZ, RAUL			City Of Chicago Police	$527.99
09/27/2014	ALVARADO, JOSHUA	9161	015	City Of Chicago Police	$2,288.74
09/27/2014	ALVARADO, JOSHUA	9161	015	City Of Chicago Police	$110.00
09/27/2014	ALVARADO, JOSHUA	9161	015	City Of Chicago Police	$225.00
09/04/2015	ALTWASSER, PATRICK	9161		City Of Chicago Police	$4.00
09/04/2015	ALTWASSER, PATRICK	9161		City Of Chicago Police	$0.35
09/04/2015	ALTWASSER, PATRICK	9161		City Of Chicago Police	$0.66
09/04/2015	ALTWASSER, PATRICK	9161		City Of Chicago Police	$4.00

Incident Date	Claimant	Rank	Unit of Assignment	Insured	Total to be Paid
09/04/2015	ALTWASSER, PATRICK	9161		City Of Chicago Police	$592.08
09/04/2015	ALTWASSER, PATRICK	9161		City Of Chicago Police	$322.96
01/18/2015	ALMODOVAR, JOSHUA	9161		City Of Chicago Police	$60.02
01/18/2015	ALMODOVAR, JOSHUA	9161		City Of Chicago Police	$1.14
01/18/2015	ALMODOVAR, JOSHUA	9161		City Of Chicago Police	$4.00
06/15/2013	ALLEN, REGAN	9161		City Of Chicago Police	$0.65
06/15/2013	ALLEN, REGAN	9161		City Of Chicago Police	$4.00
06/15/2013	ALLEN, REGAN	9161		City Of Chicago Police	$1,061.86
06/15/2013	ALLEN, REGAN	9161		City Of Chicago Police	$328.80
04/03/2014	ALLEN, MARK	9168	153	City Of Chicago Police	$117.89
04/03/2014	ALLEN, MARK	9168	153	City Of Chicago Police	$4.00
04/03/2014	ALLEN, MARK	9168	153	City Of Chicago Police	$0.13
02/20/2015	ALESSI, CHRISTINE	9161		City Of Chicago Police	$267.30
08/13/2015	AHEARN, DORY	9161	016	City Of Chicago Police	$138.60
08/13/2015	AHEARN, DORY	9161	016	City Of Chicago Police	$4.00
08/13/2015	AHEARN, DORY	9161	016	City Of Chicago Police	$0.21
08/13/2015	AHEARN, DORY	9161	016	City Of Chicago Police	$46.20
08/13/2015	AHEARN, DORY	9161	016	City Of Chicago Police	$4.00
08/13/2015	AHEARN, DORY	9161	016	City Of Chicago Police	$0.07
08/13/2015	AHEARN, DORY	9161	016	City Of Chicago Police	$138.60
08/13/2015	AHEARN, DORY	9161	016	City Of Chicago Police	$4.00
08/13/2015	AHEARN, DORY	9161	016	City Of Chicago Police	$0.21
08/13/2015	AHEARN, DORY	9161	016	City Of Chicago Police	$4.00
08/13/2015	AHEARN, DORY	9161	016	City Of Chicago Police	$31.34
08/13/2015	AHEARN, DORY	9161	016	City Of Chicago Police	$92.40
08/13/2015	AHEARN, DORY	9161	016	City Of Chicago Police	$4.00
08/13/2015	AHEARN, DORY	9161	016	City Of Chicago Police	$0.14
08/13/2015	AHEARN, DORY	9161	016	City Of Chicago Police	$92.40
08/13/2015	AHEARN, DORY	9161	016	City Of Chicago Police	$4.00
08/13/2015	AHEARN, DORY	9161	016	City Of Chicago Police	$0.14
08/13/2015	AHEARN, DORY	9161	016	City Of Chicago Police	$71.87
08/13/2015	AHEARN, DORY	9161	016	City Of Chicago Police	$4.00
08/13/2015	AHEARN, DORY	9161	016	City Of Chicago Police	$1.36

Incident Date	Claimant	Rank	Unit of Assignment	Insured	Total to be Paid
08/13/2015	AHEARN, DORY	9161	016	City Of Chicago Police	$138.60
08/13/2015	AHEARN, DORY	9161	016	City Of Chicago Police	$4.00
08/13/2015	AHEARN, DORY	9161	016	City Of Chicago Police	$0.21
08/13/2015	AHEARN, DORY	9161	016	City Of Chicago Police	$167.64
08/13/2015	AHEARN, DORY	9161	016	City Of Chicago Police	$4.00
08/13/2015	AHEARN, DORY	9161	016	City Of Chicago Police	$0.26
08/13/2015	AHEARN, DORY	9161	016	City Of Chicago Police	$138.60
08/13/2015	AHEARN, DORY	9161	016	City Of Chicago Police	$4.00
08/13/2015	AHEARN, DORY	9161	016	City Of Chicago Police	$0.21
08/13/2015	AHEARN, DORY	9161	016	City Of Chicago Police	$138.60
08/13/2015	AHEARN, DORY	9161	016	City Of Chicago Police	$4.00
08/13/2015	AHEARN, DORY	9161	016	City Of Chicago Police	$0.21
08/13/2015	AHEARN, DORY	9161	016	City Of Chicago Police	$92.40
08/13/2015	AHEARN, DORY	9161	016	City Of Chicago Police	$4.00
08/13/2015	AHEARN, DORY	9161	016	City Of Chicago Police	$0.14
08/13/2015	AHEARN, DORY	9161	016	City Of Chicago Police	$136.68
08/13/2015	AHEARN, DORY	9161	016	City Of Chicago Police	$4.00
08/13/2015	AHEARN, DORY	9161	016	City Of Chicago Police	$0.21
02/22/2013	ACOSTA, MARIO	9161	019	City Of Chicago Police	$2,559.42
02/22/2013	ACOSTA, MARIO	9161	019	City Of Chicago Police	$5,108.18
11/25/2012	ACEVEDO, AARON	9161		City Of Chicago Police	$4.00
11/25/2012	ACEVEDO, AARON	9161		City Of Chicago Police	$166.32
11/25/2012	ACEVEDO, AARON	9161		City Of Chicago Police	$0.19
10/16/2015	ABDELMAJEID, AZIZ	9161	044	City Of Chicago Police	$1,873.34

	Number	Amount
Total:	2168	$1,013,107.37

	Number	Amount
Total:	2458	$1,332,346.18

Third Party Orders.
(Each Amount Not To Exceed $1,000.00)

[Or2016-10]

Ordered, That the City Comptroller is authorized and directed to issue payments, each in an amount not to exceed $1,000.00, in conformity with the schedule herein set forth, to physicians, hospitals, nurses or other individuals, in settlement for hospital, medical and nursing services rendered to the injured members of the Police Department and/or the Fire Department herein named; provided such members of the Police Department and/or Fire Department shall enter into an agreement in writing with the City of Chicago to the effect that, should it appear that any of said members of the Police Department and/or Fire Department have received any sum of money from the party whose negligence caused such injury, or have instituted proceedings against such party for the recovery of damage on account of such injury or medical expenses, then in that event the City shall be reimbursed by such member of the Police Department and/or the Fire Department out of any sum that such member of the Police Department and/or Fire Department has received or may hereafter receive from such third party on account of such injury or medical expenses, not to exceed the expense in accordance with Opinion Number 1422 of the Corporation Counsel of said City, dated March 19, 1926. The payment of any of these bills shall not be construed as approval of any previous claims pending or future claims for expenses or benefits on account of any alleged injury to the individuals named. The total amount of such claims, as allowed, is set opposite the names of the injured members of the Police Department and/or the Fire Department and the payments are to be drawn in favor of the proper claimants and charged to the following Account Numbers: 100-57-2005-0937; 610-57-4415-0937; 740-57-4415-0937; 100-59-2005-0937; 610-59-4415-0937; and 740-59-4415-0937.

[Third party orders printed on pages 16887 through 16893 of this *Journal*.]

Third Party Orders.
(All Amounts)

[Or2016-9]

Ordered, That the City Comptroller is authorized and directed to issue payments in conformity with the schedule herein set forth, to physicians, hospitals, nurses or other individuals, in settlement for hospital, medical and nursing services rendered to the injured members of the Police Department and/or the Fire Department herein named; provided such party whose negligence caused such injury, or have instituted proceedings against such party

(Continued on page 16894)

City Of Chicago

Police & Fire Third-Party Orders

Incident Date	Claimant	Rank	Assigned to Unit	Insured	Total Paid
Insured Name1: City Of Chicago Fire					
07/19/1982	Banks, Thomas S	F	00379	City Of Chicago Fire	$75.21
Claim Total Amount					
1 $75.21					
Insured Name1: City Of Chicago Police					
12/03/1999	Williams-Cooper, Robin R	P	09999	City Of Chicago Police	$1.04
12/03/1999	Williams-Cooper, Robin R	P	09999	City Of Chicago Police	$4.00
12/03/1999	Williams-Cooper, Robin R	P	09999	City Of Chicago Police	$180.52
12/03/1999	Williams-Cooper, Robin R	P	09999	City Of Chicago Police	$180.52
12/03/1999	Williams-Cooper, Robin R	P	09999	City Of Chicago Police	$4.00
12/03/1999	Williams-Cooper, Robin R	P	09999	City Of Chicago Police	$180.52
12/03/1999	Williams-Cooper, Robin R	P	09999	City Of Chicago Police	$1.04
12/03/1999	Williams-Cooper, Robin R	P	09999	City Of Chicago Police	$1.04
12/03/1999	Williams-Cooper, Robin R	P	09999	City Of Chicago Police	$4.00
12/03/1999	Williams-Cooper, Robin R	P	09999	City Of Chicago Police	$180.52
12/03/1999	Williams-Cooper, Robin R	P	09999	City Of Chicago Police	$1.04
12/03/1999	Williams-Cooper, Robin R	P	09999	City Of Chicago Police	$4.00
04/21/2003	Williams, Katherine	P	00011	City Of Chicago Police	$63.72
04/21/2003	Williams, Katherine	P	00011	City Of Chicago Police	$0.57
08/10/1994	Wiktorek, Mark C	P	00014	City Of Chicago Police	$0.53
08/10/1994	Wiktorek, Mark C	P	00014	City Of Chicago Police	$4.00
08/10/1994	Wiktorek, Mark C	P	00014	City Of Chicago Police	$755.00
08/10/1994	Wiktorek, Mark C	P	00014	City Of Chicago Police	$4.00
08/10/1994	Wiktorek, Mark C	P	00014	City Of Chicago Police	$117.88
08/10/1994	Wiktorek, Mark C	P	00014	City Of Chicago Police	$4.00
08/10/1994	Wiktorek, Mark C	P	00014	City Of Chicago Police	$117.88
08/10/1994	Wiktorek, Mark C	P	00014	City Of Chicago Police	$4.00
08/10/1994	Wiktorek, Mark C	P	00014	City Of Chicago Police	$117.88
08/10/1994	Wiktorek, Mark C	P	00014	City Of Chicago Police	$4.00
08/10/1994	Wiktorek, Mark C	P	00014	City Of Chicago Police	$492.36

1/13/2016 REPORTS OF COMMITTEES 16887

Incident Date	Claimant	Rank	Assigned to Unit	Insured	Total Paid
08/10/1994	Wiktorek, Mark C	P	00014	City Of Chicago Police	$4.00
08/10/1994	Wiktorek, Mark C	P	00014	City Of Chicago Police	$604.39
08/10/1994	Wiktorek, Mark C	P	00014	City Of Chicago Police	$4.00
08/10/1994	Wiktorek, Mark C	P	00014	City Of Chicago Police	$170.88
02/27/2004	Ward, Michael	P	00124	City Of Chicago Police	$4.00
02/27/2004	Ward, Michael	P	00124	City Of Chicago Police	$184.24
02/27/2004	Ward, Michael	P	00124	City Of Chicago Police	$0.40
07/15/2008	Torres, Eddie J	P	00019	City Of Chicago Police	$28.71
07/15/2008	Torres, Eddie J	P	00019	City Of Chicago Police	$4.00
06/15/2008	Susa, Tina	P	00016	City Of Chicago Police	$718.99
06/15/2008	Susa, Tina	P	00016	City Of Chicago Police	$580.43
06/15/2008	Susa, Tina	P	00016	City Of Chicago Police	$213.84
06/15/2008	Susa, Tina	P	00016	City Of Chicago Police	$213.84
05/06/1997	Strocchia, Catherine	P	00010	City Of Chicago Police	$110.00
05/06/1997	Strocchia, Catherine	P	00010	City Of Chicago Police	$225.00
05/06/1997	Strocchia, Catherine	P	00010	City Of Chicago Police	$535.71
05/06/1997	Strocchia, Catherine	P	00010	City Of Chicago Police	$4.00
05/06/2010	SIKORSKI, JEREMY	9161	008	City Of Chicago Police	$4.00
05/06/2010	SIKORSKI, JEREMY	9161	008	City Of Chicago Police	$42.53
03/20/2005	Roberison, Gwenda	P	00015	City Of Chicago Police	$1.25
03/20/2005	Roberison, Gwenda	P	00015	City Of Chicago Police	$219.84
03/20/2005	Roberison, Gwenda	P	00015	City Of Chicago Police	$4.00
04/09/2009	REBECCHI, MARK	9161	023	City Of Chicago Police	$7.65
04/09/2009	REBECCHI, MARK	9161	023	City Of Chicago Police	$4.00
04/09/2009	REBECCHI, MARK	9161	023	City Of Chicago Police	$255.00
06/06/1988	Phillips, Susan	P	00004	City Of Chicago Police	$917.14
06/06/1988	Phillips, Susan	P	00004	City Of Chicago Police	$4.00
06/06/1988	Phillips, Susan	P	00004	City Of Chicago Police	$17.38
06/06/1988	Phillips, Susan	P	00004	City Of Chicago Police	$4.00
06/06/1988	Phillips, Susan	P	00004	City Of Chicago Police	$4.00
06/06/1988	Phillips, Susan	P	00004	City Of Chicago Police	$117.88
06/06/1988	Phillips, Susan	P	00004	City Of Chicago Police	$124.65
04/16/2005	Oskvarek, Glenn J	P	00153	City Of Chicago Police	$238.70

Incident Date	Claimant	Rank	Assigned to Unit	Insured	Total Paid
04/16/2005	Oskvarek, Glenn J	P	00153	City Of Chicago Police	$10.88
04/16/2005	Oskvarek, Glenn J	P	00153	City Of Chicago Police	$4.00
04/16/2005	Oskvarek, Glenn J	P	00153	City Of Chicago Police	$4.00
04/16/2005	Oskvarek, Glenn J	P	00153	City Of Chicago Police	$11.20
04/16/2005	Oskvarek, Glenn J	P	00153	City Of Chicago Police	$4.00
04/16/2005	Oskvarek, Glenn J	P	00153	City Of Chicago Police	$4.00
04/16/2005	Oskvarek, Glenn J	P	00153	City Of Chicago Police	$0.68
04/16/2005	Oskvarek, Glenn J	P	00153	City Of Chicago Police	$4.00
04/16/2005	Oskvarek, Glenn J	P	00153	City Of Chicago Police	$75.86
04/16/2005	Oskvarek, Glenn J	P	00153	City Of Chicago Police	$4.00
02/24/1998	Oconnell, Dennis L	P	00006	City Of Chicago Police	$20.42
02/24/1998	Oconnell, Dennis L	P	00006	City Of Chicago Police	$49.90
02/24/1998	Oconnell, Dennis L	P	00006	City Of Chicago Police	$75.73
02/24/1998	Oconnell, Dennis L	P	00006	City Of Chicago Police	$273.99
02/24/1998	Oconnell, Dennis L	P	00006	City Of Chicago Police	$273.99
02/24/1998	Oconnell, Dennis L	P	00006	City Of Chicago Police	$275.28
02/24/1998	Oconnell, Dennis L	P	00006	City Of Chicago Police	$227.10
05/03/2008	Obrecki, Robert	P	00016	City Of Chicago Police	$113.09
05/03/2008	Obrecki, Robert	P	00016	City Of Chicago Police	$488.38
05/03/2008	Obrecki, Robert	P	00016	City Of Chicago Police	$488.38
05/03/2008	Obrecki, Robert	P	00016	City Of Chicago Police	$346.90
05/03/2008	Obrecki, Robert	P	00016	City Of Chicago Police	$346.90
05/03/2008	Obrecki, Robert	P	00016	City Of Chicago Police	$314.05
06/08/1993	Miller-Shemash, Kimberly	P	00010	City Of Chicago Police	$625.10
03/07/2002	Merriweather, Sheila A	P	00005	City Of Chicago Police	$489.74
03/07/2002	Merriweather, Sheila A	P	00005	City Of Chicago Police	$8.10
03/07/2002	Merriweather, Sheila A	P	00005	City Of Chicago Police	$4.00
03/07/2002	Merriweather, Sheila A	P	00005	City Of Chicago Police	$1.04
03/07/2002	Merriweather, Sheila A	P	00005	City Of Chicago Police	$4.00
03/07/2002	Merriweather, Sheila A	P	00005	City Of Chicago Police	$202.40
03/07/2002	Merriweather, Sheila A	P	00005	City Of Chicago Police	$1.04
03/07/2002	Merriweather, Sheila A	P	00005	City Of Chicago Police	$4.00
03/07/2002	Merriweather, Sheila A	P	00005	City Of Chicago Police	$202.40

Incident Date	Claimant	Rank	Assigned to Unit	Insured	Total Paid
03/07/2002	Merriweather, Sheila A	P	00005	City Of Chicago Police	$0.48
03/07/2002	Merriweather, Sheila A	P	00005	City Of Chicago Police	$4.00
03/07/2002	Merriweather, Sheila A	P	00005	City Of Chicago Police	$153.51
03/07/2002	Merriweather, Sheila A	P	00005	City Of Chicago Police	$0.48
03/07/2002	Merriweather, Sheila A	P	00005	City Of Chicago Police	$4.00
03/07/2002	Merriweather, Sheila A	P	00005	City Of Chicago Police	$153.51
03/07/2002	Merriweather, Sheila A	P	00005	City Of Chicago Police	$1.04
03/07/2002	Merriweather, Sheila A	P	00005	City Of Chicago Police	$4.00
03/07/2002	Merriweather, Sheila A	P	00005	City Of Chicago Police	$202.40
03/07/2002	Merriweather, Sheila A	P	00005	City Of Chicago Police	$4.00
03/07/2002	Merriweather, Sheila A	P	00005	City Of Chicago Police	$16.65
03/07/2002	Merriweather, Sheila A	P	00005	City Of Chicago Police	$4.00
03/07/2002	Merriweather, Sheila A	P	00005	City Of Chicago Police	$4.44
03/07/2002	Merriweather, Sheila A	P	00005	City Of Chicago Police	$202.40
03/07/2002	Merriweather, Sheila A	P	00005	City Of Chicago Police	$4.00
03/07/2002	Merriweather, Sheila A	P	00005	City Of Chicago Police	$1.04
03/07/2002	Merriweather, Sheila A	P	00005	City Of Chicago Police	$202.40
03/07/2002	Merriweather, Sheila A	P	00005	City Of Chicago Police	$4.00
03/07/2002	Merriweather, Sheila A	P	00005	City Of Chicago Police	$1.04
03/07/2002	Merriweather, Sheila A	P	00005	City Of Chicago Police	$228.04
03/07/2002	Merriweather, Sheila A	P	00005	City Of Chicago Police	$280.20
05/16/1999	Mackey, Patricia J	P	00044	City Of Chicago Police	$245.20
05/16/1999	Mackey, Patricia J	P	00044	City Of Chicago Police	$132.25
05/16/1999	Mackey, Patricia J	P	00044	City Of Chicago Police	$146.94
05/16/1999	Mackey, Patricia J	P	00044	City Of Chicago Police	$4.00
05/16/1999	Mackey, Patricia J	P	00044	City Of Chicago Police	$4.00
05/16/1999	Mackey, Patricia J	P	00044	City Of Chicago Police	$3.97
05/16/1999	Mackey, Patricia J	P	00044	City Of Chicago Police	$631.61
05/16/1999	Mackey, Patricia J	P	00044	City Of Chicago Police	$4.00
05/16/1999	Mackey, Patricia J	P	00044	City Of Chicago Police	$79.85
05/16/1999	Mackey, Patricia J	P	00044	City Of Chicago Police	$4.00
05/16/1999	Mackey, Patricia J	P	00044	City Of Chicago Police	$245.12
05/16/1999	Mackey, Patricia J	P	00044	City Of Chicago Police	$174.95

Incident Date	Claimant	Rank	Assigned to Unit	Insured	Total Paid
05/16/1999	Mackey, Patricia J	P	00044	City Of Chicago Police	$105.60
05/16/1999	Mackey, Patricia J	P	00044	City Of Chicago Police	$4.00
05/16/1999	Mackey, Patricia J	P	00044	City Of Chicago Police	$4.00
07/26/2009	MCGUIRE, KERRY L	9161	017	City Of Chicago Police	$520.19
07/26/2009	MCGUIRE, KERRY L	9161	017	City Of Chicago Police	$226.43
07/26/2009	MCGUIRE, KERRY L	9161	017	City Of Chicago Police	$520.19
08/21/2003	Kitowski, Nicholas	P	00018	City Of Chicago Police	$181.54
08/21/2003	Kitowski, Nicholas	P	00018	City Of Chicago Police	$531.16
08/21/2003	Kitowski, Nicholas	P	00018	City Of Chicago Police	$301.97
11/28/2006	Keating, Renata M	P	00013	City Of Chicago Police	$1.00
11/28/2006	Keating, Renata M	P	00013	City Of Chicago Police	$111.99
11/28/2006	Keating, Renata M	P	00013	City Of Chicago Police	$4.00
10/07/1997	Holmes, Richard	P	00017	City Of Chicago Police	$21.39
10/07/1997	Holmes, Richard	P	00017	City Of Chicago Police	$27.16
01/14/2003	Fuda, Frank J	P	00007	City Of Chicago Police	$347.38
01/14/2003	Fuda, Frank J	P	00007	City Of Chicago Police	$831.26
01/14/2003	Fuda, Frank J	P	00007	City Of Chicago Police	$67.49
09/13/2002	Carli, Lisa D	P	00284	City Of Chicago Police	$4.00
09/13/2002	Carli, Lisa D	P	00284	City Of Chicago Police	$4.00
09/13/2002	Carli, Lisa D	P	00284	City Of Chicago Police	$27.22
09/13/2002	Carli, Lisa D	P	00284	City Of Chicago Police	$4.00
09/13/2002	Carli, Lisa D	P	00284	City Of Chicago Police	$27.22
08/15/2002	Brumley, Cedric	P	00004	City Of Chicago Police	$387.42
08/15/2002	Brumley, Cedric	P	00004	City Of Chicago Police	$829.32
08/15/2002	Brumley, Cedric	P	00004	City Of Chicago Police	$102.82
08/15/2002	Brumley, Cedric	P	00004	City Of Chicago Police	$829.32
08/15/2002	Brumley, Cedric	P	00004	City Of Chicago Police	$829.32
08/15/2002	Brumley, Cedric	P	00004	City Of Chicago Police	$829.32
08/15/2002	Brumley, Cedric	P	00004	City Of Chicago Police	$829.32
08/15/2002	Brumley, Cedric	P	00004	City Of Chicago Police	$829.32
08/15/2002	Brumley, Cedric	P	00004	City Of Chicago Police	$829.32
08/15/2002	Brumley, Cedric	P	00004	City Of Chicago Police	$829.32

Incident Date	Claimant	Rank	Assigned to Unit	Insured	Total Paid
08/15/2002	Brumley, Cedric	P	00004	City Of Chicago Police	$829.32
08/15/2002	Brumley, Cedric	P	00004	City Of Chicago Police	$829.32
08/15/2002	Brumley, Cedric	P	00004	City Of Chicago Police	$829.32
08/15/2002	Brumley, Cedric	P	00004	City Of Chicago Police	$829.32
08/15/2002	Brumley, Cedric	P	00004	City Of Chicago Police	$829.32
08/15/2002	Brumley, Cedric	P	00004	City Of Chicago Police	$732.76
08/15/2002	Brumley, Cedric	P	00004	City Of Chicago Police	$829.32
08/15/2002	Brumley, Cedric	P	00004	City Of Chicago Police	$732.76
08/15/2002	Brumley, Cedric	P	00004	City Of Chicago Police	$538.53
08/15/2002	Brumley, Cedric	P	00004	City Of Chicago Police	$579.36
08/15/2002	Brumley, Cedric	P	00004	City Of Chicago Police	$579.36
08/15/2002	Brumley, Cedric	P	00004	City Of Chicago Police	$579.36
08/15/2002	Brumley, Cedric	P	00004	City Of Chicago Police	$829.32
08/15/2002	Brumley, Cedric	P	00004	City Of Chicago Police	$798.08
08/15/2002	Brumley, Cedric	P	00004	City Of Chicago Police	$249.96
08/15/2002	Brumley, Cedric	P	00004	City Of Chicago Police	$787.66
08/15/2002	Brumley, Cedric	P	00004	City Of Chicago Police	$829.32
08/15/2002	Brumley, Cedric	P	00004	City Of Chicago Police	$808.49
08/15/2002	Brumley, Cedric	P	00004	City Of Chicago Police	$829.32
08/15/2002	Brumley, Cedric	P	00004	City Of Chicago Police	$636.20
08/15/2002	Brumley, Cedric	P	00004	City Of Chicago Police	$829.32
08/15/2002	Brumley, Cedric	P	00004	City Of Chicago Police	$829.32
08/15/2002	Brumley, Cedric	P	00004	City Of Chicago Police	$808.49
08/15/2002	Brumley, Cedric	P	00004	City Of Chicago Police	$829.32
08/15/2002	Brumley, Cedric	P	00004	City Of Chicago Police	$67.39
08/15/2002	Brumley, Cedric	P	00004	City Of Chicago Police	$119.55
08/15/2002	Brumley, Cedric	P	00004	City Of Chicago Police	$27.03
03/03/2007	Bialek, Timothy J	P	00018	City Of Chicago Police	$4.00
11/06/2007	Anderson, Rhonda M	P	00189	City Of Chicago Police	$4.00
11/06/2007	Anderson, Rhonda M	P	00189	City Of Chicago Police	$34.20
11/06/2007	Anderson, Rhonda M	P	00189	City Of Chicago Police	$0.31
11/06/2007	Anderson, Rhonda M	P	00189	City Of Chicago Police	$4.00
11/06/2007	Anderson, Rhonda M	P	00189	City Of Chicago Police	$1.56

Incident Date	Claimant	Rank	Assigned to Unit	Insured	Total Paid
11/06/2007	Anderson, Rhonda M	P	00189	City Of Chicago Police	$4.00
11/06/2007	Anderson, Rhonda M	P	00189	City Of Chicago Police	$0.13
11/06/2007	Anderson, Rhonda M	P	00189	City Of Chicago Police	$343.85
11/06/2007	Anderson, Rhonda M	P	00189	City Of Chicago Police	$4.00
11/06/2007	Anderson, Rhonda M	P	00189	City Of Chicago Police	$3.08
11/06/2007	Anderson, Rhonda M	P	00189	City Of Chicago Police	$71.50
11/06/2007	Anderson, Rhonda M	P	00189	City Of Chicago Police	$4.00
11/06/2007	Anderson, Rhonda M	P	00189	City Of Chicago Police	$0.65
11/06/2007	Anderson, Rhonda M	P	00189	City Of Chicago Police	$75.86
11/06/2007	Anderson, Rhonda M	P	00189	City Of Chicago Police	$4.00
11/06/2007	Anderson, Rhonda M	P	00189	City Of Chicago Police	$0.68
11/06/2007	Anderson, Rhonda M	P	00189	City Of Chicago Police	$4.00
11/06/2007	Anderson, Rhonda M	P	00189	City Of Chicago Police	$7.85
11/06/2007	Anderson, Rhonda M	P	00189	City Of Chicago Police	$4.00
11/15/2007	Aguilera, Melissa A	P	00003	City Of Chicago Police	$10.03
11/15/2007	Aguilera, Melissa A	P	00003	City Of Chicago Police	$4.00
02/12/2009	ANDREWS, PATRICK	9161	020	City Of Chicago Police	$589.61

Claim Total Amount
207 $47,114.02

Claim Total Amount
208 $47,189.23

(Continued from page 16886)

for the recovery of damage on account of such injury or medical expenses, then in that event members of the Police Department and/or Fire Department shall enter into an agreement in writing with the City of Chicago to the effect that, should it appear that any of said members of the Police Department and/or Fire Department have received any sum of money from the the City shall be reimbursed by such member of the Police Department and/or the Fire Department out of any sum that such member of the Police Department and/or Fire Department has received or may hereafter receive from such third party on account of such injury or medical expenses, not to exceed the expense in accordance with Opinion Number 1422 of the Corporation Counsel of said City, dated March 19, 1926. The payment of any of these bills shall not be construed as approval of any previous claims pending or future claims for expenses or benefits on account of any alleged injury to the individuals named. The total amount of such claims, as allowed, is set opposite the names of the injured members of the Police Department and/or the Fire Department and the payments are to be drawn in favor of the proper claimants and charged to the following Account Numbers: 100-57-2005-0937; 610-57-4415-0937; 740-57-4415-0937; 100-59-2005-0937; 610-59-4415-0937; and 740-59-4415-0937.

[Third party orders printed on pages16895 and 16896 of this *Journal*.]

PAYMENT OF MISCELLANEOUS REFUNDS, COMPENSATION FOR PROPERTY DAMAGE, ET CETERA.

[Or2016-11]

The Committee on Finance submitted the following report:

CHICAGO, January 13, 2016.

To the President and Members of the City Council:

Your Committee on Finance, having had under consideration an order authorizing the payment of various small claims against the City of Chicago, having had the same under advisement, begs leave to report and recommend that Your Honorable Body *Pass* the proposed order transmitted herewith.

(Continued on page 16897)

City Of Chicago

Police & Fire Third-Party Orders

Incident Date	Claimant	Rank	Assigned to Unit	Insured	Total Paid
Insured Name1: City Of Chicago Fire					
07/19/1982	Banks, Thomas S	F	00379	City Of Chicago Fire	$75.21
Claim Total Amount					
1 $75.21					
Insured Name1: City Of Chicago Police					
11/03/2004	Williams, Stanley E	P	00018	City Of Chicago Police	$106.09
11/03/2004	Williams, Stanley E	P	00018	City Of Chicago Police	$2.00
11/03/2004	Williams, Stanley E	P	00018	City Of Chicago Police	$7.18
11/03/2004	Williams, Stanley E	P	00018	City Of Chicago Police	$4.00
05/06/1997	Strocchia, Catherine	P	00010	City Of Chicago Police	$225.00
05/06/1997	Strocchia, Catherine	P	00010	City Of Chicago Police	$110.00
01/28/1998	Roszak, Rose M	P	00014	City Of Chicago Police	$1,313.45
04/16/2005	Oskvarek, Glenn J	P	00153	City Of Chicago Police	$1,216.00
04/16/2005	Oskvarek, Glenn J	P	00153	City Of Chicago Police	$1,254.00
04/16/2005	Oskvarek, Glenn J	P	00153	City Of Chicago Police	$110.00
04/16/2005	Oskvarek, Glenn J	P	00153	City Of Chicago Police	$225.00
04/16/2005	Oskvarek, Glenn J	P	00153	City Of Chicago Police	$225.00
04/16/2005	Oskvarek, Glenn J	P	00153	City Of Chicago Police	$110.00
02/24/1998	Oconnell, Dennis L	P	00006	City Of Chicago Police	$75.73
02/24/1998	Oconnell, Dennis L	P	00006	City Of Chicago Police	$275.28
08/11/1994	Obrien, William	P	00009	City Of Chicago Police	$4.00
08/11/1994	Obrien, William	P	00009	City Of Chicago Police	$36.95
05/03/2008	Obrecki, Robert	P	00016	City Of Chicago Police	$113.09
01/02/2003	Moran, John W	P	00153	City Of Chicago Police	$0.60
01/02/2003	Moran, John W	P	00153	City Of Chicago Police	$4.00
01/02/2003	Moran, John W	P	00153	City Of Chicago Police	$927.00
01/02/2003	Moran, John W	P	00153	City Of Chicago Police	$4.00
01/02/2003	Moran, John W	P	00153	City Of Chicago Police	$556.20
01/02/2003	Moran, John W	P	00153	City Of Chicago Police	$0.80
01/02/2003	Moran, John W	P	00153	City Of Chicago Police	$4.00

Incident Date	Claimant	Rank	Assigned to Unit	Insured	Total Paid
01/02/2003	Moran, John W	P	00153	City Of Chicago Police	$1.00
01/02/2003	Moran, John W	P	00153	City Of Chicago Police	$741.60
06/08/1993	Miller-Shemash, Kimberly	P	00010	City Of Chicago Police	$642.36
03/07/2002	Merriweather, Sheila A	P	00005	City Of Chicago Police	$428.72
03/07/2002	Merriweather, Sheila A	P	00005	City Of Chicago Police	$162.79
03/07/2002	Merriweather, Sheila A	P	00005	City Of Chicago Police	$234.66
05/16/1999	Mackey, Patricia J	P	00044	City Of Chicago Police	$105.60
07/28/2007	Jones, Yvette A	P	00021	City Of Chicago Police	$1,528.80
08/15/2002	Brumley, Cedric	P	00004	City Of Chicago Police	$1,856.89
07/28/2001	Anthony, Wanda	P	00016	City Of Chicago Police	$374.15
11/06/2007	Anderson, Rhonda M	P	00189	City Of Chicago Police	$876.87
11/06/2007	Anderson, Rhonda M	P	00189	City Of Chicago Police	$14.77
11/06/2007	Anderson, Rhonda M	P	00189	City Of Chicago Police	$174.53
11/15/2007	Aguilera, Melissa A	P	00003	City Of Chicago Police	$412.76
02/12/2009	ANDREWS, PATRICK	9161	020	City Of Chicago Police	$2,103.49

Claim Total	Amount
40	$16,568.36

Claim Total	Amount
41	$16,643.57

(Continued from page 16894)

This recommendation was concurred in by a viva voce vote of the members of the committee, with no dissenting vote.

Respectfully submitted,

(Signed) EDWARD M. BURKE,
Chairman.

On motion of Alderman Burke, the said proposed order transmitted with the foregoing committee report was *Passed* by yeas and nays as follows:

Yeas -- Aldermen Moreno, Hopkins, Dowell, Burns, Hairston, Sawyer, Mitchell, Harris, Beale, Sadlowski Garza, Thompson, Cárdenas, Quinn, Burke, Lopez, Foulkes, D. Moore, Curtis, O'Shea, Cochran, Brookins, Muñoz, Scott, Solis, Burnett, Ervin, Taliaferro, Reboyras, Santiago, Waguespack, Mell, Austin, Ramirez-Rosa, Villegas, Laurino, O'Connor, Napolitano, Reilly, Smith, Tunney, Arena, Cappleman, Pawar, Osterman, J. Moore, Silverstein -- 46.

Nays -- None.

Alderman Beale moved to reconsider the foregoing vote. The motion was lost.

The following is said order as passed:

Ordered, That the City Comptroller is authorized and directed to pay the following named claimants the respective amounts set opposite their names, said amount to be paid in full and final settlement on each claim on the date and location by type of claim as follows:

[List of claimants printed on pages 16898 through 16905 of this *Journal*.]

City Of Chicago

Journal Report for City Council GL Claims

Last Name	First Name	Address	City	State	Zip Code	DOL	Total Paid	Payee	Location of Accident
Claimant Type Desc: Personal(9)									
ZUMMO	ROBERT	6300 N NORMANDY	CHICAGO	IL	60631	10/20/2015	$363.51	Claimant	934 N NORTHBRANCH
	Number	Amount							
Total of Split Claims:	1	$363.51							
Claimant Type Desc: Property(7)									
DAVIS	CLAUDIA	11531 S. ELIZABETH St.	CHICAGO	IL	60643	06/18/2015	$337.50	Claimant	11531 S ELIZABETH ST.
JOHNSON	SHEILA	1621 WEST BEVERLY GLEN PARKWAY	CHICAGO	IL	60643	05/21/2015	$371.25	Claimant	1621 W BEVERLY GLEN
MEIRESONNE	GRANT	673 W. ROSCOE ST., #302	CHICAGO	IL	60657	03/13/2015	$106.29	Claimant	800 W ROSCOE ST
PERKINS	CARMEL	1057 WEST 111TH place	CHICAGO	IL	60643	08/21/2014	$198.60	Claimant	1057 W 111TH STREET
	Number	Amount							
Total of Split Claims:	4	$1,013.64							
Claimant Type Desc: Vehicle(8)									
AIMONE	MICHAEL	4515 N. BEACON,	CHICAGO	IL	60642	10/15/2015	$337.54	Claimant	3228 W FULLERTON
AL TAWIL	JACQUES	6872 NORTH Slivery Lane	Dearborn Heights	MI	48127	06/14/2014	$25.53	Claimant	100 S. Lake Shore Dr
ALSHEIKH	ETIDAL	3829 N. SAWYER AVE	CHICAGO	IL	60618	09/29/2014	$149.51	Claimant	3900 N LAWNDALE
ALTIERE	JUDITH	10716 SOUTH KILPATRICK #2NE	OAK LAWN	IL	60453	12/27/2014	$92.37	Claimant	100 N. Lake Shore Dr
APAZA	RONALD	302 LATHROP AVENUE	RIVER FOREST	IL	60305	02/14/2015	$126.88	Claimant	5600 W MADISON
ARGUELLES	VILMA	6117 W. 64th PL.	CHICAGO	IL	60638	05/02/2014	$537.01	Claimant	6500 S MENARD
ARIAS	LETICIA	5630 S ALBANY	CHICAGO	IL	60629	07/10/2015	$158.71	Claimant	4261 W 76TH STREET
ATTERBERRY	KEITH	5454 S SHORE DRIVE APT 516	CHICAGO	IL	60615	07/11/2015	$1,225.26	Claimant	1768 S 55TH ST
AYALA	JOSE	6150 S. Archer Rd.	Summit	IL	605011633	04/09/2015	$318.54	Claimant	10100 S INDIANAPOLIS
BACHMANN	JAMES	2423 W. Augusta #1	Chicago	IL	60622	01/13/2014	$60.00	DEPARTMENT OF REVENUE	W AUGUSTA BLVD & N
BAKER	MELIA	2623 WEST HIRSCH STREET	Chicago	IL	60622	01/30/2014	$33.85	Claimant	1589 N CALIFORNIA AVE
BAKER	MELIA	2623 W. HIRSCH St.	CHICAGO	IL	60622	02/22/2014	$27.85	Claimant	W HIRSCH ST & N
BAKER	MELIA	2623 W. HIRSCH STREET	CHICAGO	IL	60622	06/10/2014	$24.58	Claimant	1458 N WASHTENAW
BALLEZA	CARLOS	6615 SOUTH WHIPPLE STREET	CHICAGO	IL	60629	01/15/2015	$101.14	Claimant	1800 S WESTERN AVE
BANCHAK	JOSEPH	5805 S CHRISTIANA AVE	CHICAGO	IL	60629	05/14/2015	$53.25	Claimant	3905 S KEDZIE AVENUE
BARNET	PAMELA	1119 W. LUNT AVE #3A	CHICAGO	IL	60626	06/23/2015	$234.96	Claimant	1400 W GREENLEAF

Last Name	First Name	Address	City	State	Zip Code	DOL	Total Paid	Payee	Location of Accident
BARRERA	JOSEPH	7632 W FOSTER AVE	CHICAGO	IL	60656	02/19/2014	$103.76	Claimant	3570 W ARMITAGE AVE
BARRINGER	LOISTINE	348 W. 109TH PLACE	CHICAGO	IL	60628	04/02/2012	$361.90	Claimant	W 109TH PLACE
BAUGHMAN	CECILIA	7625 CHASE STREET	MERRILLVILLE	IN	46410	09/30/2014	$153.36	Claimant	9900 S STONY ISLAND AVE
BEASLEY	DEBORAH	18505 MICHAEL COURT	HAZEL CREST	IL	60429	08/17/2014	$35.00	DEPARTMENT OF REVENUE	5500 S PRAIRIE
BEASLEY	DEBORAH	18505 MICHAEL COURT	HAZEL CREST	IL	60429	08/17/2014	$237.09	Claimant	5500 S PRAIRIE
BECK	DAVID	7732 LAKE STREET	CHICAGO	IL	60305	04/25/2015	$247.31	Claimant	303 E LOWER WACKER
BECKMAN	AMELIA	860 W BLACKHAWK #702	CHICAGO	IL	60642	08/26/2015	$270.42	Claimant	900 W BLACKHAWK ST.
BELL	LYDIA	2709 W. CONGRESS PARKWAY	CHICAGO	IL	60612	03/05/2014	$96.43	DEPARTMENT OF REVENUE	6300 S LAKE SHORE DRIVE
BELLENDIR	MATT	4873 N HERMITAGE AVE APT 1 S	Chicago	IL	60640	02/25/2014	$110.23	Claimant	507 N Lake Shore Drive
BENAISSA	EDITH	1255 BABB CT.	SAN JOSE	CA	95125	02/06/2014	$70.00	Claimant	N LASALLE AND DIVISION
BENTLEY	KEN	W1233 HIGHWAY 23	PRINCETON	WI	54968	04/17/2014	$82.40	Claimant	3200 N LAKE SHORE DR.
BERNICK	EDITH	5843 NORTH CENTRAL PARK AVENUE	CHICAGO	IL	60659	02/21/2014	$81.94	Claimant	W PETERSON AVENUE
BERRIO	CHRISTINA	2610 W. LAWRENCE AVENUE	CHICAGO	IL	60625	08/07/2015	$88.00	DEPARTMENT OF REVENUE	4909 N TALMAN
BIENTZLE	WOLFGANG	829 W. GUNNISON	CHICAGO	IL	60640	07/24/2014	$451.87	Claimant	5746 N SHERIDAN ROAD
BLAIR	CHAD	17871 MARQUETTE ST.	ROSEVILLE	MI	48066	03/12/2014	$276.70	Claimant	1000 N. LAKE SHORE DR
BLOEM	MICHAEL	4128 HARVEY AVE	WESTERN	IL	60558	01/13/2015	$153.65	Claimant	400 S LAKE SHORE DR.
BRADLEY	EMILY	333 EAST ONTARIO STREET, APT. 2203B	CHICAGO	IL	60611	07/20/2014	$111.20	Claimant	4301 N LAKE SHORE DRIVE
BRADLEY-	JILL	3650 SOUTH KING DRIVE	CHICAGO	IL	60653	10/30/2010	$37.49	Claimant	N ROOSEVELT ROAD
BRANDT	MARTIN	2714 WOODBINE AVE	EVANSTON	IL	60201	05/10/2015	$118.11	Claimant	7400 N WESTERN AVENUE
BRASWELL	DONNA	4800 S LAKE PARK AVENUE	CHICAGO	IL	60615	09/19/2015	$413.45	Claimant	6601 S COTTAGE GROVE
BRETZ	JAMES	5550 SOUTH AUSTIN	CHICAGO	IL	60638	06/24/2014	$153.72	Claimant	5334 W 55TH STREET
BROOKS	ROSE	425 EAST 48TH STREET	CHICAGO	IL	60615	03/19/2014	$53.82	Claimant	313 E 43RD STREET
BROWN	DARLENE	8824 S. MAY	CHICAGO	IL	60620	03/06/2015	$890.81	Claimant	8824 S MAY
BROWN	ALPHONSO	17975 HUNTLEIGH COURT	COUNTRY CLUB	IL	60478	01/19/2015	$259.95	Claimant	900 BLOCK OF WEST
BROWN	TERENCE	1459 WEST 112TH STREET	CHICAGO	IL	60643	02/05/2015	$120.24	Claimant	10400 S CORLISS AVE
BRYANT	TIMOTHY	219 EAST 113TH STREET	CHICAGO	IL	60628	06/28/2014	$575.45	DEPARTMENT OF REVENUE	7150 S SOUTH SHORE
CAMPAGNA	JOHN	4350 N. Broadway Unit 912	Chicago	IL	60613	03/14/2014	$165.47	Claimant	3600 W IRVING PARK RD &
CEBER	PATRICK	7200 N CLAREMONT	CHICAGO	IL	60645	08/05/2015	$753.95	Claimant	1702 W JUNEWAY
CENTRACCHIO	DAWN	13940 S. MICHIGAN	RIVERDALE	IL	60827	05/05/2014	$74.30	Claimant	2323 W 116TH ST
CHIU	STEPHEN	2411 S KEDVALE AVE	CHICAGO	IL	60623	08/05/2015	$1,206.80	Claimant	2411 S KEDVALE AVE
CHIVINI	JOSEPH	1015 W. WEBSTER AVE	CHICAGO	IL	60614	02/18/2014	$211.08	DEPARTMENT OF REVENUE	1170 W NORTH AVE (1170-
CLAY	UNIQUE	5708 S ABERDEEN	CHICAGO	IL	60621	07/22/2015	$636.94	Claimant	56 S MORGAN

Last Name	First Name	Address	City	State	Zip Code	DOL	Total Paid	Payee	Location of Accident
CLAY	UNIQUE	5708 S ABERDEEN	CHICAGO	IL	60621	07/22/2015	$678.67	DEPARTMENT OF REVENUE	56 S MORGAN
CLEMONS	KEISHA	8625 BALDWIN PARKWAY	DOUGLASVILLE	GA	30134	02/23/2014	$95.92	Claimant	4500 W 31st BRIDGE
COE	DEBRA	151 ESTATE DRIVE	DEERFIELD	IL	60015	08/27/2015	$1,184.00	Claimant	809 N LASALLE
COLBERT	ANTON	140 PERCY JULIAN SQUARE	OAK PARK	IL	60302	04/13/2014	$608.92	Claimant	3919 W LAKE STREET
COLEMAN	ERIK	6336 FOX RUN LANE	MATTESON	IL	60443	07/25/2015	$535.86	Claimant	850 E 111TH STREET
COLPOYS	MARK	3943 NORTH WASHTENAW AVENUE	CHICAGO	IL	60618	07/12/2014	$104.89	Claimant	4050 N LAKE SHORE DRIVE
CONTURSI	PHIL	1806 WEST GRAND AVENUE	CHICAGO	IL	60622	03/27/2014	$343.27	Claimant	300-400 N Paulina
COOK	WILLIAM	9817 S BELL AVE	CHICAGO	IL	60643	04/06/2015	$269.81	Claimant	9959 S PROSPECT
COONEY	KEVIN	175 E. DELAWARE	CHICAGO	IL	60611	04/02/2014	$253.91	Claimant	4950 S WESTERN AVE
COPELAND	LITSA	5242 N. Lieb	Chicago	IL	60630	03/20/2014	$456.61	Claimant	4305 N Milwaukee Ave
CRAVENS	JOHN	55 W. GOETHE	CHICAGO	IL	60610	07/14/2015	$179.65	Claimant	912 W LAKE ST
CUELLAR	JOSE	3925 N. Whipple	Chicago	IL	60618	03/25/2014	$84.62	Claimant	W LOGAN BLVD (KEDZIE-
DELZENERO	NIKKI	5935 S BENTLEY AVE	WILLOWBROOK	IL	60527	02/27/2014	$185.06	Claimant	1600 N LAKE SHORE DRIVE
DIAB	JORDAN	1829 N CLEVELAND AVE., UNIT C	CHICAGO	IL	60614	06/22/2014	$125.00	DEPARTMENT OF REVENUE	150 N LAKE SHORE DRIVE
DIAB	JORDAN	1829 N CLEVELAND AVE., UNIT C	CHICAGO	IL	60614	06/22/2014	$85.03	Claimant	150 N LAKE SHORE DRIVE
DIAZ	ERIKA	3400 NORTH LAKE SHORE DR.	CHICAGO	IL	60657	06/28/2014	$152.08	Claimant	100-200 N. Lake Shore Dr
DIAZ	PAULO	1907 HARVEY AVE	BERWYN	IL	60402	03/28/2014	$288.64	Claimant	730 N MICHIGAN AVENUE
DRZONEK-	ERICA	2516 NORTH 78TH AVENUE	ELMWOOD PARK	IL	60707	02/05/2015	$412.80	Claimant	4606 W DIVERSEY AVE
DURANSKI	DEJAN	4648 N. WINTHROP AVE	CHICAGO	IL	60640	05/25/2015	$100.95	Claimant	4735 N BROADWAY AVE
ELLAND	LEMIL	15129 CHICAGO ROAD	DOLTON	IL	60419	07/20/2015	$811.28	Claimant	12750 S INDIANA AVENUE
ELLIOTT	ANTHONY	4344 S. ELLIS AVENUE, #301	CHICAGO	IL	60653	09/25/2015	$60.37	Claimant	7496 S STONY ISLAND
ELLIOTT	ANTHONY	4344 S. ELLIS AVENUE, #301	CHICAGO	IL	60653	09/25/2015	$39.00	DEPARTMENT OF REVENUE	7496 S STONY ISLAND
FADEL	TAREKA	2739 N SOUTHPORT AVE	CHICAGO	IL	60614	08/01/2015	$102.62	Claimant	1396 W. FULLERTON
FIKES	WILLIE	12019 S. PRINCETON AVE	CHICAGO	IL	60628	03/04/2014	$153.08	Claimant	4700 S GREENWOOD
FLORES	MARLYN	10252 S. AVE M	CHICAGO	IL	60617	06/16/2014	$141.50	Claimant	10035 S AVE N
FORTIS	ADRIAN	410 Ferdinand Ave. Apt 2	Forest Park	IL	60130	01/09/2014	$122.92	DEPARTMENT OF REVENUE	3500 W Augusta Blvd.
FRATINI	KARIN	3252 NORTH CLIFTON AVENUE UNIT 1E	CHICAGO	IL	60657	10/19/2014	$65.63	Claimant	1949 W FULLERTON
GALAMBOS	LINDA	2828 N. BURLING	CHICAGO	IL	60657	04/26/2015	$71.37	Claimant	151 N LAKE SHORE DRIVE
GAUCHER	ELIZABETH	7038 W. BELDEN AVE	Chicago	IL	60707	02/04/2014	$185.39	Claimant	1800-1900 W. Fullerton
GERULES	RAIMUND	1137 ELMWOOD AVE	EVANSTON	IL	60202	09/30/2015	$72.03	Claimant	5748 N RIDGE AVENUE
GILLY	ERIK	2425 W. HOMER	CHICAGO	IL	60647	08/27/2014	$361.00	Claimant	2425 W HOMER

Last Name	First Name	Address	City	State	Zip Code	DOL	Total Paid	Payee	Location of Accident
GLODEK	PHILIP	23 Laughry Lane	Palos Park	IL	60464	03/01/2014	$344.11	Claimant	W ROSCOE ST
GLOVER	COREY	833 W. 15TH PLACE	CHICAGO	IL	60608	06/09/2015	$134.68	Claimant	10556 S INDIANAPOLIS
GREEN	BEVERLY	2011 219TH STREET	SAUK VILLAGE	IL	60411	02/09/2015	$146.21	DEPARTMENT OF REVENUE	755 E 80TH ST.
GUERRERO	STEPHANIE	131 RACHEL ROAD	WILLOW	IL	60480	06/11/2014	$196.54	Claimant	200 S COLUMBUS DRIVE
GWOZDZ	CATHERINE	7809 CLARENDON HILLS ROAD	WILLOWBROOK	IL	60527	04/07/2014	$53.75	Claimant	100 N. LAKE SHORE DRIVE
HABRABA	BRADEY	11876 WINDING TRS. DR.	WILLOW SPRING	IL	60480	04/04/2015	$150.03	Claimant	999 N LAKE SHORE DR.
HATTERSLEY	LINDA	945 SOUTH GROVE AVENUE	OAK PARK	IL	60304	12/05/2014	$86.07	Claimant	59 N FRANKLIN
HAYES	BRIAN	6142 NORTH HAMILTON	CHICAGO	IL	60659	01/12/2015	$62.79	Claimant	3300 N LAKE SHORE DR
HAZELWOOD	REGINALD	1253 WEST 107TH PLACE	CHICAGO	IL	60643	02/25/2015	$15.30	Claimant	E 111TH STREET & S
HEBER	ALANA	2806 W. CHICAGO AVE.	CHICAGO	IL	60622	05/28/2014	$476.63	Claimant	W VAN BUREN STREET
HERMAN	ZACHARY	1408 West Grand Ave, UNIT #2	CHICAGO	IL	60642	07/18/2014	$100.42	Claimant	1234 W. CORTLAND
HERNANDEZ	OMAR	1909 NORTH KEYSTONE	CHICAGO	IL	60639	08/03/2014	$140.00	Claimant	3215 S CALIFORNIA AVE
HERNANDEZ	GERARDO	3917 WEST 65TH PLACE	CHICAGO	IL	60629	01/10/2015	$32.28	Claimant	4400 N LAKE SHORE DR
HERRICK	BRADLEY	2825 W. EASTWOOD AVE.	CHICAGO	IL	60625	10/27/2015	$459.11	Claimant	2825 W EASTWOOD
HINTON	JESSE	10629 S Eberhart	Chicago	IL	60628	02/12/2014	$279.07	Claimant	10629 S Eberhart
HORTON	ELAINE	156 N. LEAVITT	CHICAGO	IL	60612	07/17/2014	$12.50	Claimant	1010 SOUTH WESTERN
HOWARD	ELVERT	822 EAST 49TH STREET, APT. 1S	CHICAGO	IL	60615	08/23/2014	$402.27	DEPARTMENT OF REVENUE	100 W 57TH STREET
HOWELL	GLENN	3144 WEST 84TH STREET	CHICAGO	IL	60652	12/14/2014	$425.64	Claimant	10662 S KING DRIVE
HUERTA	ANGELA	18031 OAKLEY AVENUE	LANSING	IL	60438	07/21/2015	$48.12	Claimant	1200 E. 103rd St
HULL	RICHARD	3127 MISTFLOWER LANE	NAPERVILLE	IL	60564	02/13/2015	$172.43	Claimant	200 N COLUMBUS DRIVE
HURLEY	ALEXANDER	3930 NORTH PINE GROVE AVE	CHICAGO	IL	60613	04/16/2015	$1,551.12	Claimant	121 N LASALLE
HUTCHINSON	LLOYD	2540 W. DIVEREY	CHICAGO	IL	606475452	04/07/2014	$171.60	Claimant	100-500 N. Lake Shore Dr.
IBARRA	PABLO	2982 S. LYMAN St.	CHICAGO	IL	60608	03/29/2014	$930.41	Claimant	2159 S DAMEN
JACKSON	MARK	1630 NORTH MEADE	CHICAGO	IL	60639	06/18/2014	$110.17	DEPARTMENT OF REVENUE	3728 N OAK PARK
JAKLIC	STEVE	4515 MADISON AVE	BROOKFIELD	IL	60513	05/13/2015	$96.41	Claimant	1600 N Humboldt
JIA	WEIDI	2272 S. ARCHER AVe.	CHICAGO	IL	60616	02/05/2015	$57.97	Claimant	500-600 N LAKE SHORE
JOHNSON	ROBERT	2038 W. 70th St.	CHICAGO	IL	60636	03/02/2014	$248.00	Claimant	5900 W 59TH AND
JONES	BEVERLY	444 E. 89th St.	CHICAGO	IL	60619	03/26/2014	$301.65	Claimant	8900 S. King Dr.
JUMAD-AS	EUGENIO	7069 NORTH CICERO AVENUE	LINCOLNWOOD	IL	60712	03/19/2014	$120.65	Claimant	4400 N LAKESHORE
KAISER	JAMES	7735 W COLUMBIA	CHICAGO	IL	60631	08/02/2015	$76.71	Claimant	6671 N OLMSTED
KAKOULLI	MELINA	6954 N. GREENVIEW AVE	CHICAGO	IL	60626	07/12/2014	$217.29	Claimant	328 N LAKE SHORE DR.
KARAS	ELLEN	626 W. WELLINGTON	CHICAGO	IL	60657	03/29/2015	$507.53	Claimant	900-1100 N. Lake Shore
KASPAR	ALEXANDRIA	428 S EUCLID AVE	OAK PARK	IL	60302	03/14/2014	$561.15	Claimant	3957 W LAKE AND

Last Name	First Name	Address	City	State	Zip Code	DOL	Total Paid	Payee	Location of Accident
KAUFMAN	JUDY	9022 LOWELL AVENUE	SKOKIE	IL	60076	09/21/2015	$82.74	Claimant	1120 N HUMBOLDT DRIVE
KAZAKOS	ELIZABETH	3517 SASSE WAY	LOUISVILLE	KY	40245	11/05/2014	$495.20	Claimant	773 N HALSTED
KHORSHID	SARA	1304 WEST BIRCHWOOD AVENUE APT 3	CHICAGO	IL	60626	02/26/2014	$119.75	Claimant	1300-1800 W. HOWARD
KIM	GINA	3748 N ASHLAND AVE, 2N	CHICAGO	IL	60613	01/28/2014	$138.77	Claimant	W DIVERSEY AVENUE
KIM	DAVID	1650 W SURF ST	CHICAGO	IL	60657	07/02/2015	$71.92	Claimant	120 S CENTRAL AVE
KIPLEY	DAVID	19562 OAK DRIVE	NEW BUFFALO	MI	49117	12/23/2014	$105.10	Claimant	300-400 N. Lake Shore Dr
KLIS	WLADYSLAW	5220 W ROSCOE	CHICAGO	IL	60641	04/04/2014	$55.00	DEPARTMENT OF REVENUE	6900 W BLOOMINGDLAE
KLIS	WLADYSLAW	5220 W ROSCOE	CHICAGO	IL	60641	04/04/2014	$57.16	Claimant	6900 W BLOOMINGDLAE
KORYTKOWSKI	MICHAEL	206 ISLAND DR.	ISLAND LAKE	IL	60042	10/23/2015	$275.67	Claimant	121 N LA SALLE
KOSTER	JEROME	1325 N. STATE PARKWAY	CHICAGO	IL	60610	06/09/2014	$456.53	Claimant	2500 W BELMONT AVE
KRUPPA	ADAM	2154 WEST OHIO STREET	CHICAGO	IL	60612	05/09/2015	$317.55	Claimant	1400 N NORTH PARK
LEE	RAMONA	8029 S. Praire Ave	Chicago	IL	60619	02/14/2014	$105.43	DEPARTMENT OF REVENUE	8361 S VINCENNES
LI	CHUN	829 GLENMORE COURT	NAPERVILLE	IL	60540	01/30/2014	$291.80	Claimant	S DR MARTIN LUTHER
LIMANOWICZ	PATRYK	156 PRESCOTT DRIVE	BARTLETT	IL	60103	06/13/2015	$567.21	Claimant	3704 W FULLERTON
LITHERLAND	LISA	1512 GREENVIEW COURT	SCHAUMBURG	IL	60193	07/17/2014	$93.98	Claimant	W THOMAS ST & N
LITWIN	KENDALL	2040 W. Belmont	Chicago	IL	60618	02/13/2014	$79.49	Claimant	3848 N Pulaski Road
LIU	SU HUA	501 W. 24TH PL APT. 1010	CHICAGO	IL	60616	05/12/2014	$83.12	Claimant	401 N WESTERN
LUTZ	STEPHANIE	4034 N. CAMPBELL AVE	CHICAGO	IL	606183702	12/18/2012	$391.50	Claimant	W CHICAGO
MACMILLAN	EMMA	4043 N PAULINA ST #2	CHICAGO	IL	60613	06/16/2015	$407.89	Claimant	3430 N LAKE SHORE DR
MANEK	MALAV	24019 NORFOLK LANE	PLAINFIELD	IL	60585	03/02/2014	$158.36	Claimant	527 W GRAND AVE
MARTIN	ALEXA	711 SOUTH MCAREE ROAD	WAUKEGAN	IL	60085	02/21/2014	$164.01	Claimant	W WELLINGTON AVENUE
MARTIN	MARQUITTA	2109 S. 3rd AVE	MAYWOOD	IL	60153	01/12/2015	$61.60	Claimant	531 N LAKE SHORE DR.
MARVIN	DOUGLAS	310 SOUTH MICHIGAN AVE	CHICAGO	IL	60604	02/23/2014	$243.25	Claimant	S LAKE SHORE DRIVE (ON
MATELSKI	ZBIGNIEW	3924 W 57TH ST.	CHICAGO	IL	60629	03/22/2014	$89.27	Claimant	2758 W 51ST STREET
MATTHIES	BONNIE	28330 S RTE-45	PEOTONE	IL	60468	07/08/2015	$328.36	Claimant	5900 S CICERO AVENUE
MCCALLUM	ANDREW	213 Bennett Ct. N	Osewgo	IL	60543	03/07/2014	$330.22	Claimant	806 W ROOSEVELT RD
MCFADDEN	JOHNYTHAN	1217 SOUTH KEDVALE	CHICAGO	IL	60623	02/08/2015	$1,182.26	Claimant	1224 S KEDVALE
MEHTA	SHAWNA	657 W. FULTON	CHICAGO	IL	60661	04/12/2015	$126.18	Claimant	1000-1100 N. LAKE SHORE
MENDEZ	JASMINE	5151 W EDDY ST.	CHICAGO	IL	60641	07/29/2014	$92.87	Claimant	3000 N SACRAMENTO
MEZA	DANIEL	10354 SOUTH GREENBAY AVENUE	CHICAGO	IL	60617	11/28/2014	$116.60	DEPARTMENT OF REVENUE	3300 e 103 rd st
MEZA	DANIEL	10354 SOUTH GREENBAY AVENUE	CHICAGO	IL	60617	11/28/2014	$321.24	Claimant	3300 e 103 rd st
MILLER	KATE	21931 W TALIA LN	DEER PARK,	IL	60010	11/05/2010	$234.06	Claimant	N ROOSEVELT ROAD

Last Name	First Name	Address	City	State	Zip Code	DOL	Total Paid	Payee	Location of Accident
MILLER	MICHAEL	1425 N MOHAWK AVE APT 1	CHICAGO	IL	60610	05/10/2015	$14.56	Claimant	945 W ADDISON ST
MOORE	ANDREW	301 NORTH THIRD STREET	TOLONO	IL	61880	10/15/2014	$52.45	Claimant	2400 N ASHLAND
MUNIZ	MARANJELYN	1627 N. HUMBOLDT BLVD.	CHICAGO	IL	60647	11/09/2014	$937.50	Claimant	2930 W PALMER
MURCHIE	BREANNE	1212 S MICHIGAN AVE.	CHICAGO	IL	60605	01/13/2015	$418.50	Claimant	2400 W ADDISON
McWILSON	GENE	11604 S LAFLIN	CHICAGO	IL	60643	07/29/2015	$299.50	Claimant	2022 W 111TH ST
NAGY	ELIZABETH	139 GALE AVENUE	RIVER FOREST	IL	60305	12/07/2014	$146.73	Claimant	569 ROOSEVELT RD
NEWSOME	JACQUISE	3528 W 73rd St.	CHICAGO	IL	60629	01/09/2014	$263.22	DEPARTMENT OF REVENUE	2723 w 61st St.
O'HARA	WILLIAM	1259 N. Wood Street	CHICAGO	IL	60622	08/28/2014	$274.86	Claimant	1500-1700 N LAKE SHORE
O'MALLEY	ROBERT	3509 S. UNION	CHICAGO	IL	60609	06/30/2015	$429.47	Claimant	3401 s morgan
OGARA	GRAZYNA	614 W. DAKIN	CHICAGO	IL	60684	05/18/2015	$1,046.25	Claimant	6025 W DAKIN
ORTIZ	JUAN	2556 W. 45th	Chicago	IL	60632	02/05/2014	$252.32	Claimant	300 N Lake Shore Drive
PANDIT	KUNAL	1623 PARK TOWNE CT. NE APT N7	CEDAR RAPIDS	IA	52402	07/05/2015	$195.35	Claimant	2701 N. Western
PICKETT	RODNEY	8943 S. HERMITAGE	CHICAGO	IL	60620	08/24/2014	$57.96	Claimant	4432 W FITTH AVE
PITTS	WARNER	210 N. PLEASANT DR.	GLENWOOD	IL	60425	03/17/2014	$397.67	Claimant	8900 S KING DRIVE
PRECIADO	DAVID	5040 S.SEELEY	CHICAGO	IL	60609	07/04/2015	$107.12	Claimant	2100 W. 47th Street
PRENDERGAST	JOHN	10251 SOUTH BELL AVENUE	CHICAGO	IL	60643	09/14/2014	$107.92	Claimant	10213 S RACINE AVENUE
PRITZA	MARILYN	9541 SOUTH MAINSTEE AVENUE	CHICAGO	IL	60617	05/25/2015	$95.83	Claimant	2836 E 92ND STREET
PUTTRICH	JASMINE	1900 S FEDERAL ST UNIT D	CHICAGO	IL	60616	09/18/2015	$62.50	Claimant	1702 N KINGSBURY ST
QUALLS	MARRINA	10132 S. CRANDON	CHICAGO	IL	60617	05/12/2014	$245.73	Claimant	1600 E 103RD ST.
RAFAYKO	MICHAEL	1230 GLENDENNING ROAD	WILMETTE	IL	60091	01/25/2015	$171.03	Claimant	4000-4400 N. LAKE SHORE
REIMER	ROBERT	420 DOROTHY DRIVE	DES PLAINES	IL	60016	07/23/2015	$137.97	Claimant	5600 N EAST RIVER ROAD
RESTAURI	NICHOLAS	3033 NORTH SHERIDAN ROAD, APT. #1604	CHICAGO	IL	60657	02/04/2015	$151.59	Claimant	340 N LAKE SHORE DRIVE
RIVAS	ANTHONY	3845 N NEWCASTLE	CHICAGO	IL	60634	08/31/2015	$170.97	Claimant	2900 N SHERIDAN ROAD
ROBINSON	WILLIAM	1224 S. SPRINGFIELD AVE	CHICAGO	IL	60623	11/04/2014	$380.56	Claimant	3818 N KIMBALL
RUFFIN	EARLINE	5448 W. THOMAS	CHICAGO	IL	60651	06/13/2014	$114.99	Claimant	497 S ASHLAND AND
RUNFENG	MEI	4641 S. ALBANY	CHICAGO	IL	60632	03/23/2015	$147.51	Claimant	3957 W 47TH ST.
RUSSELL	KEVIN	1812 N. SPAULDING AVE	CHICAGO	IL	60647	05/05/2014	$214.61	Claimant	4646 W LAKE ST
SACKSTEDER	CAROLYN	3150 N. SHERIDAN RD	Chicago	IL	60657	01/29/2014	$86.00	Claimant	2000 W DIVERSEY PKWY
SALEH	MARYAM	1362 E MADISON PARK, UNIT 2	CHICAGO	IL	60615	05/07/2014	$347.47	Claimant	666 N LAKE SHORE DRIVE
SANCHEZ	MOISES	2230 NORTH TRIPP AVENUE	CHICAGO	IL	60639	01/03/2015	$63.10	Claimant	2541 N CALIFORNIA AVE
SCALETTA	RENATE	5819 N MARMORA	CHICAGO	IL	60646	08/28/2015	$215.28	Claimant	2801 W PALMER
SCHANKIN	RONALD	2510 N WAYNE #103	CHICAGO	IL	60614	03/14/2014	$457.09	Claimant	1559 W WELLINGTON

Last Name	First Name	Address	City	State	Zip Code	DOL	Total Paid	Payee	Location of Accident
SCHMIDT	LOGAN	974 ANTHANIA PKWY	Metairie	LA	70001	04/03/2014	$42.50	Claimant	1205 N Lakeshore Drive
SEGARRA	MIKE	43432 W CORTEZ	CHICAGO	IL	60651	05/30/2014	$136.75	Claimant	4608 W FULLERTON AVE
SKARB	JAMES	49 LYNN DRIVE	HAWTHORN	IL	60047	08/10/2014	$130.31	Claimant	3573 N MILWAUKEE AVE
SMITH	SIDNEY	4250 N. MARINE DR.	CHICAGO	IL	60613	06/18/2015	$104.63	Claimant	100 E CONGRESS PLAZA
SMITH	DAN	735 NAPA LANE	ST CHARLES	MN	63304	08/11/2015	$963.29	Claimant	140 E CHESTNUT ST
SPEAR	BARBARA	6743 N AVERS AVE	LINCOLNWOOD	IL	60712	03/11/2014	$155.25	Claimant	1751 W ARMITAGE
SPECA	KRISTEN	3805 W. Roscoe #2E	Chicago	IL	60618	02/22/2014	$77.26	Claimant	3200 N Keszie Ave.
STANTON	MILDRED	5714 S. ROCKWELL	CHICAGO	IL	60629	04/13/2014	$295.00	Claimant	50 S WESTERN
STASZEL	ANDREW	5655 N. FAIRVIEW AVE	CHICAGO	IL	60631	06/21/2015	$165.33	Claimant	4900 W MILWAUKEE AND
STEELE	LARELL	4833 W. IOWA	CHICAGO	IL	60651	07/15/2015	$97.50	DEPARTMENT OF REVENUE	300 N LAVERGNE AVENUE
STRAUSBERGER	SHAWNNA	701 TERI LN.	YORKVILLE	IL	60560	04/03/2014	$133.03	Claimant	700 N LAKE SHORE DR
STRIPENS	MICHAEL	22010 MAIN St.	RICHTON PARK	IL	60471	02/27/2014	$150.00	DEPARTMENT OF REVENUE	6700 N HALSTED
STRIPENS	MICHAEL	22010 MAIN St.	RICHTON PARK	IL	60471	02/27/2014	$12.60	Claimant	6700 N HALSTED
SULLINS	EDWARD	4551 NORTH MCVICKER AVENUE	CHICAGO	IL	60630	01/27/2014	$25.00	Claimant	3759 W GRAND AVENUE
SUN	SOOYOUNG	3747 SALEM WALK APT B1	NORTHBROOK	IL	60062	07/23/2015	$59.00	Claimant	1802 N DAMEN AVE & W
SURMAJ	ANGELO	555 S RIVER RD	DES PLAINES	IL	60016	10/27/2015	$302.70	Claimant	151 E WACKER DR.
SWEET	TEANDRA	11302 S UNION AVE	CHICAGO	IL	60628	08/06/2015	$689.77	Claimant	9 E 113 ST
SYPOS	KRZYSZTOF	6422 W. 60th St.	CHICAGO	IL	60638	01/15/2015	$179.53	Claimant	5900 S. ARCHER AVE
TAMBORELLO	STEVEN	429 S KENILWORTH AVENUE UNIT 3	OAK PARK	IL	60302	08/21/2015	$324.92	Claimant	2950 W ROOSEVELT RD
THEISINGER	LAURA	16312 RIDGELAND AVENUE	TINLEY PARK	IL	60477	03/30/2014	$88.29	Claimant	100 S. Lake Shore Dr.
THOMAS	MARGARET	421 EAST 76TH STREET	CHICAGO	IL	60619	01/13/2015	$93.65	Claimant	5500 S MARTIN LUTHER
THOMPSON	NELSON	2440 WEST ARDMORE AVENUE	CHICAGO	IL	60659	10/23/2013	$1,298.11	Claimant	9032 S DAUPHIN AVE
THORNTON	KEVIN	1515 SOUTH PRAIRIE #1414	CHICAGO	IL	60605	06/25/2014	$169.37	Claimant	200 NORTH LAKE SHORE
TICHELAR	AMANDA	2129 N. DAYTON	CHICAGO	IL	60614	04/05/2014	$70.18	Claimant	1201 W BELDEN
TOJONG	KENNETH	1629 W. GREGORY	CHICAGO	IL	60640	07/07/2015	$64.43	Claimant	5526 N ASHLAND
TORRES	ELIZABETH	5129 134TH PLACE	CRESTWOOD	IL	60445	04/08/2014	$128.96	Claimant	16 S HAMLIN BLVD
TOSCAS	JOHN	5330 W. 131st St.	CRESTWOOD	IL	60445	06/23/2014	$230.51	Claimant	10000 S EWING
VAUGHN	CARDELLIA	3520 WEST CERMAK ROAD	CHICAGO	IL	60623	02/02/2015	$419.89	Claimant	2153 S DRAKE
VESA	OANA	6527 N. MOZART	CHICAGO	IL	60645	08/27/2014	$595.64	Claimant	2801 W ALBION AVE
VICKERS	HILDA	1021 E 46TH STREET	CHICAGO	IL	60653	11/23/2015	$343.29	Claimant	1101 S. CANAL STREET
VILLEGAS	ALCRIA	4725 W. WARWICK AVE	CHICAGO	IL	60641	02/03/2015	$583.94	Claimant	203 W HILL
VILLEGAS	ALCRIA	4725 W. WARWICK AVE	CHICAGO	IL	60641	02/03/2015	$383.00	DEPARTMENT OF REVENUE	203 W HILL

Last Name	First Name	Address	City	State	Zip Code	DOL	Total Paid	Payee	Location of Accident
WALKER-SMITH	TOI	5200 SOUTH ELLIS AVENUE	CHICAGO	IL	60615	04/23/2014	$125.24	Claimant	45 S DREXEL BLVD.
WAN	LAR-NIN	810 Eddy Street	San Francisco	CA	94109	04/04/2014	$30.00	DEPARTMENT OF REVENUE	100 S. Lake Shore Dr.
WAN	LAR-NIN	810 Eddy Street	San Francisco	CA	94109	04/04/2014	$131.42	Claimant	100 S. Lake Shore Dr.
WASIK	LUDWIG	5755 W. WAVELAND AVE.	CHICAGO	IL	60634	07/19/2014	$321.68	Claimant	4400 N. Lake Shore dr
WELCOME	RICHARD	1839 N DAYTON ST	CHICAGO	IL	60614	11/26/2010	$339.50	Claimant	N LAKE SHORE DR NEAR
WHALEN	THOMAS	6312 WEST HYACINTH STREET	CHICAGO	IL	60646	03/14/2014	$75.70	Claimant	6310 W PETERSON
WHITNEY	EUGENE	6725 SOUTH CAMPBELL	CHICAGO	IL	60629	02/27/2014	$70.00	DEPARTMENT OF REVENUE	1933-1998 W. 64th st
WHITNEY	EUGENE	6752 S CAMPBELL AVE	CHICAGO	IL	60629	06/01/2015	$121.60	DEPARTMENT OF REVENUE	1007 E MARQUETTE ROAD
WICKES	MARY	3656 W. AGATITE AVE	CHICAGO	IL	60625	03/30/2015	$1,244.89	Claimant	800 W GRAND AVE
WICKHAM	JACQUELINE	P .O. BOX 512929	LOS ANGELES	CA	900510929	02/26/2015	$1,260.84	Claimant	1815 W BERWYN
WILLIAMS	VAULEI	202 SPRING STREET	WILLOW	IL	60480	05/25/2015	$267.50	Claimant	1135 S HALSTED
WILLIAMS	PAUL	11473 S ST LOUIS AVENUE	CHICAGO	IL	60655	06/14/2015	$61.67	Claimant	10700 S WESTERN
XIANG	XU	4250 N. MARINE DR.	CHICAGO	IL	60613	05/10/2015	$201.35	Claimant	1016 W SHERIDAN

	Number	Amount
Total of Split Claims:	221	$57,603.03

Claimant Type Desc: Water Damage(10)

RASINS	LINDA	6435 N OGALLAH AVE	CHICAGO	IL	60631	08/14/2015	$112.50	Claimant	6435 N OGALLAH AVE

	Number	Amount
Total of Split Claims:	1	$112.50

	Number	Amount
Total of Split Claims:	227	$59,092.68

PAYMENT OF SUNDRY CLAIMS FOR CONDOMINIUM REFUSE REBATES.

[Or2016-5]

The Committee on Finance submitted the following report:

CHICAGO, January 13, 2016.

To the President and Members of the City Council:

Your Committee on Finance, having had under consideration an order authorizing the payment of various condominium refuse rebate claims against the city, having had the same under advisement, begs leave to report and recommend that Your Honorable Body *Pass* the proposed order transmitted herewith.

This recommendation was concurred in by a viva voce vote of the members of the committee, with no dissenting vote.

Respectfully submitted,

(Signed) EDWARD M. BURKE,
Chairman.

On motion of Alderman Burke, the said proposed order transmitted with the foregoing committee report was *Passed* by yeas and nays as follows:

Yeas -- Aldermen Moreno, Hopkins, Dowell, Burns, Hairston, Sawyer, Mitchell, Harris, Beale, Sadlowski Garza, Thompson, Cárdenas, Quinn, Burke, Lopez, Foulkes, D. Moore, Curtis, O'Shea, Cochran, Brookins, Muñoz, Scott, Solis, Burnett, Ervin, Taliaferro, Reboyras, Santiago, Waguespack, Mell, Austin, Ramirez-Rosa, Villegas, Laurino, O'Connor, Napolitano, Reilly, Smith, Tunney, Arena, Cappleman, Pawar, Osterman, J. Moore, Silverstein -- 46.

Nays -- None.

Alderman Beale moved to reconsider the foregoing vote. The motion was lost.

The following is said order as passed:

Ordered, That the City Comptroller is authorized and directed to pay the following named claimants the respective amounts set opposite their names, said amount to be paid in full as follows and charged to Account Number 100-99-4415-0939-0939:

[List of claimants printed on page 16907 of this *Journal*.]

REPORT DATE : 1/08/2016
REPORT TIME : 11:10:45
PROGRAM : RRR272

C I T Y O F C H I C A G O
COMMITTEE ON FINANCE
REFUSE REBATE COUNCIL ORDERS--PASSED

MEETING DATE 1/13/2016

CONDOMINIUM/ COOPERATIVE NAME	NO. OF ELGIBLE UNITS	TYPE		AMOUNT OF REBATE	******* SPONSOR ******************	
AMHURST LOFT CONDO ASSN.	65	ANNUAL	2010	4,875.00	SCOTT WAGUESPACK	32
ANCHOR LOFTS ASSOCIATION	15	ANNUAL	2010	1,125.00	BRENDAN REILLY	42
ARCHER CONDOMINIUM ASSOCIATION	27	ANNUAL	2010	2,025.00	MICHAEL R. ZALEWSKI	23
ARCHER COURTS TOWNHOME ASSOC	43	ANNUAL	2010	3,225.00	DANNY SOLIS	25
ARTHOUSE LOFTS	26	ANNUAL	2010	1,950.00	SCOTT WAGUESPACK	32
BICYCLE STATION LOFTS	53	ANNUAL	2010	3,975.00	BRIAN HOPKINS	02
BICYCLE STATION TOWNHOMES	10	ANNUAL	2010	750.00	BRIAN HOPKINS	02
CITYVIEW CONDOMINIUM ASSOC.	421	ANNUAL	2010	16,241.13	BRENDAN REILLY	42
CONCORD SHEFFIELD CONDO ASSOC	10	ANNUAL	2010	750.00	SCOTT WAGUESPACK	32
ELECTRIC COMPANY LOFTS CONDO	36	ANNUAL	2010	2,700.00	PROCO JOE MORENO	01
FRANCISCO GARDEN CONDO. ASSOC.	12	ANNUAL	2010	900.00	DEBRA SILVERSTEIN	50
LAKE SHORE LAND ASSOCIATION	13	ANNUAL	2010	975.00	BRENDAN REILLY	42
LOFTHAUS CONDO ASSOC.	70	ANNUAL	2010	5,250.00	BRIAN HOPKINS	02
MASON MANOR CONDOMINIUM	35	ANNUAL	2010	2,625.00	ANTHONY NAPOLITANO	41
PARK LINCOLN CONDOMINIUM	9	ANNUAL	2010	675.00	MICHELE SMITH	43
PARK PLACE CHICAGO CONDOMINIUM	163	ANNUAL	2010	11,163.38	BRENDAN REILLY	42
PIANO FACTORY TOWNHOUSE CONDO.	22	ANNUAL	2010	1,650.00	SCOTT WAGUESPACK	32
RENAISSANCE PLACE AT HYDE PARK	204	ANNUAL	2010	15,300.00	WILLIAM BURNS	04
RINASCITA ARCHITETTI CONDO	8	ANNUAL	2010	600.00	SCOTT WAGUESPACK	32
RIVER BEND II CONDO ASSOC.	10	ANNUAL	2010	750.00	SCOTT WAGUESPACK	32
RIVER VILLAGE POINTE	102	ANNUAL	2010	6,054.62	WALTER BURNETT JR.	27
SAVOY CONDO ASSOC.	8	ANNUAL	2010	600.00	BRENDAN REILLY	42
SEWING MACHINE LOFTS,L.L.C.	24	ANNUAL	2010	1,800.00	PAT DOWELL	03
TANDEM LOFTS CONDOMINIUMS	58	ANNUAL	2010	4,350.00	BRIAN HOPKINS	02
THE 5476-78 W. HIGGINS CONDO	8	ANNUAL	2010	600.00	JOHN ARENA	45
WEST ARMITAGE PLACE CONDO ASSN	12	ANNUAL	2010	900.00	SCOTT WAGUESPACK	32
WINONA WALK CONDOMINIUM ASSN.	6	ANNUAL	2010	450.00	HARRY OSTERMAN	48
1334 W. WEBSTER AVE. CONDO	10	ANNUAL	2010	750.00	SCOTT WAGUESPACK	32
233 EAST WALTON BUILDING CORP	13	ANNUAL	2010	975.00	BRENDAN REILLY	42
320 OAKDALE CONDOMINIUM	51	ANNUAL	2010	3,825.00	THOMAS TUNNEY	44
3250 W. WASHINGTON CONDO ASSOC	6	ANNUAL	2010	450.00	JASON ERVIN	28
6022 N.AVONDALE CONDO ASSN.	12	ANNUAL	2010	900.00	ANTHONY NAPOLITANO	41
6853-55 N. OLMSTED CONDO., INC	9	ANNUAL	2010	675.00	ANTHONY NAPOLITANO	41

** GRAND TOTAL AMOUNT ** 99,834.13 ** GRAND TOTAL NUMBER ** 33

PAYMENT OF SENIOR CITIZEN SEWER REBATE CLAIMS.

[Or2016-6]

The Committee on Finance submitted the following report:

CHICAGO, January 13, 2016.

To the President and Members of the City Council:

Your Committee on Finance, having had under consideration an order authorizing the payment of senior citizen sewer rebate claims, having had the same under advisement, begs leave to report and recommend that Your Honorable Body *Pass* the proposed order transmitted herewith.

This recommendation was concurred in by a viva voce vote of the members of the committee, with no dissenting vote.

Respectfully submitted,

(Signed) EDWARD M. BURKE,
Chairman.

On motion of Alderman Burke, the said proposed order transmitted with the foregoing committee report was *Passed* by yeas and nays as follows:

Yeas -- Aldermen Moreno, Hopkins, Dowell, Burns, Hairston, Sawyer, Mitchell, Harris, Beale, Sadlowski Garza, Thompson, Cárdenas, Quinn, Burke, Lopez, Foulkes, D. Moore, Curtis, O'Shea, Cochran, Brookins, Muñoz, Scott, Solis, Burnett, Ervin, Taliaferro, Reboyras, Santiago, Waguespack, Mell, Austin, Ramirez-Rosa, Villegas, Laurino, O'Connor, Napolitano, Reilly, Smith, Tunney, Arena, Cappleman, Pawar, Osterman, J. Moore, Silverstein -- 46.

Nays -- None.

Alderman Beale moved to reconsider the foregoing vote. The motion was lost.

The following is said order as passed:

Ordered, That the City Comptroller is authorized and directed to pay the following named claimants the respective amounts set opposite their names, said amounts to be paid in full as follows and charged to Account Number 314-99-4415-9148-0938:

[List of claimants printed on page 16909 of this *Journal*.]

COMMITTEE ON FINANCE
SMALL CLAIMS, CITY OF CHICAGO
SEWER REBATE JOURNAL

NAME	PIN NUMBER	ALDERMAN	AMOUNT
AIELLO, ROBERTA	17-10-400-012-1200	42 REILLY	50.00
BOLAS, WILLIAM	17-09-337-092-1158	42 REILLY	50.00
BRUNSTEIN, PHILLIP	17-03-208-021-1044	42 REILLY	50.00
BRUNSTEIN, PHILLIP	17-03-208-021-1044	42 REILLY	50.00
BRUNSTEIN, PHILLIP	17-03-208-021-1044	42 REILLY	50.00
CONWAY, RICHARD	14-33-423-048-1275	02 HOPKINS	50.00
COPELAND, FRANCES G	17-04-207-087-1098	48 OSTERMAN	50.00
COPELAND, FRANCES G	17-04-207-087-1098	48 OSTERMAN	50.00
COPELAND, FRANCES G	17-04-207-087-1098	48 OSTERMAN	50.00
COPELAND, FRANCES G	17-04-207-087-1098	48 OSTERMAN	50.00
DEEN, YOLANDA	17-03-227-020-1012	02 HOPKINS	50.00
DELANEY, A CARROLL	17-10-400-012-1214	42 REILLY	50.00
FIXER JR, WARREN	17-03-225-078-1151	42 REILLY	50.00
HESS, MARY	17-10-401-014-1009	42 REILLY	50.00
ISTRATE, JOAN	17-10-132-037-1157	42 REILLY	50.00
LEPPIN, DENNIS	17-10-401-014-1180	42 REILLY	50.00
MITTLEMAN, CAROL	17-04-211-034-1012	02 HOPKINS	50.00
REPEL, ROBERT	17-09-337-092-1121	42 REILLY	50.00
		* TOTAL AMOUNT	900.00

ISSUANCE OF CITY OF CHICAGO CHARITABLE SOLICITATION (TAG DAY) PERMITS.

[Or2016-12]

The Committee on Finance submitted the following report:

CHICAGO, January 13, 2016.

To the President and Members of the City Council:

Your Committee on Finance, having had under consideration an order authorizing three applications for the City of Chicago charitable solicitation (tag day) permits for: Mercy Home for Boys and Girls, Doctors Without Borders/Medecins Sans Frontieres and Planned Parenthood Federation of America, having had the same under advisement, begs leave to report and recommend that Your Honorable Body *Pass* the proposed order transmitted herewith.

This recommendation was concurred in by a viva voce vote of the members of the committee, with no dissenting vote.

Respectfully submitted,

(Signed) EDWARD M. BURKE,
Chairman.

On motion of Alderman Burke, the said proposed order transmitted with the foregoing committee report was *Passed* by yeas and nays as follows:

Yeas -- Aldermen Moreno, Hopkins, Dowell, Burns, Hairston, Sawyer, Mitchell, Harris, Beale, Sadlowski Garza, Thompson, Cárdenas, Quinn, Burke, Lopez, Foulkes, D. Moore, Curtis, O'Shea, Cochran, Brookins, Muñoz, Scott, Solis, Burnett, Ervin, Taliaferro, Reboyras, Santiago, Waguespack, Mell, Austin, Ramirez-Rosa, Villegas, Laurino, O'Connor, Napolitano, Reilly, Smith, Tunney, Arena, Cappleman, Pawar, Osterman, J. Moore, Silverstein -- 46.

Nays -- None.

Alderman Beale moved to reconsider the foregoing vote. The motion was lost.

The following is said order as passed:

Ordered, That the Committee on Finance is hereby authorized and directed to issue charitable solicitation (tag day) permits to the following organizations:

A. Mercy Home for Boys and Girls
March 1 -- 31, 2016 -- citywide.

B. Doctors Without Borders/Medecins Sans Frontieres
January 14, 2016 through April 30, 2016 -- citywide.

C. Planned Parenthood Federation of America
January 14, 2016 through April 30, 2016 -- citywide.

This order shall take effect and be in force from and after its passage.

Do Not Pass -- CLAIMS FOR VARIOUS REFUNDS.

[CL2016-104]

The Committee on Finance submitted the following report:

CHICAGO, January 13, 2016.

To the President and Members of the City Council:

Your Committee on Finance, Small Claims Division, to which were referred on January 18, 2012 and on subsequent dates, sundry claims for various refunds, having had the same under advisement, begs leave to report and recommend that Your Honorable Body *Do Not Pass* said claims for payment.

This recommendation was concurred in by a viva voce vote of the members of the committee, with no dissenting vote.

Respectfully submitted,

(Signed) EDWARD M. BURKE,
Chairman.

On motion of Alderman Burke, the committee's recommendation was *Concurred In* by yeas and nays as follows:

Yeas -- Aldermen Moreno, Hopkins, Dowell, Burns, Hairston, Sawyer, Mitchell, Harris, Beale, Sadlowski Garza, Thompson, Cárdenas, Quinn, Burke, Lopez, Foulkes, D. Moore, Curtis, O'Shea, Cochran, Brookins, Muñoz, Scott, Solis, Burnett, Ervin, Taliaferro, Reboyras, Santiago, Waguespack, Mell, Austin, Ramirez-Rosa, Villegas, Laurino, O'Connor, Napolitano, Reilly, Smith, Tunney, Arena, Cappleman, Pawar, Osterman, J. Moore, Silverstein -- 46.

Nays -- None.

Alderman Beale moved to reconsider the foregoing vote. The motion was lost.

[List of denied claims printed on pages 16913 through 16916 of this *Journal*.]

Do Not Pass -- CONDOMINIUM REFUSE REBATE CLAIMS.

[CL2016-103]

The Committee on Finance submitted the following report:

CHICAGO, January 13, 2016.

To the President and Members of the City Council:

Your Committee on Finance, Condominium Refuse Rebate Division, to which were referred on February 15, 2012 and on subsequent dates, sundry condominium refuse rebate claims, having had the same under advisement, begs leave to report and recommend that Your Honorable Body *Do Not Pass* said claims for payment.

This recommendation was concurred in by a viva voce vote of the members of the committee, with no dissenting vote.

Respectfully submitted,

(Signed) EDWARD M. BURKE,
Chairman.

(Continued on page 16917)

REPORT DATE : 1/07/2016
REPORT TIME : 14:19:20
PROGRAM : RRR272

C I T Y O F C H I C A G O
COMMITTEE ON FINANCE
REFUSE REBATE COUNCIL ORDERS--DID NOT PASS

MEETING DATE 1/13/2016

CONDOMINIUM/ COOPERATIVE NAME	NO. OF ELGIBLE UNITS	TYPE		AMOUNT OF REBATE	******* SPONSOR ******************	
ACADEMY TOWNHOMES ASSOCIATION	24	ANNUAL	2012		MATTHEW O'SHEA	19
ACADEMY TOWNHOMES ASSOCIATION	24	ANNUAL	2013		MATTHEW O'SHEA	19
ACADEMY TOWNHOMES ASSOCIATION	24	ANNUAL	2014		MATTHEW O'SHEA	19
ARCHER COURTS TOWNHOME ASSOC	43	ANNUAL	2008		DANNY SOLIS	25
BALTIMORE CONDOMINIUM	20	ANNUAL	2012		LESLIE HAIRSTON	05
BEACH CONDOMINIUMS	25	ANNUAL	2012		GREGORY MITCHELL	07
BEACH CONDOMINIUMS	25	ANNUAL	2013		GREGORY MITCHELL	07
BEACH CONDOMINIUMS	25	ANNUAL	2014		GREGORY MITCHELL	07
CCHC-COVENANTAL COMUNITY	22	ANNUAL	2014		WILLIE COCHRAN	20
CHAPPEL COURT CONDO ASSOC	14	ANNUAL	2014		LESLIE HAIRSTON	05
CHATHAM PARK VILLAGE CO-OP	543	ANNUAL	2013		RODERICK SAWYER	06
CHATHAM PARK VILLAGE CO-OP	543	ANNUAL	2014		RODERICK SAWYER	06
CHERYL APARTMENTS CONDOMINIUM	15	SEMI-ANNUAL	2011		RODERICK SAWYER	06
CLOISTERS EAST	7	ANNUAL	2011		LESLIE HAIRSTON	05
COLUMBIAN CONDOMINIUM ASSN.	18	ANNUAL	2014		LESLIE HAIRSTON	05
CORNELL COMMON CONDO.ASSOC.	20	ANNUAL	2012		LESLIE HAIRSTON	05
CORNELL COMMON CONDO.ASSOC.	20	ANNUAL	2014		LESLIE HAIRSTON	05
CORNELL TERRACE CONDOMINIUMS	6	ANNUAL	2012		LESLIE HAIRSTON	05
CORNELL TERRACE CONDOMINIUMS	6	ANNUAL	2013		LESLIE HAIRSTON	05
CORNELL TERRACE CONDOMINIUMS	6	ANNUAL	2014		LESLIE HAIRSTON	05
COURTYARD AT GRAND CROSSING	19	ANNUAL	2013		LESLIE HAIRSTON	05
CRANDON HALL CONDOMINIUM	32	ANNUAL	2014		LESLIE HAIRSTON	05
EAST VIEW PARK CONDO. ASSN.	99	ANNUAL	2013		LESLIE HAIRSTON	05
EAST VIEW PARK CONDO. ASSN.	99	ANNUAL	2014		LESLIE HAIRSTON	05
GENESIS COOPERATIVE CORP.	21	ANNUAL	2012		LESLIE HAIRSTON	05
GENESIS II HOUSING COOPERATIVE	28	ANNUAL	2012		LESLIE HAIRSTON	05
GREENWAY COURT CONDO. ASSN.	25	ANNUAL	2014		LESLIE HAIRSTON	05
GREENWOOD WEST CO-OPERATIVE	36	ANNUAL	2013		LESLIE HAIRSTON	05
HEGEWISCH CONDO ASSOCIATION	18	ANNUAL	2012		SUSAN SADLOWSKI GARZA	10
HEGEWISCH CONDO ASSOCIATION	18	ANNUAL	2013		SUSAN SADLOWSKI GARZA	10
HEGEWISCH CONDO ASSOCIATION	18	ANNUAL	2014		SUSAN SADLOWSKI GARZA	10
HERITAGE PLACE HOMEOWNERS ASSN	22	ANNUAL	2011		MICHELLE HARRIS	08
INGLESIDER CONDO ASSOCIATION	21	ANNUAL	2014		WILLIE COCHRAN	20
KIMBARK CONDOMINIUM ASSOC.	21	ANNUAL	2011		WILLIE COCHRAN	20
KINGSTON APARTMENTS CONDO ASSN	13	ANNUAL	2011		GREGORY MITCHELL	07
LABELLA CASA CONDOMINIUM	12	ANNUAL	2011		MATTHEW O'SHEA	19
LABELLA CASA CONDOMINIUM	12	ANNUAL	2012		MATTHEW O'SHEA	19
LAFAYETTE PLAZA HOUSING COOP	196	SEMI-ANNUAL	2014		RODERICK SAWYER	06
LAKE EDGE CO-OPERATIVE	24	ANNUAL	2011		GREGORY MITCHELL	07
LONDON TOWNE HOUSES	801	ANNUAL	2012		MICHELLE HARRIS	08
LONDON TOWNE HOUSES	801	ANNUAL	2013		MICHELLE HARRIS	08
LONDON TOWNE HOUSES	801	ANNUAL	2014		MICHELLE HARRIS	08
MARIGOLD PLACE CONDOMINIUM	7	ANNUAL	2014		GREGORY MITCHELL	07
MENARD MANOR CONDOMINIUM	6	ANNUAL	2015		CHRIS TALIAFERRO	29
MEWS ON DORECHESTER CONDO.	25	ANNUAL	2014		LESLIE HAIRSTON	05

REPORT DATE : 1/07/2016
REPORT TIME : 14:19:20
PROGRAM : RRR272

C I T Y O F C H I C A G O
COMMITTEE ON FINANCE
REFUSE REBATE COUNCIL ORDERS--DID NOT PASS

MEETING DATE 1/13/2016

CONDOMINIUM/ COOPERATIVE NAME	NO. OF ELGIBLE UNITS	TYPE		AMOUNT OF REBATE	******* SPONSOR ******************	
MIA CASA APT. BLDG. CORP.	24	ANNUAL	2011		LESLIE HAIRSTON	05
MIDWAY APARTMENT BUILDING CORP	38	ANNUAL	2014		LESLIE HAIRSTON	05
MIDWAY VIEW APARTMENTS	19	ANNUAL	2013		LESLIE HAIRSTON	05
MIDWAY VIEW APARTMENTS	19	ANNUAL	2014		LESLIE HAIRSTON	05
OGLESBY PLACE CONDO	18	ANNUAL	2011		LESLIE HAIRSTON	05
OXFORD HOMES CONDOMINIUM ASSN.	21	ANNUAL	2011		LESLIE HAIRSTON	05
PANORAMA CONDOMINIUM	6	ANNUAL	2014		LESLIE HAIRSTON	05
PARK WATERS CONDO ASSOC.	73	ANNUAL	2013		LESLIE HAIRSTON	05
PARK WATERS CONDO ASSOC.	73	ANNUAL	2014		LESLIE HAIRSTON	05
PARKVIEW PHASE II CONDO ASSOC.	21	ANNUAL	2012		MATTHEW O'SHEA	19
PARKVIEW PHASE II CONDO ASSOC.	21	ANNUAL	2014		MATTHEW O'SHEA	19
PAXTON ARMS CONDO. ASSOC.	19	ANNUAL	2014		LESLIE HAIRSTON	05
PAXTON PLACE CONDO. ASSN.	16	ANNUAL	2014		LESLIE HAIRSTON	05
POINSETTA EAST CONDOMINIUM	9	ANNUAL	2014		LESLIE HAIRSTON	05
PROMONTORY COOPERATTIVE APTS.	121	ANNUAL	2012		LESLIE HAIRSTON	05
RIDGELAND PARK CONDO. ASSN.	19	ANNUAL	2011		LESLIE HAIRSTON	05
RIDGELAND PARK CONDO. ASSN.	19	ANNUAL	2012		LESLIE HAIRSTON	05
SANDS CONDO ASSOCATION	24	ANNUAL	2013		GREGORY MITCHELL	07
SHORELINE CONDOMINIUM ASSN.	49	ANNUAL	2011		LESLIE HAIRSTON	05
SILVER COAST CITADEL	96	ANNUAL	2013		GREGORY MITCHELL	07
SILVER COAST CITADEL	96	ANNUAL	2014		GREGORY MITCHELL	07
SOUTH SHORE VILLA CONDO. ASSN.	39	ANNUAL	2014		LESLIE HAIRSTON	05
STATE STREET CONDOMINIUM	6	ANNUAL	2013		RODERICK SAWYER	06
STATE STREET CONDOMINIUM	6	ANNUAL	2014		RODERICK SAWYER	06
TERRACE PLACE EAST CONDO ASSN.	27	ANNUAL	2013		MATTHEW O'SHEA	19
TERRACE PLACE EAST CONDO ASSN.	27	ANNUAL	2014		MATTHEW O'SHEA	19
THE CAROLINA CONDO ASSOC	33	ANNUAL	2012		LESLIE HAIRSTON	05
THE CAROLINA CONDO ASSOC	33	ANNUAL	2013		LESLIE HAIRSTON	05
THE CAROLINA CONDO ASSOC	33	ANNUAL	2014		LESLIE HAIRSTON	05
THE PAXTON CONDOMINIUM, INC.	18	ANNUAL	2011		LESLIE HAIRSTON	05
THE QUADRANGLE HOUSE CONDO	261	ANNUAL	2012		LESLIE HAIRSTON	05
THE QUADRANGLE HOUSE CONDO	261	ANNUAL	2013		LESLIE HAIRSTON	05
THE QUADRANGLE HOUSE CONDO	261	ANNUAL	2014		LESLIE HAIRSTON	05
UNIVERSITY COMMONS CONDO ASSN	30	ANNUAL	2012		LESLIE HAIRSTON	05
UNIVERSITY COMMONS CONDO ASSN	30	ANNUAL	2013		LESLIE HAIRSTON	05
UNIVERSITY COMMONS CONDO ASSN	30	ANNUAL	2014		LESLIE HAIRSTON	05
UNIVERSITY CROSSING CONDO ASSN	22	ANNUAL	2014		WILLIE COCHRAN	20
UNIVERSITY FIELDS CONDO. ASSN.	22	ANNUAL	2014		WILLIE COCHRAN	20
VILLA THERESE CONDO. ASSN.	29	ANNUAL	2011		DERRICK CURTIS	18
WATERGATE EAST CONDOMINIUM	32	ANNUAL	2014		LESLIE HAIRSTON	05
WEONA APARTMENT BUILDING CORP.	15	ANNUAL	2011		LESLIE HAIRSTON	05
WOODBARK RESIDENCES II	8	ANNUAL	2012		LESLIE HAIRSTON	05
WOODLAWN ESTATES CONDO ASSOC	9	ANNUAL	2014		WILLIE COCHRAN	20
WOODLAWN LOFTS CONDO ASSN.	17	ANNUAL	2013		WILLIE COCHRAN	20
2101 E. 67TH CONDO. ASSOC.	43	ANNUAL	2013		LESLIE HAIRSTON	05

REPORT DATE : 1/07/2016
REPORT TIME : 14:19:20
PROGRAM : RRR272

C I T Y O F C H I C A G O
COMMITTEE ON FINANCE
REFUSE REBATE COUNCIL ORDERS--DID NOT PASS

MEETING DATE 1/13/2016

CONDOMINIUM/ COOPERATIVE NAME	NO. OF ELGIBLE UNITS	TYPE		AMOUNT OF REBATE	******* SPONSOR ******************	
2944 N. BROADWAY CONDO. ASSN.	4	ANNUAL	2011		THOMAS TUNNEY	44
4452-54 N. DOVER CONDO	6	ANNUAL	2007		AMEYA PAWAR	47
4950 POWHATAN BUILDING CORP.	40	ANNUAL	2012		WILLIAM BURNS	04
4950 POWHATAN BUILDING CORP.	40	ANNUAL	2013		WILLIAM BURNS	04
5223-25 S.DORCHESTER CONDO.#3	7	ANNUAL	2015		WILLIAM BURNS	04
5302-12 CORNELL CONDOMINIUM	15	ANNUAL	2014		LESLIE HAIRSTON	05
5312-14 S. DREXEL CONDO. ASSN.	6	ANNUAL	2014		WILLIAM BURNS	04
5331-41 S. CORNELL CONDOMINIUM	18	ANNUAL	2014		LESLIE HAIRSTON	05
5421 S. CORNELL AVENUE CONDO.	16	ANNUAL	2014		LESLIE HAIRSTON	05
5437-39 SOUTH CORNELL CONDO.	6	ANNUAL	2014		LESLIE HAIRSTON	05
5454 S. EVERETT CONDO. ASSOC.	32	ANNUAL	2014		LESLIE HAIRSTON	05
5458-60 HYDE PARK CONDO. ASSN.	6	ANNUAL	2012		LESLIE HAIRSTON	05
5463-65 S. HYDE PARK CONDO.	55	ANNUAL	2014		LESLIE HAIRSTON	05
5464-5566 S HYDE PARK	6	ANNUAL	2011		LESLIE HAIRSTON	05
5464-5566 S HYDE PARK	6	ANNUAL	2012		LESLIE HAIRSTON	05
5464-5566 S HYDE PARK	6	ANNUAL	2013		LESLIE HAIRSTON	05
5464-5566 S HYDE PARK	6	ANNUAL	2014		LESLIE HAIRSTON	05
5483-85 HYDE PARK BLVD CONDO	6	ANNUAL	2014		LESLIE HAIRSTON	05
5510 WOODLAWN CONDO.	21	ANNUAL	2011		LESLIE HAIRSTON	05
5510 WOODLAWN CONDO.	21	ANNUAL	2012		LESLIE HAIRSTON	05
5510 WOODLAWN CONDO.	21	ANNUAL	2013		LESLIE HAIRSTON	05
5510 WOODLAWN CONDO.	21	ANNUAL	2014		LESLIE HAIRSTON	05
5515 WOODLAWN AVENUE BUILDING	6	ANNUAL	2011		LESLIE HAIRSTON	05
5555 BLACKSTONE CONDO. ASSOC.	5	ANNUAL	2014		LESLIE HAIRSTON	05
56TH KIMBARK CONDOMINIUM	60	ANNUAL	2013		LESLIE HAIRSTON	05
56TH KIMBARK CONDOMINIUM	60	ANNUAL	2014		LESLIE HAIRSTON	05
5647-49 S. BLACKSTONE APTS.	6	ANNUAL	2012		LESLIE HAIRSTON	05
5647-49 S. BLACKSTONE APTS.	6	ANNUAL	2014		LESLIE HAIRSTON	05
5647-49 S. BLACKSTONE APTS.	6	ANNUAL	2015		LESLIE HAIRSTON	05
5750 S. KENWOOD CO-OP	6	ANNUAL	2011		LESLIE HAIRSTON	05
5750 S. KING DRIVE CONDO. ASSN	25	ANNUAL	2012		WILLIE COCHRAN	20
5750 S. KING DRIVE CONDO. ASSN	25	ANNUAL	2013		WILLIE COCHRAN	20
5750 S. KING DRIVE CONDO. ASSN	25	ANNUAL	2014		WILLIE COCHRAN	20
5814-16 S. INDIANA AVE. CONDO	8	ANNUAL	2013		WILLIE COCHRAN	20
5832-36 S PRAIRIE CONDOMINIUM	12	ANNUAL	2011		WILLIE COCHRAN	20
5832-36 S PRAIRIE CONDOMINIUM	12	ANNUAL	2012		WILLIE COCHRAN	20
5832-36 S PRAIRIE CONDOMINIUM	12	ANNUAL	2013		WILLIE COCHRAN	20
5832-36 S PRAIRIE CONDOMINIUM	12	ANNUAL	2014		WILLIE COCHRAN	20
6116 S. UNIVERSITY CONDO.ASSN.	6	ANNUAL	2013		WILLIE COCHRAN	20
6133 S. DREXEL CONDO	8	ANNUAL	2014		WILLIE COCHRAN	20
6147-49 SOUTH GREENWOOD	8	ANNUAL	2011		WILLIE COCHRAN	20
6201-11 INDIANA CO-OP CORP.	36	ANNUAL	2014		WILLIE COCHRAN	20
65TH AT UNIVERSITY	16	ANNUAL	2011		WILLIE COCHRAN	20
6516 WOODLAWN CONDOMINIUM	6	ANNUAL	2011		WILLIE COCHRAN	20
6604 S. KIMBARK CONDO ASSN.	6	ANNUAL	2013		LESLIE HAIRSTON	05

REPORT DATE : 1/07/2016
REPORT TIME : 14:19:20
PROGRAM : RRR272

C I T Y O F C H I C A G O
COMMITTEE ON FINANCE
REFUSE REBATE COUNCIL ORDERS--DID NOT PASS

C

MEETING DATE 1/13/2016

CONDOMINIUM/ COOPERATIVE NAME	NO. OF ELGIBLE UNITS	TYPE		AMOUNT OF REBATE	******* SPONSOR ******************	
6620 S. KENWOOD CONDO ASSN	7	ANNUAL	2014		LESLIE HAIRSTON	05
6723-25 S. CLYDE CONDO.ASSN.	6	ANNUAL	2014		LESLIE HAIRSTON	05
6725 S. CORNELL CONDOMINIUM	6	ANNUAL	2011		LESLIE HAIRSTON	05
68TH & OGLESBY CONDO. ASSN.	10	ANNUAL	2012		LESLIE HAIRSTON	05
68TH & OGLESBY CONDO. ASSN.	10	ANNUAL	2013		LESLIE HAIRSTON	05
68TH & OGLESBY CONDO. ASSN.	10	ANNUAL	2014		LESLIE HAIRSTON	05
7355 CONDOMINIUM ASSOCIATION	47	ANNUAL	2014		GREGORY MITCHELL	07
75TH ON THE LAKE HOME OWNER'S	84	ANNUAL	2011		GREGORY MITCHELL	07
75TH ON THE LAKE HOME OWNER'S	84	ANNUAL	2012		GREGORY MITCHELL	07
7530-32 PHILLIPS CONDO ASSN	6	ANNUAL	2011		GREGORY MITCHELL	07
7901-11 ELLIS CONDOMINIUM	20	ANNUAL	2014		MICHELLE HARRIS	08
7935-41 SOUTH STATE CONDO	10	ANNUAL	2011		RODERICK SAWYER	06
7935-41 SOUTH STATE CONDO	10	ANNUAL	2012		RODERICK SAWYER	06
7935-41 SOUTH STATE CONDO	10	ANNUAL	2013		RODERICK SAWYER	06
7935-41 SOUTH STATE CONDO	10	ANNUAL	2014		RODERICK SAWYER	06
8134-36 CALUMET CONDO. ASSN.	6	ANNUAL	2011		RODERICK SAWYER	06
8210-16 S. JEFFERY CONDO ASSN	11	ANNUAL	2011		MICHELLE HARRIS	08

** GRAND TOTAL AMOUNT **

** GRAND TOTAL NUMBER ** 152

(Continued from page 16912)

On motion of Alderman Burke, the committee's recommendation was *Concurred In* by yeas and nays as follows:

Yeas -- Aldermen Moreno, Hopkins, Dowell, Burns, Hairston, Sawyer, Mitchell, Harris, Beale, Sadlowski Garza, Thompson, Cárdenas, Quinn, Burke, Lopez, Foulkes, D. Moore, Curtis, O'Shea, Cochran, Brookins, Muñoz, Scott, Solis, Burnett, Ervin, Taliaferro, Reboyras, Santiago, Waguespack, Mell, Austin, Ramirez-Rosa, Villegas, Laurino, O'Connor, Napolitano, Reilly, Smith, Tunney, Arena, Cappleman, Pawar, Osterman, J. Moore, Silverstein -- 46.

Nays -- None.

Alderman Beale moved to reconsider the foregoing vote. The motion was lost.

[List of denied claims printed on pages 16918 through 16926 of this *Journal*.]

Placed On File -- REPORT OF SETTLEMENTS OF SUITS AGAINST CITY DURING MONTH OF NOVEMBER 2015.

[F2016-8]

The Committee on Finance submitted the following report:

CHICAGO, January 13, 2016.

To the President and Members of the City Council:

Your Committee on Finance, having had under consideration a communication transmitting a list of cases in which judgements or settlements were entered into for the month of November 2015, having had the same under advisement, begs leave to report and recommend that Your Honorable Body *Place on File* the list of cases transmitted herewith.

(Continued on page 16927)

City Of Chicago

Denied Claims by Claim Name

Denied Date: 01/13/2016

Claimant Name	Introduced to City Council
ADAMS, DENISE L	05/28/2014
AILES, JAMES C	07/30/2014
AL-ABBAR, YOUSEF	06/17/2015
ALAMO CAR RENTAL	12/09/2015
ALFORD, VINCENTE L	10/21/2015
ALLEN, ELIZABETH P.	07/29/2015
ANDREWS-MCKINNEY, JOYCE	01/21/2015
ANHOCK, JASON R.	04/02/2014
ANTONELLI, JEFFREY	06/17/2015
ARIAS, ALBERTO J	04/02/2014
ASSENMACHER, ANNA A	06/25/2014
BABA, LAUREN E.	04/02/2014
BAILEY, LACEY	04/30/2014
BANDERA, SANTA	04/15/2015
BARRERA, ODILON	05/28/2014
BARRETT, GINA L	09/10/2014
BATES, BRITTINI L	03/05/2014
BECK, CHRISTOPHER	06/25/2014
BEERS, LAUREN	06/17/2015
BEMIS, JEFFERY	07/29/2015
BERRY, LAJOYA TORTTILA	07/30/2014
BILOW, NORMAN	04/02/2014
BOLIN, ELEANOR L	09/24/2015
BOND, JAMES	04/30/2014
BORTZ, MICHAEL A	10/14/2015
BOSHNJAKU, VANDA	06/25/2014
BOTTO, DANIELLE P.	04/30/2014
BOYD, ANGELA	05/28/2014
BOYD, DELMAR D	07/30/2014
BRANDY, LATONYA	04/02/2014
BRANTLEY, LORRINE	10/08/2014
BRODE, AMANDA	09/24/2015
BROOKS, ERNESTINE	03/05/2014
BROSIUS, JACQUELINA A	11/19/2014
BROWN, DELMA	09/10/2014
BROWN, GWENDOLYN	09/10/2014
BROWN, REGINALD	04/02/2014
BROWN, TIMOTHY	09/24/2015

Denied Date: 01/13/2016

Claimant Name	Introduced to City Council
BRYANT, ALLEN	04/30/2014
BUCKHALTER, LISA	04/30/2014
BUCKNER-WASHINGTON,	04/02/2014
BUMP, SARAH C.	10/08/2014
BURGER, MATTHEW	04/30/2014
BURNSIDE, BRYSON D	04/02/2014
BUXBAUM, MICHAEL V	04/30/2014
CANO, DANIEL	04/02/2014
CANTU, ROBERTO F	06/25/2014
CAREY, NANCY E	03/05/2014
CAREY, NANCY E.	04/02/2014
CARLIN, FRANCISCO	03/18/2015
CARTER, ADAME E	06/17/2015
CARTER, RENALD L	06/25/2014
CARUTHERS, BARBARA J.	06/25/2014
CASTRO, CARRIE	04/30/2014
CAUSEVIC, CAZIM	12/09/2015
CELIO, ALBERT	07/30/2014
CHATMAN, FREDDRICK	09/10/2014
CHITTENDEN, PENELOPE BEACH	06/25/2014
CHOI, ANDY	06/25/2014
CHRISTENSEN, JESSICA J.	04/02/2014
CIASTO, JAYNE	11/05/2014
CLAYTON, MARK	06/25/2014
COHEN, LAURA ANN	04/02/2014
COLLARO, MAUREEN M	10/21/2015
COLLINS, VICTOR	09/11/2013
CONSIDINE, JOHN	04/02/2014
CORNEJO, SALVADOR	06/25/2014
CORTEZ, SARAH MARIE	04/02/2014
CRAWFORD, ANNETTE	04/02/2014
CRAWFORD, KRISTY RENEE	11/05/2014
CRENSHAW, ERICA	10/08/2014
CRISP, JENNIFER	05/28/2014
CROWDER, DARNELL B	04/02/2014
CRUZ, RAMON	04/30/2014
CUMMINGS, KATHLEEN J	05/28/2014
CUNNINGHAM, JOHN MICHAEL	04/02/2014
CURRIER, CURTIS DALE	05/28/2014
CURTIN, ASHLEY	03/05/2014
CYRUS, THEOPOLIS	03/05/2014
CZUPRYN, AMY	03/05/2014

Denied Date: 01/13/2016

Claimant Name	Introduced to City Council
DANG, MICHAEL V	05/28/2014
DANNEWITZ, HEATHER	05/28/2014
DAVID, CHRISTINE	12/09/2015
DAVIDSON, JOHN	05/06/2015
DAVIS, LEON	02/05/2014
DEL BOCCIO, CHRISTOPHER	04/30/2014
DELGADO, LEON JOHN	06/25/2014
DELGADO, RAMONITA	07/30/2014
DIAZ, MARGARITA	05/08/2013
DICKERSON, CHARLIE	06/25/2014
DIKCIS, ALAN D.	05/28/2014
DILLON-EL, ALTHEA	01/21/2015
DOWNS, FALANA	09/24/2015
DROHOMYRECKYJ, DAVID	09/24/2015
DUNLAP, ANITA	04/30/2014
DURAN, ELSA	05/28/2014
DURHAM, BRIDGET	09/24/2015
ELMER, BARBARA M	09/24/2015
ERRUM, ARLENE	07/29/2015
FALCONE, SAMUEL PAUL	09/24/2015
FALTIN, ANTHONY	07/30/2014
FALTIN, ANTHONY	07/30/2014
FARRIOR, JASIME P	04/02/2014
FIELDS, CECIL	11/03/2010
FIRST CHURCH OF DELIVERANCE	09/24/2015
FISCHER, TAMMY	04/30/2014
FLEMATES, ERICA	11/05/2014
FLORES, ELISEO	06/25/2014
FLOWERS, SHARON D	01/21/2015
FOLGA, DEBORAH A	07/30/2014
FORD, PEARL	04/30/2014
FOREMAN, ASHLY J	05/28/2014
FORSE, NATHAN	05/28/2014
FOSCO, DOMINICK P	04/30/2014
FRANCO, MARIA	12/09/2015
FRENCH, ERIKA	11/18/2015
GALLARZO, GILBERT	04/15/2015
GALLEGOS, JONATHAN	04/02/2014
GALLWAS, WALTER J	09/10/2014
GARCIA, ARMANDO	04/02/2014
GARCIA, DENNIS K.	09/10/2014
GARCIA, GABRIEL M	05/28/2014

Denied Date: 01/13/2016

Claimant Name	Introduced to City Council
GARCIA, JOSE	04/02/2014
GAWEL, RICHARD P	04/02/2014
GEDVILAS, LITA	04/02/2014
GIBSON, BARBARA J	04/02/2014
GIBSON, BRANDON	04/30/2014
GIBSON, DOROTHY J	02/05/2014
GIBSON, LEONARDO	04/30/2014
GILBERT, STEPHANIE	07/29/2015
GILL, FRANCINE	09/24/2015
GILLESPIE, RITA	04/02/2014
GLASS, DAVID A	03/05/2014
GOLCZAK, ANTHONY & KELLY	09/10/2014
GOMEZ, JESUS	02/05/2014
GOVAN, LINDA	04/30/2014
GRADY, JAMES R	09/10/2014
GRAMAROSSA, RICHARD J.	04/02/2014
GRANICH, JEFFREY B.	06/25/2014
GREENE, BOBBY	06/25/2014
GREENE, MATTHEW F.	03/05/2014
GREENSTEIN, BONNIE J.	04/30/2014
GREER, DAVID	10/08/2014
GROVER, LAKESHA L.	05/28/2014
GUY, KENNETH M.	06/17/2015
HAKIMBASHI, MILAD	05/28/2014
HAKIMBASHI, MILAD	09/10/2014
HALEEM, SAMI	04/30/2014
HALL, TAWANA L	03/18/2015
HANDS, LAVELLE D	07/30/2014
HANLON, JAMES	02/05/2014
HANNAH, EDITH C	04/30/2014
HARDY, RITA M	03/18/2015
HARPER-BROWN, LISA	05/28/2014
HARRIS, GREGORY	12/09/2015
HASSELBRING, HEIDI	05/28/2014
HAWKINS, KATRINA	09/24/2015
HAWRYSKO, GARY	11/18/2015
HAYNES, ELAINE RENEE	07/30/2014
HAYWOOD, DONALD	03/05/2014
HEIT, BRADLEY STEVEN	11/12/2014
HENDERSON, TIEDE	04/15/2015
HERNANDEZ, EDUARDO	06/25/2014
HERNANDEZ, JAVIER MIGUEL	05/28/2014

Denied Date: 01/13/2016

Claimant Name	Introduced to City Council
HERRMANN, MEGAN C	11/18/2015
HERRON, LAVERN	02/05/2014
HICKMAN, HENRY	04/30/2014
HICKS, WILLIE	06/25/2014
HILLIARD, AARON	09/10/2014
HODOROVYCH, PAUL	09/24/2015
HOWARD, ANIYA L.	10/08/2014
HUANG, XIE L	09/10/2014
HUGHES, KATHLEEN M	10/14/2015
I M. STEEL	04/30/2014
ISLAND, JAMES K.	04/30/2014
IVORY, DANITA	09/10/2014
JACKSON, LISA M	03/05/2014
JENKINS, DONALD ALLEN	07/29/2015
JERNAGIN, STEPHANIE C	03/05/2014
JEZIORSKI, SARAH	04/30/2014
JOHNSON, BRITTANY D	03/05/2014
JOHNSON, KAMIE O	09/10/2014
JOHNSON, KANDACE	03/05/2014
JOHNSON, LISA A.	03/18/2015
JONES, ANDRE	04/30/2014
JONES, KEWANE L.	04/02/2014
JONES, LACEDA	04/30/2014
JONES, LEIGH F.	04/02/2014
JONES, MARK F	04/02/2014
JONES, NIA M	04/02/2014
JORDAN, RELLA R	05/28/2014
JOSEPH, JAMES PAUL	03/05/2014
JOSEPH, PAULSHA P	03/05/2014
KACZOROWSKI, JACKIE ANN	04/30/2014
KAIN, MATTHEW	12/09/2015
KANAKES, JOHN	09/10/2014
KATES DETECTIVE & SECURITY	12/09/2015
KEATING, SHEILA A	12/09/2015
KENNER, KENYATTA	04/15/2015
KENNEY, JOHN	10/21/2015
KHELIFI, YOUNES	11/05/2014
KIM, JITAE	07/30/2014
KINNUCAN, JAMI	09/10/2014
KITTLE, RONALD	05/28/2014
KLECKNER, BRENT M.	04/02/2014
KLEIN, BARBARA S.	04/02/2014

Claimant Name	Introduced to City Council
KLICH, VIRGINIA	11/05/2014
KNIGHT, ANTHONY	06/25/2014
KOCH, ROBERT	02/05/2014
KOCONIS, PETER C	03/05/2014
KONSTANTOPOULOS, HARRY N.	05/28/2014
KOVARIK, PAULA	04/02/2014
KRUEGER, RONALD A	09/24/2015
KUCHARSKA, KATARZYNA	12/09/2015
KUEFFNER, KAYLEIGH A.	04/30/2014
KUHN, TIFFANI L	03/18/2015
LACEY, MICHELLE	11/18/2015
LAFERRIERE, MARIAN	05/06/2015
LANG, CATHERINE A	07/30/2014
LARA, JOSE ALBERTO	03/18/2015
LAY, LOUIS	09/24/2015
LE, JASON TING	04/02/2014
LEE, HOON	09/24/2015
LEONARD, NATHANIEL	09/10/2014
LEONARD, NATHANIEL	09/10/2014
LEWIS, ANNA D	07/30/2014
LIGHTFOOT, MICHAEL WILLIAM	05/28/2014
LINDSEY, RAYMOND	03/05/2014
LITTLETON, BRANDON O.	04/30/2014
LLOYD, TERRY D.	11/05/2014
LOCKETT, EARNEST	10/08/2014
LODEN, OKUS L	06/25/2014
LOEW, EDWARD A.	03/05/2014
LOLLINO, THOMAS J	04/02/2014
LONDON, JASON A	04/02/2014
LOPEZ - HERNANDEZ, HERMILA	09/24/2015
LOPEZ, AMANDA	04/30/2014
LOPEZ, GILBERTO	10/08/2014
LOPEZ, VICTOR	04/02/2014
LOVE, JEFFREY A	09/10/2014
LUO, ZHAO X	10/21/2015
LYONS, EDDIE	06/25/2014
MACIAS, RENE JAVIER	06/25/2014
MANSUR, PAUL L.	04/30/2014
MARCOS JR, CARLOS	04/30/2014
MARONEY, MARC	09/10/2014
MARRA, LINDA	03/05/2014
MARTINEZ, NOEMI	06/25/2014

Denied Date: 01/13/2016

Claimant Name	Introduced to City Council
MATOS, ARMANDO	05/28/2014
MCBRIDE, VERLANDA	04/30/2014
MCCLELLAND, SUSAN E.	04/02/2014
MCCORMICK, JOYEL	04/30/2014
MCCRAY, MICHAEL	04/30/2014
MCDANIEL, TOMECA	03/05/2014
MCKINNEY, MAMIE	05/28/2014
MCKINNEY, STEVEN	06/25/2014
MEEKS, HATTIE M	10/21/2015
MEMON, ABDUL	06/25/2014
MENDOZA, OSCAR MIGUEL	09/10/2014
MENEGHINI, JOHN R	07/30/2014
MIGALA, GEORGE	02/05/2014
MILLER, WILL EDWARD	06/25/2014
MILSZTAJN, RICHARD	06/25/2014
MINTURN, LUCY	07/30/2014
MOHR, SAM ROBERT	03/05/2014
MOORE, ANTHONY WILLIAM	04/30/2014
MOORE, ANTHONY WILLIAM	04/30/2014
MORREALE, ROSS O	07/30/2014
MORRIS, AMALIE L	04/30/2014
MORRIS, DARIUS L	05/28/2014
MUSCHIANA, DANIEL	04/30/2014
McCARTHY, JOHN	04/30/2014
McCOMB, JAMES	04/02/2014
NAKHLA, NESRINE	11/18/2015
NELSON, ERIC G	06/25/2014
NELSON, MICHELLE	04/30/2014
NEUBURGER, AUSTIN GLEN	04/02/2014
NEWMAN, CRAIG JOSEPH	07/30/2014
NICHOLS, MARIA A.	04/30/2014
NOLAN, MOLLY C.	02/18/2015
NORTON, LINDA L.	06/25/2014
NOUR, AMNA E.	07/30/2014
NUNEZ-GUZMAN, LEONARA	06/25/2014
Northey, James Charles	03/05/2014
O'KEEFE, PATRICIA	10/14/2015
OLDERR, DENISE F	11/19/2014
ORDOWER, JANE S	11/13/2013
OROZCO, JESSICA M	04/30/2014
PAUL DEFOREST	12/10/2014
PAWLOWSKI, SAMANTHA L.	09/10/2014

Claimant Name	Introduced to City Council
PAYNE, TONI R	07/30/2014
PENNINGTON, ALBERT	05/28/2014
PERAREN, KEITH	04/02/2014
PHILLIPS, TERESA	04/30/2014
PICKELL, KRISTEN E.	04/30/2014
PROFFER, ANDREW	07/30/2014
PRZEBIEDA, MALGORZATA	03/05/2014
QUINN, CATONIA	09/10/2014
Quinones, Gloria	03/05/2014
RAIMEY, KENNETH D.	07/29/2015
RALSTON, AMY	05/28/2014
RAMIREZ, JOEL A	07/30/2014
RAMSEY, LAURA	03/05/2014
RANDALL, DARRYL ALLEN	04/30/2014
RANDEL, VENITA	02/15/2012
RASPBERRY, JONI	10/08/2014
REBRONJA, NERMINA	06/25/2014
REDZOVIC, IDRIZ	03/05/2014
RENAUD, BRETON	07/29/2015
REYES, MARIO C	05/28/2014
REYES, NICOLAS	04/30/2014
RICHARDS, MACHELLE L	09/10/2014
RICHARDSON, ANTHONY	04/30/2014
RICHARDSON, VICKIE ANITA	06/25/2014
RICHTER, CHRISTOPHER	09/24/2015
RIDGNER, CHARLES	09/10/2014
RIMKUS, JOSEPH	06/25/2014
RIVERA, GABRIEL	09/24/2015
RIVERA, RICO	03/05/2014
ROCKMORE, LLOYD JR.	12/09/2015
RODRIGUEZ, DESIREE	06/25/2014
RODRIGUEZ, EDUARDO	06/17/2015
RODRIGUEZ, ISABEL	11/05/2014
ROSARIO, MARIE E	07/30/2014
ROSEMON, TRACY	07/30/2014
RYS, JOANNA	03/18/2015
SALGADO, MARYLU	06/17/2015
SANCHEZ, CYNTHIA	12/09/2015
SANTIAGO, ANDRE I	03/05/2014
SCOUTARIS, NICK	04/30/2014
SEGAL-SMITH, CLORRA F	04/02/2014
SEIDEL, RICHARD	04/02/2014

Denied Date: 01/13/2016

Claimant Name	Introduced to City Council
SEIDEL, RICHARD	05/28/2014
SENDEROWITZ, STEPHEN J.	07/30/2014
SHANNON, DENNIS B.	03/18/2015
SHEBISH, DAVID R	10/14/2015
SHELL, DONNA	12/09/2015
SHEPHERD, RONALD	09/10/2014
SKLONCHAK, GALYNA	09/10/2014
SNYDER, DANYA	12/09/2015
SPEARS, JENNIFER T.	03/05/2014
SPENCER, CORNELIUS	05/20/2015
STERNIC, IVAN MAKSIM	03/18/2015
STEVANOVIC, MLADEN	04/02/2014
STOCCO, PAUL J	04/30/2014
STOLTZ, CHARLES E	03/05/2014
Scott, Tjelana E	04/10/2013
TARVER, CURTIS	10/28/2015
TATE, BETTY L	12/10/2014
TAYLOR, OCTAVIUS	12/09/2015
THERIOS, CONSTANTINOS	06/25/2014
THOMAS, REGINA M	10/21/2015
THOMPSON, AMY L	06/25/2014
THORPE, CAROLINE	06/25/2014
TRABAND, CHERISSE	06/25/2014
TRAN, KIET TUAN	09/24/2015
TURNER, LORIELLE P.	06/09/2010
UDDIN, AKBER	06/25/2014
VALLADARES, HERNAN	03/18/2015
VANDERKLOOT, REBECCA	11/26/2013
WALKER, MAE C	11/18/2015
WANGERIN, INSUK	10/21/2015
WARMBIR, MATTHEW R	09/10/2014
WASHINGTON, SALLY	12/09/2015
WATSON, JASMIN V	11/05/2014
WELTER, JAMES A	04/02/2014
WHITE, MARVIN	07/29/2015
WHITEHEAD, MINNIE B	11/18/2015
WILLIAMS, LYDIA	07/30/2014
WILLIAMS, ROBERT	07/30/2014
WILLIS, DEXTER SAMUEL	04/02/2014
WISNIOWICZ, PATRICIA M	05/28/2014
WYATT, CURTIS L.	04/02/2014
YATES, CARLA	03/05/2014
YOUHANNA, JACK B	09/24/2015
YUEN, KIN	09/24/2015
YUEN, KIN S	10/28/2015
Yeung, Ngai	06/09/2010

(Continued from page 16917)

This recommendation was concurred in by a viva voce vote of the members of the committee, with no dissenting vote.

Respectfully submitted,

(Signed) EDWARD M. BURKE,
Chairman.

On motion of Alderman Burke, the committee's recommendation was *Concurred In* and said list of cases and report were *Placed on File.*

Placed On File -- REPORT OF SETTLEMENTS OF SUITS AGAINST CITY DURING MONTH OF OCTOBER 2015.

[F2016-7]

The Committee on Finance submitted the following report:

CHICAGO, January 13, 2016.

To the President and Members of the City Council:

Your Committee on Finance, having had under consideration a communication transmitting a list of cases in which judgements or settlements were entered into for the month of October 2015, having had the same under advisement, begs leave to report and recommend that Your Honorable Body *Place on File* the list of cases transmitted herewith.

This recommendation was concurred in by a viva voce vote of the members of the committee, with no dissenting vote.

Respectfully submitted,

(Signed) EDWARD M. BURKE,
Chairman.

On motion of Alderman Burke, the committee's recommendation was *Concurred In* and said list of cases and report were *Placed on File.*

COMMITTEE ON THE BUDGET AND GOVERNMENT OPERATIONS.

INTERGOVERNMENTAL AGREEMENT WITH SISTER AGENCIES REGARDING IMPLEMENTATION OF TASK FORCE RECOMMENDATIONS.

[O2015-8868]

The Committee on the Budget and Government Operations submitted the following report:

CHICAGO, January 13, 2016.

To the President and Members of the City Council:

Your Committee on the Budget and Government Operations, having had under consideration an ordinance authorizing the execution of an intergovernmental agreement between the City of Chicago and the Board of Education of the City of Chicago ("CPS"), the Chicago Housing Authority ("CHA"), the Chicago Transit Authority ("CTA"), the Chicago Park District ("CPD"), the Public Building Commission of Chicago ("PBC"), and the Board of Trustees of Community College District Number 508 ("CCC"), the ("Sister Agencies"), necessary for the implementation of the Report of the Procurement Reform Task Force; and having had the same under advisement, begs leave to report and recommend that Your Honorable Body *Pass* the ordinance transmitted herewith.

This recommendation was concurred in by a viva voce vote of the members of the committee.

Respectfully submitted,

(Signed) CARRIE M. AUSTIN,
Chairman.

On motion of Alderman Austin, the said proposed ordinance transmitted with the foregoing committee report was *Passed* by yeas and nays as follows:

Yeas -- Aldermen Moreno, Hopkins, Dowell, Burns, Hairston, Sawyer, Mitchell, Harris, Beale, Sadlowski Garza, Thompson, Cárdenas, Quinn, Burke, Lopez, Foulkes, D. Moore, Curtis, O'Shea, Cochran, Brookins, Muñoz, Scott, Solis, Burnett, Ervin, Taliaferro, Reboyras, Santiago, Waguespack, Mell, Austin, Ramirez-Rosa, Villegas, Laurino, O'Connor, Napolitano, Reilly, Smith, Tunney, Arena, Cappleman, Pawar, Osterman, J. Moore, Silverstein -- 46.

Nays -- None.

Alderman Beale moved to reconsider the foregoing vote. The motion was lost.

The following is said ordinance as passed:

WHEREAS, The City of Chicago (the "City") is a home rule unit of government under Article VII, Section 6(a) of the Constitution of the State of Illinois and, as such, may exercise any power and perform any function pertaining to its government and affairs; and

WHEREAS, The Board of Education of the City of Chicago ("CPS") is a body corporate and politic, organized under and existing pursuant to Article 34 of the School Code of the State of Illinois, the Chicago Housing Authority ("CHA") is an Illinois municipal corporation, the Chicago Transit Authority ("CTA") is an Illinois municipal corporation, the Chicago Park District ("CPD") is an Illinois municipal corporation, the Public Building Commission of Chicago ("PBC") is an Illinois municipal corporation, and the Board of Trustees of Community College District Number 508, County of Cook and State of Illinois ("CCC") is a body politic acting on behalf of City Colleges of Chicago; and

WHEREAS, The Procurement Reform Task Force (the "Task Force") has issued a report dated November 17, 2015 (the "Report") detailing findings and recommendations for reforming the procurement policies and practices of the City and six of its sister agencies (its "Sister Agencies"): CPS, CHA, CTA, CPD, PBC and CCC; and

WHEREAS, The Report includes recommendations to improve efficiency, increase accountability, and economize public funds in government procurement (as described more fully in the Report, the "Recommendations"); and

WHEREAS, One of the Recommendations calls for the creation of a committee of chief procurement officers of the City and its Sister Agencies (the "CPO Committee") that is charged with addressing the Recommendations, tracking their implementation, and issuing progress reports, among other responsibilities; and

WHEREAS, The City and its Sister Agencies desire to enter into an intergovernmental agreement, in substantially the form attached as Exhibit A (the "Agreement"), to set forth the terms and conditions governing their respective obligations to implement the Recommendations; now, therefore,

Be It Ordained by the City Council of the City of Chicago:

SECTION 1. The above recitals are incorporated here by this reference.

SECTION 2. Subject to the approval of the Corporation Counsel as to form and legality, the Chief Procurement Officer of the City or his or her designee is authorized to execute the Agreement, and such other documents as are necessary, between the City and its Sister Agencies in substantially the form attached as Exhibit A. The Agreement shall contain such other terms as are deemed necessary or appropriate by the City.

SECTION 3. The City of Chicago Inspector General, within 90 days following the issuance of each Annual Report required of the CPO Committee pursuant to the Agreement, shall prepare and make publicly available an independent evaluation of the progress of the parties to the Agreement in implementing the Recommendations.

SECTION 4. To the extent that any ordinance, resolution, rule, order, or provision of the Municipal Code of Chicago, or part thereof, is in conflict with the provisions of this ordinance, the provisions of this ordinance shall control. If any section, paragraph, clause or provision of this ordinance shall be held invalid, the invalidity of such section, paragraph, clause, or provision shall not affect any of the other provisions of this ordinance.

SECTION 5. This ordinance takes effect upon passage and approval.

Exhibit "A" referred to in this ordinance reads as follows:

Exhibit "A".
(To Ordinance)

Procurement Reform Task Force
Intergovernmental Agreement.

This Procurement Reform Task Force Intergovernmental Agreement (this "Agreement") is made and entered into as of the day _____ of _____, 20__ among:

-- the City of Chicago, a municipal corporation and home rule unit of government under Article VII, Section 6(a) of the 1970 Constitution of the State of Illinois (the "City"),

-- the Board of Education of the City of Chicago, a body corporate and politic, organized under and existing pursuant to Article 34 of the School Code of the State of Illinois ("CPS"),

-- the Chicago Housing Authority, an Illinois municipal corporation ("CHA"),

-- the Chicago Transit Authority, an Illinois municipal corporation ("CTA"),

-- the Chicago Park District, an Illinois municipal corporation ("CPD"),

-- the Public Building Commission of Chicago, an Illinois municipal corporation ("PBC"), and

-- the Board of Trustees of Community College District Number 508, County of Cook and State of Illinois, a body politic, on behalf of City Colleges of Chicago ("CCC")

(the City, CPS, CHA, CTA, CPD, PBC and CCC shall each be known herein as a "Party").

Recitals.

Whereas, The Procurement Reform Task Force (the "Task Force") has issued a report dated November 17, 2015 and attached as (Sub)Exhibit A (the "Report") detailing findings and Recommendations for reforming the procurement policies and practices of the City and six of its sister agencies: CPS, CHA, CTA, CPD, PBC and CCC; and

Whereas, The Report includes Recommendations to improve efficiency, increase accountability, and economize public funds in government procurement (as described more fully in the Report, the "Recommendations"); and

Whereas, The Parties desire to work cooperatively to implement the Recommendations;

Now, Therefore, In consideration of the mutual covenants and agreements contained herein, and for other good and valuable consideration, the receipt and sufficiency of which are hereby acknowledged, the Parties hereto agree as follows:

Article One.

Incorporation Of Recitals And Exhibits.

The recitals set forth above and exhibits attached hereto are incorporated herein by reference and made a part hereof.

Article Two.

Implementation Of Recommendations.

The Parties agree to work cooperatively to implement and effectuate the Recommendations, including without limitation by taking the following actions:

(a) establishing a committee consisting of the Chief Procurement Officer ("CPO") of each Party (the "CPO Committee"), which shall meet at least quarterly or on such other more frequent schedule determined by the CPO of the City (the "City CPO") and which shall have the authority to establish one or more subcommittees consisting of at least one representative of each Party appointed by the CPO of each Party;

(b) establishing a committee consisting of the Chief Information Officer ("CIO") of each Party (the "CIO Committee") which shall meet at least quarterly or on such other more frequent schedule determined by the City CIO and which shall have the authority to establish one or more subcommittees consisting of at least one representative of each Party appointed by the CIO of each Party;

(c) establishing a committee consisting of at least one representative of each Party appointed by the CPO of each Party (the "Working Group") which shall meet at least quarterly or on such other more frequent schedule determined by the City CPO;

(d) effectuating and complying with the implementation measures agreed to by the CPO Committee, the CIO Committee and the Working Group, in each case subject to the approval of the CPO Committee;

(e) within 14 days after the end of each calendar quarter ending in March, June and September, beginning with the quarter ending March 31, 2016, preparing and delivering to the Mayor of the City a quarterly report (the "Quarterly Report") on the progress of the Parties, including the progress of the CPO Committee, the CIO Committee and the Working Group, in implementing and effectuating the Recommendations;

(f) within 60 days after the end of each calendar year, beginning with the year ending December 31, 2016, preparing and delivering to the City Council of the City of Chicago ("City Council") an annual report (the "Annual Report") on the progress of the Parties, including the progress of the CPO Committee, the CIO Committee and the Working Group, in implementing and effectuating the Recommendations; and

(g) participating annually in a public hearing of City Council to discuss the Annual Report.

The CPO Committee is authorized to establish rules, policies and procedures that the Parties shall implement and follow, consistent with the spirit of the Recommendations and in furtherance thereof, and to establish remedies for noncompliance.

Each Party's respective Inspector General or equivalent shall have the authority to investigate the Party's performance under and compliance with this Agreement. Each Party shall cooperate with the City's Office of Inspector General ("City OIG") to provide information pertaining to the Party's progress in implementing the Recommendations as necessary for the City OIG's completion of its annual independent evaluation of the implementation of the Recommendations.

Article Three.

Term.

This Agreement shall be in effect for a five-year period beginning on _____, 20__, through and including _____, 20__, and shall renew automatically for successive two-year periods unless all Parties agree in writing not to renew the Agreement.

Article Four.

Consent.

Whenever the consent or approval of one or more Parties to this Agreement is required hereunder, such consent or approval shall not be unreasonably withheld.

Article Five.

Notice.

Unless otherwise specified, any notice, demand or request required hereunder shall be given in writing at the addresses set forth below, by any of the following means: (a) personal service; (b) overnight courier; or (c) registered or certified mail, return receipt requested. Telephone numbers and email addresses below are included for convenience only.

If To City: _____
_____
_____
Chicago, Illinois 606__
Phone: 312-74_-____
Email: _____

With copies to:
Department of Law
City Hall, Room 600
121 North LaSalle Street
Chicago, Illinois 60602
Attention: Corporation Counsel

If To CPS: _____
_____
_____
Chicago, Illinois 606__
Phone: 312-74_-____
Email: _____

With copies to:

_____
_____
_____
Chicago, Illinois 606__

If To CHA: _____
_____
_____
Chicago, Illinois 606__
Phone: 312-74_-____
Email: _____

With copies to:

_____
_____
_____
Chicago, Illinois 606__

If To CTA: _____
_____
_____
Chicago, Illinois 606__
Phone: 312-74_-____
Email: _____

With copies to:
_____
_____
_____
Chicago, Illinois 606__

If To CPD: _____
_____
_____
Chicago, Illinois 606__
Phone: 312-74_-____
Email: _____

With copies to:
_____
_____
_____
Chicago, Illinois 606__

If To PBC: _____
_____
_____
Chicago, Illinois 606__
Phone: 312-74_-____
Email: _____

With copies to:
_____
_____
_____
Chicago, Illinois 606__

If To CCC: _____
_____
_____
Chicago, Illinois 606__
Phone: 312-74_-____
Email: _____

With copies to:
_____
_____
_____
Chicago, Illinois 606__

The addresses above may be changed when notice is given to the other Parties in the same manner as provided above. Any notice, demand or request sent pursuant to clause (a) hereof shall be deemed received upon such personal service. Any notice, demand or request sent pursuant to clause (b) shall be deemed received on the day immediately following deposit with the overnight courier and, if sent pursuant to subsection (c) shall be deemed received two (2) days following deposit in the mail.

Article Six.

Assignment; Binding Effect.

This Agreement, or any portion thereof, shall not be assigned by a Party without the prior written consent of the other Parties.

This Agreement shall inure to the benefit of and shall be binding upon the Parties and their respective successors and permitted assigns. This Agreement is intended to be and is for the sole and exclusive benefit of the Parties hereto and such successors and permitted assigns.

Article Seven.

Modification.

This Agreement may not be altered, modified or amended except by written instrument signed by the Parties hereto as of the date of such instrument; provided, however, that any material alteration, modification or amendment shall require the approval of the governing board or governing body of each Party.

Article Eight.

Compliance With Laws.

The Parties hereto shall comply with all federal, state and municipal laws, ordinances, rules and regulations relating to this Agreement.

Article Nine.

Governing Law And Severability.

This Agreement shall be governed by the laws of the State of Illinois. If any provision of this Agreement shall be held or deemed to be or shall in fact be inoperative or unenforceable as applied in any particular case in any jurisdiction or jurisdictions or in all cases because it conflicts with any other provision or provisions hereof or any constitution, statute, ordinance, rule of law or public policy, or for any reason, such circumstance shall not have the effect of rendering any other provision or provisions contained herein invalid, inoperative or unenforceable to any extent whatsoever. The invalidity of any one or more phrases, sentences, clauses, or sections contained in this Agreement shall not affect the remaining portions of this Agreement or any part hereof.

Article Ten.

Counterparts.

This Agreement may be executed in counterparts, each of which shall be deemed an original.

Article Eleven.

Entire Agreement.

This Agreement constitutes the entire agreement of the Parties regarding the Report and the Recommendations.

Article Twelve.

Authority.

The Parties represent and warrant to each other that they have the authority to enter into this Agreement and perform their obligations hereunder; provided, however, that the obligations of the Parties to implement and effectuate the Recommendations are subject to, as applicable: (a) the appropriation and availability of funds, and (b) the approval of the governing board or governing body of each Party and/or third parties.

Article Thirteen.

Headings.

The headings and titles of this Agreement are for convenience only and shall not influence the construction or interpretation of this Agreement.

Article Fourteen.

Disclaimer Of Relationship.

Nothing contained in this Agreement, nor any act of a Party hereto, shall be deemed or construed by any of the other Parties hereto or by third persons to create any relationship of third party beneficiary, principal, agent, limited or general partnership, joint venture, or any association or relationship involving the Parties.

Article Fifteen.

No Personal Liability.

No officer, member, official, employee or agent of any Party shall be individually or personally liable in connection with this Agreement.

In Witness Whereof, Each of the Parties has caused this Agreement to be executed and delivered as of the date first above written.

City of Chicago, Illinois

By: _____

Name: Rahm Emanuel

Title: Mayor

Board of Education of the City of Chicago

By: _____

Name: _____

Title: _____

Chicago Housing Authority

By: _____

Name: _____

Title: _____

Chicago Transit Authority

By: _____

Name: _____

Title: _____

Chicago Park District

By: _____

Name: _____

Title: _____

Public Building Commission of Chicago

By: _____

Name: _____

Title: _____

Board of Trustees of Community College District Number 508, County of Cook and State of Illinois

By: _____

Name: _____

Title: _____

(Sub)Exhibit "A" referred to in this Procurement Reform Task Force Intergovernmental Agreement reads as follows:

(Sub)Exhibit "A".
(To Procurement Reform Task Force
Intergovernmental Agreement)

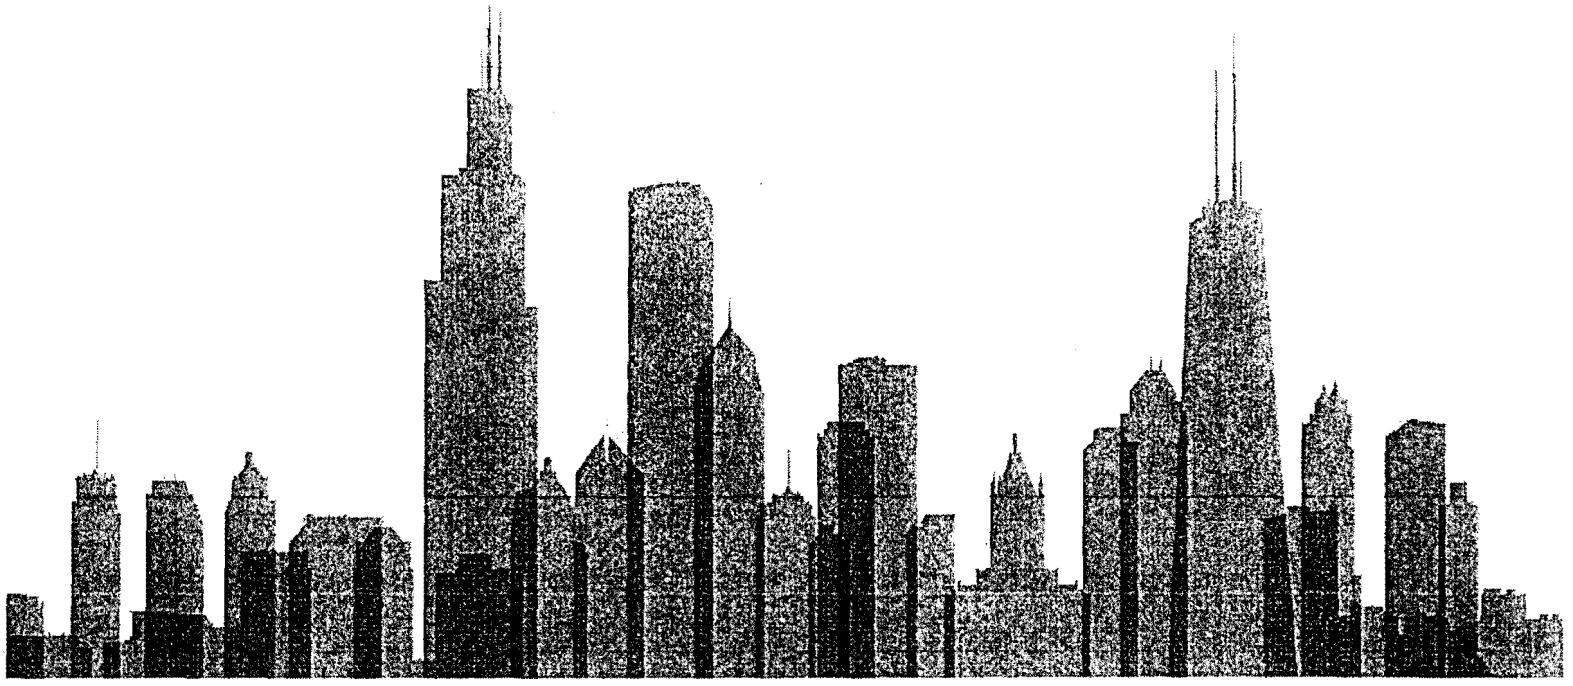

REPORT OF THE CHICAGO PROCUREMENT REFORM TASK FORCE

November 17, 2015

TABLE OF CONTENTS

Letter to Mayor Emanuel.....i

Acknowledgments.....ii

Table of Contents.....iii

Executive Summary.....1

Background.....6

- Members.....6
- Process.....10
- Environment.....12

Findings.....13

- Competition.....14
- Efficiency.....20
- Transparency.....24
- Integrity.....28
- Uniformity.....33

Recommendations.....37

November 17, 2015

Dear Mayor Emanuel,

We, the members of the Procurement Reform Task Force, are pleased to submit this report detailing our findings and recommendations for reforming the procurement policies and practices of the City of Chicago and six of its sister agencies—Chicago Public Schools, Chicago Transit Authority, Chicago Housing Authority, City Colleges of Chicago, Chicago Park District, and Public Building Commission. This report represents months of research, discussion, analysis, and outreach in furtherance of our mandate to identify opportunities to improve efficiency, increase accountability, and economize public funds in government procurement.

To achieve our mandate, the Task Force issued a comprehensive survey to all member agencies, reviewed policies and procedures, held meetings with procurement staff, researched statutory obligations and comparative practices, and solicited feedback from agency Inspectors General. Through this work, the Task Force gained an understanding of the current status of procurement across the City and its sister agencies and identified opportunities for improvement through a series of findings. Based on the findings, the Task Force developed the enclosed set of recommendations to be accomplished in the immediate, intermediate, and long term.

The Task Force's recommendations continue reforms started by your administration and build on the ongoing work of the Government Procurement Compliance Forum. The recommendations are intended to further current efforts to ensure that the policies and practices of the City and sister agencies support competition, efficiency, transparency, integrity, and uniformity in procurement. They outline actions to streamline operations, reduce redundancies, and enhance resource management across the City and its sister agencies. The recommendations also identify steps to limit the risks for fraud and conflicts of interests through implementation of uniform best practices and improved information-sharing and oversight. These improvements will not only increase transparency for the public and reduce administrative burden, they will also lower barriers to entry for vendors and increase competition.

To ensure the public's trust and fulfill our obligations as stewards of public funds, the Task Force believes government procurement must be fair, open, and built to maximize value for taxpayers. We know you share these priorities and look forward to the City's and sister agencies' continued collaboration to implement these reforms, which will result in lasting benefits for the City and its residents.

Sincerely,

Jamie L. Rhee
Co-Chair

Joseph Ferguson
Co-Chair

Forrest Claypool
Member

Dorval Carter
Member

Eugene Jones, Jr.
Member

Cheryl Hyman
Member

Michael Kelly
Member

Felicia Davis
Member

EXECUTIVE SUMMARY

The City of Chicago and its sister agencies—Chicago Public Schools, Chicago Transit Authority, Chicago Housing Authority, City Colleges of Chicago, Chicago Park District, and Public Building Commission—spent over $6 billion on goods and services in Fiscal Year 2014. From constructing buildings to buying office supplies and from implementing technology systems to purchasing road salt, these organizations rely on their procurement processes, contract terms, and compliance efforts to ensure receipt of the highest quality goods and services at the lowest possible cost for the taxpayers in and around Chicago. To achieve those results, the City and sister agencies are constantly seeking to employ best practices, operational efficiencies, and transparent procurement processes that maintain the public's trust. In recent years, the City and its sister agencies have made individual efforts toward streamlined operations and process improvements and have begun cooperative efforts through the Government Procurement Compliance Forum (GPCF), which is organized and led by the City's Chief Procurement Officer, Jamie Rhee. The GPCF brings together procurement staff from the City and sister agencies, as well as representatives from other government entities and non-profit organizations that assist vendors, to collaborate on best practices and achieve the goals of making local municipal procurement more efficient and transparent.

While the GPCF's work continues, Mayor Rahm Emanuel identified an opportunity to achieve broader and more impactful results through collaboration among the City and its sister agencies, and on May 27, 2015, he convened the Procurement Reform Task Force. The Task Force is composed of the Chief Procurement Officer (CPO) for the City of Chicago and the Chief Executive Officer, Executive Director, or Chancellor of the six participating sister agencies: Chicago Public Schools, Chicago Transit Authority, Chicago Housing Authority, City Colleges of Chicago, Chicago Park District, and Public Building Commission.

The Mayor charged the Task Force with a mandate to identify opportunities for the City of Chicago and its sister agencies (referred to herein as "Participating Members") to implement uniform best practices governing the award, management, and oversight of contracts in an effort to improve efficiency, increase accountability, and economize public funds. He appointed the City's CPO, Jamie Rhee, and its Inspector General, Joe Ferguson, as co-chairs, to lead the Task Force's efforts. The Task Force Co-Chairs formed a Working Group, which was composed of staff from the City of Chicago's Department of Procurement Services and its Office of Inspector General and was supported by the Mayor's Office, the Department of Innovation and Technology, and two private sector entities providing *pro bono* services, the Civic Consulting Alliance and Mayer Brown LLP.

The Task Force divided its work into two phases—findings and recommendations. In its first phase, the Working Group sought information and analyzed data regarding the current status of procurement at the City and its sister agencies. Based on a comprehensive survey of procurement and related topics, reviews of agency documents and other materials, as well as in-person meetings with each Participating Member, the Task Force drafted and adopted a set of 43 findings. The findings are grouped into five categories that represent essential principles of government procurement:

ACKNOWLEDGMENTS

The Task Force is thankful for the efforts and assistance of many individuals whose contributions were essential to this report. The success of this project depended on the full commitment of the City of Chicago and the participating sister agencies—Chicago Public Schools, Chicago Transit Authority, Chicago Housing Authority, City Colleges of Chicago, Chicago Park District, and Public Building Commission. We thank all the officials and staff, especially those from the procurement departments, who spent many hours responding to questionnaires, answering emails, and talking with the Task Force about their policies, practices, and systems. Their ideas and suggestions inspired many of the Task Force's recommendations.

The Task Force also acknowledges our *pro bono* partners, Civic Consulting Alliance and Mayer Brown LLP. In particular, we thank Antonio Benecchi and Alfonso de Hoyos y Acosta for their consultation on process, David Narefsky for his assistance with research, and Lori Lightfoot for moderating a successful discussion session to finalize the recommendations.

Finally, we would like to thank the Mayor's Office, the City of Chicago's Department of Procurement Services, and the Office of Inspector General for their contributions throughout this project.

Competition – Through maximizing competition, governments can ensure they are getting the best value with taxpayer dollars. When the procurement process is fair, standardized, and accessible, it invites greater vendor participation which can drive down cost while improving quality. While competitive procurements are resource-intensive endeavors, the front-end costs are far outweighed by the benefits to the City and its sister agencies in the form of savings, better value, and enhanced public trust in government.

Efficiency – Like many governments across the country, the City and its sister agencies face tremendous fiscal challenges as they continue to provide essential services to Chicagoans. Within the area of procurement, there are significant opportunities to identify overlapping processes that could be consolidated, conducted jointly, or made compatible. Because the Participating Members work with many of the same vendors, such changes would not only decrease internal administrative costs but would also encourage competition by reducing barriers to entry.

Transparency – Taxpayers have a right to know how their dollars are being spent. In procurement, transparency encompasses information about what goods and services are purchased, from whom they are purchased, and through what processes. Transparency means not only sharing these basic facts with the public, but also providing clear, effective notice and access to information in a manner that is consistent and user-friendly. A procurement system that is fully transparent strengthens the government's relationship with the public, and increases competition by making the system more accessible.

Integrity – Procurement departments are entrusted with purchasing goods and services that are vital to the health, safety, and wellbeing of the public in the most economical and effective manner possible. As such, procurement processes must be consistently and thoroughly regulated, which requires transparent processes that are routinely audited and reviewed. This also includes safeguards that ensure impartiality and clear mechanisms for reporting irregular and illegal activity.

Uniformity – The Participating Members provide many distinct services to Chicagoans and are governed by unique sets of laws and regulations. Despite these differences, they regularly procure similar goods and services from an overlapping pool of vendors. Creating greater uniformity and compatibility in policies, procedures, and documents would conserve limited government resources in this strained fiscal climate, and reduce needless obstacles that inhibit competition.

The findings in these areas revealed opportunities for reform that broadly include: strengthening processes and controls and adopting best practices; ensuring greater consistency and coordination between the Participating Members both to improve internal processes and the vendor experience; and reducing administrative burden and cost through greater collaboration and shared services. These findings made clear that collective action by the City and its sister agencies must be taken in order to address certain inefficiencies, disparities, and gaps in standards, processes, and compliance.

In its second phase of work, the Task Force developed a series of recommendations to build a better procurement system exemplified by increased efficiency, maximum competition, reduced burden on

vendors, leveraged buying power, and robust oversight. The recommendations are categorized in groups based on whether they can be implemented on an immediate, intermediate, or long-term basis – classifications representing the amount of work and resources required for implementation, not the recommendations' priority.

The Task Force recognizes that the procurement staff at the City and sister agencies take their responsibilities seriously, and they work diligently and honestly to improve the procurement processes at their respective agencies. The Task Force also understands the fiscal situation that its Participating Members face, with some experiencing unprecedented financial pressures that require City and agency leaders to identify and pursue spending reductions, significant program cuts, and new revenue streams. The Task Force views the current financial climate as both an opportunity to advance changes that might not otherwise be considered, and a potential obstacle to improvements that require an outlay of resources.

Despite financial constraints and the daily demands of their workloads, the Participating Members' enthusiastic participation in this process has led to the discovery of opportunities for positive change. Such cooperation and active participation will be integral to the implementation of the Task Force's recommendations. The Task Force is confident that the commitment demonstrated by each Participating Member will be the driving force behind the implementation of the following Task Force recommendations:

Immediate Recommendations (end of Q1 2016)

1. Create a Committee of the Participating Members' CPOs to rule on certain administrative decisions, address obstacles to coordination, and ensure best practices across the City and its sister agencies.

2. Charge the CPO Committee with addressing the Task Force recommendations, tracking their implementation, and issuing quarterly progress reports.

3. Establish minimum standards by which all Participating Members will publish their anticipated sole source awards, receive public and vendor feedback, and make decisions about whether a solicitation is necessary.

4. Hire or secure *pro bono* services from a law firm to:

    a. Identify contract provisions that could be subject to standardization across Participating Members' templates, and draft uniform contract templates incorporating the required terms of the Participating Members, including contract duration and number of renewals.

    b. Where appropriate, standardize solicitation documents issued by Participating Members and the documents required in response.

5. Charge the Chicago Government IT Coordination Committee, which consists of the CIOs of the Participating Members, with identifying the procurement-related systems that can be shared and developed jointly and developing a schedule for implementation.

6. Post all contracts, vendors, and subcontractors on agency websites in a user-friendly and searchable format.

7. Create an easily accessible website for vendors and the public that provides a single location for: all of the Participating Members' current procurement opportunity listings and other procurement-related information such as the buying plan, notices of award, and prequalified pools; a list of all debarred vendors; and all current contract and vendor databases.

8. Establish minimum disclosure requirements for subcontractors and require posting subcontractor information online.

9. Establish minimum standards for conducting due diligence of vendors before entering into a contract.

10. Establish uniform rules governing resolicitation of contracts due to significant changes in scope or value.

11. Evaluate the consistency of MBE/WBE/DBE certifications accepted by Participating Members.

12. Implement the uniform criteria and processes for evaluating Good Faith Efforts regarding requests for waivers for MBE/WBE/DBE goals that are currently being developed and will be recommended by the Government Procurement Compliance Forum.

13. Require a written, publicly posted protest process for each Participating Member.

14. Examine whether Participating Members should support a change in state law to eliminate the newspaper notice requirement for contract solicitations.

15. Establish a process for information-sharing and collaboration among Participating Members on personnel matters such as professional development efforts and recruitment.

Mid-Term Recommendations (end of Q4 2016)

16. Establish uniform standards based on best practices for approval of noncompetitive awards, including small purchase, emergency, and sole source.

17. Develop a common electronic Economic Disclosure Statement system that: allows for the submission of uniform information for all Participating Members' vendors and subcontractors; integrates disclosures and certifications into Participating Members' procurement databases; automates conflict checks and due diligence; and can be updated in real time.

18. Establish a process for the use of joint pre-qualified vendor pools that recognizes the different statutory requirements applicable to Participating Members.

19. Develop best practices for routine audits of procurement functions and contract awards, and evaluate use of shared services to perform this function.

20. Require each Participating Member to create a comprehensive procurement manual for its staff that is user-friendly and available to the public.

21. Codify and provide training to Participating Members' employees on procurement rules and regulations, including appropriate authority, prohibited communications, and reporting obligations.

22. Develop universal programming for vendor outreach and training.

23. Develop uniform, minimum contract close-out procedures for use by all Participating Members.

24. Develop minimum standards for project managers and other on-site review personnel to ensure vendor compliance.

25. Establish a process for information-sharing among Participating Members regarding poor performance, noncompliance, or wrongdoing of a vendor.

26. Seek to establish reciprocal debarment among Participating Members through the use of a debarment review board or another mechanism as permitted by law.

27. Establish uniform practices, where permitted by law, to expand preferences for local vendors and support a workforce development or similar contract award preference.

Long-Term Recommendations (2017 and beyond)

28. Implement a universal procurement system that serves as a single point of entry for posting and responding to all Participating Members' procurement opportunities, and as a central repository for all contract and vendor information.

29. Identify compliance functions that can be shared among Participating Members, including MBE/WBE compliance activities, and establish a joint compliance field team.

30. Secure a *pro bono* study regarding the financial impact of the City's risk shifting contractual provisions.

31. Evaluate the benefits of center-led or consolidated procurement among the Participating Members.

On May 27, 2015, Mayor Emanuel convened the Procurement Reform Task Force to review the procurement policies and procedures of the City of Chicago and its sister agencies—Chicago Public Schools, Chicago Transit Authority, Chicago Housing Authority, City Colleges of Chicago, Chicago Park District, and Public Building Commission—and develop recommendations to enhance oversight, streamline processes, and implement best practices. As stewards of public funds entrusted with delivering the goods and services that Chicago residents depend on, the Task Force member agencies are continually engaged in self-examination and system improvements. The creation of this Task Force is recognition that, although each of these entities provides distinct functions and is governed by separate laws and regulations, there are fundamental similarities among them that require significant coordination and collaboration in order to achieve meaningful reform.

This report presents the Task Force's findings and recommendations for procurement at the City of Chicago and its sister agencies. The report includes background on the Task Force's membership, process, and context. It then discusses the Task Force's findings regarding the current state of procurement at the City and its sister agencies and provides actionable recommendations to create a system grounded in the principles of competition, efficiency, transparency, integrity, and uniformity.

MEMBERS

The participating members of the Task Force are seven separate governmental units (referred to herein as "Participating Members"). These public bodies have unique missions and operate under a diverse array of state, federal, and local laws and regulations. A brief summary of each organization and the name of its Task Force representative follow:

City of Chicago
Jamie L. Rhee, Chief Procurement Officer
Joseph Ferguson, Inspector General

The City of Chicago, a home rule unit of local government under Section 6 of Article VII of the Illinois Constitution, is composed of 27 departments under the executive authority of the Mayor. City government includes two other City-wide elected officials—Treasurer and Clerk—and 50 Aldermen, who compose the City Council. City departments serve approximately 2.7 million City residents and 9.5 million Chicagoland residents, and maintain the facilities, services, roads, and alleys throughout the City's 237 square miles. Some of the notable departments include the Departments of Aviation, Buildings, Family and Support Services, Fire, Fleet and Facility Management, Planning and Development, Police, Public Health, Public Library, Streets and Sanitation, Transportation, and Water Management. As it plans for the next fiscal year, the City has identified a $754 million shortfall that it must address. While the Mayor does not direct the operations of the sister agencies, he does play a role in their management and oversight by appointing board members and the heads of the organizations.

Chicago Public Schools (CPS)
Forrest Claypool, Chief Executive Officer

CPS is subject to the Illinois School Code, 105 ILCS 5/1 et seq., and governed by the Chicago Board of Education, whose seven members are appointed by the Mayor. The Mayor also appoints CPS' Chief Executive Officer, who is responsible for the management of the school system. CPS educates about 400,000 children in over 600 schools, making it the third largest school district in the country. It is currently in the middle of a five-year action plan that prioritizes raising classroom standards, building systems of support, engaging families, and implementing sound fiscal and operational systems. See cps.edu/pages/actionplan.aspx.

Chicago Transit Authority (CTA)
Dorval Carter, President

Created by the Metropolitan Transit Authority Act, 70 ILCS 3605/1 et seq., CTA is the second largest public transportation system in the country, operating bus and rail service throughout the City and to 35 surrounding suburbs. It provides approximately 1.64 million rides per weekday. CTA's system consists of 140 bus routes and eight train routes that run over 224 miles of track. CTA is governed by the Chicago Transit Board. Four of its seven members are appointed by the Mayor of Chicago with the advice and consent of the City Council and the remaining three by the Governor of Illinois with the advice and consent of the State Senate. The transit system is led and managed by a President, who is appointed by the Mayor subject to the approval of the Board.

Chicago Housing Authority (CHA)
Eugene Jones, Jr., Acting Chief Executive Officer

Authorized by the Illinois Housing Authorities Act, 310 ILCS 10/1 et seq., and subject to the regulations of the U.S. Department of Housing and Urban Development, CHA develops and manages housing for low-income Chicago residents. It currently provides homes to more than 50,000 families and individuals. Since 2000, CHA has been implementing its Plan for Transformation, redeveloping and rehabilitating its public housing inventory and shifting the focus from high rises to mixed-income developments. See www.thecha.org/about/plans-reports-and-policies. CHA is overseen by a ten-member board appointed by the Mayor and confirmed by the City Council. Its day-to-day operations are performed under the direction of a Chief Executive Officer appointed by the Mayor subject to the approval of the Board.

City Colleges of Chicago (CCC)
Cheryl Hyman, Chancellor

Established by the Illinois Public Community College Act, 110 ILCS 805/1 et seq., CCC is a community college system composed of seven schools across the City—Richard J. Daley College, Kennedy-King College, Malcolm X College, Olive-Harvey College, Harry S. Truman College, Harold Washington College and Wilbur Wright College—as well as culinary and communications facilities, and five child development centers. CCC enrolls 115,000 students annually at its colleges and satellite sites and employs 5,700 faculty and staff. The CCC Board of Trustees is composed of seven voting members, appointed by the Mayor with approval by the City Council, and one student trustee elected by the student body. The Chancellor, who oversees the CCC, is appointed by the Mayor subject to the approval of the Board.

Chicago Park District (CPD)
Michael Kelly, General Superintendent and Chief Executive Officer

Created by the Chicago Park District Act, 70 ILCS 1505/.01 et seq., CPD owns and manages one of the largest municipal park systems in the country, with 580 parks, 77 pools, 23 beaches, and 2 conservatories on 8,100 acres of land, including 26 miles of lakefront. CPD offers sports, environmental, and cultural programming for all ages at its facilities. CPD land also houses ten museums and hundreds of concessionaire vendors who provide dining and recreational opportunities. CPD is governed by its Board of Commissioners, composed of seven members appointed by the Mayor and approved by the City Council. The General Superintendent for CPD, who leads the operations for the District, is appointed by the Mayor subject to the approval of the Board of Commissioners.

Public Building Commission of Chicago (PBC)
Felicia Davis, Executive Director

Authorized by the Public Building Commission Act, 50 ILCS 20/1 et seq., and § 2-140-010 of the Municipal Code of Chicago, PBC formed in 1956 to develop the Chicago Civic Center, now the Richard J. Daley Center. PBC centralizes functions of various branches of government to ease the acquisition, improvement, and construction of buildings and facilities. With clients that include the City of Chicago and each sister agency on this Task Force, as well as Cook County, PBC has built and renovated schools, colleges, libraries, parks, fire houses, and police stations. PBC also continues to serve as property manager for the Daley Center. PBC is governed by an eleven-member Board of Commissioners that includes six Mayoral appointees and is comprised of representatives of its government clients and other civic and business leaders. Currently, the Mayor is the Chairman of the Board of Commissioners. Subject to the Board's approval, the Chairman appoints the Executive Director of the PBC, who runs the agency's operations.

The Participating Members vary not only in their mission and regulation, but also in their size and resources. These differences provide context for the findings across the organizations. The chart below compares agency headcount and budgets for Fiscal Year 2014.

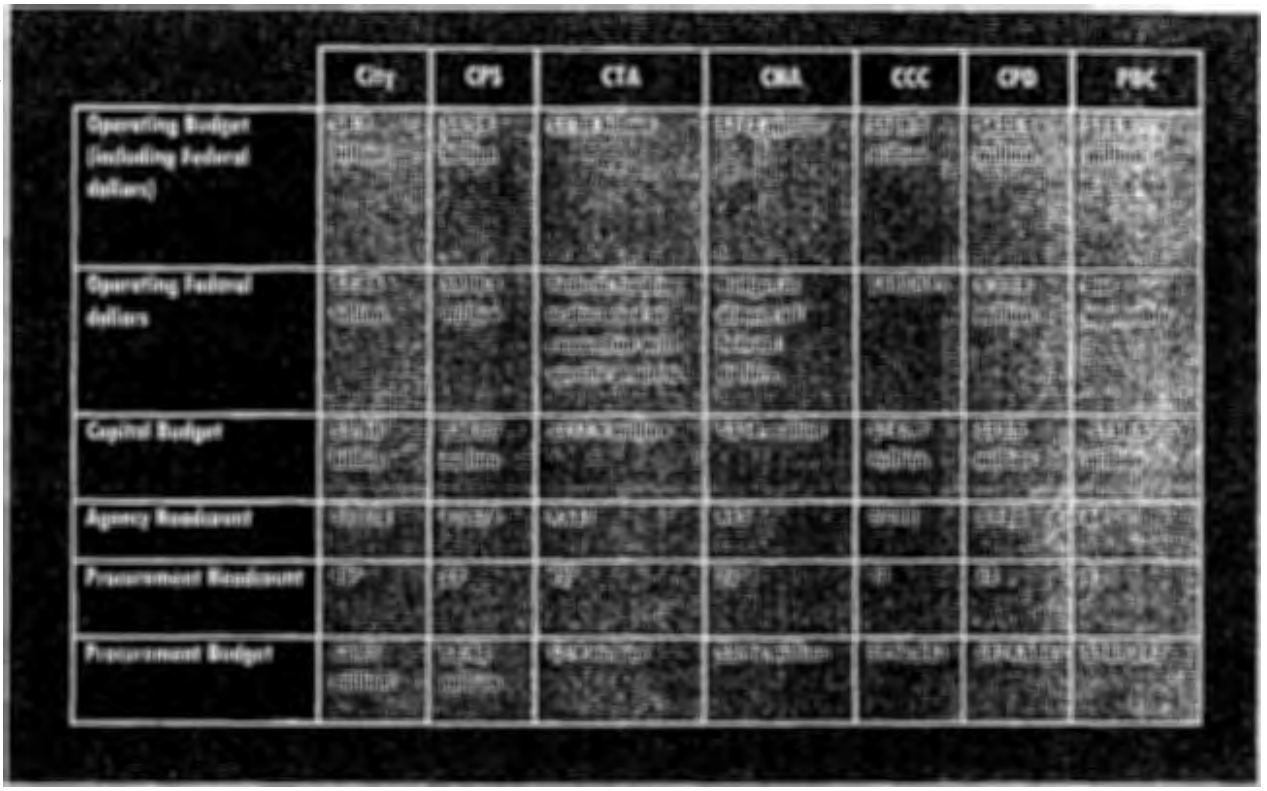

Relevant to the Task Force's review, the Participating Members issue differing numbers of competitive and noncompetitive procurements, have varying numbers of contracted vendors, and expend significantly different amounts of money through their procurements. The following chart compares those numbers for 2014.

[1] This only includes the capital budget for improvements at the Richard J. Daley Center, which is part of PBC's annual budget. Costs for capital projects developed by the PBC on behalf of its clients (City of Chicago, Cook County, and sister agencies) are included in the respective clients' capital budgets. In 2014, the PBC had a total of $151 million in work-in-place for projects in development on behalf of its clients.

[2] 23% (9) of the City's procurement headcount is attributable to compliance and oversight staff.

[3] CTA has separate Purchasing and Diversity departments with separate budgets. The CTA's Purchasing department was $5.71 million for 36 individuals. The CTA's Diversity department budget was $2.19 million for 14 individuals, 6 of whom had job duties solely dedicated to procurement compliance.

[4] 37% (10) of the CHA's procurement headcount is attributable to compliance staff.

[5] 20% ($640,000) of the City's procurement budget is attributable to compliance and oversight.

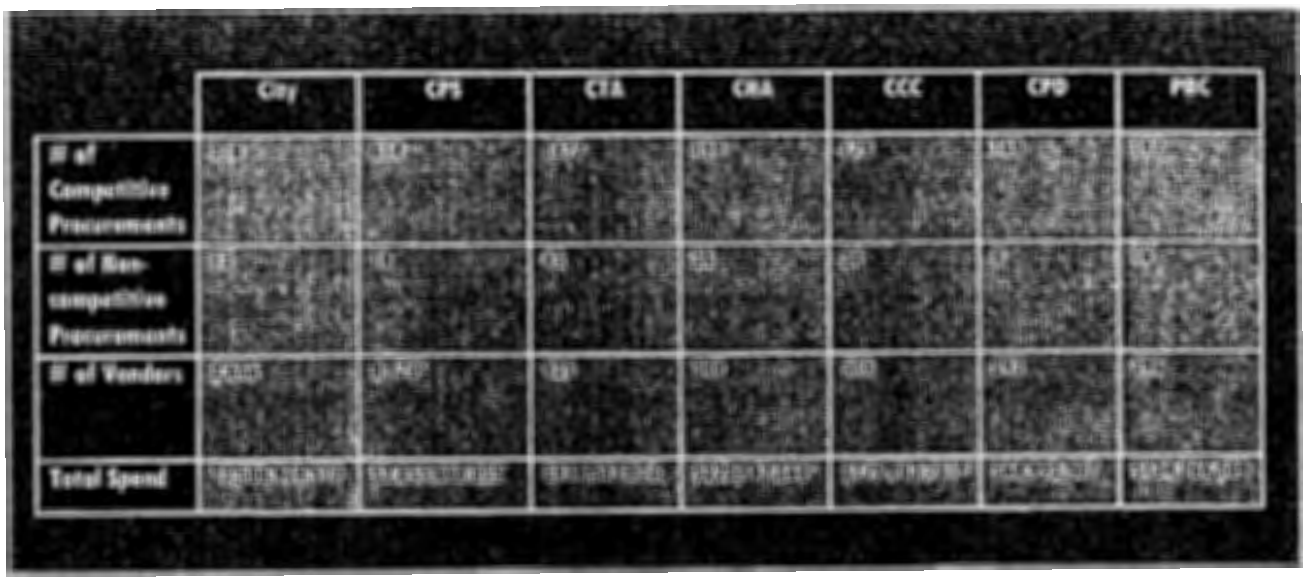

	City	CPS	CTA	CHA	CCC	CPD	PBC
# of Competitive Procurements							
# of Non-competitive Procurements							
# of Vendors							
Total Spend							

Despite the legal independence, distinct statutory obligations, separate funding authority and revenue streams, and varying resources of the Participating Members, the public commonly views these entities as one City government providing City services. The public's perception stems from the fact that the Participating Members serve the same constituents, operate in the same region, often use the same resources and vendors to accomplish their mission, and are led by individuals appointed by the Mayor. These circumstances highlight the importance and urgency of the Task Force's efforts as it seeks to break down barriers to coordination and make each Participating Member more accountable for the expenditure of its public funds.

PROCESS

After the May 27, 2015 launch meeting, the Task Force Co-Chairs formed a Working Group composed of staff from the City of Chicago's Department of Procurement Services and its Office of Inspector General. The Working Group was supported by staff from the Mayor's Office and the Department of Innovation and Technology, and two private sector entities providing *pro bono* services, the Civic Consulting Alliance and Mayer Brown LLP.

The Working Group led the first phase of the Task Force's efforts, summarizing the current status of procurement through key findings. The Working Group developed a comprehensive survey that was circulated to each Participating Member. The survey sought information on six topics: Procurements, Contracts, Grants, MBE/WBE/DBE Programs, Systems and Technology, and Oversight.

[6] This represents the number of CPS vendors with purchase orders in Fiscal Year 2014. CPS had 8,955 vendors in its system that year.
[7] Total spend represents CHA's spend for 2014 contracts only. CHA's 2014 spend through purchase orders was $355,100,868.
[8] Total spend represents CCC's Fiscal Year 2014 from 7/1/13 to 6/30/14.

- The **Procurement** section addressed the competitive and noncompetitive processes used to award contracts, including Invitations to Bid, Requests for Proposals, Requests for Qualifications, and emergency and sole source awards. It also inquired about vendor communications and conflict of interest controls.
- The **Contract** section included questions regarding agreement templates, terms and conditions, contracting authority and process, vendor verification and training, and contract close-out procedures.
- The **Grants** section requested similar information related to any grants that the Participating Members award.[9]
- The **Minority-Owned Business Enterprise/Women-Owned Business Enterprise/Disadvantaged Business Enterprise (MBE/WBE/DBE) Programs** section requested information on Participating Members' Supplier Diversity programs. The MBE and WBE programs are municipal programs that support equal access to contracting opportunities for minority- and women-owned businesses by establishing participation goals for contracts funded with public dollars. The DBE program is a federal program, which applies to contracts procured with federally sourced funds, and enables small businesses owned by socially and economically disadvantaged individuals to compete for federally-funded contracts procured by State and local agencies. In order to participate in these programs, the businesses must be certified by an appropriate agency or organization as an MBE, WBE, or DBE. Generally, in order for the MBE, WBE, or DBE's involvement with the contract to satisfy the requisite goal, it must be performing a commercially useful function related to the contract in an area of specialty in which it is certified. With regard to these programs, the survey inquired about program certifications accepted, due diligence performed, agency participation goals, and the process for determining good faith efforts for the utilization of certified firms on government contracts.
- The **Systems and Technology** section addressed internal and outward facing systems related to procurement and contracting, including costs and any recent or planned improvements or implementations.
- The **Oversight** section requested information on all entities involved in monitoring procurements and contracts, any recent or routine audits performed, processes for handling contract breaches and violations of law, and the debarment process.

Participating Members were also invited to share their highest priorities, most significant risks, and areas of interest related to the Task Force's mandate. The Participating Members provided a wealth of responsive information through their narrative answers and supporting documents.

The Working Group solicited additional input regarding procurement oversight and integrity from the Offices of Inspectors General for the Participating Members through a brief questionnaire. Mayer Brown conducted research on the Participating Members' statutory requirements related to procurement and on comparative practices in similarly situated municipalities. Mayoral Fellows compared the Participating Members' procurement websites and the Civic Consulting Alliance

[9] Based on the information received from the survey responses and in-person meetings, the Task Force determined that the majority of Participating Members do not award grants. The Task Force's findings and recommendations therefore do not address grant awards or administration. Those City Departments and sister agencies that do award grants would still benefit from a review for potential efficiencies in grant administration which in critical respects should be conducted in accordance with the same principles that apply to procurement.

provided best practices for a Procure-to-Pay process as well as ongoing strategic guidance regarding data collection and analysis.

After studying the submitted materials and legal research, the Working Group held meetings with representatives from each of the Participating Members. During the meetings, each agency contributed insights regarding its procurement and contracting practices, potential process improvements, and opportunities for collaboration.

Once the Task Force reached consensus on its findings, it then began work on the recommendations. Representatives from each Participating Member took part in a facilitated discussion session to identify actionable solutions to the issues and deficiencies highlighted by the findings. Some recommendations are achievable in the very near term and have been identified for immediate implementation. Other recommendations require additional study and decision-making, or planning and an outlay of resources. In those cases, they contain some explanation of the needed steps and have been identified for mid-term or long-term implementation. Regardless of when the recommendation can be deemed fully implemented, all of the recommendations require immediate action in order to ensure that the deficiencies and inefficiencies identified by the Task Force are addressed and that the urgency behind the Task Force's creation is not lost.

ENVIRONMENT

The Task Force's review has not been undertaken in a vacuum. Its analysis has been informed by positive, ongoing efforts to improve procurement and address public criticism of and controversy surrounding certain procurement processes. The Task Force is also aware of the tremendous constraint on public funds in the current budget cycle and for the foreseeable future.

In a number of respects, the Task Force's efforts are an extension of the work of the Government Procurement Compliance Forum (GPCF). First convened in January 2014, under the leadership of the City, this forum of city, county, state, and federal government procurement and compliance officials, as well as non-profit organizations representing the vendor community, was created to discuss best practices in procurement and MBE/WBE/DBE compliance. Through this forum, representatives of various public bodies have shared lessons learned and engaged in joint outreach efforts, culminating in a unified Buying Plan and an annual Vendor Fair. The Task Force is similarly focused on best practices, but limited to the City and its sister agencies, which have a greater ability to coordinate and establish uniformity where appropriate.

The positive trends in efforts like the GPCF are at times overshadowed by negative media coverage of high-profile procurements. Such coverage involving public bodies serves as a reminder of the risk all government entities face in public purchasing if they do not remain vigilant. Similarly, public misperception of the procurement process creates distrust by the public of government agencies.

The Task Force focused on five key traits essential to successful public sector procurement and contracting: competition, efficiency, transparency, integrity, and uniformity. Findings regarding the Participating Members' current policies and practices are listed under the trait most relevant to the issue identified. Where findings relate to multiple traits, such as both efficiency and transparency, it is noted in the finding discussion.

The findings across all five traits serve as a call to action for the City and its sister agencies. They highlight recurring opportunities for Participating Members to enact meaningful reforms. While some improvements may be achieved on a limited basis by an individual agency implementing a best practice or a modified process, the most impactful reforms require collective action by the Participating Members in order to effect meaningful structural change across Chicago's procurement systems. These opportunities for reform include: 1) building stronger processes and controls, 2) ensuring greater consistency and coordination, and 3) reducing administrative burden and cost.

First, there are a number of findings where one or more Participating Members may be employing a practice or standard that provides greater competition, transparency, or oversight than those of other Participating Members. This review allows all Participating Members to take note of better practices that others may be using and lays the foundation for recommendations on how all Members can employ more uniform best practices.

Second, the findings reveal opportunities for Participating Members to achieve greater standardization in their documentation and policies, eliminating needless disparity when dealing with many of the same vendors performing similar work or services for multiple Participating Members. Lack of coordination among the Participating Members has a direct impact on the vendor community. The complication and confusion created by varying processes and forms can create barriers to entry and frustration among businesses resulting in a less competitive vendor pool and fueling the perception that Chicago is a challenging city with which to do business.

Finally, findings across all five categories demonstrate opportunities for Participating Members to reduce burden and cost through collaboration, joint purchasing, and shared services. None of the Participating Members can afford to remain within the silo of its own operations. Opportunities to save money and resources are lost when agencies award parallel procurements that could have been issued jointly, duplicate the establishment of vendor pools, and implement inconsistent compliance efforts.

Realizing savings by addressing these findings is not a mere hope. Governments that have already tackled these issues have demonstrated success in saving significant sums.[10] While the City and its sister agencies cannot resolve the issues identified below on their own, together through collective action, the Participating Members can address these issues and can achieve similar results for Chicagoans.

[10] For example, the State of Virginia, which spends approximately the same amount annually through procurements as the Participating Members, implemented a comprehensive electronic procurement system that established a single-contact, government-to-business network that reduced paperwork, increased transparency, and streamlined operations. As a result, Virginia estimates that it saves $30 million per year through leveraged buying power and $11 million per year in administrative efficiency, while also significantly increasing competition, access to opportunities by disadvantaged businesses, and the speed of processing procurements and the delivery of goods and services. *See* https://eva.virginia.gov/cd/files/evafact1benefits-savings.pdf.

COMPETITION

Robust competition is the best way Participating Members can assure that they secure the greatest value when purchasing goods and services with taxpayer money. Public agencies should strive for free and open competition through well-publicized procurement opportunities that follow standardized solicitation processes.

While developing and executing competitive procurements requires significant time and effort, it is justified by the resulting optimized value and public trust. Moreover, efficiency and competitive procurement are not an either/or proposition. Increased use of joint procurements, piggybacking, and consortium purchasing can further competition with less administrative burden. Even in small value procurements, abbreviated public processes that encourage open competition can and should be developed. Entities that do not employ these practices often cite the burden and inconvenience, but in doing so they overweigh the front-end costs, underestimate associated risks and the compliance and enforcement costs that ensue from those risks, and relatedly underestimate the benefits. Of course, the frequency of using these methods of procurement must be balanced with providing opportunities to MBE/WBE/DBEs and new businesses by issuing more solicitations.

Inevitably, there will arise unexpected circumstances in which it is not possible or economical to run even an abbreviated solicitation process, such as in emergency situations where life or public safety are at risk. However, instances in which noncompetitive awards are made for goods and services should be rare, and controls should be in place to confirm that the use of a noncompetitive process is justified.

Without processes that maximize competition, public bodies open themselves up to criticism from the public and vendors that they are running an unfair procurement system that benefits some at the expense of others, while wasting public funds on higher cost goods and services. Only by ensuring a holistically competitive procurement system can Participating Members transform the public's perceptions, rooted in Chicago's past, that give rise to suspicions of insider dealings, graft, and waste.

The findings on competition in procurement are:

1. Participating Members use a variety of common competitive processes, including Invitations for Bids, Requests for Proposals, and Requests for Qualifications; however, their solicitation documents and award procedures vary.

Participating Members generally use the same competitive procurement mechanisms. All use:

- Invitations for Bids (IFB). IFB is a competitive process in which the award is based solely on the lowest price. In an IFB, bidders are first determined to be responsible bidders based on relevant criteria and whoever submits the lowest bid among the responsive, responsible bidders is awarded the contract.
- Requests for Proposals (RFP). RFP is a competitive process in which price is not the sole criteria. Often used for professional services, responses to the RFP are scored on a variety of criteria, a winning respondent is selected, and a contract is then negotiated. If agreement cannot be reached with the contractor, another high scoring respondent may be chosen.

- Requests for Qualifications (RFQ). RFQ is a competitive process often used for procurements involving technical skills and knowledge. The solicitation focuses on the applicants' demonstration of their professional qualifications and ability to provide the services in the specified area of expertise. This process is substantially similar to Letters of Interest and Qualifications (LIQ), which are used by some Participating Members.

Some Participating Members use additional procurement options such as:

- Reverse auctions. A reverse auction is a competitive process which first requires the determination that bidders are responsible based on their experience and capabilities, and then is followed by a live, public auction in which the responsible bidders attempt to win the award by offering the lowest bid before the end of the auction.

- Requests for Information (RFI). An RFI is a solicitation used to gather information about vendors' capabilities in a certain field. The process can be used to learn about how vendors would handle a specific project and to qualify vendors for a subsequent solicitation.

These common (and in some cases overlapping) building blocks provide a foundation on which the Participating Members can build more collaboration in purchasing.

While the processes are generally standard, there is variation in the Participating Members' solicitation documentation, requirements, and terminology. Certain solicitation provisions may be required by statute for a Participating Member; however, much of the variation among the agencies is within their discretion and could be made uniform to ease consolidation and reduce burden on the vendor community. Variation that exists in the Participating Members' solicitation documents then runs throughout the procurement process into their contracts and dispute resolution procedures, serving as an obstacle to consolidation across agencies. This variation also increases the administrative burden on vendors requiring them to deal with different processes and documents when they respond to solicitations from multiple Participating Members.

2. While all of the Participating Members use the same forms of noncompetitive procurements—emergency, sole source, and, in some cases, small purchase—the standards and controls governing those procurements vary in content and efficacy, and expose the agency and taxpayer to risk of abuse and fraud.

As with competitive procurements, Participating Members utilize most of the same noncompetitive procurements. However, the circumstances under which those processes may be used and the controls over those processes vary. For example, in the case of emergency procurements, the determination that the noncompetitive purchase is justified due to risk to health, safety, or public exigency must be verbally approved by the CCC Board Chairman when over $25,000, approved by the CPD Board when over $100,000, and approved by CHA's Board when over $1,000,000. While different organizations may rightfully tolerate different degrees of risk, a threshold range of $975,000 for board approval among the various Participating Members does not make much sense given the similar environment in which they operate.

This variation in standards and controls for noncompetitive processes highlights areas where some Participating Members are further from a best practice than others. It also suggests that if certain

agencies can successfully employ more competitive practices in their procurements, then the other Participating Members can do the same. Several of the ensuing findings address some of the more significant variations among the Participating Members' noncompetitive procurement processes.

3. Through a small purchase process, contracts up to differing thresholds are awarded with varying degrees of rigor in competition, transparency, and oversight.

The threshold for what defines a small purchase varies greatly among the Participating Members—from under $2,500 at CCC to under $100,000 at CHA and the City. While most Participating Members require some level of competition for small purchases, the rigor of these processes varies from a formal bid solicitation process to awards with no competition.

The City advertises all small orders, and bids are submitted to its bid and bond room and posted online. Other Participating Members most commonly procure small purchases by the user department directly soliciting multiple quotes. One Participating Member noted that its procurement department does not know how the user department goes about soliciting its quotes, and as a result the procurement department instituted a practice of also posting small purchase opportunities on its website. At CPS, where they do not use the term "small purchase," directly solicited quotes are used to procure services valued up to $250,000 for categories identified as "non-biddable." Non-biddable purchases are defined by Board Rule 7-2 (b) as all items exempted from competitive bidding requirements under 105 ILCS 5/10-20.21, such as contracts requiring professional skills, contracts for perishable foods and beverages, contracts for data processing equipment, and contracts for duplicating machines and supplies.

The varying thresholds for small purchases and the varying degrees of competition in the processes means that significantly different sums of public funds are awarded with little competition at the City and its sister agencies. Moreover, the process of directly soliciting three or more bids from vendors often involves little oversight by the agency's procurement office, and may not provide much competition in the process, as acknowledged by the Participating Member who now posts small purchase awards as well. This disparity among the Participating Members is difficult to justify.

4. While some of the Participating Members have a competitive process for emergency contracts, only one imposes a limit on the contract's duration and only one has an open solicitation process.

Even in the exigent circumstances of an emergency, some Participating Members have taken steps to support a competitive procurement. The City announces all emergency contracting opportunities through its alert system and posts all outstanding emergency contracting opportunities on its website for bidding. CPS solicits a contracted pool of qualified vendors to provide emergency facility restoration and assigns the emergency work as it arises based on the services needed and capacity. PBC requires that the user department make diligent efforts to solicit proposals from multiple vendors and document those efforts.

One method to ensure that this noncompetitive process is not abused is to limit the duration of emergency contracts. An operating principle for such a limitation period would be that the term of an emergency contract should be no longer than minimally necessary to competitively procure the goods or services. Only one agency operates with such a limit currently—the CTA. CTA limits the duration

of emergency contracts to the approximate amount of time it will take to complete a new competitive procurement.

In practice, emergency procurements are at times used for needs that should have been anticipated and would normally require a competitive procurement but, due to delay or poor planning, have developed into an emergency. The incidence of such inappropriate use of emergency contracts undermines perception of the fairness and integrity of the competitive procurement system from which it deviates. The impact of this inappropriate use of emergency contracts would be lessened by limits on their duration.

5. Participating Members use varying criteria to justify sole source awards, and most do not distinguish between sole source and disadvantageous or single source justifications.[11]

Participating Members all allow sole source awards; however, their justification criteria differ significantly. Some do not enumerate specific criteria but require simply that the good or service be unique or only available from one source. Others have forms that seek specific information about the exclusive capabilities of the prospective contractor.

Most Participating Members allow a sole source award when a determination is made that although multiple vendors are available, a particular vendor is the only financially or operationally viable option for the agency. Only CTA has a separate justification process for awards where there may be more than one source, but it is deemed to be disadvantageous to the agency to competitively procure, and instead the award is directed to a specific vendor. Other Participating Members either do not distinguish between these justifications in their sole source process or lack written procedures for either sole source or disadvantageous awards.

The practice of applying the same criteria, whether formally or informally, to both sole source and disadvantageous procurements is problematic because the two inquiries are quite different. A disadvantageous justification is often a more subjective determination of whether such a contract is in the best interests of the governmental unit, while a sole source justification is often a more objective determination about exclusive capacity or availability. The blending of these two categories allows an otherwise objective determination to become a discretionary decision.

6. For sole source procurements, most Participating Members do not require public posting to confirm the user department's justification.

Most Participating Members base a sole source procurement on the justification of the user department. At certain agencies, the justification requires that the requester solicit other bids before awarding a sole source contract. CCC researches other potential vendors and sometimes conducts a public bid. PBC requires the user department to make diligent efforts to solicit proposals from multiple vendors and to document those efforts.

[11] Sole source contracts are generally awarded after a determination that the needed good or service can only be provided by the contracted vendor. Disadvantageous or single source contracts are generally awarded after a determination that it would be financially disadvantageous or otherwise not in the public interest to award the contract to anyone other than the contracted vendor.

Until recently, the City was the only Participating Member that posted sole source notices on its website in order to ensure that there is no other vendor that can provide the relevant good or service. After the public has an opportunity to comment and raise objections to the proposed award, the City's Non-Competitive Review Board holds a hearing and votes on a recommendation to the CPO, who has final approval authority. Following a recent audit of its sole source process by Accenture, CPS now joins the City in posting sole source notices online. CPS also has a review committee, which was in place prior to the audit, that makes a recommendation to its CPO regarding sole source awards.

By posting the proposed sole source awards and allowing a meaningful opportunity for the public and vendor community to comment on whether other entities can provide the goods or services sought, the City and CPS establish a strong control on the improper use of sole source. However, the full benefit of the process is only realized if the posting can be easily accessed on the agencies' websites with clear instruction on how to respond. By establishing a committee that reviews and recommends whether a sole source award is appropriate, the City and CPS achieve a separation of duties that mitigates any potential bias in the user department's request for a sole source award.

7. With regard to contract modification, only one Participating Member has a written policy requiring resolicitation when a significant change from the contract's original purpose is sought.

The CTA Policy and Procedures manual provides that all change orders and contract amendments must be within the general scope of the contract, and any cardinal changes require rebidding. In certain circumstances PBC requires board approval for change orders and CPS requires board approval for contract modifications. The City requires that all amendments have the same approvals as the original contract. While Participating Members, as a matter of practice, limit contract amendments that would significantly deviate from the originally posted solicitation, most do not have written policies that limit this use of amendments or provide guidance on acceptable and unacceptable revisions.

A lack of written rules prohibiting significant modification of a contract after an award without a new solicitation allows the potential for an end run around the procurement process. It may also allow for award of a contract based upon a design or other criteria that are not appropriate or fully developed for the project, only to be amended at a later point in time with a resulting increase in cost. This can undermine public confidence in the efficacy and integrity of the agency's procurement and contract management system. Regardless of how entrenched appropriate practices may be, written regulations are necessary to hold individuals accountable in those instances in which agency staff deviates from those practices.

8. While Participating Members have general practices as to contract duration and renewals, and a few have firm limits for certain types of contracts, for the majority of contracts there are no established rules limiting contract duration or the number of renewals.

Contract duration limits can serve as a control ensuring that, despite the administrative burden of competitive procurements, goods and services are periodically rebid to achieve the best pricing on the current market. While Participating Members have requirements regarding specific contract types, such as leases, and some have developed common practices regarding a contract term, none, including

the City, have established duration or renewal limits on their contracts beyond those required by state and federal law.

Pursuant to HUD regulations, CHA contracts are generally limited to five years, inclusive of the initial term and renewals. Several other Participating Members often limit contract terms and renewals to five years as a matter of practice, although they are not required to by law or policy, and thus the application may not be consistent. CCC generally limits contracts to two- or three-year initial terms and two one-year renewals, while CTA and PBC typically limit contracts to three-year base terms and limit renewals to two years.

The development of common practices regarding contract terms and renewals indicates a general recognition that contracts shouldn't run for an excessive number of years without being rebid, yet the lack of established standards allows for Participating Members to enter into long-term contracts based on the determinations of individual employees. It also allows for contracts to be repeatedly renewed when user departments fail to appropriately plan for a new solicitation.

9. Only one Participating Member has a firm limit on increasing the contract value without a new procurement.

The Participating Members are subject to the Public Works Contract Change Order Act, 50 ILCS 525/1 et seq., which requires units of local government and school districts to complete a new competitive bid on a public works contract when a single change order would increase the price of the original contract by 50 percent or more. However, outside of construction contracts, only CCC has a firm limit—10 percent—requiring a new procurement if an amendment seeks to increase the value of the original contract by more than that amount. CPS cannot increase the value of a contract over the threshold that would trigger a different procurement process than the one used initially. The other Participating Members do not have a limitation on increasing contract value for non-construction work.

The lack of limitations on increasing contract value can open the door to gamesmanship when submitting bids. Reasonable limitations would foreclose the possibility of thwarting the procurement process by underbidding only to later push price increases, while at the same time recognizing that legitimate situations arise that require cost increases when rebidding is not feasible.

10. The majority of Participating Members do not provide any workshops or training to potential vendors.

The complex regulations and requirements involved in government procurement can serve as barriers to entry for many potential vendors. Outreach through training seminars, workshops, and written guidance can remove those barriers for companies of all sizes. CHA, PBC, and the City hold vendor trainings. The City has the most extensive offerings with 15 different workshops offered multiple times per year on topics such as "Doing Business with the City of Chicago," "Contracting 101: How to Respond to a Request for Proposal," "How to Navigate the DPS Website," and "Compliance Documentation 101." Other Participating Members have expressed a desire to offer more training, or join in with the City. This therefore constitutes a clear opportunity for joint programming, particularly as greater uniformity of standards and processes is achieved.

EFFICIENCY

The strained fiscal environment mandates that public entities maximize efficiency. Fiscal demands require the need for assessment and reform of how municipal government operates, including how it procures. Participating Members run comparable procurement processes for similar goods and services from an overlapping set of vendors and contractors. Opportunities to streamline and consolidate are evident.

Greater efficiency benefits the public bodies, the vendor community, and the public at large. For agencies, consolidated efforts can reduce administrative burden, allowing staff to redirect efforts to other aspects of their mission or reduce overhead. For vendors, coordinated solicitations, contracts, and information requests can reduce the cost of responding to solicitations, create more uniform expectations, and incentivize increased participation and therefore competition in the process. For citizens, strategically planned joint procurements can leverage buying power, lowering costs and saving tax dollars.

The findings on efficiency in procurement are:

11. In 2014, the Participating Members spent over $18 million cumulatively on procurement administration, a portion of which was spent on duplication of effort.

Given the varying sizes of the Participating Members, procurement staffing numbers vary from 11 to 42, and procurement budgets vary from $874,000 to $7.9 million. The cumulative expense of the Participating Members' procurement operations is a relatively insignificant sum of their overall budgets in light of the vital services they provide. Nonetheless, it is clear that certain funding is paying for a duplication of efforts in some areas while potentially directing resources away from other vital functions that, as identified elsewhere in this report, could benefit from additional attention. As the ensuing findings will highlight, there are opportunities for greater efficiency around pre-qualified vendor pools, vendors' economic disclosure statements, IT systems, debarment processes, and MBE/WBE compliance, which could reduce redundancy, improve results, and allow for a more effective allocation of resources.

12. All Participating Members use their own pre-qualified pools of vendors, a potential area of inefficiency for government and inconvenience for vendors.

All Participating Members have pre-qualified pools of vendors for certain service types. These service categories include construction management, planning, IT, surveying, and environmental consultation, among others. Use of vendor pools among the Participating Members is common and growing, with the CTA recently completing its first RFP for a professional services vendor pool. Such vendor pools bring a greater degree of competition to the purchase of services.

Yet, many of the Participating Members' service pools overlap. For example, the City, CTA, CHA, and CPD each have a pre-qualified vendor pool for engineering services. Each governmental unit conducted its own solicitation, evaluation, and selection process to establish that pool. In other words, there were four processes to generate four overlapping lists. This is a redundant expenditure of scarce public resources. On the other side of the equation, in order for an engineering firm to be eligible for

contracts from each Participating Member, it would have to respond to each solicitation and gather all required documentation for four separate entities.

Given that the specific task orders define the nature of the engineering services needed for any particular project, it is feasible and economically advantageous for Participating Members to draw from one vendor pool for these services. While some Participating Members are subject to federal regulations that will need to be considered prior to coordination, these requirements should not be presumed to be insurmountable obstacles to consolidated vendor pools. While any consolidation must ensure that it isn't creating new barriers of entry for firms seeking an opportunity to participate in vendor pools, generally this collaboration would make doing business with the Participating Members more attractive and streamlined.

13. As all of the Participating Members collect some form of economic disclosure information from vendors, there is an opportunity for efficiency and more transparency for both government and vendors in a centralized online system.

All Participating Members perform some degree of due diligence on their vendors prior to entering into a contract with them. One common element of that due diligence is to require vendors to complete some type of Economic Disclosure Statement (EDS), in which they attest to certain self-reported information about their ownership, affiliations, and past practices. An EDS is critical to knowing the vendor and assuring it is of appropriate character, fitness, and financial soundness and is free of conflicts that would impact its ability to perform work for the relevant public entity.

Currently there is no centralized online database for submitting or storing this information. Although Participating Members generally require similar information from vendors, their EDS forms vary. Despite overlap among the Participating Members' vendors, they must complete these statements for each contract opportunity. If a vendor has a single reportable change of information, it must make multiple repetitive amendments across all of the agencies. This creates an unnecessary administrative burden for all parties involved in the process.

14. Most Participating Members do not integrate disclosures and certifications into their procurement databases in a manner that allows for conflict checks and due diligence.

As mentioned above, the lack of a centralized, online system for EDS's creates inefficiency across the Participating Members, but it also misses an opportunity for efficiency and stronger oversight within each agency. Each Participating Member is collecting a significant amount of information through certifications and disclosures that remains in hardcopy files or on scanned pages. These documents must be manually reviewed to determine whether there are any issues or concerns. Thus, agencies are making efforts to collect information that is not used to its fullest potential.

An online EDS system, such as the City's, can perform requisite checks automatically, flagging problematic responses and debarred vendors. Once the information is entered electronically it can be readily searched and analyzed by both government officials and the public. Additionally, information can be imported from one procurement to another, saving vendors time and effort.

15. Participating Members' IT procurement systems are not standardized or interoperable.

Each Participating Member uses a number of different systems to support its procurement and contracting processes. They all process their procurements electronically to varying degrees. In some cases, the Participating Members are using the same, or similar, technology products to support their systems. Also, the Participating Members are using similar systems to support similar processes, even where they might be using different products. These commonalities indicate that the Participating Members are very likely to benefit from a coordinated strategy for technology implementation. The areas showing the most commonality include the management and publication of procurement-related information, online submission of Economic Disclosure Statements, compliance monitoring, and end-to-end procurement processing.

Further, where the Participating Members are using the same products, there does not appear to be any coordination or interoperability. For example, the majority of Participating Members use the same software, B2G Now, to track MBE/WBE compliance, an area identified previously as possibly benefiting from shared services. Despite the common use of this product to track compliance among the same vendors, the Participating Members' systems are generally not interoperable.[12] Participating Members' current practices for purchasing and implementing procurement-related systems represents a lost opportunity to reduce administrative and purchasing costs as well as to improve coordination among Participating Members and service to vendors.

16. All Participating Members are engaged in uncoordinated systems improvements related to procurement.

Every investment that a Participating Member makes in procurement technology without coordination with its sister agencies is a potential lost opportunity to build more efficient systems and to support more effective and transparent processes. For example, one Participating Member reported implementing a product to handle the submission, evaluation, and storage of RFPs within a few weeks and at a cost of approximately $6,000 per year, a timeline and budget that stands in sharp contrast to most other Participating Members' procurement-related software implementations. While this may not be the best solution for the group, a coordinated technology strategy will ensure that all Participating Members are benefiting from best practices and achieving the best solution at the best price for Chicago.

17. Participating Members have an interest in more coordination in areas including compliance monitoring, joint procurement, debarment, and hiring.

While differing statutes and cost restrictions play a role, the greatest obstacle to achieving efficiency in procurement is a comfort with the status quo and a resistance to change. For this reason, the Participating Members' interest and willingness to seek greater coordination is significant.

[12] This stands in contrast to the integration of the City of Chicago's and Cook County's MBE/WBE database, which allows certification and compliance personnel from each agency to view details about the certification status of vendors, regardless of agency. The linked databases also provide greater transparency to the public in that a vendor's certification status and host agency is visible and consistent on both agencies' websites.

Participating Members expressed an interest in more coordination through joint procurement, uniform contracting, shared compliance monitoring, debarment reciprocity, and staff recruitment and hiring.

Participating Members acknowledged the potential benefits to their agencies and the vendor community if certain aspects of the process could be streamlined and more uniform across City agencies. For example, several Participating Members reported having limited field resources to dedicate to verifying MBE/WBE compliance. Under a shared services model, a dedicated team devoted solely to MBE/WBE compliance could eliminate duplication of effort and provide increased monitoring for all Participating Members. While opinions may vary on the priority of projects and the details of implementation will require negotiation, the value of these efforts is not in question.

TRANSPARENCY

The importance of transparency in procurement and contracting flows from the simple premise that the public has the right to know how its tax dollars are being spent. This knowledge includes what is being purchased, who is being paid and how much, and how contracts are being awarded. The degree to which an agency's procurement process is transparent is dependent not just on what information is made available, but also how easily accessible and user-friendly it is.

In addition to informing the public, transparency has a direct impact on the two principles already discussed above—competition and efficiency. Participating Members acknowledge that in their day-to-day work they continually battle Chicago's reputation, rooted in past practice and anecdote, that there is a culture of cronyism and insider-dealing. One of the best weapons against that perception is transparency. Sunshine is the best disinfectant. When the integrity of the process is fully exposed to public and media scrutiny, there is little need to guess at motive and little opportunity to infer improper intent. A procurement process that is perceived as open and fair encourages competition and increases the Participating Members' ability to achieve their mission of securing the best value for taxpayers. Greater access to information also creates efficiencies by reducing the public's and media's need to prepare Freedom of Information Act (FOIA) requests and the agencies' need to respond to them.

The findings on transparency in procurement are:

18. Participating Members' information regarding procurement opportunities is dispersed and decentralized.

All Participating Members post competitive procurement opportunities on their own websites and in at least one newspaper. Some agencies use other digital tools as well, such as e-mail notifications and social media. Vendors wishing to learn about all contracting opportunities with the City and sister agencies need to check seven different web pages or consult two newspapers[13] regularly, or sign up for multiple email alerts and notifications from the agencies that offer these services. The decentralized state of information reduces transparency, presents a barrier to entry for vendors, and hinders effective procurement planning across agencies.

19. Some Participating Members publish notices related to the procurement process beyond the original bid opportunity (and its extension or cancellation), while others limit their procurement announcements to the bid opportunity.

All Participating Members provide information about open procurement solicitations and any changes to those solicitations, such as extensions or cancellations, and two Participating Members publish information on their websites regarding noncompetitive procurements. The City, CHA, CPD, and PBC also post bid tabulations. All Participating Members post award or contract information, although one only includes this information in monthly board reports. The City also posts the subcontractors on bids, change orders, contract amendments, and vendor payment information, and has developed a Bid

[13] All participating members post in the Chicago Sun-Times, except CPS, which posts in the Chicago Tribune.

Tracker application, which shows where each bid is in the contracting process, from advertisement to award. For the other Participating Members, little else is published during the procurement process and engagement of a vendor.

This stands in contrast to the information made available by governmental bodies that more closely comport with best practices. The State of Illinois is an instructive reference point of comparison. In order to inform the public and vendor community of ongoing procurements, State agencies must post on the State's Procurement Bulletin not only open solicitations but also notices of award, notices of contract renewal, notices of renegotiated contracts and change orders that increase the cost by more than $10,000 or extend the term by 30 days or more, information regarding emergency contracts within three days of award, notices of emergency contract extensions, and notices of anticipated sole source awards. Providing this additional information engenders public trust in the little-understood procurement process, reduces the internal resources spent on FOIA responses, and encourages competition by equalizing the playing field among vendors.

20. Only the City and, as of August 2015, CPS notify the public before awarding contracts through noncompetitive processes.

With the exception of the City and CPS, no Participating Member publicly posts advance notice of the anticipated award of a sole source contract to confirm that there are no other appropriate vendors.

The procurement process relies on the competition of the marketplace to ensure that taxpayers receive the best value for their dollars. Decisions to exempt government purchases from this process should be rare and thoroughly vetted as a general practice, especially in a strained fiscal environment. While internal justification procedures are an important part of the process, there is no substitute for the information provided by the marketplace. The determination that a product or service can only be procured from one source is ultimately a judgment about available competition, and that cannot be made in a vacuum. By providing an opportunity for the public and vendor community to supply additional, relevant information, agencies can become more informed about the state of the market and make better decisions about whether a procurement should be sole source.

The City is the only Participating Member to post solicitations for emergency contracts, which are typically noncompetitive awards. When possible the City will post these opportunities on a very abbreviated scheduled in an effort to trigger competition despite the exigent circumstances. All Participating Members have the ability to reach the vendor community rapidly and directly through internet postings and electronic messaging tools. Many procurements that have historically been noncompetitive due to their urgency and short turnaround times can now involve some degree of competition through better utilization of existing technologies.

21. Four of the Participating Members make their contracts available to the public, but the others do not.

The City, CPS, CHA, and CPD make their contracts available to the public on their websites. CHA just recently began posting contracts online. PBC posts all Design Build and General Contractor contracts on individual project pages on the PBC website, and CTA and CCC do not post contracts. CCC, CTA, and PBC post basic information about their awarded contracts, but the contract documents are not

available. The inaccessibility of contracts provides an advantage to incumbent vendors, thus driving down competition, fosters suspicion in the procurement process, thus feeding into the narrative of a corrupt Chicago government, and has no countervailing operational rationale or justification.

22. Most Participating Members make their list of vendors available to the public; however, the degree of accessibility varies.

CPS, CHA, and CPD post contract award information online, which includes vendor information, in a relatively accessible format. The CTA and PBC also post contract award information in an online database which includes vendor information, but the results are more difficult to browse. The CTA vendor database offers search fields such as award amount, vendor name, and contract date; however, this presumes that the user has some baseline information with which to search. PBC and CCC also include vendor information in the context of monthly board reports. The City maintains a comprehensive vendor list on its website that is searchable by name, user department, or other criteria. CCC does not provide vendor information online. Posting vendor information not only encourages competition through openness, it also provides an important public check on government.

23. The City's online Economic Disclosure Statement system provides access to information on contractors, retained parties, and ownership interests which is relevant to conflict checks.

All Participating Members, except the City which has an online system, receive Economic Disclosure Statements (EDS) or a similar document, as in the case of CHA which receives a Contractor's Affidavit, in hard copy. While some Participating Members scan and electronically store the EDS's, and at least two Participating Members post the scanned EDS's with their contracts online, the information can only be searched manually, which takes time, leaves the process vulnerable to human error, and hinders transparency.

The continued collection of this requisite information on hardcopy forms impedes accessibility and the use of automated analysis and compliance tools, making it harder and more resource-intensive to perform due diligence and ensure adherence to Ethics rules. This puts everyone, from procurement staff to Board members to vendors, at risk of a conflict of interest or the appearance of one. Given the high stakes and limited resources, it is difficult to justify procurement staff spending countless hours of their time flipping through paper forms that are less effective than available electronic tools.

24. Participating Members' purchasing plans or other types of forward-looking contract lists are not all readily accessible online.

All Participating Members create purchasing plans that identify anticipated contract opportunities. Most agencies' plans project 12 to 18 months into the future—CCC and CHA look ahead 12 months, CPS looks ahead 15 months, City and CTA look ahead 18 months, and CPD generally looks ahead 12 to18 months. PBC issues a monthly forecast of upcoming opportunities because its ability to plan ahead is limited by its clients' development plans. The City, CTA, and CPD currently post their plans on their respective websites. The other Participating Members stated an intention to post their plans online or currently share their plans through outreach. Posting these plans online in a user-friendly format is a relatively simple task that would provide the public and the vendor community with a wealth of information about anticipated expenditures of taxpayer dollars.

Recent efforts by the Government Procurement Compliance Forum involving a joint Buying Plan serve as a model for collaboration among the Participating Members to create a more unified and focused approach to procurement. All Participating Members, as well as several non-City entities, including Cook County and the State of Illinois, contributed to a Buying Plan for the second half of 2015 through 2016. This Buying Plan is posted on the City's website and is distributed at vendor fairs.

25. All Participating Members either do or will soon put debarred vendors online.

All Participating Members that have debarred vendors post their debarred vendor list online, except for one agency, which has plans to post its debarred vendors online soon. One agency that reports its debarred vendors online does so only in the searchable text of its monthly Board Reports, rather than as a separate list.

In addition to promoting transparency generally, the public availability of these lists allows the Participating Members to review each other's debarred vendors as part of their due diligence. Debarment by one agency can be grounds for debarment by another agency. Debarment lists must be public and readily accessible for this information sharing to occur. Inconsistent debarment postings needlessly put all of the Participating Members at risk for spending precious public resources on contracts with vendors known to be irresponsible.

26. The accessibility and comprehensiveness of Participating Members' procurement websites vary significantly.

Participating Members provide critical information to vendors and the public on their websites, yet the types of information provided are not standard and have varying degrees of comprehensiveness, and the ease of access varies greatly. All Participating Members provide current procurement opportunities, MBE/WBE/DBE plan information, and basic forms for download. As mentioned above, most agencies post active contracts, which include vendor information, but some do not. Several also post information about rules, regulations, procedures and bid tabulations. The City, CPS, CHA, CPD, and PBC post their pre-qualified vendor pools.

The organization of the information varies widely, impacting accessibility and ease of use. For example, the City's procurement website contains a wealth of information; however, the nonintuitive interface makes it challenging to find the information sought. CTA has an online database that houses its vendor and contract information; however, once in the vendor information database, for example, the user must either search for a particular result or browse over 4,000 results that are shown 15 per page.

CPD's purchasing website, on the other hand, provides a model for other Participating Members to emulate. The website functions entirely from one menu which is easy to navigate. Its contract database displays 100 results at a time for easy browsing and provides a keyword search for the vendor name and contract title fields.

INTEGRITY

Maintaining public trust and serving the public interest are vital to the success of any governmental activity. In order to accomplish those goals in procurement, an agency must ensure the integrity of the process from the drafting of the solicitation to the close-out of the contract. This requires clear, consistent policies and strong due diligence and oversight.

Integrity of process has many facets. Policies and regulations should be established in writing and staff must be trained to ensure appropriate and impartial application of the rules. Checks and controls should be built into the processes to maintain consistent standards. Compliance and auditing staff should be reviewing the procurements and contracts to identify any anomalies and issues. Finally, employees and vendors should be well-informed of the resources available for reporting any concerns or information about corruption, wrongdoing, or illegality in the process. As responsible stewards of public funds, the Participating Members must maintain systems with high levels of accountability and due diligence.

The findings on integrity in procurement are:

27. The comprehensiveness and specificity of the Participating Members' procurement policies vary significantly.

A Participating Member's procurement requirements may be composed of an array of federal and state statutes, ordinances, board resolutions, regulations, and agency policies. In addition, some agencies have established certain practices over time that are not strictly required by written policy. With unwritten rules or decentralized information, it is much more challenging for an agency to maintain a consistent, uniform process, for vendors to navigate the process, and for the public to trust the process. Furthermore, it is challenging to audit and evaluate systems that are not well-codified, depriving these processes of crucial oversight.

Certain Participating Members have addressed this issue by creating comprehensive procurement policy manuals that cover all aspects of the process and clearly lay out the requirements. For example, the CTA has a 113-page manual that serves both as a primer on the process and a resource guide for anyone inside and outside of the organization with a question about how an aspect of the process works. The City also offers a primer on procurement, Procurement Fundamentals, which is intended for use by the public and is available on its website; a Toolkit for internal staff; and the Vendor Compliance Resource Guide, which addresses the roles and responsibilities of primes and subcontractors during each stage of the contracting process and is also available online.

28. All Participating Members stated that communications regarding active procurements are to be limited and generally flow through the procurement office; however, these rules are not clearly codified and disseminated at every agency.

To ensure that the procurement process is fair and no vendor has the advantage of undisclosed information, communications regarding an upcoming or ongoing procurement solicitation are generally regulated. All Participating Members stated that communications regarding planned or open procurements are to flow through their procurement office. They also stated that procurement staff

and individuals directly involved in reviewing proposals are informed of their obligations. However, it is unclear whether user department staff, especially those not close to the procurement process but who interact with many vendors as part of their day-to-day job duties, are well informed regarding what is an acceptable communication and what is prohibited prior to, during, and after a solicitation.

Participating Members require employees to report procurement communications they believe to be violations of the law or Ethics rules, but there is little guidance regarding what communications fall into those categories. Also, it is unclear if Participating Members know to what extent vendor communications during open procurements are occurring in user departments because there is no reporting mechanism for such communications, except for those which agency staff believe rise to the level of a criminal or ethical violation. This incomplete and reactive approach to procurement communications at best puts well-meaning employees at risk for inadvertently breaking the rules and at worst allows for insider-dealing at taxpayer expense.

At least two Participating Members do address these issues to some degree. In its manual and Ethics Ordinance, CTA has a policy on inappropriate types of procurement communications. CTA has also implemented an internal training for all CTA staff members called "Purchasing 101" that addresses, among other things, inappropriate communications as well as the potential criminal consequences of engaging in said communications. CPS provides a unique example of a procurement office providing training to its user departments. In 2014, CPS trained approximately 2,500 people in department leadership about the procurement process and rules, including rules on communications.

29. All Participating Members perform some due diligence on their vendors before entering into a contract, but the level of scrutiny widely varies and often over-relies on a vendor's self-certification.

As discussed above, one element of Participating Members' due diligence for vendors is the self-reported economic disclosures and certifications. The additional steps that Participating Members take to verify the good standing of their vendors prior to contracting varies. One Participating Member performs a debt check, campaign contribution check, business registration check, debarment check on state and federal levels, and criminal background check where warranted. Another calls the vendors' provided references and checks any required licenses. Another Participating Member mentioned only debarment checks. This varied landscape allows an unscrupulous vendor who cannot contract with one Participating Member, because of its stringent verification procedure, to potentially get a contract with another whose process is less thorough. There is little reason that the level of scrutiny or verification should vary among the Participating Members. Additionally, establishing a set of comprehensive and uniform vendor verification processes could create an efficiency by eliminating duplicative efforts.

30. Participating Members' due diligence regarding subcontractors varies from requiring no information about them to requiring that all subcontractors be reported and submit all the same disclosures as the prime contractor.

Ethics rules and regulations often require consideration of subcontractors. For example, the City's Ethics Ordinance establishes that no City official or employee with contract management authority over a contract can have a financial interest in a subcontractor to that contract. Also, Mayor Emanuel's

Executive Order 2011-4 prohibits any subcontractor to a City contract from making a campaign donation to the Mayor. In order to oversee and enforce provisions such as these, and protect against other conflicts of interest, there must be available information regarding subcontractors.

Nonetheless, the information reported regarding subcontractors varies. All Participating Members collect subcontractor information to the extent it is necessary for specific contracts to satisfy MBE/WBE/DBE reporting. However, outside of MBE/WBE compliance, one Participating Member requires no information regarding subcontractors, while another requires all subcontractors to be identified and complete the same disclosure forms as the prime contractor. At least one Participating Member was revamping its handling of subcontractor information at the request of its board. In order to ensure that board members do not have a conflict with regard to contract approvals, that agency is starting to require subcontractors to complete the EDS.

The Task Force is mindful of the impact further administrative requirements may have on small subcontractors. However, a uniform, consolidated disclosure system managed by a shared compliance office could minimize the burden on individual Participating Members and free up critical resources for providing guidance and assistance to vendors.

31. Participating Members' contract close-out processes vary, ranging from some with no established process to others that have significant requirements.

Not all Participating Members have a formal process at the end of a contract term to verify that all requirements of the contract have been fulfilled. Some Participating Members indicated that they address compliance issues as they arise over the course of the contract, a practice that surely all agencies employ.

Participating Members cannot afford to tie up public dollars in contracts that are not fully or properly performed. A close-out procedure is an added control that confirms the vendor provided all contracted goods and services and met MBE/WBE obligations, wage requirements, Equal Employment Opportunity requirements, and local preferences, if any. Through this process, one Participating Member secures a completed Certification and Release of Claims from the vendor and completes a Final Performance Evaluation. The lack of a robust close-out process increases the risk that a Participating Member does not receive full performance or compliance under the terms of the contract.

32. The majority of Participating Members lack a coordinated and comprehensive process for ensuring vendors' compliance with their obligations during the term of the contract.

Following the award of a contract, vendors should be held accountable for meeting the terms and conditions agreed to in the contract. A clear and robust contract compliance process serves multiple functions for taxpayers by verifying that vendors deliver the contracted goods and services, carry out their obligations in a safe and legal manner, and are adequately meeting the needs of the user department.

Most Participating Members either rely on the user department or a construction manager to oversee the performance of the contract, or they rely on disparate departments, such as Purchasing, Audit, Law, the user department, and the Inspector General, to serve this function together. Some Participating Members do have dedicated compliance teams, however these are primarily focused on

ensuring vendor compliance with MBE/WBE obligations and prevailing wage obligations rather than compliance with the contract overall. Without a coordinated approach to contract compliance that follows the contract from award to close-out, Participating Members expose themselves to several risks including incomplete delivery of goods and services, fragmented oversight over third-party project managers, and insufficient information sharing between user departments and the procurement staff about contractor performance, which deprives procurement staff of feedback that should inform future decisions about solicitations and awards.

33. There is inconsistency among Participating Members regarding the performance of internal audits of procurement functions and contract compliance.

Most Participating Members do not perform routine audits of a representative sample of procurements or contracts to ensure compliance with requirements or obligations. However, many agencies do have an Office of Internal Audit that will occasionally include procurement and contract audits on their annual plans. For example, CTA's Office of Internal Audit has established an annual audit plan that is presented and accepted by the Chicago Transit Board and typically includes an annual or biannual procurement-related audit in which the aim is to assess compliance with policies and regulations. CTA's Office of Internal Audit has successfully executed this plan, however CTA's Purchasing Department is not privy to when an audit will take place as this information is confidential. Some Participating Members reported that reviews are conducted after an issue is identified in the course of business. This ad hoc or reactive approach to audits by some Participating Members results in missed opportunities for improving effectiveness and efficiency.

Other Participating Members review the process more regularly, and report finding valuable insights as a result. For example, CCC has performed several audits of procurement and contracts over the past few years. In 2013, there was a broad review of procurement practices and that audit is scheduled again for 2016. An audit of purchase orders reviewed whether all required paperwork was completed and a recent audit involving CCC's vendors identified vendors with multiple identification numbers.

CPS has two programs for reviewing contract performance and compliance. With its Supplier Relationship Management Program, CPS meets with 40 key vendors on a quarterly basis to review their performance. In addition, since 2013 CPS has used an outside firm to audit CPS contracts for vendor compliance, and this firm has recovered significant sums for CPS from a number of vendors.

34. Not all employees and contractors of Participating Members have a clear obligation to report violations of law in procurement and contracting to their respective Offices of Inspector General.

Participating Members' Offices of Inspector General play an integral role in providing oversight of the procurement process and contract compliance through investigations and audits. These efforts are strengthened by clear obligations by employees and vendors to report corrupt and illegal activity related to government procurement and contracting. They are further bolstered by vendor outreach and training that certain OIGs conduct.

The majority, but not all, of Participating Members have policies requiring employees to report illegal or unethical activities in procurement and contracting to their respective OIGs. Similarly, not all

contracts of Participating Members require their vendors to report knowledge of corrupt or illegal activity.

35. Most Participating Members use external contract/project managers but hold them accountable to varying degrees.

When a Participating Member outsources the management and oversight of a contract to a third-party project manager, it is essential that the public entity have the structure and systems in place to ensure that it is receiving all necessary reporting from the external project manager and that there is accountability. Additionally, though contractors may appear to stand in the place of the governmental entity, the government remains the party that is ultimately responsible and therefore liable for the result.

As some Participating Members note, there will be variability in monitoring and reporting depending on the project; however, certain controls ensuring oversight of the external managers should be constant. One Participating Member is currently in the process of defining core project management requirements for its external managers and standardizing monitoring and oversight.

36. Outside of placement on a debarment list, Participating Members have no formal mechanism to share documented information regarding a vendor's poor performance, noncompliance, or wrongdoing.

Despite the fact that Participating Members often evaluate the performance of the same vendors when considering the award of public funds, they lack any formal mechanism for sharing documented information regarding vendors that have failed to comply with their contracts or have been deemed to be non-responsible. The only established mechanism for one Participating Member to learn about the poor performance or wrongdoing of another agency's vendor is through the debarment process. Information regarding a vendor's documented problems with contract performance, noncompliance, or wrongdoing may not necessitate debarment, but is still highly relevant to an agency's consideration of a contract award.

The absence of an official mechanism for information sharing among public bodies allows subpar vendors with a record of poor performance at one agency to be awarded contracts at sister agencies without consideration of their past record. Participating Members should have the best information possible in order to make informed decisions regarding the award of public funds.

UNIFORMITY

Some differences among Participating Members' procurement documents and process are the result of unique conditions, statutory requirements, or regulations; other variations are simply the result of a lack of coordination. Needless disparity among local government agencies can create confusion, increase costs, and leave some out of step with best practices. Greater uniformity creates a consistency of process that reduces burden, supports efficiency, and pushes all toward best practices.

The most common example of potential standardization that Participating Members cited in their survey responses and subsequent meetings was the creation of uniform contract templates. Agencies see the benefit in speaking with one voice in contracts, rather than issuing documents that generally cover similar terms in varied ways. The Task Force identified various other discrete tasks, forms, and processes that could benefit from greater uniformity, as discussed in this section.

The findings on uniformity in procurement are:

37. All Participating Members, except one, use contract templates for their agreements; however, the templates are not standardized among agencies despite similar terms and conditions.

Participating Members share many of the same vendors and have many of the same concerns in contracting. Yet, they all use different language in their contracts often to express similar terms and conditions. This creates needless complication and increases legal costs for vendors. This also increases the duration of contract negotiations, as vendors may view all contract provisions as negotiable when in fact there are certain nonnegotiable provisions across agencies. Participating Members have an opportunity to strengthen their position in contract negotiations by presenting uniform terms. Of course, there are certain regulations or requirements that may only apply to certain Participating Members. Most Participating Members acknowledged that accommodation for this variation could be built into the contract templates.

38. Participating Members accept from two to ten different MBE/WBE/DBE certifications.

All Participating Members have an MBE/WBE program, except CTA, which exclusively utilizes a DBE program. The City is the only Participating Member that is a certifying agency for MBE/WBE/DBE vendors.

Participating Members recognize multiple MBE/WBE/DBE certification programs, ranging from as few as two different certifications, in the cases of the City and PBC, to as many as ten, in the case of CHA, which accepts certifications from MBE, WBE, and DBE certifying agencies in support of its program. All Participating Members with MBE/WBE programs accept certification from the City, and all except CPD recognize Cook County's MBE/WBE certification. The City is statutorily restricted to the certifications it accepts. Other certifications accepted by Participating Members include those from the State of Illinois, Women's Business Development Center, Chicago Minority Supplier Development Council, and the Small Business Association. Participating Members verify that MBEs and WBEs have a current certification, but they rely on the certifying agency to determine the initial and ongoing validity of that certification.

It is unclear why Participating Members accept different certifications. One Participating Member told the Task Force that the variety of certifications allows it to meet its MBE/WBE goals, while another stated that it finds the City's list of certified MBE/WBE vendors to be more than sufficient. Representatives of one Participating Member were surprised to learn that all agencies did not accept the same certifications. PBC, which at one time accepted six certifications, limited its accepted certifications to two—City and Cook County—after concerns were raised about the due diligence applied to ensuring that the MBE/WBE subcontractors on its contracts were legitimate enterprises providing a commercially useful function on their projects.

39. Participating Members' written criteria for good faith efforts differ, as does the person or committee with authority to determine whether good faith efforts have been made.

Through their MBE/WBE programs, Participating Members seek to further the same broad policy goals. In doing so, they ask vendors to comply with requirements and verification procedures which overlap in spirit and function, but not in form.

Each Participating Member relies on its own list of criteria for determining whether a vendor has made sufficient good faith efforts to meet the MBE/WBE goals of the contract. There are many similarities among the different lists of criteria. For example, several Participating Members consider whether the vendor attended the pre-bid meeting, how the vendor advertised, and the vendor's outreach to and negotiations with subcontractors. While Participating Members seek much of the same information, some Members' criteria are very open-ended while others are highly specific: CPD asks "[t]o what extent did the contractor attempt to find a MBE and/or WBE?" while the City requires a "[d]escription of direct negotiations with certified MBE and WBE firms for specific sub-bids/proposals."

Most Participating Members charge one individual with making the recommendation regarding whether good faith efforts have been met, however multiple people may then be required to sign off on the decision including ultimately the CPO or Director of Purchasing. In contrast, CPS recently established a waiver committee that reviews all good faith efforts documentation and then votes to either grant or deny the waiver request. As with the variations in certification, the justification for these differences in the application and approval of good faith efforts is not apparent. The GPCF has a Certification and Compliance Committee that is in the process of developing uniform guidelines for good faith efforts.

40. Only the City and PBC apply preference for local vendors and labor in their procurements, and no Participating Member provides credit for employing graduates of workforce development programs.

The City and PBC offer preferences and/or incentives for local businesses and labor in their procurements. Other Participating Members do not. Some Participating Members, such as CHA, are precluded from applying local preferences due to federal law or have determined that they lack the statutory authority to offer local preferences. The lack of uniformity on this policy matter will need to be considered and addressed when considering joint procurement opportunities.

Workforce development programs throughout the City train unemployed and underemployed Chicagoans for jobs in industries ranging from culinary arts to advanced manufacturing. Many of these programs are funded or operated by the Participating Members, such as the City and CCC. Others are run by academic institutions and area non-profits, often through the use of government grant funds. While governmental entities have committed substantial resources to training individuals with useful skills for today's economy, they are missing a crucial opportunity to ensure the success of these efforts. Other than CCC's inclusion of hiring goals for apprentices and student interns on specific contracts (e.g., construction of the new Malcolm X College) and an underutilized City incentive for employment of apprentices that have graduated from City Colleges, there are no incentives directing the over $6 billion spent last year by Participating Members on goods and services toward workforce development program graduates who would benefit tremendously from quality employment experiences. Better alignment of training programs and employment incentive programs would provide greater value for taxpayers.

41. Protest processes for procurement awards vary from very informal to well-defined.

Protest processes are a tool of accountability in government procurement. They provide the opportunity for a stakeholder in the procurement to raise allegations of irregularities or violations that may have tainted the process, and they give agencies another avenue to ensure integrity and transparency in their purchasing.

The majority of Participating Members have an established protest process, but three Participating Members have no written process, handling concerns on a case-by-case basis. For those Participating Members with written processes, there is considerable overlap, but details involving filing deadlines, the information required, and the adjudicator of the protest vary. For example, the City and CPD require that a protest involving evaluations be filed within 10 days of the bid opening or due date, while CTA allows 20 days. CHA does not distinguish between protests over evaluations and contract award, and requires the protest for both to be filed within 10 days of the notice of award. Some Participating Members rely on the same person to authorize the contract and rule on the protest, and some provide an internal reconsideration or appeal process. For example, CPD allows a request for reconsideration, and CHA allows an appeal of a contracting officer's protest decision to the Chief Operating Officer.

42. Participating Members generally maintain their own debarment lists but consult each other's lists during a verification process.

Debarred vendor lists provide critical information about problematic firms, thereby helping to prevent governments from entrusting bad actors with public dollars and the provision of public services. When the City or a sister agency goes through the process of debarring a vendor, this information should be readily available to all Participating Members and routinely incorporated into the procurement process. At present, it is nearly impossible to verify that no vendors debarred by one Participating Member are actively working as contractors or subcontractors for another Participating Member given the gaps and disparities in data collection, transparency, and information-sharing.

Currently, all Participating Members maintain their own debarment lists, although some had no debarred vendors at the time they responded to the Task Force's survey. As part of the procurement

process, Participating Members consult their own debarment lists and most also check the lists of other governmental entities. There is wide variation among Participating Members with regard to which lists they consult. Most Participating Members check the City's list of debarred vendors, and some, such as CTA and CHA, check federal and other government lists, too. Only PBC stated that it checks lists that are available from other sister agencies.

In addition to the differences in protocol, there are differences among Participating Members in how they store their lists which make it challenging for agencies to consult one another's lists. For example, CTA posts a blank document on its website indicating that it has a debarred vendor list and no vendors are debarred at the present time. Yet other agencies have no information posted online about debarred vendors, making it unclear whether they have debarred vendors but do not post them online, or they have no debarred vendors at all. Another Participating Member includes the names of debarred vendors in its Board Reports, which are posted online but must be searched by keyword in order to identify debarred firms.

43. Participating members check debarment lists of other government entities but generally do not have automatic reciprocity.

The lack of reciprocity among the debarment lists of the Participating Members presents an inefficiency in the procurement process and also raises the possibility that firms debarred by one Participating Member can continue to contract with others. Most Participating Members consult debarment lists of other government entities, but they cannot debar a vendor that appears on another entity's list without first going through their own debarment procedures. Only PBC stated that it can automatically rely on another agency's list without going through its own debarment process.

The obligation to repeat the debarment process for a vendor that has been found to be unsuitable to contract with another Participating Member is a waste of resources. Once a Participating Member has deemed a vendor ineligible to receive a contract award funded by taxpayer dollars, there is no justification for their receipt of tax dollars from another Participating Member.

The findings detailed above serve as clear guideposts for the Participating Members' needed reforms. Based on the opportunities identified through the analysis of the Participating Members' current procurement policies and practices, the Task Force established the following set of recommendations. The Participating Members arrived at these recommendations after representatives from the City and sister agencies gathered for a moderated session to discuss how to address the findings.

In crafting the recommendations, the Participating Members employed certain criteria. The recommendations had to address a finding, be actionable by the Participating Members, allow for their success/completion to be measured/determined, and serve the public interest. Participating Members also grouped the recommendations based on the timing of their likely implementation: immediate, by the end of Q1 2016; mid-term, by the end of Q4 2016; and long-term, in 2017 and beyond. While there is always a risk that unforeseen events will impact implementation, Participating Members agreed that the time frame for each recommendation is reasonable.

To help ensure that these recommendations serve not just as a call to action, but as a true catalyst of change, Participating Members have identified the mechanisms for implementation in the recommendations. By tasking committees of Chief Procurement Officers and Chief Information Officers with responsibility for certain recommendations, collaborating with the Government Procurement Compliance Forum, and requiring regular status reports, Participating Members have established a framework for implementation of the recommendations.

The recommendations and their associated findings are:

IMMEDIATE RECOMMENDATIONS (END OF Q1 2016)

1. Create a Committee of the Participating Members' CPOs to rule on certain administrative decisions, address obstacles to coordination, and ensure best practices across the City and its sister agencies.

All Findings Addressed

2. Charge the CPO Committee with addressing the Task Force recommendations, tracking their implementation, and issuing quarterly progress reports.

All Findings Addressed

3. Establish minimum standards by which all Participating Members will publish their anticipated sole source awards, receive public and vendor feedback, and make decisions about whether a solicitation is necessary.

Findings Addressed:

5. Participating Members use varying criteria to justify sole source awards, and most do not distinguish between sole source and disadvantageous or single source justifications.

6. For sole source procurements, most Participating Members do not require public posting to confirm the user department's justification.

20. Only the City and, as of August 2015, CPS notify the public before awarding contracts through noncompetitive processes.

4. Hire or secure *pro bono* services from a law firm to:

a. Identify contract provisions that could be subject to standardization across Participating Members' templates, and draft uniform contract templates incorporating the required terms of the Participating Members, including contract duration and number of renewals.

b. Where appropriate, standardize solicitation documents issued by Participating Members and the documents required in response.

Findings Addressed:

1. Participating Members use a variety of common competitive processes, including Invitations for Bids, Requests for Proposals, and Requests for Qualifications; however, their solicitation documents and award procedures vary.

8. While Participating Members have general practices as to contract duration and renewals, and a few have firm limits for certain types of contracts, for the majority of contracts there are no established rules limiting contract duration or the number of renewals.

37. All Participating Members, except one, use contract templates for their agreements; however, the templates are not standardized among agencies despite similar terms and conditions.

5. Charge the Chicago Government IT Coordination Committee, which consists of the CIOs of the Participating Members, with identifying the procurement-related systems that can be shared and developed jointly and developing a schedule for implementation.

Findings Addressed:

15. Participating Members' IT procurement systems are not standardized or interoperable.

16. All Participating Members are engaged in uncoordinated systems improvements related to procurement.

6. Post all contracts, vendors, and subcontractors on agency websites in a user-friendly and searchable format.

Findings Addressed:

21. Four of the Participating Members make their contracts available to the public, but the others do not.

22. Most Participating Members make their list of vendors available to the public; however, the degree of accessibility varies.

30. Participating Members' due diligence regarding subcontractors varies from requiring no information about them to requiring that all subcontractors be reported and submit all the same disclosures as the prime contractor.

7. Create an easily accessible website for vendors and the public that provides a single location for: all of the Participating Members' current procurement opportunity listings and other procurement-related information such as the buying plan, notices of award, and prequalified pools; a list of all debarred vendors; and all current contract and vendor databases.

Findings Addressed:

18. Participating Members' information regarding procurement opportunities is dispersed and decentralized.

19. Some Participating Members publish notices related to the procurement process beyond the original bid opportunity (and its extension or cancellation), while others limit their procurement announcements to the bid opportunity.

24. Participating Members' purchasing plans or other types of forward-looking contract lists are not all readily accessible online.

25. All Participating Members either do or will soon put debarred vendors online.

26. The accessibility and comprehensiveness of Participating Members' procurement websites vary significantly.

42. Participating Members generally maintain their own debarment lists but consult each other's lists during a verification process.

8. Establish minimum disclosure requirements for subcontractors and require posting subcontractor information online.

Finding Addressed:

30. Participating Members' due diligence regarding subcontractors varies from requiring no information about them to requiring that all subcontractors be reported and submit all the same disclosures as the prime contractor.

9. Establish minimum standards for conducting due diligence of vendors before entering into a contract.

Finding Addressed:

29. All Participating Members perform some due diligence on their vendors before entering into a contract, but the level of scrutiny widely varies and often over-relies on a vendor's self-certification.

10. Establish uniform rules governing resolicitation of contracts due to significant changes in scope or value.

Findings Addressed:

7. With regard to contract modification, only one Participating Member has a written policy requiring resolicitation when a significant change from the contract's original purpose is sought.

9. Only one Participating Member has a firm limit on increasing the contract value without a new procurement.

11. Evaluate the consistency of MBE/WBE/DBE certifications accepted by Participating Members.

Finding Addressed:

38. Participating Members accept from two to ten different MBE/WBE/DBE certifications.

12. Implement the uniform criteria and processes for evaluating Good Faith Efforts regarding requests for waivers of MBE/WBE/DBE goals that are currently being developed and will be recommended by the Government Procurement Compliance Forum.

Finding Addressed:

39. Participating Members' written criteria for good faith efforts differ, as does the person or committee with authority to determine whether good faith efforts have been made.

13. Require a written, publicly posted protest process for each Participating Member.

Finding Addressed:

41. Protest processes for procurement awards vary from very informal to well-defined.

14. Examine whether Participating Members should support a change in state law to eliminate the newspaper notice requirement for contract solicitations.

Findings Addressed:

18. Participating Members' information regarding procurement opportunities is dispersed and decentralized.

19. Some Participating Members publish notices related to the procurement process beyond the original bid opportunity (and its extension or cancellation), while others limit their procurement announcements to the bid opportunity.

15. Establish a process for information-sharing and collaboration among Participating Members on personnel matters such as professional development efforts and recruitment.

Finding Addressed:

17. Participating Members have an interest in more coordination in areas including compliance monitoring, joint procurement, debarment, and hiring.

MID-TERM RECOMMENDATIONS (end of Q4 2016)

16. Establish uniform standards based on best practices for approval of noncompetitive awards, including small purchase, emergency, and sole source.

Findings Addressed:

2. While all of the Participating Members use the same forms of noncompetitive procurements—emergency, sole source, and, in some cases, small purchase—the standards and controls governing those procurements vary in content and efficacy, and expose the agency and taxpayer to risk of abuse and fraud.

3. Through a small purchase process, contracts up to differing thresholds are awarded with varying degrees of rigor in competition, transparency, and oversight.

4. While some of the Participating Members have a competitive process for emergency contracts, only one imposes a limit on the contract's duration and only one has an open solicitation process.

5. Participating Members use varying criteria to justify sole source awards, and most do not distinguish between sole source and disadvantageous or single source justifications.

17. Develop a common electronic Economic Disclosure Statement system that: allows for the submission of uniform information for all Participating Members' vendors and subcontractors; integrates disclosures and certifications into Participating Members' procurement databases; automates conflict checks and due diligence; and can be updated in real time.

Findings Addressed:

13. As all of the Participating Members collect some form of economic disclosure information from vendors, there is an opportunity for efficiency and more transparency for both government and vendors in a centralized online system.

14. Most Participating Members do not integrate disclosures and certifications into their procurement databases in a manner that allows for conflict checks and due diligence.

23. The City's online Economic Disclosure Statement system provides access to information on contractors, retained parties, and ownership interests which is relevant to conflict checks.

18. Establish a process for the use of joint pre-qualified vendor pools that recognizes the different statutory requirements applicable to Participating Members.

Findings Addressed:

11. In 2014, the Participating Members spent over $18 million cumulatively on procurement administration, a portion of which was spent on duplication of effort.

12. All Participating Members use their own pre-qualified pools of vendors, a potential area of inefficiency for government and inconvenience for vendors.

19. Develop best practices for routine audits of procurement functions and contract awards, and evaluate use of shared services to perform this function.

Finding Addressed:

33. There is inconsistency among Participating Members regarding the performance of internal audits of procurement functions and contract compliance.

20. Require each Participating Member to create a comprehensive procurement manual for its staff that is user-friendly and available to the public.

Finding Addressed:

27. The comprehensiveness and specificity of the Participating Members' procurement policies vary significantly.

21. Codify and provide training to Participating Members' employees on procurement rules and regulations, including appropriate authority, prohibited communications, and reporting obligations.

Findings Addressed:

28. All Participating Members stated that communications regarding active procurements are to be limited and generally flow through the procurement office; however, these rules are not clearly codified and disseminated at every agency.

34. Not all employees and contractors of Participating Members have a clear obligation to report violations of law in procurement and contracting to their respective Offices of Inspector General.

22. Develop universal programming for vendor outreach and training.

Finding Addressed:

10. The majority of Participating Members do not provide any workshops or training to potential vendors.

23. Develop uniform, minimum contract close-out procedures for use by all Participating Members.

Finding Addressed:

31. Participating Members' contract close-out processes vary, ranging from some with no established process to others that have significant requirements.

24. Develop minimum standards for project managers and other on-site review personnel to ensure vendor compliance.

Findings Addressed:

32. The majority of Participating Members lack a coordinated and comprehensive process for ensuring vendors' compliance with their obligations during the term of the contract.

35. Most Participating Members use external contract/project managers but hold them accountable to varying degrees.

25. Establish a process for information-sharing among Participating Members regarding poor performance, noncompliance, or wrongdoing of a vendor.

Finding Addressed:

36. Outside of placement on a debarment list, Participating Members have no formal mechanism to share documented information regarding a vendor's poor performance, noncompliance, or wrongdoing.

26. Seek to establish reciprocal debarment among Participating Members through the use of a debarment review board or another mechanism as permitted by law.

Findings Addressed:

17. Participating Members have an interest in more coordination in areas including compliance monitoring, joint procurement, debarment, and hiring.

42. Participating Members generally maintain their own debarment lists but consult each other's lists during a verification process.

43. Participating members check debarment lists of other government entities but generally do not have automatic reciprocity.

27. Establish uniform practices, where permitted by law, to expand preferences for local vendors and support a workforce development or similar contract award preference.

Finding Addressed:

40. Only the City and PBC apply preference for local vendors and labor in their procurements, and no Participating Member provides credit for employing graduates of workforce development programs.

LONG-TERM RECOMMENDATIONS (2017 and beyond)

28. Implement a universal procurement system that serves as a single point of entry for posting and responding to all Participating Members' procurement opportunities, and as a central repository for all contract and vendor information.

Findings Addressed:

1. Participating Members use a variety of common competitive processes, including Invitations for Bids, Requests for Proposals, and Requests for Qualifications; however, their solicitation documents and award procedures vary.

18. Participating Members' information regarding procurement opportunities is dispersed and decentralized.

26. The accessibility and comprehensiveness of Participating Members' procurement websites vary significantly.

29. Identify compliance functions that can be shared among Participating Members, including MBE/WBE compliance activities, and establish a joint compliance field team.

Findings Addressed:

11. In 2014, the Participating Members spent over $18 million cumulatively on procurement administration, a portion of which was spent on duplication of effort.

17. Participating Members have an interest in more coordination in areas including compliance monitoring, joint procurement, debarment, and hiring.

32. The majority of Participating Members lack a coordinated and comprehensive process for ensuring vendors' compliance with their obligations during the term of the contract.

30. Secure a *pro bono* study regarding the financial impact of the City's risk shifting contractual provisions.

Finding Addressed:

37. All Participating Members, except one, use contract templates for their agreements; however, the templates are not standardized among agencies despite similar terms and conditions.

31. Evaluate the benefits of center-led or consolidated procurement among the Participating Members.

Findings Addressed:

11. In 2014, the Participating Members spent over $18 million cumulatively on procurement administration, a portion of which was spent on duplication of effort.

12. All Participating Members use their own pre-qualified pools of vendors, a potential area of inefficiency for government and inconvenience for vendors.

15. Participating Members' IT procurement systems are not standardized or interoperable.

16. All Participating Members are engaged in uncoordinated systems improvements related to procurement.

32. The majority of Participating Members lack a coordinated and comprehensive process for ensuring vendors' compliance with their obligations during the term of the contract.

TRANSFER OF YEAR 2015 FUNDS WITHIN CITY COUNCIL COMMITTEE ON EDUCATION AND CHILD DEVELOPMENT.

[O2016-563]

The Committee on the Budget and Government Operations submitted the following report:

CHICAGO, January 13, 2016.

To the President and Members of the City Council:

Your Committee on the Budget and Government Operations, having had under consideration an ordinance authorizing a transfer of funds within the City Council Committee on Education and Child Development, and having had the same under advisement, begs leave to report and recommend that Your Honorable Body *Pass* the ordinance transmitted herewith.

This recommendation was concurred in by a viva voce vote of the members of the committee.

Respectfully submitted,

(Signed) CARRIE M. AUSTIN,
Chairman.

On motion of Alderman Austin, the said proposed ordinance transmitted with the foregoing committee report was *Passed* by yeas and nays as follows:

Yeas -- Aldermen Moreno, Hopkins, Dowell, Burns, Hairston, Sawyer, Mitchell, Harris, Beale, Sadlowski Garza, Thompson, Cárdenas, Quinn, Burke, Lopez, Foulkes, D. Moore, Curtis, O'Shea, Cochran, Brookins, Muñoz, Scott, Solis, Burnett, Ervin, Taliaferro, Reboyras, Santiago, Waguespack, Mell, Austin, Ramirez-Rosa, Villegas, Laurino, O'Connor, Napolitano, Reilly, Smith, Tunney, Arena, Cappleman, Pawar, Osterman, J. Moore, Silverstein -- 46.

Nays -- None.

Alderman Beale moved to reconsider the foregoing vote. The motion was lost.

The following is said ordinance as passed:

WHEREAS, The City of Chicago is a home rule unit of government as defined in Article VII, Section 6(a) of the Illinois Constitution and, as such, may exercise any power and perform any function pertaining to its government and affairs; and

WHEREAS, The management of its finances is a matter pertaining to the government and affairs of the City of Chicago; now, therefore,

Be It Ordained by the City Council of the City of Chicago:

SECTION 1. The City Comptroller and the City Treasurer are authorized and directed to make the following transfer of funds for the year 2015. This transfer will leave sufficient unencumbered appropriations to meet all liabilities that have been or may be incurred during the year 2015 payable from such appropriations:

FROM:

Purpose	Fund	Code Department	Account	Amount
Personnel Services	100	15/2260	0000	$10,000.00

TO:

Purpose	Fund	Department	Account	Amount
Contractual Services	100	15/2260	0100	$10,000.00

SECTION 2. The sole purpose of this transfer of funds is to provide funds to meet the necessary obligations in the City Council Committee on Education and Child Development during the year 2015.

SECTION 3. This ordinance shall be in full force and effect from and after its passage.

COMMITTEE ON COMMITTEES, RULES AND ETHICS.

CORRECTION OF NOVEMBER 18, 2015 CITY COUNCIL JOURNAL OF PROCEEDINGS.

[O2015-8506]

The Committee on Committees, Rules and Ethics submitted the following report:

CHICAGO, January 13, 2016.

To the President and Members of the City Council:

Your Committee on Committees, Rules and Ethics, having had under consideration an ordinance regarding a correction of the *Journal of the Proceedings of the City Council of the City of Chicago* of November 18, 2015 (O2015-8506), begs to leave to report and recommend that Your Honorable Body *Pass* the ordinance transmitted herewith.

This recommendation was concurred in by a viva voce vote of the Committee on Committees, Rules and Ethics.

Respectfully submitted,

(Signed) MICHELLE A. HARRIS,
Chairman.

On motion of Alderman Harris, the said proposed ordinance transmitted with the foregoing committee report was *Passed* by yeas and nays as follows:

Yeas -- Aldermen Moreno, Hopkins, Dowell, Burns, Hairston, Sawyer, Mitchell, Harris, Beale, Sadlowski Garza, Thompson, Cárdenas, Quinn, Burke, Lopez, Foulkes, D. Moore, Curtis, O'Shea, Cochran, Brookins, Muñoz, Scott, Solis, Burnett, Ervin, Taliaferro, Reboyras, Santiago, Waguespack, Mell, Austin, Ramirez-Rosa, Villegas, Laurino, O'Connor, Napolitano, Reilly, Smith, Tunney, Arena, Cappleman, Pawar, Osterman, J. Moore, Silverstein -- 46.

Nays -- None.

Alderman Beale moved to reconsider the foregoing vote. The motion was lost.

The following is said ordinance as passed:

WHEREAS, On November 18, 2015, the City Council passed an ordinance (City Clerk Tracking Number O2015-7896) authorizing the execution of a redevelopment agreement and associated provisions for Nelson Mandela Apartments, L.P. (the "Ordinance"); and

WHEREAS, Exhibit C of the Redevelopment Agreement authorized by the Ordinance contained an erroneous "TOTAL" dollar figure; and

WHEREAS, It is necessary and appropriate to correct this error; now, therefore,

Be It Ordained by the City Council of the City of Chicago:

SECTION 1. Page 13215 of the *Journal of the Proceedings of the City Council of the City of Chicago* of November 18, 2015, at line 11, is hereby corrected by replacing the "TOTAL" dollar amount of $29,192,989 with the dollar amount of $20,192,989.

SECTION 2. This ordinance shall be in full force and effect from and after its passage and publication and shall be deemed to apply retroactively to the effective date of the Ordinance.

COMMITTEE ON ECONOMIC, CAPITAL AND TECHNOLOGY DEVELOPMENT.

SUPPORT OF COOK COUNTY CLASS 6(b) TAX INCENTIVES FOR PROPERTIES AT 4235 W. DISTRICT BLVD., 4302 S. TRIPP AVE., 4300 S. KEELER AVE. AND 4322 S. KEELER AVE.

[R2015-973]

The Committee on Economic, Capital and Technology Development submitted the following report:

CHICAGO, January 13, 2016.

To the President and Members of the City Council:

Reporting for your Committee on Economic, Capital and Technology Development, for which a meeting was held on January 11, 2016, having had under consideration a Class 6(b) tax incentive resolution which was introduced on December 9, 2015 by Alderman Edward Burke for the properties located at 4235 West District Boulevard, 4302 South Tripp Avenue, 4300 South Keeler Avenue and 4322 South Keeler Avenue, I beg leave to report and recommend that Your Honorable Body *Adopt* said proposed resolution transmitted herewith.

This recommendation was concurred in by a viva voce vote of the members of the committee.

Respectfully submitted,

(Signed) HOWARD B. BROOKINS, JR.,
Chairman.

On motion of Alderman Brookins, the said proposed resolution transmitted with the foregoing committee report was *Adopted* by yeas and nays as follows:

Yeas -- Aldermen Moreno, Hopkins, Dowell, Burns, Hairston, Sawyer, Mitchell, Harris, Beale, Sadlowski Garza, Thompson, Cárdenas, Quinn, Burke, Lopez, Foulkes, D. Moore, Curtis, O'Shea, Cochran, Brookins, Muñoz, Scott, Solis, Burnett, Ervin, Taliaferro, Reboyras, Santiago, Waguespack, Mell, Austin, Ramirez-Rosa, Villegas, Laurino, O'Connor, Napolitano, Reilly, Smith, Tunney, Arena, Cappleman, Pawar, Osterman, J. Moore, Silverstein -- 46.

Nays -- None.

Alderman Beale moved to reconsider the foregoing vote. The motion was lost.

The following is said resolution as adopted:

WHEREAS, The Cook County Board of Commissioners has enacted the Cook County Real Property Assessment Classification Ordinance, as amended from time to time (the "Ordinance"), which provides for, among other things, real estate tax incentives to property owners who build, rehabilitate, enhance and occupy property which is located within Cook County and which is used primarily for industrial purposes; and

WHEREAS, The City of Chicago (the "City"), consistent with the Ordinance, wishes to induce industry to locate and expand in the City by supporting financial incentives in the form of property tax relief; and

WHEREAS, Peter Psyhogios Revocable Trust dated September 30, 2003 and Eleni Psyhogios Revocable Trust dated September 30, 2003 (collectively, the "Applicant"), are the owners of certain real estate located generally at 4235 West District Boulevard, 4302 South Tripp Avenue, 4300 South Keeler Avenue, and 4322 South Keeler Avenue, Chicago, Illinois 60632, as further described on Exhibit A hereto (the "Subject Property"); and

WHEREAS, Takis Royal Foods, Inc., an Illinois corporation (the "Tenant"), leases the Subject Property; and

WHEREAS, The Tenant intends to rehabilitate an approximately 48,000 square foot industrial facility located on the Subject Property; and

WHEREAS, Following the rehabilitation, the Tenant plans to continue operating its business of food distribution and warehousing at the Subject Property; and

WHEREAS, The Applicant has filed with the Office of the Assessor of Cook County (the "Assessor") an eligibility application for a Class 6(b) tax incentive under the Ordinance; and

WHEREAS, The Applicant purchased the Subject Property for value from a seller that has no financial interest in the Applicant; and

WHEREAS, At the time of purchase, the Subject Property had been vacant and unused for more than 24 continuous months; and

WHEREAS, The City's Department of Planning and Development has determined that the Subject Property is "abandoned" for the purpose of Class 6(b) classification; and

WHEREAS, The Subject Property is located within (i) the City of Chicago Enterprise Zone Number 2 (created pursuant to the Illinois Enterprise Zone Act, 20 ILCS 665/1, et seq., as amended, and pursuant to an ordinance enacted by the City Council of the City, as amended) and (ii) the Stevenson/Brighton Redevelopment Project Area (created pursuant to the Illinois Tax Increment Allocation Redevelopment Act, 65 ILCS 5/11-74.4-1, et seq., as amended, and pursuant to an ordinance enacted by the City Council of the City), and the purposes of Enterprise Zones and Redevelopment Project Areas are also to provide certain incentives in order to stimulate economic activity and to revitalize depressed areas; and

WHEREAS, It is the responsibility of the Assessor to determine that an application for a Class 6(b) classification or renewal of a Class 6(b) classification is eligible pursuant to the Ordinance; and

WHEREAS, The Ordinance requires that, in connection with the filing of a Class 6(b) eligibility application with the Assessor, the applicant must obtain from the municipality in which such real estate that is proposed for Class 6(b) designation is located a resolution expressly stating that the municipality has determined that the incentive provided by Class 6(b) is necessary for development to occur on such real estate and that the municipality supports and consents to the Class 6(b) classification by the Assessor; and

WHEREAS, The intended use of the Subject Property will provide significant present and future employment; and

WHEREAS, Notwithstanding the Class 6(b) status of the Subject Property, the redevelopment and utilization thereof will generate significant new revenues to the City in the form of additional real estate taxes and other tax revenues; now, therefore,

Be It Resolved by the City Council of the City of Chicago:

SECTION 1. That the City determines that the incentive provided by Class 6(b) is necessary for the development to occur on the Subject Property.

SECTION 2. That the City determines that the Subject Property is deemed "abandoned" for the purpose of the Class 6(b) classification.

SECTION 3. That the City supports and consents to the Class 6(b) classification by the Assessor with respect to the Subject Property.

SECTION 4. That the Clerk of the City of Chicago is authorized to and shall send a certified copy of this resolution to the Office of the Cook County Assessor, Room 312, County Building, Chicago, Illinois 60602, and a certified copy of this resolution may be included with the Class 6(b) eligibility application filed with the Assessor by the Applicant, as applicant, in accordance with the Ordinance.

SECTION 5. That this resolution shall be effective immediately upon its passage and approval.

Exhibit "A" referred to in this resolution reads as follows:

Exhibit "A".

Legal Description Of Subject Property:

Parcel 1.

A parcel of land being part of Lot A in the subdivision of the Circuit Court Commissioners in partition of that part of the northeast quarter, lying south of the Illinois and Michigan Canal Reserve of Section 3, Township 38 North, Range 13, East of the Third Principal Meridian, according to the plat of said subdivision recorded on September 5, 1893, in Book of Plats, page 32 as Document 1924571, in Cook County, Illinois bounded and described as follows:

that part of Lot A in the subdivision aforesaid beginning at the intersection of the south line of re-established District Boulevard (a private street) and a line parallel to and 985.93 feet east of the north and south centerline of Section 3, said parallel line being the easterly boundary line of the premises conveyed by the First National Bank of Chicago to the then trustees of the Central Manufacturing District by deed dated July 21, 1955 and

recorded September 19, 1955 in Book 52532 at page 331 as Document 16364955; thence south along said parallel line to its intersection with the north line of West 43rd Street (a private street); thence east along said north line of West 43rd Street to a point 1,166.18 feet east of said north and south centerline of Section 3; thence north along a straight line to a point, which is 1,167.11 feet east of the north and south centerline and 44.47 feet north of said east and west centerline of Section 3; thence north along a curved line convex easterly and having a radius of 278.94 feet to a point, which is 1,167.02 feet east of said north and south centerline and 90.83 feet east of said east and west centerline of Section 3; thence north along a straight line to a point, which is 1,165.82 feet east of said north and south centerline and 104.86 feet north of said east of said north and south centerline of Section 3; thence northwesterly along a curved line convex easterly and having a radius of 310.62 feet to a point, which is 1,154.21 feet east of said north and south centerline and 166.39 feet north of said east and west centerline of Section 3; thence northwesterly along a straight line to a point, which is 1,130.07 feet east of said north and south centerline and 247.90 feet north of said east and west centerline of Section 3; thence northwesterly along a curved line convex westerly and having a radius of 332.64 feet to a point in a line, which is parallel to 1,116.43 feet east of said north and south centerline of Section 3, said point of being 342.11 feet north of said east and west centerline of Section 3; thence north along the last described parallel line to the said south line of re-established District Boulevard; thence west along the said south line of re-established District Boulevard to the point of beginning;

Parcel 2.

The north 169.06 feet of Lots 5, 6, 7, 8, 9 and 10, taken as a tract and the vacated 8-foot alley, which adjoins the said 169.06 feet of said lots on the west in the subdivision of Lots 38, 39, and 40 in Frederick H. Bartlett's 47th Street Subdivision of Lot C in Circuit Court Partition of the south half and that part of the northwest quarter lying south of the Illinois and Michigan Canal Reserve of Section 3, Township 38 North, Range 13, East of the Third Principal Meridian, in Cook County, Illinois; also the south 169.06 feet of the north 323.00 feet of the east 20.00 feet of Lot B in said Circuit Court Partition, lying in the southeast quarter of said Section 3, Township 37 North, Range 13, East of the Third Principal Meridian, in Cook County, Illinois.

Parcel 3.

The vacated 8-foot alley, which adjoins the west side of Lots 1, 2, 3 and 4 in said subdivision of Lots 38, 39 and 40 in Frederick H. Bartlett's 47th Street Subdivision aforesaid and the south 120.94 feet of the north 153.94 feet of the east 20.00 feet of Lot B of said Circuit Court Partition, lying in the southeast quarter of said Section 3, Township 38 North, Range 13, East of the Third Principal Meridian, in Cook County, Illinois.

Common Addresses:

4235 West District Boulevard
Chicago, Illinois 60632;

4302 South Tripp Avenue
Chicago, Illinois 60632;

4300 South Keeler Avenue
Chicago, Illinois 60632; and

4322 South Keeler Avenue
Chicago, Illinois 60632.

Permanent Real Estate Tax Index Numbers (PINs)
For The Subject Property:

19-03-200-032;

19-03-400-155;

19-03-401-007; and

19-03-401-013.

SUPPORT OF COOK COUNTY CLASS 6(b) TAX INCENTIVES FOR PROPERTY AT 1001 E. 99TH ST.

[R2015-977]

The Committee on Economic, Capital and Technology Development submitted the following report:

CHICAGO, January 13, 2016.

To the President and Members of the City Council:

Reporting for your Committee on Economic, Capital and Technology Development, for which a meeting was held on January 11, 2016, having had under consideration a Class 6(b) tax incentive resolution which was introduced on December 9, 2015 by Alderman Michelle Harris for the property located at 1001 East 99th Street, I beg leave to report and recommend that Your Honorable Body *Adopt* said proposed resolution transmitted herewith.

This recommendation was concurred in by a viva voce vote of the members of the committee.

Respectfully submitted,

(Signed) HOWARD B. BROOKINS, JR.,
Chairman.

On motion of Alderman Brookins, the said proposed resolution transmitted with the foregoing committee report was *Adopted* by yeas and nays as follows:

Yeas -- Aldermen Moreno, Hopkins, Dowell, Burns, Hairston, Sawyer, Mitchell, Harris, Beale, Sadlowski Garza, Thompson, Cárdenas, Quinn, Burke, Lopez, Foulkes, D. Moore, Curtis, O'Shea, Cochran, Brookins, Muñoz, Scott, Solis, Burnett, Ervin, Taliaferro, Reboyras, Santiago, Waguespack, Mell, Austin, Ramirez-Rosa, Villegas, Laurino, O'Connor, Napolitano, Reilly, Smith, Tunney, Arena, Cappleman, Pawar, Osterman, J. Moore, Silverstein -- 46.

Nays -- None.

Alderman Beale moved to reconsider the foregoing vote. The motion was lost.

The following is said resolution as adopted:

WHEREAS, The Cook County Board of Commissioners has enacted the Cook County Real Property Assessment Classification Ordinance, as amended from time to time (the "Ordinance"), which provides for, among other things, real estate tax incentives to property owners who build, rehabilitate, enhance and occupy property which is located within Cook County and which is used primarily for industrial purposes; and

WHEREAS, The City of Chicago (the "City"), consistent with the Ordinance, wishes to induce industry to locate and expand in the City by supporting financial incentives in the form of property tax relief; and

WHEREAS, Balton Corporation, an Illinois corporation (the "Applicant"), owns certain real estate located generally at 1001 East 99th Street, Chicago, Illinois 60628, as further described on Exhibit A hereto (the "Subject Property"); and

WHEREAS, The Applicant intends to rehabilitate an approximately 104,000 square foot industrial facility located on the Subject Property; and

WHEREAS, Following the rehabilitation, the Applicant plans to operate its business of food service distribution at the Subject Property; and

WHEREAS, The Applicant has filed with the Office of the Assessor of Cook County (the "Assessor") an eligibility application for a Class 6(b) tax incentive under the Ordinance; and

WHEREAS, The Applicant purchased the Subject Property for value from a seller that has no financial interest in the Applicant; and

WHEREAS, The Subject Property was vacant and unused for more than 24 months prior to the date of purchase by the Applicant; and

WHEREAS, The Subject Property is located within (i) the City of Chicago Enterprise Zone Number 3 (created pursuant to the Illinois Enterprise Zone Act, 20 ILCS 665/1, et seq., as amended, and pursuant to an ordinance enacted by the City Council of the City, as amended) and (ii) the Stony Island/Burnside Redevelopment Project Area (created pursuant to the Illinois Tax Increment Allocation Redevelopment Act, 65 ILCS 5/11-74.4-1, et seq., as amended, and pursuant to an ordinance enacted by the City Council of the City), and the purposes of Enterprise Zones and Redevelopment Project Areas are also to provide certain incentives in order to stimulate economic activity and to revitalize depressed areas; and

WHEREAS, It is the responsibility of the Assessor to determine that an application for a Class 6(b) classification or renewal of a Class 6(b) classification is eligible pursuant to the Ordinance; and

WHEREAS, The Ordinance requires that, in connection with the filing of a Class 6(b) eligibility application with the Assessor, the applicant must obtain from the municipality in which such real estate that is proposed for Class 6(b) designation is located a resolution expressly stating that the municipality has determined that the incentive provided by Class 6(b) is necessary for development to occur on such real estate and that the municipality supports and consents to the Class 6(b) classification by the Assessor; and

WHEREAS, The intended use of the Subject Property will provide significant present and future employment; and

WHEREAS, Notwithstanding the Class 6(b) status of the Subject Property, the redevelopment and utilization thereof will generate significant new revenues to the City in the form of additional real estate taxes and other tax revenues; now, therefore,

Be It Resolved by the City Council of the City of Chicago:

SECTION 1. That the City determines that the incentive provided by Class 6(b) is necessary for the development to occur on the Subject Property.

SECTION 2. That the City determines that the Subject Property is deemed "abandoned" for the purpose of the Class 6(b) classification.

SECTION 3. That the City supports and consents to the Class 6(b) classification by the Assessor with respect to the Subject Property.

SECTION 4. That the Clerk of the City of Chicago is authorized to and shall send a certified copy of this resolution to the Office of the Cook County Assessor, Room 312, County Building, Chicago, Illinois 60602, and a certified copy of this resolution may be included with the Class 6(b) eligibility application filed with the Assessor by the Applicant, as applicant, in accordance with the Ordinance.

SECTION 5. That this resolution shall be effective immediately upon its passage and approval.

Exhibit "A" referred to in this resolution reads as follows:

Exhibit "A".

Legal Description Of Subject Property:

Part of the northwest quarter of the southwest quarter and part of the northeast quarter of the southwest quarter, Section 11, Township 37 North, Range 14, East of the Third Principal Meridian, City of Chicago, Cook County, Illinois, being more particularly described as follows:

commencing at the southeast corner of Lot 21, Block 4, Cottage Grove Heights, City of Chicago, Cook County, Illinois; thence south 89 degrees, 59 minutes, 53 seconds east, 124.90 feet; thence south 00 degrees, 00 minutes, 07 seconds west, 33.00 feet to the point of beginning; thence south 89 degrees, 59 minutes, 53 seconds east, 90.37 feet; thence south 89 degrees, 59 minutes, 26 seconds east, 962.30 feet; thence south 00 degrees, 00 minutes, 07 seconds west, 254.83 feet; thence north 89 degrees, 59 minutes, 26 seconds west, 45.00 feet; thence south 00 degrees, 00 minutes, 07 seconds west, 70.00 feet; thence north 89 degrees, 59 minutes, 26 seconds west, 917.30 feet; thence north 89 degrees, 59 minutes, 53 seconds west, 90.37 feet; thence north 00 degrees, 00 minutes, 07 seconds east, 324.83 feet to the point of beginning.

Permanent Real Estate Tax Index Numbers (PINs)
For The Subject Property:

25-11-300-026-0000 (part);

25-11-300-027-0000;

25-11-300-038-0000;

25-11-300-039-0000; and

25-11-300-040-0000.

COMMITTEE ON HOUSING AND REAL ESTATE.

INTERGOVERNMENTAL AGREEMENT WITH BOARD OF TRUSTEES OF COMMUNITY COLLEGE DISTRICT NO. 508 FOR ACQUISITION OF OLD MALCOLM X COLLEGE FACILITY AT 1900 W. VAN BUREN ST. AND 1901 W. JACKSON BLVD.

[O2015-8512]

The Committee on Housing and Real Estate submitted the following report:

CHICAGO, January 13, 2016.

To the President and Members of the City Council:

Your Committee on Housing and Real Estate, for which a meeting was held on January 12, 2016, having had under consideration the ordinance introduced by Mayor Rahm Emanuel on December 9, 2015, this being an intergovernmental agreement with the City Colleges regarding property at 1900 West Van Buren Street, begs leave to report and recommend that Your Honorable Body *Pass* the said ordinance transmitted herewith.

This recommendation was concurred in by a voice vote of all committee members present, with no dissenting votes.

Respectfully submitted,

(Signed) JOSEPH A. MOORE,
Chairman.

On motion of Alderman J. Moore, the said proposed ordinance transmitted with the foregoing committee report was *Passed* by yeas and nays as follows:

Yeas -- Aldermen Moreno, Hopkins, Dowell, Burns, Hairston, Sawyer, Mitchell, Harris, Beale, Sadlowski Garza, Thompson, Cárdenas, Quinn, Burke, Lopez, Foulkes, D. Moore, Curtis, O'Shea, Cochran, Brookins, Muñoz, Scott, Solis, Burnett, Ervin, Taliaferro, Reboyras, Santiago, Waguespack, Mell, Austin, Ramirez-Rosa, Villegas, Laurino, O'Connor, Napolitano, Reilly, Smith, Tunney, Arena, Cappleman, Pawar, Osterman, J. Moore, Silverstein -- 46.

Nays -- None.

Alderman Beale moved to reconsider the foregoing vote. The motion was lost.

The following is said ordinance as passed:

WHEREAS, The City of Chicago (the "City") is a home rule unit of government by virtue of the provisions of the Constitution of the State of Illinois of 1970 and, as such, may exercise any power and perform any function pertaining to its government and affairs; and

WHEREAS, Pursuant to an ordinance adopted by the City Council of the City (the "City Council") on February 16, 2000 and published at pages 25276 through 25408 in the *Journal of the Proceedings of the City Council of the City of Chicago* (the "*Journal*") of such date, a certain redevelopment plan and project ("Plan") for the Central West Tax Increment Financing Redevelopment Project Area ("TIF Area"), was approved pursuant to the Illinois Tax Increment Allocation Redevelopment Act, as amended (65 ILCS 5/11-74.4-1, et seq.) (the "Act"); and

WHEREAS, Pursuant to an ordinance adopted by the City Council on February 16, 2000 and published at pages 25408 through 25420 in the *Journal* of such date, the TIF Area was designated as a redevelopment project area pursuant to the TIF Act; and

WHEREAS, Pursuant to an ordinance ("TIF Ordinance") adopted by the City Council on February 16, 2000 and published at pages 25421 through 25432 in the *Journal* of such date, tax increment financing was adopted pursuant to the Act as a means of financing certain TIF Area redevelopment project costs (as defined in the Act) incurred pursuant to the Plan; and

WHEREAS, The Plan and the use of tax increment financing provide a mechanism to support new growth through leveraging private investment, and helping to finance land acquisition, demolition, remediation, site preparation and infrastructure for new development in the TIF Area; and

WHEREAS, The Board of Trustees of Community College District Number 508, County of Cook and State of Illinois, (the "Board of Trustees"), a body politic and corporate, and created by the legislature pursuant to the Public Community College Act of the State of Illinois, owns four (4) parcels of improved real property upon which sits a one-building, three-story facility and land located in the TIF Area at 1900 West Van Buren Street and 1901 West Jackson Boulevard upon which the Old Malcom X College Campus sits on a rectangular parcel containing approximately 485,526 square feet ("Old Malcolm X"), as legally described on Exhibit A attached hereto and made a part hereof (the improved real property and land collectively referred to as the "Property"); and

WHEREAS, The Board of Trustees is constructing a new Malcom X College facility to the north of the Property and will no longer need the Property for community college purposes; and

WHEREAS, The Board of Trustees is interested in transferring the Property to the City, at no cost to the City, for the City's future redevelopment of the Property; and

WHEREAS, The Board of Trustees is authorized under Section 3-41 of the Public Community College Act (110 ILCS 805/3-41) to sell real property belonging to the Board of Trustees and not needed for community college purposes; and

WHEREAS, The Board of Trustees is authorized to transfer the Property to the City pursuant to the Local Government Property Transfer Act (50 ILCS 605/0.01, et seq.); and

WHEREAS, The City is interested in acquiring the Property, at no cost to the City, from the Board of Trustees for future City development in the TIF Area; and

WHEREAS, Pursuant to the Board of Trustees Resolution Number 32818, adopted on November 5, 2015, the Board of Trustees was authorized to enter into an Intergovernmental Agreement ("IGA") with the City for the transfer of the Property to the City pursuant to the terms and conditions of the IGA; and

WHEREAS, The conveyance of the Property to the City is consistent with the goals and objectives of the City of Chicago and Department of Planning and Development ("DPD"); and

WHEREAS, The City Council finds that such conveyance of the Property to the City by the Board of Trustees is consistent with the goals and objectives of the Plan, and is in the best interests of the City; now, therefore,

Be It Ordained by the City Council of the City of Chicago:

SECTION 1. The foregoing recitals are hereby adopted as the findings of the City Council.

SECTION 2. The Commissioner of the Department of Planning and Development (the "Commissioner"), or his designee is authorized to execute an Intergovernmental Agreement substantially in the form attached hereto as Exhibit B and made a part hereof, and such other documents as may be necessary to implement the transaction, including, without limitation, any tax parcel identification number divisions, as may be necessary or appropriate to carry out and comply with the provisions of this ordinance, subject to the approval of the Corporation Counsel.

SECTION 3. The City's acquisition of the Board of Trustee's Property, pursuant to the terms and conditions of the Intergovernmental Agreement is hereby approved.

SECTION 4. The Commissioner is further authorized to accept a deed of conveyance from the Board of Trustees subject to the approval of the Corporation Counsel.

SECTION 5. If any provision of this ordinance shall be held to be invalid or unenforceable for any reason, the invalidity or unenforceability of such provision shall not affect any of the other provisions of this ordinance.

SECTION 6. All ordinances, resolutions, motions or orders in conflict with this ordinance are hereby repealed to the extent of such conflict.

SECTION 7. This ordinance shall take effect immediately upon its passage and approval.

Exhibits "A" and "B" referred to in this ordinance read as follows:

Exhibit "A".

Legal Description Of Property.

(Subject To Final Survey And Title Commitment)

Commonly Known As:

1900 West Van Buren Street
Chicago, Illinois 60612.

Property Index Numbers:

17-18-224-035-0000;

17-18-225-036-0000;

17-18-226-026; and

17-18-227-033-0000.

Exhibit "B".

Intergovernmental Agreement With
Board Of Trustees Of Community College District No. 508
For Land Transfer
(Old Malcolm X).

This Intergovernmental Agreement (the "Agreement") is entered into this ___ day of _____, 2015, between the City Of Chicago (the "City"), a municipal corporation and home rule unit of government under Article VII, Section 6(a) of the 1970 Constitution of the State of Illinois, by and through its Department of Planning and Development ("DPD"), and the Board Of Trustees Of Community College District Number 508, a body politic and corporate created by the legislature pursuant to the Public Community College Act of the State of Illinois (the "Board of Trustees"). The City and Board of Trustees together shall be referred to herein collectively as the "Parties" and individually as a "Party".

Recitals.

Whereas, The City is a home rule unit of local government under the 1970 Constitution of the State of Illinois and, as such, may exercise any power and perform any function pertaining to its government and affairs; and

Whereas, The Board of Trustees owns four parcels of improved real property and land located in the Central West Tax Increment Financing Redevelopment Project Area ("TIF Area") at 1900 West Van Buren Street and 1901 West Jackson Boulevard upon which the Old Malcolm X College Campus sits ("Old Malcolm X"), as legally described on (Sub)Exhibit A attached hereto and made a part hereof (the improved real property and land collectively referred to as the "Property"); and

Whereas, The Board of Trustees is constructing a new Malcolm X College facility to the north of the Property and will no longer need the Property for community college purposes; and

Whereas, The Board of Trustees is interested in transferring the Property to the City, at no cost to the City, for the City's future redevelopment of the Property; and

Whereas, The City in desirous of effectuating the transfer and acquisition of the Property, at no cost to the City, for future development within the TIF Area; and

Whereas, The Board of Trustees is authorized under Section 3-41 of the Public Community College Act (110 ILCS 805/3-41) to sell real property belonging to the Board of Trustees and not needed for community college purposes; and

Whereas, The Board of Trustees is authorized to transfer the Property to the City pursuant to the Local Government Property Transfer Act (50 ILCS 605/0.01, et seq.); and

Whereas, Pursuant to Board of Trustees Resolution Number 32818 adopted on November 5, 2015, the Board of Trustees is authorized to enter into an intergovernmental agreement ("IGA") with the City for the transfer of the Property to the City; and

Whereas, On December ___, 2015, a resolution approving the acquisition of Property was approved by the Chicago Plan Commission under Referral Number _____; and

Whereas, On _____, the City Council of the City (the "City Council") adopted an ordinance published in the *Journal of the Proceedings of the City Council of the City of Chicago* (the "*Journal*") for said date at pages _____ to _____, authorizing the Commissioner of DPD, subject to the approval of the Corporation Counsel, to negotiate and enter into this Intergovernmental Agreement with the Board of Trustees for the City's acquisition of the Property for future development in the TIF Area;

Now, Therefore, In consideration of the foregoing premises and the respective representations, warranties, agreements, covenants and conditions, mutual benefits and detriments herein contained, and other good and valuable consideration, the City and the Board of Trustees agree as follows:

1. Incorporation Of Recitals. The above recitals are incorporated herein and made a part hereof as if fully set forth herein.

2. Transfer Of Board Of Trustees Property To The City. Board of Trustees agrees to convey, or cause to be conveyed, the Property by Quitclaim Deed ("Deed") to the City, and the City agrees to accept all right, title and fee simple interest in the Property on the Closing Date as defined in Section 4 hereof and subject to the terms of this Agreement.

3. The Board of Trustees will transfer, or cause to be transferred, the Property to the City as follows:

(i) Title: No later than 45 days prior to the Closing Date, the Board of Trustees will deliver to the City a current commitment for a standard ALTA owner's policy of title insurance (the "Title Commitment"). The Title Commitment will be issued by Chicago Title Insurance Company (or another title insurance company reasonably acceptable to the City). The City shall be responsible for paying for, and specifying the amount of any title insurance policy it may desire for the Property acquisition.

(ii) Survey: No later than 45 days prior to the Closing Date, the Board of Trustees, at its own cost, will deliver to the City a copy of a recent ALTA survey prepared by an Illinois licensed land surveyor, which shall be certified to the City and to such other parties as the City may reasonably designate.

(iii) Title Or Survey Defects: In the event the title or survey discloses any matters that are unacceptable to the City, the City shall give written notice to the Board of Trustees at least 30 days prior to the Closing Date. In the event notice is not received by the Board of Trustees by such date, all objections to any such matter shall deem to have been waived. In the event such defects are unable to be corrected by the Closing Date (after such extensions to the Closing Date as may be reasonably required to permit such resolution), then the City may elect to terminate this Agreement upon written notice to the Board of Trustees, or may elect to take the Property subject to such title or survey defects (in which case all objections to any such matter shall be deem to have been waived), without any adjustment in consideration. Notwithstanding the foregoing, title objections may be raised at Closing based on the results of any later date title examination.

(iv) Property Vacated And Delivery Of Possession: The Board of Trustees and its tenants, if any, shall be fully vacated from the Property and deliver Possession of the Property on the Closing Date.

4. Closing Date. The Closing Date shall be a date agreed upon by the Parties, but shall in any event occur on or before January 25, 2016 (the "Closing Date"), or as otherwise mutually agreed to by the Parties.

Prior to the Closing Date, the Board of Trustees shall provide the deliverables set forth above. At Closing, the Board of Trustees shall provide it fully executed and notarized Quitclaim Deed in recordable form.

5. Right-Of-Entry. The Board of Trustees grants to the City and its contractors, if any, a non-exclusive thirty (30) day right of entry to perform reasonable investigations and inspections of the Property covered by this agreement no later than 45 days prior to the Closing Date, provided that the City shall have no obligation to perform such investigations under this Agreement. The right-of-entry granted hereunder shall terminate upon the earlier of (i) the Closing Date, (ii) the termination or expiration of this Agreement, and (iii) as to the City or its contractors, if any, the completion of its activities.

6. Notices. All notices and communications concerning this Agreement shall be sent as follows:

If To The Board Of Trustees:

Board of Trustees of
Community College District Number 508
226 West Jackson Boulevard
Chicago, Illinois 60606
Attention: Eugene Munin, General Counsel

with a copy to:

David Narefsky
Mayer Brown LLP
71 South Wacker Drive
Chicago, Illinois 60606

If To The City:

Department of Planning and Development
City of Chicago
121 North LaSalle Street
Room 1000, City Hall
Chicago, Illinois 60602
Attention: Commissioner

with a copy to:

City of Chicago
Department of Law
121 North LaSalle Street
Room 600, City Hall
Chicago, Illinois 60602
Attention: Deputy Corporation Counsel
Real Estate and Land Use Division

Unless otherwise specified, any notice, demand, communication or request required hereunder shall be given in writing at the addresses set forth above and shall be effective (a) if given by personal service, upon delivery, (b) if sent by overnight courier, effective on the business day after delivery to such courier, or (c) if sent by registered or certified mail, return receipt requested, effective three (3) business days after mailing. The notice address for a Party may be changed by giving notice in the manner in this section.

7. Warranties And Representations. In connection with the execution of this Agreement, the City and Board of Trustees each warrant and represent that it is legally authorized to execute and perform or cause to be performed this Agreement under the terms and conditions stated herein.

8. Assignment. Except as set forth in this Agreement, neither the City nor the Board of Trustees shall assign, delegate or otherwise transfer all or any part of their rights or obligations under this Agreement, or any part hereof, unless as approved in writing by the other parties. The absence of written consent shall void the attempted assignment, delegation or transfer and shall render it of no effect.

9. No Third Party Beneficiary. This Agreement is for the sole and exclusive benefit of the City and the Board of Trustees and their respective successors and assigns.

10. Headings. The section headings contained herein are for convenience only and are not intended to limit, expand or modify the provisions of such sections.

11. Non-liability Of Public Officials. No official, employee, agent or elected or appointed representative of the City or the Board of Trustees shall be charged personally by the other party with any liability or expense of defense or be held personally liable under any term or provision of this Agreement or because of City's or the Board of Trustees' execution or attempted execution or because of any breach hereof.

12. Counterparts. This Agreement is comprised of two or more identical counterparts, each of which may be fully executed by the Parties and, executed, will be deemed an original having identical legal effect.

13. Authority. The conveyance and acceptance of the conveyance of the Property are authorized under Section 3-41 of the Public Community College Act and under the Local Government Property Transfer Act.

14. Severability. If any provisions of this Agreement shall be held or deemed to be or shall in fact be inoperative or unenforceable as applied in any particular case in any jurisdiction or in all cases because it conflicts with any other provision or provisions hereof or of any constitution, statute, ordinance, rule of law or public policy, or for any other reason, such circumstances shall not have the effect of rendering any other provision or

provisions herein contained invalid, inoperative, or unenforceable to any extent whatever. The invalidity of any one or more phrases, sentence clauses or sections contained in this Agreement shall not affect the remaining portions of this Agreement or any part thereof.

15. Interpretation. Any headings of this Agreement are for convenience of reference only and do not define or limit the provisions thereof. Words of any gender shall be deemed and construed to include correlative words of the other genders. Words importing the singular number shall include the plural number and vice versa, unless the context shall otherwise indicate. All references to any exhibit or document shall be deemed to include all supplements and/or amendments to any such exhibits or documents entered into in accordance with the terms and conditions thereof. All references to any person or entity shall be deemed to include any person or entity succeeding to the rights, duties and obligations of such persons or entities in accordance with the terms and conditions of this Agreement.

16. Cooperation. The City and the Board of Trustees agree at all times to cooperate fully with one another in the implementation of this Agreement.

17. Force Majeure. Neither the City nor the Board of Trustees shall be obligated to perform any of their obligations hereunder if prevented from doing so by reasons outside of their reasonable control, including but not limited to, events of force majeure.

18. Governing Law. This agreement shall be governed by and construed in accordance with Illinois law, without regard to its conflicts of law principles.

19. Entire Agreement. This Agreement, and the exhibits attached and incorporated hereby, shall constitute the entire Agreement between the Parties and no other warranties, inducements, considerations, promises or interpretations, which are not expressly addressed herein, shall be implied or impressed upon this Agreement.

20. Time Of Essence. Time is of the essence in this Agreement.

21. Waiver. The failure by either Party to enforce any provisions of this Agreement shall not be construed as a waiver or limitation on that party's right to subsequently enforce and compel strict compliance with every provision of this Agreement.

22. Termination. This Agreement shall commence as of the date of execution and shall terminate on the Closing Date, upon which any contractual responsibilities to the other party shall terminate.

In Witness Whereof, The parties hereto have caused this Intergovernmental Agreement for Land Transfer to be made, executed and delivered as of the day and year first above written.

City of Chicago,
by and through its Department of Planning and Development

By: _____
David L. Reifman,
Commissioner

Board of Trustees of Community College District Number 508

By: _____
Cheryl Hyman

Its: Chancellor

[(Sub)Exhibit "A" referred to in this Agreement with Board of Trustees of Community College District Number 508 constitutes Exhibit "A" to ordinance and printed on page 17002 of this *Journal*.]

AGREEMENT WITH CHICAGO LAKESIDE DEVELOPMENT LLC FOR EXCHANGE OF PROPERTY.

[O2015-8869]

The Committee on Housing and Real Estate submitted the following report:

CHICAGO, January 13, 2016.

To the President and Members of the City Council:

Your Committee on Housing and Real Estate, for which a meeting was held on

January 12, 2016, having had under consideration the ordinance introduced by Mayor Rahm Emanuel on December 9, 2015, this being the exchange of property with Chicago Lakeside Development LLC for properties at 79th, 84th and 86th Streets, begs leave to report and recommend that Your Honorable Body *Pass* the said ordinance transmitted herewith.

This recommendation was concurred in by a voice vote of all committee members present, with no dissenting votes.

Respectfully submitted,

(Signed) JOSEPH A. MOORE,
Chairman.

On motion of Alderman J. Moore, the said proposed ordinance transmitted with the foregoing committee report was *Passed* by yeas and nays as follows:

Yeas -- Aldermen Moreno, Hopkins, Dowell, Burns, Hairston, Sawyer, Mitchell, Harris, Beale, Sadlowski Garza, Thompson, Cárdenas, Quinn, Lopez, Foulkes, D. Moore, Curtis, O'Shea, Cochran, Brookins, Muñoz, Scott, Solis, Burnett, Ervin, Taliaferro, Reboyras, Santiago, Waguespack, Mell, Austin, Ramirez-Rosa, Villegas, Laurino, O'Connor, Napolitano, Reilly, Smith, Tunney, Arena, Cappleman, Pawar, Osterman, J. Moore, Silverstein -- 45.

Nays -- None.

Alderman Beale moved to reconsider the foregoing vote. The motion was lost.

Alderman Burke invoked Rule 14 of the City Council's Rules of Order and Procedure, disclosing that he had represented parties to this ordinance in previous and unrelated matters.

The following is said ordinance as passed:

WHEREAS, The City of Chicago is a home rule unit of government by virtue of the provisions of the Constitution of the State of Illinois of 1970 and, as such, may exercise any power and perform any function pertaining to its government and affairs; and

WHEREAS, The City acquired certain parcels of property from various property owners for use by the City in connection with the US 41 Relocation Project (the "Project"); and

WHEREAS, The parcels of property legally described on Exhibit B-1 and shown on Exhibit B-2 attached hereto as Parcel 1 ("Parcel 1") and Parcel 2 ("Parcel 2") were not used by the City for the Project; and

WHEREAS, Chicago Lakeside Development LLC, a Delaware limited liability company, (the "Developer") is interested in acquiring Parcel 1 and Parcel 2 from the City for the purpose of maintaining a public park ("Triangle Park"); and

WHEREAS, In exchange for a quitclaim deed, subject to those certain permitted exceptions in the deed ("Deed"), from the City for Parcel 1, and the vacation of Parcel 2, Developer has agreed to dedicate to the City the following parcels of property: (1) a 33-foot wide strip of land legally described on Exhibit A-1 and shown on Exhibit A-2 attached hereto to be improved by the City as 86th Street between South Green Bay Avenue and South Burley Avenue; and (2) a 66-foot wide strip of land legally described on Exhibit C-1 and shown on Exhibit C-2 attached hereto to be improved by the City as 84th Street between South Green Bay Avenue and South Lake Shore Drive (collectively, the "Dedication Parcels"); and

WHEREAS, Dedication of the Dedication Parcels, the conveyance of Parcel 1 and the vacation of Parcel 2 are collectively defined in this ordinance as (the "Transaction"). The locations of the parcels in the Transaction are shown in the overall site plan which is Exhibit D attached hereto; and

WHEREAS, A resolution approving the disposition of City property in the Transaction was approved by the Chicago Plan Commission on May 21, 2015 under Referral Number 15-049-21, which is Exhibit F to this ordinance; now, therefore,

Be It Ordained by the City Council of the City of Chicago:

SECTION 1. The foregoing recitals are hereby adopted as the findings of the City Council.

SECTION 2. The City of Chicago hereby approves the conveyance of Parcel 1 to Developer pursuant to the Deed in exchange for the Dedication Parcels. This approval is expressly conditioned upon the City and Developer entering into an agreement to exchange real estate in the Transaction substantially in the form attached hereto as Exhibit E (the "Agreement to Exchange Real Estate").

SECTION 3. The Commissioner of the Department of Transportation or her designee is hereby authorized, subject to the approval of the City's Corporation Counsel as to form and legality, to negotiate, execute and deliver the Agreement to Exchange Real Estate, and such other supporting documents as may be necessary or appropriate to carry out and comply with the provisions of the Agreement to Exchange Real Estate, with such changes, amendments, deletions and insertions as shall be approved by the persons executing the Agreement to Exchange Real Estate.

SECTION 4. The vacation of Parcel 2 to Developer, and the dedication of the Dedication Parcels to the City, shall be subject to the approval of the City Council by separate ordinances.

SECTION 5. The Mayor or his proxy are each authorized to execute, and the City Clerk is authorized to attest, a quitclaim deed conveying Parcel 1 to Developer, or to a land trust of which Developer is the sole beneficiary, or to an entity of which Developer is the sole owner and controlling party, subject to those covenants, conditions and restrictions stated in the Agreement to Exchange Real Estate.

SECTION 6. If any provision of this ordinance is held to be invalid or unenforceable for any reason, the invalidity or unenforceability of such provision shall not affect any of the other provisions of this ordinance.

SECTION 7. This ordinance shall take effect upon its passage and approval.

[Exhibits "A-2", "B-2", "C-2" and "D" referred to in this ordinance printed on pages 17014 through 17017 of this *Journal.*]

Exhibits "A-1", "B-1", "C-1", "E" and "F" referred to in this ordinance read as follows:

Exhibit "A-1".
(To Ordinance)

Legal Description Of The 86th Street Dedicated Parcel.

That part of the south half of the south half of the southwest fractional quarter of Section 32, Township 38 North, Range 15 East of the Third Principal Meridian, more particularly described as follows:

beginning at the intersection of the east line of South Green Bay Avenue as dedicated by Mary P.M. Palmers Addition to Chicago recorded September 30, 1882 as Document 423001 and the south line of East 86th Street as dedicated by said Plat 423001; thence south 01 degree, 20 minutes, 56 seconds east, along the southerly extension of the east line of said South Green Bay Avenue, 33.00 feet to a point on a line 33.00 feet south of and parallel with the south line of said East 86th Street; thence south 88 degrees, 20 minutes, 48 seconds west, along said parallel line, 974.06 feet to a point on the east line of South Burley Avenue as widened by deed to City of Chicago recorded August 15, 1892 as Document 1716965; thence north 01 degree, 28 minutes,

26 seconds west, along said east line, 33.00 feet to the south line of said dedicated East 86th Street; thence north 88 degrees, 20 minutes, 48 seconds east, along said south line, 974.13 feet to the point of beginning, in Cook County, Illinois.

Exhibit "B-1".
(To Ordinance)

Legal Description Of Parcel 1.

That part of the west 12.5 feet of Lot 8 and all of Lots 9 and 10 in Mahan's Subdivision of the east half of the northeast quarter of the northeast quarter of the northeast quarter of Section 31, Township 38 North, Range 15, East of the Third Principal Meridian, according to the plat thereof recorded August 20, 184 as Document 568607, more particularly described as follows:

beginning at the southwest corner of said Lot 10; thence north 01 degree, 25 minutes, 07 seconds west, along the west line of said Lot 10, a distance of 40.21 feet; thence north 02 degrees, 50 minutes, 48 seconds east, 54.61 feet; thence south 60 degrees, 34 minutes, 36 seconds east, 65.36 feet; thence south 64 degrees, 02 minutes, 19 seconds east, 10.97 feet to a point on the east line of the west 12.5 feet of said Lot 8; thence south 01 degree, 23 minutes, 43 seconds east, along said east line, 55.93 feet to a point on the south line of said Lot 8; thence south 88 degrees, 25 minutes, 32 seconds west, along the south line of said Lots 8, 9 and 10, for a distance of 69.90 feet to the point of beginning, in Cook County, Illinois.

Legal Description Of Parcel 2.

Part of Lots 2, 3, 4, 5, 6, 7, the east half of Lot 8 and the north half of the 16-foot east/west alley in Mahan's Subdivision of the east half of the northeast quarter of Section 31, Township 38 North, Range 15, East of the Third Principal Meridian, according to the plat thereof recorded August 20, 184 as Document 568607, more particularly described as follows:

commencing at the southwest corner of said Lot 10; thence north 01 degree, 25 minutes, 07 seconds west, along the west line of said Lot 10, a distance of 40.21 feet; thence north 02 degrees, 50 minutes, 48 seconds east, 54.61 feet; thence south 60 degrees, 34 minutes, 36 seconds east, 65.36 feet; thence south 64 degrees,

02 minutes, 19 seconds east, 10.97 feet to a point on the east line of the west 12.5 feet of said Lot 8, said point also being on the west line of the east half of said Lot 8 and being the point of beginning; thence south 64 degrees, 02 minutes, 19 seconds, east, 31.26 feet to a point of curvature; thence easterly 68.71 feet, along the arc of a tangent circle to the left, having a radius of 321.00 feet and whose chord bears south 70 degrees, 10 minutes, 16 seconds east, 68.58 feet to a point of tangency; thence south 76 degrees, 18 minutes, 12 seconds east, 61.38 feet; thence south 71 degrees, 13 minutes, 38 seconds east, 23.84 feet to a point on the south line of the north half of said 16-foot east/west alley; thence south 88 degrees, 25 minutes, 32 seconds west, along said south line, 56.04 feet to a point on the west line of the east 78.00 feet of said 16-foot east/west alley; thence north 01 degree, 28 minutes, 02 seconds west, along said west line, 8.00 feet to a point on the north line of said 16-foot east/west alley; thence south 88 degrees, 25 minutes, 32 seconds west, along said north line, also being the south line of said Lots 2, 3, 4, 5, 6, 7 and 8, for a distance of 117.28 feet to a point on the west line of the east half of said Lot 8; thence north 01 degree, 23 minutes, 43 seconds west, along said east line, 55.93 feet to the point of beginning, in Cook County, Illinois.

Exhibit "C-1".
(To Ordinance)

Legal Description Of 84th Street.

That part of Block 2 in Illinois Steel Company's South Works Resubdivision of Lots, Pieces and Parcels of Land in Section 32, Township 38 North, Range 15 East and in Section 5 north of the Indian Boundary Line, Township 37 North, Range 15 East of the Third Principal Meridian, according to the plat thereof recorded March 27, 1914 as Document 5374242, more particularly described as follows:

commencing at the southeast corner of Block 2 in Robert Berger's Addition to Hyde Park according to the plat thereof recorded November 2, 1882 as Document Number 429714; thence north 88 degrees, 24 minutes, 07 seconds east, 66.00 feet to a point on the east line of South Green Bay Avenue as dedicated by Document 429714, also being the point of beginning; thence north 88 degrees, 13 minutes, 34 seconds east, 251.88 feet to a corner on the west line of South Lake Shore Drive per plat of highways recorded March 9, 2006 as Document 0606834023; thence south 01 degree, 34 minutes, 23 seconds east, along said west line of South Lake Shore Drive, 66.00 feet to a corner of said South Lake Shore Drive; thence south 88 degrees, 13 minutes, 34 seconds west, 251.98 feet to a point on the east line of said South Green Bay Avenue; thence north 01 degree, 32 minutes, 19 seconds west, along said east line, 33.00 feet; thence north 01 degree, 25 minutes, 49 seconds west, along said east line, 33.00 feet to the point of beginning, in Cook County, Illinois.

Exhibit "A-2".
(To Ordinance)

PLAT OF DEDICATION – 86TH STREET

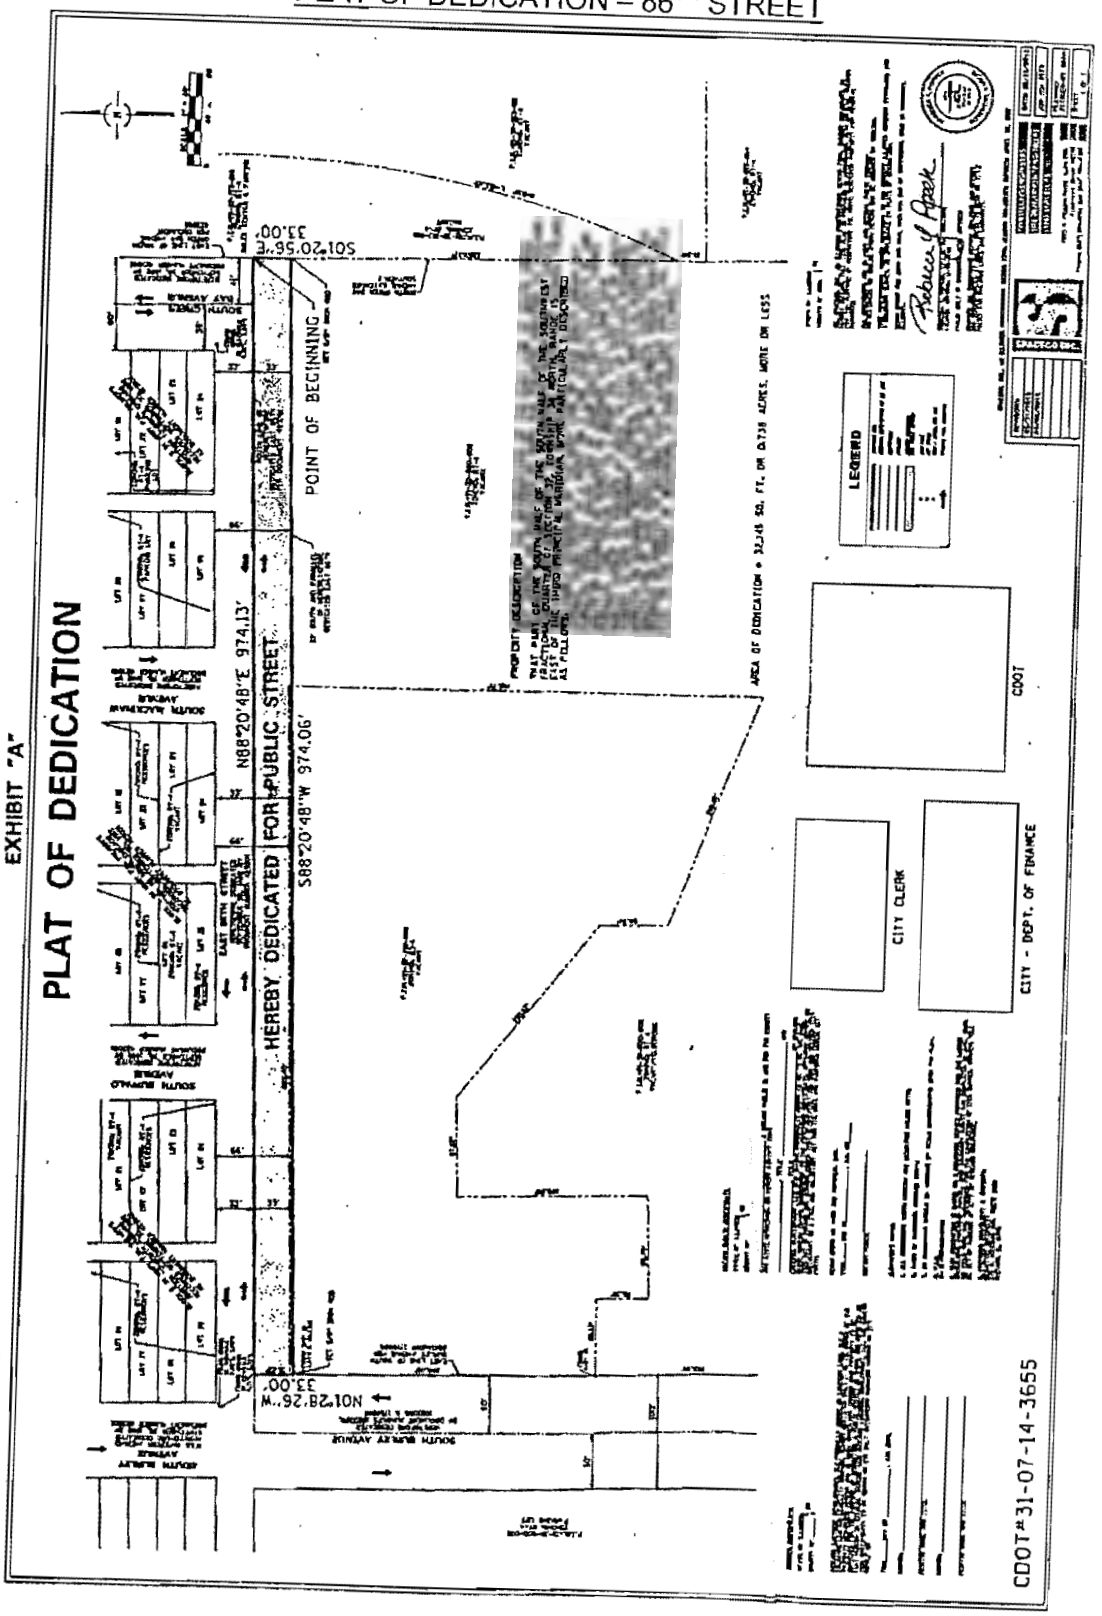

Exhibit "B-2".
(To Ordinance)

PLAT OF SURVEY OF PARCEL 1 AND PARCEL 2

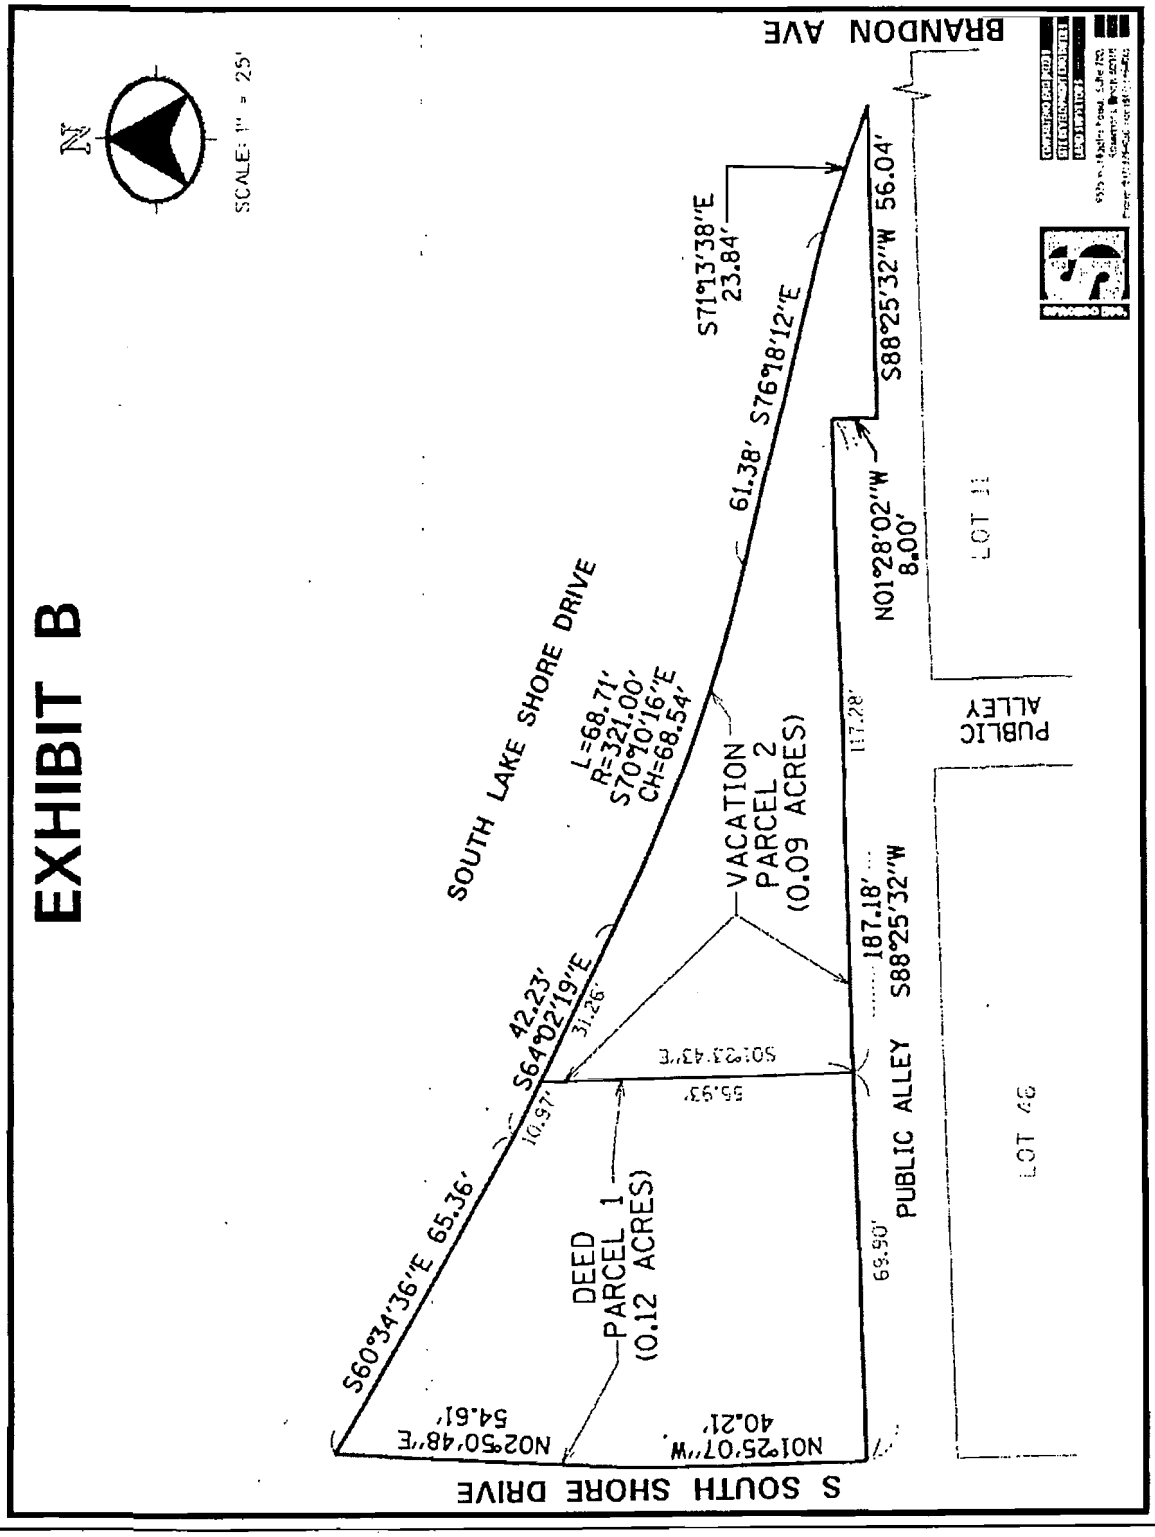

Exhibit "C-2".
(To Ordinance)

PLAT OF DEDICATION – 84TH STREET

Exhibit "A".

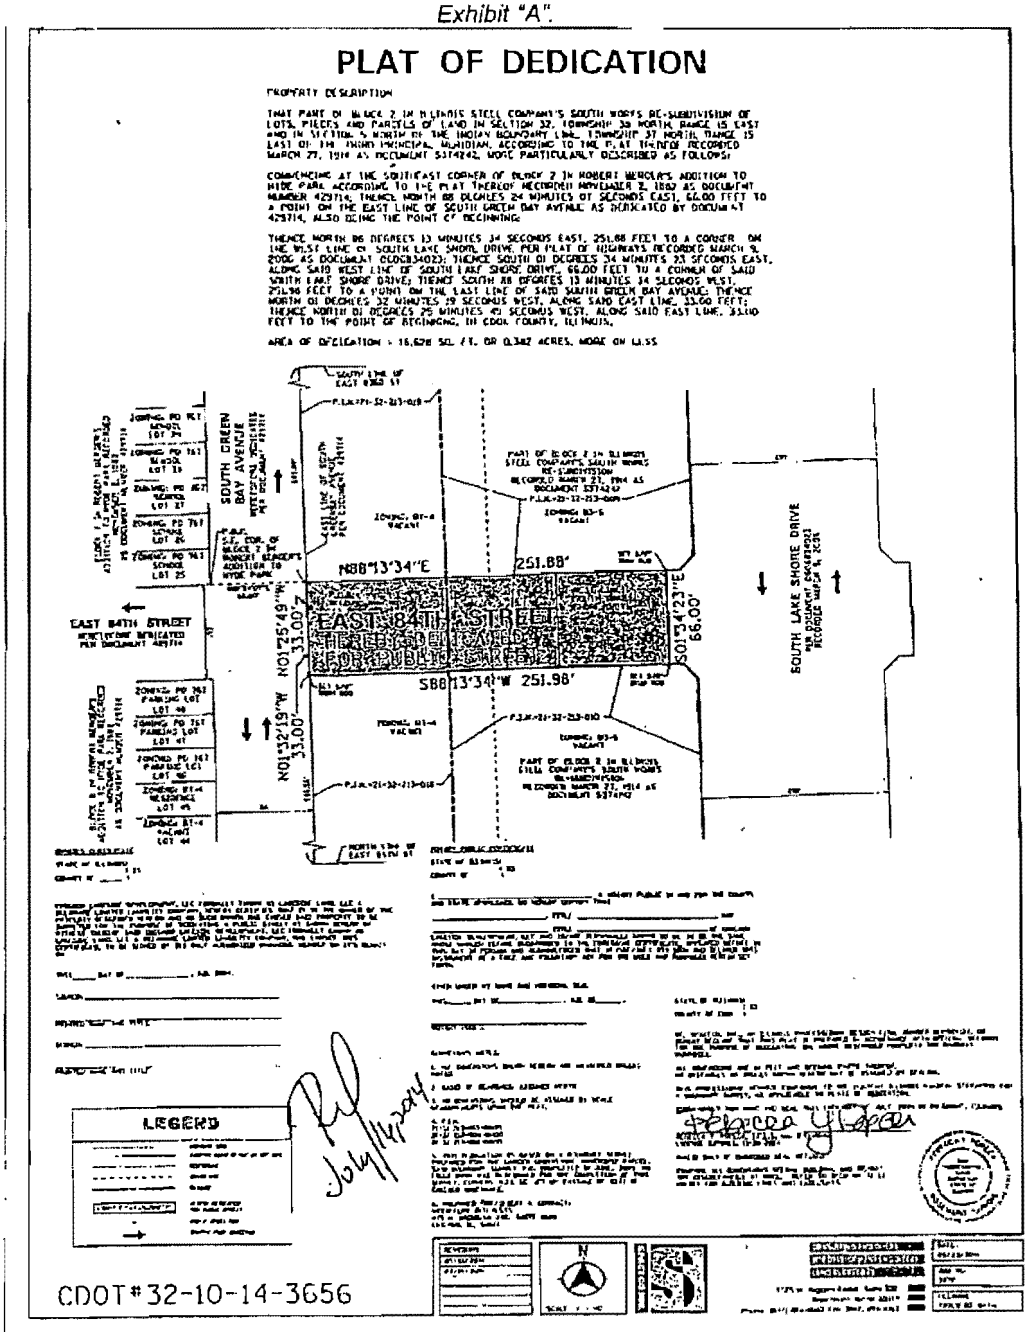

Exhibit "D".
(To Ordinance)

OVERALL PLAT

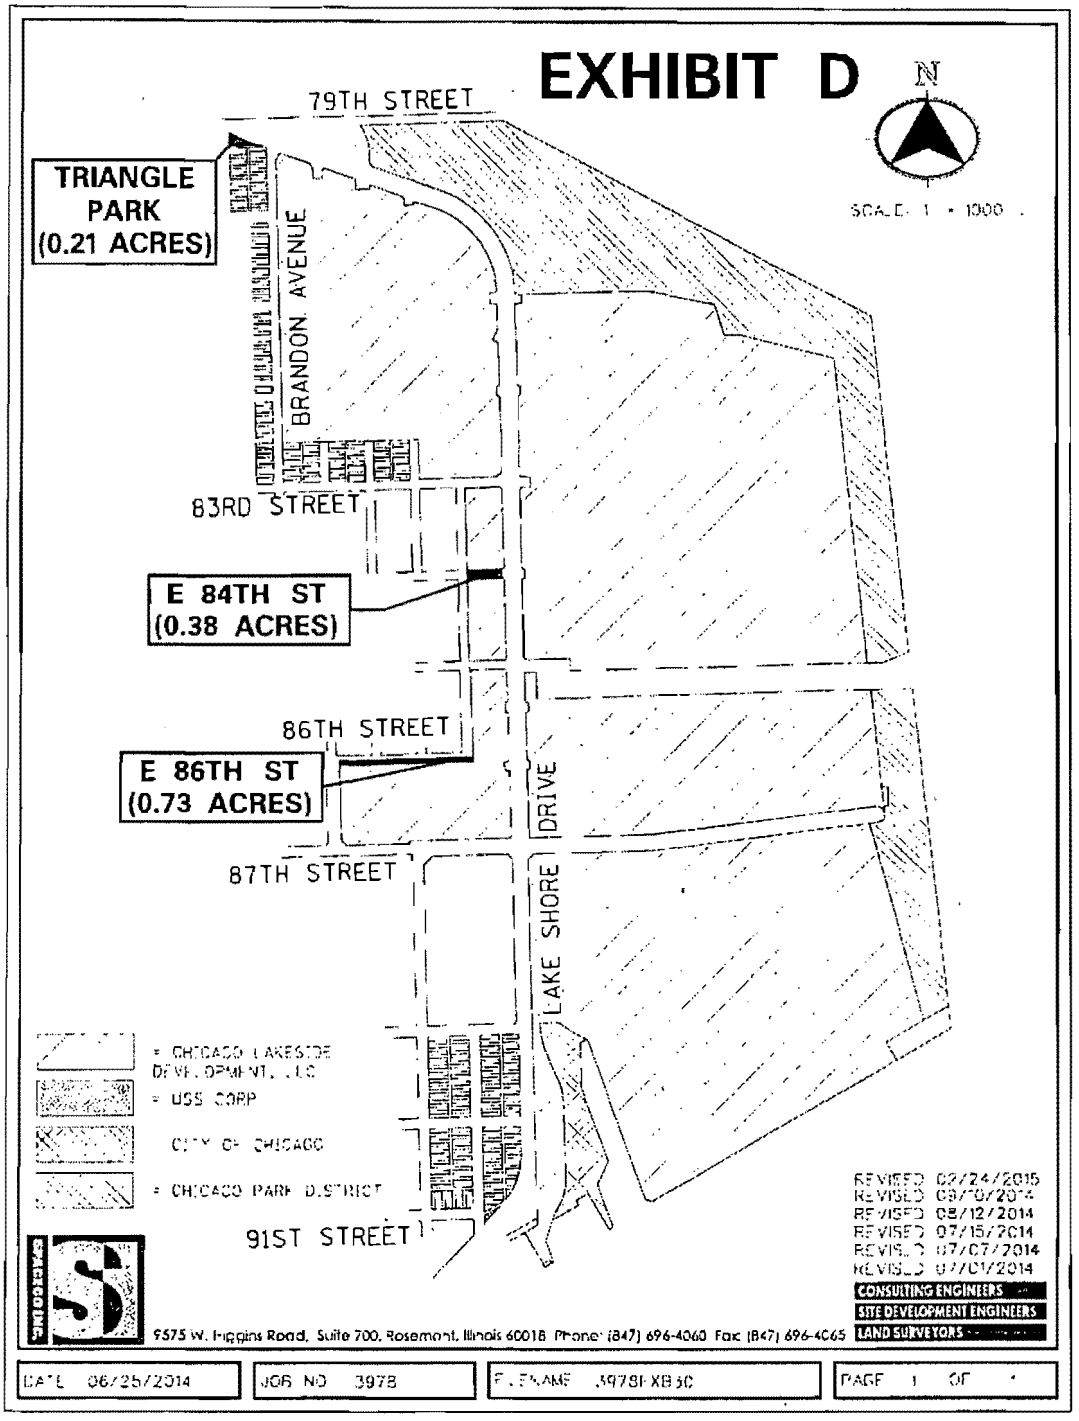

Exhibit "E".
(To Ordinance)

Agreement With Chicago Lakeside Development LLC
For Exchange Of Property.

This Agreement to Exchange Real Estate ("Agreement") is entered into as of the _____ day of _____, 2015, by and between Chicago Lakeside Development LLC, a Delaware limited liability company ("CLD"), 875 North Michigan Avenue, Suite 1800, Chicago, Illinois 60611, and the City of Chicago, an Illinois municipal corporation (the "City"), 121 North LaSalle Street, City Hall, Chicago, Illinois 60602.

Recitals.

Whereas, The City acquired certain parcels of property from various property owners for use by the City in connection with the US 41 Reconfiguration Project (the "Project"); and

Whereas, The parcels of property legally described on the Plat of Survey attached hereto as (Sub)Exhibit A as Parcel 1 ("Parcel 1") and Parcel 2 ("Parcel 2") were not needed by the City for the Project; and

Whereas, CLD is interested in acquiring Parcel 1 and Parcel 2 from the City for the purpose of maintaining a public park on the parcels ("Triangle Park"); and

Whereas, In exchange for a deed from the City for Parcel 1, and the vacation of Parcel 2, the CLD has offered to dedicate to the City the following parcels of property: (1) a 33-foot wide strip of land legally described on the Plat of Dedication attached hereto as (Sub)Exhibit B to be improved by the City widening 86th Street between South Green Bay Avenue and South Burley Avenue; and (2) a 66-foot wide strip of land legally described on the Plat of Dedication attached hereto as (Sub)Exhibit C to be improved by the City as 84th Street between South Green Bay Avenue and South Lake Shore Drive (together, the "Dedication Parcels"), and with the conveyance of Parcel 1, and vacation of Parcel 2, the "Transaction"; and

Whereas, By ordinance adopted by the City Council of the City of Chicago ("City Council"), the City Council approved an ordinance (the "Lakeside Triangle Ordinance") authorizing the City's execution of this Agreement and the conveyance of Parcel 1 to CLD; and

Whereas, The vacation of Parcel 2, and the Dedication of 86th Street require the passage of separate ordinances by City Council; and

Whereas, By ordinance adopted by City Council on April 15, 2015 and published in the *Journal of the Proceedings of the City Council of the City of Chicago* (*"Journal"*) for such date at pages 107207 through 107210, the City Council approved an ordinance authorizing the dedication of 84th Street (the "84th Street Dedication Ordinance"); and

Whereas, A resolution approving the disposition of City property per the terms of this Agreement and dedication of new rights-of-way as detailed herein was approved by the Chicago Plan Commission on May 21, 2015 under referral Number 15-049-21; and

Whereas, The obligation of the parties to close the Transaction is conditioned upon the availability of funds and approval of a modified Scope of Work and Grant End Date for the federally funded "IKE" Community Stabilization Program Grant Number 08-357018 for the City of Chicago ("Grant") which have been approved separately and authorized by the Illinois Department of Commerce and Economic Opportunity ("DCEO") as administrator of the CDBG Illinois "IKE" Disaster Recovery Program on behalf of the U.S. Department of Housing and Urban Development on June 25, 2015 and May 13, 2015, respectively.

Now, Therefore, In consideration of the mutual obligations and agreements of the parties, and for other good and valuable consideration, the receipt and sufficiency of which are hereby acknowledged, the parties hereby covenant and agree with the other as follows:

Section 1.

Consideration For The Exchange Of Property.

A. Conveyance Of Parcel 1.

At Closing, the City agrees to convey to CLD fee simple title to Parcel 1 by quitclaim deed, subject to the terms of this Agreement and to the following (collectively, the "Permitted Exceptions"):

(a) the standard exceptions in an ALTA title insurance policy;

(b) general real estate taxes and any special assessments or other taxes;

(c) all easements, encroachments, covenants and restrictions of record and not shown of record that will not adversely affect the use and insurability of Parcel for the development of the public park;

(d) such other title defects as may exist; and

(e) any and all exceptions caused by the acts of the CLD or its agents.

The deed shall contain a restrictive covenant that provides that CLD, or its successors and assigns, shall maintain a public park on Parcel 1 for a period of not less than 20 years.

B. Vacation Of Parcel 2.

At Closing, the City agrees to vacate to CLD Parcel 2, which CLD acknowledges and understands requires the passage of an ordinance by the City Council. CDOT agrees to recommend to the City Council that Parcel 2 be vacated in accordance with the terms of the City's Intergovernmental Vacation Program. The vacation shall be subject to any and all private and public utilities that exist in the right-of-way to be vacated. CLD agrees to maintain a public park on Parcel 2 for a period of not less than 20 years.

C. Dedication Of the 86th Street Parcel And The 84th Street Parcel.

At Closing, CLD agrees to dedicate to the City the Dedication Parcels in accordance with the terms of the City's Subdivision and Dedication Program. The parties acknowledge and understand that the dedication of the Dedication Parcels requires the passage of ordinances by the City Council accepting the dedications. CLD and the City also acknowledge and agree that additional work may be required in addition to the proposed right-of-way improvements constructed by the Chicago Department of Transportation ("CDOT") under project known as CDOT Project Number B-3-511 Green Bay, in conjunction with the proposed commercial development to the south, and any such requirements usual and customarily required by the City which have not been performed in connection with the CDOT Project Number B-3-511 shall be established by mutual agreement in the planned development ordinance enacted for the proposed development.

Section 2.

The Closing.

A. The Closing.

Provided the Grant funding remains available for the improvement of the newly dedicated 84th Street right-of-way, the closing of the Transaction (the "Closing") shall take place at the downtown offices of Chicago Title Insurance Company ("Title Company") 10 South LaSalle Street, Suite 3100, Chicago, Illinois 60603, not more than 30 days after the publication of the last of the required City Council ordinances approving the transfer of Parcel 1, the vacation of Parcel 2 and the dedication of the Dedication Parcels and authorizing the execution, delivery and performance of this Agreement.

B. Escrow.

Upon the written request of either party, the Closing shall take place in accordance with the provisions of the usual form of deed and money escrow instructions used by the Title Company, with such special instructions as may be required to conform with such instructions to this Agreement. In the event of a conflict between the escrow instructions and this Agreement, the terms of this Agreement shall govern. The City shall deposit into the escrow a recordable copy of the quitclaim deed (subject to the Permitted Exceptions), a recordable copy of the plat of vacation for Parcel 2, and such other customary closing documents required by the Title Company. CLD shall deposit into the escrow a recordable copy of the plat of dedication for the Dedication Parcels, and such other customary closing documents required by the Title Company. CLD shall pay the cost of the escrow and the recording fees for the Dedication Parcels and all recording fees and any water certificate fees required by the City.

C. Title Insurance.

CLD shall obtain, at its expense, any title insurance and endorsements it requires for Parcel 1. CLD shall also obtain, at its expense, a title commitment for the Dedication Parcels. CLD shall be responsible for clearing all title objections and paying all real estate taxes and assessments not yet due and owing.

D. Plats Of Vacation And Dedication.

CLD shall prepare, at its expense, the plat of vacation and the plats of dedication.

E. Possession.

The City shall deliver possession of Parcel 1 and Parcel 2 to CLD upon Closing. CLD shall deliver possession of the Dedication Parcels to the City upon Closing.

F. Closing Condition.

The obligation of the parties to close the Transaction is subject to confirmation by CDOT that Grant funding remains available for improvement of the 84th Street Dedication. In the event the Grant funding is not satisfied or waived by both the City and CLD on or before the closing date, either party may terminate this Agreement and upon termination, neither party shall have any further obligation to the other.

Section 3.

Construction And Maintenance Of Triangle Park.

A. Construction Of Triangle Park.

The parties acknowledge that the construction of Triangle Park has been substantially completed by the City, and that water to supply the irrigation system serving Triangle Park is being fed by a City water valve assembly located (approximately) at 7918 South Lake Shore Drive in the parkway east of Triangle Park and east of South Brandon Avenue, together with supply lines delivering water to the irrigation system. Also, underground conduit(s) providing electricity has been installed by the City under CDOT Project Number B-6-157, U.S. 41 Relocation. The City will continue to provide water for Triangle Park and maintenance of the water valve assembly and supply lines to the point of connection to the irrigation system at Triangle Park, including the annual spring start up and fall shutdown of the water service to the irrigation system, as long as the City is responsible for maintaining the landscaped medians in South Lake Shore Drive to the east of Triangle Park. Any successor to the City responsible for maintaining the medians shall assume the maintenance obligation of the City with respect to the water valve assembly and supply lines. CLD shall maintain or cause to be maintained the irrigation system at Triangle Park. CLD also agrees to work with the City to perform, or cause to be performed, additional maintenance responsibilities for the irrigation system, which may include spring inspection following the pressurization of the main by the City, and the shut-down and blow out of the irrigation system at the end of the year, and repairs of any broken parts. CLD shall be responsible for installation of cable, equipment, and connection of the electricity required to illuminate Triangle Park.

B. Maintenance Of Triangle Park.

CLD shall be responsible for the maintenance of Triangle Park, and agrees to keep Triangle Park, or cause it to be kept, in a safe, sightly and clean condition. The required maintenance shall include, without limitation, removing litter, debris and weeds at least once a week; sweeping the abutting right-of-way; mowing the grass and pruning the plants, shrubs and trees; performing a spring and fall cleanup each year; and removing snow from the sidewalk within Triangle Park. CLD shall also be responsible for maintenance of the irrigation system serving Triangle Park, as previously noted herein. CLD and City agree that a local community group may be engaged to perform certain maintenance and gardening obligations at Triangle Park, as determined by CLD. Maintenance of Triangle Park shall also include replacement of plants and other landscaping, if perished. CDOT agrees to enforce any replacement warranty against landscaping companies and nurseries installing plants and other landscaping at Triangle Park which have perished during the warranty period due to contractor negligence or bad material. Any failures which are caused or attributed to work by others in Triangle Park will not be covered. The City and CLD shall confer and establish in good faith a mutually acceptable maintenance program implementing the foregoing requirements.

Section 4.

Remedies.

A. Time Is Of The Essence.

The parties agree that time is of the essence in the performance of their obligations under this Agreement and every provision hereof in which time is an element. No extension of time for the performance of any obligation or act shall be deemed an extension of time for performance of any other obligation or act. If any date for performance falls on a Saturday, Sunday or legal holiday, then the time of such performance shall be extended to the next business day thereafter.

B. Breach.

In the event of a default by a party in the performance of its obligations under this Agreement, such party upon written notice from the other shall immediately proceed to cure or remedy such default. In the event that the default has not been cured within a reasonable time, the non-defaulting party may terminate this Agreement by written notice thereof to the other, which shall be the non-defaulting party's sole and exclusive remedy under this Agreement.

C. Waiver And Estoppel.

Any delay by either party in instituting or prosecuting any actions or proceedings or otherwise asserting its rights shall not operate as a waiver of such rights or operate to deprive said party of or limit such rights in any way. No waiver made by either party with respect to any specific default by the other party shall be construed, considered or treated as a waiver of the rights of said party with respect to any other defaults of the other party.

Section 5.

Representations And Warranties.

A. Representations And Warranties Of CLD.

To induce the City to execute this Agreement and perform its obligations hereunder, CLD hereby represents and warrants to the City as follows:

1. To the best of CLD's knowledge, no litigation or proceedings are pending or threatened against CLD or any party controlling or controlled by CLD which could prevent CLD from performing its obligations in accordance with the terms of this Agreement.

2. To the best of CLD's knowledge, the execution, delivery and performance by CLD of this Agreement has not constituted or will not, upon the giving of notice or lapse of time, constitute a breach or default under any other agreement which may affect the property to which CLD or any party controlling or controlled by CLD is a party or may be bound or affected, or a violation of any law or court order which may affect the property, any part thereof, any interest therein or the use thereof.

3. CLD has full power and authority to execute and deliver this Agreement and perform its obligations set forth herein.

4. To the best of CLD's knowledge, except for mortgages and other liens, if any, which can be satisfied by the payment of money at the Closing, and except for real estate taxes and assessments not due and payable, CLD has not: a) granted, suffered or permitted any lien, claim or encumbrance upon the property or any portion thereof, b) permitted or suffered any levy, attachment, claim or restraint to be made affecting the property, or c) executed any leases for the property which will not be terminated at or before the Closing Date.

B. Representations And Warranties Of The City.

To induce CLD to execute this Agreement and perform its obligations hereunder, the City hereby represents and warrants to CLD as follows:

1. The execution of this Agreement by the City and the performance of its obligations hereunder have been authorized by an ordinance adopted by the City Council of the City of Chicago.

2. To the best of the City's knowledge, the performance by the City of its obligations hereunder will not violate any other agreement to which the City is a party or any court order or decree by which the City is bound.

3. To the best of the City's knowledge, there is no litigation pending against the City that could prevent the City from performing its obligations in accordance with the terms of this Agreement.

C. Survival Of Representations And Warranties.

The parties agree that all of their respective representations and warranties set forth in this Section 5 or elsewhere in this Agreement are true as of the date of this Agreement and will be true at all times hereafter, except with respect to matters which have been disclosed in writing to and approved by the other party. The continued accuracy of the representations

and warranties shall be a condition precedent to the obligation of the parties to close the transaction contemplated by this Agreement.

Section 6.

Conflict Of Interest; City's Representatives Not Individually Liable.

No agent, official or employee of the City shall have any personal interest, direct or indirect, in this Agreement; nor shall any such agent, official or employee participate in any decision relating to this Agreement which affects his/her personal interest or the interest of any corporation, partnership or association in which he/she is directly or indirectly interested. No agent, official or employee of the City shall be personally liable to CLD or any successor in interest in the event of any default or breach by the City.

Section 7.

Business Relationships.

CLD acknowledges (A) receipt of a copy of Section 2-156-030(b) of the Municipal Code of Chicago, (B) that it has read such provision and understands that pursuant to such Section 2-156-030(b) it is illegal for any elected official of the City, or any person acting at the direction of such official, to contact, either orally or in writing, any other City official or employee with respect to any matter involving any person with whom the elected City official or employee has a "Business Relationship" (as defined in Section 2-156-080 of the Municipal Code of Chicago), or to participate in any discussion in any City Council committee hearing or in any City Council meeting or to vote on any matter involving the person with whom an elected official has a Business Relationship, and (C) notwithstanding anything to the contrary contained in this Agreement, that violation of Section 2-156-030(b) by an elected official, or any person acting at the direction of such official, with respect to any transaction contemplated by this Agreement shall be grounds for termination of this Agreement and the transactions contemplated hereby. CLD hereby represents and warrants that no violation of Section 2-156-030(b) has occurred with respect to this Agreement or the transactions contemplated hereby.

Section 8.

Patriot Act Certification.

CLD represents and warrants that neither CLD nor any Affiliate thereof (as defined in the next paragraph) is listed on any of the following lists maintained by the Office of Foreign Assets Control of the U.S. Department of the Treasury, the Bureau of Industry and Security

of the U.S. Department of Commerce or their successors, or on any other list of persons or entities with which the City may not do business under any applicable law, rule, regulation, order or judgment: the Specially Designated Nationals List, the Denied Persons List, the Unverified List, the Entity List and the Debarred List.

As used in the above paragraph, an "Affiliate" shall be deemed to be a person or entity related to CLD that, directly or indirectly, through one or more intermediaries, controls, is controlled by or is under common control with CLD, and a person or entity shall be deemed to be controlled by another person or entity, if controlled in any manner whatsoever that results in control in fact by that other person or entity (or that other person or entity and any persons or entities with whom that other person or entity is acting jointly or in concert), whether directly or indirectly and whether through share ownership, a trust, a contract or otherwise.

Section 9.

Prohibition On Certain Contributions -- Mayoral Executive Order No. 2011-4.

CLD agrees that CLD, any person or entity who directly or indirectly has an ownership or beneficial interest in CLD of more than 7.5 percent ("Owners"), spouses and domestic partners of such Owners, CLD's contractors (i.e., any person or entity in direct contractual privity with CLD regarding the subject matter of this Agreement) ("Contractors"), any person or entity who directly or indirectly has an ownership or beneficial interest in any Contractor of more than 7.5 percent ("Subowners") and spouses and domestic partners of such Subowners (CLD and all the other preceding classes of persons and entities are together, the "Identified Parties"), shall not make a contribution of any amount to the Mayor of the City of Chicago (the "Mayor") or to his political fundraising committee (i) after execution of this Agreement by CLD, (ii) after the effective date of execution of this Agreement, while this Agreement or any Other Contract is executory, (iii) during the term of this Agreement or any Other Contract between CLD and the City, or (iv) during any period while an extension of this Agreement or any Other Contract is being sought or negotiated.

CLD agrees that it shall not: (a) coerce, compel or intimidate its employees to make a contribution of any amount to the Mayor or to the Mayor's political fundraising committee; (b) reimburse its employees for a contribution of any amount made to the Mayor or to the Mayor's political fundraising committee; or (c) bundle or solicit others to bundle contributions to the Mayor or to his political fundraising committee.

CLD agrees that the Identified Parties must not engage in any conduct whatsoever designed to intentionally violate this provision or Mayoral Executive Order Number 2011-4 or to entice, direct or solicit others to intentionally violate this provision or Mayoral Executive Order Number 2011-4.

CLD agrees that a violation of, noncompliance with, misrepresentation with respect to, or breach of any covenant or warranty under this provision or violation of Mayoral Executive Order Number 2011-4 constitutes a breach and default under this Agreement, and under any Other Contract unless cured within 30 days after written notice of default from the City, and, if not cured within such cure period (which may be by return of any contribution which violates said Executive Order) shall entitle the City to all remedies under this Agreement, and under any Other Contract, at law and in equity.

If CLD intentionally violates this provision or Mayoral Executive Order Number 2011-4 prior to the closing of this Agreement, the City may elect to decline to close the transaction contemplated by this Agreement.

For purposes of this provision:

"Bundle" means to collect contributions from more than one source, which is then delivered by one person to the Mayor or to his political fundraising committee.

"Other Contract" means any other agreement with the City of Chicago to which CLD is a party that is (i) formed under the authority of Chapter 2-92 of the Municipal Code of Chicago; (ii) entered into for the purchase or lease of real or personal property; or (iii) for materials, supplies, equipment or services which are approved or authorized by the City Council of the City of Chicago.

"Contribution" means a "political contribution" as defined in Chapter 2-156 of the Municipal Code of Chicago, as amended.

Individuals are "Domestic Partners" if they satisfy the following criteria:

(A) they are each other's sole domestic partner, responsible for each other's common welfare; and

(B) neither party is married; and

(C) the partners are not related by blood closer than would bar marriage in the State of Illinois; and

(D) each partner is at least 18 years of age, and the partners are the same sex, and the partners reside at the same residence; and

(E) two of the following four conditions exist for the partners:

1. The partners have been residing together for at least 12 months.

2. The partners have common or joint ownership of a residence.

3. The partners have at least two of the following arrangements:

   a. joint ownership of a motor vehicle;

   b. a joint credit account;

   c. a joint checking account;

   d. a lease for a residence identifying both domestic partners as tenants.

4. Each partner identifies the other partner as a primary beneficiary in a will.

"Political fundraising committee" means a "political fundraising committee" as defined in Chapter 2-156 of the Municipal Code of Chicago, as amended.

Section 10.

Cooperation With Office Of Compliance.

In accordance with Section 2-26-010, et seq. of the Municipal Code, CLD acknowledges that every officer, employee, department and agency of the City shall be obligated to cooperate with the Executive Director of the Office of Compliance in connection with any activities undertaken by such office with respect to this Agreement, including, without limitation, making available to the Executive Director the department's premises, equipment, personnel, books, records and papers. CLD agrees to abide by the provisions of Section 2-26-010, et seq.

Section 11.

Failure To Maintain Eligibility To Do Business With The City.

Prior to Closing, Failure by CLD or any controlling person (as defined in Section 1-23-010 of the Municipal Code of Chicago) thereof to maintain eligibility to do business with the City of Chicago as required by Section 1-23-030 of the Municipal Code of Chicago shall be grounds for termination of this Agreement and the transactions contemplated herein. CLD shall at all times comply with Section 2-154-020 of the Municipal Code of Chicago.

Section 12.

Inspector General And Legislative Inspector General.

It is the duty of CLD and the duty of any bidder, proposer, contractor, subcontractor, and every applicant for certification of eligibility for a City contract or program, and all of CLD's officers, directors, agents, partners, and employees and any such bidder, proposer, contractor, subcontractor or such applicant: (a) to cooperate with the Inspector General in any investigation or hearing undertaken pursuant to Chapter 2-56 of the Municipal Code and (b) to cooperate with the Legislative Inspector General in any investigation undertaken pursuant to Chapter 2-55 of the Municipal Code. CLD represents that it understands and will abide by all provisions of Chapters 2-56 and 2-55 of the Municipal Code and that it will inform subcontractors of this provision and require their compliance.

Section 13.

Waste Ordinance Provisions.

In accordance with Section 11-4-1600(e) of the Municipal Code of Chicago, CLD warrants and represents that it, and to the best of its knowledge, its contractors and subcontractors, have not violated and are not in violation of any provisions of Chapter 7-28 or Chapter 11-4 of the Municipal Code (the "Waste Sections"). During the period while this amendment is executory, CLD's, any general contractor's or any subcontractor's violation of the Waste Sections, whether or not relating to the performance of this Agreement, constitutes a breach of and an event of default under this Agreement, for which the opportunity to cure, if curable, will be granted only at the sole designation of the Chief Procurement Officer. Such breach and default entitles the City to all remedies under the amendment, at law or in equity. This section does not limit CLD's, general contractor's and its subcontractors' duty to comply with all applicable federal, state, county and municipal laws, statutes, ordinances and executive orders, in effect now or later, and whether or not they appear in this amendment. Noncompliance with these terms and conditions may be used by the City as grounds for the termination of this amendment, and may further affect CLD's eligibility for future contract awards.

Section 14.

Shakman Accord.

(a) The City is subject to the May 31, 2007 Order entitled "Agreed Settlement Order and Accord" (the "Shakman Accord") and the June 24, 2011 "City of Chicago Hiring Plan" (the

"City Hiring Plan") entered in *Shakman v. Democratic Organization of Cook County*, Case Number 69 C 2145 (United States District Court for the Northern District of Illinois). Among other things, the Shakman Accord and the City Hiring Plan prohibit the City from hiring persons as governmental employees in non-exempt positions on the basis of political reasons or factors.

(b) CLD is aware that City policy prohibits City employees from directing any individual to apply for a position with CLD, either as an employee or as a subcontractor, and from directing CLD to hire an individual as an employee or as a subcontractor. Accordingly, CLD must follow its own hiring and contracting procedures, without being influenced by City employees. Any and all personnel provided by CLD under this Agreement are employees or subcontractors of CLD, not employees of the City of Chicago. This Agreement is not intended to and does not constitute, create, give rise to, or otherwise recognize an employer-employee relationship of any kind between the City and any personnel provided by CLD.

(c) CLD will not condition, base, or knowingly prejudice or affect any term or aspect of the employment of any personnel provided under this Agreement, or offer employment to any individual to provide services under this Agreement, based upon or because of any political reason or factor, including, without limitation, any individual's political affiliation, membership in a political organization or party, political support or activity, political financial contributions, promises of such political support, activity or financial contributions, or such individual's political sponsorship or recommendation. For purposes of this Agreement, a political organization or party is an identifiable group or entity that has as its primary purpose the support of or opposition to candidates for elected public office. Individual political activities are the activities of individual persons in support of or in opposition to political organizations or parties or candidates for elected public office.

(d) In the event of any communication to CLD by a City employee or City official in violation of paragraph (b) above, or advocating a violation of paragraph (c) above, CLD will, as soon as is reasonably practicable, report such communication to the Hiring Oversight Section of the City's Office of the Inspector General ("IGO Hiring Oversight"), and also to the Commissioner of HED. CLD will also cooperate with any inquiries by IGO Hiring Oversight or the Shakman Monitor's Office related to this Agreement. The City is subject to the May 31, 2007 Order entitled "Agreed Settlement Order and Accord" (the "Shakman Accord") and the August 16, 2007 "City of Chicago Hiring Plan" (the "City Hiring Plan") entered in *Shakman v. Democratic Organization of Cook County*, Case Number 69 C 2145 (United States District Court for the Northern District of Illinois). Among other things, the Shakman Accord and the City Hiring Plan prohibit the City from hiring persons as governmental employees in non-exempt positions on the basis of political reasons or factors.

Section 15.

FOIA And Local Records Act Compliance.

(a) FOIA.

CLD acknowledges that the City is subject to the Illinois Freedom of Information Act, 5 ILCS 140/1, et seq., as amended ("FOIA"). The FOIA requires the City, to produce records (very broadly defined in the FOIA) in response to a FOIA request in a very short period of time, unless the records requested are exempt under the FOIA. If CLD receives a request from the City to produce records within the scope of FOIA, that would be otherwise required under this Agreement then CLD covenants to comply with such request within two Business Days of the date of such request. Failure by CLD to timely comply with such request will be a breach of this Agreement.

(b) Exempt Information.

Documents that CLD submits to the City under Section 8.20, (Annual Compliance Report) or otherwise during the Term of the Agreement that contain trade secrets and commercial or financial information may be exempt if disclosure would result in competitive harm. However, for documents submitted by CLD to be treated as a trade secret or information that would cause competitive harm, FOIA requires that CLD mark any such documents as "proprietary, privileged or confidential". If CLD marks a document as "proprietary, privileged and confidential", then HED will evaluate whether such document may be withheld under the FOIA. HED, in its discretion, will determine whether a document will be exempted from disclosure, and that determination is subject to review by the Illinois Attorney General's Office and/or the courts.

(c) Local Records Act.

CLD acknowledges that the City is subject to the Local Records Act, 50 ILCS 205/1, et seq., as amended (the "Local Records Act"). The Local Records Act provides that public records may only be disposed of as provided in the Local Records Act. If requested by the City, CLD covenants to use its best efforts consistently applied to assist the City in its compliance with the Local Records Act concerning records arising under or in connection with this Agreement and the transactions contemplated in the Agreement.

Section 16.

Headings And Governing Law.

The headings of the various sections of this Agreement have been inserted for convenient reference only and shall not in any manner be construed as modifying, amending or affecting in any way the express terms and provisions thereof. This Agreement shall be governed by and construed in accordance with the laws of the State of Illinois.

Section 17.

Entire Agreement.

This Agreement constitutes the entire agreement between the parties and supersedes and replaces any prior agreements between the parties with respect to the subject matter hereof. This Agreement shall not be modified or amended in any manner other than by supplemental written agreement executed by the parties.

Section 18.

Severability.

If any provision of this Agreement, or any paragraph, sentence, clause, phrase or word, or the application thereof, is held invalid, the remainder of this Agreement shall be construed as if such invalid part were never included herein and this Agreement shall be and remain valid and enforceable to the fullest extent permitted by law.

Section 19.

Notices.

Any notice, demand or communication required or permitted to be given hereunder shall be given in writing at the addresses set forth below by any of the following means:

(a) personal service; (b) overnight courier; (c) by email transmission; (d) fax transmission; or (e) registered or certified first class mail, postage prepaid, return receipt requested:

If To CLD:

c/o McCaffery Interests, Inc.
Mr. Edmund C. Woodbury
875 North Michigan Avenue
Suite 1800
Chicago, Illinois 60611

with a copy to:

Jeffrey Owen
DLA Piper US LLP
203 North LaSalle Street
Chicago, Illinois 60601

If To The City:

Deputy Commissioner
Chicago Department of Transportation
Division of Engineering
30 North LaSalle Street
Suite 400
Chicago, Illinois 60602
Re: B-3-511/B-6-157

with a copy to:

The Corporation Counsel's Office
Real Estate Division
121 North LaSalle Street
Room 600
Chicago, Illinois 60602

Any notice, demand or communication given pursuant to clause: (a) shall be effective upon receipt; (b) shall be effective upon the next business day following deposit with the overnight delivery company; (c) shall be effective upon the date and time of the email transmission, provided that if the email was transmitted during non-business hours, the effective date and time of the notice shall be the next business day after transmission; (d) shall be effective upon the date and time of the fax transmission, provided that if the fax was transmitted during non-business hours, the effective date and time of the notice shall be the next business day after transmission; and (e) shall be effective two business days after mailing. The parties, by notice given hereunder, may designate any further or different addresses to which subsequent notices, demands or communications shall be given.

Section 20.

Counterparts.

This Agreement may be executed in counterparts, each of which shall constitute an original instrument.

Section 21.

Amendments.

This Agreement may only be amended by the parties in writing. Such amendment shall become effective upon its execution by the parties.

Section 22.

Successors And Assigns.

The terms of this Agreement shall be binding upon the City and CLD, and their respective legal representatives, successors, and assigns. Notwithstanding the foregoing, prior to the Closing, neither party may assign its rights hereunder without the prior written consent of the other party.

Section 23.

Other Acts.

The parties agree to perform such other acts, and to execute, acknowledge and deliver such other instruments, documents and materials as may be reasonably necessary to consummate the transaction contemplated in this Agreement.

In Witness Whereof, The parties hereto have caused this Agreement to be executed as of the date first above written.

Chicago Lakeside Development LLC,
a Delaware limited liability company

By: McCaffery Lakeside LLC, its managing member

By: McCaffery Interests, Inc., its sole member

By: _____
Edmund C. Woodbury, President

City of Chicago,
an Illinois municipal corporation

By: _____
Rebekah Scheinfeld,
Commissioner of Transportation

Approved as to Form and Legality:

_____
Assistant Corporation Counsel

[(Sub)Exhibit "C" referred to in this Agreement with Chicago Lakeside Development LLC printed on page 17039 of this *Journal*.]

(Sub)Exhibits "A" and "B" referred to in this Agreement with Chicago Lakeside Development LLC read as follows:

(Sub)Exhibit "A".
(To Agreement With Chicago Lakeside Development LLC)

PLAT OF SURVEY – TRIANGLE PARK

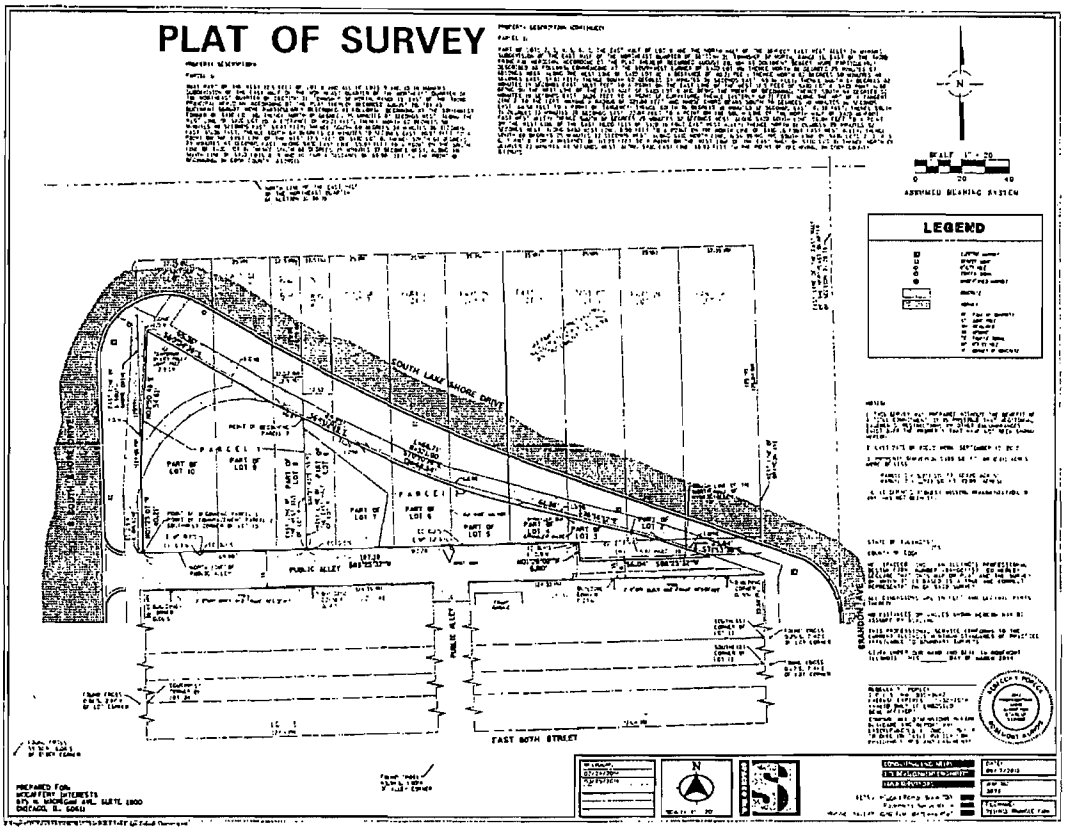

LEGAL DESCRIPTION OF PARCEL 1

THAT PART OF THE WEST 12.5 FEET OF LOT 8 AND ALL OF LOTS 9 AND 10 IN MAHAN'S SUBDIVISION OF THE EAST HALF OF THE NORTHEAST QUARTER OF THE NORTHEAST QUARTER OF THE NORTHEAST QUARTER OF SECTION 31, TOWNSHIP 38 NORTH, RANGE 15, EAST OF THE THIRD PRINCIPAL MERIDIAN, ACCORDING OT THE PLAT THEREOF RECORDED AUGUST 20, 184 AS DOCUMENT 568607, MORE PARTICULARLY DESCRIBED AS FOLLOWS:

BEGINNING AT THE SOUTHWEST CORNER OF SAID LOT 10; THENCE NORTH 01 DEGREES 25 MINUTES 07 SECONDS WEST, ALONG THE WEST LINE OF SAID LOT 10, A DISTANCE OF 40.21 FEET; THENCE NORTH 02 DEGREES 50 MINUTES 48 SECONDS EAST, 54.61 FEET; THENCE SOUTH 60 DEGREES 34 MINUTES 36 SECONDS EAST, 65.36 FEET; THENCE SOUTH 64 DEGREES 02 MINUTES 19 SECONDS EAST, 10.97 FEET TO A POINT ON THE EAST LINE OF THE WEST 12.5 FEET OF SAID LOT 8; THENCE SOUTH 01 DEGREES 23 MINUTES 43 SECONDS EAST, ALONG SAID EAST LINE, 55.93 FEET TO A POINT ON THE SOUTH LINE OF SAID LOT 8; THENCE SOUTH 88 DEGREES 25 MINUTES 32 SECONDS WEST, ALONG THE SOUTH LINE OF SAID LOTS 8, 9 AND

10, FOR A DISTANCE OF 69.90 FEET TO THE POINT OF BEGINNING, IN COOK COUNTY, ILLINOIS.

LEGAL DESCRIPTION OF PARCEL 2

PART OF LOTS 2, 3, 4, 5, 6, 7, THE EAST HALF OF LOT 8 AND THE NORTH HALF OF THE 16-FOOT EAST-WEST ALLEY IN MAHAN'S SUBDIVISION OF THE EAST HALF OF THE NORTHEAST QUARTER OF SECTION 31, TOWNSHIP 38 NORTH, RANGE 15, EAST OF THE THIRD PRINCIPAL MERIDIAN, ACCORDING OT THE PLAT THEREOF RECORDED AUGUST 20, 184 AS DOCUMENT 568607, MORE PARTICULARLY DESCRIBED AS FOLLOWS:

COMMENCING AT THE SOUTHWEST CORNER OF SAID LOT 10; THENCE NORTH 01 DEGREES 25 MINUTES 07 SECONDS WEST, ALONG THE WEST LINE OF SAID LOT 10, A DISTANCE OF 40.21 FEET; THENCE NORTH 02 DEGREES 50 MINUTES 48 SECONDS EAST, 54.61 FEET; THENCE SOUTH 60 DEGREES 34 MINUTES 36 SECONDS EAST, 65.36 FEET; THENCE SOUTH 64 DEGREES 02 MINUTES 19 SECONDS EAST, 10.97 FEET TO A POINT ON THE EAST LINE OF THE WEST 12.5 FEET OF SAID LOT 8, SAID PONT ALSO BEING ON THE WEST LINE OF THE EAST HALF OF SAID LOT 8 AND BEING THE POINT OF BEGINNING; THENCE SOUTH 64 DEGREES 02 MINUTES 19 SECONDS EAST, 31.26 FEET TO A POINT OF CURVATURE; THENCE EASTERLY 68.71 FEET, ALONG THE ARC OF A TANGENT CIRCLE TO THE LEFT, HAVING A RADIUS OF 321.00 FEET AND WHOSE CHORD BEARS SOUTH 70 DEGREES 10 MINUTES 16 SECONDS EAST, 68.58 FEET TO A POINT OF TANGENCY; THENCE SOUTH 76 DEGREES 18 MINUTES 12 SECONDS EAST, 61.38 FEET; THENCE SOUTH 71 DEGREES 13 MINUTES 38 SECONDS EAST, 23.84 FEET TO A POINT ON THE SOUTH LINE OF THE NORTH HALF OF SAID 16-FOOT EAST-WEST ALLEY; THENCE SOUTH 88 DEGREES 25 MINUTES 32 SECONDS WEST, ALONG SAID SOUTH LINE, 56.04 FEET TO A POINT ON THE WEST LINE OF THE EAST 78.00 FEET OF SAID 16-FOOT EAST-WEST ALLEY; THENCE NORTH 01 DEGREES 28 MINUTES 02 SECONDS WEST, ALONG SAID WEST LINE, 8.00 FEET TO A POINT ON THE NORTH LINE OF SAID 16-FOOT EAST-WEST ALLEY; THENCE SOUTH 88 DEGREES 25 MINUTES 32 SECONDS WEST, ALONG SAID NORTH LINE, ALSO BEING THE SOUTH LINE OF SAID LOTS 2, 3, 4, 5, 6, 7 AND 8, FOR A DISTANCE OF 117.28 FEET TO A POINT ON THE WEST LINE OF THE EAST HALF OF SAID LOT 8; THENCE NORTH 01 DEGREES 23 MINUTES 43 SECONDS WEST, ALONG SAID EAST LINE, 55.93 FEET TO THE POINT OF BEGINNING, IN COOK COUNTY, ILLINOIS.

(Sub)Exhibit "B".
(To Agreement With Chicago Lakeside Development LLC)

PLAT OF DEDICATION – 86TH STREET

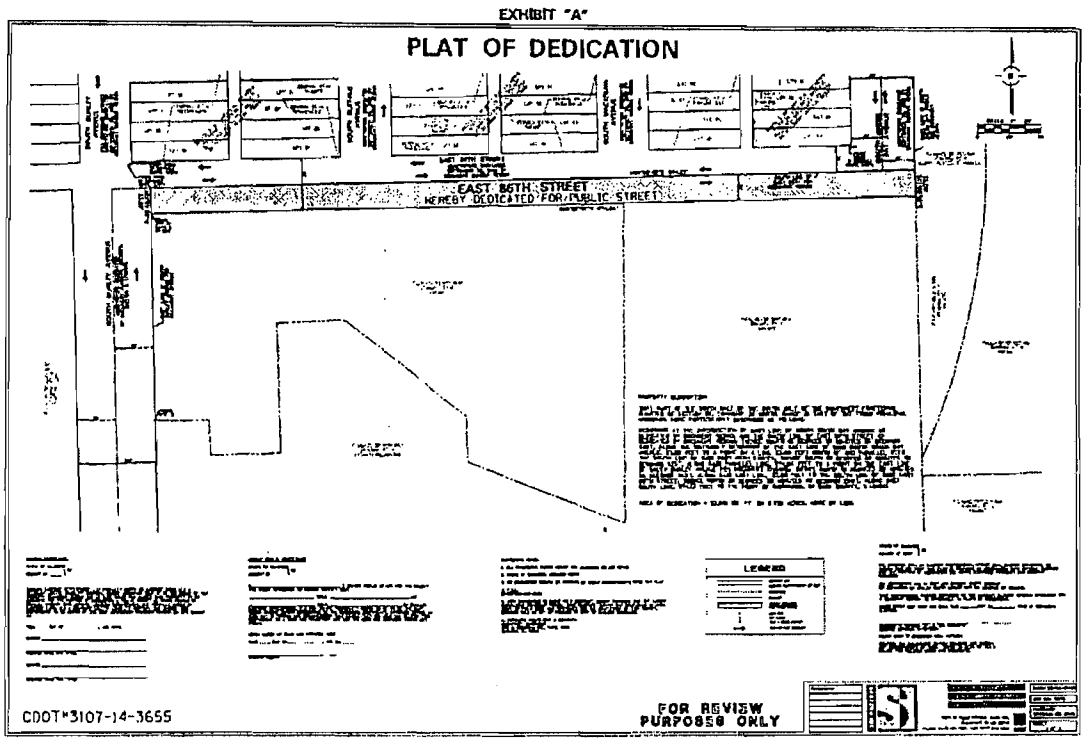

LEGAL DESCRIPTION OF THE 86TH STREET DEDICATED PARCEL

THAT PART OF THE SOUTH HALF OF THE SOUTH HALF OF THE SOUTHWEST FRACTIONAL QUARTER OF SECTION 32, TOWNSHIP 38 NORTH, RANGE 15 EAST OF THE THIRD PRINCIPAL MERIDIAN, MORE PARTICULARLY DESCRIBED AS FOLLOWS:

BEGINNING AT THE INTERSECTION OF EAST LINE OF SOUTH GREEN BAY AVENUE AS DEDICATED BY DOCUMENT 423001 AND THE SOUTH LINE OF EAST 86TH STREET AS DEDICATED BY DOCUMENT 423001; THENCE SOUTH 01 DEGREES 20 MINUTES 56 SECONDS EAST, ALONG THE SOUTHERLY EXTENSION OF THE EAST LINE OF SAID SOUTH GREEN BAY AVENUE, 33.00 FEET TO A POINT ON A LINE 33.00 FEET SOUTH OF AND PARALLEL WITH THE SOUTH LINE OF SAID EAST 86TH STREET; THENCE SOUTH 88 DEGREES 20 MINUTES 48 SECONDS WEST, ALONG SAID PARALLEL LINE, 974.06 FEET TO A POINT ON THE EAST LINE OF SOUTH BURLEY AVENUE PER DOCUMENT 1716965; THENCE NORTH 01 DEGREES 28 MINUTES 26 SECONDS WEST, ALONG SAID EAST LINE, 33.00 FEET TO THE SOUTH LINE OF SAID EAST 86TH STREET; THENCE NORTH 88 DEGREES 20 MINUTES 48 SECONDS EAST, ALONG SAID SOUTH LINE, 974.13 FEET TO THE POINT OF BEGINNING, IN COOK COUNTY, ILLINOIS.

(Sub)Exhibit "C".
(To Agreement With Chicago Lakeside Development LLC)

PLAT OF DEDICATION – 84TH STREET

Exhibit "A".

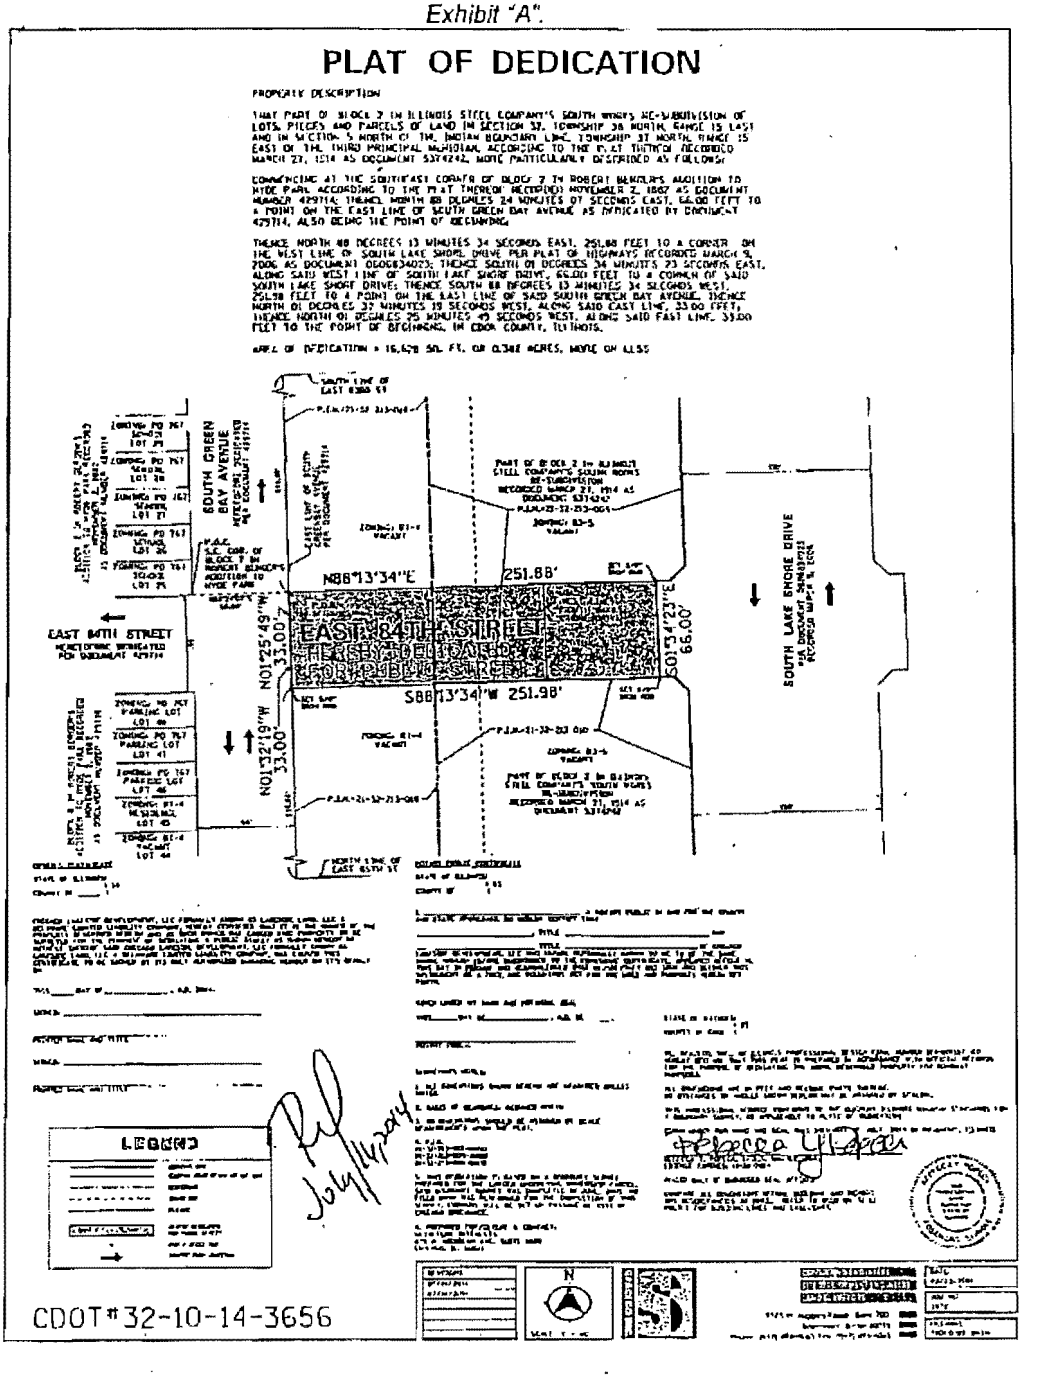

Exhibit "F".
(To Ordinance)

Plan Commission Resolution.

CHICAGO DEPARTMENT OF TRANSPORTATION

CITY OF CHICAGO

RESOLUTION

WHEREAS, The Department of Transportation ("CDOT") proposes to dispose of property (two (2) parcels), one parcel through a quit claim deed and the second parcel through a right of way vacation, as such parcels are located at 7901 S. South Shore Drive (see Exhibit A) to Lakeside Development, L.L.C. ("Lakeside") in a land swap with Lakeside through a negotiated Real Estate Exchange agreement ("Agreement"), for two (2) other privately owned parcels of property, located at 3330 E. 87th Street, and 8651 S. Burley Avenue, that shall be dedicated as public right-of-ways (see Exhibit D); and

WHEREAS, The Department of Transportation proposes to acquire the two (2) privately owned properties located at 3330 E. 87th Street, and 8651 S. Burley Avenue for the dedication as new East 86th Street public right-of-way (see Exhibit B); and to acquire properties located at 8500 S. Green Bay Avenue, and 8301 S. Green Bay Avenue for the dedication as new East 86th Street public right-of-way (see Exhibit C); and

WHEREAS, The disposition of the properties will require Lakeside to maintain the site as a public pocket park for at least the next 20 years, as such covenant shall appear in the Agreement; and

WHEREAS, The acquisition of the privately owned properties will allow for connection of the street grid to and around S. Lake Shore Drive and promote development of this important lakefront property; and

WHEREAS, This proposal has been circulated to various public agencies for review and no objections have been received; and

WHEREAS, The Chicago Plan Commission has reviewed the Report of the Department of Transportation which finds this proposal is consistent with the City's policy to return vacant property for private use and development, and for maintenance of existing park land.

NOW THEREFORE, BE IT RESOLVED BY THE CHICAGO PLAN COMMISSION:

THAT the Report and Recommendation of the Department of Transportation be adopted and said proposed disposition of two parcels of City owned property located at, 7901 S. South Shore Drive (see Exhibit A) in a land swap with Lakeside Development, L.L.C. through a negotiated Real Estate Exchange agreement, in exchange for privately owned properties located at: (1) 3330 E. 87th Street, 8651 S. Burley Avenue for the dedication as new East 86th Street public right-of-way (see Exhibit B); and (2) located at 8500 S. Green Bay Avenue, and 8301 S. Green Bay Avenue for the dedication as new East 86th Street public right-of-way (see Exhibit C), be approved; and

THAT if the property is not disposed of by the City within one (1) year from the date of this Resolution, the property shall be referred back to the Chicago Plan Commission for consideration prior to disposition.

Adopted: May 21, 2015

Andrew J. Mooney
Secretary
Chicago Plan Commission

Referral Number: 15-049-21

ACCEPTANCE OF SEALED BID OF AMERICAN TOWERS LLC FOR PURCHASE OF CITY-OWNED PROPERTY AT 3540 W. 63RD ST.

[O2015-8541]

The Committee on Housing and Real Estate submitted the following report:

CHICAGO, January 13, 2016.

To the President and Members of the City Council:

Your Committee on Housing and Real Estate, for which a meeting was held on January 12, 2016, having had under consideration the ordinance introduced by Mayor Rahm Emanuel on December 9, 2015, this being the sealed bid sale of property located at 3540 West 63rd Street, begs leave to report and recommend that Your Honorable Body *Pass* the said ordinance transmitted herewith.

This recommendation was concurred in by a voice vote of all committee members present, with no dissenting votes.

Respectfully submitted,

(Signed) JOSEPH A. MOORE,
Chairman.

On motion of Alderman J. Moore, the said proposed ordinance transmitted with the foregoing committee report was *Passed* by yeas and nays as follows:

Yeas -- Aldermen Moreno, Hopkins, Dowell, Burns, Hairston, Sawyer, Mitchell, Harris, Beale, Sadlowski Garza, Thompson, Cárdenas, Quinn, Burke, Lopez, Foulkes, D. Moore, Curtis, O'Shea, Cochran, Brookins, Muñoz, Scott, Solis, Burnett, Ervin, Taliaferro, Reboyras, Santiago, Waguespack, Mell, Austin, Ramirez-Rosa, Villegas, Laurino, O'Connor, Napolitano, Reilly, Smith, Tunney, Arena, Cappleman, Pawar, Osterman, J. Moore, Silverstein -- 46.

Nays -- None.

Alderman Beale moved to reconsider the foregoing vote. The motion was lost.

The following is said ordinance as passed:

WHEREAS, The City of Chicago ("City") is a home rule unit of government by virtue of the provisions of the Constitution of the State of Illinois of 1970 and, as such, may exercise any power and perform any function pertaining to its government and affairs; and

WHEREAS, The City is the owner of the vacant parcel of property located at 3540 West 63rd Street, Chicago, Illinois, which is legally described on Exhibit A attached hereto ("Property"); and

WHEREAS, The City, acting through its Department of Planning and Development ("DPD"), has proposed to sell the Property through a sealed bid auction pursuant to Chapter 2-158 of the Municipal Code of the City of Chicago; and

WHEREAS, The Commissioner of DPD caused to be published a public notice advertising the City's intent to sell the Property through a sealed bid auction, and such advertisements appeared in the *Chicago Sun-Times*, a newspaper of general circulation, on June 29, 2015, July 6, 2015 and July 13, 2015; and

WHEREAS, The only sealed bid received in response to the aforesaid public notice was opened in a public meeting before a certified court reporter, and the bid was from American Towers LLC, 10 Presidential Way, Woburn, MA 01801 in the amount of Thirty Thousand and no/100 Dollars ($30,000.00.00); and

WHEREAS, The "as is" market value of the Property as of June 23, 2015 is $7,500.00; and

WHEREAS, DPD has recommended that the sealed bid of American Towers LLC, the sole and highest bidder, be accepted by the City Council; and

WHEREAS, Pursuant to Resolution Number 15-085-21 adopted on September 17, 2015, by the Plan Commission of the City of Chicago (the "Commission"), the Commission approved the sale of the Property; now, therefore,

Be It Ordained by the City Council of the City of Chicago:

SECTION 1. The City Council hereby accepts the bid of American Towers LLC, 10 Presidential Way, Woburn, MA 01801, ("Grantee"), and approves the sale of the Property to the Grantee in the amount of Thirty Thousand and no/100 Dollars ($30,000.00).

SECTION 2. The Mayor or his proxy is authorized to execute, and the City Clerk or Deputy City Clerk is authorized to attest, a quitclaim deed conveying the Property to the Grantee, or to a land trust of which the Grantee is the sole beneficiary, or to a business entity of which the Grantee is the sole controlling party.

SECTION 3. DPD is authorized to deliver the deed to the Grantee upon receipt of the balance of the purchase price in accordance with its standard procedures. In the event that the closing has not occurred within three months from the passage of this ordinance through no fault of the City, DPD may cancel the sale upon written notice to the Grantee, retain the Grantee's deposit check as liquidated damages, and again offer the Property for sale.

SECTION 4. If any provision of this ordinance shall be held to be invalid or unenforceable for any reason, the invalidity or unenforceability of such provision shall not affect any of the other provisions of this ordinance.

SECTION 5. All ordinances, resolutions, motions or orders inconsistent with this ordinance are hereby repealed or amended to the extent of such conflict.

SECTION 6. This ordinance shall take effect upon its passage and approval.

Exhibit "A" referred to in this ordinance reads as follows:

Exhibit "A".

Purchaser:

American Towers LLC.

Purchaser's Address:

10 Presidential Way
Woburn, Massachusetts 01801.

Purchase Amount:

$30,000.00.

Appraised Value:

$7,500.00.

Legal Description (subject to title commitment and survey):

Lot 30 in Block 4 in Eberhart and Hammond's Subdivision of all the land west of Eberhart Avenue in the southwest quarter of the southeast quarter of Section 14, Township 38 North, Range 13, East of the Third Principal Meridian, in Cook County, Illinois.

Address:

3540 West 63rd Street
Chicago, Illinois 60629.

Property Index Number:

19-14-428-025-0000.

ACCEPTANCE OF BIDS FOR PURCHASE OF CITY-OWNED PROPERTIES AT VARIOUS LOCATIONS IN ACCORDANCE WITH ADJACENT NEIGHBORS LAND ACQUISITION PROGRAM.

The Committee on Housing and Real Estate submitted the following report:

CHICAGO, January 13, 2016.

To the President and Members of the City Council:

Your Committee on Housing and Real Estate, for which a meeting was held on January 12, 2016, having had under consideration the ordinances introduced by Mayor Rahm Emanuel on December 9, 2015, these being the sale of properties through the Adjacent Neighbors Land Acquisition Program at various locations, begs leave to report and recommend that Your Honorable Body *Pass* the said ordinances transmitted herewith.

This recommendation was concurred in by a voice vote of all committee members present, with no dissenting votes.

Respectfully submitted,

(Signed) JOSEPH A. MOORE,
Chairman.

On motion of Alderman J. Moore, the said proposed ordinances transmitted with the foregoing committee report were *Passed* by yeas and nays as follows:

Yeas -- Aldermen Moreno, Hopkins, Dowell, Burns, Hairston, Sawyer, Mitchell, Harris, Beale, Sadlowski Garza, Thompson, Cárdenas, Quinn, Burke, Lopez, Foulkes, D. Moore, Curtis, O'Shea, Cochran, Brookins, Muñoz, Scott, Solis, Burnett, Ervin, Taliaferro, Reboyras, Santiago, Waguespack, Mell, Austin, Ramirez-Rosa, Villegas, Laurino, O'Connor, Napolitano, Reilly, Smith, Tunney, Arena, Cappleman, Pawar, Osterman, J. Moore, Silverstein -- 46.

Nays -- None.

Alderman Beale moved to reconsider the foregoing vote. The motion was lost.

The following are said ordinances as passed (the italic heading in each case not being a part of the ordinance):

710 E. Bowen Ave.

[O2015-8520]

WHEREAS, The City of Chicago ("City") is a home rule unit of government by virtue of the provisions of the Constitution of the State of Illinois of 1970 and, as such, may exercise any power and perform any function pertaining to its government and affairs; and

WHEREAS, The City, through the foreclosure of demolition liens, tax sales and other methods of acquisition, has acquired title to numerous parcels of real property which are of minimal value and costly to clean up and maintain, and because title to such properties was vested in the City, the properties were exempted from real estate taxes, thus depriving the City of revenue; and

WHEREAS, Pursuant to an ordinance (the "Original Program Ordinance") adopted by the City Council of the City ("City Council") on March 6, 1981 and published on pages 5584 and 5585 of the *Journal of the Proceedings of the City Council of the City of Chicago* ("*Journal*") for such date, the City established a program for the disposition of certain vacant real property owned by the City known as the Adjacent Neighbors Land Acquisition Program; and

WHEREAS, The Original Program Ordinance was amended by ordinances adopted on July 23, 1982 and published in the *Journal* for such date at pages 11830 -- 11833, and on January 7, 1983 and published in the *Journal* for such date at pages 14803 -- 14805 (the Original Program Ordinance and such two amending ordinances, collectively, the "Original ANLAP Ordinances"); and

WHEREAS, Pursuant to an ordinance adopted by the City Council on September 14, 1994 and published in the *Journal* for such date at pages 56195 -- 56198, the City Council repealed the Original ANLAP Ordinances, and established a new program, also known as the Adjacent Neighbors Land Acquisition Program, for the disposition of certain vacant real property owned by the City, which ordinance was subsequently amended by ordinances adopted on September 4, 2002 and published in the *Journal* for such date at pages 92771 -- 92773, and on July 28, 2010 and published in the *Journal* for such date at pages 97370 -- 97374, and on June 25, 2014 and published in the *Journal* for such date at pages 83533 -- 83535 (such new program, as amended, the "ANLAP Program"); and

WHEREAS, Pursuant to the ANLAP Program, as codified at Municipal Code Section 2-159-010, et seq. (the "ANLAP Program Ordinance"), a qualified City-owned parcel may be sold if it has an appraised value of not more than Fifty Thousand and no/100 Dollars ($50,000.00); and

WHEREAS, Pursuant to the current ANLAP Program, if the property appraises at or for less than Ten Thousand and no/100 Dollars ($10,000.00) the minimum acceptable bid must be at least One Thousand and no/100 Dollars ($1,000.00); if the property appraises at or for less than Twenty Thousand and no/100 Dollars ($20,000.00) but more than Ten Thousand and no/100 Dollars ($10,000.00) the minimum acceptable bid must be at least Two Thousand and no/100 Dollars ($2,000.00); and if the property appraises for more than

Twenty Thousand and no/100 Dollars ($20,000.00) the minimum acceptable bid must be Two Thousand and no/100 Dollars ($2,000.00), plus fifty percent (50%) of the appraised value which exceeds Twenty Thousand and no/100 Dollars ($20,000.00); and

WHEREAS, Pursuant to the ANLAP Program, an Adjacent Neighbor means a person who owns one parcel, or two or more contiguous parcels, or real property that is immediately adjacent to a City-owned parcel and at least one of the parcels is an improved parcel which the person occupies as his primary residence; and

WHEREAS, Pursuant to the ANLAP Program, any deed conveying a parcel pursuant thereto shall contain covenants which: (1) prohibit the grantee from conveying, assigning or otherwise transferring the parcel except in conjunction with the sale of the adjacent neighbor's parcel on which his primary residence is located; and (2) require that the parcel be improved with landscaped open space within six months of the conveyance of such parcel and prohibit the construction of any permanent improvements on the parcel, excluding only improvements made by the grantee on the parcel that constitute an integrated addition to the grantee's primary residence on the adjacent lot, or a garage appurtenant thereto; and (3) require the grantee to maintain the parcel in accordance with the provisions of the Municipal Code of Chicago. The covenants shall terminate 10 years after the date of the conveyance of the parcel to the grantee; and

WHEREAS, The Department of Planning and Development ("DPD") of the City desires to convey the vacant parcel of real property identified on Exhibit A to this ordinance (the "ANLAP Parcel") to Kiela Smith-Upton and Tyress Upton (the "Purchaser"), who have a principal residence of 708 East Bowen Avenue, Chicago, Illinois 60653, which ANLAP Parcel is located in the 43rd/Cottage Grove Redevelopment Project Area ("Area") established pursuant to ordinances adopted by the City Council on July 8, 1998, and published in the *Journal of the Proceedings of the City Council of the City of Chicago* for such date at pages 72319 through 72413; and

WHEREAS, DPD has caused notice of the proposed sale of the ANLAP Parcel to be sent to all eligible adjacent neighbors (if any) and has also caused public notice advertising the City's intent to enter into the sale of the ANLAP Parcel to the Purchaser which was published in the *Chicago Sun-Times* on September 29, 2015; and

WHEREAS, Purchaser's proposal was the only proposal received by the deadline indicated in the aforesaid notice; and

WHEREAS, Pursuant to Resolution Number 15-099-21 adopted on November 19, 2015, by the Plan Commission of the City of Chicago ("Commission"), the Commission approved the sale of the Property to the Purchaser; now, therefore,

Be It Ordained by the City Council of the City of Chicago:

SECTION 1. The City hereby accepts the bid of the Purchaser to purchase the ANLAP Parcel, which purchase shall be subject to all of the terms, conditions, covenants and restrictions of the ANLAP Program and the ANLAP Program Ordinance.

SECTION 2. The Mayor or his proxy is authorized to execute, and the City Clerk or Deputy City Clerk is authorized to attest, a quitclaim deed conveying the ANLAP Parcel to the Purchaser for the purchase price of Six Thousand Eight Hundred Seventy-five and no/100 Dollars ($6,875.00). Such deed shall include a covenant obligating the Purchaser to use the ANLAP Parcel only for a use consistent with the land uses permitted under the redevelopment plan for the Area and consistent with the requirements of the ANLAP Program Ordinance.

SECTION 3. If any provision of this ordinance shall be held to be invalid or unenforceable for any reason, the invalidity of such provision shall not affect any of the other provisions of this ordinance.

SECTION 4. All ordinances, resolutions, motions or orders inconsistent with this ordinance are hereby repealed to the extent of such conflict.

SECTION 5. This ordinance shall take effect upon its passage and approval.

Exhibit "A" referred to in this ordinance reads as follows:

Exhibit "A".

Bidder:

Kiela Smith-Upton and Tyress Upton.

Bidder Address:

708 East Bowen Avenue
Chicago, Illinois 60653.

Bid Amount:

$6,875.00.

Appraised Value:

$29,750.00.

Legal Description (subject to title commitment and survey):

Lot 23 and the west 8½ inches of Lot 24 in Oviatt's Subdivision of Lots 29 to 33 in Dobbin's Subdivision of the north half of the southeast quarter of the northeast quarter of Section 3, Township 38 North, Range 14, East of the Third Principal Meridian in Cook County, Illinois.

Address:

710 East Bowen Avenue
Chicago, Illinois 60653.

Property Index Number:

20-03-215-015-0000.

4809 S. Laflin St.

[O2015-8548]

WHEREAS, The City of Chicago ("City") is a home rule unit of government by virtue of the provisions of the Constitution of the State of Illinois of 1970 and, as such, may exercise any power and perform any function pertaining to its government and affairs; and

WHEREAS, The City, through the foreclosure of demolition liens, tax sales and other methods of acquisition, has acquired title to numerous parcels of real property which are of minimal value and costly to clean up and maintain, and because title to such properties was vested in the City, the properties were exempted from real estate taxes, thus depriving the City of revenue; and

WHEREAS, Pursuant to an ordinance (the "Original Program Ordinance") adopted by the City Council of the City ("City Council") on March 6, 1981 and published on pages 5584 and 5585 of the *Journal of the Proceedings of the City Council of the City of Chicago* ("*Journal*") for such date, the City established a program for the disposition of certain vacant real property owned by the City known as the Adjacent Neighbors Land Acquisition Program; and

WHEREAS, The Original Program Ordinance was amended by ordinances adopted on July 23, 1982 and published in the *Journal* for such date at pages 11830 -- 11833, and on January 7, 1983 and published in the *Journal* for such date at pages 14803 -- 14805 (the Original Program Ordinance and such two amending ordinances, collectively, the "Original ANLAP Ordinances"); and

WHEREAS, Pursuant to an ordinance adopted by the City Council on September 14, 1994 and published in the *Journal* for such date at pages 56195 -- 56198, the City Council repealed the Original ANLAP Ordinances, and established a new program, also known as the Adjacent Neighbors Land Acquisition Program, for the disposition of certain vacant real property owned by the City, which ordinance was subsequently amended by ordinances adopted on September 4, 2002 and published in the *Journal* for such date at pages 92771 -- 92773, and on July 28, 2010 and published in the *Journal* for such date at pages 97370 -- 97374, and on June 25, 2014 and published in the *Journal* for such date at pages 83533 -- 83535 (such new program, as amended, the "ANLAP Program"); and

WHEREAS, Pursuant to the ANLAP Program, as codified at Municipal Code Section 2-159-010, et seq. (the "ANLAP Program Ordinance"), a qualified City-owned parcel may be sold if it has an appraised value of not more than Fifty Thousand and no/100 Dollars ($50,000.00); and

WHEREAS, Pursuant to the ANLAP Program, if the property appraises at or for less than Ten Thousand and no/100 Dollars ($10,000.00) the minimum acceptable bid must be at least One Thousand and no/100 Dollars ($1,000.00); if the property appraises at or for less than Twenty Thousand and no/100 Dollars ($20,000.00) but more than Ten Thousand and no/100 Dollars ($10,000.00) the minimum acceptable bid must be at least Two Thousand and no/100 Dollars ($2,000.00); and if the property appraises for more than Twenty Thousand and no/100 Dollars ($20,000.00) the minimum acceptable bid must be Two Thousand and no/100 Dollars ($2,000.00), plus fifty percent (50%) of the appraised value which exceeds Twenty Thousand and no/100 Dollars ($20,000.00); and

WHEREAS, Pursuant to the ANLAP Program, an Adjacent Neighbor means a person who owns one parcel, or two or more contiguous parcels, or real property that is immediately adjacent to a City-owned parcel and at least one of the parcels is an improved parcel which the person occupies as his primary residence; and

WHEREAS, Pursuant to the ANLAP Program, any deed conveying a parcel pursuant thereto shall contain covenants which: (1) prohibit the grantee from conveying, assigning or otherwise transferring the parcel except in conjunction with the sale of the real estate on which grantee's primary residence is located, including the adjacent side yard if any; and (2) require that the parcel be improved with landscaped open space within six months of the conveyance of such parcel and prohibit the construction of any permanent improvements on the parcel, excluding only improvements made by the grantee on the parcel that constitute an integrated addition to the grantee's primary residence, or a garage appurtenant thereto; and (3) require the grantee to maintain the parcel in accordance with the provisions of the Municipal Code of Chicago. The covenants shall terminate 10 years after the date of the conveyance of the parcel to the grantee; and

WHEREAS, The Department of Planning and Development ("DPD") of the City desires to convey the vacant parcel of real property identified on Exhibit A to this ordinance (the "ANLAP Parcel") to Mateo Osorio (the "Purchaser"), who has a principal residence of 4811 South Laflin Street, Chicago, Illinois 60609; and

WHEREAS, DPD has caused notice of the proposed sale of the ANLAP Parcel to be sent to all eligible adjacent neighbors (if any); and

WHEREAS, Purchaser's proposal was the only proposal received by the deadline indicated in the aforesaid notice; and

WHEREAS, Pursuant to Resolution Number 15-099-21 adopted on November 19, 2015, by the Plan Commission of the City of Chicago ("Commission"), the Commission approved the sale of the Property to the Purchaser; now, therefore,

Be It Ordained by the City Council of the City of Chicago:

SECTION 1. The City hereby accepts the bid of the Purchaser to purchase the ANLAP Parcel, which purchase shall be subject to all of the terms, conditions, covenants and restrictions of the ANLAP Program and the ANLAP Program Ordinance.

SECTION 2. The Mayor or his proxy is authorized to execute, and the City Clerk or Deputy City Clerk is authorized to attest, a quitclaim deed conveying the ANLAP Parcel to the Purchaser for the purchase price of One Thousand One Hundred and no/100 Dollars ($1,100.00). Such deed shall include a covenant obligating the Purchaser to use the ANLAP Parcel only for a use consistent with the requirements of the ANLAP Program Ordinance.

SECTION 3. If any provision of this ordinance shall be held to be invalid or unenforceable for any reason, the invalidity of such provision shall not affect any of the other provisions of this ordinance.

SECTION 4. All ordinances, resolutions, motions or orders inconsistent with this ordinance are hereby repealed to the extent of such conflict.

SECTION 5. This ordinance shall take effect upon its passage and approval.

Exhibit "A" referred to in this ordinance reads as follows:

Exhibit "A".

Bidder:

Mateo Osorio.

Bidder's Address:

4811 South Laflin Street
Chicago, Illinois 60609.

Bid Amount:

$1,100.00.

Appraised Value:

$1,600.00.

Legal Description (subject to title commitment and survey):

Lot 45 in the resubdivision of Blocks 1 and 2 in Kay's Addition to Chicago, a subdivision of the northwest quarter of the northwest quarter of the northwest quarter and the south half of the northwest quarter of the northwest quarter of Section 8, Township 38 North, Range 14, East of the Third Principal Meridian, in Cook County, Illinois.

Address:

4809 South Laflin Street
Chicago, Illinois 60609.

Property Index Number:

20-08-110-004-0000.

5329 S. Michigan Ave.

[O2015-8557]

WHEREAS, The City of Chicago ("City") is a home rule unit of government by virtue of the provisions of the Constitution of the State of Illinois of 1970 and, as such, may exercise any power and perform any function pertaining to its government and affairs; and

WHEREAS, The City, through the foreclosure of demolition liens, tax sales and other methods of acquisition, has acquired title to numerous parcels of real property which are of minimal value and costly to clean up and maintain, and because title to such properties was vested in the City, the properties were exempted from real estate taxes, thus depriving the City of revenue; and

WHEREAS, Pursuant to an ordinance (the "Original Program Ordinance") adopted by the City Council of the City ("City Council") on March 6, 1981 and published on pages 5584 and 5585 of the *Journal of the Proceedings of the City Council of the City of Chicago* ("*Journal*") for such date, the City established a program for the disposition of certain vacant real property owned by the City known as the Adjacent Neighbors Land Acquisition Program; and

WHEREAS, The Original Program Ordinance was amended by ordinances adopted on July 23, 1982 and published in the *Journal* for such date at pages 11830 -- 11833, and on January 7, 1983 and published in the *Journal* for such date at pages 14803 -- 14805 (the Original Program Ordinance and such two amending ordinances, collectively, the "Original ANLAP Ordinances"); and

WHEREAS, Pursuant to an ordinance adopted by the City Council on September 14, 1994 and published in the *Journal* for such date at pages 56195 -- 56198, the City Council repealed the Original ANLAP Ordinances, and established a new program, also known as the Adjacent Neighbors Land Acquisition Program, for the disposition of certain vacant real property owned by the City, which ordinance was subsequently amended by ordinances adopted on September 4, 2002 and published in the *Journal* for such date at pages 92771 -- 92773, and on July 28, 2010 and published in the *Journal* for such date at pages 97370 -- 97374, and on June 25, 2014 and published in the *Journal* for such date at pages 83533 -- 83535 (such new program, as amended, the "ANLAP Program"); and

WHEREAS, Pursuant to the ANLAP Program, as codified at Municipal Code Section 2-159-010, et seq. (the "ANLAP Program Ordinance"), a qualified City-owned parcel may be sold if it has an appraised value of not more than Fifty Thousand and no/100 Dollars ($50,000.00); and

WHEREAS, Pursuant to the ANLAP Program, if the property appraises at or for less than Ten Thousand and no/100 Dollars ($10,000.00) the minimum acceptable bid must be at least One Thousand and no/100 Dollars ($1,000.00); if the property appraises at or for less than Twenty Thousand and no/100 Dollars ($20,000.00) but more than Ten Thousand and no/100 Dollars ($10,000.00) the minimum acceptable bid must be at least Two Thousand and no/100 Dollars ($2,000.00); and if the property appraises for more than Twenty Thousand and no/100 Dollars ($20,000.00) the minimum acceptable bid must be Two Thousand and no/100 Dollars ($2,000.00), plus fifty percent (50%) of the appraised value which exceeds Twenty Thousand and no/100 Dollars ($20,000.00); and

WHEREAS, Pursuant to the ANLAP Program, an Adjacent Neighbor means a person who owns one parcel, or two or more contiguous parcels, of real property that is immediately adjacent to a City-owned parcel and at least one of the parcels is an improved parcel which the person occupies as his primary residence; and

WHEREAS, Pursuant to the ANLAP Program, any deed conveying a parcel pursuant thereto shall contain covenants which: (1) prohibit the grantee from conveying, assigning or otherwise transferring the parcel except in conjunction with the sale of the real estate on which grantee's primary residence is located, including the adjacent side yard if any; and

(2) require that the parcel be improved with landscaped open space within six months of the conveyance of such parcel and prohibit the construction of any permanent improvements on the parcel, excluding only improvements made by the grantee on the parcel that constitute an integrated addition to the grantee's primary residence, or a garage appurtenant thereto; and (3) require the grantee to maintain the parcel in accordance with the provisions of the Municipal Code of Chicago. The covenants shall terminate 10 years after the date of the conveyance of the parcel to the grantee; and

WHEREAS, The Department of Planning and Development ("DPD") of the City desires to convey the vacant parcel of real property identified on Exhibit A to this ordinance (the "ANLAP Parcel") to Andrea Brezill (the "Purchaser"), who has a principal residence of 5327 South Michigan Avenue, Chicago, Illinois 60615, which ANLAP Parcel is located in the 47th/State Project Area ("Area") established pursuant to ordinances adopted by the City Council on July 21, 2004 and published in the *Journal* for such date at pages 27705 -- 27844; and

WHEREAS, DPD has caused notice of the proposed sale of the ANLAP Parcel to be sent to all eligible adjacent neighbors (if any) and has also caused public notice advertising the City's intent to enter into the sale of the ANLAP parcel to the Purchaser to be published in the *Chicago Sun-Times*, a newspaper of general circulation, on October 28, 2015; and

WHEREAS, Purchaser's proposal was the only proposal received by the deadline indicated in the aforesaid notice; and

WHEREAS, Pursuant to Resolution Number 15-090-21 adopted on October 15, 2015, by the Plan Commission of the City of Chicago ("Commission"), the Commission approved the sale of the Property to the Purchaser; now, therefore,

Be It Ordained by the City Council of the City of Chicago:

SECTION 1. The City hereby accepts the bid of the Purchaser to purchase the ANLAP Parcel, which purchase shall be subject to all of the terms, conditions, covenants and restrictions of the ANLAP Program and the ANLAP Program Ordinance.

SECTION 2. The Mayor or his proxy is authorized to execute, and the City Clerk or Deputy City Clerk is authorized to attest, a quitclaim deed conveying the ANLAP Parcel to the Purchaser for the purchase price of Three Thousand Two Hundred Fifty and no/100 Dollars ($3,250.00). Such deed shall include a covenant obligating the Purchaser to use the ANLAP Parcel only for a use consistent with the land uses permitted under the redevelopment plan for the Area and consistent with the requirements of the ANLAP Program Ordinance.

SECTION 3. If any provision of this ordinance shall be held to be invalid or unenforceable for any reason, the invalidity of such provision shall not affect any of the other provisions of this ordinance.

SECTION 4. All ordinances, resolutions, motions or orders inconsistent with this ordinance are hereby repealed to the extent of such conflict.

SECTION 5. This ordinance shall take effect upon its passage and approval.

Exhibit "A" referred to in this ordinance reads as follows:

Exhibit "A".

Bidder:

Andrea Brezill.

Bidder's Address:

5327 South Michigan Avenue.

Bid Amount:

$3,250.00.

Appraised Value:

$22,500.00.

Legal Description (subject to title commitment and survey):

Lot 29 in Block 1 in Elisha E. Hundley's Subdivision of 13 acres in the north half of the southwest quarter of the southwest quarter of Section 10, Township 38 North, Range 14, East of the Third Principal Meridian, in Cook County, Illinois.

Address:

5329 South Michigan Avenue
Chicago, Illinois 60615.

Property Index Number:

20-10-310-008-0000.

NEGOTIATED SALE OF CITY-OWNED PROPERTIES AT VARIOUS LOCATIONS.

The Committee on Housing and Real Estate submitted the following report:

CHICAGO, January 13, 2016.

To the President and Members of the City Council:

Your Committee on Housing and Real Estate, for which a meeting was held on January 12, 2016, having had under consideration the ordinances introduced by Mayor Rahm Emanuel on December 9, 2015, these being the negotiated sale of City-owned properties at various locations, begs leave to report and recommend that Your Honorable Body *Pass* the said ordinances transmitted herewith.

This recommendation was concurred in by a voice vote of all committee members present, with no dissenting votes.

Respectfully submitted,

(Signed) JOSEPH A. MOORE,
Chairman.

On motion of Alderman J. Moore, the said proposed ordinances transmitted with the foregoing committee report were *Passed* by yeas and nays as follows:

Yeas -- Aldermen Moreno, Hopkins, Dowell, Burns, Hairston, Sawyer, Mitchell, Harris, Beale, Sadlowski Garza, Thompson, Cárdenas, Quinn, Burke, Lopez, Foulkes, D. Moore, Curtis, O'Shea, Cochran, Brookins, Muñoz, Scott, Solis, Burnett, Ervin, Taliaferro, Reboyras, Santiago, Waguespack, Mell, Austin, Ramirez-Rosa, Villegas, Laurino, O'Connor, Napolitano, Reilly, Smith, Tunney, Arena, Cappleman, Pawar, Osterman, J. Moore, Silverstein -- 46.

Nays -- None.

Alderman Beale moved to reconsider the foregoing vote. The motion was lost.

The following are said ordinances as passed (the italic heading in each case not being a part of the ordinance):

5349 -- 5351 S. Ashland Ave.

[O2015-8559]

WHEREAS, The City of Chicago ("City") is a home rule unit of government by virtue of the provisions of the Constitution of the State of Illinois of 1970 and, as such, may exercise any power and perform any function pertaining to its government and affairs; and

WHEREAS, The City is the owner of the vacant parcel of property located at 5349 -- 5351 South Ashland Avenue, Chicago, Illinois 60609, which is legally described on Exhibit A attached hereto (the "Property"), which Property is located in the 63rd/Ashland Redevelopment Project Area ("Area") established pursuant ordinances adopted by the City Council of the City on March 29, 2006, published in the *Journal of the Proceedings of the City Council of the City of Chicago*, for such date at pages 72958 through 73124; and

WHEREAS, John Monteverde (the "Grantee"), of 218 Indian Trail Road, Oak Brook, Illinois 60523, has offered to purchase the Property from the City for the sum of Twelve Thousand Five Hundred and no/100 Dollars ($12,500.00), such amount being the appraised fair market value of the Property, to improve with a parking lot thereon; and

WHEREAS, Pursuant to Resolution Number 15-101-21 adopted on November 19, 2015, by the Plan Commission of the City of Chicago (the "Commission"), the Commission approved the negotiated sale of the Property to the Grantee; and

WHEREAS, Public notice advertising the City's intent to enter into a negotiated sale of the Property with the Grantee and requesting alternative proposals appeared in the *Chicago Sun-Times*, a newspaper of general circulation, on November 2, 2015 and November 9, 2015; and

WHEREAS, No alternative proposals were received by the deadline indicated in the aforesaid notice; now, therefore,

Be It Ordained by the City Council of the City of Chicago:

SECTION 1. The City Council of the City hereby approves the sale of the Property to the Grantee for the amount of Twelve Thousand Five Hundred and no/100 Dollars ($12,500.00).

SECTION 2. The Mayor or his proxy is authorized to execute, and the City Clerk or Deputy City Clerk is authorized to attest, a quitclaim deed conveying the Property to the Grantee. Such deed shall include a covenant obligating the Grantee to use the Property only for a use consistent with the land uses permitted under the redevelopment plan for the Area. Grantee's acceptance of the City's deed shall constitute Grantee's agreement to such covenant. The quitclaim deed shall also contain language substantially in the following form:

This conveyance is subject to the express condition that: 1) the Property is improved with a parking lot within 12 months of the date of this deed.

In the event that the condition is not met, the City of Chicago may re-enter the Property and revest title in the City of Chicago. Grantee, at the request of the City of Chicago, covenants to execute and deliver to the City a reconveyance deed to the Property to further evidence such revesting of title.

The Grantee acknowledges that if the Grantee develops the Property with a residential housing project, as defined under and that is subject to Section 2-45-115 of the Municipal Code of the City (the "2015 Affordable Requirements Ordinance"), the Grantee and such project shall be obligated to comply with the 2015 Affordable Requirements Ordinance.

SECTION 3. If any provision of this ordinance shall be held to be invalid or unenforceable for any reason, the invalidity or unenforceability of such provision shall not affect any of the other provisions of this ordinance.

SECTION 4. All ordinances, resolutions, motions or orders inconsistent with this ordinance are hereby repealed to the extent of such conflict.

SECTION 5. This ordinance shall take effect upon its passage and approval.

Exhibit "A" referred to in this ordinance reads as follows:

Exhibit "A".

Purchaser:

John Monteverde.

Purchaser's Address:

218 Indian Trail Road
Oak Brook, Illinois 60523.

Purchase Amount:

$12,500.00.

Appraised Value:

$12,500.00.

Legal Description (subject to title commitment and survey):

Lots 28 and 29 (except that part of said lots lying west of a line 50 feet of and parallel with the west line of said Section 8, as taken for widening of South Ashland Avenue) in Block 2 in New Ashland being a subdivision of the west half of the southwest quarter of the southwest quarter of Section 8, Township 38 North, Range 14, East of the Third Principal Meridian, in Cook County, Illinois.

Address:

5349 -- 5351 South Ashland Avenue
Chicago, Illinois 60609.

Property Index Number:

20-08-312-017-0000.

2025 W. George St.

[O2015-8526]

WHEREAS, The City of Chicago ("City") is a home rule unit of government by virtue of the provisions of the Constitution of the State of Illinois of 1970 and, as such, may exercise any power and perform any function pertaining to its government and affairs; and

WHEREAS, The City is the owner of the vacant parcel of property located at 2025 West George Street, Chicago, Illinois, which is legally described on Exhibit A attached hereto (the "Property"); and

WHEREAS, By ordinance adopted by the City Council of the City ("City Council") on April 26, 2006 and published in the *Journal of the Proceedings of the City Council of the City of Chicago* for such date at pages 75220 to 75226, the City Council approved the negotiated sale of the property to Ihor Ralko for Three Hundred Twenty Thousand and no/100 Dollars ($320,000.00), and whereas Ihor Ralko declined to purchase the Property; and

WHEREAS, Public notice advertising the City's intent to sell the Property appeared in the *Chicago Sun-Times*, a newspaper of general circulation, on June 13, 20 and 27, 2014 at a listing price of Six Hundred Twenty-five Thousand and no/100 Dollars ($625,000.00), which exceeded the Property's appraised fair market value of Five Hundred Twenty Thousand and no/100 Dollars ($520,000.00); and

WHEREAS, No responsive bids were received; and

WHEREAS, A second public notice advertising the City's intent to sell the Property appeared in the *Chicago Sun-Times*, a newspaper of general circulation, on September 25, October 2, and October 9, 2014 at a listing price of Five Hundred Twenty Thousand and no/100 Dollars ($520,000.00), which equaled the aforementioned appraised fair market value of the Property; and

WHEREAS, No responsive bids were received; and

WHEREAS, A third public notice advertising the City's intent to sell the Property appeared in the *Chicago Sun-Times*, a newspaper of general circulation, on July 17, 24 and 31, 2015 at a listing price of Three Hundred Forty Thousand and no/100 Dollars ($340,000.00), which equaled the Property's updated appraised fair market value of Three Hundred Forty Thousand and no/100 Dollars ($340,000.00); and

WHEREAS, The highest of the 11 responsive bids was submitted by John J. Pikarski, Jr. (the "Grantee"), an individual with a business address of 55 West Monroe Street, Suite 1700, Chicago, Illinois 60603 (the "Grantee"), in the amount of Three Hundred Seventy-six Thousand One Hundred and no/100 Dollars ($376,100.00), such amount being greater than the aforementioned updated appraised fair market value of the Property; and

WHEREAS, Pursuant to Resolution Number 15-103-21 adopted on November 19, 2015, by the Plan Commission of the City (the "Commission"), the Commission recommended the City through its Department of Planning and Development ("DPD") enter into a negotiated sale with the Grantee for the purchase of the Property; and

WHEREAS, The Property was marketed by the City's real estate broker, CBRE, pursuant to the terms of its master consulting agreement, with the transaction subject to a three percent (3%) brokerage commission fee; now, therefore,

Be It Ordained by the City Council of the City of Chicago:

SECTION 1. The City Council hereby approves the sale of the Property to the Grantee for the amount of Three Hundred Seventy-six Thousand One Hundred and no/100 Dollars ($376,100.00).

SECTION 2. The Commissioner of DPD ("Commissioner") or a designee of the Commissioner is authorized to execute any ancillary closing documents on behalf of the City.

SECTION 3. The Mayor or his proxy is authorized to execute, and the City Clerk or Deputy City Clerk is authorized to attest, a quitclaim deed conveying the Property to the Grantee.

SECTION 4. The transfer of title to the Property to the Grantee must close on or before 120 days from the publication of this ordinance (the "Outside Closing Date"), unless DPD, in its sole discretion extends such Outside Closing Date. If the closing does not occur by the

Outside Closing Date, this ordinance shall be null and void and the Grantee shall forfeit the Thirty-seven Thousand Six Hundred Ten and no/100 ($37,610.00) good faith purchase deposit tendered concurrently with Grantee's bid.

SECTION 5. If any provision of this ordinance shall be held to be invalid or unenforceable for any reason, the invalidity or unenforceability of such provision shall not affect any of the other provisions of this ordinance.

SECTION 6. All ordinances, resolutions, motions or orders inconsistent with this ordinance are hereby repealed to the extent of such conflict.

SECTION 7. This ordinance shall take effect upon its passage and approval.

Exhibit "A" referred to in ordinance reads as follows:

Exhibit "A".

Purchaser:

John J. Pikarski, Jr.

Purchaser's Address:

55 West Monroe Street, Suite 1700
Chicago, Illinois 60603.

Purchase Amount:

$376,100.

Appraised Value:

$340,000.

Legal Description (subject to title commitment and survey):

Lot 37 in the subdivision of that part of the south half of Lot 13 lying north of Clybourn Avenue in the Snow Estate Subdivision by the Superior Court Partition of part of

Section 30, Township 40 North, Range 13 East of the Third Principal Meridian, and part of Section 25, Township 40 North, Range 13, East of the Principal Meridian, in Cook County, Illinois.

Address:

2025 West George Street
Chicago, Illinois 60618.

Property Index Number:

14-30-122-002-0000.

1811 S. Lawndale Ave.

[O2015-8524]

WHEREAS, The City of Chicago ("City") is a home rule unit of government by virtue of the provisions of the Constitution of the State of Illinois of 1970 and, as such, may exercise any power and perform any function pertaining to its government and affairs; and

WHEREAS, The City is the owner of the vacant parcel of property located at 1811 South Lawndale Avenue, Chicago, Illinois, which is legally described on Exhibit A attached hereto (the "Property"), which Property is located in the Ogden/Pulaski Redevelopment Project Area ("Area") established pursuant to ordinances adopted by the City Council of the City on April 9, 2008, published in the *Journal of the Proceedings of the City Council of the City of Chicago* for such date at pages 24221 through 24477; and

WHEREAS, Miguel Ochoa ("Grantee") of 1808 South Millard Avenue, Chicago, Illinois 60623, has offered to purchase the Property from the City for the sum of Three Thousand Six Hundred and no/100 Dollars ($3,600.00), such amount being the appraised fair market value of the Property, to improve with landscaped open space thereon; and

WHEREAS, Pursuant to Resolution Number 15-097-21 adopted on November 19, 2015, by the Plan Commission of the City of Chicago (the "Commission"), the Commission approved the negotiated sale of the Property to the Grantee; and

WHEREAS, Public notice advertising the City's intent to enter into a negotiated sale of the Property with the Grantee and requesting alternative proposals appeared in the *Chicago Sun-Times*, a newspaper of general circulation, on October 9, 2015 and October 16, 2015; and

WHEREAS, No alternative proposals were received by the deadline indicated in the aforesaid notice; now, therefore,

Be It Ordained by the City Council of the City of Chicago:

SECTION 1. The City Council of the City hereby approves the sale of the Property to the Grantee for the amount of Three Thousand Six Hundred and no/100 Dollars ($3,600.00).

SECTION 2. The Mayor or his proxy is authorized to execute, and the City Clerk or Deputy City Clerk is authorized to attest, a quitclaim deed conveying the Property to the Grantee. Such deed shall include a covenant obligating the Grantee to use the Property only for use consistent with the land uses permitted under the redevelopment plan for the Area. Grantee's acceptance of the City's deed shall constitute Grantee's agreement to such covenant. The quitclaim deed shall also contain language substantially in the following form:

This conveyance is subject to the express condition that the Property is improved with landscaped open space within six months of the date of this deed. In the event that the condition is not met, the City of Chicago may re-enter the Property and revest title in the City of Chicago. Grantee, at the request of the City of Chicago, covenants to execute and deliver to the City a reconveyance deed to the Property to further evidence such revesting of title. This right of reverter and re-entry shall terminate upon the issuance of a certificate of completion, release or similar instrument by the City of Chicago.

The Grantee acknowledges that if the Grantee develops the Property with a residential housing project, as defined under and that is subject to Section 2-45-115 of the Municipal Code of the City (the "2015 Affordable Requirements Ordinance"), the Grantee and such project shall be obligated to comply with the 2015 Affordable Requirements Ordinance.

SECTION 3. If any provision of this ordinance shall be held to be invalid or unenforceable for any reason, the invalidity or unenforceability of such provision shall not affect any of the other provisions of this ordinance.

SECTION 4. All ordinances, resolutions, motions or orders inconsistent with this ordinance are hereby repealed to the extent of such conflict.

SECTION 5. This ordinance shall take effect upon its passage and approval.

Exhibit "A" referred to in this ordinance reads as follows:

Exhibit "A".

Purchaser:

Miguel Ochoa.

Purchaser's Address:

1808 South Millard Avenue
Chicago, Illinois 60623.

Appraised Amount:

$3,600.00

Purchase Amount:

$3,600.00

Legal Description (subject to title commitment and survey):

Lot 175 in Lansingh's Addition to Chicago, a subdivision of Lots 5, 6, 15 and 16 and the west 146.17 feet of Lots 4 and 17 in J. H. Kedzie's Subdivision of part of the southwest quarter of Section 23, Township 39 North, Range 13, East of the Third Principal Meridian, in Cook County, Illinois.

Address:

1811 South Lawndale Avenue
Chicago, Illinois 60623.

Property Index Number:

16-23-314-003-0000.

2711 W. 59th St.

[O2015-8532]

WHEREAS, The City of Chicago ("City") is a home rule unit of government by virtue of the provisions of the Constitution of the State of Illinois of 1970 and, as such, may exercise any power and perform any function pertaining to its government and affairs; and

WHEREAS, The City is the owner of the vacant parcel of property located at 2711 West 59th Street, Chicago, Illinois, which is legally described on Exhibit A attached hereto, (the "Property"); and

WHEREAS, Vilmer Alcaraz, Jr. (the "Grantee"), with a principal home address of 2701 West 59th Street, Chicago, Illinois 60629, has offered to purchase the Property from the City for the sum of Six Thousand Two Hundred Fifty and no/100 Dollars ($6,250.00), such amount being the appraised fair market value of the Property, to improve with landscaped open space thereon; and

WHEREAS, Pursuant to Resolution Number 15-091-21 adopted on October 15, 2015, by the Plan Commission of the City (the "Commission"), the Commission approved the negotiated sale of the Property to the Grantee; and

WHEREAS, Public notice advertising the City's intent to enter into a negotiated sale of the Property with the Grantee and requesting alternative proposals appeared in the *Chicago Sun-Times*, a newspaper of general circulation, on November 2 and November 9, 2015; and

WHEREAS, No alternative proposals were received by the deadline indicated in the aforesaid notice; now, therefore,

Be It Ordained by the City Council of the City of Chicago:

SECTION 1. The City Council of the City hereby approves the sale of the Property to the Grantee for the amount of Six Thousand Two Hundred Fifty and no/100 Dollars ($6,250.00),

SECTION 2. The Mayor or his proxy is authorized to execute, and the City Clerk or Deputy City Clerk is authorized to attest, a quitclaim deed conveying the Property to the Grantee. The quitclaim deed shall also contain language substantially in the following form:

This conveyance is subject to the express condition that: the Property is improved with landscaped open space within six months of the date of this deed. In the event that the condition is not met, the City of Chicago may re-enter the Property and revest title in the City of Chicago. Grantee, at the request of the City of Chicago, covenants to execute and deliver to the City a reconveyance deed to the Property to further evidence such revesting of title.

The Grantee acknowledges that if the Grantee develops the Property with a residential housing project, as defined under and that is subject to Section 2-45-115 of the Municipal Code of the City (the "2015 Affordable Requirements Ordinance"), the Grantee and such project shall be obligated to comply with the 2015 Affordable Requirements Ordinance.

SECTION 3. If any provision of this ordinance shall be held to be invalid or unenforceable for any reason, the invalidity or unenforceability of such provision shall not affect any of the other provisions of this ordinance.

SECTION 4. All ordinances, resolutions, motions or orders inconsistent with this ordinance are hereby repealed to the extent of such conflict.

SECTION 5. This ordinance shall take effect upon its passage and approval.

Exhibit "A" referred to in this ordinance reads as follows:

Exhibit "A".

Purchaser:

Vilmer Alcaraz, Jr.

Purchaser's Address:

2701 West 59th Street
Chicago, Illinois 60629.

Purchase Amount:

$6,250.00.

Appraised Value:

$6,250.00.

Legal Description (subject to title commitment and survey):

Lot 5 in Block 3 in Cobe and Mc-Kinnon's 63rd Street and California Avenue Subdivision of the west half of the southeast quarter of Section 13, Township 38 North, Range 13 East of the Third Principal Meridian, in Cook County, Illinois.

Address:

2711 West 59th Street
Chicago, Illinois 60629.

Property Index Numbers:

19-13-401-006-0000.

FIRST AMENDMENT TO AGREEMENT WITH GRIFFIN THEATRE COMPANY FOR SALE AND REDEVELOPMENT OF CITY-OWNED PROPERTY AT 1940 W. FOSTER AVE.

[O2015-8514]

The Committee on Housing and Real Estate submitted the following report:

CHICAGO, January 13, 2016.

To the President and Members of the City Council:

Your Committee on Housing and Real Estate, for which a meeting was held on January 12, 2016, having had under consideration the ordinance introduced by Mayor Rahm Emanuel on December 9, 2015, this being the amendment of a previously-passed negotiated sale of property at 1940 West Foster Avenue to Griffin Theater Company, begs leave to report and recommend that Your Honorable Body *Pass* the said ordinance transmitted herewith.

This recommendation was concurred in by a voice vote of all committee members present, with no dissenting votes.

Respectfully submitted,

(Signed) JOSEPH A. MOORE,
Chairman.

On motion of Alderman J. Moore, the said proposed ordinance transmitted with the foregoing committee report was Passed by yeas and nays as follows:

Yeas -- Aldermen Moreno, Hopkins, Dowell, Burns, Hairston, Sawyer, Mitchell, Harris, Beale, Sadlowski Garza, Thompson, Cárdenas, Quinn, Burke, Lopez, Foulkes, D. Moore, Curtis, O'Shea, Cochran, Brookins, Muñoz, Scott, Solis, Burnett, Ervin, Taliaferro, Reboyras, Santiago, Waguespack, Mell, Austin, Ramirez-Rosa, Villegas, Laurino, O'Connor, Napolitano, Reilly, Smith, Tunney, Arena, Cappleman, Pawar, Osterman, J. Moore, Silverstein -- 46.

Nays -- None.

Alderman Beale moved to reconsider the foregoing vote. The motion was lost.

The following is said ordinance as passed:

WHEREAS, Pursuant to an ordinance adopted by the City Council (the "City Council") of the City of Chicago (the "City") on July 28, 2010, and published at pages 97374 through 97410 in the *Journal of the Proceedings of the City Council of the City of Chicago* ("*Journal*") of such date, the City and Griffin Theatre Company, an Illinois not-for-profit corporation ("Developer"), entered into that certain Agreement for the Sale and Redevelopment of Land dated as of January 21, 2011, and recorded in the Office of the Recorder of Deeds of Cook County, Illinois (the "Recorder's Office"), on January 24, 2011, as Document Number 1102444032 (the "Original Agreement"); and

WHEREAS, Pursuant to the Original Agreement, the City conveyed the real property legally described on Exhibit A attached to the First Amendment (as hereinafter defined) (the "City Property") to Developer by quitclaim deed recorded in the Recorder's Office as Document Number 1102444033 on January 24, 2011; and

WHEREAS, The City Property is improved with a vacant structure that previously housed the City's 20th District Police Station and an adjoining parking lot; and

WHEREAS, The Developer paid $1.00 for the City Property, a write-down from its then-appraised fair market value of $1,200,000; and

WHEREAS, The land write-down was based on the Developer's agreement to redevelop and operate the City Property as a theater for a period of 10 years; and

WHEREAS, The Original Agreement permitted the Developer to construct the project in two phases ("Phase I" and "Phase II"); and

WHEREAS, Phase I involved the construction of a new 55-seat black box theater, a box office, business office, dressing rooms, and prop and scenery storage within the existing building; and

WHEREAS, Phase II involved the construction of an addition to the existing building for a new 100 -- 120 seat theater and a prop and scenery shop; and

WHEREAS, The Original Agreement required the Developer to commence Phase I no later than nine months after the transfer of the City Property (October 2011), and complete Phase II no later than five years after such transfer (January 2016); and

WHEREAS, The estimated budget for the project in the Original Agreement was $2,109,850 ($249,450 for Phase I and $1,860,400 for Phase II); and

WHEREAS, The Developer intended to raise funds for the project through a capital campaign, but the capital campaign coincided with the financial crisis and ensuing recession and, as a result, the Developer could not raise enough money to commence construction of either phase of the project; and

WHEREAS, The Developer is still interested in converting the former police station into a theater building and has proposed a revised, scaled-down project; and

WHEREAS, The revised project eliminates the new construction (proposed addition for a second theater), and is limited to the redevelopment of the existing building into an 85-seat black box theater, a box office, business office, dressing rooms, and prop and scenery storage, and

WHEREAS, The revised project is estimated to cost a total of $874,000; and

WHEREAS, The Developer has raised approximately half of the funds necessary to complete the revised project; and

WHEREAS, The City and the Developer desire to modify the terms of the Original Agreement to approve the revised proposal, to grant the Developer an extension of time in which to perform its obligations, and for other purposes as more fully set forth in the First Amendment (as hereinafter defined) (collectively, the "Updated Redevelopment Obligations"); and

WHEREAS, The City is a home rule unit of government by virtue of the provisions of the Constitution of the State of Illinois of 1970 and, as such, may exercise any power and perform any function pertaining to its government and affairs; now, therefore,

Be It Ordained by the City Council of the City of Chicago:

SECTION 1. The foregoing recitals are hereby adopted as the findings of the City Council.

SECTION 2. The Updated Redevelopment Obligations are hereby approved. This approval is expressly conditioned upon the City and the Developer entering into a First Amendment to Agreement for the Sale and Redevelopment of Land in substantially the form attached

hereto as Exhibit A (the "First Amendment"). The Commissioner of the Department of Planning and Development (the "Commissioner") or a designee of the Commissioner is each hereby authorized, with the approval of the City's Corporation Counsel as to form and legality, to negotiate, execute and deliver the First Amendment and such other supporting documents as may be necessary or appropriate to carry out and comply with the provisions of the First Amendment, with such changes, deletions, insertions, terms and provisions as the Commissioner deems appropriate.

SECTION 3. If any provision of this ordinance shall be held to be invalid or unenforceable for any reason, the invalidity or unenforceability of such provision shall not affect any of the other provisions of this ordinance.

SECTION 4. All ordinances, resolutions, motions or orders in conflict with this ordinance are hereby repealed to the extent of such conflict.

SECTION 5. This ordinance shall take effect immediately upon its passage and approval.

Exhibit "A" referred to in this ordinance reads as follows:

Exhibit "A".
(To Ordinance)

First Amendment To Redevelopment Agreement With Griffin Theatre Company For Sale And Redevelopment Of Land.

This First Amendment to Agreement for the Sale and Redevelopment of Land ("First Amendment") is entered into on or as of the _____ day of _____, 201__, by and between the City of Chicago, an Illinois municipal corporation ("City"), acting by and through its Department of Planning and Development ("DPD"), having its principal offices at City Hall, 121 North LaSalle Street, Chicago, Illinois 60602, and Griffin Theatre Company, an Illinois not-for-profit corporation ("Developer"), whose offices are located at 3711 North Ravenswood Avenue, Number 145, Chicago, Illinois 60613.

Recitals.

Whereas, Pursuant to an ordinance adopted by the City Council of the City ("City Council") on July 28, 2010, and published at pages 97374 through 97410 in the *Journal of the Proceedings of the City Council of the City of Chicago* ("*Journal*") of such date, the City and the Developer entered into that certain Agreement for the Sale and Redevelopment of Land dated as of January 21, 2011, and recorded in the Office of the Recorder of Deeds

of Cook County, Illinois (the "Recorder's Office"), on January 24, 2011, as Document Number 1102444032 (the "Original Agreement" and, as amended by this First Amendment, the "Agreement"); and

Whereas, Pursuant to the Original Agreement, the City conveyed the real property legally described on (Sub)Exhibit A attached hereto (the "City Property") to Developer by quitclaim deed recorded in the Recorder's Office as Document Number 1102444033 on January 24, 2011; and

Whereas, The City Property is improved with a vacant structure that previously housed the City's 20th District Police Station and an adjoining parking lot; and

Whereas, The Developer paid $1.00 for the City Property, a write-down from its then-appraised fair market value of $1,200,000; and

Whereas, The land write-down was based on the Developer's agreement to redevelop and operate the City Property as a theater for a period of 10 years; and

Whereas, The Original Agreement permitted the Developer to construct the Project in two phases; and

Whereas, Phase I involved the construction of a new 55-seat black box theater, a box office, business office, dressing rooms, and prop and scenery storage within the existing building; and

Whereas, Phase II involved the construction of an addition to the existing building for a new 100 -- 120 seat theater and a prop and scenery shop; and

Whereas, The Original Agreement required the Developer to commence Phase I no later than nine months after the closing, and complete Phase II no later than five years after the closing; and

Whereas, The estimated budget for the Project in the Original Agreement was $2,109,850 ($249,450 for Phase I and $1,860,400 for Phase II); and

Whereas, The Developer intended to raise funds for the Project through a capital campaign, but the capital campaign coincided with the financial crisis and ensuing recession and, as a result, the Developer could not raise enough money to commence construction of either phase of the Project; and

Whereas, The Developer is still interested in converting the former police station into a theater building and has proposed a revised, scaled-down Project (as hereinafter redefined); and

Whereas, The revised Project eliminates the second theater, and is estimated to cost a total of $874,000; and

Whereas, The Developer has raised approximately half of the funds necessary to complete the revised Project; and

Whereas, The City and the Developer desire to modify the terms of the Original Agreement to approve the revised proposal, to grant the Developer an extension of time in which to perform its obligations, and for other purposes as more fully set forth below; and

Whereas, As security for the Developer's completion of construction as provided herein and compliance with the use restriction set forth in Section 14.1 of the Original Agreement, the Developer has agreed to execute a reconveyance deed in the form attached hereto as (Sub)Exhibit D (the "Reconveyance Deed"); and

Whereas, The City Council, pursuant to an ordinance adopted on _____, 201__, and published at pages _____ through _____ in the *Journal* of such date, authorized the execution of this First Amendment.

Now, Therefore, In consideration of the mutual covenants and agreements contained herein, and for other good and valuable consideration, the receipt and sufficiency of which are hereby acknowledged, the parties agree as follows:

1. Incorporation Of Recitals; Defined Terms.

The foregoing recitals constitute an integral part of this agreement and are incorporated herein by this reference with the same force and effect as if set forth herein as agreements of the parties. All capitalized terms used but not otherwise defined herein shall have the same meanings given to said terms in the Original Agreement.

2. Definition Of Project.

The Original Agreement is hereby amended to define the term "Project" to mean the construction of an 85-seat black box theater, a box office, business office, dressing rooms, prop and scenery storage, and associated parking and landscaping. The Project will include a green roof (100 percent of the net roof area), and exceed the requirements of ASHRAE 90-1-2004.

3. Phasing.

The Developer intends to build the Project in two phases in accordance with the phasing plan attached hereto as (Sub)Exhibit B-1. Phase I generally involves interior demolition and exterior improvements, including a new ADA-compliant exterior ramp and entry, and Phase II generally involves redevelopment of the interior of the existing building into the theater space and related components, and installation of the green roof. (Sub)Exhibit B to the Original Agreement is hereby amended by deleting the exhibit in its entirety and replacing it with (Sub)Exhibit B-1 attached hereto.

4. Project Budget.

Section 8 of the Original Agreement is hereby amended by deleting the section in its entirety and replacing it with the following:

The total budget for Phase I and Phase II of the Project (the "Budget") is currently estimated to be $874,000, as detailed in (Sub)Exhibit B-1.

5. Construction Plans.

(Sub)Exhibit C to the Original Agreement is hereby amended by deleting the exhibit in its entirety and replacing it with (Sub)Exhibit C attached hereto. Section 10.1 of the Original Agreement is hereby amended by deleting the section in its entirety and replacing it with the following:

The Developer shall construct the Project on the Property in accordance with the site plan and architectural drawings prepared by Prashanth Mahakali P.C., dated July 3, 2012, rev. September 29, 2015, and attached hereto as (Sub)Exhibit C, and such other plans and specifications as DPD may hereafter approve (collectively, "Plans"). No material deviation from the Plans may be made without the prior written approval of DPD.

6. Commencement And Completion Of Project.

Section 12 of the Original Agreement is hereby amended by deleting the section in its entirety and replacing it with the following:

The Developer shall complete Phase I of the Project no later than September 4, 2016; provided, however, DPD, in its sole discretion, may grant two extensions of 30 days each (60 days in the aggregate) for completion of Phase I. The Developer shall complete Phase II no later than 11 months after the completion of Phase I; provided, however, DPD, in its sole discretion, may grant three extensions of 30 days each (90 days in the aggregate) for completion of Phase II. The Developer shall give written notice to the City within five days after it commences construction of each phase. The Developer shall construct the Project in accordance with the Plans and all laws and covenants and restrictions of record. Upon completion of the Project, the Developer shall request from the City a Certificate of Completion.

7. Certificate Of Completion.

The first sentence of Section 13 of the Original Agreement is hereby amended by inserting the underscored language and deleting the struck-through language as follows:

"Upon completion of ~~each phase~~ the Project, the Developer shall deliver to the City a request for inspection ("Request for Inspection") in substantially the form attached hereto as (Sub)Exhibit F."

8. Reconveyance Deed.

Section 19.6 of the Original Agreement is hereby amended by deleting the section in its entirety and replacing it with the following:

19.6 After Closing. If an Event of Default occurs after the Closing but prior to the expiration of the 10-year use period set forth in Section 14.1, and the default is not cured in the time period provided for in Section 19.3 above, the City may terminate this Agreement and exercise any and all remedies available to it at law or in equity, including, without limitation, the right to revest title to the Property in the City pursuant to the Reconveyance Deed, provided, however, that the recording of the Reconveyance Deed shall not defeat, render invalid, or limit in any way, the lien of any mortgage authorized by this Agreement.

9. [Prevailing Wage. Application to be determined.]

10. MBE/WBE Budget.

(Sub)Exhibit H to the Original Agreement is hereby amended by deleting the exhibit in its entirety and replacing it with the MBE/WBE budget attached hereto as (Sub)Exhibit B-2.

11. Building Permits And Other Governmental Approvals.

Section 7 of the Original Agreement is hereby amended by deleting the section in its entirety and replacing it with the following:

The Developer shall deliver to the City all building permits and governmental approvals necessary for each Phase of the Project prior to commencing construction of such Phase.

12. Notices.

The notice address table in Section 25 of the Original Agreement is hereby deleted in its entirety and the following substituted in lieu thereof:

If To The City:	City of Chicago Department of Planning and Development 121 North LaSalle Street, Room 1000 Chicago, Illinois 60602 Attention: Commissioner

with a copy to:

City of Chicago
Department of Law
121 North LaSalle Street, Suite 600
Chicago, Illinois 60602
Attention: Lisa Misher

If To The Developer:

Griffin Theatre Company
3711 North Ravenswood Avenue, Suite 145
Chicago, Illinois 60613
Attention: _____

with a copy to:

_____

_____

_____

_____

13. Prohibition On Contributions.

Section 28 of the Original Agreement is hereby amended by deleting the section in its entirety and replacing it with the following:

Section 28.

Prohibition On Certain Contributions Pursuant To
Mayoral Executive Order No. 2011-4.

28.1 The Developer agrees that the Developer, any person or entity who directly or indirectly has an ownership or beneficial interest in the Developer of more than 7.5 percent ("Owners"), spouses and domestic partners of such Owners, the Developer's contractors (i.e., any person or entity in direct contractual privity with the Developer regarding the subject matter of this Agreement) ("Contractors"), any person or entity who directly or indirectly has an ownership or beneficial interest in any Contractor of more than 7.5 percent ("Subowners") and spouses and domestic partners of such Subowners (such Owners and all other preceding classes of persons and entities, collectively the "Identified

Parties"), shall not make a contribution of any amount to the Mayor of the City of Chicago or to his political fundraising committee (a) after execution of this Agreement by the Developer, (b) while this Agreement or any Other Contract (as hereinafter defined) is executory, (c) during the term of this Agreement or any Other Contract, or (d) during any period while an extension of this Agreement or any Other Contract is being sought or negotiated. This provision shall not apply to contributions made prior to May 16, 2011, the effective date of Executive Order 2011-4.

28.2 The Developer represents and warrants that from the later of (a) May 16, 2011, or (b) the date the City approached the Developer, or the date the Developer approached the City, as applicable, regarding the formulation of this Agreement, no Identified Parties have made a contribution of any amount to the Mayor or to his political fundraising committee.

28.3 The Developer agrees that it shall not: (a) coerce, compel or intimidate its employees to make a contribution of any amount to the Mayor or to the Mayor's political fundraising committee; (b) reimburse its employees for a contribution of any amount made to the Mayor or to the Mayor's political fundraising committee; or (c) bundle or solicit others to bundle contributions to the Mayor or to his political fundraising committee.

28.4 The Developer agrees that the Identified Parties must not engage in any conduct whatsoever designed to intentionally violate this provision or Mayoral Executive Order Number 2011-4 or to entice, direct or solicit others to intentionally violate this provision or Mayoral Executive Order Number 05-1.

28.5 Notwithstanding anything to the contrary contained herein, the Developer agrees that a violation of, noncompliance with, misrepresentation with respect to, or breach of any covenant or warranty under this Section 28 or violation of Mayoral Executive Order Number 2011-4 constitutes a breach and default under this Agreement, and under any Other Contract for which no opportunity to cure will be granted, unless the City, in its sole discretion, elects to grant such an opportunity to cure. Such breach and default entitles the City to all remedies (including, without limitation, termination for default) under this Agreement, and under any Other Contract, at law and in equity. This provision amends any Other Contract and supersedes any inconsistent provision contained therein.

28.6 If the Developer intentionally violates this provision or Mayoral Executive Order Number 2011-4 prior to the Closing, the City may elect to decline to close the transaction contemplated by this Agreement.

28.7 For purposes of this provision:

(a) "Bundle" means to collect contributions from more than one source, which contributions are then delivered by one person to the Mayor or to his political fundraising committee.

(b) "Other Contract" means any other agreement with the City to which the Developer is a party that is (i) formed under the authority of Chapter 2-92 of the Municipal Code; (ii) entered into for the purchase or lease of real or personal property; or (iii) for materials, supplies, equipment or services which are approved or authorized by the City Council.

(c) "Contribution" means a "political contribution" as defined in Chapter 2-156 of the Municipal Code, as amended.

(d) Individuals are "domestic partners" if they satisfy the following criteria:

(i) they are each other's sole domestic partner, responsible for each other's common welfare; and

(ii) neither party is married; and

(iii) the partners are not related by blood closer than would bar marriage in the State of Illinois; and

(iv) each partner is at least 18 years of age, and the partners are the same sex, and the partners reside at the same residence; and

(v) two of the following four conditions exist for the partners:

(1) The partners have been residing together for at least 12 months.

(2) The partners have common or joint ownership of a residence.

(3) The partners have at least two of the following arrangements:

(A) joint ownership of a motor vehicle;

(B) joint credit account;

(C) a joint checking account;

(D) a lease for a residence identifying both domestic partners as tenants.

(4) Each partner identifies the other partner as a primary beneficiary in a will.

(e) "Political fundraising committee" means a "political fundraising committee" as defined in Chapter 2-156 of the Municipal Code, as amended.

14. Shakman Accord.

The Original Agreement is hereby amended by adding a new Section 32, as follows:

Section 32.

Shakman.

32.1 The City is subject to the May 31, 2007 Order entitled "Agreed Settlement Order and Accord" (the "Shakman Accord") and the August 16, 2007 "City of Chicago Hiring Plan" (the "City Hiring Plan") entered in *Shakman v. Democratic Organization of Cook County*, Case Number 69 C 2145 (United States District Court for the Northern District of Illinois). Among other things, the Shakman Accord and the City Hiring Plan prohibit the City from hiring persons as governmental employees in non-exempt positions on the basis of political reasons or factors.

32.2 The Developer is aware that City policy prohibits City employees from directing any individual to apply for a position with the Developer, either as an employee or as a subcontractor, and from directing the Developer to hire an individual as an employee or as a subcontractor. Accordingly, the Developer must follow its own hiring and contracting procedures, without being influenced by City employees. Any and all personnel provided by the Developer under this Agreement are employees or subcontractors of the Developer, not employees of the City of Chicago. This Agreement is not intended to and does not constitute, create, give rise to, or otherwise recognize an employer-employee relationship of any kind between the City and any personnel provided by the Developer.

32.3 The Developer will not condition, base, or knowingly prejudice or affect any term or aspect of the employment of any personnel provided under this Agreement, or offer employment to any individual to provide services under this Agreement, based upon or because of any political reason or factor, including, without limitation, any individual's political affiliation, membership in a political organization or party, political support or activity, political financial contributions, promises of such political support, activity or financial contributions, or such individual's political sponsorship or recommendation. For purposes of this Agreement, a political organization or party is an identifiable group or entity that has as its primary purpose the support of or opposition to candidates for elected public office. Individual political activities are the activities of individual persons in support of or in opposition to political organizations or parties or candidates for elected public office.

32.4 In the event of any communication to the Developer by a City employee or City official in violation of Section 32.2 above, or advocating a violation of Section 32.3 above, the Developer will, as soon as is reasonably practicable, report such

communication to the Hiring Oversight Section of the City's Office of the Inspector General ("IGO Hiring Oversight"), and also to the head of the relevant City department utilizing services provided under this Agreement. The Developer will also cooperate with any inquiries by IGO Hiring Oversight or the Shakman Monitor's Office related to the contract.

15. Shakman Accord.

The Original Agreement is hereby amended by adding a new Section 33, as follows:

Section 33.

Failure To Maintain Eligibility To Do Business With City.

Failure by the Developer or any controlling person (as defined in Section 1-23-010 of the Municipal Code) thereof to maintain eligibility to do business with the City of Chicago as required by Section 1-23-030 of the Municipal Code shall be grounds for termination of this Agreement and the transactions contemplated hereby. The Developer shall at all times comply with Section 2-154-020 of the Municipal Code.

16. Business Relationships.

The Original Agreement is hereby amended by adding a new Section 34, as follows:

Section 34.

Business Relationships.

The Developer acknowledges (a) receipt of a copy of Section 2-156-030(b) of the Municipal Code, (b) that it has read such provision and understands that pursuant to such Section 2-156-030(b) it is illegal for any elected official of the City, or any person acting at the direction of such official, to contact, either orally or in writing, any other City official or employee with respect to any matter involving any person with whom the elected City official or employee has a "Business Relationship" (as defined in Section 2-156-080 of the Municipal Code), or to participate in any discussion in any City Council committee

hearing or in any City Council meeting or to vote on any matter involving the person with whom an elected official has a Business Relationship, and (c) notwithstanding anything to the contrary contained in this Agreement, that a violation of Section 2-156-030(b) by an elected official, or any person acting at the direction of such official, with respect to any transaction contemplated by this Agreement shall be grounds for termination of this Agreement and the transactions contemplated hereby. The Developer hereby represents and warrants that no violation of Section 2-145-030(b) has occurred with respect to this Agreement or the transactions contemplated hereby.

17. Ratification.

Except as provided in this First Amendment, the terms of the Original Agreement are hereby ratified and confirmed and the parties agree that the provisions contained therein are in full force and effect, as amended hereby, as of the date hereof. Any reference to the "Agreement" shall mean the Original Agreement, as modified by this First Amendment.

18. Conflict.

In case of a conflict between the terms and conditions of the Original Agreement and this First Amendment, the terms and conditions of this First Amendment shall govern and control.

19. Counterparts.

This First Amendment may be executed in two or more counterparts, each of which shall be deemed an original and all of which together shall constitute one and the same instrument.

In Witness Whereof, The parties have executed this First Amendment effective as of the day and year first set forth above.

City of Chicago, an Illinois municipal corporation

By: _____

David Reifman,
Commissioner of Planning
and Development

Griffin Theatre Company, an Illinois
not-for-profit corporation

By: _____
Claire Conley

Its: President

State of Illinois)
) SS.
County of Cook)

I, the undersigned, a notary public in and for said County, in the State aforesaid, do hereby certify that David Reifman, the Commissioner of the Department of Planning and Development of the City of Chicago, an Illinois municipal corporation ("City"), and personally known to me to be the same person whose name is subscribed to the foregoing instrument, appeared before me this day in person and, being first duly sworn by me, acknowledged that, as said Commissioner, he signed and delivered the foregoing instrument pursuant to authority given by the City as his free and voluntary act and as the free and voluntary act and deed of the City, for the uses and purposes therein set forth.

Given under my notarial seal this _____ day of _____, 201__.

_____
Notary Public

State of Illinois)
) SS.
County of Cook)

I, the undersigned, a notary public in and for said County, in the State aforesaid, do hereby certify that Clair Conley, the President of the Griffin Theatre Company, an Illinois not-for-profit corporation (the "Corporation"), personally known to me to be the same person whose name is subscribed to the foregoing instrument, appeared before me this day in person and, being first duly sworn by me, acknowledged that she signed and delivered the foregoing instrument pursuant to authority given by the Corporation, as her free and voluntary act and as the free and voluntary act and deed of the Corporation, for the uses and purposes therein set forth.

Given under my notarial seal this _____ day of _____, 201__.

_____
Notary Public

[(Sub)Exhibit "D" referred to in this First Amendment to Agreement with Griffin Theatre Company for Sale and Redevelopment of Land unavailable at time of printing.]

[(Sub)Exhibit "C" referred to in this First Amendment to Agreement with Griffin Theatre Company for Sale and Redevelopment of Land printed on page 17085 of this *Journal*.]

(Sub)Exhibit "A", "B-1" and "B-2" referred to in this First Amendment to Agreement with Griffin Theatre Company for the Sale and Redevelopment of Land read as follows:

(Sub)Exhibit "A".
(To First Amendment To Agreement With Griffin Theatre Company For Sale And Redevelopment Of Land)

Legal Description Of City Property:

Lots 23 through 26, both inclusive, in Block 7 in Nicholas Miller's Subdivision of part of the southwest quarter of the northeast quarter of Section 7, Township 40 North, Range 14, (except the east 511 feet thereof) East of the Third Principal Meridian, in Cook County, Illinois.

Commonly Known As:

1940 West Foster Avenue
Chicago, Illinois.

Permanent Index Numbers:

14-07-225-022-0000; and

14-07-225-023-0000.

(Sub)Exhibit "B-1".
(To First Amendment To Agreement With Griffin Theatre Company For Sale And Redevelopment Of Land)

Phasing Plan And Budget.

(Subject To Adjustment)

Construction Phase	Permit Phase	Description Of work	Estimated Duration	Beginning Date	Ending Date	Estimated Cost
Phase I	P-I	Interior demolition, asbestos removal, radiator and pipe removal/repair	2 months	01/04/16	03/04/16	$ 45,500
	P-II	Tuckpointing, masonry, roof, exterior cleaning, doors and windows	3 months*	03/04/16	06/04/16	$ 19,500
	P-III	Exterior ramp/entry, landscaping, ADA compliant components	6 months*	03/04/16	09/04/16	$156,650
Phase II	P-IV	Interior framing and structure	1 month	09/04/16	10/04/16	$ 63,800
		Interior plumbing, electrical, HVAC	4 months	10/04/16	02/04/17	$232,000
		Green roof installation	1 month	02/04/17	03/04/17	$ 30,000
		Interior insulation, drywall	2 months	03/04/17	05/04/17	$ 24,600
		Interior finishing, flooring, trim-work, fixtures	3 months	05/04/17	08/04/17	$132,850

Estimated Costs of Construction $704,900

Cost not Associated to Construction Phase	
General Requirements 6 percent	$ 42,300
Overhead Profit 2 percent	14,000
Contractor Profit 6 percent	42,300
Contingency 10 percent	70,500
Subtotal	$169,100
Estimated Project Total Cost	$874,000

(Sub)Exhibit "B-2".
(To First Amendment To Agreement With Griffin Theatre Company For Sale And Redevelopment Of Land)

MBE/WBE Budget.

		MBE	WBE
Soft Cost			
Survey	$ --		
Architectural	75,000.00		
Less DCEO grant	(75,000.00)		
Legal	--		
Insurance	--		
General Contractor	98,684.32		
Subtotal:	$ 98,684.32		
Hard Costs			
Demolition	$ 45,555.00	$ 35,200.00	
Dumpsters	3,000.00		
Roof Patching	10,950.00	10,950.00	
Excavation	1,500.00		
Ramp	156,650.00	76,530.00	
Masonry and Metal	21,799.00		
Electrical	74,000.00		
Grid	4,500.00		
Concrete	5,000.00		
Framing	42,000.00	42,000.00	
Aluminum and Glass Entry	7,000.00		

		MBE	WBE
Carpentry	$ 5,000.00		
Doors	18,600.00		
Facade/Signage	10,000.00		$10,000.00
Plumbing	38,000.00		
HVAC	120,000.00		
Drywall	18,000.00	$18,000.00	
Painting	15,000.00		15,000.00
Insulation	6,594.00	6,594.00	
Tiles	10,000.00	10,000.00	
Flooring	5,000.00	5,000.00	
Acoustic Ceiling	1,500.00		
Sound Equipment	1,500.00		
Performance Electrical	8,000.00		
Dressing Rooms	1,500.00		
Landscaping	64,990.00	7,000.00	11,000.00
Subtotal:	$695,638.00		
Bathroom Fixtures	6,000.00		
Lighting Fixtures	1,500.00		
Fans	1,000.00		
Telephone System	750.00		
Subtotal:	9,250.00		
Contingent	70,488.80		
TOTAL:	$874,061.12	$211.274.00	$36,000.00
		24.17%	4.12%

(*Sub*)*Exhibit "C".*
(To First Amendment To Agreement With Griffin Theatre Company For Sale And Redevelopment Of Land)

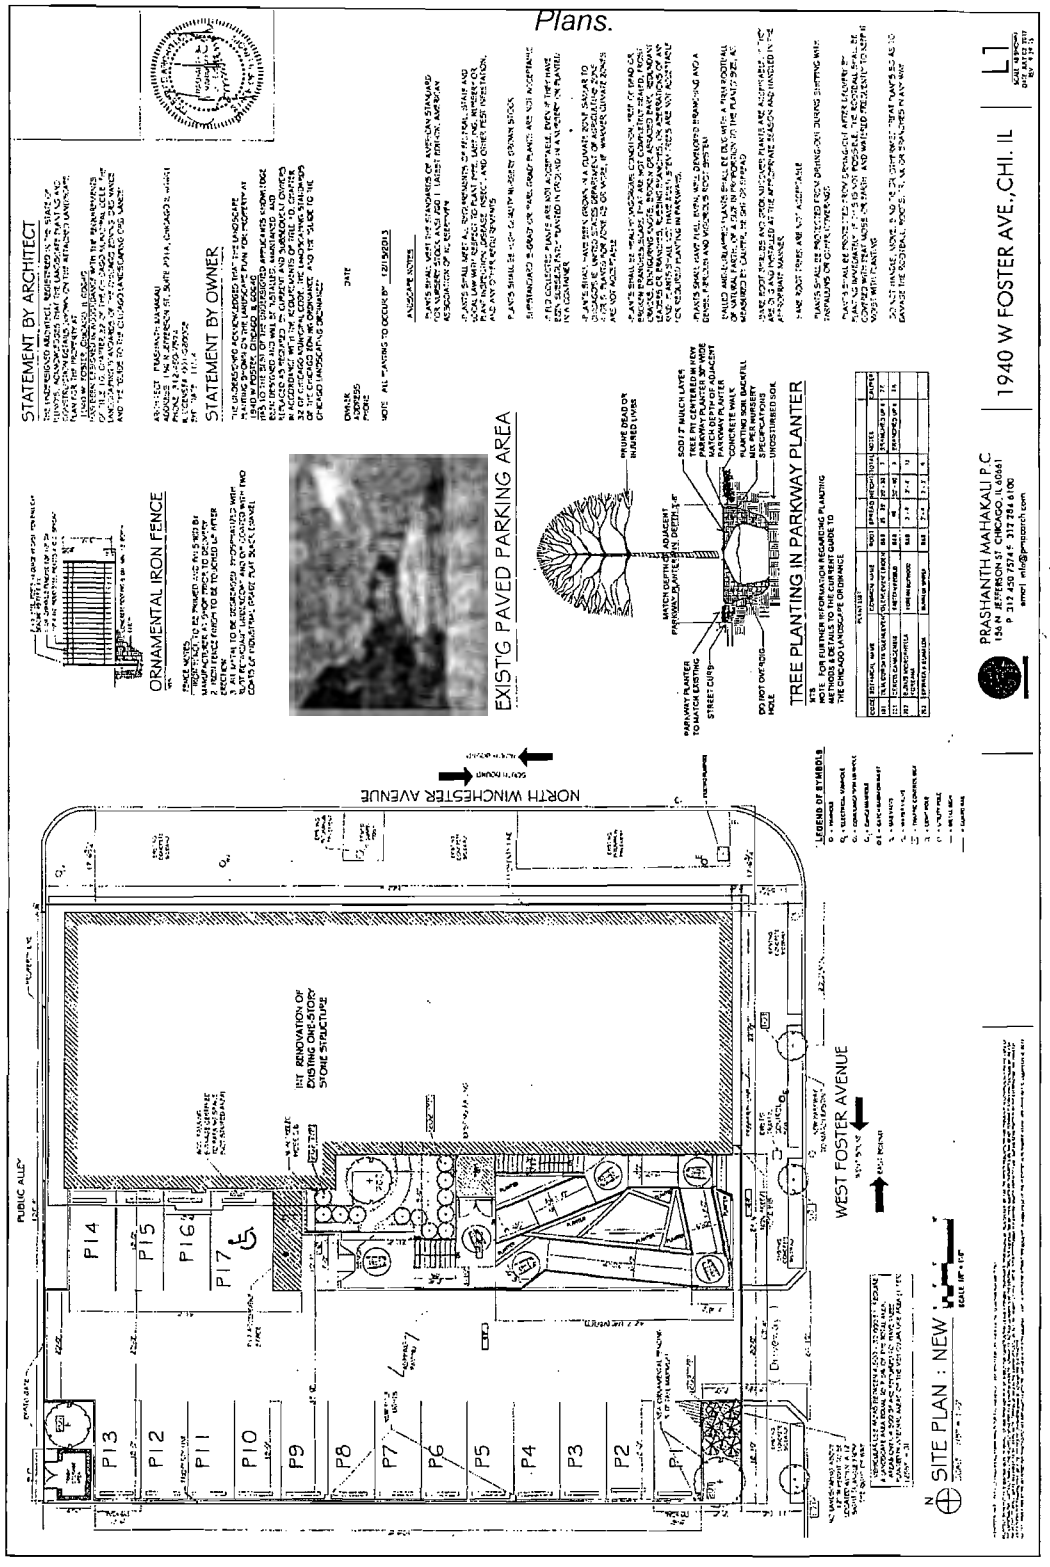

LEASE AGREEMENT WITH TRUE TO LIFE FOUNDATION FOR USE OF VACANT CITY-OWNED PROPERTY AT 8828 S. STONY ISLAND AVE.

[O2015-8833]

The Committee on Housing and Real Estate submitted the following report:

CHICAGO, January 13, 2016.

To the President and Members of the City Council:

Your Committee on Housing and Real Estate, for which a meeting was held on January 12, 2016, having had under consideration the ordinance introduced by Mayor Rahm Emanuel on December 9, 2015, this being a lease agreement with the True to Life Foundation for use of property at 8828 South Stony Island Avenue, begs leave to report and recommend that Your Honorable Body *Pass* the said ordinance transmitted herewith.

This recommendation was concurred in by a voice vote of all committee members present, with no dissenting votes.

Respectfully submitted,

(Signed) JOSEPH A. MOORE,
Chairman.

On motion of Alderman J. Moore, the said proposed ordinance transmitted with the foregoing committee report was *Passed* by yeas and nays as follows:

Yeas -- Aldermen Moreno, Hopkins, Dowell, Burns, Hairston, Sawyer, Mitchell, Harris, Beale, Sadlowski Garza, Thompson, Cárdenas, Quinn, Burke, Lopez, Foulkes, D. Moore, Curtis, O'Shea, Cochran, Brookins, Muñoz, Scott, Solis, Burnett, Ervin, Taliaferro, Reboyras, Santiago, Waguespack, Mell, Austin, Ramirez-Rosa, Villegas, Laurino, O'Connor, Napolitano, Reilly, Smith, Tunney, Arena, Cappleman, Pawar, Osterman, J. Moore, Silverstein -- 46.

Nays -- None.

Alderman Beale moved to reconsider the foregoing vote. The motion was lost.

The following is said ordinance as passed:

Be It Ordained by the City Council of the City of Chicago:

SECTION 1. On behalf of the City of Chicago, as Landlord, the Commissioner of the Department of Fleet and Facility Management is authorized to execute a Lease with

True to Life Foundation, as Tenant, for use of a vacant City-owned property located at 8828 South Stony Island Avenue; such Lease to be approved by the Commissioner of the Department of Planning and Development, and approved as to form and legality by the Corporation Counsel in substantially the following form:

[Lease Agreement immediately follows Section 2 of this ordinance.]

SECTION 2. This ordinance shall be effective from and after the date of its passage and approval.

Lease Agreement referred to in this ordinance reads as follows:

Lease No. 20329.

This Lease ("Lease"), is made and entered into this _____ day of _____, 2015 (the "Commencement Date") by and between, the City of Chicago, an Illinois municipal corporation and home rule unit of government (hereinafter referred to as "Landlord" or "City"), and True to Life Foundation, an Illinois not-for-profit corporation (hereinafter referred to as "Tenant").

Recitals.

Whereas, The Landlord is the owner of the former Chicago Public Library Avalon Branch, located at 8828 South Stony Island Avenue, Chicago, Cook County, Illinois, Permanent Index Numbers 25-02-215-028, -029, -030, -031 (the "Premises"), as legally described in Exhibit A attached hereto; and

Whereas, The Premises consists of an approximately 13,300 square foot lot, improved with a single-story building containing approximately 8,000 square feet of floor area; and

Whereas, The building is currently vacant and Premises have no present municipal use; and

Whereas, Licensee wishes to operate a social services organization at the Premises to provide youth services;

Now, Therefore, In consideration of the covenants, terms and conditions set forth herein, the parties hereto agree and covenant as follows:

Section 1.

Grant.

1.1 Grant.

Landlord hereby leases to Tenant, and Tenant hereby leases from Landlord, the following described premises situated in the City of Chicago, County of Cook, State of Illinois, to wit:

the building located at 8828 South Stony Island Avenue comprised of approximately 8,000 square feet of building space and the small rear parking lot (Permanent Index Numbers 25-02-215-028; -029; -030; -031), all situated on the approximately 13,300 square foot lot (the "Premises").

Section 2.

Term.

2.1 Term.

The term of this Lease ("Term") shall begin on the Commencement Date and shall terminate on December 31, 2020, unless sooner terminated as set forth in this Lease.

Section 3.

Rent, Taxes, And Utilities.

3.1 Rent.

Tenant shall pay to Landlord rent for the Premises in the amount of:

One and no/100 Dollars ($1.00) per year, the sufficiency of said sum being acknowledged by both parties.

3.2 Utilities.

Tenant shall be responsible for supplying and paying for all utility services to the Premises. Tenant shall pay when due all charges for gas, electricity, light, heat, water, sewer, power, telephone or other communication service, and all other utility services used in, or supplied to, the Premises. Landlord shall not have any responsibility for providing, delivering, or paying for any utilities supplied to the Premises.

3.3 Taxes.

Tenant acknowledges that Premises are exempt from leasehold, real estate, and other property taxes. Tenant shall pay when due any leasehold taxes, real estate taxes, penalties, and interest assessed or levied on the subject Premises as a result of Tenant's occupancy of the Premises. Tenant shall notify the appropriate taxing body that Tenant is occupying the Premises. The appropriate taxing body shall determine the appropriate taxes, if any, that are to be assessed on the Premises as a result of Tenant's occupancy. Tenant shall thereafter contact the appropriate taxing body to ascertain the tax amount, if any, assessed on the subject Premises. Tenant shall pay such amounts and Tenant shall provide Landlord with proof of such payment within 10 days of such payment. Tenant further acknowledges that real estate taxes are one year in arrears in Cook County and that as a result Tenant shall be responsible for satisfaction of leasehold taxes, real estate taxes, penalties and interest assessed or levied on the subject Premises on account of Tenant's use of the Premises for at least one year after Tenant vacates the Premises. Tenant's failure to pay any such taxes, penalties, and interest shall constitute a default under this Lease. Notwithstanding the foregoing, nothing herein shall preclude Tenant from contesting any charge or tax levied against the Premises. The failure of Tenant to pay such taxes during the pendency of the contest shall not constitute a default under this Lease. Tenant's tax responsibilities under this section shall survive the expiration, cancellation, or termination of this Lease.

3.4 Accord And Satisfaction.

No payment by Tenant or receipt of such by Landlord of a lesser amount than any payment due hereunder shall be deemed to be other than on account of the amount due, and no endorsement of statement or any check or any letter accompanying any check or payment of rent shall be deemed an accord and satisfaction. Landlord may accept such check or payment without prejudice as to Landlord's right to recover the balance of such payments or to pursue any other remedies available to Landlord.

Section 4.

Condition And Enjoyment Of Premises, Alterations, Additions, And Surrender.

4.1 Covenant Of Quiet Enjoyment.

Landlord covenants and agrees that Tenant, upon paying the rent and upon observing and keeping the covenants, agreements, and conditions of this Lease on its part to be kept, observed, and performed, shall lawfully and quietly hold, occupy, and enjoy the Premises (subject to the provisions of this Lease) during the Term without hindrance or molestation by Landlord or by any person or persons claiming under Landlord.

4.2 Tenant's Duty To Maintain Premises.

Tenant shall, at Tenant's expense, keep the Premises in a condition of thorough repair and good order and in compliance with all applicable provisions of the Municipal Code of Chicago, including but not limited to those provisions in Title 13 ("Building and Construction") and Title 17 ("Landscape Ordinance"). Tenant acknowledges that Landlord has no repair or maintenance responsibilities with respect to the Premises. If Tenant shall refuse or neglect to make needed repairs within 30 days after written notice thereof sent by Landlord (including, but not limited to, Landlord's Department of Buildings), unless such repair cannot be remedied by 30 days, and Tenant shall have commenced and is diligently pursuing all necessary action to remedy such repair, Landlord, at Landlord's option, is authorized, but not required, to either make such repairs on Tenant's behalf and Tenant will promptly and within 30 business days of demand reimburse Landlord for the reasonable cost thereof, or Landlord can terminate this Lease by providing Tenant with 30 days written notice. Landlord shall have the right of access to the Premises for the purpose of inspecting and making repairs to the Premises and to ensure that all activities within the Premises are compliant with the Lease. Except in the case of emergencies, Landlord shall first give notice to Tenant of Landlord's desire to enter the Premises and Landlord will schedule Landlord's entry so as to minimize any interference with Tenant's use of Premises.

4.3 Use Of The Premises.

The Premises shall only be used as office space and for programming space associated with the Tenant's not-for-profit activities. All such activities must be consistent with Tenant's not-for-profit purposes and so as to lessen the burdens of government.

Tenant shall not use the Premises in a manner that would violate any law. The Premises shall not be used as a residence. The Premises shall not be used overnight. The Premises shall not be used as a homeless or other shelter. Tenant shall not use the Premises for any religious activities.

Tenant further covenants not to do or suffer any waste or damage and to comply in all respects with the laws, ordinances, orders, rules, regulations, and requirements of all federal, state, and municipal governmental departments which may be applicable to the Premises or to the use or manner of use of the Premises. Tenant shall not cause disfigurement or injury to any building or improvement on the Premises, or to fixtures and equipment thereof.

4.4 Alterations And Additions.

Tenant may not make any alterations, additions, or improvements to the Premises without the prior written approval of the Commissioner of the Department of Fleet and Facility Management. Any such alteration, addition or improvement shall be in full compliance with all applicable laws, permit requirements, and codes. In addition, Tenant will comply with all insurance requirements under this Lease. Any additions and improvements shall be without cost to Landlord. All permanent improvements shall become Landlord's property at the

termination of this Lease. Tenant acknowledges that any consent pursuant to this section shall not act as a substitute for any other perrrnit obligations that may be required to undertake any alterations, additions, and improvements to the Premises.

Section 5.

Assignment, Sublease, And Liens.

5.1 Assignment And Sublease.

Tenant may not sublease or license the Premises in whole or in part without Landlord's prior written consent. Tenant agrees that any subleases or licenses shall require that all sublessees and licensees indemnify and hold harmless Landlord with respect to all liabilities and that the Landlord shall be listed as an additional insured on any certificates of insurance.

5.2 Tenant's Covenant Against Liens.

Tenant shall not cause or permit any lien or encumbrance, whether created by act of Tenant, operation of law or otherwise, to attach to or be placed upon Landlord's title or interest in the Premises. All liens and encumbrances created by Tenant shall attach to Tenant's interest only. In case of any such lien attaching, Tenant shall immediately pay and remove such lien or furnish security or indemnify Landlord in a manner satisfactory to Landlord in its sole discretion to protect Landlord against any defense or expense arising from such lien. Except during any period in which Tenant appeals any judgment or obtains a rehearing of any such lien, or in the event judgment is stayed, Tenant shall immediately pay any judgment rendered against Tenant, with all proper costs and charges, and shall have the lien released and any judgment satisfied. If Tenant fails to pay and remove any lien or contest such lien in accordance herewith, Landlord, at its election, may, but is not obligated to, pay and satisfy same, and all sums so paid by Landlord shall become immediately due and payable by Tenant with interest from the date of payment at the rate set at 12 percent per annum, provided that such rate shall not be deemed usurious by any Laws.

Section 6.

Insurance And Indemnification.

6.1 Insurance.

Tenant shall procure and maintain at all times, at Tenant's own expense, during the Term, the insurance coverages and requirements specified below, insuring all operations related to the Lease. The kind and amounts of insurance required are as follows:

(a) Worker's Compensation And Employer's Liability.

Worker's Compensation as prescribed by applicable law, covering all employees who are to provide a service under this Lease, and Employer's Liability Insurance with limits of not less than $500,000 each accident, illness or disease.

(b) Commercial General Liability (Primary And Umbrella).

Commercial General Liability Insurance or equivalent, with limits of not less than $1,000,000 per occurrence, for bodily injury, personal injury, and property damage liability. Coverage shall include the following: all premises and operations, products/completed operations, defense, separation of insureds, and contractual liability (not to include Endorsement CG 21 39 or equivalent).

The City of Chicago shall be named as an additional insured under the policy. Such additional insured coverage shall be provided on CG 20 10 or on a similar additional insured form acceptable to the City. The additional insured coverage shall not have any limiting endorsements or language under the policy such as, but not limited to, Tenant's sole negligence or the Additional Insured's vicarious liability. Tenant's liability insurance shall be primary without right of contribution by any other insurance or self-insurance maintained by or available to the City.

(c) Automobile Liability Insurance (Primary And Umbrella).

When any motor vehicles (owned, non-owned and hired) are used in connection with the Lease, Tenant shall provide and maintain Automobile Liability Insurance with limits of not less than $1,000,000 per occurrence for bodily injury and property damage. The City of Chicago shall be named as an additional insured on a primary, noncontributory basis.

The Tenant shall be responsible for all loss or damage to personal property (including, but not limited to materials, equipment, tools and supplies), owned, rented or used by Tenant.

6.2 Other Terms Of Insurance.

Tenant will furnish the City of Chicago, Department of Fleet and Facility Management, Office of Real Estate Management, 30 North LaSalle Street, Suite 300, Chicago, Illinois 60602, original Certificates of Insurance evidencing the required coverage to be in force on the date of this Lease, and Renewal Certificates of Insurance, or such similar evidence, if the coverages have an expiration or renewal date occurring during the Term. Tenant shall submit evidence of insurance prior to execution of the Lease. The receipt of any certificate does not constitute agreement by Landlord that the insurance requirements in this Lease have been

fully met or that the insurance policies indicated on the certificate are in compliance with all requirements in the Lease. The failure of Landlord to obtain certificates or other insurance evidence from Tenant shall not be deemed to be a waiver by Landlord. Tenant shall advise all insurers of the Lease provisions regarding insurance. Nonconforming insurance shall not relieve Tenant of the obligation to provide insurance as specified herein. Nonfulfillment of the insurance conditions may constitute a violation of the Lease and the Landlord retains the right to terminate or suspend the Lease until proper evidence of insurance is provided.

The Tenant shall provide for 60 days prior written notice to be given to the Landlord in the event coverage is substantially changed, cancelled, or non-renewed.

Any and all deductibles or self-insured retentions on referenced insurance coverages shall be borne by Tenant.

Tenant hereby grants to the Landlord a waiver of any right of subrogation which any insurer of Tenant may acquire against the Landlord by virtue of the payment of any loss under the insurance. Tenant agrees to obtain any endorsement that may be necessary to affect this waiver of subrogation, but this provision applies regardless of whether or not the Landlord has received a waiver of subrogation endorsement from the insurer(s).

Tenant expressly understands and agrees that any coverages and limits furnished by Tenant shall in no way limit the Tenant's liabilities and responsibilities specified in this Lease or by law.

Tenant expressly understands and agrees that its insurance is primary and any insurance or self-insurance programs maintained by the Landlord shall not contribute with insurance provided by Tenant.

The required insurance to be carried is not limited by any limitations expressed in the indemnification language in this Lease or any limitation placed on the indemnity in this Lease given as a matter of law.

If Tenant is a joint venture or limited liability company, the insurance policies shall name the joint venture or limited liability company as a named insured.

If Tenant maintains higher limits than the minimums shown above, Landlord shall be entitled to coverage for the higher limits maintained by Tenant. Any available insurance proceeds in excess of the specified minimum limits of insurance and coverage shall be available to the Landlord.

Notwithstanding any provision to the contrary, the City of Chicago, Department of Finance, Office of Risk Management, maintains the rights to modify, delete, alter or change these requirements at any time during the Term of Lease.

6.3 Tenant's Indemnification.

Tenant shall indemnify, defend (through an attorney reasonably acceptable to the City), and hold Landlord (its officers, agents, agencies, departments and employees) harmless against all liabilities, judgments, actions, and amounts paid in settlement, arbitration or mediation awards, costs, damages, and expenses (including reasonable attorney's fees, expenses, and court costs) (together the "Claims"), and loss or damage to personal property as set forth in Section 6.1 herein, whether such Claims are related to or arise from personal injury, property damage, or property loss which may be expended by or accrue against, be charged to, or be recovered from Landlord or Tenant by reason of Tenant's performance of, or failure to perform, any of Tenant's obligations under this Lease, or Tenant's negligent acts or failure to act, or resulting from the acts or failure to act of Tenant's or any of Tenant's contractors, respective officers, directors, agents, employees, licensees or invitees. Tenant shall indemnify, defend and hold Landlord harmless against any and all Claims, including but not limited to, Claims that may arise in relation to the use of the Premises by the general public. The foregoing indemnity shall survive any termination of this Lease.

Section 7.

Damage Or Destruction.

7.1 Damage Or Destruction.

If the Premises are damaged or destroyed or sustain a casualty to such extent that Tenant cannot continue to occupy or conduct its normal business therein, or if, in Tenant's opinion or Landlord's opinion, the Premises are rendered untenantable, either Landlord or Tenant shall have the option to declare the Lease terminated as of the date of such damage or destruction by giving the other party written notice to such effect.

Section 8.

Conflict Of Interest And Governmental Ethics.

8.1 Conflict Of Interest.

No official or employee of the City of Chicago, nor any member of any board, commission or agency of the City of Chicago, shall have any financial interest (as defined in Chapter 2-156 of the Municipal Code), either direct or indirect, in the Premises. Nor shall any such official, employee, or member participate in making or in any way attempt to use his or her position to influence any City governmental decision or action with respect to this Lease.

8.2 Duty To Comply With Governmental Ethics Ordinance.

Landlord and Tenant shall comply with Chapter 2-156 of the Municipal Code of Chicago, "Governmental Ethics", including but not limited to Section 2-156-120, which states that no payment, gratuity, or offer of employment shall be made in connection with any City of Chicago contract as an inducement for the award of that contract or order. Any contract or lease negotiated, entered into, or performed in violation of any of the provisions of Chapter 2-156 shall be voidable in the sole discretion of the City.

Section 9.

Holding Over.

9.1 Holding Over.

Any holding over by Tenant shall be construed to be a tenancy from month to month only beginning on January 1, 2021 and the rent shall be the same as listed in Section 3.1 of this Lease. During such holding over all other provisions of this Lease shall remain in full force and effect.

Section 10.

Responsibilities Of Tenant.

10.1 Maintenance.

Tenant shall provide, at Tenant's expense, any and all engineering service for all maintenance and repair of the exterior and interior of the Premises, including all structural, mechanical, electrical, and plumbing components and systems, the roof, and the HVAC system.

10.2 Custodial Service.

Tenant shall provide and pay for custodial services and shall be responsible for keeping the Premises clean and free of debris.

10.3 Scavenger Service.

Tenant shall provide its own scavenger service if necessary.

10.4 Extermination Services.

Tenant shall provide and pay for exterminator service whenever necessary.

10.5 Landscaping.

Tenant shall provide and pay for landscaping services for the grounds at the Premises whenever necessary. Tenant shall clear debris and remove weeds from the Premises and the adjacent sidewalks.

10.6 Snow Removal.

Tenant shall provide and pay for prompt removal of snow and ice from the small rear parking lot and the adjoining sidewalks which immediately abut the Premises. Tenant acknowledges that Landlord shall have no responsibilities relative to snow and ice removal.

10.7 Security.

Tenant is responsible for properly securing the Premises during the Term and during any holding over. Tenant's security obligations do not cease until this Lease is terminated, Tenant completely vacates the Premises, Tenant provides Landlord with written notice that Tenant has vacated the Premises, and Tenant receives written notification from Landlord that Landlord has assumed security responsibilities. Tenant acknowledges that Landlord shall not have any security obligations relative to the Premises, to any activities within the Premises, nor to any persons entering the Premises.

10.8 Fire Extinguishers, Smoke Detectors, And Carbon Monoxide Detectors.

Tenant shall provide and maintain required fire extinguishers, smoke detectors, and carbon monoxide detectors on the Premises in accordance with applicable laws.

10.9 Tenant Inspection.

Tenant agrees that Tenant has inspected the Premises and all related areas and grounds and that Tenant is satisfied with the physical condition thereof. Landlord makes no warranties or representations as to the physical, or environmental condition of the Premises.

Tenant agrees to enter onto the Premises in the Premises' as-is condition. Tenant acknowledges that Tenant is entering into this Lease at its own risk. The City makes no warranties with respect to the suitability of the Premises for any purposes.

10.10 No Alcohol Or Illegal Activity.

Tenant agrees that no alcoholic beverages or illegal drugs of any kind or nature shall be sold, given away, or consumed on the Premises. Tenant, or any of its agents or employees, shall not perform or permit any practice that is injurious to the Premises, is illegal, or increases the rate of insurance on the Premises.

10.11 Hazardous Materials.

Tenant shall keep out of the Premises materials which cause a fire hazard or safety hazard and Tenant shall comply with reasonable requirements of Landlord's fire insurance carrier.

10.12 Licensing And Permits.

For any activity which Tenant desires to conduct on the Premises in which a license or permit is required, said license or permit must be obtained by Tenant prior to using the Premises for such activity. The Department of Fleet and Facility Management must be notified of any such license or permit. Failure to obtain a required license or permit shall constitute a breach of the terms of this Lease and Landlord can terminate the Lease with 15 days' notice. Tenant understands that this Lease shall in no way act as a substitute for any other permitting or approvals that may be required to undertake any activities on the Premises.

10.13 Full Liability.

Tenant assumes full legal and financial responsibility and liability for any and all use of the Premises by Tenant, Tenant's staff, Tenant's agents, Tenant's invitees, third parties, and any other person or persons entering the Premises.

10.14 Repairs For Tenant Negligence, Vandalism, Or Misuse.

Tenant shall assume all responsibility for any repairs to the Premises necessitated by the negligence, vandalism, or misuse of the Premises or equipment therein by Tenant's employees, invitees, agents, third parties, contractors, or subcontractors.

10.15 Nondiscrimination.

Tenant agrees that Tenant shall not discriminate on the basis of race, color, sex, gender identity, age, religion, disability, national origin, ancestry, immigration status, sexual orientation, marital status, parental status, military discharge status, or source of income in the use or occupancy of the Premises or any part thereof.

10.16 Condition On Surrender.

Upon the termination or cancellation of this Lease, Tenant shall surrender the Premises to Landlord in a comparable or better condition to the condition of the Premises at the beginning of Tenant's use, with normal wear and tear taken into consideration.

10.17 Trade Fixtures.

Upon the termination or cancellation of this Lease, Tenant may remove Tenant's personal property, trade fixtures, and equipment, provided that Tenant shall repair any injury or damage to the Premises which may result from such removal. If Tenant does not remove Tenant's furniture, machinery, trade fixtures and all other items of personal property of any kind from the Premises, Landlord may, at its option, remove the same and deliver them to any other place of business of Tenant or warehouse the same, and Tenant shall pay the cost of such removal, including the repair for such removal, delivery and warehousing, to Landlord on demand. In the alternative, Landlord may treat such property as being conveyed to Landlord with this Lease as a bill of sale, without further payment or credit by Landlord to Tenant.

10.18 Signage.

Tenant may place exterior signage on the Premises, provided, however, that such signage and placement comply with all applicable laws and are approved in writing by the Commissioner of the Department of Fleet and Facility Management.

10.19 No Other Rights.

This Lease does not give Tenant any other right with respect to the Premises. This Lease does not constitute a purchase option or right of first refusal or right of first offer. Any sale of the Premises shall be subject to separate approval by City Council. Any rights not specifically granted to Tenant by and through this Lease are reserved exclusively to Landlord. Execution of this Lease does not obligate Landlord in any manner and Landlord shall not undertake any additional duties or services.

10.20 Economic Disclosure Statement Affidavit ("EDS") Updates.

Throughout the Lease Term, Tenant shall provide Landlord with any material updates to the information previously submitted in Tenant's Economic Disclosure Statement Affidavit ("EDS"). Landlord may also request such updates from time to time. Failure to provide such information on a timely basis shall constitute a default under this Lease.

Section 11.

Miscellaneous.

11.1 Notice.

All notices, demands and requests which may be or are required to be given, demanded or requested by either party to the other shall be in writing. All notices, demands and requests by Tenant to Landlord shall be delivered by national overnight courier or shall be sent by United States registered or certified mail, return receipt requested, postage prepaid addressed to Landlord as follows:

City of Chicago
Commissioner's Office
Department of Planning and Development
121 North LaSalle Street, Room 1000
Chicago, Illinois 60602

with a copy to:

City of Chicago
Department of Fleet and Facility Management
Office of Real Estate Management
30 North LaSalle Street, Suite 300
Chicago, Illinois 60602

or at such other place as Landlord may from time to time designate by written notice to Tenant. All notices, demands, and requests by Landlord to Tenant shall be delivered by a national overnight courier or shall be sent by United States registered or certified mail, return receipt requested, postage prepaid, addressed to Tenant as follows:

True to Life Foundation
1712 East 87th Street
Chicago, Illinois 60617

or at such other place as Tenant may from time to time designate by written notice to Landlord. Any notice, demand or request which shall be served upon Tenant by Landlord, or upon Landlord by Tenant, in the manner aforesaid, shall be deemed to be sufficiently served or given for all purposes hereunder at the time such notice, demand or request shall be mailed.

11.2 Partial Invalidity.

If any covenant, condition, provision, term or agreement of this Lease shall, to any extent, be held invalid or unenforceable, the remaining covenants, conditions, provisions, terms and agreements of this Lease shall not be affected thereby, but each covenant, condition, provision, term or agreement of this Lease shall be valid and in force to the fullest extent permitted by law.

11.3 Governing Law.

This Lease shall be construed and be enforceable in accordance with the laws of the State of Illinois.

11.4 Entire Agreement.

All preliminary and contemporaneous negotiations are merged into and incorporated in this Lease. This Lease contains the entire agreement between the parties and shall not be modified or amended in any manner except by an instrument in writing executed by the parties hereto.

11.5 Captions And Section Numbers.

The captions and section numbers appearing in this Lease are inserted only as a matter of convenience and in no way define, limit, construe or describe the scope or intent of such sections of this Lease nor in any way affect this Lease.

11.6 Binding Effect Of Lease.

The covenants, agreements, and obligations contained in this Lease shall extend to, bind, and inure to the benefit of the parties hereto and their legal representatives, heirs, successors, and assigns, and is subject to no contingencies or conditions except as specifically provided herein.

11.7 Time Is Of The Essence.

Time is of the essence of this Lease and of each and every provision hereof.

11.8 No Principal/Agent Or Partnership Relationship.

Nothing contained in this Lease shall be deemed or construed by the parties hereto nor by any third party as creating the relationship of principal and agent or of partnership or of joint venture between the parties hereto.

11.9 Authorization To Execute Lease.

The parties executing this Lease hereby represent and warrant that they are the duly authorized and acting representatives of Landlord and Tenant respectively.

11.10 Termination Of Lease.

Landlord and Tenant shall have the right to terminate this Lease without penalty for any, or no, reason by providing the other party with 90 days prior written notice delivered at any time after execution of this Lease. In addition, this Lease shall automatically terminate on the day of closing in the event that Landlord conveys the Premises to Tenant pursuant to a redevelopment agreement or other instrument of conveyance authorized by the Chicago City Council.

11.11 Tenant Default.

Tenant must adhere to all provisions of this Lease. Failure of Tenant to adhere to all provisions of this Lease will result in default. In the event of such default, Landlord will notify Tenant in writing as to the circumstances giving rise to such default. Upon written receipt of such notice, Tenant must cure such default within 10 business days. If Tenant does not cure such default within 10 business days, Landlord may cancel this Lease with 5 days written notice.

11.11 Force Majeure.

When a period of time is provided in this Lease for either party to do or perform any act or thing, the party shall not be liable or responsible for any delays due to strikes, lockouts, casualties, acts of God, wars, governmental regulation or control, and other causes beyond the reasonable control of the party, and in any such event the time period shall be extended for the amount of time the party is so delayed.

11.12 Landlord's Reservation For Antennae Placement.

Landlord reserves the right to install and maintain antennae or other communications equipment on the roof of the Premises whether for public or private use, and to install exterior digital advertising signage on the Premises subject to the separate approval of the Chicago City Council as part of the Landlord's municipal marketing efforts.

11.13 Amendments.

From time to time, the parties hereto may amend this Lease without City Council approval with respect to any provisions reasonably related to Tenant's use of the Premises and/or Landlord's administration of this Lease. Provided, however, that such amendment(s) shall not serve to extend the Lease Term hereof nor serve to otherwise materially alter the essential provisions contained herein, in the sole opinion of Landlord. Such amendment(s) shall be in writing, shall establish the factual background necessitating such alteration, shall set forth the terms and conditions of such modification, and shall be duly executed by both Landlord and Tenant. Such amendment(s) shall only take effect upon execution by both parties. Upon execution, such amendment(s) shall become a part of this Lease and all other provisions of this Lease shall otherwise remain in full force and effect.

Section 12.

Tenant Disclosures And Affirmations.

12.1 Business Relationships.

Tenant acknowledges (A) receipt of a copy of Section 2-156-030(b) of the Municipal Code of Chicago, (B) that it has read such provision and understands that pursuant to such Section 2-156-030(b) it is illegal for any elected official of the City, or any person acting at the direction of such official, to contact, either orally or in writing, any other City official or employee with respect to any matter involving any person with whom the elected City official or employee has a "Business Relationship" (as defined in Section 2-156-080 of the Municipal Code of Chicago), or to participate in any discussion in any City Council committee hearing or in any City Council meeting or to vote on any matter involving the person with whom an elected official has a Business Relationship, and (C) notwithstanding anything to the contrary contained in this Lease, that a violation of Section 2-156-030(b) by an elected official, or any person acting at the direction of such official, with respect to this Lease shall be grounds for termination of this Lease. Tenant hereby represents and warrants that no violation of Section 2-156-030(b) has occurred with respect to this Lease.

12.2 Patriot Act Certification.

Tenant represents and warrants that neither Tenant nor any Affiliate (as hereafter defined) thereof is listed on any of the following lists maintained by the Office of Foreign Assets Control of the U.S. Department of the Treasury, the Bureau of Industry and Security of the U.S. Department of Commerce or their successors, or on any other list of persons or entities with which the City may not do business under any applicable Laws: the Specially Designated Nationals List, the Denied Persons List, the Unverified List, the Entity List and the Debarred List. As used in this Section, an "Affiliate" shall be deemed to be a person or entity related to Tenant that, directly or indirectly, through one or more intermediaries, controls, is controlled by or is under common control with Tenant, and a person or entity shall be deemed to be controlled by another person or entity, if controlled in any manner whatsoever that results in control in fact by that other person or entity (or that other person or entity and any persons or entities with whom that other person or entity is acting jointly or in concert), whether directly or indirectly and whether through share ownership, a trust, a contract or otherwise.

12.3 Prohibition On Certain Contributions -- Mayoral Executive Order No. 2011-4.

Tenant agrees that Tenant, any person or entity who directly or indirectly has an ownership or beneficial interest in Tenant of more than 7.5 percent ("Owners"), spouses and domestic partners of such Owners, Tenant's contractors (i.e., any person or entity in direct contractual privity with Tenant regarding the subject matter of this Lease) ("Contractors"), any person or entity who directly or indirectly has an ownership or beneficial interest in any Contractor of more than 7.5 percent ("Subowners") and spouses and domestic partners of such Subowners (Tenant and all the other preceding classes of persons and entities are together the "Identified Parties"), shall not make a contribution of any amount to the Mayor of the City of Chicago (the "Mayor") or to his political fundraising committee (a) after execution of this Lease by Tenant, (b) while this Lease or any Other Contract (as hereinafter defined) is executory, (c) during the Term of this Lease or any Other Contract, or (d) during any period while an extension of this Lease or any Other Contract is being sought or negotiated. This provision shall not apply to contributions made prior to May 16, 2011, the effective date of Executive Order 2011-4.

Tenant represents and warrants that from the later of (a) May 16, 2011, or (b) the date the City approached Tenant, or the date Tenant approached the City, as applicable, regarding the formulation of this Lease, no Identified Parties have made a contribution of any amount to the Mayor or to his political fundraising committee.

Tenant agrees that it shall not: (a) coerce, compel or intimidate its employees to make a contribution of any amount to the Mayor or to the Mayor's political fundraising committee; (b) reimburse its employees for a contribution of any amount made to the Mayor or to the Mayor's political fundraising committee; or (c) bundle or solicit others to bundle contributions to the Mayor or to his political fundraising committee.

Tenant agrees that the Identified Parties must not engage in any conduct whatsoever designed to intentionally violate this provision or Mayoral Executive Order Number 2011-4 or to entice, direct or solicit others to intentionally violate this provision or Mayoral Executive Order Number 2011-4.

Notwithstanding anything to the contrary contained herein, Tenant agrees that a violation of, noncompliance with, misrepresentation with respect to, or breach of any covenant or warranty under this provision or violation of Mayoral Executive Order Number 2011-4 constitutes a breach and default under this Lease, and under any Other Contract for which no opportunity to cure will be granted, unless the City, in its sole discretion, elects to grant such an opportunity to cure. Such breach and default entitles the City to all remedies (including, without limitation, termination for default) under this Lease, and under any Other Contract, at law and in equity. This provision amends any Other Contract and supersedes any inconsistent provision contained therein.

If Tenant intentionally violates this provision or Mayoral Executive Order Number 2011-4 prior to the execution of this Lease, the City may elect to decline to lease the Premises to Tenant or to terminate the Lease after execution.

For purposes of this provision:

(a) "Bundle" means to collect contributions from more than one source, which contributions are then delivered by one person to the Mayor or to his political fundraising committee.

(b) "Other Contract" means any other agreement with the City of Chicago to which Tenant is a party that is (i) formed under the authority of Chapter 2-92 of the Municipal Code of Chicago; (ii) entered into for the purchase or lease of real or personal property; or (iii) for materials, supplies, equipment or services which are approved or authorized by the City Council.

(c) "Contribution" means a "political contribution" as defined in Chapter 2-156 of the Municipal Code of Chicago, as amended.

(d) Individuals are "domestic partners" if they satisfy the following criteria:

(i) they are each other's sole domestic partner, responsible for each other's common welfare; and

(ii) neither party is married; and

(iii) the partners are not related by blood closer than would bar marriage in the State of Illinois; and

(iv) each partner is at least 18 years of age, and the partners are the same sex, and the partners reside at the same residence; and

(v) two of the following four conditions exist for the partners:

(1) The partners have been residing together for at least 12 months.

(2) The partners have common or joint ownership of a residence.

(3) The partners have at least two of the following arrangements:

(A) joint ownership of a motor vehicle;

(B) joint credit account;

(C) a joint checking account;

(D) a lease for a residence identifying both domestic partners as tenants.

(4) Each partner identifies the other partner as a primary beneficiary in a will.

(e) "Political fundraising committee" means a "political fundraising committee" as defined in Chapter 2-156 of the Municipal Code of Chicago, as amended.

12.4 Waste Ordinance Provisions.

In accordance with Section 11-4-1600(e) of the Municipal Code of Chicago, Tenant warrants and represents that it, and to the best of its knowledge, its Contractors and its subcontractors regarding the subject matter of this Lease ("Subcontractors"), have not violated and are not in violation of any provisions of Section 7-28 or Section 11-4 of the Municipal Code (the "Waste Sections"). During the period while this Lease is executory, Tenant's, any general Contractor's or any Subcontractor's violation of the Waste Sections, whether or not relating to the performance of this Lease, constitutes a breach of and an event of default under this Lease, for which the opportunity to cure, if curable, will be granted only at the sole designation of the Commissioner of the Department of Fleet and Facility Management. Such breach and default entitles the City to all remedies under this Lease, at law or in equity. This section does not limit Tenant's, its general Contractors' and its Subcontractors' duty to comply with all applicable federal, state, county and municipal Laws, statutes, ordinances and executive orders, in effect now or later, and whether or not they appear in this Lease. Noncompliance with these terms and conditions may be used by the City as grounds for the termination of this Lease, and may further affect the Tenant's eligibility for future contract awards.

12.5 Failure To Maintain Eligibility To Do Business With City.

Failure by Tenant or any controlling person (as defined in Section 1-23-010 of the Municipal Code of Chicago) thereof to maintain eligibility to do business with the City of Chicago as required by Section 1-23-030 of the Municipal Code of Chicago shall be grounds for termination of this Lease and the transactions contemplated thereby. Tenant shall at all times comply with Section 2-154-020 of the Municipal Code of Chicago.

12.6 Cooperation With Office Of Inspector General And Legislative Inspector General.

It is the duty of Tenant and any bidder, proposer, contractor, subcontractor, and every applicant for certification of eligibility for a City contract or program, and all officers, directors, agents, partners, and employees of any such grantee, subgrantee, bidder, proposer, contractor, subcontractor or such applicant to cooperate with the Legislative Inspector General in any investigation or hearing undertaken pursuant to Chapter 2-55 of the Municipal Code, and to cooperate with the Inspector General in any investigation or hearing undertaken pursuant to Chapter 2-56 of the Municipal Code. Tenant represents and warrants that it understands and will abide by all provisions of Chapter 2-55 and Chapter 2-56 of the Municipal Code and that Tenant will inform its Contractors and Subcontractors of this provision and require their compliance.

12.7 2014 Hiring Plan Prohibitions.

(i) The City is subject to the June 16, 2014 "City of Chicago Hiring Plan", as amended (the "2014 City Hiring Plan") entered in *Shakman v. Democratic Organization of Cook County,* Case Number 69 C 2145 (United States District Court for the Northern District of Illinois). Among other things, the 2014 City Hiring Plan prohibits the City from hiring persons as governmental employees in non-exempt positions on the basis of political reasons or factors.

(ii) Tenant is aware that City policy prohibits City employees from directing any individual to apply for a position with Tenant, either as an employee or as a subcontractor, and from directing Tenant to hire any individual as an employee or as a subcontractor. Accordingly, Tenant must follow its own hiring and contracting procedures, without being influenced by City or City employees. Any and all personnel provided by Tenant under this Lease are employees or subcontractors of Tenant, not employees of the City. This Lease is not intended to and does not constitute, create, give rise to, or otherwise recognize an employer-employee relationship of any kind between the City and any personnel provided by Tenant.

(iii) Tenant will not condition, base, or knowingly prejudice or affect any term or aspect of the employment of any personnel provided under this Lease, or offer employment to any individual to provide services under this Lease, based upon or because of any political reason or factor, including, without limitation, any individual's political affiliation, membership in a political organization or party, political support or activity, political financial contributions, promises of such political support, activity or financial contributions, or such individual's political sponsorship or recommendation. For purposes of this Lease, a political organization

or party is an identifiable group or entity that has as its primary purpose the support of or opposition to candidates for elected public office. Individual political activities are the activities of individual persons in support of or in opposition to political organizations or parties or candidates for elected public office.

(iv) In the event of any communication to Tenant by a City employee or City official in violation of paragraph (ii) above, or advocating a violation of paragraph (iii) above, Tenant will, as soon as is reasonably practicable, report such communication to the Hiring Oversight Section of the City's Office of the Inspector General ("OIG Hiring Oversight"), and also to the head of the relevant City department utilizing services provided under this Lease. Tenant will also cooperate with any inquiries by OIG Hiring Oversight.

In Witness Whereof, The parties have executed this Lease as of the day and year first above written.

Landlord:

By: The City of Chicago,
an Illinois municipal corporation and home rule unit of government

Department of Planning and Development

By: _____
Commissioner

Department of Fleet and Facility Management

By: _____
Commissioner

Approved As To Form And Legality:

By: Department of Law

By: _____
Deputy Corporation Counsel,
Real Estate Division

Tenant:

By: True to Life Foundation,
an Illinois not-for-profit corporation

By: _____

Name: _____

Its: _____

Exhibit "A" referred to in this lease agreement with True to Life Foundation reads as follows:

Exhibit "A".

Legal Description Of Property (subject to survey and title commitment):

Lots 11 through 14 in Block 5 of 1st Addition to Calumet Gateway, being a resubdivision of part of Calumet & Chicago Canal & Dock Company's Subdivision of all that part of the northeast quarter lying west of the west line of Stony Island Avenue and east of the east line of the right-of-way of the NYC and St. L. R.R. in Section 2, Township 37 North, Range 14, East of the Third Principal Meridian, in Cook County, Illinois.

Permanent Index Numbers:

25-02-215-028;

25-02-215-029;

25-02-215-030; and

25-02-215-031.

Common Address:

8828 South Stony Island Avenue.

Continued in Volume II
on page 17109

(Published by the Authority of the City Council of the City of Chicago)

COPY

JOURNAL of the PROCEEDINGS of the CITY COUNCIL of the CITY of CHICAGO, ILLINOIS

Regular Meeting -- Wednesday, January 13, 2016

at 10:00 A.M.

(Council Chamber -- City Hall -- Chicago, Illinois)

OFFICIAL RECORD.

VOLUME II

RAHM EMANUEL
Mayor

SUSANA A. MENDOZA
City Clerk

Continued from Volume I
on page 17108

COMMITTEE ON LICENSE AND CONSUMER PROTECTION.

AMENDMENT OF SECTION 4-60-023 OF MUNICIPAL CODE BY DELETING SUBSECTION 11.6 TO ALLOW ISSUANCE OF ADDITIONAL PACKAGE GOODS LICENSES ON PORTIONS OF S. ARCHER AVE. AND S. ROBINSON ST.

[O2015-8519]

The Committee on License and Consumer Protection submitted the following report:

CHICAGO, January 13, 2016.

To the President and Members of the City Council:

Your Committee on License and Consumer Protection, having under consideration an ordinance introduced by Alderman George Cárdenas (which was referred on December 9, 2015), to amend the Municipal Code of Chicago by lifting subsection 4-60-023 (11.6) to allow the issuance of additional package goods licenses on portions of South Archer Avenue and South Robinson Street, begs leave to recommend that Your Honorable Body *Pass* the ordinance which is transmitted herewith.

This recommendation was concurred in by a viva voce vote of the members of the committee on January 12, 2016.

Respectfully submitted,

(Signed) DEBRA L. SILVERSTEIN,
Vice-Chairman.

On motion of Alderman Silverstein, the said proposed ordinance transmitted with the foregoing committee report was *Passed* by yeas and nays as follows:

Yeas -- Aldermen Moreno, Hopkins, Dowell, Burns, Hairston, Sawyer, Mitchell, Harris, Beale, Sadlowski Garza, Thompson, Cárdenas, Quinn, Burke, Lopez, Foulkes, D. Moore, Curtis, O'Shea, Cochran, Brookins, Muñoz, Scott, Solis, Burnett, Ervin, Taliaferro, Reboyras, Santiago, Waguespack, Mell, Austin, Ramirez-Rosa, Villegas, Laurino, O'Connor, Napolitano, Reilly, Smith, Tunney, Arena, Cappleman, Pawar, Osterman, J. Moore, Silverstein -- 46.

Nays -- None.

Alderman Beale moved to reconsider the foregoing vote. The motion was lost.

The following is said ordinance as passed:

Be It Ordained by the City Council of the City of Chicago:

SECTION 1. Section 4-60-023 of the Municipal Code of Chicago is hereby amended by deleting the language struck through, as follows:

4-60-023 Restrictions On Additional Licenses.

Subject to the provisions of subsection 4-60-021(c), no additional package goods license shall be issued for any premises located within the following areas:

(Omitted text is unaffected by this ordinance.)

~~(11.6) On Archer Avenue, from Ashland Avenue to Wood Street; and on Robinson Street, from the Stevenson Expressway (I-55) to Ashland Avenue.~~

(Omitted text is unaffected by this ordinance.)

SECTION 2. This ordinance shall be in force and effect upon passage and publication.

AMENDMENT OF SECTION 4-60-023 OF MUNICIPAL CODE BY DELETING SUBSECTION 24.36 TO ALLOW ISSUANCE OF ADDITIONAL PACKAGE GOODS LICENSES ON PORTION OF W. ROOSEVELT RD.

[O2015-8508]

The Committee on License and Consumer Protection submitted the following report:

CHICAGO, January 13, 2016.

To the President and Members of the City Council:

Your Committee on License and Consumer Protection, having under consideration an ordinance introduced by Alderman Michael Scott, Jr. (which was referred on December 9, 2015) to amend the Municipal Code of Chicago by lifting subsection 4-60-023 (24.36) to allow the issuance of additional package goods licenses on portion of West Roosevelt Road, begs leave to recommend that Your Honorable Body *Pass* the ordinance which is transmitted herewith.

This recommendation was concurred in by a viva voce vote of the members of the committee on January 12, 2016.

Respectfully submitted,

(Signed) DEBRA L. SILVERSTEIN,
Vice-Chairman.

On motion of Alderman Silverstein, the said proposed ordinance transmitted with the foregoing committee report was *Passed* by yeas and nays as follows:

Yeas -- Aldermen Moreno, Hopkins, Dowell, Burns, Hairston, Sawyer, Mitchell, Harris, Beale, Sadlowski Garza, Thompson, Cárdenas, Quinn, Burke, Lopez, Foulkes, D. Moore, Curtis, O'Shea, Cochran, Brookins, Muñoz, Scott, Solis, Burnett, Ervin, Taliaferro, Reboyras, Santiago, Waguespack, Mell, Austin, Ramirez-Rosa, Villegas, Laurino, O'Connor, Napolitano, Reilly, Smith, Tunney, Arena, Cappleman, Pawar, Osterman, J. Moore, Silverstein -- 46.

Nays -- None.

Alderman Beale moved to reconsider the foregoing vote. The motion was lost.

The following is said ordinance as passed:

Be It Ordained by the City Council of the City of Chicago:

SECTION 1. Section 4-60-023 of the Municipal Code of Chicago is hereby amended by deleting the language struck through, as follows:

4-60-023 Restrictions On Additional Licenses.

Subject to the provisions of subsection 4-60-021(c), no additional package goods license shall be issued for any premises located within the following areas:

(Omitted text is unaffected by this ordinance.)

~~(24.36) On Roosevelt Road, from Pulaski Road to Keeler Avenue.~~

(Omitted text is unaffected by this ordinance.)

SECTION 2. This ordinance shall be in force and effect upon passage and publication.

AMENDMENT OF SECTIONS 4-60-022 AND 4-60-023 OF MUNICIPAL CODE CONCERNING RESTRICTIONS ON SALE OF ALCOHOLIC LIQUOR AND PACKAGE GOODS BY CORRECTING NUMBERING INACCURACIES AS CONSEQUENCE OF REDISTRICTING OF WARD BOUNDARIES.

[O2015-8518]

The Committee on License and Consumer Protection submitted the following report:

CHICAGO, January 13, 2016.

To the President and Members of the City Council:

Your Committee on License and Consumer Protection, having under consideration an ordinance introduced by Alderman Emma Mitts (which was referred on December 9, 2015), to amend Sections 4-60-022 and 4-60-023 of the Municipal Code of Chicago to correct numbering inaccuracies concerning liquor sales and package goods restrictions, begs leave to recommend that Your Honorable Body *Pass* the ordinance which is transmitted herewith.

This recommendation was concurred in by a viva voce vote of the members of the committee on January 12, 2016.

Respectfully submitted,

(Signed) DEBRA L. SILVERSTEIN,
Vice-Chairman.

On motion of Alderman Silverstein, the said proposed ordinance transmitted with the foregoing committee report was *Passed* by yeas and nays as follows:

Yeas -- Aldermen Moreno, Hopkins, Dowell, Burns, Hairston, Sawyer, Mitchell, Harris, Beale, Sadlowski Garza, Thompson, Cárdenas, Quinn, Burke, Lopez, Foulkes, D. Moore, Curtis, O'Shea, Cochran, Brookins, Muñoz, Scott, Solis, Burnett, Ervin, Taliaferro, Reboyras, Santiago, Waguespack, Mell, Austin, Ramirez-Rosa, Villegas, Laurino, O'Connor, Napolitano, Reilly, Smith, Tunney, Arena, Cappleman, Pawar, Osterman, J. Moore, Silverstein -- 46.

Nays -- None.

Alderman Beale moved to reconsider the foregoing vote. The motion was lost.

The following is said ordinance as passed:

WHEREAS, Sections 4-60-022 and 4-60-023 of the Municipal Code set forth restrictions on liquor sales for, respectively, consumption on premises and packaged goods; and

WHEREAS, For organizational efficiency and for ease of reference, Sections 4-60-022 and 4-60-023 set out affected areas using a ward-based numbering system; and

WHEREAS, As a result of the 2010 National Decennial Census, ward boundaries in the City of Chicago were re-drawn; and

WHEREAS, The ordinance which re-drew the ward boundaries was passed by the City Council on January 19, 2012 and is found in the *Journal of the Proceedings of the City Council of the City of Chicago* of that date at pages 19792 through 19849. This ordinance is numbered by the City Clerk's office as SO2012-582; and

WHEREAS, Subsequent to the City Council passing SO2012-582, an ordinance to make corrections to said ordinance was passed by the City Council on September 12, 2012 and is found in the *Journal of the Proceedings of the City Council of the City of Chicago* of that date at pages 33628 through 33683. This ordinance is numbered by the City Clerk's office as O2012-5439; and

WHEREAS, As a consequence of re-drawing ward boundaries, numerous liquor sale restrictions in Sections 4-60-022 and 4-60-023 are no longer numbered accurately according to the wards in which they are now located; and

WHEREAS, It is necessary and appropriate to correct these numbering inaccuracies so that the liquor sale restrictions shown in Sections 4-60-022 and 4-60-023 are numbered according to the wards in which they are located; now, therefore,

Be It Ordained by the City Council of the City of Chicago:

SECTION 1. The intent of this ordinance is solely to correct numbering errors for ease of reference, and not to reduce, increase or otherwise change the restrictions on liquor sales currently in place for consumption on premises and packaged goods.

SECTION 2. This ordinance sets forth only those subsections of Sections 4-60-022 and 4-60-023 that are being amended, and excludes unaffected subsections for the convenience of the reader. Such excluded subsections are not intended to be amended by this ordinance.

SECTION 3. The subsections of Sections 4-60-022 and 4-60-023 that are renumbered by this ordinance are intended to be published in proper sequential numerical order.

SECTION 4. This is the fifth in a series of ordinances to correct the numbering of liquor moratoria in 4-60-022 and 4-60-023 of the Municipal Code due to the re-drawing of ward boundaries following the 2010 National Decennial Census. The first ordinance in this series of ordinances was introduced at the City Council meeting on January 21, 2015 and is numbered by the City Clerk's office as O2015-93. Ordinance O2015-93 passed at the City Council meeting of March 18, 2015 and is found in the *Journal of the Proceedings of the City Council of the City of Chicago* of that date at pages 103961 through 103966. The second ordinance in this series of ordinances was introduced at the City Council meeting on March 18, 2015 and is numbered by the City Clerk's office as O2015-1422. Ordinance O2015-1422 passed at the City Council meeting of April 15, 2015 and is found in the *Journal of the Proceedings of the City Council of the City of Chicago* of that date at pages 106535 through 106575. The third ordinance in this series of ordinances was introduced at the City Council meeting on April 15, 2015 and is numbered by the City Clerk's office as O2015-2645. Ordinance O2015-2645 passed at the City Council meeting of May 6, 2015 and is found in the *Journal of the Proceedings of the City Council of the City of Chicago* of that date at pages 108492 through 108499. The fourth ordinance in this series of ordinances was introduced at the City Council meeting on September 24, 2015 and is numbered by the City Clerk's office as O2015-6450. Ordinance O2015-6450 passed at the City Council meeting of October 28, 2015 and is found in the *Journal of the Proceedings of the City Council of the City of Chicago* of that date at pages 12733 through 12759.

SECTION 5. Section 4-60-022 of the Municipal Code of Chicago is hereby amended by deleting the language struck through and inserting the underscored language, as follows:

4-60-022 Restrictions On Additional Licenses.

Subject to the provisions of subsection 4-60-021(c), no additional license shall be issued for the sale of alcoholic liquor, for consumption on the premises within the following areas:

(Omitted text is unaffected by this ordinance.)

(~~13.17~~ 23.472)	On the south side of 59th Street, from Central Park Avenue to Hamlin Avenue.
(~~13.26~~ 23.473)	On 59th Place, from Central Park Avenue to Hamlin Avenue.
(~~13.27~~ 23.474)	On 59th Place, from Hamlin Avenue to Pulaski Road.
(~~13.30~~ 23.475)	On 60th Street, from Central Park Avenue to Hamlin Avenue.
(~~13.31~~ 23.476)	On 60th Street, from Hamlin Avenue to Pulaski Road.
(~~13.32~~ 23.477)	On 60th Street, from Pulaski Road to Keeler Avenue.

(~~13.39~~ 23.478) On 60th Place, from Central Park Avenue to Hamlin Avenue.

(~~13.40~~ 23.479) On 60th Place, from Hamlin Avenue to Pulaski Road.

(~~13.41~~ 23.480) On 61st Street, from Kedzie Avenue to Homan Avenue.

(~~13.42~~ 23.481) On 61st Street, from Homan Avenue to Central Park Avenue.

(~~13.43~~ 23.482) On 61st Street, from Central Park Avenue to Hamlin Avenue.

(~~13.44~~ 23.483) On 61st Street, from Hamlin Avenue to Pulaski Road.

(~~13.45~~ 23.484) On 61st Street, from Pulaski Road to Keeler Avenue.

(~~13.53~~ 23.485) On 61st Place, from Central Park Avenue to Hamlin Avenue.

(~~13.54~~ 23.486) On 61st Place, from Hamlin Avenue to Pulaski Road.

(~~13.57~~ 23.487) On 62nd Street, from Central Park Avenue to Hamlin Avenue.

(~~13.58~~ 23.488) On 62nd Street, from Hamlin Avenue to Pulaski Road.

(~~13.59~~ 23.489) On 62nd Street, from Pulaski Road to Keeler Avenue.

(~~13.67~~ 23.490) On 62nd Place, from Central Park Avenue to Hamlin Avenue.

(~~13.68~~ 23.491) On 62nd Place, from Hamlin Avenue to Pulaski Road.

(~~13.71~~ 23.492) On 63rd Street, from Central Park Avenue to Hamlin Avenue.

(~~13.83~~ 23.493) On 63rd Place, from St. Louis Avenue to Hamlin Avenue.

(~~13.84~~ 23.494) On 63rd Place, from Hamlin Avenue to Pulaski Road.

(~~13.90~~ 23.495) On 64th Street, from St. Louis Avenue to Hamlin Avenue.

(~~13.102~~ 23.496) On 64th Place, from St. Louis Avenue to Hamlin Avenue.

(~~13.108~~ 23.497) On 64th Place, from Austin Avenue to Melvina Avenue.

(~~13.110~~ 23.498) On 65th Street, from St. Louis Avenue to Hamlin Avenue.

(~~13.111~~ 23.499) On 65th Street, from Hamlin Avenue to Pulaski Road.

(~~13.237~~ 23.500) On Central Park Avenue, from 61st Street to 63rd Street.

(~~13.248~~ 23.501) On Lawndale Avenue, from 63rd Street to 65th Street.

(~~13.257~~ 23.502) On Hamlin Avenue, from 59th Street to 61st Street.

(~~13.258~~ 23.503) On Hamlin Avenue, from 61st to 63rd Street.

(~~13.259~~ 23.504) On Hamlin Avenue, from 63rd to 65th Street.

(~~13.277~~ 23.505) On Pulaski Road, from 59th Street to 61st Street.

(~~13.278~~ 23.506) On Pulaski Road, from 61st Street to 63rd Street.

(~~13.296~~ 23.507) On Kedvale Avenue, from 61st Street to 63rd Street.

(~~13.361~~ 23.508) On the east side of Cicero Avenue, from 59th Street to 61st Street.

(~~13.413~~ 23.509) On the north side of 59th Street, from Hamlin Avenue to Pulaski Road.

(~~14.107~~ 23.510) On 58th Street, from Homan Avenue to Central Park Avenue.

(~~14.111~~ 23.511) On the north side of 59th Street, from Homan Avenue to Central Park Avenue.

(~~14.274~~ 23.512) On Sawyer Avenue, from 57th Street to 59th Street.

(~~14.280~~ 23.513) On Spaulding Avenue, from 57th Street to 59th Street.

(~~14.295~~ 23.514) On Homan Avenue, from 57th Street to 59th Street.

(~~14.303~~ 23.515) On Trumbull Avenue, from 57th Street to 59th Street.

(~~14.311~~ 23.516) On St. Louis Avenue, from 57th Street to 58th Street; and on 57th Place, from St. Louis Avenue to Central Park Avenue.

(~~14.312~~ 23.517) On St. Louis Avenue, from 58th Street to 59th Street; and on 58th Place, from St. Louis Avenue to Central Park Avenue.

(~~14.319~~ 23.518) On the east side of Central Park Avenue, from 57th Street to 59th Street.

(~~14.357~~ 23.519) On 56th Street, from the right-of-way of the Grand Trunk Western Railroad to Hamlin Avenue.

(~~14.358~~ 23.520) On 56th Place, from the right-of-way of the Grand Trunk Western Railroad to Hamlin Avenue.

(~~14.359~~ 23.521) On 57th Street, from the right-of-way of the Grand Trunk Western Railroad to Hamlin Avenue.

(~~14.360~~ 23.522) On 57th Place, from the right-of-way of the Grand Trunk Western Railroad to Hamlin Avenue.

(~~14.361~~ 23.523) On 58th Street, from the right-of-way of the Grand Trunk Western Railroad to Hamlin Avenue.

(~~14.362~~ 23.524) On 58th Place, from the right-of-way of the Grand Trunk Western Railroad to Hamlin Avenue.

(~~15.24~~ 23.525) On 61st Place, from Kedzie Avenue to Homan Avenue.

(~~15.25~~ 23.526) On 61st Place, from Homan Avenue to Central Park Avenue.

(~~15.26~~ 23.527) On 62nd Street, from Kedzie Avenue to Homan Avenue.

(~~15.27~~ 23.528) On 62nd Street, from Homan Avenue to Central Park Avenue.

(~~15.28~~ 23.529) On 62nd Place, from Kedzie Avenue to Homan Avenue.

(~~15.30~~ 23.530) On the north side of 63rd Street, from Kedzie Avenue to Homan Avenue.

(~~15.31~~ 23.531) On Spaulding Avenue, from 61st to 63rd Street.

(~~15.32~~ 23.532) On Homan Avenue, from 61st to 63rd Street.

(~~15.33~~ 23.533) On St. Louis Avenue, from 61st Street to 63rd Street.

(~~15.34~~ 23.534) On the west side of St. Louis Avenue, from 63rd Street to 65th Street.

(~~15.41~~ 23.535) On the south side of 63rd Street, from Kedzie Avenue to St. Louis Avenue.

(~~15.45~~ 23.536) On 64th Street, from Kedzie Avenue to St. Louis Avenue.

(~~15.49~~ 23.537) On 65th Street, from Kedzie Avenue to St. Louis Avenue.

(~~15.50~~ 23.538) On 65th Place, from Kedzie Avenue to St. Louis Avenue.

(~~15.84~~ 23.539) On Homan Avenue, from 63rd Street to 65th Street.

(~~15.85~~ 23.540) On Homan Avenue, from 65th Street to Marquette Road.

(~~15.86~~ 23.541) On the east side of St. Louis Avenue, from 63rd Street to 65th Street.

(~~16.59~~ 23.542) On the south side of 59th Street, from Homan Avenue to Central Park Avenue.

(~~16.60~~ 23.543) On 59th Place, from Spaulding Avenue to Central Park Avenue.

(~~16.61~~ 23.544) On 60th Street, from Kedzie Avenue to Homan Avenue.

(~~16.62~~ 23.545) On 60th Street, from Homan Avenue to Central Park Avenue.

(~~16.63(a)~~ 23.546) On 60th Place, from Spaulding Avenue to Central Park Avenue.

(~~16.63(b)~~ 23.547) On Spaulding Avenue, from 59th to 61st Street.

(~~18.83~~ 23.548) On Sawyer Avenue, from 59th Street to 61st Street.

(~~12.7~~ 24.226) On 19th Street, from Rockwell Street to Marshall Boulevard.

(~~12.158~~ 24.227) On Washtenaw Avenue, from 24th Street to 26th Street; and on 25th Place, from Rockwell Street to Washtenaw Avenue.

(~~12.168~~ 24.228) On California Avenue, from 26th Street to 31st Street.

(~~28.36~~ 24.229) On Fairfield Avenue, from 16th Street to 19th Street.

(~~2.4~~ 25.191) On Roosevelt Road, from Clark Street to the Illinois Central Gulf Railroad right-of-way.

(~~2.14~~ 25.192) On Washburne Avenue, from Racine Avenue to Loomis Street.

(~~2.15~~ 25.193) On Washburne Avenue, from Ashland Avenue to Wood Street.

(~~2.18~~ 25.194) On 13th Street, from Racine Avenue to Loomis Street.

(~~2.25~~ 25.195) On Hastings Street, from Racine Avenue to Loomis Street.

(~~2.29~~ 25.196) On 14th Street, from Racine Avenue to Loomis Street.

(~~2.30~~ 25.197) On 14th Street, from Laflin Street (extended) to Wood Street.

(~~2.31~~ 25.198) On 14th Street, from Wood Street to Damen Avenue.

(~~2.35~~ 25.199)	On 14th Place, from Throop Street to Ashland Avenue.
(~~2.40~~ 25.200)	On 15th Street, from Racine Avenue to Loomis Street.
(~~2.59~~ 25.201)	On Racine Avenue, from Roosevelt Road to 14th Street.
(~~2.61~~ 25.202)	On Blue Island Avenue, from Roosevelt Road to 14th Street.
(~~2.62~~ 25.203)	On Blue Island Avenue, from 14th Street to 16th Street.
(~~2.63~~ 25.204)	On Throop Street, from 14th Street to 16th Street.
(~~11.11~~ 25.205)	On 29th Street, from Poplar Avenue to Throop Street.
(~~11.17~~ 25.206)	On 31st Street, from Ashland Avenue to Wood Street.
(~~11.18~~ 25.207)	On 31st Street, from Wood Street to Damen Avenue.
(~~11.19~~ 25.208)	On 31st Street, from Damen Avenue to Hoyne Avenue.
(~~11.20~~ 25.209)	On 31st Place, from 31st Street to Wolcott Avenue.
(~~12.44~~ 25.210)	On the west side of Leavitt Street, from Bross Avenue to 33rd Street; and on the north side of 33rd Street, from Leavitt Street to Bell Avenue; and on both sides of 33rd Street, from Bell Avenue to Western Boulevard; and on Bell Avenue, from Bross Avenue to 33rd Street; and on the west side of Bell Avenue, from 33rd Street to 34th Street.
(~~27.228~~ 25.211)	On Madison Street, from Racine Avenue to Loomis Street; and on Throop Street, from Monroe Street to Washington Boulevard.
(~~27.236~~ 25.212)	On Adams Street, from Monroe Street to Racine Avenue.
(~~27.382~~ 25.213)	On Peoria Street, from Adams Street to Madison Street.

(Omitted text is unaffected by this ordinance.)

SECTION 6. Section 4-60-023 of the Municipal Code of Chicago is hereby amended by deleting the language struck through and inserting the underscored language, as follows:

4-60-023 Restrictions On Additional Package Goods Licenses.

Subject to the provisions of subsection 4-60-021(c), no additional package goods license shall be issued for any premises located within the following areas:

(Omitted text is unaffected by this ordinance.)

(~~3.38~~ 23.481)	On Michigan Avenue, from 53rd Street to Garfield Boulevard.
(~~13.26~~ 23.482)	On 59th Place, from Central Park Avenue to Hamlin Avenue.
(~~13.27~~ 23.483)	On 59th Place, from Hamlin Avenue to Pulaski Road.
(~~13.30~~ 23.484)	On 60th Street, from Central Park Avenue to Hamlin Avenue.
(~~13.31~~ 23.485)	On 60th Street, from Hamlin Avenue to Pulaski Road.
(~~13.32~~ 23.486)	On 60th Street, from Pulaski Road to Keeler Avenue.
(~~13.39~~ 23.487)	On 60th Place, from Central Park Avenue to Hamlin Avenue.
(~~13.40~~ 23.488)	On 60th Place, from Hamlin Avenue to Pulaski Road.
(~~13.41~~ 23.489)	On 61st Street, from Kedzie Avenue to Homan Avenue.
(~~13.42~~ 23.490)	On 61st Street, for Homan Avenue to Central Park Avenue.
(~~13.43~~ 23.491)	On 61st Street, from Central Park Avenue to Hamlin Avenue.
(~~13.44~~ 23.492)	On 61st Street, from Hamlin Avenue to Pulaski Road.
(~~13.45~~ 23.493)	On 61st Street, from Pulaski Road to Keeler Avenue.
(~~13.53~~ 23.494)	On 61st Place, from Central Park Avenue to Hamlin Avenue.
(~~13.54~~ 23.495)	On 61st Place, from Hamlin Avenue to Pulaski Road.
(~~13.57~~ 23.496)	On 62nd Street, from Central Park Avenue to Hamlin Avenue.
(~~13.58~~ 23.497)	On 62nd Street, from Hamlin Avenue to Pulaski Road.
(~~13.67~~ 23.498)	On 62nd Place, from Central Park Avenue to Hamlin Avenue.

(~~13.68~~ 23.499) On 62nd Place, from Hamlin Avenue to Pulaski Road.

(~~13.83~~ 23.500) On 63rd Place, from St. Louis Avenue to Hamlin Avenue.

(~~13.84~~ 23.501) On 63rd Place, from Hamlin Avenue to Pulaski Road.

(~~13.90~~ 23.502) On 64th Street, from St. Louis Avenue to Hamlin Avenue.

(~~13.102~~ 23.503) On 64th Place, from St. Louis Avenue to Hamlin Avenue.

(~~13.110~~ 23.504) On 65th Street, from St. Louis Avenue to Hamlin Avenue.

(~~13.226~~ 23.505) On Central Park Avenue, from 59th Street to 61st Street.

(~~13.237~~ 23.506) On Central Park Avenue, from 61st Street to 63rd Street.

(~~13.248~~ 23.507) On Lawndale Avenue, from 63rd Street to 65th Street.

(~~13.257~~ 23.508) On Hamlin Avenue, from 59th Street to 61st Street.

(~~13.258~~ 23.509) On Hamlin Avenue, from 61st Street to 63rd Street.

(~~13.259~~ 23.510) On Hamlin Avenue, from 63rd Street to 65th Street.

(~~13.278~~ 23.511) On Pulaski Road, from 61st Street to 63rd Street.

(~~13.296~~ 23.512) On Kedvale Avenue, from 61st Street to 63rd Street.

(~~13.413~~ 23.513) On the north side of 59th Street, from Hamlin Avenue to Pulaski Road.

(~~14.106~~ 23.514) On 58th Street, from Kedzie Avenue to Homan Avenue.

(~~14.107~~ 23.515) On 58th Street, from Homan Avenue to Central Park Avenue.

(~~14.303~~ 23.516) On Trumbull Avenue, from 57th Street to 59th Street.

(~~14.311~~ 23.517) On St. Louis Avenue, from 57th Street to 58th Street; and on 57th Place, from St. Louis Avenue to Central Park Avenue.

(~~14.312~~ 23.518) On St. Louis Avenue, from 58th Street to 59th Street; and on 58th Place, from St. Louis Avenue to Central Park Avenue.

(~~14.319~~ 23.519) On the east side of Central Park Avenue, from 57th Street to 59th Street.

(~~14.361~~ 23.520) On 56th Street, from the right-of-way of the Grand Trunk Western Railroad to Hamlin Avenue.

(~~14.362~~ 23.521) On 57th Place, from the right-of-way of the Grand Trunk Western Railroad to Hamlin Avenue.

(~~14.363~~ 23.522) On 58th Street, from the right-of-way of the Grand Trunk Western Railroad to Hamlin Avenue.

(~~14.366~~ 23.523) On Lawndale Avenue, from 57th Street to 59th Street.

(~~14.367~~ 23.524) On Hamlin Avenue, from 57th Street to 59th Street.

(~~15.24~~ 23.525) On 61st Place, from Kedzie Avenue to Homan Avenue.

(~~15.25~~ 23.526) On 61st Place, from Homan Avenue to Central Park Avenue.

(~~15.26~~ 23.527) On 62nd Street, from Kedzie Avenue to Homan Avenue.

(~~15.27~~ 23.528) On 62nd Street, from Homan Avenue to Central Park Avenue.

(~~15.28~~ 23.529) On 62nd Place, from Kedzie Avenue to Homan Avenue.

(~~15.29~~ 23.530) On 62nd Place, from Homan Avenue to Central Park Avenue.

(~~15.30~~ 23.531) On the north side of 63rd Street, from Homan Avenue to St. Louis Avenue; and on both sides of 63rd Street, from St. Louis Avenue to Central Park Avenue.

(~~15.31~~ 23.532) On Spaulding Avenue, from 61st Street to 63rd Street.

(~~15.32~~ 23.533) On Homan Avenue, from 61st Street to 63rd Street.

(~~15.34~~ 23.534) On the west side of St. Louis Avenue, from 63rd Street to 65th Street.

(~~15.85~~ 23.535) On Homan Avenue, from 63rd Street to 65th Street.

(~~15.86~~ 23.536) On Homan Avenue, from 65th Street to Marquette Road.

(~~15.87~~ 23.537) On the east side of St. Louis Avenue, from 63rd Street to 65th Street.

(~~16.45~~ 23.538) On the south side of 59th Street, from Central Park Avenue to Homan Avenue.

(~~16.50~~ 23.539) On 59th Place, from Spaulding Avenue to Central Park Avenue.

(~~16.51~~ 23.540) On 60th Street, from Kedzie Avenue to Homan Avenue.

(~~16.52~~ 23.541) On 60th Street, from Homan Avenue to Central Park Avenue.

(~~16.53~~ 23.542) On 60th Place, from Spaulding Avenue to Central Park Avenue.

(~~16.54~~ 23.543) On Spaulding Avenue, from 59th Street to 61st Street.

(~~16.55~~ 23.544) On Homan Avenue, from 59th Street to 61st Street.

(~~2.161~~ 24.230) On Paulina Street, from Congress Parkway to Adams Street.

(~~12.7~~ 24.231) On 19th Street, from Rockwell Street to Marshall Boulevard.

(~~12.158~~ 24.232) On Washtenaw Avenue, from 24th Street to 26th Street; and on 25th Place, from Rockwell Street to Washtenaw Avenue.

(~~12.168~~ 24.233) On California Avenue, from 26th Street to 31st Street.

(~~12.174~~ 24.234) On California Boulevard, from 24th Street to 26th Street.

(~~12.175~~ 24.235) On California Boulevard, from 26th Street to 31st Street.

(~~28.40~~ 24.236) On Fairfield Avenue, from 16th Street to 19th Street.

(~~2.4~~ 25.193) On Roosevelt Road, from Clark Street to the Illinois Central Gulf Railroad right-of-way.

(~~2.14~~ 25.194) On Washburne Avenue, from Racine Avenue to Loomis Street.

(~~2.18~~ 25.195) On 13th Street, from Racine Avenue to Loomis Street.

(~~2.23~~ 25.196) On Maxwell Street, from Peoria Street to Blue Island Avenue.

(~~2.25~~ 25.197) On Hastings Street, from Racine Avenue to Loomis Street.

(~~2.29~~ 25.198) On 14th Street, from Racine Avenue to Loomis Street.

(~~2.40~~ 25.199) On 15th Street, from Racine Avenue to Loomis Street.

(~~2.59~~ 25.200) On Racine Avenue, from Roosevelt Road to 14th Street.

(~~2.61~~ 25.201) On Blue Island Avenue, from Roosevelt Road to 14th Street.

(~~2.62~~ 25.202) On Blue Island Avenue, from 14th Street to 16th Street.

(~~2.63~~ 25.203) On Throop Street, from 14th Street to 16th Street.

(~~2.165~~ 25.204) On Rundell Place, from Morgan Street to Racine Avenue.

(~~2.167~~ 25.205) On Aberdeen Street, from Adams Street to Madison Street; and on Arcade Place, from Aberdeen Street to Morgan Street.

(~~2.168~~ 25.206) On Morgan Street, from Tilden Street to Adams Street.

(~~2.169~~ 25.207) On Morgan Street, from Adams Street to Madison Street.

(~~2.170~~ 25.208) On Sangamon Street, from the Dwight D. Eisenhower Expressway (I-290) to Adams Street.

(~~2.171~~ 25.209) On Sangamon Street, from Adams Street to Madison Street.

(~~2.172~~ 25.210) On Peoria Street, from the Dwight D. Eisenhower Expressway (I-290) to Adams Street.

(~~11.17~~ 25.211) On 31st Street, from Ashland Avenue to Wood Street.

(~~11.18~~ 25.212) On 31st Street, from Wood Street to Damen Avenue.

(~~11.19~~ 25.213) On 31st Street, from Damen Avenue to Hoyne Avenue.

(~~11.20~~ 25.214) On 31st Place, from 31st Street to Wolcott Avenue.

(~~11.21~~ 25.215) On 31st Place, from Wolcott Avenue to Hoyne Avenue.

(~~11.125~~ 25.216) On Wolcott Avenue, from 31st Place to 33rd Street; and on that portion of 32nd Street, between Wolcott Avenue and Wood Street.

(~~12.44~~ 25.217) On the west side of Leavitt Street, from Bross Avenue to 33rd Street; and on the north side of 33rd Street, from Leavitt Street to Bell Avenue; and on both sides of 33rd Street, from Bell Avenue to Western Boulevard; and on Bell Avenue, from Bross Avenue to 33rd Street; and on the west side of Bell Avenue, from 33rd Street to 34th Street.

(~~12.45~~ 25.218) On the north side of 34th Street, from Bell Avenue to Western Boulevard; and on Claremont Avenue and on Oakley Avenue, both from Bross Avenue to 34th Street.

(~~12.46~~ 25.219)	On Bross Avenue, from Western Boulevard to Artesian Avenue; and on Artesian Avenue, from Bross Avenue to 34th Street; and on 34th Street, from Western Boulevard to Artesian Avenue.
(~~12.129~~ 25.220)	On Western Boulevard, from the Sanitary and Ship Canal to Bross Avenue.
(~~12.130~~ 25.221)	On Western Boulevard, from Bross Avenue to 35th Street.
(~~12.228~~ 25.222)	On the east side of Leavitt Street, from Bross Avenue to 33rd Street; and on both sides of Leavitt Street, from 33rd Street to 34th Street.
(~~27.236~~ 25.223)	On Adams Street, from Monroe Street to Racine Avenue.
(~~27.240~~ 25.224)	On Jackson Boulevard, from the John F. Kennedy Expressway (I-90) to Morgan Street.
(~~27.375~~ 25.225)	On Morgan Street, from Madison Street to Lake Street.

(Omitted text is unaffected by this ordinance.)

SECTION 7. This ordinance shall be in full force and effect from and after its passage and publication.

AMENDMENT OF CHAPTER 10-28 OF MUNICIPAL CODE BY ADDING NEW ARTICLE XIV TO ESTABLISH CURBSIDE CAFE PERMIT PILOT PROGRAM.

[SO2015-5379]

The Committee on License and Consumer Protection submitted the following report:

CHICAGO, January 13, 2016.

To the President and Members of the City Council:

Your Committee on License and Consumer Protection, having under consideration a substitute ordinance introduced by Aldermen Tunney and Smith (which was referred on July 29, 2015) amending Chapter 10-28 of the Municipal Code of Chicago establishing a Pilot Program for Curbside Cafes, begs leave to recommend that Your Honorable Body *Pass* the substitute ordinance which is transmitted herewith.

This recommendation was concurred in by a viva voce vote of the members of the committee on January 12, 2016.

Respectfully submitted,

(Signed) DEBRA L. SILVERSTEIN,
Vice-Chairman.

On motion of Alderman Silverstein, the said proposed substitute ordinance transmitted with the foregoing committee report was *Passed* by yeas and nays as follows:

Yeas -- Aldermen Moreno, Hopkins, Dowell, Burns, Hairston, Sawyer, Mitchell, Harris, Beale, Sadlowski Garza, Thompson, Cárdenas, Quinn, Burke, Lopez, Foulkes, D. Moore, Curtis, O'Shea, Cochran, Brookins, Muñoz, Scott, Solis, Burnett, Ervin, Taliaferro, Reboyras, Santiago, Waguespack, Mell, Austin, Ramirez-Rosa, Villegas, Laurino, O'Connor, Napolitano, Reilly, Smith, Tunney, Arena, Cappleman, Pawar, Osterman, J. Moore, Silverstein -- 46.

Nays -- None.

Alderman Beale moved to reconsider the foregoing vote. The motion was lost.

The following is said ordinance as passed:

Be It Ordained by the City Council of the City of Chicago:

SECTION 1. Chapter 10-28 of the Municipal Code of Chicago is hereby amended by adding a new Article XIV, Section 10-28-1000 through and including Section 10-28-1160, as follows:

Article XIV.

Pilot Program -- Curbside Cafes.

10-28-1000 Pilot Program.

A curbside cafe permit pilot program is hereby established. The program shall run from January 1, 2016 to December 31, 2017.

10-28-1010 Definitions.

Wherever used in this article, the following definitions apply:

"Alcoholic beverages", "Commissioner", "Department" and "Food" have the meaning ascribed to those terms in Section 10-28-800.

"Curbside cafe" means that portion of an immobile retail food establishment operating, pursuant to a permit, in a section of the traffic lane closest to the curb that is normally used for parking.

"Immobile retail food establishment" means a retail food establishment issued a retail food license for a fixed location inside a building.

"Permittee" means a person who has been issued a curbside cafe permit.

10-28-1020 Permit Required For Curbside Cafe.

No person shall operate a curbside cafe without first obtaining a permit under this article. A curbside cafe permit shall be valid from May 1st to and including September 30th of the year of its issuance. The fee for the permit shall be $600.00. In addition to the permit fee, the permittee shall pay an amount equal to any anticipated lost parking meter revenue for any parking space used for the operation of the curbside cafe.

10-28-1030 Permit Application And Approval Procedure.

An application for a curbside cafe permit shall be submitted to the commissioner in a form and format prescribed by the commissioner. The application shall be filed in the same year in which the permit will be issued. The applicant shall include:

(a) Proof that the applicant holds a valid retail food establishment license for an immobile retail food establishment.

(b) Proof of insurance as required by this article.

(c) A detailed plan for the curbside cafe, complying with applicable regulations and demonstrating that the curbside cafe shall not unreasonably interfere with: (1) adequate pedestrian or vehicular flow; (2) pedestrian and vehicular safety; or (3) the aesthetic quality of the surrounding area. The plan shall also clearly show the location of any fire hydrant, protected bicycle lane, intersection, bus stop, and loading zone, and indicate the distance of such items from the proposed location of the curbside cafe.

(d) Applications shall be processed on a first-in-time basis. If two or more applications are filed at the same time for a location on the same side of a block and both applications meet the requirements of this article for approval, the commissioner shall conduct a lottery to determine which application to approve.

(e) Any other pertinent information reasonably required by the commissioner.

10-28-1040 Insurance Required.

Each applicant shall furnish proof of insurance evidencing commercial general liability insurance with limits of not less than $500,000.00 per occurrence, $1,000,000.00 in the aggregate combined single limit, for bodily injury, personal injury and property damage liability. The insurance shall provide for 30 days prior written notice to be given to the commissioner if coverage is substantially changed, canceled or non-renewed.

The city shall be named as an additional insured on a primary, noncontributory basis for any liability arising directly or indirectly from the operations of a curbside cafe; and the permittee shall indemnify, defend and hold the city harmless from any loss that results directly or indirectly from the permit issuance.

If alcoholic beverages will be served at the curbside cafe, the applicant shall provide proof of liquor liability (dramshop) insurance for the curbside cafe as required by Section 4-60-040(c)(2) of this code.

Each permittee shall maintain the insurance coverage required under this section for the duration of the permit. The proof of insurance shall be presented to the commissioner prior to the issuance of a permit. Failure of the permittee to maintain the insurance shall result in the revocation of the curbside cafe permit.

10-28-1050 Review Of Application.

(a) (1) The commissioner shall send a copy of the application to commissioner of transportation. Within five business days of receipt of the application from the commissioner, the commissioner of transportation shall review the application to determine whether the location of the curbside cafe will unduly interfere with pedestrian or vehicular traffic or parking within the area. If the commissioner of transportation determines that the location of the curbside cafe will unduly interfere with either pedestrian or vehicular traffic or parking within the area, the commissioner shall deny the application pursuant to subsection (c).

(2) The commissioner shall notify the alderman of the affected ward of the application and solicit a recommendation based on the alderman's analysis of any relevant factors set forth in this article. The alderman shall have 10 business days after such notice is sent to respond in writing with his specific recommendation, if any.

(b) If the commissioner finds that the applicant meets the requirements of this article and the regulations promulgated hereunder, the commissioner shall approve the application.

(c) If the commissioner finds that the applicant fails to meet the requirements of this article or the regulations promulgated hereunder, the commissioner shall deny the application.

The commissioner shall notify the unsuccessful applicant in writing of the denial and the reasons therefor within 10 business days after the denial.

10-28-1060 Compliance With Plan And Other Components Of Application.

(a) Each curbside cafe shall comply in all respects with the specifications set out in the plan submitted to the commissioner, and with the other components of the application.

(b) In the event that the application, including the plan, becomes inaccurate or incomplete in any respect as a result of circumstances or events outside the control of the permittee, the permittee shall notify the commissioner within three business days of such circumstances or events.

(c) Before taking any action that would result in the application, including the plan, becoming inaccurate or incomplete in any respect, the perrnittee shall seek the prior approval of the commissioner.

(d) Upon being notified of an actual or contemplated change pursuant to this section, the commissioner, in consultation with the commissioner of transportation, shall review the change to determine if such change is insubstantial or substantial, using the same criteria as relevant to the commissioner's consideration of an initial application. If such change is insubstantial and if the application, as so changed, meets the criteria for an initial application, the commissioner shall approve the change. If such change is insubstantial and if the application, as so changed, does not meet the criteria for an initial application, the commissioner shall disapprove the change. If such change is substantial, a new permit application shall be required.

10-28-1070 Permit -- Assignment Or Transfer Prohibited.

No permittee shall assign or transfer a curbside cafe permit.

10-28-1080 Restrictions On Issuance Of A Permit.

(a) Only one curbside cafe permit shall be issued for a location on the same side of a block.

(b) A curbside cafe is only permitted on a pedestrian street designated pursuant to Section 17-3-0503-D that has a sidewalk with less than 8 feet of width in front of the immobile retail food establishment.

(c) The length of the curbside cafe shall not exceed the length of the immobile retail food establishment adjacent to the sidewalk, or 40 feet, whichever is less.

(d) The permitted outdoor seating area of curbside cafe must be located in the traffic lane by the curb that is immediately in front of the immobile retail food establishment.

(e) A curbside cafe is prohibited:

(1) in a protected bicycle lane;

(2) within 30 feet from a stop sign;

(3) within 30 feet of a controlled intersection and 20 feet from all other intersections;

(4) within 15 feet from a bus stop, loading zone, or fire hydrant; or

(5) within 1,200 feet from Wrigley Field.

(f) The location of the curbside cafe shall not unduly interfere with pedestrian or vehicular traffic or parking in the area.

(g) No curbside cafe permit shall be issued for any location: (1) within the central business district, as that term is defined in Section 9-4-010; or (2) where a sidewalk cafe permit has been issued to the applicant.

(h) No curbside cafe shall extend into the street beyond the parking lane.

10-28-1090 Operational Conditions.

(a) Curbside cafes shall not operate between the hours of 10:00 P.M. and 8:00 A.M., Sunday through Thursday, or between the hours of 11:00 P.M. and 8:00 A.M., Friday and Saturday.

(b) A permittee shall not permit any music, whether live or recorded, or other amplified sound to be played at the curbside cafe, other than through headphones.

(c) The permittee shall: (1) install and maintain a physical boundary separating the permitted outdoor seating area from the remainder of the traffic lanes; and (2) construct the curbside cafe to make its floor height the same height as the sidewalk in order to avoid a tripping hazard. The construction, configuration and other characteristics of the curbside cafe floor and physical boundary, including landscaping, shall be set forth by regulation.

(d) The permitted outdoor seating area of the curbside cafes shall be for the exclusive use of the immobile retail food establishment stated on the application. Sharing or other joint use of a curbside cafe location by more than one retail food establishment shall not be permitted.

(e) Only the service of food and alcoholic beverages at curbside cafes are authorized by this article.

10-28-1100 Alcoholic Beverage Service -- Requirements.

If alcoholic beverages are served at the curbside cafe, the permittee must have a valid liquor license. Alcoholic beverages supplied by the customer or by any person other than the permittee will not be allowed at curbside cafes.

10-28-1110 Compliance With Code And Regulations Required.

A permittee and his employees shall be subject to and comply with all applicable laws, regulations and other requirements and standards for retail food establishments and the sale of alcoholic beverages.

10-28-1120 Promulgation Of Regulations; Force And Effect.

The commissioner is authorized to promulgate regulations to carry out the purposes of this article, including without limitation regulations governing:

(a) the location, arrangement and design of curbside cafes to ensure the flow of pedestrian and vehicular traffic, the safety of pedestrians and vehicular traffic, and the access to bus stops, loading zones and fire hydrants;

(b) the size, design and other specifications for tables and serving equipment to be used by a permittee, and the design of enclosures or partial enclosures;

(c) the types of food and beverages that may be served at curbside cafes;

(d) the time periods during which an application can be made for a curbside cafe permit;

(e) landscaping and other aesthetic components of the curbside cafe; and

(f) any other matter pertaining to this article.

In promulgating the rules regarding the location, arrangement and design of any curbside cafe, the commissioner shall consult with the commissioner of transportation.

10-28-1130 Enforcement.

(a) The commissioner is authorized to take such action as necessary to enforce the provisions of this article, including conducting on-site inspections of curbside cafes.

(b) Upon request by the commissioner, a permittee shall provide for inspection any document required by this article, including the curbside cafe permit, the plan for the curbside cafe, and proof of insurance.

(c) Any curbside cafe for which a permit is required by this article, and which has failed to obtain such permit, may be closed by the commissioner until such permit is procured. Upon being notified of closure, all curbside cafe activity must cease, and all obstructions in the public way, including boundaries, tables and chairs, must be removed.

(d) Any curbside cafe for which a permit is in effect under this article may be temporarily closed by the commissioner, if the cafe has been issued notices of violation on three different days during the permit period, each of which pertains to a significant breach of public safety. Non-limiting examples include: (1) cafe encroachment on the public way beyond plan specifications, (2) a missing or incomplete barrier, or (3) signs, serving tray stands or other objects in the public way. Upon being subjected to a temporary closure, the permittee may provide to the commissioner evidence that the objectionable conditions have been fully remedied. Such temporary closure shall remain in effect until the commissioner is satisfied that the violations have been properly remedied and will not reoccur.

10-28-1140 Violation -- Penalties.

(a) Any person who violates any of the provisions of this article or regulations promulgated hereunder shall be subject to a fine of not less than $200.00 nor more than $500.00 for each offense and each day such a violation continues shall be deemed a separate and distinct offense.

(b) In addition to any other fine or penalty provided, and any person who knowingly interferes with or impedes the commissioner in the enforcement of this article may be subject to incarceration for a term not to exceed six months.

(c) Any curbside cafe in operation without a valid permit or subject to Section 10-28-1130(d) is subject to removal from the public way by the commissioner. The provisions of Section 10-28-010(i) of the code shall apply to the removal of any portion of a curbside cafe, from the public way, whether for unpermitted operation or for obstruction of public way; provided, however, that the amount of the fine for a violation shall be as set forth in this section.

10-28-1150 Violation -- Permit Revocation.

In addition to fines and other penalties as provided for herein, three or more violations of any provision of this article or regulations promulgated hereunder within a permit period shall subject the permittee to revocation of the curbside cafe permit by the commissioner.

10-28-1160 Sunset.

This ordinance shall expire on December 31, 2017.

SECTION 2. This ordinance takes effect on January 1, 2016.

COMMITTEE ON PEDESTRIAN AND TRAFFIC SAFETY.

AMENDMENT OF SECTION 9-64-090(h) OF MUNICIPAL CODE BY EXPANDING ONE-DAY RESIDENTIAL PARKING PERMIT PILOT PROGRAM FOR NOT-FOR-PROFIT ORGANIZATIONS TO INCLUDE 43RD AND 44TH WARDS AND EXTENDING EXPIRATION DATE OF PROGRAM TO DECEMBER 31, 2016.

[O2015-8493]

The Committee on Pedestrian and Traffic Safety submitted the following report:

CHICAGO, January 13, 2016.

To the President and Members of the City Council:

Your Committee on Pedestrian and Traffic Safety, to which was referred a proposed ordinance amending Section 9-64-090(h) of the Municipal Code of the City of Chicago by including the 43rd and 44th Wards in and extending expiration date of one-day residential permit pilot program for not-for-profit organizations, begs leave to recommend that Your Honorable Body do *Pass* the proposed ordinance submitted herewith.

This recommendation was concurred in by all members of the committee present, with no dissenting votes.

Respectfully submitted,

(Signed) WALTER BURNETT, JR.,
Chairman.

On motion of Alderman Burnett, the said proposed ordinance transmitted with the foregoing committee report was *Passed* by yeas and nays as follows:

Yeas -- Aldermen Moreno, Hopkins, Dowell, Burns, Hairston, Sawyer, Mitchell, Harris, Beale, Sadlowski Garza, Thompson, Cárdenas, Quinn, Burke, Lopez, Foulkes, D. Moore, Curtis, O'Shea, Cochran, Brookins, Muñoz, Scott, Solis, Burnett, Ervin, Taliaferro, Reboyras, Santiago, Waguespack, Mell, Austin, Ramirez-Rosa, Villegas, Laurino, O'Connor, Napolitano, Reilly, Smith, Tunney, Arena, Cappleman, Pawar, Osterman, J. Moore, Silverstein -- 46.

Nays -- None.

Alderman Beale moved to reconsider the foregoing vote. The motion was lost.

The following is said ordinance as passed.

Be It Ordained by the City Council of the City of Chicago:

SECTION 1. Section 9-64-090 of the Municipal Code of Chicago is hereby amended by deleting the language struck through, and by inserting the language underscored, as follows:

9-64-090 Residential Parking Permit.

(Omitted text is unaffected by this ordinance.)

(h) A not-for-profit organization one-day residential parking permit pilot program ("pilot program") is hereby created as provided in this subsection. Any not-for-profit organization licensed to conduct affairs in the State of Illinois and located within a residential permit parking zone, or on either side of a business, or commercial block immediately adjacent to that residential permit parking zone, shall qualify to purchase not more than 30 one-day residential parking permits for each of up to five of its employees per month to park in such zone. The city clerk shall sell one-day residential parking permits to such not-for-profit organization, upon presentation of evidence by such organization, in a form satisfactory to

the city clerk, including, but not limited to, a letter signed by the alderman of the ward where such organization is located, confirming that the organization is in compliance with the requirements of this subsection, and, if the organization has vehicles, unless exempted under Section 3-56-140 of this Code, that the organization has already purchased a wheel tax license emblem. The fee for such one-day residential parking permits shall be as specified in subsection (d) of Section 9-68-020 of this Code. Any one-day residential parking permit issued pursuant to this subsection shall only be used by employees of the not-for-profit organization in the course of their employment.

The city clerk is authorized to adopt such rules and regulations as he or she may deem appropriate for the proper administration and enforcement of this subsection.

This subsection shall apply only in the following wards: 1, 43, 44.

This pilot program shall expire on December 31, 2015~~6~~.

(Omitted text is unaffected by this ordinance.)

SECTION 2. This ordinance shall take effect upon its passage.

AMENDMENT OF SECTION 9-64-170(a)(6) OF MUNICIPAL CODE TO ALLOW PARKING OF TAXICABS ON RESIDENTIAL STREETS WITHIN 16TH WARD.

[SO2015-8581]

The Committee on Pedestrian and Traffic Safety submitted the following report:

CHICAGO, January 13, 2016.

To the President and Members of the City Council:

Your Committee on Pedestrian and Traffic Safety, to which was referred a proposed substitute ordinance amending Section 9-64-170(a)(6) of the Municipal Code of the City of Chicago, to permit special residential parking for taxicabs within the 16th Ward, begs leave to recommend that Your Honorable Body do *Pass* the proposed substitute ordinance submitted herewith.

This recommendation was concurred in by all members of the committee present, with no dissenting votes.

Respectfully submitted,

(Signed) WALTER BURNETT, JR.,
Chairman.

On motion of Alderman Burnett, the said proposed substitute ordinance transmitted with the foregoing committee report was *Passed* by yeas and nays as follows:

Yeas -- Aldermen Moreno, Hopkins, Dowell, Burns, Hairston, Sawyer, Mitchell, Harris, Beale, Sadlowski Garza, Thompson, Cárdenas, Quinn, Burke, Lopez, Foulkes, D. Moore, Curtis, O'Shea, Cochran, Brookins, Muñoz, Scott, Solis, Burnett, Ervin, Taliaferro, Reboyras, Santiago, Waguespack, Mell, Austin, Ramirez-Rosa, Villegas, Laurino, O'Connor, Napolitano, Reilly, Smith, Tunney, Arena, Cappleman, Pawar, Osterman, J. Moore, Silverstein -- 46.

Nays -- None.

Alderman Beale moved to reconsider the foregoing vote. The motion was lost.

The following is said ordinance as passed.

Be It Ordained by the City Council of the City of Chicago:

SECTION 1. Section 9-64-170(a)(6) of the Municipal Code of Chicago is hereby amended by inserting the underscored language, as follows:

9-64-170 Parking Restrictions -- Special Types Of Vehicles -- Exceptions.

(a) (1) Residential Streets -- Restrictions. Except as otherwise provided in this subsection (a) or in subsection (f)(2) of this section, it shall be unlawful for any person to park at any time, including overnight, any truck, van, tractor, truck tractor, semi-trailer, trailer, recreational vehicle more than 22 feet in length, self- contained motor home, bus, taxicab, commercial vehicle, limousine (whether for hire or not for hire) or livery vehicle on any residential street within the city.

(Omitted text is unaffected by this ordinance.)

(6) Residential Streets -- Exception For Taxicabs -- When Authorized. In the 5th, 6th, 7th, 8th, 10th, 15th, <u>16th,</u> 20th, 22nd, 23rd, 25th, 35th, 46th and 50th wards, and on that portion of 108th Place from South Wentworth Avenue on the east to the perpendicular railway line on the west, the prohibition set forth in paragraph (1) of this subsection (a) shall not apply to the

owner of a taxicab if all of the following requirements are met: (i) the owner of the taxicab has no outstanding debt to the city for parking violations or has satisfied or otherwise resolved any such debt within the meaning of Section 2-32-094, and (ii) the taxicab is not in service, and (iii) the taxicab is lawfully parked at the curb adjacent to the taxicab owner's place of residence in accordance with the general parking requirements of this Code, and (iv) the taxicab bears a valid and current city wheel tax license emblem, and (v) the taxicab bears a valid and current special parking permit issued by the alderman of the ward in which the taxicab owner resides, and (vi) the taxicab is in apparent compliance with this subsection and other applicable requirements of this Code.

(Omitted text is unaffected by this ordinance.)

SECTION 2. This ordinance shall be in full force and effect from and after its passage and publication.

ESTABLISHMENT AND AMENDMENT OF LOADING AND/OR STANDING ZONES.

[SO2016-63]

The Committee on Pedestrian and Traffic Safety submitted the following report:

CHICAGO, January 13, 2016.

To the President and Members of the City Council:

Your Committee on Pedestrian and Traffic Safety, to which were referred proposed ordinances to establish and/or amend loading zones/standing zones on portions of sundry streets, begs leave to recommend that Your Honorable Body do *Pass* the proposed substitute ordinance submitted herewith.

This recommendation was concurred in by all members of the committee present, with no dissenting votes.

Respectfully submitted,

(Signed) WALTER BURNETT, JR.,
Chairman.

On motion of Alderman Burnett, the said proposed substitute ordinance transmitted with the foregoing committee report was *Passed* by yeas and nays as follows:

Yeas -- Aldermen Moreno, Hopkins, Dowell, Burns, Hairston, Sawyer, Mitchell, Harris, Beale, Sadlowski Garza, Thompson, Cárdenas, Quinn, Burke, Lopez, Foulkes, D. Moore, Curtis, O'Shea, Cochran, Brookins, Muñoz, Scott, Solis, Burnett, Ervin, Taliaferro, Reboyras, Santiago, Waguespack, Mell, Austin, Ramirez-Rosa, Villegas, Laurino, O'Connor, Napolitano, Reilly, Smith, Tunney, Arena, Cappleman, Pawar, Osterman, J. Moore, Silverstein -- 46.

Nays -- None.

Alderman Beale moved to reconsider the foregoing vote. The motion was lost.

The following is said ordinance as passed:

Be It Ordained by the City Council of the City of Chicago:

SECTION 1. Pursuant to Title 9, Chapter 64, Section 160 of the Municipal Code of Chicago, the following locations are hereby designated as loading zones for the distances specified, during the hours indicated:

Establishment Of Loading/Standing Zones:

Ward	Location
1	1406 West Grand Avenue: West Grand Avenue (north side) from a point 37 feet west of North Noble Street to a point 30 feet west thereof -- 15 minute standing zone -- use flashing lights -- 11:30 A.M. to 10:00 P.M. -- Monday through Sunday (15-01394224);
1	North Wood Street: North Wood Street (west side) from a point 20 feet west of North Milwaukee Avenue to a point 20 feet west thereof -- no parking loading zone -- 7:00 A.M. to 11:00 P.M. -- Tuesday through Sunday (15-01393816);
1	835 North Ashland Avenue: North Ashland Avenue (east side) from a point 40 feet north of West Fry Street to a point 20 feet north thereof -- 15 minute loading zone -- use flashing lights -- 6:30 A.M. to 6:30 P.M. -- Monday through Friday (15-04829115);
2	1508 West Division Street: West Division Street (north side) from a point 200 feet west of North Bosworth Avenue to a point 22 feet west thereof -- 15 minute loading zone -- use flashing lights -- 7:00 A.M. to 7:00 P.M. -- Monday through Friday and 8:00 A.M. to 5:00 P.M. -- Saturday;

Ward	Location
2	West Augusta Boulevard: West Augusta Boulevard (north side) from a point 15 feet west of North Damen Avenue to a point 20 feet west thereof -- 30 minute loading zone -- use flashing lights -- 12:00 A.M. to 12:00 P.M. -- all days;
2	2267 North Clybourn Avenue: North Clybourn Avenue (east side) from a point 120 feet north of North Greenview Avenue to a point 20 feet north thereof -- 15 minute standing zone -- use flashing lights -- 7:00 A.M. to 8:00 P.M. -- Monday through Saturday;
3	South Dr. Martin Luther King, Jr. Drive: South Dr. Martin Luther King, Jr. Drive (west side) from a point 78 feet north of East 47th Street to a point 20 feet north thereof -- 15 minute standing zone -- use flashing lights -- 8:00 A.M. to 6:00 P.M. -- Monday through Saturday (15-05918197);
15	2700 West 47th Street: West 47th Street (north side) from a point 20 feet west of South Washtenaw Avenue to a point 20 feet west thereof -- 15 minute standing zone -- use flashing lights -- 6:00 A.M. to 9:00 P.M. -- all days (15-06271326);
30	3832 West Diversey Avenue: North Avers Avenue (west side) from a point 20 feet north of West Diversey Avenue to a point 20 feet north thereof -- 15 minute loading zone -- use flashing lights -- 7:00 A.M. to 4:00 P.M. -- Monday through Friday -- 7:00 A.M. to 7:00 P.M. -- Saturday through Sunday (15-05149432);
31	5200 West Diversey Avenue: West Diversey Avenue (north side) from a point 20 feet east of North Laramie Avenue to a point 30 feet east thereof -- 15 minute standing zone -- at all times -- all days;
31	4408 West Diversey Avenue: West Diversey Avenue (north side) from a point 100 feet east of North Kostner Avenue to a point 20 feet east thereof -- no parking loading zone -- 7:00 A.M. to 6:00 P.M. -- Monday through Friday;
33	3420 North Elston Avenue: North Elston Avenue (west side) from a point 100 feet north of West Roscoe Street to 40 feet north thereof -- 15 minute standing zone -- use flashing lights -- 7:00 A.M. to 6:00 P.M. -- Monday through Friday (15-05506756);
33	4253 North Kedzie Avenue: North Kedzie Avenue (east side) from a point 60 feet south of West Cullom Avenue to a point 25 feet south thereof -- no parking loading zone -- 7:00 A.M. to 8:00 P.M. -- Monday through Saturday (15-05152674);

Ward	Location
34	1500 West 119th Street: South Laflin Street (west side) from a point 40 feet north of West 119th Street to a point 54 feet north thereof -- 15 minute standing zone -- use flashing lights -- 6:00 A.M. to 6:00 P.M. -- Monday through Friday (15-05152967);
35	3416-A West Irving Park Road: West Irving Park Road (north side) from a point 62 feet east of North Bernard Street to a point 20 feet east thereof -- 15 minute standing zone -- use flashing lights -- 8:00 A.M. to 6:00 P.M. -- Monday through Saturday (15-02395933);
35	2725 North Milwaukee Avenue: North Milwaukee Avenue (east side) from a point 75 feet west of North Sawyer Avenue to a point 50 feet west thereof -- no parking loading zone -- 8:00 A.M. to 2:00 A.M. -- Monday through Sunday (15-019102901);
36	6750 West Diversey Avenue: West Diversey Avenue (north side) from a point 85 feet east of North Oak Park Avenue to a point 20 feet east thereof -- 15 minute loading zone -- use flashing lights -- 7:00 A.M. to 5:00 P.M. -- Monday through Friday;
40	North Rockwell Street: North Rockwell Street (east side) from a point 20 feet north of West Lawrence Avenue to a point 20 feet north thereof -- 15 minute loading zone -- use flashing lights -- 9:00 A.M. to 9:00 P.M. -- Monday through Saturday (15-05621161);
41	6032 North Northwest Highway: North Northwest Highway (south side) from a point 185 feet east of North Nettleton Avenue to a point 20 feet east thereof -- 30 minute standing zone -- use flashing lights -- 8:00 A.M. to 7:00 P.M. -- Monday through Saturday (15-05776518);
42	820 North Rush Street: North Rush Street (west side) from a point 35 feet south of East Pearson Street to a point 70 feet south thereof -- 15 minute standing zone -- use flashing lights -- at all times -- all days (15-03893728);
42	28 North Franklin Street: North Franklin Street (west side) from a point 225 feet north of West Madison Street to a point 60 feet north thereof -- no parking loading zone -- at all times -- all days (15-03271214);
42	210 East (Upper) Illinois Street: East (Upper) Illinois Street (north side) from a point 20 feet west of North Cityfront Plaza Drive, to a point 20 feet west thereof -- 15 minute standing zone -- use flashing lights -- 4:00 P.M. to 12:00 A.M. -- all days -- all other times tow-away zone (15-015188841);

Ward	Location
45	4914 North Milwaukee Avenue: North Milwaukee Avenue (west side) from a point 195 feet south of West Gale Street to a point 20 feet south thereof -- 15 minute standing zone -- use flashing lights -- 11:00 A.M. to 11:00 P.M. -- Wednesday through Monday (15-03274366);
45	4065 North Elston Avenue -- 20 feet -- 15 minute loading zone -- use flashing lights -- 6:30 A.M. to 6:00 P.M. -- Monday through Friday;
46	626 -- 632 West Patterson Place: West Patterson Place (north side) from a point 135 feet east of North Broadway to a point 20 feet east thereof -- 15 minute standing zone -- use flashing lights -- at all times -- all days (15-01090790);
47	West Ainslie Street: West Ainslie Street (south side) from a point 20 feet east of North Damen Avenue to a point 20 feet east thereof -- 15 minute loading zone -- use flashing lights -- 3:00 P.M. to 11:00 P.M. -- Monday through Friday and 10:00 A.M. to 11:00 P.M. -- Saturday and Sunday (15-05624992);
47	1612 West Irving Park Road: West Irving Park Road (north side) from a point 115 feet thereof -- 15 minute standing zone -- use flashing lights -- 7:00 A.M. to 4:00 P.M. -- Monday through Saturday (15-05782984);
48	5321 -- 5325 North Clark Street: North Clark Street (east side) from a point 21 feet south of West Summerdale Avenue to a point 20 feet south thereof -- 15 minute standing zone -- use flashing lights -- 9:00 A.M. to 8:00 P.M. -- Monday through Friday and 9:00 A.M. to 6:00 P.M. -- Saturday and Sunday (15-01953208);
48	5427 North Broadway: North Broadway (east side) from a point 254 feet north of West Balmoral Avenue to a point 100 feet north thereof -- 15 minute standing zone -- use flashing lights -- 7:00 A.M. to 6:30 P.M. -- Monday through Friday (15-02329221);
49	6431 -- 6435 North Sheridan Road: North Sheridan Road (east side) from a point 360 feet south of West Arthur Avenue to a point 20 feet south thereof -- no parking loading zone -- 10:00 A.M. to 12:00 A.M. -- Monday through Sunday (15-01367860).

Amendment Of Loading/Standing Zones:

Ward	Location
2	1554 North Ashland Avenue: amend ordinance passed September 24, 2015 (*Journal of the Proceedings of the City Council of the City of Chicago,* page 6997), which reads: "1554 North Ashland Avenue -- no parking loading zone" by striking: "No parking loading zone" and inserting in lieu thereof: "15 minute standing zone";

Ward	Location
27	487 North Milwaukee Avenue: repeal ordinance passed February 7, 1997 (*Journal of the Proceedings of the City Council of the City of Chicago*, page 38774), which reads: "North Milwaukee Avenue (east side) from a point 105 feet south of West Grand Avenue to a point 20 feet south thereof -- no parking loading zone" by striking the above (15-04861174);
30	6125 West Belmont Avenue: amend ordinance passed March 26, 1993 (*Journal of the Proceedings of the City Council of the City of Chicago*, page 30338), which reads: "West Belmont Avenue (south side) from a point 30 feet east of North Melvina Avenue to a point 40 feet east thereof -- no parking loading zone -- 9:00 A.M. to 12:00 A.M. -- Monday through Sunday" by striking: "40 feet east thereof" and inserting in lieu thereof: "20 feet east thereof" (15-016362011);
40	5664 North Lincoln Avenue: amend ordinance passed May 6, 2015 (*Journal of the Proceedings of the City Council of the City of Chicago*, page 108510), which reads: "North Lincoln Avenue (west side) from a point 84 feet east of North Fairfield Avenue to a point 20 feet east thereof -- no parking loading zone -- 10:00 A.M. to 7:00 P.M. -- Tuesday through Sunday" by striking: "No parking loading zone and 7:00 P.M." and inserting in lieu thereof: "15 minute standing zone -- use flashing lights -- 10:00 A.M. to 9:00 P.M. -- Tuesday through Sunday" (15-06074897);
40	5240 North Ashland Avenue: repeal ordinance passed July 29, 2005 (*Journal of the Proceedings of the City Council of the City of Chicago*, page 52163), which reads: "North Ashland Avenue (west side) from a point 75 feet north of West Farragut Avenue to a point 25 feet north thereof -- 15 minute standing zone -- use flashing lights -- 10:00 A.M. to 6:00 P.M. -- Monday through Friday and 10:00 A.M. to 1:00 P.M. -- Saturday" by striking the above (15-06361644);
41	6520 West Higgins Avenue: repeal ordinance passed May 24, 2006 (*Journal of the Proceedings of the City Council of the City of Chicago*, page 77285), which reads: "West Higgins Avenue (north side) from a point 130 feet west of North Neenah Avenue to a point 25 feet west thereof -- 15 minute loading zone -- 7:00 A.M. to 9:00 A.M. and 4:00 P.M. to 6:00 P.M. -- Monday through Friday" by striking the above (15-06457827);
41	6694 North Northwest Highway: repeal "no parking loading zone -- 9:00 A.M. to 9:00 P.M. -- Sunday through Thursday and 9:00 A.M. to 11:00 P.M. -- Friday and Saturday" by striking the above;
46	743 West Bittersweet Place: repeal ordinance passed July 31, 2002 (*Journal of the Proceedings of the City Council of the City of Chicago*, page 91491), which reads: "West Bittersweet Place (north side) from a point 155 feet east of North Clarendon Avenue to a point east thereof -- 30 minute standing zone -- 8:00 A.M. to 8:00 P.M. -- Monday through Friday" by striking the above;

Ward	Location
47	4644 -- 4648 North Western Avenue: amend ordinance passed September 12, 1990 *(Journal of the Proceedings of the City Council of the City of Chicago*, page 21045), which reads: "North Western Avenue (west side) from a point 140 feet north of West Eastwood Avenue to a point 25 feet north thereof -- no parking loading zone" by striking: "to a point 25 feet north thereof" and inserting in lieu thereof: "to a point 20 feet north thereof" (15-05727665).

SECTION 2. This ordinance shall take effect and be in force hereinafter its passage and publication.

ESTABLISHMENT AND AMENDMENT OF VEHICULAR TRAFFIC MOVEMENT.
[SO2016-554]

The Committee on Pedestrian and Traffic Safety submitted the following report:

CHICAGO, January 13, 2016.

To the President and Members of the City Council:

Your Committee on Pedestrian and Traffic Safety, to which were referred proposed ordinances and order to establish and amend single direction of vehicular traffic movement on portions of sundry streets, begs leave to recommend that Your Honorable Body do *Pass* the proposed substitute ordinance submitted herewith.

This recommendation was concurred in by all members of the committee present, with no dissenting votes.

Respectfully submitted,

(Signed) WALTER BURNETT, JR.,
Chairman.

On motion of Alderman Burnett, the said proposed substitute ordinance transmitted with the foregoing committee report was *Passed* by yeas and nays as follows:

Yeas -- Aldermen Moreno, Hopkins, Dowell, Burns, Hairston, Sawyer, Mitchell, Harris, Beale, Sadlowski Garza, Thompson, Cárdenas, Quinn, Burke, Lopez, Foulkes, D. Moore, Curtis, O'Shea, Cochran, Brookins, Muñoz, Scott, Solis, Burnett, Ervin, Taliaferro, Reboyras, Santiago, Waguespack, Mell, Austin, Ramirez-Rosa, Villegas, Laurino, O'Connor, Napolitano, Reilly, Smith, Tunney, Arena, Cappleman, Pawar, Osterman, J. Moore, Silverstein -- 46.

Nays -- None.

Alderman Beale moved to reconsider the foregoing vote. The motion was lost.

The following is said ordinance as passed:

Be It Ordained by the City Council of the City of Chicago:

SECTION 1. Pursuant to Title 9, Chapter 64, Section 010 of the Municipal Code of Chicago, the operator of a vehicle shall operate such vehicle only in the direction specified below on the public ways between the limits indicated:

Single Direction:

Ward	Location
20	South Wabash Avenue, from East 60th Street to East 61st Street -- repeal single direction and South Wabash Avenue, from East 60th to East 61st Street -- traffic to move in both directions;
41	North Melvina Avenue: 7100 North Melvina Avenue to 7145 North Melvina Avenue -- single direction -- northerly.

Amendment Of Single Direction:

Ward	Location
4	South Rhodes Avenue: repeal ordinance passed August 21, 1974 (*Journal of the Proceedings of the City Council of the City of Chicago*, page 8731), which reads: "South Rhodes Avenue, from East 39th Street to East 37th Street -- single direction -- northerly" by striking the above (15-05117037).

SECTION 2. This ordinance shall take effect and be in force hereinafter its passage and publication.

ESTABLISHMENT OF 20 MILE PER HOUR VEHICLE SPEED LIMITATION ON PORTION OF W. 17TH ST.

[SO2016-556]

The Committee on Pedestrian and Traffic Safety submitted the following report:

CHICAGO, January 13, 2016.

To the President and Members of the City Council:

Your Committee on Pedestrian and Traffic Safety, to which was referred a proposed ordinance to establish a speed limitation of vehicular traffic movement on portion of West 17th Street, begs leave to recommend that Your Honorable Body do *Pass* the proposed substitute ordinance submitted herewith.

This recommendation was concurred in by all members of the committee present, with no dissenting votes.

Respectfully submitted,

(Signed) WALTER BURNETT, JR.,
Chairman.

On motion of Alderman Burnett, the said proposed substitute ordinance transmitted with the foregoing committee report was *Passed* by yeas and nays as follows:

Yeas -- Aldermen Moreno, Hopkins, Dowell, Burns, Hairston, Sawyer, Mitchell, Harris, Beale, Sadlowski Garza, Thompson, Cárdenas, Quinn, Burke, Lopez, Foulkes, D. Moore, Curtis, O'Shea, Cochran, Brookins, Muñoz, Scott, Solis, Burnett, Ervin, Taliaferro, Reboyras, Santiago, Waguespack, Mell, Austin, Ramirez-Rosa, Villegas, Laurino, O'Connor, Napolitano, Reilly, Smith, Tunney, Arena, Cappleman, Pawar, Osterman, J. Moore, Silverstein -- 46.

Nays -- None.

Alderman Beale moved to reconsider the foregoing vote. The motion was lost.

The following is said ordinance as passed:

Be It Ordained by the City Council of the City of Chicago:

SECTION 1. Pursuant to Title 9, Chapter 64, Section 070 of the Municipal Code of Chicago, it shall be unlawful for the operator of any vehicle to operate such vehicle at a greater speed than indicated upon the street or other public way designated within the limits specified:

Ward	Location
25	1900 -- 1999 West 17th Street -- speed limitation -- 20 miles per hour -- Monday through Friday (on school days).

SECTION 2. This ordinance shall take effect and be in force hereinafter its passage and publication.

ESTABLISHMENT AND AMENDMENT OF PARKING RESTRICTIONS.
(Except For Disabled)

[SO2016-62]

The Committee on Pedestrian and Traffic Safety submitted the following report:

CHICAGO, January 13, 2016.

To the President and Members of the City Council:

Your Committee on Pedestrian and Traffic Safety, to which were referred proposed ordinances to establish and/or amend parking restrictions at all times, disabled permits, on portions of sundry streets, begs leave to recommend that Your Honorable Body do *Pass* the proposed substitute ordinance submitted herewith.

This recommendation was concurred in by all members of the committee present, with no dissenting votes.

Respectfully submitted,

(Signed) WALTER BURNETT, JR.,
Chairman.

On motion of Alderman Burnett, the said proposed substitute ordinance transmitted with the foregoing committee report was *Passed* by yeas and nays as follows:

Yeas -- Aldermen Moreno, Hopkins, Dowell, Burns, Hairston, Sawyer, Mitchell, Harris, Beale, Sadlowski Garza, Thompson, Cárdenas, Quinn, Burke, Lopez, Foulkes, D. Moore, Curtis, O'Shea, Cochran, Brookins, Muñoz, Scott, Solis, Burnett, Ervin, Taliaferro, Reboyras, Santiago, Waguespack, Mell, Austin, Ramirez-Rosa, Villegas, Laurino, O'Connor, Napolitano, Reilly, Smith, Tunney, Arena, Cappleman, Pawar, Osterman, J. Moore, Silverstein -- 46.

Nays -- None.

Alderman Beale moved to reconsider the foregoing vote. The motion was lost.

The following is said ordinance as passed:

Be It Ordained by the City Council of the City of Chicago:

SECTION 1. Pursuant to Title 9, Chapter 64, Section 050 of the Municipal Code of Chicago, the operator of a vehicle shall not park such vehicle at any time upon the following public way, as indicated:

Establishment Of Disabled Permit Parking:

Ward	Location And Permit Number
1	1922 North California Avenue -- Disabled Parking Permit Number 99270;
1	1244 North Marion Court -- Disabled Parking Permit Number 97453;
3	5439 South Indiana Avenue -- Disabled Parking Permit Number 96852;
3	5515 South Princeton Avenue -- Disabled Parking Permit Number 102195;
3	5620 South Wells Street -- Disabled Parking Permit Number 93572;
4	3539 South Calumet Avenue -- Disabled Parking Permit Number 97238;
4	715 East 50th Place -- Disabled Parking Permit Number 97237;
6	8435 South Michigan Avenue -- Disabled Parking Permit Number 39850;

Ward	Location And Permit Number
8	8125 South Dorchester Avenue -- Disabled Parking Permit Number 102316;
11	3315 South Lituanica Avenue -- Disabled Parking Permit Number 100214;
12	2614 South Sawyer Avenue -- Disabled Parking Permit Number 99365;
12	3643 South Hamilton Avenue -- Disabled Parking Permit Number 97295;
12	2617 South Sawyer Avenue -- Disabled Parking Permit Number 100141;
13	6705 South Kenneth Avenue -- Disabled Parking Permit Number 99200;
13	6148 South Major Avenue -- Disabled Parking Permit Number 97082;
13	6222 South Major Avenue -- Disabled Parking Permit Number 99194;
13	6213 South Normandy Avenue -- Disabled Parking Permit Number 99195;
13	6217 South Parkside Avenue -- Disabled Parking Permit Number 99226;
14	4359 South Komensky Avenue -- Disabled Parking Permit Number 97147:
14	5225 South Parkside Avenue -- Disabled Parking Permit Number 97116;
14	3128 West 54th Street -- Disabled Parking Permit Number 101290;
15	4358 South Hermitage Avenue -- Disabled Parking Permit Number 95236;
15	5640 South Fairfield Avenue -- Disabled Parking Permit Number 101486;
15	4317 South Francisco Avenue -- Disabled Parking Permit Number 101484;
15	6626 South Honore Street -- Disabled Parking Permit Number 100754;
15	6628 South Honore Street -- Disabled Parking Permit Number 100748;
15	4809 South Hoyne Avenue -- Disabled Parking Permit Number 101485;
15	5654 South Maplewood Avenue -- Disabled Parking Permit Number 102303;
15	4604 South Paulina Street -- Disabled Parking Permit Number 101488;

Ward	Location And Permit Number
15	6048 South Wolcott Avenue -- Disabled Parking Permit Number 101470;
15	6607 South Wood Street -- Disabled Parking Permit Number 101477;
16	6544 South Hoyne Avenue -- Disabled Parking Permit Number 100551;
16	5948 South Maplewood Avenue -- Disabled Parking Permit Number 100554;
16	6338 South May Street -- Disabled Parking Permit Number 100557;
16	6553 South Oakley Avenue -- Disabled Parking Permit Number 10051;
16	5944 South Sacramento Avenue -- Disabled Parking Permit Number 102023;
16	1333 West 61st Street -- Disabled Parking Permit Number 100577;
17	7241 South Honore Street -- Disabled Parking Permit Number 97913;
17	7743 South Marshfield Avenue -- Disabled Parking Permit Number 96630;
17	7135 South Wolcott Avenue -- Disabled Parking Permit Number 96608;
18	7120 South Fairfield Avenue -- Disabled Parking Permit Number 99126;
18	8243 South Fairfield Avenue -- Disabled Parking Permit Number 99120;
18	7139 South Oakley Avenue -- Disabled Parking Permit Number 98315;
18	3639 West 80th Place -- Disabled Parking Permit Number 102020;
18	2565 West 79th Place -- Disabled Parking Permit Number 99129;
20	5009 South Carpenter Street -- Disabled Parking Permit Number 97685;
20	6846 South Dr. Martin Luther King, Jr. Drive -- Disabled Parking Permit Number 94885;
20	5202 South Green Street -- Disabled Parking Permit Number 97695;
23	6235 South Kostner Avenue -- Disabled Parking Permit Number 99624;

Ward	Location And Permit Number
23	6053 South Komensky Avenue -- Disabled Parking Permit Number 102726;
23	5351 South Narragansett Avenue -- Disabled Parking Permit Number 100690;
23	5745 South Sawyer Avenue -- Disabled Parking Permit Number 97145;
23	3319 West 61st Street -- Disabled Parking Permit Number 100706;
23	6655 West 64th Place -- Disabled Parking Permit Number 98928;
23	5243 South Kilbourn Avenue -- Disabled Parking Permit Number 98910;
24	1413 South Tripp Avenue -- Disabled Parking Permit Number 79975;
27	1032 North Central Park Avenue -- Disabled Parking Permit Number 98229;
27	1121 North Hamlin Avenue -- Disabled Parking Permit Number 100405;
27	1450 North Sedgwick Street -- Disabled Parking Permit Number 98300;
27	744 North Throop Street -- Disabled Parking Permit Number 97460;
28	1424 West Polk Street -- Disabled Parking Permit Number 100895;
28	4527 West West End Avenue -- Disabled Parking Permit Number 100820;
28	4220 West West End Avenue -- Disabled Parking Permit Number 97621;
28	5047 West Monroe Street -- Disabled Parking Permit Number 100896;
28	4225 West Maypole Avenue -- Disabled Parking Permit Number 100794;
29	5512 West Van Buren Street -- Disabled Parking Permit Number 101271;
29	1534 North Menard Avenue -- Disabled Parking Permit Number 101252;
30	5104 West Addison Street -- Disabled Parking Permit Number 99313;
31	4914 West Parker Avenue -- Disabled Parking Permit Number 98166;
31	4129 West Nelson Street -- Disabled Parking Permit Number 98762;

Ward	Location And Permit Number
33	3312 West Wilson Avenue -- Disabled Parking Permit Number 94464;
34	11322 South Homewood Avenue -- Disabled Parking Permit Number 97847;
34	17748 South Loomis Street -- Disabled Parking Permit Number 97866;
34	10549 South Peoria Street -- Disabled Parking Permit Number 101906;
34	10227 South Peoria Street -- Disabled Parking Permit Number 99976;
34	10636 South Peoria Street -- Disabled Parking Permit Number 100865;
34	10611 South Parnell Avenue -- Disabled Parking Permit Number 100866;
34	125 West 114th Street -- Disabled Parking Permit Number 99969;
34	729 West 116th Place -- Disabled Parking Permit Number 100868;
35	3702 North Bernard Street -- Disabled Parking Permit Number 98797;
35	2247 North Kildare Avenue -- Disabled Parking Permit Number 101306;
35	1851 North Lowell Avenue -- Disabled Parking Permit Number 101428;
35	2218 North Tripp Avenue -- Disabled Parking Permit Number 101154;
36	6621 West Barry Avenue -- Disabled Parking Permit Number 96835;
36	2119 North McVicker Avenue -- Disabled Parking Permit Number 97840;
37	1752 North Lorel Avenue -- Disabled Parking Permit Number 101640;
37	4252 West Potomac Avenue -- Disabled Parking Permit Number 95266;
40	2447 West Balmoral Avenue -- Disabled Parking Permit Number 101586;
41	6771 North Oxford Avenue -- Disabled Parking Permit Number 101021;
43	2228 North Magnolia Avenue -- Disabled Parking Permit Number 101224;
45	5615 North Moody Avenue -- Disabled Parking Permit Number 98974;

Ward	Location And Permit Number
48	1050 West Winona Street -- Disabled Parking Permit Number 94470;
49	6748 North Ashland Avenue -- Disabled Parking Permit Number 95820;
49	6912 North Ashland Boulevard -- Disabled Parking Permit Number 103040;
49	7068 North Ashland Avenue -- Disabled Parking Permit Number 95878;
50	2808 West Fitch Avenue -- Disabled Parking Permit Number 101096;
50	6115 North Francisco Avenue -- Disabled Parking Permit Number 99323;
50	6209 North Francisco Avenue -- Disabled Parking Permit Number 102720;
50	6250 North Francisco Avenue -- Disabled Parking Permit Number 101092;
50	6230 North Talman Avenue -- Disabled Parking Permit Number 93720;
50	3556 West Glenlake Avenue -- Disabled Parking Permit Number 99341;
50	7505 North Rockwell Street -- Disabled Parking Permit Number 51749.

Amendment Of Disabled Permit Parking:

Ward	Location And Permit Number
40	5350 North Hoyne Avenue: amend Disabled Parking Permit Number 97050 by striking: "install signs at 2100 West Balmoral Avenue" and inserting in lieu thereof: "install signs at 2103 West Balmoral Avenue".

Repeal Of Disabled Permit Parking:

Ward	Location And Permit Number
8	Repeal Disabled Parking Permit Number 49844 located at 7322 South Dorchester Avenue;

Ward	Location And Permit Number
11	Repeal Disabled Parking Permit Number 48236 located at 3212 South Lowe Avenue;
13	Repeal disabled permit parking located at 6042 South Kolin Avenue;
13	Repeal Disabled Parking Permit Number 1520 located at 6217 South Parkside Avenue;
13	Repeal Disabled Parking Permit Number 73157 located at 6417 South Keating Avenue;
13	Repeal Disabled Parking Permit Number 94159 located at 6214 South Kenneth Avenue;
13	Repeal Disabled Parking Permit Number 60519 located at 6738 South Karlov Avenue;
13	Repeal Disabled Parking Permit Number 91502 located at 3625 West 66th Place;
13	Repeal Disabled Parking Permit Number 47828 located at 3831 West 68th Place;
14	Repeal Disabled Parking Permit Number 15424 located at 5236 South Keating Avenue;
15	Repeal Disabled Parking Permit Number 76116 located at 6111 South Wolcott Avenue;
16	Repeal Disabled Parking Permit Number 92319 located at 328 West Normal Parkway;
22	Repeal Disabled Parking Permit Number 101563 located at 2817 South Millard Avenue;
23	Repeal Disabled Parking Permit Number 35963 located at 7014 West 64th Street;
30	Repeal Disabled Parking Permit Number 65018 located at 3312 North Keating Avenue;
40	Repeal Disabled Parking Permit Number 78817 located at 5409 North Campbell Avenue;

Ward	Location And Permit Number
47	Repeal Disabled Parking Permit Number 92147 located at 1742 West Lawrence Avenue;
50	Repeal Disabled Parking Permit Number 95536 located at 2005 West Arthur Avenue;
50	Repeal Disabled Parking Permit Number 99327 located at 2853 West Rosemont Avenue.

SECTION 2. This ordinance shall take effect and be in force hereinafter its passage and publication.

ESTABLISHMENT AND AMENDMENT OF RESIDENTIAL PERMIT PARKING ZONES.
[SO2016-64]

The Committee on Pedestrian and Traffic Safety submitted the following report:

CHICAGO, January 13, 2016.

To the President and Members of the City Council:

Your Committee on Pedestrian and Traffic Safety, to which were referred proposed ordinances and/or orders to establish and/or amend residential permit parking zones on portions of sundry streets, begs leave to recommend that Your Honorable Body do *Pass* the proposed substitute ordinance submitted herewith.

This recommendation was concurred in by all members of the committee present, with no dissenting votes.

Respectfully submitted,

(Signed) WALTER BURNETT, JR.,
Chairman.

On motion of Alderman Burnett, the said proposed substitute ordinance transmitted with the foregoing committee report was *Passed* by yeas and nays as follows:

Yeas -- Aldermen Moreno, Hopkins, Dowell, Burns, Hairston, Sawyer, Mitchell, Harris, Beale, Sadlowski Garza, Thompson, Cárdenas, Quinn, Burke, Lopez, Foulkes, D. Moore, Curtis, O'Shea, Cochran, Brookins, Muñoz, Scott, Solis, Burnett, Ervin, Taliaferro, Reboyras, Santiago, Waguespack, Mell, Austin, Ramirez-Rosa, Villegas, Laurino, O'Connor, Napolitano, Reilly, Smith, Tunney, Arena, Cappleman, Pawar, Osterman, J. Moore, Silverstein -- 46.

Nays -- None.

Alderman Beale moved to reconsider the foregoing vote. The motion was lost.

The following is said ordinance as passed:

Be It Ordained by the City Council of the City of Chicago:

SECTION 1. Pursuant to Title 9, Chapter 64, Section 090 of the Municipal Code of Chicago, portions of the below named streets are hereby designated as residential permit parking zones, for the following locations:

Establishment Of Residential Permit Parking Zones:

Ward	Location
1	1830 -- 1856 North Spaulding Avenue and 1825 -- 1833 North Spaulding Avenue: 1830 -- 1856 North Spaulding Avenue (west side) and 1825 -- 1833 North Spaulding Avenue (east side) -- Residential Permit Parking Zone 1917 -- 6:00 P.M. to 6:00 A.M. -- all days;
3	South Calumet Avenue: South Calumet Avenue (east and west sides) from East 43rd Street to East 44th Street -- Residential Permit Parking Zone 1585;
3	South Calumet Avenue: South Calumet Avenue (east and west sides) from East 43rd Street to East 44th Street -- Residential Permit Parking Zone 1585;
12	4115 -- 4129 and 4120 -- 4128 South Francisco Avenue -- Residential Permit Parking Zone 1919 -- at all times -- all days;
20	5115 -- 5125 South Morgan Street: 5115 -- 5125 South Morgan Street (east side) -- Residential Permit Parking Zone 1918 -- at all times -- all days;
26	3801 -- 3815 West Wabansia Avenue: 3801 -- 3815 West Wabansia Avenue (south side) -- Residential Permit Parking Zone 1795 -- at all times -- all days.

Amendment Of Residential Permit Parking Zones:

Ward	Location
1	West Schiller Street: West Schiller Street (south side) between North Hoyne Avenue and the next alley to the east -- repeal "Residential Permit Parking Zone 154 -- 6:00 A.M. to 6:00 P.M. -- all days" by striking the above;
1	West Shakespeare Avenue: amend ordinance passed July 29, 2015 (*Journal of the Proceedings of the City Council of the City of Chicago*, page 7022), which reads: "2801 West Shakespeare Avenue (south side) between North California Avenue and the first alley west thereof -- Residential Permit Parking Zone 1801 -- 4:00 P.M. to 6:00 A.M. -- all days" by striking: "Zone 1801" and inserting: "Zone 102" in lieu thereof;
13	6300 -- 6399 South Komensky Avenue: amend ordinance which reads: "6300 -- 6399 South Komensky Avenue (east and west sides) -- Residential Permit Parking Zone 1645 -- at all times -- all days" by striking the above and inserting in lieu thereof: "6300 -- 6399 South Komensky Avenue (east and west sides) -- Residential Permit Parking Zone 1646 -- at all times -- all days, including 4032 West 64th Street (at 6358 South Komensky Avenue (north side) from South Komensky Avenue west to the first alley) as buffer zone";
14	West 50th Street: amend ordinance which reads: "West 50th Street, from South Maplewood Avenue to South Rockwell Street -- Residential Permit Parking Zone 956" by striking: "Zone 956" and inserting: "Zone 252" in lieu thereof;
14	South Albany Avenue: amend ordinance passed September 24, 2015 (*Journal of the Proceedings of the City Council of the City of Chicago*, page 7022) which reads: "South Albany Avenue, from West 54th Place to West 55th Street (east and west sides) -- residential permit parking zone -- at all times -- all days" by striking the above and inserting in lieu thereof: "South Albany Avenue, from West 54th Place to West 55th Street (west side only) -- residential permit parking zone -- at all times -- all days";
17	West 80th Street: West 80th Street, from South Halsted Street to South Peoria Street -- repeal "Residential Permit Parking Zone 77" by striking the above;
25	901 South Racine Avenue: amend Residential Permit Parking Zone 5 to include 901 South Racine Avenue;
34	11200 -- 11259 South Eggleston Avenue: repeal "Residential Permit Parking Zone 630" by striking the above.

Ward	Location
34	11700 -- 11759 South Perry Avenue: repeal "Residential Permit Parking Zone 760" by striking the above.
39	North Lynch Avenue: repeal ordinance passed November 16, 1991 (*Journal of the Proceedings of the City Council of the City of Chicago,* page 7272), which reads: "North Lynch Avenue (west side) from North Leavenworth Avenue to North Leonard Avenue -- Residential Permit Parking Zone 227" by striking the above.

SECTION 2. This ordinance shall take effect and be in force hereinafter its passage and publication.

ESTABLISHMENT AND AMENDMENT OF TRAFFIC LANE TOW-AWAY ZONES.

[SO2016-557]

The Committee on Pedestrian and Traffic Safety submitted the following report:

CHICAGO, January 13, 2016.

To the President and Members of the City Council:

Your Committee on Pedestrian and Traffic Safety, to which were referred proposed ordinances to establish and/or amend traffic lane tow-away zones on portions of sundry streets, begs leave to recommend that Your Honorable Body do *Pass* the proposed substitute ordinance submitted herewith.

This recommendation was concurred in by all members of the committee present, with no dissenting votes.

Respectfully submitted,

(Signed) WALTER BURNETT, JR.,
Chairman.

On motion of Alderman Burnett, the said proposed substitute ordinance transmitted with the foregoing committee report was *Passed* by yeas and nays as follows:

Yeas -- Aldermen Moreno, Hopkins, Dowell, Burns, Hairston, Sawyer, Mitchell, Harris, Beale, Sadlowski Garza, Thompson, Cárdenas, Quinn, Burke, Lopez, Foulkes, D. Moore, Curtis, O'Shea, Cochran, Brookins, Muñoz, Scott, Solis, Burnett, Ervin, Taliaferro, Reboyras, Santiago, Waguespack, Mell, Austin, Ramirez-Rosa, Villegas, Laurino, O'Connor, Napolitano, Reilly, Smith, Tunney, Arena, Cappleman, Pawar, Osterman, J. Moore, Silverstein -- 46.

Nays -- None.

Alderman Beale moved to reconsider the foregoing vote. The motion was lost.

The following is said ordinance as passed:

Be It Ordained by the City Council of the City of Chicago:

SECTION 1. Pursuant to Title 9, Chapter 64 of the Municipal Code of Chicago, the following locations are hereby designated as traffic lane tow-away zones, between the limits and during the times specified, standing or parking of any vehicle shall be considered a definite hazard to the normal movement of traffic:

Establishment Of Traffic Lane Tow-Away Zones:

Ward	Location
25	1901 -- 1925 West 17th Street (south side) from South Damen Avenue to alley -- no parking tow-away zone, except for official school personnel permit parking only -- 8:00 A.M. to 4:30 P.M. -- Monday through Friday -- school days;
40	2054 West Balmoral Avenue: West Balmoral Avenue (north side) from a point 155 feet east of North Hoyne Avenue to a point 50 feet east thereof -- no parking tow-away zone -- at all times -- all days and also, West Balmoral Avenue (south side) from a point 175 feet east of North Hoyne Avenue to a point 15 feet east thereof -- no parking tow-away zone -- at all times -- all days (15-05778986).

Amendment Of Traffic Lane Tow-Away Zones:

Ward	Location
15	West Garfield Boulevard: repeal ordinance passed October 8, 1940 (*Journal of the Proceedings of the City Council of the City of Chicago,* page 222), which reads: "West Garfield Boulevard (south side) from South Ashland Avenue to South Marshfield Avenue -- no parking tow-away zone -- 7:00 A.M. to 9:00 A.M. and 4:00 P.M. to 7:00 P.M." by striking the above;

Ward	Location
15	West Garfield Boulevard: amend ordinance passed October 14, 1952 (*Journal of the Proceedings of the City Council of the City of Chicago*, pages 235 -- 240), which reads: "West Garfield Boulevard (south curb) from South Peoria Street to South Claremont Avenue -- no parking tow-away zone -- 7:00 A.M. to 9:30 A.M. -- Monday through Sunday and 3:30 P.M. to 6:30 P.M. -- Monday through Friday" by striking the above and inserting in lieu thereof: "West Garfield Boulevard (south curb) from South Peoria Street to South Paulina Street -- no parking tow-away zone -- 7:00 A.M. to 9:30 A.M. -- Monday through Sunday and 3:30 P.M. to 6:30 P.M. -- Monday through Friday";
15	South California Avenue: repeal ordinance passed June 30, 1954 (*Journal of the Proceedings of the City Council of the City of Chicago*, page 7867), which reads: "South California Avenue (east and west sides) from a point 250 feet north of West 55th Street to a point 250 feet south of West 55th Street thereof -- no parking tow-away zone -- 7:00 A.M. to 9:00 A.M. and 4:00 A.M. to 6:00 P.M., except Saturdays, Sundays and Holidays" by striking the above;
15	South California Avenue: amend ordinance passed April 27, 1960 (*Journal of the Proceedings of the City Council of the City of Chicago*, page 2506), which reads: "South California Avenue (east and west sides) from a point 200 feet north of West Roosevelt Road to a point 200 feet south of West 59th Street -- no parking tow-away zone -- 7:00 A.M. to 9:00 A.M. on the east side and 4:00 P.M. to 6:00 P.M. on the (west side) except Saturday, Sunday and Holidays" by striking the above and inserting in lieu thereof: "South California Avenue (east and west sides) from a point 200 feet north of West Roosevelt Road to a point 200 feet south of West 55th Street -- no parking tow-away zone -- 7:00 A.M. to 9:00 A.M. on the east side and 4:00 P.M. to 6:00 P.M. on the (west side) except Saturday, Sunday and Holidays".

SECTION 2. This ordinance shall take effect and be in force hereinafter its passage and publication.

INSTALLATION OF TRAFFIC WARNING SIGNS.

[SO2016-562]

The Committee on Pedestrian and Traffic Safety submitted the following report:

CHICAGO, January 13, 2016.

To the President and Members of the City Council:

Your Committee on Pedestrian and Traffic Safety, to which were referred a proposed

ordinance and orders to erect traffic warning signs and signals, begs leave to recommend that Your Honorable Body do *Pass* the proposed substitute ordinance submitted herewith.

This recommendation was concurred in by all members of the committee present, with no dissenting votes.

Respectfully submitted,

(Signed) WALTER BURNETT, JR.,
Chairman.

On motion of Alderman Burnett, the said proposed substitute ordinance transmitted with the foregoing committee report was *Passed* by yeas and nays as follows:

Yeas -- Aldermen Moreno, Hopkins, Dowell, Burns, Hairston, Sawyer, Mitchell, Harris, Beale, Sadlowski Garza, Thompson, Cárdenas, Quinn, Burke, Lopez, Foulkes, D. Moore, Curtis, O'Shea, Cochran, Brookins, Muñoz, Scott, Solis, Burnett, Ervin, Taliaferro, Reboyras, Santiago, Waguespack, Mell, Austin, Ramirez-Rosa, Villegas, Laurino, O'Connor, Napolitano, Reilly, Smith, Tunney, Arena, Cappleman, Pawar, Osterman, J. Moore, Silverstein -- 46.

Nays -- None.

Alderman Beale moved to reconsider the foregoing vote. The motion was lost.

The following is said ordinance as passed:

Be It Ordained by the City Council of the City of Chicago:

SECTION 1. Pursuant to Title 9, Chapter 64 of the Municipal Code of Chicago, the Commissioner of Transportation is hereby authorized and directed to erect traffic warning signs and signals, for the following locations:

Ward	Type Of Sign And Location
12	West 25th Street and South Sawyer Avenue -- "All-Way Stop" sign, stopping all approaches (15-06249055);
15	West 49th Street and South Damen Avenue -- "All-Way Stop" sign, stopping all approaches (15-05776440);

Ward	Type Of Sign And Location
40	West Balmoral Avenue and North Ravenswood Avenue (west leg) -- "All-Way Stop" sign, stopping all approaches (15-05778462);
40	West Thorndale Avenue and North Maplewood Avenue -- "All-Way Stop" sign, stopping all approaches (15-05942312);
41	North Overhill Avenue and West Summerdale Avenue -- "All-Way Stop" sign, stopping all approaches (15-05969948);
41	North Harlem Avenue at West Bryn Mawr Avenue -- southbound North Harlem Avenue at West Bryn Mawr Avenue -- "No Turn On Red", when pedestrians are present;
44	West Grace Street and North Kenmore Avenue -- "All-Way Stop" sign, stopping all approaches (15-015776194);
47	North Claremont Avenue and West Eastwood Avenue -- "All-Way Stop" sign, stopping all approaches (15-05970037).

SECTION 2. This ordinance shall take effect and be in force hereinafter its passage and publication.

ESTABLISHMENT OF TWO-HOUR PARKING RESTRICTION.

[SO2016-560]

The Committee on Pedestrian and Traffic Safety submitted the following report:

CHICAGO, January 13, 2016.

To the President and Members of the City Council:

Your Committee on Pedestrian and Traffic Safety, to which were referred proposed ordinances to establish two-hour parking restriction on portions of sundry streets, begs leave to recommend that Your Honorable Body do *Pass* the proposed substitute ordinance submitted herewith.

This recommendation was concurred in by all members of the committee present, with no dissenting votes.

Respectfully submitted,

(Signed) WALTER BURNETT, JR.,
Chairman.

On motion of Alderman Burnett, the said proposed substitute ordinance transmitted with the foregoing committee report was *Passed* by yeas and nays as follows:

Yeas -- Aldermen Moreno, Hopkins, Dowell, Burns, Hairston, Sawyer, Mitchell, Harris, Beale, Sadlowski Garza, Thompson, Cárdenas, Quinn, Burke, Lopez, Foulkes, D. Moore, Curtis, O'Shea, Cochran, Brookins, Muñoz, Scott, Solis, Burnett, Ervin, Taliaferro, Reboyras, Santiago, Waguespack, Mell, Austin, Ramirez-Rosa, Villegas, Laurino, O'Connor, Napolitano, Reilly, Smith, Tunney, Arena, Cappleman, Pawar, Osterman, J. Moore, Silverstein -- 46.

Nays -- None.

Alderman Beale moved to reconsider the foregoing vote. The motion was lost.

The following is said ordinance as passed:

Be It Ordained by the City Council of the City of Chicago:

SECTION 1. That the Commissioner of Transportation is hereby authorized and directed to establish two-hour parking restrictions at the below listed locations:

Ward	Location
12	2300 -- 2398 West 37th Street: 2300 -- 2398 West 37th Street (north side) from a point 20 feet east of South Archer Avenue to a point 65 feet east thereof -- two-hour parking sign -- at all times -- all days (public benefit) (15-06248932);
32	North Ashland Avenue: North Ashland Avenue (east side) from a point 150 feet north of West North Avenue to a point 300 feet north thereof -- two-hour parking -- 10:00 A.M. to 6:00 P.M. -- all days (15-03298294).

SECTION 2. This ordinance shall take effect and be in force hereinafter its passage and publication.

ESTABLISHMENT OF FIVE-TON VEHICLE WEIGHT LIMITATION ON PORTION OF N. WOLCOTT AVE.

[SO2016-558]

The Committee on Pedestrian and Traffic Safety submitted the following report:

CHICAGO, January 13, 2016.

To the President and Members of the City Council:

Your Committee on Pedestrian and Traffic Safety, to which was referred a proposed ordinance to establish the allowable weight limit for trucks and commercial vehicles on portion of North Wolcott Avenue, begs leave to recommend that Your Honorable Body do Pass the proposed substitute ordinance transmitted herewith.

This recommendation was concurred in by all members of the committee present, with no dissenting votes.

Respectfully submitted,

(Signed) WALTER BURNETT, JR.,
Chairman.

On motion of Alderman Burnett, the said proposed substitute ordinance transmitted with the foregoing committee report was Passed by yeas and nays as follows:

Yeas -- Aldermen Moreno, Hopkins, Dowell, Burns, Hairston, Sawyer, Mitchell, Harris, Beale, Sadlowski Garza, Thompson, Cárdenas, Quinn, Burke, Lopez, Foulkes, D. Moore, Curtis, O'Shea, Cochran, Brookins, Muñoz, Scott, Solis, Burnett, Ervin, Taliaferro, Reboyras, Santiago, Waguespack, Mell, Austin, Ramirez-Rosa, Villegas, Laurino, O'Connor, Napolitano, Reilly, Smith, Tunney, Arena, Cappleman, Pawar, Osterman, J. Moore, Silverstein -- 46.

Nays -- None.

Alderman Beale moved to reconsider the foregoing vote. The motion was lost.

The following is said ordinance as passed:

Be It Ordained by the City Council of the City of Chicago:

SECTION 1. Pursuant to Title 9, Chapter 64, Section 030 of the Municipal Code of Chicago, the maximum weight permitted to be carried by any truck or commercial vehicle upon the following public way between the limits indicated except for the purpose of delivering or picking up material or merchandise shall be as follows:

Ward	Location
40	North Wolcott Avenue: North Wolcott Avenue, from West Foster Avenue to West Balmoral Avenue -- five-ton weight limitation (15-05942189).

SECTION 2. This ordinance shall take effect and be in force hereinafter its passage and publication.

Failed To Pass -- VARIOUS TRAFFIC REGULATIONS, TRAFFIC SIGNS, ET CETERA.
(Adverse Committee Recommendations)

[SO2016-561]

The Committee on Pedestrian and Traffic Safety submitted a report recommending that the City Council do not pass sundry proposed ordinances and proposed orders (transmitted with the committee report) relating to traffic regulations, traffic signs, et cetera.

Alderman Burnett moved to *Concur In* the committee's recommendation. The question in reference to each proposed ordinance or proposed order thereupon became: *"Shall the proposed ordinances or proposed orders pass, notwithstanding the committee's adverse recommendation?"* and the several questions being so put, each of the said proposed ordinances and proposed orders *Failed to Pass* by yeas and nays as follows:

Yeas -- None.

Nays -- Aldermen Moreno, Hopkins, Dowell, Burns, Hairston, Sawyer, Mitchell, Harris, Beale, Sadlowski Garza, Thompson, Cárdenas, Quinn, Burke, Lopez, Foulkes, D. Moore, Curtis, O'Shea, Cochran, Brookins, Muñoz, Scott, Solis, Burnett, Ervin, Taliaferro, Reboyras, Santiago, Waguespack, Mell, Austin, Ramirez-Rosa, Villegas, Laurino, O'Connor, Napolitano, Reilly, Smith, Tunney, Arena, Cappleman, Pawar, Osterman, J. Moore, Silverstein -- 46.

Alderman Beale moved to reconsider the foregoing vote. The motion was lost.

The committee report listing said ordinances and orders which failed to pass reads as follows:

CHICAGO, January 13, 2016.

To the President and Members of the City Council:

Your Committee on Pedestrian and Traffic Safety, begs leave to recommend that Your Honorable Body *Do Not Pass* the sundry proposed ordinances and orders submitted herewith which were referred to the Committee on Pedestrian and Traffic Safety concerning traffic regulations and traffic signs, et cetera, as follows:

Parking Prohibited At All Times -- Disabled:

Ward	Location
50	6304 North Francisco Avenue -- Disabled Parking Permit Number 99351;
50	6204 North Richmond Street -- Disabled Parking Permit Number 101071;
50	6521 North Richmond Street -- Disabled Parking Permit Number 99340;
50	6420 North Sacramento Avenue -- Disabled Parking Permit Number 99347.

Loading/Standing Zones:

Ward	Location
1	1348 North Milwaukee Avenue: repeal no parking loading zone. Not recommended. Request withdrawn by alderman (15-00041361);
1	1635 North Ashland Avenue -- no parking loading zone. Not recommended. Request withdrawn by alderman (15-02441861);
40	5715 North Lincoln Avenue -- 15 minute standing zone. Not recommended. Duplicate proposal. Previously proposed on April 15, 2015 (15-02441681);
42	East Pearson Street -- 15 minute standing zone. Not recommended. Duplicate proposal previously recommended on August 5, 2015.

Residential Permit Parking Zones:

Ward	Location
16	6200 -- 6299 South Albany Avenue: 6200 -- 6299 South Albany Avenue (east and west sides) -- residential permit parking zone;
26	3932 -- 3952 West Dickens Avenue: 3932 -- 3952 West Dickens Avenue (north side) -- residential permit parking zone;
26	3500 -- 3532 and 3501 -- 3531 West McLean Avenue: 3500 -- 3532 and 3501 -- 3531 West McLean Avenue (north and south sides) -- residential permit parking zone.

Amend Single Direction:

Ward	Location
20	6000 -- 6100 South Wabash Avenue: repeal single direction. Duplicate. Previously passed January 13, 2016 as O2014-2411.

Tow-Away Zone:

Ward	Location
1	West North Avenue, from I-90/94 to North Ashland Avenue -- amend no parking tow-away zone. Not recommended. This location falls within a "No Parking -- No Stopping -- No Standing -- Tow-Away Zone" (15-01362557).

Amend Tow-Away Zone:

Ward	Location
39	5000 North Central Park Avenue: North Central Park Avenue, between West Argyle Street and West Carmen Avenue -- repeal no parking tow-away zone -- 7:00 A.M. to 9:00 A.M. and 4:00 P.M. to 6:00 P.M. -- Monday through Friday. Not recommended. No ordinance on file for request (15-06457186).

Traffic Warning Sign And/Or Signal:

Ward	Location
30	West Diversey Avenue and North Springfield Avenue -- "All-Way Stop" sign. Not recommended. CDOT has provided alternative recommendations for this intersection (15-05918053).

Miscellaneous:

Ward	Location
40	1700 West Bryn Mawr Avenue -- "Slow -- Children Playing" sign. Not recommended. No City Council action necessary to install "Slow -- Children Playing" sign. Signs will be installed (15-05918761).

These *Do Not Pass* recommendations were concurred in by all members of the committee present, with no dissenting votes.

Respectfully submitted,

(Signed) WALTER BURNETT, JR.,
Chairman.

COMMITTEE ON PUBLIC SAFETY.

APPOINTMENT OF SHARON FAIRLEY AS CHIEF ADMINISTRATOR OF INDEPENDENT POLICE REVIEW.

[A2015-168]

The Committee on Public Safety submitted the following report:

CHICAGO, January 13, 2016.

To the President and Members of the City Council:

Reporting for your Committee on Public Safety, for which a meeting was held on January 12, 2016, having had under consideration a communication introduced by Mayor Rahm Emanuel for the appointment of Sharon Fairley as Chief Administrator of the Independent Police Review, begs leave to report and recommend that Your Honorable Body *Approve* the proposed appointment transmitted herewith.

This recommendation was concurred in by a voice vote of the members of the committee.

Respectfully submitted,

(Signed) ARIEL E. REBOYRAS,
Chairman.

On motion of Alderman Reboyras, the committee's recommendation was *Concurred In* and the said proposed appointment of Sharon Fairley as Chief Administrator of the Independent Police Review was *Approved* by yeas and nays as follows:

Yeas -- Aldermen Moreno, Hopkins, Dowell, Burns, Hairston, Sawyer, Mitchell, Harris, Beale, Sadlowski Garza, Thompson, Cárdenas, Quinn, Burke, Lopez, Foulkes, D. Moore, Curtis, O'Shea, Cochran, Brookins, Muñoz, Scott, Solis, Burnett, Ervin, Taliaferro, Reboyras, Santiago, Waguespack, Mell, Austin, Ramirez-Rosa, Villegas, Laurino, O'Connor, Napolitano, Reilly, Smith, Tunney, Arena, Cappleman, Pawar, Osterman, J. Moore, Silverstein -- 46.

Nays -- None.

Alderman Beale moved to reconsider the foregoing vote. The motion was lost.

At this point in the proceedings, the Honorable Rahm Emanuel, Mayor, rose and extended congratulations to Sharon Fairley on her confirmation as Chief Administrator of Independent Police Review. Thanking Ms. Fairley for her willingness to accept leadership of this important municipal office, Mayor Emanuel spoke of the challenges ahead in rebuilding confidence in the office and in doing so repair the trust between the Police Department and the community. Chicagoans must believe in the integrity, the independence and the thoroughness of the work performed by Independent Police Review, the Mayor observed, and if we are to achieve this goal we must create a culture of accountability throughout the system of public safety.

Re-Referred -- CALL ON COMMITTEE ON PUBLIC SAFETY TO HOLD HEARING ON "WELCOMING CITY ORDINANCE" TO DETERMINE IF FURTHER ACTIONS ARE NECESSARY TO PROMOTE PROTECTION OF ALL RESIDENTS, REGARDLESS OF IMMIGRATION STATUS.

[R2015-805]

The Committee on Public Safety submitted the following report:

CHICAGO, January 13, 2016.

To the President and Members of the City Council:

Reporting for your Committee on Public Safety, for which a meeting was held on January 12, 2016, having had under consideration a resolution introduced by Alderman Maldonado (26), calling for a hearing on "Welcoming City Ordinance" to determine if further actions are necessary to promote protection of all residents, regardless of immigration status, begs leave to report and recommend that Your Honorable Body *Re-Refer* said proposed resolution to the Committee on Human Relations.

This recommendation was concurred in by a voice vote of the members of the committee.

Respectfully submitted,

(Signed) ARIEL E. REBOYRAS,
Chairman.

On motion of Alderman Reboyras, the committee's recommendation was *Concurred In* and the said proposed resolution transmitted with the foregoing committee report was *Re-Referred to the Committee on Human Relations* by yeas and as follows:

Yeas -- Aldermen Moreno, Hopkins, Dowell, Burns, Hairston, Sawyer, Mitchell, Harris, Beale, Sadlowski Garza, Thompson, Cárdenas, Quinn, Burke, Lopez, Foulkes, D. Moore, Curtis, O'Shea, Cochran, Brookins, Muñoz, Scott, Solis, Burnett, Ervin, Taliaferro, Reboyras, Santiago, Waguespack, Mell, Austin, Ramirez-Rosa, Villegas, Laurino, O'Connor, Napolitano, Reilly, Smith, Tunney, Arena, Cappleman, Pawar, Osterman, J. Moore, Silverstein -- 46.

Nays -- None.

Alderman Beale moved to reconsider the foregoing vote. The motion was lost.

COMMITTEE ON SPECIAL EVENTS, CULTURAL AFFAIRS AND RECREATION.

APPOINTMENT OF JESSE H. RUIZ TO CHICAGO PARK DISTRICT BOARD OF COMMISSIONERS.

[A2015-169]

The Committee on Special Events, Cultural Affairs and Recreation submitted the following report:

CHICAGO, January 13, 2016.

To the President and Members of the City Council:

Reporting for your Committee on Special Events, Cultural Affairs and Recreation, for which a meeting was held on January 11, 2016, having had under consideration the appointment of Jesse H. Ruiz to the Chicago Park District Board of Commissioners, which was introduced by Mayor Rahm Emanuel at the December 9, 2015 City Council meeting, I beg leave to report and recommend that Your Honorable Body *Approve* the proposed appointment transmitted herewith.

This recommendation was concurred in by a viva voce vote of the members of the committee.

Respectfully submitted,

(Signed) THOMAS M. TUNNEY,
Chairman.

On motion of Alderman Tunney, the committee's recommendation was *Concurred In* and the said proposed appointment of Jesse H. Ruiz to the Chicago Park District Board of Commissioners was *Approved* by yeas and nays as follows:

Yeas -- Aldermen Moreno, Hopkins, Dowell, Burns, Hairston, Sawyer, Mitchell, Harris, Beale, Sadlowski Garza, Thompson, Cárdenas, Quinn, Burke, Lopez, Foulkes, D. Moore, Curtis, O'Shea, Cochran, Brookins, Muñoz, Scott, Solis, Burnett, Ervin, Taliaferro, Reboyras, Santiago, Waguespack, Mell, Austin, Ramirez-Rosa, Villegas, Laurino, O'Connor, Napolitano, Reilly, Smith, Tunney, Arena, Cappleman, Pawar, Osterman, J. Moore, Silverstein -- 46.

Nays -- None.

Alderman Beale moved to reconsider the foregoing vote. The motion was lost.

EXPENDITURE OF OPEN SPACE IMPACT FEE FUNDS FOR NORTH BRANCH TRAIL EXPANSION PROJECT.

[O2015-8511]

The Committee on Special Events, Cultural Affairs and Recreation submitted the following report:

CHICAGO, January 13, 2016.

To the President and Members of the City Council:

Reporting for your Committee on Special Events, Cultural Affairs and Recreation, for which a meeting was held on January 11, 2016, having had under consideration an ordinance authorizing an expenditure of open space impact fee funds for the North Branch Trail expansion project, which was introduced by Mayor Rahm Emanuel at the December 9, 2015 City Council meeting, I beg leave to report and recommend that Your Honorable Body *Pass* the proposed ordinance transmitted herewith.

This recommendation was concurred in by a viva voce vote of the members of the committee.

Respectfully submitted,

(Signed) THOMAS M. TUNNEY,
Chairman.

On motion of Alderman Tunney, the said proposed ordinance transmitted with the foregoing committee report was *Passed* by yeas and nays as follows:

Yeas -- Aldermen Moreno, Hopkins, Dowell, Burns, Hairston, Sawyer, Mitchell, Harris, Beale, Sadlowski Garza, Thompson, Cárdenas, Quinn, Burke, Lopez, Foulkes, D. Moore, Curtis, O'Shea, Cochran, Brookins, Muñoz, Scott, Solis, Burnett, Ervin, Taliaferro, Reboyras, Santiago, Waguespack, Mell, Austin, Ramirez-Rosa, Villegas, Laurino, O'Connor, Napolitano, Reilly, Smith, Tunney, Arena, Cappleman, Pawar, Osterman, J. Moore, Silverstein -- 46.

Nays -- None.

Alderman Beale moved to reconsider the foregoing vote. The motion was lost.

The following is said ordinance as passed:

WHEREAS, The City of Chicago (the "City"), is a home rule unit of government under Article VII, Section 6(a) of the Constitution of the State of Illinois and, as such, may exercise any power and perform any function pertaining to its government and affairs; and

WHEREAS, The Forest Preserve District of Cook County (the "FPDCC") is a body politic and corporate of the State of Illinois organized pursuant to the Cook County Forest Preserve Act, 70 ILCS 810/0.01, et seq.; and

WHEREAS, The City is authorized under its home rule powers to regulate the use and development of land; and

WHEREAS, It is a reasonable condition of development approval to ensure that adequate open space and recreational facilities exist within the City; and

WHEREAS, On April 1, 1998, the City Council of the City (the "City Council") adopted the Open Space Impact Fee Ordinance codified at Chapter 18 of Title 16 (the "Open Space Ordinance") of the Municipal Code of Chicago (the "Code") to address the need for additional public space and recreational facilities for the benefit of the residents of newly created residential developments in the City; and

WHEREAS, The Open Space Ordinance authorizes, among other things, the collection of fees from residential developments that create new dwelling units without contributing a proportionate share of open space and recreational facilities for the benefit of their residents as part of the overall development (the "Fee-Paying Developments"); and

WHEREAS, Pursuant to the Open Space Ordinance, the Department of Finance ("DOF") has collected fees derived from the Fee-Paying Developments (the "Open Space Fees") and has deposited those fees in separate funds, each fund corresponding to the "Community Area" (as defined in the Open Space Ordinance), in which each of the Fee-Paying Developments is located and from which the Open Space Fees were collected; and

WHEREAS, The Department of Planning and Development ("DPD") has determined that the Norwood Park Community Area, Jefferson Park Community Area, and Forest Glen Community Area (together, the "Communities") have all suffered from significant deficits of open space as documented in the comprehensive plan entitled "The CitySpace Plan", adopted by the Chicago Plan Commission on September 11, 1997 and adopted by the City Council on May 20, 1998 pursuant to an ordinance published at pages 69309 -- 69311 of the *Journal of the Proceedings of the City Council of the City of Chicago,* of the same date; and

WHEREAS, The FPDCC is responsible for the care and maintenance of the North Branch Trail (the "Trail"), an eighteen (18) mile long hiking and bicycling trail which has a northernmost terminus at the Chicago Botanical Gardens, and southernmost at the forest preserve in Edgebrook, and which, for a significant length, generally follows the common borders shared by and between the Communities; and

WHEREAS, The City and the FPDCC desire the construction of a four (4) mile long extension beginning from the southern terminus of the Trail (the "Project") as described on Exhibit A, which will pass along and through parts of the Communities; and

WHEREAS, The City desires to grant to the FPDCC impact fee funds to pay for or reimburse construction and development costs associated with the Project; and

WHEREAS, DPD desires to provide to the FPDCC Open Space Fees in an amount not to exceed $191,636 for the Project; and

WHEREAS, The Open Space Ordinance requires that the Open Space Fees be used for open space acquisition and capital improvements, which provide a direct and material benefit to the new development from which the fees are collected; and

WHEREAS, The Open Space Ordinance requires that the Open Space Fees be expended within the same or a contiguous Community Area from which they were collected after a legislative finding by the City Council that the expenditure of the Open Space Fees will directly and materially benefit the developments from which the Open Space Fees were collected; and

WHEREAS, DPD has determined that the use of the Open Space Fees to fund the Project will provide a direct and material benefit to each of the Fee-Paying Developments from which the Open Space Fees were collected; and

WHEREAS, DPD has determined that Open Space Fees to be used for the purposes set forth herein have come from the specific funds set up by DOF for the Communities, in which the Fee-Paying Developments are located and from which the Open Space Fees were collected; and

WHEREAS, DPD has recommended that the City Council approve the use of the Open Space Fees for the purposes set forth herein through this ordinance; and

WHEREAS, DPD has recommended that the City Council make a finding that the expenditure of the Open Space Fees as described herein will directly and materially benefit the Fee-Paying Developments from which the Open Space Fees were collected; and

WHEREAS, The City Council finds that the planned extension of the Trail for public use will help to alleviate the shortage of public space and recreational facilities in the Communities and is in the best interests of the City; now, therefore,

Be It Ordained by the City Council of the City of Chicago:

SECTION 1. The above recitals are expressly incorporated in and made part of this ordinance as though fully set forth herein.

SECTION 2. The City Council hereby finds that the expenditure of the Open Space Fees will directly and materially benefit the residents of those Fee-Paying Developments from

which the Open Space Fees were collected and approves the use of the Open Space Fees for the purposes described herein.

SECTION 3. The Commissioner of DPD (the "Commissioner") or a designee of the Commissioner are each hereby authorized, subject to the approval of the Corporation Counsel, to enter into an intergovernmental agreement with the FPDCC in connection with the Project, in substantially the form attached hereto as Exhibit B, and to provide Open Space Fees proceeds to the FPDCC in an amount not to exceed $191,636 from the corresponding funds to pay for or reimburse expenses permitted under the Open Space Ordinance.

SECTION 4. Open Space Fees in the amount of $191,636 from the Communities' Open Space Fees Funds, as described by Exhibit A, are hereby appropriated for the purposes described herein.

SECTION 5. To the extent that any ordinance, resolution, rule, order or provision of the Code, or part thereof, is in conflict with the provisions of this ordinance, the provisions of this ordinance shall control. If any section, paragraph, clause or provision shall be held invalid, the invalidity of such section, paragraph, clause or provision shall not affect any other provisions of this ordinance.

SECTION 6. This ordinance shall be in full force and effect from and after the date of its passage.

Exhibits "A" and "B" referred to in this ordinance read as follows:

Exhibit "A".
(To Ordinance)

Description Of Project.
(Trail Expansion Project)

North Branch Trail Expansion Project.

Community Areas Affected:	Norwood Park (Area 10) Jefferson Park (Area 11) Forest Glen (Area 12)
Description of Project:	Four-mile expansion from southern terminus of existing 18-mile hiking and cycling trail already serving many Community Areas.

Approved Use of Funds:	Open Space Fees will be used to help defray the cost of construction of two bridges along the trail -- the first over the North Branch of the Chicago River, and the second over the Metra Tracks at Lehigh Avenue.
Bridge Construction Budget:	Excavation, Concrete Structure, Railings = $898,214
	Pedestrian Truss Superstructure = 1,848,000
TOTAL:	$2,746,214

Sources And Amount Of Open Space Fees.

Norwood Park -- Community Area 10

Available Open Space Fees:	$103,164
Source of Funds/CAPS code:	PS10 131 54 5011 2604

Jefferson Park -- Community Area 11

Available Open Space Fees:	$12,691
Source of Funds/CAPS code:	PS11 131 54 5011 2604

Forest Glen -- Community Area 12

Available Open Space Fees:	$75,781
Source of Funds/CAPS code:	PS12 131 54 5012 2604
Total Open Space Fees for Project Use:	$191,636.

Exhibit "B".
(To Ordinance)

Intergovernmental Agreement With Forest Preserve District Of Cook County.

This Intergovernmental Agreement (this "**Agreement**") is entered into as of _____ __, 201_ (the "**Closing Date**"), by and between the City of Chicago (the "**City**"), an Illinois municipal corporation, acting through its Department of Planning and Development (the "**DPD**"), and the Forest Preserve District of Cook County (the "**FPDCC**"), a body politic and corporate of the State of Illinois. The FPDCC and the City are sometimes referred to herein as the "**Parties**" and individually as a "**Party**".

RECITALS

WHEREAS, on April 1, 1998, the City Council of the City (the "**City Council**") adopted the Open Space Impact Fee Ordinance codified at Chapter 18 of Title 16 (the "**Open Space Ordinance**") of the Municipal Code of Chicago (the "**Code**") to address the need for additional public space and recreational facilities for the benefit of the residents of newly created residential developments in the City; and

WHEREAS, the Open Space Ordinance authorizes, among other things, the collection of fees from residential developments that create new dwelling units without contributing a proportionate share of open space and recreational facilities for the benefit of their residents as part of the overall development (the "**Fee-Paying Developments**"); and

WHEREAS, pursuant to the Open Space Ordinance, the Department of Finance ("**DOF**") has collected fees derived from the Fee-Paying Developments (the "**Open Space Fees**") and has deposited those fees in separate funds, each fund corresponding to the "**Community Area**" (as defined in the Open Space Ordinance), in which each of the Fee-Paying Developments is located and from which the Open Space Fees were collected; and

WHEREAS, the DPD has determined that the Norwood Park Community Area, Jefferson Park Community Area, and Forest Glen Community Area (together, the "**Communities**") have all suffered from significant deficits of open space as documented in the comprehensive plan entitled "**The CitySpace Plan**," adopted by the Chicago Plan Commission on September 11, 1997 and adopted by the City Council on May 20, 1998 pursuant to an ordinance published at pages 69309-69311 of the Journal of the Proceedings of the City Council of the same date; and

WHEREAS, the FPDCC is responsible for the care and maintenance of the North Branch Trail (the "**Trail**"), an eighteen (18) mile long hiking and bicycling trail which has a northernmost terminus at the Chicago Botanical Gardens, and southernmost at the forest preserve in Edgebrook, and which, for a significant length, generally follows the common borders shared by and between the Communities; and

WHEREAS, the City and the FPDCC desire the construction of a four (4) mile long extension beginning from the southern terminus of the Trail (the "**Project**") as described on Exhibit A, which will pass along and through parts of the Communities; and

WHEREAS, the City desires to grant to the FPDCC impact fee funds to pay for or reimburse construction and development costs associated with the Project; and

WHEREAS, DPD desires to provide to the FPDCC Open Space Fees in an amount not to exceed $191,636 for the Project (the "**Grant**"); and

WHEREAS, on _____ __, 2016 the City Council of the City adopted an ordinance published in the Journal of the Proceedings of the City Council for said date at pages _____ to _____, finding, among other things, that the Project would provide a direct and material benefit to the residents of the new developments originating the Open Space Fees and authorizing the Grant and this Agreement is subject to certain terms and conditions (the "**Authorizing Ordinance**"); and

WHEREAS, on _____ __, 20__, the FPDCC's Board of Directors passed **[a/an resolution/ordinance]** expressing its desire to accept Project assistance from the City for the development of the Project and authorizing the execution of this Agreement (the "**FPDCC Authorization**"); and

WHEREAS, under the terms and conditions hereof, the City agrees to make the Grant available to the FPDCC; and

WHEREAS, the City and the FPDCC have among their powers the authority to contract with each other to perform the undertakings described herein.

NOW THEREFORE, in consideration of the mutual covenants and agreements contained herein, the above recitals which are made a contractual part of this Agreement, and other good and valuable consideration the receipt and sufficiency of which are hereby acknowledged, the City and the FPDCC agree as follows:

SECTION 1. THE GRANT

1.1. **Budget**. Subject to the provisions set forth in this Agreement, the City will disburse the Grant to reimburse the FPDCC for part of the cost of completing the Project in accordance with the budget attached to this Agreement as Exhibit B (the "**Budget**"), which Budget is hereby approved by the DPD, and only after the FPDCC has submitted the Certificate of Expenditure to the DPD (as defined below), once the Project is complete, along with such supporting documentation as the City may reasonably require.

1.2 **Reimbursement**. The FPDCC may request that a certificate of expenditure substantially in the form attached hereto (the "**Certificate of Expenditure**") as Exhibit C be processed and executed upon Project completion. The City will not execute the Certificate of Expenditure in excess of the actual cost of the Project or in excess of the agreed upon Grant amount, whichever is the lower. Prior to the execution of the Certificate of Expenditure by the City, the FPDCC must submit documentation regarding the applicable expenditures and the completion of the Project to the DPD. Delivery by the FPDCC to the DPD of a request for execution by the City of the Certificate of Expenditure hereunder will, in addition to the items therein expressly set forth, constitute a certification to the City, as of the date of such request for execution of a Certificate of Expenditure, that,

(A) the total amount of the request for the Certificate of Expenditure represents an amount not in excess of the actual amount payable to (or paid to) the general contractor, subcontractors, and other parties who have performed work on or otherwise provided goods, property or services in connection with the Project, and/or their payees;

(B) the Project has been completed in its entirety and is ready to be opened to the public; and

(C) the FPDCC has complied and is in compliance with all applicable federal, state and local laws, statutes, ordinances, rules, regulations, codes and executive orders, all as may be in effect from time to time, pertaining to or affecting the Project or the FPDCC as related thereto.

1.3. **Limits of Reimbursement**. The FPDCC hereby acknowledges and agrees that the Grant must be used exclusively to pay for or reimburse reimburse costs associated with Project. If the Grant amount should exceed the costs of the Project, the total amount payable to the FPDCC shall be the actual costs incurred by the FPDCC in completion of the Project.

1.4. **Cost Overruns**. The FPDCC is solely responsible for any fees, costs and expenses of the Project in excess of the amount of the Grant and the Budget and will hold the City harmless from all such excess fees, costs and expenses. In the event that either party believes that the Budget may not provide sufficient funds for the construction of the Project, such party must notify the other party and the parties must cooperate to modify the Project so that it can be completed in accordance with the Budget.

1.5. **Source of Funds**. The sources of funds for the City's obligations under this Agreement are funds identified by CAPS Codes: PS10 131 54 5010 2604; PS 11 131 54 5011 2604; PS12 131 54 5012 2604. The FPDCC hereby acknowledges and agrees that the City's obligations hereunder are subject in every respect to the availability of funds as described in and limited by this Section 1.5. If no funds or insufficient funds are appropriated and budgeted for disbursement of the Grant, then the City will notify the FPDCC in writing of that occurrence, and the FPDCC will have the right, but not the obligation to terminate this Agreement by written notice to the City.

SECTION 2. DEVELOPMENT AND CONSTRUCTION OF THE PROJECT

2.1. **Title Commitment and Insurance; Survey**. The FPDCC must be responsible for obtaining, at its own expense, any title commitment or title policy and survey with respect to the property upon which the Project improvements will be constructed (the "**Property**") that it deems necessary.

2.2. **Construction Documents and Landscape Plan**. The FPDCC has developed the construction documents and a plan for the Project (the "**Drawings**") as shown on Exhibit D. No material deviation from the Drawings will be made without the prior written approval of the DPD, which approval will not be unreasonably withheld, conditioned or delayed. The approval of the Drawings by the DPD are for the purposes of this Agreement only and other than as set forth in the Drawings, no structures or improvements are to be constructed on the Property by

the FPDCC without the prior written approval of the DPD, which approval will not be unreasonably withheld, conditioned or delayed and will not constitute any approval required by the City's Department of Buildings, or any other Department of the City.

2.3. **Schedule**. The FPDCC has prepared a preliminary schedule for the development and construction of the Project as set forth on Exhibit E (the "**Schedule**"). No material deviation from the Schedule will be made without the prior written approval of the DPD, which approval will not be unreasonably withheld, conditioned or delayed. Notwithstanding the foregoing, in no event will the approval of the DPD be required for any changes to the Schedule required in connection with any force majeure event.

2.4. **Use**. The Project must be utilized as open space for use by the public for and on behalf of the City. This Agreement does not confer any special rights upon the FPDCC or any other person or entity to use the Project for private parties or events.

2.5. **Certification.** The FPDCC must submit the Certificate of Expenditure form as attached in Exhibit C prior to any Grant funds being released.

SECTION 3. TERM OF AGREEMENT

Term of Agreement. The term of this Agreement will commence as of the Closing Date and, unless otherwise terminated as provided in this Agreement, will expire on the fifth anniversary of the Closing Date. Notwithstanding the foregoing, if the FPDCC modifies the Schedule pursuant to Section 2.3 of this Agreement and such modification extends beyond the term, the term will be adjusted accordingly.

SECTION 4. COVENANTS AND REPRESENTATIONS

The FPDCC hereby warrants, represents and/or covenants to the City that:

4.1. The FPDCC will use the Grant solely for the Project and to pay for or reimburse eligible costs as determined in the sole discretion of the City and outlined on Exhibit B.

4.2. The FPDCC will comply with all applicable federal, state, and local statutes, laws, ordinances, rules, regulations and executive orders that are in effect from time to time that pertain to or affect the Project, the FPDCC, or the Grant. Upon the City's request, the FPDCC will provide evidence of such compliance satisfactory to the City.

4.3. The FPDCC agrees that provisions required to be inserted in this Agreement by laws, ordinances, rules, regulations or executive orders are deemed inserted whether or not they appear in this Agreement and that in no event will the failure to insert such provisions prevent the enforcement of this Agreement.

4.4. The FPDCC has full power and authority to enter into and perform its obligations under this Agreement, and the signing and delivery of this Agreement and the performance of its obligations under this Agreement have been duly authorized by all requisite corporate action.

4.5. Signing, delivery and performance by the FPDCC of this Agreement does not violate its bylaws, articles of incorporation, resolutions or any applicable provision of law, or constitute a material breach of, default under or require any consent under, any agreement, instrument or document, including any related to borrowing monies, to which the FPDCC is party or by which it is bound.

4.6. There are no actions or proceedings by or before any court, governmental commission, board, bureau or any other administrative agency pending, threatened or affecting the FPDCC that would materially impair its ability to perform under this Agreement.

4.7. The FPDCC is not in default on any loan or borrowing that may materially affect its ability to perform under this Agreement.

4.8. If the Grant, or a portion thereof, is used to pay for or reimburse construction costs, the FPDCC and all its contractors and subcontractors must meet labor standards and prevailing wage standards required by federal, state and City laws, regulations and ordinances.

4.9. The FPDCC must maintain and keep in force, at its sole cost and expense, at all times during the term of this Agreement, insurance in such amounts and of such type as set forth in Section 6 below.

4.10. The FPDCC must at all times perform its work in fulfilling its corporate mission with the utmost care, skill and diligence in accordance with the applicable standards currently recognized in the community.

4.11. The Parties agree that the FPDCC will maintain the Project improvements on the Property in a condition and manner acceptable to the City.

4.12. It is the duty of the FPDCC and any bidder, proposer, subcontractor and every applicant for certification of eligibility for a City contract or program, and all officers, directors, agents, partners, and employees of the FPDCC and any such bidder, proposer, subcontractor or such applicant to cooperate with the Inspector General in any investigation or hearing undertaken pursuant to Chapter 2-56 of the Municipal Code. The FPDCC represents that it understands and will abide by all provisions of Chapter 2-56 of the Municipal Code and that it will inform all contractors and subcontractors hired by the FPDCC in connection with this Agreement of this provision in writing and require their compliance.

It is the duty of the FPDCC and any bidder, proposer, subcontractor and every applicant for certification of eligibility for a City contract or program, and all officers, directors, agents, partners, and employees of the FPDCC and any such bidder, proposer, subcontractor or such applicant to cooperate with the Legislative Inspector General in any investigation or hearing undertaken pursuant to Chapter 2-55 of the Municipal Code. The FPDCC represents that it understands and will abide by all provisions of Chapter 2-55 of the Municipal Code and that it will inform all contractors and subcontractors hired by the FPDCC in connection with this Agreement of this provision in writing and require their compliance.

4.13 Failure by the FPDCC or any controlling person (as defined in Section 1-23-010 of the Municipal Code) thereof to maintain eligibility to do business with the City as required by Section 1-23-030 of the Municipal Code will be grounds for termination of this Agreement and the transactions contemplated hereby.

4.14 ***Independent Contractor***

A. The FPDCC shall perform under this Agreement as an independent contractor to the City and not as a representative, employee, agent or partner of the City.

B. The City is subject to the June 24, 2011 "City of Chicago Hiring Plan" (the "**City Hiring Plan**") entered into in Shakman v. Democratic Organization of Cook County, Case No 69 C 2145 (United State District Court for the Northern District of Illinois). Among other things, the 2011 City Hiring Plan prohibits the City from hiring persons as governmental employees in non-exempt positions on the basis of political reasons or factors.

C. The FPDCC is aware that City policy prohibits City employees from directing any individual to apply for a position with the FPDCC, either as an employee or as a subcontractor, and from directing the FPDCC to hire an individual as an employee or as a subcontractor. Accordingly, the FPDCC must follow its own hiring and contracting procedures, without being influenced by City employees. Any and all personnel provided by the FPDCC under this Agreement are employees or subcontractors of the FPDCC, not employees of the City of Chicago. This Agreement is not intended to and does not constitute, create, give rise to, or otherwise recognize an employer-employee relationship of any kind between the City and any personnel provided by the FPDCC.

D. The FPDCC will not condition, base, or knowingly prejudice or affect any term or aspect of the employment of any personnel provided under this Agreement, or offer employment to any individual to provide services under this Agreement, based upon or because of any political reason or factor, including, without limitation, any individual's political affiliation, membership in a political organization or party, political support or activity, political financial contributions, promises of such political support, activity or financial contributions, or such individual's political sponsorship or recommendation. For purposes of this Agreement, a political organization or party is an identifiable group or entity that has as its primary purpose the support of or opposition to candidates for elected public office. Individual political activities are the activities of individual persons in support of or in opposition to political organizations or parties or candidates for elected public office.

E. In the event of any communication to the FPDCC by a City employee or City official in violation of Section (C) above, or advocating a violation of Section (D) above, the FPDCC will, as soon as is reasonably practicable, report such communication to the Hiring Oversight Section of the City's Office of the Inspector General ("**IGO Hiring Oversight**") and also to the head of the DPD. The FPDCC will also cooperate with any inquiries by IGO Hiring Oversight related to this Agreement.

4.15 FOIA and Local Records Act Compliance

A. FOIA. The FPDCC acknowledges that the City is subject to the Illinois Freedom of Information Act, 5ILCS 140/1 et seq., as amended ("**FOIA**"). FOIA requires the City to produce "**Records**" (very broadly defined in FOIA) in response to a FOIA request in a very short period of time, unless the Records requested are exempt under FOIA. If the FPDCC receives a request from the City to produce Records within the scope of FOIA, the FPDCC covenants to comply with such request within 48 hours of the date of such request. Failure by the FPDCC to timely comply with such request will be a breach of this Agreement.

B. Exempt Information. Documents that the FPDCC submits to the City during the term of the Agreement containing trade secrets and commercial or financial information may be exempt if disclosure would result in competitive harm. However, for documents submitted by the FPDCC to be treated as trade secrets or information that would cause competitive harm, FOIA requires that the FPDCC mark any such documents as "proprietary, privileged or confidential." If the FPDCC marks a document as "proprietary, privileged and confidential", then the DPD will evaluate whether such document may be withheld under FOIA. The DPD, in its discretion, will determine whether a document will be exempted from disclosure, such determination being subject to review by the Illinois Attorney General's Office and/or the courts.

C. Local Records Act. The FPDCC acknowledges that the City is subject to the Local Records Act, 50 ILCS 205/1 et seq., as amended (the "**Local Records Act**"). The Local Records Act provides that public records may only be disposed of as provided in the Local Records Act. If requested by the City, the FPDCC covenants to use its best efforts consistently applied to assist the City in its compliance with the Local Records Act concerning records arising under or in connection with this Agreement and the transactions contemplated in this Agreement.

SECTION 5. ENVIRONMENTAL MATTERS

5.1. It will be the responsibility of the FPDCC to investigate and determine the soil and environmental condition of the Property, if deemed necessary, including obtaining phase I and, if applicable, phase II environmental audits for the Property. The City makes no covenant, representation or warranty as to the environmental condition of the Property or the suitability of the Property for any use whatsoever.

5.2. The FPDCC agrees to carefully inspect the Property and all easements or other agreements recorded against the Property prior to commencement of any activity on the Property to ensure that such activity will not damage surrounding property, structures, utility lines or any subsurface lines or cables. The FPDCC is solely responsible for the safety and protection of the public on the portions of the Property affected by the Project, until the portion of the Project on each portion of the Property is completed. The City reserves the right to inspect the work being done on the Property. The FPDCC agrees to keep the Property free from all liens and encumbrances arising out of any work performed, materials supplied or obligations incurred by or for the FPDCC.

5.3. Prior to inspecting the Property, the FPDCC or its subcontractors, if any, must obtain insurance in accordance with Section 6 below, all necessary permits and, if applicable, a right of entry.

SECTION 6. INSURANCE

6.1. **Insurance to be Provided**. The FPDCC must provide and maintain, at the FPDCC's own expense, or cause to be provided and maintained, during the term of this Agreement, the insurance coverages and requirements specified below, as applicable, insuring all operations related to this Agreement.

A. Workers Compensation and Employers Liability. Workers Compensation Insurance, as prescribed by applicable law, covering all employees who are to provide a service under this Agreement, and Employers Liability coverage with limits of not less than $100,000 per each accident or illness.

B. Commercial General Liability (Primary and Umbrella). Commercial General Liability Insurance or equivalent with limits of not less than $1,000,000 per occurrence for bodily injury, personal injury, and property damage liability. Coverages must include the following: all premises and operations, products/completed operations, explosion, collapse, underground, separation of insureds, defense, and contractual liability (not to include Endorsement CG 21 39 or equivalent). The City is to be named as an additional insured on a primary, non-contributory basis for any liability arising directly or indirectly from the work or services. Subcontractors performing work or services for the FPDCC must maintain limits of not less than $1,000,000 with the same terms in this subsection.

C. Automobile Liability (Primary and Umbrella). When any motor vehicles (owned, non-owned and hired) are used in connection with the services to be performed, the FPDCC must provide or cause to be provided Automobile Liability Insurance with limits of not less than $1,000,000 per occurrence for bodily injury and property damage. The City is to be named as an additional insured on a primary, non-contributory basis.

D. Professional Liability. When any architects, engineers, or other professional consultants perform work in connection with this Agreement, Professional Liability Insurance covering acts, errors, or omissions must be maintained or caused to be maintained, with limits of not less than $1,000,000. When policies are renewed or replaced, the policy retroactive date must coincide with or precede start of work on the Project. A claims-made policy which is not renewed or replaced must have an extended reporting period of two (2) years.

E. Self-Insurance. To the extent permitted by applicable law, the FPDCC may self-insure for the insurance requirements specified above, it being expressly understood and agreed that, if the FPDCC does self-insure for any such insurance requirements, the FPDCC must bear all risk of loss for any loss which would otherwise be covered by insurance policies, and the self insurance program must comply with at least such insurance requirements as stipulated above.

6.2. **Additional Requirements**. The FPDCC must furnish the City of Chicago, Department of Planning and Development, 121 N. LaSalle Street, Room 905, Chicago, Illinois 60602, original Certificates of Insurance, or such similar evidence, to be in force on the date of this Agreement, and Renewal Certificates of Insurance, or such similar evidence, if the coverages have an expiration or renewal date occurring during the term of this Agreement. The FPDCC must submit evidence of insurance acceptable to the City prior to execution of the Agreement. The receipt of any certificate does not constitute agreement by the City that the insurance requirements in this Agreement have been fully met or that the insurance policies indicated on the certificate are in compliance with all Agreement requirements. The failure of the City to obtain certificates or other insurance evidence from the FPDCC is not a waiver by the City of any requirements for the FPDCC to obtain and maintain the specified coverages. The FPDCC must advise all insurers of the provisions of this Agreement regarding insurance. Non-conforming insurance does not relieve the FPDCC of the obligation to provide insurance as specified in this Agreement. Nonfulfillment of the insurance conditions may constitute a violation of the Agreement, and the City retains the right to suspend this Agreement until proper evidence of insurance is provided, or the Agreement may be terminated.

The insurance must provide for sixty (60) days prior written notice to be given to the City in the event coverage is substantially changed, canceled, or non-renewed.

Any deductibles or self insured retentions on referenced insurance coverages must be borne by the FPDCC.

The FPDCC agrees that insurers waive their rights of subrogation against the City, its employees, elected officials, agents, or representatives.

The coverages and limits furnished by the FPDCC in no way limit the FPDCC's liabilities and responsibilities specified within the Agreement or by law.

Any insurance or self-insurance programs maintained by the City do not contribute with insurance provided by the FPDCC under this Agreement.

The required insurance to be carried out is not limited by any limitations expressed in the indemnification language in this Agreement or any limitation placed on the indemnity in this Agreement given as a matter of law.

The FPDCC must require all subcontractors to provide insurance required in this Agreement, or the FPDCC may provide the coverages for subcontractors. All subcontractors are subject to the same insurance requirements of the FPDCC unless otherwise specified in this Agreement.

If the FPDCC or its subcontractors desire additional coverages, the party desiring additional coverages is responsible for the acquisition and cost.

Notwithstanding any provision in the Agreement to the contrary, the City's Risk Management Division of the Department of Finance maintains the right to modify, delete, alter or change these requirements.

SECTION 7. INDEMNIFICATION

The FPDCC will indemnify and defend the City, its officials, agents and employees (the "**City Indemnitees**") against any losses, costs, damages, liabilities, claims, suits, actions, causes of action and expenses (including, without limitation, attorneys' and expert witnesses' fees and court costs) the City Indemnitees suffer or incur arising from or in connection with the actions or omissions of the FPDCC and/or any contractors or subcontractors in implementing the Project, if any, or the FPDCC's breach of this Agreement. This defense and indemnification obligation survives any termination or expiration of this Agreement.

SECTION 8. NO LIABILITY OF OFFICIALS

No elected or appointed official or member or employee or agent of the City will be charged personally by the FPDCC or by an assignee or subcontractor, with any liability or expenses of defense or be held personally liable under any term or provision of this Agreement because of their execution or attempted execution or because of any breach hereof.

SECTION 9. DEFAULT AND REMEDIES

9.1. **Default**. If the FPDCC, without the City's written consent (which consent will not be unreasonably withheld, conditioned or delayed) defaults by failing to perform any of its obligations under this Agreement then the City may terminate this Agreement if such default is not cured as provided in Section 9.2 below.

9.2. **Cure**. Prior to termination, the City will give the FPDCC 30 days' advance written notice of the City's intent to terminate stating the nature of the default. If the FPDCC does not cure the default within the 30-day period, the termination will become effective at the end of the period. With respect to those defaults that are not capable of being cured within the 30-day period, the FPDCC will not be deemed to be in default if it has begun to cure the default within the 30-day period and thereafter diligently and continuously prosecutes the cure of the default until cured.

9.3. **Remedies**. Either Party may, in any court of competent jurisdiction, by any proceeding at law or in equity, seek the specific performance of this Agreement, or damages for failure of performance, or both.

SECTION 10. BUSINESS RELATIONSHIPS

Pursuant to Section 2-156-030(b) of the Chicago Municipal Code, it is illegal for (i) any elected official of the City, or any person acting at the direction of such official, to contact either orally or in writing any other City official or employee with respect to any matter involving any person with whom the elected City official or employee has any business relationship that creates a "Financial Interest" (as defined in Section 2-156-010 of the Municipal Code) on the part of the official, or the "Domestic Partner" (as defined in Section 2-156-010 of the Municipal Code) or spouse of the official, or from whom or which he has derived any income or compensation during the preceding twelve months or from whom or which he reasonably

expects to derive any income or compensation in the following twelve months, and (ii) for any elected official to participate in any discussion in any City Council committee hearing or in any City Council meeting or to vote on any matter involving any person with whom the elected City official or employee has any business relationship that creates a Financial Interest on the part of the official, or the Domestic Partner or spouse of the official, or from whom or which he has derived any income or compensation during the preceding twelve months or from whom or which he reasonably expects to derive any income or compensation in the following twelve months. Any violation of Section 2-156-030(b) by an elected official, or any person acting at the direction of such official, with respect to any transaction contemplated by this Agreement shall be grounds for termination of this Agreement and the transactions contemplated hereby. The FPDCC hereby represents and warrants that, to the best of its knowledge after due inquiry, no violation of Section 2-156-030(b) has occurred with respect to this Agreement or the transactions contemplated hereby.

SECTION 11. GENERAL CONDITIONS

11.1. **Assignment**. This Agreement, or any portion thereof, will not be assigned by either Party without the express prior written consent of the other Party which consent will not be unreasonably withheld, conditioned or delayed.

11.2. **Construction of Words**. As used in this Agreement, the singular of any word will include the plural, and vice versa. Masculine, feminine and neuter pronouns will be fully interchangeable, where the context so requires.

11.3. **Counterparts**. This Agreement may be executed in counterparts and by different Parties in separate counterparts, with the same effect as if all Parties had signed the same document. All such counterparts will be deemed an original, will be construed together and will constitute one and the same instrument.

11.4. **Entire Agreement**. This Agreement contains the entire agreement between the Parties and supersedes all prior agreements, negotiations and discussions between the Parties with respect to the Project.

11.5. **Exhibits**. Any exhibits to this Agreement will be construed to be an integral part of this Agreement to the same extent as if the same had been set forth verbatim herein.

11.6. **Governing Law, Venue and Consent to Jurisdiction**. This Agreement will be governed by and construed in accordance with the internal laws of the State of Illinois, without regard to its principles of conflicts of law. If there is a lawsuit under this Agreement, each Party agrees to submit to the jurisdiction of the courts of Cook County, the State of Illinois and the United States District Court for the Northern District of Illinois.

11.7. **Inspection and Records**. The FPDCC must provide the City with reasonable access to its books and records relating to the Project and the Grant as will be required by the City and necessary to reflect and disclose fully the amount and disposition of the Grant. Any duly authorized representative of the City will, at all reasonable times, have access to all such

books and records, which right of access will continue for five years after the expiration or termination of this Agreement .

11.8. **Modification**. This Agreement may not be modified or amended except by an agreement in writing signed by both Parties.

11.9. **Notice**. Any notice, demand or communication required or permitted to be given hereunder will be given in writing at the address set forth below by any of the following means: (a) personal service; (b) electronic communication, whether by electronic mail or fax; (c) overnight courier; or (d) registered or certified first class mail postage prepaid, return receipt requested.

To the City:
City of Chicago
Department of Planning and Development
Attention: Commissioner
121 N. LaSalle Street, Room 905
Chicago, Illinois 60602
(312) 744-4190
(312) 744-2271 (Fax)

With copies to:
Department of Law
City of Chicago
Attention: Finance and Economic Development Division
121 N. LaSalle Street, Room 600
Chicago, Illinois 60602
(312) 744-0200
(312) 744-8538 (Fax)

To the FPDCC:
Forest Preserve District of Cook County
Attention: _____
_____
Chicago, Illinois 606__
(___) ___-____
(312) 742-5276 (Fax)

[With a copy to:]

Any notice, demand or communication given pursuant to either clause (a) or (b) hereof will be deemed received upon such personal service or upon dispatch by electronic means, respectively. Any notice, demand or communication given pursuant to clause (c) hereof will be deemed received on the day immediately following deposit with the overnight courier. Any notice, demand or communication given pursuant to clause (d) hereof will be deemed received three business days after mailing. The Parties, by notice given hereunder, may designate any further or different addresses to which subsequent notices, demands or communications will be given.

11.10. **Parties' Interest / No Third Party Beneficiaries**. The terms and provisions of this Agreement will be binding upon and inure to the benefit of, and be enforceable by, the respective successors and permitted assigns of the Parties. This Agreement will not run to the benefit of, or be enforceable by, any person or entity other than a Party to this Agreement and its successors and permitted assigns. This Agreement should not be deemed to confer upon third parties any remedy, claim, right of reimbursement or other right. Nothing contained in this Agreement, nor any act of the City or the FPDCC, will be deemed or construed by any of the Parties hereto or by third persons, to create any relationship of third party beneficiary, principal, agent, limited or general partnership, joint venture, or any association or relationship involving the City or the FPDCC.

11.11. **Severability**. If any provision of this Agreement, or the application thereof, to any person, place or circumstance, will be held by a court of competent jurisdiction to be invalid, unenforceable or void, the remainder of this Agreement and such provisions as applied to other persons, places and circumstances will remain in full force and effect only if, after excluding the portion deemed to be unenforceable, the remaining terms will provide for the consummation of the transactions contemplated hereby in substantially the same manner as originally set forth herein.

11.12. **Titles and Headings**. Titles and headings in this Agreement are inserted for convenience and are not intended to be part of or affect the meaning or interpretation of this Agreement.

11.13. **Waiver**. Waiver by either party with respect to the breach of this Agreement will not be considered or treated as a waiver of the rights of such party with respect to any other default or with respect to any particular default except to the extent specifically waived by such party in writing.

11.14. **Foreign Assets Control Lists**. Neither the FPDCC, nor any affiliate thereof, is listed on any of the following lists maintained by the Office of Foreign Assets Control of the U.S. Department of the Treasury, the Bureau of Industry and Security of the U.S. Department of Commerce or their successors, or on any other list of persons or entities with which the City may not do business under any applicable law, rule, regulation, order or judgment: the Specially Designated Nationals List, the Denied Persons List, the Unverified List, the Entity List and the Debarred List. For the purposes of this paragraph "Affiliate", when used to indicate a relationship with a specified person or entity, will mean a person or entity that, directly or indirectly, through one or more intermediaries, controls, is controlled by or is under common control with such specified person or entity, and a person or entity will be deemed to be controlled by another person or entity, if controlled in any manner whatsoever that results in control in fact by that other person or entity (or that other person or entity and any persons or entities with whom that other person or entity is acting jointly or in concert), whether directly or indirectly and whether through share ownership, a trust, a contract or otherwise.

11.15. **Further Actions**. The FPDCC and the City agree to do, execute, acknowledge and deliver all agreements and other documents and to take all actions reasonably necessary or desirable to comply with the provisions of this Agreement and the intent thereof.

IN WITNESS WHEREOF, each of the Parties has caused this Agreement to be executed and delivered as of the Closing Date.

CITY OF CHICAGO, an Illinois municipal corporation, acting by and through its Department of Planning and Development

By:_____
David L. Reifman
Commissioner

CHICAGO FPDCC, a body politic and Corporate of the State of Illinois

By: _____

Attest:

_____
Secretary

[(Sub)Exhibits "D" and "E" referred to in this Intergovernmental Agreement with Forest Preserve District of Cook County unavailable at time of printing.]

[(Sub)Exhibit "A" referred to in this Intergovernmental Agreement with Forest Preserve District of Cook County constitutes Exhibit "A" to ordinance and printed on pages 17174 and 17175 of this *Journal*.]

(Sub)Exhibits "B" and "C" referred to in this Intergovernmental Agreement with Forest Preserve District of Cook County read as follows:

(Sub)Exhibit "B".
(To Intergovernmental Agreement With
Forest Preserve District Of Cook County)

Budget.
(OpenSpace Project)

North Branch Trail Expansion Project: $191,636

Item	
Excavation, Concrete Structure, Railings	$ 898,214
Pedestrian Truss Superstructure	1,848,000
TOTAL:	$2,746,214

(Sub)Exhibit "C".
(To Intergovernmental Agreement With
Forest Preserve District Of Cook County)

Certificate Of Expenditure.
(OpenSpace Project)

North Branch Trail Expansion Project.

State of Illinois)
) SS.
County of Cook)

The affiant, Chicago FPDCC, a body politic and corporate of the State of Illinois, hereby certifies that with respect to that certain Intergovernmental Agreement between the FPDCC and the City of Chicago dated _____, _____ (the "Agreement"):

A. Expenditures for the Project, in the total amount of $_____, have been made.

B. This paragraph B sets forth and is a true and complete statement of all costs of Open Space Impact Fee-Funded Improvements for the Project reimbursed by the City to date:

$_____

C. The FPDCC requests reimbursement for the following cost of Open Space Impact Fee-Funded Improvements:

$_____

D. None of the costs referenced in paragraph C above have been previously reimbursed by the City.

E. The FPDCC hereby certifies to the City that, as of the date hereof:

1. Except as described in the attached certificate, the representations and warranties contained in the Agreement are true and correct and the FPDCC is in compliance with all applicable covenants contained herein.

2. No event of Default or condition or event which, with the giving of notice or passage of time or both, would constitute a Default, exists or has occurred.

3. The FPDCC has approved all work and materials for the current request for a Certificate of Expenditure, and such work and materials conform to the Plans and Specifications.

4. The FPDCC is in compliance with all applicable federal, state and local laws, statutes, ordinances, rules, regulations, codes and executive orders, all as may be in effect from time to time, pertaining to or affecting the Project or the FPDCC as related thereto.

All capitalized terms which are not defined herein have the meanings given such terms in the Agreement.

By: _____
Name

Title: _____

Subscribed and sworn before me this ___ day of _____, _____

My commission expires: _____

Agreed and Accepted:

_____
Name

Title: _____

City of Chicago
Department of Planning and Development

COMMITTEE ON TRANSPORTATION AND PUBLIC WAY.

APPOINTMENT OF EDWARD T. MC KINNIE, SR. AS MEMBER OF BOARD OF LOCAL IMPROVEMENTS.

[A2015-179]

The Committee on Transportation and Public Way submited the following report:

CHICAGO, January 6, 2016.

To the President and Members of the City Council:

Your Committee on Transportation and Public Way begs leave to report and recommend that Your Honorable Body *Approve* the appointment of Edward T. McKinnie, Sr. as a member of the Board of Local Improvements. This appointment was referred to the committee on December 9, 2015.

This recommendation was concurred in unanimously by a viva voce vote of the members of the committee, with no dissenting vote.

Respectfully submitted,

(Signed) ANTHONY BEALE,
Chairman.

On motion of Alderman Beale, the committee's recommendation was *Concurred In* and the said proposed appointment of Edward T. McKinnie, Sr. as a member of the Board of Local Improvements was *Approved* by yeas and nays as follows:

Yeas -- Aldermen Moreno, Hopkins, Dowell, Burns, Hairston, Sawyer, Mitchell, Harris, Beale, Sadlowski Garza, Thompson, Cárdenas, Quinn, Burke, Lopez, Foulkes, D. Moore, Curtis, O'Shea, Cochran, Brookins, Muñoz, Scott, Solis, Burnett, Ervin, Taliaferro, Reboyras, Santiago, Waguespack, Mell, Austin, Ramirez-Rosa, Villegas, Laurino, O'Connor, Napolitano, Reilly, Smith, Tunney, Arena, Cappleman, Pawar, Osterman, J. Moore, Silverstein -- 46.

Nays -- None.

Alderman Beale moved to reconsider the foregoing vote. The motion was lost.

APPOINTMENT OF CHRISTOPHER M. MICHALEK AS MEMBER OF BOARD OF LOCAL IMPROVEMENTS.

[A2015-178]

The Committee on Transportation and Public Way submitted the following report:

CHICAGO, January 6, 2016.

To the President and Members of the City Council:

Your Committee on Transportation and Public Way begs leave to report and recommend that Your Honorable Body *Approve* the appointment of Christopher M. Michalek as a member of the Board of Local Improvements. This appointment was referred to the committee on December 9, 2015.

This recommendation was concurred in unanimously by a viva voce vote of the members of the committee, with no dissenting vote.

Respectfully submitted,

(Signed) ANTHONY BEALE,
Chairman.

On motion of Alderman Beale, the committee's recommendation was *Concurred In* and the said proposed appointment of Christopher M. Michalek as a member of the Board of Local Improvements was *Approved* by yeas and nays as follows:

Yeas -- Aldermen Moreno, Hopkins, Dowell, Burns, Hairston, Sawyer, Mitchell, Harris, Beale, Sadlowski Garza, Thompson, Cárdenas, Quinn, Burke, Lopez, Foulkes, D. Moore, Curtis, O'Shea, Cochran, Brookins, Muñoz, Scott, Solis, Burnett, Ervin, Taliaferro, Reboyras, Santiago, Waguespack, Mell, Austin, Ramirez-Rosa, Villegas, Laurino, O'Connor, Napolitano, Reilly, Smith, Tunney, Arena, Cappleman, Pawar, Osterman, J. Moore, Silverstein -- 46.

Nays -- None.

Alderman Beale moved to reconsider the foregoing vote. The motion was lost.

AGREEMENT WITH MEGABUS USA LLC FOR USE OF ILLINOIS DEPARTMENT OF TRANSPORTATION RIGHT-OF-WAY AT 432 -- 498 S. CLINTON ST.

[O2015-8667]

The Committee on Transportation and Public Way submitted the following report:

CHICAGO, January 6, 2016.

To the President and Members of the City Council:

Your Committee on Transportation and Public Way begs leave to report and recommend that Your Honorable Body *Pass* a proposed ordinance requesting for Illinois Department of Transportation to grant a permit to use off-street locations for highway coach bus passenger boarding. This ordinance was referred to the committee on December 9, 2015.

This recommendation was concurred in unanimously by a viva voce vote of the members of the committee, with no dissenting vote.

Respectfully submitted,

(Signed) ANTHONY BEALE,
Chairman.

On motion of Alderman Beale the said proposed ordinance transmitted with the foregoing committee report was *Passed* by yeas and nays as follows:

Yeas -- Aldermen Moreno, Hopkins, Dowell, Burns, Hairston, Sawyer, Mitchell, Harris, Beale, Sadlowski Garza, Thompson, Cárdenas, Quinn, Burke, Lopez, Foulkes, D. Moore, Curtis, O'Shea, Cochran, Brookins, Muñoz, Scott, Solis, Burnett, Ervin, Taliaferro, Reboyras, Santiago, Waguespack, Mell, Austin, Ramirez-Rosa, Villegas, Laurino, O'Connor, Napolitano, Reilly, Smith, Tunney, Arena, Cappleman, Pawar, Osterman, J. Moore, Silverstein -- 46.

Nays -- None.

Alderman Beale moved to reconsider the foregoing vote. The motion was lost.

The following is said ordinance as passed:

WHEREAS, The City of Chicago ("City") is a home rule unit of government under Article VII,

Section 6(a) of the Constitution of the State of Illinois and, as such, may exercise any power and perform any function pertaining to its government and affairs; and

WHEREAS, The Illinois Department of Transportation ("IDOT") owns and controls property under the Congress Parkway elevated highway structure 432 -- 498 South Clinton Street ("Site"), as depicted on Exhibit A attached hereto and made a part hereof; and

WHEREAS, The City's Department of Transportation ("CDOT") has requested an IDOT permit to use the Site as an off-street location for highway coach bus passenger boarding and alighting activity that currently takes place curb-side on streets near Union Station; and

WHEREAS, IDOT has expressed its intention to issue to CDOT the requested permit in substantially the form of Exhibit B which attached hereto and made a part hereof ("IDOT Permit"); and

WHEREAS, Upon issue of the IDOT Permit, CDOT will pass along all rights and obligations under the IDOT Permit to Megabus USA LLC, a Delaware limited liability company licensed to transact business in Illinois ("Megabus"), pursuant to the terms and conditions of an Agreement for Use of the State Highway Right-of-Way ("Agreement") allowing Megabus to improve the Site with bus terminal facilities, as shown on Exhibit C which is attached and incorporated, as authorized by the IDOT Permit and subject to plans and specifications approved by CDOT, including the Office of Underground Coordination, at Megabus' sole cost and expense and to utilize the Site for a five (5) year period with four (4) automatic five (5) year renewals (a total of 25 years) corresponding to renewals of the IDOT Permit; now, therefore,

Be It Ordained by the City Council of the City of Chicago:

SECTION 1. The foregoing recitals are hereby adopted as the findings of the City Council.

SECTION 2. The Commissioner of CDOT ("Commissioner") or her designee is authorized to execute an Agreement for Use of the State Highway Right-of-Way between the City and Megabus for a five (5) year period with four (4) automatic five (5) year renewals (a total of 25 years) corresponding to renewals of the IDOT Permit, substantially in the form attached hereto as Exhibit D and made a part hereof, and such other documents as may be necessary for Megabus' use and improvement of the Site, and including, without limitation, the IDOT Permit and any agreements by Megabus to hold the City of Chicago harmless for any personal injury or property damage arising from the use of the Site; to obtain plan approval by the Commissioner prior to commencing work; to comply with construction, maintenance and utility provisions imposed by the Commissioner; and to provide proof of liability and other insurance as reasonably required by the City's Risk Manager, as may be necessary or appropriate to carry out and comply with the provisions of this ordinance, subject to the approval of the Corporation Counsel of the City as to form and legality.

SECTION 3. If any section, paragraph, clause or provision of this ordinance shall be held invalid, the invalidity of such section, paragraph, clause or provision shall not affect any of the other provisions of this ordinance.

SECTION 4. All ordinances, resolutions, motions or orders, or part thereof, in conflict with the provisions of this ordinance are hereby repealed to the extent of such conflict.

SECTION 5. This ordinance takes effect upon passage and approval.

[Exhibits "A" and "C" referred to in this ordinance printed on pages 17201 and 17202 of this *Journal*.]

Exhibits "B" and "D" referred to in this ordinance read as follows:

Exhibit "B".
(To Ordinance)

Permit.

Route:	I-290 (Eisenhower Expressway)	Project:	Jane Byrne (Circle) Interchange @ Congress Parkway
Section:	Between Tilden and Congress Parkway	Job No.:	R-90-999-90/D-91-227-13
County:	Cook	Parcel:	0LP0159 Unit: 1

The Illinois Department of Transportation, Division of Highways ("Department") hereby grants permission to ("Permittee") a unit of local government to use property situated under an elevated highway structure or adjacent to highway facilities which property is highlighted as Bay 1 on the attached (Sub)Exhibit "A" for the following purpose(s) only:

For use by the City of Chicago Department of Transportation to assist them in their effort to improve the traffic circulation in the South Loop area.

This permit is subject to the following terms and conditions:

1. This permit is valid for a period of five (5) years from the date of issuance unless revoked or terminated under paragraph 2 or 3.

2. This permit is revocable at will by the Department upon thirty (30) days written notice to the Permittee. This permit may be revoked immediately by the Department upon written notice to the Permittee for any breach by Permittee of the terms and conditions of this permit or in the event the Permittee ceases to use or abandons the premises.

3. Permittee may terminate this permit upon written notice to the Department.

4. Upon revocation or termination or upon expiration of this permit, Permittee agrees to immediately yield possession of said premises to the Department and, at Permittee's sole cost and expense, to restore said premises to a condition satisfactory to the Department and to remove from the premises, all improvements, and appurtenances thereto, or any other property of any name or nature, utilized, owned or controlled by said Permittee or anyone claiming under it, except for surfacing and column guards. Any such property not removed from premises within thirty (30) days after revocation or termination of said permit may be removed and disposed of by the State of Illinois, its agents, employees, or contractors, in any manner it sees fit, at the sole cost and expense of the Permittee, or the Department, in its discretion, may elect to declare the same the property of the Department whereupon all rights, title and interest of the Permittee therein shall terminate immediately.

5. The Permittee shall submit to the Department, for approval, a plan of operation specifically detailing the intended development, occupation and use of said premises, including the installation and location of any improvements to be situated thereon. No work shall commence until approval is received by the Permittee. The cost of plan preparation as well as any improvements shall be the sole obligation of the Permittee. The plans shall include the installation and maintenance for the duration of the permit of protective shielding meeting Department standards for structure adequacy; and such plans shall be designed, signed and sealed by a licensed structural engineer to entirely cover the area to be occupied under this permit. All pavement, sidewalk, lighting and other items necessary to occupy the facility, including any modifications that may be needed as part of future roadway work to either the expressway or the city street shall be at the Permittee's cost signed by a licensed P.E., not by the State. The State commits to careful review of the plans to avoid or limit, if possible, any future changes due to the planned work for the upcoming Jane Byrne (Circle) Interchange reconstruction project.

6. If the premises will be used by Permittee for the purpose of parking motor vehicles, the plan of operation must give proper consideration to the need for the following:

a. Parking design or arrangement to assure orderly and functional parking.

b. Plantings or other screening measures to improve the esthetics and appearance of the area.

c. Surfacing, lighting, fencing, striping, curbs, wheel stops, pier protection devices, etc.

d. Access for fire protection and firefighting equipment.

7. The Permittee shall be responsible for ascertaining the correct location of property lines in connection with this permit.

8. The premises shall not be occupied or used by the Permittee for other than the purpose(s) specified herein and as shown in the approved plan of operation without the written approval of the Department.

9. No representations as to the condition, repair or suitability of the premises have been made to the Permittee by the Department, its agents or employees.

10. Any improvement made to the premises by Permittee shall be fire resistant in accordance with the provisions of local applicable building codes. The premises shall not be used for the manufacture or storage of flammable material, explosive or hazardous material, nor for any occupation which is deemed by the Department or the Federal Highway Administration to be a hazard to highway or non-highway users, nor for the conduct of any business or occupation causing the emission of fumes, vapors, odors, drippings, droppings, or discharges which are deemed by the Department to adversely affect the highway facility or the use thereof.

11. The premises shall be maintained by Permittee so as to assure that the structures and the area within the highway right-of-way boundaries will be kept in good condition, both as to safety and appearance. Such maintenance will be accomplished in a manner so as to cause no unreasonable interference with highway use. In the event Permittee fails to fulfill its maintenance obligations, the Department may enter the premises to perform the maintenance at the expense of the Permittee.

12. The Department and the Federal Highway Administration shall have the right to enter, inspect and view the premises at all times without advance notification, if necessary, and shall have the right to take possession thereof in case of national or other emergency.

13. This permit is a temporary use permit subject to termination when transportation needs make it necessary to terminate the permit, e.g., maintenance, reconstruction,

and emergency repairs. Termination of this permit would not create any real property rights or any relocation rights or benefits for the Permittee under the federal Uniform Relocation Assistance Act.

The user of the permitted area shall insure protection of any existing, proposed or temporary structures within or adjacent to the permitted area (such as shoring or other structures) from any damages or tampering. Planned work for the Department's Jane Byrne (Circle) Interchange project will require access to this area by contractors working for the Department. Some work may be able to be accomplished without the need for the Permittee to vacate, but other work may require full closure of the area. Every effort will be made to develop plans which will limit the amount of time allowed for the contractor to fully close permitted area to minimize disruption to its use. The contractor will be required to provide written notification twice for each closure; such notices shall be provided no less than 30 days and again no less than 14 days in advance of any planned closures. This notification will include the date and time the contractors work will begin and the estimated number of days needed to complete the work so occupancy can be adjusted as necessary.

14. This permit shall not relieve the Permittee from obtaining any license or permit as may be required by any other public body.

15. Permittee shall not transfer, assign, or convey its interests under this permit without prior written approval of the Department. If the Department approves such a transfer, assignment or conveyance, the terms and provisions of this permit shall extend to and be binding upon and inure to the benefit of any approved successor of the Permittee.

16. Permittee shall not erect or allow to be erected any signs on the premises except as approved, in writing, by the Department. Only signs pertaining to the use of the premises by the Permittee shall be approved.

17. The Permittee assumes liability for all losses, expenses, costs, actions, causes of action, demands, damages and claims in connection with or arising out of any injuries, or claimed or alleged injury (including, but not limited to, death) to any person, or any damage or claimed or alleged damage to any property of any person sustained, or claimed, or alleged to have been sustained in connection with, or to have arisen out of or to have resulted from, whether directly or indirectly, the occupation and use of the premises by Permittee, or by any one or more of its contractors, agents, servants or employees including, but not limited to, losses, costs, expenses or damages sustained by the Department itself; and Permittee agrees to indemnify and hold harmless Department, its agents, servants and employees, from any and all such losses, expenses, costs, actions, causes of action, demands, damages and claims and agrees to defend any suit or action brought against any one or more of them

based on any such alleged injury or damage, and to pay all damages, costs, losses and expenses incurred, including but not limited to, attorney's fees, in connection therewith or resulting therefrom.

18. The Permittee will bear all costs necessary to ensure that access is restored to provide reasonable public street ingress/egress to the remaining lease area for the Department's existing tenant, Protected Parking, Inc. The Department believes that the required access will be provided by Permittee's building the approved plan described and delineated in paragraph 5 above; provided, however, that if, after construction and installation of the approved plan, the Department determines that further modifications are needed to ensure the required reasonable access is provided to the remaining lease area, Permittee will cause such modifications to be constructed or installed and shall bear the cost of those modifications.

19. No fees or rentals of any kind (except for permit fees and reimbursements of City costs required thereby) shall be charged by the City to any third party that City may permit to use all, or any part, of the space covered by this Permit.

Issued:

Accepted:

_____
Chicago Department of Transportation

_____
Date

Illinois Department of Transportation
Division of Highways

_____
Regional Engineer

Exhibit "A".

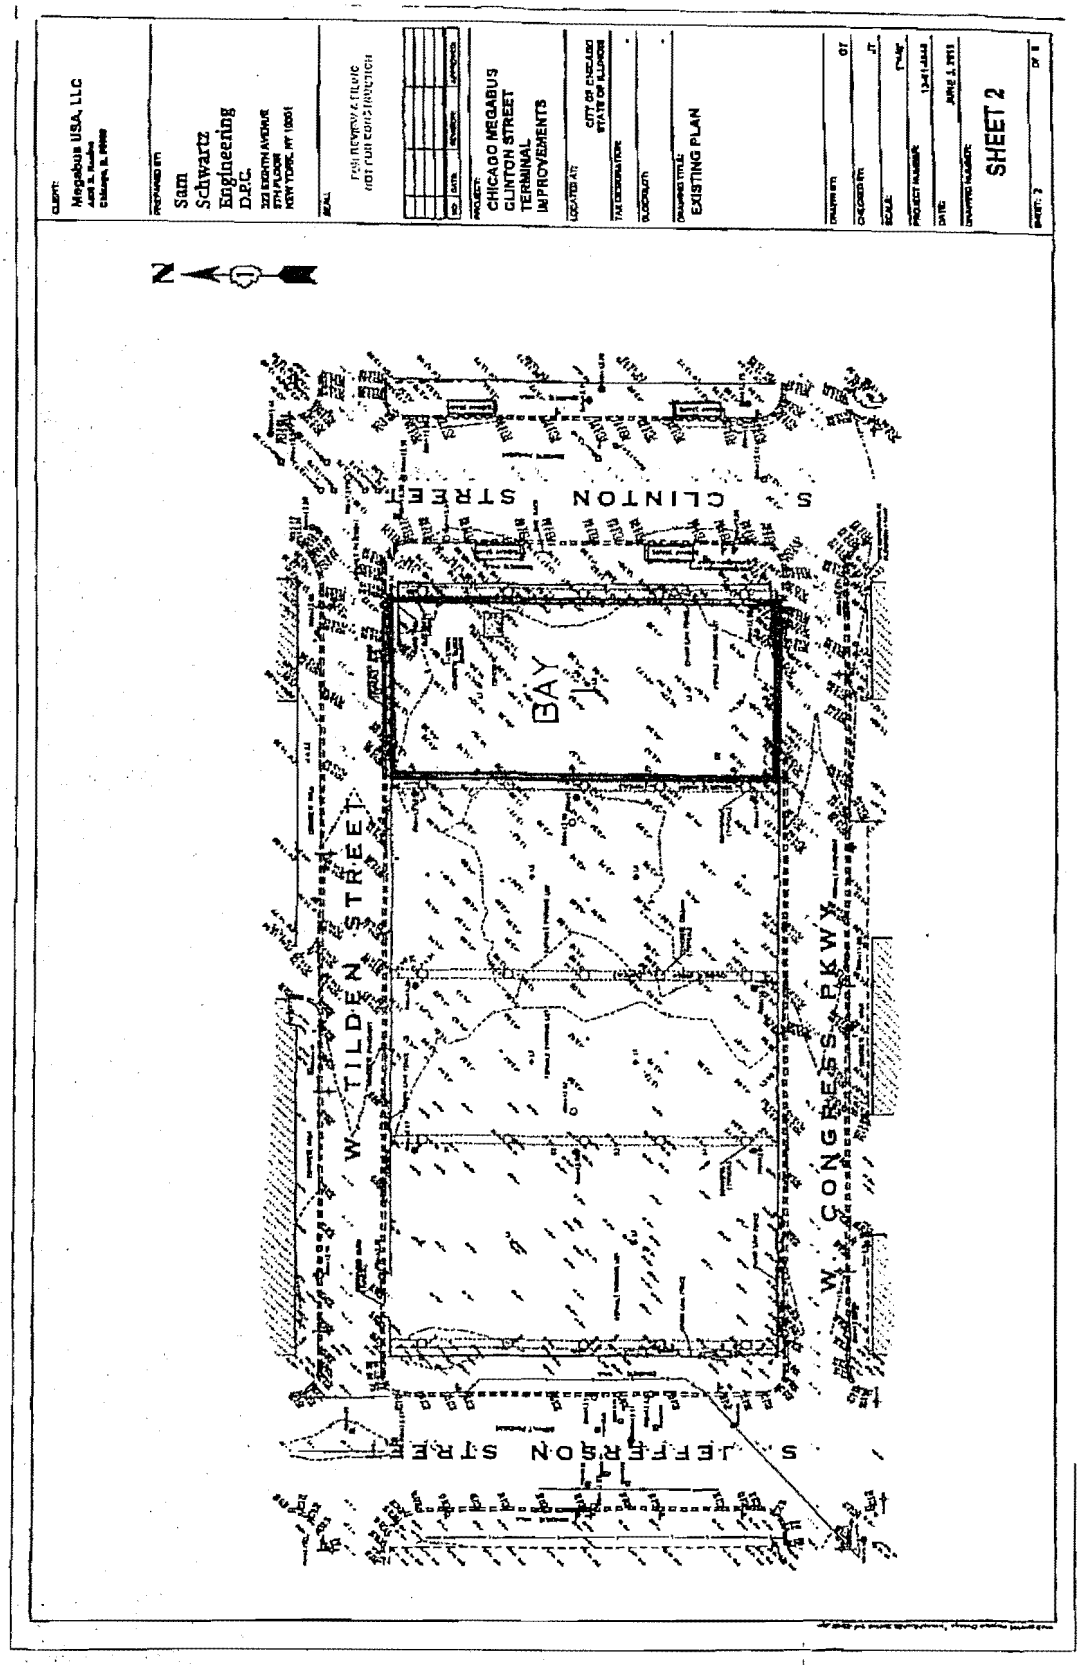
CLIENT:
Megabus USA, LLC
PREPARED BY:
Sam Schwartz Engineering D.P.C.
22 BROADWAY
6TH FLOOR
NEW YORK, NY 10004
SEAL:
FOR REVIEW & FILING
NOT FOR CONSTRUCTION
NO. DATE REVISION APPROVED
PROJECT:
CHICAGO MEGABUS
CLINTON STREET
TERMINAL
IMPROVEMENTS
LOCATED AT:
CITY OF CHICAGO
STATE OF ILLINOIS
TAX DESIGNATION:
SUBGROUP:
DRAWING TITLE:
EXISTING PLAN
DRAWN BY: GY
CHECKED BY: JT
SCALE: 1"=40'
PROJECT NUMBER: 13413.0003
DATE: JUNE 3, 2015
DRAWING NUMBER:
SHEET 2
SHEET 2 OF 8
N
S. CLINTON STREET
W. TILDEN STREET
BAY
W. CONGRESS PKWY
S. JEFFERSON STREET

Exhibit "C".

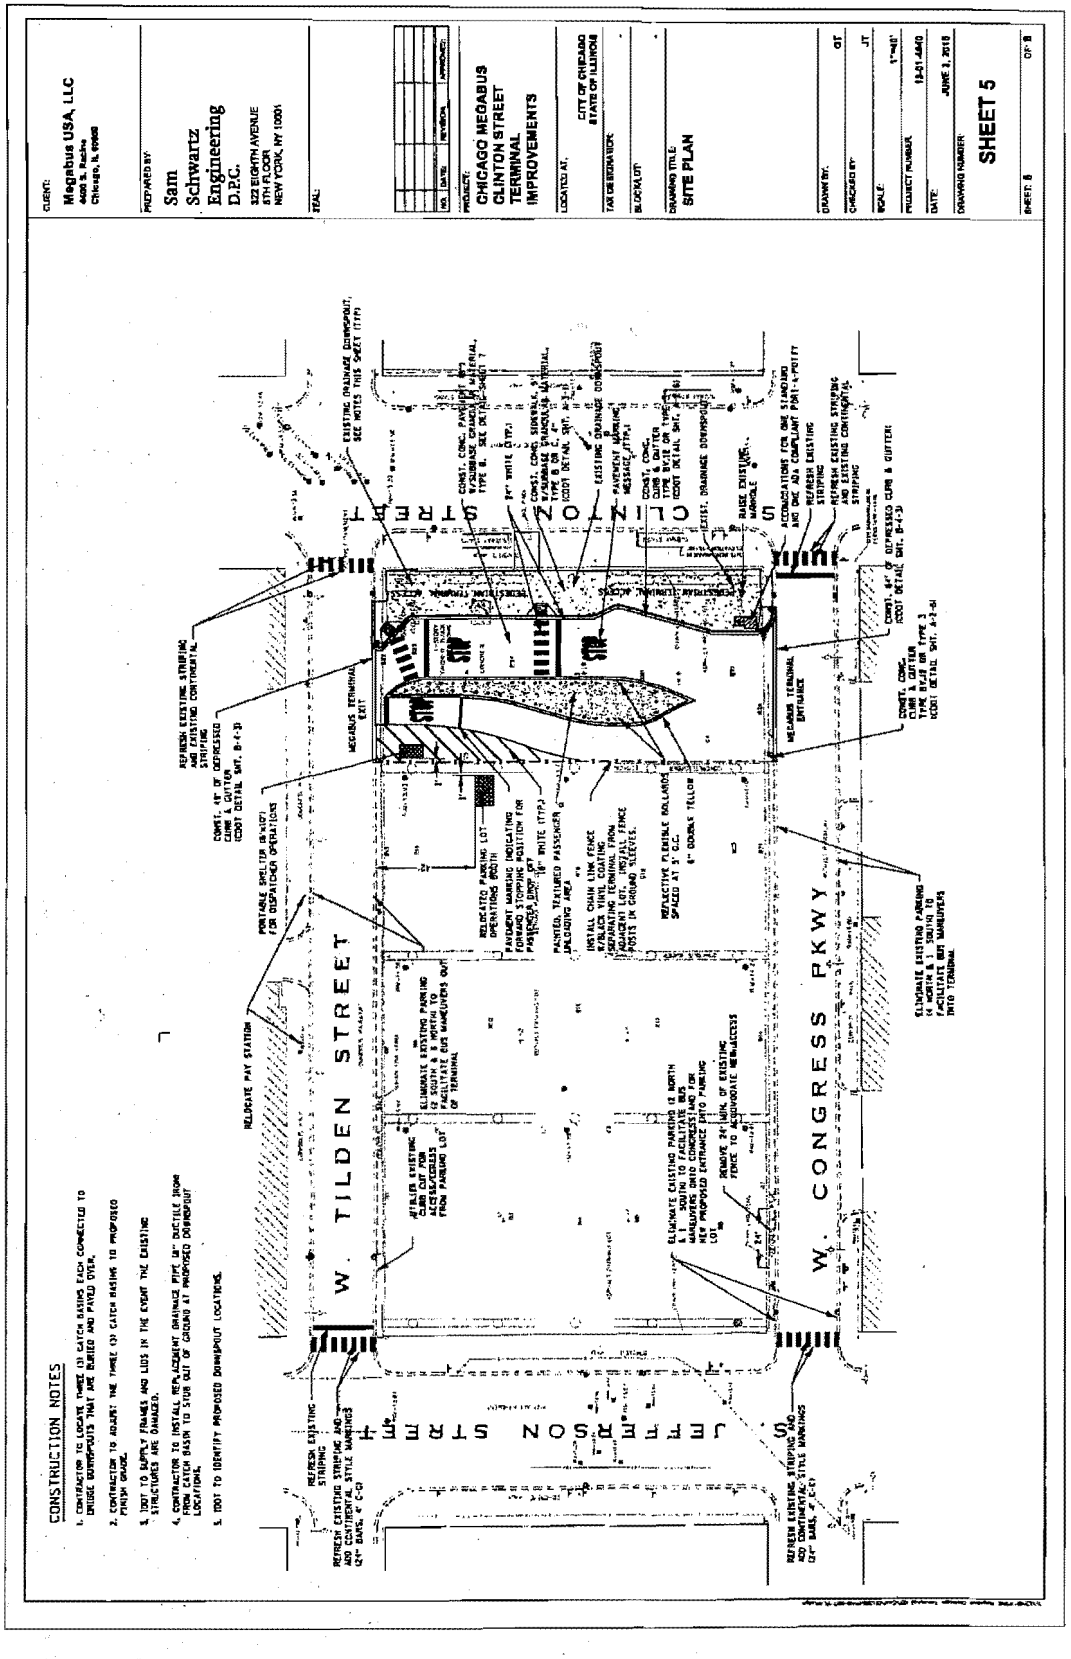
CONSTRUCTION NOTES
1. CONTRACTOR TO LOCATE THREE (3) CATCH BASINS EACH CONNECTED TO UNDER GROUND POTS THAT ARE BURIED AND PATCH OVER.
2. CONTRACTOR TO ADJUST THE THREE (3) CATCH BASINS TO PROPOSED FINISH GRADE.
3. IDOT TO SUPPLY FRAMES AND LIDS IN THE EVENT THE EXISTING STRUCTURES ARE DAMAGED.
4. CONTRACTOR TO INSTALL REPLACEMENT DRAINAGE PIPE (8" DUCTILE IRON) FROM CATCH BASIN TO STUB OUT OF GROUND AT PROPOSED DOWNSPOUT LOCATIONS.
5. IDOT TO IDENTIFY PROPOSED DOWNSPOUT LOCATIONS.
Megabus USA, LLC
Sam Schwartz Engineering D.P.C.
322 EIGHTH AVENUE 6TH FLOOR NEW YORK, NY 10001
CHICAGO MEGABUS CLINTON STREET TERMINAL IMPROVEMENTS
CITY OF CHICAGO STATE OF ILLINOIS
SITE PLAN
SHEET 5
W. TILDEN STREET
W. CONGRESS PKWY
S CLINTON STREET
JEFFERSON STREET
MEGABUS TERMINAL EXIT
MEGABUS TERMINAL ENTRANCE
RELOCATE PAY STATION
PORTABLE SPLITTER ISLAND FOR SUPERVISOR OPERATIONS
RELOCATED PARKING LOT OPERATIONS BOOTH
PAVEMENT MARKING INDICATING FORWARD STOPPING POSITION FOR PASSENGER DROP OFF
PAINTED, TEXTURED PASSENGER LOADING AREA
INSTALL CHAIN LINK FENCE W/BLACK VINYL COATING SEPARATING TERMINAL FROM OPERATING TERMINAL, FENCE POSTS IN GROUND SLEEVES
REFLECTIVE FLEXIBLE BOLLARDS SPACED AT 5' O.C.
6" GOLDEN YELLOW
ELIMINATE EXISTING PARKING (2 SOUTH & 8 NORTH) TO FACILITATE BUS MANEUVERS OUT OF TERMINAL
ATTACH EXISTING CURB CUT FOR ACCESS/EGRESS FROM PARKING LOT
ELIMINATE EXISTING PARKING (4 SOUTH TO FACILITATE BUS MANEUVERS INTO CONGRESS AND NEW PROPOSED ENTRANCE INTO PARKING LOT
REMOVE 20' SECTION OF EXISTING FENCE TO ACCOMMODATE NEW ACCESS
ELIMINATE EXISTING PARKING (5 NORTH & 1 SOUTH) TO FACILITATE BUS MANEUVERS INTO TERMINAL
REFRESH EXISTING STRIPING AND ADD CONTINENTAL STYLE MARKINGS (24" BARS, 4' C-C)
REFRESH EXISTING STRIPING AND EXISTING CONTINENTAL STYLE MARKINGS
CONST. 6" CURB & GUTTER (IDOT DETAIL SHT. B-6-3)
CONST. 24" DEPRESSED CURB & GUTTER (IDOT DETAIL SHT. B-6-4)
CONST. CONC. CURB & GUTTER TYPE B-6.12 OR TYPE 3 (IDOT DETAIL SHT. B-6-4)
CONST. CONC. PAVEMENT WITH STANDARD TYPE B.E. SEE DETAIL ON SHEET
CONST. CONC. SIDEWALK W/ DRAINAGE GRANULAR MATERIAL TYPE B
CONST. CONC. CURB & GUTTER (IDOT DETAIL SHT. B-6-3)
EXISTING DRAINAGE DOWNSPOUT
SEE NOTES THIS SHEET (TYP)
8" WHITE (TYP)
PAVEMENT MARKING MESSAGE (TYP.)
RAISE EXISTING MANHOLE
EXIST. DRAINAGE DOWNSPOUT
ACCOMODATIONS FOR ONE STANDARD AND ONE ADA COMPLIANT PORT-A-POTTY
REFRESH EXISTING STRIPING AND EXISTING CONTINENTAL STRIPING
SHEET 8 OF 8

Exhibit "D".
(To Ordinance)

Agreement For Use Of State Highway Right-Of-Way -- Megabus.

This Agreement ("Agreement") is made and entered into as of the _____ day of _____, 20___ ("Effective Date") by and between the City of Chicago ("City"), a home rule municipality pursuant to Section 6 of Article VII of the Illinois Constitution of 1970 and Megabus USA LLC, a Delaware limited liability company ("Grantee").

Recitals.

Whereas, On _____, 2015, the Illinois Department of Transportation ("IDOT") issued to City a Permit for Use of Surface Area Under Elevated Highway Structures or Adjacent to Highway Facilities ("IDOT Permit") copy of which is attached to and incorporated into this Agreement as (Sub)Exhibit A, granting the City use of a portion of State highway right-of-way situated under an elevated highway structure at 432 -- 498 South Clinton Street, Chicago, Illinois, which property is described in the IDOT Permit ("Right-of-Way"); and

Whereas, On _____, 2015, the City Council of the City of Chicago approved the grant to Grantee of permission and authority to occupy the Right-of-Way for bus terminal purposes as provided in this Agreement pursuant to which the City agreed to pass along all rights and obligations under the IDOT Permit to Grantee to allow Grantee to utilize the Right-of-Way for a five (5) year period with four five (5) year automatic renewals (for a total of 25 years) ("City Permit"); and

Whereas, Grantee wishes to further improve the Right-of-Way with bus terminal facilities and the IDOT Permit and City Permit both authorize such improvements;

Now, Therefore, In consideration of the mutual promises and covenants contained herein, the parties hereby agree as follows:

Section 1.

Grant.

Permission and authority are hereby granted to Grantee, upon the terms and subject to the conditions of this Agreement and the IDOT Permit, to construct, install, locate, establish, use, operate, maintain, repair, replace, reconstruct, and remove bus terminal improvements ("Facility") on the Right-of-Way at its sole cost and expense in accordance with the IDOT Permit and with (Sub)Exhibit B which is attached and incorporated, together with such

accessory improvements as shall be approved by the Commissioner of Transportation. Such City Permit is hereby granted without the requirement of paying compensation for such rights.

Section 2.

Consent Of Affected Property Owners.

The Permit is subject to the condition that the Grantee will be responsible at all times for obtaining the consent of any land owner whose legal rights in the Right-of-Way, including rights of access, ingress, egress, light, air, view or reversion, have been or will be damaged by the Facility, or its use or operation, or any work to construct, install, locate, use, operate, maintain, repair, replace, reconstruct, and remove the Facility ("Work").

Section 3.

Term.

A. Expiration. The City Permit is given and granted for a period of five years from and after the date of the issue of the IDOT Permit. In addition, subject to renewal of the IDOT Permit, the City agrees that the City Permit shall be deemed automatically renewed four times for five years for each renewal subject to a) renewal of the IDOT Permit by IDOT and b) Grantee's compliance with this Agreement, all as provided in this section.

B. Renewal. Upon receipt of notice of renewal of the IDOT Permit, if the City Permit is to be renewed, the City will forward the IDOT notice to the Grantee with a notification of the renewal of the City Permit.

C. Early Termination, Non-Renewal. Promptly upon receipt of a notice of termination or of non-renewal of the IDOT Permit, or if the City determines, in its sole discretion, to terminate or not renew the City Permit, then the City will forward a notice of the termination or non-renewal of the City Permit to Grantee, stating the effective date thereof, and shall include a copy of any such IDOT notice received. If based on the termination or non-renewal of the IDOT Permit, the City Permit shall be deemed terminated or expired on the same day as the IDOT Permit. Prior to the effective date of the termination, or the expiration of the IDOT Permit that is not being renewed, the Grantee shall complete the removal of the Facility and restoration of the Right-of-Way as required by the IDOT Permit. Should the Grantee desire to terminate the Permit prior to its expiration or termination as provided herein, Grantee agrees to provide the City with not less than thirty (30) days notice and agrees to complete the removal and restoration of the Right-of-Way as is required by the IDOT Permit prior to the effective date of the termination.

Section 4.

Construction.

Prior to undertaking any Work for the construction or installation of the Facility, the Grantee shall deliver to the City's Commissioner of Transportation ("Commissioner") for review and approval proposed Plans for the Facility. Grantee shall obtain at its sole cost and expense appropriate construction-related permits (including those required for the temporary closing of any portion of the Right-of-Way) from the Commissioner, as well as the City's Commissioner of Buildings and Commissioner for the Department of Construction and Permits for any and all Work undertaken in or adjacent to the Right-of-Way. The obligations of Grantee under this Agreement will be deemed to be terms and conditions of such permits. Grantee will not permit the Facility or any Work to interfere in any way with any use of the Right-of-Way, except as provided in such permits. The City agrees to diligently cooperate in the processing of any such permit application submitted by Grantee or its Contractor.

Section 5.

Maintenance.

At all times during the term of this Agreement and until removal of the Facility and the restoration of the Right-of-Way in accordance with this Agreement, Grantee will maintain and use the Facility in accordance with all applicable laws, including the laws of the State of Illinois, the ordinances of the City of Chicago, this Agreement, and the lawful directions of IDOT and the Commissioner of Streets and Sanitation and the Commissioner of Transportation regarding the use of the Right-of-Way. Grantee will maintain the Facility in a clean and orderly condition, with lighting and other amenities in a state of good repair and operation, all surfaces free from graffiti, and all areas of the Right-of-Way free from accumulated snow, litter and refuse. Grantee shall ensure that neither the Facility nor the Grantee's use of the Right-of-Way shall interfere in any way with the lawful use of the Right-of-Way by or portions of the public rights-of-way or City or IDOT property adjacent to the Right-of-Way. In addition, Grantee will cooperate with the City and IDOT, or any other person or entity holding permission and authority to use and occupy the Right-of-Way, concerning the coordination of uses of the Right-of-Way or the public rights-of-way adjacent thereto, including prompt responses to inquiries, attending meetings and site visits, and providing complete disclosures of information concerning the Facility and its potential involvement in any proposed or existing use of the Right-of-Way. In the event of failure, neglect or refusal of the Grantee to perform any of his or her obligations, the City may, at its option, either (i) perform such work and charge the cost to said Grantee, or (ii) determine what the cost of the work shall be and bill the Grantee in advance of performing the work for the cost of the work, or combine the two methods. Immediately upon receipt of notice of such costs, the Grantee shall pay the City such amount.

Section 6.

Superior Rights Of The Public In And To The Right-Of-Way.

In addition to the terms and conditions of the IDOT Permit and in accordance with the law of public trust, in the event that the Right-of-Way is reasonably required for a lawful public purpose, the permission and authority granted in this Agreement is subject to amendment, modification or revocation pursuant to an order issued by either the Mayor or the Commissioner of Transportation of the City at his or her discretion, at any time without the consent of Grantee. Prior to issuing such an order, the City agrees to meet with the Grantee and discuss the proposed public use and its impact upon the Facility and the Work. The City agrees to exercise its discretion in a reasonable manner to minimize the impact upon the Facility and the Work and to assist the Grantee in finding an alternative location for its Facility or portion thereof, including available portions of City Property other than the Right-of-Way. In accordance with the order, Grantee will remove, relocate, shore, adjust, or alter the Facility or any portion of the Facility at its sole cost and expense, to the extent and within the time reasonably designated in the order. Grantee shall also have the option of completely removing the Facility, restoring the Right-of-Way, and terminating the permission and authority, all in accordance with this Agreement within the time set forth in the order. In the event that the Grantee fails or refuses to either comply with the order or remove and restore as provided in this Agreement, then the City may perform such work and the Grantee will reimburse the City, for all actual costs incurred in performing such work, within 10 days of receipt of an invoice describing such work and demanding payment.

Section 7.

Utilities.

Grantee will be responsible for obtaining approvals of and paying for any and all removals, relocations, alterations, additional maintenance and restorations of or to any utility or public service structures or facilities, or any City or State owned structures or facilities located in or adjacent to the Right-of-Way including pavement, bridges, subways, tunnels, vaults, sewers, water mains, conduits, pipes, poles and other facilities and utilities, which are or may be necessary or appropriate on account of the Facility or the Work. Grantee will be responsible for obtaining the consent of and making suitable arrangements with all entities owning or having an interest in such structures and facilities, including but not limited to IDOT and any department of the City.

Section 8.

Restoration.

Upon partial or complete termination of the IDOT Permit or the City Permit, by expiration

without renewal or termination, Grantee, without cost or expense to the City of Chicago, will promptly remove the Facility and any equipment, structures or facilities located in the affected portion of Right-of-Way and will restore such portion of the Right-of-Way to the extent altered or disturbed by the Work or the Facility to a proper condition under the supervision and to the satisfaction of the Commissioner of Transportation, in accordance with the IDOT Permit, and in accordance with the Municipal Code of Chicago. However, in no event will the Grantee be required to construct a street or related improvements where they did not exist prior to Grantee's occupation of the Right-of-Way.

Section 9.

Insurance.

At all times until the removal of the Facility from and the restoration of the Right-of-Way in accordance with this Agreement, Grantee shall procure and maintain, or shall cause to be procured and maintained, all of the types and coverages of insurance specified in this section with insurance companies authorized to do business in the State of Illinois, covering the Facility and its use and operation and all Work under this Agreement:

a. Worker's Compensation And Occupational Disease Insurance.

Worker's Compensation and Occupational Disease Insurance, in statutory amounts, covering all employees who provide Work. Employer's liability coverage with limits of not less than $500,000 each accident or illness shall be included.

b. Commercial Liability Insurance (Primary And Umbrella).

Commercial Liability Insurance, or equivalent, with limits of not less than $2,000,000 per occurrence, combined single limit, for bodily injury, personal injury, and property damage liability. Products/completed operations, independent contractors, explosion, collapse, underground, pollution (if commercially available), and contractual liability coverages are to be included. The City is to be named as an additional insured on a primary, noncontributory basis for any liability related directly or indirectly to this Agreement.

c. Automobile Liability Insurance.

When any motor vehicle is used in connection with Work performed, Grantee shall provide Automobile Liability Insurance with limits of not less than $2,000,000 per occurrence combined single limit, for bodily injury and property damage. The City is to be named as an additional insured.

Grantee will deliver to the City original certificates of Insurance evidencing the required coverage to be in force on the date of this Agreement, and Renewal Certificates of Insurance, or such similar evidence, in the event of expiration or cancellation occurring during the term of the permission and authority granted by this Agreement.

The insurance specified in paragraph b must be carried at all times. The insurance specified in paragraphs a and c must be carried with respect to all Work performed. The insurance must provide for 60 days prior written notice to be given to the City in the event coverage is substantially changed, canceled, or non-renewed. Grantee agrees that any insurance coverages and limits furnished by it shall in no way limit its liabilities and responsibilities under this Agreement by law, or in equity.

d. The City of Chicago shall be named as an additional insured with respect to such coverage on a primary, noncontributory basis.

Grantee shall deliver, or cause its contractors or subcontractors to deliver, to City certificates of insurance and any/all endorsements required hereunder. The receipt of any certificate does not constitute agreement by the City that the insurance requirements in this Agreement have been fully met or that the insurance policies indicated on the certificate are in compliance with all requirements set forth herein. The failure of the City to obtain certificates or other evidence of insurance from Grantee (or its contractors or subcontractors as applicable) shall not be deemed to be a waiver by the City of the insurance requirements set forth herein. Grantee shall advise all insurers of the insurance requirements set forth herein. Nonconforming insurance, or failure to submit a Certificate of Insurance evidencing such coverages, shall not relieve Grantee of the obligation to provide insurance as specified herein. City may terminate this Agreement for nonfulfillment of the insurance conditions, and retains the right to stop work until proper evidence of insurance is provided.

Grantee (or its contractors or subcontractors as applicable) shall be responsible for any and all deductibles or self-insured retentions. Grantee agrees that insurers shall waive their rights of subrogation against the City, its employees, elected officials, agents, and representatives. Grantee expressly understands and agrees that any coverages and limits furnished by it (or its contractors or subcontractors as applicable) shall in no way limit Grantee's liabilities and responsibilities specified in this Agreement or by law. Grantee expressly understands and agrees that its insurance (or that of its contractors or subcontractors as applicable) is primary and any insurance or self-insurance programs maintained by the City shall not contribute with insurance provided by Grantee (or its contractors or subcontractors as applicable) under this Agreement. The required insurance shall not be limited by any limitations expressed in the indemnification language herein or any limitation placed on the indemnity therein given as a matter of law.

Grantee shall require all contractors and subcontractors to maintain the above-described coverage, or Grantee may provide such coverage for its contractors and subcontractors. If Grantee or any contractor or subcontractor wants additional coverage, such party shall be responsible for the acquisition and cost of such additional protection. City shall have no

responsibility to provide insurance or security for the property, material, supplies, or equipment to be used by Grantee or any of its contractors or subcontractors in connection with the Facility.

The City of Chicago, Department of Finance, Office of Risk Management, maintains the right to modify, delete, alter or change these requirements.

Section 10.

Indemnification.

Grantee agrees to indemnify, defend, and hold harmless the City, IDOT, and their respective elected officials, officers, agents and employees, from and against any and all liabilities, losses, suits, claims, judgments, fines or demands of every kind and nature (including all reasonable costs for investigation, reasonable attorneys' fees, court costs and expert fees) arising by reason of injury or death of any person or damage to property arising out of or incident to the permission and authority granted in the IDOT Permit or this Agreement, Grantee's use of the Right-of-Way, and the performance or nonperformance of any of Grantee's obligation under this Agreement or the enforcement thereof, including the enforcement of this indemnification provision, or the acts or omissions of Grantee's officers, agents, employees, contractors, subcontractors, licensees or invitees. Upon notice from the City or IDOT of any claim or liability which the City believes to be covered under this provision, Grantee will appear and defend all suits brought upon such claims and lawsuits and shall pay all costs and expenses incidental thereto, but the City shall have the right, at its option, to participate in the defense of any suit, without relieving Grantee of any of its obligations hereunder. This paragraph shall survive expiration or termination of the IDOT Permit, the City Permit, or this Agreement.

Section 11.

Reporting.

On or before the 15th day of April of each year after the Effective Date of this Agreement, the Grantee will provide to the Commissioner of Transportation a report of activity that has taken place at the Facility during the preceding calendar year including: (a) total bus vehicle arrivals by route by month, (b) total bus vehicle departures by route by month, (c) total bus passenger boardings by bus route by month, and (d) total bus passenger alightings by route by month. This annual report will also include a summary of any and all activities performed by the Grantee at the Facility related to Sections 4, 5, 6, 7 and 8 of this Agreement during the reporting period.

Section 12.

Notice.

Notices provided for herein, unless expressly provided for otherwise in this Agreement, shall be in writing and may be delivered personally or by placing in the United States mail, first class and certified, return receipt requested, with postage prepaid and addressed as follows:

If To The City:

Commissioner
Department of Transportation
Room 1100
30 North LaSalle Street
Chicago, Illinois 60602

with a copy to:

Department of Law
Room 600, City Hall
121 North LaSalle Street
Chicago, Illinois 60602
Attention: Deputy Corporation Counsel
Real Estate and Land Use Division

If To Grantee:

Megabus USA, LLC
[Megabus address]
Attention: _____

with copy to:

Megabus USA, LLC
[Megabus address]
Attention: _____

All notices shall be deemed effective upon receipt. The addresses stated herein may be revised without need for modification or amendment of this Agreement, provided written notification is given in accordance with this Section.

Section 14.

Assignment.

All of the terms and conditions of this Agreement shall be binding upon and inure to the benefit of the parties hereto and their respective legal representatives, successors,

transferees, and assigns; provided, however, that Grantee agrees that neither the IDOT Permit, nor the City Permit, nor any right or obligation under this Agreement is assignable or transferrable except with the consent of both IDOT and the City. Any attempt to transfer or assign the rights or obligations under this Agreement in violation of this Section will be void.

In Witness Whereof, The parties have executed this Agreement as of the date stated above.

City of Chicago

By: _____
Commissioner of Transportation

Approved as to Form and Legality:

By: _____
Special Assistant Corporation Counsel

Megabus USA LLC

By: _____

Its: _____

State of _____)
) SS.
County of _____)

I, the undersigned, a notary public in and for the County and State aforesaid do hereby certify that _____, personally known to me to be the _____ of _____, an Illinois _____ and personally known to me to be the same person whose name is subscribed to the foregoing instrument, appeared before me this day in person and acknowledged that as such _____, he/she signed and delivered the said instrument as the free and voluntary act of such company, for the uses and purposes therein set forth.

Given under my hand and notarial seal this _____ day of _____, 20___.

_____
Notary Public

State of Illinois)
) SS.
County of Cook)

I, the undersigned, a notary public in and for the County and State aforesaid, do hereby certify that Rebekah Scheinfeld, personally known to me to be the Commissioner of Transportation of the City of Chicago, who is personally known to me to be the same person whose name is subscribed to the foregoing instrument, appeared before me this day in person and acknowledged that as such Commissioner, she signed and delivered the said instrument, as the free and voluntary act of such City, for the uses and purposes therein set forth.

Given under my hand and notarial seal this _____ day of _____, 20___.

_____
Notary Public

[(Sub)Exhibit "A" referred to in this Agreement for Use of State Highway Right-of-Way constitutes Exhibit "B" to ordinance and printed on pages 17196 through 17200 of this *Journal*.]

[(Sub)Exhibit "B" referred to in this Agreement for Use of State Highway Right-of-Way constitutes Exhibit "C" to ordinance and printed on page 17202 of this *Journal*.]

GRANTS OF PRIVILEGE IN PUBLIC WAY.

The Committee on Transportation and Public Way submitted the following report:

CHICAGO, January 6, 2016.

To the President and Members of the City Council:

Your Committee on Transportation and Public Way begs leave to report and recommend that Your Honorable Body *Pass* the proposed ordinances transmitted herewith for grants of privilege in the public way. These ordinances were referred to the committee on December 9, 2015.

This recommendation was concurred in unanimously by a viva voce vote of the members of the committee, with no dissenting vote.

Respectfully submitted,

(Signed) ANTHONY BEALE,
Chairman.

On motion of Alderman Beale, the said proposed ordinances transmitted with the foregoing committee report were *Passed* by yeas and nays as follows:

Yeas -- Aldermen Moreno, Hopkins, Dowell, Burns, Hairston, Sawyer, Mitchell, Harris, Beale, Sadlowski Garza, Thompson, Cárdenas, Quinn, Burke, Lopez, Foulkes, D. Moore, Curtis, O'Shea, Cochran, Brookins, Muñoz, Scott, Solis, Burnett, Ervin, Taliaferro, Reboyras, Santiago, Waguespack, Mell, Austin, Ramirez-Rosa, Villegas, Laurino, O'Connor, Napolitano, Reilly, Smith, Tunney, Arena, Cappleman, Pawar, Osterman, J. Moore, Silverstein -- 46.

Nays -- None.

Alderman Beale moved to reconsider the foregoing vote. The motion was lost.

The following are said ordinances as passed (the italic heading in each case not being a part of the ordinance):

A&B Hardwood Flooring Supplies, Inc.

[O2015-8735]

Be It Ordained by the City Council of the City of Chicago:

SECTION 1. Permission and authority are hereby given and granted to A&B Hardwood Flooring Supplies, Inc., upon the terms and subject to the conditions of this ordinance, to maintain and use one (1) sign projecting over the public right-of-way attached to its premises known as 3100 North Elston Avenue. Said sign structure measures as follows: along

North Elston Avenue, at six (6) feet in length, three point six seven (3.67) feet in height and eleven (11) feet above grade level. The location of said privilege shall be as shown on print(s) kept on file with the Department of Business Affairs and Consumer Protection and the Office of the City Clerk. Said privilege shall be constructed in accordance with plans and specifications approved by the Department of Transportation (Division of Project Development) and the Zoning Department -- Signs.

This grant of privilege in the public way shall be subject to the provisions of Section 10-28-015 and all other required provisions of the Municipal Code of Chicago.

The grantee shall pay to the City of Chicago as compensation for the privilege Number 1120119 herein granted the sum of One Hundred and no/100 Dollars ($100.00) per annum, in advance.

A 25% penalty will be added for payments received after due date.

The permit holder agrees to hold the City of Chicago harmless for any damage, relocation or replacement costs associated with damage, relocation or removal of private property caused by the City performing work in the public way.

Authority herein given and granted for a period of five (5) years from and after date of passage.

Access Living Of Metropolitan Chicago.

[O2015-8649]

Be It Ordained by the City Council of the City of Chicago:

SECTION 1. Permission and authority are hereby given and granted to Access Living of Metropolitan Chicago, upon the terms and subject to the conditions of this ordinance, to maintain and use, as now constructed, one (1) planter on the public right-of-way for beautification purposes adjacent to its premises known as 115 West Chicago Avenue. Said planter at West Chicago Avenue measures twenty-two point five (22.5) feet in length and four point six (4.6) feet in width for a total of one hundred three point five (103.5) square feet. Grantee must allow the required clear and unobstructed space for pedestrian passage at all times per rules and regulations approved by the Department of Transportation. The location of said privilege shall be as shown on print(s) kept on file with the Department of Business Affairs and Consumer Protection and the Office of the City Clerk. Said privilege shall be constructed in accordance with plans and specifications approved by the Department of Planning and Development and the Department of Transportation (Division of Project Development).

This grant of privilege in the public way shall be subject to the provisions of Section 10-28-015 and all other required provisions of the Municipal Code of Chicago.

The grantee shall pay to the City of Chicago as compensation for the privilege Number 1120086 herein granted the sum of Zero and no/100 Dollars ($0.00) per annum, in advance.

A 25% penalty will be added for payments received after due date.

The permit holder agrees to hold the City of Chicago harmless for any damage, relocation or replacement costs associated with damage, relocation or removal of private property caused by the City performing work in the public way.

Authority herein given and granted for a period of five (5) years from and after September 14, 2015.

Alliance Paper & Foodservice Equipment.

[O2015-8717]

Be It Ordained by the City Council of the City of Chicago:

SECTION 1. Permission and authority are hereby given and granted to Alliance Paper & Foodservice Equipment, upon the terms and subject to the conditions of this ordinance, to maintain and use two (2) signs projecting over the public right-of-way attached to its premises known as 1345 South Ashland Avenue. Said sign structures measure as follows: along South Ashland Avenue, one at sixteen point nine two (16.92) feet in length, five (5) feet in height and ten (10) feet above grade level and one (1) at nine (9) feet in length, two point three three (2.33) feet in height and twelve point six seven (12.67) feet above grade level. The location of said privilege shall be as shown on print(s) kept on file with the Department of Business Affairs and Consumer Protection and the Office of the City Clerk. Said privilege shall be constructed in accordance with plans and specifications approved by the Department of Transportation (Division of Project Development) and the Zoning Department -- Signs.

This grant of privilege in the public way shall be subject to the provisions of Section 10-28-015 and all other required provisions of the Municipal Code of Chicago.

The grantee shall pay to the City of Chicago as compensation for the privilege Number 1120177 herein granted the sum of Four Hundred and no/100 Dollars ($400.00) per annum, in advance.

A 25% penalty will be added for payments received after due date.

The permit holder agrees to hold the City of Chicago harmless for any damage, relocation or replacement costs associated with damage, relocation or removal of private property caused by the City performing work in the public way.

Authority herein given and granted for a period of five (5) years from and after date of passage.

Allstate Insurance.

[O2015-8762]

Be It Ordained by the City Council of the City of Chicago:

SECTION 1. Permission and authority are hereby given and granted to Allstate Insurance, upon the terms and subject to the conditions of this ordinance, to maintain and use one (1) sign projecting over the public right-of-way attached to its premises known as 3322 North Halsted Street. Said sign structure measures as follows: along North Halsted Street, at five (5) feet in length, three point three three (3.33) feet in height and ten point three three (10.33) feet above grade level. The location of said privilege shall be as shown on print(s) kept on file with the Department of Business Affairs and Consumer Protection and the Office of the City Clerk. Said privilege shall be constructed in accordance with plans and specifications approved by the Department of Transportation (Division of Project Development) and the Zoning Department -- Signs.

This grant of privilege in the public way shall be subject to the provisions of Section 10-28-015 and all other required provisions of the Municipal Code of Chicago.

The grantee shall pay to the City of Chicago as compensation for the privilege Number 1120700 herein granted the sum of One Hundred and no/100 Dollars ($100.00) per annum, in advance.

A 25% penalty will be added for payments received after due date.

The permit holder agrees to hold the City of Chicago harmless for any damage, relocation or replacement costs associated with damage, relocation or removal of private property caused by the City performing work in the public way.

Authority herein given and granted for a period of five (5) years from and after November 10, 2015.

Andersonville Physical Therapy S.C.
(Light Fixtures)

[O2015-8794]

Be It Ordained by the City Council of the City of Chicago:

SECTION 1. Permission and authority are hereby given and granted to Andersonville Physical Therapy S.C., upon the terms and subject to the conditions of this ordinance, to maintain and use, as now constructed, six (6) light fixtures projecting over the public right-of-way adjacent to its premises known as 5414 North Broadway. Said light fixtures at North Broadway measure two (2) at one point zero eight (1.08) feet in length, point five (.5) foot in width and six point eight three (6.83) feet above grade level. Said light fixtures at North Broadway measure four (4) at point six seven (.67) foot in length, two point five (2.5) feet in width and twelve (12) feet above grade level. The location of said privilege shall be as shown on print(s) kept on file with the Department of Business Affairs and Consumer Protection and the Office of the City Clerk. Said privilege shall be constructed in accordance with plans and specifications approved by the Department of Transportation (Division of Project Development).

This grant of privilege in the public way shall be subject to the provisions of Section 10-28-015 and all other required provisions of the Municipal Code of Chicago.

The grantee shall pay to the City of Chicago as compensation for the privilege Number 1120500 herein granted the sum of One Hundred and no/100 Dollars ($100.00) per annum, in advance.

A 25% penalty will be added for payments received after due date.

The permit holder agrees to hold the City of Chicago harmless for any damage, relocation or replacement costs associated with damage, relocation or removal of private property caused by the City performing work in the public way.

Authority herein given and granted for a period of five (5) years from and after date of passage.

Andersonville Physical Therapy S.C.
(Planters)

[O2015-8795]

Be It Ordained by the City Council of the City of Chicago:

SECTION 1. Permission and authority are hereby given and granted to Andersonville Physical Therapy S.C, upon the terms and subject to the conditions of this ordinance, to

maintain and use, as now constructed, three (3) planters on the public right-of-way for beautification purposes adjacent to its premises known as 5414 North Broadway. Said planters at North Broadway measure three (3) at one (1) foot in length and one point five (1.5) feet in width for a total of four point five (4.5) square feet. Grantee must allow the required clear and unobstructed space for pedestrian passage at all times per rules and regulations approved by the Department of Transportation. The location of said privilege shall be as shown on print(s) kept on file with the Department of Business Affairs and Consumer Protection and the Office of the City Clerk. Said privilege shall be constructed in accordance with plans and specifications approved by the Department of Planning and Development and the Department of Transportation (Division of Project Development).

This grant of privilege in the public way shall be subject to the provisions of Section 10-28-015 and all other required provisions of the Municipal Code of Chicago.

The grantee shall pay to the City of Chicago as compensation for the privilege Number 1120502 herein granted the sum of Zero and no/100 Dollars ($0.00) per annum, in advance.

A 25% penalty will be added for payments received after due date.

The permit holder agrees to hold the City of Chicago harmless for any damage, relocation or replacement costs associated with damage, relocation or removal of private property caused by the City performing work in the public way.

Authority herein given and granted for a period of five (5) years from and after date of passage.

Anthony's Heating & Air Conditioning.

[O2015-8722]

Be It Ordained by the City Council of the City of Chicago:

SECTION 1. Permission and authority are hereby given and granted to Anthony's Heating & Air Conditioning, upon the terms and subject to the conditions of this ordinance, to maintain and use one (1) sign projecting over the public right-of-way attached to its premises known as 7025 West Grand Avenue. Said sign structure measures as follows: along West Grand Avenue, at eight (8) feet in length, four (4) feet in height and nine (9) feet above grade level. The location of said privilege shall be as shown on print(s) kept on file with the Department of Business Affairs and Consumer Protection and the Office of the City Clerk. Said privilege shall be constructed in accordance with plans and specifications approved by the Department of Transportation (Division of Project Development) and the Zoning Department -- Signs.

This grant of privilege in the public way shall be subject to the provisions of Section 10-28-015 and all other required provisions of the Municipal Code of Chicago.

The grantee shall pay to the City of Chicago as compensation for the privilege Number 1120777 herein granted the sum of Three Hundred and no/100 Dollars ($300.00) per annum, in advance.

A 25% penalty will be added for payments received after due date.

The permit holder agrees to hold the City of Chicago harmless for any damage, relocation or replacement costs associated with damage, relocation or removal of private property caused by the City performing work in the public way.

Authority herein given and granted for a period of five (5) years from and after October 6, 2015.

The Anti-Cruelty Society.
(Bollards)

[O2015-8778]

Be It Ordained by the City Council of the City of Chicago:

SECTION 1. Permission and authority are hereby given and granted to The Anti-Cruelty Society, upon the terms and subject to the conditions of this ordinance, to maintain and use, as now constructed, two (2) bollards on the public right-of-way adjacent to its premises known as 157 West Grand Avenue. Said bollards at public alley measure two (2) at sixty-eight point three three (68.33) feet in length and point three three (.33) foot in width for a total of forty-five point one (45.1) square feet. The location of said privilege shall be as shown on print(s) kept on file with the Department of Business Affairs and Consumer Protection and the Office of the City Clerk. Said privilege shall be constructed in accordance with plans and specifications approved by the Department of Planning and Development and the Department of Transportation (Division of Project Development).

This grant of privilege in the public way shall be subject to the provisions of Section 10-28-015 and all other required provisions of the Municipal Code of Chicago.

The grantee shall pay to the City of Chicago as compensation for the privilege Number 1120676 herein granted the sum of One Hundred Fifty and no/100 Dollars ($150.00) per annum, in advance.

A 25% penalty will be added for payments received after due date.

The permit holder agrees to hold the City of Chicago harmless for any damage, relocation or replacement costs associated with damage, relocation or removal of private property caused by the City performing work in the public way.

Authority herein given and granted for a period of five (5) years from and after July 28, 2015.

The Anti-Cruelty Society.
(Facades)

[O2015-8779]

Be It Ordained by the City Council of the City of Chicago:

SECTION 1. Permission and authority are hereby given and granted to The Anti-Cruelty Society, upon the terms and subject to the conditions of this ordinance, to maintain and use, as now constructed, two (2) facades projecting over the public right-of-way adjacent to its premises known as 157 West Grand Avenue. Said facade at North LaSalle Street measures one (1) at one hundred (100) feet in length and point two two (.22) foot in width for a total of twenty-two (22) square feet. Existing facade is approximately twenty-six (26) feet in height. Said facade at West Grand Avenue measures one (1) at one hundred twenty-three (123) feet in length and point two two (.22) foot in width for a total of twenty-seven point zero six (27.06) square feet. Existing facade is approximately twenty-six (26) feet in height. The location of said privilege shall be as shown on print(s) kept on file with the Department of Business Affairs and Consumer Protection and the Office of the City Clerk. Said privilege shall be constructed in accordance with plans and specifications approved by the Department of Planning and Development and the Department of Transportation (Division of Project Development).

This grant of privilege in the public way shall be subject to the provisions of Section 10-28-015 and all other required provisions of the Municipal Code of Chicago.

The grantee shall pay to the City of Chicago as compensation for the privilege Number 1120673 herein granted the sum of Eight Hundred and no/100 Dollars ($800.00) per annum, in advance.

A 25% penalty will be added for payments received after due date.

The permit holder agrees to hold the City of Chicago harmless for any damage, relocation or replacement costs associated with damage, relocation or removal of private property caused by the City performing work in the public way.

Authority herein given and granted for a period of five (5) years from and after September 8, 2015.

The Art Institute Of Chicago.

[O2015-8780]

Be It Ordained by the City Council of the City of Chicago:

SECTION 1. Permission and authority are hereby given and granted to The Art Institute of Chicago, upon the terms and subject to the conditions of this ordinance, to maintain and use, as now constructed, two (2) vaults under the public right-of-way adjacent to its premises known as 37 South Wabash Avenue. Said vault at South Wabash Avenue measures one (1) at seventy-six point six seven (76.67) feet in length and fifteen point five eight (15.58) feet in width for a total of one thousand one hundred ninety-four point five two (1,194.52) square feet. Existing vault space is used for building mechanical systems, storage and Commonwealth Edison vault. Said vault at East Monroe Street measures one (1) at one hundred eighty point nine two (180.92) feet in length and nine point zero eight (9.08) feet in width for a total of one thousand six hundred forty-two point seven five (1,642.75) square feet. Existing vault space is used for building mechanical systems, storage and Commonwealth Edison vault. The location of said privilege shall be as shown on print(s) kept on file with the Department of Business Affairs and Consumer Protection and the Office of the City Clerk. Said privilege shall be constructed in accordance with plans and specifications approved by the Department of Transportation (Office of Underground Coordination).

This grant of privilege in the public way shall be subject to the provisions of Section 10-28-015 and all other required provisions of the Municipal Code of Chicago.

The grantee shall pay to the City of Chicago as compensation for the privilege Number 1120741 herein granted the sum of Nine Thousand Three Hundred Six and no/100 Dollars ($9,306.00) per annum, in advance.

A 25% penalty will be added for payments received after due date.

The permit holder agrees to hold the City of Chicago harmless for any damage, relocation or replacement costs associated with damage, relocation or removal of private property caused by the City performing work in the public way.

Authority herein given and granted for a period of five (5) years from and after December 8, 2015.

Atmosphere.

[O2015-8796]

Be It Ordained by the City Council of the City of Chicago:

SECTION 1. Permission and authority are hereby given and granted to Atmosphere, upon

the terms and subject to the conditions of this ordinance, to maintain and use, as now constructed, two (2) light fixtures projecting over the public right-of-way adjacent to its premises known as 5355 North Clark Street. Said light fixtures at North Clark Street measure two (2) at point seven five (.75) foot in length, point five (.5) foot in width and ten point eight three (10.83) feet above grade level. The location of said privilege shall be as shown on print(s) kept on file with the Department of Business Affairs and Consumer Protection and the Office of the City Clerk. Said privilege shall be constructed in accordance with plans and specifications approved by the Department of Transportation (Division of Project Development).

This grant of privilege in the public way shall be subject to the provisions of Section 10-28-015 and all other required provisions of the Municipal Code of Chicago.

The grantee shall pay to the City of Chicago as compensation for the privilege Number 1120733 herein granted the sum of Eighty and no/100 Dollars ($80.00) per annum, in advance.

A 25% penalty will be added for payments received after due date.

The permit holder agrees to hold the City of Chicago harmless for any damage, relocation or replacement costs associated with damage, relocation or removal of private property caused by the City performing work in the public way.

Authority herein given and granted for a period of five (5) years from and after November 3, 2015.

Bernice Cleaners.

[O2015-8718]

Be It Ordained by the City Council of the City of Chicago:

SECTION 1. Permission and authority are hereby given and granted to Bernice Cleaners, upon the terms and subject to the conditions of this ordinance, to maintain and use one (1) sign projecting over the public right-of-way attached to its premises known as 5100 West Madison Street. Said sign structure measures as follows: along West Madison Street, at nine (9) feet in length, four (4) feet in height and thirteen point three three (13.33) feet above grade level. The location of said privilege shall be as shown on print(s) kept on file with the Department of Business Affairs and Consumer Protection and the Office of the City Clerk. Said privilege shall be constructed in accordance with plans and specifications approved by the Department of Transportation (Division of Project Development) and the Zoning Department -- Signs.

This grant of privilege in the public way shall be subject to the provisions of Section 10-28-015 and all other required provisions of the Municipal Code of Chicago.

The grantee shall pay to the City of Chicago as compensation for the privilege Number 1120708 herein granted the sum of Three Hundred and no/100 Dollars ($300.00) per annum, in advance.

A 25% penalty will be added for payments received after due date.

The permit holder agrees to hold the City of Chicago harmless for any damage, relocation or replacement costs associated with damage, relocation or removal of private property caused by the City performing work in the public way.

Authority herein given and granted for a period of five (5) years from and after September 10, 2013.

Best Motel.

[O2015-8704]

Be It Ordained by the City Council of the City of Chicago:

SECTION 1. Permission and authority are hereby given and granted to Best Motel, upon the terms and subject to the conditions of this ordinance, to maintain and use, as now constructed, four (4) light fixtures projecting over the public right-of-way adjacent to its premises known as 6535 South Dr. Martin Luther King, Jr. Drive. Said light fixtures at South Dr. Martin Luther King, Jr. Drive measure four (4) at one point two five (1.25) feet in length, point seven five (.75) foot in width and fifteen (15) feet above grade level. The location of said privilege shall be as shown on print(s) kept on file with the Department of Business Affairs and Consumer Protection and the Office of the City Clerk. Said privilege shall be constructed in accordance with plans and specifications approved by the Department of Transportation (Division of Project Development).

This grant of privilege in the public way shall be subject to the provisions of Section 10-28-015 and all other required provisions of the Municipal Code of Chicago.

The grantee shall pay to the City of Chicago as compensation for the privilege Number 1119202 herein granted the sum of Ninety and no/100 Dollars ($90.00) per annum, in advance.

A 25% penalty will be added for payments received after due date.

The permit holder agrees to hold the City of Chicago harmless for any damage, relocation or replacement costs associated with damage, relocation or removal of private property caused by the City performing work in the public way.

Authority herein given and granted for a period of five (5) years from and after March 10, 2015.

The Betty.

[O2015-8693]

Be It Ordained by the City Council of the City of Chicago:

SECTION 1. Permission and authority are hereby given and granted to The Betty, upon the terms and subject to the conditions of this ordinance, to construct, install, maintain and use one (1) windscreen on the public right-of-way adjacent to its premises known as 839 West Fulton Market. Said windscreen at West Fulton Market measures five point seven five (5.75) feet in length and five (5) feet in width for a total of twenty-eight point seven five (28.75) square feet. The location of said privilege shall be as shown on print(s) kept on file with the Department of Business Affairs and Consumer Protection and the Office of the City Clerk. Said privilege shall be constructed in accordance with plans and specifications approved by the Department of Transportation (Division of Project Development).

This grant of privilege in the public way shall be subject to the provisions of Section 10-28-015 and all other required provisions of the Municipal Code of Chicago.

The grantee shall pay to the City of Chicago as compensation for the privilege Number 1120721 herein granted the sum of Four Hundred and no/100 Dollars ($400.00) per annum, in advance.

A 25% penalty will be added for payments received after due date.

The permit holder agrees to hold the City of Chicago harmless for any damage, relocation or replacement costs associated with damage, relocation or removal of private property caused by the City performing work in the public way.

Authority herein given and granted for a period of five (5) years from and after date of passage.

Fenton Charles Booth.

[O2015-8764]

Be It Ordained by the City Council of the City of Chicago:

SECTION 1. Permission and authority are hereby given and granted to Fenton Charles Booth, upon the terms and subject to the conditions of this ordinance, to maintain and use, as now constructed, two (2) bay windows projecting over the public right-of-way adjacent to its premises known as 901 West Addison Street. Said bay windows at North Fremont Street measure two (2) at eleven (11) feet in length and five (5) feet in width for a total of one hundred ten (110) square feet. The location of said privilege shall be as shown on print(s) kept on file with the Department of Business Affairs and Consumer Protection and the Office of the City Clerk. Said privilege shall be constructed in accordance with plans and specifications approved by the Department of Transportation (Division of Project Development).

This grant of privilege in the public way shall be subject to the provisions of Section 10-28-015 and all other required provisions of the Municipal Code of Chicago.

The grantee shall pay to the City of Chicago as compensation for the privilege Number 1119867 herein granted the sum of Zero and no/100 Dollars ($0.00) per annum, in advance.

A 25% penalty will be added for payments received after due date.

The permit holder agrees to hold the City of Chicago harmless for any damage, relocation or replacement costs associated with damage, relocation or removal of private property caused by the City performing work in the public way.

Authority herein given and granted for a period of five (5) years from and after July 28, 2015.

Bucktown Music, Inc.

[O2015-8728]

Be It Ordained by the City Council of the City of Chicago:

SECTION 1. Permission and authority are hereby given and granted to Bucktown Music, Inc., upon the terms and subject to the conditions of this ordinance, to maintain and use one (1) sign projecting over the public right-of-way attached to its premises known as 1890 North Milwaukee Avenue. Said sign structure measures as follows: along North Milwaukee Avenue, at three (3) feet in length, five (5) feet in height and ten (10) feet above grade level. The location of said privilege shall be as shown on print(s) kept on file with the

Department of Business Affairs and Consumer Protection and the Office of the City Clerk. Said privilege shall be constructed in accordance with plans and specifications approved by the Department of Transportation (Division of Project Development) and the Zoning Department -- Signs.

This grant of privilege in the public way shall be subject to the provisions of Section 10-28-015 and all other required provisions of the Municipal Code of Chicago.

The grantee shall pay to the City of Chicago as compensation for the privilege Number 1120696 herein granted the sum of One Hundred and no/100 Dollars ($100.00) per annum, in advance.

A 25% penalty will be added for payments received after due date.

The permit holder agrees to hold the City of Chicago harmless for any damage, relocation or replacement costs associated with damage, relocation or removal of private property caused by the City performing work in the public way.

Authority herein given and granted for a period of five (5) years from and after May 12, 2015.

Cactus Food & Liquor.

[O2015-8737]

Be It Ordained by the City Council of the City of Chicago:

SECTION 1. Permission and authority are hereby given and granted to Cactus Food & Liquor, upon the terms and subject to the conditions of this ordinance, to maintain and use one (1) sign projecting over the public right-of-way attached to its premises known as 3358 West Irving Park Road. Said sign structure measures as follows: along West Irving Park Road, at forty-four (44) feet in length, three point six seven (3.67) feet in height and fifteen (15) feet above grade level. The location of said privilege shall be as shown on print(s) kept on file with the Department of Business Affairs and Consumer Protection and the Office of the City Clerk. Said privilege shall be constructed in accordance with plans and specifications approved by the Department of Transportation (Division of Project Development) and the Zoning Department -- Signs.

This grant of privilege in the public way shall be subject to the provisions of Section 10-28-015 and all other required provisions of the Municipal Code of Chicago.

The grantee shall pay to the City of Chicago as compensation for the privilege Number 1117695 herein granted the sum of Three Hundred and no/100 Dollars ($300.00) per annum, in advance.

A 25% penalty will be added for payments received after due date.

The permit holder agrees to hold the City of Chicago harmless for any damage, relocation or replacement costs associated with damage, relocation or removal of private property caused by the City performing work in the public way.

Authority herein given and granted for a period of five (5) years from and after date of passage.

Cannizzaro Law Offices P.C.

[O2015-8742]

Be It Ordained by the City Council of the City of Chicago:

SECTION 1. Permission and authority are hereby given and granted to Cannizzaro Law Offices P.C., upon the terms and subject to the conditions of this ordinance, to construct, install, maintain and use one (1) planter on the public right-of-way for beautification purposes adjacent to its premises known as 5357 West Devon Avenue. Said planter at West Devon Avenue measures one (1) foot in length and one point eight three (1.83) feet in width for a total of one point eight three (1.83) square feet. Grantee must allow the required clear and unobstructed space for pedestrian passage at all times per rules and regulations approved by the Department of Transportation. The location of said privilege shall be as shown on print(s) kept on file with the Department of Business Affairs and Consumer Protection and the Office of the City Clerk. Said privilege shall be constructed in accordance with plans and specifications approved by the Department of Planning and Development and the Department of Transportation (Division of Project Development).

This grant of privilege in the public way shall be subject to the provisions of Section 10-28-015 and all other required provisions of the Municipal Code of Chicago.

The grantee shall pay to the City of Chicago as compensation for the privilege Number 1119563 herein granted the sum of Zero and no/100 Dollars ($0.00) per annum, in advance.

A 25% penalty will be added for payments received after due date.

The permit holder agrees to hold the City of Chicago harmless for any damage, relocation or replacement costs associated with damage, relocation or removal of private property caused by the City performing work in the public way.

Authority herein given and granted for a period of five (5) years from and after date of passage.

Cantina 1910.

[O2015-8786]

Be It Ordained by the City Council of the City of Chicago:

SECTION 1. Permission and authority are hereby given and granted to Cantina 1910, upon the terms and subject to the conditions of this ordinance, to maintain and use, as now constructed, one (1) cornice projecting over the public right-of-way adjacent to its premises known as 5025 North Clark Street. Said cornice at North Clark Street and West Winnemac Avenue measures ninety-two (92) feet in length and two (2) feet in width for a total of one hundred eighty-four (184) square feet. Existing cornice is approximately thirty (30) feet above grade level. The location of said privilege shall be as shown on print(s) kept on file with the Department of Business Affairs and Consumer Protection and the Office of the City Clerk. Said privilege shall be constructed in accordance with plans and specifications approved by the Department of Transportation (Division of Project Development).

This grant of privilege in the public way shall be subject to the provisions of Section 10-28-015 and all other required provisions of the Municipal Code of Chicago.

The grantee shall pay to the City of Chicago as compensation for the privilege Number 1120387 herein granted the sum of Zero and no/100 Dollars ($0.00) per annum, in advance.

A 25% penalty will be added for payments received after due date.

The permit holder agrees to hold the City of Chicago harmless for any damage, relocation or replacement costs associated with damage, relocation or removal of private property caused by the City performing work in the public way.

Authority herein given and granted for a period of five (5) years from and after date of passage.

Cash America Jewelry & Loan.

[O2015-8725]

Be It Ordained by the City Council of the City of Chicago:

SECTION 1. Permission and authority are hereby given and granted to Cash America Jewelry & Loan, upon the terms and subject to the conditions of this ordinance, to maintain and use one (1) sign projecting over the public right-of-way attached to its premises known as 4558 South Cicero Avenue. Said sign structure measures as follows: along South Cicero Avenue, at four (4) feet in length, five (5) feet in height and fourteen (14) feet above grade level. The location of said privilege shall be as shown on print(s) kept on file with the

Department of Business Affairs and Consumer Protection and the Office of the City Clerk. Said privilege shall be constructed in accordance with plans and specifications approved by the Department of Transportation (Division of Project Development) and the Zoning Department -- Signs.

This grant of privilege in the public way shall be subject to the provisions of Section 10-28-015 and all other required provisions of the Municipal Code of Chicago.

The grantee shall pay to the City of Chicago as compensation for the privilege Number 1119037 herein granted the sum of One Hundred and no/100 Dollars ($100.00) per annum, in advance.

A 25% penalty will be added for payments received after due date.

The permit holder agrees to hold the City of Chicago harmless for any damage, relocation or replacement costs associated with damage, relocation or removal of private property caused by the City performing work in the public way.

Authority herein given and granted for a period of five (5) years from and after date of passage.

Cell Com Of Chicago, Inc.

[O2015-8709]

Be It Ordained by the City Council of the City of Chicago:

SECTION 1. Permission and authority are hereby given and granted to Cell Com of Chicago, Inc., upon the terms and subject to the conditions of this ordinance, to maintain and use, as now constructed, one (1) security camera projecting over the public right-of-way for security purposes adjacent to its premises known as 1801 South Racine Avenue. Said security camera at West 18th Street measures one (1) foot in length, one point five (1.5) feet in width and fifteen (15) feet above grade level. The location of said privilege shall be as shown on print(s) kept on file with the Department of Business Affairs and Consumer Protection and the Office of the City Clerk. Said privilege shall be constructed in accordance with plans and specifications approved by the Department of Planning and Development and the Department of Transportation (Division of Project Development).

This grant of privilege in the public way shall be subject to the provisions of Section 10-28-015 and all other required provisions of the Municipal Code of Chicago.

The grantee shall pay to the City of Chicago as compensation for the privilege Number 1120795 herein granted the sum of Zero and no/100 Dollars ($0.00) per annum, in advance.

A 25% penalty will be added for payments received after due date.

The permit holder agrees to hold the City of Chicago harmless for any damage, relocation or replacement costs associated with damage, relocation or removal of private property caused by the City performing work in the public way.

Authority herein given and granted for a period of five (5) years from and after December 8, 2015.

Cemitas Puebla.

[O2015-8710]

Be It Ordained by the City Council of the City of Chicago:

SECTION 1. Permission and authority are hereby given and granted to Cemitas Puebla, upon the terms and subject to the conditions of this ordinance, to maintain and use one (1) sign projecting over the public right-of-way attached to its premises known as 817 West Fulton Market. Said sign structure measures as follows: along West Fulton Market, at six (6) feet in length, one (1) foot in height and twelve point five (12.5) feet above grade level. The location of said privilege shall be as shown on print(s) kept on file with the Department of Business Affairs and Consumer Protection and the Office of the City Clerk. Said privilege shall be constructed in accordance with plans and specifications approved by the Department of Transportation (Division of Project Development) and the Zoning Department -- Signs.

This grant of privilege in the public way shall be subject to the provisions of Section 10-28-015 and all other required provisions of the Municipal Code of Chicago.

The grantee shall pay to the City of Chicago as compensation for the privilege Number 1116360 herein granted the sum of One Hundred and no/100 Dollars ($100.00) per annum, in advance.

A 25% penalty will be added for payments received after due date.

The permit holder agrees to hold the City of Chicago harmless for any damage, relocation or replacement costs associated with damage, relocation or removal of private property caused by the City performing work in the public way.

Authority herein given and granted for a period of five (5) years from and after date of passage.

Central Lakeview Merchants.

[O2015-8782]

Be It Ordained by the City Council of the City of Chicago:

SECTION 1. Permission and authority are hereby given and granted to Central Lakeview Merchants, upon the terms and subject to the conditions of this ordinance, to construct, install, maintain and use one (1) security phone on the public right-of-way for security purposes adjacent to its premises known as 3933 North Sheridan Road. Said security phone at North Sheridan Road measures point eight three (.83) foot in length, one (1) foot in width and ten point six six (10.66) feet above grade level. The location of said privilege shall be as shown on print(s) kept on file with the Department of Business Affairs and Consumer Protection and the Office of the City Clerk. Said privilege shall be constructed in accordance with plans and specifications approved by the Department of Planning and Development and the Department of Transportation (Division of Project Development).

This grant of privilege in the public way shall be subject to the provisions of Section 10-28-015 and all other required provisions of the Municipal Code of Chicago.

The grantee shall pay to the City of Chicago as compensation for the privilege Number 1120622 herein granted the sum of Zero and no/100 Dollars ($0.00) per annum, in advance.

A 25% penalty will be added for payments received after due date.

The permit holder agrees to hold the City of Chicago harmless for any damage, relocation or replacement costs associated with damage, relocation or removal of private property caused by the City performing work in the public way.

Authority herein given and granted for a period of five (5) years from and after date of passage.

Chef Luciano.

[O2015-8659]

Be It Ordained by the City Council of the City of Chicago:

SECTION 1. Permission and authority are hereby given and granted to Chef Luciano, upon the terms and subject to the conditions of this ordinance, to maintain and use, as now constructed, eight (8) light fixtures projecting over the public right-of-way adjacent to its premises known as 47 East Cermak Road. Said light fixtures at East Cermak Road measure four (4) at one (1) foot in length, point five (.5) foot in width and twelve (12) feet above grade level. Said light fixtures at South Wabash Avenue measure four (4) at one (1) foot in length,

point five (.5) foot in width and twelve (12) feet above grade level. The location of said privilege shall be as shown on print(s) kept on file with the Department of Business Affairs and Consumer Protection and the Office of the City Clerk. Said privilege shall be constructed in accordance with plans and specifications approved by the Department of Transportation (Division of Project Development).

This grant of privilege in the public way shall be subject to the provisions of Section 10-28-015 and all other required provisions of the Municipal Code of Chicago.

The grantee shall pay to the City of Chicago as compensation for the privilege Number 1120495 herein granted the sum of One Hundred Ten and no/100 Dollars ($110.00) per annum, in advance.

A 25% penalty will be added for payments received after due date.

The permit holder agrees to hold the City of Chicago harmless for any damage, relocation or replacement costs associated with damage, relocation or removal of private property caused by the City performing work in the public way.

Authority herein given and granted for a period of five (5) years from and after date of passage.

Chicago Cat Clinic.

[O2015-8743]

Be It Ordained by the City Council of the City of Chicago:

SECTION 1. Permission and authority are hereby given and granted to Chicago Cat Clinic, upon the terms and subject to the conditions of this ordinance, to construct, install, maintain and use two (2) planters on the public right-of-way for beautification purposes adjacent to its premises known as 5301 West Devon Avenue. Said planters at West Devon Avenue measure two (2) at one (1) foot in length and one point eight three (1.83) feet in width for a total of three point six six (3.66) square feet. Grantee must allow the required clear and unobstructed space for pedestrian passage at all times per rules and regulations approved by the Department of Transportation. The location of said privilege shall be as shown on print(s) kept on file with the Department of Business Affairs and Consumer Protection and the Office of the City Clerk. Said privilege shall be constructed in accordance with plans and specifications approved by the Department of Planning and Development and the Department of Transportation (Division of Project Development).

This grant of privilege in the public way shall be subject to the provisions of Section 10-28-015 and all other required provisions of the Municipal Code of Chicago.

The grantee shall pay to the City of Chicago as compensation for the privilege Number 1119554 herein granted the sum of Zero and no/100 Dollars ($0.00) per annum, in advance.

A 25% penalty will be added for payments received after due date.

The permit holder agrees to hold the City of Chicago harmless for any damage, relocation or replacement costs associated with damage, relocation or removal of private property caused by the City performing work in the public way.

Authority herein given and granted for a period of five (5) years from and after date of passage.

Clark Devon Hardware Company, Inc.

[O2015-8748]

Be It Ordained by the City Council of the City of Chicago:

SECTION 1. Permission and authority are hereby given and granted to Clark Devon Hardware Company, Inc., upon the terms and subject to the conditions of this ordinance, to maintain and use, as now constructed, one (1) clock projecting over the public right-of-way adjacent to its premises known as 6401 North Clark Street. Said clock at corner of North Clark Street and West Devon Avenue measures eleven (11) feet in length and three point three (3.3) feet in width for a total of thirty-six point three (36.3) square feet. The location of said privilege shall be as shown on print(s) kept on file with the Department of Business Affairs and Consumer Protection and the Office of the City Clerk. Said privilege shall be constructed in accordance with plans and specifications approved by the Department of Transportation (Division of Project Development).

This grant of privilege in the public way shall be subject to the provisions of Section 10-28-015 and all other required provisions of the Municipal Code of Chicago.

The grantee shall pay to the City of Chicago as compensation for the privilege Number 1120821 herein granted the sum of Four Hundred and no/100 Dollars ($400.00) per annum, in advance.

A 25% penalty will be added for payments received after due date.

The permit holder agrees to hold the City of Chicago harmless for any damage, relocation or replacement costs associated with damage, relocation or removal of private property caused by the City performing work in the public way.

Authority herein given and granted for a period of five (5) years from and after October 6, 2015.

The Columbian Condominium Association.
(Planters)

[O2015-8676]

Be It Ordained by the City Council of the City of Chicago:

SECTION 1. Permission and authority are hereby given and granted to The Columbian Condominium Association, upon the terms and subject to the conditions of this ordinance, to maintain and use, as now constructed, seven (7) planters on the public right-of-way for beautification purposes adjacent to its premises known as 1160 South Michigan Avenue. Said planters at South Michigan Avenue measure three (3) at ten (10) feet in length and six (6) feet in width for a total of one hundred eighty (180) square feet. Said planters at East Roosevelt Road measure four (4) at five (5) feet in length and five (5) feet in width for a total of one hundred (100) square feet. Grantee must allow the required clear and unobstructed space for pedestrian passage at all times per rules and regulations approved by the Department of Transportation. The location of said privilege shall be as shown on print(s) kept on file with the Department of Business Affairs and Consumer Protection and the Office of the City Clerk. Said privilege shall be constructed in accordance with plans and specifications approved by the Department of Planning and Development and the Department of Transportation (Division of Project Development).

This grant of privilege in the public way shall be subject to the provisions of Section 10-28-015 and all other required provisions of the Municipal Code of Chicago.

The grantee shall pay to the City of Chicago as compensation for the privilege Number 1120365 herein granted the sum of Zero and no/100 Dollars ($0.00) per annum, in advance.

A 25% penalty will be added for payments received after due date.

The permit holder agrees to hold the City of Chicago harmless for any damage, relocation or replacement costs associated with damage, relocation or removal of private property caused by the City performing work in the public way.

Authority herein given and granted for a period of five (5) years from and after September 14, 2015.

The Columbian Condominium Association.
(Tree Grates)

[O2015-8677]

Be It Ordained by the City Council of the City of Chicago:

SECTION 1. Permission and authority are hereby given and granted to The Columbian Condominium Association, upon the terms and subject to the conditions of this ordinance, to maintain and use, as now constructed, four (4) tree grates on the public right-of-way for beautification purposes adjacent to its premises known as 1160 South Michigan Avenue. Said tree grates at East Roosevelt Road measure four (4) at five (5) feet in length and five (5) feet in width for a total of one hundred (100) square feet. The location of said privilege shall be as shown on print(s) kept on file with the Department of Business Affairs and Consumer Protection and the Office of the City Clerk. Said privilege shall be constructed in accordance with plans and specifications approved by the Department of Planning and Development and the Department of Transportation (Division of Project Development).

This grant of privilege in the public way shall be subject to the provisions of Section 10-28-015 and all other required provisions of the Municipal Code of Chicago.

The grantee shall pay to the City of Chicago as compensation for the privilege Number 1120356 herein granted the sum of Zero and no/100 Dollars ($0.00) per annum, in advance.

A 25% penalty will be added for payments received after due date.

The permit holder agrees to hold the City of Chicago harmless for any damage, relocation or replacement costs associated with damage, relocation or removal of private property caused by the City performing work in the public way.

Authority herein given and granted for a period of five (5) years from and after September 14, 2015.

Conn's Cafe & Catering, Inc.

[O2015-8797]

Be It Ordained by the City Council of the City of Chicago:

SECTION 1. Permission and authority are hereby given and granted to Conn's Cafe & Catering, Inc., upon the terms and subject to the conditions of this ordinance, to maintain and use, as now constructed, five (5) light fixtures projecting over the public right-of-way adjacent to its premises known as 1535 West Devon Avenue. Said light fixtures at West Devon Avenue

measure five (5) at two (2) feet in length, point nine two (.92) foot in width and twelve point two five (12.25) feet above grade level. The location of said privilege shall be as shown on print(s) kept on file with the Department of Business Affairs and Consumer Protection and the Office of the City Clerk. Said privilege shall be constructed in accordance with plans and specifications approved by the Department of Transportation (Division of Project Development).

This grant of privilege in the public way shall be subject to the provisions of Section 10-28-015 and all other required provisions of the Municipal Code of Chicago.

The grantee shall pay to the City of Chicago as compensation for the privilege Number 1120694 herein granted the sum of Ninety-five and no/100 Dollars ($95.00) per annum, in advance.

A 25% penalty will be added for payments received after due date.

The permit holder agrees to hold the City of Chicago harmless for any damage, relocation or replacement costs associated with damage, relocation or removal of private property caused by the City performing work in the public way.

Authority herein given and granted for a period of five (5) years from and after November 10, 2015.

Cotelac.
(Planters)

[O2015-8750]

Be It Ordained by the City Council of the City of Chicago:

SECTION 1. Permission and authority are hereby given and granted to Cotelac, upon the terms and subject to the conditions of this ordinance, to maintain and use, as now constructed, two (2) planters on the public right-of-way for beautification purposes adjacent to its premises known as 1159 West Webster Avenue. Said planters at West Webster Avenue measure two (2) at three (3) feet in length and one (1) foot in width for a total of six (6) square feet. Grantee must allow the required clear and unobstructed space for pedestrian passage at all times per rules and regulations approved by the Department of Transportation. The location of said privilege shall be as shown on print(s) kept on file with the Department of Business Affairs and Consumer Protection and the Office of the City Clerk. Said privilege shall be constructed in accordance with plans and specifications approved by the Department of Planning and Development and the Department of Transportation (Division of Project Development).

This grant of privilege in the public way shall be subject to the provisions of Section 10-28-015 and all other required provisions of the Municipal Code of Chicago.

The grantee shall pay to the City of Chicago as compensation for the privilege Number 1120625 herein granted the sum of Zero and no/100 Dollars ($0.00) per annum, in advance.

A 25% penalty will be added for payments received after due date.

The permit holder agrees to hold the City of Chicago harmless for any damage, relocation or replacement costs associated with damage, relocation or removal of private property caused by the City performing work in the public way.

Authority herein given and granted for a period of five (5) years from and after date of passage.

Cotelac.
(Signs)

[O2015-8751]

Be It Ordained by the City Council of the City of Chicago:

SECTION 1. Permission and authority are hereby given and granted to Cotelac, upon the terms and subject to the conditions of this ordinance, to maintain and use two (2) signs projecting over the public right-of-way attached to its premises known as 1159 West Webster Avenue. Said sign structure measures as follows: along West Webster Avenue, one (1) at two (2) feet in length, one (1) foot in height and ten (10) feet above grade level. Said sign structure measures as follows: along West Webster Avenue, one (1) at two (2) feet in length, one (1) foot in height and ten (10) feet above grade level. The location of said privilege shall be as shown on print(s) kept on file with the Department of Business Affairs and Consumer Protection and the Office of the City Clerk. Said privilege shall be constructed in accordance with plans and specifications approved by the Department of Transportation (Division of Project Development) and the Zoning Department -- Signs.

This grant of privilege in the public way shall be subject to the provisions of Section 10-28-015 and all other required provisions of the Municipal Code of Chicago.

The grantee shall pay to the City of Chicago as compensation for the privilege Number 1120796 herein granted the sum of One Hundred Seventy-five and no/100 Dollars ($175.00) per annum, in advance.

A 25% penalty will be added for payments received after due date.

The permit holder agrees to hold the City of Chicago harmless for any damage, relocation or replacement costs associated with damage, relocation or removal of private property caused by the City performing work in the public way.

Authority herein given and granted for a period of five (5) years from and after November 3, 2015.

Cricket Wireless.

[O2015-8726]

Be It Ordained by the City Council of the City of Chicago:

SECTION 1. Permission and authority are hereby given and granted to Cricket Wireless, upon the terms and subject to the conditions of this ordinance, to maintain and use two (2) signs projecting over the public right-of-way attached to its premises known as 3711 West 26th Street. Said sign structures measure as follows: along West 26th Street, one (1) at three (3) feet in length, six (6) feet in height and thirteen point five (13.5) feet above grade level and one (1) at eleven (11) feet in length, three (3) feet in height and twelve point five (12.5) feet above grade level. The location of said privilege shall be as shown on print(s) kept on file with the Department of Business Affairs and Consumer Protection and the Office of the City Clerk. Said privilege shall be constructed in accordance with plans and specifications approved by the Department of Transportation (Division of Project Development) and the Zoning Department -- Signs.

This grant of privilege in the public way shall be subject to the provisions of Section 10-28-015 and all other required provisions of the Municipal Code of Chicago.

The grantee shall pay to the City of Chicago as compensation for the privilege Number 1111559 herein granted the sum of Four Hundred and no/100 Dollars ($400.00) per annum, in advance.

A 25% penalty will be added for payments received after due date.

The permit holder agrees to hold the City of Chicago harmless for any damage, relocation or replacement costs associated with damage, relocation or removal of private property caused by the City performing work in the public way.

Authority herein given and granted for a period of five (5) years from and after date of passage.

Czerwone Jabluszko Restaurant, Inc.

[O2015-8723]

Be It Ordained by the City Council of the City of Chicago:

SECTION 1. Permission and authority are hereby given and granted to Czerwone Jabluszko Restaurant, Inc., upon the terms and subject to the conditions of this ordinance, to maintain and use, as now constructed, two (2) planters on the public right-of-way for beautification purposes adjacent to its premises known as 3121 -- 3123 North Milwaukee Avenue. Said planters at North Milwaukee Avenue measure two (2) at one (1) foot in length and three (3) feet in width for a total of six (6) square feet. Grantee must allow the required clear and unobstructed space for pedestrian passage at all times per rules and regulations approved by the Department of Transportation. The location of said privilege shall be as shown on print(s) kept on file with the Department of Business Affairs and Consumer Protection and the Office of the City Clerk. Said privilege shall be constructed in accordance with plans and specifications approved by the Department of Planning and Development and the Department of Transportation (Division of Project Development).

This grant of privilege in the public way shall be subject to the provisions of Section 10-28-015 and all other required provisions of the Municipal Code of Chicago.

The grantee shall pay to the City of Chicago as compensation for the privilege Number 1119851 herein granted the sum of Zero and no/100 Dollars ($0.00) per annum, in advance.

A 25% penalty will be added for payments received after due date.

The permit holder agrees to hold the City of Chicago harmless for any damage, relocation or replacement costs associated with damage, relocation or removal of private property caused by the City performing work in the public way.

Authority herein given and granted for a period of five (5) years from and after date of passage.

Dance And Music Academy, Inc.

[O2015-8768]

Be It Ordained by the City Council of the City of Chicago:

SECTION 1. Permission and authority are hereby given and granted to Dance and Music Academy, Inc., upon the terms and subject to the conditions of this ordinance, to construct, install, maintain and use one (1) planter on the public right-of-way for beautification purposes

adjacent to its premises known as 5347 West Devon Avenue. Said planter at West Devon Avenue measures two (2) feet in length and two point eight three (2.83) feet in width for a total of five point six six (5.66) square feet. Grantee must allow the required clear and unobstructed space for pedestrian passage at all times per rules and regulations approved by the Department of Transportation. The location of said privilege shall be as shown on print(s) kept on file with the Department of Business Affairs and Consumer Protection and the Office of the City Clerk. Said privilege shall be constructed in accordance with plans and specifications approved by the Department of Planning and Development and the Department of Transportation (Division of Project Development).

This grant of privilege in the public way shall be subject to the provisions of Section 10-28-015 and all other required provisions of the Municipal Code of Chicago.

The grantee shall pay to the City of Chicago as compensation for the privilege Number 1119553 herein granted the sum of Zero and no/100 Dollars ($0.00) per annum, in advance.

A 25% penalty will be added for payments received after due date.

The permit holder agrees to hold the City of Chicago harmless for any damage, relocation or replacement costs associated with damage, relocation or removal of private property caused by the City performing work in the public way.

Authority herein given and granted for a period of five (5) years from and after date of passage.

Dark Matter Coffee LLC.

[O2015-8711]

Be It Ordained by the City Council of the City of Chicago:

SECTION 1. Permission and authority are hereby given and granted to Dark Matter Coffee LLC, upon the terms and subject to the conditions of this ordinance, to maintain and use one (1) sign projecting over the public right-of-way attached to its premises known as 736 -- 738 North Western Avenue. Said sign structure measures as follows: along North Western Avenue, at eight (8) feet in length, ten (10) feet in height and ten (10) feet above grade level. The location of said privilege shall be as shown on print(s) kept on file with the Department of Business Affairs and Consumer Protection and the Office of the City Clerk. Said privilege shall be constructed in accordance with plans and specifications approved by the Department of Transportation (Division of Project Development) and the Zoning Department -- Signs.

This grant of privilege in the public way shall be subject to the provisions of Section 10-28-015 and all other required provisions of the Municipal Code of Chicago.

The grantee shall pay to the City of Chicago as compensation for the privilege Number 1102215 herein granted the sum of Three Hundred and no/100 Dollars ($300.00) per annum, in advance.

A 25% penalty will be added for payments received after due date.

The permit holder agrees to hold the City of Chicago harmless for any damage, relocation or replacement costs associated with damage, relocation or removal of private property caused by the City performing work in the public way.

Authority herein given and granted for a period of five (5) years from and after date of passage.

DePaul University.

[O2015-8754]

Be It Ordained by the City Council of the City of Chicago:

SECTION 1. Permission and authority are hereby given and granted to DePaul University, upon the terms and subject to the conditions of this ordinance, to maintain and use, as now constructed, four (4) planters on the public right-of-way for beautification purposes adjacent to its premises known as 2315 North Kenmore Avenue. Said planter at West Belden Avenue measures one (1) at twenty-two point two five (22.25) feet in length and seven point three three (7.33) feet in width for a total of one hundred sixty-three point zero nine (163.09) square feet. Said planter at West Belden Avenue measures one (1) at thirty-six point three three (36.33) feet in length and seven point five (7.5) feet in width for a total of two hundred seventy-two point four eight (272.48) square feet. Said planter at West Belden Avenue measures one (1) at twenty point six six (20.66) feet in length and seven point five eight (7.58) feet in width for a total of one hundred fifty-six point six (156.6) square feet. Said planter at West Belden Avenue measures one (1) at fifteen point five (15.5) feet in length and seven point seven five (7.75) feet in width for a total of one hundred twenty point one three (120.13) square feet. Grantee must allow the required clear and unobstructed space for pedestrian passage at all times per rules and regulations approved by the Department of Transportation. The location of said privilege shall be as shown on print(s) kept on file with the Department of Business Affairs and Consumer Protection and the Office of the City Clerk. Said privilege shall be constructed in accordance with plans and specifications approved by the Department of Planning and Development and the Department of Transportation (Division of Project Development).

This grant of privilege in the public way shall be subject to the provisions of Section 10-28-015 and all other required provisions of the Municipal Code of Chicago.

The grantee shall pay to the City of Chicago as compensation for the privilege Number 1119879 herein granted the sum of Zero and no/100 Dollars ($0.00) per annum, in advance.

A 25% penalty will be added for payments received after due date.

The permit holder agrees to hold the City of Chicago harmless for any damage, relocation or replacement costs associated with damage, relocation or removal of private property caused by the City performing work in the public way.

Authority herein given and granted for a period of five (5) years from and after June 9, 2015.

Dog Hotel And Daycare LLC.

[O2015-8712]

Be It Ordained by the City Council of the City of Chicago:

SECTION 1. Permission and authority are hereby given and granted to Dog Hotel and Daycare LLC, upon the terms and subject to the conditions of this ordinance, to maintain and use one (1) sign projecting over the public right-of-way attached to its premises known as 1040 North Halsted Street. Said sign structure measures as follows: along North Halsted Street, at three (3) feet in length, three (3) feet in height and ten (10) feet above grade level. The location of said privilege shall be as shown on print(s) kept on file with the Department of Business Affairs and Consumer Protection and the Office of the City Clerk. Said privilege shall be constructed in accordance with plans and specifications approved by the Department of Transportation (Division of Project Development) and the Zoning Department -- Signs.

This grant of privilege in the public way shall be subject to the provisions of Section 10-28-015 and all other required provisions of the Municipal Code of Chicago.

The grantee shall pay to the City of Chicago as compensation for the privilege Number 1118673 herein granted the sum of One Hundred and no/100 Dollars ($100.00) per annum, in advance.

A 25% penalty will be added for payments received after due date.

The permit holder agrees to hold the City of Chicago harmless for any damage, relocation or replacement costs associated with damage, relocation or removal of private property caused by the City performing work in the public way.

Authority herein given and granted for a period of five (5) years from and after date of passage.

Dollar Tree No. 5705.

[O2015-8702]

Be It Ordained by the City Council of the City of Chicago:

SECTION 1. Permission and authority are hereby given and granted to Dollar Tree Number 5705, upon the terms and subject to the conditions of this ordinance, to maintain and use one (1) sign projecting over the public right-of-way attached to its premises known as 4315 South Archer Avenue. Said sign structure measures as follows: along South Archer Avenue, at eighteen point four two (18.42) feet in length, eleven point five (11.5) feet in height and twelve point five eight (12.58) feet above grade level. The location of said privilege shall be as shown on print(s) kept on file with the Department of Business Affairs and Consumer Protection and the Office of the City Clerk. Said privilege shall be constructed in accordance with plans and specifications approved by the Department of Transportation (Division of Project Development) and the Zoning Department -- Signs.

This grant of privilege in the public way shall be subject to the provisions of Section 10-28-015 and all other required provisions of the Municipal Code of Chicago.

The grantee shall pay to the City of Chicago as compensation for the privilege Number 1120191 herein granted the sum of Three Hundred and no/100 Dollars ($300.00) per annum, in advance.

A 25% penalty will be added for payments received after due date.

The permit holder agrees to hold the City of Chicago harmless for any damage, relocation or replacement costs associated with damage, relocation or removal of private property caused by the City performing work in the public way.

Authority herein given and granted for a period of five (5) years from and after date of passage.

Edgewater Food Wine & Spirits.

[O2015-8799]

Be It Ordained by the City Council of the City of Chicago:

SECTION 1. Permission and authority are hereby given and granted to Edgewater Food Wine & Spirits, upon the terms and subject to the conditions of this ordinance, to maintain and use one (1) sign projecting over the public right-of-way attached to its premises known as 1105 West Bryn Mawr Avenue. Said sign structure measures as follows: along West Bryn Mawr Avenue, at thirty (30) feet in length, two point five (2.5) feet in height and

eight point four two (8.42) feet above grade level. The location of said privilege shall be as shown on print(s) kept on file with the Department of Business Affairs and Consumer Protection and the Office of the City Clerk. Said privilege shall be constructed in accordance with plans and specifications approved by the Department of Transportation (Division of Project Development) and the Zoning Department -- Signs.

This grant of privilege in the public way shall be subject to the provisions of Section 10-28-015 and all other required provisions of the Municipal Code of Chicago.

The grantee shall pay to the City of Chicago as compensation for the privilege Number 1109163 herein granted the sum of Three Hundred and no/100 Dollars ($300.00) per annum, in advance.

A 25% penalty will be added for payments received after due date.

The permit holder agrees to hold the City of Chicago harmless for any damage, relocation or replacement costs associated with damage, relocation or removal of private property caused by the City performing work in the public way.

Authority herein given and granted for a period of five (5) years from and after date of passage.

The Flower Cottage.

[O2015-8684]

Be It Ordained by the City Council of the City of Chicago:

SECTION 1. Permission and authority are hereby given and granted to The Flower Cottage, upon the terms and subject to the conditions of this ordinance, to maintain and use, as now constructed, one (1) bay window projecting over the public right-of-way adjacent to its premises known as 1217 West 31st Street. Said bay window at West 31st Street measures twelve (12) feet in length and sixteen (16) feet in width for a total of one hundred ninety-two (192) square feet. Existing bay window is approximately thirteen (13) feet above grade level. The location of said privilege shall be as shown on print(s) kept on file with the Department of Business Affairs and Consumer Protection and the Office of the City Clerk. Said privilege shall be constructed in accordance with plans and specifications approved by the Department of Transportation (Division of Project Development).

This grant of privilege in the public way shall be subject to the provisions of Section 10-28-015 and all other required provisions of the Municipal Code of Chicago.

The grantee shall pay to the City of Chicago as compensation for the privilege Number 1120538 herein granted the sum of Zero and no/100 Dollars ($0.00) per annum, in advance.

A 25% penalty will be added for payments received after due date.

The permit holder agrees to hold the City of Chicago harmless for any damage, relocation or replacement costs associated with damage, relocation or removal of private property caused by the City performing work in the public way.

Authority herein given and granted for a period of five (5) years from and after date of passage.

The Flower Flat.

[O2015-8783]

Be It Ordained by the City Council of the City of Chicago:

SECTION 1. Permission and authority are hereby given and granted to The Flower Flat, upon the terms and subject to the conditions of this ordinance, to maintain and use, as now constructed, occupation of space (display of flowers in buckets for sale) on the public right-of-way adjacent to its premises known as 620 West Addison Street. Said occupation of space (display of flowers in buckets) at West Addison Street measures thirty-four (34) feet in length and two (2) feet in width for a total of sixty-eight (68) square feet. The location of said privilege shall be as shown on print(s) kept on file with the Department of Business Affairs and Consumer Protection and the Office of the City Clerk. Said privilege shall be constructed in accordance with plans and specifications approved by the Department of Planning and Development, the Department of Transportation (Division of Project Development) and the Department of Transportation (Office of Underground Coordination).

This grant of privilege in the public way shall be subject to the provisions of Section 10-28-015 and all other required provisions of the Municipal Code of Chicago.

The grantee shall pay to the City of Chicago as compensation for the privilege Number 1120629 herein granted the sum of Four Hundred and no/100 Dollars ($400.00) per annum, in advance.

A 25% penalty will be added for payments received after due date.

The permit holder agrees to hold the City of Chicago harmless for any damage, relocation or replacement costs associated with damage, relocation or removal of private property caused by the City performing work in the public way.

Authority herein given and granted for a period of five (5) years from and after July 29, 2014.

Garfield Park Currency Exchange, Inc.

[O2015-8720]

Be It Ordained by the City Council of the City of Chicago:

SECTION 1. Permission and authority are hereby given and granted to Garfield Park Currency Exchange, Inc., upon the terms and subject to the conditions of this ordinance, to maintain and use one (1) sign projecting over the public right-of-way attached to its premises known as 2848 West Madison Street. Said sign structure measures as follows: along West Madison Street, at ten (10) feet in length, ten (10) feet in height and twelve (12) feet above grade level. The location of said privilege shall be as shown on print(s) kept on file with the Department of Business Affairs and Consumer Protection and the Office of the City Clerk. Said privilege shall be constructed in accordance with plans and specifications approved by the Department of Transportation (Division of Project Development) and the Zoning Department -- Signs.

This grant of privilege in the public way shall be subject to the provisions of Section 10-28-015 and all other required provisions of the Municipal Code of Chicago.

The grantee shall pay to the City of Chicago as compensation for the privilege Number 1120805 herein granted the sum of Three Hundred and no/100 Dollars ($300.00) per annum, in advance.

A 25% penalty will be added for payments received after due date.

The permit holder agrees to hold the City of Chicago harmless for any damage, relocation or replacement costs associated with damage, relocation or removal of private property caused by the City performing work in the public way.

Authority herein given and granted for a period of five (5) years from and after date of passage.

Gino's Hair Design.

[O2015-8685]

Be It Ordained by the City Council of the City of Chicago:

SECTION 1. Permission and authority are hereby given and granted to Gino's Hair Design,

upon the terms and subject to the conditions of this ordinance, to maintain and use one (1) sign projecting over the public right-of-way attached to its premises known as 2845 South Wallace Street. Said sign structure measures as follows: along South Wallace Street, at six (6) feet in length, three (3) feet in height and twelve (12) feet above grade level. The location of said privilege shall be as shown on print(s) kept on file with the Department of Business Affairs and Consumer Protection and the Office of the City Clerk. Said privilege shall be constructed in accordance with plans and specifications approved by the Department of Transportation (Division of Project Development) and the Zoning Department -- Signs.

The grantee shall pay to the City of Chicago as compensation for the privilege Number 1120087 herein granted the sum of One Hundred and no/100 Dollars ($100.00) per annum, in advance.

A 25% penalty will be added for payments received after due date.

The permit holder agrees to hold the City of Chicago harmless for any damage, relocation or replacement costs associated with damage, relocation or removal of private property caused by the City performing work in the public way.

Authority herein given and granted for a period of five (5) years from and after date of passage.

The Globe Pub.

[O2015-8787]

Be It Ordained by the City Council of the City of Chicago:

SECTION 1. Permission and authority are hereby given and granted to The Globe Pub, upon the terms and subject to the conditions of this ordinance, to maintain and use one (1) sign projecting over the public right-of-way attached to its premises known as 1934 West Irving Park Road. Said sign structure measures as follows: along West Irving Park Road, at five (5) feet in length, four (4) feet in height and nine point eight three (9.83) feet above grade level. The location of said privilege shall be as shown on print(s) kept on file with the Department of Business Affairs and Consumer Protection and the Office of the City Clerk. Said privilege shall be constructed in accordance with plans and specifications approved by the Department of Transportation (Division of Project Development) and the Zoning Department -- Signs.

This grant of privilege in the public way shall be subject to the provisions of Section 10-28-015 and all other required provisions of the Municipal Code of Chicago.

The grantee shall pay to the City of Chicago as compensation for the privilege Number 1120690 herein granted the sum of One Hundred and no/100 Dollars ($100.00) per annum, in advance.

A 25% penalty will be added for payments received after due date.

The permit holder agrees to hold the City of Chicago harmless for any damage, relocation or replacement costs associated with damage, relocation or removal of private property caused by the City performing work in the public way.

Authority herein given and granted for a period of five (5) years from and after September 9, 2014.

Gregory Wefel/2541 North Marshfield.

[O2015-8732]

Be It Ordained by the City Council of the City of Chicago:

SECTION 1. Permission and authority are hereby given and granted to Gregory Wefel/2541 North Marshfield, upon the terms and subject to the conditions of this ordinance, to maintain and use, as now constructed, one (1) step on the public right-of-way adjacent to its premises known as 2541 North Marshfield Avenue. Said step at North Marshfield Avenue measures five point nine one (5.91) feet in length and point nine one (.91) foot in width for a total of five point three eight (5.38) square feet. The location of said privilege shall be as shown on print(s) kept on file with the Department of Business Affairs and Consumer Protection and the Office of the City Clerk. Said privilege shall be constructed in accordance with plans and specifications approved by the Department of Transportation (Division of Project Development).

This grant of privilege in the public way shall be subject to the provisions of Section 10-28-015 and all other required provisions of the Municipal Code of Chicago.

The grantee shall pay to the City of Chicago as compensation for the privilege Number 1109680 herein granted the sum of Four Hundred and no/100 Dollars ($400.00) per annum, in advance.

A 25% penalty will be added for payments received after due date.

The permit holder agrees to hold the City of Chicago harmless for any damage, relocation or replacement costs associated with damage, relocation or removal of private property caused by the City performing work in the public way.

Authority herein given and granted for a period of five (5) years from and after October 8, 2013.

Guaranteed Rate, Inc.

[O2015-8781]

Be It Ordained by the City Council of the City of Chicago:

SECTION 1. Permission and authority are hereby given and granted to Guaranteed Rate, Inc., upon the terms and subject to the conditions of this ordinance, to maintain and use one (1) sign projecting over the public right-of-way attached to its premises known as 320 West Ohio Street. Said sign structure measures as follows: along North Orleans Street, at eighteen point seven five (18.75) feet in length, four (4) feet in height and seventy-five (75) feet above grade level. The location of said privilege shall be as shown on print(s) kept on file with the Department of Business Affairs and Consumer Protection and the Office of the City Clerk. Said privilege shall be constructed in accordance with plans and specifications approved by the Department of Transportation (Division of Project Development) and the Zoning Department -- Signs.

This grant of privilege in the public way shall be subject to the provisions of Section 10-28-015 and all other required provisions of the Municipal Code of Chicago.

The grantee shall pay to the City of Chicago as compensation for the privilege Number 1119994 herein granted the sum of Three Hundred and no/100 Dollars ($300.00) per annum, in advance.

A 25% penalty will be added for payments received after due date.

The permit holder agrees to hold the City of Chicago harmless for any damage, relocation or replacement costs associated with damage, relocation or removal of private property caused by the City performing work in the public way.

Authority herein given and granted for a period of five (5) years from and after date of passage.

Hakka Bakka.

[O2015-8747]

Be It Ordained by the City Council of the City of Chicago:

SECTION 1. Permission and authority are hereby given and granted to Hakka Bakka, upon the terms and subject to the conditions of this ordinance, to maintain and use one (1) sign projecting over the public right-of-way attached to its premises known as 1251 West Fullerton Avenue. Said sign structure measures as follows: along West Fullerton Avenue, at nine point eight five (9.85) feet in length, two (2) feet in height and thirteen (13) feet above grade

level. The location of said privilege shall be as shown on print(s) kept on file with the Department of Business Affairs and Consumer Protection and the Office of the City Clerk. Said privilege shall be constructed in accordance with plans and specifications approved by the Department of Transportation (Division of Project Development) and the Zoning Department -- Signs.

This grant of privilege in the public way shall be subject to the provisions of Section 10-28-015 and all other required provisions of the Municipal Code of Chicago.

The grantee shall pay to the City of Chicago as compensation for the privilege Number 1119947 herein granted the sum of One Hundred and no/100 Dollars ($100.00) per annum, in advance.

A 25% penalty will be added for payments received after due date.

The permit holder agrees to hold the City of Chicago harmless for any damage, relocation or replacement costs associated with damage, relocation or removal of private property caused by the City performing work in the public way.

Authority herein given and granted for a period of five (5) years from and after date of passage.

Hampton Inn And Homewood Suites Chicago Downtown/Magnificent Mile.
[O2015-8785]

Be It Ordained by the City Council of the City of Chicago:

SECTION 1. Permission and authority are hereby given and granted to Hampton Inn and Homewood Suites Chicago Downtown/Magnificent Mile, upon the terms and subject to the conditions of this ordinance, to maintain and use one (1) sign projecting over the public right-of-way attached to its premises known as 150 -- 160 East Huron Street. Said sign structure measures as follows: along East Huron Street, at one point six seven (1.67) feet in length, seven (7) feet in height and nine point six seven (9.67) feet above grade level. The location of said privilege shall be as shown on print(s) kept on file with the Department of Business Affairs and Consumer Protection and the Office of the City Clerk. Said privilege shall be constructed in accordance with plans and specifications approved by the Department of Transportation (Division of Project Development) and the Zoning Department -- Signs.

This grant of privilege in the public way shall be subject to the provisions of Section 10-28-015 and all other required provisions of the Municipal Code of Chicago.

The grantee shall pay to the City of Chicago as compensation for the privilege Number 1115402 herein granted the sum of One Hundred and no/100 Dollars ($100.00) per annum, in advance.

A 25% penalty will be added for payments received after due date.

The permit holder agrees to hold the City of Chicago harmless for any damage, relocation or replacement costs associated with damage, relocation or removal of private property caused by the City performing work in the public way.

Authority herein given and granted for a period of five (5) years from and after date of passage.

Harris Bank.

[O2015-8664]

Be It Ordained by the City Council of the City of Chicago:

SECTION 1. Permission and authority are hereby given and granted to Harris Bank, upon the terms and subject to the conditions of this ordinance, to maintain and use one (1) sign projecting over the public right-of-way attached to its premises known as 1300 South Wabash Avenue. Said sign structure measures as follows: along South Wabash Avenue, at two (2) feet in length, one point eight three (1.83) feet in height and ten (10) feet above grade level. The location of said privilege shall be as shown on print(s) kept on file with the Department of Business Affairs and Consumer Protection and the Office of the City Clerk. Said privilege shall be constructed in accordance with plans and specifications approved by the Department of Transportation (Division of Project Development) and the Zoning Department -- Signs.

This grant of privilege in the public way shall be subject to the provisions of Section 10-28-015 and all other required provisions of the Municipal Code of Chicago.

The grantee shall pay to the City of Chicago as compensation for the privilege Number 1100671 herein granted the sum of One Hundred and no/100 Dollars ($100.00) per annum, in advance.

A 25% penalty will be added for payments received after due date.

The permit holder agrees to hold the City of Chicago harmless for any damage, relocation or replacement costs associated with damage, relocation or removal of private property caused by the City performing work in the public way.

Authority herein given and granted for a period of five (5) years from and after date of passage.

Hyatt Centric The Loop Chicago.

[O2015-8790]

Be It Ordained by the City Council of the City of Chicago:

SECTION 1. Permission and authority are hereby given and granted to Hyatt Centric the Loop Chicago, upon the terms and subject to the conditions of this ordinance, to maintain and use one (1) sign projecting over the public right-of-way attached to its premises known as 100 West Monroe Street. Said sign structure measures as follows: along West Monroe Street, at two (2) feet in length, one point three three (1.33) feet in height and four (4) feet above grade level. The location of said privilege shall be as shown on print(s) kept on file with the Department of Business Affairs and Consumer Protection and the Office of the City Clerk. Said privilege shall be constructed in accordance with plans and specifications approved by the Department of Transportation (Division of Project Development) and the Zoning Department -- Signs.

This grant of privilege in the public way shall be subject to the provisions of Section 10-28-015 and all other required provisions of the Municipal Code of Chicago.

The grantee shall pay to the City of Chicago as compensation for the privilege Number 1119991 herein granted the sum of One Hundred and no/100 Dollars ($100.00) per annum, in advance.

A 25% penalty will be added for payments received after due date.

The permit holder agrees to hold the City of Chicago harmless for any damage, relocation or replacement costs associated with damage, relocation or removal of private property caused by the City performing work in the public way.

Authority herein given and granted for a period of five (5) years from and after date of passage.

IA Lodging Chicago Wabash LLC.

[O2015-8798]

Be It Ordained by the City Council of the City of Chicago:

SECTION 1. Permission and authority are hereby given and granted to IA Lodging Chicago Wabash LLC, upon the terms and subject to the conditions of this ordinance, to maintain and

use, as now constructed, two (2) park benches on the public right-of-way adjacent to its premises known as 225 North Wabash Avenue. Said park benches at North Wabash Avenue measure two (2) at six point one six (6.16) feet in length and two point two five (2.25) feet in width for a total of twenty-seven point seven two (27.72) square feet. The location of said privilege shall be as shown on print(s) kept on file with the Department of Business Affairs and Consumer Protection and the Office of the City Clerk. Said privilege shall be constructed in accordance with plans and specifications approved by the Department of Transportation (Division of Project Development).

This grant of privilege in the public way shall be subject to the provisions of Section 10-28-015 and all other required provisions of the Municipal Code of Chicago.

The grantee shall pay to the City of Chicago as compensation for the privilege Number 1120697 herein granted the sum of One Hundred Fifty and no/100 Dollars ($150.00) per annum, in advance.

A 25% penalty will be added for payments received after due date.

The permit holder agrees to hold the City of Chicago harmless for any damage, relocation or replacement costs associated with damage, relocation or removal of private property caused by the City performing work in the public way.

Authority herein given and granted for a period of five (5) years from and after November 3, 2015.

Illinois Sports Facilities Authority.

[O2015-8687]

Be It Ordained by the City Council of the City of Chicago:

SECTION 1. Permission and authority are hereby given and granted to Illinois Sports Facilities Authority, upon the terms and subject to the conditions of this ordinance, to maintain and use, as now constructed, one (1) grease basin under the public right-of-way adjacent to its premises known as 320 West 35th Street. Said grease basin at West 35th Street measures three (3) feet in length and three (3) feet in width for a total of nine (9) square feet. The location of said privilege shall be as shown on print(s) kept on file with the Department of Business Affairs and Consumer Protection and the Office of the City Clerk. Said privilege shall be constructed in accordance with plans and specifications approved by the Department of Transportation (Office of Underground Coordination) and the Department of Water Management.

This grant of privilege in the public way shall be subject to the provisions of Section 10-28-015 and all other required provisions of the Municipal Code of Chicago.

The grantee shall pay to the City of Chicago as compensation for the privilege Number 1120849 herein granted the sum of Four Hundred and no/100 Dollars ($400.00) per annum, in advance.

A 25% penalty will be added for payments received after due date.

The permit holder agrees to hold the City of Chicago harmless for any damage, relocation or replacement costs associated with damage, relocation or removal of private property caused by the City performing work in the public way.

Authority herein given and granted for a period of five (5) years from and after November 3, 2015.

Imperial Lamian.

[O2015-8800]

Be It Ordained by the City Council of the City of Chicago:

SECTION 1. Permission and authority are hereby given and granted to Imperial Lamian, upon the terms and subject to the conditions of this ordinance, to construct, install, maintain and use ten (10) light fixtures projecting over the public right-of-way adjacent to its premises known as 6 West Hubbard Street. Said light fixtures at North State Street measure seven (7) at one point one seven (1.17) feet in length, point five eight (.58) foot in width and seven point five (7.5) feet above grade level. Said light fixtures at West Hubbard Street measure three (3) at one point one seven (1.17) feet in length, point five eight (.58) foot in width and seven point five (7.5) feet above grade level. The location of said privilege shall be as shown on print(s) kept on file with the Department of Business Affairs and Consumer Protection and the Office of the City Clerk. Said privilege shall be constructed in accordance with plans and specifications approved by the Department of Transportation (Division of Project Development).

This grant of privilege in the public way shall be subject to the provisions of Section 10-28-015 and all other required provisions of the Municipal Code of Chicago.

The grantee shall pay to the City of Chicago as compensation for the privilege Number 1120375 herein granted the sum of Twenty-five and no/100 Dollars ($25.00) per annum, in advance.

A 25% penalty will be added for payments received after due date.

The permit holder agrees to hold the City of Chicago harmless for any damage, relocation or replacement costs associated with damage, relocation or removal of private property caused by the City performing work in the public way.

Authority herein given and granted for a period of five (5) years from and after date of passage.

Ivy's Burgers, Hot Dogs And Fries.

[O2015-8769]

Be It Ordained by the City Council of the City of Chicago:

SECTION 1. Permission and authority are hereby given and granted to Ivy's Burgers, Hot Dogs and Fries, upon the terms and subject to the conditions of this ordinance, to maintain and use, as now constructed, one (1) planter on the public right-of-way for beautification purposes adjacent to its premises known as 5419 West Devon Avenue. Said planter at West Devon Avenue measures one (1) foot in length and one point eight three (1.83) feet in width for a total of one point eight three (1.83) square feet. Grantee must allow the required clear and unobstructed space for pedestrian passage at all times per rules and regulations approved by the Department of Transportation. The location of said privilege shall be as shown on print(s) kept on file with the Department of Business Affairs and Consumer Protection and the Office of the City Clerk. Said privilege shall be constructed in accordance with plans and specifications approved by the Department of Planning and Development and the Department of Transportation (Division of Project Development).

This grant of privilege in the public way shall be subject to the provisions of Section 10-28-015 and all other required provisions of the Municipal Code of Chicago.

The grantee shall pay to the City of Chicago as compensation for the privilege Number 1119549 herein granted the sum of Zero and no/100 Dollars ($0.00) per annum, in advance.

A 25% penalty will be added for payments received after due date.

The permit holder agrees to hold the City of Chicago harmless for any damage, relocation or replacement costs associated with damage, relocation or removal of private property caused by the City performing work in the public way.

Authority herein given and granted for a period of five (5) years from and after date of passage.

J&J Arnaco LLC.

[O2015-8802]

Be It Ordained by the City Council of the City of Chicago:

SECTION 1. Permission and authority are hereby given and granted to J&J Arnaco LLC, upon the terms and subject to the conditions of this ordinance, to maintain and use, as now constructed, two (2) vaults under the public right-of-way adjacent to its premises known as 104 South Michigan Avenue. Said vault at South Michigan Avenue measures one (1) at one hundred (100) feet in length and twenty-eight point nine two (28.92) feet in width for a total of two thousand eight hundred ninety-two (2,892) square feet. Said vault at East Monroe Street measures one (1) at one hundred thirty-three point seven five (133.75) feet in length and thirteen point zero eight (13.08) feet in width for a total of one thousand seven hundred forty-nine point four five (1,749.45) square feet. The location of said privilege shall be as shown on print(s) kept on file with the Department of Business Affairs and Consumer Protection and the Office of the City Clerk. Said privilege shall be constructed in accordance with plans and specifications approved by the Department of Transportation (Office of Underground Coordination).

This grant of privilege in the public way shall be subject to the provisions of Section 10-28-015 and all other required provisions of the Municipal Code of Chicago.

The grantee shall pay to the City of Chicago as compensation for the privilege Number 1120792 herein granted the sum of Nineteen Thousand Eighteen and no/100 Dollars ($19,018.00) per annum, in advance.

A 25% penalty will be added for payments received after due date.

The permit holder agrees to hold the City of Chicago harmless for any damage, relocation or replacement costs associated with damage, relocation or removal of private property caused by the City performing work in the public way.

Authority herein given and granted for a period of five (5) years from and after June 30, 2015.

Jimmy John's.

[O2015-8650]

Be It Ordained by the City Council of the City of Chicago:

SECTION 1. Permission and authority are hereby given and granted to Jimmy John's, upon the terms and subject to the conditions of this ordinance, to maintain and use one (1)

sign projecting over the public right-of-way attached to its premises known as 2206 North Clybourn Avenue. Said sign structure measures as follows: along North Clybourn Avenue, at twenty (20) feet in length, two point five (2.5) feet in height and fourteen point five (14.5) feet above grade level. The location of said privilege shall be as shown on print(s) kept on file with the Department of Business Affairs and Consumer Protection and the Office of the City Clerk. Said privilege shall be constructed in accordance with plans and specifications approved by the Department of Transportation (Division of Project Development) and the Zoning Department -- Signs.

This grant of privilege in the public way shall be subject to the provisions of Section 10-28-015 and all other required provisions of the Municipal Code of Chicago.

The grantee shall pay to the City of Chicago as compensation for the privilege Number 1115909 herein granted the sum of Three Hundred and no/100 Dollars ($300.00) per annum, in advance.

A 25% penalty will be added for payments received after due date.

The permit holder agrees to hold the City of Chicago harmless for any damage, relocation or replacement costs associated with damage, relocation or removal of private property caused by the City performing work in the public way.

Authority herein given and granted for a period of five (5) years from and after date of passage.

Joe & Frank's Market.

[O2015-8706]

Be It Ordained by the City Council of the City of Chicago:

SECTION 1. Permission and authority are hereby given and granted to Joe & Frank's Market, upon the terms and subject to the conditions of this ordinance, to maintain and use one (1) sign projecting over the public right-of-way attached to its premises known as 7147 West Archer Avenue. Said sign structure measures as follows: along West Archer Avenue, at eight (8) feet in length, five (5) feet in height and eighteen (18) feet above grade level. The location of said privilege shall be as shown on print(s) kept on file with the Department of Business Affairs and Consumer Protection and the Office of the City Clerk. Said privilege shall be constructed in accordance with plans and specifications approved by the Department of Transportation (Division of Project Development) and the Zoning Department -- Signs.

This grant of privilege in the public way shall be subject to the provisions of Section 10-28-015 and all other required provisions of the Municipal Code of Chicago.

The grantee shall pay to the City of Chicago as compensation for the privilege Number 1120736 herein granted the sum of Three Hundred and no/100 Dollars ($300.00) per annum, in advance.

A 25% penalty will be added for payments received after due date.

The permit holder agrees to hold the City of Chicago harmless for any damage, relocation or replacement costs associated with damage, relocation or removal of private property caused by the City performing work in the public way.

Authority herein given and granted for a period of five (5) years from and after November 10, 2015.

John B. Harris 1998 Trust.

[O2015-8756]

Be It Ordained by the City Council of the City of Chicago:

SECTION 1. Permission and authority are hereby given and granted to John B. Harris 1998 Trust, upon the terms and subject to the conditions of this ordinance, to maintain and use, as now constructed, one (1) ice melt system under the public right-of-way (sidewalk) adjacent to its premises known as 1425 North Astor Street. Said ice melt system at North Astor Street measures fifty (50) feet in length and seven (7) feet in width for a total of three hundred fifty (350) square feet. The location of said privilege shall be as shown on print(s) kept on file with the Department of Business Affairs and Consumer Protection and the Office of the City Clerk. Said privilege shall be constructed in accordance with plans and specifications approved by the Department of Planning and Development and the Department of Transportation (Office of Underground Coordination).

This grant of privilege in the public way shall be subject to the provisions of Section 10-28-015 and all other required provisions of the Municipal Code of Chicago.

The grantee shall pay to the City of Chicago as compensation for the privilege Number 1120731 herein granted the sum of Four Hundred and no/100 Dollars ($400.00) per annum, in advance.

A 25% penalty will be added for payments received after due date.

The permit holder agrees to hold the City of Chicago harmless for any damage, relocation or replacement costs associated with damage, relocation or removal of private property caused by the City performing work in the public way.

Authority herein given and granted for a period of five (5) years from and after October 6, 2015.

Kelsey's.

[O2015-8760]

Be It Ordained by the City Council of the City of Chicago:

SECTION 1. Permission and authority are hereby given and granted to Kelsey's, upon the terms and subject to the conditions of this ordinance, to maintain and use, as now constructed, two (2) flagpoles projecting over the public right-of-way adjacent to its premises known as 2265 North Lincoln Avenue. Said flagpoles at North Lincoln Avenue measure two (2) at ten (10) feet in length and five (5) feet in width for a total of one hundred (100) square feet. The location of said privilege shall be as shown on print(s) kept on file with the Department of Business Affairs and Consumer Protection and the Office of the City Clerk. Said privilege shall be constructed in accordance with plans and specifications approved by the Department of Transportation (Division of Project Development).

This grant of privilege in the public way shall be subject to the provisions of Section 10-28-015 and all other required provisions of the Municipal Code of Chicago.

The grantee shall pay to the City of Chicago as compensation for the privilege Number 1120818 herein granted the sum of One Hundred Fifty and no/100 Dollars ($150.00) per annum, in advance.

A 25% penalty will be added for payments received after due date.

The permit holder agrees to hold the City of Chicago harmless for any damage, relocation or replacement costs associated with damage, relocation or removal of private property caused by the City performing work in the public way.

Authority herein given and granted for a period of five (5) years from and after September 8, 2015.

Kit And Ace.

[O2015-8721]

Be It Ordained by the City Council of the City of Chicago:

SECTION 1. Permission and authority are hereby given and granted to Kit and Ace, upon the terms and subject to the conditions of this ordinance, to maintain and use one (1) sign projecting over the public right-of-way attached to its premises known as 821 West Fulton Market. Said sign structure measures as follows: along West Fulton Market, at one point three four (1.34) feet in length, one point three four (1.34) feet in height and nine point one seven (9.17) feet above grade level. The location of said privilege shall be as shown on print(s) kept on file with the Department of Business Affairs and Consumer Protection and the Office of the City Clerk. Said privilege shall be constructed in accordance with plans and specifications approved by the Department of Transportation (Division of Project Development) and the Zoning Department -- Signs.

This grant of privilege in the public way shall be subject to the provisions of Section 10-28-015 and all other required provisions of the Municipal Code of Chicago.

The grantee shall pay to the City of Chicago as compensation for the privilege Number 1120404 herein granted the sum of One Hundred and no/100 Dollars ($100.00) per annum, in advance.

A 25% penalty will be added for payments received after due date.

The permit holder agrees to hold the City of Chicago harmless for any damage, relocation or replacement costs associated with damage, relocation or removal of private property caused by the City performing work in the public way.

Authority herein given and granted for a period of five (5) years from and after date of passage.

Klein Hardware, Inc.

[O2015-8765]

Be It Ordained by the City Council of the City of Chicago:

SECTION 1. Permission and authority are hereby given and granted to Klein Hardware, Inc., upon the terms and subject to the conditions of this ordinance, to maintain and use, as now constructed, four (4) light fixtures projecting over the public right-of-way adjacent to its premises known as 3737 North Southport Avenue. Said light fixtures at North Southport Avenue measure four (4) at one point five (1.5) feet in length, one point five (1.5) feet in width

and twelve (12) feet above grade level. The location of said privilege shall be as shown on print(s) kept on file with the Department of Business Affairs and Consumer Protection and the Office of the City Clerk. Said privilege shall be constructed in accordance with plans and specifications approved by the Department of Transportation (Division of Project Development).

This grant of privilege in the public way shall be subject to the provisions of Section 10-28-015 and all other required provisions of the Municipal Code of Chicago.

The grantee shall pay to the City of Chicago as compensation for the privilege Number 1120439 herein granted the sum of Ninety and no/100 Dollars ($90.00) per annum, in advance.

A 25% penalty will be added for payments received after due date.

The permit holder agrees to hold the City of Chicago harmless for any damage, relocation or replacement costs associated with damage, relocation or removal of private property caused by the City performing work in the public way.

Authority herein given and granted for a period of five (5) years from and after date of passage.

La Havana Cafe.

[O2015-8713]

Be It Ordained by the City Council of the City of Chicago:

SECTION 1. Permission and authority are hereby given and granted to La Havana Cafe, upon the terms and subject to the conditions of this ordinance, to maintain and use, as now constructed, one (1) windscreen on the public right-of-way adjacent to its premises known as 2525 West Division Street. Said windscreen at West Division Street measures four point eight three (4.83) feet in length and four point eight three (4.83) feet in width for a total of twenty-three point three three (23.33) square feet. The location of said privilege shall be as shown on print(s) kept on file with the Department of Business Affairs and Consumer Protection and the Office of the City Clerk. Said privilege shall be constructed in accordance with plans and specifications approved by the Department of Transportation (Division of Project Development).

This grant of privilege in the public way shall be subject to the provisions of Section 10-28-015 and all other required provisions of the Municipal Code of Chicago.

The grantee shall pay to the City of Chicago as compensation for the privilege Number 1120836 herein granted the sum of Four Hundred and no/100 Dollars ($400.00) per annum, in advance.

A 25% penalty will be added for payments received after due date.

The permit holder agrees to hold the City of Chicago harmless for any damage, relocation or replacement costs associated with damage, relocation or removal of private property caused by the City performing work in the public way.

Authority herein given and granted for a period of five (5) years from and after date of passage.

La Scarola.

[O2015-8744]

Be It Ordained by the City Council of the City of Chicago:

SECTION 1. Permission and authority are hereby given and granted to La Scarola, upon the terms and subject to the conditions of this ordinance, to maintain and use, as now constructed, one (1) windscreen on the public right-of-way adjacent to its premises known as 721 West Grand Avenue. Said windscreen at West Grand Avenue measures eighteen (18) feet in length and six (6) feet in width for a total of one hundred eight (108) square feet. The location of said privilege shall be as shown on print(s) kept on file with the Department of Business Affairs and Consumer Protection and the Office of the City Clerk. Said privilege shall be constructed in accordance with plans and specifications approved by the Department of Transportation (Division of Project Development).

This grant of privilege in the public way shall be subject to the provisions of Section 10-28-015 and all other required provisions of the Municipal Code of Chicago.

The grantee shall pay to the City of Chicago as compensation for the privilege Number 1101854 herein granted the sum of Four Hundred and no/100 Dollars ($400.00) per annum, in advance.

A 25% penalty will be added for payments received after due date.

The permit holder agrees to hold the City of Chicago harmless for any damage, relocation or replacement costs associated with damage, relocation or removal of private property caused by the City performing work in the public way.

Authority herein given and granted for a period of five (5) years from and after June 13, 2012.

La Sirena Clandestina.

[O2015-8738]

Be It Ordained by the City Council of the City of Chicago:

SECTION 1. Permission and authority are hereby given and granted to La Sirena Clandestina, upon the terms and subject to the conditions of this ordinance, to maintain and use, as now constructed, one (1) windscreen on the public right-of-way adjacent to its premises known as 954 West Fulton Market. Said windscreen at West Fulton Market measures eight point five eight (8.58) feet in length and three point five eight (3.58) feet in width for a total of thirty point seven two (30.72) square feet. The location of said privilege shall be as shown on print(s) kept on file with the Department of Business Affairs and Consumer Protection and the Office of the City Clerk. Said privilege shall be constructed in accordance with plans and specifications approved by the Department of Transportation (Division of Project Development).

This grant of privilege in the public way shall be subject to the provisions of Section 10-28-015 and all other required provisions of the Municipal Code of Chicago.

The grantee shall pay to the City of Chicago as compensation for the privilege Number 1111905 herein granted the sum of Four Hundred and no/100 Dollars ($400.00) per annum, in advance.

A 25% penalty will be added for payments received after due date.

The permit holder agrees to hold the City of Chicago harmless for any damage, relocation or replacement costs associated with damage, relocation or removal of private property caused by the City performing work in the public way.

Authority herein given and granted for a period of five (5) years from and after date of passage.

Lakeshore East Master Association.

[O2015-8805]

Be It Ordained by the City Council of the City of Chicago:

SECTION 1. Permission and authority are hereby given and granted to Lakeshore East Master Association, upon the terms and subject to the conditions of this ordinance, to

maintain and use, as now constructed, two (2) monuments on the public right-of-way adjacent to its premises known as 150 North Field Boulevard. Said monuments at North Field Boulevard measure two (2) at eight (8) feet in length and two (2) feet in width for a total of thirty-two (32) square feet. The location of said privilege shall be as shown on print(s) kept on file with the Department of Business Affairs and Consumer Protection and the Office of the City Clerk. Said privilege shall be constructed in accordance with plans and specifications approved by the Department of Planning and Development and the Department of Transportation (Division of Project Development).

This grant of privilege in the public way shall be subject to the provisions of Section 10-28-015 and all other required provisions of the Municipal Code of Chicago.

The grantee shall pay to the City of Chicago as compensation for the privilege Number 1120596 herein granted the sum of Eight Hundred and no/100 Dollars ($800.00) per annum, in advance.

A 25% penalty will be added for payments received after due date.

The permit holder agrees to hold the City of Chicago harmless for any damage, relocation or replacement costs associated with damage, relocation or removal of private property caused by the City performing work in the public way.

Authority herein given and granted for a period of five (5) years from and after November 30, 2015.

LaSalle Foundation.

[O2015-8736]

Be It Ordained by the City Council of the City of Chicago:

SECTION 1. Permission and authority are hereby given and granted to LaSalle Foundation, upon the terms and subject to the conditions of this ordinance, to maintain and use, as now constructed, one (1) landscaping on the public right-of-way for beautification purposes adjacent to its premises known as 1111 North Wells Street. Said landscaping at West Elm Street measures two hundred eighteen (218) feet in length and ten (10) feet in width for a total of two thousand one hundred eighty (2,180) square feet. The location of said privilege shall be as shown on print(s) kept on file with the Department of Business Affairs and Consumer Protection and the Office of the City Clerk. Said privilege shall be constructed in accordance with plans and specifications approved by the Department of Planning and Development and the Department of Transportation (Division of Project Development).

This grant of privilege in the public way shall be subject to the provisions of Section 10-28-015 and all other required provisions of the Municipal Code of Chicago.

The grantee shall pay to the City of Chicago as compensation for the privilege Number 1118792 herein granted the sum of Zero and no/100 Dollars ($0.00) per annum, in advance.

A 25% penalty will be added for payments received after due date.

The permit holder agrees to hold the City of Chicago harmless for any damage, relocation or replacement costs associated with damage, relocation or removal of private property caused by the City performing work in the public way.

Authority herein given and granted for a period of five (5) years from and after September 9, 2014.

Lazy Dog Antiques.

[O2015-8734]

Be It Ordained by the City Council of the City of Chicago:

SECTION 1. Permission and authority are hereby given and granted to Lazy Dog Antiques, upon the terms and subject to the conditions of this ordinance, to maintain and use one (1) sign projecting over the public right-of-way attached to its premises known as 1903 West Belmont Avenue. Said sign structure measures as follows: along West Belmont Avenue, at six (6) feet in length, four (4) feet in height and nine point eight three (9.83) feet above grade level. The location of said privilege shall be as shown on print(s) kept on file with the Department of Business Affairs and Consumer Protection and the Office of the City Clerk. Said privilege shall be constructed in accordance with plans and specifications approved by the Department of Transportation (Division of Project Development) and the Zoning Department -- Signs.

This grant of privilege in the public way shall be subject to the provisions of Section 10-28-015 and all other required provisions of the Municipal Code of Chicago.

The grantee shall pay to the City of Chicago as compensation for the privilege Number 1120763 herein granted the sum of Seventy-five and no/100 Dollars ($75.00) per annum, in advance.

A 25% penalty will be added for payments received after due date.

The permit holder agrees to hold the City of Chicago harmless for any damage, relocation or replacement costs associated with damage, relocation or removal of private property caused by the City performing work in the public way.

Authority herein given and granted for a period of five (5) years from and after September 9, 2014.

Liberty Temple Church Of God In Christ.

[O2015-8705]

Be It Ordained by the City Council of the City of Chicago:

SECTION 1. Permission and authority are hereby given and granted to Liberty Temple Church of God in Christ, upon the terms and subject to the conditions of this ordinance, to maintain and use, as now constructed, one (1) porch on the public right-of-way adjacent to its premises known as 5650 South Lowe Avenue. Existing porch/stairs along the public alley measures twenty-two (22) feet in length and encroaches the public way eleven (11) inches. The location of said privilege shall be as shown on print(s) kept on file with the Department of Business Affairs and Consumer Protection and the Office of the City Clerk. Said privilege shall be constructed in accordance with plans and specifications approved by the Department of Transportation (Division of Project Development).

This grant of privilege in the public way shall be subject to the provisions of Section 10-28-015 and all other required provisions of the Municipal Code of Chicago.

The grantee shall pay to the City of Chicago as compensation for the privilege Number 1119583 herein granted the sum of Four Hundred and no/100 Dollars ($400.00) per annum, in advance.

A 25% penalty will be added for payments received after due date.

The permit holder agrees to hold the City of Chicago harmless for any damage, relocation or replacement costs associated with damage, relocation or removal of private property caused by the City performing work in the public way.

Authority herein given and granted for a period of five (5) years from and after June 30, 2015.

Lincoln Property Company.

[O2015-8808]

Be It Ordained by the City Council of the City of Chicago:

SECTION 1. Permission and authority are hereby given and granted to Lincoln Property Company, upon the terms and subject to the conditions of this ordinance, to maintain and

use, as now constructed, eighteen (18) caissons under the public right-of-way adjacent to its premises known as 120 North LaSalle Street. Said caissons at North LaSalle Street measure two (2) at eight (8) feet in length and two point eight seven (2.87) feet in width for a total of forty-five point nine two (45.92) square feet. Existing caissons are approximately eighty-two (82) feet in depth. Said caissons at West Court Place measure three (3) at eight (8) feet in length and two point eight seven (2.87) feet in width for a total of sixty-eight point eight eight (68.88) square feet. Existing caissons are approximately eighty-two (82) feet in depth. Said caissons at West Court Place measure two (2) at eight (8) feet in length and one point seven five (1.75) feet in width for a total of twenty-eight (28) square feet. Existing caissons are approximately eighty-two (82) feet in depth. Said caisson at West Court Place measures one (1) at five (5) feet in length and point seven five (.75) foot in width for a total of three point seven five (3.75) square feet. Existing caisson is approximately eighty-two (82) feet in depth. Said caissons at east/west public alley measure seven (7) at three (3) feet in length and point two eight (.28) foot in width for a total of five point eight eight (5.88) square feet. Existing caissons are approximately eighty-two (82) feet in depth. Said caisson at east/west public alley measures one (1) at eight (8) feet in length and two point five one (2.51) feet in width for a total of twenty point zero eight (20.08) square feet. Existing caisson is approximately eighty-two (82) feet in depth. Said caisson at east/west public alley measures one (1) at six (6) feet in length and two point one six (2.16) feet in width for a total of twelve point nine six (12.96) square feet. Existing caisson is approximately eighty-two (82) feet in depth. Said caissons at east/west public alley measures one (1) at eight (8) feet in length and two point six one (2.61) feet in width for a total of twenty point eight eight (20.88) square feet. Existing caissons are approximately eighty-two (82) feet in depth. The location of said privilege shall be as shown on print(s) kept on file with the Department of Business Affairs and Consumer Protection and the Office of the City Clerk. Said privilege shall be constructed in accordance with plans and specifications approved by the Department of Planning and Development and the Department of Transportation (Office of Underground Coordination).

This grant of privilege in the public way shall be subject to the provisions of Section 10-28-015 and all other required provisions of the Municipal Code of Chicago.

The grantee shall pay to the City of Chicago as compensation for the privilege Number 1117309 herein granted the sum of Four Hundred and no/100 Dollars ($400.00) per annum, in advance.

A 25% penalty will be added for payments received after due date.

The permit holder agrees to hold the City of Chicago harmless for any damage, relocation or replacement costs associated with damage, relocation or removal of private property caused by the City performing work in the public way.

Authority herein given and granted for a period of five (5) years from and after March 22, 2015.

Los Globos Ballroom.

[O2015-8727]

Be It Ordained by the City Council of the City of Chicago:

SECTION 1. Permission and authority are hereby given and granted to Los Globos Ballroom, upon the terms and subject to the conditions of this ordinance, to maintain and use two (2) signs projecting over the public right-of-way attached to its premises known as 3059 South Central Park Avenue. Said sign structure measures as follows: along South Central Park Avenue, one (1) at twenty-four (24) feet in length, three (3) feet in height and twelve point two five (12.25) feet above grade level. Said sign structure measures as follows: along West 31st Street, one (1) at twenty-three (23) feet in length, two point five eight (2.58) feet in height and twelve point seven five (12.75) feet above grade level. The location of said privilege shall be as shown on print(s) kept on file with the Department of Business Affairs and Consumer Protection and the Office of the City Clerk. Said privilege shall be constructed in accordance with plans and specifications approved by the Department of Transportation (Division of Project Development) and the Zoning Department -- Signs.

This grant of privilege in the public way shall be subject to the provisions of Section 10-28-015 and all other required provisions of the Municipal Code of Chicago.

The grantee shall pay to the City of Chicago as compensation for the privilege Number 1114503 herein granted the sum of Six Hundred and no/100 Dollars ($600.00) per annum, in advance.

A 25% penalty will be added for payments received after due date.

The permit holder agrees to hold the City of Chicago harmless for any damage, relocation or replacement costs associated with damage, relocation or removal of private property caused by the City performing work in the public way.

Authority herein given and granted for a period of five (5) years from and after date of passage.

M&R Development LLC.

[O2015-8766]

Be It Ordained by the City Council of the City of Chicago:

SECTION 1. Permission and authority are hereby given and granted to M&R Development LLC, upon the terms and subject to the conditions of this ordinance, to construct, install, maintain and use twenty-nine (29) caissons under the public right-of-way

adjacent to its premises known as 1025 West Addison Street. Said caissons at West Addison Street measure eleven (11) at six point four two (6.42) feet in length and one point five eight (1.58) feet in width for a total of one hundred eleven point five eight (111.58) square feet and one (1) at two point two five (2.25) feet in length and one point five eight (1.58) feet in width for a total of three point five six (3.56) square feet. Said caissons shall be approximately forty (40) feet below grade level. Said caissons at North Sheffield Avenue measure one (1) at five point seven five (5.75) feet in length and one point eight three (1.83) feet in width for a total of ten point five two (10.52) square feet, one (1) at six point five (6.5) feet in length and one point six seven (1.67) feet in width for a total of ten point eight six (10.86) square feet, one (1) at six point two five (6.25) feet in length and one point five (1.5) feet in width for a total of nine point three eight (9.38) square feet, one (1) at six (6) feet in length and one point three three (1.33) feet in width for a total of seven point nine eight (7.98) square feet, one (1) at five point seven five (5.75) feet in length and one point two five (1.25) feet in width for a total of seven point one nine (7.19) square feet, one (1) at five point three three (5.33) feet in length and one point zero eight (1.08) feet in width for a total of five point seven six (5.76) square feet and one (1) at four point five eight (4.58) feet in length and point nine two (.92) foot in width for a total of four point two one (4.21) square feet. Said caissons shall be approximately forty (40) feet below grade level. Said caissons at east/west public alley measure one (1) at seven (7) feet in length and two point zero eight (2.08) feet in width for a total of fourteen point five six (14.56) square feet, one (1) at six point six six (6.66) feet in length and two point zero eight (2.08) feet in width for a total of thirteen point eight five (13.85) square feet and two (2) at ten point three three (10.33) feet in length and three point five eight (3.58) feet in width for a total of seventy-three point nine six (73.96) square feet. Said caissons shall be approximately forty (40) feet below grade level. Said caissons at north/south public alley measure one (1) at seven point five eight (7.58) feet in length and two point seven five (2.75) feet in width for a total of twenty point eight five (20.85) square feet, one (1) at seven point five (7.5) feet in length and two point five eight (2.58) feet in width for a total of nineteen point three five (19.35) square feet, one (1) at seven point two five (7.25) feet in length and two point three three (2.33) feet in width for a total of sixteen point eight nine (16.89) square feet, one (1) at six (6) feet in length and one point four one (1.41) feet in width for a total of eight point four six (8.46) square feet, one (1) at five point six six (5.66) feet in length and one point one six (1.16) feet in width for a total of six point five seven (6.57) square feet and one (1) at two point eight three (2.83) feet in length and one (1) foot in width for a total of two point eight three (2.83) square feet. Said caissons shall be approximately forty (40) feet below grade level. The location of said privilege shall be as shown on print(s) kept on file with the Department of Business Affairs and Consumer Protection and the Office of the City Clerk. Said privilege shall be constructed in accordance with plans and specifications approved by the Department of Planning and Development and the Department of Transportation (Office of Underground Coordination).

This grant of privilege in the public way shall be subject to the provisions of Section 10-28-015 and all other required provisions of the Municipal Code of Chicago.

The grantee shall pay to the City of Chicago as compensation for the privilege Number 1120845 herein granted the sum of Four Hundred and no/100 Dollars ($400.00) per annum, in advance.

A 25% penalty will be added for payments received after due date.

The permit holder agrees to hold the City of Chicago harmless for any damage, relocation or replacement costs associated with damage, relocation or removal of private property caused by the City performing work in the public way.

Authority herein given and granted for a period of five (5) years from and after date of passage.

MB Financial Bank.

[O2015-8745]

Be It Ordained by the City Council of the City of Chicago:

SECTION 1. Permission and authority are hereby given and granted to MB Financial Bank, upon the terms and subject to the conditions of this ordinance, to maintain and use, as now constructed, four (4) planters on the public right-of-way for beautification purposes adjacent to its premises known as 800 West Madison Street. Said planters at West Madison Street measure two (2) at forty (40) feet in length and seven (7) feet in width for a total of five hundred sixty (560) square feet, one (1) at fifteen (15) feet in length and seven (7) feet in width for a total of one hundred five (105) square feet and one (1) at fifteen (15) feet in length and seven (7) feet in width for a total of one hundred five (105) square feet. Grantee must allow the required clear and unobstructed space for pedestrian passage at all times per rules and regulations approved by the Department of Transportation. The location of said privilege shall be as shown on print(s) kept on file with the Department of Business Affairs and Consumer Protection and the Office of the City Clerk. Said privilege shall be constructed in accordance with plans and specifications approved by the Department of Planning and Development and the Department of Transportation (Division of Project Development).

This grant of privilege in the public way shall be subject to the provisions of Section 10-28-015 and all other required provisions of the Municipal Code of Chicago.

The grantee shall pay to the City of Chicago as compensation for the privilege Number 1119852 herein granted the sum of Zero and no/100 Dollars ($0.00) per annum, in advance.

A 25% penalty will be added for payments received after due date.

The permit holder agrees to hold the City of Chicago harmless for any damage, relocation or replacement costs associated with damage, relocation or removal of private property caused by the City performing work in the public way.

Authority herein given and granted for a period of five (5) years from and after May 5, 2014.

McDonald's.

[O2015-8724]

Be It Ordained by the City Council of the City of Chicago:

SECTION 1. Permission and authority are hereby given and granted to McDonald's, upon the terms and subject to the conditions of this ordinance, to maintain and use one (1) sign projecting over the public right-of-way attached to its premises known as 4038 West Belmont Avenue. Said sign structure measures as follows: along West Belmont Avenue, at fifteen (15) feet in length, twenty-five (25) feet in height and eight point five eight (8.58) feet above grade level. The location of said privilege shall be as shown on print(s) kept on file with the Department of Business Affairs and Consumer Protection and the Office of the City Clerk. Said privilege shall be constructed in accordance with plans and specifications approved by the Department of Transportation (Division of Project Development) and the Zoning Department -- Signs.

This grant of privilege in the public way shall be subject to the provisions of Section 10-28-015 and all other required provisions of the Municipal Code of Chicago.

The grantee shall pay to the City of Chicago as compensation for the privilege Number 1120256 herein granted the sum of Three Hundred and no/100 Dollars ($300.00) per annum, in advance.

A 25% penalty will be added for payments received after due date.

The permit holder agrees to hold the City of Chicago harmless for any damage, relocation or replacement costs associated with damage, relocation or removal of private property caused by the City performing work in the public way.

Authority herein given and granted for a period of five (5) years from and after January 13, 2014.

MetroPCS Authorized Dealer.

[O2015-8662]

Be It Ordained by the City Council of the City of Chicago:

SECTION 1. Permission and authority are hereby given and granted to MetroPCS Authorized Dealer, upon the terms and subject to the conditions of this ordinance, to maintain

and use one (1) sign projecting over the public right-of-way attached to its premises known as 312 East 47th Street. Said sign structure measures as follows: along East 47th Street, at fourteen (14) feet in length, two (2) feet in height and ten (10) feet above grade level. The location of said privilege shall be as shown on print(s) kept on file with the Department of Business Affairs and Consumer Protection and the Office of the City Clerk. Said privilege shall be constructed in accordance with plans and specifications approved by the Department of Transportation (Division of Project Development) and the Zoning Department -- Signs.

This grant of privilege in the public way shall be subject to the provisions of Section 10-28-015 and all other required provisions of the Municipal Code of Chicago.

The grantee shall pay to the City of Chicago as compensation for the privilege Number 1117008 herein granted the sum of Three Hundred and no/100 Dollars ($300.00) per annum, in advance.

A 25% penalty will be added for payments received after due date.

The permit holder agrees to hold the City of Chicago harmless for any damage, relocation or replacement costs associated with damage, relocation or removal of private property caused by the City performing work in the public way.

Authority herein given and granted for a period of five (5) years from and after date of passage.

Metropolitan Pier And Exposition Authority.

[O2015-8672]

Be It Ordained by the City Council of the City of Chicago:

SECTION 1. Permission and authority are hereby given and granted to Metropolitan Pier and Exposition Authority, upon the terms and subject to the conditions of this ordinance, to construct, install, maintain and use two (2) pedestrian bridges projecting over the public right-of-way adjacent to its premises known as 301 East Cermak Road. Said pedestrian bridge at East Cermak Road measures one (1) at one hundred eighty-eight point eight three (188.83) feet in length and thirteen point nine two (13.92) feet in width for a total of two thousand six hundred twenty-eight point five one (2,628.51) square feet. Said bridge shall be a minimum of at least seventeen (17) feet, seven (7) inches above grade level. Said pedestrian bridge at South Prairie Avenue measures one (1) at one hundred nine point eight three (109.83) feet in length and thirteen point nine two (13.92) feet in width for a total of one thousand five hundred twenty-eight point eight three (1,528.83) square feet. Said bridge shall be a minimum of at least seventeen (17) feet, eleven (11) inches above grade level.

The location of said privilege shall be as shown on print(s) kept on file with the Department of Business Affairs and Consumer Protection and the Office of the City Clerk. Said privilege shall be constructed in accordance with plans and specifications approved by the Department of Planning and Development, the Department of Transportation (Division of Project Development) and the Department of Transportation (Office of Underground Coordination).

This grant of privilege in the public way shall be subject to the provisions of Section 10-28-015 and all other required provisions of the Municipal Code of Chicago.

The grantee shall pay to the City of Chicago as compensation for the privilege Number 1120057 herein granted the sum of One Thousand Ninety-one and no/100 Dollars ($1,091.00) per annum, in advance.

A 25% penalty will be added for payments received after due date.

The permit holder agrees to hold the City of Chicago harmless for any damage, relocation or replacement costs associated with damage, relocation or removal of private property caused by the City performing work in the public way.

Authority herein given and granted for a period of five (5) years from and after date of passage.

Michael L. Connolly DDS.

[O2015-8763]

Be It Ordained by the City Council of the City of Chicago:

SECTION 1. Permission and authority are hereby given and granted to Michael L. Connolly DDS, upon the terms and subject to the conditions of this ordinance, to maintain and use one (1) sign projecting over the public right-of-way attached to its premises known as 6019 North Cicero Avenue. Said sign structure measures as follows: along North Cicero Avenue, at nine (9) feet in length, two point one seven (2.17) feet in height and eleven (11) feet above grade level. The location of said privilege shall be as shown on print(s) kept on file with the Department of Business Affairs and Consumer Protection and the Office of the City Clerk. Said privilege shall be constructed in accordance with plans and specifications approved by the Department of Transportation (Division of Project Development) and the Zoning Department -- Signs.

This grant of privilege in the public way shall be subject to the provisions of Section 10-28-015 and all other required provisions of the Municipal Code of Chicago.

The grantee shall pay to the City of Chicago as compensation for the privilege Number 1120780 herein granted the sum of One Hundred and no/100 Dollars ($100.00) per annum, in advance.

A 25% penalty will be added for payments received after due date.

The permit holder agrees to hold the City of Chicago harmless for any damage, relocation or replacement costs associated with damage, relocation or removal of private property caused by the City performing work in the public way.

Authority herein given and granted for a period of five (5) years from and after November 10, 2015.

Michaels Development.

[O2015-8669]

Be It Ordained by the City Council of the City of Chicago:

SECTION 1. Permission and authority are hereby given and granted to Michaels Development, upon the terms and subject to the conditions of this ordinance, to maintain and use, as now constructed, one (1) irrigation system under the public right-of-way adjacent to its premises known as 4220 -- 4234 South Prairie Avenue. Said irrigation system at South Prairie Avenue measures three hundred forty-two (342) feet in length and eighteen (18) feet in width for a total of six thousand one hundred fifty-six (6,156) square feet. Existing irrigation system is approximately nine (9) inches in depth. The location of said privilege shall be as shown on print(s) kept on file with the Department of Business Affairs and Consumer Protection and the Office of the City Clerk. Said privilege shall be constructed in accordance with plans and specifications approved by the Department of Transportation (Office of Underground Coordination) and the Department of Water Management.

This grant of privilege in the public way shall be subject to the provisions of Section 10-28-015 and all other required provisions of the Municipal Code of Chicago.

The grantee shall pay to the City of Chicago as compensation for the privilege Number 1120716 herein granted the sum of Four Hundred and no/100 Dollars ($400.00) per annum, in advance.

A 25% penalty will be added for payments received after due date.

The permit holder agrees to hold the City of Chicago harmless for any damage, relocation or replacement costs associated with damage, relocation or removal of private property caused by the City performing work in the public way.

Authority herein given and granted for a period of five (5) years from and after July 29, 2014.

Midway Sub.

[O2015-8700]

Be It Ordained by the City Council of the City of Chicago:

SECTION 1. Permission and authority are hereby given and granted to Midway Sub, upon the terms and subject to the conditions of this ordinance, to maintain and use one (1) sign projecting over the public right-of-way attached to its premises known as 6421 West Archer Avenue. Said sign structure measures as follows: along West Archer Avenue, at ten (10) feet in length, five (5) feet in height and twenty-four (24) feet above grade level. The location of said privilege shall be as shown on print(s) kept on file with the Department of Business Affairs and Consumer Protection and the Office of the City Clerk. Said privilege shall be constructed in accordance with plans and specifications approved by the Department of Transportation (Division of Project Development) and the Zoning Department -- Signs.

This grant of privilege in the public way shall be subject to the provisions of Section 10-28-015 and all other required provisions of the Municipal Code of Chicago.

The grantee shall pay to the City of Chicago as compensation for the privilege Number 1120735 herein granted the sum of Three Hundred and no/100 Dollars ($300.00) per annum, in advance.

A 25% penalty will be added for payments received after due date.

The permit holder agrees to hold the City of Chicago harmless for any damage, relocation or replacement costs associated with damage, relocation or removal of private property caused by the City performing work in the public way.

Authority herein given and granted for a period of five (5) years from and after November 10, 2015.

Midwest Automotive Specialist.

[O2015-8714]

Be It Ordained by the City Council of the City of Chicago:

SECTION 1. Permission and authority are hereby given and granted to Midwest Automotive Specialist, upon the terms and subject to the conditions of this ordinance, to

maintain and use one (1) sign projecting over the public right-of-way attached to its premises known as 3701 West Armitage Avenue. Said sign structure measures as follows: along West Armitage Avenue, at six point five (6.5) feet in length, seven (7) feet in height and twelve (12) feet above grade level. The location of said privilege shall be as shown on print(s) kept on file with the Department of Business Affairs and Consumer Protection and the Office of the City Clerk. Said privilege shall be constructed in accordance with plans and specifications approved by the Department of Transportation (Division of Project Development) and the Zoning Department -- Signs.

This grant of privilege in the public way shall be subject to the provisions of Section 10-28-015 and all other required provisions of the Municipal Code of Chicago.

The grantee shall pay to the City of Chicago as compensation for the privilege Number 1120801 herein granted the sum of Three Hundred and no/100 Dollars ($300.00) per annum, in advance.

A 25% penalty will be added for payments received after due date.

The permit holder agrees to hold the City of Chicago harmless for any damage, relocation or replacement costs associated with damage, relocation or removal of private property caused by the City performing work in the public way.

Authority herein given and granted for a period of five (5) years from and after date of passage.

Mounsef International.

[O2015-8739]

Be It Ordained by the City Council of the City of Chicago:

SECTION 1. Permission and authority are hereby given and granted to Mounsef International, upon the terms and subject to the conditions of this ordinance, to maintain and use, as now constructed, six (6) light fixtures projecting over the public right-of-way adjacent to its premises known as 4738 North Kedzie Avenue. Said light fixtures at North Kedzie Avenue measure six (6) at one (1) foot in length, point five (.5) foot in width and sixteen (16) feet above grade level. The location of said privilege shall be as shown on print(s) kept on file with the Department of Business Affairs and Consumer Protection and the Office of the City Clerk. Said privilege shall be constructed in accordance with plans and specifications approved by the Department of Transportation (Division of Project Development).

This grant of privilege in the public way shall be subject to the provisions of Section 10-28-015 and all other required provisions of the Municipal Code of Chicago.

The grantee shall pay to the City of Chicago as compensation for the privilege Number 1109856 herein granted the sum of One Hundred and no/100 Dollars ($100.00) per annum, in advance.

A 25% penalty will be added for payments received after due date.

The permit holder agrees to hold the City of Chicago harmless for any damage, relocation or replacement costs associated with damage, relocation or removal of private property caused by the City performing work in the public way.

Authority herein given and granted for a period of five (5) years from and after November 19, 2013.

Mr. D's Snack Shop.

[O2015-8733]

Be It Ordained by the City Council of the City of Chicago:

SECTION 1. Permission and authority are hereby given and granted to Mr. D's Snack Shop, upon the terms and subject to the conditions of this ordinance, to maintain and use one (1) sign projecting over the public right-of-way attached to its premises known as 6656 West Diversey Avenue. Said sign structure measures as follows: along West Diversey Avenue, at four (4) feet in length, six (6) feet in height and eighteen (18) feet above grade level. The location of said privilege shall be as shown on print(s) kept on file with the Department of Business Affairs and Consumer Protection and the Office of the City Clerk. Said privilege shall be constructed in accordance with plans and specifications approved by the Department of Transportation (Division of Project Development) and the Zoning Department -- Signs.

This grant of privilege in the public way shall be subject to the provisions of Section 10-28-015 and all other required provisions of the Municipal Code of Chicago.

The grantee shall pay to the City of Chicago as compensation for the privilege Number 1120693 herein granted the sum of One Hundred and no/100 Dollars ($100.00) per annum, in advance.

A 25% penalty will be added for payments received after due date.

The permit holder agrees to hold the City of Chicago harmless for any damage, relocation or replacement costs associated with damage, relocation or removal of private property caused by the City performing work in the public way.

Authority herein given and granted for a period of five (5) years from and after November 10, 2015.

My Sister's Closet.

[O2015-8771]

Be It Ordained by the City Council of the City of Chicago:

SECTION 1. Permission and authority are hereby given and granted to My Sister's Closet, upon the terms and subject to the conditions of this ordinance, to construct, install, maintain and use one (1) planter on the public right-of-way for beautification purposes adjacent to its premises known as 5413 -- 5417 West Devon Avenue. Said planter at West Devon Avenue measures one (1) foot in length and one point eight three (1.83) feet in width for a total of one point eight three (1.83) square feet. Grantee must allow the required clear and unobstructed space for pedestrian passage at all times per rules and regulations approved by the Department of Transportation. The location of said privilege shall be as shown on print(s) kept on file with the Department of Business Affairs and Consumer Protection and the Office of the City Clerk. Said privilege shall be constructed in accordance with plans and specifications approved by the Department of Planning and Development and the Department of Transportation (Division of Project Development).

This grant of privilege in the public way shall be subject to the provisions of Section 10-28-015 and all other required provisions of the Municipal Code of Chicago.

The grantee shall pay to the City of Chicago as compensation for the privilege Number 1119547 herein granted the sum of Zero and no/100 Dollars ($0.00) per annum, in advance.

A 25% penalty will be added for payments received after due date.

The permit holder agrees to hold the City of Chicago harmless for any damage, relocation or replacement costs associated with damage, relocation or removal of private property caused by the City performing work in the public way.

Authority herein given and granted for a period of five (5) years from and after date of passage.

Nail Story.

[O2015-8767]

Be It Ordained by the City Council of the City of Chicago:

SECTION 1. Permission and authority are hereby given and granted to Nail Story, upon

the terms and subject to the conditions of this ordinance, to maintain and use two (2) signs projecting over the public right-of-way attached to its premises known as 930 West Diversey Parkway. Said sign structures measure as follows: along West Diversey Parkway, one (1) at five point six three (5.63) feet in length, three point four six (3.46) feet in height and twelve point two five (12.25) feet above grade level and one (1) at ten (10) feet in length, two point five (2.5) feet in height and ten point six seven (10.67) feet above grade level. The location of said privilege shall be as shown on print(s) kept on file with the Department of Business Affairs and Consumer Protection and the Office of the City Clerk. Said privilege shall be constructed in accordance with plans and specifications approved by the Department of Transportation (Division of Project Development) and the Zoning Department -- Signs.

This grant of privilege in the public way shall be subject to the provisions of Section 10-28-015 and all other required provisions of the Municipal Code of Chicago.

The grantee shall pay to the City of Chicago as compensation for the privilege Number 1120187 herein granted the sum of Four Hundred and no/100 Dollars ($400.00) per annum, in advance.

A 25% penalty will be added for payments received after due date.

The permit holder agrees to hold the City of Chicago harmless for any damage, relocation or replacement costs associated with damage, relocation or removal of private property caused by the City performing work in the public way.

Authority herein given and granted for a period of five (5) years from and after date of passage.

Nano Sushi.

[O2015-8788]

Be It Ordained by the City Council of the City of Chicago:

SECTION 1. Permission and authority are hereby given and granted to Nano Sushi, upon the terms and subject to the conditions of this ordinance, to maintain and use, as now constructed, nine (9) light fixtures projecting over the public right-of-way adjacent to its premises known as 4256 North Western Avenue. Said light fixtures at North Western Avenue measure three (3) at one (1) foot in length, point five (.5) foot in width and ten (10) feet above grade level. Said light fixtures at West Cullom Avenue measure six (6) at one (1) foot in length, point five (.5) foot in width and ten (10) feet above grade level. The location of said privilege shall be as shown on print(s) kept on file with the Department of Business Affairs and Consumer Protection and the Office of the City Clerk. Said privilege shall be constructed in accordance with plans and specifications approved by the Department of Transportation (Division of Project Development).

This grant of privilege in the public way shall be subject to the provisions of Section 10-28-015 and all other required provisions of the Municipal Code of Chicago.

The grantee shall pay to the City of Chicago as compensation for the privilege Number 1120734 herein granted the sum of Seventy-five and no/100 Dollars ($75.00) per annum, in advance.

A 25% penalty will be added for payments received after due date.

The permit holder agrees to hold the City of Chicago harmless for any damage, relocation or replacement costs associated with damage, relocation or removal of private property caused by the City performing work in the public way.

Authority herein given and granted for a period of five (5) years from and after October 6, 2015.

Nano's Hair & Day Spa, Inc.

[O2015-8773]

Be It Ordained by the City Council of the City of Chicago:

SECTION 1. Permission and authority are hereby given and granted to Nano's Hair & Day Spa, Inc., upon the terms and subject to the conditions of this ordinance, to construct, install, maintain and use one (1) planter on the public right-of-way for beautification purposes adjacent to its premises known as 5339 West Devon Avenue. Said planter at West Devon Avenue measures one (1) foot in length and one point eight three (1.83) feet in width for a total of one point eight three (1.83) square feet. Grantee must allow the required clear and unobstructed space for pedestrian passage at all times per rules and regulations approved by the Department of Transportation. The location of said privilege shall be as shown on print(s) kept on file with the Department of Business Affairs and Consumer Protection and the Office of the City Clerk. Said privilege shall be constructed in accordance with plans and specifications approved by the Department of Planning and Development and the Department of Transportation (Division of Project Development).

This grant of privilege in the public way shall be subject to the provisions of Section 10-28-015 and all other required provisions of the Municipal Code of Chicago.

The grantee shall pay to the City of Chicago as compensation for the privilege Number 1119456 herein granted the sum of Zero and no/100 Dollars ($0.00) per annum, in advance.

A 25% penalty will be added for payments received after due date.

The permit holder agrees to hold the City of Chicago harmless for any damage, relocation or replacement costs associated with damage, relocation or removal of private property caused by the City performing work in the public way.

Authority herein given and granted for a period of five (5) years from and after date of passage.

Northwestern Memorial Hospital.
(710 N. Faribanks Ct.)
(Emergency Security Phones)

[O2015-8804]

Be It Ordained by the City Council of the City of Chicago:

SECTION 1. Permission and authority are hereby given and granted to Northwestern Memorial Hospital, upon the terms and subject to the conditions of this ordinance, to maintain and use, as now constructed, two (2) emergency security phones on the public right-of-way for security purposes adjacent to its premises known as 710 North Fairbanks Court. Said emergency security phone at East Superior Street measures one (1) at one (1) foot in length, one (1) foot in width and twelve (12) feet in height. Said emergency security phone at East Huron Street measures one (1) at one (1) foot in length, one (1) foot in width and twelve (12) feet in height. The location of said privilege shall be as shown on print(s) kept on file with the Department of Business Affairs and Consumer Protection and the Office of the City Clerk. Said privilege shall be constructed in accordance with plans and specifications approved by the Department of Planning and Development and the Department of Transportation (Division of Project Development).

This grant of privilege in the public way shall be subject to the provisions of Section 10-28-015 and all other required provisions of the Municipal Code of Chicago.

The grantee shall pay to the City of Chicago as compensation for the privilege Number 1120755 herein granted the sum of Zero and no/100 Dollars ($0.00) per annum, in advance.

A 25% penalty will be added for payments received after due date.

The permit holder agrees to hold the City of Chicago harmless for any damage, relocation or replacement costs associated with damage, relocation or removal of private property caused by the City performing work in the public way.

Authority herein given and granted for a period of five (5) years from and after November 15, 2015.

Northwestern Memorial Hospital.
(710 N. Fairbanks Ct.)
(Kiosks)

[O2015-8806]

Be It Ordained by the City Council of the City of Chicago:

SECTION 1. Permission and authority are hereby given and granted to Northwestern Memorial Hospital, upon the terms and subject to the conditions of this ordinance, to maintain and use, as now constructed, two (2) kiosks on the public right-of-way adjacent to its premises known as 710 North Fairbanks Court. Said kiosk at East Huron Street measures one (1) at two (2) feet in length and one (1) foot in width for a total of two (2) square feet. Existing kiosk is approximately five (5) feet in height. Said kiosk at East Superior Street measures one (1) at two (2) feet in length and one (1) foot in width for a total of two (2) square feet. Existing kiosk is approximately five (5) feet in height. The location of said privilege shall be as shown on print(s) kept on file with the Department of Business Affairs and Consumer Protection and the Office of the City Clerk. Said privilege shall be constructed in accordance with plans and specifications approved by the Department of Transportation (Division of Project Development) and the Zoning Department -- Signs.

This grant of privilege in the public way shall be subject to the provisions of Section 10-28-015 and all other required provisions of the Municipal Code of Chicago.

The grantee shall pay to the City of Chicago as compensation for the privilege Number 1120840 herein granted the sum of Eight Hundred and no/100 Dollars ($800.00) per annum, in advance.

A 25% penalty will be added for payments received after due date.

The permit holder agrees to hold the City of Chicago harmless for any damage, relocation or replacement costs associated with damage, relocation or removal of private property caused by the City performing work in the public way.

Authority herein given and granted for a period of five (5) years from and after November 15, 2015.

Northwestern Memorial Hospital.
(710 N. Fairbanks Ct.)
(Light Fixtures)

[O2015-8807]

Be It Ordained by the City Council of the City of Chicago:

SECTION 1. Permission and authority are hereby given and granted to Northwestern Memorial Hospital, upon the terms and subject to the conditions of this ordinance, to maintain

and use, as now constructed, seventeen (17) light fixtures projecting over the public right-of-way adjacent to its premises known as 710 North Fairbanks Court. Said light fixtures at center drive measure nine (9) at one (1) foot in length, two (2) feet in width and twenty-two point zero eight (22.08) feet above grade level. Said light fixtures at North Fairbanks Court measure six (6) at one (1) foot in length, two (2) feet in width and twenty-two point zero eight (22.08) feet above grade level. Said light fixtures at North St. Clair Street measure two (2) at one (1) foot in length, two (2) feet in width and twenty-two point zero eight (22.08) feet above grade level. The location of said privilege shall be as shown on print(s) kept on file with the Department of Business Affairs and Consumer Protection and the Office of the City Clerk. Said privilege shall be constructed in accordance with plans and specifications approved by the Department of Transportation (Division of Project Development).

This grant of privilege in the public way shall be subject to the provisions of Section 10-28-015 and all other required provisions of the Municipal Code of Chicago.

The grantee shall pay to the City of Chicago as compensation for the privilege Number 1120747 herein granted the sum of One Hundred Fifty-five and no/100 Dollars ($155.00) per annum, in advance.

A 25% penalty will be added for payments received after due date.

The permit holder agrees to hold the City of Chicago harmless for any damage, relocation or replacement costs associated with damage, relocation or removal of private property caused by the City performing work in the public way.

Authority herein given and granted for a period of five (5) years from and after November 15, 2015.

Northwestern Memorial Hospital.
(710 N. Fairbanks Ct.)
(Planters)

[O2015-8809]

Be It Ordained by the City Council of the City of Chicago:

SECTION 1. Permission and authority are hereby given and granted to Northwestern Memorial Hospital, upon the terms and subject to the conditions of this ordinance, to maintain and use, as now constructed, five (5) planters on the public right-of-way for beautification purposes adjacent to its premises known as 710 North Fairbanks Court. Said planter at East Huron Street measures one (1) at seventy-eight point nine (78.9) feet in length and seven point six (7.6) feet in width for a total of five hundred ninety-nine point six four (599.64) square feet. Said planter at East Huron Street measures one (1) at fifty-two point six (52.6) feet in

length and seven point six (7.6) feet in width for a total of three hundred ninety-nine point seven six (399.76) square feet. Said planter at East Superior Street measures one (1) at forty-one point three (41.3) feet in length and seven point six (7.6) feet in width for a total of three hundred thirteen point eight eight (313.88) square feet. Grantee must allow the required clear and unobstructed space for pedestrian passage at all times per rules and regulations approved by the Department of Transportation. The location of said privilege shall be as shown on print(s) kept on file with the Department of Business Affairs and Consumer Protection and the Office of the City Clerk. Said privilege shall be constructed in accordance with plans and specifications approved by the Department of Planning and Development and the Department of Transportation (Division of Project Development).

This grant of privilege in the public way shall be subject to the provisions of Section 10-28-015 and all other required provisions of the Municipal Code of Chicago.

The grantee shall pay to the City of Chicago as compensation for the privilege Number 1120746 herein granted the sum of Zero and no/100 Dollars ($0.00) per annum, in advance.

A 25% penalty will be added for payments received after due date.

The permit holder agrees to hold the City of Chicago harmless for any damage, relocation or replacement costs associated with damage, relocation or removal of private property caused by the City performing work in the public way.

Authority herein given and granted for a period of five (5) years from and after November 15, 2015.

Northwestern Memorial Hospital.
(441 E. Ontario St.)
(Caissons)

[O2015-8801]

Be It Ordained by the City Council of the City of Chicago:

SECTION 1. Permission and authority are hereby given and granted to Northwestern Memorial Hospital, upon the terms and subject to the conditions of this ordinance, to maintain and use, as now constructed, fifteen (15) caissons under the public right-of-way adjacent to

its premises known as 441 East Ontario Street. Said caissons at East Ontario Street measure eleven (11) at one (1) foot in length and two (2) feet in width for a total of twenty-two (22) square feet. Existing caissons are approximately ninety (90) feet below grade level. Said caissons at East Ohio Street measure four (4) at one (1) foot in length and two point five eight (2.58) feet in width for a total of ten point three two (10.32) square feet. Existing caissons are approximately ninety (90) feet below grade level. The location of said privilege shall be as shown on print(s) kept on file with the Department of Business Affairs and Consumer Protection and the Office of the City Clerk. Said privilege shall be constructed in accordance with plans and specifications approved by the Department of Planning and Development and the Department of Transportation (Office of Underground Coordination).

This grant of privilege in the public way shall be subject to the provisions of Section 10-28-015 and all other required provisions of the Municipal Code of Chicago.

The grantee shall pay to the City of Chicago as compensation for the privilege Number 1120657 herein granted the sum of Four Hundred and no/100 Dollars ($400.00) per annum, in advance.

A 25% penalty will be added for payments received after due date.

The permit holder agrees to hold the City of Chicago harmless for any damage, relocation or replacement costs associated with damage, relocation or removal of private property caused by the City performing work in the public way.

Authority herein given and granted for a period of five (5) years from and after November 10, 2015.

Northwestern Memorial Hospital.
(441 E. Ontario St.)
(Sheetings)

[O2015-8812]

Be It Ordained by the City Council of the City of Chicago:

SECTION 1. Permission and authority are hereby given and granted to Northwestern Memorial Hospital, upon the terms and subject to the conditions of this ordinance, to maintain and use, as now constructed, two (2) sheetings under the public right-of-way adjacent to its premises known as 441 East Ontario Street. Said sheeting at East Ohio Street measures one (1) at one hundred ninety-nine (199) feet in length and one (1) foot in width for a total of one hundred ninety-nine (199) square feet. Existing sheeting is approximately seventy (70) feet in depth. Said sheeting at East Ontario Street measures one (1) at one hundred ninety-nine (199) feet in length and one (1) foot in width for a total of one hundred ninety-nine (199) square feet. Existing sheeting is approximately seventy (70) feet in depth.

The location of said privilege shall be as shown on print(s) kept on file with the Department of Business Affairs and Consumer Protection and the Office of the City Clerk. Said privilege shall be constructed in accordance with plans and specifications approved by the Department of Planning and Development and the Department of Transportation (Office of Underground Coordination).

This grant of privilege in the public way shall be subject to the provisions of Section 10-28-015 and all other required provisions of the Municipal Code of Chicago.

The grantee shall pay to the City of Chicago as compensation for the privilege Number 1120658 herein granted the sum of Eight Hundred and no/100 Dollars ($800.00) per annum, in advance.

A 25% penalty will be added for payments received after due date.

The permit holder agrees to hold the City of Chicago harmless for any damage, relocation or replacement costs associated with damage, relocation or removal of private property caused by the City performing work in the public way.

Authority herein given and granted for a period of five (5) years from and after November 10, 2015.

Northwestern Memorial Hospital.
(441 E. Ontario St.)
(Tree Grates)

[O2015-8810]

Be It Ordained by the City Council of the City of Chicago:

SECTION 1. Permission and authority are hereby given and granted to Northwestern Memorial Hospital, upon the terms and subject to the conditions of this ordinance, to maintain and use, as now constructed, five (5) tree grates on the public right-of-way adjacent to its premises known as 441 East Ontario Street. Said tree grates at East Ontario Street measure five (5) at five (5) feet in length and five (5) feet in width for a total of one hundred twenty-five (125) square feet. The location of said privilege shall be as shown on print(s) kept on file with the Department of Business Affairs and Consumer Protection and the Office of the City Clerk. Said privilege shall be constructed in accordance with plans and specifications approved by the Department of Planning and Development and the Department of Transportation (Division of Project Development).

This grant of privilege in the public way shall be subject to the provisions of Section 10-28-015 and all other required provisions of the Municipal Code of Chicago.

The grantee shall pay to the City of Chicago as compensation for the privilege Number 1120659 herein granted the sum of Zero and no/100 Dollars ($0.00) per annum, in advance.

A 25% penalty will be added for payments received after due date.

The permit holder agrees to hold the City of Chicago harmless for any damage, relocation or replacement costs associated with damage, relocation or removal of private property caused by the City performing work in the public way.

Authority herein given and granted for a period of five (5) years from and after November 10, 2015.

Northwestern Memorial Hospital.
(200 E. Superior St.)
(Conduits)

[O2015-8651]

Be It Ordained by the City Council of the City of Chicago:

SECTION 1. Permission and authority are hereby given and granted to Northwestern Memorial Hospital, upon the terms and subject to the conditions of this ordinance, to maintain and use, as now constructed, five (5) conduits under the public right-of-way adjacent to its premises known as 200 East Superior Street. Said conduit at East Superior Street-duct bank measures one (1) at four hundred fourteen point seven (414.7) feet in length and seven (7) feet in width for a total of two thousand nine hundred two point nine (2,902.9) square feet. Said conduit at East Superior Street-pull box measure three (3) at twelve (12) feet in length and twelve (12) feet in width for a total of four hundred thirty-two (432) square feet. Said conduit at East Superior Street-pull box measures one (1) at fifteen point seven five (15.75) feet in length and twelve (12) feet in width for a total of one hundred eighty-nine (189) square feet. The location of said privilege shall be as shown on print(s) kept on file with the Department of Business Affairs and Consumer Protection and the Office of the City Clerk. Said privilege shall be constructed in accordance with plans and specifications approved by the Department of Transportation (Division of Project Development) and the Department of Transportation (Office of Underground Coordination).

This grant of privilege in the public way shall be subject to the provisions of Section 10-28-015 and all other required provisions of the Municipal Code of Chicago.

The grantee shall pay to the City of Chicago as compensation for the privilege Number 1120744 herein granted the sum of Two Thousand Seven Hundred Ninety-eight and 70/100 Dollars ($2,798.70) per annum, in advance.

A 25% penalty will be added for payments received after due date.

The permit holder agrees to hold the City of Chicago harmless for any damage, relocation or replacement costs associated with damage, relocation or removal of private property caused by the City performing work in the public way.

Authority herein given and granted for a period of five (5) years from and after November 30, 2015.

Ogden Kedzie Currency Exchange, Inc.

[O2015-8708]

Be It Ordained by the City Council of the City of Chicago:

SECTION 1. Permission and authority are hereby given and granted to Ogden Kedzie Currency Exchange, Inc., upon the terms and subject to the conditions of this ordinance, to maintain and use one (1) sign projecting over the public right-of-way attached to its premises known as 3160 West Ogden Avenue. Said sign structure measures as follows: along West Ogden Avenue, at thirty (30) feet in length, two point three four (2.34) feet in height and ten (10) feet above grade level. The location of said privilege shall be as shown on print(s) kept on file with the Department of Business Affairs and Consumer Protection and the Office of the City Clerk. Said privilege shall be constructed in accordance with plans and specifications approved by the Department of Transportation (Division of Project Development) and the Zoning Department -- Signs.

This grant of privilege in the public way shall be subject to the provisions of Section 10-28-015 and all other required provisions of the Municipal Code of Chicago.

The grantee shall pay to the City of Chicago as compensation for the privilege Number 1120407 herein granted the sum of Three Hundred and no/100 Dollars ($300.00) per annum, in advance.

A 25% penalty will be added for payments received after due date.

The permit holder agrees to hold the City of Chicago harmless for any damage, relocation or replacement costs associated with damage, relocation or removal of private property caused by the City performing work in the public way.

Authority herein given and granted for a period of five (5) years from and after date of passage.

OrangeBeautiful.
(Light Fixtures)

[O2015-8789]

Be It Ordained by the City Council of the City of Chicago:

SECTION 1. Permission and authority are hereby given and granted to OrangeBeautiful, upon the terms and subject to the conditions of this ordinance, to construct, install, maintain and use four (4) light fixtures projecting over the public right-of-way adjacent to its premises known as 4658 North Damen Avenue. Said light fixtures at North Damen Avenue measure four (4) at one (1) foot in length, two (2) feet in width and fourteen (14) feet above grade level. The location of said privilege shall be as shown on print(s) kept on file with the Department of Business Affairs and Consumer Protection and the Office of the City Clerk. Said privilege shall be constructed in accordance with plans and specifications approved by the Department of Transportation (Division of Project Development).

This grant of privilege in the public way shall be subject to the provisions of Section 10-28-015 and all other required provisions of the Municipal Code of Chicago.

The grantee shall pay to the City of Chicago as compensation for the privilege Number 1120827 herein granted the sum of Twenty-five and no/100 Dollars ($25.00) per annum, in advance.

A 25% penalty will be added for payments received after due date.

The permit holder agrees to hold the City of Chicago harmless for any damage, relocation or replacement costs associated with damage, relocation or removal of private property caused by the City performing work in the public way.

Authority herein given and granted for a period of five (5) years from and after date of passage.

———

OrangeBeautiful.
(Sign)

[O2015-8791]

Be It Ordained by the City Council of the City of Chicago:

SECTION 1. Permission and authority are hereby given and granted to OrangeBeautiful, upon the terms and subject to the conditions of this ordinance, to maintain and use one (1) sign projecting over the public right-of-way attached to its premises known as 4658 North Damen Avenue. Said sign structure measures as follows: along North Damen Avenue, at

seven (7) feet in length, three point one seven (3.17) feet in height and ten (10) feet above grade level. The location of said privilege shall be as shown on print(s) kept on file with the Department of Business Affairs and Consumer Protection and the Office of the City Clerk. Said privilege shall be constructed in accordance with plans and specifications approved by the Department of Transportation (Division of Project Development) and the Zoning Department -- Signs.

This grant of privilege in the public way shall be subject to the provisions of Section 10-28-015 and all other required provisions of the Municipal Code of Chicago.

The grantee shall pay to the City of Chicago as compensation for the privilege Number 1120826 herein granted the sum of One Hundred and no/100 Dollars ($100.00) per annum, in advance.

A 25% penalty will be added for payments received after due date.

The permit holder agrees to hold the City of Chicago harmless for any damage, relocation or replacement costs associated with damage, relocation or removal of private property caused by the City performing work in the public way.

Authority herein given and granted for a period of five (5) years from and after October 6, 2015.

Milagros Ortiz.

[O2015-8715]

Be It Ordained by the City Council of the City of Chicago:

SECTION 1. Permission and authority are hereby given and granted to Milagros Ortiz, upon the terms and subject to the conditions of this ordinance, to maintain and use, as now constructed, two (2) fences on the public right-of-way adjacent to its premises known as 3217 West Cortez Street. Said fence at public alley measures one (1) at sixteen (16) feet in length and approximately six (6) feet in height. Existing fence is used to secure public alley from loitering and to reduce criminal activity. Said fence at public alley measures one (1) at sixteen (16) feet in length and approximately six (6) feet in height. Existing fence is used to secure public alley from loitering and to reduce criminal activity. The location of said privilege shall be as shown on print(s) kept on file with the Department of Business Affairs and Consumer Protection and the Office of the City Clerk. Said privilege shall be constructed in accordance with plans and specifications approved by the Department of Transportation (Division of Project Development).

This grant of privilege in the public way shall be subject to the provisions of Section 10-28-015 and all other required provisions of the Municipal Code of Chicago.

The grantee shall pay to the City of Chicago as compensation for the privilege Number 1120701 herein granted the sum of Eight Hundred and no/100 Dollars ($800.00) per annum, in advance.

A 25% penalty will be added for payments received after due date.

The permit holder agrees to hold the City of Chicago harmless for any damage, relocation or replacement costs associated with damage, relocation or removal of private property caused by the City performing work in the public way.

Authority herein given and granted for a period of five (5) years from and after December 14, 2015.

The Perfect Cup, Inc.

[O2015-8792]

Be It Ordained by the City Council of the City of Chicago:

SECTION 1. Permission and authority are hereby given and granted to The Perfect Cup, Inc., upon the terms and subject to the conditions of this ordinance, to maintain and use, as now constructed, two (2) park benches on the public right-of-way adjacent to its premises known as 4700 North Damen Avenue. Said park bench at North Damen Avenue measures one (1) at eight (8) feet in length and one point six (1.6) feet in width for a total of twelve point eight (12.8) square feet. Said park bench at West Leland Avenue measures one (1) at six (6) feet in length and one point six (1.6) feet in width for a total of nine point six (9.6) square feet. The location of said privilege shall be as shown on print(s) kept on file with the Department of Business Affairs and Consumer Protection and the Office of the City Clerk. Said privilege shall be constructed in accordance with plans and specifications approved by the Department of Transportation (Division of Project Development).

This grant of privilege in the public way shall be subject to the provisions of Section 10-28-015 and all other required provisions of the Municipal Code of Chicago.

The grantee shall pay to the City of Chicago as compensation for the privilege Number 1120742 herein granted the sum of One Hundred Fifty and no/100 Dollars ($150.00) per annum, in advance.

A 25% penalty will be added for payments received after due date.

The permit holder agrees to hold the City of Chicago harmless for any damage, relocation or replacement costs associated with damage, relocation or removal of private property caused by the City performing work in the public way.

Authority herein given and granted for a period of five (5) years from and after November 1, 2015.

PNC Bank.

[O2015-8746]

Be It Ordained by the City Council of the City of Chicago:

SECTION 1. Permission and authority are hereby given and granted to PNC Bank, upon the terms and subject to the conditions of this ordinance, to maintain and use one (1) sign projecting over the public right-of-way attached to its premises known as 2154 West Madison Street. Said sign structure measures as follows: along West Madison Street, at eight point seven one (8.71) feet in length, five point five (5.5) feet in height and eighteen (18) feet above grade level. The location of said privilege shall be as shown on print(s) kept on file with the Department of Business Affairs and Consumer Protection and the Office of the City Clerk. Said privilege shall be constructed in accordance with plans and specifications approved by the Department of Transportation (Division of Project Development) and the Zoning Department -- Signs.

This grant of privilege in the public way shall be subject to the provisions of Section 10-28-015 and all other required provisions of the Municipal Code of Chicago.

The grantee shall pay to the City of Chicago as compensation for the privilege Number 1120817 herein granted the sum of Three Hundred and no/100 Dollars ($300.00) per annum, in advance.

A 25% penalty will be added for payments received after due date.

The permit holder agrees to hold the City of Chicago harmless for any damage, relocation or replacement costs associated with damage, relocation or removal of private property caused by the City performing work in the public way.

Authority herein given and granted for a period of five (5) years from and after October 6, 2015.

Potbelly Sandwich Works.

[O2015-8759]

Be It Ordained by the City Council of the City of Chicago:

SECTION 1. Permission and authority are hereby given and granted to Potbelly Sandwich Works, upon the terms and subject to the conditions of this ordinance, to maintain and use two (2) signs projecting over the public right-of-way attached to its premises known as 5304 North Clark Street. Said sign structure measures as follows: along North Clark Street, one (1) at seven point five (7.5) feet in length, one (1) foot in height and seven point five (7.5) feet above grade level. Said sign structure measures as follows: along North Clark Street, one (1) at twelve point three three (12.33) feet in length, two (2) feet in height and fifteen (15) feet above grade level. The location of said privilege shall be as shown on print(s) kept on file with the Department of Business Affairs and Consumer Protection and the Office of the City Clerk. Said privilege shall be constructed in accordance with plans and specifications approved by the Department of Transportation (Division of Project Development) and the Zoning Department -- Signs.

This grant of privilege in the public way shall be subject to the provisions of Section 10-28-015 and all other required provisions of the Municipal Code of Chicago.

The grantee shall pay to the City of Chicago as compensation for the privilege Number 1120767 herein granted the sum of One Hundred Seventy-five and no/100 Dollars ($175.00) per annum, in advance.

A 25% penalty will be added for payments received after due date.

The permit holder agrees to hold the City of Chicago harmless for any damage, relocation or replacement costs associated with damage, relocation or removal of private property caused by the City performing work in the public way.

Authority herein given and granted for a period of five (5) years from and after October 6, 2015.

The Redhead Piano Bar.

[O2015-8811]

Be It Ordained by the City Council of the City of Chicago:

SECTION 1. Permission and authority are hereby given and granted to The Redhead Piano Bar, upon the terms and subject to the conditions of this ordinance, to maintain and use one (1) sign projecting over the public right-of-way attached to its premises known as 16 West Ontario Street. Said sign structure measures as follows: along West Ontario Street, at six (6) feet in length, eight (8) feet in height and twelve point five (12.5) feet above grade level. The location of said privilege shall be as shown on print(s) kept on file with the

Department of Business Affairs and Consumer Protection and the Office of the City Clerk. Said privilege shall be constructed in accordance with plans and specifications approved by the Department of Transportation (Division of Project Development) and the Zoning Department -- Signs.

This grant of privilege in the public way shall be subject to the provisions of Section 10-28-015 and all other required provisions of the Municipal Code of Chicago.

The grantee shall pay to the City of Chicago as compensation for the privilege Number 1120738 herein granted the sum of Three Hundred and no/100 Dollars ($300.00) per annum, in advance.

A 25% penalty will be added for payments received after due date.

The permit holder agrees to hold the City of Chicago harmless for any damage, relocation or replacement costs associated with damage, relocation or removal of private property caused by the City performing work in the public way.

Authority herein given and granted for a period of five (5) years from and after November 10, 2015.

Renovators Outlet, Inc.

[O2015-8730]

Be It Ordained by the City Council of the City of Chicago:

SECTION 1. Permission and authority are hereby given and granted to Renovators Outlet, Inc., upon the terms and subject to the conditions of this ordinance, to maintain and use one (1) sign projecting over the public right-of-way attached to its premises known as 3821 West Montrose Avenue. Said sign structure measures as follows: along West Montrose Avenue, at ten (10) feet in length, two (2) feet in height and nine (9) feet above grade level. The location of said privilege shall be as shown on print(s) kept on file with the Department of Business Affairs and Consumer Protection and the Office of the City Clerk. Said privilege shall be constructed in accordance with plans and specifications approved by the Department of Transportation (Division of Project Development) and the Zoning Department -- Signs.

This grant of privilege in the public way shall be subject to the provisions of Section 10-28-015 and all other required provisions of the Municipal Code of Chicago.

The grantee shall pay to the City of Chicago as compensation for the privilege Number 1120408 herein granted the sum of One Hundred and no/100 Dollars ($100.00) per annum, in advance.

A 25% penalty will be added for payments received after due date.

The permit holder agrees to hold the City of Chicago harmless for any damage, relocation or replacement costs associated with damage, relocation or removal of private property caused by the City performing work in the public way.

Authority herein given and granted for a period of five (5) years from and after date of passage.

Restaurant & Pozoleria San Juan.

[O2015-8716]

Be It Ordained by the City Council of the City of Chicago:

SECTION 1. Permission and authority are hereby given and granted to Restaurant & Pozoleria San Juan, upon the terms and subject to the conditions of this ordinance, to maintain and use one (1) sign projecting over the public right-of-way attached to its premises known as 1523 North Pulaski Road. Said sign structure measures as follows: along North Pulaski Road, at two point four two (2.42) feet in length, eight (8) feet in height and fifteen point four two (15.42) feet above grade level. The location of said privilege shall be as shown on print(s) kept on file with the Department of Business Affairs and Consumer Protection and the Office of the City Clerk. Said privilege shall be constructed in accordance with plans and specifications approved by the Department of Transportation (Division of Project Development) and the Zoning Department -- Signs.

This grant of privilege in the public way shall be subject to the provisions of Section 10-28-015 and all other required provisions of the Municipal Code of Chicago.

The grantee shall pay to the City of Chicago as compensation for the privilege Number 1120814 herein granted the sum of One Hundred and no/100 Dollars ($100.00) per annum, in advance.

A 25% penalty will be added for payments received after due date.

The permit holder agrees to hold the City of Chicago harmless for any damage, relocation or replacement costs associated with damage, relocation or removal of private property caused by the City performing work in the public way.

Authority herein given and granted for a period of five (5) years from and after January 13, 2014.

Restaurant Puebla.

[O2015-8731]

Be It Ordained by the City Council of the City of Chicago:

SECTION 1. Permission and authority are hereby given and granted to Restaurant Puebla, upon the terms and subject to the conditions of this ordinance, to maintain and use one (1) sign projecting over the public right-of-way attached to its premises known as 2658 -- 2664 North Milwaukee Avenue. Said sign structure measures as follows: along North Milwaukee Avenue, at ten (10) feet in length, eleven (11) feet in height and twelve (12) feet above grade level. The location of said privilege shall be as shown on print(s) kept on file with the Department of Business Affairs and Consumer Protection and the Office of the City Clerk. Said privilege shall be constructed in accordance with plans and specifications approved by the Department of Transportation (Division of Project Development) and the Zoning Department -- Signs.

This grant of privilege in the public way shall be subject to the provisions of Section 10-28-015 and all other required provisions of the Municipal Code of Chicago.

The grantee shall pay to the City of Chicago as compensation for the privilege Number 1120749 herein granted the sum of Three Hundred and no/100 Dollars ($300.00) per annum, in advance.

A 25% penalty will be added for payments received after due date.

The permit holder agrees to hold the City of Chicago harmless for any damage, relocation or replacement costs associated with damage, relocation or removal of private property caused by the City performing work in the public way.

Authority herein given and granted for a period of five (5) years from and after May 13, 2014.

Restaurant 2 Amigos.

[O2015-8646]

Be It Ordained by the City Council of the City of Chicago:

SECTION 1. Permission and authority are hereby given and granted to Restaurant 2 Amigos, upon the terms and subject to the conditions of this ordinance, to maintain and use a portion of the public right-of-way for occupation of space adjacent to its premises known as 2320 North Milwaukee Avenue. Existing occupation of space is used for an enclosure for the purpose of housing a trash compactor in order to comply with the Department of Streets and Sanitation orders. Existing enclosure measures seven (7) feet in length and five (5) feet

in width for a total of thirty-five (35) square feet. Enclosure is located along West Belden Avenue adjacent to the restaurant. Grantee must allow at least six (6) feet of clear and unobstructed space for pedestrian passage at all times. The location of said privilege shall be as shown on print(s) kept on file with the Department of Business Affairs and Consumer Protection and the Office of the City Clerk. Said privilege shall be constructed in accordance with plans and specifications approved by the Department of Planning and Development, the Department of Transportation (Division of Project Development) and the Department of Transportation (Office of Underground Coordination).

This grant of privilege in the public way shall be subject to the provisions of Section 10-28-015 and all other required provisions of the Municipal Code of Chicago.

The grantee shall pay to the City of Chicago as compensation for the privilege Number 1120764 herein granted the sum of Four Hundred and no/100 Dollars ($400.00) per annum, in advance.

A 25% penalty will be added for payments received after due date.

The permit holder agrees to hold the City of Chicago harmless for any damage, relocation or replacement costs associated with damage, relocation or removal of private property caused by the City performing work in the public way.

Authority herein given and granted for a period of five (5) years from and after December 13, 2015.

Rico Music Center.

[O2015-8775]

Be It Ordained by the City Council of the City of Chicago:

SECTION 1. Permission and authority are hereby given and granted to Rico Music Center, upon the terms and subject to the conditions of this ordinance, to maintain and use five (5) signs projecting over the public right-of-way attached to its premises known as 4821 West Irving Park Road. Said sign structures measure as follows: along West Irving Park Road, one (1) at two (2) feet in length, eight (8) feet in height and twelve (12) feet above grade level, one (1) at two (2) feet in length, eight (8) feet in height and twelve (12) feet above grade level, one (1) at two (2) feet in length, eight (8) feet in height and twelve (12) feet above grade level, one (1) at two (2) feet in length, eight (8) feet in height and twelve (12) feet above grade level and one (1) at two (2) feet in length, eight (8) feet in height and twelve (12) feet above grade level. The location of said privilege shall be as shown on print(s) kept on file with the Department of Business Affairs and Consumer Protection and the Office of the City Clerk. Said privilege shall be constructed in accordance with plans and specifications approved by the Department of Transportation (Division of Project Development) and the Zoning Department -- Signs.

This grant of privilege in the public way shall be subject to the provisions of Section 10-28-015 and all other required provisions of the Municipal Code of Chicago.

The grantee shall pay to the City of Chicago as compensation for the privilege Number 1120732 herein granted the sum of One Hundred Seventy-five and no/100 Dollars ($175.00) per annum, in advance.

A 25% penalty will be added for payments received after due date.

The permit holder agrees to hold the City of Chicago harmless for any damage, relocation or replacement costs associated with damage, relocation or removal of private property caused by the City performing work in the public way.

Authority herein given and granted for a period of five (5) years from and after November 10, 2015.

RMW Streeterville LLC.

[O2015-8813]

Be It Ordained by the City Council of the City of Chicago:

SECTION 1. Permission and authority are hereby given and granted to RMW Streeterville LLC, upon the terms and subject to the conditions of this ordinance, to construct, install, maintain and use one (1) catch basin under the public right-of-way adjacent to its premises known as 451 East Grand Avenue. Said catch basin at East Illinois Street measures five (5) feet in length and five (5) feet in width for a total of twenty-five (25) square feet. The location of said privilege shall be as shown on print(s) kept on file with the Department of Business Affairs and Consumer Protection and the Office of the City Clerk. Said privilege shall be constructed in accordance with plans and specifications approved by the Department of Transportation (Office of Underground Coordination) and the Department of Water Management.

This grant of privilege in the public way shall be subject to the provisions of Section 10-28-015 and all other required provisions of the Municipal Code of Chicago.

The grantee shall pay to the City of Chicago as compensation for the privilege Number 1120853 herein granted the sum of Four Hundred and no/100 Dollars ($400.00) per annum, in advance.

A 25% penalty will be added for payments received after due date.

The permit holder agrees to hold the City of Chicago harmless for any damage, relocation or replacement costs associated with damage, relocation or removal of private property caused by the City performing work in the public way.

Authority herein given and granted for a period of five (5) years from and after date of passage.

Royal Bank.

[O2015-8701]

Be It Ordained by the City Council of the City of Chicago:

SECTION 1. Permission and authority are hereby given and granted to Royal Bank, upon the terms and subject to the conditions of this ordinance, to maintain and use one (1) sign projecting over the public right-of-way attached to its premises known as 4800 South Pulaski Road. Said sign structure measures as follows: along South Pulaski Road, at ten (10) feet in length, eight (8) feet in height and twenty (20) feet above grade level. The location of said privilege shall be as shown on print(s) kept on file with the Department of Business Affairs and Consumer Protection and the Office of the City Clerk. Said privilege shall be constructed in accordance with plans and specifications approved by the Department of Transportation (Division of Project Development) and the Zoning Department -- Signs.

This grant of privilege in the public way shall be subject to the provisions of Section 10-28-015 and all other required provisions of the Municipal Code of Chicago.

The grantee shall pay to the City of Chicago as compensation for the privilege Number 1120307 herein granted the sum of Three Hundred and no/100 Dollars ($300.00) per annum, in advance.

A 25% penalty will be added for payments received after due date.

The permit holder agrees to hold the City of Chicago harmless for any damage, relocation or replacement costs associated with damage, relocation or removal of private property caused by the City performing work in the public way.

Authority herein given and granted for a period of five (5) years from and after date of passage.

R.V. Tire Shop.

[O2015-8729]

Be It Ordained by the City Council of the City of Chicago:

SECTION 1. Permission and authority are hereby given and granted to R.V. Tire Shop, upon the terms and subject to the conditions of this ordinance, to maintain and use one (1) sign projecting over the public right-of-way attached to its premises known as 3554 West Fullerton Avenue. Said sign structure measures as follows: along West Fullerton Avenue, at eight (8) feet in length, ten (10) feet in height and eleven (11) feet above grade level. The location of said privilege shall be as shown on print(s) kept on file with the Department of Business Affairs and Consumer Protection and the Office of the City Clerk. Said privilege shall be constructed in accordance with plans and specifications approved by the Department of Transportation (Division of Project Development) and the Zoning Department -- Signs.

This grant of privilege in the public way shall be subject to the provisions of Section 10-28-015 and all other required provisions of the Municipal Code of Chicago.

The grantee shall pay to the City of Chicago as compensation for the privilege Number 1120711 herein granted the sum of Three Hundred and no/100 Dollars ($300.00) per annum, in advance.

A 25% penalty will be added for payments received after due date.

The permit holder agrees to hold the City of Chicago harmless for any damage, relocation or replacement costs associated with damage, relocation or removal of private property caused by the City performing work in the public way.

Authority herein given and granted for a period of five (5) years from and after January 13, 2014.

Schoolyard Tavern & Grill.

[O2015-8770]

Be It Ordained by the City Council of the City of Chicago:

SECTION 1. Permission and authority are hereby given and granted to Schoolyard Tavern & Grill, upon the terms and subject to the conditions of this ordinance, to maintain and use, as now constructed, one (1) windscreen on the public right-of-way adjacent to its premises known as 3258 North Southport Avenue. Said windscreen at southwest corner of North Southport Avenue and West School Street measures twelve point six (12.6) feet in length and point six (.6) foot in width for a total of seven point five six (7.56) square feet. The

location of said privilege shall be as shown on print(s) kept on file with the Department of Business Affairs and Consumer Protection and the Office of the City Clerk. Said privilege shall be constructed in accordance with plans and specifications approved by the Department of Transportation (Division of Project Development).

This grant of privilege in the public way shall be subject to the provisions of Section 10-28-015 and all other required provisions of the Municipal Code of Chicago.

The grantee shall pay to the City of Chicago as compensation for the privilege Number 1120835 herein granted the sum of Four Hundred and no/100 Dollars ($400.00) per annum, in advance.

A 25% penalty will be added for payments received after due date.

The permit holder agrees to hold the City of Chicago harmless for any damage, relocation or replacement costs associated with damage, relocation or removal of private property caused by the City performing work in the public way.

Authority herein given and granted for a period of five (5) years from and after December 14, 2015.

Sheffield Properties Of Illinois, Inc.

[O2015-8814]

Be It Ordained by the City Council of the City of Chicago:

SECTION 1. Permission and authority are hereby given and granted to Sheffield Properties of Illinois, Inc., upon the terms and subject to the conditions of this ordinance, to construct, install, maintain and use one (1) light fixture projecting over the public right-of-way adjacent to its premises known as 930 -- 980 North Michigan Avenue. Said light fixture at North Michigan Avenue measures twenty-six point four two (26.42) feet in length, point zero eight (.08) foot in width and fifteen (15) feet above grade level. The location of said privilege shall be as shown on print(s) kept on file with the Department of Business Affairs and Consumer Protection and the Office of the City Clerk. Said privilege shall be constructed in accordance with plans and specifications approved by the Department of Transportation (Division of Project Development).

This grant of privilege in the public way shall be subject to the provisions of Section 10-28-015 and all other required provisions of the Municipal Code of Chicago.

The grantee shall pay to the City of Chicago as compensation for the privilege Number 1120848 herein granted the sum of Seventy-five and no/100 Dollars ($75.00) per annum, in advance.

A 25% penalty will be added for payments received after due date.

The permit holder agrees to hold the City of Chicago harmless for any damage, relocation or replacement costs associated with damage, relocation or removal of private property caused by the City performing work in the public way.

Authority herein given and granted for a period of five (5) years from and after date of passage.

Sidekicks.

[O2015-8774]

Be It Ordained by the City Council of the City of Chicago:

SECTION 1. Permission and authority are hereby given and granted to Sidekicks, upon the terms and subject to the conditions of this ordinance, to maintain and use, as now constructed, one (1) dumpster ramp on the public right-of-way adjacent to its premises known as 4430 West Montrose Avenue. Said dumpster ramp at West Montrose Avenue measures thirteen (13) feet in length and seven (7) feet in width for a total of ninety-one (91) square feet. The location of said privilege shall be as shown on print(s) kept on file with the Department of Business Affairs and Consumer Protection and the Office of the City Clerk. Said privilege shall be constructed in accordance with plans and specifications approved by the Department of Transportation (Division of Project Development).

This grant of privilege in the public way shall be subject to the provisions of Section 10-28-015 and all other required provisions of the Municipal Code of Chicago.

The grantee shall pay to the City of Chicago as compensation for the privilege Number 1119586 herein granted the sum of Four Hundred and no/100 Dollars ($400.00) per annum, in advance.

A 25% penalty will be added for payments received after due date.

The permit holder agrees to hold the City of Chicago harmless for any damage, relocation or replacement costs associated with damage, relocation or removal of private property caused by the City performing work in the public way.

Authority herein given and granted for a period of five (5) years from and after August 1, 2015.

Simple Prepaid T-Mobile.

[O2015-8749]

Be It Ordained by the City Council of the City of Chicago:

SECTION 1. Permission and authority are hereby given and granted to Simple Prepaid T-Mobile, upon the terms and subject to the conditions of this ordinance, to maintain and use one (1) sign projecting over the public right-of-way attached to its premises known as 22 South Western Avenue. Said sign structure measures as follows: along South Western Avenue, at sixteen (16) feet in length, two point three three (2.33) feet in height and eleven (11) feet above grade level. The location of said privilege shall be as shown on print(s) kept on file with the Department of Business Affairs and Consumer Protection and the Office of the City Clerk. Said privilege shall be constructed in accordance with plans and specifications approved by the Department of Transportation (Division of Project Development) and the Zoning Department -- Signs.

This grant of privilege in the public way shall be subject to the provisions of Section 10-28-015 and all other required provisions of the Municipal Code of Chicago.

The grantee shall pay to the City of Chicago as compensation for the privilege Number 1120335 herein granted the sum of Three Hundred and no/100 Dollars ($300.00) per annum, in advance.

A 25% penalty will be added for payments received after due date.

The permit holder agrees to hold the City of Chicago harmless for any damage, relocation or replacement costs associated with damage, relocation or removal of private property caused by the City performing work in the public way.

Authority herein given and granted for a period of five (5) years from and after date of passage.

SL Civic Wacker LLC.

[O2015-8815]

Be It Ordained by the City Council of the City of Chicago:

SECTION 1. Permission and authority are hereby given and granted to SL Civic Wacker LLC, upon the terms and subject to the conditions of this ordinance, to construct, install, maintain and use forty-four (44) bicycle racks on the public right-of-way adjacent to its premises known as 20 North Wacker Drive. Said bicycle racks at North Wacker Drive measure twenty-seven (27) at two point five (2.5) feet in length and point one seven (.17) foot

in width for a total of eleven point four eight (11.48) square feet. Said bicycle racks at West Washington Street measure seventeen (17) at two point five (2.5) feet in length and point one seven (.17) foot in width for a total of seven point two three (7.23) square feet. The location of said privilege shall be as shown on print(s) kept on file with the Department of Business Affairs and Consumer Protection and the Office of the City Clerk. Said privilege shall be constructed in accordance with plans and specifications approved by the Department of Planning and Development and the Department of Transportation (Division of Project Development).

This grant of privilege in the public way shall be subject to the provisions of Section 10-28-015 and all other required provisions of the Municipal Code of Chicago.

The grantee shall pay to the City of Chicago as compensation for the privilege Number 1120590 herein granted the sum of Zero and no/100 Dollars ($0.00) per annum, in advance.

A 25% penalty will be added for payments received after due date.

The permit holder agrees to hold the City of Chicago harmless for any damage, relocation or replacement costs associated with damage, relocation or removal of private property caused by the City performing work in the public way.

Authority herein given and granted for a period of five (5) years from and after date of passage.

Smithfield Properties XX.
(Planters)

[O2015-8816]

Be It Ordained by the City Council of the City of Chicago:

SECTION 1. Permission and authority are hereby given and granted to Smithfield Properties XX, upon the terms and subject to the conditions of this ordinance, to maintain and use, as now constructed, four (4) planters projecting over the public right-of-way for beautification purposes adjacent to its premises known as 8 East Randolph Street. Said planter at East Randolph Street measures one (1) at nineteen (19) feet in length and four point six (4.6) feet in width for a total of eighty-seven point four (87.4) square feet. Said planter at East Randolph Street measures one (1) at twenty-one (21) feet in length and four point six (4.6) feet in width for a total of ninety-six point six (96.6) square feet. Said planter at North State Street measures one (1) at thirty-one (31) feet in length and seven point six (7.6) feet in width for a total of two hundred thirty-five point six (235.6) square feet. Said planter at North State Street measures one (1) at twenty-six (26) feet in length and

seven point six (7.6) feet in width for a total of one hundred ninety-seven point six (197.6) square feet. Grantee must allow the required clear and unobstructed space for pedestrian passage at all times per rules and regulations approved by the Department of Transportation. The location of said privilege shall be as shown on print(s) kept on file with the Department of Business Affairs and Consumer Protection and the Office of the City Clerk. Said privilege shall be constructed in accordance with plans and specifications approved by the Department of Planning and Development and the Department of Transportation (Division of Project Development).

This grant of privilege in the public way shall be subject to the provisions of Section 10-28-015 and all other required provisions of the Municipal Code of Chicago.

The grantee shall pay to the City of Chicago as compensation for the privilege Number 1120762 herein granted the sum of Zero and no/100 Dollars ($0.00) per annum, in advance.

A 25% penalty will be added for payments received after due date.

The permit holder agrees to hold the City of Chicago harmless for any damage, relocation or replacement costs associated with damage, relocation or removal of private property caused by the City performing work in the public way.

Authority herein given and granted for a period of five (5) years from and after October 6, 2015.

Smithfield Properties XX.
(Vaults)

[O2015-8817]

Be It Ordained by the City Council of the City of Chicago:

SECTION 1. Permission and authority are hereby given and granted to Smithfield Properties XX, upon the terms and subject to the conditions of this ordinance, to maintain and use, as now constructed, four (4) vaults under the public right-of-way adjacent to its premises known as 8 East Randolph Street. Said vault at East Benton Place measures one (1) at one hundred thirty-three (133) feet in length and thirty-one (31) feet in width for a total of four thousand one hundred twenty-three (4,123) square feet. Said vault at North Hodlen Court measures one (1) at one hundred sixty-eight (168) feet in length and twenty-two (22) feet in width for a total of three thousand six hundred ninety-six (3,696) square feet. Said vault at North State Street measures one (1) at two hundred one (201) feet in length and twenty-five (25) feet in width for a total of five thousand twenty-five (5,025) square feet. Said vault at East Randolph Street measures one (1) at one hundred thirty-eight (138) feet in

length and sixteen (16) feet in width for a total of two thousand two hundred eight (2,208) square feet. The location of said privilege shall be as shown on print(s) kept on file with the Department of Business Affairs and Consumer Protection and the Office of the City Clerk. Said privilege shall be constructed in accordance with plans and specifications approved by the Department of Transportation (Office of Underground Coordination).

This grant of privilege in the public way shall be subject to the provisions of Section 10-28-015 and all other required provisions of the Municipal Code of Chicago.

The grantee shall pay to the City of Chicago as compensation for the privilege Number 1120761 herein granted the sum of Forty-nine Thousand Three Hundred Seventy-one and no/100 Dollars ($49,371.00) per annum, in advance.

A 25% penalty will be added for payments received after due date.

The permit holder agrees to hold the City of Chicago harmless for any damage, relocation or replacement costs associated with damage, relocation or removal of private property caused by the City performing work in the public way.

Authority herein given and granted for a period of five (5) years from and after October 6, 2015.

Some Like It Black Creative Arts Bar, Inc.

[O2015-8674]

Be It Ordained by the City Council of the City of Chicago:

SECTION 1. Permission and authority are hereby given and granted to Some Like It Black Creative Arts Bar, Inc., upon the terms and subject to the conditions of this ordinance, to maintain and use one (1) sign projecting over the public right-of-way attached to its premises known as 4259 South Cottage Grove Avenue. Said sign structure measures as follows: along South Cottage Grove Avenue, at five point five (5.5) feet in length, two (2) feet in height and ten (10) feet above grade level. The location of said privilege shall be as shown on print(s) kept on file with the Department of Business Affairs and Consumer Protection and the Office of the City Clerk. Said privilege shall be constructed in accordance with plans and specifications approved by the Department of Transportation (Division of Project Development) and the Zoning Department -- Signs.

This grant of privilege in the public way shall be subject to the provisions of Section 10-28-015 and all other required provisions of the Municipal Code of Chicago.

The grantee shall pay to the City of Chicago as compensation for the privilege Number 1120145 herein granted the sum of One Hundred and no/100 Dollars ($100.00) per annum, in advance.

A 25% penalty will be added for payments received after due date.

The permit holder agrees to hold the City of Chicago harmless for any damage, relocation or replacement costs associated with damage, relocation or removal of private property caused by the City performing work in the public way.

Authority herein given and granted for a period of five (5) years from and after date of passage.

SRI-ASW Green Venture LLC.

[O2015-8752]

Be It Ordained by the City Council of the City of Chicago:

SECTION 1. Permission and authority are hereby given and granted to SRI-ASW Green Venture LLC, upon the terms and subject to the conditions of this ordinance, to construct, install, maintain and use one (1) tree grate on the public right-of-way adjacent to its premises known as 210 -- 220 North Green Street. Said tree grate at North Peoria Street measures five (5) feet in length and five (5) feet in width for a total of twenty-five (25) square feet. The location of said privilege shall be as shown on print(s) kept on file with the Department of Business Affairs and Consumer Protection and the Office of the City Clerk. Said privilege shall be constructed in accordance with plans and specifications approved by the Department of Planning and Development and the Department of Transportation (Division of Project Development).

This grant of privilege in the public way shall be subject to the provisions of Section 10-28-015 and all other required provisions of the Municipal Code of Chicago.

The grantee shall pay to the City of Chicago as compensation for the privilege Number 1119846 herein granted the sum of Zero and no/100 Dollars ($0.00) per annum, in advance.

A 25% penalty will be added for payments received after due date.

The permit holder agrees to hold the City of Chicago harmless for any damage, relocation or replacement costs associated with damage, relocation or removal of private property caused by the City performing work in the public way.

Authority herein given and granted for a period of five (5) years from and after date of passage.

Staff Management.

[O2015-8753]

Be It Ordained by the City Council of the City of Chicago:

SECTION 1. Permission and authority are hereby given and granted to Staff Management, upon the terms and subject to the conditions of this ordinance, to maintain and use two (2) signs projecting over the public right-of-way attached to its premises known as 860 West Evergreen Avenue. Said sign structure measures as follows: along West Evergreen Avenue, one (1) at nine point four two (9.42) feet in length, eight point six six (8.66) feet in height and twenty-one (21) feet above grade level. Said sign structure measures as follows: along North Kingsbury Street, one (1) at nine point four two (9.42) feet in length, eight point six six (8.66) feet in height and twenty-one (21) feet above grade level. The location of said privilege shall be as shown on print(s) kept on file with the Department of Business Affairs and Consumer Protection and the Office of the City Clerk. Said privilege shall be constructed in accordance with plans and specifications approved by the Department of Transportation (Division of Project Development) and the Zoning Department -- Signs.

This grant of privilege in the public way shall be subject to the provisions of Section 10-28-015 and all other required provisions of the Municipal Code of Chicago.

The grantee shall pay to the City of Chicago as compensation for the privilege Number 1120073 herein granted the sum of Six Hundred and no/100 Dollars ($600.00) per annum, in advance.

A 25% penalty will be added for payments received after due date.

The permit holder agrees to hold the City of Chicago harmless for any damage, relocation or replacement costs associated with damage, relocation or removal of private property caused by the City performing work in the public way.

Authority herein given and granted for a period of five (5) years from and after date of passage.

The Suds Factory.

[O2015-8707]

Be It Ordained by the City Council of the City of Chicago:

SECTION 1. Permission and authority are hereby given and granted to The Suds Factory, upon the terms and subject to the conditions of this ordinance, to maintain and use one (1) sign projecting over the public right-of-way attached to its premises known as 4348 West 63rd Street. Said sign structure measures as follows: along West 63rd Street, at six (6) feet in

length, six (6) feet in height and ten (10) feet above grade level. The location of said privilege shall be as shown on print(s) kept on file with the Department of Business Affairs and Consumer Protection and the Office of the City Clerk. Said privilege shall be constructed in accordance with plans and specifications approved by the Department of Transportation (Division of Project Development) and the Zoning Department -- Signs.

This grant of privilege in the public way shall be subject to the provisions of Section 10-28-015 and all other required provisions of the Municipal Code of Chicago.

The grantee shall pay to the City of Chicago as compensation for the privilege Number 1108438 herein granted the sum of Three Hundred and no/100 Dollars ($300.00) per annum, in advance.

A 25% penalty will be added for payments received after due date.

The permit holder agrees to hold the City of Chicago harmless for any damage, relocation or replacement costs associated with damage, relocation or removal of private property caused by the City performing work in the public way.

Authority herein given and granted for a period of five (5) years from and after June 11, 2013.

Sunny Sub.

[O2015-8678]

Be It Ordained by the City Council of the City of Chicago:

SECTION 1. Permission and authority are hereby given and granted to Sunny Sub, upon the terms and subject to the conditions of this ordinance, to maintain and use one (1) sign projecting over the public right-of-way attached to its premises known as 380 East 71st Street. Said sign structure measures as follows: along East 71st Street, at six (6) feet in length, six (6) feet in height and twelve (12) feet above grade level. The location of said privilege shall be as shown on print(s) kept on file with the Department of Business Affairs and Consumer Protection and the Office of the City Clerk. Said privilege shall be constructed in accordance with plans and specifications approved by the Department of Transportation (Division of Project Development) and the Zoning Department -- Signs.

This grant of privilege in the public way shall be subject to the provisions of Section 10-28-015 and all other required provisions of the Municipal Code of Chicago.

The grantee shall pay to the City of Chicago as compensation for the privilege Number 1110192 herein granted the sum of Three Hundred and no/100 Dollars ($300.00) per annum, in advance.

A 25% penalty will be added for payments received after due date.

The permit holder agrees to hold the City of Chicago harmless for any damage, relocation or replacement costs associated with damage, relocation or removal of private property caused by the City performing work in the public way.

Authority herein given and granted for a period of five (5) years from and after December 17, 2013.

Superior Super Auto Wash.

[O2015-8777]

Be It Ordained by the City Council of the City of Chicago:

SECTION 1. Permission and authority are hereby given and granted to Superior Super Auto Wash, upon the terms and subject to the conditions of this ordinance, to maintain and use one (1) sign projecting over the public right-of-way attached to its premises known as 4820 West Lawrence Avenue. Said sign structure measures as follows: along West Lawrence Avenue, at ten (10) feet in length, ten (10) feet in height and nine (9) feet above grade level. The location of said privilege shall be as shown on print(s) kept on file with the Department of Business Affairs and Consumer Protection and the Office of the City Clerk. Said privilege shall be constructed in accordance with plans and specifications approved by the Department of Transportation (Division of Project Development) and the Zoning Department -- Signs.

This grant of privilege in the public way shall be subject to the provisions of Section 10-28-015 and all other required provisions of the Municipal Code of Chicago.

The grantee shall pay to the City of Chicago as compensation for the privilege Number 1120743 herein granted the sum of Three Hundred and no/100 Dollars ($300.00) per annum, in advance.

A 25% penalty will be added for payments received after due date.

The permit holder agrees to hold the City of Chicago harmless for any damage, relocation or replacement costs associated with damage, relocation or removal of private property caused by the City performing work in the public way.

Authority herein given and granted for a period of five (5) years from and after November 10, 2015.

T-Mobile No. 8715.

[O2015-8819]

Be It Ordained by the City Council of the City of Chicago:

SECTION 1. Permission and authority are hereby given and granted to T-Mobile Number 8715, upon the terms and subject to the conditions of this ordinance, to maintain and use three (3) signs projecting over the public right-of-way attached to its premises known as 40 East Ontario Street. Said sign structure measures as follows: along East Ontario Street, one (1) at thirteen point seven five (13.75) feet in length, two point five (2.5) feet in height and fifteen (15) feet above grade level. Said sign structure measures as follows: along East Ontario Street, one (1) at thirteen point seven five (13.75) feet in length, two point five (2.5) feet in height and fifteen (15) feet above grade level. Said sign structure measures as follows: along East Ontario Street, one (1) at five (5) feet in length, one (1) foot in height and twenty-five (25) feet above grade level. The location of said privilege shall be as shown on print(s) kept on file with the Department of Business Affairs and Consumer Protection and the Office of the City Clerk. Said privilege shall be constructed in accordance with plans and specifications approved by the Department of Transportation (Division of Project Development) and the Zoning Department -- Signs.

This grant of privilege in the public way shall be subject to the provisions of Section 10-28-015 and all other required provisions of the Municipal Code of Chicago.

The grantee shall pay to the City of Chicago as compensation for the privilege Number 1120794 herein granted the sum of Seven Hundred and no/100 Dollars ($700.00) per annum, in advance.

A 25% penalty will be added for payments received after due date.

The permit holder agrees to hold the City of Chicago harmless for any damage, relocation or replacement costs associated with damage, relocation or removal of private property caused by the City performing work in the public way.

Authority herein given and granted for a period of five (5) years from and after October 6, 2015.

Tsiu Yean Lum.
(Bay Windows)

[O2015-8688]

Be It Ordained by the City Council of the City of Chicago:

SECTION 1. Permission and authority are hereby given and granted to Tsiu Yean Lum,

upon the terms and subject to the conditions of this ordinance, to maintain and use, as now constructed, two (2) bay windows projecting over the public right-of-way adjacent to its premises known as 649 West 28th Street. Said bay windows at West 28th Street measure two (2) at twelve (12) feet in length and three point three three (3.33) feet in width for a total of seventy-nine point nine two (79.92) square feet. The location of said privilege shall be as shown on print(s) kept on file with the Department of Business Affairs and Consumer Protection and the Office of the City Clerk. Said privilege shall be constructed in accordance with plans and specifications approved by the Department of Transportation (Division of Project Development).

This grant of privilege in the public way shall be subject to the provisions of Section 10-28-015 and all other required provisions of the Municipal Code of Chicago.

The grantee shall pay to the City of Chicago as compensation for the privilege Number 1120703 herein granted the sum of Zero and no/100 Dollars ($0.00) per annum, in advance.

A 25% penalty will be added for payments received after due date.

The permit holder agrees to hold the City of Chicago harmless for any damage, relocation or replacement costs associated with damage, relocation or removal of private property caused by the City performing work in the public way.

Authority herein given and granted for a period of five (5) years from and after November 3, 2015.

Tsiu Yean Lum.
(Porch)

[O2015-8689]

Be It Ordained by the City Council of the City of Chicago:

SECTION 1. Permission and authority are hereby given and granted to Tsiu Yean Lum, upon the terms and subject to the conditions of this ordinance, to maintain and use, as now constructed, one (1) porch projecting over the public right-of-way adjacent to its premises known as 649 West 28th Street. Said porch at public alley measures twenty-two point eight three (22.83) feet in length and two point six six (2.66) feet in width for a total of sixty point seven three (60.73) square feet. The location of said privilege shall be as shown on print(s) kept on file with the Department of Business Affairs and Consumer Protection and the Office of the City Clerk. Said privilege shall be constructed in accordance with plans and specifications approved by the Department of Transportation (Division of Project Development).

This grant of privilege in the public way shall be subject to the provisions of Section 10-28-015 and all other required provisions of the Municipal Code of Chicago.

The grantee shall pay to the City of Chicago as compensation for the privilege Number 1120707 herein granted the sum of Four Hundred and no/100 Dollars ($400.00) per annum, in advance.

A 25% penalty will be added for payments received after due date.

The permit holder agrees to hold the City of Chicago harmless for any damage, relocation or replacement costs associated with damage, relocation or removal of private property caused by the City performing work in the public way.

Authority herein given and granted for a period of five (5) years from and after November 10, 2015.

Tsiu Yean Lum.
(Staircases)

[O2015-8690]

Be It Ordained by the City Council of the City of Chicago:

SECTION 1. Permission and authority are hereby given and granted to Tsiu Yean Lum, upon the terms and subject to the conditions of this ordinance, to maintain and use, as now constructed, three (3) staircases on the public right-of-way adjacent to its premises known as 649 West 28th Street. Said staircase at West 28th Street measures one (1) at six (6) feet in length and three point three three (3.33) feet in width for a total of nineteen point nine eight (19.98) square feet. Said staircases at West 28th Street measure two (2) at eleven point two five (11.25) feet in length and two point three three (2.33) feet in width for a total of fifty-two point four three (52.43) square feet. The location of said privilege shall be as shown on print(s) kept on file with the Department of Business Affairs and Consumer Protection and the Office of the City Clerk. Said privilege shall be constructed in accordance with plans and specifications approved by the Department of Transportation (Division of Project Development).

This grant of privilege in the public way shall be subject to the provisions of Section 10-28-015 and all other required provisions of the Municipal Code of Chicago.

The grantee shall pay to the City of Chicago as compensation for the privilege Number 1120705 herein granted the sum of Zero and no/100 Dollars ($0.00) per annum, in advance.

A 25% penalty will be added for payments received after due date.

The permit holder agrees to hold the City of Chicago harmless for any damage, relocation or replacement costs associated with damage, relocation or removal of private property caused by the City performing work in the public way.

Authority herein given and granted for a period of five (5) years from and after November 10, 2015.

Tsiu Yean Lum.
(2801 S. Union Ave.)

[O2015-8691]

Be It Ordained by the City Council of the City of Chicago:

SECTION 1. Permission and authority are hereby given and granted to Tsiu Yean Lum, upon the terms and subject to the conditions of this ordinance, to maintain and use, as now constructed, two (2) steps on the public right-of-way adjacent to its premises known as 2801 South Union Avenue. Said step at South Union Avenue measures one (1) at four point four six (4.46) feet in length and one point one seven (1.17) feet in width for a total of five point two two (5.22) square feet. Said step at South Union Avenue measures one (1) at five point zero eight (5.08) feet in length and one point one seven (1.17) feet in width for a total of five point nine four (5.94) square feet. The location of said privilege shall be as shown on print(s) kept on file with the Department of Business Affairs and Consumer Protection and the Office of the City Clerk. Said privilege shall be constructed in accordance with plans and specifications approved by the Department of Transportation (Division of Project Development).

This grant of privilege in the public way shall be subject to the provisions of Section 10-28-015 and all other required provisions of the Municipal Code of Chicago.

The grantee shall pay to the City of Chicago as compensation for the privilege Number 1120706 herein granted the sum of Zero and no/100 Dollars ($0.00) per annum, in advance.

A 25% penalty will be added for payments received after due date.

The permit holder agrees to hold the City of Chicago harmless for any damage, relocation or replacement costs associated with damage, relocation or removal of private property caused by the City performing work in the public way.

Authority herein given and granted for a period of five (5) years from and after November 3, 2015.

Universita Autonomo De Mexico.

[O2015-8820]

Be It Ordained by the City Council of the City of Chicago:

SECTION 1. Permission and authority are hereby given and granted to Universita Autonomo De Mexico, upon the terms and subject to the conditions of this ordinance, to maintain and use, as now constructed, two (2) banners projecting over the public right-of-way adjacent to its premises known as 350 West Erie Street. Said banner at West Erie Street measures one (1) at seventy-five (75) feet in length and forty-five (45) feet in width for a total of three thousand three hundred seventy-five (3,375) square feet. Said banner at West Erie Street measures one (1) at seventy-five (75) feet in length and forty-five (45) feet in width for a total of three thousand three hundred seventy-five (3,375) square feet. The location of said privilege shall be as shown on print(s) kept on file with the Department of Business Affairs and Consumer Protection and the Office of the City Clerk. Said privilege shall be constructed in accordance with plans and specifications approved by the Zoning Department -- Signs.

This grant of privilege in the public way shall be subject to the provisions of Section 10-28-015 and all other required provisions of the Municipal Code of Chicago.

The grantee shall pay to the City of Chicago as compensation for the privilege Number 1120715 herein granted the sum of One Hundred Fifty and no/100 Dollars ($150.00) per annum, in advance.

A 25% penalty will be added for payments received after due date.

The permit holder agrees to hold the City of Chicago harmless for any damage, relocation or replacement costs associated with damage, relocation or removal of private property caused by the City performing work in the public way.

Authority herein given and granted for a period of five (5) years from and after November 3, 2015.

Urban Source LLC.

[O2015-8755]

Be It Ordained by the City Council of the City of Chicago:

SECTION 1. Permission and authority are hereby given and granted to Urban Source LLC, upon the terms and subject to the conditions of this ordinance, to maintain and use, as now constructed, two (2) light fixtures projecting over the public right-of-way adjacent to its premises known as 1429 West Chicago Avenue. Said light fixtures at West Chicago Avenue

measure two (2) at point one six (.16) foot in length, point one six (.16) foot in width and fourteen (14) feet above grade level. The location of said privilege shall be as shown on print(s) kept on file with the Department of Business Affairs and Consumer Protection and the Office of the City Clerk. Said privilege shall be constructed in accordance with plans and specifications approved by the Department of Transportation (Division of Project Development).

This grant of privilege in the public way shall be subject to the provisions of Section 10-28-015 and all other required provisions of the Municipal Code of Chicago.

The grantee shall pay to the City of Chicago as compensation for the privilege Number 1120806 herein granted the sum of Seventy-five and no/100 Dollars ($75.00) per annum, in advance.

A 25% penalty will be added for payments received after due date.

The permit holder agrees to hold the City of Chicago harmless for any damage, relocation or replacement costs associated with damage, relocation or removal of private property caused by the City performing work in the public way.

Authority herein given and granted for a period of five (5) years from and after December 8, 2015.

The Vic Theater.

[O2015-8772]

Be It Ordained by the City Council of the City of Chicago:

SECTION 1. Permission and authority are hereby given and granted to The Vic Theater, upon the terms and subject to the conditions of this ordinance, to maintain and use, as now constructed, two (2) fire escapes projecting over the public right-of-way adjacent to its premises known as 3145 North Sheffield Avenue. Said fire escapes at public alley measure two (2) at twenty-five (25) feet in length and four (4) feet in width for a total of two hundred (200) square feet. The location of said privilege shall be as shown on print(s) kept on file with the Department of Business Affairs and Consumer Protection and the Office of the City Clerk. Said privilege shall be constructed in accordance with plans and specifications approved by the Department of Transportation (Division of Project Development).

This grant of privilege in the public way shall be subject to the provisions of Section 10-28-015 and all other required provisions of the Municipal Code of Chicago.

The grantee shall pay to the City of Chicago as compensation for the privilege Number 1120772 herein granted the sum of Eight Hundred and no/100 Dollars ($800.00) per annum, in advance.

A 25% penalty will be added for payments received after due date.

The permit holder agrees to hold the City of Chicago harmless for any damage, relocation or replacement costs associated with damage, relocation or removal of private property caused by the City performing work in the public way.

Authority herein given and granted for a period of five (5) years from and after October 6, 2015.

Village Cycle Center, Inc.

[O2015-8653]

Be It Ordained by the City Council of the City of Chicago:

SECTION 1. Permission and authority are hereby given and granted to Village Cycle Center, Inc., upon the terms and subject to the conditions of this ordinance, to maintain and use, as now constructed, two (2) light fixtures projecting over the public right-of-way adjacent to its premises known as 1337 North Wells Street. Said light fixtures at North Wells Street measure two (2) at point eight three (.83) foot in length, two point two five (2.25) feet in width and six point two five (6.25) feet above grade level. The location of said privilege shall be as shown on print(s) kept on file with the Department of Business Affairs and Consumer Protection and the Office of the City Clerk. Said privilege shall be constructed in accordance with plans and specifications approved by the Department of Transportation (Division of Project Development).

This grant of privilege in the public way shall be subject to the provisions of Section 10-28-015 and all other required provisions of the Municipal Code of Chicago.

The grantee shall pay to the City of Chicago as compensation for the privilege Number 1120837 herein granted the sum of Eighty and no/100 Dollars ($80.00) per annum, in advance.

A 25% penalty will be added for payments received after due date.

The permit holder agrees to hold the City of Chicago harmless for any damage, relocation or replacement costs associated with damage, relocation or removal of private property caused by the City performing work in the public way.

Authority herein given and granted for a period of five (5) years from and after November 10, 2015.

West Walton Chicago LLC.
(Caissons)

[O2015-8654]

Be It Ordained by the City Council of the City of Chicago:

SECTION 1. Permission and authority are hereby given and granted to West Walton Chicago LLC, upon the terms and subject to the conditions of this ordinance, to construct, install, maintain and use five (5) caissons under the public right-of-way adjacent to its premises known as 9 West Walton Street. Said caissons at West Walton Street measure two (2) at seven (7) feet in length and seven (7) feet in width for a total of ninety-eight (98) square feet. Said caissons shall be approximately ninety-three (93) feet below grade level. Said caissons at West Walton Street measure three (3) at five (5) feet in length and five (5) feet in width for a total of seventy-five (75) square feet. Said caissons shall be approximately ninety-three (93) feet below grade level. The location of said privilege shall be as shown on print(s) kept on file with the Department of Business Affairs and Consumer Protection and the Office of the City Clerk. Said privilege shall be constructed in accordance with plans and specifications approved by the Department of Planning and Development and the Department of Transportation (Office of Underground Coordination).

This grant of privilege in the public way shall be subject to the provisions of Section 10-28-015 and all other required provisions of the Municipal Code of Chicago.

The grantee shall pay to the City of Chicago as compensation for the privilege Number 1120725 herein granted the sum of Four Hundred and no/100 Dollars ($400.00) per annum, in advance.

A 25% penalty will be added for payments received after due date.

The permit holder agrees to hold the City of Chicago harmless for any damage, relocation or replacement costs associated with damage, relocation or removal of private property caused by the City performing work in the public way.

Authority herein given and granted for a period of five (5) years from and after date of passage.

West Walton Chicago LLC.
(Sheetings)

[O2015-8656]

Be It Ordained by the City Council of the City of Chicago:

SECTION 1. Permission and authority are hereby given and granted to West Walton Chicago LLC, upon the terms and subject to the conditions of this ordinance, to construct, install, maintain and use three (3) sheetings under the public right-of-way adjacent to its premises known as 9 West Walton Street. Said sheeting at North State Street measures one (1) at twelve point nine two (12.92) feet in length and one point four two (1.42) feet in width for a total of eighteen point three five (18.35) square feet. Said sheeting shall be approximately thirty-two (32) feet below grade level. Said sheetings at North State Street measure two (2) at seven point zero eight (7.08) feet in length and one point four two (1.42) feet in width for a total of twenty point one one (20.11) square feet. Said sheetings shall be approximately thirty-two (32) feet below grade level. The location of said privilege shall be as shown on print(s) kept on file with the Department of Business Affairs and Consumer Protection and the Office of the City Clerk. Said privilege shall be constructed in accordance with plans and specifications approved by the Department of Planning and Development and the Department of Transportation (Office of Underground Coordination).

This grant of privilege in the public way shall be subject to the provisions of Section 10-28-015 and all other required provisions of the Municipal Code of Chicago.

The grantee shall pay to the City of Chicago as compensation for the privilege Number 1120724 herein granted the sum of One Thousand Two Hundred and no/100 Dollars ($1,200.00) per annum, in advance.

A 25% penalty will be added for payments received after due date.

The permit holder agrees to hold the City of Chicago harmless for any damage, relocation or replacement costs associated with damage, relocation or removal of private property caused by the City performing work in the public way.

Authority herein given and granted for a period of five (5) years from and after date of passage.

WHP-11C LLC.

[O2015-8757]

Be It Ordained by the City Council of the City of Chicago:

SECTION 1. Permission and authority are hereby given and granted to WHP-11C LLC, upon the terms and subject to the conditions of this ordinance, to maintain and use, as now constructed, three (3) irrigation systems under the public right-of-way adjacent to its premises

known as 1943 -- 1957 West Maypole Avenue. Said irrigation system at West Maypole Avenue measures one (1) at one hundred twenty (120) feet in length and nine (9) feet in width for a total of one thousand eighty (1,080) square feet. Said irrigation systems at West Maypole Avenue measures one (1) at four hundred eighty-six (486) feet in length and eight point five (8.5) feet in width for a total of four thousand one hundred thirty-one (4,131) square feet. Said irrigation system at North Wolcott Avenue measures one (1) at one hundred twelve (112) feet in length and eight (8) feet in width for a total of eight hundred ninety-six (896) square feet. The location of said privilege shall be as shown on print(s) kept on file with the Department of Business Affairs and Consumer Protection and the Office of the City Clerk. Said privilege shall be constructed in accordance with plans and specifications approved by the Department of Transportation (Office of Underground Coordination) and the Department of Water Management.

This grant of privilege in the public way shall be subject to the provisions of Section 10-28-015 and all other required provisions of the Municipal Code of Chicago.

The grantee shall pay to the City of Chicago as compensation for the privilege Number 1119588 herein granted the sum of Four Hundred and no/100 Dollars ($400.00) per annum, in advance.

A 25% penalty will be added for payments received after due date.

The permit holder agrees to hold the City of Chicago harmless for any damage, relocation or replacement costs associated with damage, relocation or removal of private property caused by the City performing work in the public way.

Authority herein given and granted for a period of five (5) years from and after June 30, 2015.

Wintrust Bank.

[O2015-8776]

Be It Ordained by the City Council of the City of Chicago:

SECTION 1. Permission and authority are hereby given and granted to Wintrust Bank, upon the terms and subject to the conditions of this ordinance, to maintain and use one (1) sign projecting over the public right-of-way attached to its premises known as 4343 North Elston Avenue. Said sign structure measures as follows: along North Elston Avenue, at nine (9) feet in length, six point five eight (6.58) feet in height and sixteen (16) feet above grade level. The location of said privilege shall be as shown on print(s) kept on file with the Department of Business Affairs and Consumer Protection and the Office of the City Clerk. Said privilege shall be constructed in accordance with plans and specifications approved by the Department of Transportation (Division of Project Development) and the Zoning Department -- Signs.

This grant of privilege in the public way shall be subject to the provisions of Section 10-28-015 and all other required provisions of the Municipal Code of Chicago.

The grantee shall pay to the City of Chicago as compensation for the privilege Number 1120388 herein granted the sum of Three Hundred and no/100 Dollars ($300.00) per annum, in advance.

A 25% penalty will be added for payments received after due date.

The permit holder agrees to hold the City of Chicago harmless for any damage, relocation or replacement costs associated with damage, relocation or removal of private property caused by the City performing work in the public way.

Authority herein given and granted for a period of five (5) years from and after date of passage.

William John Woolley.

[O2015-8758]

Be It Ordained by the City Council of the City of Chicago:

SECTION 1. Permission and authority are hereby given and granted to William John Woolley, upon the terms and subject to the conditions of this ordinance, to construct, install, maintain and use one (1) sculpture on the public right-of-way adjacent to its premises known as 210 North Morgan Street. Said sculpture at North Morgan Street measures five point five (5.5) feet in length and three point five (3.5) feet in width for a total of nineteen point two five (19.25) square feet. Said sculpture shall be approximately one hundred eighteen (118) inches in height. The location of said privilege shall be as shown on print(s) kept on file with the Department of Business Affairs and Consumer Protection and the Office of the City Clerk. Said privilege shall be constructed in accordance with plans and specifications approved by the Department of Planning and Development and the Department of Transportation (Division of Project Development).

This grant of privilege in the public way shall be subject to the provisions of Section 10-28-015 and all other required provisions of the Municipal Code of Chicago.

The grantee shall pay to the City of Chicago as compensation for the privilege Number 1120765 herein granted the sum of Four Hundred and no/100 Dollars ($400.00) per annum, in advance.

A 25% penalty will be added for payments received after due date.

The permit holder agrees to hold the City of Chicago harmless for any damage, relocation or replacement costs associated with damage, relocation or removal of private property caused by the City performing work in the public way.

Authority herein given and granted for a period of five (5) years from and after date of passage.

1st United Methodist Church Of Chicago Aid Society.

[O2015-8822]

Be It Ordained by the City Council of the City of Chicago:

SECTION 1. Permission and authority are hereby given and granted to 1st United Methodist Church of Chicago Aid Society, upon the terms and subject to the conditions of this ordinance, to maintain and use, as now constructed, two (2) vaults under the public right-of-way adjacent to its premises known as 77 West Washington Street. Said vault at West Washington Street measures one (1) at ninety-one (91) feet in length and twelve (12) feet in width for a total of one thousand ninety-two (1,092) square feet. Existing vault is used for storage and church activities. Said vault at North Clark Street measures one (1) at one hundred ninety-two (192) feet in length and twelve (12) feet in width for a total of two thousand three hundred four (2,304) square feet. Existing vault is used for storage and church activities. The location of said privilege shall be as shown on print(s) kept on file with the Department of Business Affairs and Consumer Protection and the Office of the City Clerk. Said privilege shall be constructed in accordance with plans and specifications approved by the Department of Transportation (Office of Underground Coordination).

This grant of privilege in the public way shall be subject to the provisions of Section 10-28-015 and all other required provisions of the Municipal Code of Chicago.

The grantee shall pay to the City of Chicago as compensation for the privilege Number 1120800 herein granted the sum of Twenty-four Thousand Five Hundred Six and no/100 Dollars ($24,506.00) per annum, in advance.

A 25% penalty will be added for payments received after due date.

The permit holder agrees to hold the City of Chicago harmless for any damage, relocation or replacement costs associated with damage, relocation or removal of private property caused by the City performing work in the public way.

Authority herein given and granted for a period of five (5) years from and after November 1, 2015.

209 Jax Acquisition LLC.

[O2015-8823]

Be It Ordained by the City Council of the City of Chicago:

SECTION 1. Permission and authority are hereby given and granted to 209 Jax Acquisition LLC, upon the terms and subject to the conditions of this ordinance, to maintain and use, as now constructed, two (2) sidewalk vaults under the public right-of-way adjacent to its premises known as 209 West Jackson Boulevard. Said sidewalk vault at West Jackson Boulevard measures one (1) at one hundred fifty-three point six six (153.66) feet in length and eleven (11) feet in width for a total of one thousand six hundred ninety point two six (1,690.26) square feet. Existing vault is used for storage. Said sidewalk vault at South Wells Street measures one (1) at thirty-one point six six (31.66) feet in length and four point four one (4.41) feet in width for a total of one hundred thirty-nine point six two (139.62) square feet. Existing vault is used for storage. The location of said privilege shall be as shown on print(s) kept on file with the Department of Business Affairs and Consumer Protection and the Office of the City Clerk. Said privilege shall be constructed in accordance with plans and specifications approved by the Department of Transportation (Office of Underground Coordination).

This grant of privilege in the public way shall be subject to the provisions of Section 10-28-015 and all other required provisions of the Municipal Code of Chicago.

The grantee shall pay to the City of Chicago as compensation for the privilege Number 1119584 herein granted the sum of Eleven Thousand Nine Hundred Twelve and no/100 Dollars ($11,912.00) per annum, in advance.

A 25% penalty will be added for payments received after due date.

The permit holder agrees to hold the City of Chicago harmless for any damage, relocation or replacement costs associated with damage, relocation or removal of private property caused by the City performing work in the public way.

Authority herein given and granted for a period of five (5) years from and after June 30, 2015.

---

474 North Lake Shore Drive Condominium Association.

[O2015-8825]

Be It Ordained by the City Council of the City of Chicago:

SECTION 1. Permission and authority are hereby given and granted to 474 North Lake Shore Drive Condominium Association, upon the terms and subject to the conditions of this

ordinance, to maintain and use, as now constructed, one (1) grease trap under the public right-of-way adjacent to its premises known as 474 North Lake Shore Drive. Said grease trap at East Illinois Street measures twelve (12) feet in length and eight (8) feet in width for a total of ninety-six (96) square feet. The location of said privilege shall be as shown on print(s) kept on file with the Department of Business Affairs and Consumer Protection and the Office of the City Clerk. Said privilege shall be constructed in accordance with plans and specifications approved by the Department of Transportation (Office of Underground Coordination) and the Department of Water Management.

This grant of privilege in the public way shall be subject to the provisions of Section 10-28-015 and all other required provisions of the Municipal Code of Chicago.

The grantee shall pay to the City of Chicago as compensation for the privilege Number 1120813 herein granted the sum of Four Hundred and no/100 Dollars ($400.00) per annum, in advance.

A 25% penalty will be added for payments received after due date.

The permit holder agrees to hold the City of Chicago harmless for any damage, relocation or replacement costs associated with damage, relocation or removal of private property caused by the City performing work in the public way.

Authority herein given and granted for a period of five (5) years from and after December 14, 2015.

---

600 North Lake Shore Drive Condominium Association.

[O2015-8827]

Be It Ordained by the City Council of the City of Chicago:

SECTION 1. Permission and authority are hereby given and granted to 600 North Lake Shore Drive Condominium Association, upon the terms and subject to the conditions of this ordinance, to maintain and use, as now constructed, two (2) planters on the public right-of-way for beautification purposes adjacent to its premises known as 600 North Lake Shore Drive. Said planter at North Lake Shore Drive measures one (1) at thirty-two point one seven (32.17) feet in length and five point six seven (5.67) feet in width for a total of one hundred eighty-two point four (182.4) square feet. Said planter at East Ontario Street measures one (1) at thirty point three three (30.33) feet in length and six point four two (6.42) feet in width for a total of one hundred ninety-four point seven two (194.72) square feet. Grantee must allow the required clear and unobstructed space for pedestrian passage at all times per rules and regulations approved by the Department of Transportation. The location of said privilege shall be as shown on print(s) kept on file with the Department of Business Affairs and Consumer Protection and the Office of the City Clerk. Said privilege shall be

constructed in accordance with plans and specifications approved by the Department of Planning and Development and the Department of Transportation (Division of Project Development).

This grant of privilege in the public way shall be subject to the provisions of Section 10-28-015 and all other required provisions of the Municipal Code of Chicago.

The grantee shall pay to the City of Chicago as compensation for the privilege Number 1119607 herein granted the sum of Zero and no/100 Dollars ($0.00) per annum, in advance.

A 25% penalty will be added for payments received after due date.

The permit holder agrees to hold the City of Chicago harmless for any damage, relocation or replacement costs associated with damage, relocation or removal of private property caused by the City performing work in the public way.

Authority herein given and granted for a period of five (5) years from and after June 29, 2015.

---

830 NMA LLC.

[O2015-8829]

Be It Ordained by the City Council of the City of Chicago:

SECTION 1. Permission and authority are hereby given and granted to 830 NMA LLC, upon the terms and subject to the conditions of this ordinance, to maintain and use, as now constructed, two (2) vaults under the public right-of-way adjacent to its premises known as 830 North Michigan Avenue. Said vault at East Pearson Street measures one (1) at forty-eight (48) feet in length and thirteen (13) feet in width for a total of six hundred twenty-four (624) square feet. Said vault at East Pearson Street measures one (1) at twenty-two (22) feet in length and thirteen (13) feet in width for a total of two hundred eighty-six (286) square feet. The location of said privilege shall be as shown on print(s) kept on file with the Department of Business Affairs and Consumer Protection and the Office of the City Clerk. Said privilege shall be constructed in accordance with plans and specifications approved by the Department of Transportation (Office of Underground Coordination).

This grant of privilege in the public way shall be subject to the provisions of Section 10-28-015 and all other required provisions of the Municipal Code of Chicago.

The grantee shall pay to the City of Chicago as compensation for the privilege Number 1120797 herein granted the sum of Four Thousand One Hundred Seventy-nine and no/100 Dollars ($4,179.00) per annum, in advance.

A 25% penalty will be added for payments received after due date.

The permit holder agrees to hold the City of Chicago harmless for any damage, relocation or replacement costs associated with damage, relocation or removal of private property caused by the City performing work in the public way.

Authority herein given and granted for a period of five (5) years from and after December 14, 2015.

---

850 Investors LLC.

[O2015-8657]

Be It Ordained by the City Council of the City of Chicago:

SECTION 1. Permission and authority are hereby given and granted to 850 Investors LLC, upon the terms and subject to the conditions of this ordinance, to maintain and use, as now constructed, one (1) vault under the public right-of-way adjacent to its premises known as 850 North Lake Shore Drive. Said vault at East Chestnut Street measures two hundred sixty-one point six seven (261.67) feet in length and eighteen point five (18.5) feet in width for a total of four thousand eight hundred forty point nine (4,840.9) square feet. Existing vault space is used for various accessory purposes. The location of said privilege shall be as shown on print(s) kept on file with the Department of Business Affairs and Consumer Protection and the Office of the City Clerk. Said privilege shall be constructed in accordance with plans and specifications approved by the Department of Transportation (Office of Underground Coordination).

This grant of privilege in the public way shall be subject to the provisions of Section 10-28-015 and all other required provisions of the Municipal Code of Chicago.

The grantee shall pay to the City of Chicago as compensation for the privilege Number 1120730 herein granted the sum of Fifteen Thousand Eight Hundred Seventy-eight and no/100 Dollars ($15,878.00) per annum, in advance.

A 25% penalty will be added for payments received after due date.

The permit holder agrees to hold the City of Chicago harmless for any damage, relocation or replacement costs associated with damage, relocation or removal of private property caused by the City performing work in the public way.

Authority herein given and granted for a period of five (5) years from and after November 19, 2013.

1127 West Chestnut Condominium Association.

[O2015-8761]

Be It Ordained by the City Council of the City of Chicago:

SECTION 1. Permission and authority are hereby given and granted to 1127 West Chestnut Condominium Association, upon the terms and subject to the conditions of this ordinance, to maintain and use, as now constructed, five (5) stairways on the public right-of-way adjacent to its premises known as 1127 West Chestnut Street. Said stairway at West Chestnut Street measures one (1) at eight (8) feet in length and four (4) feet in width for a total of thirty-two (32) square feet. Said stairway at West Chestnut Street measures one (1) at six (6) feet in length and three (3) feet in width for a total of eighteen (18) square feet. Said stairway at West Chestnut Street measures one (1) at seven (7) feet in length and four (4) feet in width for a total of twenty-eight (28) square feet. Said stairway at North Elston Avenue measures one (1) at fourteen (14) feet in length and three (3) feet in width for a total of forty-two (42) square feet. Said stairway at North Elston Avenue measures one (1) at twelve (12) feet in length and three (3) feet in width for a total of thirty-six (36) square feet. The location of said privilege shall be as shown on print(s) kept on file with the Department of Business Affairs and Consumer Protection and the Office of the City Clerk. Said privilege shall be constructed in accordance with plans and specifications approved by the Department of Transportation (Division of Project Development).

This grant of privilege in the public way shall be subject to the provisions of Section 10-28-015 and all other required provisions of the Municipal Code of Chicago.

The grantee shall pay to the City of Chicago as compensation for the privilege Number 1120702 herein granted the sum of Two Thousand and no/100 Dollars ($2,000.00) per annum, in advance.

A 25% penalty will be added for payments received after due date.

The permit holder agrees to hold the City of Chicago harmless for any damage, relocation or replacement costs associated with damage, relocation or removal of private property caused by the City performing work in the public way.

Authority herein given and granted for a period of five (5) years from and after November 15, 2015.

GRANTS OF PRIVILEGE IN PUBLIC WAY FOR AWNINGS.

The Committee on Transportation and Public Way submitted the following report:

CHICAGO, January 6, 2016.

To the President and Members of the City Council:

Your Committee on Transportation and Public Way begs leave to report and recommend that Your Honorable Body *Pass* the proposed ordinances transmitted herewith to authorize the issuance of permits to various applicants for the installation, maintenance and use of awnings. These ordinances were referred to the committee on December 9, 2015.

This recommendation was concurred in unanimously by a viva voce vote of the members of the committee, with no dissenting vote.

Respectfully submitted,

(Signed) ANTHONY BEALE,
Chairman.

On motion of Alderman Beale, the said proposed ordinances transmitted with the foregoing committee report were *Passed* by yeas and nays as follows:

Yeas -- Aldermen Moreno, Hopkins, Dowell, Burns, Hairston, Sawyer, Mitchell, Harris, Beale, Sadlowski Garza, Thompson, Cárdenas, Quinn, Burke, Lopez, Foulkes, D. Moore, Curtis, O'Shea, Cochran, Brookins, Muñoz, Scott, Solis, Burnett, Ervin, Taliaferro, Reboyras, Santiago, Waguespack, Mell, Austin, Ramirez-Rosa, Villegas, Laurino, O'Connor, Napolitano, Reilly, Smith, Tunney, Arena, Cappleman, Pawar, Osterman, J. Moore, Silverstein -- 46.

Nays -- None.

Alderman Beale moved to reconsider the foregoing vote. The motion was lost.

The following are said ordinances as passed (the italic heading in each case not being a part of the ordinance):

Acuario Travel Agency.

[O2015-8601]

Be It Ordained by the City Council of the City of Chicago:

SECTION 1. Permission and authority are hereby given and granted to Acuario Travel Agency, upon the terms and subject to the conditions of this ordinance, to maintain and use, as now constructed, one (1) awning projecting over the public right-of-way adjacent to its premises known as 1640 West 47th Street. Said awning at West 47th Street measures

ten (10) feet in length and three (3) feet in width for a total of thirty (30) square feet. The location of said privilege shall be as shown on print(s) kept on file with the Department of Business Affairs and Consumer Protection and the Office of the City Clerk. Said privilege shall be constructed in accordance with plans and specifications approved by the Zoning Department -- Signs.

This grant of privilege in the public way shall be subject to the provisions of Section 10-28-015 and all other required provisions of the Municipal Code of Chicago.

The grantee shall pay to the City of Chicago as compensation for the privilege Number 1119587 herein granted the sum of Fifty and no/100 Dollars ($50.00) per annum, in advance.

A 25% penalty will be added for payments received after due date.

The permit holder agrees to hold the City of Chicago harmless for any damage, relocation or replacement costs associated with damage, relocation or removal of private property caused by the City performing work in the public way.

Authority herein given and granted for a period of five (5) years from and after May 23, 2015.

Aesop.

[O2015-8587]

Be It Ordained by the City Council of the City of Chicago:

SECTION 1. Permission and authority are hereby given and granted to Aesop, upon the terms and subject to the conditions of this ordinance, to construct, install, maintain and use one (1) awning projecting over the public right-of-way adjacent to its premises known as 1653 North Damen Avenue. Said awning at North Damen Avenue measures eighteen (18) feet in length and two (2) feet in width for a total of thirty-six (36) square feet. The location of said privilege shall be as shown on print(s) kept on file with the Department of Business Affairs and Consumer Protection and the Office of the City Clerk. Said privilege shall be constructed in accordance with plans and specifications approved by the Zoning Department -- Signs.

This grant of privilege in the public way shall be subject to the provisions of Section 10-28-015 and all other required provisions of the Municipal Code of Chicago.

The grantee shall pay to the City of Chicago as compensation for the privilege Number 1120669 herein granted the sum of Fifty and no/100 Dollars ($50.00) per annum, in advance.

A 25% penalty will be added for payments received after due date.

The permit holder agrees to hold the City of Chicago harmless for any damage, relocation or replacement costs associated with damage, relocation or removal of private property caused by the City performing work in the public way.

Authority herein given and granted for a period of five (5) years from and after date of passage.

Bailey And Brill LLC.

[O2015-8598]

Be It Ordained by the City Council of the City of Chicago:

SECTION 1. Permission and authority are hereby given and granted to Bailey and Brill LLC, upon the terms and subject to the conditions of this ordinance, to maintain and use, as now constructed, three (3) awnings projecting over the public right-of-way adjacent to its premises known as 1301 South Michigan Avenue. Said awnings at South Michigan Avenue measure one (1) at fifty-three (53) feet in length and two (2) feet in width for a total of one hundred six (106) square feet and two (2) at four (4) feet in length and two (2) feet in width for a total of sixteen (16) square feet. The location of said privilege shall be as shown on print(s) kept on file with the Department of Business Affairs and Consumer Protection and the Office of the City Clerk. Said privilege shall be constructed in accordance with plans and specifications approved by the Zoning Department -- Signs.

This grant of privilege in the public way shall be subject to the provisions of Section 10-28-015 and all other required provisions of the Municipal Code of Chicago.

The grantee shall pay to the City of Chicago as compensation for the privilege Number 1120812 herein granted the sum of One Hundred Seventy-five and no/100 Dollars ($175.00) per annum, in advance.

A 25% penalty will be added for payments received after due date.

The permit holder agrees to hold the City of Chicago harmless for any damage, relocation or replacement costs associated with damage, relocation or removal of private property caused by the City performing work in the public way.

Authority herein given and granted for a period of five (5) years from and after March 14, 2015.

Channings Childcare & Development.

[O2015-8622]

Be It Ordained by the City Council of the City of Chicago:

SECTION 1. Permission and authority are hereby given and granted to Channings Childcare & Development, upon the terms and subject to the conditions of this ordinance, to maintain and use, as now constructed, two (2) awnings projecting over the public right-of-way adjacent to its premises known as 5701 West Division Street. Said awnings at West Division Street measure one (1) at forty-three (43) feet in length and two (2) feet in width for a total of eighty-six (86) square feet and one (1) at eight point one six (8.16) feet in length and two (2) feet in width for a total of sixteen point three two (16.32) square feet. The location of said privilege shall be as shown on print(s) kept on file with the Department of Business Affairs and Consumer Protection and the Office of the City Clerk. Said privilege shall be constructed in accordance with plans and specifications approved by the Zoning Department -- Signs.

This grant of privilege in the public way shall be subject to the provisions of Section 10-28-015 and all other required provisions of the Municipal Code of Chicago.

The grantee shall pay to the City of Chicago as compensation for the privilege Number 1119585 herein granted the sum of One Hundred Eighteen and no/100 Dollars ($118.00) per annum, in advance.

A 25% penalty will be added for payments received after due date.

The permit holder agrees to hold the City of Chicago harmless for any damage, relocation or replacement costs associated with damage, relocation or removal of private property caused by the City performing work in the public way.

Authority herein given and granted for a period of five (5) years from and after June 13, 2015.

Harris Bank.

[O2015-8600]

Be It Ordained by the City Council of the City of Chicago:

SECTION 1. Permission and authority are hereby given and granted to Harris Bank, upon the terms and subject to the conditions of this ordinance, to maintain and use, as now constructed, one (1) awning projecting over the public right-of-way adjacent to its premises

known as 1300 South Wabash Avenue. Said awning at East 13th Street measures six point six seven (6.67) feet in length and four (4) feet in width for a total of twenty-six point six eight (26.68) square feet. The location of said privilege shall be as shown on print(s) kept on file with the Department of Business Affairs and Consumer Protection and the Office of the City Clerk. Said privilege shall be constructed in accordance with plans and specifications approved by the Zoning Department -- Signs.

This grant of privilege in the public way shall be subject to the provisions of Section 10-28-015 and all other required provisions of the Municipal Code of Chicago.

The grantee shall pay to the City of Chicago as compensation for the privilege Number 1100675 herein granted the sum of Fifty and no/100 Dollars ($50.00) per annum, in advance.

A 25% penalty will be added for payments received after due date.

The permit holder agrees to hold the City of Chicago harmless for any damage, relocation or replacement costs associated with damage, relocation or removal of private property caused by the City performing work in the public way.

Authority herein given and granted for a period of five (5) years from and after date of passage.

K&L Realty.

[O2015-8630]

Be It Ordained by the City Council of the City of Chicago:

SECTION 1. Permission and authority are hereby given and granted to K&L Realty, upon the terms and subject to the conditions of this ordinance, to maintain and use, as now constructed, one (1) awning projecting over the public right-of-way adjacent to its premises known as 5524 West Lawrence Avenue. Said awning at West Lawrence Avenue measures fourteen (14) feet in length and three (3) feet in width for a total of forty-two (42) square feet. The location of said privilege shall be as shown on print(s) kept on file with the Department of Business Affairs and Consumer Protection and the Office of the City Clerk. Said privilege shall be constructed in accordance with plans and specifications approved by the Zoning Department -- Signs.

This grant of privilege in the public way shall be subject to the provisions of Section 10-28-015 and all other required provisions of the Municipal Code of Chicago.

The grantee shall pay to the City of Chicago as compensation for the privilege Number 1120778 herein granted the sum of Fifty and no/100 Dollars ($50.00) per annum, in advance.

A 25% penalty will be added for payments received after due date.

The permit holder agrees to hold the City of Chicago harmless for any damage, relocation or replacement costs associated with damage, relocation or removal of private property caused by the City performing work in the public way.

Authority herein given and granted for a period of five (5) years from and after March 14, 2015.

LA Central Bakery.

[O2015-8603]

Be It Ordained by the City Council of the City of Chicago:

SECTION 1. Permission and authority are hereby given and granted to La Central Bakery, upon the terms and subject to the conditions of this ordinance, to maintain and use, as now constructed, one (1) awning projecting over the public right-of-way adjacent to its premises known as 2422 West 47th Street. Said awning at West 47th Street measures forty-seven (47) feet in length and two (2) feet in width for a total of ninety-four (94) square feet. The location of said privilege shall be as shown on print(s) kept on file with the Department of Business Affairs and Consumer Protection and the Office of the City Clerk. Said privilege shall be constructed in accordance with plans and specifications approved by the Zoning Department -- Signs.

This grant of privilege in the public way shall be subject to the provisions of Section 10-28-015 and all other required provisions of the Municipal Code of Chicago.

The grantee shall pay to the City of Chicago as compensation for the privilege Number 1119590 herein granted the sum of Seventy-two and no/100 Dollars ($72.00) per annum, in advance.

A 25% penalty will be added for payments received after due date.

The permit holder agrees to hold the City of Chicago harmless for any damage, relocation or replacement costs associated with damage, relocation or removal of private property caused by the City performing work in the public way.

Authority herein given and granted for a period of five (5) years from and after May 23, 2015.

Life Storage/LS Property Management Services.

[O2015-8595]

Be It Ordained by the City Council of the City of Chicago:

SECTION 1. Permission and authority are hereby given and granted to Life Storage/ LS Property Management Services, upon the terms and subject to the conditions of this ordinance, to construct, install, maintain and use one (1) awning projecting over the public right-of-way adjacent to its premises known as 1840 North Clybourn Avenue. Said awning at North Clybourn Avenue measures twenty point six seven (20.67) feet in length and one point two five (1.25) feet in width for a total of twenty-five point eight four (25.84) square feet. The location of said privilege shall be as shown on print(s) kept on file with the Department of Business Affairs and Consumer Protection and the Office of the City Clerk. Said privilege shall be constructed in accordance with plans and specifications approved by the Zoning Department -- Signs.

This grant of privilege in the public way shall be subject to the provisions of Section 10-28-015 and all other required provisions of the Municipal Code of Chicago.

The grantee shall pay to the City of Chicago as compensation for the privilege Number 1120756 herein granted the sum of Fifty and no/100 Dollars ($50.00) per annum, in advance.

A 25% penalty will be added for payments received after due date.

The permit holder agrees to hold the City of Chicago harmless for any damage, relocation or replacement costs associated with damage, relocation or removal of private property caused by the City performing work in the public way.

Authority herein given and granted for a period of five (5) years from and after date of passage.

Lu's Nail Boutique.

[O2015-8629]

Be It Ordained by the City Council of the City of Chicago:

SECTION 1. Permission and authority are hereby given and granted to Lu's Nail Boutique,

upon the terms and subject to the conditions of this ordinance, to construct, install, maintain and use one (1) awning projecting over the public right-of-way adjacent to its premises known as 3327 North Broadway. Said awning at North Broadway measures eleven point three three (11.33) feet in length and four point five (4.5) feet in width for a total of fifty point nine nine (50.99) square feet. The location of said privilege shall be as shown on print(s) kept on file with the Department of Business Affairs and Consumer Protection and the Office of the City Clerk. Said privilege shall be constructed in accordance with plans and specifications approved by the Zoning Department -- Signs.

This grant of privilege in the public way shall be subject to the provisions of Section 10-28-015 and all other required provisions of the Municipal Code of Chicago.

The grantee shall pay to the City of Chicago as compensation for the privilege Number 1106025 herein granted the sum of Fifty and no/100 Dollars ($50.00) per annum, in advance.

A 25% penalty will be added for payments received after due date.

The permit holder agrees to hold the City of Chicago harmless for any damage, relocation or replacement costs associated with damage, relocation or removal of private property caused by the City performing work in the public way.

Authority herein given and granted for a period of five (5) years from and after date of passage.

Mike's Hand Carwash.

[O2015-8626]

Be It Ordained by the City Council of the City of Chicago:

SECTION 1. Permission and authority are hereby given and granted to Mike's Hand Carwash, upon the terms and subject to the conditions of this ordinance, to maintain and use, as now constructed, two (2) awnings projecting over the public right-of-way adjacent to its premises known as 3847 West Chicago Avenue. Said awning at West Chicago Avenue measures one (1) at twelve (12) feet in length and two point five (2.5) feet in width for a total of thirty (30) square feet. Said awning at West Chicago Avenue measures one (1) at three (3) feet in length and two point five (2.5) feet in width for a total of seven point five (7.5) square feet. The location of said privilege shall be as shown on print(s) kept on file with the Department of Business Affairs and Consumer Protection and the Office of the City Clerk. Said privilege shall be constructed in accordance with plans and specifications approved by the Zoning Department -- Signs.

This grant of privilege in the public way shall be subject to the provisions of Section 10-28-015 and all other required provisions of the Municipal Code of Chicago.

The grantee shall pay to the City of Chicago as compensation for the privilege Number 1120717 herein granted the sum of One Hundred and no/100 Dollars ($100.00) per annum, in advance.

A 25% penalty will be added for payments received after due date.

The permit holder agrees to hold the City of Chicago harmless for any damage, relocation or replacement costs associated with damage, relocation or removal of private property caused by the City performing work in the public way.

Authority herein given and granted for a period of five (5) years from and after January 13, 2014.

New England Inn Of Illinois, Inc.

[O2015-8627]

Be It Ordained by the City Council of the City of Chicago:

SECTION 1. Permission and authority are hereby given and granted to New England Inn of Illinois, Inc., upon the terms and subject to the conditions of this ordinance, to maintain and use, as now constructed, four (4) awnings projecting over the public right-of-way adjacent to its premises known as 6855 -- 6859 West Irving Park Road. Said awning at West Irving Park Road measures one (1) at eleven point eight (11.8) feet in length and one point six (1.6) feet in width for a total of eighteen point eight eight (18.88) square feet. Said awning at West Irving Park Road measures one (1) at three point two (3.2) feet in length and one point six (1.6) feet in width for a total of five point one two (5.12) square feet. Said awning at West Irving Park Road measures one (1) at ten point three (10.3) feet in length and one point six (1.6) feet in width for a total of sixteen point four eight (16.48) square feet. Said awning at West Irving Park Road measures one (1) at four point eight (4.8) feet in length and one point six (1.6) feet in width for a total of seven point six eight (7.68) square feet. The location of said privilege shall be as shown on print(s) kept on file with the Department of Business Affairs and Consumer Protection and the Office of the City Clerk. Said privilege shall be constructed in accordance with plans and specifications approved by the Zoning Department -- Signs.

This grant of privilege in the public way shall be subject to the provisions of Section 10-28-015 and all other required provisions of the Municipal Code of Chicago.

The grantee shall pay to the City of Chicago as compensation for the privilege Number 1120810 herein granted the sum of One Hundred Seventy-five and no/100 Dollars ($175.00) per annum, in advance.

A 25% penalty will be added for payments received after due date.

The permit holder agrees to hold the City of Chicago harmless for any damage, relocation or replacement costs associated with damage, relocation or removal of private property caused by the City performing work in the public way.

Authority herein given and granted for a period of five (5) years from and after September 13, 2014.

OrangeBeautiful.

[O2015-8631]

Be It Ordained by the City Council of the City of Chicago:

SECTION 1. Permission and authority are hereby given and granted to OrangeBeautiful, upon the terms and subject to the conditions of this ordinance, to maintain and use, as now constructed, one (1) awning projecting over the public right-of-way adjacent to its premises known as 4658 North Damen Avenue. Said awning at North Damen Avenue measures ten point five (10.5) feet in length and two (2) feet in width for a total of twenty-one (21) square feet. The location of said privilege shall be as shown on print(s) kept on file with the Department of Business Affairs and Consumer Protection and the Office of the City Clerk. Said privilege shall be constructed in accordance with plans and specifications approved by the Zoning Department -- Signs.

This grant of privilege in the public way shall be subject to the provisions of Section 10-28-015 and all other required provisions of the Municipal Code of Chicago.

The grantee shall pay to the City of Chicago as compensation for the privilege Number 1120825 herein granted the sum of Fifty and no/100 Dollars ($50.00) per annum, in advance.

A 25% penalty will be added for payments received after due date.

The permit holder agrees to hold the City of Chicago harmless for any damage, relocation or replacement costs associated with damage, relocation or removal of private property caused by the City performing work in the public way.

Authority herein given and granted for a period of five (5) years from and after November 10, 2015.

Park Dental Group.

[O2015-8623]

Be It Ordained by the City Council of the City of Chicago:

SECTION 1. Permission and authority are hereby given and granted to Park Dental Group, upon the terms and subject to the conditions of this ordinance, to maintain and use, as now constructed, one (1) awning projecting over the public right-of-way adjacent to its premises known as 2303 West Roscoe Street. Said awning at West Roscoe Street measures six point five (6.5) feet in length and two (2) feet in width for a total of thirteen (13) square feet. The location of said privilege shall be as shown on print(s) kept on file with the Department of Business Affairs and Consumer Protection and the Office of the City Clerk. Said privilege shall be constructed in accordance with plans and specifications approved by the Zoning Department -- Signs.

This grant of privilege in the public way shall be subject to the provisions of Section 10-28-015 and all other required provisions of the Municipal Code of Chicago.

The grantee shall pay to the City of Chicago as compensation for the privilege Number 1120737 herein granted the sum of Fifty and no/100 Dollars ($50.00) per annum, in advance.

A 25% penalty will be added for payments received after due date.

The permit holder agrees to hold the City of Chicago harmless for any damage, relocation or replacement costs associated with damage, relocation or removal of private property caused by the City performing work in the public way.

Authority herein given and granted for a period of five (5) years from and after December 8, 2015.

Ravenswood Event Group.

[O2015-8633]

Be It Ordained by the City Council of the City of Chicago:

SECTION 1. Permission and authority are hereby given and granted to Ravenswood Event Group, upon the terms and subject to the conditions of this ordinance, to construct, install, maintain and use one (1) awning projecting over the public right-of-way adjacent to its premises known as 4021 North Ravenswood Avenue. Said awning at North Ravenswood Avenue measures three point eight three (3.83) feet in length and three (3) feet in width for a total of eleven point four nine (11.49) square feet. The location of said privilege shall be as

shown on print(s) kept on file with the Department of Business Affairs and Consumer Protection and the Office of the City Clerk. Said privilege shall be constructed in accordance with plans and specifications approved by the Zoning Department -- Signs.

This grant of privilege in the public way shall be subject to the provisions of Section 10-28-015 and all other required provisions of the Municipal Code of Chicago.

The grantee shall pay to the City of Chicago as compensation for the privilege Number 1120719 herein granted the sum of Fifty and no/100 Dollars ($50.00) per annum, in advance.

A 25% penalty will be added for payments received after due date.

The permit holder agrees to hold the City of Chicago harmless for any damage, relocation or replacement costs associated with damage, relocation or removal of private property caused by the City performing work in the public way.

Authority herein given and granted for a period of five (5) years from and after date of passage.

Red Star Liquor.

[O2015-8625]

Be It Ordained by the City Council of the City of Chicago:

SECTION 1. Permission and authority are hereby given and granted to Red Star Liquor, upon the terms and subject to the conditions of this ordinance, to maintain and use, as now constructed, two (2) awnings projecting over the public right-of-way adjacent to its premises known as 2719 North Milwaukee Avenue. Said awning at North Milwaukee Avenue measures one (1) at nine point seven (9.7) feet in length and two (2) feet in width for a total of nineteen point four (19.4) square feet. Said awning at North Milwaukee Avenue measures one (1) at fifteen (15) feet in length and two (2) feet in width for a total of thirty (30) square feet. The location of said privilege shall be as shown on print(s) kept on file with the Department of Business Affairs and Consumer Protection and the Office of the City Clerk. Said privilege shall be constructed in accordance with plans and specifications approved by the Zoning Department -- Signs.

This grant of privilege in the public way shall be subject to the provisions of Section 10-28-015 and all other required provisions of the Municipal Code of Chicago.

The grantee shall pay to the City of Chicago as compensation for the privilege Number 1120740 herein granted the sum of One Hundred and no/100 Dollars ($100.00) per annum, in advance.

A 25% penalty will be added for payments received after due date.

The permit holder agrees to hold the City of Chicago harmless for any damage, relocation or replacement costs associated with damage, relocation or removal of private property caused by the City performing work in the public way.

Authority herein given and granted for a period of five (5) years from and after March 14, 2015.

Simple Prepaid T-Mobile.

[O2015-8621]

Be It Ordained by the City Council of the City of Chicago:

SECTION 1. Permission and authority are hereby given and granted to Simple Prepaid T-Mobile, upon the terms and subject to the conditions of this ordinance, to construct, install, maintain and use two (2) awnings projecting over the public right-of-way adjacent to its premises known as 22 South Western Avenue. Said awnings at South Western Avenue measure one (1) at eleven point three three (11.33) feet in length and three point three three (3.33) feet in width for a total of thirty-seven point seven three (37.73) square feet and one (1) at twelve point five (12.5) feet in length and three point three three (3.33) feet in width for a total of forty-one point six three (41.63) square feet. The location of said privilege shall be as shown on print(s) kept on file with the Department of Business Affairs and Consumer Protection and the Office of the City Clerk. Said privilege shall be constructed in accordance with plans and specifications approved by the Zoning Department -- Signs.

This grant of privilege in the public way shall be subject to the provisions of Section 10-28-015 and all other required provisions of the Municipal Code of Chicago.

The grantee shall pay to the City of Chicago as compensation for the privilege Number 1120334 herein granted the sum of One Hundred and no/100 Dollars ($100.00) per annum, in advance.

A 25% penalty will be added for payments received after due date.

The permit holder agrees to hold the City of Chicago harmless for any damage, relocation or replacement costs associated with damage, relocation or removal of private property caused by the City performing work in the public way.

Authority herein given and granted for a period of five (5) years from and after date of passage.

Studio 90.

[O2015-8634]

Be It Ordained by the City Council of the City of Chicago:

SECTION 1. Permission and authority are hereby given and granted to Studio 90, upon the terms and subject to the conditions of this ordinance, to maintain and use, as now constructed, one (1) awning projecting over the public right-of-way adjacent to its premises known as 5239 North Clark Street. Said awning at North Clark Street measures sixteen (16) feet in length and two (2) feet in width for a total of thirty-two (32) square feet. The location of said privilege shall be as shown on print(s) kept on file with the Department of Business Affairs and Consumer Protection and the Office of the City Clerk. Said privilege shall be constructed in accordance with plans and specifications approved by the Zoning Department -- Signs.

This grant of privilege in the public way shall be subject to the provisions of Section 10-28-015 and all other required provisions of the Municipal Code of Chicago.

The grantee shall pay to the City of Chicago as compensation for the privilege Number 1120808 herein granted the sum of Fifty and no/100 Dollars ($50.00) per annum, in advance.

A 25% penalty will be added for payments received after due date.

The permit holder agrees to hold the City of Chicago harmless for any damage, relocation or replacement costs associated with damage, relocation or removal of private property caused by the City performing work in the public way.

Authority herein given and granted for a period of five (5) years from and after November 10, 2015.

Taqueria Atotonilco No. 2.

[O2015-8606]

Be It Ordained by the City Council of the City of Chicago:

SECTION 1. Permission and authority are hereby given and granted to Taqueria Atotonilco Number 2, upon the terms and subject to the conditions of this ordinance, to maintain and use, as now constructed, one (1) awning projecting over the public right-of-way adjacent to its premises known as 1649 West 47th Street. Said awning at West 47th Street measures twenty-two (22) feet in length and three (3) feet in width for a total of sixty-six (66) square feet.

The location of said privilege shall be as shown on print(s) kept on file with the Department of Business Affairs and Consumer Protection and the Office of the City Clerk. Said privilege shall be constructed in accordance with plans and specifications approved by the Zoning Department -- Signs.

This grant of privilege in the public way shall be subject to the provisions of Section 10-28-015 and all other required provisions of the Municipal Code of Chicago.

The grantee shall pay to the City of Chicago as compensation for the privilege Number 1120691 herein granted the sum of Fifty and no/100 Dollars ($50.00) per annum, in advance.

A 25% penalty will be added for payments received after due date.

The permit holder agrees to hold the City of Chicago harmless for any damage, relocation or replacement costs associated with damage, relocation or removal of private property caused by the City performing work in the public way.

Authority herein given and granted for a period of five (5) years from and after May 9, 2015.

Tooromeen.

[O2015-8604]

Be It Ordained by the City Council of the City of Chicago:

SECTION 1. Permission and authority are hereby given and granted to Tooromeen, upon the terms and subject to the conditions of this ordinance, to construct, install, maintain and use one (1) awning projecting over the public right-of-way adjacent to its premises known as 10318 South Western Avenue. Said awning at South Western Avenue measures twenty-eight (28) feet in length and three point one six (3.16) feet in width for a total of eighty-eight point four eight (88.48) square feet. The location of said privilege shall be as shown on print(s) kept on file with the Department of Business Affairs and Consumer Protection and the Office of the City Clerk. Said privilege shall be constructed in accordance with plans and specifications approved by the Zoning Department -- Signs.

This grant of privilege in the public way shall be subject to the provisions of Section 10-28-015 and all other required provisions of the Municipal Code of Chicago.

The grantee shall pay to the City of Chicago as compensation for the privilege Number 1120183 herein granted the sum of Fifty-three and no/100 Dollars ($53.00) per annum, in advance.

A 25% penalty will be added for payments received after due date.

The permit holder agrees to hold the City of Chicago harmless for any damage, relocation or replacement costs associated with damage, relocation or removal of private property caused by the City performing work in the public way.

Authority herein given and granted for a period of five (5) years from and after date of passage.

Twisted Lizard.

[O2015-8628]

Be It Ordained by the City Council of the City of Chicago:

SECTION 1. Permission and authority are hereby given and granted to Twisted Lizard, upon the terms and subject to the conditions of this ordinance, to maintain and use, as now constructed, one (1) awning projecting over the public right-of-way adjacent to its premises known as 1964 North Sheffield Avenue. Said awning at North Sheffield Avenue measures thirty-one (31) feet in length and six (6) feet in width for a total of one hundred eighty-six (186) square feet. The location of said privilege shall be as shown on print(s) kept on file with the Department of Business Affairs and Consumer Protection and the Office of the City Clerk. Said privilege shall be constructed in accordance with plans and specifications approved by the Zoning Department -- Signs.

This grant of privilege in the public way shall be subject to the provisions of Section 10-28-015 and all other required provisions of the Municipal Code of Chicago.

The grantee shall pay to the City of Chicago as compensation for the privilege Number 1120819 herein granted the sum of Fifty-six and no/100 Dollars ($56.00) per annum, in advance.

A 25% penalty will be added for payments received after due date.

The permit holder agrees to hold the City of Chicago harmless for any damage, relocation or replacement costs associated with damage, relocation or removal of private property caused by the City performing work in the public way.

Authority herein given and granted for a period of five (5) years from and after June 28, 2014.

Vemongi.

[O2015-8614]

Be It Ordained by the City Council of the City of Chicago:

SECTION 1. Permission and authority are hereby given and granted to Vemongi, upon the terms and subject to the conditions of this ordinance, to maintain and use, as now constructed, one (1) awning projecting over the public right-of-way adjacent to its premises known as 3057 South Avers Avenue. Said awning at South Avers Avenue measures twenty-three (23) feet in length and two (2) feet in width for a total of forty-six (46) square feet. The location of said privilege shall be as shown on print(s) kept on file with the Department of Business Affairs and Consumer Protection and the Office of the City Clerk. Said privilege shall be constructed in accordance with plans and specifications approved by the Zoning Department -- Signs.

This grant of privilege in the public way shall be subject to the provisions of Section 10-28-015 and all other required provisions of the Municipal Code of Chicago.

The grantee shall pay to the City of Chicago as compensation for the privilege Number 1116433 herein granted the sum of Fifty and no/100 Dollars ($50.00) per annum, in advance.

A 25% penalty will be added for payments received after due date.

The permit holder agrees to hold the City of Chicago harmless for any damage, relocation or replacement costs associated with damage, relocation or removal of private property caused by the City performing work in the public way.

Authority herein given and granted for a period of five (5) years from and after date of passage.

GRANTS OF PRIVILEGE IN PUBLIC WAY FOR CANOPIES.

The Committee on Transportation and Public Way submitted the following report:

CHICAGO, January 6, 2016.

To the President and Members of the City Council:

Your Committee on Transportation and Public Way begs leave to report and recommend

that Your Honorable Body *Pass* the proposed ordinances transmitted herewith for grants of privilege in the public way for the installation, maintenance and use of canopies. These ordinances were referred to the committee on December 9, 2015.

This recommendation was concurred in unanimously by a viva voce vote of the members of the committee, with no dissenting vote.

Respectfully submitted,

(Signed) ANTHONY BEALE,
Chairman.

On motion of Alderman Beale, the said proposed ordinances transmitted with the foregoing committee report were *Passed* by yeas and nays as follows:

Yeas -- Aldermen Moreno, Hopkins, Dowell, Burns, Hairston, Sawyer, Mitchell, Harris, Beale, Sadlowski Garza, Thompson, Cárdenas, Quinn, Burke, Lopez, Foulkes, D. Moore, Curtis, O'Shea, Cochran, Brookins, Muñoz, Scott, Solis, Burnett, Ervin, Taliaferro, Reboyras, Santiago, Waguespack, Mell, Austin, Ramirez-Rosa, Villegas, Laurino, O'Connor, Napolitano, Reilly, Smith, Tunney, Arena, Cappleman, Pawar, Osterman, J. Moore, Silverstein -- 46.

Nays -- None.

Alderman Beale moved to reconsider the foregoing vote. The motion was lost.

The following are said ordinances as passed (the italic heading in each case not being a part of the ordinance):

Carway LLC.

[O2015-8648]

Be It Ordained by the City Council of the City of Chicago:

SECTION 1. Permission and authority are hereby given and granted to Carway LLC, upon the terms and subject to the conditions of this ordinance, to maintain and use, as now constructed, one (1) canopy projecting over the public right-of-way adjacent to its premises known as 5100 -- 5108 North Broadway. Said canopy at West Carmen Avenue and North Broadway measures one hundred nineteen point five eight (119.58) feet in length and point five (.5) foot in width for a total of fifty-nine point seven nine (59.79) square feet. The location of said privilege shall be as shown on print(s) kept on file with the Department of Business Affairs and Consumer Protection and the Office of the City Clerk. Said privilege shall be constructed in accordance with plans and specifications approved by the Zoning Department -- Signs.

This grant of privilege in the public way shall be subject to the provisions of Section 10-28-015 and all other required provisions of the Municipal Code of Chicago.

The grantee shall pay to the City of Chicago as compensation for the privilege Number 1120807 herein granted the sum of One Hundred Forty-four and 58/100 Dollars ($144.58) per annum, in advance.

A 25% penalty will be added for payments received after due date.

The permit holder agrees to hold the City of Chicago harmless for any damage, relocation or replacement costs associated with damage, relocation or removal of private property caused by the City performing work in the public way.

Authority herein given and granted for a period of five (5) years from and after November 3, 2015.

PSM Family Limited Partnership.

[O2015-8638]

Be It Ordained by the City Council of the City of Chicago:

SECTION 1. Permission and authority are hereby given and granted to PSM Family Limited Partnership, upon the terms and subject to the conditions of this ordinance, to maintain and use, as now constructed, one (1) canopy projecting over the public right-of-way adjacent to its premises known as 2630 West Armitage Avenue. Said canopy at West Armitage Avenue measures eight point seven (8.7) feet in length and four (4) feet in width for a total of thirty-four point eight (34.8) square feet. The location of said privilege shall be as shown on print(s) kept on file with the Department of Business Affairs and Consumer Protection and the Office of the City Clerk. Said privilege shall be constructed in accordance with plans and specifications approved by the Zoning Department -- Signs.

This grant of privilege in the public way shall be subject to the provisions of Section 10-28-015 and all other required provisions of the Municipal Code of Chicago.

The grantee shall pay to the City of Chicago as compensation for the privilege Number 1120799 herein granted the sum of Fifty and no/100 Dollars ($50.00) per annum, in advance.

A 25% penalty will be added for payments received after due date.

The permit holder agrees to hold the City of Chicago harmless for any damage, relocation or replacement costs associated with damage, relocation or removal of private property caused by the City performing work in the public way.

Authority herein given and granted for a period of five (5) years from and after December 15, 2015.

Restaurant & Pozoleria San Juan.

[O2015-8641]

Be It Ordained by the City Council of the City of Chicago:

SECTION 1. Permission and authority are hereby given and granted to Restaurant & Pozoleria San Juan, upon the terms and subject to the conditions of this ordinance, to maintain and use, as now constructed, one (1) canopy projecting over the public right-of-way adjacent to its premises known as 1523 North Pulaski Road. Said canopy at North Pulaski Road measures twenty-four (24) feet in length and four (4) feet in width for a total of ninety-six (96) square feet. The location of said privilege shall be as shown on print(s) kept on file with the Department of Business Affairs and Consumer Protection and the Office of the City Clerk. Said privilege shall be constructed in accordance with plans and specifications approved by the Zoning Department -- Signs.

This grant of privilege in the public way shall be subject to the provisions of Section 10-28-015 and all other required provisions of the Municipal Code of Chicago.

The grantee shall pay to the City of Chicago as compensation for the privilege Number 1120815 herein granted the sum of Fifty and no/100 Dollars ($50.00) per annum, in advance.

A 25% penalty will be added for payments received after due date.

The permit holder agrees to hold the City of Chicago harmless for any damage, relocation or replacement costs associated with damage, relocation or removal of private property caused by the City performing work in the public way.

Authority herein given and granted for a period of five (5) years from and after January 13, 2014.

Tavern At The Park.

[O2015-8643]

Be It Ordained by the City Council of the City of Chicago:

SECTION 1. Permission and authority are hereby given and granted to Tavern at the Park,

upon the terms and subject to the conditions of this ordinance, to maintain and use, as now constructed, three (3) canopies projecting over the public right-of-way adjacent to its premises known as 130 East Randolph Street. Said canopies at East Randolph Street measure one (1) at twenty-three (23) feet in length and four point five (4.5) feet in width for a total of one hundred three point five (103.5) square feet, one (1) at seventy-seven point five eight (77.58) feet in length and four (4) feet in width for a total of three hundred ten point three two (310.32) square feet and one (1) at forty-five (45) feet in length and four (4) feet in width for a total of one hundred eighty (180) square feet. The location of said privilege shall be as shown on print(s) kept on file with the Department of Business Affairs and Consumer Protection and the Office of the City Clerk. Said privilege shall be constructed in accordance with plans and specifications approved by the Zoning Department -- Signs.

This grant of privilege in the public way shall be subject to the provisions of Section 10-28-015 and all other required provisions of the Municipal Code of Chicago.

The grantee shall pay to the City of Chicago as compensation for the privilege Number 1118980 herein granted the sum of One Hundred Seventy-five and no/100 Dollars ($175.00) per annum, in advance.

A 25% penalty will be added for payments received after due date.

The permit holder agrees to hold the City of Chicago harmless for any damage, relocation or replacement costs associated with damage, relocation or removal of private property caused by the City performing work in the public way.

Authority herein given and granted for a period of five (5) years from and after May 23, 2015.

---

33 West Monroe Associates LLC.

[O2015-8644]

Be It Ordained by the City Council of the City of Chicago:

SECTION 1. Permission and authority are hereby given and granted to 33 West Monroe Associates LLC, upon the terms and subject to the conditions of this ordinance, to maintain and use, as now constructed, three (3) canopies projecting over the public right-of-way adjacent to its premises known as 33 West Monroe Street. Said canopies at West Monroe Street measure one (1) at sixteen (16) feet in length and sixteen (16) feet in width for a total of two hundred fifty-six (256) square feet, one (1) at twenty-nine (29) feet in length and sixteen (16) feet in width for a total of four hundred sixty-four (464) square feet and one (1) at sixteen (16) feet in length and sixteen (16) feet in width for a total of two hundred fifty-six (256) square feet. The location of said privilege shall be as shown on print(s) kept on

file with the Department of Business Affairs and Consumer Protection and the Office of the City Clerk. Said privilege shall be constructed in accordance with plans and specifications approved by the Zoning Department -- Signs.

This grant of privilege in the public way shall be subject to the provisions of Section 10-28-015 and all other required provisions of the Municipal Code of Chicago.

The grantee shall pay to the City of Chicago as compensation for the privilege Number 1120844 herein granted the sum of One Hundred Fifty-four and no/100 Dollars ($154.00) per annum, in advance.

A 25% penalty will be added for payments received after due date.

The permit holder agrees to hold the City of Chicago harmless for any damage, relocation or replacement costs associated with damage, relocation or removal of private property caused by the City performing work in the public way.

Authority herein given and granted for a period of five (5) years from and after December 20, 2015.

---

330 North Wabash Avenue LLC.

[O2015-8647]

Be It Ordained by the City Council of the City of Chicago:

SECTION 1. Permission and authority are hereby given and granted to 330 North Wabash Avenue LLC, upon the terms and subject to the conditions of this ordinance, to maintain and use, as now constructed, one (1) canopy projecting over the public right-of-way adjacent to its premises known as 330 North Wabash Avenue. Said canopy at North Wabash Avenue measures one hundred ten (110) feet in length and four (4) feet in width for a total of four hundred forty (440) square feet. The location of said privilege shall be as shown on print(s) kept on file with the Department of Business Affairs and Consumer Protection and the Office of the City Clerk. Said privilege shall be constructed in accordance with plans and specifications approved by the Zoning Department -- Signs.

This grant of privilege in the public way shall be subject to the provisions of Section 10-28-015 and all other required provisions of the Municipal Code of Chicago.

The grantee shall pay to the City of Chicago as compensation for the privilege Number 1120768 herein granted the sum of One Hundred Thirty-five and no/100 Dollars ($135.00) per annum, in advance.

A 25% penalty will be added for payments received after due date.

The permit holder agrees to hold the City of Chicago harmless for any damage, relocation or replacement costs associated with damage, relocation or removal of private property caused by the City performing work in the public way.

Authority herein given and granted for a period of five (5) years from and after November 18, 2015.

---

850 Investors LLC.

[O2015-8639]

Be It Ordained by the City Council of the City of Chicago:

SECTION 1. Permission and authority are hereby given and granted to 850 Investors LLC, upon the terms and subject to the conditions of this ordinance, to maintain and use, as now constructed, one (1) canopy projecting over the public right-of-way adjacent to its premises known as 850 North Lake Shore Drive. Said canopy at East Chestnut Street measures fifteen (15) feet in length and eighteen point nine two (18.92) feet in width for a total of two hundred eighty-three point eight (283.8) square feet. The location of said privilege shall be as shown on print(s) kept on file with the Department of Business Affairs and Consumer Protection and the Office of the City Clerk. Said privilege shall be constructed in accordance with plans and specifications approved by the Zoning Department -- Signs.

This grant of privilege in the public way shall be subject to the provisions of Section 10-28-015 and all other required provisions of the Municipal Code of Chicago.

The grantee shall pay to the City of Chicago as compensation for the privilege Number 1120729 herein granted the sum of Fifty and no/100 Dollars ($50.00) per annum, in advance.

A 25% penalty will be added for payments received after due date.

The permit holder agrees to hold the City of Chicago harmless for any damage, relocation or replacement costs associated with damage, relocation or removal of private property caused by the City performing work in the public way.

Authority herein given and granted for a period of five (5) years from and after November 19, 2013.

VACATION OF PORTION OF PUBLIC ALLEY WITHIN AREA BOUNDED BY W. CARROLL AVE., N. RACINE AVE., W. FULTON MARKET AND N. ELIZABETH ST.
[O2015-6465]

The Committee on Transportation and Public Way submitted the following report:

CHICAGO, January 6, 2016.

To the President and Members of the City Council:

Your Committee on Transportation and Public Way begs leave to report and recommend that Your Honorable Body *Pass* a proposed vacation of a portion of the 18-foot wide east/west public alley in the block bounded by West Carroll Avenue, West Fulton Market, North Elizabeth Street and North Racine Avenue. This ordinance was referred to the committee on September 24, 2015.

This recommendation was concurred in unanimously by a viva voce vote of the members of the committee, with no dissenting vote.

Respectfully submitted,

(Signed) ANTHONY BEALE,
Chairman.

On motion of Alderman Beale, the said proposed ordinance transmitted with the foregoing committee report was *Passed* by yeas and nays as follows:

Yeas -- Aldermen Moreno, Hopkins, Dowell, Burns, Hairston, Sawyer, Mitchell, Harris, Beale, Sadlowski Garza, Thompson, Cárdenas, Quinn, Burke, Lopez, Foulkes, D. Moore, Curtis, O'Shea, Cochran, Brookins, Muñoz, Scott, Solis, Burnett, Ervin, Taliaferro, Reboyras, Santiago, Waguespack, Mell, Austin, Ramirez-Rosa, Villegas, Laurino, O'Connor, Napolitano, Reilly, Smith, Tunney, Arena, Cappleman, Pawar, Osterman, J. Moore, Silverstein -- 46.

Nays -- None.

Alderman Beale moved to reconsider the foregoing vote. The motion was lost.

The following is said ordinance as passed:

WHEREAS, The City of Chicago ("City") is a home rule unit of local government pursuant to Article VII, Section 6(a) of the 1970 Constitution of the State of Illinois and, as such, may exercise any power and perform any function pertaining to its government and affairs; and

WHEREAS, The properties at 1209 -- 1217 West Carroll Avenue and 1208 -- 1216 West Fulton Market are owned by Fulton/Racine Property LLC, an Illinois limited liability company; and

WHEREAS, Fulton/Racine Property LLC proposes to use the portion of the alley to be vacated herein for employee parking; and

WHEREAS, The City Council of the City of Chicago, after due investigation and consideration, has determined that the nature and extent of the public use and the public interest to be subserved is such as to warrant the vacation of part of public alley, described in the following ordinance; now, therefore,

Be It Ordained by the City Council of the City of Chicago:

SECTION 1. That part of the east/west 18-foot wide public alley lying south of and adjoining the south line of Lots 1, 2, 3 and 4 and lying north of and adjoining the north line of Lots 29, 30, 31 and 32, all in Block 3 in Magie and High's Addition to Chicago in the southwest quarter of Section 8, Township 39 North, Range 14, East of the Third Principal Meridian, recorded October 24, 1855 (ante-fire), in Cook County, Illinois. Total land area = 1,802 square feet = 0.041 acre, more or less, as shaded and legally described by the words "Hereby Vacated" on the plat hereto attached as Exhibit A, which drawing for greater clarity, is hereby made a part of this ordinance, be and the same is hereby vacated and closed, inasmuch as the same is no longer required for public use and the public interest will be subserved by such vacation.

SECTION 2. The City of Chicago hereby reserves for the benefit of Commonwealth Edison, AT&T/SBC, Comcast and their successors or assigns, a non-exclusive utility easement to operate, maintain, construct, replace and renew overhead wires, poles, and associated equipment and underground conduit, cables, and associated equipment for the transmission and distribution of electrical energy, telephonic and associated services under, over and along the alley herein vacated, with the right of ingress and egress. The grade of the vacated public way shall not be altered in a manner so as to interfere with the operation and maintenance of Commonwealth Edison, AT&T/SBC, and/or Comcast facilities. No buildings, permanent structures or obstructions shall be placed over Commonwealth Edison, AT&T/SBC and/or Comcast facilities without express written release of the involved utility. Any future vacation-beneficiary prompted relocation of the aforementioned facilities lying within the area being vacated will be accomplished by involved utility and done at the expense of beneficiary of the vacation.

SECTION 3. The vacation herein provided for is made upon the express condition that within 180 days after the passage of this ordinance, Fulton/Racine Property LLC shall pay or cause to be paid to the City of Chicago as compensation for the benefits which will accrue to the owner of the property abutting said part of public alley hereby vacated the sum One Hundred Thirty-one Thousand One Hundred Fifty and no/100 Dollars ($131,150.00), which sum in the judgment of this body will be equal to such benefits.

SECTION 4. The vacation herein provided for is made upon the express condition that within 180 days after the passage of this ordinance, shall file or cause to be filed for record in the Office of the Recorder of Deeds of Cook County, Illinois, a certified copy of this ordinance, together with an attached plat as approved by the Superintendent of Maps and Plats.

SECTION 5. This ordinance shall take effect and be in force from and after its passage. The vacation shall take effect and be in force from and after its recording.

Vacation Approved:

(Signed) Rebekah Scheinfeld
Commissioner of Transportation

Approved as to Form and Legality:

(Signed) Richard Wendy
Deputy Corporation Counsel

(Signed) Walter Burnett
Alderman, 27th Ward

[Exhibit "A" referred to in this ordinance printed on page 17354 of this *Journal*.]

Exhibit "A".

PLAT OF VACATION

THAT PART OF THE EAST-WEST 18-FOOT WIDE PUBLIC ALLEY LYING SOUTH OF AND ADJOINING THE SOUTH LINE OF LOTS 1, 2, 3 AND 4 AND LYING NORTH OF AND ADJOINING THE NORTH LINE OF LOTS 29, 30, 31 AND 32, ALL IN BLOCK 3 IN MAGIE AND HIGH'S ADDITION TO CHICAGO IN THE SOUTHWEST ¼ OF SECTION 8, TOWNSHIP 39 NORTH, RANGE 14, EAST OF THE THIRD PRINCIPAL MERIDIAN, RECORDED OCTOBER 24, 1855 (ANTE-FIRE), IN COOK COUNTY, ILLINOIS.

TOTAL LAND AREA= 1,802 sq. ft.=0.041 acre, more or less

NORTH

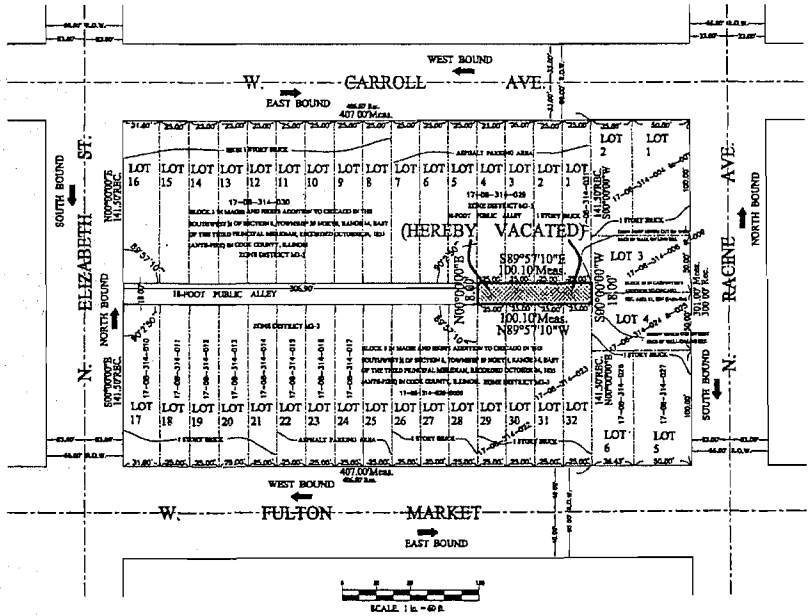

CITY DEPT. OF FINANCE

C.D.O.T.

COOK COUNTY

LINETYPES USED:

	DESCRIPTION:
ACAD_ISO01W100	SOLID LINE (Property Line, Right of Way line)
CENTERX2	LONG DASH SHORT (Center Line)
CENTER	SHORT DASH SHORT (Lot Lines)
DOT	DOTS .5X (Land Arrows)
HATCH	MIT (Property Limits)
ACAD_ISO01W100	SOLID LINE (Centerline Arrow)

PROFESSIONAL LAND SURVEYOR
ZBIGNIEW DOMOZYCH
035-003758
CHICAGO ILLINOIS
STATE OF ILLINOIS

AUG 19, 2015

SURVEY NOTES:
All dimensions and angles are measured on the field.
Dimensions are shown in feet and decimal parts thereof.
(Rec.=Record) are dimensions found in the recorded subdivision.
(Meas.=Measured) are dimensions found on the field.
No dimensions should be assumed by scale measurements upon this plat.
For building lines, easements and other restrictions not shown hereon, refer to your Deed, Title Policy and Local Zoning ordinance, etc.
Unless otherwise noted hereon, the bearing basis, elevation datum and coordinate datum, if used, is assumed.

The Zoning Classification of the property shown hereon is M2-3 as delineated on the City of Chicago Department of Zoning website.
The surveyor has not researched the applicable zoning, building codes, setback or specific uses allowed within this zoning classification. Contact the City of Chicago, Department of Zoning, City Hall, 121 N. Lasalle St., Room 905, Chicago, Illinois, (312)744-5777, for certification, verification and specific matters pertaining to the above noted zoning classification.

SURVEYOR'S CERTIFICATE

The above described property was surveyed by MM Surveying Company, Inc., under the supervision of Zbigniew Domozych, an Illinois Professional Land Surveyor, and the plat hereon drawn is a correct representation of said survey, all distance are shown in feet and decimal parts thereof.

Containing 1,802 sq. ft.=0.041 acre, more or less.

This professional service conforms to the current Illinois Minimum Standard for Boundary Survey.
Given under my hand and seal at Chicago, Illinois, this 12 day of AUGUST A.D. 2015.

By: Zb Domozych
Illinois Professional Land Sueyboyor No. 35-3758
Lic. Exp. 11/30/2016

Prepared for:
Fulton/Racine Properties LLC
1200 W. Fulton Market
Chicago, Illinois 60607

Mail to:
Fulton/Racine Properties LLC
1200 W. Fulton Market
Chicago, Illinois 60607

CDOT # 08-27-14-3689

MM SURVEYING CO., INC.
PROFESSIONAL DESIGN FIRM NO. 184-003233
Registration Expires April 30, 2017
5812 W. HIGGINS AVENUE
CHICAGO, ILLINOIS 60630
PHONE: 773/282-5900
FAX: 773/282-9424
mmsurvey1285@sbcglobal.net

DRAWING NO. 81481
SCALE 1 in. : 60 ft.
FILEPATH/NAME
Autodesk Land Desktop[Projects\81481]\Z-ARESUB\81481dwg\81481.dwg]

DEDICATION OF NEW E. 84TH ST. AND GRANT OF TEMPORARY CONSTRUCTION EASEMENTS WITHIN AREA BOUNDED BY E. 83RD ST., S. LAKE SHORE DR., E. 85TH ST. AND S. GREEN BAY AVE.

[O2015-8521]

The Committee on Transportation and Public Way submitted the following report:

CHICAGO, January 6, 2016.

To the President and Members of the City Council:

Your Committee on Transportation and Public Way begs leave to report and recommend that Your Honorable Body *Pass* a proposed time extension ordinance for a dedication of a new, 66-foot wide portion of East 84th Street, between South Green Bay Avenue and South Lake Shore Drive. This ordinance was referred to the committee on December 9, 2015.

This recommendation was concurred in unanimously by a viva voce vote of the members of the committee, with no dissenting vote.

Respectfully submitted,

(Signed) ANTHONY BEALE,
Chairman.

On motion of Alderman Beale, the said proposed ordinance transmitted with the foregoing committee report was *Passed* by yeas and nays as follows:

Yeas -- Aldermen Moreno, Hopkins, Dowell, Burns, Hairston, Sawyer, Mitchell, Harris, Beale, Sadlowski Garza, Thompson, Cárdenas, Quinn, Lopez, Foulkes, D. Moore, Curtis, O'Shea, Cochran, Brookins, Muñoz, Scott, Solis, Burnett, Ervin, Taliaferro, Reboyras, Santiago, Waguespack, Mell, Austin, Ramirez-Rosa, Villegas, Laurino, O'Connor, Napolitano, Reilly, Smith, Tunney, Arena, Cappleman, Pawar, Osterman, J. Moore, Silverstein -- 45.

Nays -- None.

Alderman Beale moved to reconsider the foregoing vote. The motion was lost.

Alderman Burke invoked Rule 14 of the City Council's Rules of Order and Procedure, disclosing that he had represented parties to this ordinance in previous and unrelated matters.

The following is said ordinance as passed:

Be It Ordained by the City Council of the City of Chicago:

SECTION 1. Chicago Department of Transportation ("CDOT"), or its assignees, is hereby authorized and directed to approve a new 84th Street street dedication, as part of a real estate exchange agreement ("Exchange Agreement") in relation to the Green Bay Road Infrastructure Project ("Project") between the City of Chicago ("City") and Chicago Lakeside Development LLC ("Chicago Lakeside").

SECTION 2. The street dedication is legally described as that part of Block 2 in Illinois Steel Company's South Works Resubdivision of lots, pieces and parcels of land in Section 32, Township 38 North, Range 15, East and in Section 5 north of the Indian Boundary Line, Township 37 North, Range 15, East of the Third Principal Meridian, according to the plat thereof recorded March 27, 1914 as Document 5374242, more particularly described as follows:

commencing at the southeast corner of Block 2 in Robert Berger's Addition to Hyde Park according to the plat thereof recorded November 2, 1882 as Document Number 429714; thence north 88 degrees, 24 minutes, 07 seconds east, 66.00 feet to a point on the east line of South Green Bay Avenue as dedicated by Document 429714, also being the point of beginning; thence north 88 degrees, 13 minutes, 34 seconds east, 251.88 feet to a corner on the west line of South Lake Shore Drive per plat of highways recorded March 9, 2006 as Document 0606834023; thence south 01 degree, 34 minutes, 23 seconds east, along said west line of South Lake Shore Drive, 66.00 feet to a corner of said South Lake Shore Drive; thence south 88 degrees, 13 minutes, 34 seconds west, 251.98 feet to a point on the east line of said South Green Bay Avenue; thence north 01 degree, 32 minutes, 19 seconds west, along said east line, 33.00 feet; thence north 01 degree, 25 minutes, 49 seconds west, along said east line, 33.00 feet to the point of beginning, in Cook County, Illinois. Area of dedication = 16,628 square feet or 0.382 acre, more or less, and as shown and legally described in the attached plat (Exhibit A) which, for greater certainty, is hereby made a part of this ordinance.

SECTION 3. In furtherance of the Project, the City requires the grant of various temporary construction easements which will be located adjacent to the area to be dedicated and along South Greenbay Avenue, from 83rd Street to 85th Street; along 84th Street, from South Green Bay Avenue to South Lake Shore Drive; along 85th Street, from South Green Bay Avenue to South Lake Shore Drive; and along 86th Street, from Mackinaw Avenue to South Green Bay Avenue (collectively the "Temporary Construction Easements").

SECTION 4. The dedication herein provided for is made upon the express condition that the City's Department of Transportation receives a grant, as applied for by CDOT, from the Illinois Department of Commerce and Economic Opportunity in relation to the Green Bay Road Infrastructure Project.

SECTION 5. The dedication herein provided for is made upon the express condition that within 180 days after the passage of this ordinance, Chicago Lakeside Development LLC, or its agent shall file or cause to be filed for record in the Office of the Recorder of Deeds of Cook County, Illinois, a certified copy of this ordinance, together with a full-sized corresponding plat approved by the Department of Transportation/Superintendent of Maps and Plats.

SECTION 6. The Commissioner of Transportation, or her designee, is hereby authorized to execute such documents as may be necessary to implement the provisions of this ordinance, and to determine whether the granting of the Temporary Construction Easements, or other easements to the City, are necessary to implement the Project, all subject to the approval of the Corporation Counsel.

SECTION 7. This ordinance shall take effect and be in force from and after its passage. This street dedication shall take effect and be in force from and after the recording of the ordinance and full-sized corresponding plat.

Dedication Approved:

(Signed) Rebekah Scheinfeld
Commissioner

Approved as to Form and Legality:

(Signed) Richard Wendy
Deputy Corporation Counsel

(Signed) Susan Sadlowski Garza
Alderman, 10th Ward

[Exhibit "A" referred to in this ordinance printed on page 17358 of this *Journal*.]

Exhibit "A".

EXHIBIT "A"

PLAT OF DEDICATION

PROPERTY DESCRIPTION

THAT PART OF BLOCK 2 IN ILLINOIS STEEL COMPANY'S SOUTH WORKS RE-SUBDIVISION OF LOTS, PIECES AND PARCELS OF LAND IN SECTION 32, TOWNSHIP 38 NORTH, RANGE 15 EAST AND IN SECTION 5 NORTH OF THE INDIAN BOUNDARY LINE, TOWNSHIP 37 NORTH, RANGE 15 EAST OF THE THIRD PRINCIPAL MERIDIAN, ACCORDING TO THE PLAT THEREOF RECORDED MARCH 27, 1914 AS DOCUMENT 5374242, MORE PARTICULARLY DESCRIBED AS FOLLOWS:

COMMENCING AT THE SOUTHEAST CORNER OF BLOCK 2 IN ROBERT BERGER'S ADDITION TO HYDE PARK ACCORDING TO THE PLAT THEREOF RECORDED NOVEMBER 2, 1882 AS DOCUMENT NUMBER 429714; THENCE NORTH 88 DEGREES 24 MINUTES 07 SECONDS EAST, 66.00 FEET TO A POINT ON THE EAST LINE OF SOUTH GREEN BAY AVENUE AS DEDICATED BY DOCUMENT 429714, ALSO BEING THE POINT OF BEGINNING;

THENCE NORTH 88 DEGREES 13 MINUTES 34 SECONDS EAST, 251.88 FEET TO A CORNER ON THE WEST LINE OF SOUTH LAKE SHORE DRIVE PER PLAT OF HIGHWAYS RECORDED MARCH 9, 2006 AS DOCUMENT 0606834023; THENCE SOUTH 01 DEGREES 34 MINUTES 23 SECONDS EAST, ALONG SAID WEST LINE OF SOUTH LAKE SHORE DRIVE, 66.00 FEET TO A CORNER OF SAID SOUTH LAKE SHORE DRIVE; THENCE SOUTH 88 DEGREES 13 MINUTES 34 SECONDS WEST, 251.98 FEET TO A POINT ON THE EAST LINE OF SAID SOUTH GREEN BAY AVENUE; THENCE NORTH 01 DEGREES 32 MINUTES 19 SECONDS WEST, ALONG SAID EAST LINE, 33.00 FEET; THENCE NORTH 01 DEGREES 25 MINUTES 49 SECONDS WEST, ALONG SAID EAST LINE, 33.00 FEET TO THE POINT OF BEGINNING, IN COOK COUNTY, ILLINOIS.

AREA OF DEDICATION = 16,628 SQ. FT. OR 0.382 ACRES, MORE OR LESS

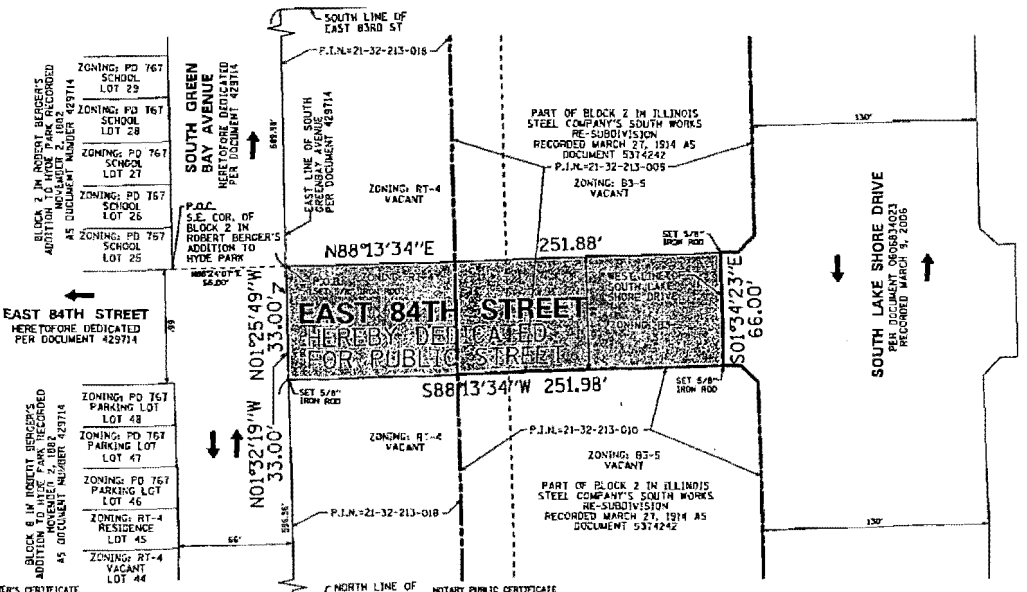

OWNER'S CERTIFICATE

STATE OF ILLINOIS } SS
COUNTY OF ____ }

CHICAGO LAKESIDE DEVELOPMENT, LLC FORMALLY KNOWN AS LAKESIDE LAND, LLC A DELAWARE LIMITED LIABILITY COMPANY, HEREBY CERTIFIES THAT IT IS THE OWNER OF THE PROPERTY DESCRIBED HEREON AND AS SUCH OWNER HAS CAUSED SAID PROPERTY TO BE SURVEYED FOR THE PURPOSE OF DEDICATING A PUBLIC STREET AS SHOWN HEREON IN WITNESS THEREOF SAID CHICAGO LAKESIDE DEVELOPMENT, LLC FORMALLY KNOWN AS LAKESIDE LAND, LLC A DELAWARE LIMITED LIABILITY COMPANY, HAS CAUSED THIS CERTIFICATE TO BE SIGNED BY ITS DULY AUTHORIZED MANAGING MEMBER ON IT'S BEHALF ON

THIS____DAY OF_____, A.D. 2014.

SIGNED:_____

PRINTED NAME AND TITLE

SIGNED:_____

PRINTED NAME AND TITLE

NOTARY PUBLIC CERTIFICATE

STATE OF ILLINOIS } SS
COUNTY OF ____ }

I,_____, A NOTARY PUBLIC IN AND FOR THE COUNTY AND STATE AFORESAID, DO HEREBY CERTIFY THAT

_____, TITLE _____ AND _____, TITLE _____ OF CHICAGO LAKESIDE DEVELOPMENT, LLC WHO IS/ARE PERSONALLY KNOWN TO ME TO BE THE SAME PERSON(S) WHOSE NAME(S) IS/ARE SUBSCRIBED TO THE FOREGOING CERTIFICATE, APPEARED BEFORE ME THIS DAY IN PERSON AND ACKNOWLEDGED THAT HE/SHE/THEY DID SIGN AND DELIVER THE INSTRUMENT AS A FREE AND VOLUNTARY ACT FOR THE USES AND PURPOSES HEREIN SET FORTH.

GIVEN UNDER MY HAND AND NOTORIAL SEAL

THIS____DAY OF_____, A.D. 20____.

NOTARY PUBLIC _____

SURVEYOR'S NOTES:

1. ALL DIMENSIONS SHOWN HEREON ARE MEASURED UNLESS NOTED.
2. BASIS OF BEARINGS: ASSUMED NORTH
3. NO DIMENSIONS SHOULD BE ASSUMED BY SCALE MEASUREMENTS UPON THE PLAT.
4. P.I.N. 21-32-213-018-0000 21-32-213-009-0000 21-32-213-010-0000
5. THIS DEDICATION IS BASED ON A BOUNDARY SURVEY PREPARED FOR THE LARGER UNDERLYING OWNERSHIP PARCEL. SAID BOUNDARY SURVEY WAS COMPLETED IN JUNE, 2009. NO FIELD WORK WAS PERFORMED FOR THE COMPLETION OF THIS SURVEY. CORNERS WILL BE SET UP PASSAGE OF CITY OF CHICAGO ORDINANCE.
6. PREPARED FOR/CLIENT & CONTACT: MCCAFFERY INTERESTS 875 N. MICHIGAN AVE. SUITE 1800 CHICAGO, IL. 60611

STATE OF ILLINOIS } SS
COUNTY OF COOK }

WE, SPACECO, INC., AN ILLINOIS PROFESSIONAL DESIGN FIRM, (#184.001167) DO HEREBY DECLARE THAT THIS PLAT IS PREPARED IN ACCORDANCE WITH OFFICIAL RECORDS FOR THE PURPOSE OF DEDICATING THE ABOVE DESCRIBED PROPERTY FOR ROADWAY PURPOSES.

ALL DIMENSIONS ARE IN FEET AND DECIMAL PARTS THEREOF. NO DISTANCES OR ANGLES SHOWN HEREON MAY BE ASSUMED BY SCALING.

THIS PROFESSIONAL SERVICE CONFORMS TO THE CURRENT ILLINOIS MINIMUM STANDARDS FOR A BOUNDARY SURVEY, AS APPLICABLE TO PLATS OF DEDICATION.

GIVEN UNDER OUR HAND AND SEAL THIS 14TH DAY OF JULY, 2014 IN ROSEMONT, ILLINOIS.

REBECCA Y. POPECK, I.P.L.S. NO. 035-003642
LICENSE EXPIRES 11-30-2014

(VALID ONLY IF EMBOSSED SEAL AFFIXED)

COMPARE ALL DIMENSIONS BEFORE BUILDING AND REPORT ANY DISCREPANCIES AT ONCE. REFER TO DEED OR TITLE POLICY FOR BUILDING LINES AND EASEMENTS.

REBECCA Y. POPECK, 035-003642, PROFESSIONAL LAND SURVEYOR, STATE OF ILLINOIS, ROSEMONT, ILLINOIS

LEGEND

BOUNDARY LINE
EXISTING RIGHT-OF-WAY OR LOT LINE
CENTERLINE
ZONING LINE
P.I.N. LINE
MONUMENT DESCRIPTION
AREA DEDICATED FOR PUBLIC STREET
IRON / STEEL ROD
TRAFFIC FLOW DIRECTION

July 14, 2014

CDOT#32-10-14-3656

REVISIONS
05/19/2014
07/16/2014

N

SCALE: 1" = 40'

SPACECO INC.

CONSULTING ENGINEERS
SITE DEVELOPMENT ENGINEERS
LAND SURVEYORS

9575 W. Higgins Road, Suite 700
Rosemont, Illinois 60018
Phone: (847) 696-4060 Fax: (847) 696-4065

DATE: 05/20/2014
JOB NO: 3978
FILENAME: 78DED-02 84TH

DEDICATION OF PORTION OF PUBLIC WAY FOR WIDENING OF E. 86TH ST. AND VACATION OF PORTION OF PUBLIC WAY AND ALLEY BOUNDED BY S. LAKE SHORE DR., S. BRANDON AVE., E. 80TH ST. AND S. SOUTH SHORE DR.
[O2015-6459]

The Committee on Transportation and Public Way submitted the following report:

CHICAGO, January 6, 2016.

To the President and Members of the City Council:

Your Committee on Transportation and Public Way begs leave to report and recommend that Your Honorable Body *Pass* a proposed ordinance for a vacation of a triangular segment of unused public way bounded by East 79th Street, East 80th Street, South South Shore Avenue and South Brandon Avenue and a dedication of a new East 86th Street, between South Burley Avenue and South Green Bay Avenue. This ordinance was referred to the committee on September 24, 2015.

This recommendation was concurred in unanimously by a viva voce vote of the members of the committee, with no dissenting vote.

Respectfully submitted,

(Signed) ANTHONY BEALE,
Chairman.

On motion of Alderman Beale, the said proposed ordinance transmitted with the foregoing committee report was *Passed* by yeas and nays as follows:

Yeas -- Aldermen Moreno, Hopkins, Dowell, Burns, Hairston, Sawyer, Mitchell, Harris, Beale, Sadlowski Garza, Thompson, Cárdenas, Quinn, Lopez, Foulkes, D. Moore, Curtis, O'Shea, Cochran, Brookins, Muñoz, Scott, Solis, Burnett, Ervin, Taliaferro, Reboyras, Santiago, Waguespack, Mell, Austin, Ramirez-Rosa, Villegas, Laurino, O'Connor, Napolitano, Reilly, Smith, Tunney, Arena, Cappleman, Pawar, Osterman, J. Moore, Silverstein -- 45.

Nays -- None.

Alderman Beale moved to reconsider the foregoing vote. The motion was lost.

Alderman Burke invoked Rule 14 of the City Council's Rules of Order and Procedure, disclosing that he had represented parties to this ordinance in previous and unrelated matters.

The following is said ordinance as passed:

WHEREAS, The City of Chicago ("City") is a home rule unit of local government pursuant to Article VII, Section 6(a) of the 1970 Constitution of the State of Illinois and, as such, may exercise any power and perform any function pertaining to its government and affairs; and

WHEREAS, The properties at 3235 -- 3353 East 86th Street (the "Properties") are owned by Chicago Lakeside Development LLC formerly known as Lakeside Land LLC, a Delaware limited liability company ("Chicago Lakeside Development LLC"); and

WHEREAS, Pursuant to a separate ordinance, Chicago Lakeside Development LLC shall enter into a land swap agreement with the City of Chicago (the "Agreement to Exchange Real Estate") which contemplates Chicago Lakeside Development LLC's dedication of its Properties to the City, as such dedication is herein set forth, for the widening of East 86th Street, in exchange for the remnant of public way herein vacated; and

WHEREAS, Chicago Lakeside Development LLC proposes to use the portion of the right-of-way remnant to be vacated herein for its use as a pocket park for a term of 20 years in accordance with the Agreement to Exchange Real Estate; and

WHEREAS, The City Council of the City of Chicago, after due investigation and consideration, has determined that the nature and extent of the public use and the public interest to be subserved is such as to warrant the vacation of part of public right-of-way remnant described in the following ordinance; now, therefore,

Be It Ordained by the City Council of the City of Chicago:

SECTION 1.

To Be Dedicated:

That part of the south half of the south half of the southwest fractional quarter of Section 32, Township 38 North, Range 15, East of the Third Principal Meridian, more particularly described as follows:

beginning at the intersection of the east line of South Green Bay Avenue as dedicated by Mary P.M. Palmers Addition to Chicago recorded September 30, 1882 as Document 423001 and the south line of East 86th Street as dedicated by said Plat 423001; thence south 01 degree, 20 minutes, 56 seconds east, along the southerly extension of the east line of said South Green Bay Avenue, 33.00 feet to a point on a line 33.00 feet south of and parallel with the south line of said East 86th Street; thence south 88 degrees, 20 minutes, 48 seconds west, along said parallel line, 974.06 feet to a point on the east line of South Burley Avenue as widened by deed to City of Chicago recorded August 15, 1892 as Document 1716965; thence north 01 degree, 28 minutes, 26 seconds west, along said east line, 33.00 feet to the south line of said dedicated

East 86th Street; thence north 88 degrees, 20 minutes, 48 seconds east, along said south line, 974.13 feet to the point of beginning, in Cook County, Illinois (area of dedication = 32,145 square feet or 0.738 acre more or less) as shaded and legally described by the words "Hereby Dedicated for Public Street" on the plat hereto attached as Exhibit A, which drawing for greater clarity, is hereby made a part of this ordinance,

and

To Be Vacated:

Part of Lots 2, 3, 4, 5, 6, 7, the east half of Lot 8 and the north half of the 16-foot east/west alley in Mahan's Subdivision of the east half of the northeast quarter of the northeast quarter of the northeast quarter of Section 31, Township 38 North, Range 15, East of the Third Principal Meridian, according to the plat thereof recorded July 9, 1889 as Document 1140094, more particularly described as follows:

commencing at the southwest corner of said Lot 10; thence north 01 degree, 25 minutes, 07 seconds west, along the west line of said Lot 10, a distance of 40.21 feet; thence north 02 degrees, 50 minutes, 48 seconds east, 54.61 feet; thence south 60 degrees, 34 minutes, 36 seconds east, 65.36 feet; thence south 64 degrees, 02 minutes, 19 seconds east, 10.97 feet to a point on the east line of the west 12.5 feet of said Lot 8, said point also being on the west line of the east half of said Lot 8 and being the point of beginning; thence south 64 degrees, 02 minutes, 19 seconds east, 31.26 feet to a point of curvature; thence easterly 68.71 feet, along the arc of a tangent circle to the left, having a radius of 321.00 feet and whose chord bears south 70 degrees, 10 minutes, 16 seconds east, 68.58 feet to a point of tangency; thence south 76 degrees, 18 minutes, 12 seconds east, 61.38 feet; thence south 71 degrees, 13 minutes, 38 seconds east, 23.84 feet to a point on the south line of the north half of said 16-foot east/west public alley; thence south 88 degrees, 25 minutes, 32 seconds west, along said south line, 56.04 feet to a point on the west line of the east 78.00 feet of said 16-foot east/west public alley; thence north 01 degree, 28 minutes, 02 seconds west, along said west line, 8.00 feet to a point on the north line of said 16-foot east/west public alley; thence south 88 degrees, 25 minutes, 32 seconds west, along said north line, also being the south line of said Lots 2, 3, 4, 5, 6, 7 and 8, for a distance of 117.28 feet to a point on the west line of the east half of said Lot 8; thence north 01 degree, 23 minutes, 43 seconds west, along said east line, 55.93 feet to the point of beginning, in Cook County, Illinois (area of vacation = 3,978 square feet or 0.091 acre, more or less) as shaded and legally described by the words "Hereby Vacated" on the plat hereto attached as Exhibit B, which drawing for greater clarity, is hereby made a part of this ordinance, be and the same is hereby vacated and closed, inasmuch as the same is no longer required for public use and the public interest will be subserved by such vacations.

SECTION 2. The City of Chicago hereby reserves for the benefit of Commonwealth Edison and its successors or assigns, a non-exclusive utility easement to operate, maintain, construct, replace and renew overhead wires, poles, and associated equipment and underground conduit, cables, and associated equipment for the transmission and distribution of electrical energy, telephonic and associated services under, over and along the right-of-way remnant herein vacated, with the right of ingress and egress. The grade of the vacated public way shall not be altered in a manner so as to interfere with the operation and maintenance of Commonwealth Edison facilities. No buildings, permanent structures or obstructions shall be placed over Commonwealth Edison facilities without express written release of easement by Commonwealth Edison. Any future vacation-beneficiary prompted relocation of Commonwealth Edison facilities lying within the area herein vacated will be accomplished by Commonwealth Edison, and done at the expense of the beneficiary of the vacation.

SECTION 3. The vacation herein provided for is made in accordance with Section 1.B. of the Agreement To Exchange Real Estate.

SECTION 4. The vacation herein provided for is made upon the express condition that within 180 days after the passage of this ordinance, Chicago Lakeside Development LLC or its agent shall file or cause to be filed for record in the Office of the Recorder of Deeds of Cook County, Illinois, a certified copy of this ordinance, together with the full-sized corresponding plat as approved by the Superintendent of Maps and Plats.

SECTION 5. This ordinance shall take effect and be in force from and after its passage. The vacation shall take effect and be in force from and after its recording.

Vacation and Dedication Approved:

(Signed) Rebekah Scheinfeld
Commissioner

Approved as to Form and Legality:

(Signed) Richard Wendy
Deputy Corporation Counsel

(Signed) Susan Sadlowski Garza
Alderman, 10th Ward

[Exhibits "A" and "B" referred to in this ordinance printed on pages 17363 and 17364 of this *Journal*.]

EXHIBIT "A".

PLAT OF DEDICATION

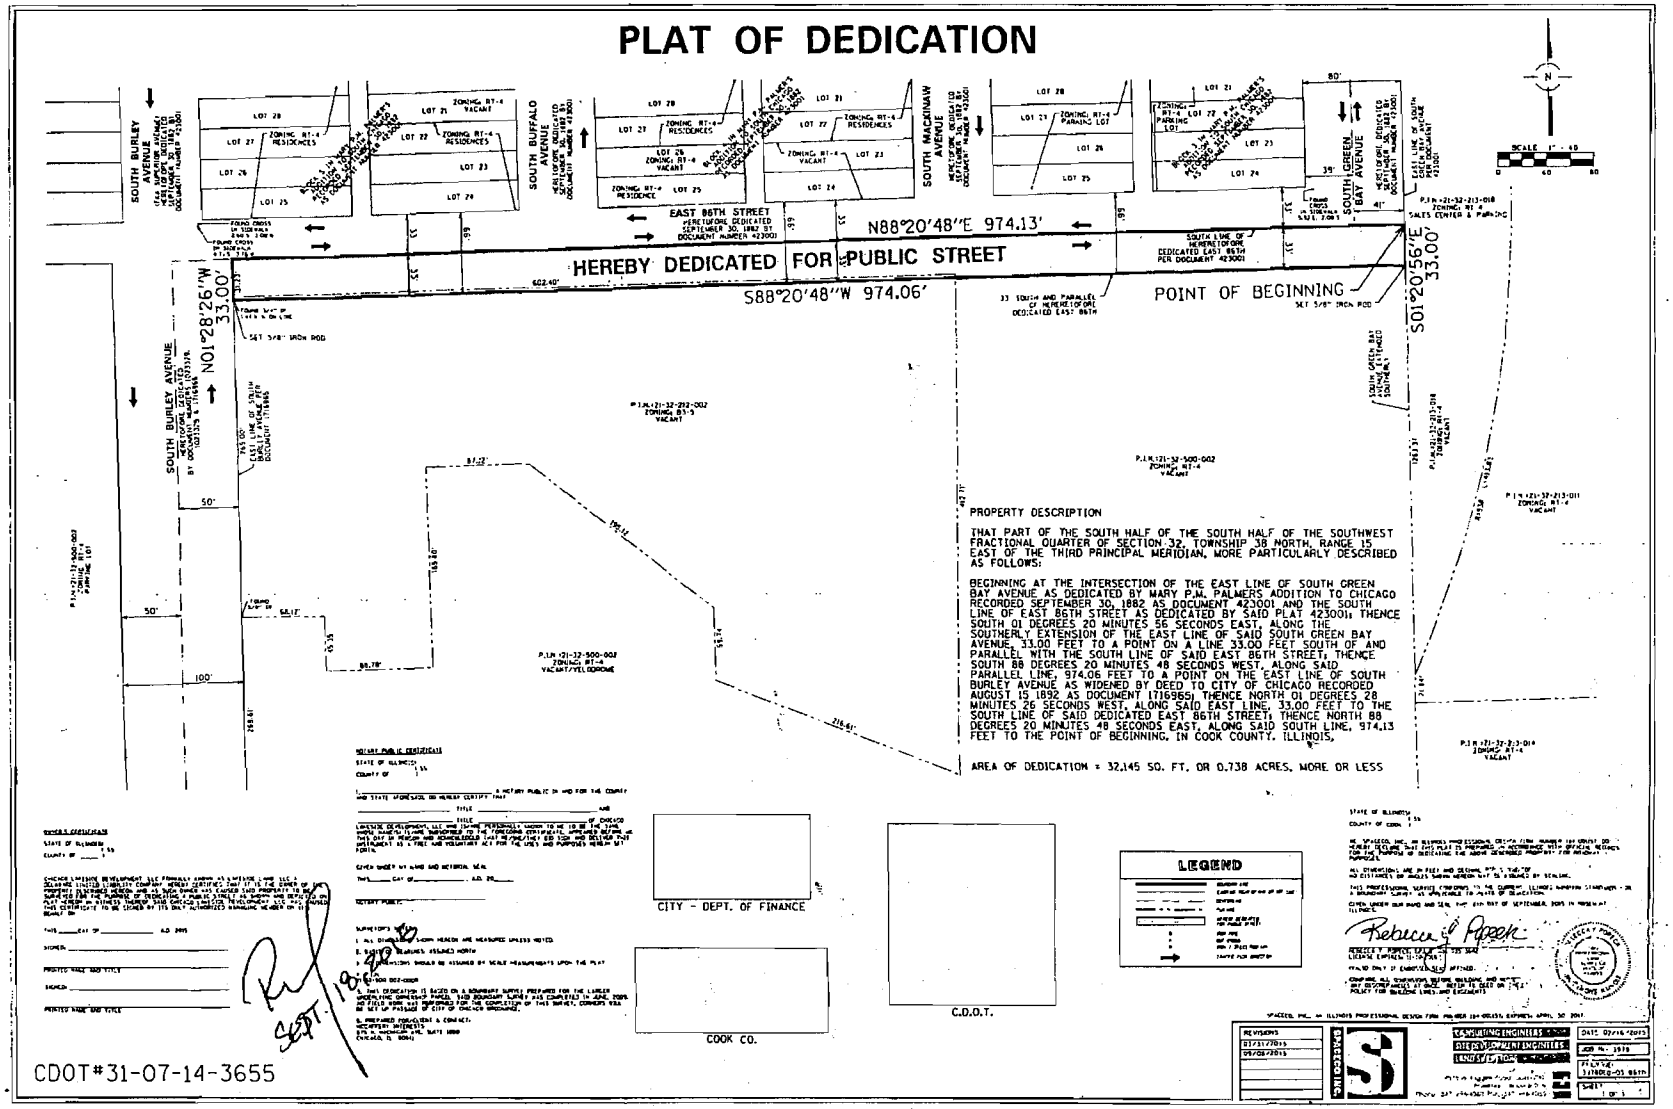

CDOT#31-07-14-3655

EXHIBIT "B".

PLAT OF VACATION

PROPERTY DESCRIPTION

PART OF LOTS 2, 3, 4, 5, 6, 7, THE EAST HALF OF LOT 8 AND THE NORTH HALF OF THE 16-FOOT EAST-WEST ALLEY IN MAHAN'S SUBDIVISION OF THE EAST HALF OF THE NORTHEAST QUARTER OF THE NORTHEAST QUARTER OF THE NORTHEAST QUARTER OF SECTION 31, TOWNSHIP 38 NORTH, RANGE 15, EAST OF THE THIRD PRINCIPAL MERIDIAN, ACCORDING OT THE PLAT THEREOF RECORDED JULY 9, 1889 AS DOCUMENT 1140094, MORE PARTICULARLY DESCRIBED AS FOLLOWS: COMMENCING AT THE SOUTHWEST CORNER OF SAID LOT 10; THENCE NORTH 01 DEGREES 25 MINUTES 07 SECONDS WEST, ALONG THE WEST LINE OF SAID LOT 10, A DISTANCE OF 40.21 FEET; THENCE NORTH 02 DEGREES 50 MINUTES 48 SECONDS EAST, 54.61 FEET; THENCE SOUTH 60 DEGREES 34 MINUTES 36 SECONDS EAST, 65.36 FEET; THENCE SOUTH 64 DEGREES 02 MINUTES 19 SECONDS EAST, 10.97 FEET TO A POINT ON THE EAST LINE OF THE WEST 12.5 FEET OF SAID LOT 8, SAID PONT ALSO BEING ON THE WEST LINE OF THE EAST HALF OF SAID LOT 8 AND BEING THE POINT OF BEGINNING; THENCE SOUTH 64 DEGREES 02 MINUTES 19 SECONDS EAST, 31.26 FEET TO A POINT OF CURVATURE; THENCE EASTERLY 68.71 FEET, ALONG THE ARC OF A TANGENT CIRCLE TO THE LEFT, HAVING A RADIUS OF 321.00 FEET AND WHOSE CHORD BEARS SOUTH 70 DEGREES 10 MINUTES 16 SECONDS EAST, 68.58 FEET TO A POINT OF TANGENCY; THENCE SOUTH 76 DEGREES 18 MINUTES 12 SECONDS EAST, 61.38 FEET; THENCE SOUTH 71 DEGREES 13 MINUTES 38 SECONDS EAST, 23.84 FEET TO A POINT ON THE SOUTH LINE OF THE NORTH HALF OF SAID 16-FOOT EAST-WEST PUBLIC ALLEY; THENCE SOUTH 88 DEGREES 25 MINUTES 32 SECONDS WEST, ALONG SAID SOUTH LINE, 56.04 FEET TO A POINT ON THE WEST LINE OF THE EAST 78.00 FEET OF SAID 16-FOOT EAST-WEST PUBLIC ALLEY; THENCE NORTH 01 DEGREES 28 MINUTES 02 SECONDS WEST, ALONG SAID WEST LINE, 8.00 FEET TO A POINT ON THE NORTH LINE OF SAID 16-FOOT EAST-WEST PUBLIC ALLEY; THENCE SOUTH 88 DEGREES 25 MINUTES 32 SECONDS WEST, ALONG SAID NORTH LINE, ALSO BEING THE SOUTH LINE OF SAID LOTS 2, 3, 4, 5, 6, 7 AND 8, FOR A DISTANCE OF 117.28 FEET TO A POINT ON THE WEST LINE OF THE EAST HALF OF SAID LOT 8; THENCE NORTH 01 DEGREES 23 MINUTES 43 SECONDS WEST, ALONG SAID EAST LINE, 55.93 FEET TO THE POINT OF BEGINNING, IN COOK COUNTY, ILLINOIS.

AREA OF VACATION: 3,978 SQ. FT, OR 0.091 ACRES, MORE OR LESS.

LEGEND

SURVEYOR'S NOTES:

1. ALL DIMENSIONS SHOWN HEREON ARE MEASURED UNLESS NOTED.
2. BASIS OF BEARINGS: ASSUMED NORTH
3. NO DIMENSIONS SHOULD BE ASSUMED BY SCALE MEASUREMENTS UPON THE PLAT.
4. LAST DATE OF FIELD WORK: SEPTEMBER 13, 2013.
5. PREPARED FOR: MCCAFFERY INTERESTS, 875 N. MICHIGAN AVE. SUITE 1800, CHICAGO, IL. 60611
6. ASSOCIATED WITH PIN: 21-31-201-040 (PART OF LOT 8 & ALL OF LOTS 9 & 10)
7. SPACECO, INC., AN ILLINOIS PROFESSIONAL DESIGN FIRM, NUMBER 184-001157

CDOT

CITY - DEPT. OF FINANCE

COOK CO. CLERK

EAST 79TH STREET
66-FOOT WIDE RIGHT OF WAY

S SOUTH SHORE DRIVE
RIGHT OF WAY WIDTH VARIES

SOUTH LAKE SHORE DRIVE
PER PLAT OF HIGHWAYS RECORDED MARCH 9, 2006 AS DOCUMENT 0606834023

MAHAN'S SUBDIVISION AS RECORDED JULY 9, 1889 AS DOCUMENT 1140094

BRANDON AVE
66-FOOT WIDE RIGHT OF WAY

PUBLIC ALLEY
HERETOFORE DEDICATED PER DOC. 1140094

EAST 80TH STREET
66-FOOT WIDE
RIGHT OF WAY

HEREBY VACATED

S64°02'19"E 31.26'
L=68.71'
R=321.00'
S70°10'16"E
CH=68.58'
S76°18'12"E 61.38'
S71°13'38"E 23.84'
S88°25'32"W 56.04'
N01°28'02"W 8.00'
S88°25'32"W 117.28'
N01°23'43"W 55.93'

POINT OF BEGINNING
POINT OF COMMENCEMENT SOUTHWEST CORNER OF LOT 10

STATE OF ILLINOIS } SS
COUNTY OF COOK }

WE, SPACECO, INC., AN ILLINOIS PROFESSIONAL DESIGN FIRM, NUMBER 184-001157 DO HEREBY DECLARE THAT WE HAVE PREPARED THE PLAT HEREON DRAWN FOR THE PURPOSE OF VACATING PUBLIC STREETS AND ALLEYS AS SHOWN, AND THAT THE PLAT IS A TRUE AND CORRECT REPRESENTATION OF SAID VACATION.

ALL DIMENSIONS ARE IN FEET AND DECIMAL PARTS THEREOF. NO DISTANCES OR ANGLES SHOWN HEREON MAY BE ASSUMED BY SCALING.

THIS PROFESSIONAL SERVICE CONFORMS TO THE CURRENT ILLINOIS MINIMUM STANDARDS FOR A BOUNDARY SURVEY, AS APPLICABLE TO PLATS OF VACATION.

GIVEN UNDER OUR HAND AND SEAL THIS 8TH DAY OF SEPTEMBER, 2015 IN ROSEMONT, ILLINOIS.

REBECCA Y. PORECK LPLS No. 035-3572
LICENSE EXPIRES, 11-30-2016

VALID ONLY IF EMBOSSED SEAL IS AFFIXED

COMPARE ALL DIMENSIONS AT JOBSITE BEFORE BUILDING AND REPORT ANY DISCREPANCIES AT ONCE. REFER TO DEED OR TITLE POLICY FOR BUILDING LINES AND EASEMENTS.

REBECCA Y. PORECK
NUMBER 3572
PROFESSIONAL LAND SURVEYOR
STATE OF ILLINOIS
ROSEMONT, ILLINOIS

Sept. 18, 2015

REVISIONS
05/19/2014
09/05/2014
09/08/2015

SCALE: 1" = 20'

SPACECO INC.

CONSULTING ENGINEERS
SITE DEVELOPMENT ENGINEERS
LAND SURVEYORS

9575 W. Higgins Road Suite 700
Rosemont, Illinois 60018
Phone (847) 696-4000 Fax (847) 696-4065

DATE 03/25/2014
JOB NO. 3979
FILENAME 7BVAC-01LSD

CDOT#31-07-14-3655

EXEMPTION OF APPLICANTS FROM PHYSICAL BARRIER REQUIREMENT PERTAINING TO ALLEY ACCESSIBILITY FOR PARKING FACILITIES.

The Committee on Transportation and Public Way submitted the following report:

CHICAGO, January 6, 2016.

To the President and Members of the City Council:

Your Committee on Transportation and Public Way begs leave to report and recommend that Your Honorable Body *Pass* the proposed ordinances transmitted herewith authorizing and directing the Commissioner of Transportation and/or the Director of Revenue to exempt various applicants from the provisions requiring barriers as a prerequisite to prohibit alley ingress and/or egress to parking facilities at sundry locations. These ordinances were referred to the committee on December 9, 2015 and January 6, 2016.

This recommendation was concurred in unanimously by a viva voce vote of the members of the committee, with no dissenting vote.

Respectfully submitted,

(Signed) ANTHONY BEALE,
Chairman.

On motion of Alderman Beale, the said proposed ordinances transmitted with the foregoing committee report were *Passed* by yeas and nays as follows:

Yeas -- Aldermen Moreno, Hopkins, Dowell, Burns, Hairston, Sawyer, Mitchell, Harris, Beale, Sadlowski Garza, Thompson, Cárdenas, Quinn, Burke, Lopez, Foulkes, D. Moore, Curtis, O'Shea, Cochran, Brookins, Muñoz, Scott, Solis, Burnett, Ervin, Taliaferro, Reboyras, Santiago, Waguespack, Mell, Austin, Ramirez-Rosa, Villegas, Laurino, O'Connor, Napolitano, Reilly, Smith, Tunney, Arena, Cappleman, Pawar, Osterman, J. Moore, Silverstein -- 46.

Nays -- None.

Alderman Beale moved to reconsider the foregoing vote. The motion was lost.

The following are said ordinances as passed (the italic heading in each case not being a part of the ordinance):

Chicago Children Theatre.

[O2015-8515]

Be It Ordained by the City Council of the City of Chicago:

SECTION 1. Pursuant to Section 10-20-430 of the Municipal Code of Chicago, the Commissioner of Transportation is hereby authorized and directed to exempt Chicago Children Theatre, 100 South Racine Avenue, Chicago, Illinois 60607, from the provisions requiring barriers as a prerequisite to prohibit alley ingress and egress to parking facilities for premises address.

SECTION 2. This ordinance shall take effect and be in force from and after its passage and publication.

Clybourn Construction LLC.

[O2015-8507]

Be It Ordained by the City Council of the City of Chicago:

SECTION 1. Pursuant to Section 10-20-430 of the Municipal Code of Chicago, the Director of the Department of Revenue is hereby authorized and directed to exempt Clybourn Construction LLC at 2450 North Clybourn Avenue from the provisions requiring barriers as a prerequisite to prohibit alley ingress and egress to parking facilities to premises address.

SECTION 2. This ordinance shall take effect and be in force upon its passage and publication.

Dollar Express/Ashland FD LLC.

[O2015-8523]

Be It Ordained by the City Council of the City of Chicago:

SECTION 1. Pursuant to Section 10-20-403 of the Municipal Code of Chicago, the Commissioner of Transportation is hereby authorized and directed to exempt Dollar Express/ Ashland FD LLC from the provisions requiring barriers as a prerequisite to prohibit alley ingress and egress to parking facilities for premises address at 4524 South Ashland Avenue.

SECTION 2. This ordinance shall take effect and be in force from and after its passage and publication.

The Domain Group LLC.

[O2015-8516]

Be It Ordained by the City Council of the City of Chicago:

SECTION 1. Pursuant to Section 10-20-430 of the Municipal Code of Chicago, the Commissioner of Transportation is hereby authorized and directed to exempt The Domain Group LLC, 1317 North Larrabee Street, Chicago, Illinois 60610, from the provisions requiring barriers as a prerequisite to prohibit alley ingress and egress to parking facilities for premises address.

SECTION 2. This ordinance shall take effect and be in force from and after its passage and publication.

Horizon Learning Center.

[O2015-8525]

Be It Ordained by the City Council of the City of Chicago:

SECTION 1. Pursuant to Section 10-20-430 of the Municipal Code of Chicago, the Commissioner of Transportation is hereby authorized and directed to exempt Horizon Learning Center, 2910 West Peterson Avenue, 1st floor, from the provisions requiring barriers as a prerequisite to prohibit alley ingress and egress to parking facilities for premises address.

SECTION 2. This ordinance shall take effect and be in force from and after its passage and publication.

MW Tires & Service LLC.

[O2015-8491]

Be It Ordained by the City Council of the City of Chicago:

SECTION 1. Pursuant to Section 10-20-430 of the Municipal Code of Chicago, the Director of Revenue is hereby authorized and directed to exempt MW Tires & Service LLC, 3354 North Pulaski Road, from the provisions requiring barriers as a prerequisite to prohibit alley ingress and egress to parking facilities for premises address.

SECTION 2. This ordinance shall take effect and be in force from and after its passage and due publication.

North Clark LLC.

[O2016-1]

Be It Ordained by the City Council of the City of Chicago:

SECTION 1. Pursuant to Section 10-20-430 of the Municipal Code of the City of Chicago, the Commissioner of the Department of Transportation is hereby authorized and directed to exempt North Clark LLC of 833 North Clark Street, Chicago, Illinois 60610, from the provisions requiring barriers as a prerequisite to prohibit alley ingress and egress to parking facilities for the premises address:

SECTION 2. This ordinance shall take effect and be in force upon its passage and publication.

Richard Modell Funeral Home & Cremation Services.

[O2015-8535]

Be It Ordained by the City Council of the City of Chicago:

SECTION 1. Pursuant to Section 10-20-430 of the Municipal Code of Chicago, the Commissioner of Transportation is hereby authorized and directed to exempt Richard Modell Funeral Home & Cremation Services from the provisions requiring barriers as a prerequisite to prohibit alley ingress and egress to parking facilities for premises address at 5725 South Pulaski Road.

SECTION 2. This ordinance shall take effect and be in force from and after its passage and publication.

Sunrise Transportation LLC/Robert Hach.

[O2015-8529]

Be It Ordained by the City Council of the City of Chicago:

SECTION 1. Pursuant to Section 10-20-430 of the Municipal Code of Chicago, the Commissioner of Transportation is hereby authorized and directed to exempt Robert Hach/Sunrise Transportation LLC of 4540 West Madison Street from the provisions requiring barriers as a prerequisite to prohibit alley ingress and egress to parking facilities for premises address.

SECTION 2. This ordinance shall take effect and be in force from and after its passage and publication.

VCP Funding III LLC.

[O2015-8513]

Be It Ordained by the City Council of the City of Chicago:

SECTION 1. Pursuant to Section 10-20-430 of the Municipal Code of Chicago, the Commissioner of Transportation is hereby authorized and directed to exempt VCP Funding III LLC, 453 -- 457 North Aberdeen Street, Chicago, Illinois 60642, from the provisions requiring barriers as a prerequisite to prohibit alley ingress and egress to parking facilities for premises address.

SECTION 2. This ordinance shall take effect and be in force from and after its passage and publication.

Wendy's Properties LLC.

[O2015-8509]

Be It Ordained by the City Council of the City of Chicago:

SECTION 1. Pursuant to Section 10-20-430 of the Municipal Code of Chicago, the Commissioner of Transportation is hereby authorized and directed to exempt Wendy's Properties LLC who will operate a drive-thru restaurant located at 6324 -- 6346 North Western Avenue, from the provision requiring barriers as prerequisite to prohibit alley ingress and egress to a trash enclosure for premises address.

SECTION 2. This ordinance shall take effect and be in force hereinafter its passage and publication.

1359 S. Ashland Ave./Angel Zamudio.

[O2015-8530]

Be It Ordained by the City Council of the City of Chicago:

SECTION 1. Pursuant to Section 10-20-430 of the Municipal Code of Chicago, the Commissioner of Transportation is hereby authorized and directed to exempt Angel Zamudio

of 1359 South Ashland Avenue from the provisions requiring barriers as a prerequisite to prohibit alley ingress and egress to parking facilities for premises address.

SECTION 2. This ordinance shall take effect and be in force from and after its passage and publication.

1545 W. Hastings St./Angel Zamudio.

[O2015-8531]

Be It Ordained by the City Council of the City of Chicago:

SECTION 1. Pursuant to Section 10-20-430 of the Municipal Code of Chicago, the Commissioner of Transportation is hereby authorized and directed to exempt Angel Zamudio of 1545 West Hastings Street from the provisions requiring barriers as a prerequisite to prohibit alley ingress and egress to parking facilities for premises address.

SECTION 2. This ordinance shall take effect and be in force from and after its passage and publication.

AMENDMENT OF "DEONTAE MONTRE´AL SMITH STREET" HONORARY STREET DESIGNATION FOR 950 W. 61ST ST.

[O2016-2]

The Committee on Transportation and Public Way submitted the following report:

CHICAGO, January 6, 2016.

To the President and Members of the City Council:

Your Committee on Transportation and Public Way begs leave to report and recommend that Your Honorable Body *Pass* an amendment to an ordinance passed by the City Council of the City of Chicago for honorary "Deontae Montre´al Smith Street" on October 14, 2015 and printed upon page 10134 of the *Journal of the Proceedings of the City Council of the City of Chicago,* by deleting the words: "950 West 61st Street" and inserting in its place the words: "corner South Peoria Street and West 61st Street". This ordinance was referred to the committee on January 6, 2016.

This recommendation was concurred in unanimously by a viva voce vote of the members of the committee, with no dissenting vote.

Respectfully submitted,

(Signed) ANTHONY BEALE,
Chairman.

On motion of Alderman Beale, the said proposed ordinance transmitted with the foregoing committee report was *Passed* by yeas and nays as follows:

Yeas -- Aldermen Moreno, Hopkins, Dowell, Burns, Hairston, Sawyer, Mitchell, Harris, Beale, Sadlowski Garza, Thompson, Cárdenas, Quinn, Burke, Lopez, Foulkes, D. Moore, Curtis, O'Shea, Cochran, Brookins, Muñoz, Scott, Solis, Burnett, Ervin, Taliaferro, Reboyras, Santiago, Waguespack, Mell, Austin, Ramirez-Rosa, Villegas, Laurino, O'Connor, Napolitano, Reilly, Smith, Tunney, Arena, Cappleman, Pawar, Osterman, J. Moore, Silverstein -- 46.

Nays -- None.

Alderman Beale moved to reconsider the foregoing vote. The motion was lost.

The following is said ordinance as passed:

Be It Ordained by the City Council of the City of Chicago:

SECTION 1. That an ordinance passed by the City Council on October 14, 2015, printed on page 10134 of the *Journal of the Proceedings of the City Council of the City of Chicago* of said date, establishing "Deontae Montre'al Smith Street" honorary street sign in designated area, be and the same is hereby amended by striking therefrom, the following:

"950 West 61st Street"

and inserting in lieu thereof:

"corner South Peoria Street and West 61st Street".

SECTION 2. This ordinance shall take effect and be in force hereinafter its passage and publication.

Re-Referred -- AMENDMENT OF SECTION 4-8-037 OF MUNICIPAL CODE TO PROHIBIT PREPARED MOBILE FOOD VENDORS FROM OPERATING ON SIDEWALKS OF VARIOUS STREETS IN LINCOLN PARK COMMUNITY AREA.
[O2015-8522]

The Committee on Transportation and Public Way submitted the following report:

CHICAGO, January 6, 2016.

To the President and Members of the City Council:

Your Committee on Transportation and Public Way, begs leave to report and recommend that Your Honorable Body *Re-Refer* Ordinance Number O2015-8522 to the Committee on License and Consumer Protection. This ordinance was referred to the committee on December 9, 2015.

This recommendation was concurred in unanimously by a viva voce vote of the members of the committee, with no dissenting vote.

Respectfully submitted,

(Signed) ANTHONY BEALE,
Chairman.

On motion of Alderman Beale, the committee's recommendation was *Concurred In* and the said proposed ordinance transmitted with the foregoing committee report was *Re-Referred to the Committee on License and Consumer Protection* by yeas and nays as follows:

Yeas -- Aldermen Moreno, Hopkins, Dowell, Burns, Hairston, Sawyer, Mitchell, Harris, Beale, Sadlowski Garza, Thompson, Cárdenas, Quinn, Burke, Lopez, Foulkes, D. Moore, Curtis, O'Shea, Cochran, Brookins, Muñoz, Scott, Solis, Burnett, Ervin, Taliaferro, Reboyras, Santiago, Waguespack, Mell, Austin, Ramirez-Rosa, Villegas, Laurino, O'Connor, Napolitano, Reilly, Smith, Tunney, Arena, Cappleman, Pawar, Osterman, J. Moore, Silverstein -- 46.

Nays -- None.

Alderman Beale moved to reconsider the foregoing vote. The motion was lost.

COMMITTEE ON WORKFORCE DEVELOPMENT AND AUDIT.

Action Deferred -- AMENDMENT OF CHAPTERS 2-56 AND 2-156 OF MUNICIPAL CODE CONCERNING OFFICE OF INSPECTOR GENERAL AND BOARD OF ETHICS.
[O2015-4229]

The Committee on Workforce Development and Audit submitted the following report which was, on motion of Alderman Burke and Alderman Austin, *Deferred* and ordered published:

CHICAGO, January 13, 2016.

To the President and Members of the City Council:

Your Committee on Workforce Development and Audit, to which was referred (May 20, 2015) an ordinance amending Chapters 2-56 and 2-156 of the Municipal Code of Chicago concerning the Office of Inspector General and the Board of Ethics, begs leave to recommend that Your Honorable Body do *Pass* the proposed ordinance submitted herewith.

This recommendation was concurred in by all members of the committee present, with no dissenting votes.

Respectfully submitted,

(Signed) PATRICK J. O'CONNOR,
Chairman.

The following is said ordinance transmitted with the foregoing committee report:

Be It Ordained by the City Council of the City of Chicago:

SECTION 1. Chapter 2-56 of the Municipal Code of the City of Chicago is hereby amended by inserting the language underscored and deleting the language struck through, as follows:

2-56-010 Establishment -- Composition.

There is hereby established an office of the municipal government to be known as the office of inspector general, which shall include an inspector general and such deputies, assistants and other employees as may be required to implement the powers and duties

stated herein. The appropriations available to pay for the expenses of the office of inspector general during each fiscal year shall be not less than one hundred five one-thousandths of one percent (0.105%) of the annual appropriation of all funds contained in the annual appropriation ordinance, as adjusted. For purposes of this section, "as adjusted" means subtracting, before applying the percentage: (i) all funds for services to sister agencies pursuant to intergovernmental agreement as provided in Section 2-56-030, and (ii) all funds appropriated for pension payments above those amounts set forth in the appropriation ordinance for fiscal year 2014 ~~provided in the annual appropriation ordinance~~.

2-56-20 Inspector General -- Qualifications, Appointment, And Authority.

(a) Qualifications For Appointment.

1. In considering a candidate for the position of Inspector General, the appointing authority shall evaluate and consider any and all qualifications that are relevant to the position of Inspector General, including, but not limited to:

   i. The candidate's integrity;

   ii. The candidate's potential for strong leadership;

   iii. The candidate's demonstrated experience and/or ability in accounting, auditing, finance, law, management analysis, public administration, investigation, criminal justice administration, or other closely related fields;

   iv. The candidate's demonstrated experience and/or ability in working with local, state and federal law enforcement agencies and the judiciary; and

   v. Any other qualifications deemed relevant by the appointing authority.

2. The appointing authority's decision to appoint a particular candidate shall not under any circumstances be based in any part upon the candidate's age, gender, race, sexual orientation, religious affiliation or political affiliation.

3. A qualified candidate for Inspector General shall be a person who:

   i. Holds a bachelor's degree from an accredited institution of higher education;

   ii. Possesses demonstrated knowledge, skills, abilities and experience in conducting audits, investigations, inspections, and performance reviews; and

   iii. Has at least five years of experience in any one, or a combination, of the following fields:

As an Inspector General;

As a federal law enforcement officer;

As a federal or state court judge;

As a licensed attorney with experience in the areas of audit or investigation of fraud, mismanagement, waste, corruption, or abuse of power;

As a senior-level auditor or comptroller; or

As a supervisor in an Office of Inspector General or similar investigative agency.

4. A highly qualified candidate shall be a qualified candidate who:

   i. Has managed and completed complex investigations involving allegations of fraud, waste, abuse, illegal acts, theft, public corruption, deception or conspiracy; or

   ii. Holds an advanced degree in law, accounting, public administration, or other relevant field.

(b) Appointment And Authority.

~~The mayor shall create a Blue Ribbon Panel of five members to diligently scorch out qualified candidates who have relevant education or work experience for the position of inspector general and make recommendations to the mayor. The Blue Ribbon Panel shall consist of members of the community who have exhibited the highest moral character and integrity, who have demonstrated a commitment to public service, including but not limited to, deans of colleges, retired judges, and directors of neighborhood, civic or community organizations. The inspector general shall be appointed by the mayor from individuals recommended by the Blue Ribbon Panel, subject to approval of the city council, and shall have responsibility for the operation and management of the office of inspector general.~~ The inspector general shall be appointed for a term of four years, in accordance with the procedures set forth in this section, and shall have responsibility for the operation and management of the office of inspector general. ~~which may be renewed at the discretion of the mayor, subject to approval of the city council.~~

(c) Reappointment.

The mayor may reappoint an incumbent inspector general term, subject to approval of the city council, without seeking a recommendation of the selection committee described

in subsection (c) of this section. Not less than 45 days prior to the end of the inspector general's term, the mayor shall notify the city council whether he will reappoint the then incumbent inspector general.

(d) Selection Process.

A selection committee consisting of five members, three of whom shall be selected by the mayor and two of whom shall be selected by the city council, shall be responsible for identifying potential candidates and proposing potential candidates to the mayor. The mayor's selection must be confirmed by the city council.

Within 15 days of an actual or expected vacancy in the position of inspector general because of death, resignation, removal, or the mayor's decision not to reappoint an incumbent inspector general, the selection committee shall identitfy of a national executive search firm (Search Firm) to perform executive search services and to create a pool of the 20 most qualified candidates for the position of Inspector General, produced by the search (the "Pool"). The Search Firm shall perform its services and submit the identities of the candidates which comprise the Pool, including resumes, qualifications, and statements detailing each member of the Pool's credentials for the appointment of Inspector General, to the selection committee.

The selection committee shall review the credentials of Pool members, and shall recommend one or more qualified persons to the mayor, by concurrence of at least four committee members. The mayor may appoint any person recommended by the committee, subject to approval of the city council. If the mayor rejects all candidates recommended by the selection committee, the committee shall solicit and screen additional potential candidates in the same manner, repeating the process until the mayor appoints a recommended person, subject to approval of the city council. The term of the inspector general shall commence upon the city council's approval of the mayor's appointment, and shall extend for a period of four years.

2-56-025 Definitions.

Whenever used in this chapter:

(a) "City employee" shall include any individual employed or appointed by:

(1) the city of Chicago; or

(2) any committee of the Chicago city council or bureau or other service agency of the city council; or

(3) any member of the city council,

Whether part-time or full-time, including an individual retained as an independent contractor.

(b) "Ultimate jurisdictional authority" shall mean the following:

(1) for any city officer (elected or appointed), city employee, contractor/vendor or lobbyist with respect to a violation of the Governmental Ethics Ordinance (Chapter 2-156 of this Code), the city Board of Ethics;

(2) for all other matters affecting any city employee: the mayor and, as appropriate, the head of each affected department or agency;

(3) for all other matters affecting a city contractor, vendor, or bidder seeking a city contract: the mayor and, as appropriate, the head of each affected department or agency;

(4) for all other matters affecting a city licensee or entity seeking city certification: the mayor and, as appropriate, the head of each affected department or agency;

(5) for all other matters related to the city council: the chairman of the city council committee on committees, rules and ethics.

2-56-030 Inspector General -- Powers And Duties.

In addition to other powers conferred herein, the inspector general shall have the following powers and duties:

(a) To receive and register complaints and information concerning misconduct, inefficiency and waste within the city government;

(b) To investigate the performance of governmental officers, employees, functions and programs, either in response to complaint or on the inspector general's own initiative, in order to detect and prevent misconduct, inefficiency and waste within the programs and operations of the city government;

(c) To promote economy, efficiency, effectiveness and integrity in the administration of the programs and operations of the city government by reviewing programs, identifying any inefficiencies, waste and potential for misconduct therein, and recommending to the mayor and/or the city council policies and methods for the elimination of inefficiencies and waste, and the prevention of misconduct;

(d) To report to the ~~mayor~~ ultimate jurisdictional authority concerning results of investigations, audits and program reviews undertaken by the office of inspector general;

(e) To request information related to an investigation, audit or program review from any employee, elected or appointed officer, department, agency, contractor, subcontractor, agent or licensee of the city, and every applicant for certification of eligibility for a city contract or program ~~of the city~~;

(f) To conduct public hearings, at his discretion, in the course of any activity conducted pursuant to this chapter ~~an investigation hereunder~~;

* * * * *

(Omitted text is not affected by this ordinance.)

* * * * *

2-56-035 Monitoring Employment Actions.

(a) Definitions. As used in this section:

"Hiring plan" means the hiring plan adopted by the City of Chicago in ~~2007~~ 2014 and approved, on ~~January 18, 2008~~ June 16, 2014, by the Court in *Shakman, et al. v. City of Chicago, et al.*, Case Number 69 C 2145 (N.D. Ill.), setting forth the governing principles for city hiring, and other employment actions concerning both internal and external applicants and candidates and requirements for contractors. As used in this section, references to the hiring plan shall include the plan as amended from time to time.

"Employment action(s)" includes, but is not limited to, hiring, firing, promotion, demotion, lay-off, reinstatement, re-employment, transfer, reclassification, overtime, and/or ~~the~~ any job assignment ~~of any job benefit~~.

(b) Powers And Duties. The inspector general shall have the authority to monitor, audit and review employment actions under the hiring plan and related policies and procedures. In addition, the inspector general shall have the authority to review or investigate allegations of non-compliance with the hiring plan and related policies and procedures. Complaints concerning employment actions and related policies and procedures, including claims of unlawful political discrimination, shall be made to the inspector general.

(c) Reporting On Monitoring Of Employment Actions. Notwithstanding anything to the contrary, the inspector general shall issue reports as required by the hiring plan and as otherwise necessary to carry out his functions under this section. These reports will be considered public records and will be posted, with personal identifying information stricken, on the inspector general's website.

The inspector general shall also issue quarterly and annual reports that include statistics on the number of escalations (as that term is defined in the hiring plan) newly initiated, pending, closed with investigation, and closed without investigation. The quarterly and annual reports shall also include a description of the outcomes, findings, recommendations, and actions taken on the recommendations of any investigation of an escalation.

The inspector general shall redact the personal identifying information prior to ~~posting such reports on the IGO website~~ publicly disseminating such reports.

* * * * *

(Omitted section is not affected by this ordinance.)

* * * * *

2-56-045 Complaints Concerning Aldermen; Confidentiality.

(a) The inspector general may not undertake an investigation of any alderman except pursuant to a complaint that (1) names the alderman; and (2) states the facts underlying the complaint; and (3) is signed by the person making the complaint. A city officer or city employee may be a signatory to a complaint.

(b) The identity of the person making a complaint described in subsection (a) of this section shall be confidential and shall not be disclosed by the inspector general except as required by law.

2-56-050 Conduct Of City Officers, Employees And Other Entities.

(a) The powers and duties of the inspector general shall extend to the conduct of the following: (~~a~~1) ~~except as limited in this section~~ all elected officers and appointed officers of the city government in the performance of their official duties; (~~b~~2) ~~except as limited in this section,~~ all city employees ~~of the city government~~ in the performance of their official duties; (~~c~~3) lobbyists engaged in the lobbying of elected or appointed city officers or employees; (4) all contractors and subcontractors in the providing of goods or services to the city, the city council, any city council committee or bureau or other service agency of the city council pursuant to a contract; (~~d~~5) ~~business entities~~ persons ~~in~~ seeking contracts or certification of eligibility for ~~city~~ contracts with the city, the city council, any city council committee or bureau or other service agency of the city council; and (~~e~~6) persons seeking certification of eligibility for participation in any city program. ~~Notwithstanding anything to the contrary contained herein, the office of inspector general shall have no power or authority over any member of the city council, or any city council employee, as defined in Section 2-55-010. If the office of inspector general receives any complaint alleging misconduct, inefficiency or waste against any member of the city council or any city council~~

~~employee, as defined in Section 2-55-010, the inspector general shall promptly transmit said complaint to the legislative inspector general.~~ Nothing in this section shall preclude the inspector general from referring a complaint or information to the appropriate local, state or federal ~~legislative~~ inspector general, the appropriate sister agency, or the appropriate federal, state or local law enforcement authorities.

(b) (1) Notwithstanding any other provision in this chapter to the contrary, if the office of the inspector general receives a complaint alleging a violation of chapter 2-156 against any elected or appointed city ~~official~~ officer, city employee or any other person subject to Chapter 2-156 ~~except an alderman, city council employee or lobbyist engaged in the lobbying of aldermen or city council employees, as the term "city council employee" is defined in Section 2-55-010~~, the inspector general, after reviewing the complaint, may only: (i) decline to open an investigation if he determines that the complaint lacks foundation or does not relate to a violation of Chapter 2-156; or (ii) refer the matter to the ~~supervisor of the employee or official~~ appropriate authority if he determines that the potential violation is minor and can be resolved internally as a personnel matter; or (iii) open an investigation. The board of ethics shall promulgate, in consultation with the investigating authorities, rules setting forth the criteria to determine whether a potential violation of Chapter 2-156 is minor.

(2) Notwithstanding any other provision in this chapter to the contrary, at any point during an investigation that the inspector general conducts on matters pertaining to violations of Chapter 2-156, the inspector general may only: (i) dismiss the matter and close the investigation based on a finding that the alleged violation is not sustained; or (ii) refer the matter to the appropriate law enforcement authority, if he reasonably believes that the alleged misconduct would violate a criminal statute; or (iii) request a probable cause finding in accordance with Section 2-156-385.

(3) The inspector general shall conclude his investigation of any violation of Chapter 2-156 under his jurisdiction no later than two years from the date of initiating the investigation; provided, however, that any time period during which the person under investigation has taken affirmative action to conceal evidence or delay the investigation, shall not count towards the two-year period. Notwithstanding any tolling or suspension of time applied, governmental ethics investigations by the inspector general under this chapter are subject to an absolute four-year time limit from the date of initiation.

(c) Before the inspector general interviews a person subject to investigation or a subpoena in relation to a complaint under his jurisdiction, he shall inform the person of that person's right to be represented by counsel at the interview.

2-56-060 Investigation Reports.

Upon conclusion of an investigation the inspector general shall issue a summary report thereon. The report and supporting materials shall be filed solely with the ~~mayor~~ designated ultimate jurisdictional authority as defined in Section 2-56-025(b)~~;~~. The report shall include the following:

(a) A description of any complaints or other information received by the inspector general pertinent to the investigation;

(b) A description of any misconduct, inefficiencies or waste observed or discovered in the course of the investigation;

(c) Recommendations for correction of any misconduct, inefficiencies or waste described in the report;

(d) Such other information as the inspector general may deem relevant to the investigation or resulting recommendations.

Disclosure of reports and materials respecting disciplinary investigations concerning personnel of the City Council as defined in Section 2-56-025(a)(2) and (3) is hereby expressly limited to the ultimate jurisdictional authorities for such matters as set forth in Section 2-56-025(b) unless the matter concerns misconduct involving both personnel of the City Council as defined in Section 2-56-025 (a)(2) and (3) and non-City Council personnel as otherwise defined in this chapter, in which case the report and all relevant information materials, including that concerning the subject City Council personnel shall be provided to all appropriate ultimate jurisdiction authorities as defined in Section 2-56-025(b).

2-56-065 Response To Recommendations By The Inspector General.

(a) ~~If~~ Except as provided in subsection (b) of this section, if the inspector general issues a recommendation ~~of~~ for discipline or other administrative action ~~to a department head or affected entity~~ in a summary report, ~~that department head or affected entity~~ the ultimate jurisdictional authority must respond to that recommendation within 30 days with a written response to the inspector general. This response must include either (1) a description of any disciplinary or administrative action the ~~department head~~ ultimate jurisdictional authority has taken with respect to the employee in question or (2) a request for a 30-day extension of the 30-day decision period if additional time is needed by the ultimate jurisdictional authority ~~department head~~ to review the recommendation ~~of discipline~~. If the ultimate jurisdictional authority ~~department head or affected entity~~ did not take any disciplinary or administrative action, or took a different disciplinary or administrative action than that recommended by the inspector general, the ultimate jurisdictional authority ~~department head or affected entity~~ must describe the different action and explain the reasons for the different action in the written response. This response must be submitted to the inspector general within the 30-day decision period. The inspector general may approve a request for an extension of this 30-day decision period for a period of time not to exceed 30 days if additional time is needed by the ultimate jurisdictional authority ~~department head or affected entity~~ to review the recommendation of discipline.

(b) If the inspector general issues a report to the chairman of the city council committee on committees, rules and ethics, the chairman shall, within 14 days, forward the report and any attached records to the appropriate person with authority to take action recommended

in the report, and provide notice to the inspector general when such action is taken. Upon receipt of the report by the person with authority to take action, that person shall review the report and recommendations and within 30 days provide a written response to the inspector general. Provided, however, that if action by the chairman of the committee on committees, rules and ethics is required, the written response to the inspector general must be made within 60 days of receipt of the report. If no action is taken on the inspector general's recommendation, or different disciplinary or administrative action is taken, the person with authority to take action must describe the different action and explain the reasons for taking that action in a written response. This response must be submitted to the inspector general within the applicable 30 or 60-day decision period. The inspector general may approve only one 60-day extension.

2-56-070 Confidentiality Of Informants -- Exceptions.

The summary report shall not mention the name of any informant, complainant, witness or person investigated, except in the following instances:

(a) Where the copy of the report given to the ultimate jurisdictional authority ~~head~~ of any department or ~~agency~~ entity recommends disciplinary action against ~~an~~ one of their employees ~~of that agency~~ under the control of that authority;

(b) Where the copy of the report given to the ultimate jurisdictional authority or the chief procurement officer makes recommendations concerning any contractor, subcontractor, applicant for a contract, or person seeking certification of eligibility for a contract;

(c) Where the copy of the report given to the ultimate jurisdictional authority ~~head~~ of any department or ~~agency~~ entity makes recommendations concerning a person seeking certification of eligibility for a program administered by the department or ~~agency~~ entity;

(d) Where the copy given to the mayor recommends disciplinary action against the head or any employee of any ~~executive~~ department or ~~agency.~~ entity;

(e) Where the copy of the report is given to the board of ethics or a hearing officer in compliance with a probable cause finding or a hearing on the merits or as otherwise provided in Chapter 2-156.

If complainants or informants request that their identity remain confidential, they will be notified in the event that disclosure of their identity is required by law.

* * * * *

(Omitted section is not affected by this ordinance.)

* * * * *

2-56-090 ~~Cooperation In Investigations~~ Duty To Cooperate.

It shall be the duty of every elected or appointed officer, employee, department, agency, contractor, subcontractor, agent or ~~and~~ licensee of the city, and every applicant for certification of eligibility for a city contract or program, to cooperate with the inspector general in any inquiry ~~investigation or hearing~~ undertaken pursuant to this chapter. Each department's premises, equipment, personnel, books, records and papers shall be made available as soon as practicable to the inspector general. Every city contract and every bid, proposal, application or solicitation for a city contract, and every application for certification of eligibility for a city contract or program shall contain a statement that the person understands and will abide by all provisions of this chapter.

* * * * *

(Omitted section is not affected by this ordinance.)

* * * * *

2-56-110 Files And Reports Confidential -- Public Statements Authorized When.

Except as otherwise provided herein, all investigatory files and reports of the office of inspector general shall be confidential and shall not be divulged to any person or agency, except to the United States Attorney, the Illinois Attorney General or the State's Attorney of Cook County, or as otherwise provided in this chapter or Chapter 2-156. The inspector general is authorized to issue public statements in the following circumstances: (a) ~~if an investigation exonerates a person who is publicly known to have been under investigation, where such person requests such a statement~~ upon written request by (i) a person publicly known to have been under investigation that exonerates that person; or (ii) an elected official publicly known to have been under investigation that results in a not-sustained finding; (b) if an investigation, audit or ~~inspection~~ review concerns inefficient or wasteful management; and (c) in a public summary of each investigation resulting in sustained findings of misconduct. The public summary shall briefly state, without disclosing the name of any individual who was the subject of such investigation, (i) the nature of the allegation or complaint; (ii) the specific violations resulting in sustained findings; (iii) the inspector general's recommendation for discipline or other corrective measures; and (iv) the ~~city's~~ ultimate jurisdictional authority's response to and final decision on the inspector general's recommendation.

* * * * *

(Remaining sections of chapter are not affected by this ordinance.)

* * * * *

SECTION 2. The Municipal Code of the City of Chicago is hereby amended by repealing Chapter 2-55 in its entirety.

SECTION 3. Chapter 2-156 of the Municipal Code of the City of Chicago is hereby amended by inserting the language underscored and deleting the language struck through, as follows:

2-156-010 Definitions.

The following definitions shall apply for purposes of this chapter:

* * * * *

(Omitted text is not affected by this ordinance.)

* * * * *

(d-1) "City council employee" ~~has the meaning ascribed to the term in Section 2-55-010~~ shall mean an individual employed by an alderman or a city council committee, or bureau or other service agency of the city council, whether part-time or full-time, including an individual retained as an independent contractor by any of them.

* * * * *

(Omitted text is not affected by this ordinance.)

* * * * *

(m-2) ~~"Investigating authority" means the inspector general or the legislative inspector general, as appropriate. When used in the plural, the term means both officials~~ "Inspector general" means the city's inspector general.

* * * * *

(Omitted text is not affected by this ordinance.)

* * * * *

2-156-018 Duty To Report Corrupt Or Unlawful Activity.

(a) Every city employee or official shall report, directly and without undue delay, to the ~~appropriate investigating authority~~ inspector general any and all information concerning conduct which such employee or official knows or should reasonably know to involve corrupt or other unlawful activity (i) by another city employee or official which concerns such employee's or official's employment or office; or (ii) by any person dealing with the city which concerns the person's dealings with the city. Any employee or official who knowingly fails to report a corrupt or unlawful activity as required in this section shall be subject to employment sanctions, including discharge, in accordance with procedures under which the employee may otherwise be disciplined.

* * * * *

(Omitted text is not affected by this ordinance.)

* * * * *

2-156-070 Use Or Disclosure Of Confidential Information.

(a) Except as otherwise provided in subsection (b) or (c) of this section, no current or former official or employee, including any current or former official or employee of the board or the ~~investigating authorities~~ inspector general, shall use or disclose, other than in the performance of his official duties and responsibilities, or as may be required by law, confidential information or any non-public information, including the identity of the subject of an investigation, gained in the course of an investigation or by reason of his position or employment.

(b) If any person requests the opinion of the board regarding past or ongoing conduct, and if the board determines, pursuant to its rules, that the conduct involves a minor violation of this chapter, the board may issue such person a letter of warning or admonition for the first such violation. However, if the board determines, pursuant to its rules, that the conduct involves a violation of this chapter which is not a minor violation or that the conduct involves

a subsequent violation of the same conduct for which the person has been issued a letter of warning or admonition, the board shall advise such person to stop the conduct and self-report the violation to the ~~appropriate investigating authority~~ inspector general within 14 days. If the board finds that the person did not self-report the violation as instructed by the board, the board shall provide the person's name, the violation reported, and all related information the board deems relevant, to the ~~appropriate investigating authority~~ inspector general. Except for purposes of investigations for subsequent violations of the same conduct, a letter of warning or admonition issued to a subject pursuant to this section shall be kept confidential. This subsection applies to conduct that occurred or is occurring on or after July 1, 2013.

(c) Any person may use an advisory opinion issued by the board regarding such person's future conduct as evidence supporting the person's position or as otherwise appropriate in any investigation or disciplinary proceeding. Once the person uses the board's opinion in accordance with this subsection, the board, if requested in writing citing this subsection by the person or one of the entities referred to in this subsection, shall disclose all confidential or non-public information related to the advisory opinion that does not compromise a third party's confidentiality to the ~~investigating authorities~~ inspector general or any city department or agency conducting the investigation or disciplinary proceeding.

2-156-380 Powers And Duties.

In addition to other powers and duties specifically mentioned in this chapter, the board of ethics shall have the following powers and duties:

* * * * *

(Omitted text is not affected by this ordinance.)

* * * * *

(d-1) to adopt, in consultation with the ~~investigating authorities~~ inspector general, and disseminate a summary of all rules and laws setting forth the rights of officials and employees as provided in Chapters ~~2-55,~~ 2-56 and 2-156;

* * * * *

(Omitted text is not affected by this ordinance.)

* * * * *

(h) to promulgate rules for the conduct of board activities and hearings conducted pursuant to Section 2-156-392, including procedural rules consistent with the requirements of due process of law; rules related to: (i) administering waivers; (ii) contesting fines imposed for training and filing violations; (iii) the manner of making settlements, or the board's opinions, determinations and findings, available to the public; and (v) in consultation with the ~~investigating authorities~~ inspector general, the criteria to determine whether a potential violation of this chapter is minor. Provided, however, no such rules and regulations shall become effective until 45 days after their submission to the city council. And, provided further, no such rules and regulations shall become effective if, during said 45-day period, the city council, by majority vote of aldermen entitled to be elected, acts to disapprove said rules and regulations. The applicable administrative hearings procedures set forth in Chapter 2-14 and the applicable rules and regulations promulgated pursuant thereto shall apply to the procedural aspects of matters handled by hearing officers or presented to the board to the extent such procedural aspects are not covered by this chapter or the rules and regulations promulgated by the board;

* * * * *

(Omitted text is not affected by this ordinance.)

* * * * *

2-156-385 Probable Cause Finding.

The ~~investigating authority~~ inspector general may request the board to issue a finding as to whether evidence shows that there is probable cause to believe that the subject of an investigation (for purposes of this section, "subject") has violated this chapter, as follows:

(1) The ~~investigating authority~~ inspector general may request the board to make a probable cause finding only after notifying the subject in writing. Such notice shall specify all the charges to be brought against the subject, including a summary of the facts alleged to support such finding, and shall state that the ~~investigating authority~~ inspector general intends to request a probable cause finding by the board. Such notice must be served upon the subject at least 30 days before the request is made to the board.

(2) When requesting a probable cause finding, the ~~investigating authority~~ inspector general shall provide to the board a summary of his investigation, supporting evidence and recommendation.

(3) The board or its designee shall review the report, recommendation and evidence provided by the ~~investigating authority~~ inspector general. If the board or its designee finds that the evidence does not show that there is probable cause to believe that the subject has violated this chapter, the board shall close the matter and so notify the ~~investigating authority~~ inspector general and the subject. If the board or its designee finds that the evidence shows that there is probable cause to believe that the subject has violated this chapter, the board or its designee shall serve notice of the allegations upon the subject. Such notice shall inform the subject of his right to provide a written response, written submissions and a summary of the evidence supporting his position. The notice also shall set a meeting date with the board or its designee to discuss the allegations and the evidence. The subject must submit all written material and documents supporting his position at least 10 days before the date of the meeting. At the meeting, evidence presented in the matter shall be discussed and the subject shall be given an opportunity to respond to the evidence presented against him. The subject may be represented by counsel at the meeting. The entire meeting shall be reliably recorded or, alternatively, transcribed by a certified court reporter. All records of the meeting shall be kept confidential to the extent allowable under applicable law.

* * * * *

(Omitted text is not affected by this ordinance.)

* * * * *

2-156-530 Annual Public Hearing On Ethics.

The board and the ~~investigating authorities~~ inspector general shall coordinate and conduct a joint annual public hearing before the city council to review major activities, including trainings, investigations, settlements, and opinions; to describe resource usage; to address trends in ethics issues; to suggest ethics compliance strategies; and to assess challenges and recommend areas of improvement regarding the city's ethics institutions, and investigation and adjudication processes.

SECTION 4. Transition. The inspector general and the office of inspector general shall assume, respectively, all rights and powers of the former legislative inspector general and the office of the legislative inspector general. All books, records, property and funds relating to the former office of the legislative inspector general and such rights and powers are transferred to the office of inspector general. The inspector general shall succeed the former legislative inspector general in administering and investigating pending matters under the jurisdiction of the former legislative inspector general.

SECTION 5. Delivery Of Necessary Information. Upon the effective date of this ordinance, the person holding the position of Legislative Inspector General shall deliver to the Inspector General:

(a) A list of all investigations then pending in the office of the Legislative Inspector General, together with a concise and accurate summary of each such investigation, including its status; and

(b) A list of all complaints received by the office of the Legislative Inspector General, which have not yet resulted in the opening of an investigation; and

(c) Copies of all documents, records and files, regardless of whether on paper or in electronic form, relating to the operation of the office of the Legislative Inspector General, including documents used by the Legislative Inspector General's subordinates.

SECTION 6. Upon the effective date of this ordinance the incumbent inspector general shall assume the powers and duties conferred by this ordinance.

SECTION 7. Effective Dates Of Various Sections. Section 5 of this ordinance shall be in full force and effect from and after passage and approval of this ordinance. The remaining sections of this ordinance shall take effect on April 1, 2015.

COMMITTEE ON ZONING, LANDMARKS AND BUILDING STANDARDS.

AMENDMENT OF TITLE 17 OF MUNICIPAL CODE BY RECLASSIFICATION OF AREAS SHOWN ON MAP NUMBERS 3-F, 5-G AND 7-I.

(Committee Meeting Held January 5, 2016)

The Committee on Zoning, Landmarks and Building Standards submitted the following report:

CHICAGO, January 13, 2016.

To the President and Members of the City Council:

Reporting for your Committee on Zoning, Landmarks and Building Standards for which a

meeting was held on January 5, 2016, I beg leave to recommend that Your Honorable Body *Pass* the following ordinances transmitted herewith for the purpose of reclassifying particular areas.

Page 7 contains applications for large signs. Page 7 also contains one order for the demolition of a historical landmark building.

I hereby move for passage of the proposed ordinance and substitute ordinances transmitted herewith.

Respectfully submitted,

(Signed) JAMES CAPPLEMAN,
Vice-Chairman.

On motion of Alderman Cappleman, the said proposed ordinance and substitute ordinances transmitted with the foregoing committee report were *Passed* by yeas and nays as follows:

Yeas -- Aldermen Moreno, Hopkins, Dowell, Burns, Hairston, Sawyer, Mitchell, Harris, Beale, Sadlowski Garza, Thompson, Cárdenas, Quinn, Lopez, Foulkes, D. Moore, Curtis, O'Shea, Cochran, Brookins, Muñoz, Scott, Solis, Burnett, Ervin, Taliaferro, Reboyras, Santiago, Waguespack, Mell, Austin, Ramirez-Rosa, Villegas, Laurino, O'Connor, Napolitano, Reilly, Smith, Tunney, Arena, Cappleman, Pawar, Osterman, J. Moore, Silverstein -- 45.

Nays -- None.

Alderman Beale moved to reconsider the foregoing vote. The motion was lost.

Alderman Burke invoked Rule 14 of the City Council's Rules of Order and Procedure, disclosing that he had represented parties to this ordinance in previous and unrelated matters.

The following are said ordinances as passed (the italic heading in each case not being a part of the ordinance):

Reclassification Of Area Shown On Map No. 3-F.
(As Amended)
(Application No. 18479)
(Common Address: 1546 -- 1550 N. Clark St., 101 -- 115 W. North Ave., 1555 -- 1565 N. LaSalle St. And 121 -- 129 W. North Ave.)
[SO2015-6357]

Be It Ordained by the City Council of the City of Chicago:

SECTION 1. Title 17 of the Municipal Code of Chicago, the Chicago Zoning Ordinance, is

hereby amended by changing all of the Residential-Business Planned Development 1272 and indications as shown on Map Number 3-F in the area bounded by:

West North Avenue; North Clark Street; a line 120.03 feet south of and parallel to West North Avenue; North Sandburg Terrace; a line 102.05 feet south of and parallel to West North Avenue; and North LaSalle Street,

to those of Residential-Business Planned Development Number 1272, as amended.

SECTION 2. This ordinance takes effect after its passage and approval.

Plan of Development Statements attached to this ordinance read as follows:

Residential-Business Planned Development No. 1272, As Amended.

Planned Development Statements.

1. The area delineated herein as Residential-Business Planned Development Number 1272 ("Planned Development") consists of approximately 30,495 square feet of properly which is depicted on the attached Planned Development Boundary and Property Line Map ("Property") and is owned or controlled by the applicant, 1546 North Clark LLC.

2. The requirements, obligations and conditions contained within this Planned Development shall be binding upon the applicant, its successors and assigns and, if different than the applicant, the legal titleholders and any ground lessors. All rights granted hereunder to the applicant shall inure to the benefit of the applicant's successors and assigns and, if different than the applicant, the legal titleholder and any ground lessors. Furthermore, pursuant to the requirements of Section 17-8-0400 of the Chicago Zoning Ordinance, the Property, at the time of application for amendments, modifications or changes (administrative, legislative or otherwise) to this Planned Development are made, shall be under single ownership or designated control. Single designated control is defined in Section 17-8-0400 of the Zoning Ordinance.

3. All applicable official reviews, approvals or permits are required to be obtained by the applicant or its successors, assignees or grantees. Any dedication or vacation of streets or alleys or grants of easements or any adjustment of the right-of-way shall require a separate submittal to the Department of Transportation on behalf of the applicant or its successors, assigns or grantees.

   Any requests for grants of privilege, or any items encroaching on the public way, shall be in compliance with the plans.

Ingress or egress shall be pursuant to the plans and may be subject to the review and approval of the Departments of Planning and Development and Transportation. Closure of all or any public street or alley during demolition or construction shall be subject to the review and approval of the Department of Transportation.

All work proposed in the public way must be designed and constructed in accordance with the Department of Transportation Construction Standards for Work in the Public Way and in compliance with the Municipal Code of the City of Chicago. Prior to the issuance of any Part II Approval, the submitted plans must be approved by the Department of Transportation.

4. This plan of development consists of 16 Statements; a Bulk Regulations Table; an Existing Zoning and Land-Use Map; a Planned Development Boundary, Subarea and Property Line Map; Site/Landscape Plan; a Green Roof Plan; Right-of-Way Adjustment Map and Building Elevations (North, South, East and West) prepared by Main Architecture/Richard C. Newman & Associates and dated December 17, 2015, submitted herein. Full-sized copies of the Site Plan, Landscape Plan and Building Elevations are on file with the Department of Planning and Development. In any instance where a provision of this Planned Development conflicts with the Chicago Building Code, the Building Code shall control. This Planned Development conforms to the intent and purpose of the Zoning Ordinance, and all requirements thereto, and satisfies the established criteria for approval as a planned development. In case of a conflict between the terms of this Planned Development Ordinance and the Zoning Ordinance, this Planned Development Ordinance shall control.

5. The following uses are permitted in the area delineated herein as a Residential-Business Planned Development: multi-family dwelling units, eating and drinking establishments, small and medium venue entertainment uses, financial services (excluding pawn shops, pay day loan stores, and drive through facilities), food and beverage retail sales, personal service, general retail sales, indoor participant sports and recreation, office and accessory uses, accessory parking.

6. On-premises signs and temporary signs, such as construction and marketing signs, shall be permitted within the Planned Development, subject to the review and approval of the Department of Planning and Development. Off-premises signs are prohibited within the boundary of the Planned Development.

7. For purposes of height measurement, the definitions in the Zoning Ordinance shall apply. The height of any building shall also be subject to height limitations, if any, established by the Federal Aviation Administration.

8. The maximum permitted Floor Area Ratio ("FAR") for the site shall be in accordance with the attached Bulk Regulations Table. For the purposes of FAR calculations and measurements, the definitions in the Zoning Ordinance shall apply. The permitted FAR identified in the Bulk Regulations Table has been determined using a Net Site Area of 30,495 square feet.

9. Upon review and determination, "Part II Review", pursuant to Section 17-13-0610 of the Zoning Ordinance, a Part II Review fee shall be assessed by the Department of Planning and Development. The fee, as determined by staff at the time, is final and binding on the applicant and must be paid to the Department of Revenue prior to the issuance of any Part II Approval.

10. The Site and Landscape Plans shall be in substantial conformance with the Landscape Ordinance and any other corresponding regulations and guidelines. Final landscape plan review and approval will be by the Department of Planning and Development. Any interim reviews associated with site plan review or Part II Reviews, are conditional until final Part II Approval.

11. The applicant shall comply with Rules and Regulations for the Maintenance of Stockpiles promulgated by the Commissioners of the Departments of Streets and Sanitation, Fleet and Facility Management and Buildings, under Section 13-32-125 of the Municipal Code, or any other provision of that Code.

12. The terms and conditions of development under this Planned Development ordinance may be modified administratively, pursuant to Section 17-13-0611-A of the Zoning Ordinance by the Zoning Administrator upon the application for such a modification by the applicant, its successors and assigns and, if different than the applicant, the legal titleholders and any ground lessors.

13. The applicant acknowledges that it is in the public interest to design, construct and maintain the project in a manner which promotes, enables and maximizes universal access throughout the Properly. Plans for all buildings and improvements on the Properly shall be reviewed and approved by the Mayor's Office for People with Disabilities to ensure compliance with all applicable laws and regulations related to access for persons with disabilities and to promote the highest standard of accessibility.

14. The applicant acknowledges that it is in the public interest to design, construct, renovate and maintain all buildings in a manner that provides healthier indoor environments, reduces operating costs and conserves energy and natural resources. At the time of a hearing before the Chicago Plan Commission, all developments must be in substantial compliance with the current City of Chicago Sustainable Development Policy set forth by the Department of Planning and Development. The applicant shall provide a green roof with 8,000 square feet, of green roof area.

15. Pursuant to the Chicago Zoning Ordinance (Section 17-8-0911), Planned Developments are to give priority to the preservation and adaptive reuse of Chicago landmark buildings. The Planned Development includes the Village Theater, which is designated as a Chicago landmark or within a district designated as a Chicago landmark. Work to designated Chicago landmarks is subject to the review and approval of the Commission on Chicago landmarks pursuant to the Chicago Landmarks Ordinance, Section 2-120-740.

The applicant acknowledges that Ihe Planned Development project includes excavation, new foundations or other work adjacent to the Village Theater, a Chicago landmark building. Pursuant to the Zoning Ordinance, Section 17-8-0911, the applicant acknowledges that it is in the public interest lo promote the preservation of historic resources. The applicant shall submit a report, stamped by an engineer, identifying any protective measures that may be required for the historic building and those measures that will be incorporated during construction as part of the project. The report shall be submitted as part of the Part II Review application to the Historic Preservation Division and be subject to the review and acceptance of the Department of Planning and Development.

16. This Planned Development shall be governed by Section 17-13-0612 of the Zoning Ordinance. Should this Planned Development ordinance lapse, the Commissioner of the Department of Planning and Development shall initiate a Zoning Map Amendment to rezone the property to B3-5 Community Shopping District.

[Green Roof Plan referred to in these Plan of Development Statements unavailable at time of printing.]

[Surrounding Zoning and Land-Use Map; Property Line, Boundary and Subarea Map; Right-of-Way Adjustment Map; Landscape Plan; Site Plan; and North, South, East and West Building Elevations referred to in these Plan of Development Statements printed on pages 17397 through 17405 of this *Journal*.]

Bulk Regulations and Data Table referred to in these Plan of Development Statements reads as follows:

Residential-Business Planned Development No. 1272, As Amended.

Bulk Regulations And Data Table.

Gross Site Area:

Subarea A:	31,183 square feet

Subarea B:	22,961 square feet
TOTAL:	54,143 square feet
Area of Public Right-of-Way To Be Vacated:	1,428 square feet
Net Site Area:	
Subarea A:	19,550 square feet
Subarea B:	10,916 square feet
TOTAL:	30,466 square feet
FAR:	
Subarea A:	6.81 FAR (133,118 square feet)
Subarea B:	1.76 FAR (19,212 square feet)
TOTAL FAR:	5.0
Maximum Dwelling Units:	
Subarea A:	48
Subarea B:	0 -- existing condition
Minimum Parking Spaces:	
Subarea A:	59*
Subarea B:	0 -- existing condition

In the event fewer dwelling units are constructed, fewer parking spaces may also be constructed so long as the 1.2:1 ratio is maintained.

Minimum Bicycle Parking:

Subarea A:	24
Subarea B:	0 -- existing condition

In the event fewer dwelling units are constructed, fewer bicycle spaces may also be constructed so long as the .5:1 ratio is maintained pursuant to Section 17-10-0207-C.

Off Street Loading Berths:

Subarea A:	1
Subarea B:	2 -- existing condition

Building Height:

Subarea A:	116 feet, 6 inches (116 feet, 6 inches to top of building; 128 feet, 6 inches to top of mechanical penthouse)
Subarea B:	Existing one-story commercial building

Lot Coverage:

Subarea A:	Per Site Plan
Subarea B:	Existing

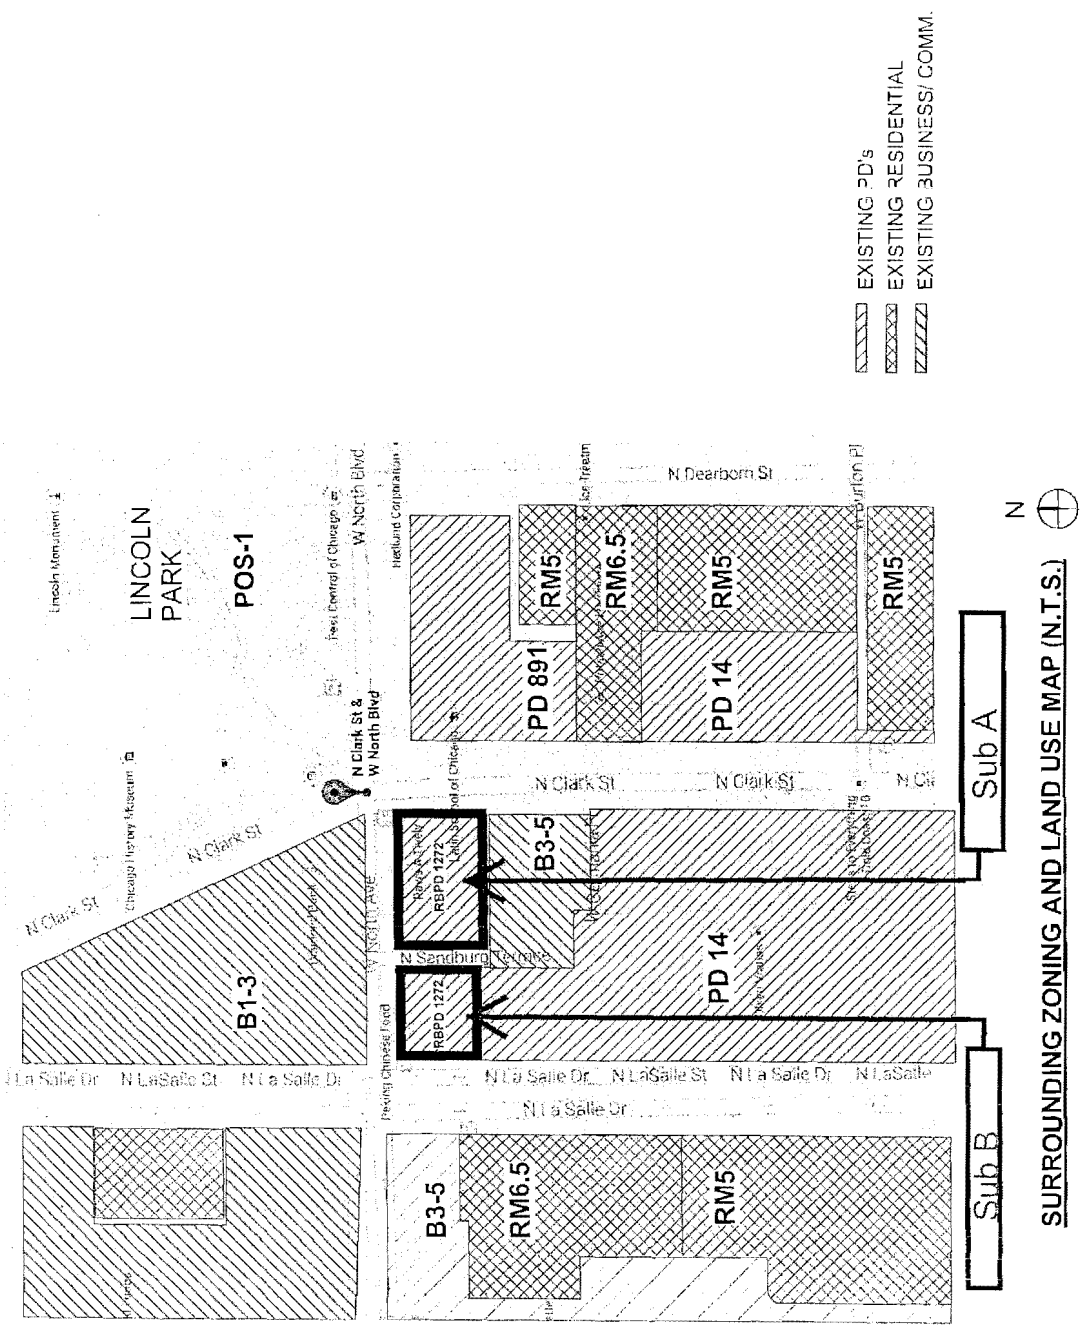

SURROUNDING ZONING AND LAND USE MAP (N.T.S.)

PROJECT: 101 NORTH
APPLICANT: 1546 NORTH CLARK STREET, LLC.
PROPERTY: 1546-1550 North Clark Street/ 101-115 West North Avenue and 1555-1565 North LaSalle Street/ 121-129 West North Avenue
SUBMITTED: September 24, 2015
PLAN COMMISSION: December 17, 2015

FINAL FOR PUBLICATION
ARCHITECTURE / RICHARD C. NEWMAN & ASSOCIATES

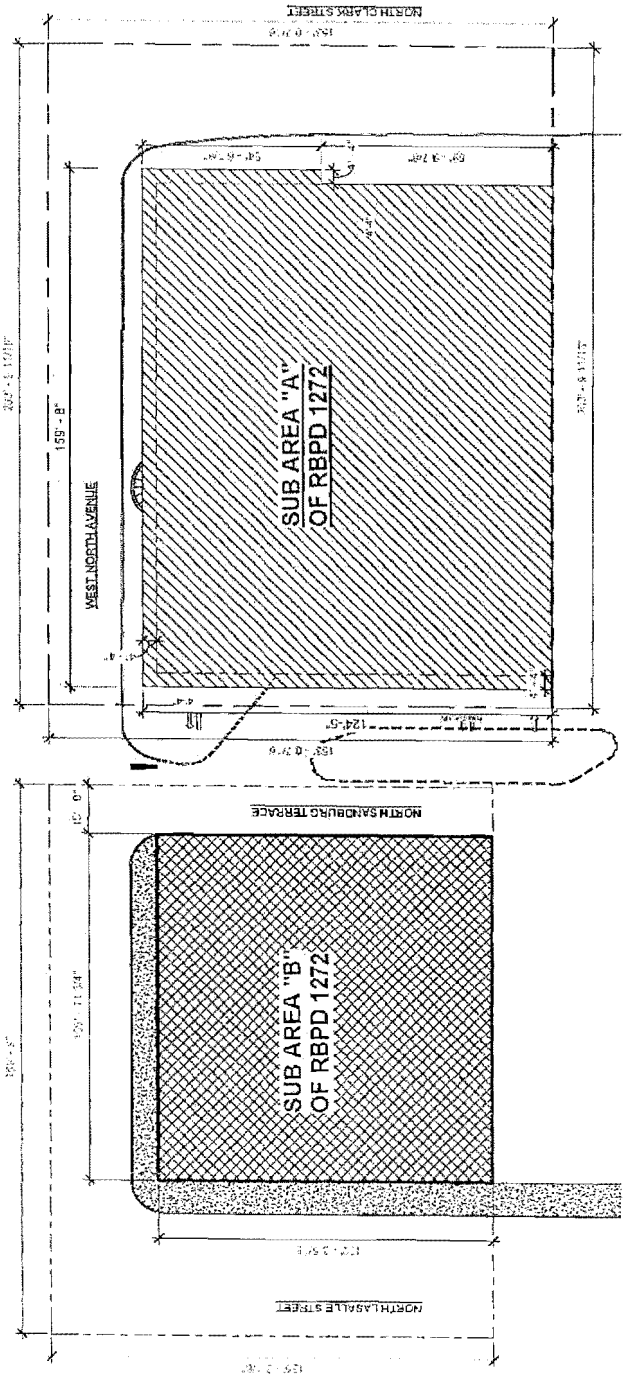

PROPERTY LINE, BOUNDARY AND SUB AREA MAP

PROJECT: 101 NORTH
APPLICANT: 1546 NORTH CLARK STREET, LLC.
PROPERTY: 1546-1550 North Clark Street/ 101-115 West North Avenue and 1555-1565 North LaSalle Street/ 121-129 West North Avenue
SUBMITTED: September 24, 2015
PLAN COMMISSION: December 17, 2015

ARCHITECTURE / RICHARD C. NEWMAN & ASSOCIATES

FINAL FOR PUBLICATION

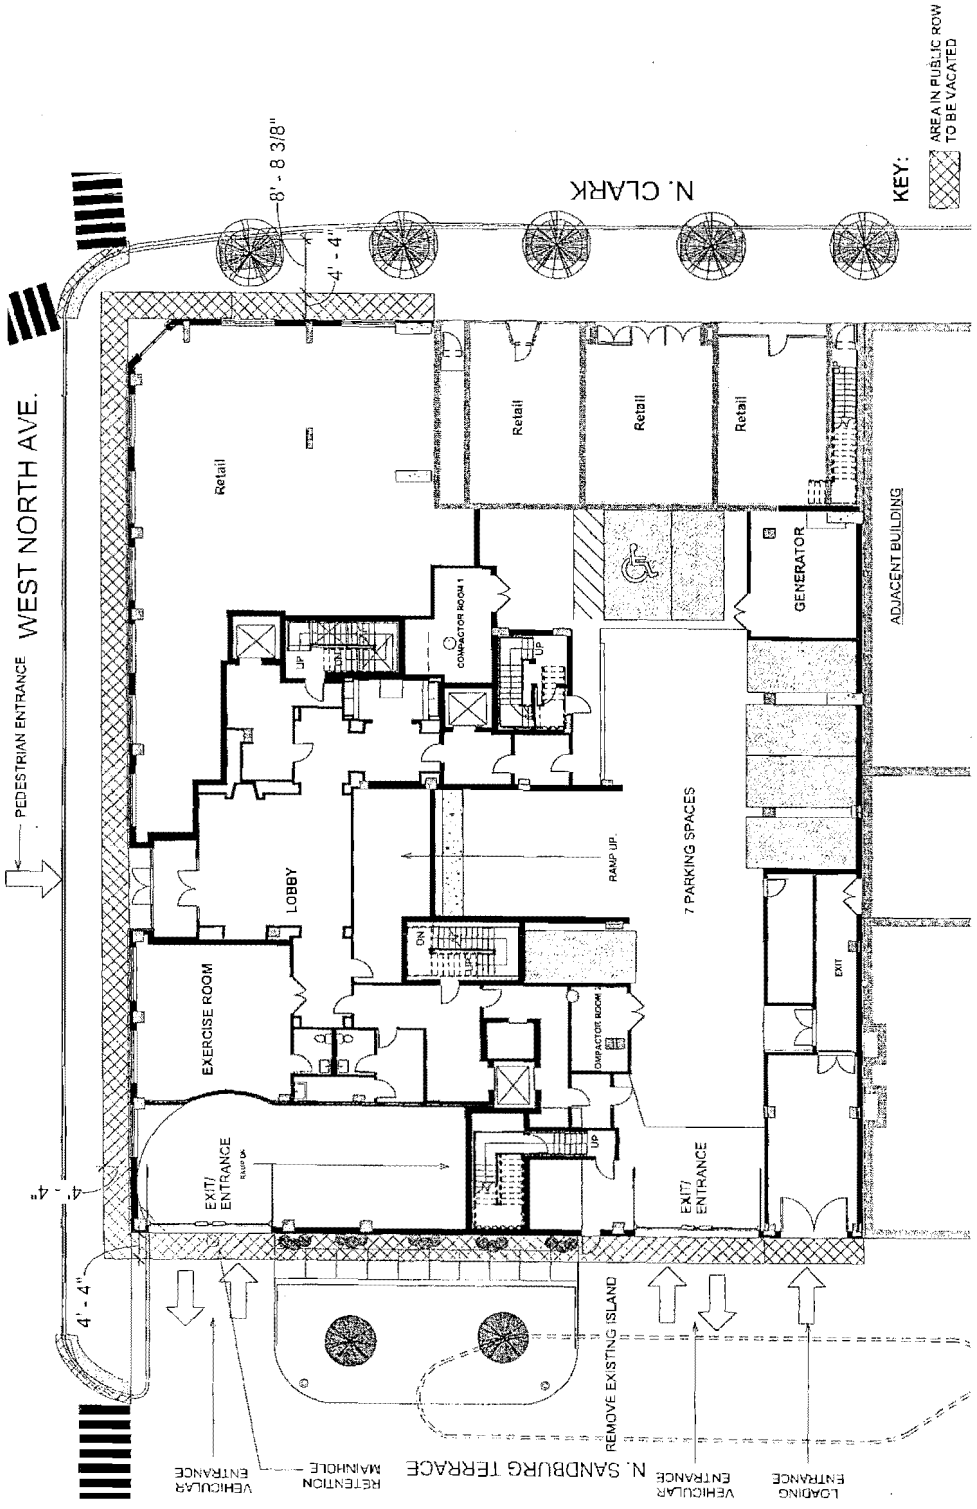

RIGHT OF WAY ADJUSTMENT MAP

PROJECT: 101 NORTH
APPLICANT: 1546 NORTH CLARK STREET, LLC.
PROPERTY: 1546-1550 North Clark Street/ 101-115 West North Avenue and 1555-1565 North LaSalle Street/ 121-129 West North Avenue
SUBMITTED: September 24, 2015
PLAN COMMISSION: December 17, 2015

ARCHITECTURE / RICHARD C. NEWMAN & ASSOCIATES

FINAL FOR PUBLICATION

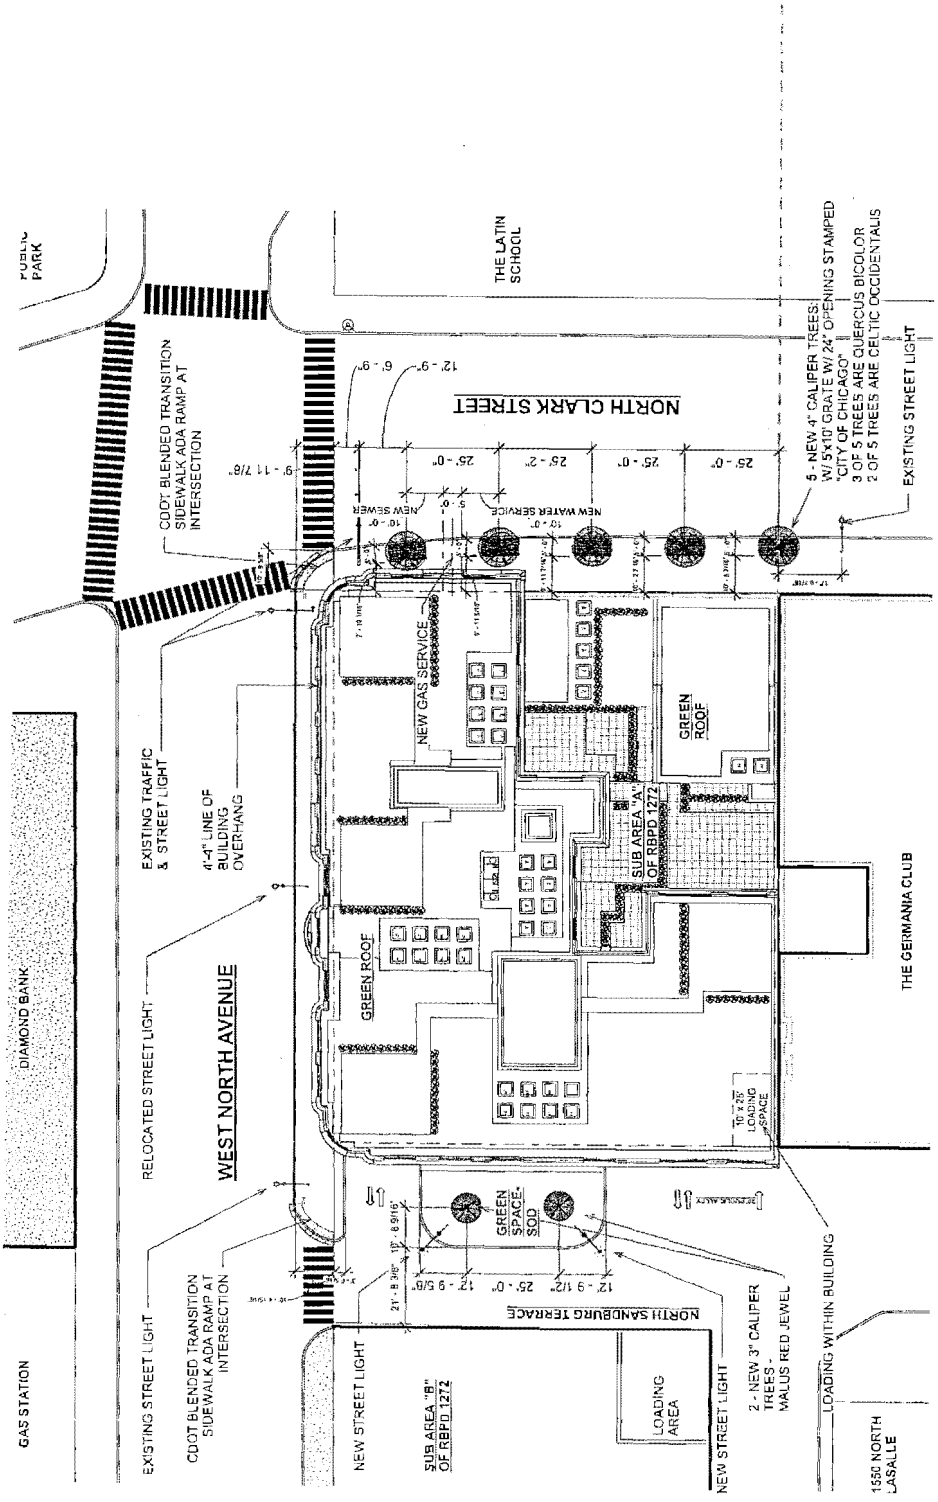

N

LANDSCAPE PLAN

PROJECT: 101 NORTH
APPLICANT: 1546 NORTH CLARK STREET, LLC.
PROPERTY: 1546-1550 North Clark Street/ 101-115 West North Avenue and 1555-1565 North LaSalle Street/ 121-129 West North Avenue
SUBMITTED: September 24, 2015
PLAN COMMISSION: December 17, 2015

ARCHITECTURE / RICHARD C. NEWMAN & ASSOCIATES

FINAL FOR PUBLICATION

FINAL FOR PUBLICATION

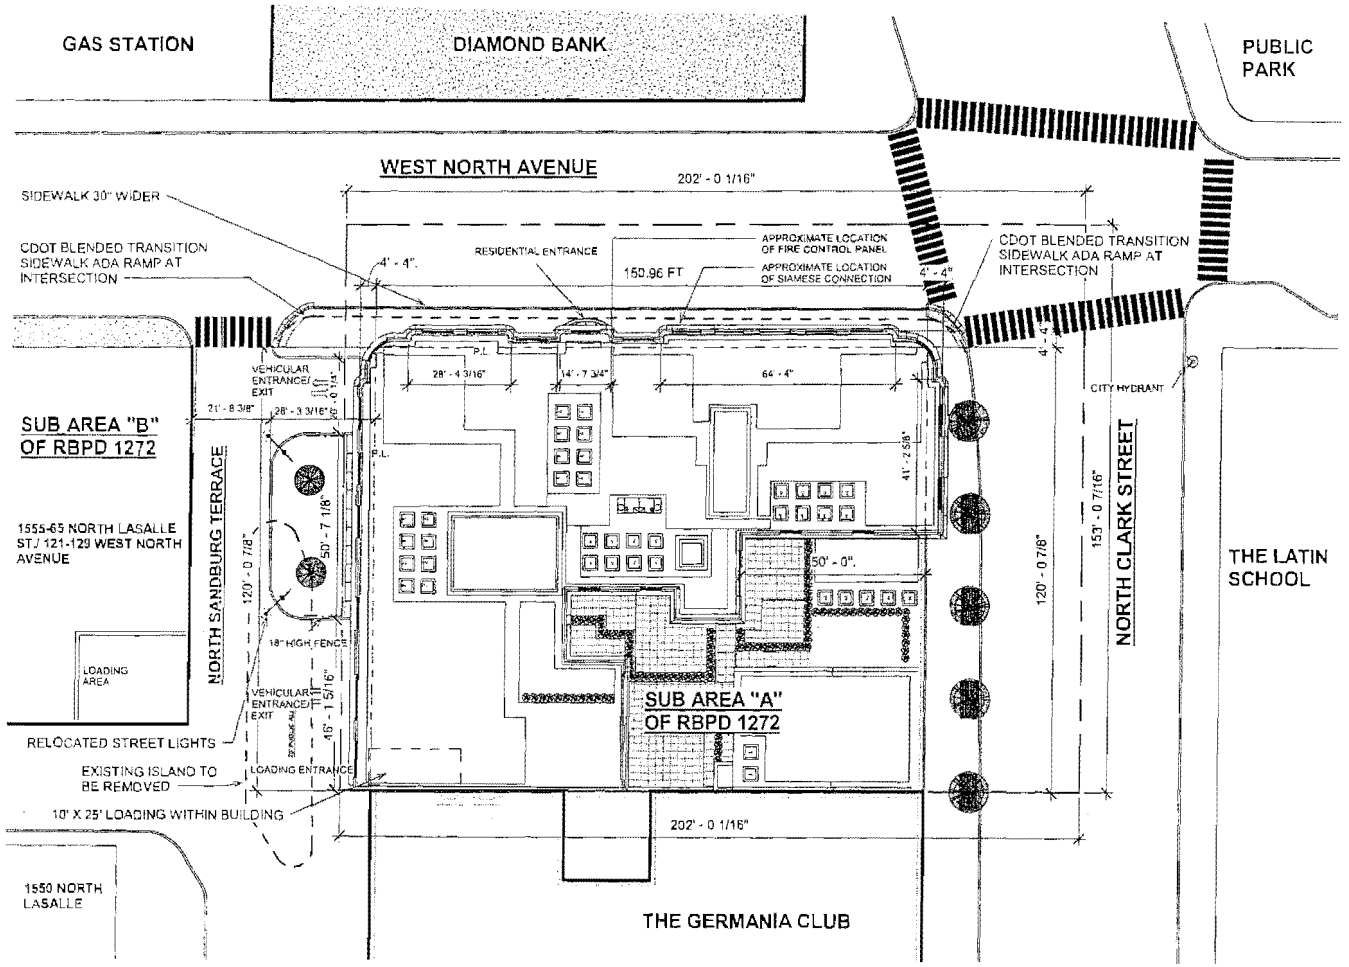

SITE PLAN

PROJECT:	101 NORTH
APPLICANT:	1546 NORTH CLARK STREET, LLC.
PROPERTY:	1546-1550 North Clark Street/ 101-115 West North Avenue and 1555-1565 North LaSalle Street/ 121-129 West North Avenue
SUBMITTED:	September 24, 2015
PLAN COMMISSION:	December 17, 2015

ARCHITECTURE / RICHARD C. NEWMAN & ASSOCIATES

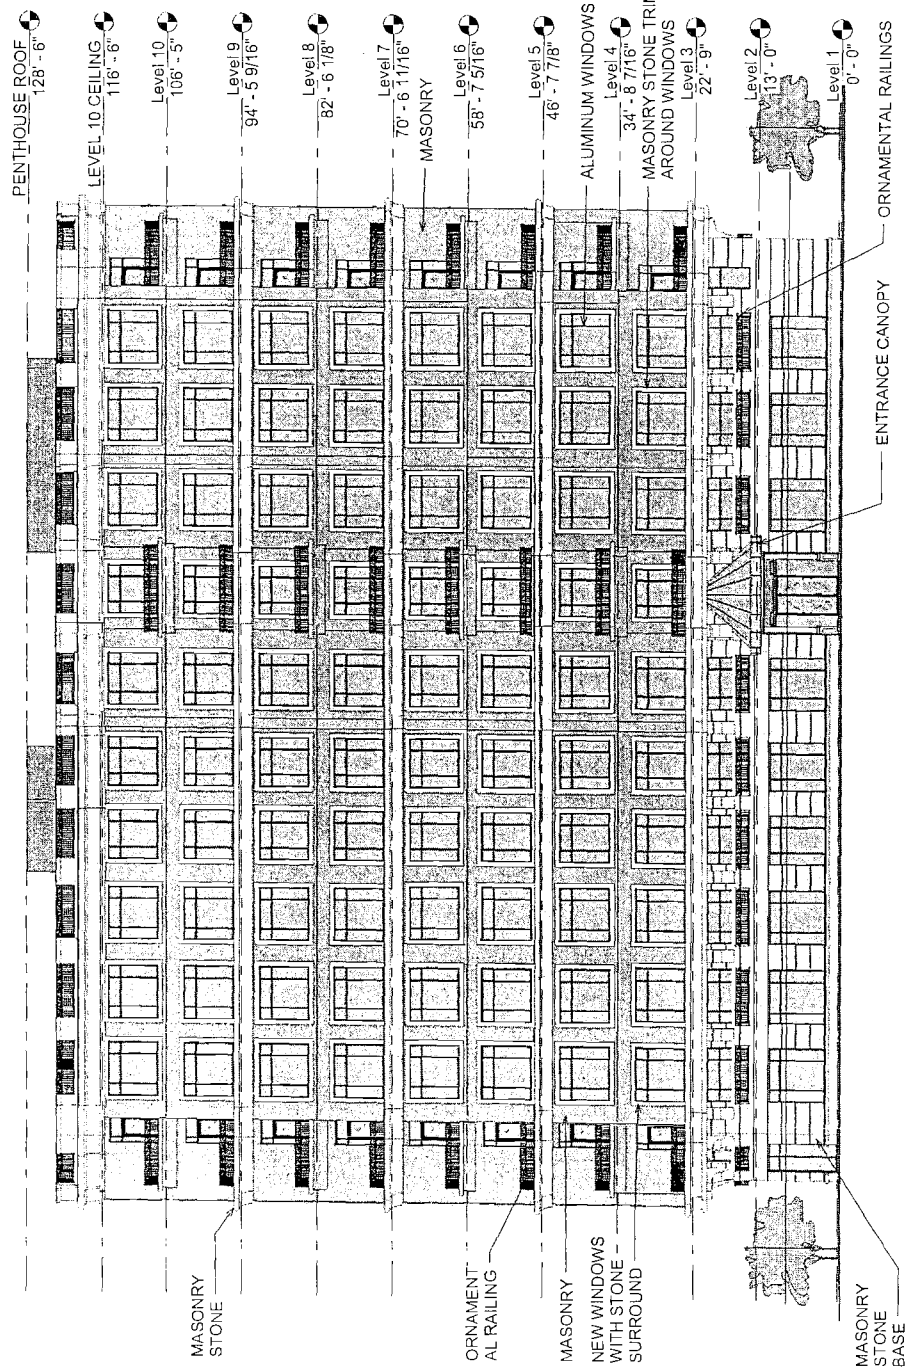

NORTH ELEVATION

PROJECT: 101 NORTH
APPLICANT: 1546 NORTH CLARK STREET, LLC.
PROPERTY: 1546-1550 North Clark Street/ 101-115 West North Avenue and 1555-1565 North LaSalle Street/ 121-129 West North Avenue
SUBMITTED: September 24, 2015
PLAN COMMISSION: December 17, 2015

ARCHITECTURE / RICHARD C. NEWMAN & ASSOCIATES

FINAL FOR PUBLICATION

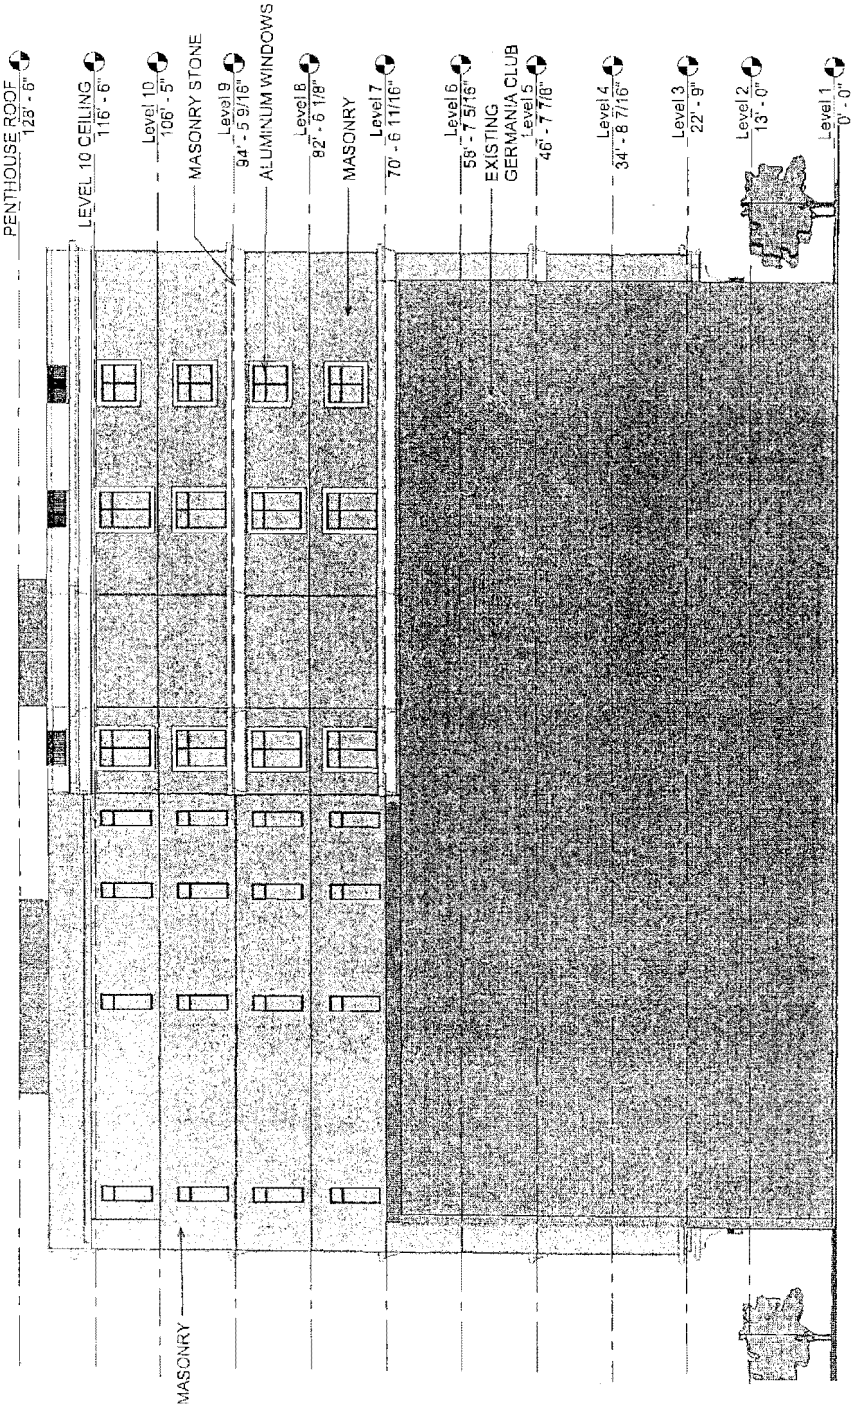

SOUTH ELEVATION

PROJECT: 101 NORTH
APPLICANT: 1546 NORTH CLARK STREET, LLC.
PROPERTY: 1546-1550 North Clark Street/ 101-115 West North Avenue and 1555-1565 North LaSalle Street/ 121-129 West North Avenue
SUBMITTED: September 24, 2015
PLAN COMMISSION: December 17, 2015

ARCHITECTURE / RICHARD C. NEWMAN & ASSOCIATES

FINAL FOR PUBLICATION

FINAL FOR PUBLICATION

MAIN ARCHITECTURE / RICHARD C. NEWMAN & ASSOCIATES

EAST ELEVATION

PROJECT:	101 NORTH
APPLICANT:	1546 NORTH CLARK STREET, LLC.
PROPERTY:	1546-1550 North Clark Street/ 101-115 West North Avenue and 1555-1565 North LaSalle Street/ 121-129 West North Avenue
SUBMITTED:	September 24, 2015
PLAN COMMISSION:	December 17, 2015

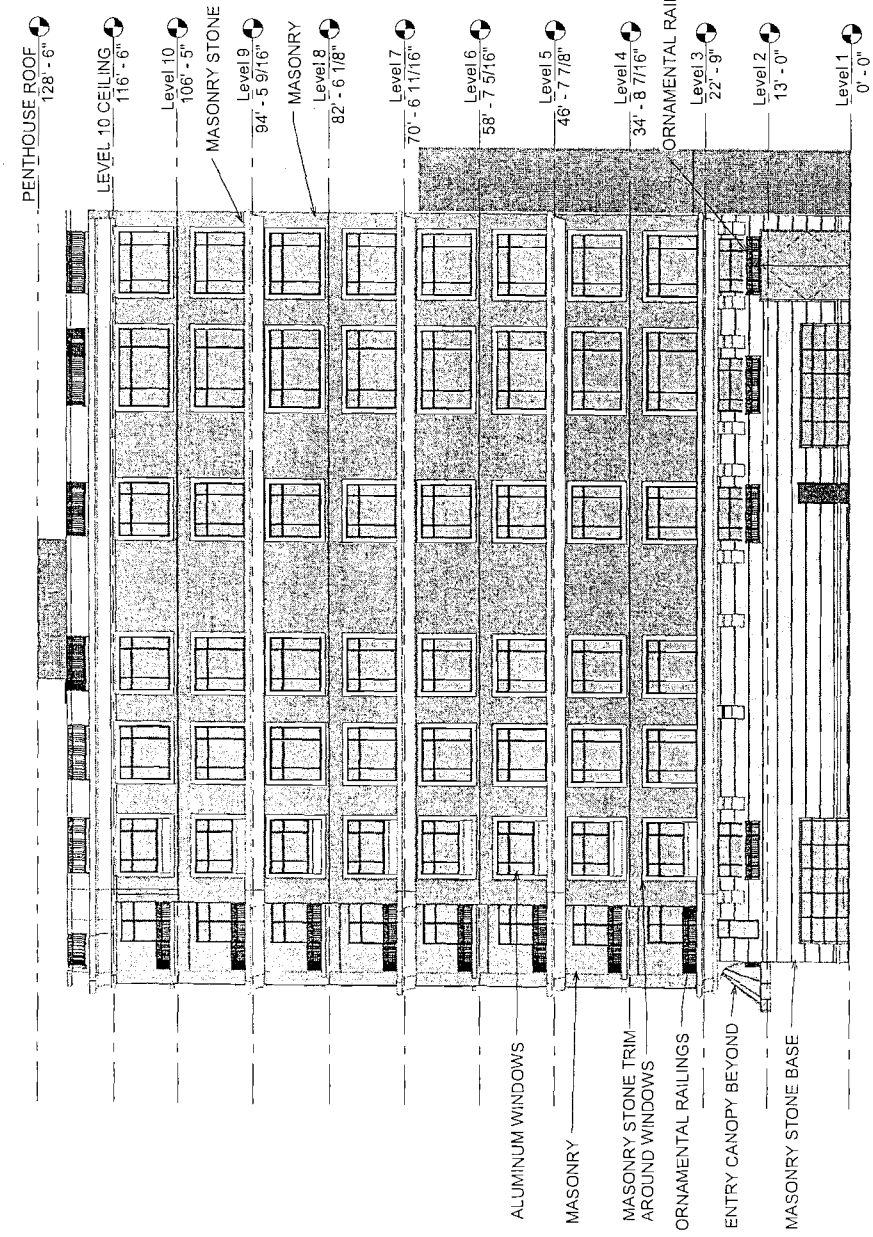

WEST ELEVATION

PROJECT: 101 NORTH
APPLICANT: 1546 NORTH CLARK STREET, LLC.
PROPERTY: 1546-1550 North Clark Street/ 101-115 West North Avenue and 1555-1565 North LaSalle Street/ 121-129 West North Avenue
SUBMITTED: September 24, 2015
PLAN COMMISSION: December 17, 2015

Reclassification Of Area Shown On Map No. 3-F.
(As Amended)
(Application No. 18456)
(Common Address: 200 -- 206 W. Chicago Ave., 800 -- 820 N. Wells St. And 201 -- 209 W. Institute Pl.)

[SO2015-5340]

Be It Ordained by the City Council of the City of Chicago:

SECTION 1. Title 17 of the Municipal Code of Chicago, the Chicago Zoning Ordinance, is hereby amended by changing all the C2-5 Motor Vehicle-Related Commercial District symbols and indications as shown on Map Number 3-F in an area bounded by:

West Institute Place; North Wells Street; West Chicago Avenue; a line 90.18 feet west of and parallel to North Wells Street; a line 109.29 feet north of and parallel to West Chicago Avenue; and the alley next west of and parallel to North Wells Street,

to the designation of an RM6.5 Residential Multi-Unit District and a corresponding use district is hereby established in the area above described.

SECTION 2. Title 17 of the Municipal Code of Chicago, the Chicago Zoning Ordinance, is hereby amended by changing all the RM6.5 Residential Multi-Unit District symbols and indications as shown on Map Number 3-F in an area bounded by:

West Institute Place; North Wells Street; West Chicago Avenue; a line 90.18 feet west of and parallel to North Wells Street; a line 109.29 feet north of and parallel to West Chicago Avenue; and the alley next west of and parallel to North Wells Street,

to the designation of Residential-Business Planned Development Number _____ which is hereby established in the area above described, subject to such use and bulk regulations as are set forth in the plan of development herewith attached and made a part thereof and to no others.

SECTION 3. This ordinance shall be in force and effect from after its passage and due publication.

Plan of Development Statements referred to in this ordinance read as follows:

Residential-Business Planned Development No. ____.

Plan Of Development Statements.

1. The area delineated herein as Residential-Business Planned Development Number ____ consists of approximately 20,789 square feet of property which is depicted on the attached Planned Development Boundary and Property Line Map ("Property") and is owned or controlled by the applicant, Chicago Wells Development LLC.

2. The requirements, obligations and conditions contained within this Planned Development shall be binding upon the applicant, its successors and assigns and, if different than the applicant, the legal titleholders and any ground lessors. All rights granted hereunder to the applicant shall inure to the benefit of the applicant's successors and assigns and, if different than the applicant, the legal titleholder and any ground lessors. Furthermore, pursuant to the requirements of Section 17-8-0400 of the Chicago Zoning Ordinance, the Property, at the time applications for amendments, modifications or changes (administrative, legislative or otherwise) to this Planned Development are made, shall be under single ownership or under single designated control. Single designated control is defined in Section 17-8-0400 of the Zoning Ordinance.

3. All applicable official reviews, approvals or permits are required to be obtained by the applicant or its successors, assignees, or grantees. Any dedication or vacation of streets or alleys, or grants of easements, or adjustments of right-of-way, shall require a separate submittal to the Department of Transportation on behalf of the applicant or its successors, assignees, or grantees.

   Any requests for grants of privilege, or any items encroaching on the public way, shall be in compliance with the plans.

   Ingress or egress shall be pursuant to the plans and may be subject to the review and approval of the Departments of Planning and Development and Transportation. Closure of all or any public street or alley during demolition or construction shall be subject to the review and approval of the Department of Transportation.

   All work proposed in the public way must be designed and constructed in accordance with the Department of Transportation Construction Standards for Work in the Public Way and in compliance with the Municipal Code of the City of Chicago. Prior to the issuance of any Part II Approval, the submitted plans must be approved by the Department of Transportation.

4. This plan of development consists of these fifteen (15) Statements; a Bulk Regulations and Data Table; an Existing Land-Use Map; Existing Zoning Map; a Property Line and Right-of-Way Adjustment Map; a Site Plan/Landscape Plan; a Green Roof Diagram; and Building Elevations prepared by architect Antunovich Associates dated December 17, 2015. Full-size copies of the Site Plan, Landscape Plan and Building Elevations are on file with the Department of Planning and Development. In any instance where a provision of this Planned Development conflicts with the Chicago Building Code, the Building Code shall control. This Planned Development conforms to the intent and purpose of the Zoning Ordinance, and all requirements thereto, and satisfies the established criteria for approval as a Planned Development. In case of a conflict between the terms of this Planned Development ordinance and the Zoning Ordinance, this Planned Development ordinance shall control.

5. The following uses shall be allowed within the area herein delineated as Residential-Business Planned Development: multi-unit residential, retail/commercial uses, office, accessory parking, related facilities, and accessory uses.

6. On-premises signs and temporary signs, such as construction and marketing signs, shall be permitted within the Planned Development, subject to the review and approval of the Department of Planning and Development. Off-premises signs are prohibited within the boundary of the Planned Development.

7. For purposes of height measurement, the definitions in the Zoning Ordinance shall apply. The height of any building shall also be subject to height limitations, if any, established by the Federal Aviation Administration.

8. The maximum permitted Floor Area Ratio ("FAR") for the site shall be in accordance with the attached Bulk Regulations and Data Table. For the purposes of FAR calculations and measurements, the definitions in the Zoning Ordinance shall apply. The permitted FAR identified in the Bulk Regulations and Data Table has been determined using a Net Site Area of 20,789 square feet.

9. Upon review and determination, "Part II Review", pursuant to Section 17-13-0610 of the Zoning Ordinance, a Part II Review fee shall be assessed by the Department of Planning and Development. The fee, as determined by staff at the time, is final and binding on the applicant and must be paid to the Department of Revenue prior to the issuance of any Part 11 Approval.

10. The Site and Landscape plans shall be in substantial conformance with the Landscape Ordinance and any other corresponding regulations and guidelines. Final landscape plan review and approval will be by the Department of Planning and Development. Any interim reviews associated with site plan review or Part II Reviews, are conditional until final Part II Approval.

11. The applicant shall comply with Rules and Regulations for the Maintenance of Stockpiles promulgated by the Commissioners of the Departments of Streets and Sanitation, Environment and Buildings, under Section 13-32-125 of the Municipal Code, or any other provision of that Code.

12. The terms and conditions of development under this Planned Development ordinance may be modified administratively, pursuant to Section 17-13-0611-A of the Zoning Ordinance by the Zoning Administrator upon the application for such a modification by the applicant, its successors and assigns and, if different than the applicant, the legal titleholders and any ground lessors.

13. The applicant acknowledges and agrees that the rezoning of the Property from C2-5 to RM6.5 for construction of the residential project triggers the requirements of Section 2-44-090 of the Municipal Code (the "2007 Affordable Housing Ordinance"). Any developer of a "residential housing project" within the meaning of the Affordable Housing Ordinance must: (i) develop affordable housing units as part of the residential housing project; (ii) pay a fee in lieu of the development of affordable housing units; or (iii) any combination of (i) and (ii). In accordance with these requirements and the Affordable Housing Profile Form attached hereto as Exhibit A, the applicant has agreed to provide [10 percent if affordable at 100 percent AMI, lesser percentage if affordable at 80 percent AMI] affordable housing units in the residential project for households

earning up to [80 percent] [100 percent] of the Chicago Primary Metropolitan Statistical Area median income (the "Affordable Units"), and/or make a cash payment to the Affordable Housing Opportunity Fund in the amount of $100,000 per unit ("Cash Payment"). At the time of each Part II Review for the residential project, applicant shall update and resubmit the Affordable Housing Profile Form to DPD for review and approval. If the applicant subsequently reduces the number of dwelling units in the residential project, DPD may adjust the requirements of this Statement Number 13 (i.e., number of Affordable Units and/or amount of Cash Payment) accordingly without amending this Planned Development. Prior to the issuance of a building permit for the residential project, the applicant must either make the required Cash Payment, or execute an Affordable Housing Agreement in substantially the form attached hereto as Exhibit B in accordance with Section 2-45-110(i)(2). The terms of the Affordable Housing Agreement and any amendments thereto are incorporated herein by this reference. The applicant acknowledges and agrees that the Affordable Housing Agreement will be recorded against the Property and will constitute a lien against each Affordable Unit. The City shall execute partial releases of the Affordable Housing Agreement prior to or at the time of the sale of each Affordable Unit to an income-eligible buyer at an affordable price, subject to the simultaneous execution and recording of a mortgage, restrictive covenant or similar instrument against such Affordable Unit. Notwithstanding anything to the contrary contained in Section 17-4-1003-E, the Commissioner of the Department of Planning and Development may enforce remedies for breach of the Affordable Housing Agreement, and enter into settlement agreements with respect to any such breach, subject to the approval of the Corporation Counsel, without amending the planned development ordinance.

14. The applicant acknowledges that it is in the public interest to design, construct and maintain the project in a manner which promotes, enable and maximizes universal access throughout the Property. Plans for all buildings and improvements on the Property shall be reviewed and approved by the Mayor's Office for People with Disabilities to ensure compliance with all applicable laws and regulations related to access for persons with disabilities and to promote accessibility.

15. The applicant acknowledges that it is in the public interest to design, construct, renovate and maintain all buildings in a manner that provides healthier indoor environments, reduces operating costs and conserves energy and natural resources. At the time of a hearing before the Chicago Plan Commission, all developments must be in substantial compliance with the current City of Chicago Sustainable Development Policy set forth by the Department of Planning and Development. The project will be eligible for Building Certification and will provide a green roof to cover at least 50 percent of the net roof area of the building. "Net roof area" is defined as total roof area minus any required perimeter setbacks, roof top structures, and roof-mounted equipment.

16. Unless construction of the new improvements contemplated in this Planned Development has commenced within six years following adoption of this Planned Development, and unless completion is thereafter diligently pursued, then this

Planned Development shall expire and the zoning of the Property shall automatically revert to the RM6.5 Residential Multi-Unit District classification.

[(Sub)Exhibit "A" (Affordable Housing Profile Form) and (Sub)Exhibit "B" (Affordable Housing Agreement) referred to in these Plan of Development Statements unavailable at time of printing.]

[Existing Land-Use Map; Existing Zoning Map; Property Line and Right-of-Way Adjustment Map; Site Plan; Landscape Plan; Plant List and Details; Green Roof Plan; and North, South, East and West Building Elevations referred to in these Plan of Development Statements printed on pages 17411 through 17421 of this *Journal*.]

Bulk Regulations and Data Table referred to in these Plan of Development Statements reads as follows:

Bulk Regulation And Data Table.

Net Site Area:	20,789 square feet
Public Right-of-Way:	20,940 square feet
Gross Site Area:	41,729 square feet
Base Allowable FAR:	6.6 FAR
Maximum FAR with Premium:	7.57 FAR
Maximum Number of Dwelling Units:	55
Accessory Parking:	105 spaces
	All standard 8 feet, 6 inches by 18 feet, 0 inches
Loading Berths:	One (10 feet by 25 feet)
Minimum Setbacks from Property Line:	Per approved Site Plan
Proposed Building Height:	342 feet, 0 inches
Bicycle Storage:	50 spaces

FINAL FOR PUBLICATION

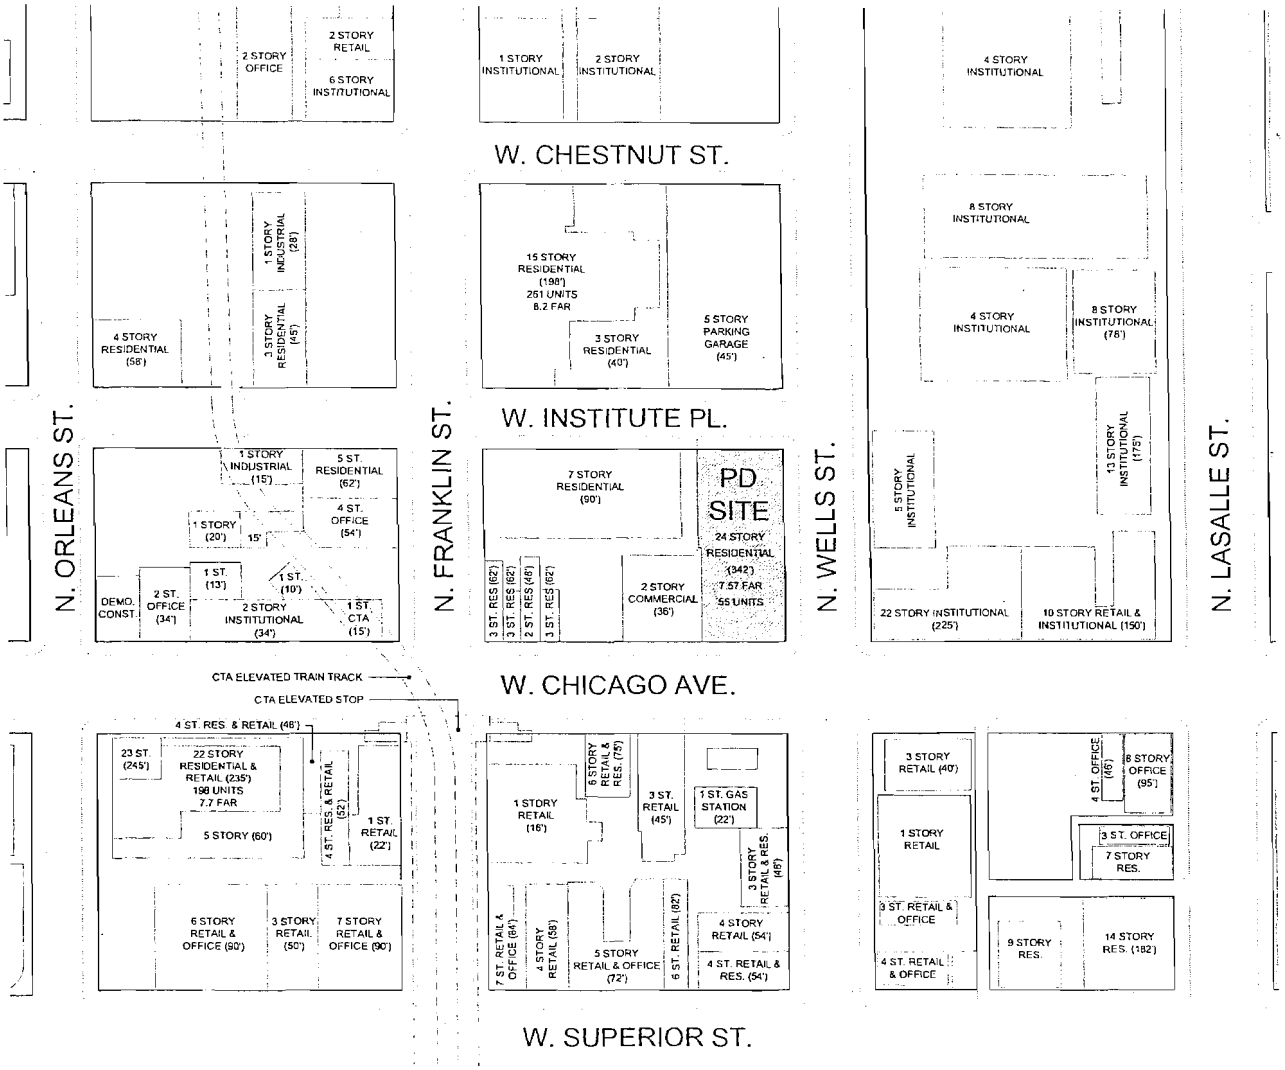

B. EXISTING LAND-USE MAP

Scale: 0 25 50 100 200

N

CHICAGO + WELLS - Planned Development Exhibits

Applicant: Chicago Wells Development LLC
Address: 200-206 West Chicago Avenue, 800-820 North Wells Street, 201-209 West Institute Place, Chicago, Illinois

City Council Introduction Date: July 29, 2015
Chicago Plan Commission Date: December 17,2015

FINAL FOR PUBLICATION

SUBJECT PROPERTY

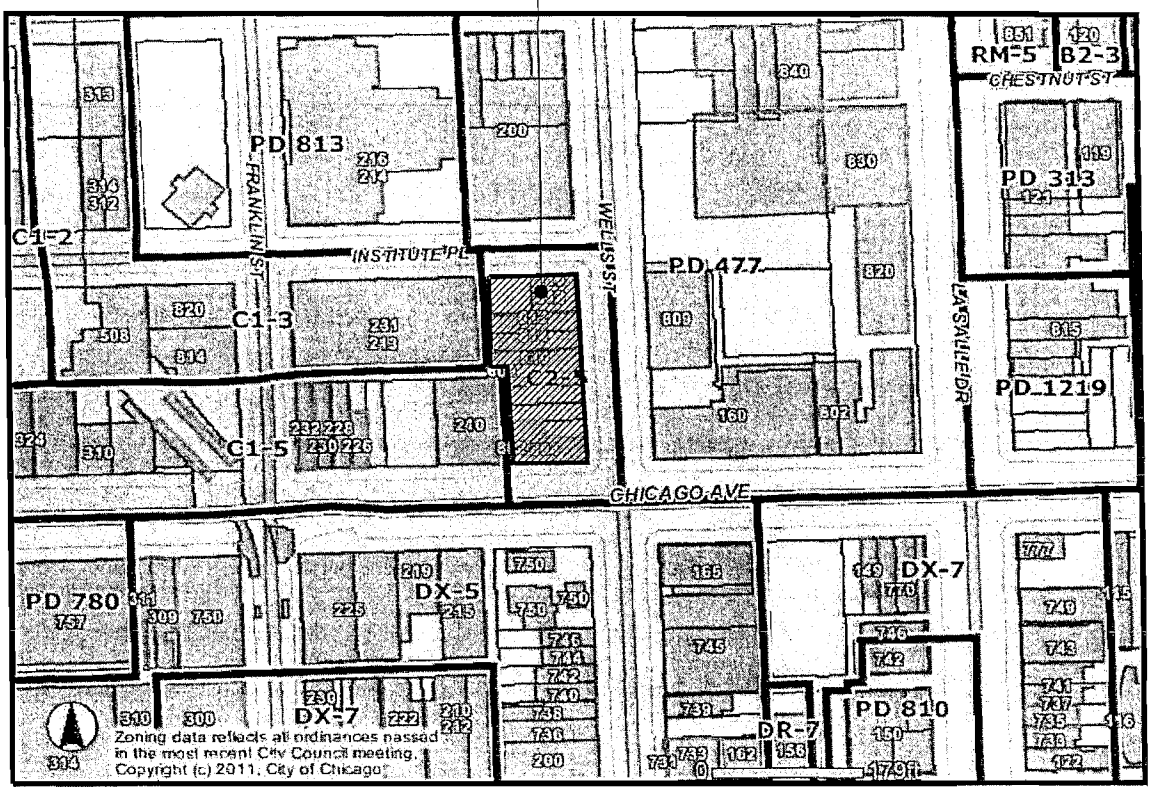

N

C. EXISTING ZONING MAP

CHICAGO + WELLS - Planned Development Exhibits

Applicant:	Chicago Wells Development LLC	City Council Introduction Date:	July 29, 2015
Address:	200-206 West Chicago Avenue, 800-820 North Wells Street, 201-209 West Institute Place, Chicago, Illinois	**Chicago Plan Commission Date:**	**December 17,2015**

FINAL FOR PUBLICATIOI

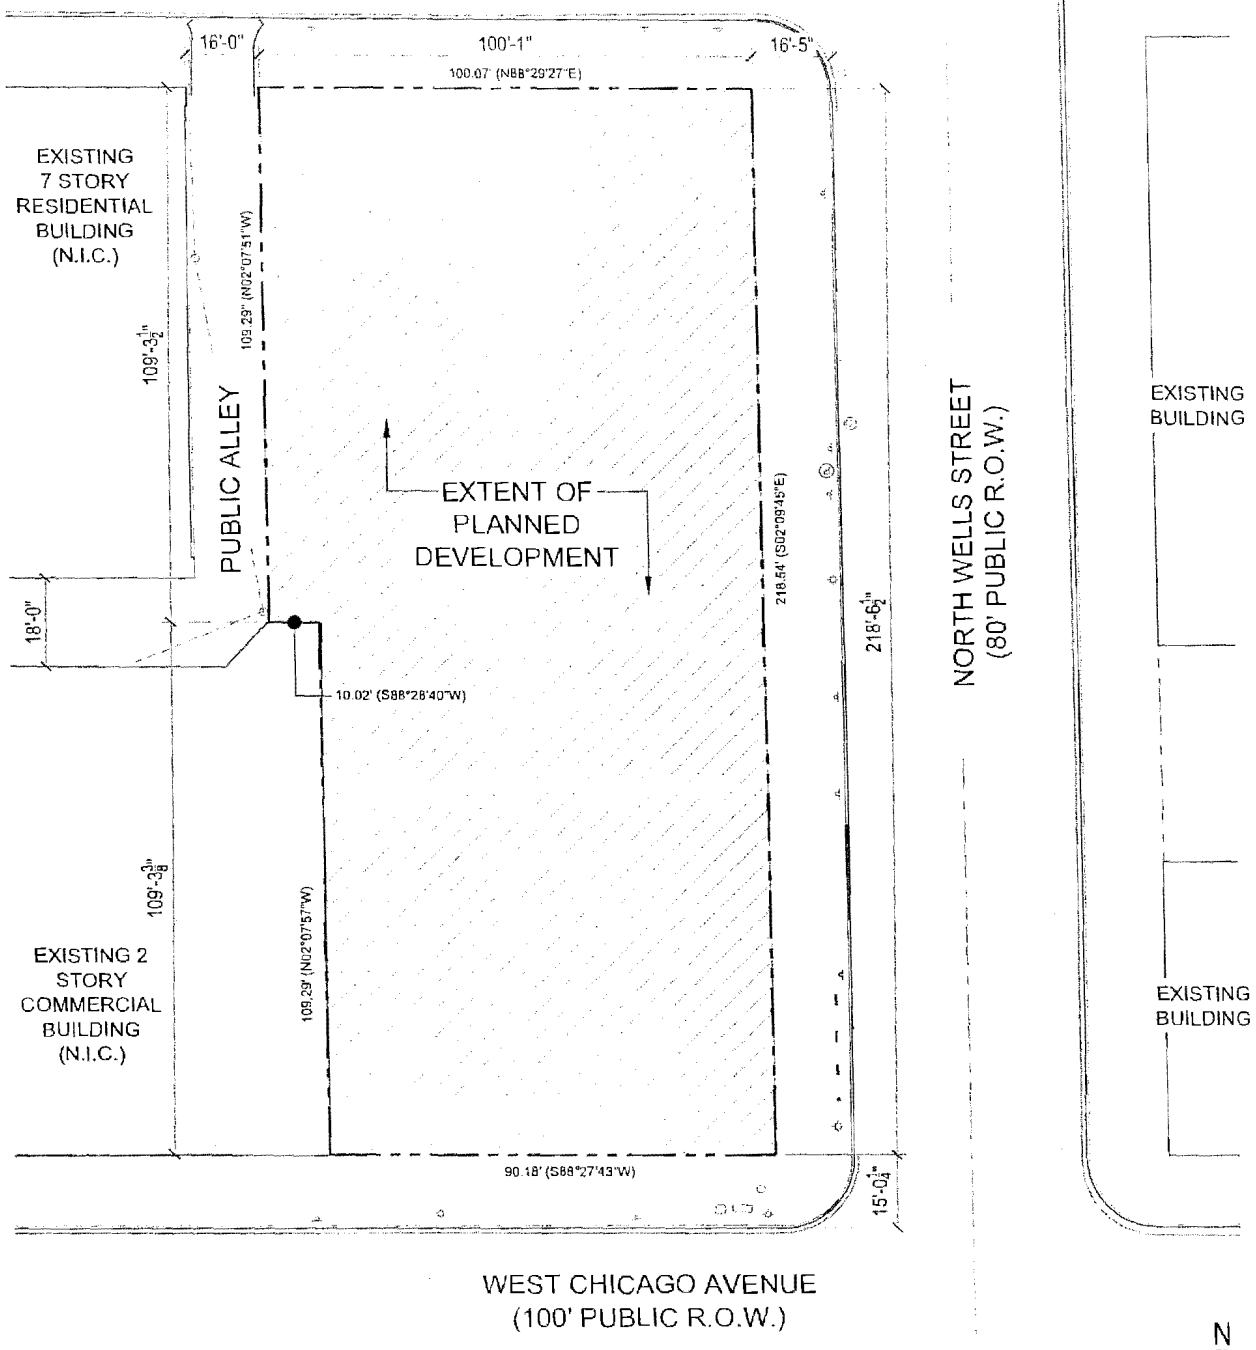

D. PROPERTY LINE AND RIGHT OF WAY ADJUSTMENT MAP

CHICAGO + WELLS - Planned Development Exhibits

Applicant:	Chicago Wells Development LLC	City Council Introduction Date:	July 29, 2015
Address:	200-206 West Chicago Avenue, 800-820 North Wells Street, 201-209 West Institute Place, Chicago, Illinois	**Chicago Plan Commission Date:**	**December 17,2015**

FINAL FOR PUBLICATION

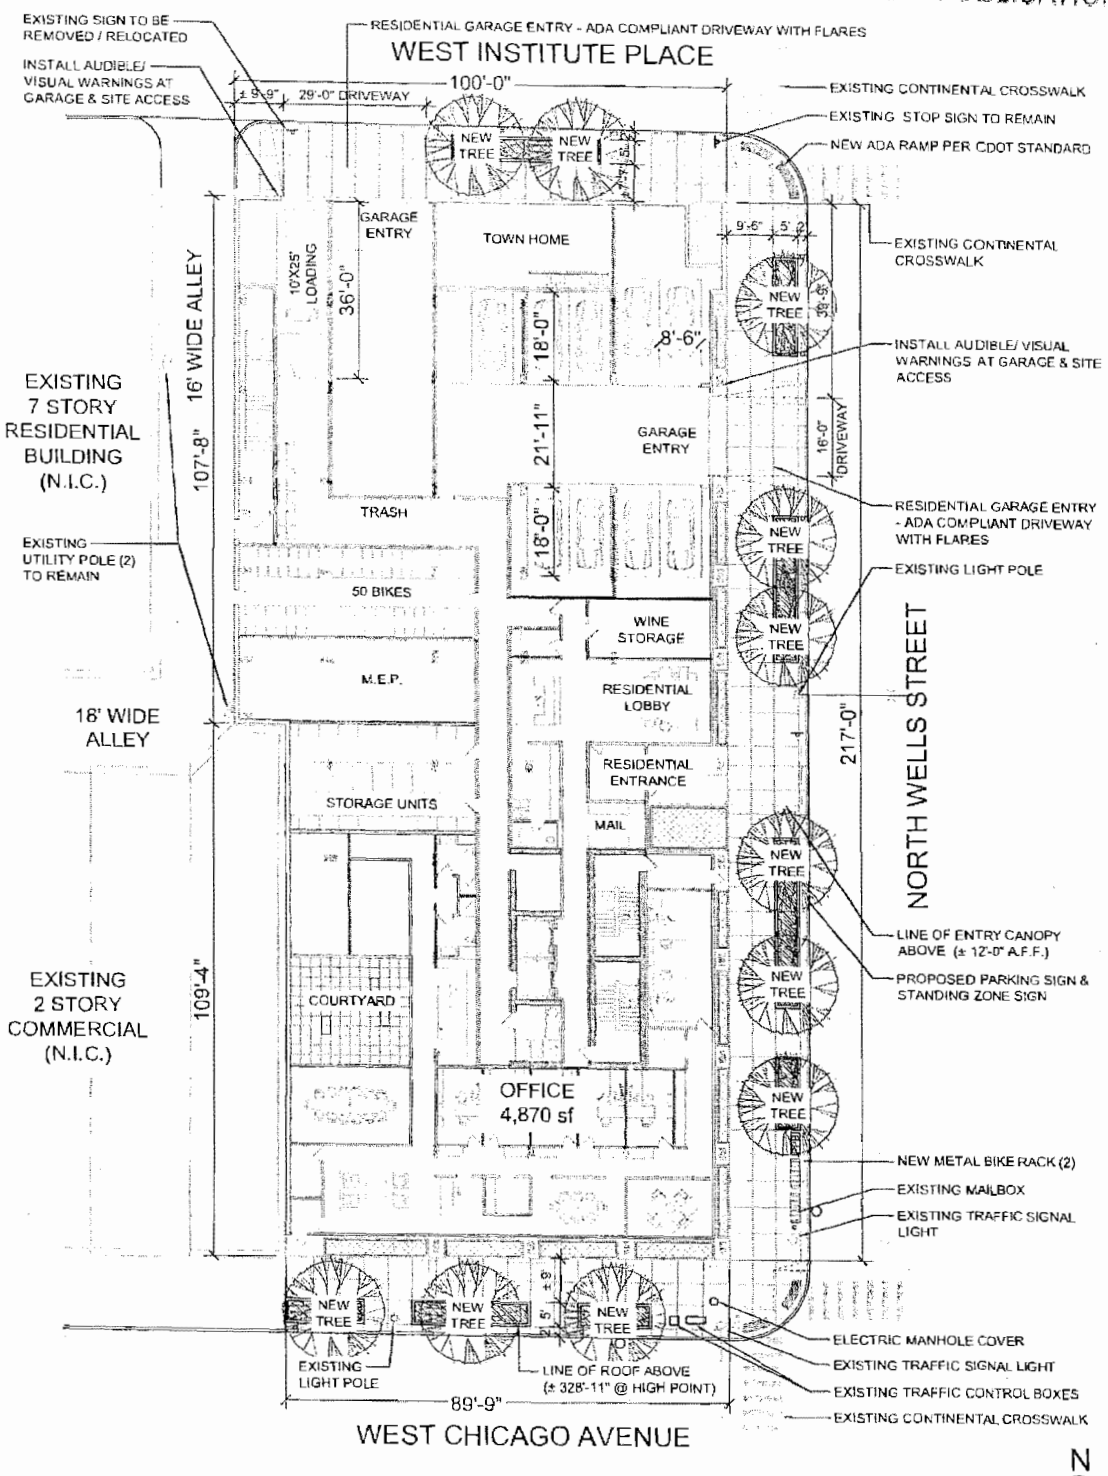

E. SITE PLAN

CHICAGO + WELLS - Planned Development Exhibits

Applicant:	Chicago Wells Development LLC	City Council Introduction Date:	July 29, 2015
Address:	200-206 West Chicago Avenue, 800-820 North Wells Street, 201-209 West Institute Place, Chicago, Illinois	**Chicago Plan Commission Date:**	**December 17,2015**

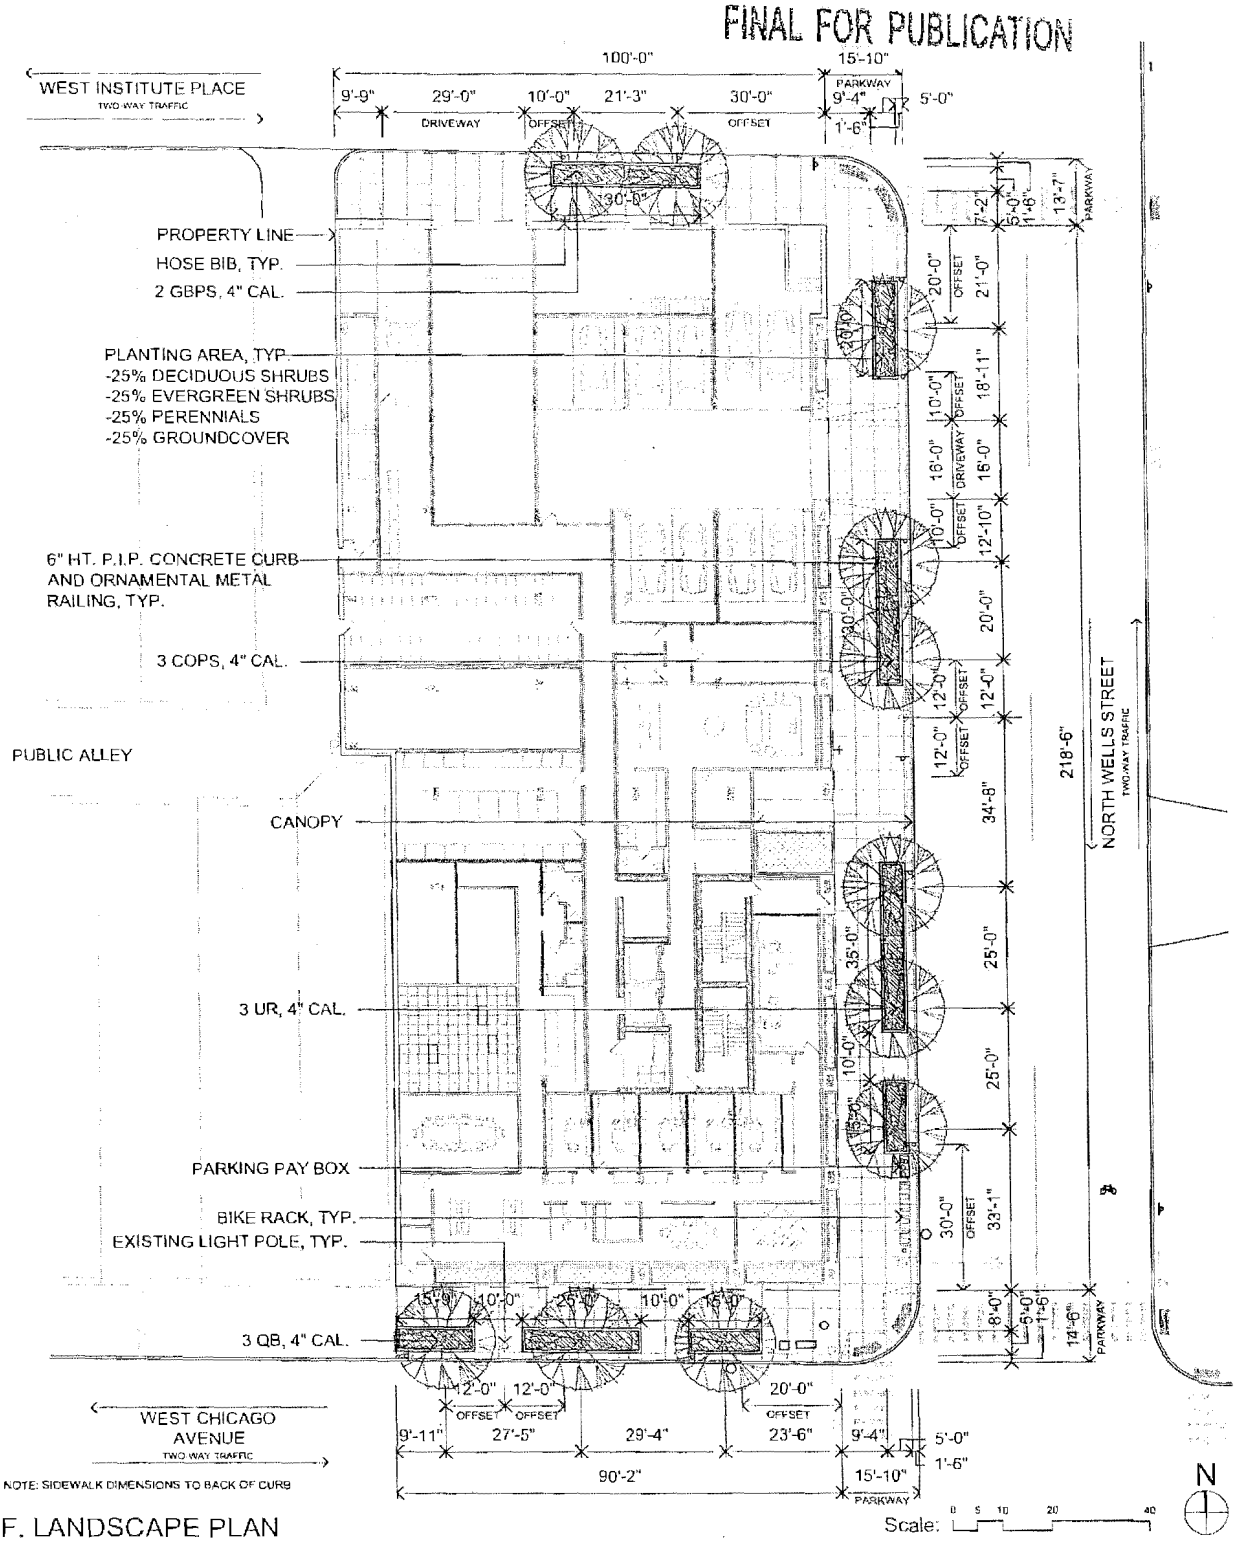

F. LANDSCAPE PLAN

CHICAGO + WELLS - Planned Development Exhibits

Applicant: Chicago Wells Development LLC
Address: 200-206 West Chicago Avenue, 800-820 North Wells Street, 201-209 West Institute Place, Chicago, Illinois

City Council Introduction Date: July 29, 2015
Chicago Plan Commission Date: December 17,2015

FINAL FOR PUBLICATION

	CODE	BOTANICAL NAME	COMMON NAME	QTY	CAL	HT	SPRD	ROOT	REMARKS
SHADE TREES	GB	GLEDITSIA TRIACANTHOS	SKYLINE® HONEY LOCUST	3	4"	-	-	B&B	SINGLE STRAIGHT TRUNK, SPECIMEN QUALITY
	GBPS	GINKGO BILOBA 'PRINCETON SENTRY'	PRINCETON SENTRY® GINKGO	2	4"	-	-	B&B	SINGLE STRAIGHT TRUNK, SPECIMEN QUALITY
	TCMS	TILIA CORDATA 'GLENLEAF'	GLENLEAF® LITTLE LEAF LINDEN	3	4"	-	-	B&B	SINGLE STRAIGHT TRUNK, SPECIMEN QUALITY
	UA	ULMUS X 'MORTON'	PRINCETON® ELM	3	4"	-	-	B&B	SINGLE STRAIGHT TRUNK, SPECIMEN QUALITY
SHRUBS	HQSQ	HYDRANGEA QUERCIFOLIA 'SIKES DWARF'	SIKES DWARF OAKLEAF HYDRANGEA	-	-	4'	-	#5	3'-0" ON CENTER
	RAGM	ROSE AGRARIA 'GREEN MOUND'	GREEN MOUND ALPINE CURRANT	-	-	-	12"	#5	3'-0" ON CENTER
	RPKO	ROSA X 'RINK' KNOCK OUT	PINK KNOCKOUT ROSE	-	-	12"	-	B&B	2'-0" ON CENTER
	TMH	TAXUS X MEDIA 'HILLII'	HILLS YEW	-	-	30"	-	B&B	3'-0" ON CENTER
GRASSES	ACP	MISCANTHUS SINENSIS 'PURPURASCENS'	PURPLE MAIDEN GRASS	-	-	-	-	#1	2'-0" ON CENTER
	PVS	PANICUM VIRGATUM 'SHENANDOAH'	SHENANDOAH RED SWITCHGRASS	-	-	-	-	#1	2'-0" ON CENTER
	PSR	PENNISETUM SETACEUM 'RUBRUM'	PURPLE FOUNTAIN GRASS	-	-	-	-	#1	2'-0" ON CENTER
	SSTB	SORGHASTRUM STIPULARE 'THE BLUES'	THE BLUES LITTLE BLUESTEM	-	-	-	-	#1	1'-0" ON CENTER
	SSNB	SCHIZACHYRIUM SCOPARIUM 'STANDING OVATION'	SILKY BLUE INDIAN GRASS	-	-	-	-	#1	2'-0" ON CENTER
PERENNIALS	ECPK	ECHINACEA PURPUREA 'KIMS KNEE HIGH'	KIMS KNEE HIGH PURPLE CONEFLOWER	-	-	-	-	#1	1'-6" ON CENTER
	HFF	HOSTA 'FIRST FROST'	FIRST FROST HOSTA	-	-	-	-	#1	2'-0" ON CENTER
	LMB	LIRIOPE MUSCARI 'BIG BLUE'	BIG BLUE LILYTURF	-	-	-	-	#1	1'-0" ON CENTER
	NF	NEPETA X FAASSENII	CATMINT	-	-	-	-	#1	1'-0" ON CENTER
	OX	OSMUNDA CINNAMOMEA	CINNAMON FERN	-	-	-	-	#1	2'-0" ON CENTER
	RFG	RUDBECKIA FULGIDA GOLDSTURM	BLACK EYED SUSAN	-	-	-	-	#1	1'-0" ON CENTER
VINES / GROUNDCOVER	HH	HEDERA HELIX 'THORNDALE'	THORNDALE ENGLISH IVY	-	-	-	-	#2	6'-0" ON CENTER
	PTE	PACHYSANDRA TERMINALIS	JAPANESE SPURGE	-	-	-	-	GT	1'-0" ON CENTER
	PQ	PARTHENOCISSUS QUINQUEFOLIA	VIRGINIA CREEPER	-	-	-	-	GT	1'-0" ON CENTER
	PT	PARTHENOCISSUS TRICUSPIDATA	BOSTON IVY	-	-	-	-	GT	1'-0" ON CENTER
	VM	VINCA MINOR	COMMON PERIWINKLE	-	-	-	-	GT	1'-0" ON CENTER

1 PLANT PALETTE

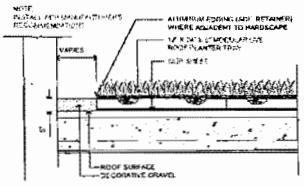

2 GREEN ROOF INSTALLATION DETAIL

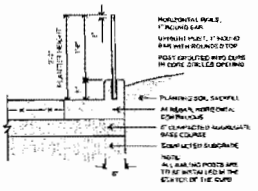

3 RAILING POST DETAIL

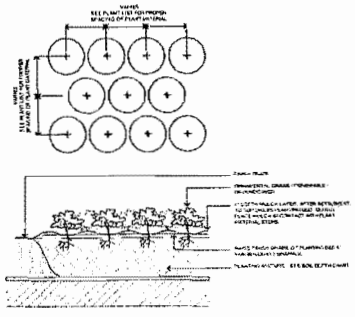

4 ORNAMENTAL GRASS PERENNIAL AND GROUNDCOVER INSTALLATION DETAIL

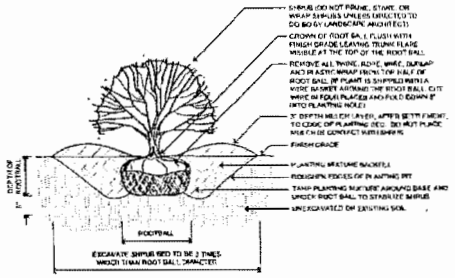

5 SHRUB INSTALLATION DETAIL

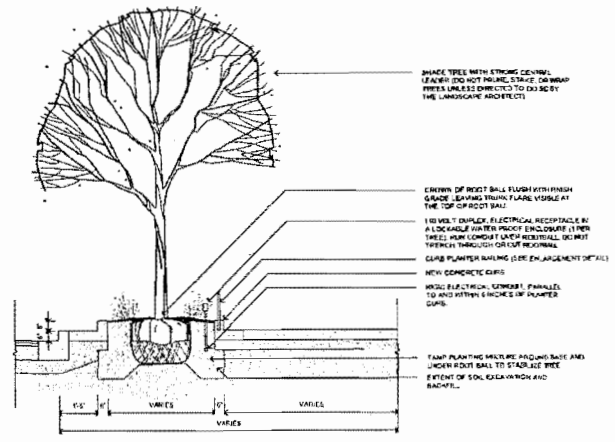

6 PARKWAY PLANTER AND TREE PLANTING DETAIL

G. PLANT LIST & DETAILS

CHICAGO + WELLS - Planned Development Exhibits

Applicant: Chicago Wells Development LLC
Address: 200-206 West Chicago Avenue, 800-820 North Wells Street, 201-209 West Institute Place, Chicago, Illinois

City Council Introduction Date: July 29, 2015
Chicago Plan Commission Date: December 17,2015

FINAL FOR PUBLICATION

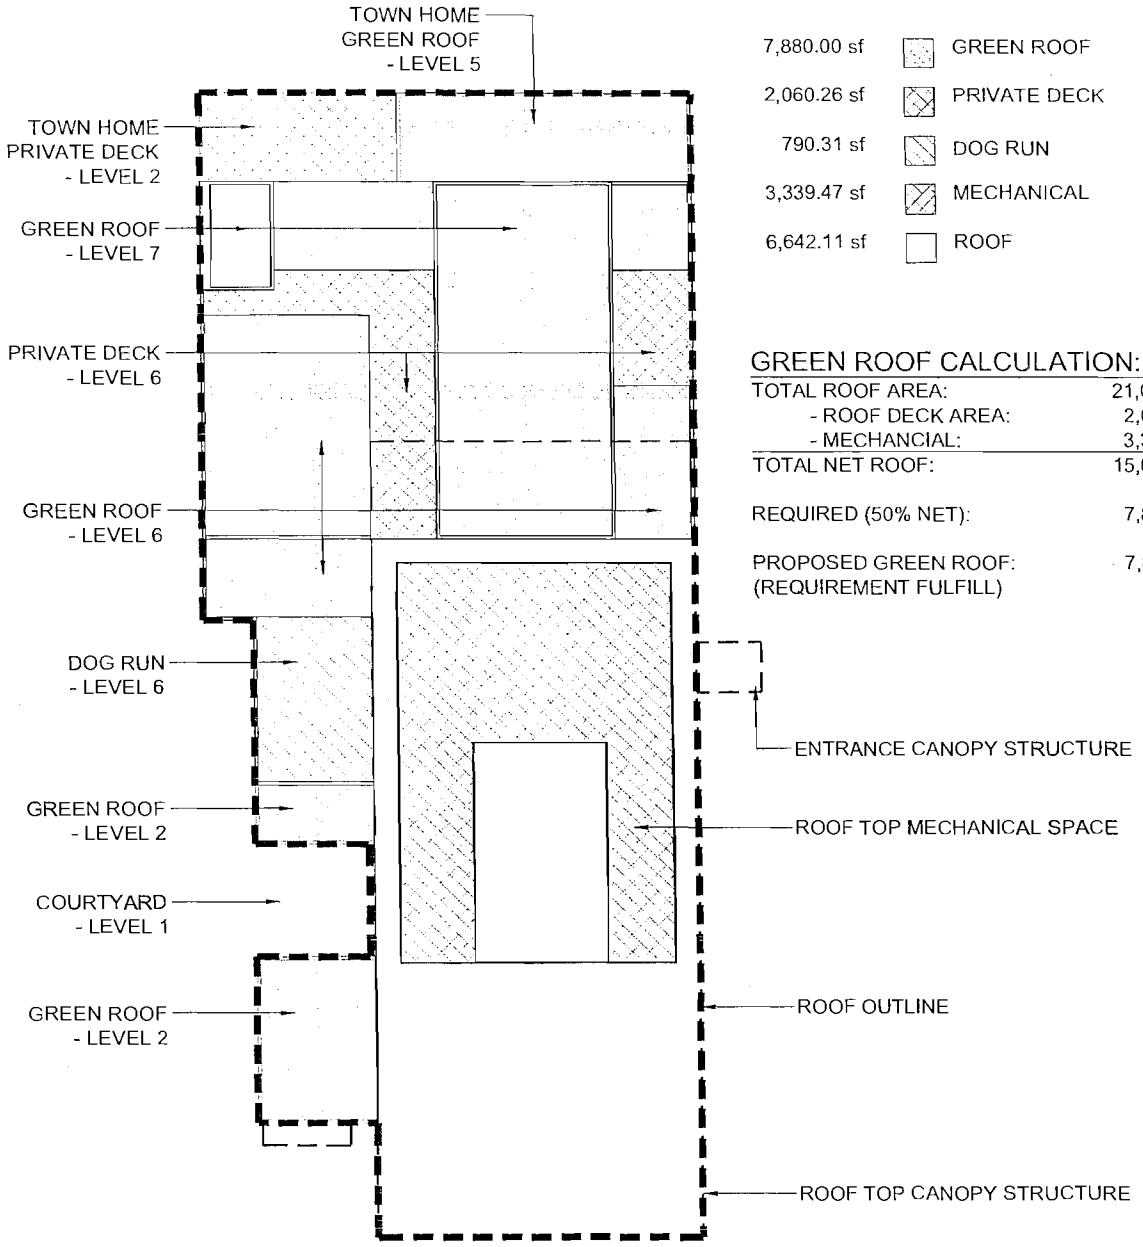

GREEN ROOF CALCULATION:

TOTAL ROOF AREA:	21,035.71 sf
- ROOF DECK AREA:	2,060.26 sf
- MECHANCIAL:	3,339.47 sf
TOTAL NET ROOF:	15,635.97 sf
REQUIRED (50% NET):	7,817.99 sf
PROPOSED GREEN ROOF: (REQUIREMENT FULFILL)	7,880.00 sf

N

Scale: 0 5 10 20 40

H. GREEN ROOF PLAN

CHICAGO + WELLS - Planned Development Exhibits

Applicant: Chicago Wells Development LLC
Address: 200-206 West Chicago Avenue, 800-820 North Wells Street, 201-209 West Institute Place, Chicago, Illinois

City Council Introduction Date: July 29, 2015
Chicago Plan Commission Date: December 17,2015

FINAL FOR PUBLICATION

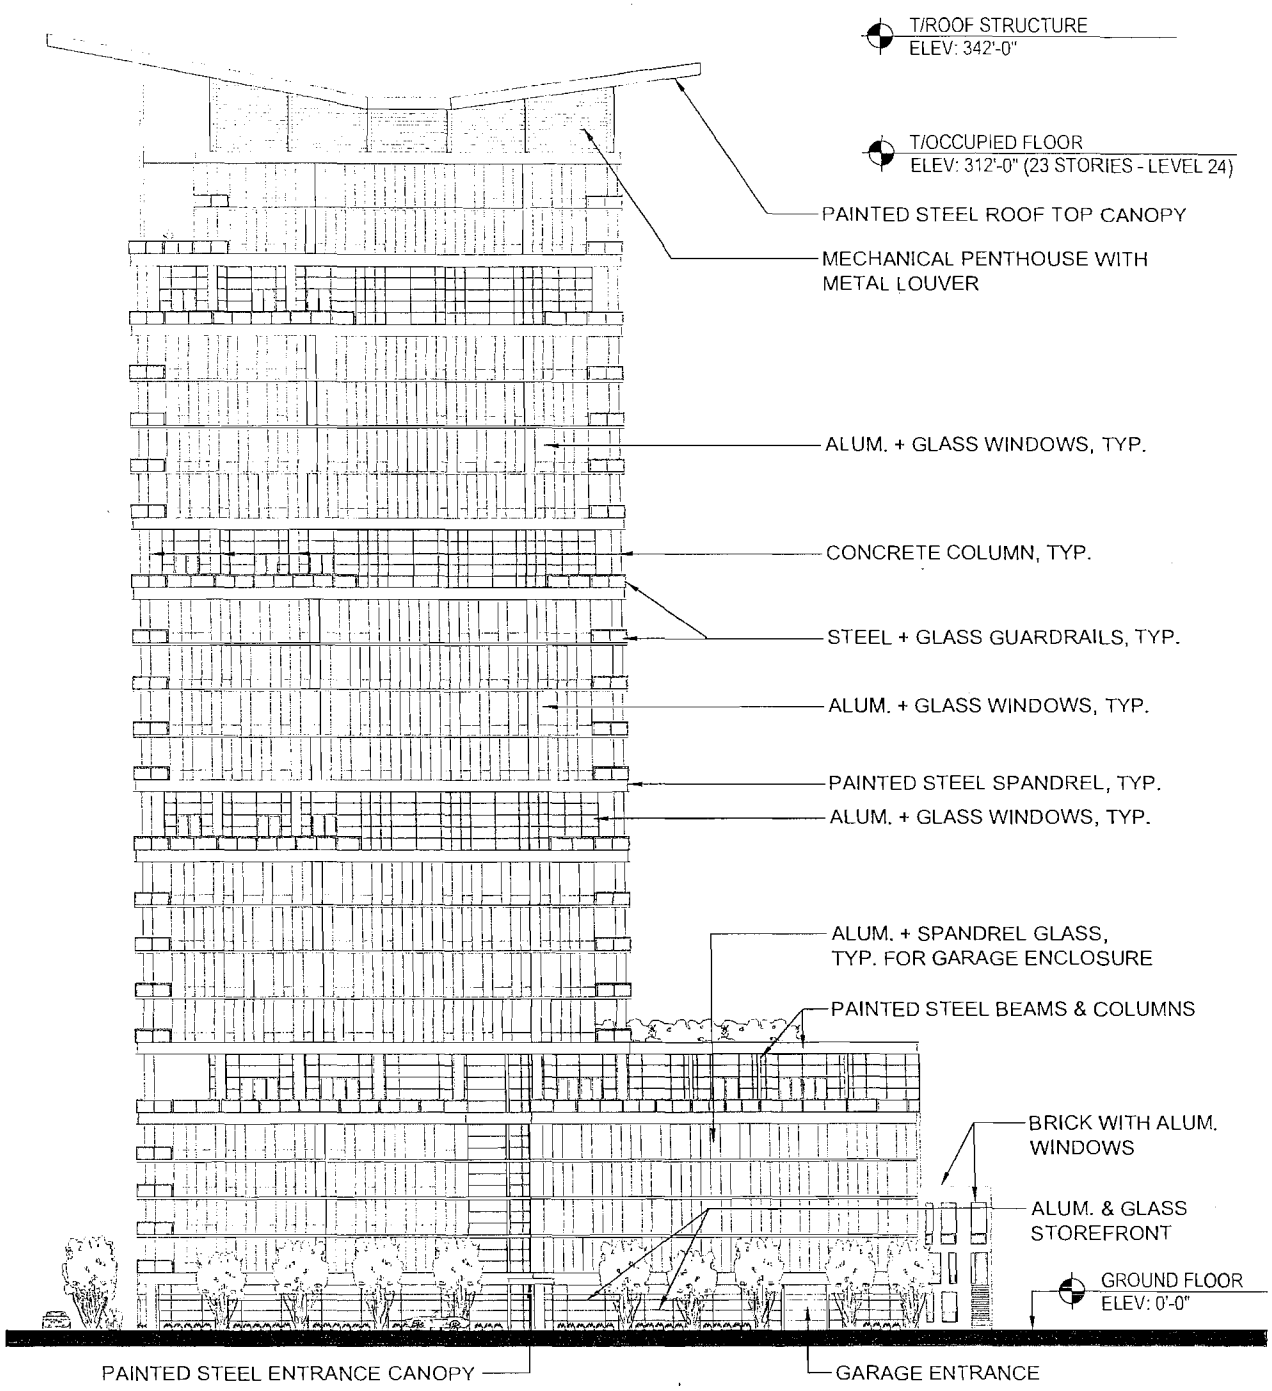

J1. EAST BUILDING ELEVATION ALONG NORTH WELLS STREET

Scale: 0 5 10 20 40

CHICAGO + WELLS - Planned Development Exhibits

Applicant:	Chicago Wells Development LLC	City Council Introduction Date:	July 29, 2015
Address:	200-206 West Chicago Avenue, 800-820 North Wells Street, 201-209 West Institute Place, Chicago, Illinois	**Chicago Plan Commission Date:**	**December 17,2015**

FINAL FOR PUBLICATION

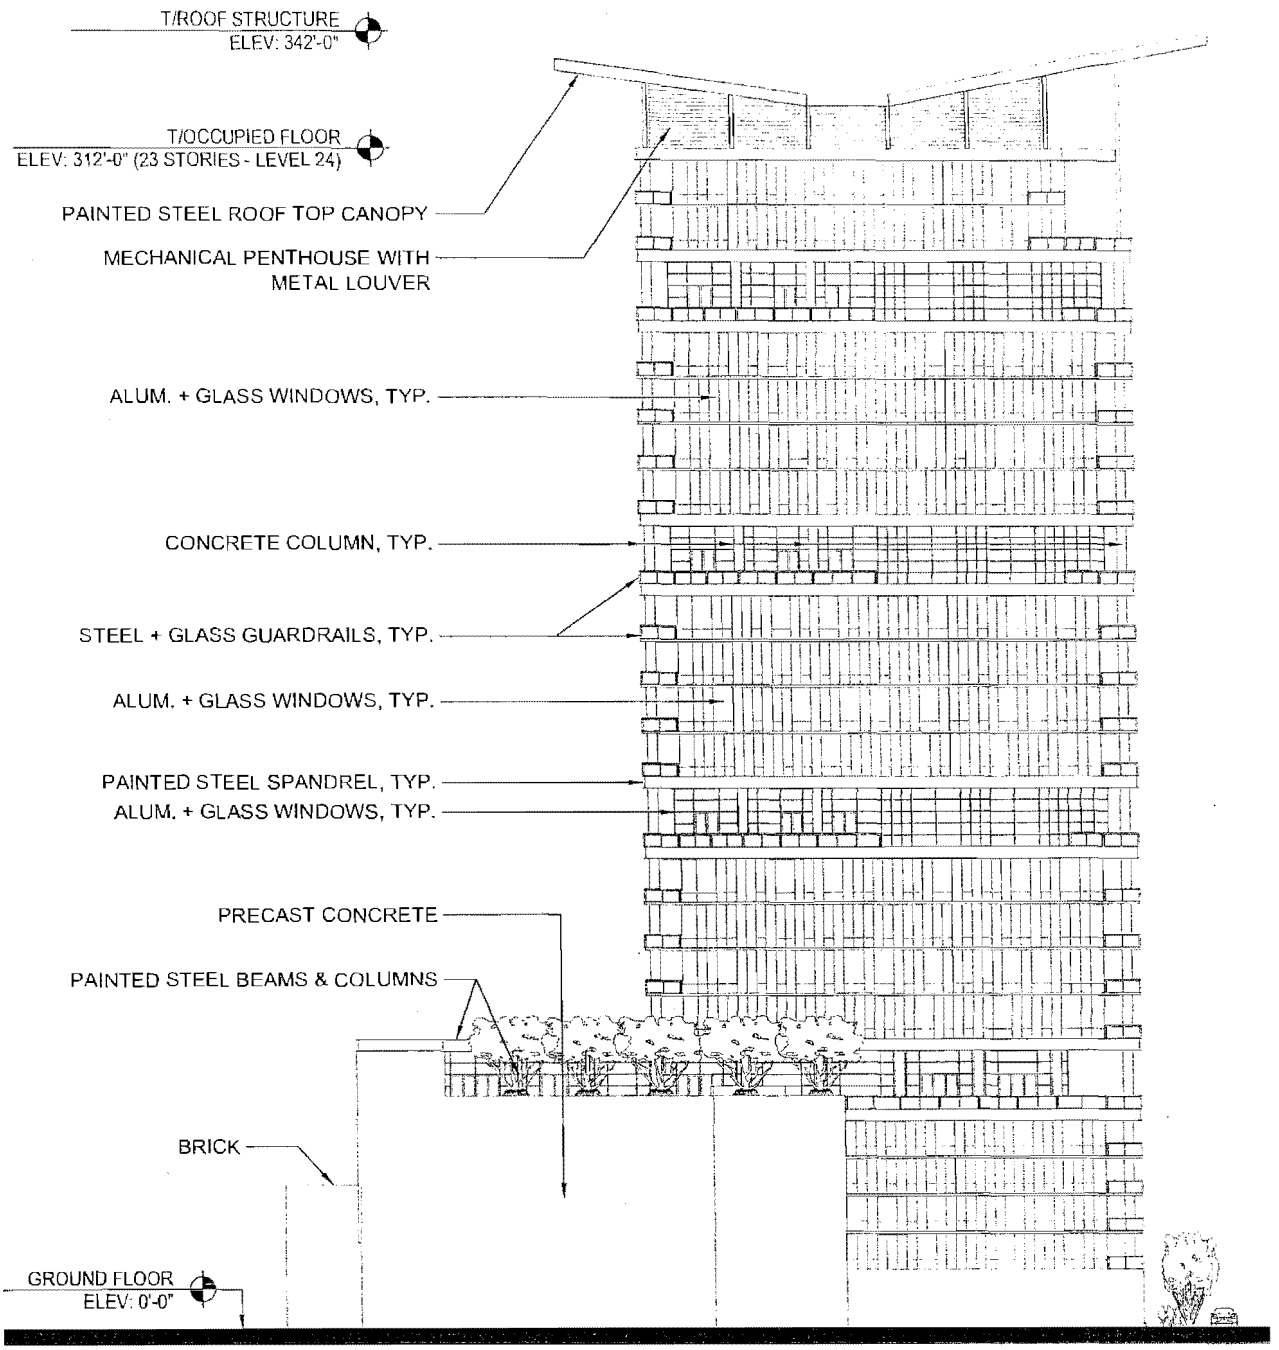

J2. WEST BUILDING ELEVATION ALONG ALLEY

Scale: 0 5 10 20 40

CHICAGO + WELLS - Planned Development Exhibits

Applicant:	Chicago Wells Development LLC	City Council Introduction Date:	July 29, 2015
Address:	200-206 West Chicago Avenue, 800-820 North Wells Street, 201-209 West Institute Place, Chicago, Illinois	**Chicago Plan Commission Date:**	**December 17,2015**

FINAL FOR PUBLICATI(

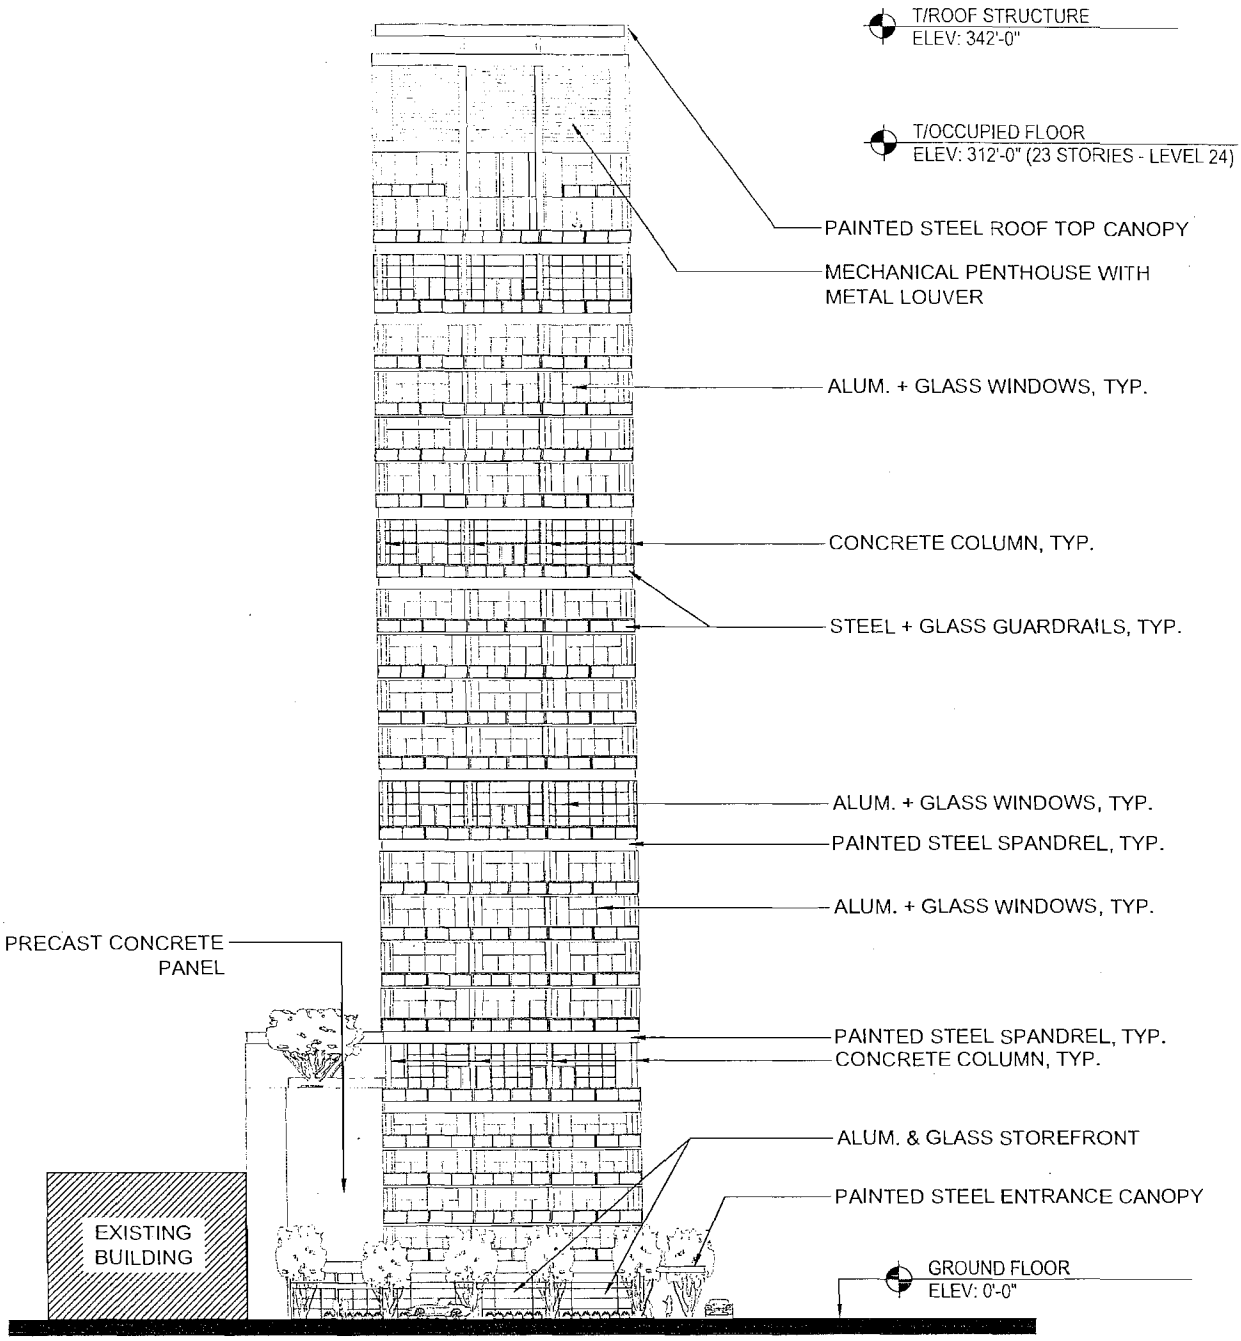

J3. SOUTH BUILDING ELEVATION ALONG WEST CHICAGO AVENUE Scale: 0 5 10 20 40

CHICAGO + WELLS - Planned Development Exhibits

Applicant:	Chicago Wells Development LLC	City Council Introduction Date:	July 29, 2015
Address:	200-206 West Chicago Avenue, 800-820 North Wells Street, 201-209 West Institute Place, Chicago, Illinois	**Chicago Plan Commission Date:**	**December 17,2015**

FINAL FOR PUBLICATIO

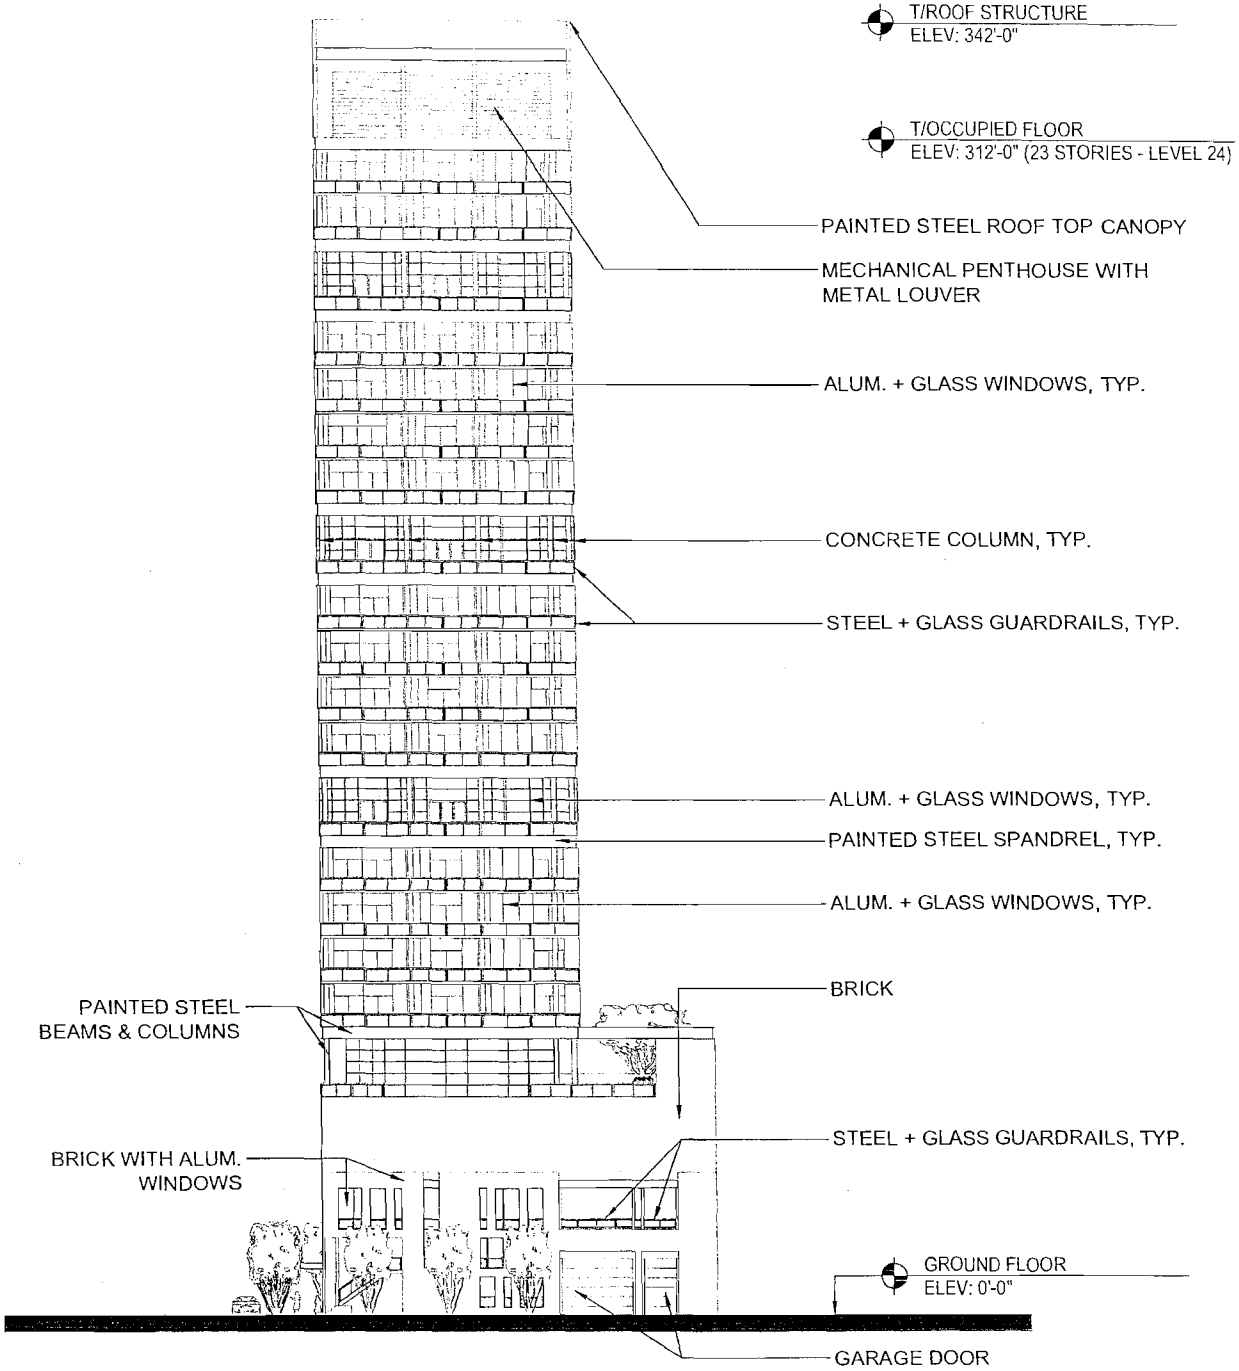

J4. NORTH BUILDING ELEVATION ALONG WEST INSTITUTE PLACE Scale: 0 5 10 20 40

CHICAGO + WELLS - Planned Development Exhibits

Applicant: Chicago Wells Development LLC
Address: 200-206 West Chicago Avenue, 800-820 North Wells Street, 201-209 West Institute Place, Chicago, Illinois

City Council Introduction Date: July 29, 2015
Chicago Plan Commission Date: December 17,2015

Reclassification Of Area Shown On Map No. 5-G.
(Application No. 18581T1)
(Common Address: 939 W. Armitage Ave.)

[O2015-8041]

Be It Ordained by the City Council of the City of Chicago:

SECTION 1. Title 17 of the Municipal Code of Chicago, the Chicago Zoning Ordinance, is hereby amended by changing all of the B3-2 Community Shopping District symbols and indications as shown on Map Number 5-G in the area bounded by:

West Armitage Avenue; a line 50 feet west of the west line of North Bissel Street; a line 85.35 feet south of the south line of West Armitage Avenue; a line 75 feet west of the west line of North Bissel Street; a line 67.25 feet south of the south line of West Armitage Avenue; a line 62 feet west of the west line of North Bissel Street; a line 25.33 feet south of the south line of West Armitage Avenue; and a line 75 feet west of the west line of North Bissel Street,

to those of a B3-5 Community Shopping District.

SECTION 2. This ordinance shall be in force and effect from and after its passage and approval.

[Site Plan; and Existing North Elevation attached to this ordinance printed on pages 17424 and 17425 of this *Journal*.]

Type 1 Narrative Rezoning Analysis attached to this ordinance reads as follows:

17-13-0303-C (1) Narrative Zoning Analysis.

Subject Property:	939 West Armitage Avenue, Chicago, Illinois
Proposed Zoning:	B3-5 Community Shopping District (Type 1)

Lot Area:	1,588 square feet
Proposed Land Use:	Ground floor retail and residential on floors two through four (for a maximum of two dwelling units).
(a) The Project's Floor Area Ratio:	4.0 FAR (6,352 square feet existing)
(b) The Project's Density (Lot Area Per Dwelling Unit):	794 square feet per dwelling unit
(c) The amount of Off-Street Parking:	0
(d) Setbacks:	
a. Front Setbacks:	0 feet (existing)
b. Rear Setbacks:	0 feet (existing)
c. Side Setbacks:	0 feet (existing)
d. Rear Yard Open Space:	0 feet (existing)
(e) Building height:	53 feet, 2 inches (existing)(four stories)

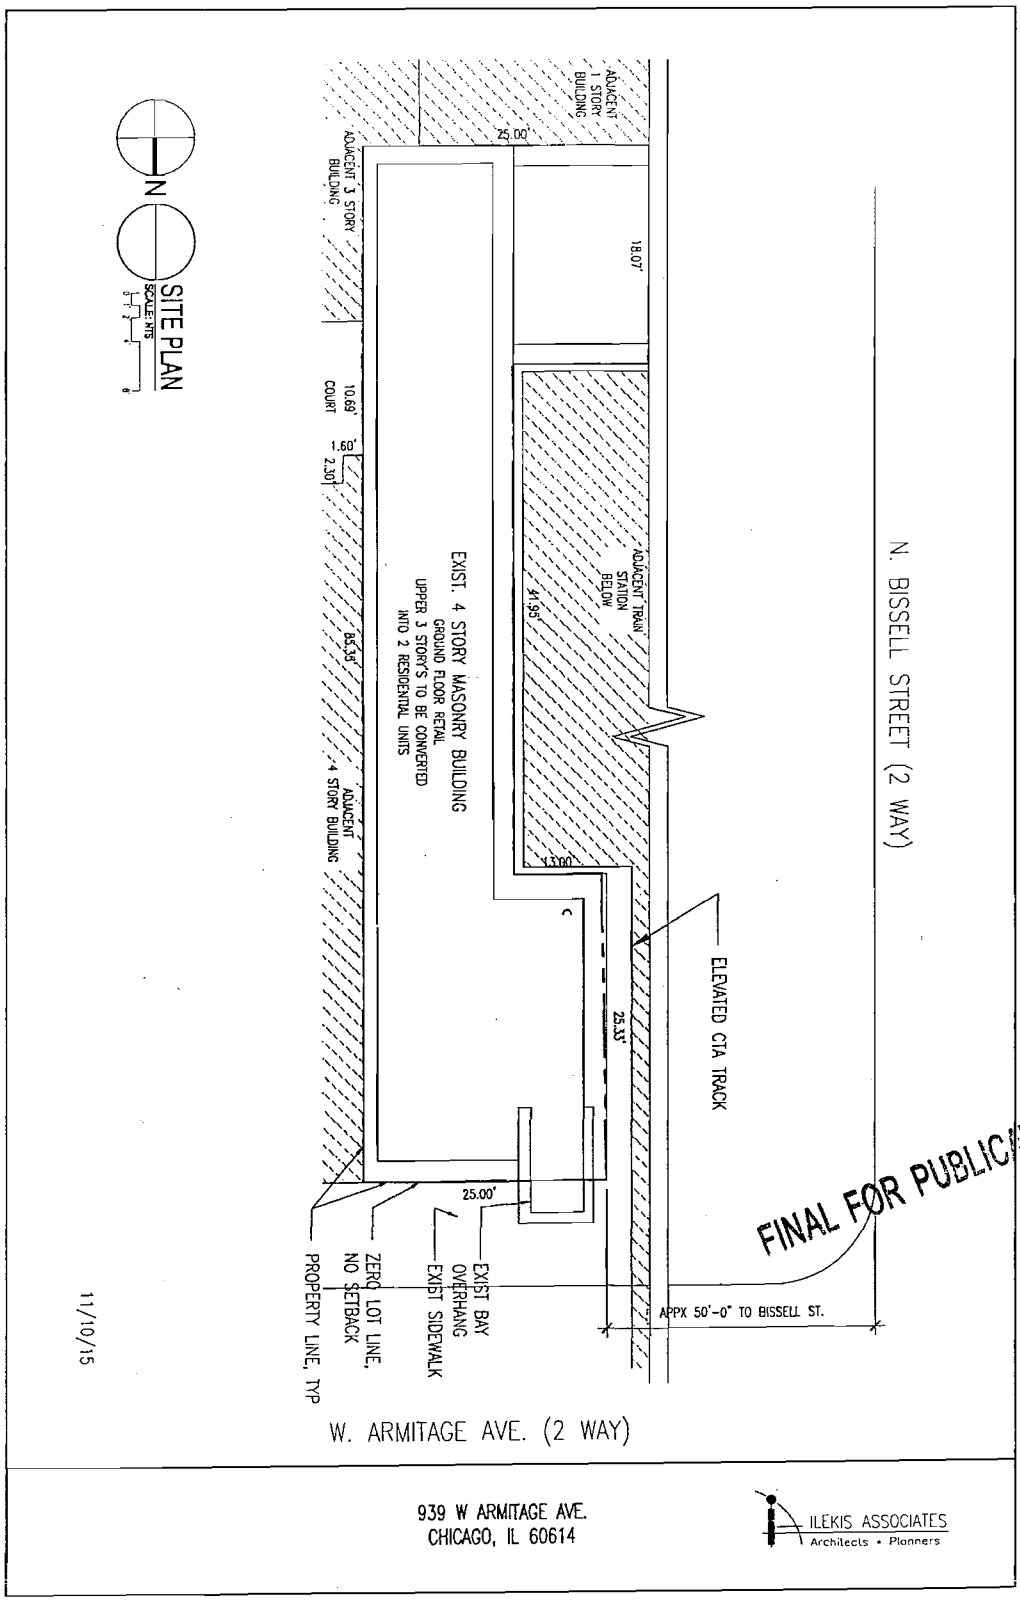

FINAL FOR PUBLICATION

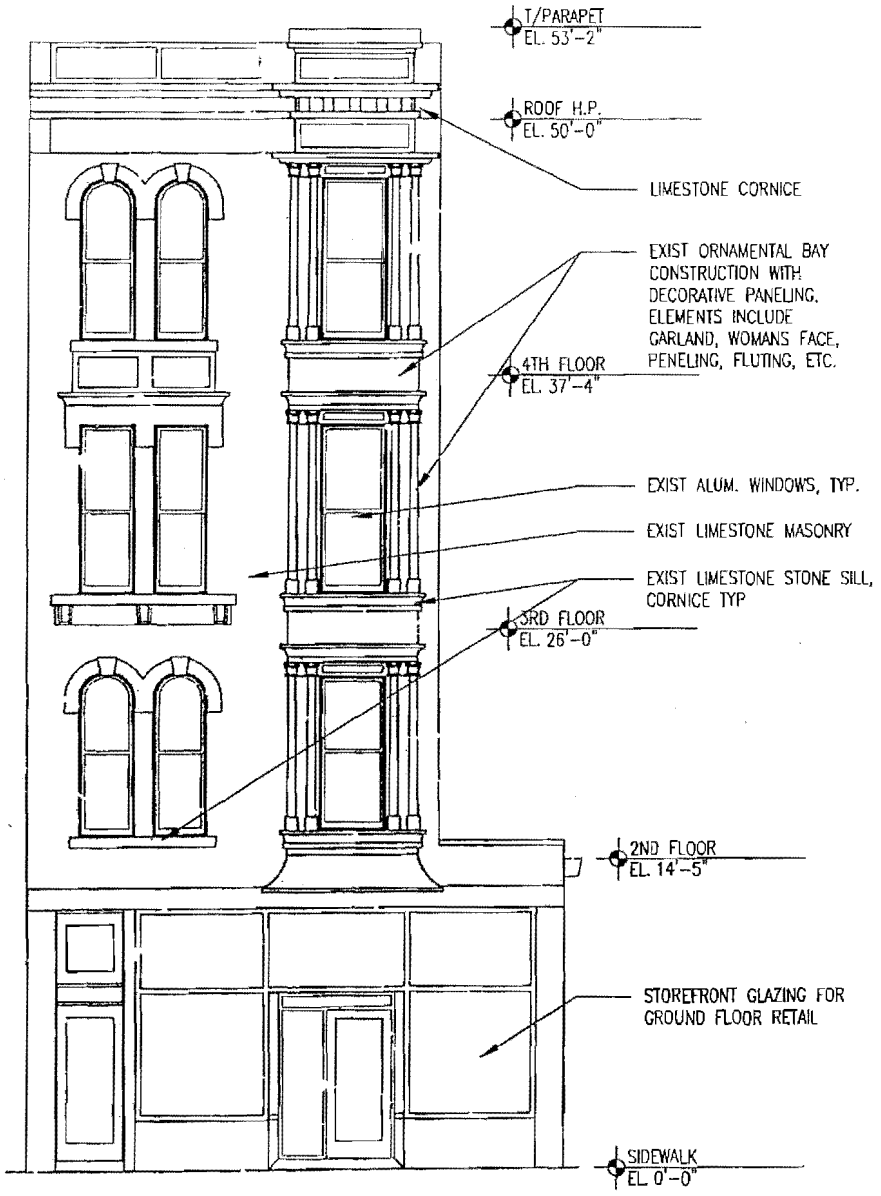

EXIST. NORTH ELEVATION
SCALE: NTS

FINAL FOR PUBLICATION

11/10/15

939 W ARMITAGE AVE.
CHICAGO, IL 60614

ILEKIS ASSOCIATES
Architects • Planners

Reclassification Of Area Shown On Map No. 7-I.
(As Amended)
(Application No. 18525)
(Common Address: 2434 -- 2436 N. Sacramento Ave., 2456 -- 2496 N. Milwaukee Ave., 2500 -- 2544 N. Milwaukee Ave. And 2401 -- 2467 N. Linden Pl.)
[SO2015-6418]

Be It Ordained by the City Council of the City of Chicago:

SECTION 1. Title 17 of the Municipal Code of Chicago, the Chicago Zoning Ordinance, is hereby amended by changing all of the C2-2 Motor Vehicle-Related Commercial District symbols and indications as shown on Map Number 7-I in the area bounded by:

North Milwaukee Avenue; North Sacramento Avenue; North Linden Place (running in a westerly direction) North Linden Place (running in a northwesterly direction); a line 375 feet southeast of and parallel to the public alley next southeast of North Kedzie Avenue and perpendicular to North Milwaukee Avenue; the public alley next southwest of and parallel to North Milwaukee Avenue; and the public alley next northwest of and almost parallel to North Sacramento Avenue,

to those of a C2-5 Motor Vehicle-Related Commercial District then to a Planned Development.

SECTION 2. This ordinance shall be in force and effect from and after its passage and due publication.

Plan of Development Statements attached to this ordinance read as follows:

Plan Of Development Statements.

1. The area delineated herein as Planned Development Number _____ ("Planned Development") consists of approximately 124,799 square feet of net site area which is depicted on the attached Planned Development Boundary Map and Property Line Boundary Map and the Property Line and Subarea Map (the "Property"). Subareas A and C are owned or controlled by Houston 7979 Parking LLC (herein referred to as the "Applicant"). Subarea B is owned or controlled by Chicago Transit Authority (the "CTA"). All required disclosures are contained within the economic disclosure statements filed with the City of Chicago in accordance with the applicable requirements.

2. The requirements, obligations and conditions contained within this Planned Development shall be binding upon the Applicant, its successors and assigns and, if different than the Applicant, the legal titleholders and any ground lessors. All rights granted hereunder to the Applicant shall inure to the benefit of the Applicant's successors and assigns and, if different than the Applicant, the legal titleholder and any ground lessors. Furthermore, pursuant to the requirements of Section 17-8-0400 of the

Chicago Zoning Ordinance, the Property, at the time of application for amendments, modifications or changes (administrative, legislative or otherwise) to this Planned Development are made, shall be under single ownership or designated control. Single designated control is defined in Section 17-8-0400 of the Zoning Ordinance.

3. All applicable official reviews, approvals or permits are required to be obtained by the Applicant or its successors, assignees or grantees. Any dedication or vacation of streets or alleys or grants of easements or any adjustment of the right-of-way shall require a separate submittal to the Department of Transportation on behalf of the Applicant or its successors, assign or grantees.

   Any requests for grants of privilege, or any items encroaching on the public way, shall be in compliance with the plans, and subject to review and approval by the Department of Business Affairs and Consumer Protection.

   Ingress or egress shall be pursuant to the plans and may be subject to the review and approval of the Departments of Planning and Development and Transportation. Closure of all or any public street or alley during demolition or construction shall be subject to the review and approval of the Department of Transportation.

   All work proposed in the public way must be designed and constructed in accordance with the Department of Transportation Construction Standards for Work in the Public Way and in compliance with the Municipal Code of the City of Chicago. Prior to the issuance of any Part II Approval, the submitted plans must be approved by the Department of Transportation.

4. This plan of development consists of eighteen (18) Statements; a Bulk Regulations Table; the following plans pertaining to the Applicant's proposed project (the "Project") prepared by Antunovich Associates dated December 7, 2015: Planned Development Boundary and Property Line Map, Property Line and Subarea Map, Existing Land-Use Map, Existing Zoning Map, Site Plan and Ground Floor Plan, Landscape Plan and Green Roof Plan, Northeast Elevation (Milwaukee Avenue), Northeast Elevation (Milwaukee Avenue), Northwest Elevation (Alley), Southwest Elevation (Alley), Southwest Elevation (Alley), Southeast Elevation (Sacramento Avenue). Full-sized copies of the Site Plan, Landscape Plan and Building Elevations are on file with the Department of Planning and Development. In any instance where a provision of this Planned Development conflicts with the Chicago Building Code, the Building Code shall control. This Planned Development conforms to the intent and purpose of the Zoning Ordinance, and all requirements thereto, and satisfies the established criteria for approval as a Planned Development. In case of a conflict between the terms of this Planned Development Ordinance and the Zoning Ordinance, this Planned Development Ordinance shall control.

5. The following uses shall be permitted on the Property:

   Subarea A:

   Residential, postal service, animal services (excluding shelter/boarding kennel and stables), artist work and sales space, business support services (excluding

day labor employment agency) urban farm (excluding outdoor operation), communication service establishments, eating and drinking establishments, financial services (excluding pawn shop, payday/title secured loan store), food and beverage sales (excluding poultry), medical service, office, personal service, repair or laundry service (excluding on-premise plants) (consumer), residential storage warehouse, retail sales, sports and recreation (participant) indoor, and wireless communication facilities.

Subarea B:

Transit related uses including commuter rail line, and activities directly related to the provision of commuter rail service, minor utilities and those customary and incidental accessory uses to any of the uses described above, as determined by the Zoning Administrator, and non-accessory parking.

Subarea C:

Accessory Parking.

6. On-premises signs and temporary signs, such as construction and marketing signs, shall be permitted within the Planned Development, subject to the review and approval of the Department of Planning and Development. Off-premises signs are prohibited within the boundary of the Planned Development.

7. For purposes of height measurement, the definitions in the Zoning Ordinance shall apply. The height of any building shall also be subject to height limitations established by the Federal Aviation Administration.

8. The maximum permitted Floor Area Ratio ("FAR") for the site shall be in accordance with the attached Bulk Regulations Table. For the purposes of FAR calculations and measurements, the definitions in the Zoning Ordinance shall apply. The permitted FAR identified in the Bulk Regulations Table has been determined using a net site area of 124,799 square feet.

9. Upon review and determination, "Part II Review", pursuant to Section 17-13-0610 of the Zoning Ordinance, a Part II Review fee shall be assessed by the Department of Planning and Development. The fee, as determined by staff at the time, is final and binding on the Applicant and must be paid to the Department of Revenue prior to the issuance of any Part II Approval.

10. The Site and Landscape plans shall be in substantial conformance with the Landscape Ordinance and any other corresponding regulations and guidelines. Final landscape plan review and approval will be by the Department of Planning and Development. Any interim reviews associated with site plan review or Part II Reviews, are conditional until final Part II Approval.

11. The Applicant shall comply with Rules and Regulations for the Maintenance of Stockpiles promulgated by the Commissioners of the Departments of Streets and Sanitation, Environment and Buildings, under Section 13-32-125 of the Municipal Code, or any other provision of that Code.

12. The terms and conditions of development under this the Planned Development ordinance may be modified administratively, pursuant to Section 17-13-0611-A of the Zoning Ordinance by the Zoning Administrator upon the application for such a modification by the Applicant, its successors and assigns and, if different than the Applicant, the legal titleholders and any ground lessors.

13. The Applicant acknowledges that it is in the public interest to design, construct and maintain the project in a manner which promotes, enables and maximizes universal access throughout the Property. Plans for all buildings and improvements on the Property shall be reviewed and approved by the Mayor's Office for People with Disabilities to ensure compliance with all applicable laws and regulations related to access for persons with disabilities and to promote the highest standard of accessibility.

14. The Applicant acknowledges that it is in the public interest to design, construct, renovate and maintain all buildings in a manner that provides healthier indoor environments, reduces operating costs and conserves energy and natural resources. At the time of a hearing before the Chicago Plan Commission, all developments must be in substantial compliance with the current City of Chicago Sustainable Development Policy set forth by the Department of Planning and Development. The Applicant agrees to a minimum of "LEED" (Leadership in Energy and Environmental Design) basic certification. The Applicant also agrees to provide a vegetative ("green") roof system on a minimum of 50 percent of the net roof area for new buildings in Subarea A. "Net roof area" shall be defined as the total area of the flat roof minus any required perimeter setbacks, rooftop structures and roof-mounted equipment and mechanical penthouses required by the City Codes. A vegetative ("green") roof system or a minimum of 50 percent (29,935 square feet) of the net flat roof on Subarea A shall be installed and maintained. Copies of these standards may be obtained from DPD.

15 The Applicant acknowledges and agrees that the rezoning of the Property from C2-2 to C2-5 for construction of this Planned Development triggers the requirements of Section 2-45-110 of the Municipal Code (the "Affordable Housing Ordinance"). Any developer of a "residential housing project" within the meaning of the Affordable Housing Ordinance ("Residential Project") must: (i) develop affordable housing units as part of the Residential Project; (ii) pay a fee in lieu of the development of affordable housing units; or (iii) any combination of (i) and (ii). In accordance with these requirements and the Affordable Housing Profile Form attached hereto as Exhibit A, the Applicant has agreed to provide 22 affordable housing units in the Residential Project for households earning up to 60 percent of the Chicago Primary Metropolitan Statistical Area median income (the "Affordable Units"). At the time of each Part II Review for the Residential Project, Applicant may update and resubmit the Affordable Housing Profile Form to the Department of Planning and Development ("DPD") for review and approval. If the Applicant subsequently reduces the number of dwelling units in the Residential Project, DPD may adjust the requirements of this Statement 15 (i.e., number of Affordable Units and/or amount of Cash Payment) accordingly without amending the

Planned Development. Prior to the issuance of any building permits for the Residential Project, including, without limitation, excavation or foundation permits, the Applicant must either make the required Cash Payment, or execute an Affordable Housing Agreement in accordance with Section 2-45-110(i)(2). The terms of the Affordable Housing Agreement and any amendments thereto are incorporated herein by this reference. The Applicant acknowledges and agrees that the Affordable Housing Agreement will be recorded against the Residential Project and will constitute a lien against each Affordable Unit. The City shall execute partial releases of the Affordable Housing Agreement prior to or at the time of the sale of each Affordable Unit to an income-eligible buyer at an affordable price, subject to the simultaneous execution and recording of a mortgage, restrictive covenant or similar instrument against such Affordable Unit. The Commissioner of DPD may enforce remedies for breach of the Affordable Housing Agreement, and enter into settlement agreements with respect to any such breach, subject to the approval of the Corporation Counsel, without amending the Planned Development.

16. The Applicant shall install a traffic signal at the Milwaukee Access Drive and left-turn arrows on Sacramento Avenue at Milwaukee Avenue (north and south directions). The Applicant shall coordinate the design of the Milwaukee Access Drive, left-turn arrows, and the signal design with the Chicago Department Transportation in order to properly design for pedestrians, bicycles, trucks, vehicular traffic, and on-street parking.

17. The Applicant shall landscape, pave (if necessary), and provide lighting and maintenance for Subarea B (the "Subarea B Improvements"). The Subarea B Improvements shall be designed and constructed in compliance with the Municipal Code of the City of Chicago and at all times, subject to the CTA's consent, which shall be in the CTA's sole and reasonable discretion. The Applicant and the CTA have agreed to enter into a License Agreement for the maintenance of the Subarea B Improvements, which shall be executed by the parties prior to submission for Part II Approval for the Subarea B Improvements.

18. This Planned Development shall be governed by Section 17-13-0612 of the Zoning Ordinance. Unless substantial construction of the proposed improvements as contemplated in this Planned Development has commenced within six years following the adoption of this Planned Development, and is diligently pursued, then this Planned Development shall expire. If this Planned Development expires under the provision of this section, then the Commissioner of the Department of Planning and Development shall initiate a zoning map amendment to rezone the Property to C2-5, Motor Vehicle-Related Commercial District.

[Boundary and Property Line Map; Property Line and Subarea Map; Existing Land-Use Map; Existing Zoning Map; Site and Ground Floor Plans; Landscape and Green Roof Plans; and Building Elevations referred to in these Plan of Development Statements printed on pages 17436 through 17447 of this *Journal*.]

Bulk Regulations and Data Table and Exhibit "A" -- 2007 Affordable Housing Profile Form (Rental) referred to in these Plan of Development Statements read as follows:

Planned Development.

Bulk Regulations Table.

Net Site Area:	124,799 square feet
Subarea A:	87,107 square feet
Subarea B:	21,002 square feet
Subarea C:	16,690 square feet
Area in the Public Right-of-Way:	58,676 square feet
Subarea A:	39,691 square feet
Subarea B:	8,598 square feet
Subarea C:	10,387 square feet
Gross Site Area:	183,475 square feet
Subarea A:	126,798 square feet
Subarea B:	29,600 square feet
Subarea C:	27,077 square feet
Maximum Floor Area Ratio:	3.39
Subarea A:	3.06
Subarea B:	5.0
Subarea C:	0

Maximum Number of Dwelling Units:	
Subarea A:	220
Subarea B:	0
Subarea C:	0
Maximum Building Height:	
Subarea A:	98 feet, 0 inches
Subarea B:	0
Subarea C:	0
Minimum Number of Parking Spaces:	311
Subarea A:	267
Subarea B:	0
Subarea C:	44
Minimum Number of Loading Berths:	5
Subarea A:	5
Subarea B:	0
Subarea C:	0
Minimum Number of Bicycle Parking:	125
Subarea A:	125
Subarea B:	0
Subarea C:	0
Minimum Setbacks:	In accordance with the Site Plan

FINAL FOR PUBLICATIO

Exhibit "A".

2007 Affordable Housing Profile Form (Rental)

Submit this form to the Department of Planning & Development (DPD) for projects that are subject to the 2007 ARO. Projects submitted after October 13, 2015 – or that do not receive City Council approval by July 13, 2016 -- will be subject to the 2015 ARO. More information is online at www.cityofchicago.org/ARO.

This completed form should be returned to: Kara Breems, DPD, 121 N. LaSalle Street, Chicago, IL 60602. E-mail: kara.breems@cityofchicago.org Telephone: (312) 744-6476

Date: December 7, 2015

SECTION 1: DEVELOPMENT INFORMATION
Development Name: Logan's Crossing
Development Address: 2500 North Milwaukee Avenue
Ward: 32
If you are working with a Planner at the City, what is his/her name? Noah Szafraniec
Type of City involvement: (check all that apply)
- ☐ City Land
- ☐ Financial Assistance (If receiving TIF assistance, will TIF funds be used for housing construction? ☐ *) *if yes, please provide copy of the TIF Eligible Expenses
- ☐ Zoning increase and/or PD

SECTION 2: DEVELOPER INFORMATION
Developer Name: Terraco, Inc.
Developer Contact (Project Coordinator): Kevin Gazley
Developer Address: 3201 Old Glenview, Wilmette, IL ~~60091~~ 60091
Email address: kgazley@terracorealestate.com
Telephone Number: 847-679-6660

SECTION 3: DEVELOPMENT INFORMATION
a) Affordable units required

For **ARO** projects: 220 (Total units) x 10%* = 22 (total affordable units required) **(always** round up)
*20% if TIF assistance is provided

For **Density Bonus** projects: _____ (Bonus Square Footage*) X 25% = _____ (Affordable sq. footage required)

*Note that the maximum allowed bonus is 20% of base FAR in dash-5; 25% in dash-7 or -10; and 30% of base FAR in dash-12 or -16 (www.cityofchicago.org/zoning for zoning info).

b) building details

In addition to water, which of the following utilities will be **included** in the rent (circle applicable):
☐ Cooking gas ☐ electric ☐ gas heat ☐ electric heat ☐ other (describe on back)

Is parking included in the rent for the: affordable units? ☐ yes ☑ no market-rate units? ☐ yes ☑ no
If parking is not included, what is the monthly cost per space? to be determined

Estimated date for the commencement of marketing: Summer 2017

FINAL FOR PUBLICATIO

Estimated date for completion of construction of the affordable units: Winter 2018

For each unit configuration, fill out a separate row, as applicable (see example).

	Unit Type*	Number of Units	Number of Bedrooms/Unit	Total Square Footage/Unit	Expected Market Rent	Proposed Affordable Rent*	Proposed Level of Affordability (60% or less of AMI)	Unit Mix OK to proceed?
Example	1 bed/1 bath	4	1	800	$1000	759	60%	
Affordable Units	Please	See	Attached	Chart	as page 3			☐
								☐
								☐
Market Rate Units						N/A	N/A	☐
						N/A	N/A	☐
						N/A	N/A	☐

*Rent amounts updated annually in the "City of Chicago's Maximum Affordable Monthly Rent Chart"

SECTION 4: PAYMENT IN LIEU OF UNITS

When do you expect to make the payment -in-lieu?
(typically corresponds with issuance of building permits) Month/Year

For ARO projects, use the following formula to calculate payment owed:

_____ (Number of total units in development) X 10% = _____ (round up to nearest whole number) X $100,000 = $_____ (Amount owed)

For Density Bonus projects, use the following formula to calculate payment owed:

_____ (Bonus Floor Area (sq ft)) x 80% x $_____ (median price per base FAR foot *(from table below)*) = $_____ (Amount owed)

Submarket (Table for use with the Density Bonus fees-in-lieu calculations)	Median Land Price per Base FAR Foot
Loop: Chicago River on north/west; Congress on south; Lake Shore Dr on east	$31
North: Division on north; Chicago River on south/west; Lake Shore Dr. on east	$43
South: Congress on north; Stevenson on south; Chicago River on west; Lake Shore Dr. on east	$22
West: Lake on north; Congress on south; Chicago River on east; Racine on west	$29

Authorization to Proceed (to be completed by Developer & DPD)

Kara Breems, DPD * — Date 12-11-15

Developer/Project Manager — Date December 10, 2015

* city council must approve zoning change by 7/13/2016 or 2015 ARO will apply

FINAL FOR PUBLICAT

	Unit Type	Number of Units	Number of Bedrooms/ Unit	Total Square Footage per unit	Expected Market Rent	Proposed Affordable Rent	Proposed level of Affordability (60% or less of AMI)	Unit Mix OK to Proceed?
AFFORDABLE UNITS								
	2 bedroom / 2 bathroom	5	2	TBD	TBD	TBD	TBD	
	1 bedroom / 1 bath	14	1	TBD	TBD	TBD	TBD	
	convertible / 1 bath	1	0	TBD	TBD	TBD	TBD	
	studio / 1 bath	2	0	TBD	TBD	TBD	TBD	
	Total Affordable	22						
MARKET RATE								
	2 bedroom / 2 bathroom	48	2	TBD	TBD	N/A	N/A	
	1 bedroom / 1 bath	129	1	TBD	TBD	N/A	N/A	
	convertible / 1 bath	12	0	TBD	TBD	N/A	N/A	
	studio / 1 bath	9	0	TBD	TBD	N/A	N/A	
	Total Market	198						
	Total # of Units	220						

2007 AFFORDABLE HOUSING PROFILE FORM (RENTAL) ADDENDUM.

Page 3 of 3

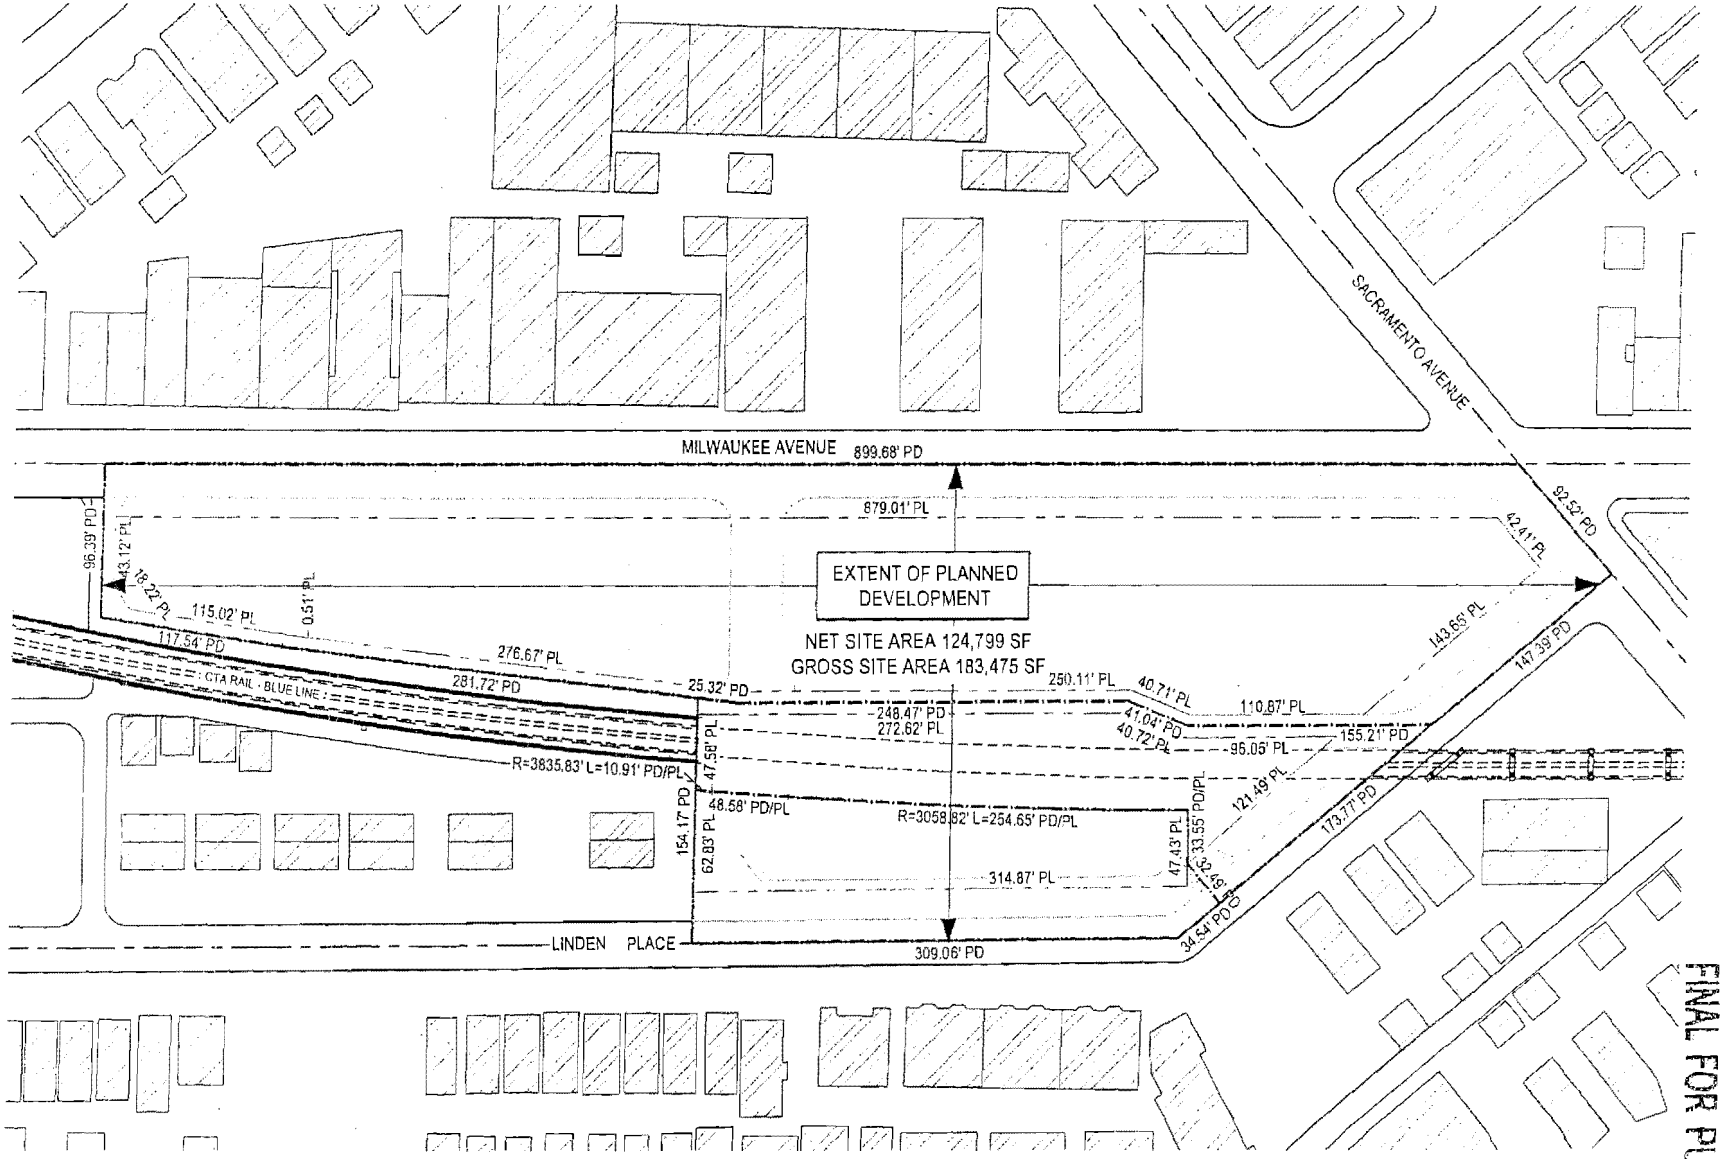

PLANNED DEVELOPMENT EXHIBITS

A. PLANNED DEVELOPMENT BOUNDARY AND PROPERTY LINE MAP

Applicant: Houston 7979 Parking, LLC
Address: (1) 2434-2436 N. Sacramento Ave. (2) 2456-2496 N. Milwaukee Ave. (3) 2500-2544 N. Milwaukee Ave. (4) 2401-2467 N. Linden Place, Chicago, Illinois
Chicago Plan Commission: December 17, 2015

FINAL FOR PUBLICATION

FINAL FOR PUBLICATION

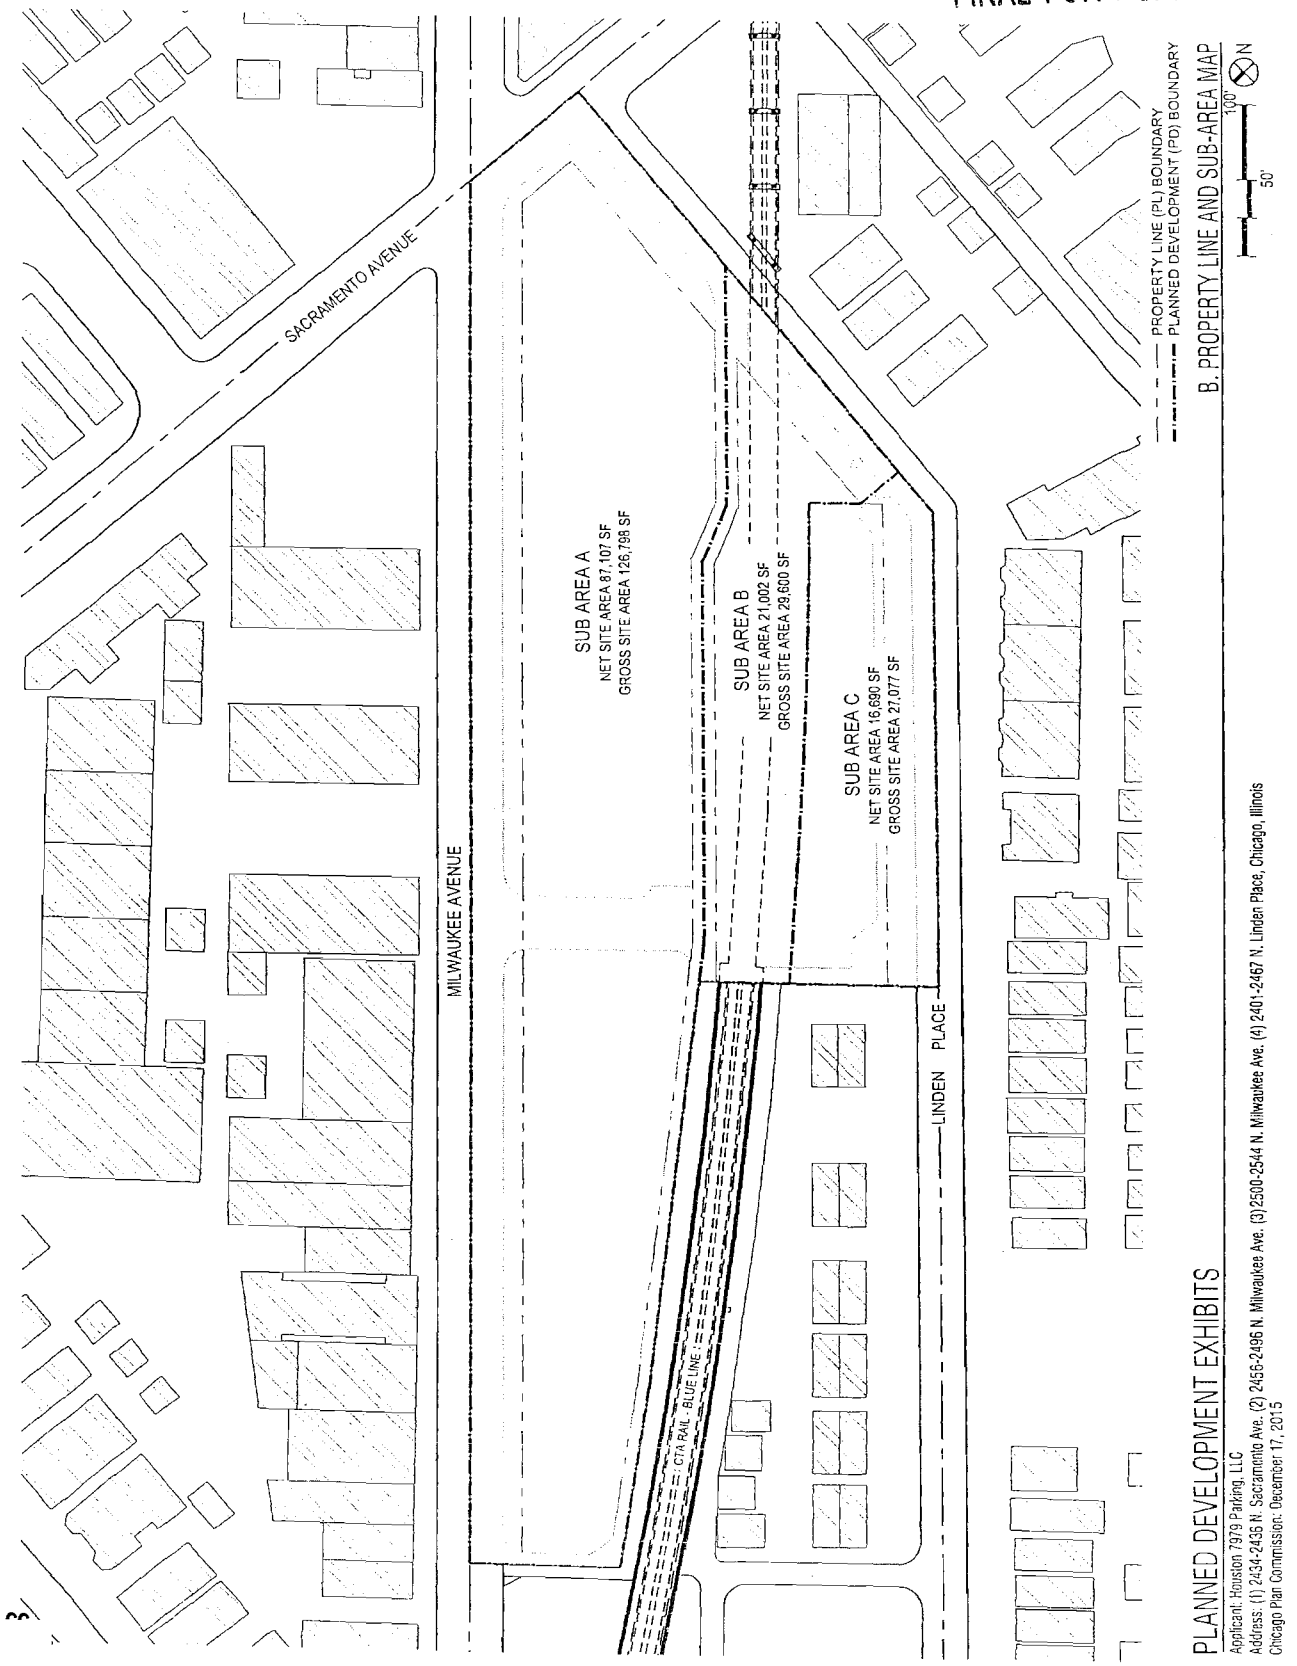

PLANNED DEVELOPMENT EXHIBITS

Applicant: Houston 7979 Parking, LLC
Address: (1) 2434-2436 N. Sacramento Ave. (2) 2456-2496 N. Milwaukee Ave. (3) 2500-2544 N. Milwaukee Ave. (4) 2401-2467 N. Linden Place, Chicago, Illinois
Chicago Plan Commission: December 17, 2015

FINAL FOR PUBLICATION

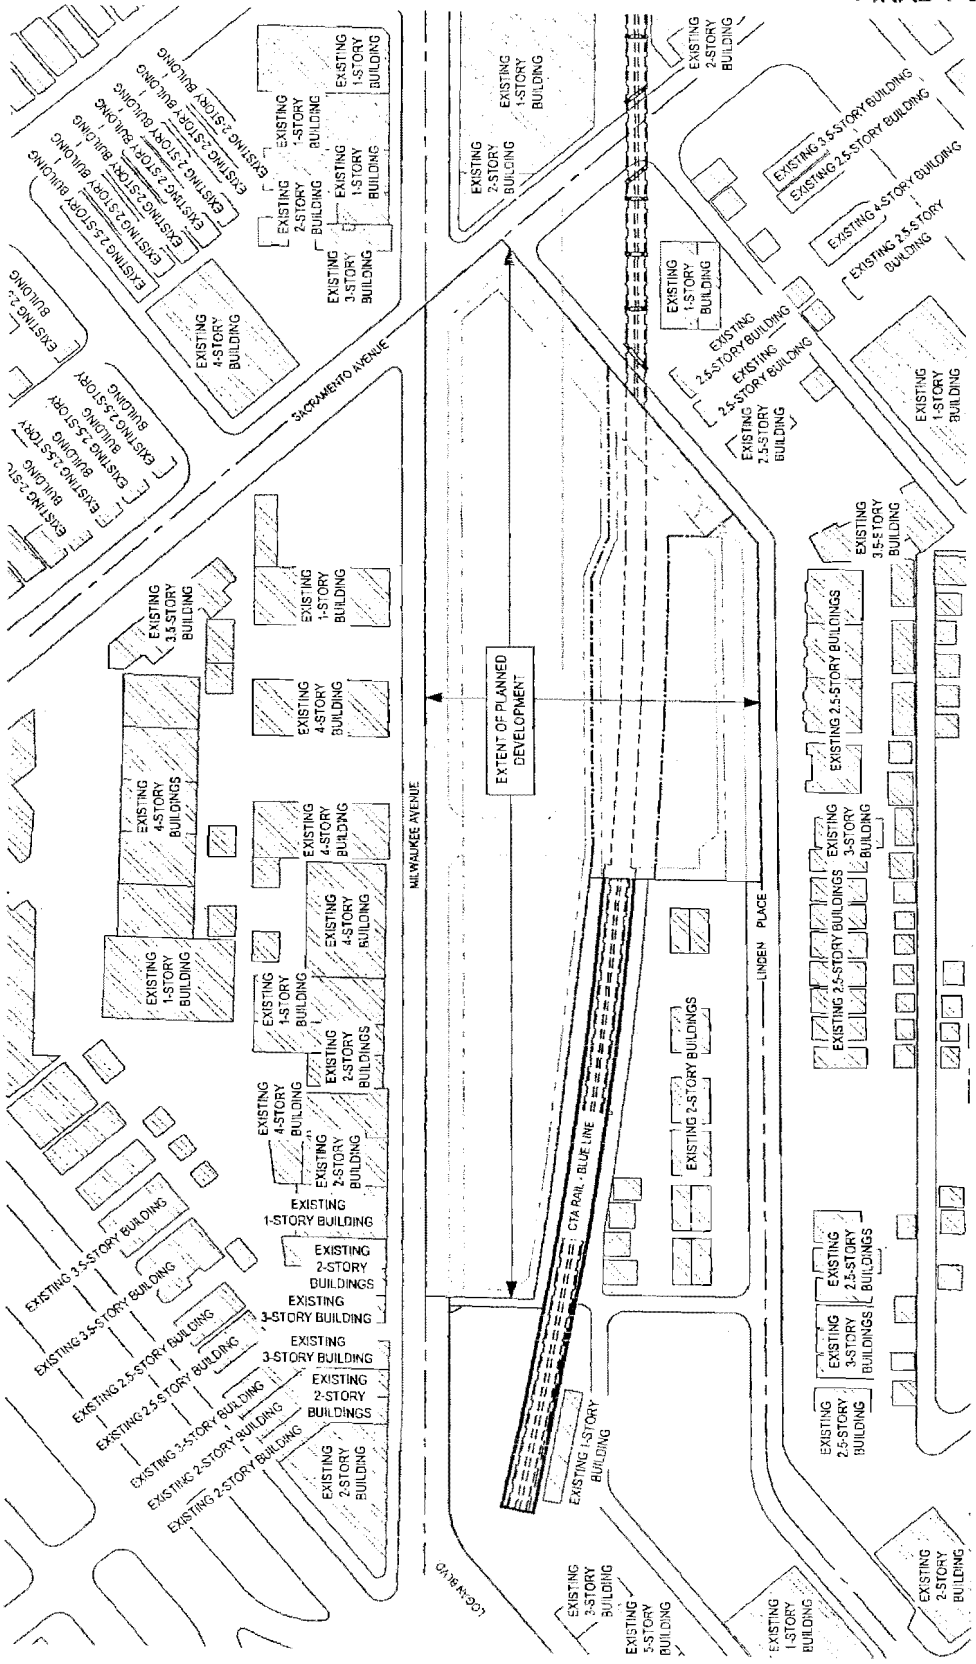
SACRAMENTO AVENUE
MILWAUKEE AVENUE
LINDEN PLACE
EXTENT OF PLANNED DEVELOPMENT
CTA RAIL - BLUE LINE
EXISTING 1-STORY BUILDING
EXISTING 2-STORY BUILDING
EXISTING 3-STORY BUILDING
EXISTING 4-STORY BUILDING
EXISTING 2.5-STORY BUILDING
EXISTING 3.5-STORY BUILDING
EXISTING 2-STORY BUILDINGS
EXISTING 2.5-STORY BUILDINGS
EXISTING 3-STORY BUILDINGS
EXISTING 4-STORY BUILDINGS
EXISTING 3.5-STORY BUILDINGS
EXISTING 5-STORY BUILDING
EXISTING 2.5-STORY BUILDING
EXISTING 4-STORY BUILDING
EXISTING 3-STORY BUILDING
EXISTING 2-STORY BUILDINGS
EXISTING 2.5-STORY BUILDINGS
EXISTING 3-STORY BUILDINGS
EXISTING 2.5-STORY BUILDINGS
EXISTING 3.5-STORY BUILDINGS
EXISTING 2-STORY BUILDING
EXISTING 1-STORY BUILDING
EXISTING 2.5-STORY BUILDING
EXISTING 3.5-STORY BUILDING
EXISTING 4-STORY BUILDING
EXISTING 2.5-STORY BUILDING
EXISTING 2.5-STORY BUILDING
EXISTING 2.5

FINAL FOR PUBLICATION

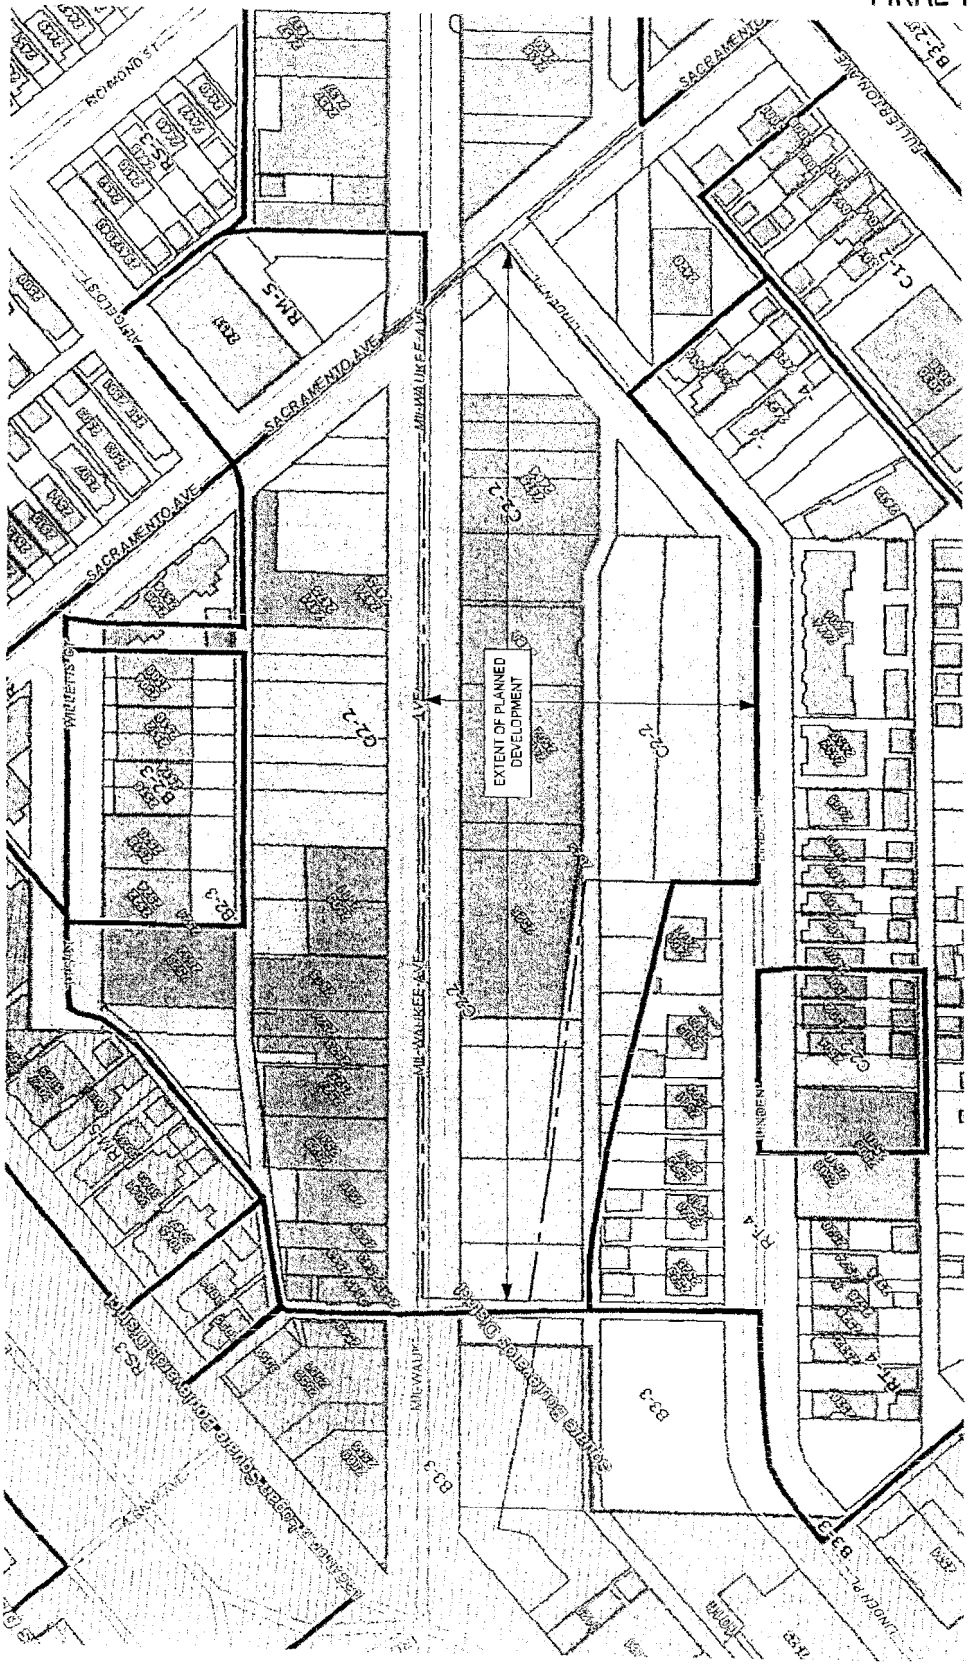

D. EXISTING ZONING MAP

PLANNED DEVELOPMENT EXHIBITS

Applicant: Houston 7979 Parking, LLC
Address: (1) 2434-2436 N. Sacramento Ave. (2) 2456-2496 N. Milwaukee Ave. (3) 2500-2544 N. Milwaukee Ave. (4) 2401-2467 N. Linden Place, Chicago, Illinois
Chicago Plan Commission: December 17, 2015

FINAL FOR PUBLICATION

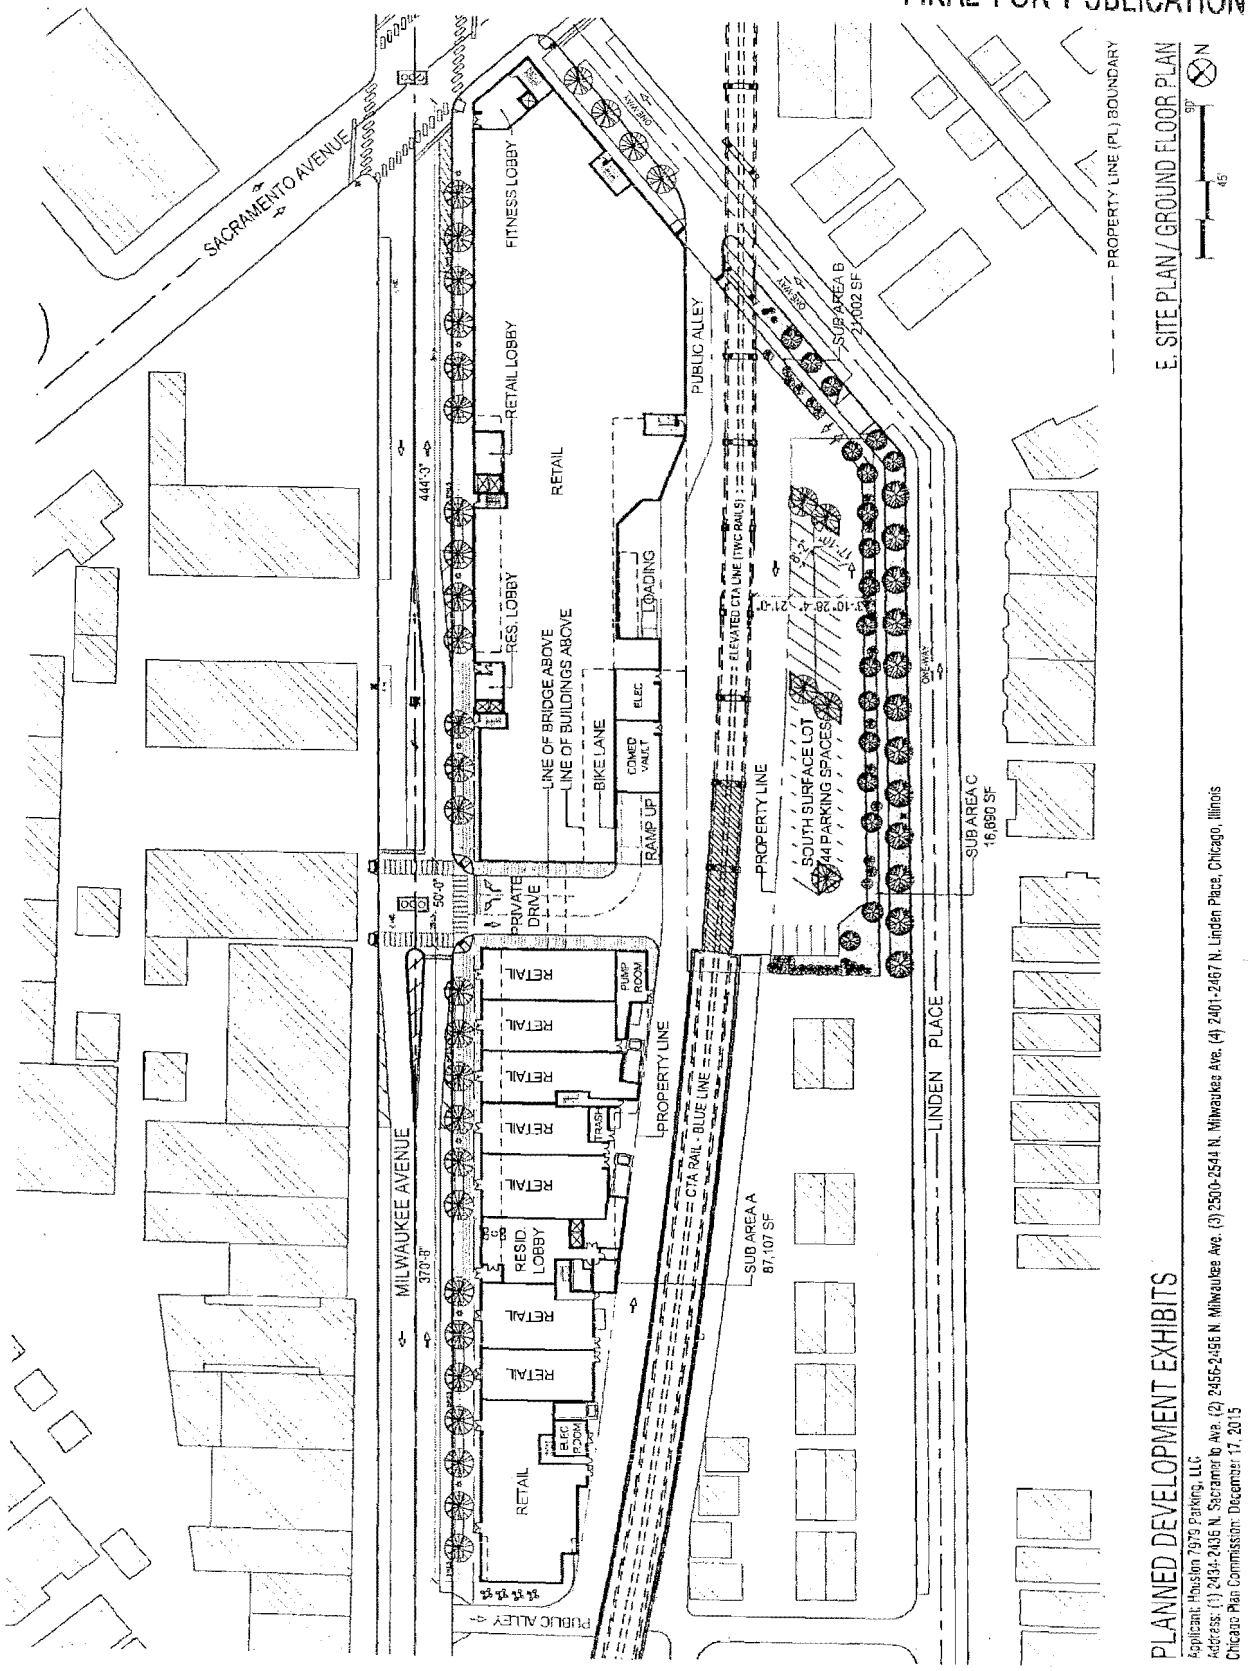

PLANNED DEVELOPMENT EXHIBITS

Applicant: Houston 7979 Parking, LLC
Address: (1) 2434-2436 N. Sacramento Ave. (2) 2456-2456 N. Milwaukee Ave. (3) 2500-2544 N. Milwaukee Ave. (4) 2401-2467 N. Linden Place, Chicago, Illinois
Chicago Plan Commission: December 17, 2015

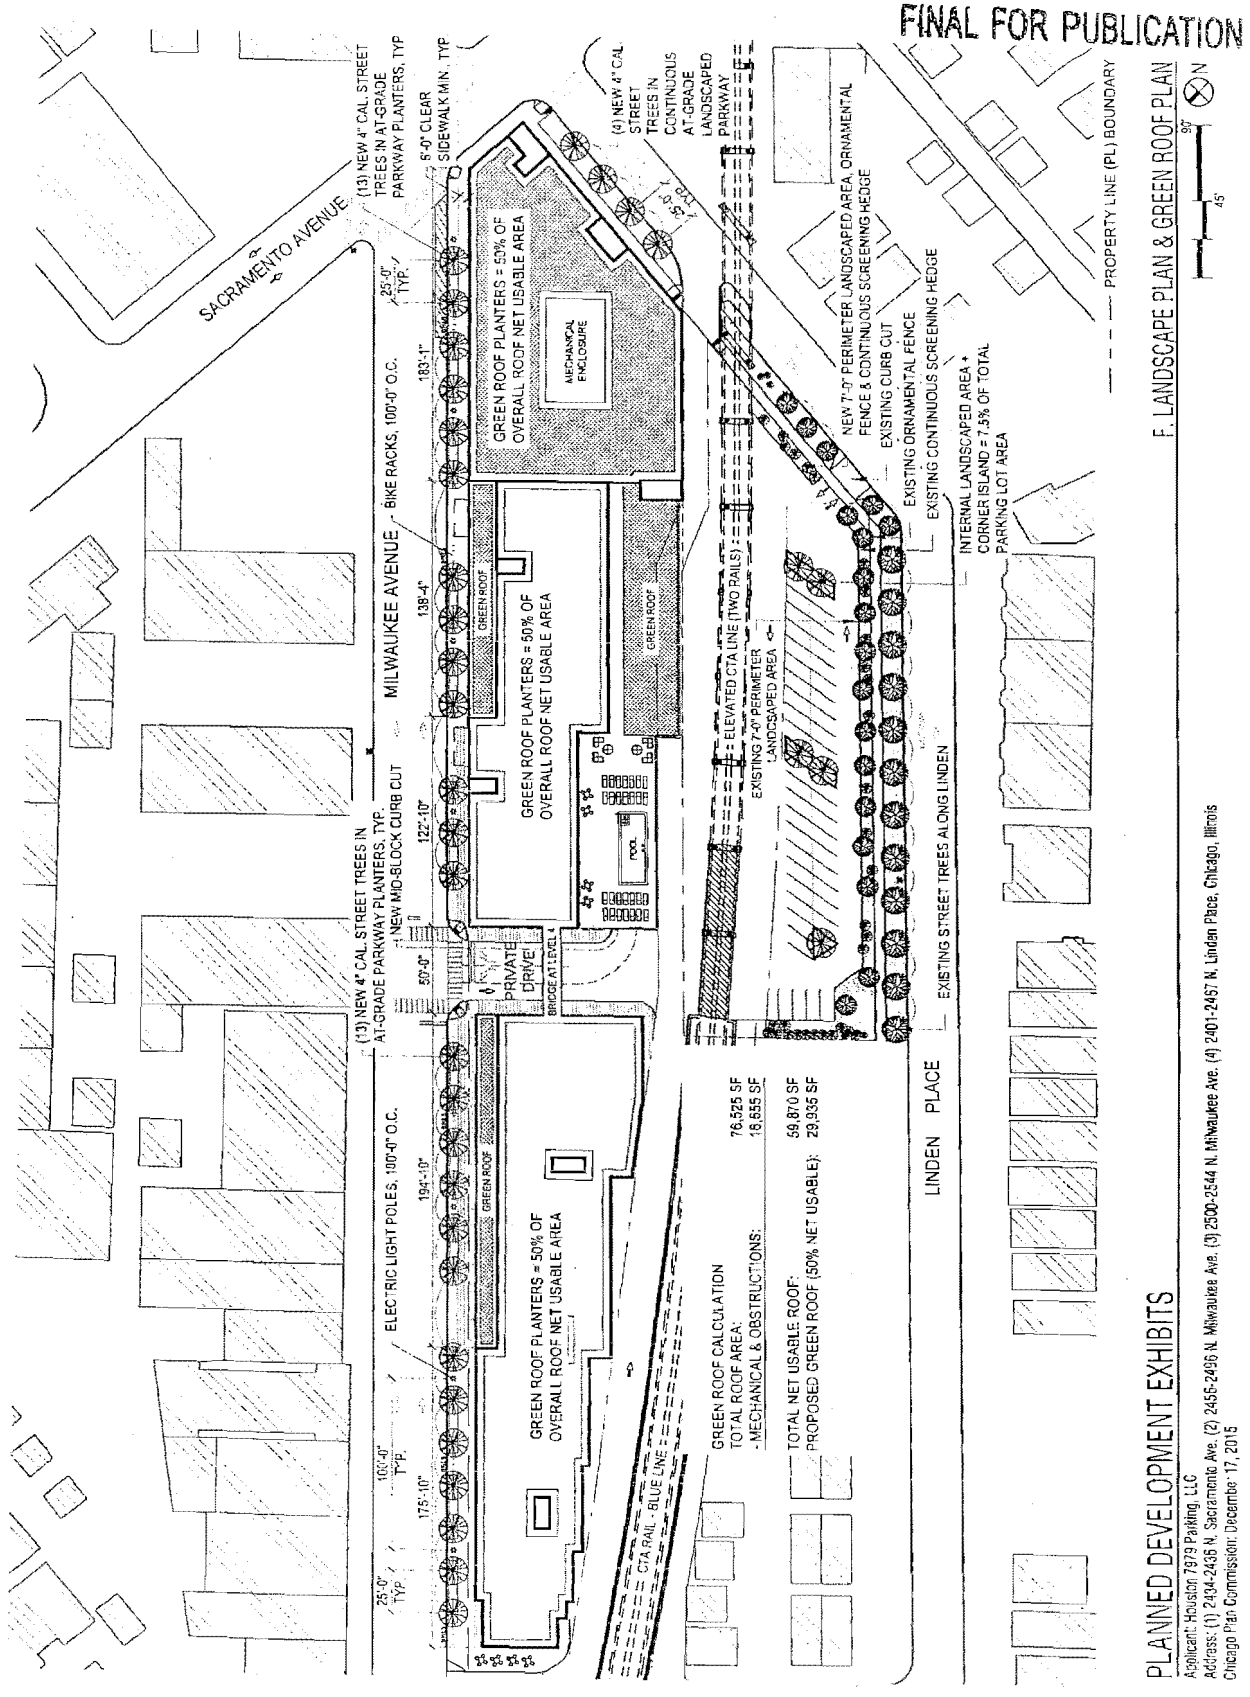
FINAL FOR PUBLICATION
F. LANDSCAPE PLAN & GREEN ROOF PLAN
PLANNED DEVELOPMENT EXHIBITS
Applicant: Houston 7979 Parking, LLC
Address: (1) 2434-2436 N. Sacramento Ave. (2) 2456-2496 N. Milwaukee Ave. (3) 2500-2544 N. Milwaukee Ave. (4) 2401-2457 N. Linden Place, Chicago, Illinois
Chicago Plan Commission: December 17, 2015
SACRAMENTO AVENUE
MILWAUKEE AVENUE
LINDEN PLACE
PROPERTY LINE (PL) BOUNDARY
(13) NEW 4" CAL. STREET TREES IN PARKWAY PLANTERS, TYP.
(4) NEW 4" CAL STREET TREES IN CONTINUOUS AT-GRADE LANDSCAPED PARKWAY
ELECTRIC LIGHT POLES, 100'-0" O.C.
BIKE RACKS, 100'-0" O.C.
5'-0" CLEAR SIDEWALK MIN., TYP.
(13) NEW 4" CAL. STREET TREES IN AT-GRADE PARKWAY PLANTERS, TYP.
NEW MID-BLOCK CURB CUT
GREEN ROOF PLANTERS = 50% OF OVERALL ROOF NET USABLE AREA
MECHANICAL ENCLOSURE
GREEN ROOF
PRIVATE DRIVE
BRIDGE AT LEVEL 4
ROOF
ELEVATED CTA LINE (TWO RAILS)
CTA RAIL - BLUE LINE
EXISTING 7'-0" PERIMETER LANDSCAPED AREA
NEW 7'-0" PERIMETER LANDSCAPED AREA ORNAMENTAL FENCE & CONTINUOUS SCREENING HEDGE
EXISTING CURB CUT
EXISTING ORNAMENTAL FENCE
EXISTING CONTINUOUS SCREENING HEDGE
INTERNAL LANDSCAPED AREA + CORNER ISLAND = 7.5% OF TOTAL PARKING LOT AREA
EXISTING STREET TREES ALONG LINDEN
GREEN ROOF CALCULATION
TOTAL ROOF AREA: 76,525 SF
- MECHANICAL & OBSTRUCTIONS: 16,655 SF
TOTAL NET USABLE ROOF: 59,870 SF
PROPOSED GREEN ROOF (50% NET USABLE): 29,935 SF
90'
45'
N

FINAL FOR PUBLICATION

PLANNED DEVELOPMENT EXHIBITS

G1. NORTHEAST ELEVATION (MILWAUKEE AVENUE)

Applicant: Houston 7979 Parking, LLC
Address: (1) 2454-2436 N. Sacramento Ave. (2) 2456-2496 N. Milwaukee Ave. (3) 2500-2544 N. Milwaukee Ave. (4) 2401-2467 N. Linden Place, Chicago, Illinois
Chicago Plan Commission: December 17, 2015

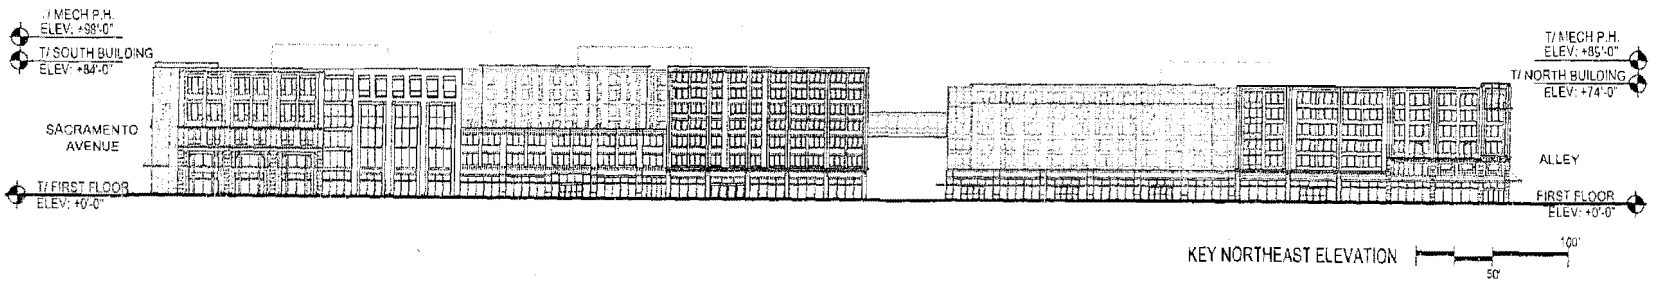

KEY NORTHEAST ELEVATION

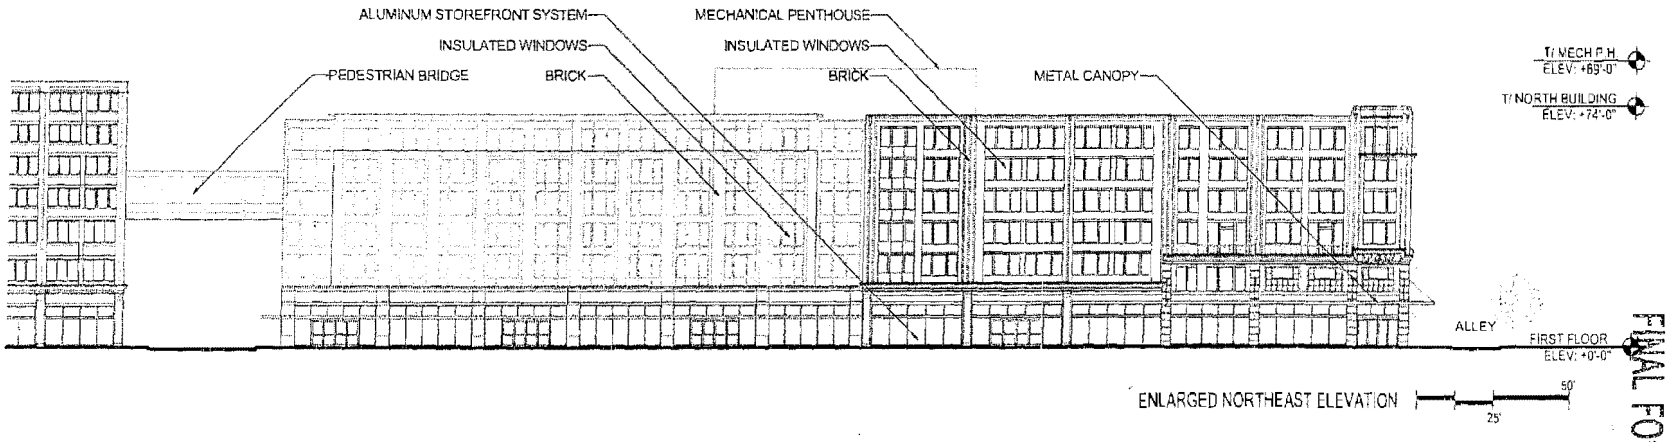

ENLARGED NORTHEAST ELEVATION

FINAL FOR PUBLICATION

PLANNED DEVELOPMENT EXHIBITS

G2. NORTHEAST ELEVATION (MILWAUKEE AVENUE)

Applicant: Houston 7979 Parking, LLC
Address: (1) 2434-2456 N. Sacramento Ave. (2) 2456-2496 N. Milwaukee Ave. (3) 2500-2544 N. Milwaukee Ave. (4) 2401-2467 N. Linden Place, Chicago, Illinois
Chicago Plan Commission: December 17, 2015

FINAL FOR PUBLICATION

PLANNED DEVELOPMENT EXHIBITS

G3. NORTHWEST ELEVATION (ALLEY)

Applicant: Houston 7979 Parking, LLC
Address: (1) 2434-2436 N. Sacramento Ave. (2) 2456-2496 N. Milwaukee Ave. (3)2500-2544 N. Milwaukee Ave. (4) 2401-2467 N. Linden Place, Chicago, Illinois
Chicago Plan Commission: December 17, 2015

FINAL FOR PUBLICATION

PLANNED DEVELOPMENT EXHIBITS

G4. SOUTHWEST ELEVATION (ALLEY)

Applicant: Houston 7979 Parking, LLC
Address: (1) 2434-2436 N. Sacramento Ave. (2) 2456-2496 N. Milwaukee Ave. (3) 2500-2544 N. Milwaukee Ave. (4) 2401-2467 N. Linden Place, Chicago, Illinois
Chicago Plan Commission: December 17, 2015

FINAL FOR PUBLICATION

PLANNED DEVELOPMENT EXHIBITS

G5. SOUTHWEST ELEVATION (ALLEY)

Applicant: Houston 7979 Parking, LLC
Address: (1) 2434-2436 N. Sacramento Ave. (2) 2456-2496 N. Milwaukee Ave. (3) 2500-2544 N. Milwaukee Ave. (4) 2401-2467 N. Linden Place, Chicago, Illinois
Chicago Plan Commission: December 17, 2015

FINAL FOR PUBLICATION

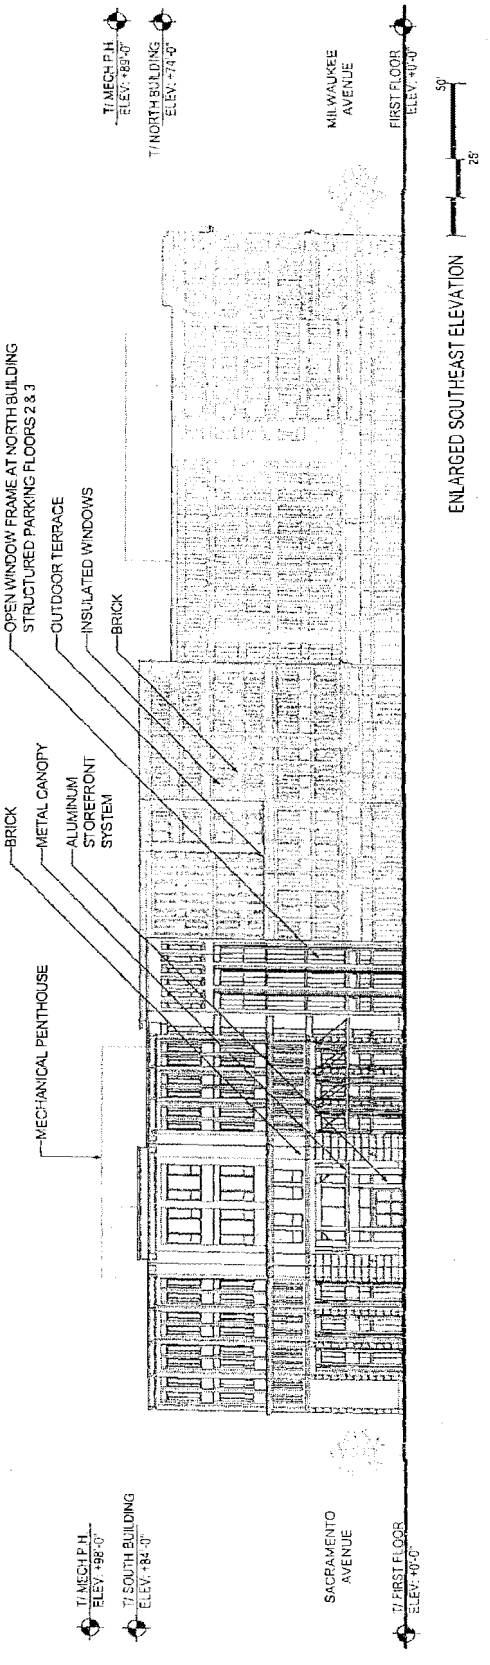

G6. SOUTHEAST ELEVATION (SACRAMENTO AVENUE)

PLANNED DEVELOPMENT EXHIBITS

Applicant: Houston 7378 Parking, LLC
Address: (1) 2434-2436 N. Sacramento Ave, (2) 2456-2496 N. Milwaukee Ave, (3) 2500-2544 N. Milwaukee Ave, (4) 2401-2467 N. Linden Place, Chicago, Illinois
Chicago Plan Commission: December 17, 2015

AMENDMENT OF TITLE 17 OF MUNICIPAL CODE BY RECLASSIFICATION OF PARTICULAR AREAS.

(Committee Meeting Held January 5, 2016)

The Committee on Zoning, Landmarks and Building Standards submitted the following report:

CHICAGO, January 13, 2016.

To the President and Members of the City Council:

Reporting for your Committee on Zoning, Landmarks and Building Standards for which a meeting was held on January 5, 2016, I beg leave to recommend that Your Honorable Body *Pass* the following ordinances transmitted herewith for the purpose of reclassifying the particular areas.

Page 7 contains applications for large signs. Page 7 also contains one order for the demolition of a historical landmark building.

I hereby move for passage of the proposed ordinances and substitute ordinances transmitted herewith.

Respectfully submitted,

(Signed) JAMES CAPPLEMAN,
Vice-Chairman.

On motion of Alderman Cappleman, the said proposed ordinances and substitute ordinances transmitted with the foregoing committee report were *Passed* by yeas and nays as follows:

Yeas -- Aldermen Moreno, Hopkins, Dowell, Burns, Hairston, Sawyer, Mitchell, Harris, Beale, Sadlowski Garza, Thompson, Cárdenas, Quinn, Burke, Lopez, Foulkes, D. Moore, Curtis, O'Shea, Cochran, Brookins, Muñoz, Scott, Solis, Burnett, Ervin, Taliaferro, Reboyras, Santiago, Waguespack, Mell, Austin, Ramirez-Rosa, Villegas, Laurino, O'Connor, Napolitano, Reilly, Smith, Tunney, Arena, Cappleman, Pawar, Osterman, J. Moore, Silverstein -- 46.

Nays -- None.

Alderman Beale moved to reconsider the foregoing vote. The motion was lost.

The following are said ordinances as passed (the italic heading in each case not being a part of the ordinance):

Reclassification Of Area Shown On Map No. 1-I.
(Application No. 18571)
(Common Address: 634 N. Rockwell St.)

[O2015-8031]

Be It Ordained by the City Council of the City of Chicago:

SECTION 1. Title 17 of the Municipal Code of Chicago, the Chicago Zoning Ordinance, is hereby amended by changing all of the RS3 Residential Single-Unit (Detached House) District symbols as shown on Map Number 1-I in the area bounded by:

a line 248.25 feet north of and almost parallel to West Grand Avenue (as measured along the west line of North Rockwell Street); North Rockwell Street; a line 223.25 feet north of and almost parallel to West Grand Avenue (as measured along the west line of North Rockwell Street); and a public alley next west of and parallel to North Rockwell Street,

to those of an RT4 Residential Two-Flat, Townhouse and Multi-Unit District.

SECTION 2. This ordinance takes effect after its passage and approval.

Reclassification Of Area Shown On Map No. 1-I.
(As Amended)
(Application No. 18582T1)
(Common Address: 345 N. Kedzie Ave.)

[SO2015-8042]

Be It Ordained by the City Council of the City of Chicago:

SECTION 1. Title 17 of the Municipal Code of Chicago, the Chicago Zoning Ordinance, is hereby amended by changing all the current M1-2 Limited Manufacturing/Business Park District symbols and indications as shown on Map Number 1-I in the area bounded by:

a line 77.00 feet north of West Carroll Avenue; the alley next east of North Kedzie Avenue; a line 52.00 feet north of West Carroll Avenue; and North Kedzie Avenue,

to those of a B1-2 Neighborhood Shopping District.

SECTION 2. This ordinance shall be in force and effect from and after its passage and due publication.

[Site Plan; and Building Elevations attached to this ordinance printed on pages 17451 through 17458 of this *Journal*.]

Type 1 Narrative Rezoning Analysis attached to this ordinance reads as follows:

Substitute Narrative.

345 N. Kedzie Ave.

Type 1 Regulations.

Current Zoning:	M1-2 Limited Manufacturing/Business Park District.
Proposed Zoning:	B1-2 Neighborhood Shopping District.
Narrative:	The subject property contains approximately 2,934.25 square feet of land, and is currently improved with a vacant one-story building approximately 14.5 feet in height and containing approximately 1,543.00 square feet and a 630 square foot garage. The applicant proposes to complete an interior remodeling of the existing building for use for an art gallery and workspace or retail or office uses, and retain the one-story detached two-car garage at the rear of the property.
FAR:	0.638
Floor Area:	1,873.00 square feet (existing)
Height:	14.5 feet (existing)
Dwelling Units:	None
Setbacks:	
Kedzie Avenue (west) Setback Line:	None
North Setback Line:	None
East Setback Line:	57.19 feet
South Setback Line:	None
Parking Spaces:	Two
Loading:	None

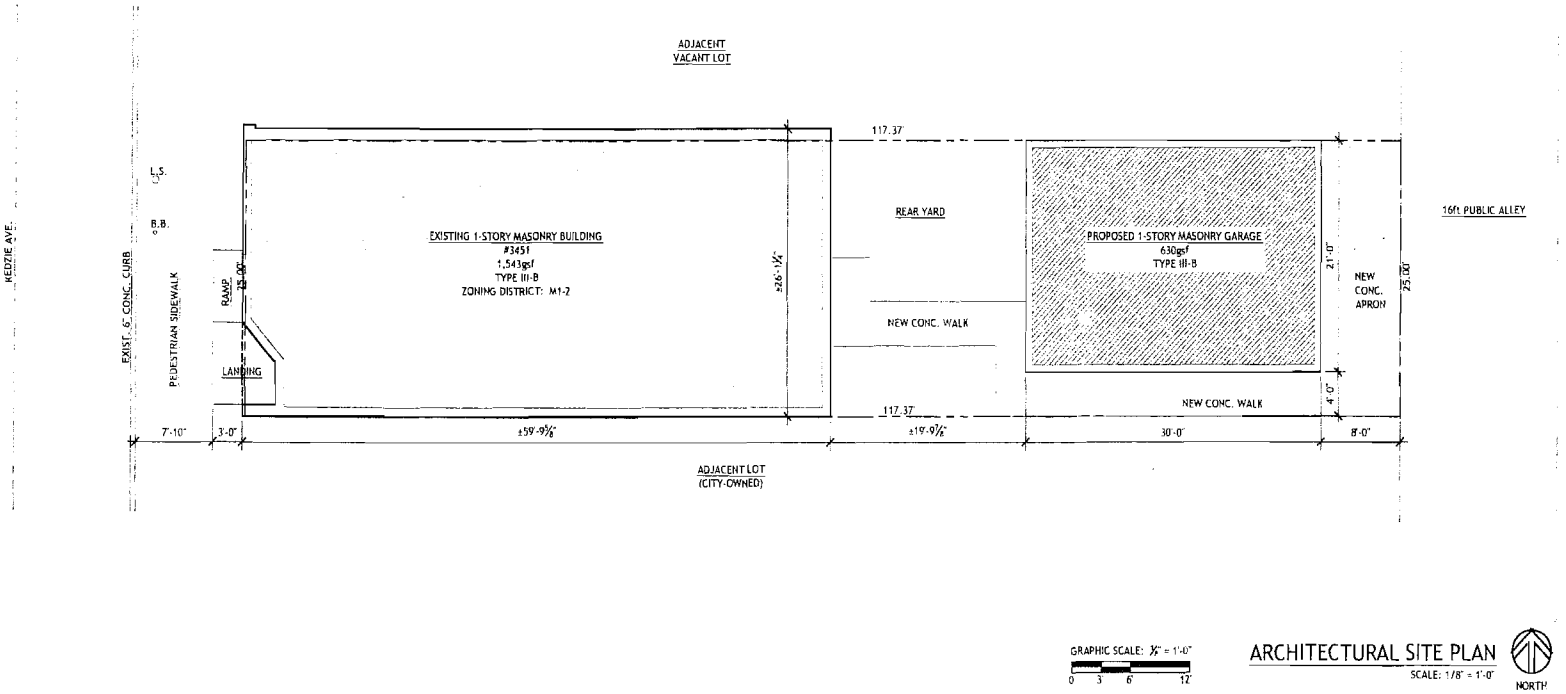

GRAPHIC SCALE: 1/8" = 1'-0"
0 3 6 12

ARCHITECTURAL SITE PLAN
SCALE: 1/8" = 1'-0"
NORTH

Type 1 Drawings
345 North Kedzie Avenue

FINAL FOR PUBLICATIO

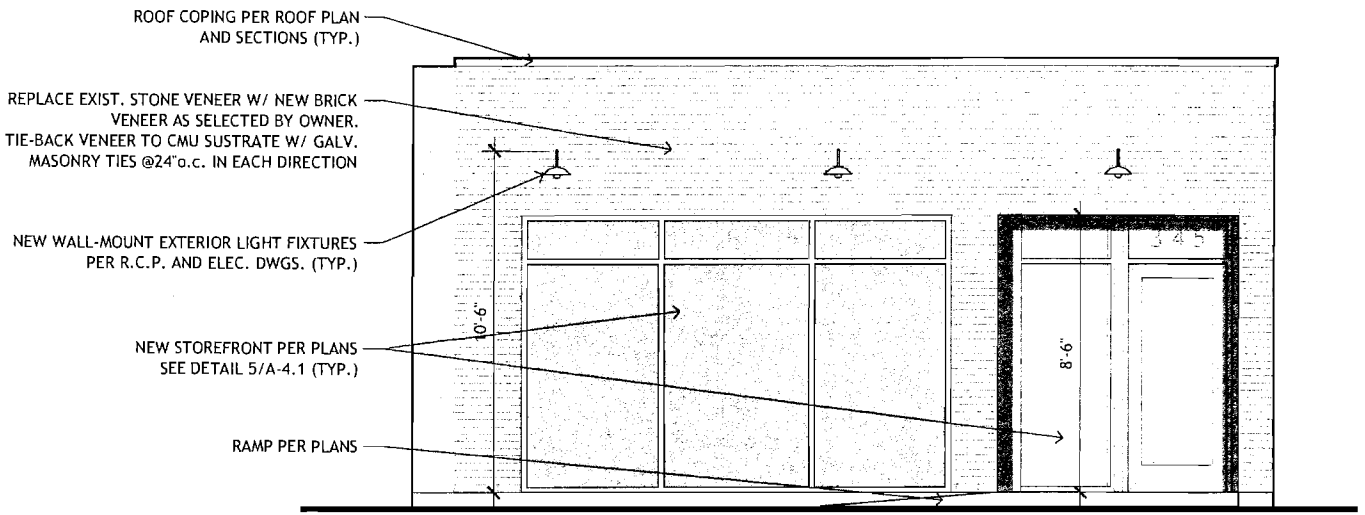

EXTERIOR ELEVATION - STREET-FACING (WEST) (1)

SCALE: 1/4" = 1'-0"

GRAPHIC SCALE: ¼" = 1'-0"

0 1' 3' 6'

ITEM FOR PUBLICATION

Type 1 Drawings
345 North Kedzie Avenue

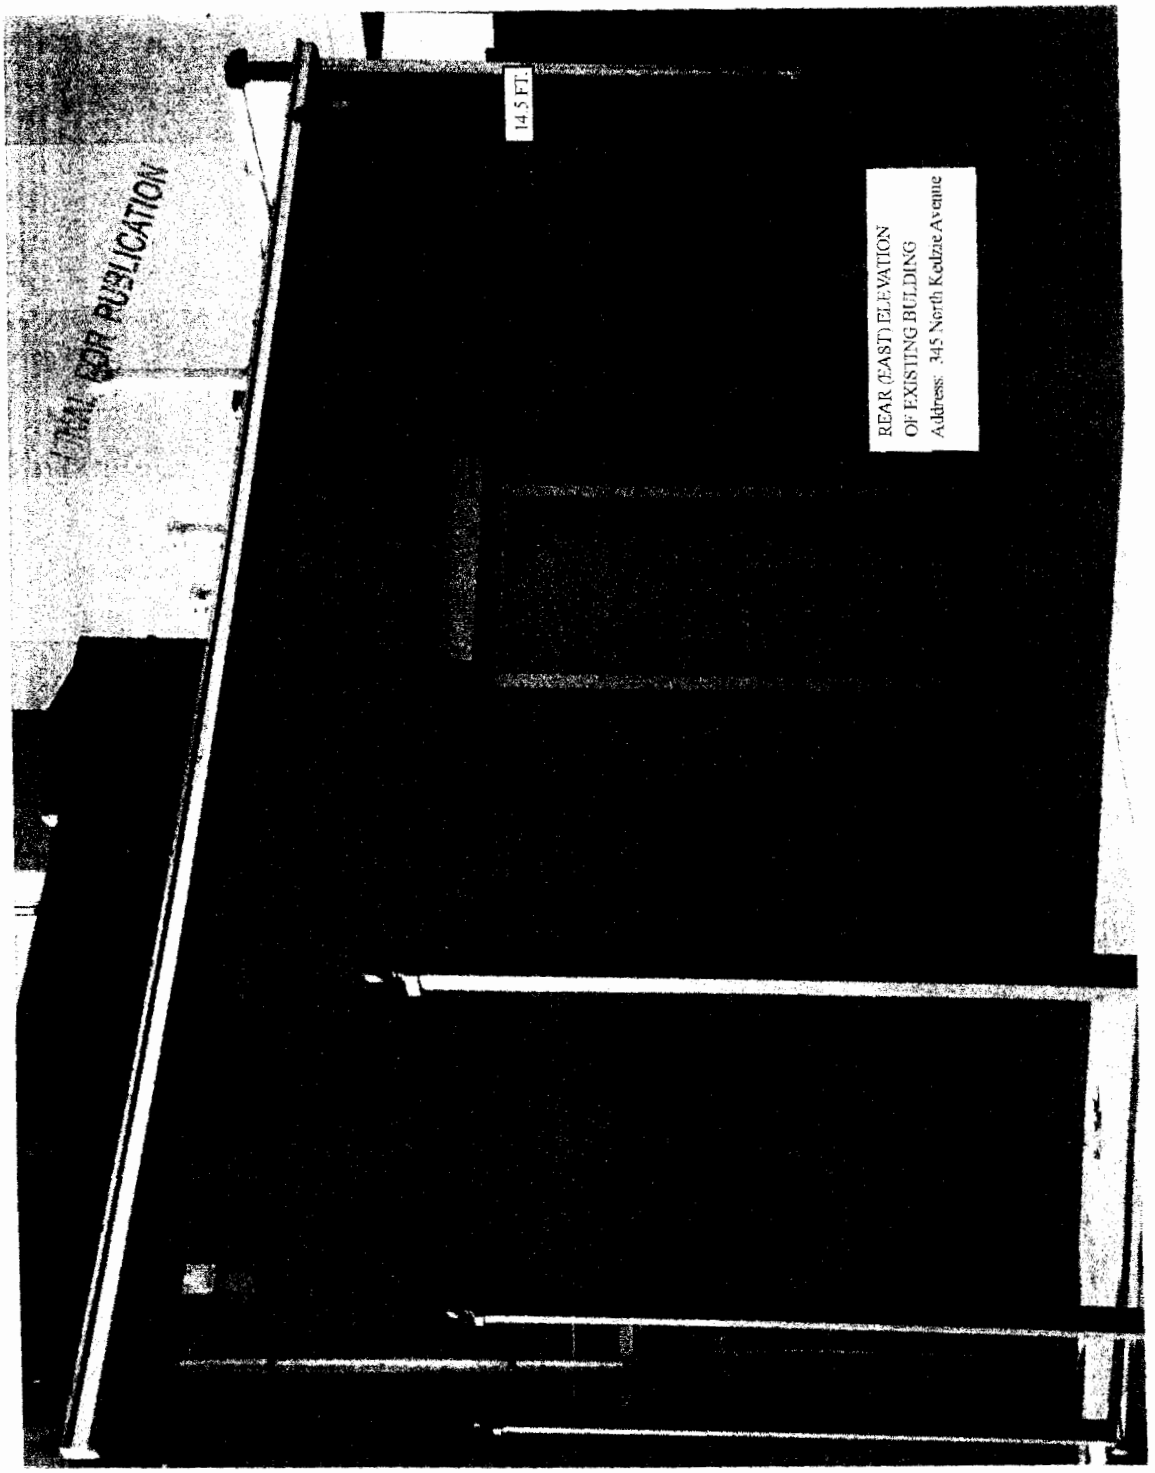
14.5 FT.
REAR (EAST) ELEVATION
OF EXISTING BULDING
Address: 345 North Kedzie Avenue
FINAL FOR PUBLICATION

FINAL FOR PUBLICATION

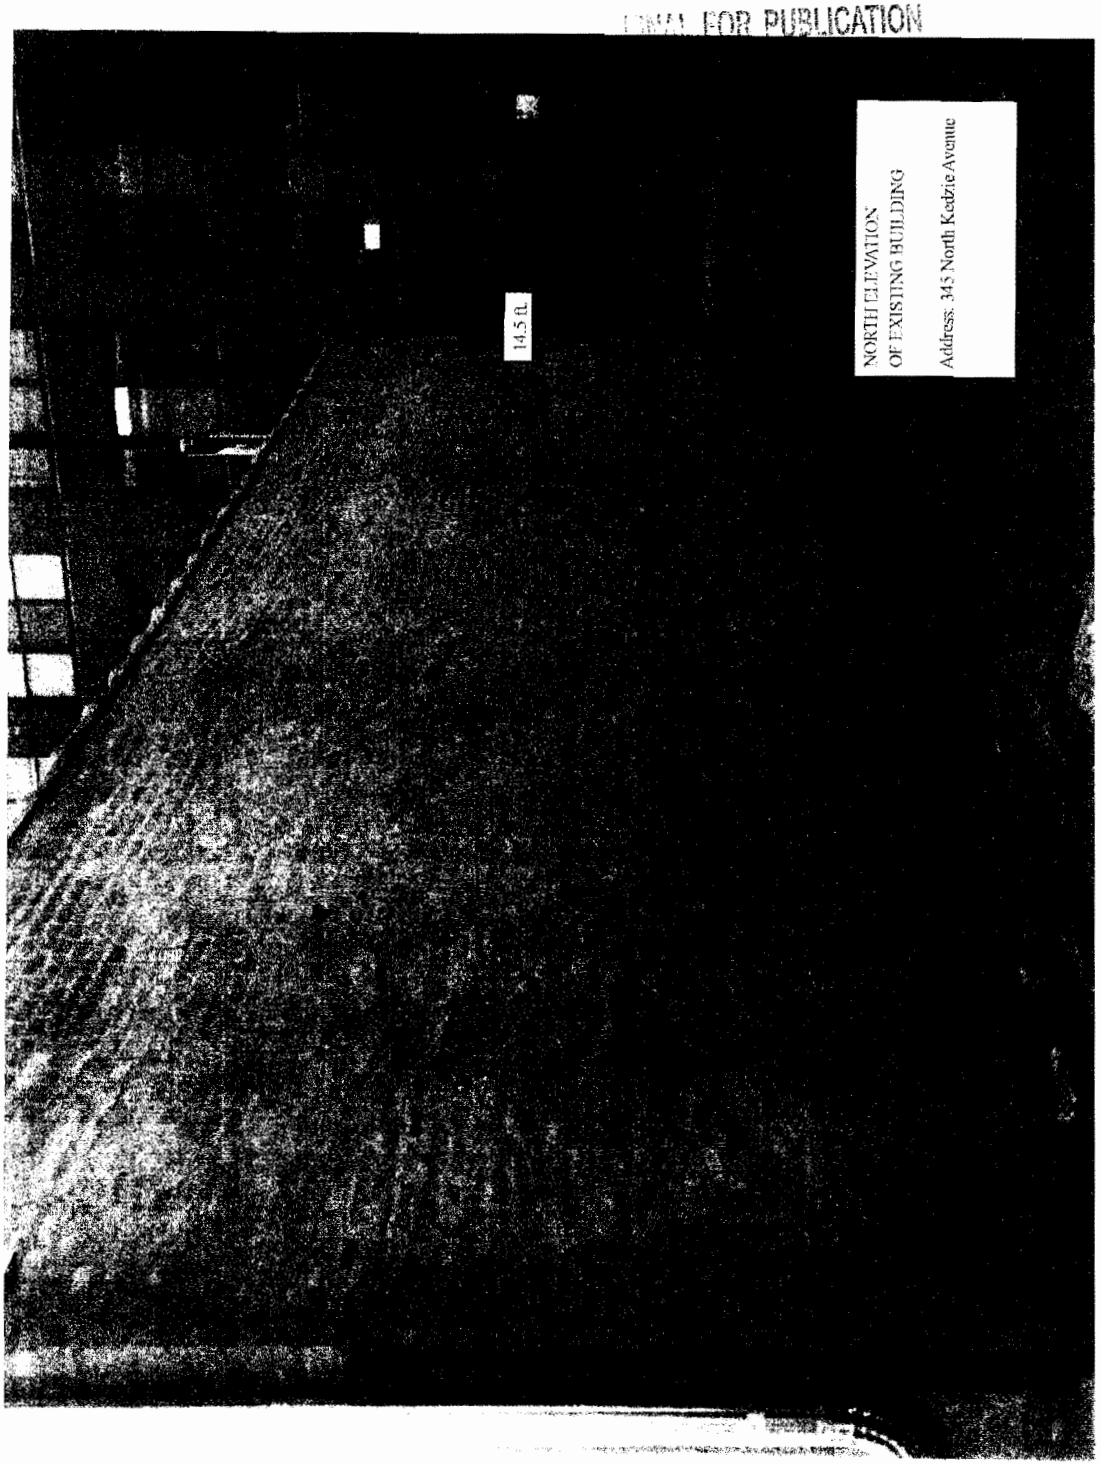

FINAL FOR PUBLICATION

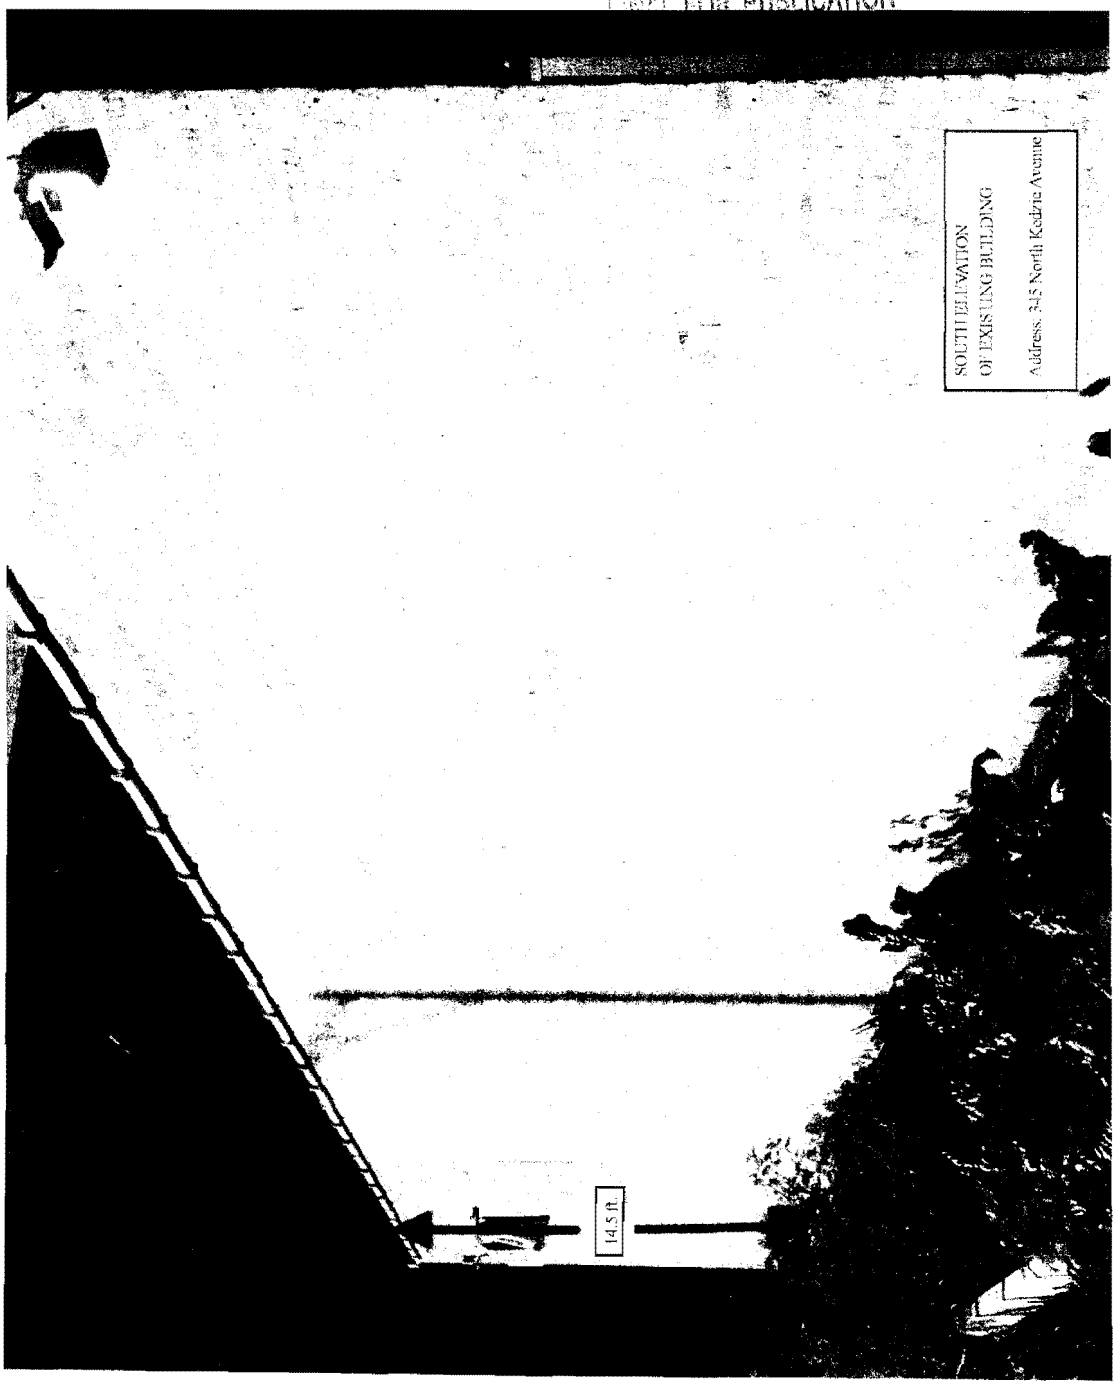

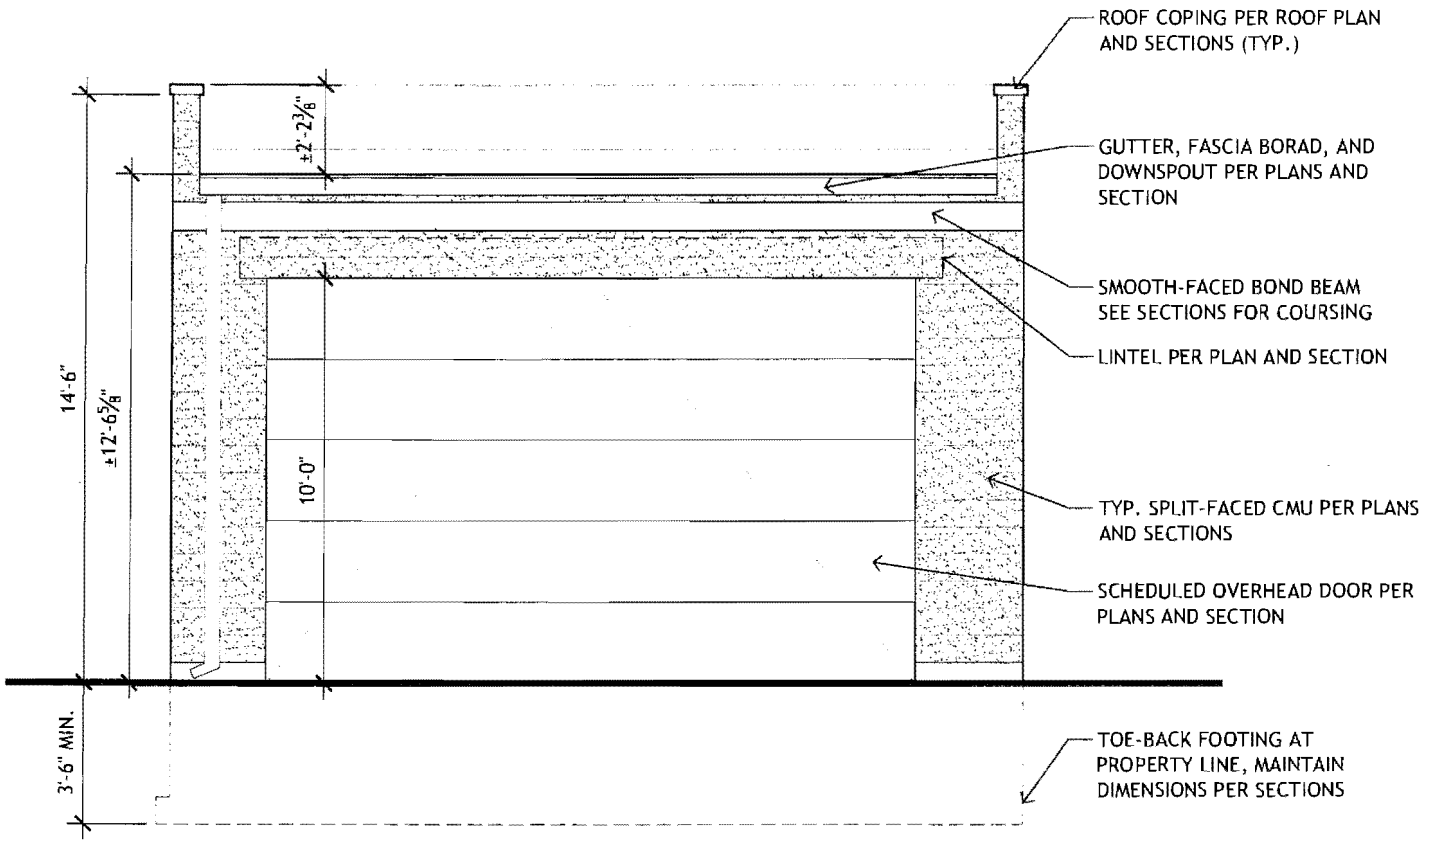

EXTERIOR ELEVATION - GARAGE EAST (REAR WALL) (4)

SCALE: 1/4" = 1'-0"

Type 1 Drawings
345 North Kedzie Avenue

FINAL FOR PUBLICATION

FINAL FOR PUBLICATION

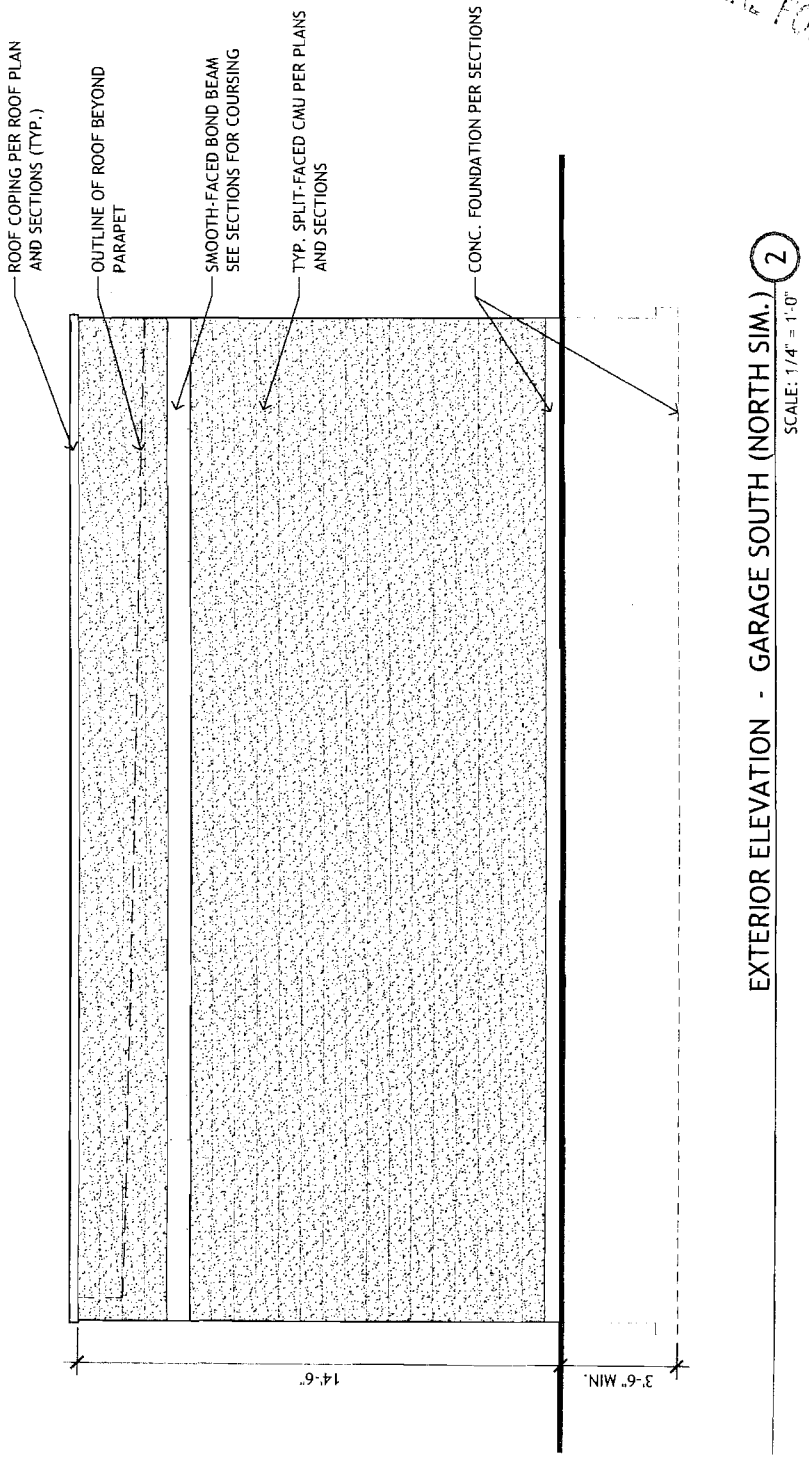

EXTERIOR ELEVATION - GARAGE SOUTH (NORTH SIM.) (2)

SCALE: 1/4" = 1'-0"

Type 1 Drawings
345 North Kedzie Avenue

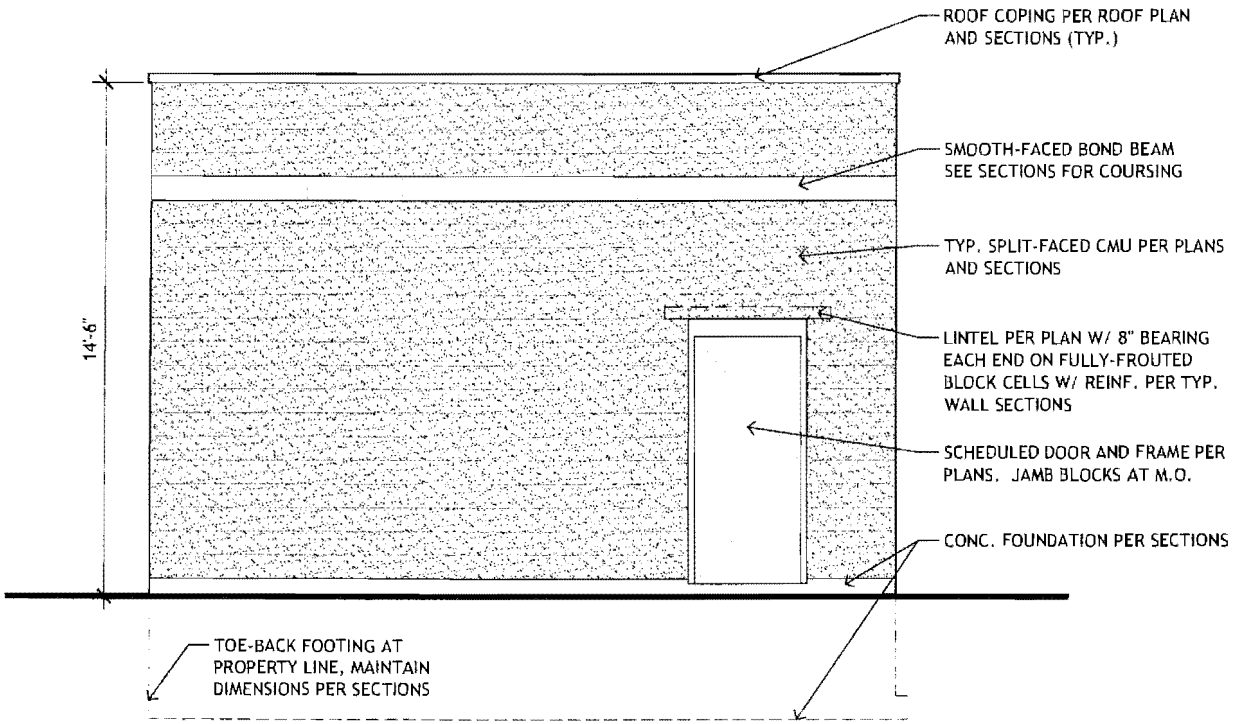

EXTERIOR ELEVATION - GARAGE WEST (FRONT WALL) (3)

SCALE: 1/4" = 1'-0"

Type 1 Drawings
345 North Kedzie Avenue

FOR PUBLICATION

Reclassification Of Area Shown On Map No. 3-G.
(As Amended)
(Application No. 18065T1)
(Common Address: 1531 W. Haddon Ave.)

[SO2014-4196]

Be It Ordained by the City Council of the City of Chicago:

SECTION 1. Title 17 of the Municipal Code of Chicago, the Chicago Zoning Ordinance, is hereby amended by changing all of the RS3 Residential Single-Unit (Detached House) District symbols as shown on Map Number 3-G in the area bounded by:

West Haddon Avenue; a line 220 feet east of and parallel to North Ashland Avenue; the public alley next south of and parallel to West Haddon Avenue; and a line 196 feet east of and parallel to North Ashland Avenue,

to those of an RM5 Residential Multi-Unit Zoning District.

SECTION 2. This ordinance takes effect after its passage and approval.

[Site Plan; Basement, First, Second, Third, Fourth and Roof Deck Floor Plans; and East, West, Front and Rear Building Elevations attached to this ordinance printed on pages 17461 through 17467 of this *Journal.*]

Type 1 Narrative Rezoning Analysis attached to this ordinance reads as follows:

Application No. 18065T1.

Substitute Type 1 Narrative And Plans For 1531 W. Haddon Ave., Chicago.

Project Description:

The subject property is currently improved with a multi-unit residential building. The applicant needs a zoning change to comply with the minimum lot area and the minimum floor

area to build a new four-story, three dwelling unit residential building. The existing building will be demolished.

Zoning Change Requested:	Zoning change from RS3 to RM5
Land Use:	Three dwelling unit residential building
Floor Area Ratio:	
Lot Area:	2,976 square feet
Building Floor Area:	5,814 square feet
Proposed FAR:	1.95
Density:	992 square feet per dwelling unit
Off-Street Parking:	Three spaces
Setbacks:	
East Side Setback:	2 feet, 0 inches
West Side Setback:	3 feet, 0 inches
Front Setback:	7 feet, 8¼ inches
Rear Setback:	37 feet, 3¾ inches
Rear Yard Open Space:	213 square feet
Building Height:	44 feet, 10 inches

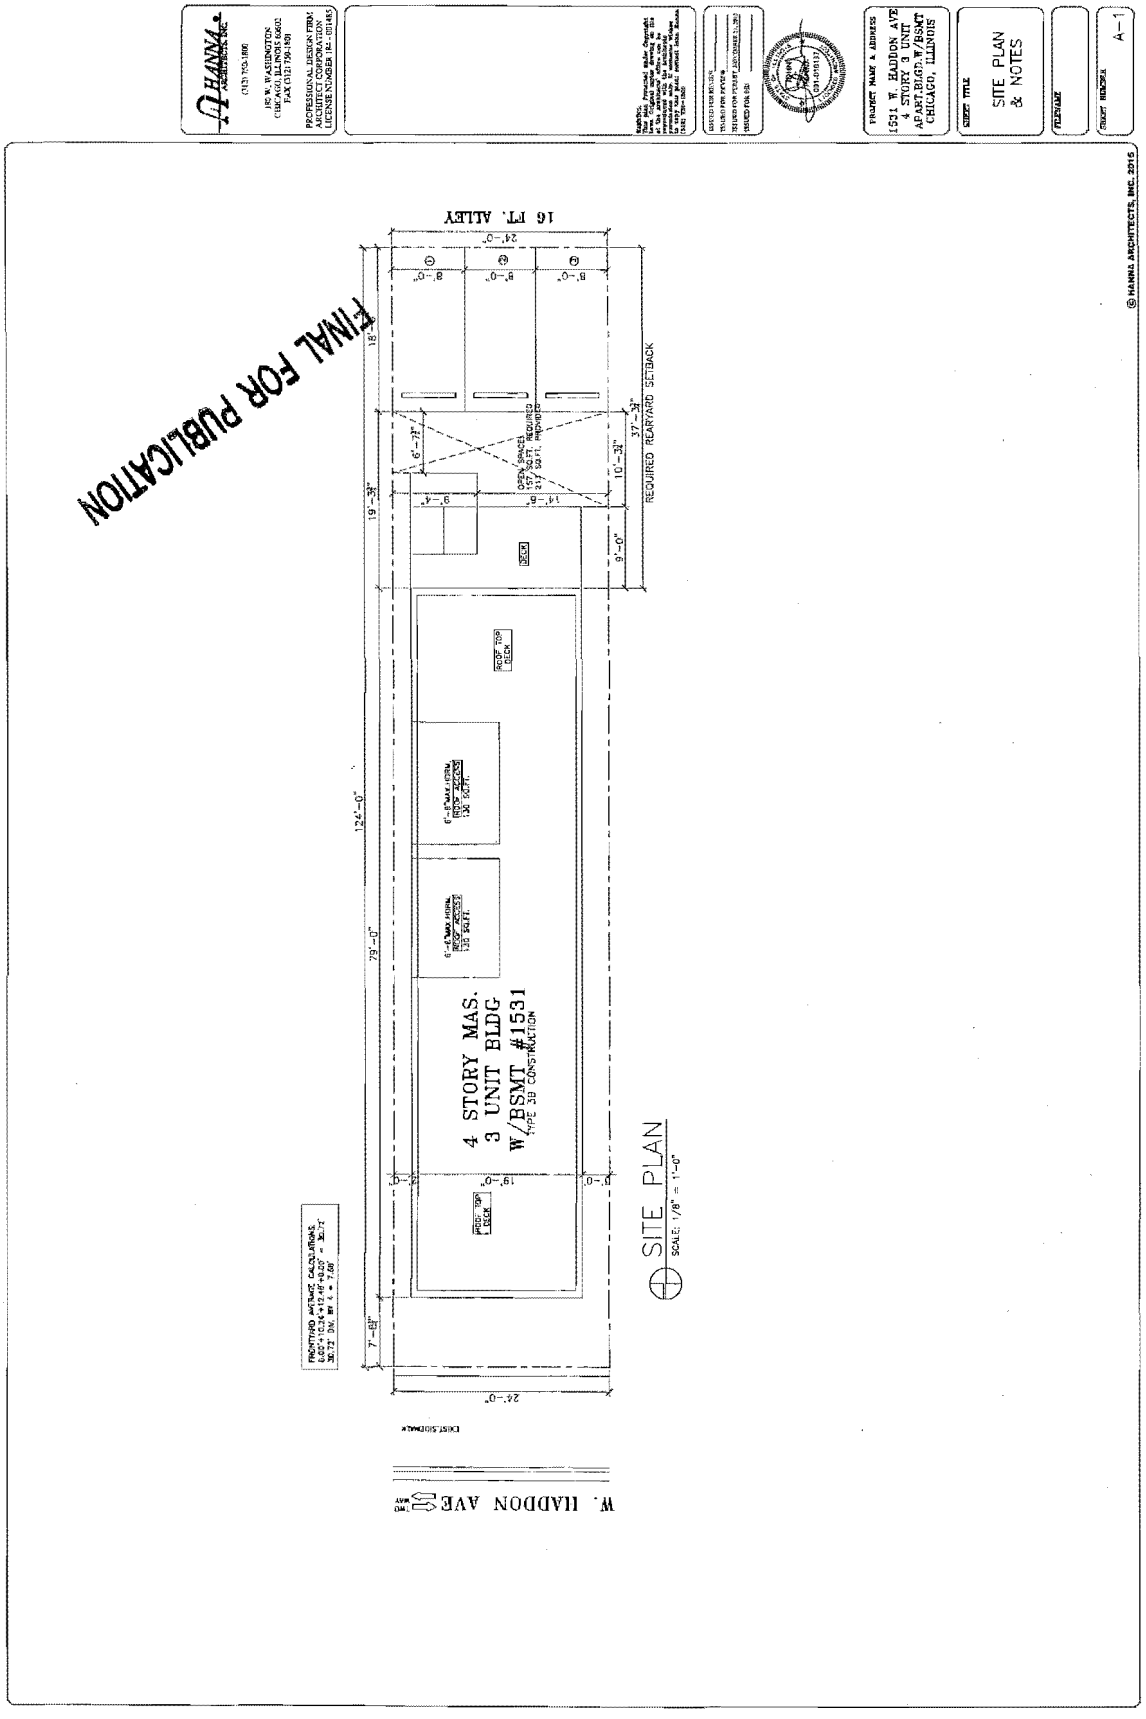
HANNA ARCHITECTS, INC.
(312) 753-1800
315 W. WASHINGTON
CHICAGO, ILLINOIS 60602
FAX (312) 753-1801
PROFESSIONAL DESIGN FIRM
ARCHITECT CORPORATION
LICENSE NUMBER: 184.001845
PROJECT NAME & ADDRESS
1531 W. LADDON AVE
4 STORY 3 UNIT
APARTMENT BUILDING W/BSMT
CHICAGO, ILLINOIS
SHEET TITLE
SITE PLAN
& NOTES
PREPARED
SHEET NUMBER
A-1
FINAL FOR PUBLICATION
16 FT. ALLEY
24'-0"
8'-0"
8'-0"
8'-0"
18'
6'-3"
OPEN SPACE
157 SQ FT. REQUIRED
214 SQ FT. PROVIDED
19'-3"
14'-6"
10'-3"
37'-3"
REQUIRED REARYARD SETBACK
9'-0"
DECK
ROOF TOP DECK
6'-4" MAX. HEIGHT
ENCLOSURES
100 SQ.FT.
124'-0"
79'-0"
4 STORY MAS.
3 UNIT BLDG
W/BSMT #1531
TYPE 3B CONSTRUCTION
ROOF TOP DECK
7'-6"
24'-0"
EAST SIDEWALK
W. LADDON AVE
SITE PLAN
SCALE: 1/8" = 1'-0"
© HANNA ARCHITECTS, INC., 2015

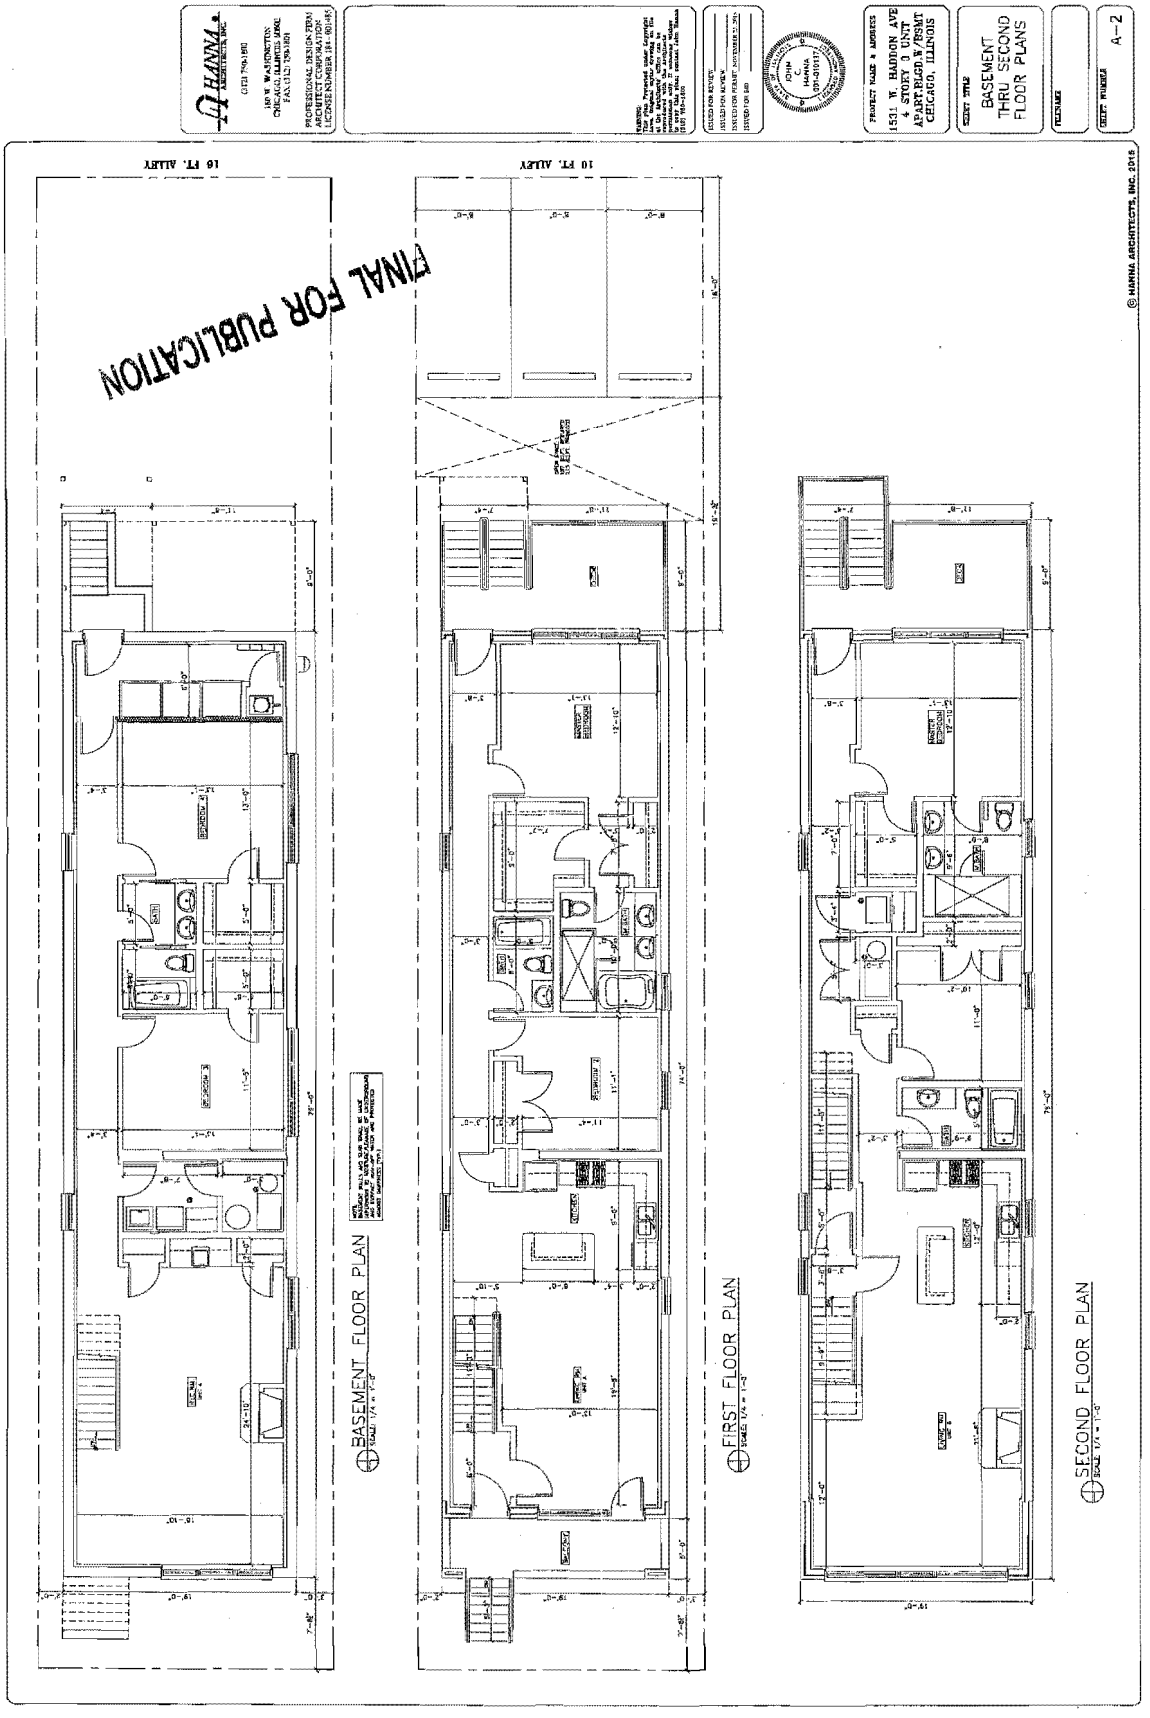
HANNA ARCHITECTS, INC.
PROFESSIONAL DESIGN FIRM
ARCHITECT CORPORATION
PROJECT NAME & ADDRESS
1511 W. HADDON AVE
4 STORY 3 UNIT
ARCHITECTURAL PERMIT
CHICAGO, ILLINOIS
SHEET TITLE
BASEMENT
THRU SECOND
FLOOR PLANS
A-2
FINAL FOR PUBLICATION
16 FT. ALLEY
10 FT. ALLEY
BASEMENT FLOOR PLAN
FIRST FLOOR PLAN
SECOND FLOOR PLAN
© HANNA ARCHITECTS, INC. 2015

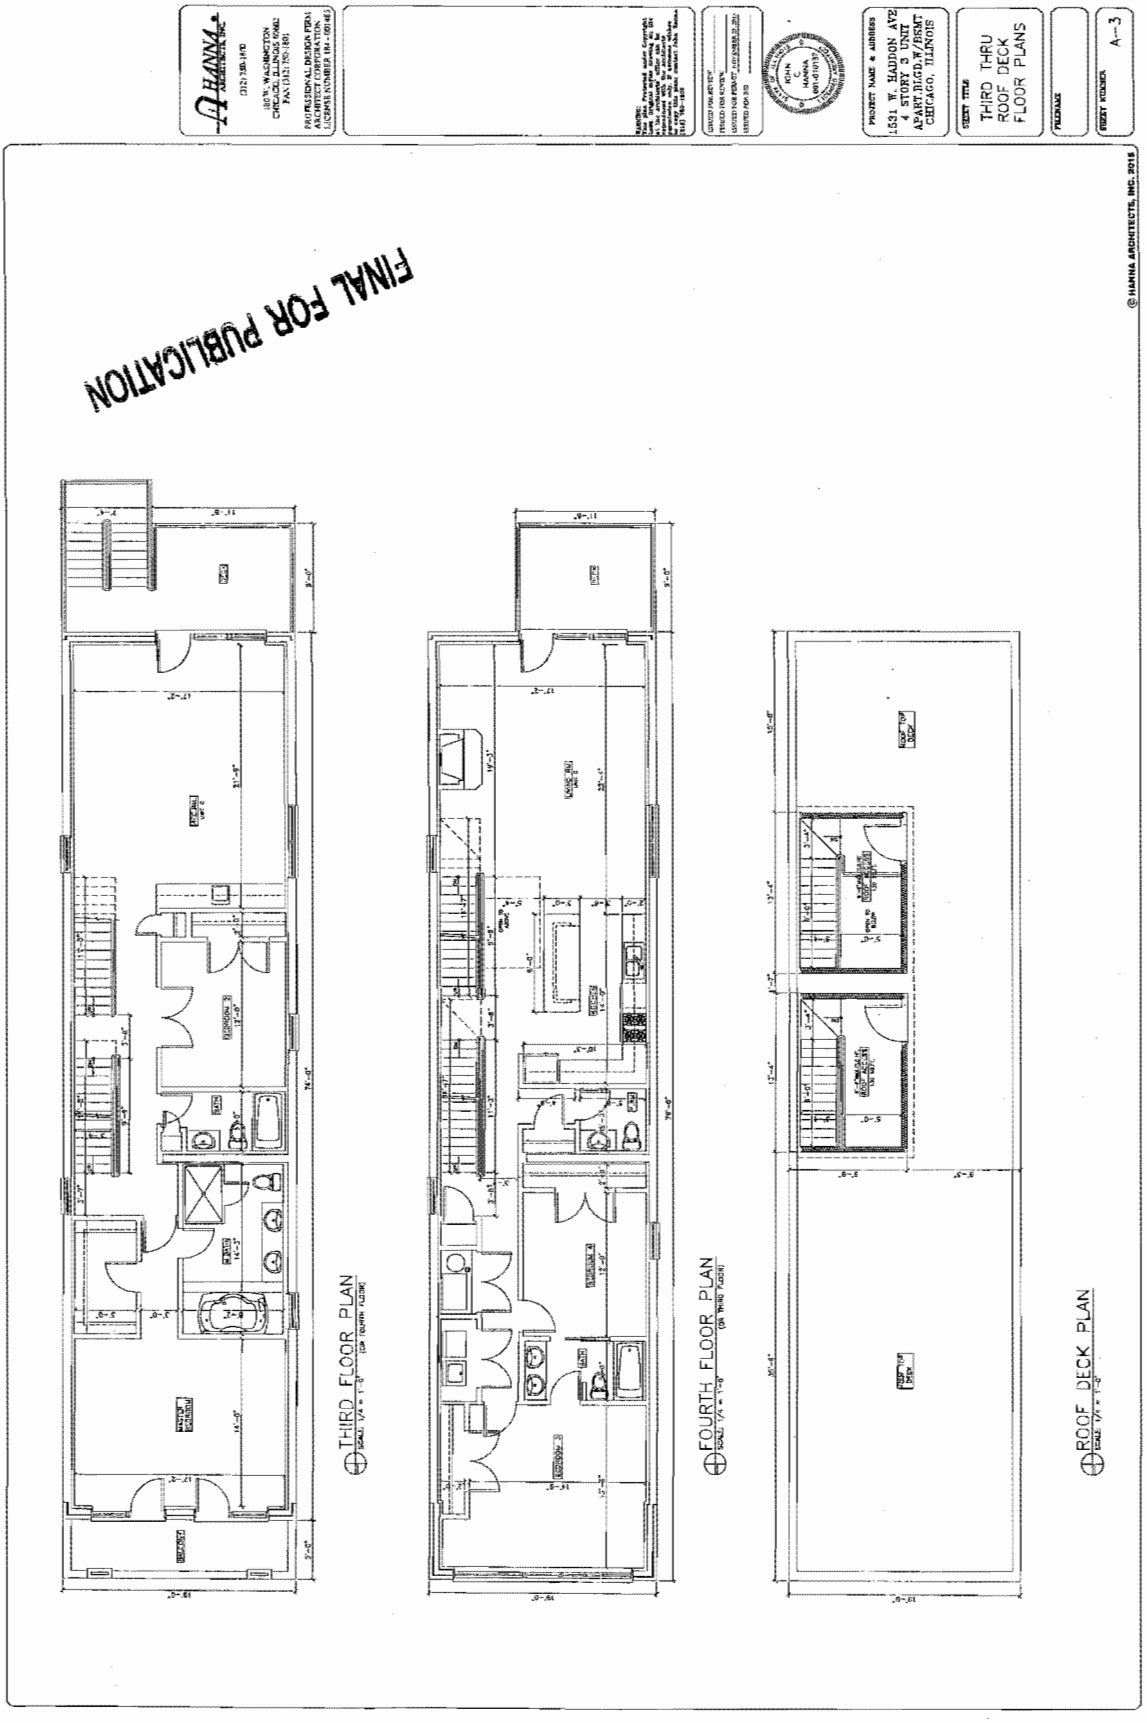
HANNA ARCHITECTS, INC.
180 N. WASHINGTON
CHICAGO, ILLINOIS 60602
TEL (312) 782-1818
FAX (312) 782-1881
PROFESSIONAL DESIGN FIRM
ARCHITECT CORPORATION
(LICENSE NUMBER 184.001445)
PROJECT NAME & ADDRESS
1531 W. MADDON AVE
4 STORY 3 UNIT
APART.BLDG.W/BSMT
CHICAGO, ILLINOIS
SHEET TITLE
THIRD THRU
ROOF DECK
FLOOR PLANS
SHEET NUMBER
A-3
FINAL FOR PUBLICATION
© HANNA ARCHITECTS, INC. 2015
THIRD FLOOR PLAN
SCALE: 1/4" = 1'-0"
FOURTH FLOOR PLAN
SCALE: 1/4" = 1'-0"
ROOF DECK PLAN
SCALE: 1/4" = 1'-0"

HANNA ARCHITECTS, INC.
PROFESSIONAL DESIGN FIRM
ARCHITECT CORPORATION
LICENSE NUMBER 184-001485

180 W. WASHINGTON AVE.
CHICAGO, ILLINOIS 60602
Phone: 312-750-1800
Fax: 312-750-1801
email: hannaarchitects@sbcglobal.net
© HANNA ARCHITECTS, INC. 2015

FINAL FOR PUBLICATION

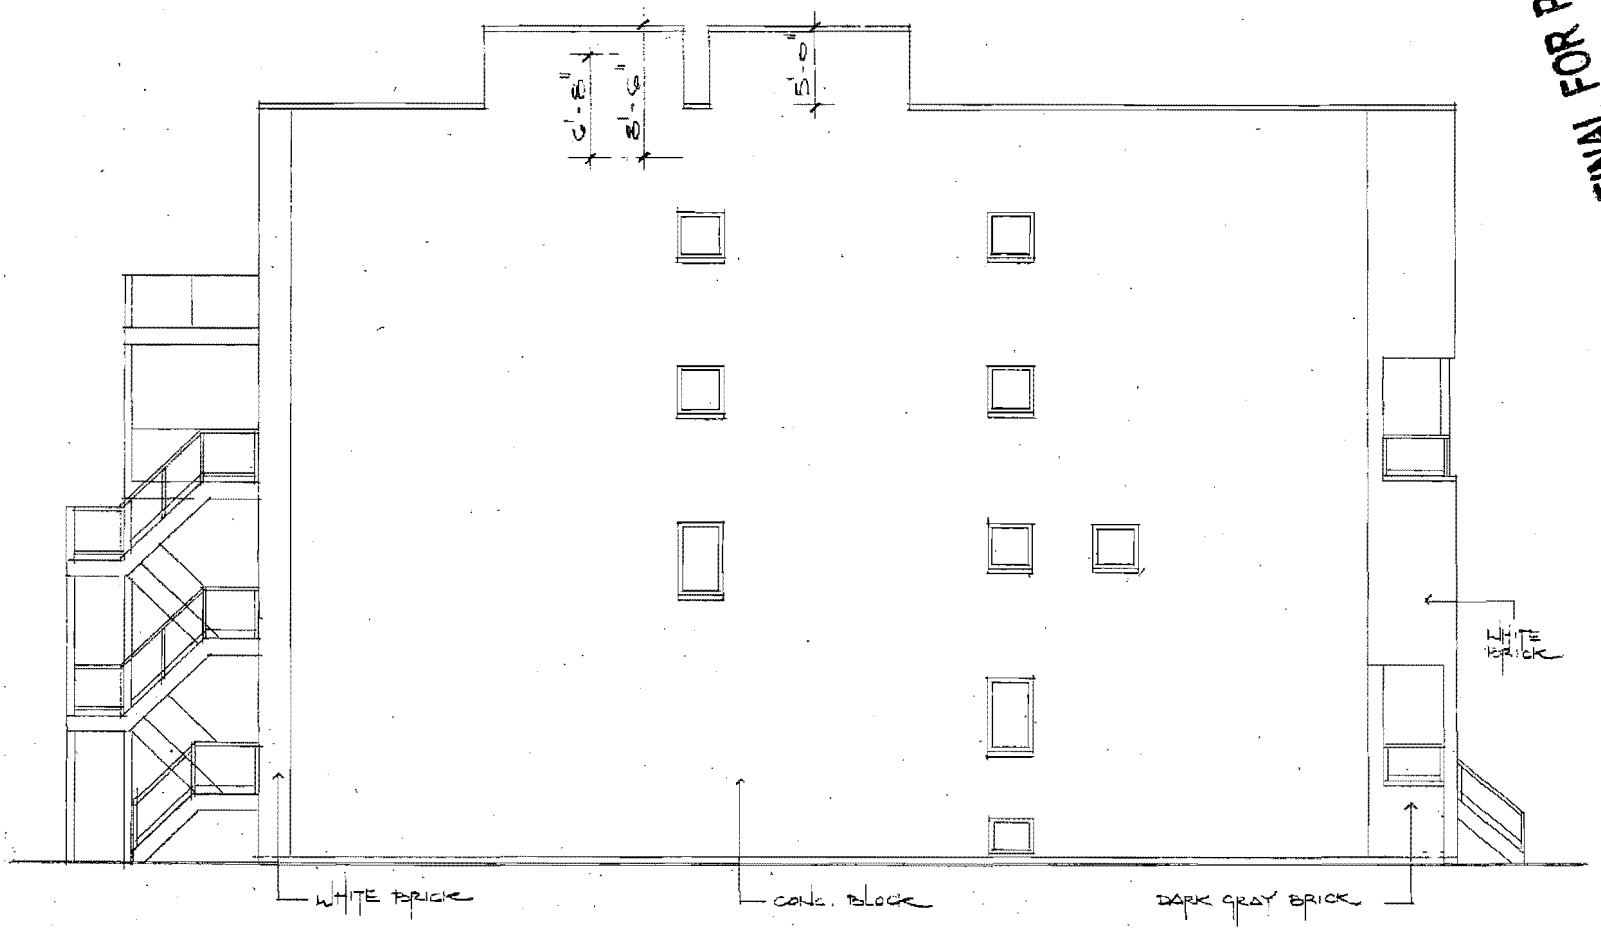

EAST ELEVATION
1/8" = 1'-0"

HANNA ARCHITECTS, INC.
PROFESSIONAL DESIGN FIRM
ARCHITECT CORPORATION
LICENSE NUMBER 184-001485

180 W. WASHINGTON AVE.
CHICAGO, ILLINOIS 60602
Phone: 312-750-1800
Fax: 312-750-1801
email: hannaarchitects@sbcglobal.net

© HANNA ARCHITECTS, INC. 2015

FINAL FOR PUBLICATION

WEST ELEVATION
1/8" = 1'-0"

FINAL FOR PUBLICATION

HANNA ARCHITECTS, INC.
PROFESSIONAL DESIGN FIRM
ARCHITECT CORPORATION
LICENSE NUMBER 184-001485

180 W. WASHINGTON AVE.
CHICAGO, ILLINOIS 60602
Phone: 312-750-1800
Fax: 312-750-1801
email: hannaarchitects@sbcglobal.net
© HANNA ARCHITECTS, INC. 2015

FRONT ELEVATION
1/8"=1'-0"

FINAL FOR PUBLICATION

HANNA ARCHITECTS, INC.
PROFESSIONAL DESIGN FIRM
ARCHITECT CORPORATION
LICENSE NUMBER 184-001485

180 W. WASHINGTON AVE.
CHICAGO, ILLINOIS 60602
Phone: 312-750-1800
Fax: 312-750-1801
email: hannaarchitects@sbcglobal.net
© HANNA ARCHITECTS, INC. 2015

REAR ELEVATION
1/8"=1'-0"

Reclassification Of Area Shown On Map No. 3-H.
(Application No. 18570T1)
(Common Address: 1056 -- 1100 N. Ashland Ave.)

[O2015-8030]

Be It Ordained by the City Council of the City of Chicago:

SECTION 1. Title 17 of the Municipal Code of Chicago, the Chicago Zoning Ordinance, is hereby amended by changing all of the B1-2 Neighborhood Shopping District symbols and indications as shown on Map Number 3-H in an area bounded by:

a line 100 feet north of and parallel to West Cortez Street; the alley next west of and parallel to North Ashland Avenue; a line 190.44 feet north of and parallel to West Cortez Street; and North Ashland Avenue,

to those of a B2-3 Neighborhood Mixed-Use District.

SECTION 2. This ordinance shall be in force and effect from and after its passage and due publication.

[Site Plan; First, Second, Third, Fourth, Fifth and Roof Floor Plans; and North, South, front; and West Rear Building Elevations attached to this ordinance printed on pages 17470 through 17479 of this *Journal*.]

Type 1 Narrative Rezoning Analysis attached to this ordinance reads as follows:

Narrative For 1056 -- 1100 N. Ashland Ave.

B1-2 To B2-3

To demolish the existing building but preserve the facade to be used for a new five-story, 34 residential dwelling unit building with eight parking spaces. The height of the building will be 55 feet, 8 inches. This will be a transit oriented development building.

	B2-3
FAR	3.35
Lot Area:	10,074 square feet
Lot Area per Unit:	(30) residential dwelling units at 300 square feet per unit + (4) efficiency units at 200 square feet per unit
Building Area:	33,747 square feet
Number of Units:	34
Building Height:	55 feet, 8 inches
Front Setback:	0 feet, 0 inches
Rear Setback:	14 feet, ¾ inches*
North Side Setback:	2 feet, 2⅝ inches
South Side Setback:	2 feet, 2⅝ inches
Parking:	seven standard parking spaces and one handicapped parking space for a total of eight parking spaces with no loading berth.*

* Will obtain necessary variations.

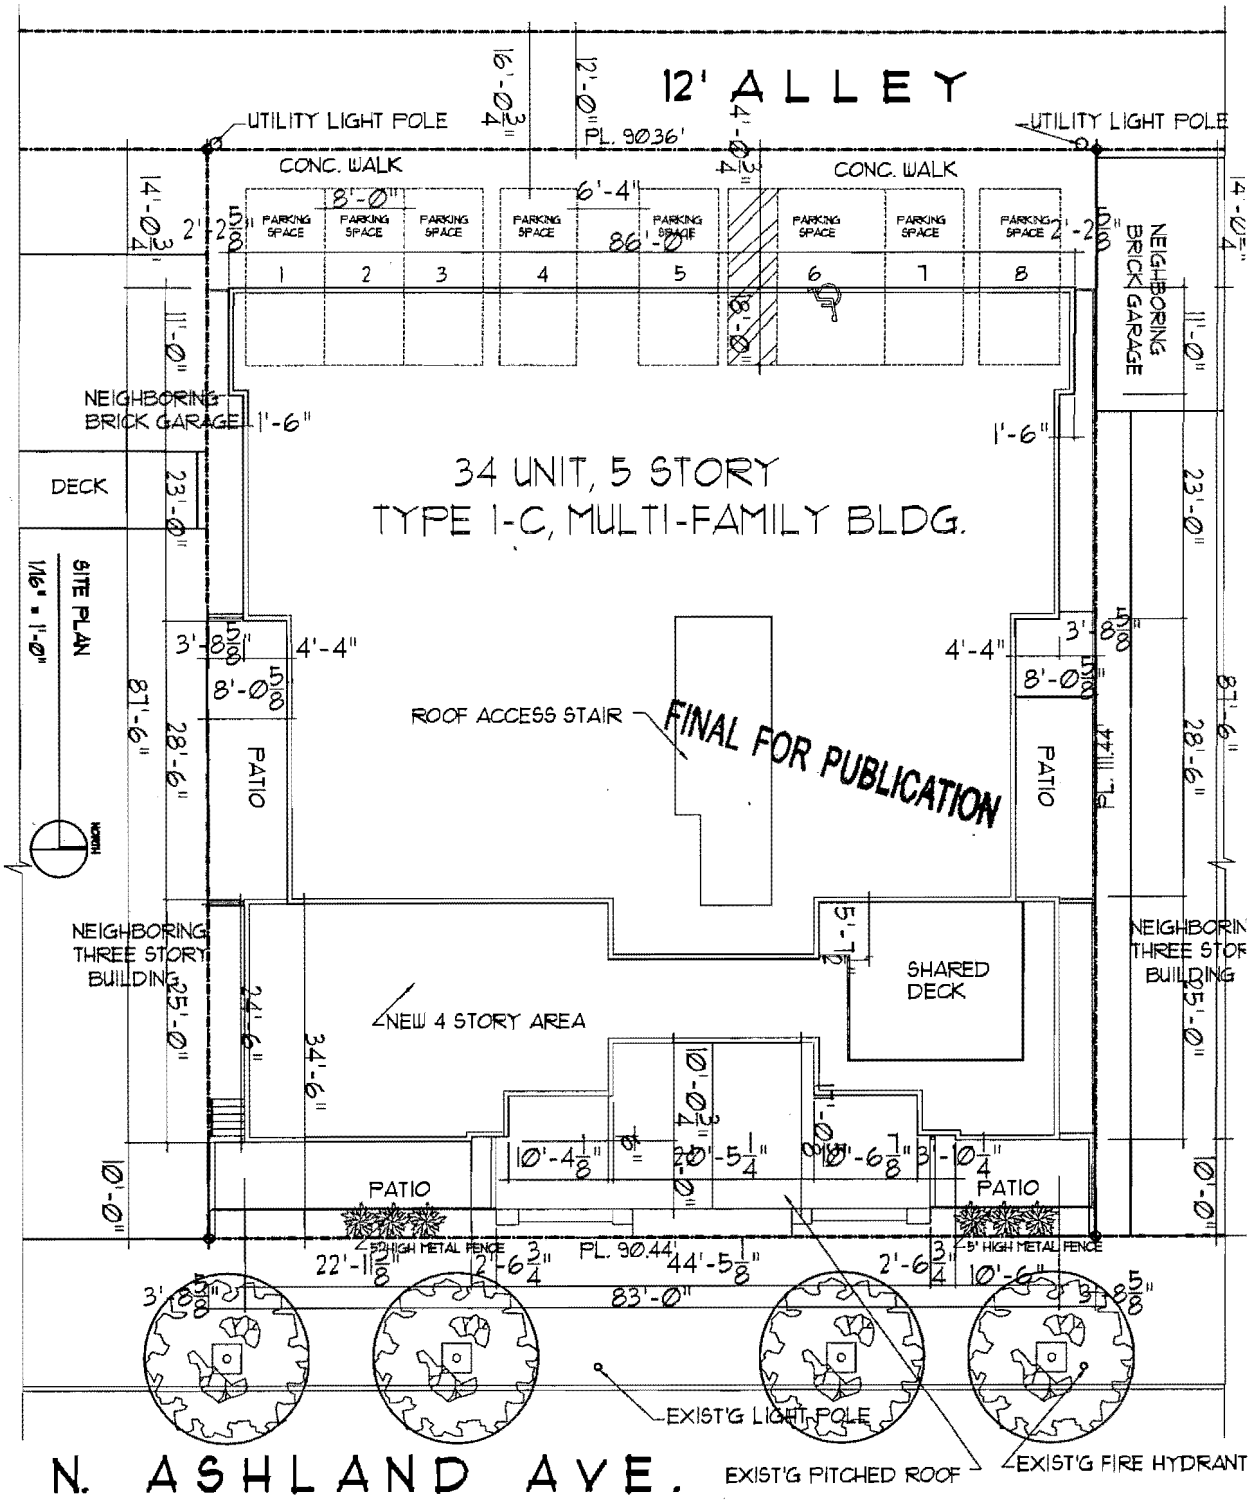
12' ALLEY
UTILITY LIGHT POLE
UTILITY LIGHT POLE
CONC. WALK
CONC. WALK
PL. 90.36'
NEIGHBORING BRICK GARAGE
NEIGHBORING BRICK GARAGE
DECK
34 UNIT, 5 STORY
TYPE I-C, MULTI-FAMILY BLDG.
SITE PLAN
1/16" = 1'-0"
NORTH
ROOF ACCESS STAIR
FINAL FOR PUBLICATION
PATIO
PATIO
NEIGHBORING THREE STORY BUILDING
NEIGHBORING THREE STORY BUILDING
SHARED DECK
NEW 4 STORY AREA
PATIO
PATIO
5' HIGH METAL FENCE
5' HIGH METAL FENCE
PL. 90.44'
83'-0"
EXIST'G LIGHT POLE
EXIST'G PITCHED ROOF
EXIST'G FIRE HYDRANT
N. ASHLAND AVE.

FINAL FOR PUBLICATION

EAST VILLAGE LOFTS

1056-1100 N. ASHLAND AVE.

FIRST FLOOR PLAN

milbury architects, ltd.

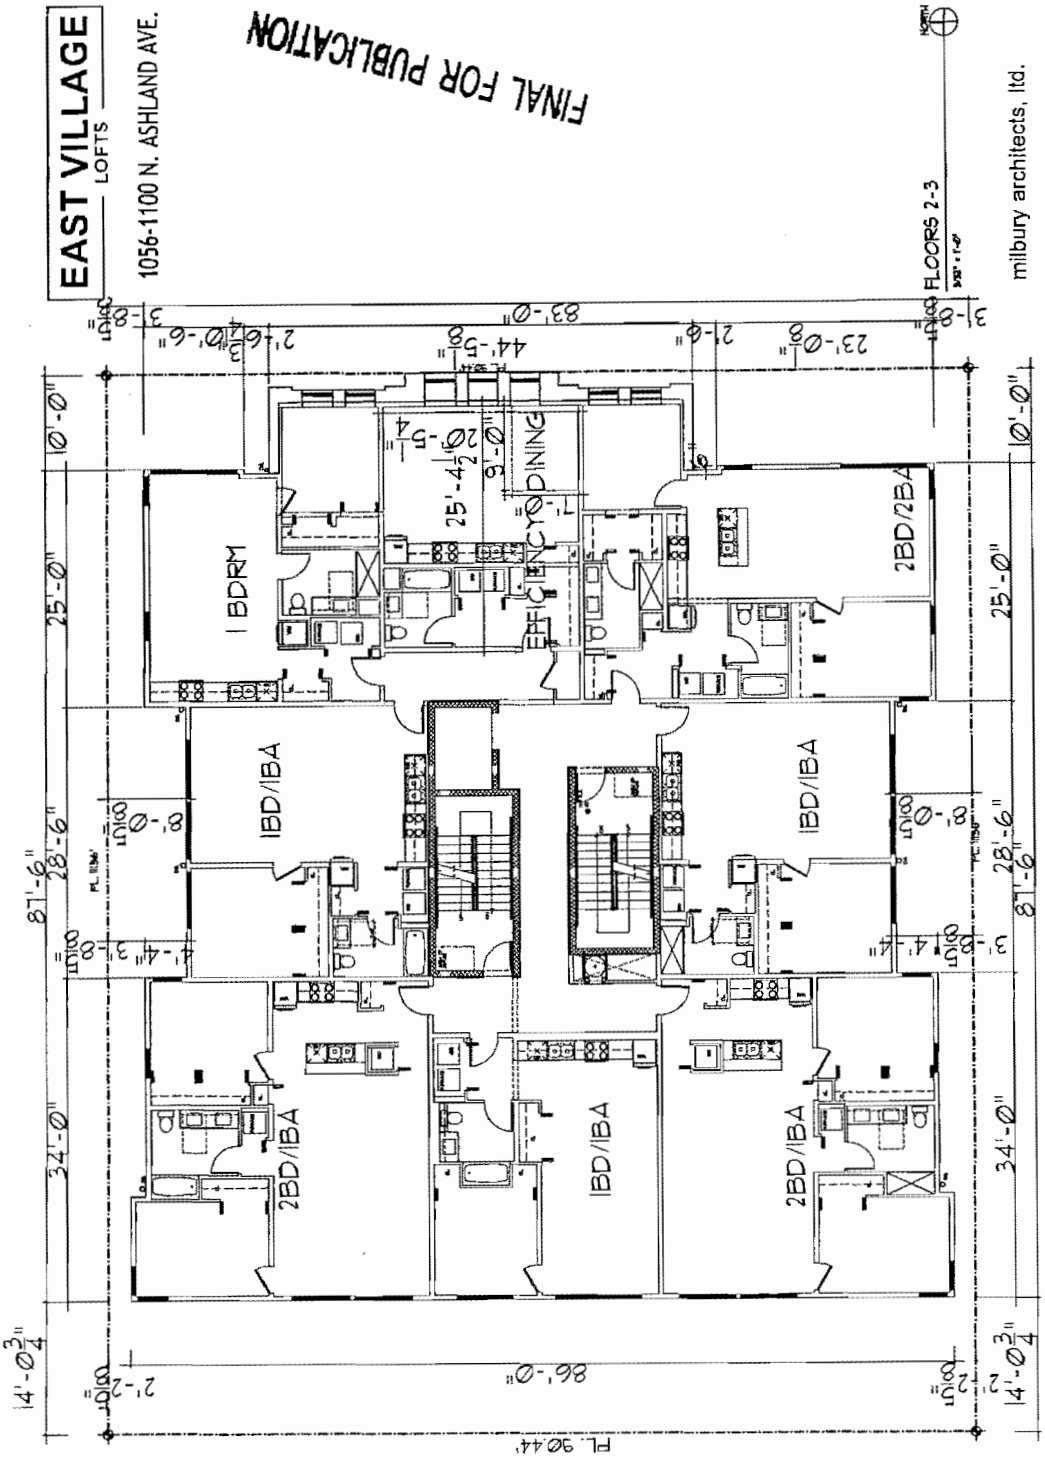
EAST VILLAGE
LOFTS
1056-1100 N. ASHLAND AVE.
FINAL FOR PUBLICATION
FLOORS 2-3
milbury architects, ltd.
1 BDRM
EFFICIENCY
DINING
2BD/2BA
1BD/1BA
2BD/1BA
83'-0"
44'-5 3/8"
23'-0"
25'-4 1/2"
20'-5 1/4"
25'-0"
28'-6"
87'-6"
34'-0"
86'-0"
90.44'

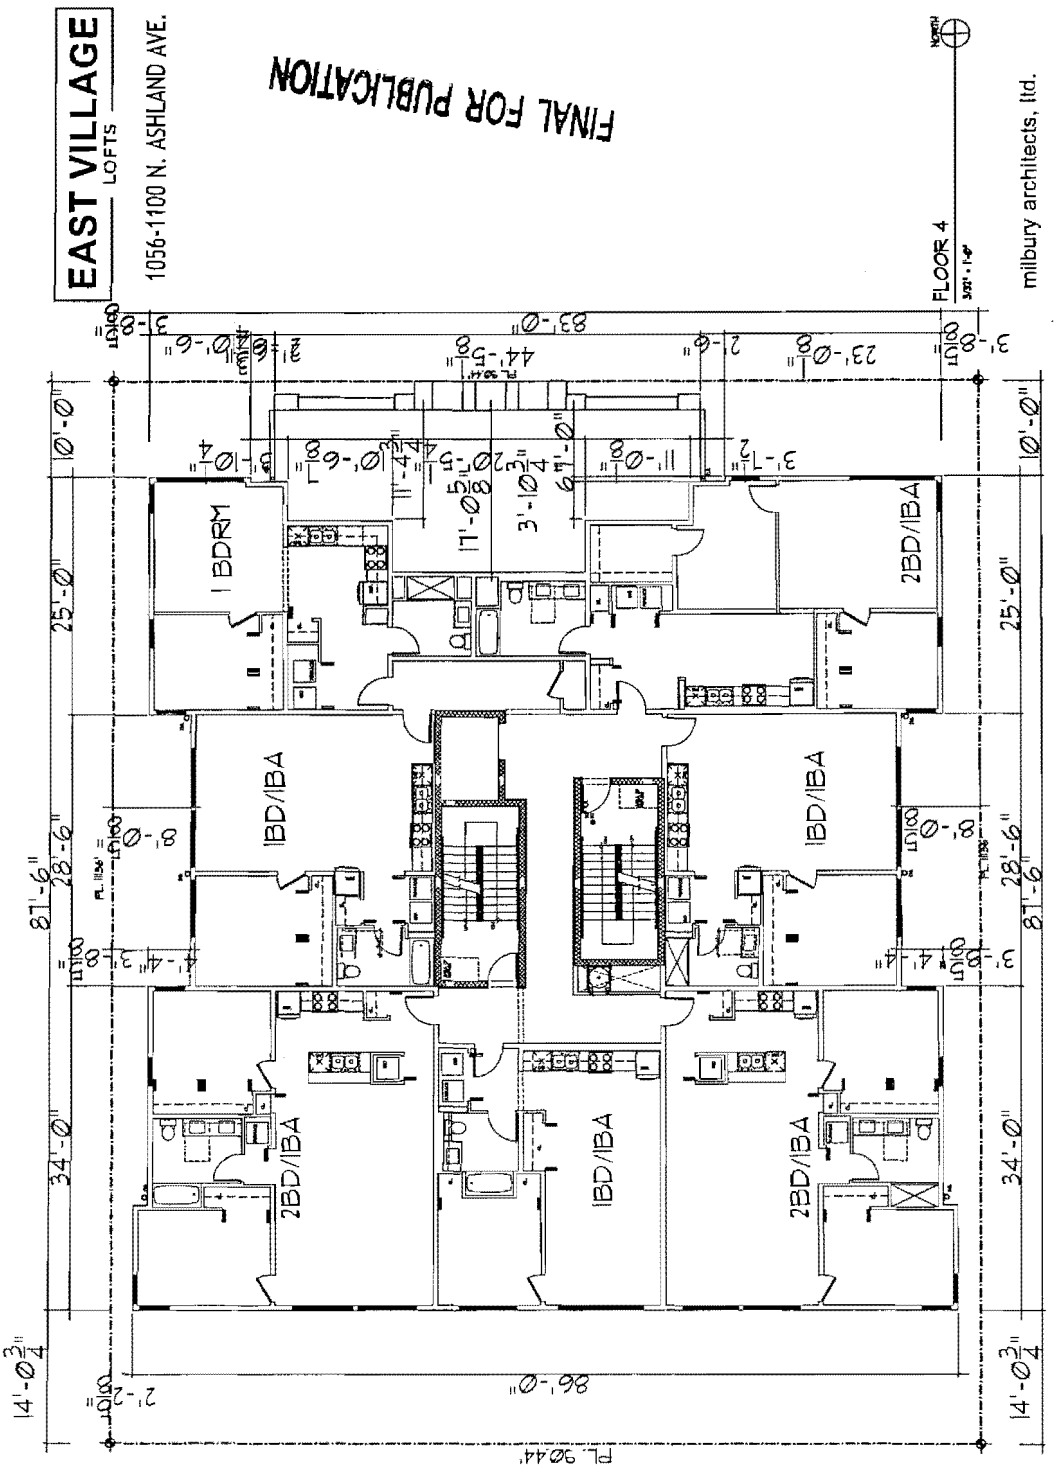
EAST VILLAGE
LOFTS
1056-1100 N. ASHLAND AVE.
FINAL FOR PUBLICATION
FLOOR 4
milbury architects, ltd.
1 BDRM
2BD/1BA
1BD/1BA
1BD/1BA
2BD/1BA
1BD/1BA
2BD/1BA
83'-0"
44'-5 3/8"
23'-0"
25'-0"
28'-6"
34'-0"
86'-0"
PL. 90.44'

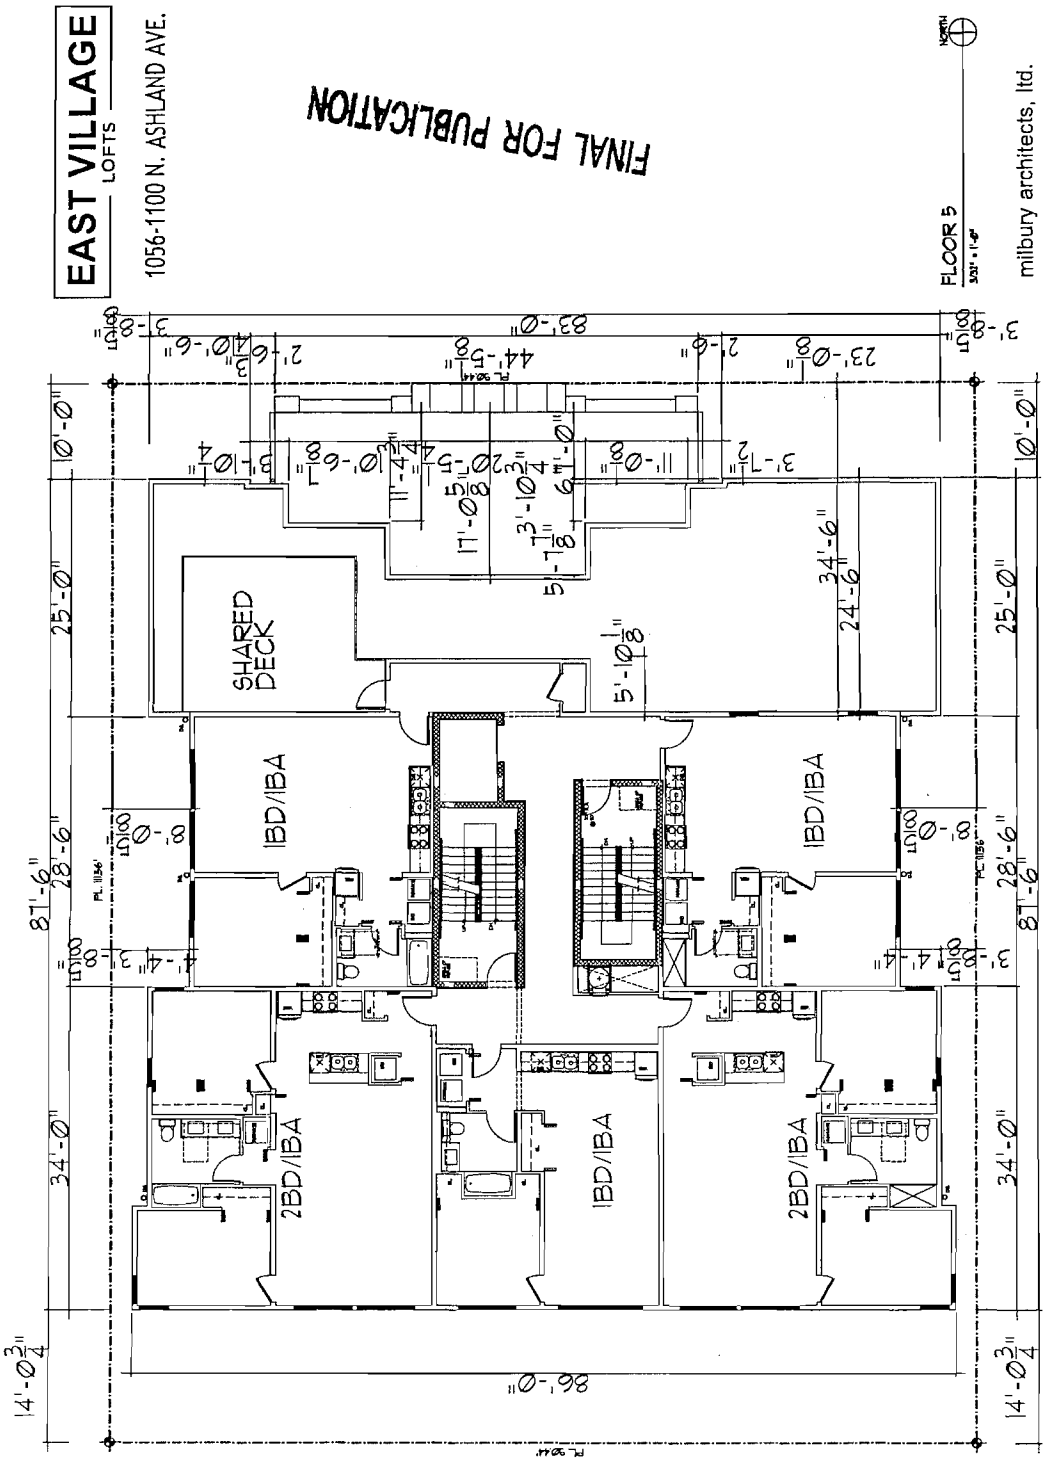
EAST VILLAGE
LOFTS
1056-1100 N. ASHLAND AVE.
FINAL FOR PUBLICATION
FLOOR 5
milbury architects, ltd.
SHARED DECK
1BD/1BA
2BD/1BA
83'-0"
86'-0"
25'-0"
34'-0"
28'-6"
87'-6"
14'-0 3/4"

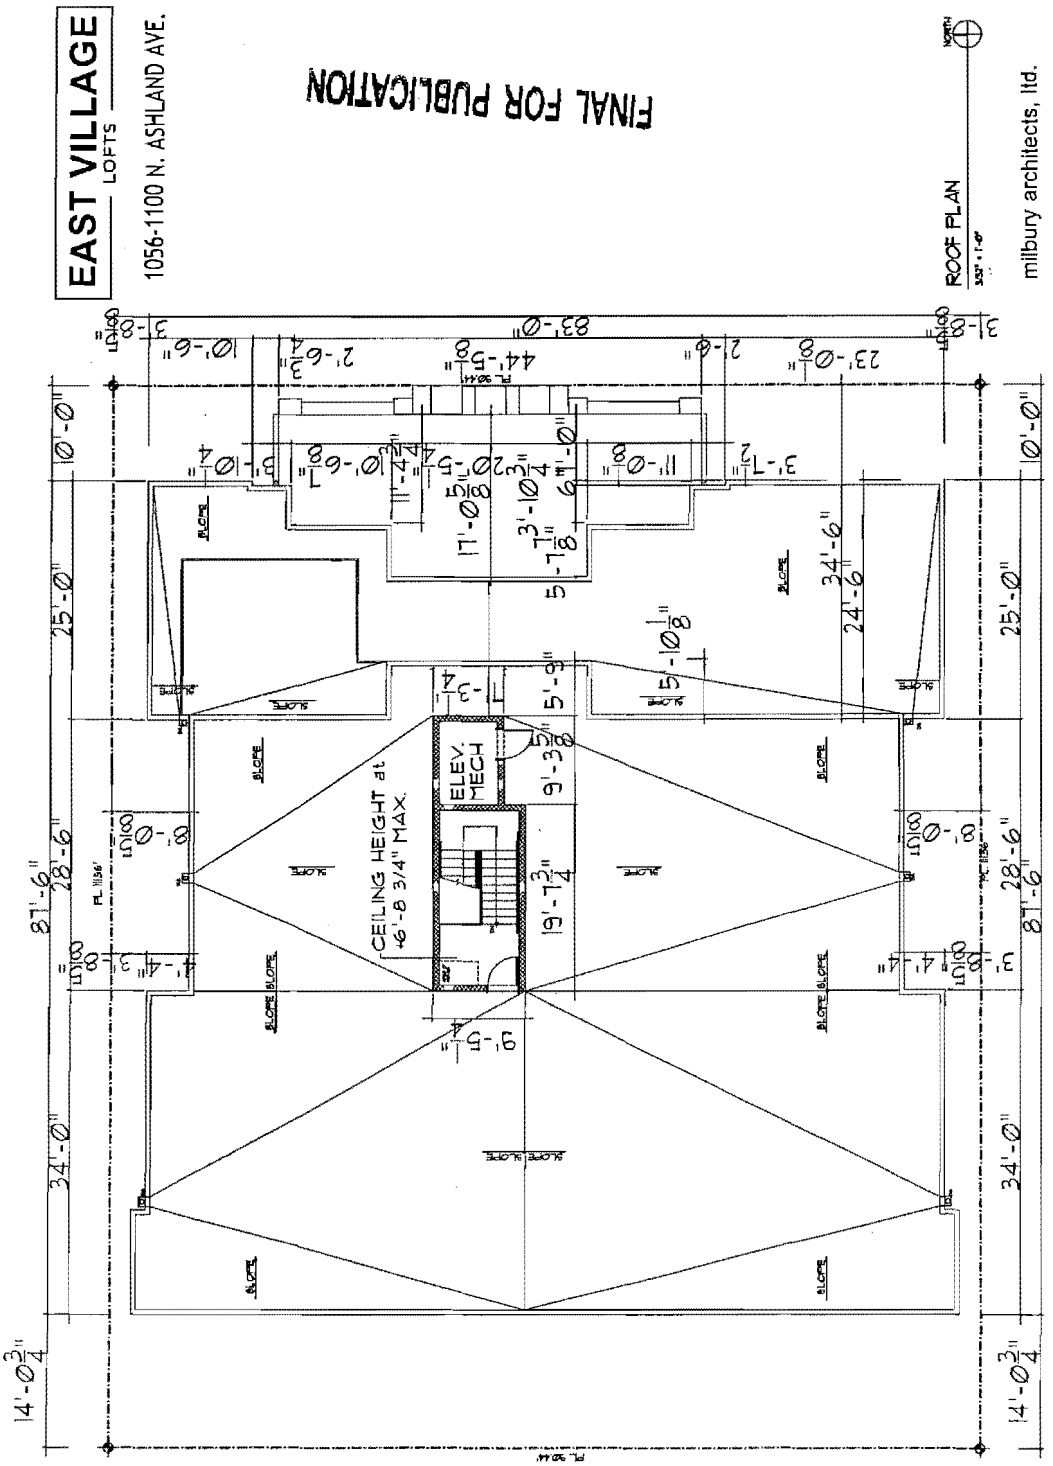
EAST VILLAGE
LOFTS
1056-1100 N. ASHLAND AVE.
FINAL FOR PUBLICATION
ROOF PLAN
milbury architects, ltd.
ELEV. MECH
CEILING HEIGHT at 46'-8 3/4" MAX.
SLOPE

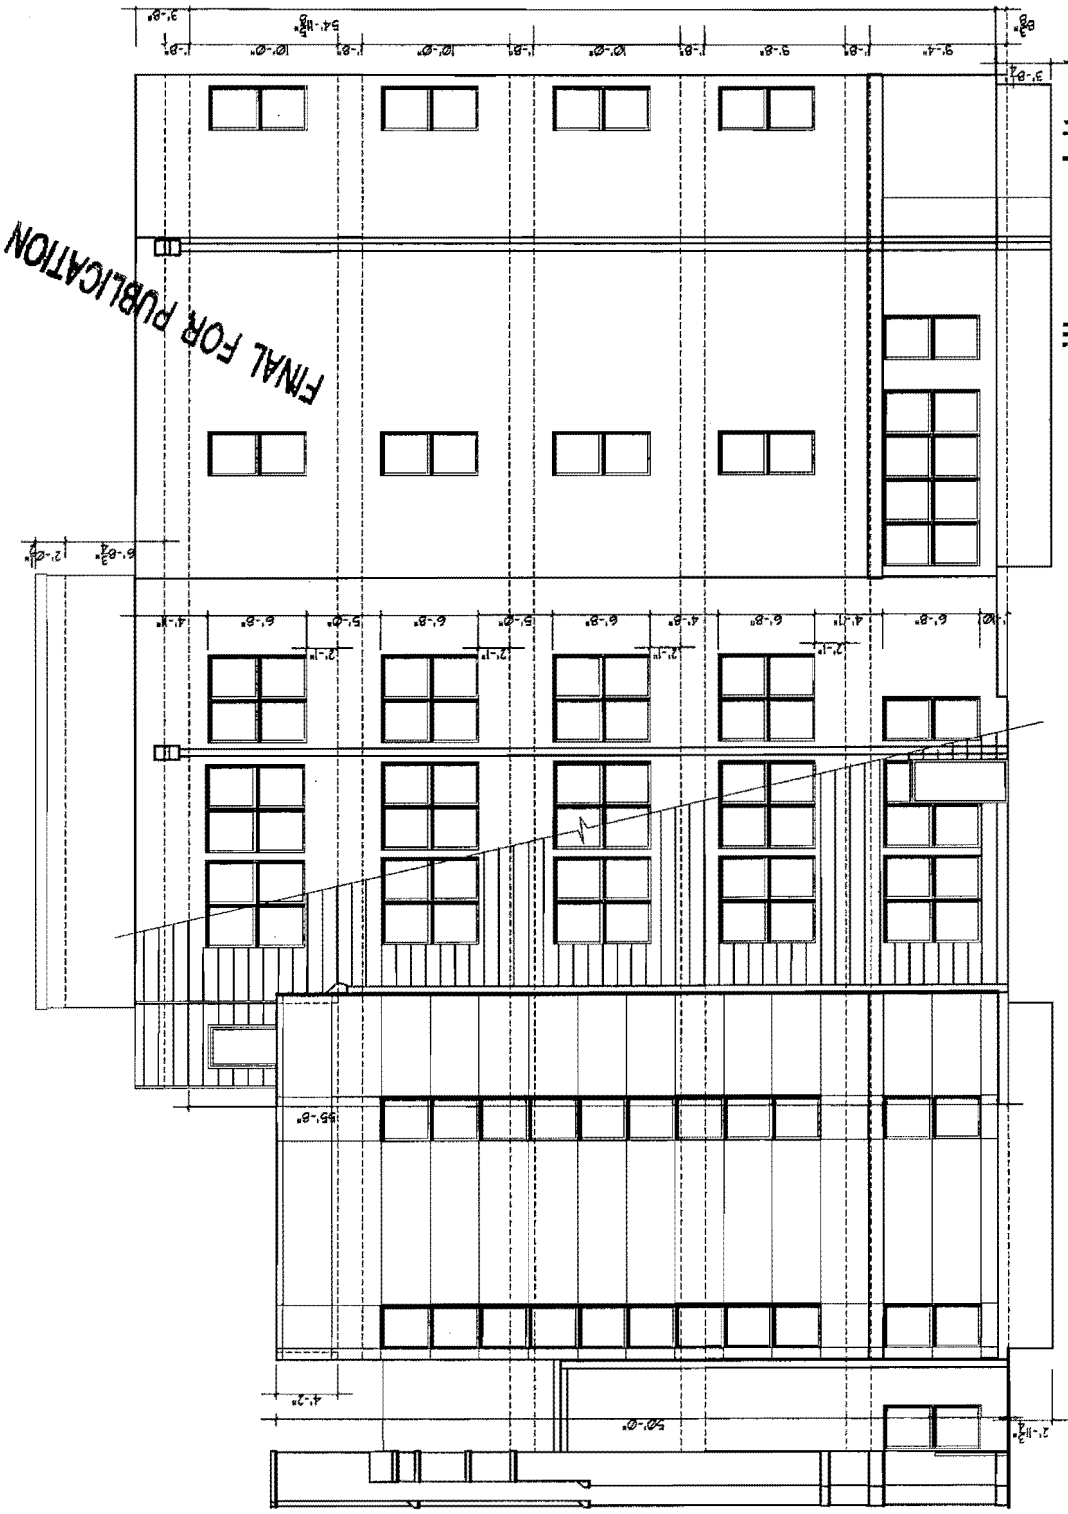
FINAL FOR PUBLICATION
milbury architects,
NORTH SIDE ELEVATION
3/32"= 1'-0"
EAST VILLAGE
LOFTS
1056-1100 N. ASHLAND AVE.

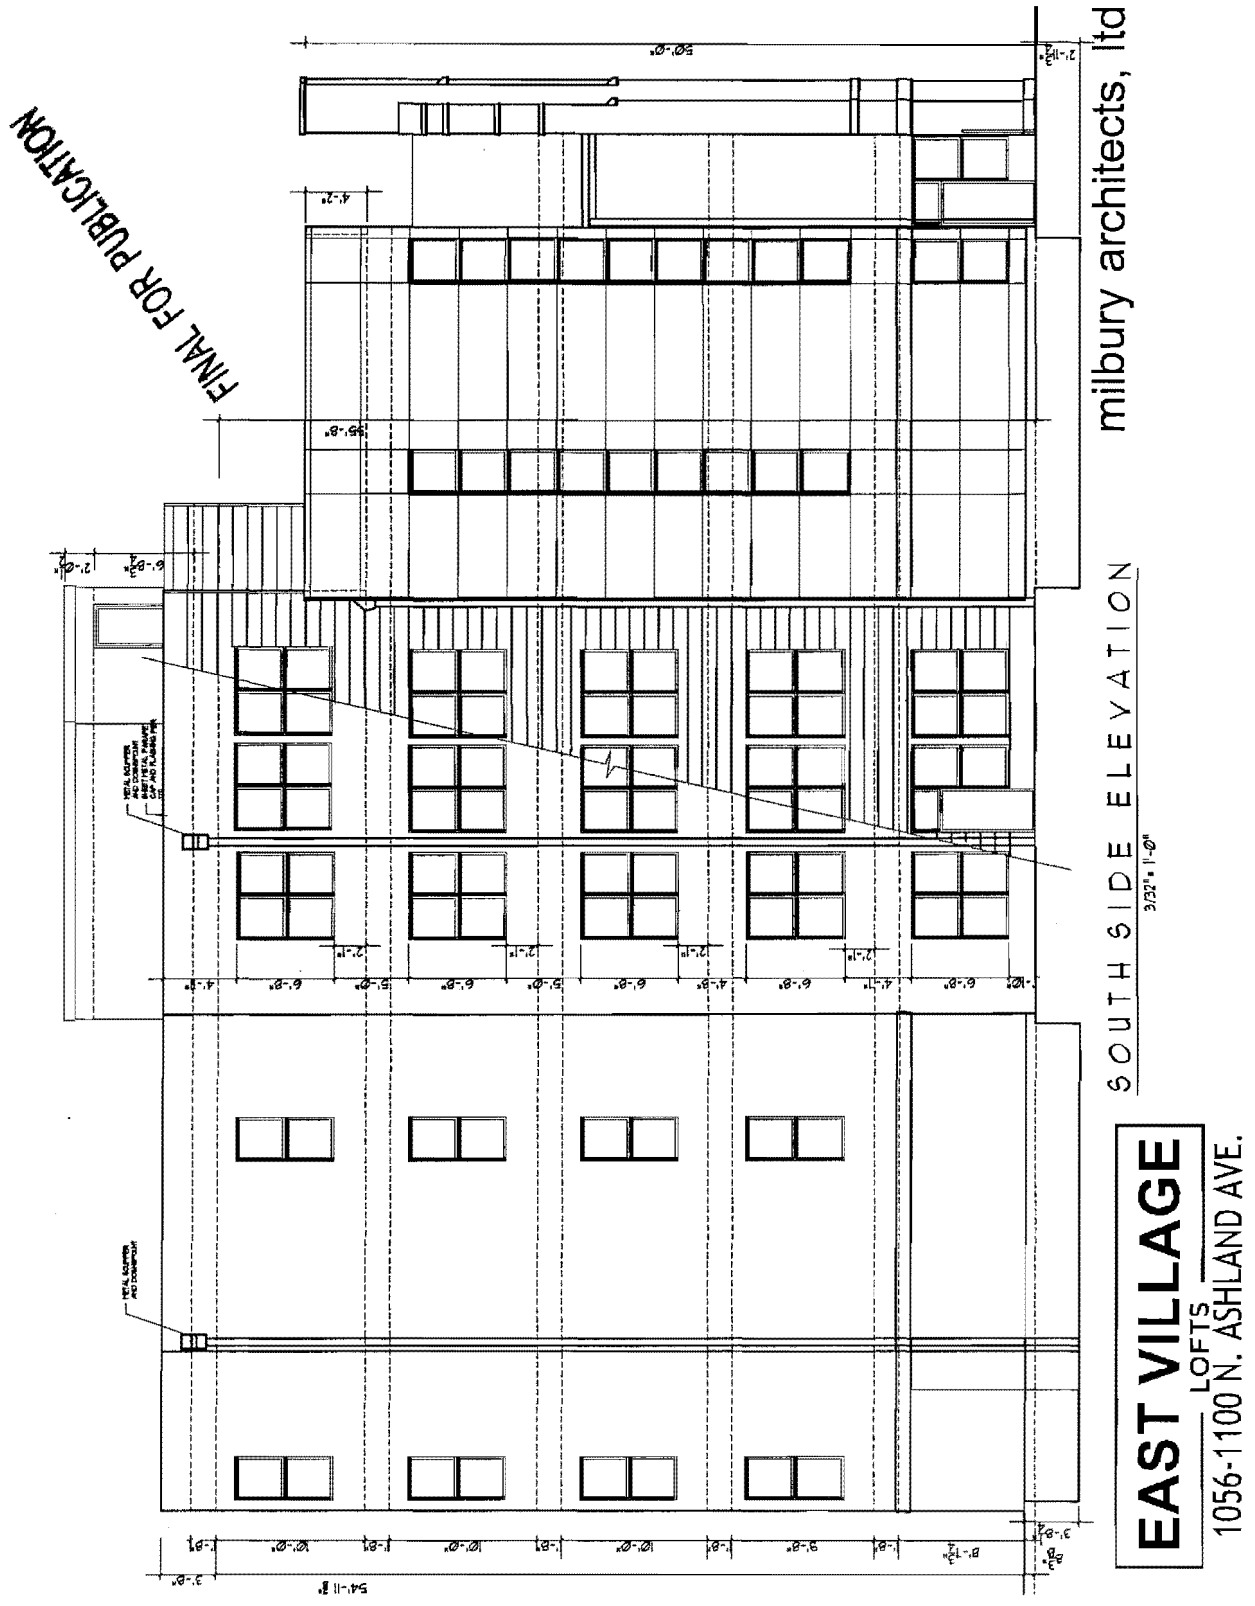
FINAL FOR PUBLICATION
milbury architects, ltd
SOUTH SIDE ELEVATION
3/32"= 1'-0"
EAST VILLAGE
LOFTS
1056-1100 N. ASHLAND AVE.

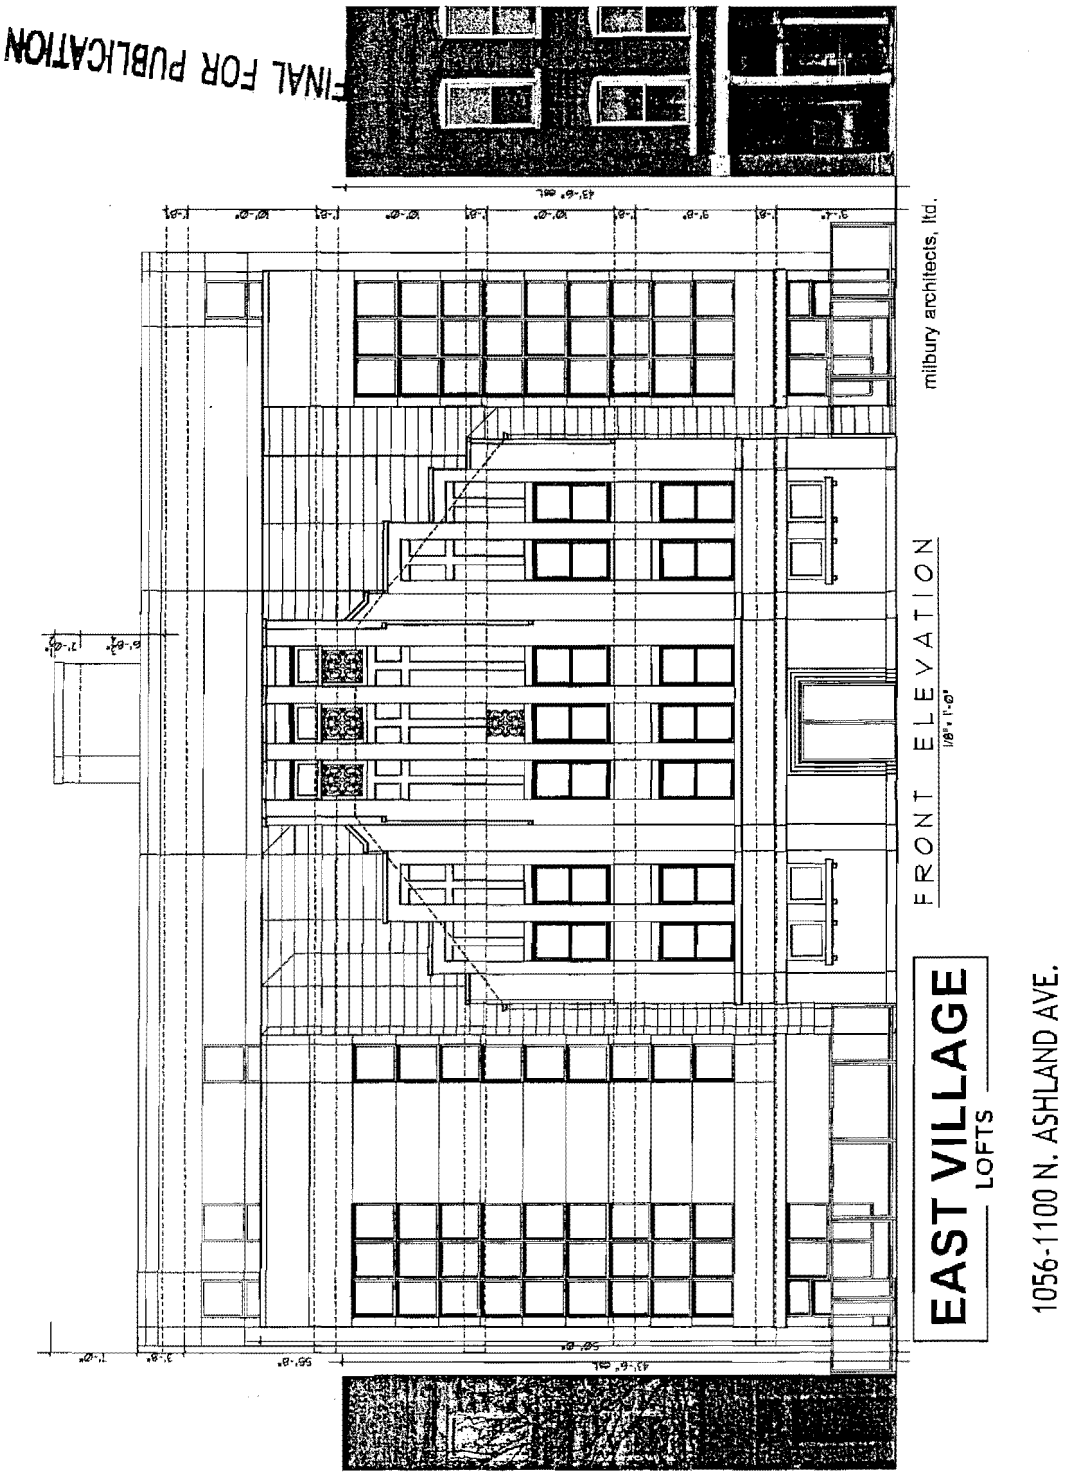
FINAL FOR PUBLICATION
milbury architects, ltd.
FRONT ELEVATION
EAST VILLAGE
LOFTS
1056-1100 N. ASHLAND AVE.

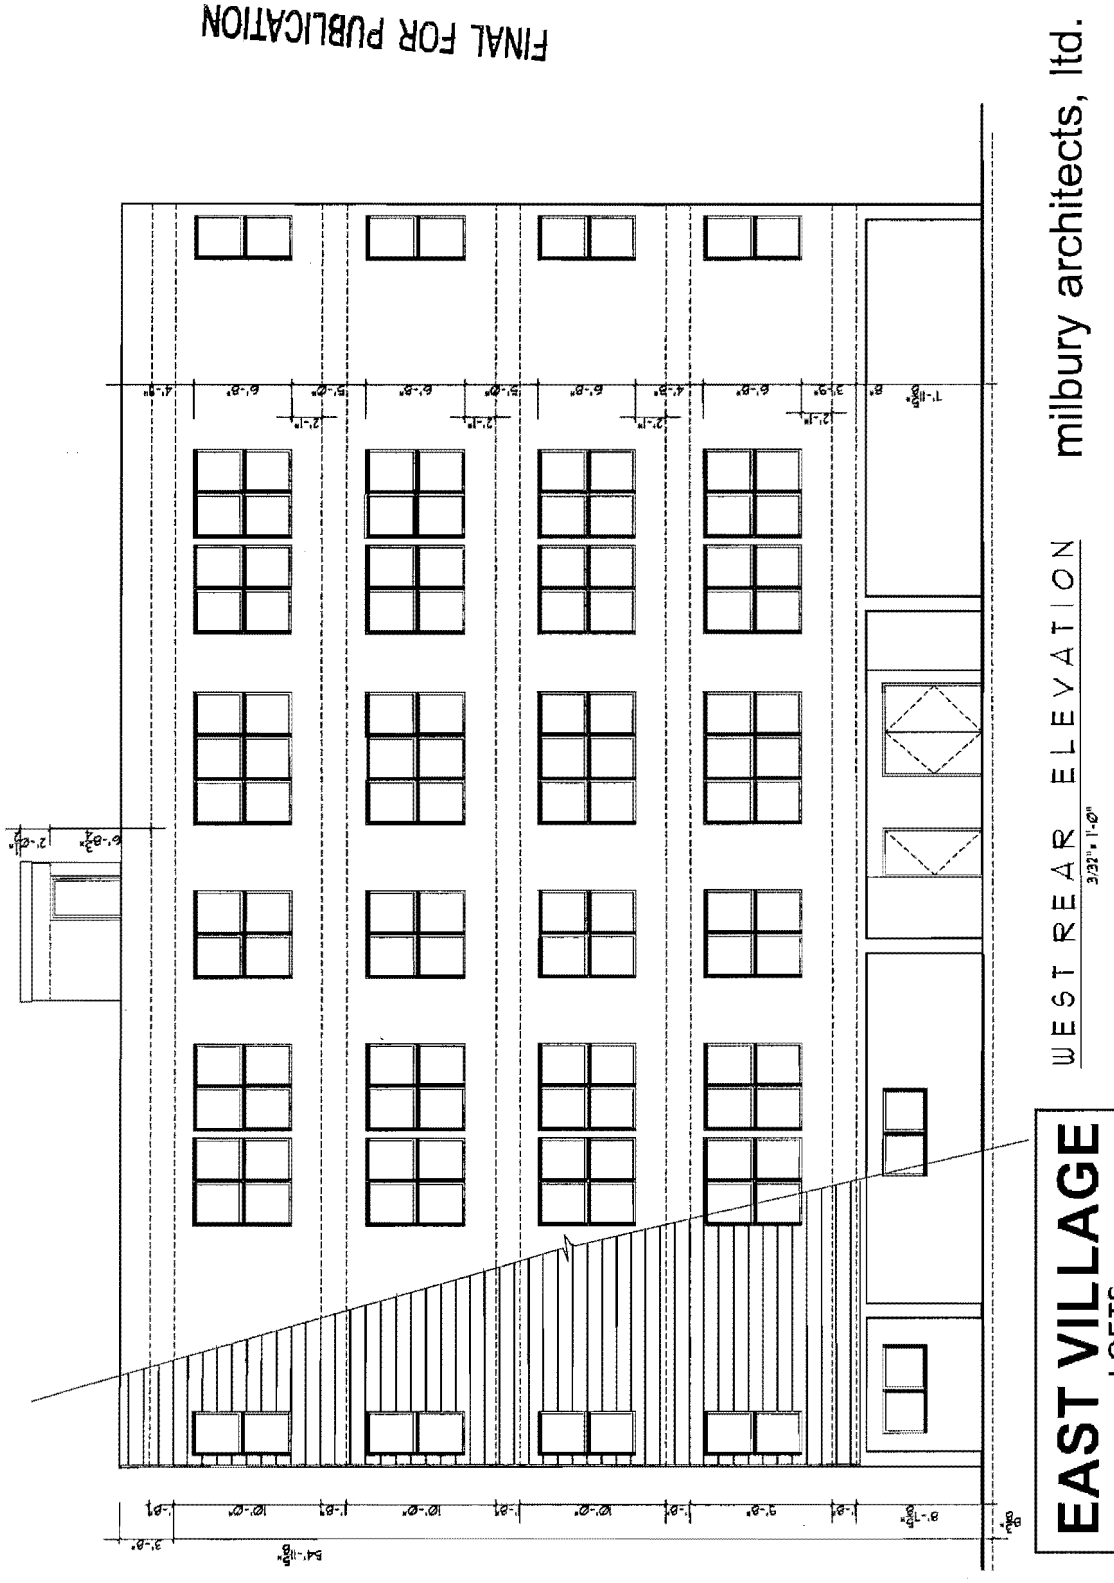
FINAL FOR PUBLICATION
milbury architects, ltd.
WEST REAR ELEVATION
3/32"=1'-0"
EAST VILLAGE
LOFTS
1056-1100 N. ASHLAND AVE.

Reclassification Of Area Shown On Map No. 3-H.
(Application No. 18574)
(Common Address: 4711 -- 4713 N. Hermitage Ave.)

[O2015-8034]

Be It Ordained by the City Council of the City of Chicago:

SECTION 1. That Title 17 of the Municipal Code, the Chicago Zoning Ordinance, be amended by changing all the RS3 Residential Single-Unit (Detached House) District symbols and indications as shown on Map Number 3-H in the area bounded by:

a line 142 feet north of and parallel to West Leland Avenue; the alley next east of and parallel to North Hermitage Avenue; a line 92 feet north of and parallel to West Leland Avenue; and North Hermitage Avenue,

to those of an RT3.5 Residential Two-Flat, Townhouse and Multi-Unit District and a corresponding use district is hereby established in the area above described.

SECTION 2. This ordinance shall be in force and effect from and after its passage and due publication.

Reclassification Of Area Shown On Map No. 3-H.
(Application No. 18576)
(Common Address: 1373 -- 1375 N. Milwaukee Ave.)

[O2015-8036]

Be It Ordained by the City Council of the City of Chicago:

SECTION 1. Title 17 of the Municipal Code of Chicago, the Chicago Zoning Ordinance, is hereby amended by changing all the B1-2 Neighborhood Shopping District symbols and indications as shown on Map Number 3-H in the area bounded by:

beginning at a line 181.20 feet southeast of the intersection of North Wood Street and North Milwaukee Avenue, as measured along the northeasterly right-of-way line of North Milwaukee Avenue and perpendicular thereto; the alley next northeast of and parallel to North Milwaukee Avenue; a line 229.20 feet southeast of the intersection of North Wood Street and North Milwaukee Avenue, as measured along the northeasterly right-of-way line of North Milwaukee Avenue and perpendicular thereto; and North Milwaukee Avenue (POB),

to those of a B1-3 Neighborhood Shopping District and a corresponding use district is hereby established in the area above described.

SECTION 2. This ordinance shall be in force and effect from and after its passage and due publication.

Reclassification Of Area Shown On Map No. 4-F.
(As Amended)
(Application No. 18288)
(Common Address: 400 -- 448 W. 18th St./1701 -- 1735 S. Canal St./
1700 -- 1734 S. Stewart Ave./1717 -- 1735 S. Stewart Ave.)
[SO2015-1352]

Be It Ordained by the City Council of the City of Chicago:

SECTION 1. That the Chicago Zoning Ordinance be amended by changing all the current Planned Manufacturing District 11 B symbols and indications as shown on Map Number 4-F in the area bounded by:

West 17th Street; South Stewart Avenue; a line 200.00 feet north of and parallel to West 18th Street; a line 142.99 feet east of and parallel to South Stewart Avenue; West 18th Street; and South Canal Street,

to those of a Commercial Manufacturing Planned Development, which is hereby established in the area described above.

SECTION 2. This ordinance shall be in force and effect from and after its passage and due publication.

Plan of Development Statements attached to this ordinance read as follows:

Commercial Manufacturing Planned Development No. _____.

Planned Development Statements.

1. The area delineated herein as Commercial Manufacturing Planned Development Number ____ ("Planned Development") consists of approximately 118,997.66 square feet of property which is depicted on the attached Planned Development Boundary and Property Line Map ("Property") and is owned or controlled by the applicant, New Chinatown Real Estate LLC.

2. The requirements, obligations and conditions contained within this Planned Development shall be binding upon the applicant, its successors and assigns and, if different than the applicant, the legal titleholders and any ground lessors. All rights granted hereunder to the applicant shall inure to the benefit of the applicant's successors and assigns and, if different than the applicant, the legal titleholder and any ground lessors. Furthermore, pursuant to the requirements of Section 17-8-0400 of the Chicago Zoning Ordinance, the Property, at the time of application for amendments, modifications or changes (administrative, legislative or otherwise) to this Planned Development are made, shall be under single ownership or designated control. Single designated control is defined in Section 17-8-0400 of the Zoning Ordinance.

3. All applicable official reviews, approvals or permits are required to be obtained by the applicant or its successors, assignees or grantees. Any dedication or vacation of streets or alleys or grants of easements or any adjustment of the right-of-way shall require a separate submittal to the Department of Transportation on behalf of the applicant or its successors, assigns or grantees.

   Any requests for grants of privilege, or any items encroaching on the public way, shall be in compliance with the plans.

   Ingress or egress shall be pursuant to the plans and may be subject to the review and approval of the Departments of Planning and Development and Transportation. Closure of all or any public street or alley during demolition or construction shall be subject to the review and approval of the Department of Transportation.

   All work proposed in the public way must be designed and constructed in accordance with the Department of Transportation Construction Standards for Work in the Public Way and in compliance with the Municipal Code of the City of Chicago. Prior to the issuance of any Part II Approval, the submitted plans must be approved by the Department of Transportation.

4. This plan of development consists of fifteen (15) Statements; a Bulk Regulations Table; a Surrounding Zoning and Existing Land-Use Map; a Planned Development Boundary and Property Line Map; Site Plan; Green Roof Plan; Landscape Plan; and Building Elevations (North, South, East and West) prepared by Ridgeland Associates, Inc. and dated December 17, 2015, submitted herein. In any instance where a provision of this Planned Development conflicts with the Chicago Building Code, the Building Code shall control. This Planned Development conforms to the intent and purpose of the Zoning Ordinance, and all requirements thereto, and satisfies the established criteria for approval as a Planned Development. In case of a conflict between the terms of this Planned Development ordinance and the Zoning Ordinance, this Planned Development ordinance shall control.

5. The following uses are permitted in the area delineated herein as a Commercial Manufacturing Planned Development: food and beverage retail sales, general retail sales, eating and drinking establishments, accessory parking, and accessory uses.

6. On-premises signs and temporary signs, such as construction and marketing signs, shall be permitted within the Planned Development, subject to the review and approval of the Department of Planning and Development. Off-premises signs are prohibited within the boundary of the Planned Development.

7. For purposes of height measurement, the definitions in the Zoning Ordinance shall apply. The height of any building shall also be subject to height limitations, if any, established by the Federal Aviation Administration.

8. The maximum permitted Floor Area Ratio ("FAR") for the site shall be in accordance with the attached Bulk Regulations Table. For the purposes of FAR calculations and measurements, the definitions in the Zoning Ordinance shall apply. The permitted FAR identified in the Bulk Regulations Table has been determined using a Net Site Area of 118,997.66 square feet.

9. Upon review and determination, "Part II Review", pursuant to Section 17-13-0610 of the Zoning Ordinance, a Part II Review fee shall be assessed by the Department of Planning and Development. The fee, as determined by staff at the time, is final and binding on the applicant and must be paid to the Department of Revenue prior to the issuance of any Part II Approval.

10. The Site and Landscape Plans shall be in substantial conformance with the Landscape Ordinance and any other corresponding regulations and guidelines. Final landscape plan review and approval will be by the Department of Planning and Development. Any interim reviews associated with site plan review or Part II Reviews, are conditional until final Part II Approval.

11. The applicant shall comply with Rules and Regulations for the Maintenance of Stockpiles promulgated by the Commissioners of the Departments of Streets and Sanitation, Fleet and Facility Management and Buildings, under Section 13-32-125 of the Municipal Code, or any other provision of that Code.

12. The terms and conditions of development under this Planned Development ordinance may be modified administratively, pursuant to Section 17-13-0611-A of the Zoning Ordinance by the Zoning Administrator upon the application for such a modification by the applicant, its successors and assigns and, if different than the applicant, the legal titleholders and any ground lessors.

13. The applicant acknowledges that it is in the public interest to design, construct and maintain the project in a manner which promotes, enables and maximizes universal access throughout the Property. Plans for all buildings and improvements on the Property shall be reviewed and approved by the Mayor's Office for People with Disabilities to ensure compliance with all applicable laws and regulations related to access for persons with disabilities and to promote the highest standard of accessibility.

14. The applicant acknowledges that it is in the public interest to design, construct, renovate and maintain all buildings in a manner that provides healthier indoor environments, reduces operating costs and conserves energy and natural resources. The project will include a vegetative green roof totaling 22,082 square feet which is 50 percent of the net roof area and the project will otherwise comply with the current City of Chicago Sustainable Development Policy set forth by the Department of Planning and Development.

15. This Planned Development shall be governed by Section 17-13-0612 of the Zoning Ordinance. Should this Planned Development ordinance lapse, the Commissioner of the Department of Planning and Development shall initiate a zoning map amendment to rezone the Property to Planned Manufacturing District Number 11.

[Surrounding Zoning and Existing Land-Use Map; Boundary and Property Line Map; Site Plan; First Floor Plan; North, South, East and West Building Elevations; Green Roof Plan; and Site Plan/Landscape Plan referred to in these Plan of Development Statements printed on pages 17485 through 17492 of this *Journal.*]

Bulk Regulations and Data Table referred to in these Plan of Development Statements reads as follows:

Commercial Manufacturing Planned Development No. _____.

Bulk Regulations And Data Table.

Gross Site Area:	177,220.47 square feet (4.068 acres) less area in public right-of-way: 58,222.81 square feet
Net Site Area:	118,997.66 square feet (2.73 acres)
Maximum FAR:	1.0
Minimum Required Parking Spaces:	153 parking spaces
Loading Berths:	2
Minimum Bicycle Parking:	32
Maximum Building Height:	32 feet, 6 inches

SURROUNDING ZONING AND EXISTING LAND USE MAP

APPLICANT: NEW CHINATOWN REAL ESTATE, LLC.
ADDRESS: 400-448 W. 18th Street/1701-1735 S. Canal Street/ 1700-1734 S. Stewart Avenue/1717-1735 S. Stewart Avenue
INTRODUCED: MARCH 18, 2015
PLAN COMMISSION: DECEMBER 17, 2015

FINAL FOR PUBLICA

FINAL FOR PUBLICATIO

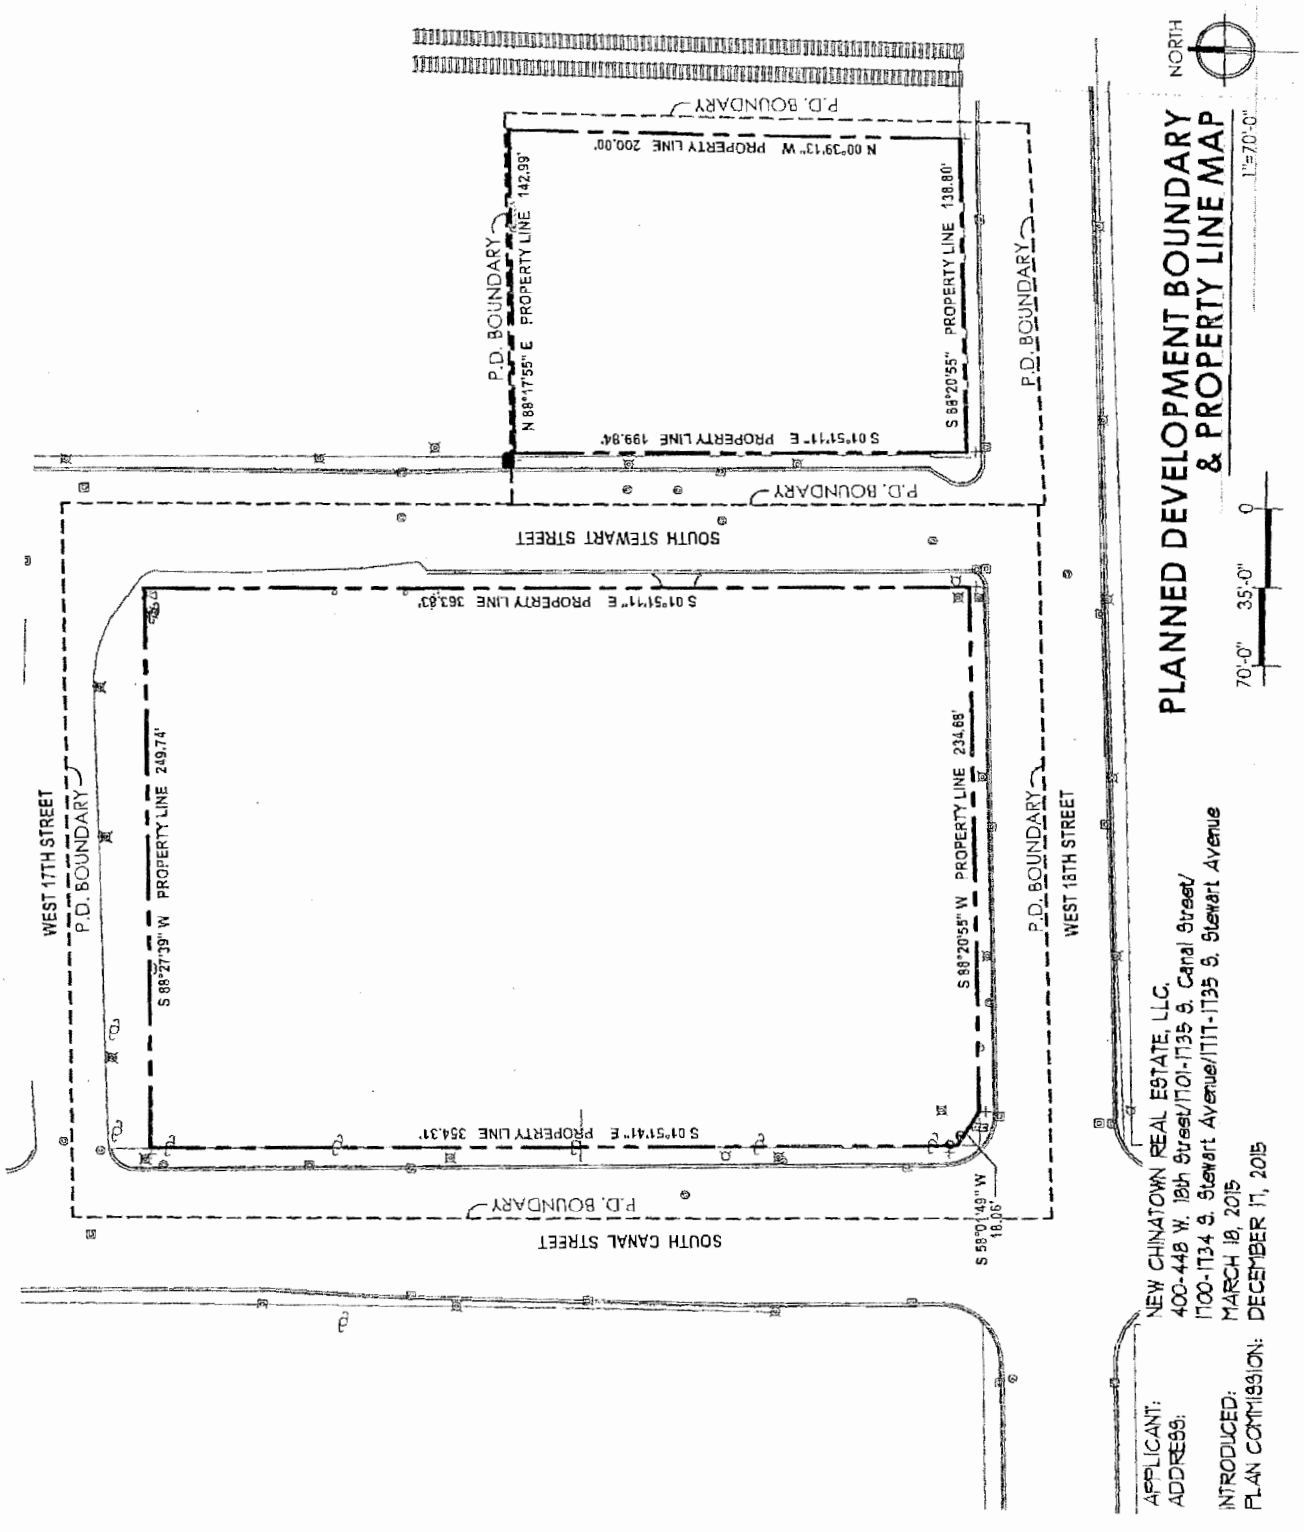

FINAL FOR PUBLICATION

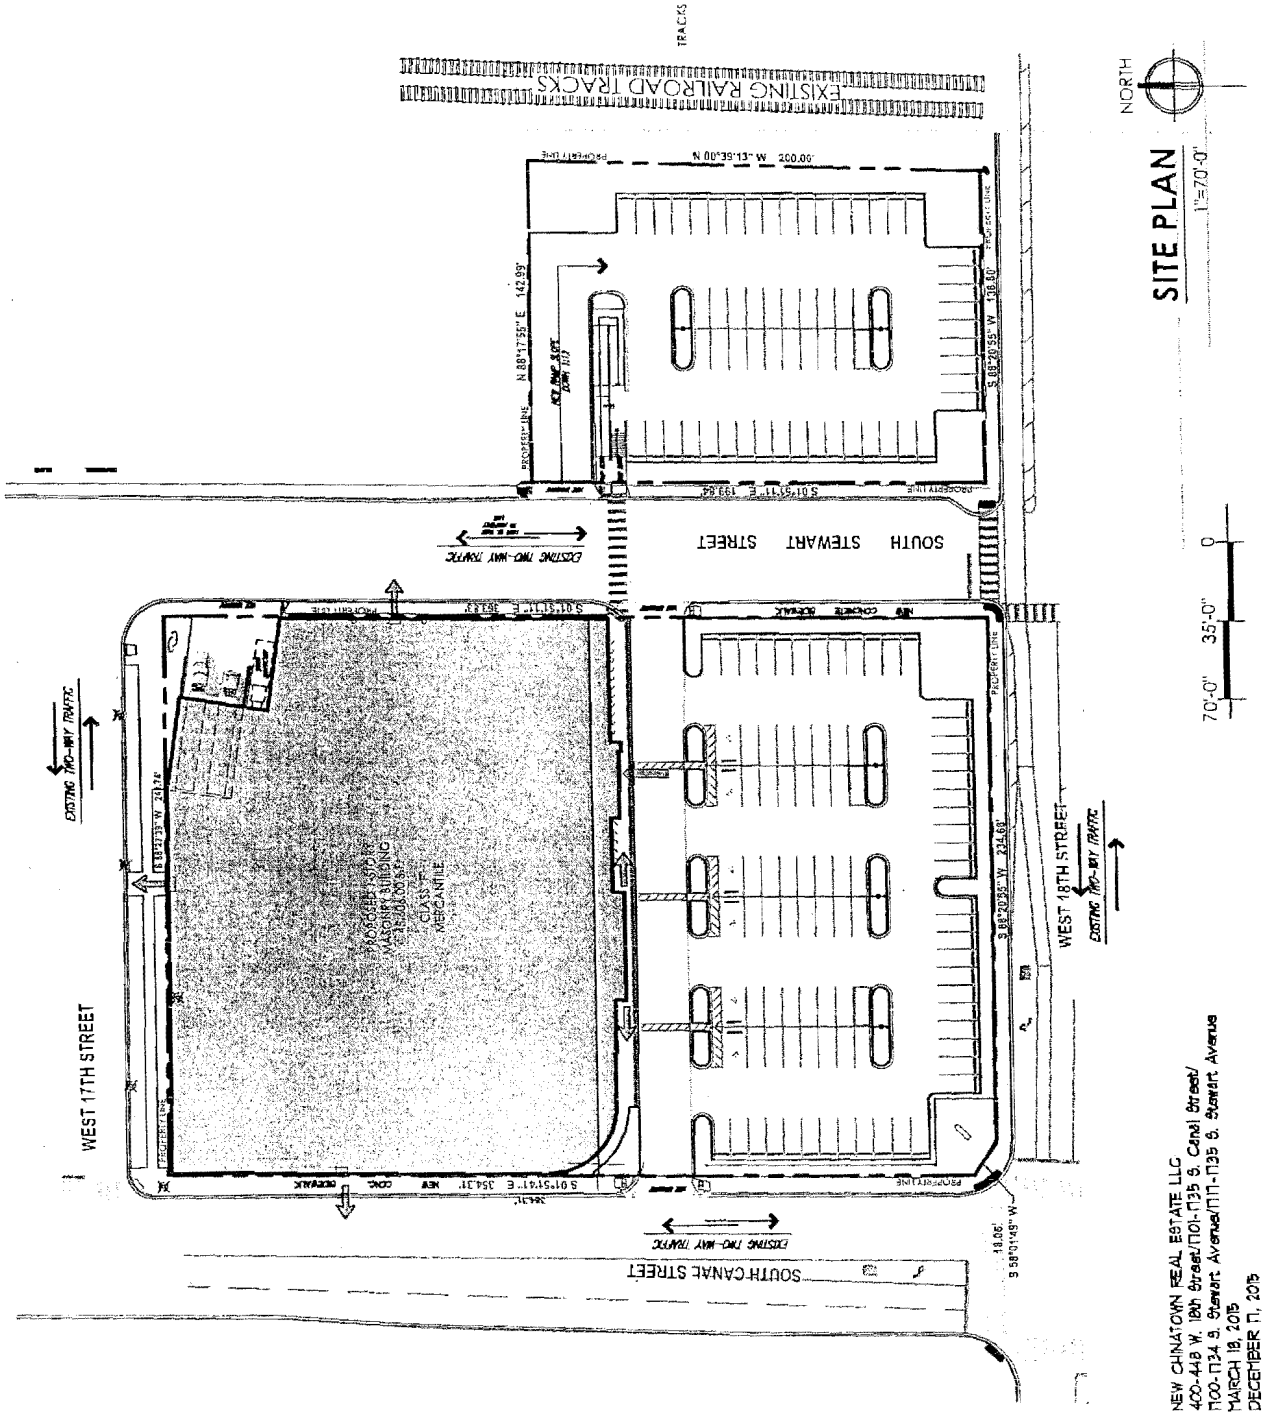

APPLICANT: NEW CHINATOWN REAL ESTATE LLC
ADDRESS: 400-448 W. 18th Street/1101-1135 S. Canal Street/
1100-1134 S. Stewart Avenue/1111-1135 S. Stewart Avenue
INTRODUCED: MARCH 18, 2015
PLAN COMMISSION: DECEMBER 17, 2015

FINAL FOR PUBLICATION

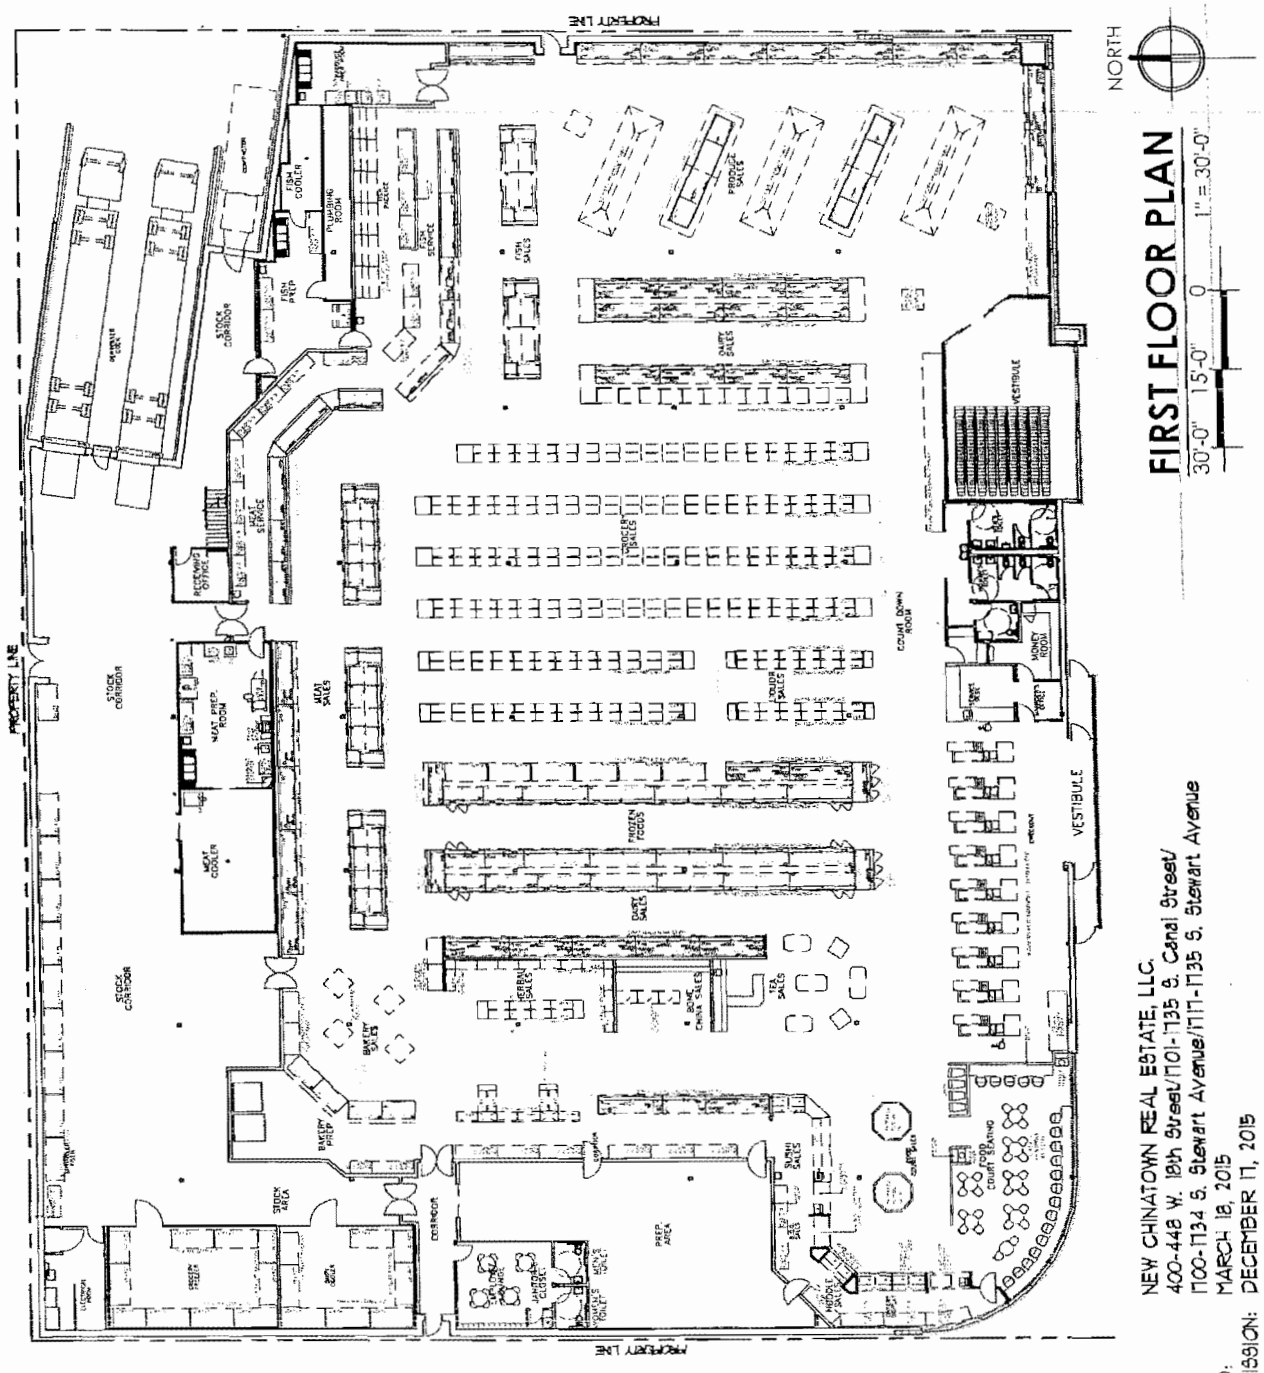

APPLICANT: NEW CHINATOWN REAL ESTATE, LLC.
ADDRESS: 400-448 W. 18th Street/1701-1735 S. Canal Street/
1700-1734 S. Stewart Avenue/1711-1735 S. Stewart Avenue
INTRODUCED: MARCH 18, 2015
PLAN COMMISSION: DECEMBER 17, 2015

CC1	COPING
BRK-1	BRICK - MAIN FIELD
BRK-2	BRICK - DECORATIVE BAND
D1	DOOR(S): SERVICE MAN DOOR
D2	DOOR(S): STOREFRONT
D3	DOOR(S): OVERHEAD
D4	COMPACTOR ACCESS DOOR
GL1	GLASS: TINTED
MPP-F	METAL PANELS - FLAT
MPP-R	METAL PANELS - RIBBED
MPP-C	METAL PANELS - CANOPY
MR	METAL GUARD RAIL
WW1	WINDOW WALL

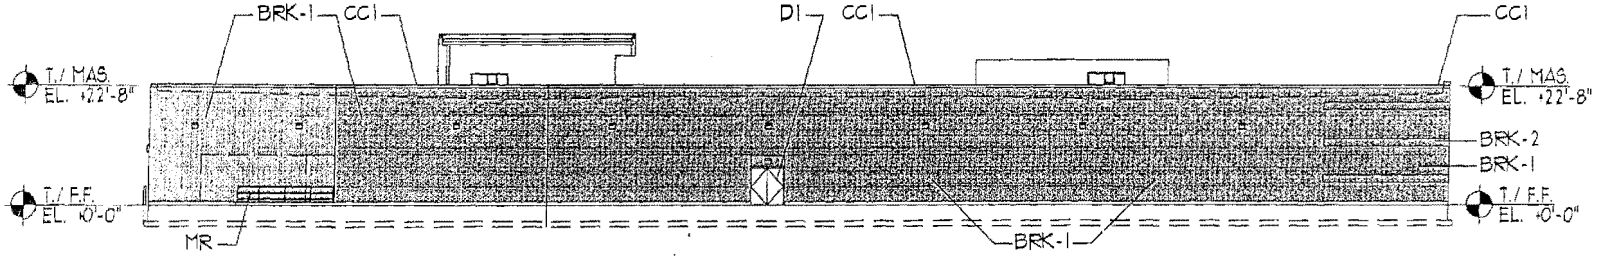

NORTH ELEVATION

1"=30'-0"

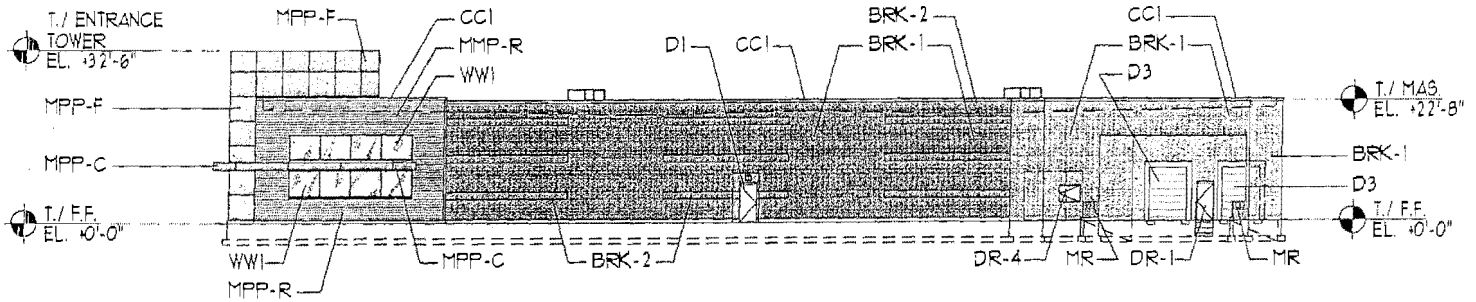

EAST ELEVATION

30'-0" 15'-0" 0 1"= 30'-0"

APPLICANT: NEW CHINATOWN REAL ESTATE, LLC.
ADDRESS: 400-448 W. 18th Street/1701-1735 S. Canal Street/ 1700-1734 S. Stewart Avenue/1717-1735 S. Stewart Avenue
INTRODUCED: MARCH 18, 2015
PLAN COMMISSION: DECEMBER 17, 2015

CCI	COPING
BRK-1	BRICK - MAIN FIELD
BRK-2	BRICK - DECORATIVE BAND
D1	DOOR(S): SERVICE MAN DOOR
D2	DOOR(S): STOREFRONT
D3	DOOR(S): OVERHEAD
D4	COMPACTOR ACCESS DOOR
GL1	GLASS: TINTED
MPP-F	METAL PANELS - FLAT
MPP-R	METAL PANELS - RIBBED
MPP-C	METAL PANELS - CANOPY
MR	METAL GUARD RAIL
WW1	WINDOW WALL

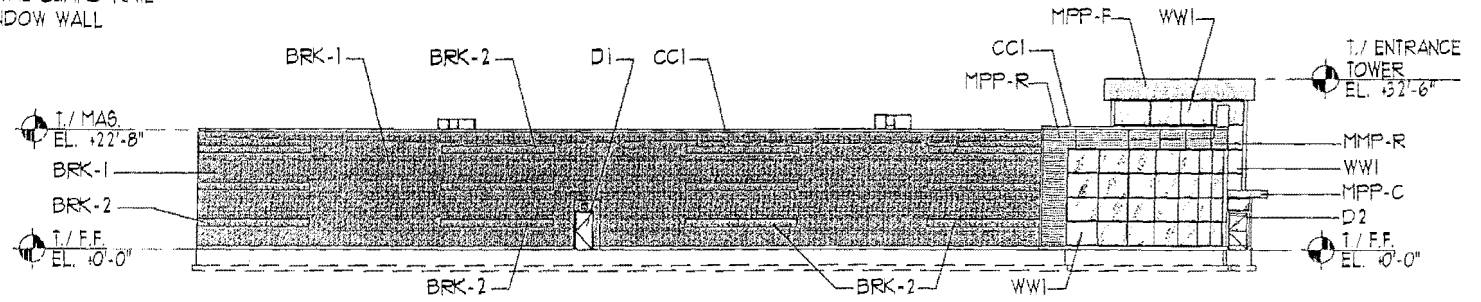

WEST ELEVATION

1" = 30'-0"

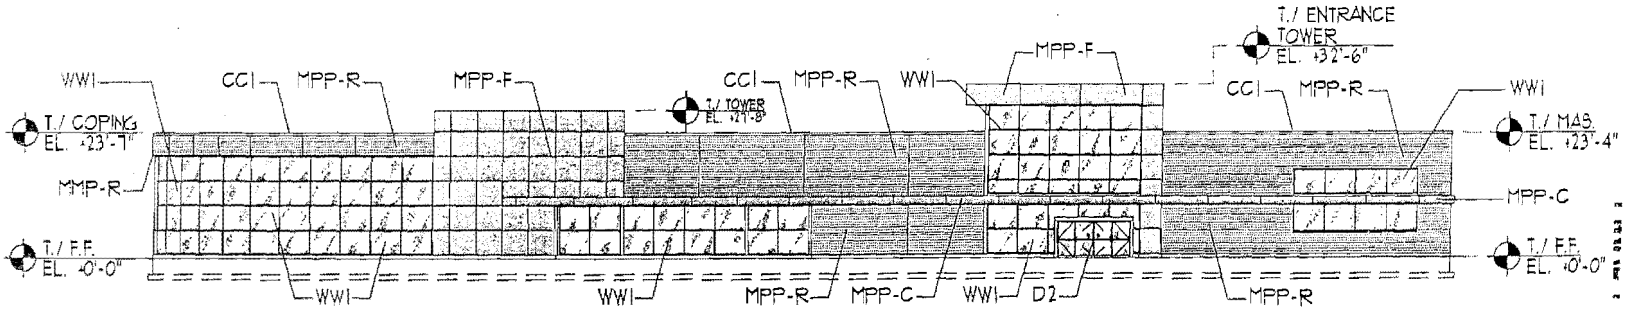

SOUTH ELEVATION

30'-0" 15'-0" 0 1" = 30'-0"

APPLICANT: NEW CHINATOWN REAL ESTATE, LLC.
ADDRESS: 400-448 W. 18th Street/1101-1135 S. Canal Street/ 1100-1134 S. Stewart Avenue/1111-1135 S. Stewart Avenue
INTRODUCED: MARCH 18, 2015
PLAN COMMISSION: DECEMBER 17, 2015

GREEN ROOF AREA CALCULATIONS
GROSS AREA OF ROOF = 45,606 S.F.
GROSS AREA OF ROOF (MINUS PARAPETS) = 45,484 S.F.
AREA OF ROOF TOP UNITS & CLEARANCES = 1,420 S.F.
ROOF NET AREA COUNTED TOWARD "GREEN ROOF" = 44,064 S.F. (45,484 S.F. GROSS - 1,420 S.F. = 44,064 S.F.)
REQUIRED "GREEN ROOF" AREA = 44,064 S.F. 44,064 S.F. x 0.5 = 22,032 S.F.
PROPOSED "GREEN ROOF" AREA = 22,082 S.F. (4,692 + 7,000 + 5,7430 + 4,647 = 22,082 S.F.)

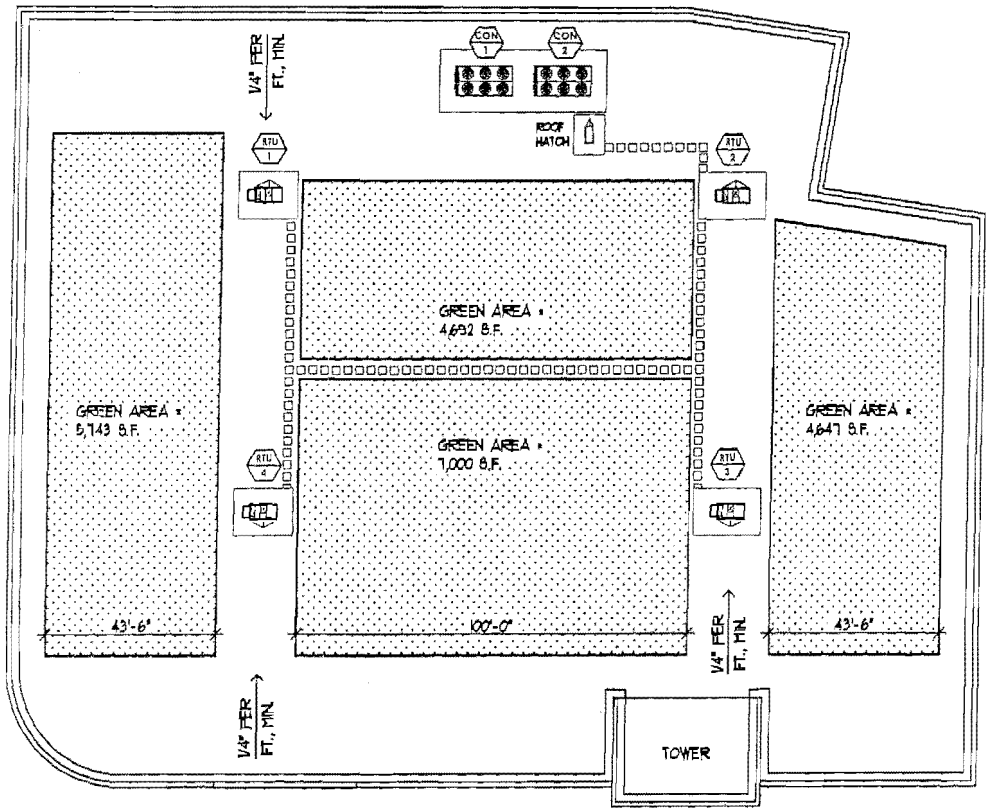

APPLICANT: NEW CHINATOWN REAL ESTATE, LLC.
ADDRESS: 400-448 W. 18th Street/1101-1135 S. Canal Street/ 1100-1134 S. Stewart Avenue/1111-1135 S. Stewart Avenue
INTRODUCED: MARCH 18, 2015
PLAN COMMISSION: DECEMBER 17, 2015

GREEN ROOF PLAN

40'-0" 20'-0" 0 1" = 40'-0"

NORTH

FINAL FOR PUBLICATION

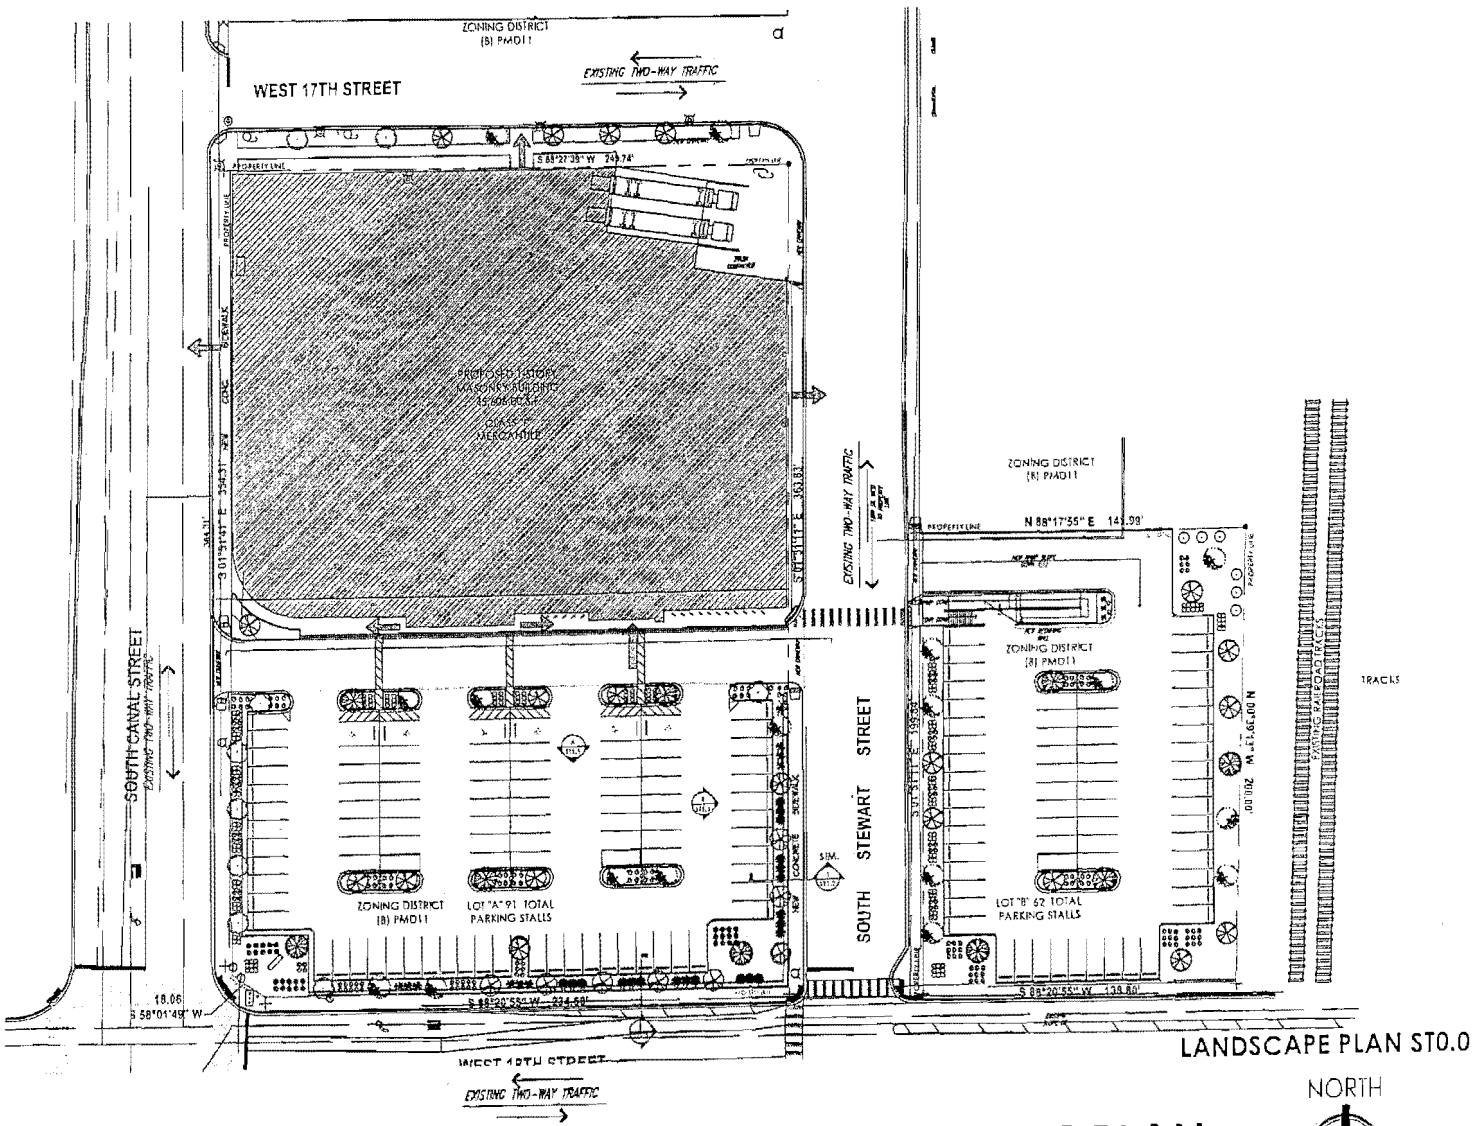

LANDSCAPE PLAN ST0.0

NORTH

SITE PLAN/LANDSCAPE PLAN

70'-0" 35'-0" 0

1" = 70'-0" ST0.0

APPLICANT: NEW CHINATOWN REAL ESTATE LLC
ADDRESS: 400-446 W. 18th Street/1701-1735 S. Canal Street/1700-1734 S. Stewart Avenue/ nn-1735 S. Stewart Avenue
INTRODUCED: MARCH 16, 2016
PLAN COMMISSION: DECEMBER 17, 2015

Reclassification Of Area Shown On Map No. 4-H.
(Application No. 18579)
(Common Address: 1801 W. 21st St.)

[O2015-8039]

Be It Ordained by the City Council of the City of Chicago:

SECTION 1. Title 17 of the Municipal Code of Chicago, the Chicago Zoning Ordinance, is hereby amended by changing all of the RT4 Residential Two-Flat Townhouse and Multi-Unit District symbols and indications as shown on Map Number 4-H in the area bounded by:

West 21st Street; South Wood Street; the public alley parallel to and south of West 21st Street; and a line parallel to and 58.00 feet west of the centerline of the right-of-way of South Wood Street,

to those of an RM5 Residential Multi-Unit District and a corresponding use district is hereby established in the area above described.

SECTION 2. This ordinance shall be in force and effect from and after its passage and due publication.

Reclassification Of Area Shown On Map No. 5-I.
(Application No. 18549T1)
(Common Address: 1854 -- 1856 N. California Ave.)

[O2015-7347]

Be It Ordained by the City Council of the City of Chicago:

SECTION 1. Title 17 of the Municipal Cock of Chicago, the Chicago Zoning Ordinance, is hereby amended by changing all of the B3-1 Community Shopping District symbols as shown on Map Number 5-I in the area bounded by:

West Cortland Street; North California Avenue; a line 50 feet south of and parallel to West Cortland Street; and the public alley next west of and parallel to North California Avenue,

to those of a B1-3 Neighborhood Shopping District.

SECTION 2. This ordinance takes effect after its passage and approval.

[Site Plan; First, Second, Third, Fourth and Roof Floor Plans; and California Avenue, Cortland Street, South and West Building Elevations attached to this ordinance printed on pages 17495 through 17504 of this *Journal*.]

Type 1 Narrative Rezoning Analysis attached to this ordinance reads as follows:

Narrative For Type 1 Rezoning For
1854 --1856 N. California Ave., Chicago, Illinois.

The subject property is improved with two multi-unit residential buildings. The applicant proposes to demolish the existing buildings and build one new four-story mixed-use building with a commercial unit on the ground floor and six dwelling units on the upper floors. The applicant needs a zoning change from B3-1 to B1-3 to comply with the minimum lot area and the maximum floor area requirements of the Zoning Ordinance.

Project Description:	zoning change from B3-1 to B1-3
Use:	mixed-use building with commercial unit on the ground floor and six dwelling units on the upper floors
Lot area:	5,000 square feet
Building Floor Area:	14,823 square feet
Floor Area Ratio:	2.96
Density:	833 square feet per dwelling unit
Off-Street Parking:	seven parking spaces
Setbacks:	
Front:	0 feet
North Side Yard:	0 feet
South Side Yard:	3 feet, 0 inches
Rear:	15 feet
Building Height:	47 feet, 2 inches

HANNA ARCHITECTS, INC.
PROFESSIONAL DESIGN FIRM
ARCHITECT CORPORATION
LICENSE NUMBER 184-001485

180 W. WASHINGTON AVE.
CHICAGO, ILLINOIS 60602
Phone: 312-750-1800
Fax: 312-750-1801
email: hannaarchitects@sbcglobal.net
© HANNA ARCHITECTS, INC. 2015

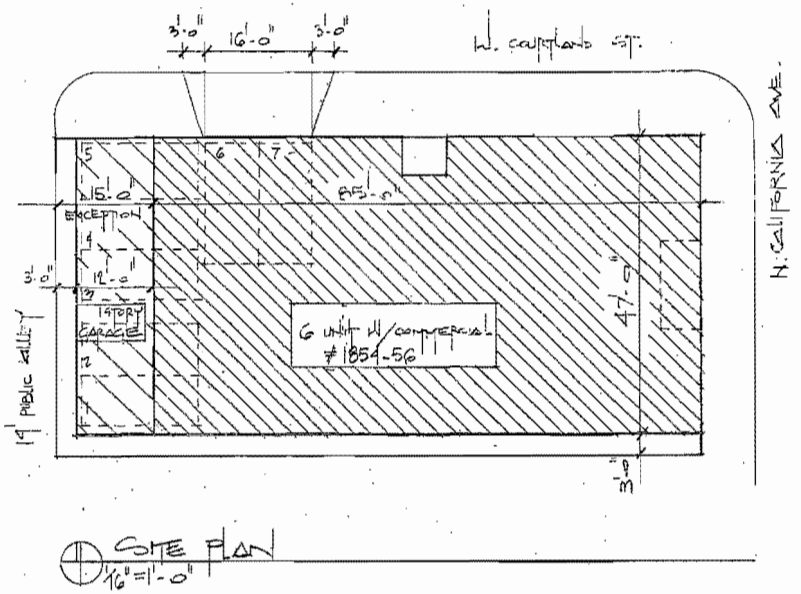

SITE PLAN
1/16" = 1'-0"

FINAL FOR PUBLICATION

HANNA ARCHITECTS, INC.
PROFESSIONAL DESIGN FIRM
ARCHITECT CORPORATION
LICENSE NUMBER 184-001485

180 W. WASHINGTON AVE.
CHICAGO, ILLINOIS 60602
Phone: 312-750-1800
Fax: 312-750-1801
email: hannaarchitects@sbcglobal.net
© HANNA ARCHITECTS, INC. 2015

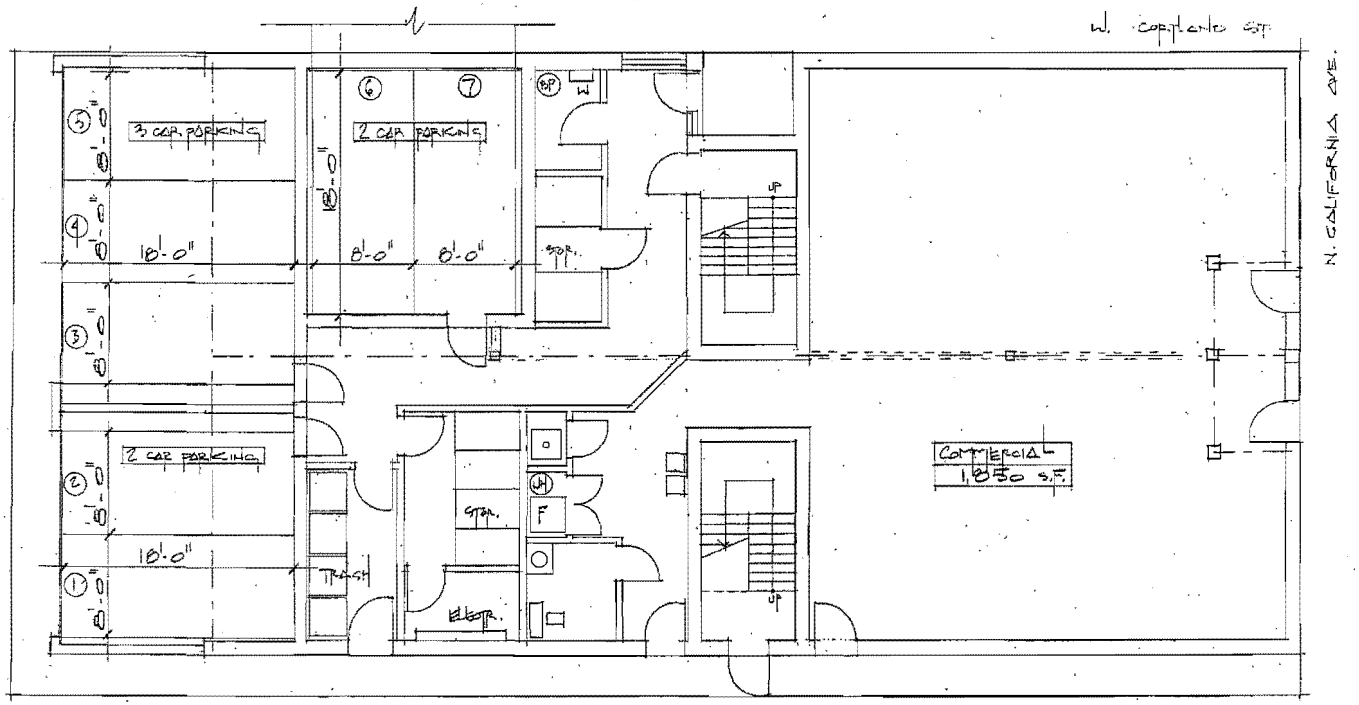

1st floor plan
1/8"=1'-0"

3,120 S.F.

FINAL FOR PUBLICATION

17496 JOURNAL--CITY COUNCIL--CHICAGO 1/13/2016

HANNA ARCHITECTS, INC.
PROFESSIONAL DESIGN FIRM
ARCHITECT CORPORATION
LICENSE NUMBER 184-001485

180 W. WASHINGTON AVE.
CHICAGO, ILLINOIS 60602
Phone: 312-750-1800
Fax: 312-750-1801
email: hannaarchitects@sbcglobal.net
© HANNA ARCHITECTS, INC. 2015

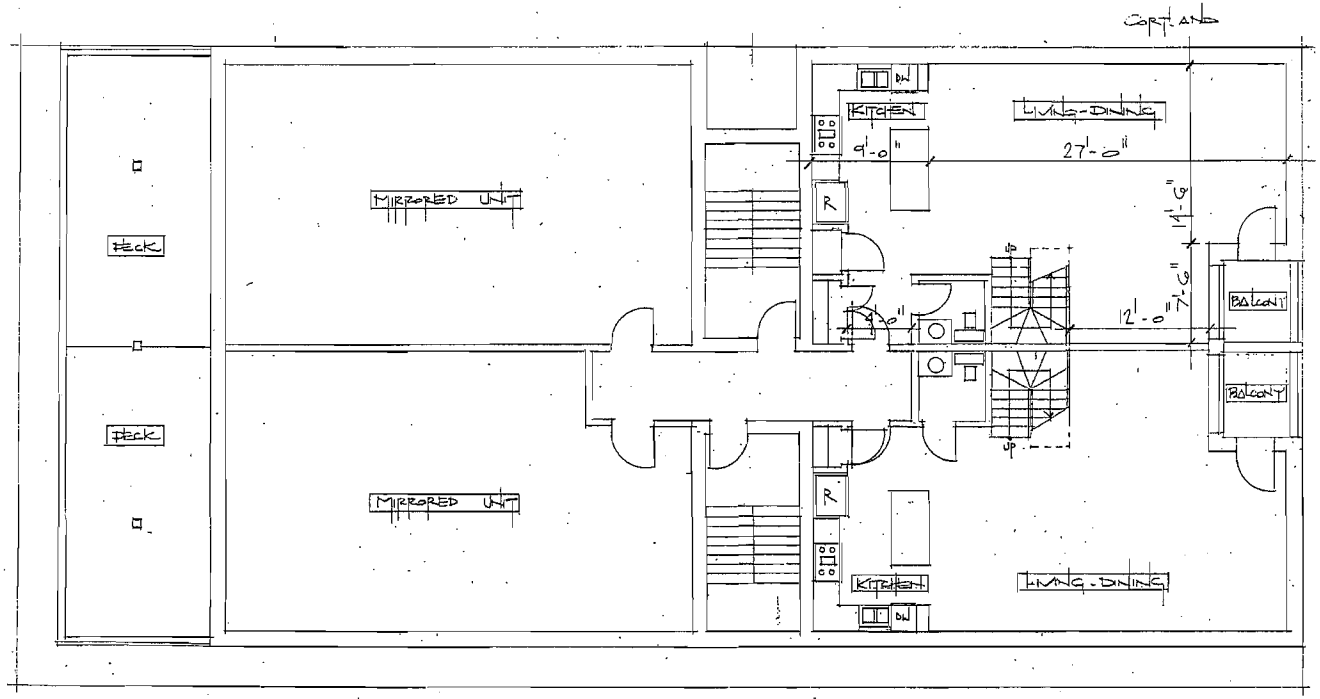

2nd Floor PLAN
1/8"=1'-0"

3,875 S.F.

FINAL FOR PUBLICATION

HANNA ARCHITECTS, INC.
PROFESSIONAL DESIGN FIRM
ARCHITECT CORPORATION
LICENSE NUMBER 184-001485

180 W. WASHINGTON AVE.
CHICAGO, ILLINOIS 60602
Phone: 312-750-1800
Fax: 312-750-1801
email: hannaarchitects@sbcglobal.net
© HANNA ARCHITECTS, INC. 2015

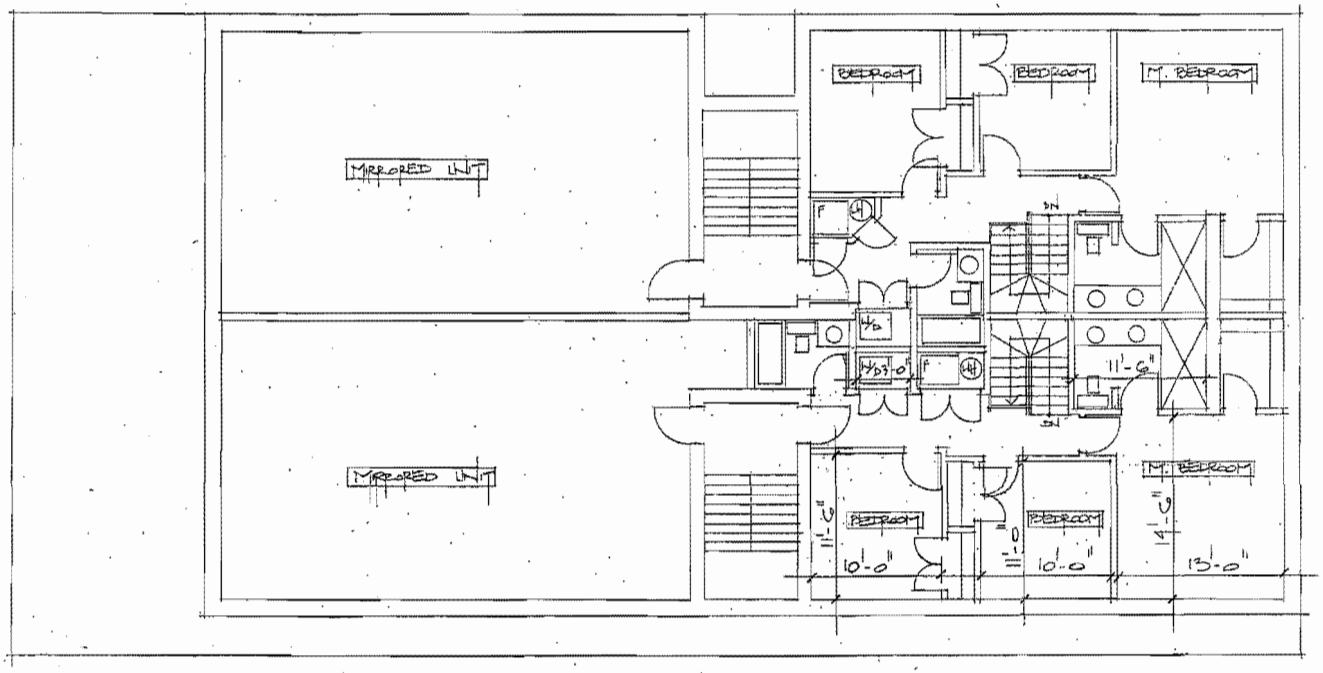

3RD Floor PLAN
1/8"=1'-0"

3953 S.F.

FINAL FOR PUBLICATION

HANNA ARCHITECTS, INC.
PROFESSIONAL DESIGN FIRM
ARCHITECT CORPORATION
LICENSE NUMBER 184-001485

180 W. WASHINGTON AVE.
CHICAGO, ILLINOIS 60602
Phone: 312-750-1800
Fax: 312-750-1801
email: hannaarchitects@sbcglobal.net
© HANNA ARCHITECTS, INC. 2015

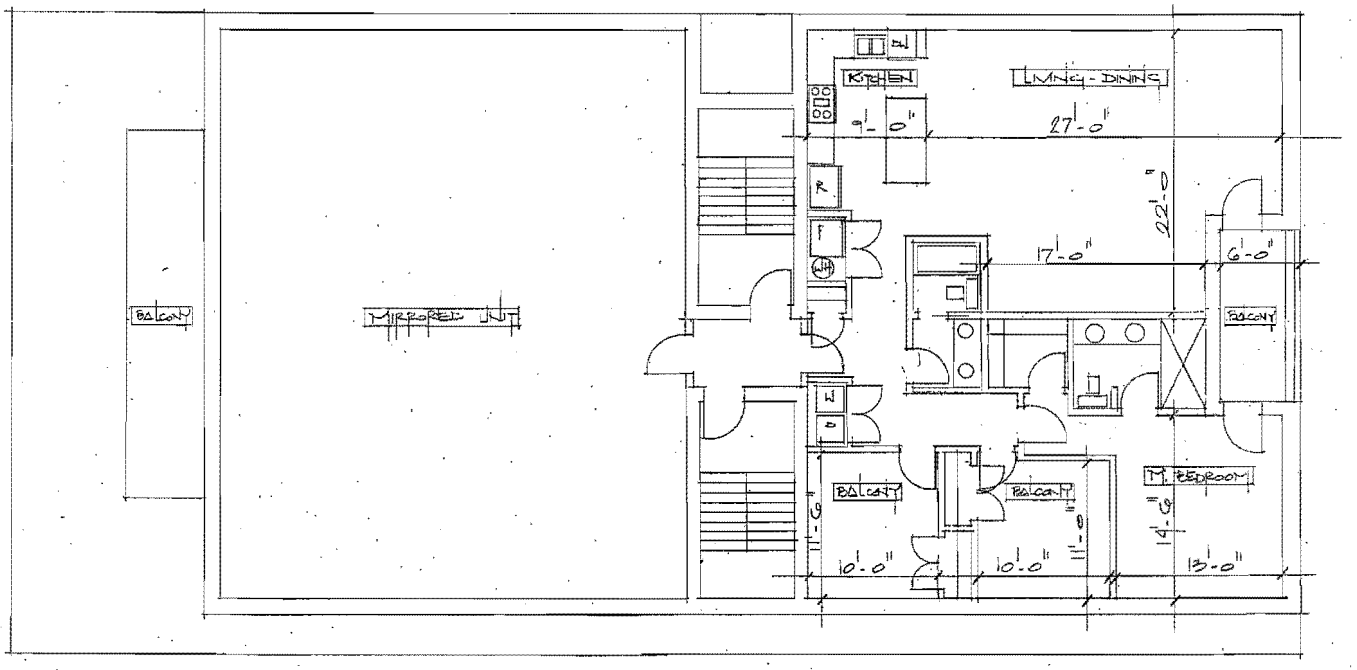

4TH Floor PLAN
1/8" = 1'-0"

3,875 S.F.

FINAL FOR PUBLICATION

1/13/2016 REPORTS OF COMMITTEES 17499

HANNA
ARCHITECTS, INC.

PROFESSIONAL DESIGN FIRM
ARCHITECT CORPORATION
LICENSE NUMBER 184-001485.

180 W. WASHINGTON AVE.
CHICAGO, ILLINOIS 60602
Phone: 312-750-1800
Fax: 312-750-1801
email: hannaarchitects@sbcglobal.net
© HANNA ARCHITECTS, INC. 2015

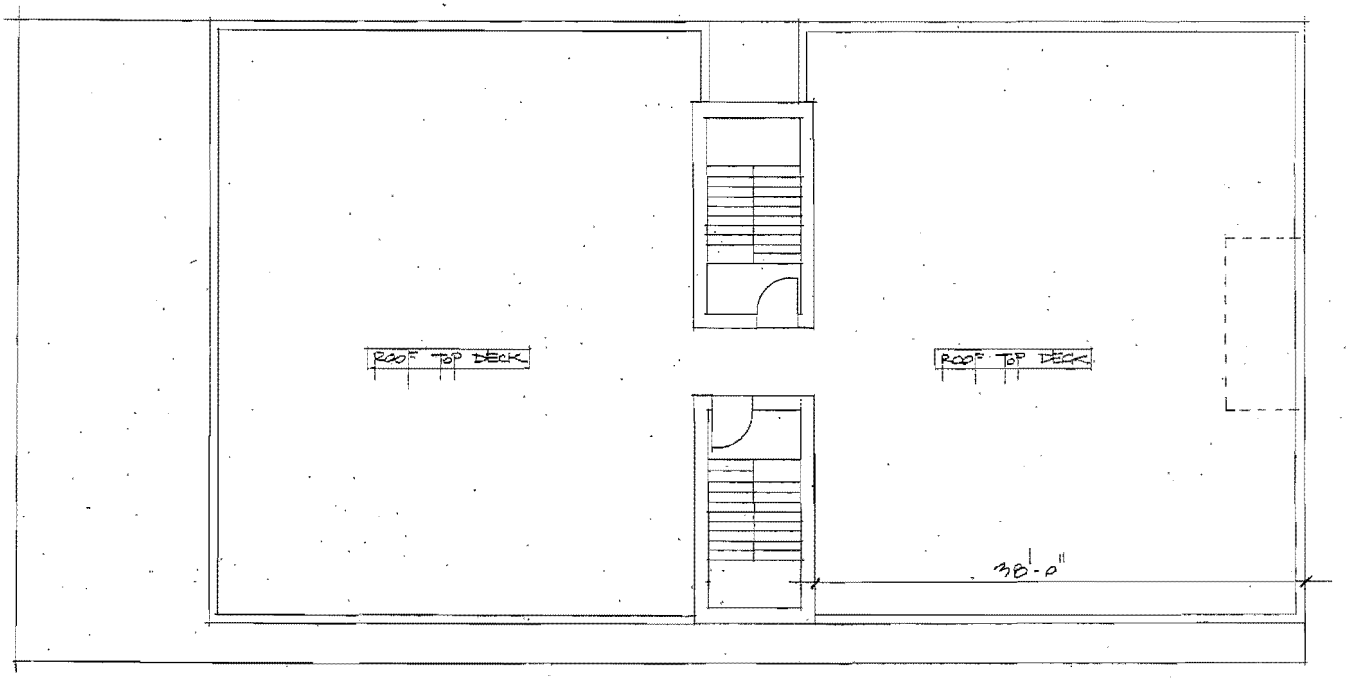

ROOF PLAN
1/8" = 1'-0"

FINAL FOR PUBLICATION

17500 JOURNAL--CITY COUNCIL--CHICAGO 1/13/2016

HANNA
ARCHITECTS, INC.

PROFESSIONAL DESIGN FIRM
ARCHITECT CORPORATION
LICENSE NUMBER 184-001485

180 W. WASHINGTON AVE.
CHICAGO, ILLINOIS 60602
Phone: 312-750-1800
Fax: 312-750-1801
email: hannaarchitects@sbcglobal.net
© HANNA ARCHITECTS, INC. 2015

CALIFORNIA ELEVATION
1/8"=1'-0"

FINAL FOR PUBLICATION

HANNA ARCHITECTS, INC.
PROFESSIONAL DESIGN FIRM
ARCHITECT CORPORATION
LICENSE NUMBER 184-001485

180 W. WASHINGTON AVE.
CHICAGO, ILLINOIS 60602
Phone: 312-750-1800
Fax: 312-750-1801
email: hannaarchitects@sbcglobal.net
© HANNA ARCHITECTS, INC. 2015

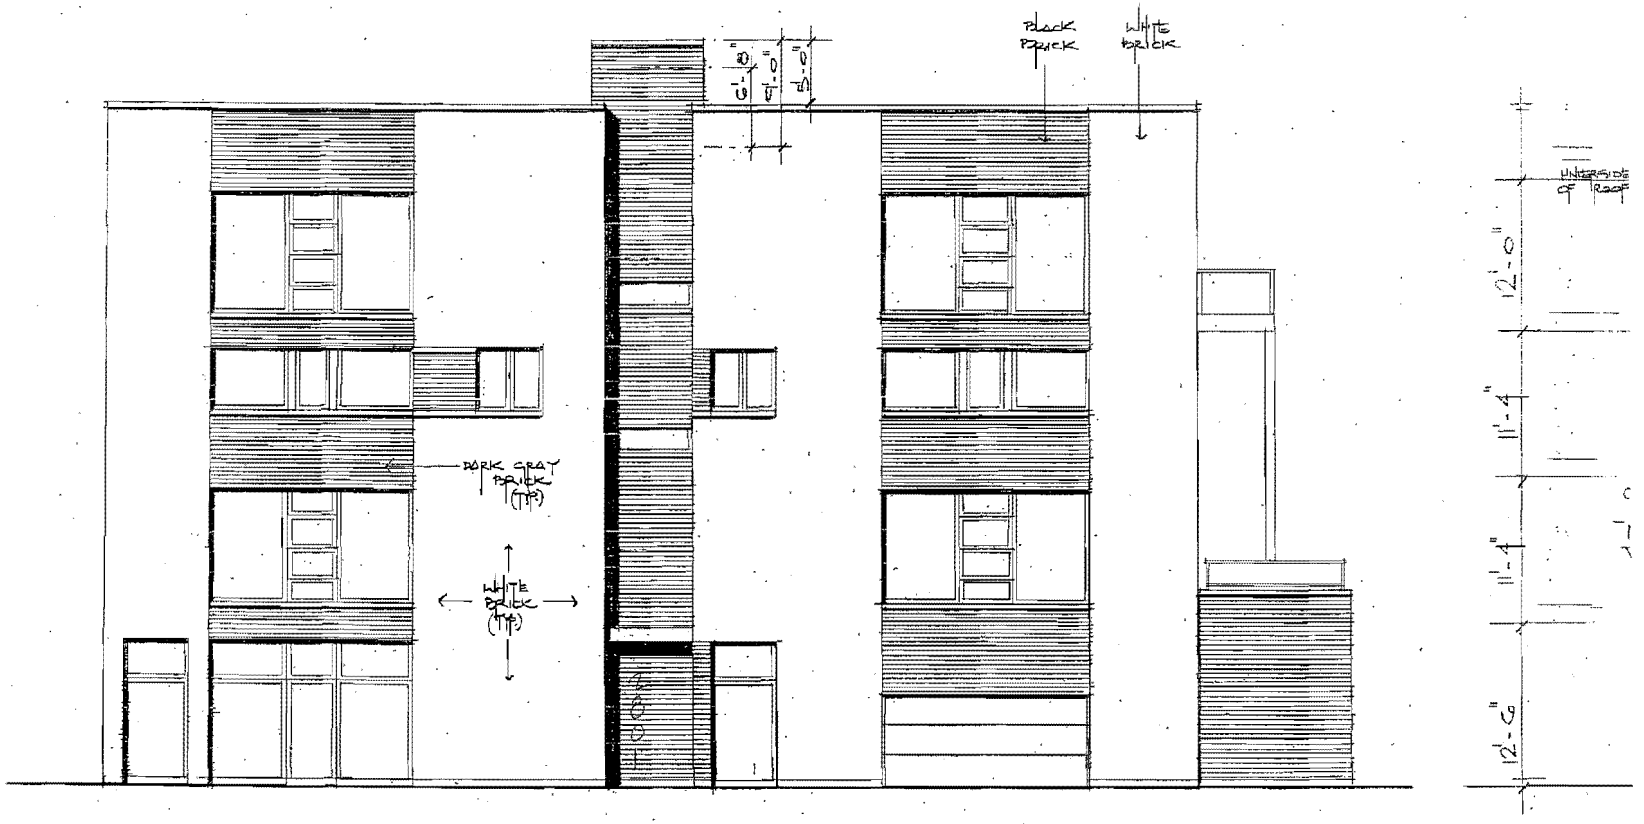

COURTLAND ELEVATION
1/8"=1'-0"

FINAL FOR PUBLICATION

HANNA ARCHITECTS, INC.
PROFESSIONAL DESIGN FIRM
ARCHITECT CORPORATION
LICENSE NUMBER 184-001485

180 W. WASHINGTON AVE.
CHICAGO, ILLINOIS 60602
Phone: 312-750-1800
Fax: 312-750-1801
email: hannaarchitects@sbcglobal.net
© HANNA ARCHITECTS, INC. 2015

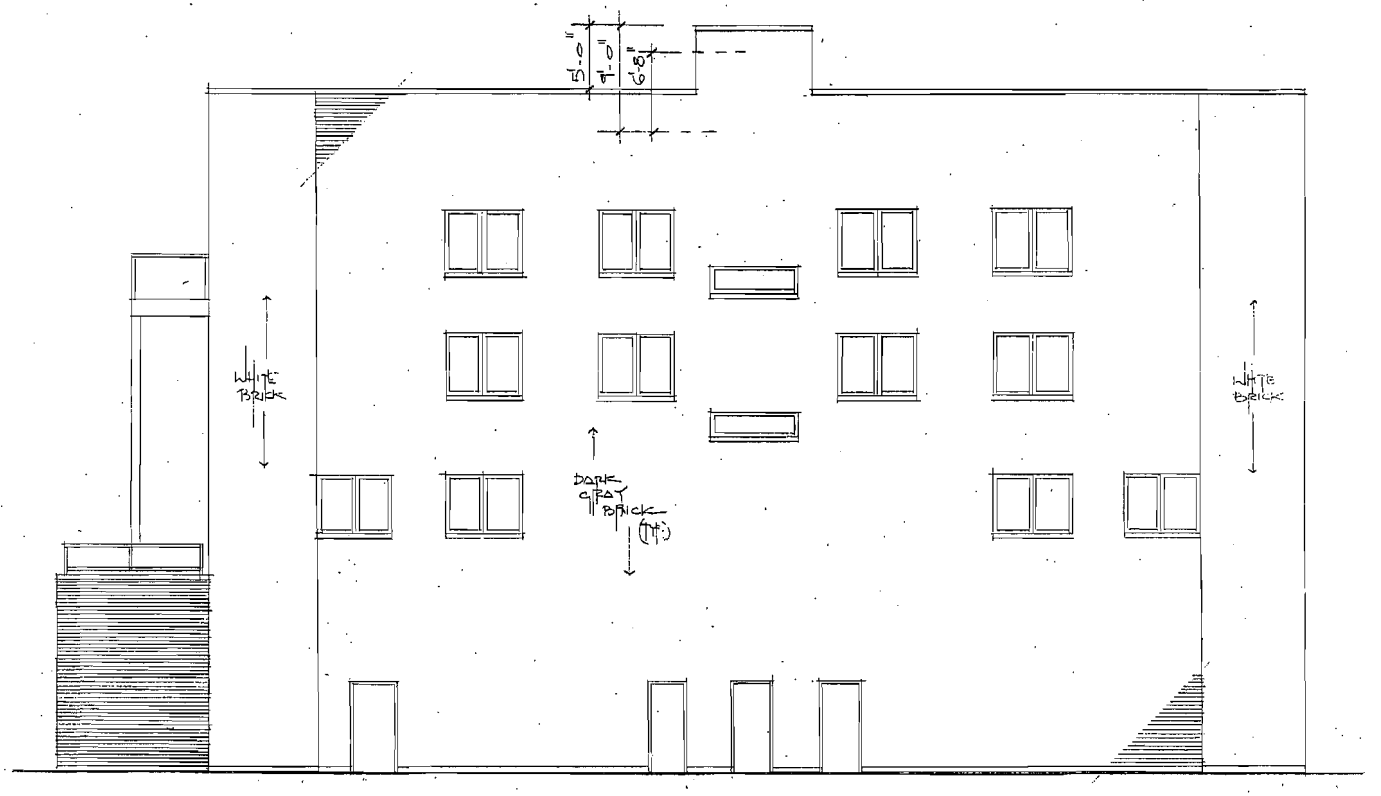

SOUTH ELEVATION
1/8"=1'-0"

FINAL FOR PUBLICATION

HANNA
ARCHITECTS, INC.

PROFESSIONAL DESIGN FIRM
ARCHITECT CORPORATION
LICENSE NUMBER 184-001485

180 W. WASHINGTON AVE.
CHICAGO, ILLINOIS 60602
Phone: 312-750-1800
Fax: 312-750-1801
email: hannaarchitects@sbcglobal.net
© HANNA ARCHITECTS, INC. 2015

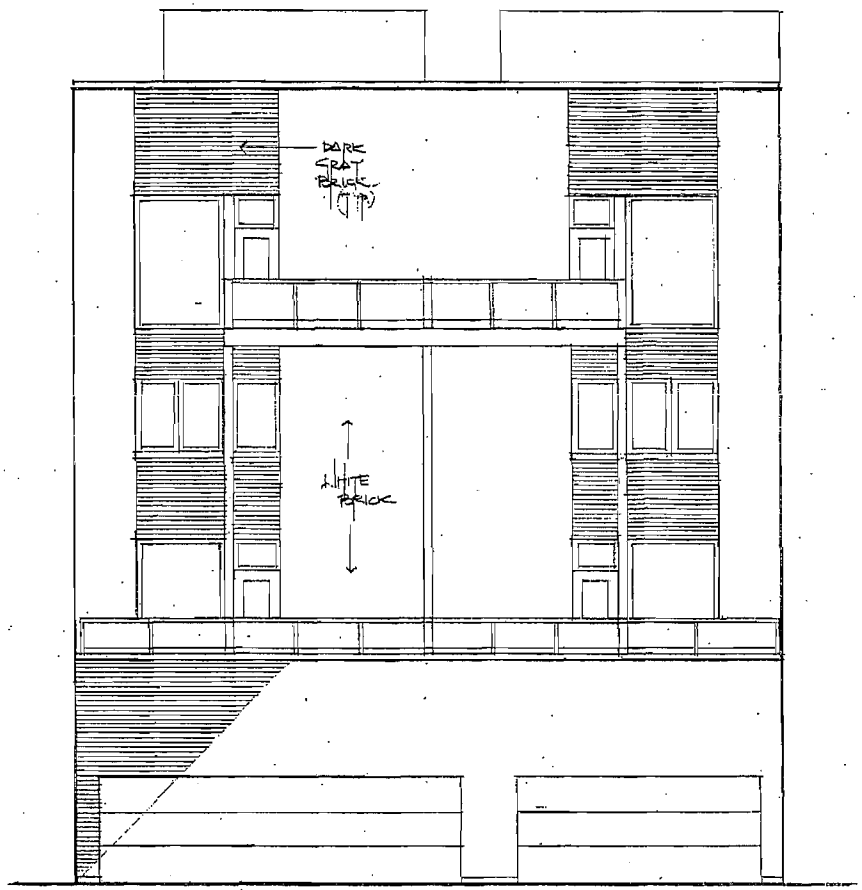

WEST ELEVATION
1/8"=1'-0"

FINAL FOR PUBLICATION

Reclassification Of Area Shown On Map No. 5-I.
(Application No. 18531T1)
(Common Address: 1623 N. Milwaukee Ave.)

[O2015-6426]

Be It Ordained by the City Council of the City of Chicago:

SECTION 1. That the City Zoning Ordinance be amended by changing all the M1-2 Limited Manufacturing/Business Park District symbols and indications as shown on Map Number 5-I in the area bounded by:

the public alley next northeast of and parallel to North Milwaukee Avenue; a line 100 feet long perpendicular to North Milwaukee Avenue commencing at a point 210 feet northwest of North Damen Avenue; North Milwaukee Avenue; and a line 100 feet long perpendicular to North Milwaukee Avenue commencing at a point 234.05 feet northwest of North Damen Avenue,

to those of a C1-2 Neighborhood Commercial District and a corresponding use district is hereby established in the area above described.

SECTION 2. This ordinance shall be in force and effect from and after its passage and due publication.

[Ground Plan Existing and Proposed; Existing Building Elevations; and Existing and Proposed Building Sections attached to this ordinance printed on pages 17507 through 17509 of this *Journal*.]

Type 1 Narrative Rezoning Analysis attached to this ordinance reads as follows:

Zoning And Development Narrative In Support Of Application For Type 1 Map Amendment Of City Of Chicago Zoning Map For Property Commonly Known As 1623 N. Milwaukee Ave.

Applicant seeks a Type 1 Map Amendment of the City of Chicago Zoning Map from

the current M1-1 District to that of a C1-2 District for the property commonly known as 623 North Milwaukee Avenue. Applicant seeks to maintain the existing one-story commercial building. The property will be used as a restaurant.

The following is a list of the proposed dimensions of the development:

Density:	0 residential dwelling units
Lot Area Per Unit:	n/a
Off-Street Parking:	0 spaces
Height:	20 feet (existing)
Floor Area:	approximately 2,140 square feet (existing)
Floor Area Ratio:	approximately .96 (existing)
Front (southwest) Setback:	0 feet
Rear (northeast) Setback:	0 feet
North Side Setback:	0 feet
South Side Setback:	0 feet

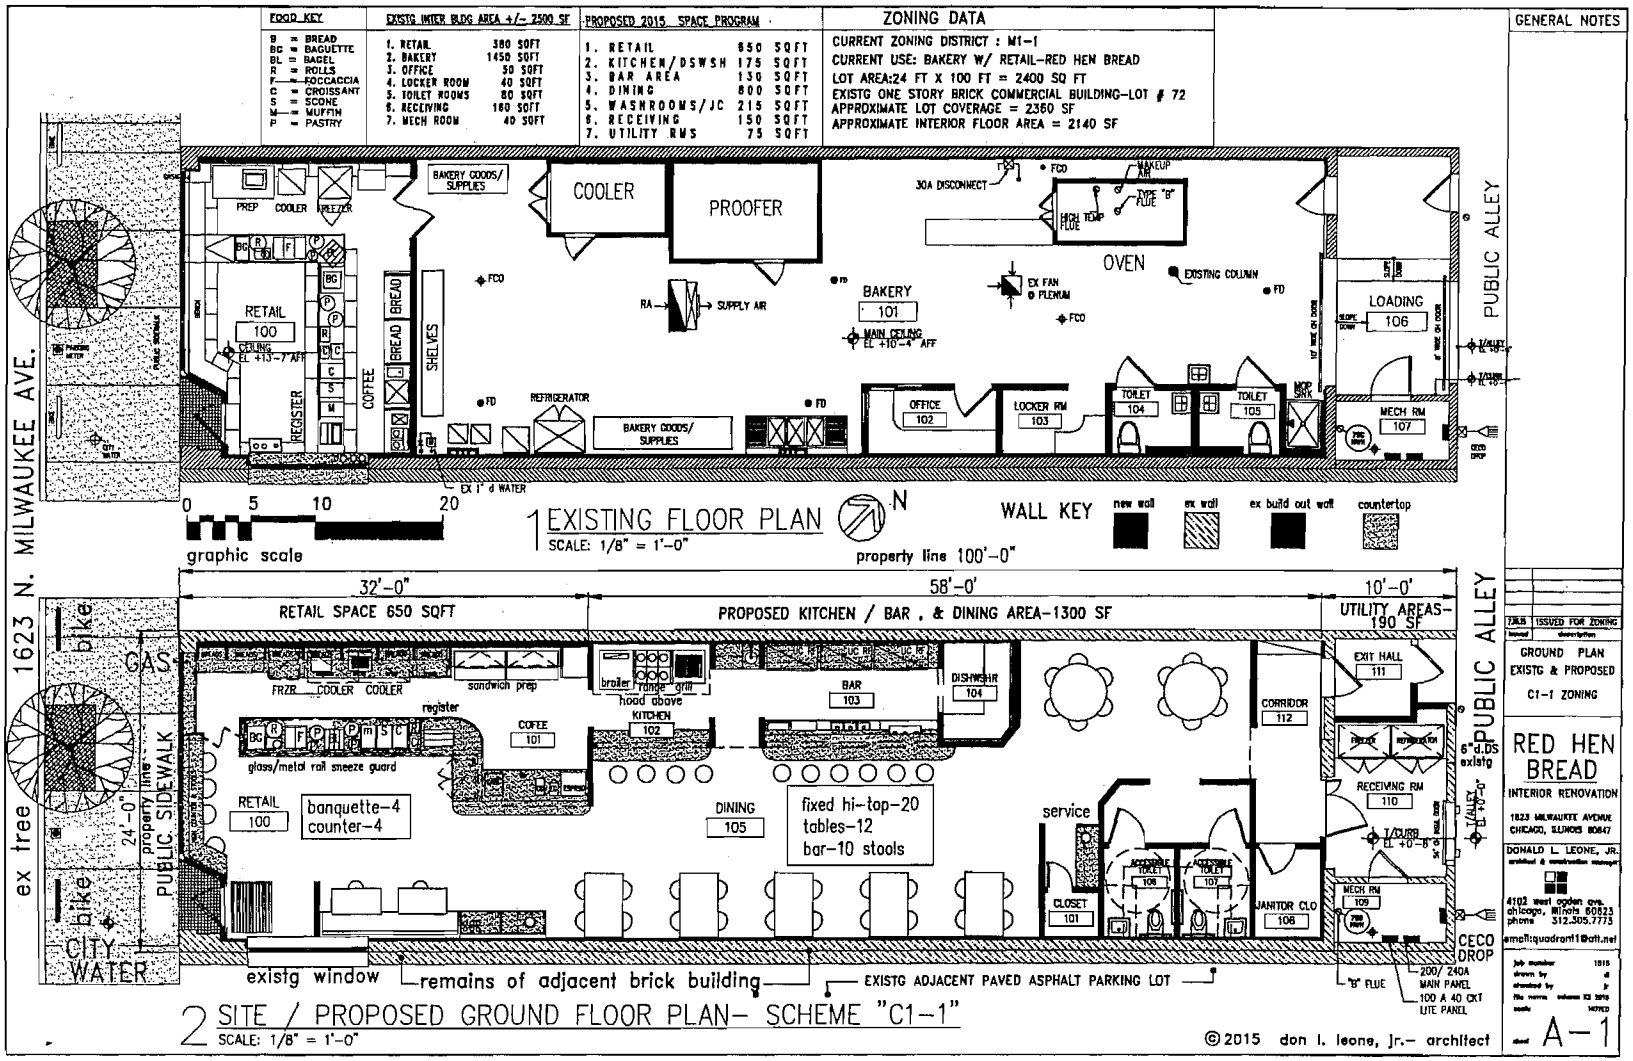

FINAL FOR PUBLICATION

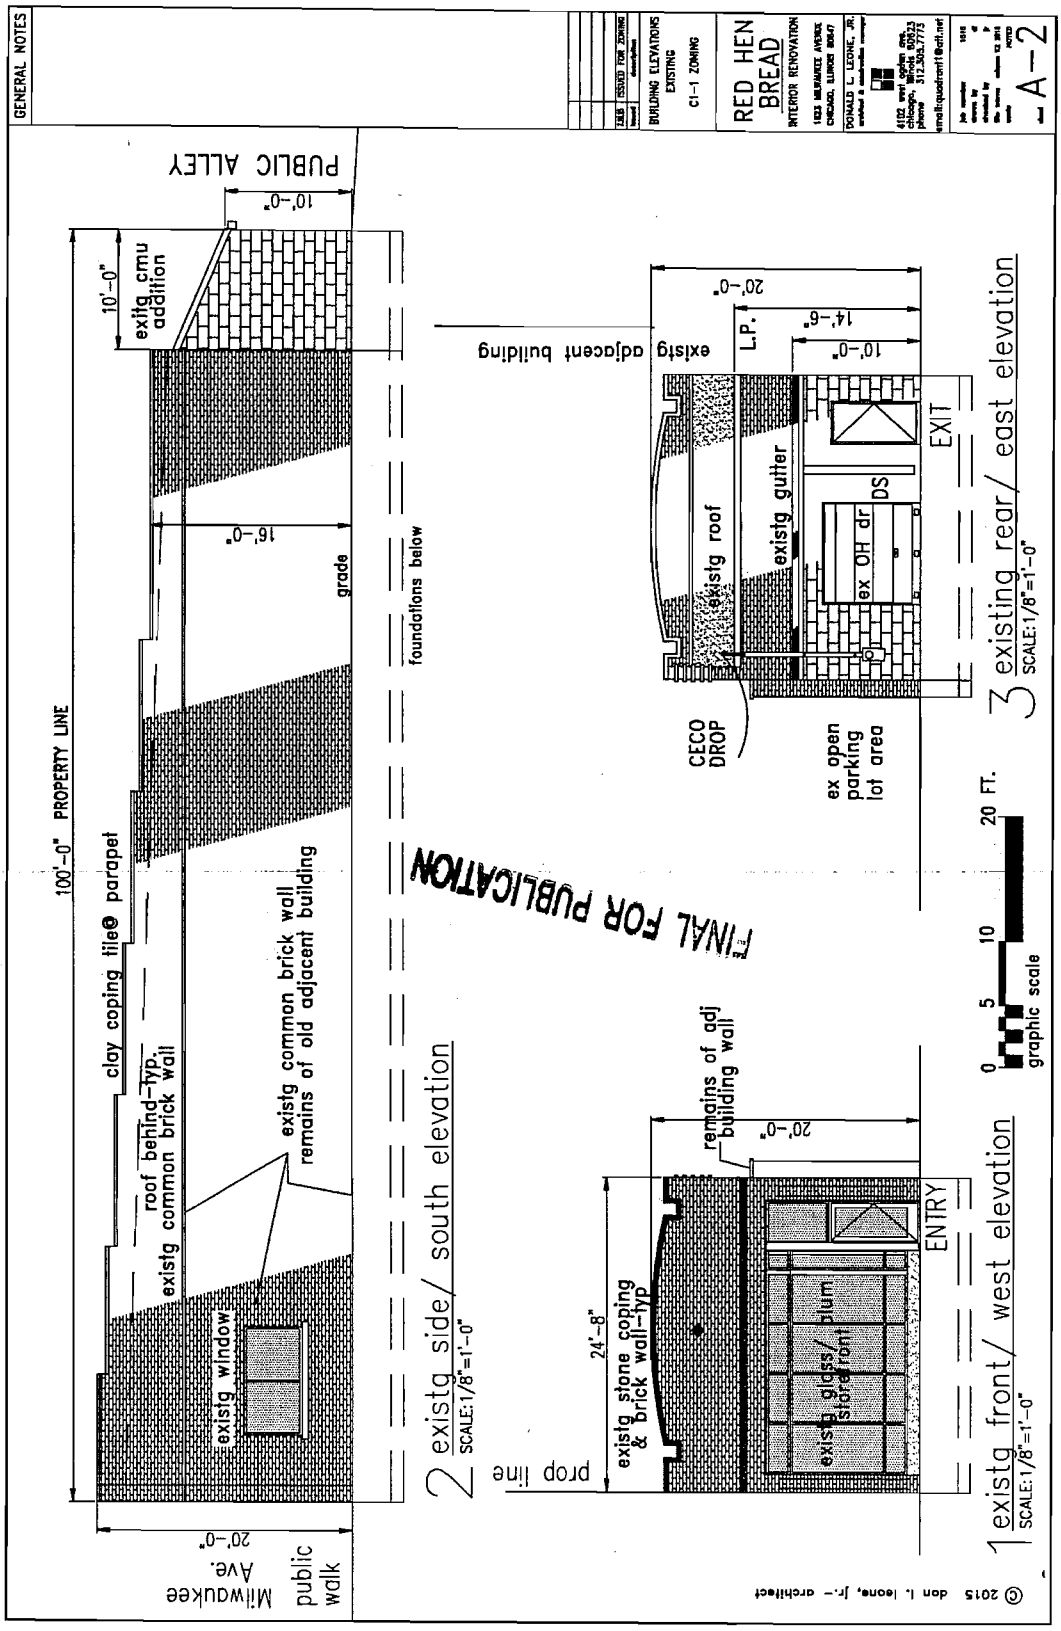
GENERAL NOTES
RED HEN BREAD
INTERIOR RENOVATION
1822 MILWAUKEE AVENUE
CHICAGO, ILLINOIS 60647
BUILDING ELEVATIONS EXISTING
C1-1 ZONING
DONALD L. LEONE, JR.
4102 west golden ave.
chicago, illinois 60623
phone 312.308.7773
A-2
PUBLIC ALLEY
10'-0"
existg cmu addition
10'-0"
16'-0"
grade
foundations below
existg adjacent building
20'-0"
L.P.
14'-6"
10'-0"
existg roof
existg gutter
ex OH dr
DS
EXIT
CECO DROP
ex open parking lot area
100'-0" PROPERTY LINE
clay coping tile@ parapet
roof behind-typ.
existg common brick wall
existg common brick wall
remains of old adjacent building
existg window
Milwaukee Ave.
public walk
20'-0"
FINAL FOR PUBLICATION
2 existg side/ south elevation
SCALE:1/8"=1'-0"
prop line
existg stone coping & brick wall-typ
24'-8"
remains of adj building wall
20'-0"
existg glass/ plum storefront
ENTRY
1 existg front/ west elevation
SCALE:1/8"=1'-0"
3 existing rear/ east elevation
SCALE:1/8"=1'-0"
0
5
10
20 FT.
graphic scale
© 2015 don l. leone, jr.- architect

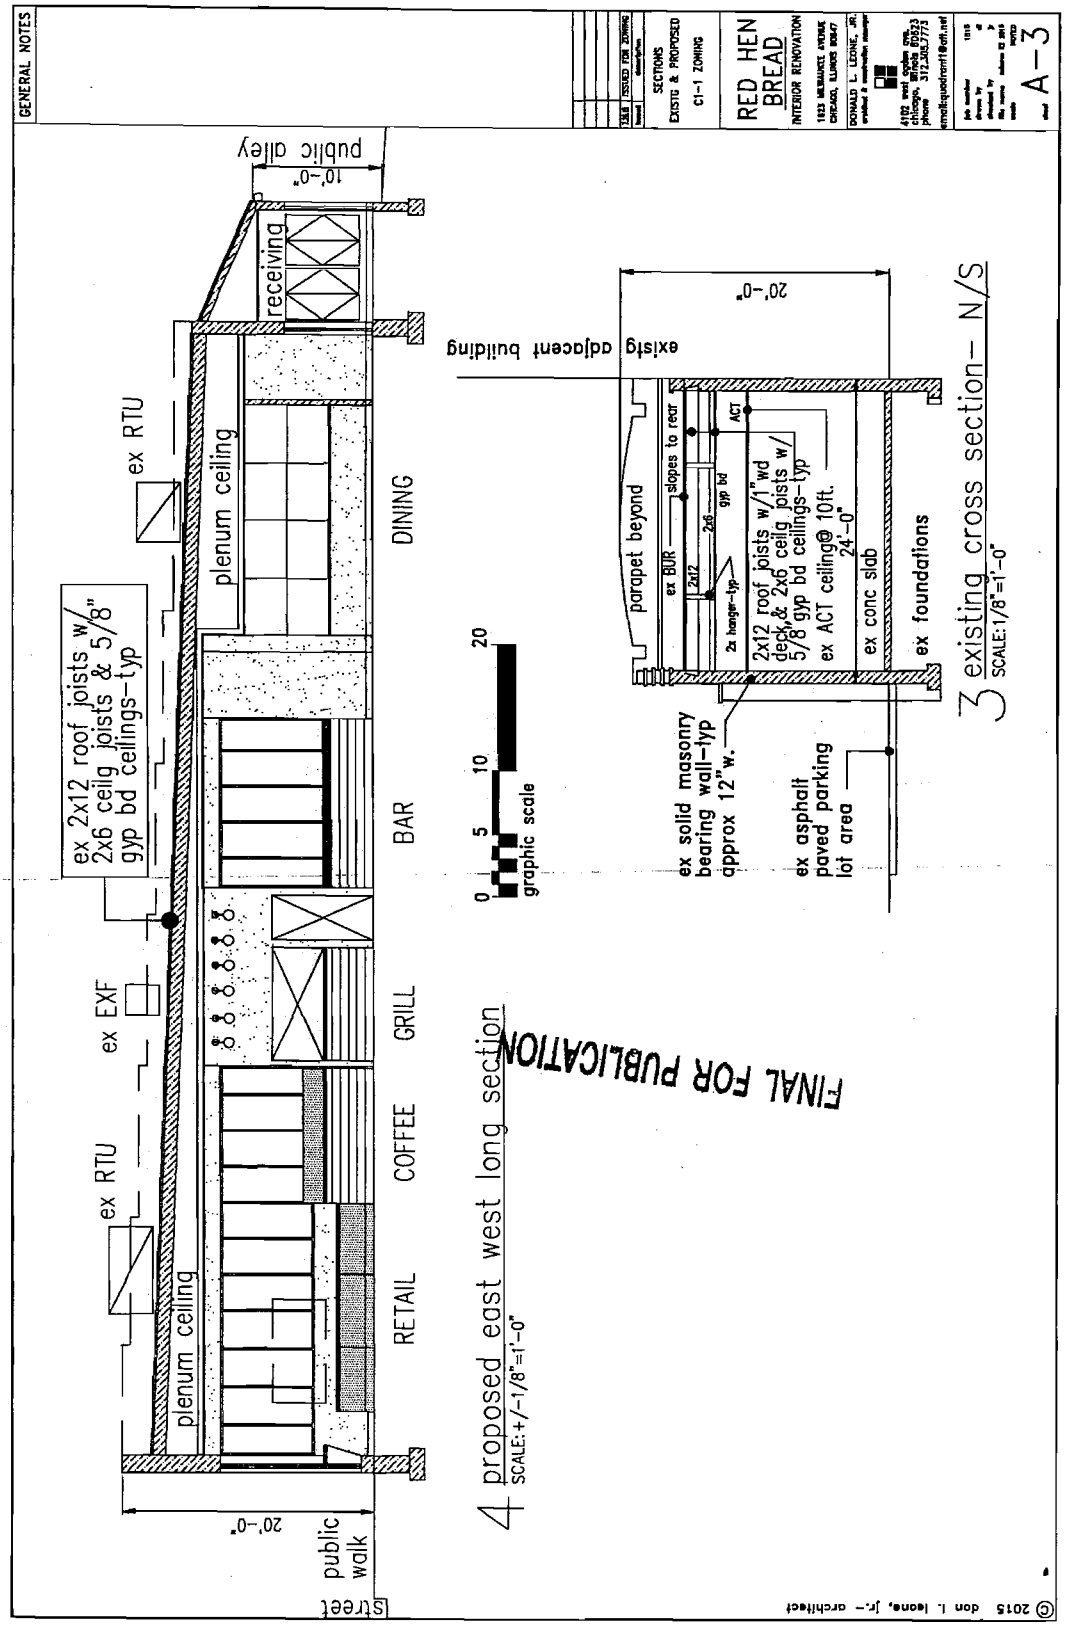
GENERAL NOTES
RED HEN BREAD
INTERIOR RENOVATION
1923 MILWAUKEE AVENUE
CHICAGO, ILLINOIS 60647
SECTIONS
EXISTG & PROPOSED
C1-1 ZONING
A-3
public alley
10'-0"
receiving
ex RTU
plenum ceiling
DINING
ex 2x12 roof joists w/ 2x6 ceilg joists & 5/8" gyp bd ceilings-typ
ex EXF
BAR
ex RTU
plenum ceiling
GRILL
COFFEE
RETAIL
20'-0"
public walk
Street
4 proposed east west long section
SCALE: +/-1/8"=1'-0"
graphic scale
0 5 10 20
existg adjacent building
20'-0"
parapet beyond
ex BUR
slopes to rear
2x12
2x6
gyp bd
ACT
2x hanger-typ
2x12 roof joists w/1" wd deck & 2x6 ceilg joists w/ 5/8" gyp bd ceilings-typ
ex ACT ceiling @ 10ft.
24'-0"
ex conc slab
ex foundations
ex solid masonry bearing wall-typ approx 12" w.
ex asphalt paved parking lot area
3 existing cross section- N/S
SCALE: 1/8"=1'-0"
FINAL FOR PUBLICATION
© 2015 don l. leone, jr.- architect

Reclassification Of Area Shown On Map No. 5-I.
(As Amended)
(Application No. 18572T1)
(Common Address: 1719 -- 1729 N. Campbell Ave.)

[SO2015-8032]

Be It Ordained by the City Council of the City of Chicago:

SECTION 1. Title 17 of the Municipal Code of Chicago, the Chicago Zoning Ordinance, is hereby amended by changing all of the RS3 Residential Single-Unit (Detached House) District symbols as shown on Map Number 5-I in the area bounded by:

a line 283.3 feet north of and parallel to West Wabansia Avenue; a public alley next east of and parallel to North Campbell Avenue; a line 187.3 feet north of and parallel to West Wabansia Avenue; and North Campbell Avenue,

to those of an RT4 Residential Two-Flat, Townhouse and Multi-Unit District.

SECTION 2. This ordinance takes effect after its passage and approval.

[Site Plan and Notes; Basement, First and Second Floor Plans; Roof Plan, Wall Section and Garage Elevations; North and South Existing Building Elevations; and North, South, East and West Building Elevations attached to this ordinance printed on pages 17513 through 17530 of this *Journal*.]

Type 1 Narrative Rezoning Analysis attached to this ordinance reads as follows:

Application No. 18572T1.

Narrative For Type 1 Rezoning
For 1727 -- 1729 N. Campbell Ave., Chicago.

The applicant needs a zoning change from RS3 to RT4 to allow the division of the original improved zoning lot at 1719 -- 1729 into two separate zoning lots. The lots at 1727 -- 1729 North Campbell Avenue are improved with two residential buildings (2 flat in the front

and a single-family home in the rear), which will remain. The lots at 1719 North Campbell Avenue and 1725 North Campbell Avenue, each will be improved with a single-family house.

Project Description:	Zoning change from RS3 to RT4
Use:	
Front Building:	Two dwelling units
Rear Building:	One dwelling unit
Floor Area Ratio:	
Lot Area:	48 feet x 124.40 feet = 5,971.2 square feet
Existing Floor Area:	4,706 square feet
FAR:	.79
Density:	1,990 square feet per dwelling unit
Off-Street Parking:	3 parking spaces
Setbacks:	
Existing Front:	4.95 feet
Existing Side:	0 feet (north)/24 feet (south)
Existing Rear:	0 feet, 0 inches
Building Height:	
Front Building:	26 feet, 6 inches (existing)
Rear Building:	21 feet, 0 inches (existing)

Narrative For Type 1 Rezoning
For 1719 -- 1725 N. Campbell Ave., Chicago.

The applicant needs a zoning change from RS3 to RT4 to allow the division of the original improved zoning lot at 1719 -- 1729 into two separate zoning lots. The lots at 1727 -- 1729 North Campbell Avenue are improved with two residential buildings (2 flat in the front and a single-family home in the rear), which will remain. The lots at 1719 North Campbell Avenue and 1725 North Campbell Avenue, each will be improved with a single-family house.

Project Description:	Zoning change from RS3 to RT4
Land Use:	1719 North Campbell Avenue -- Single-Family House
	1725 North Campbell Avenue -- Single-Family House
Floor Area Ratio:	
Lot Area:	24 feet x 124.39 feet = 2,985 square feet (per each lot)
Floor Area:	2,201 square feet
FAR:	0.8
Density:	2,985 square feet per dwelling unit
Off-Street Parking:	Two parking spaces for each single-family house
Setbacks:	
Front:	20 feet, 0 inches
Side:	3 feet, 0 inches/2 feet, 6 inches
Rear:	44 feet, 0 inches
Building Height:	25 feet, 10 inches

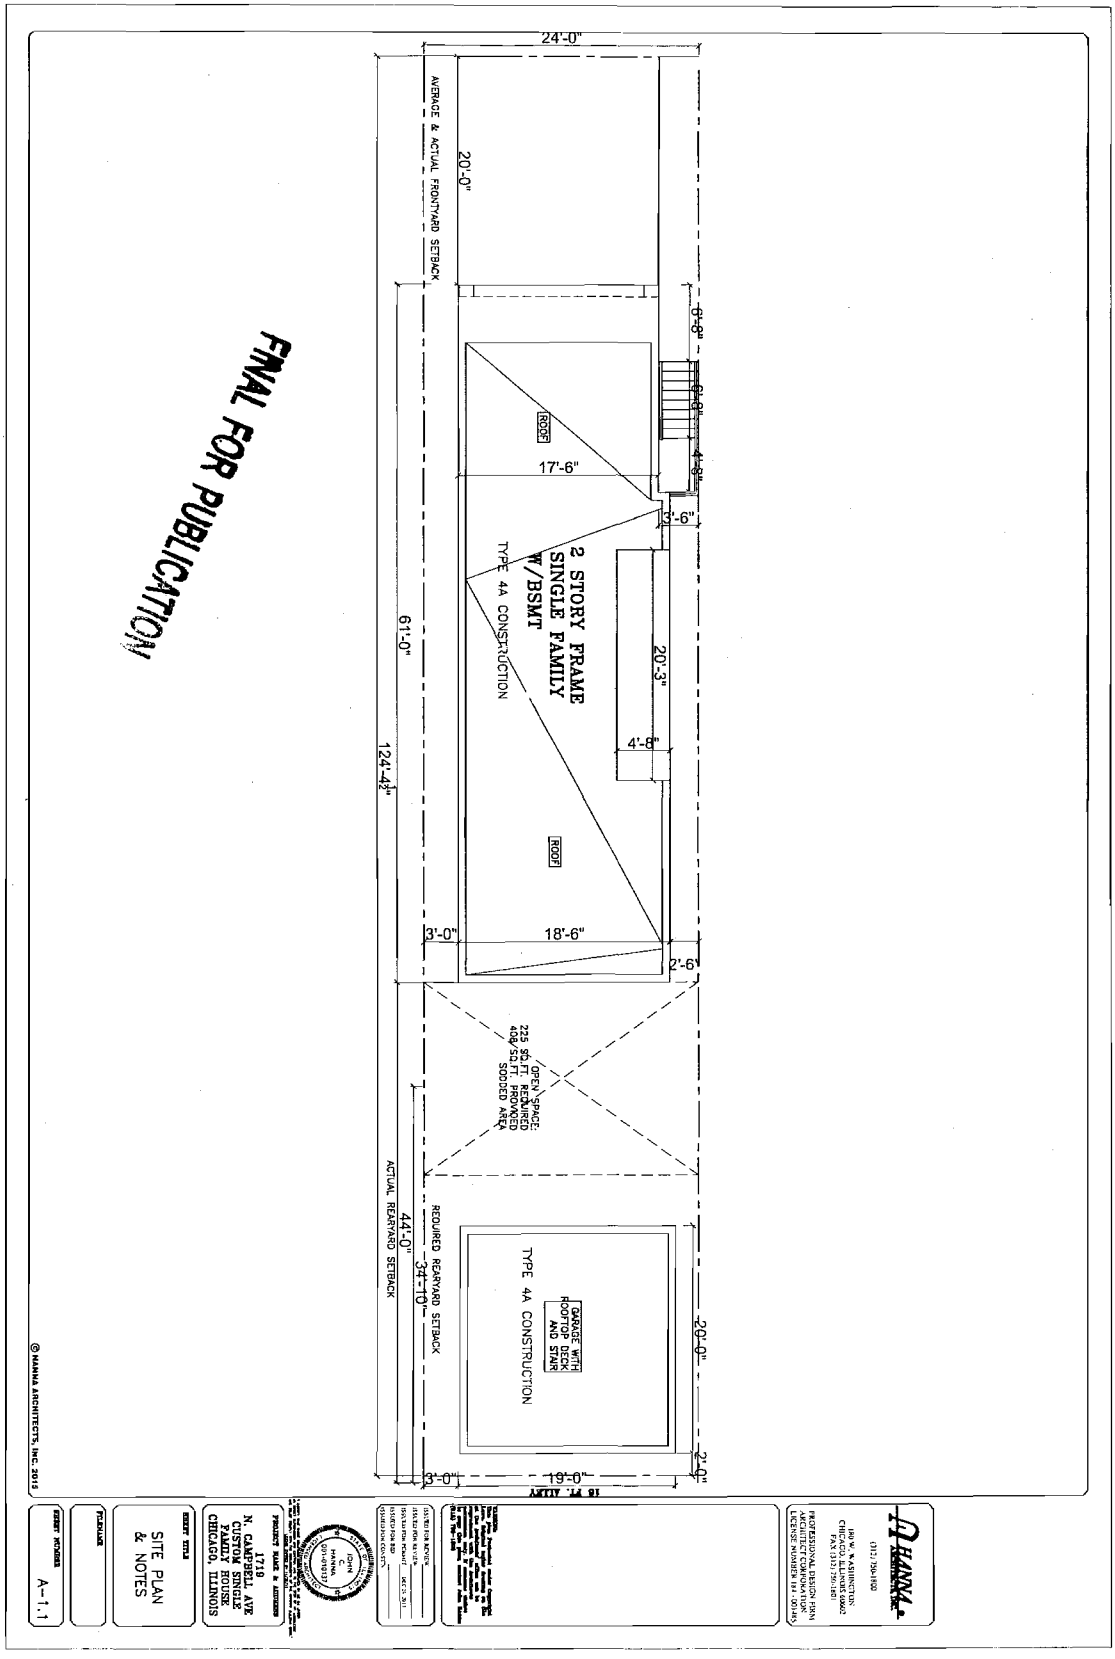
FINAL FOR PUBLICATION
24'-0"
AVERAGE & ACTUAL FRONTYARD SETBACK
20'-0"
6'-8"
6'-0"
4'-8"
ROOF
17'-6"
3'-6"
2 STORY FRAME
SINGLE FAMILY
W/BSMT
TYPE 4A CONSTRUCTION
20'-3"
4'-6"
61'-0"
124'-4½"
ROOF
3'-0"
18'-6"
2'-6"
OPEN SPACE:
225 SQ. FT. REQUIRED
404 SQ. FT. PROVIDED
SODDEN AREA
ACTUAL REARYARD SETBACK
44'-0"
34'-10"
REQUIRED REARYARD SETBACK
GARAGE WITH
ROOF TOP DECK
AND STAIR
TYPE 4A CONSTRUCTION
20'-0"
2'-0"
3'-0"
19'-0"
18 FT. ALLEY
HANNA
(312) 750-1830
180 W. WASHINGTON
CHICAGO, ILLINOIS 60602
FAX (312) 750-1841
PROFESSIONAL DESIGN FIRM
LICENSE NUMBER 184.001485
DISTRIBUTION NOTES
DESCRIPTION
DISTRIBUTION PRINT
DATE
DISTRIBUTION BY
JOHN
P.
HANNA
001-009323
PROJECT NAME & ADDRESS
1719
N. CAMPBELL AVE
CUSTOM SINGLE
FAMILY HOUSE
CHICAGO, ILLINOIS
SHEET TITLE
SITE PLAN
& NOTES
PLOT DATE
SHEET NUMBER
A-1.1
© HANNA ARCHITECTS, INC. 2015

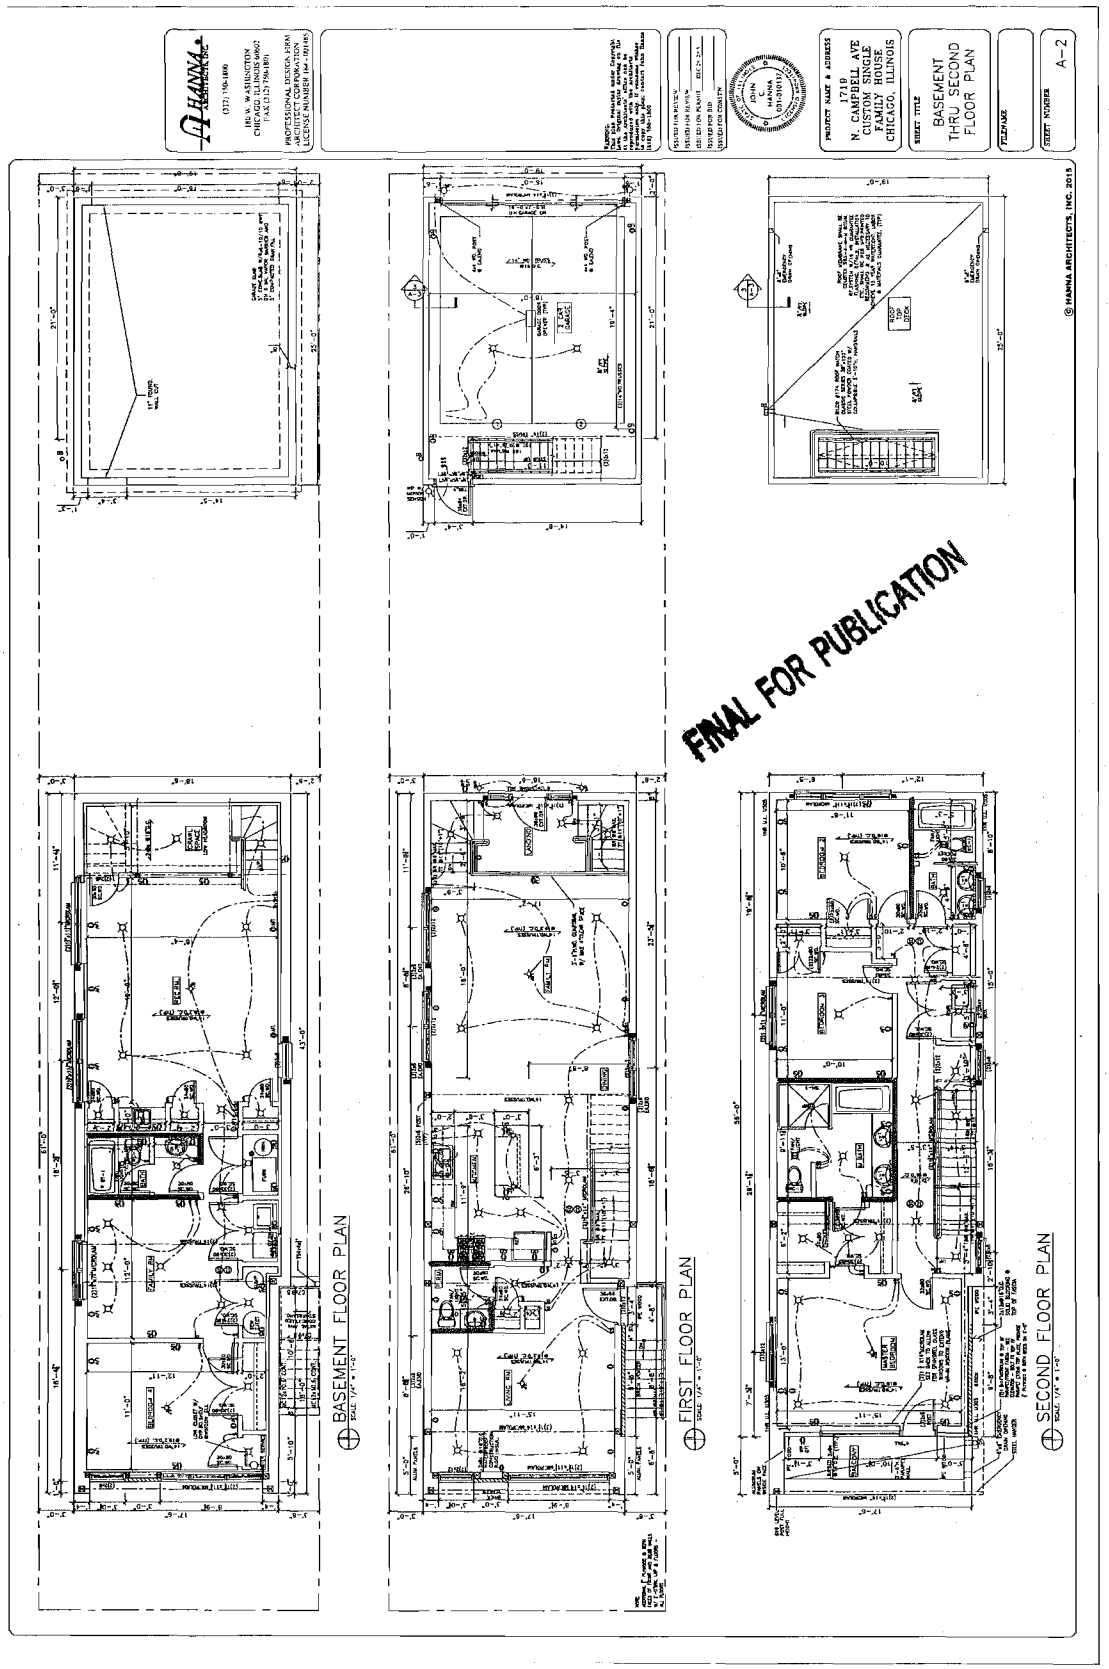
HANNA ARCHITECTS
(312) 750-1890
110 W. WASHINGTON
CHICAGO, ILLINOIS 60602
(FAX) (312) 750-1891
PROFESSIONAL DESIGN FIRM
ARCHITECT CORPORATION
LICENSED ARCHITECTURAL FIRM
ISSUED FOR PERMIT
ISSUED FOR BID
ISSUED FOR COMMENT
PROJECT NAME & ADDRESS
1719
N. CAMPBELL AVE
CLINICAL SCHOOL
FAMILY HOUSE
CHICAGO, ILLINOIS
SHEET TITLE
BASEMENT
THRU SECOND
FLOOR PLAN
SHEET NUMBER
A-2
FINAL FOR PUBLICATION
© HANNA ARCHITECTS, INC. 2015
BASEMENT FLOOR PLAN
FIRST FLOOR PLAN
SECOND FLOOR PLAN

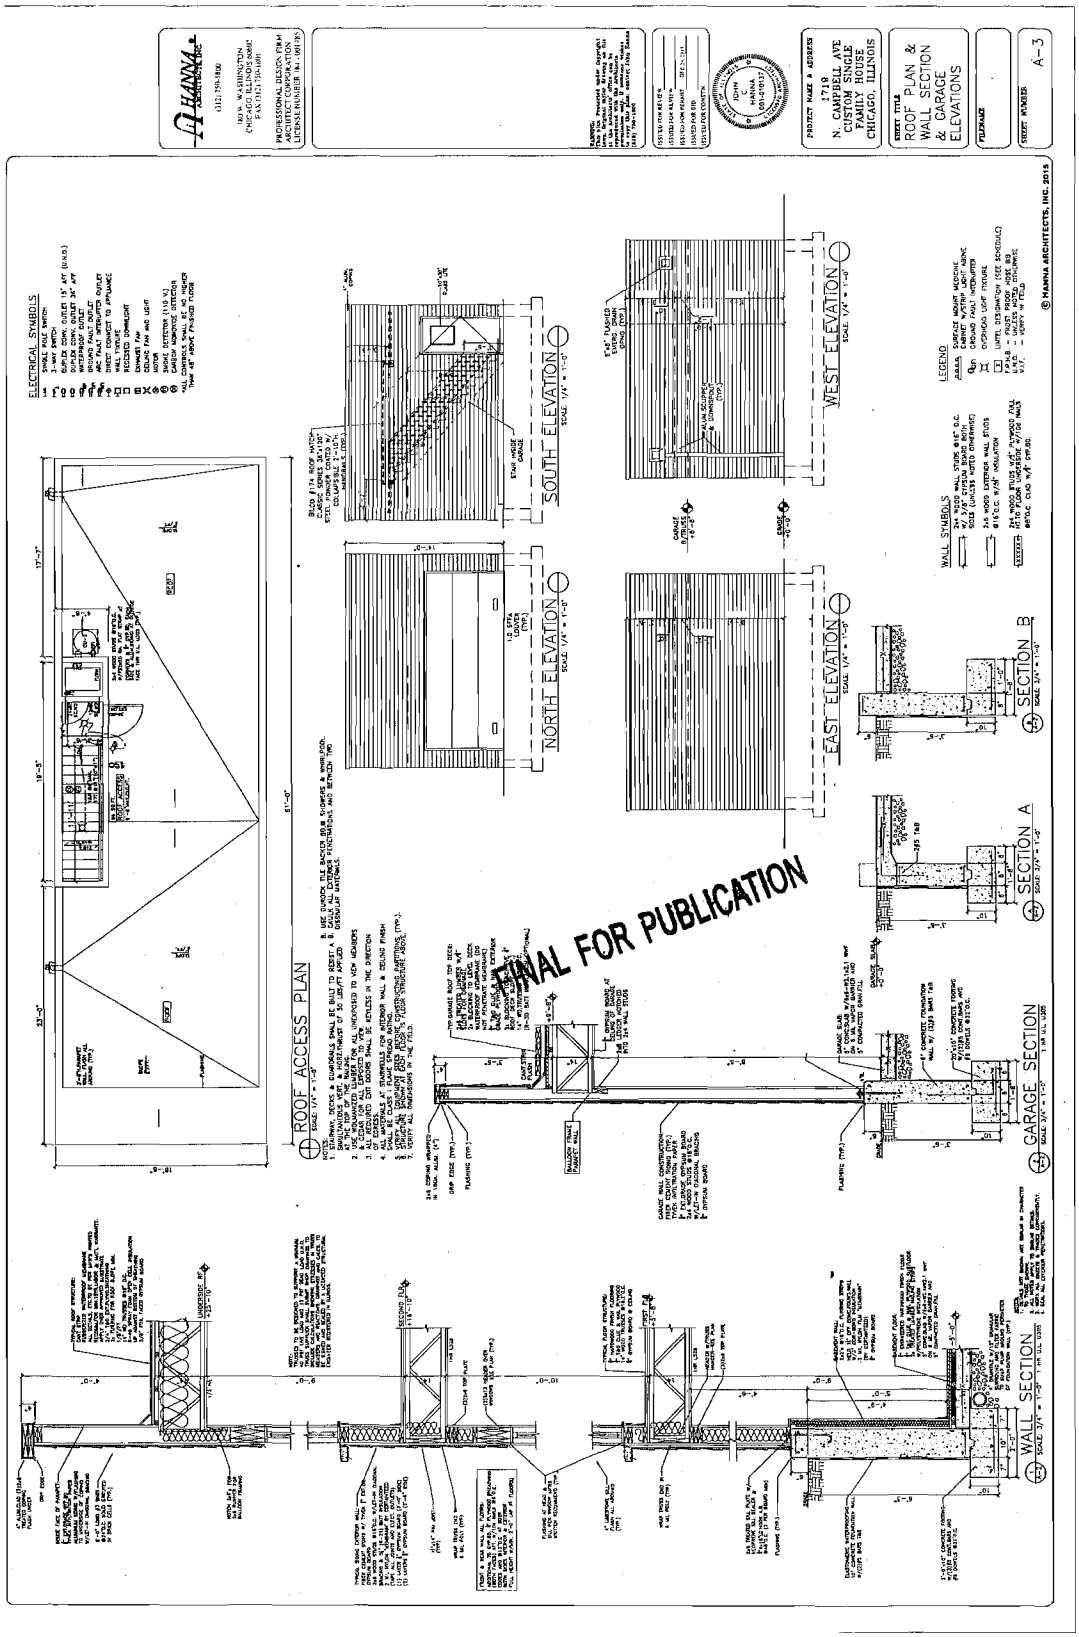
HANNA ARCHITECTS
PROJECT MAKE & ADDRESS
1718
N. CAMPBELL AVE
CUSTOM SINGLE
FAMILY HOUSE
CHICAGO, ILLINOIS
SHEET TITLE
ROOF PLAN &
WALL SECTION
& GARAGE
ELEVATIONS
SHEET NUMBER
A-3
ELECTRICAL SYMBOLS
WALL SYMBOLS
LEGEND
ROOF ACCESS PLAN
NORTH ELEVATION
SOUTH ELEVATION
EAST ELEVATION
WEST ELEVATION
SECTION A
SECTION B
GARAGE SECTION
WALL SECTION
FINAL FOR PUBLICATION
© HANNA ARCHITECTS, INC. 2015

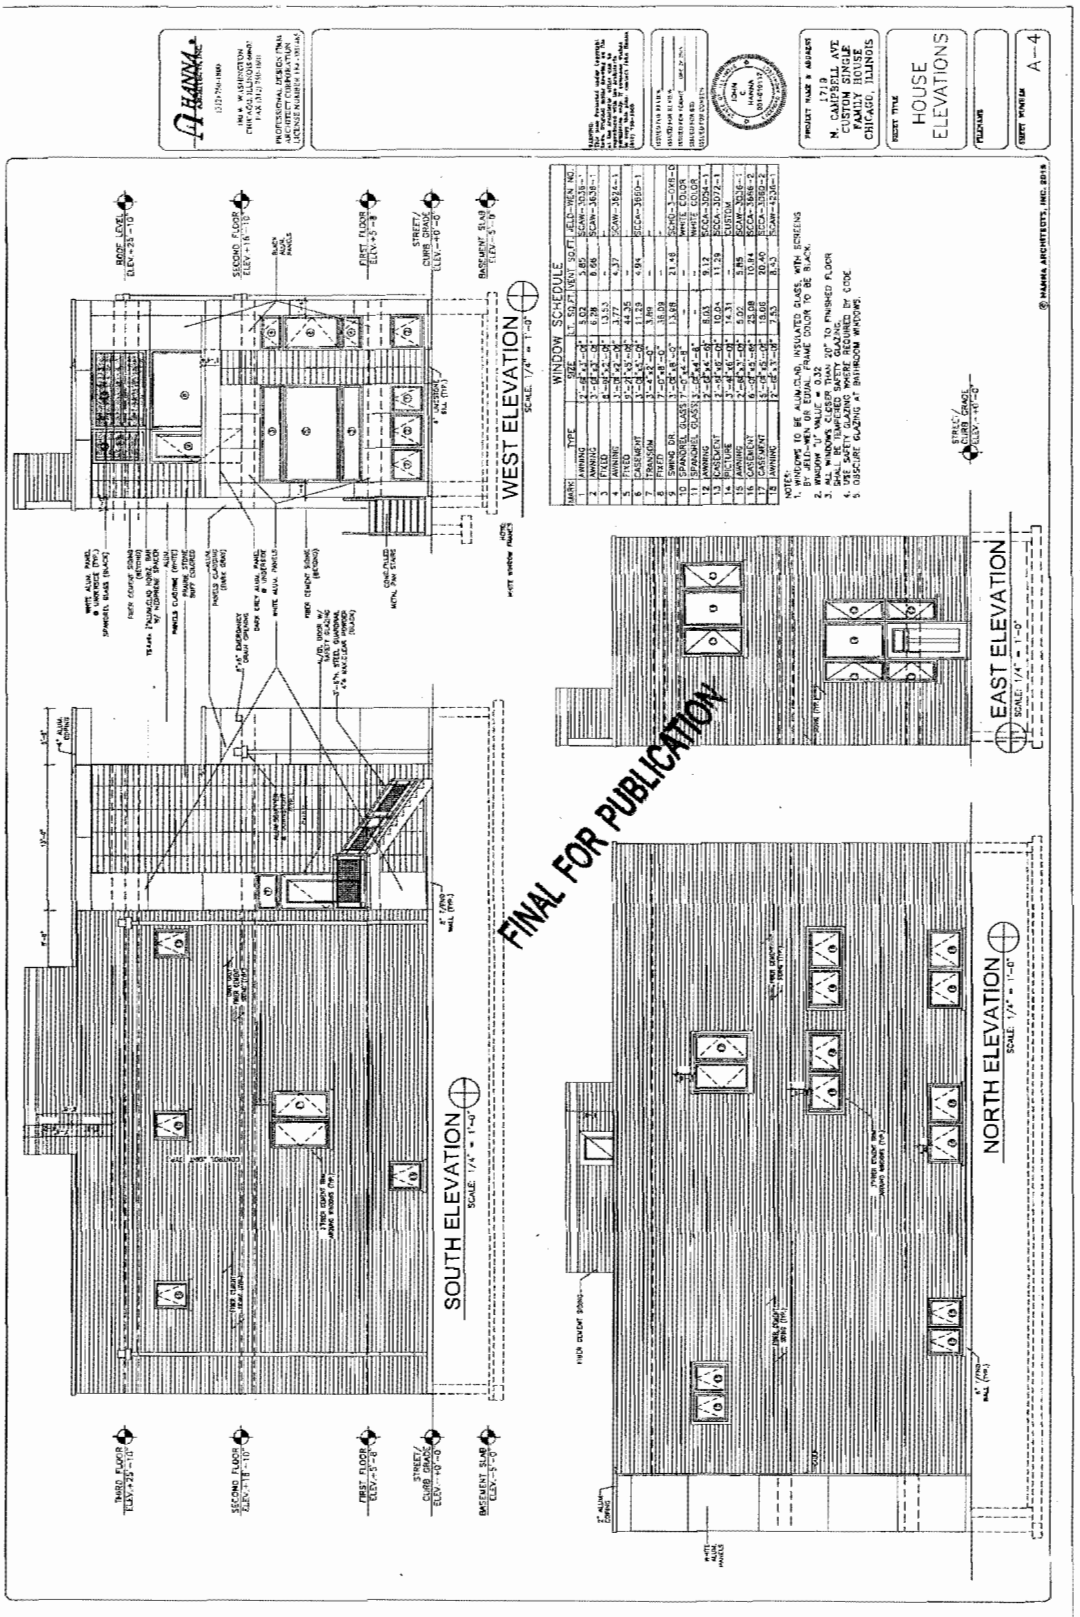
HANNA ARCHITECTS
PROJECT TITLE & ADDRESS
1719
N. CAMPBELL AVE
CUSTOM SINGLE
FAMILY HOUSE
CHICAGO, ILLINOIS
SHEET TITLE
HOUSE
ELEVATIONS
SHEET NUMBER
A-4
WINDOW SCHEDULE
FINAL FOR PUBLICATION
SOUTH ELEVATION
SCALE: 1/4" = 1'-0"
WEST ELEVATION
SCALE: 1/4" = 1'-0"
NORTH ELEVATION
SCALE: 1/4" = 1'-0"
EAST ELEVATION
SCALE: 1/4" = 1'-0"
THIRD FLOOR
SECOND FLOOR
FIRST FLOOR
STREET/ CURB GRADE
BASEMENT SLAB
ROOF LEVEL
© HANNA ARCHITECTS, INC. 2015

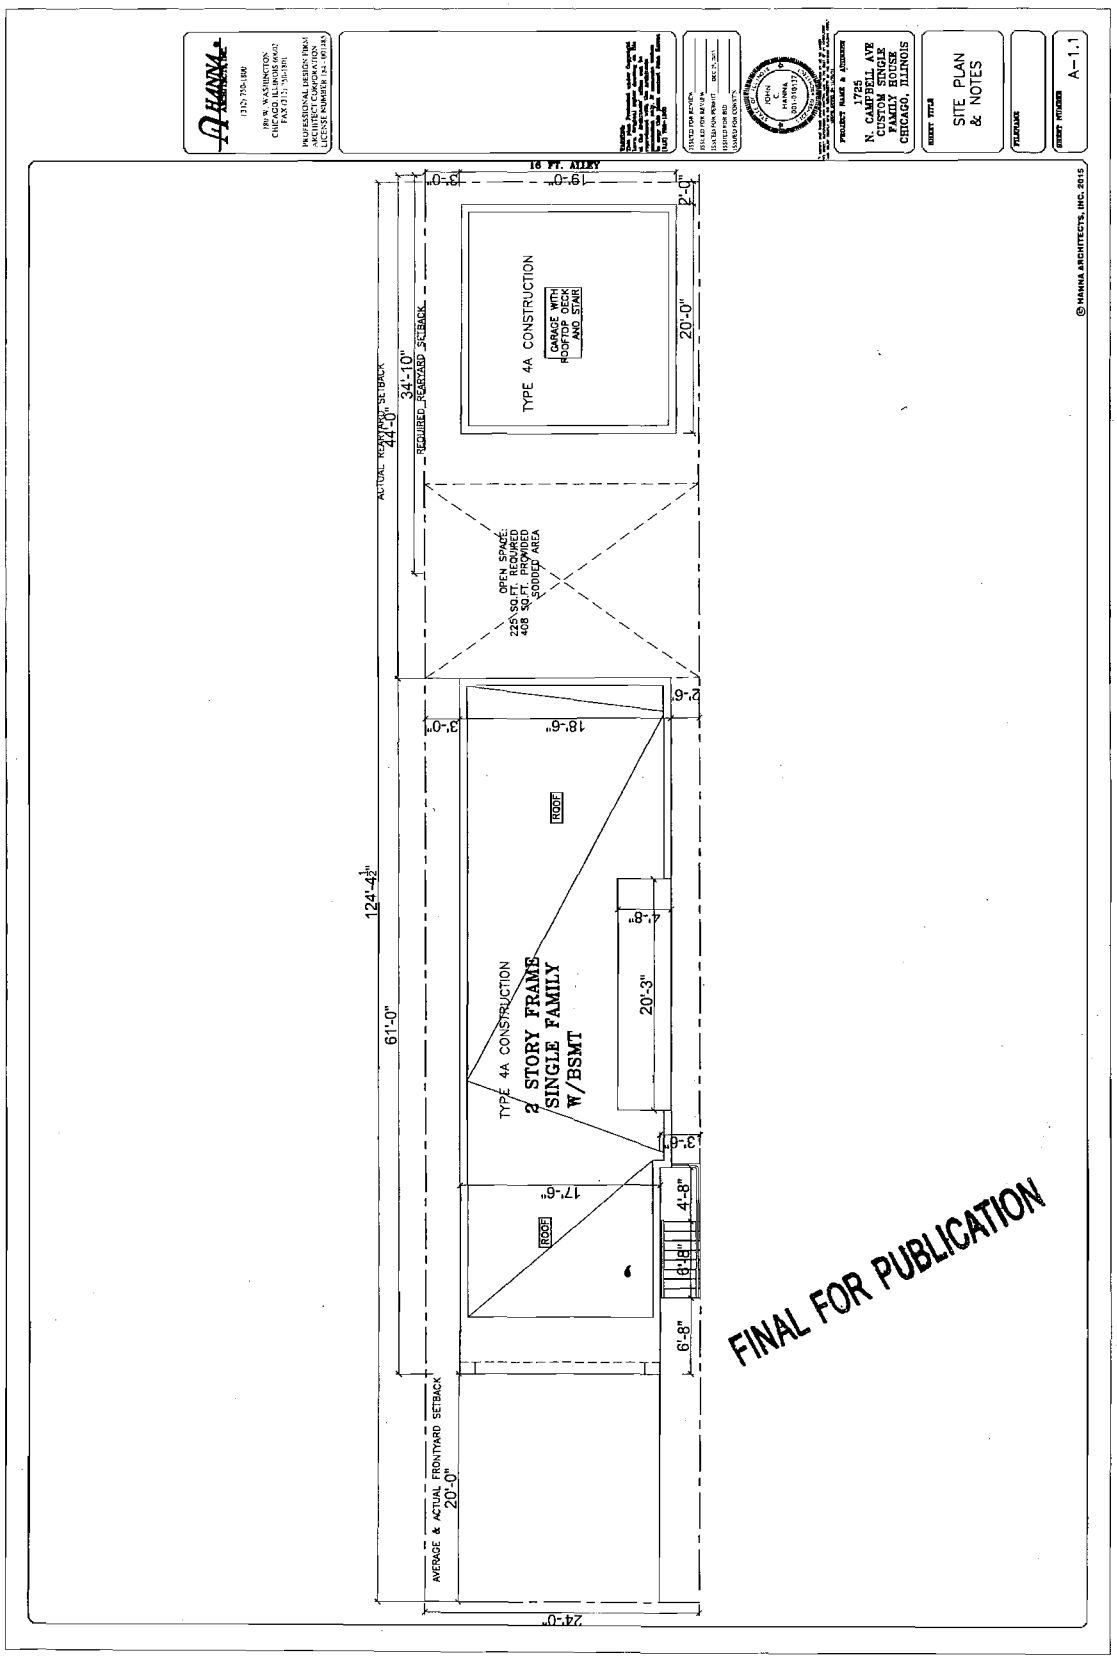
HANNA ARCHITECTS
(312) 755-1680
PROFESSIONAL DESIGN FIRM
LICENSE NUMBER 184-001434
1725
N. CAMPBELL AVE
CUSTOM SINGLE
FAMILY HOUSE
CHICAGO, ILLINOIS
SITE PLAN
& NOTES
A-1.1
16 FT. ALLEY
19'-0"
2'-0"
20'-0"
TYPE 4A CONSTRUCTION
GARAGE WITH ROOFTOP DECK AND STAIR
ACTUAL REARYARD SETBACK
44'-0"
34'-10"
REQUIRED REARYARD SETBACK
OPEN SPACE:
225 SQ.FT. REQUIRED
408 SQ.FT. PROVIDED
SODDED AREA
124'-4½"
61'-0"
18'-6"
3'-0"
2'-6"
ROOF
TYPE 4A CONSTRUCTION
2 STORY FRAME
SINGLE FAMILY
W/BSMT
20'-3"
8'-4"
3'-6"
17'-6"
ROOF
4'-8"
6'-8"
6'-8"
AVERAGE & ACTUAL FRONTYARD SETBACK
20'-0"
24'-0"
FINAL FOR PUBLICATION
© HANNA ARCHITECTS, INC. 2015

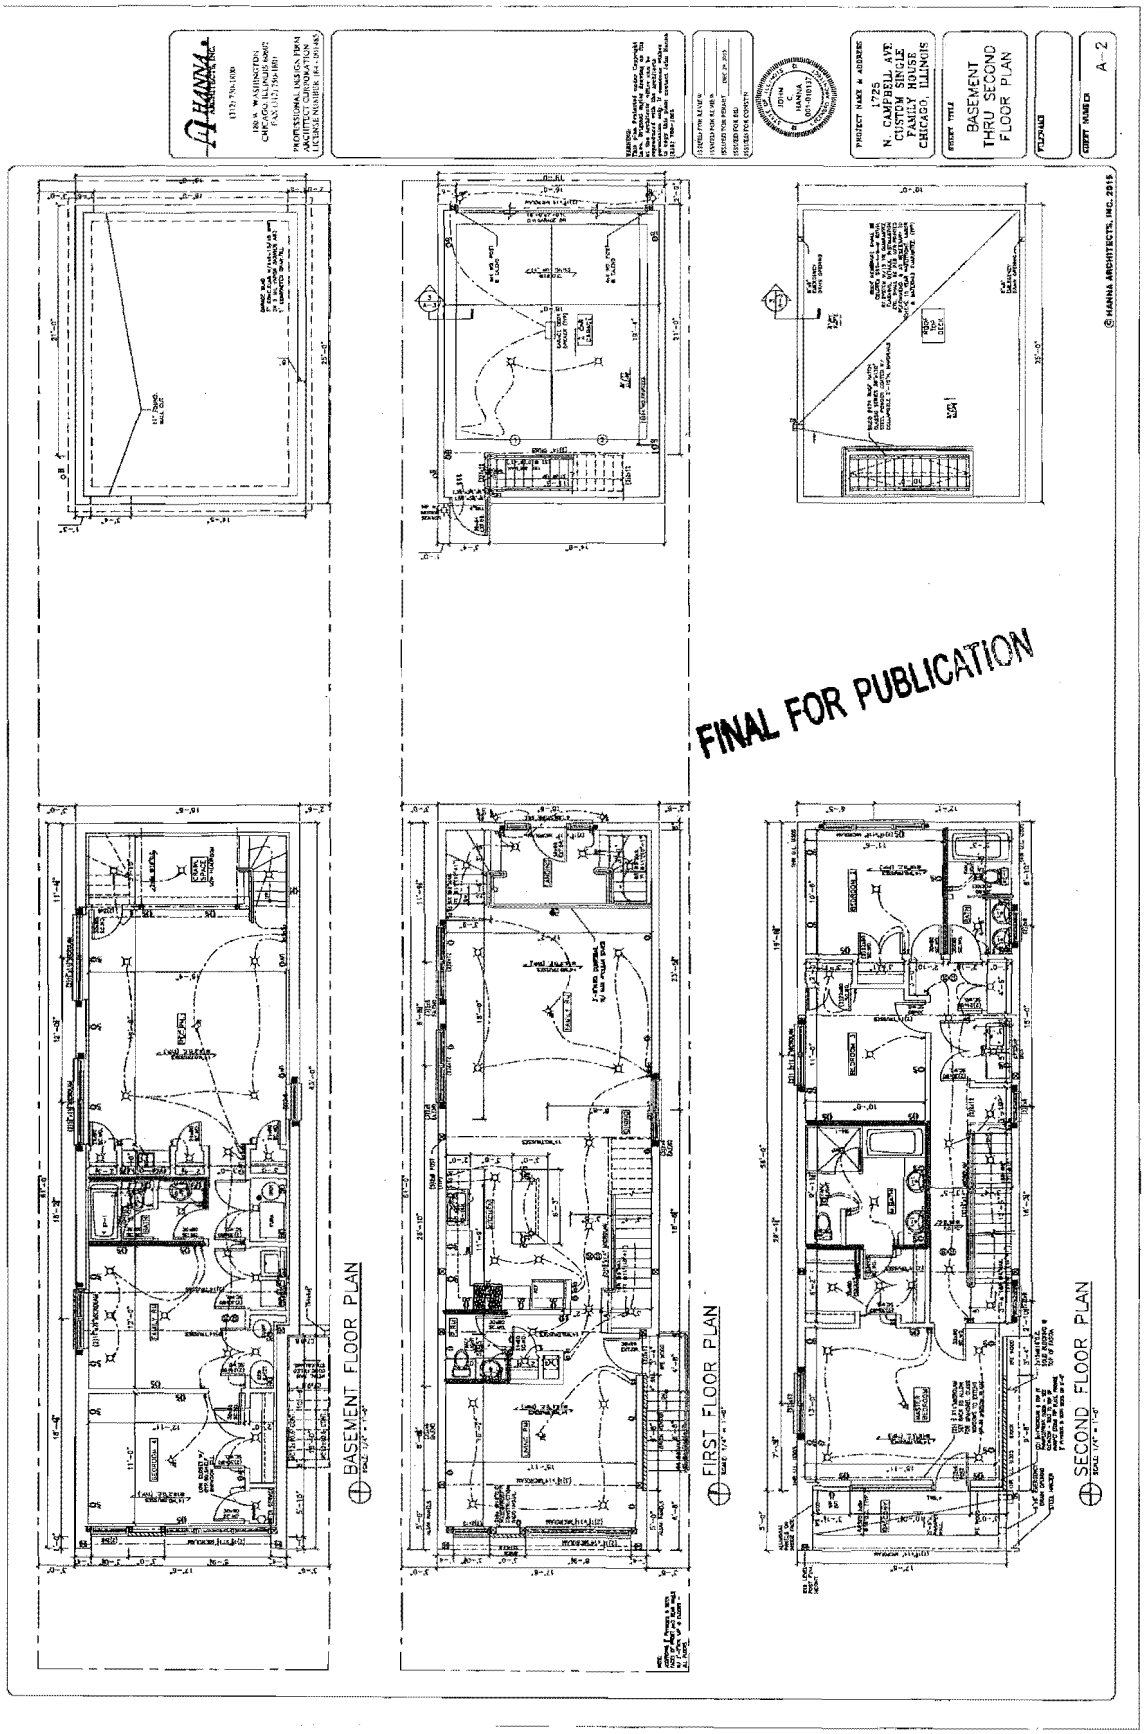
HANNA ARCHITECTS, INC.
PROJECT NAME & ADDRESS
1725 N. CAMPBELL AVE CUSTOM SINGLE FAMILY HOUSE CHICAGO, ILLINOIS
SHEET TITLE
BASEMENT THRU SECOND FLOOR PLAN
SHEET NUMBER
A-2
FINAL FOR PUBLICATION
BASEMENT FLOOR PLAN
FIRST FLOOR PLAN
SECOND FLOOR PLAN
©HANNA ARCHITECTS, INC. 2015

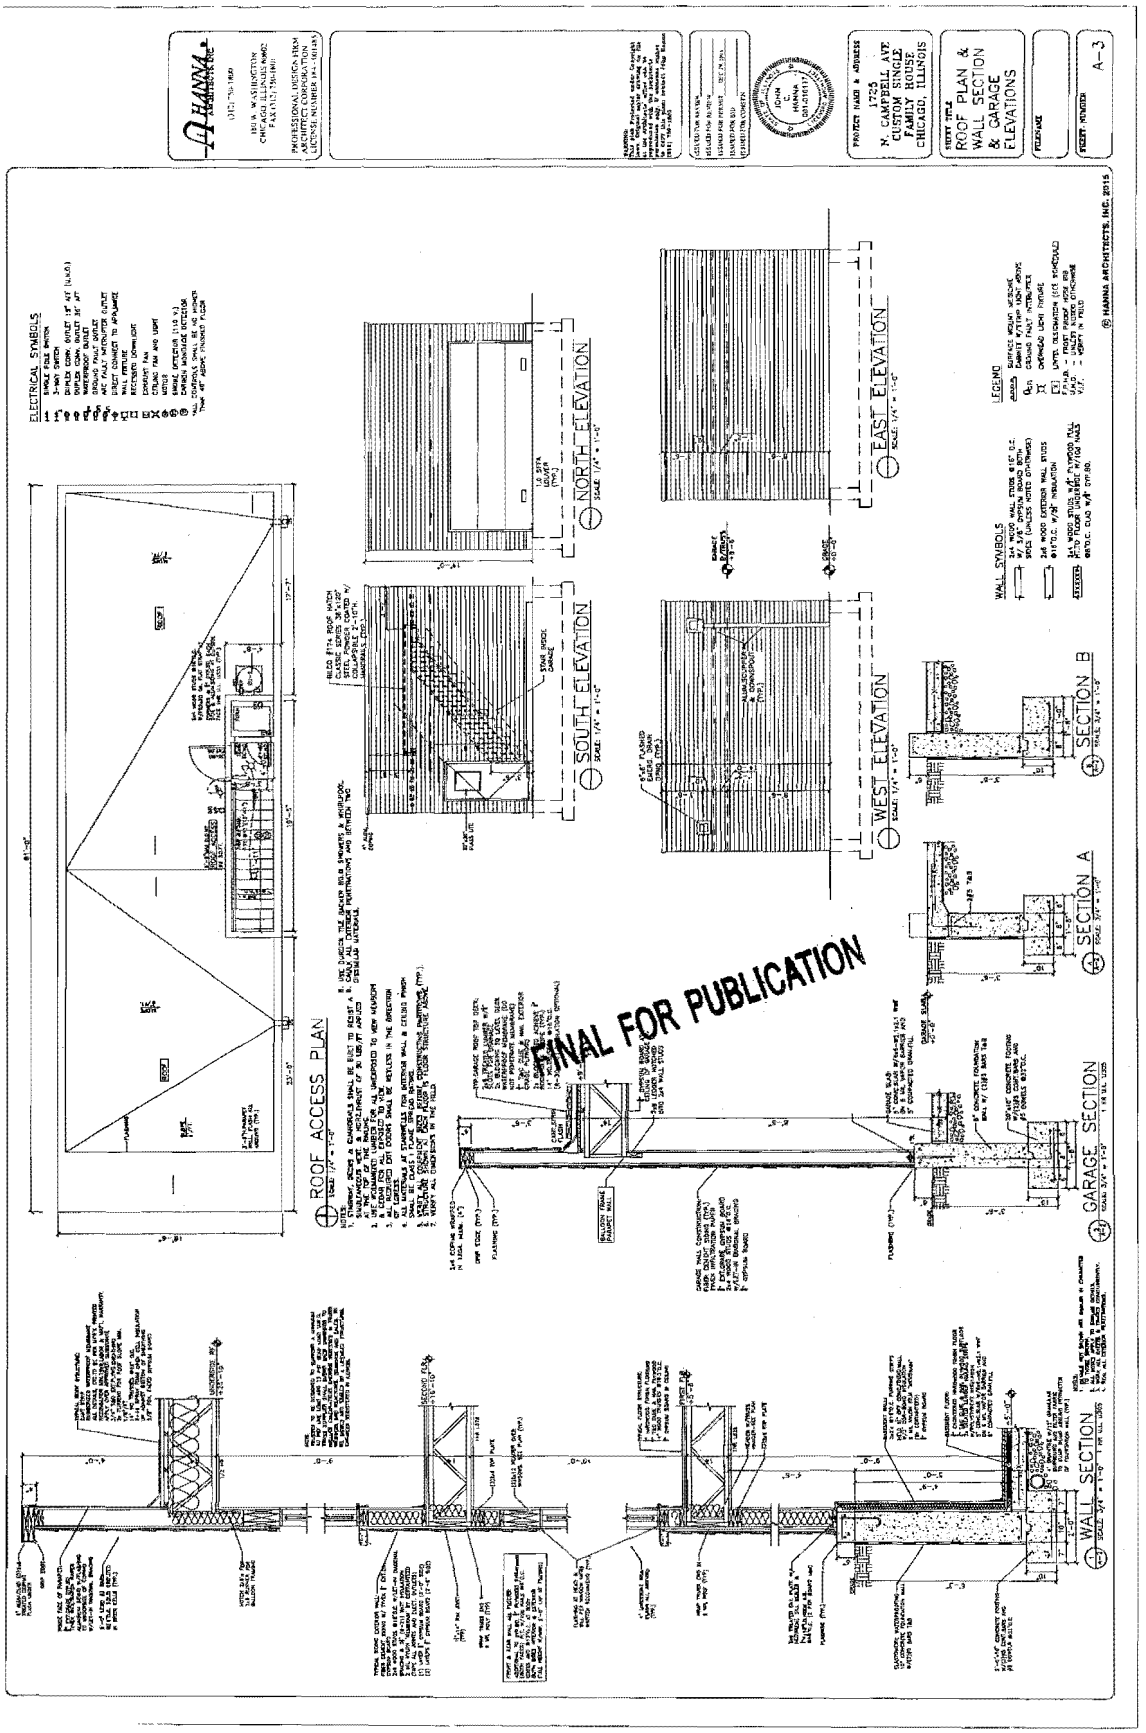
ROOF ACCESS PLAN
NORTH ELEVATION
SOUTH ELEVATION
EAST ELEVATION
WEST ELEVATION
SECTION A
SECTION B
GARAGE SECTION
WALL SECTION
FINAL FOR PUBLICATION
1735 N. CAMPBELL AVE CUSTOM SINGLE FAMILY HOUSE CHICAGO, ILLINOIS
ROOF PLAN & WALL SECTION & GARAGE ELEVATIONS
A-3

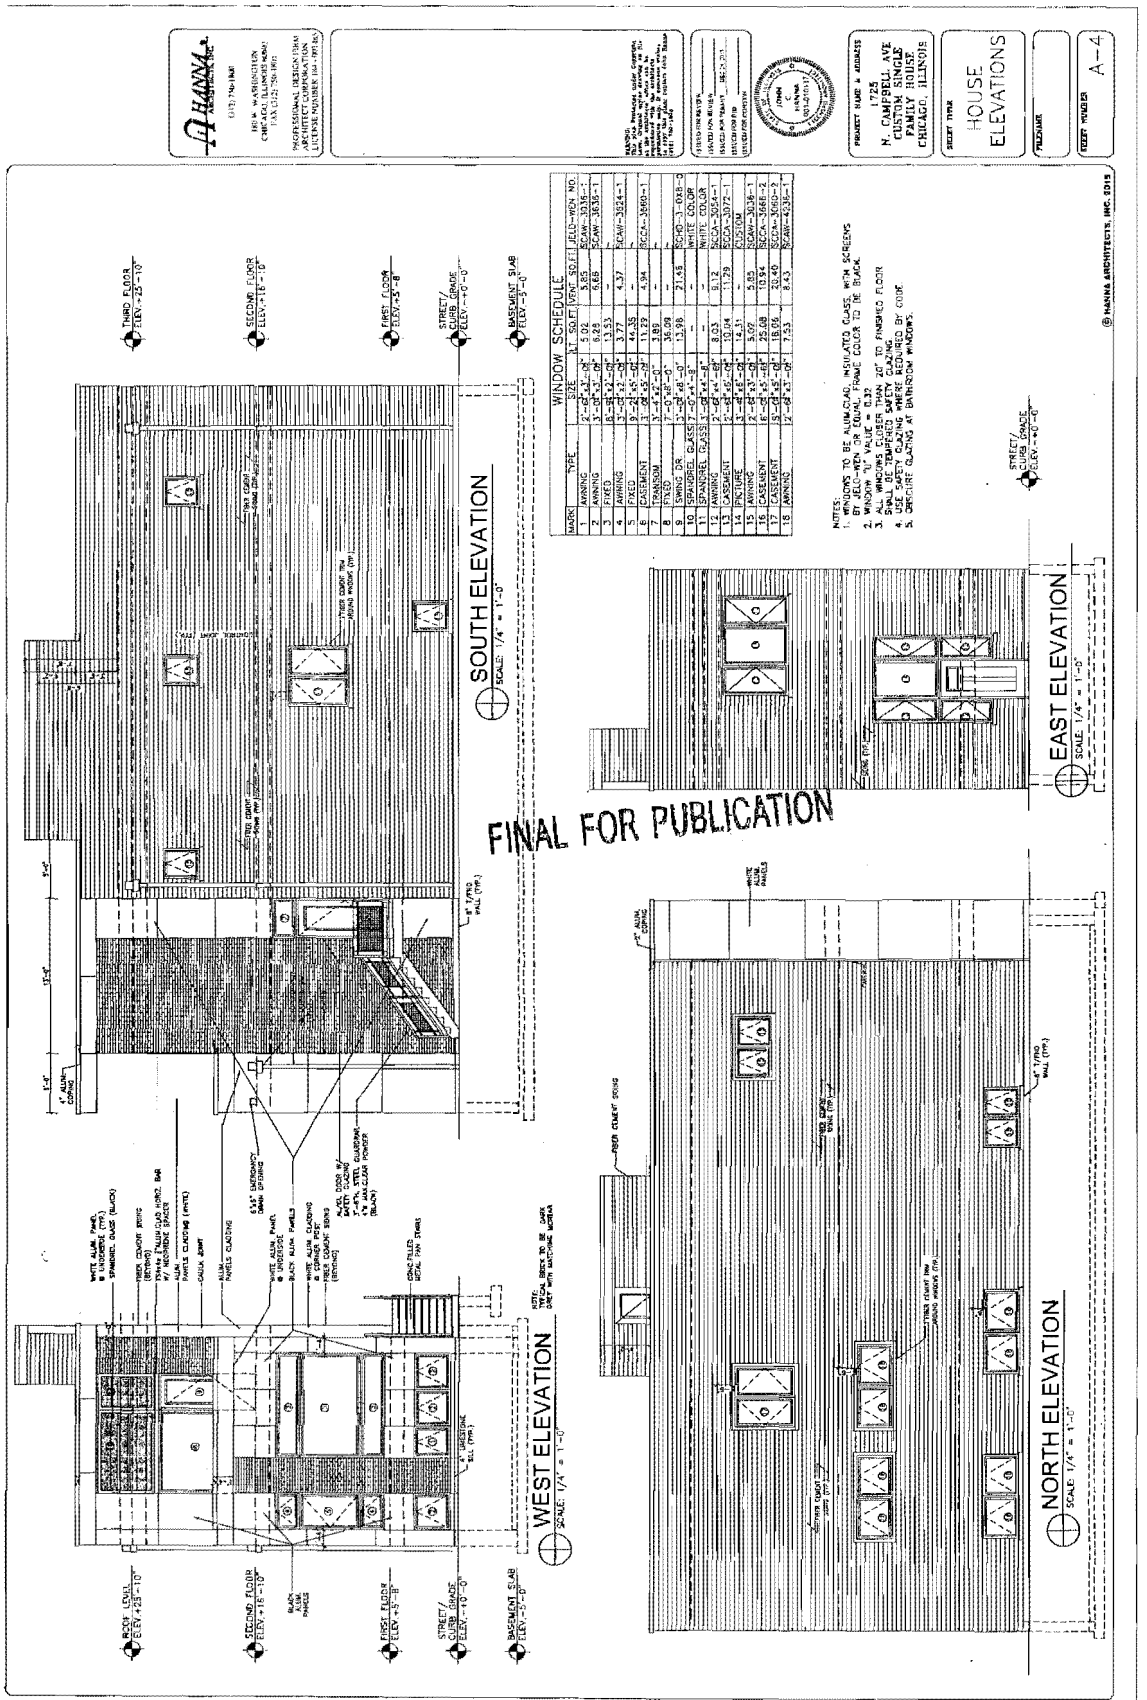
HANNA ARCHITECTS
PROJECT NAME & ADDRESS
1725
N. CAMPBELL AVE
CUSTOM SINGLE
FAMILY HOUSE
CHICAGO, ILLINOIS
SHEET TITLE
HOUSE
ELEVATIONS
PLOT DATE
SHEET NUMBER
A-4
WINDOW SCHEDULE
SOUTH ELEVATION
SCALE: 1/4" = 1'-0"
EAST ELEVATION
SCALE: 1/4" = 1'-0"
WEST ELEVATION
SCALE: 1/4" = 1'-0"
NORTH ELEVATION
SCALE: 1/4" = 1'-0"
FINAL FOR PUBLICATION
© HANNA ARCHITECTS, INC. 2015

HANNA ARCHITECTS, INC.
PROFESSIONAL DESIGN FIRM
ARCHITECT CORPORATION
LICENSE NUMBER 184-001485

180 W. WASHINGTON AVE.
CHICAGO, ILLINOIS 60602
Phone: 312-750-1800
Fax: 312-750-1801
email: hannaarchitects@sbcglobal.net
© HANNA ARCHITECTS, INC. 2015

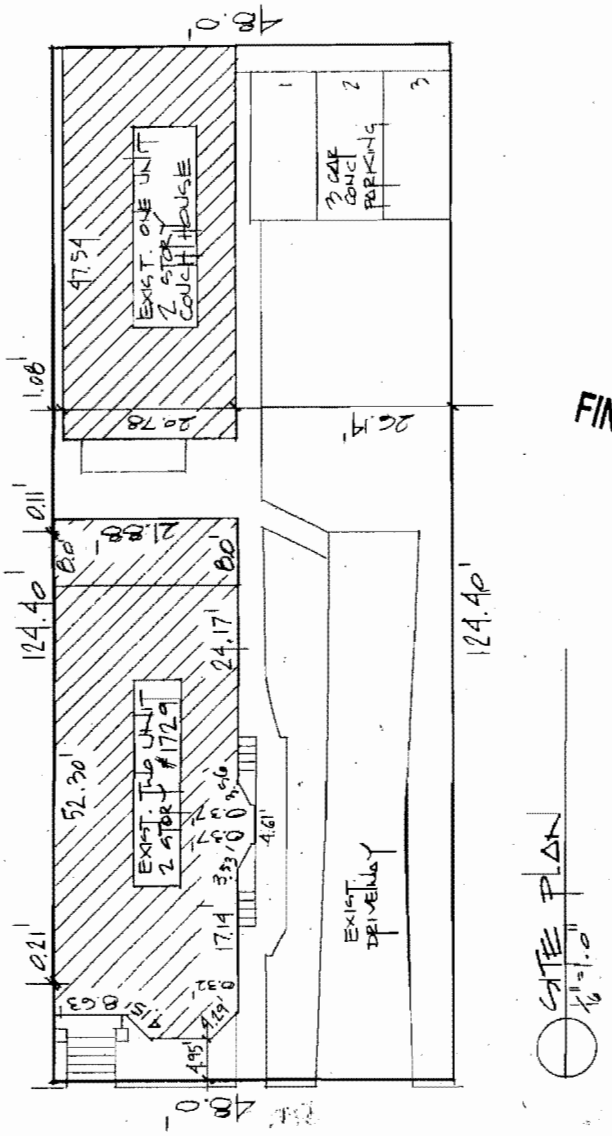

FINAL FOR PUBLICATION

180 W. WASHINGTON AVE.
CHICAGO, ILLINOIS 60602
Phone: 312-750-1800
Fax: 312-750-1801
email: hannaarchitects@sbcglobal.net

© HANNA ARCHITECTS, INC. 2015

HANNA ARCHITECTS, INC.
PROFESSIONAL DESIGN FIRM
ARCHITECT CORPORATION
LICENSE NUMBER 184-001485

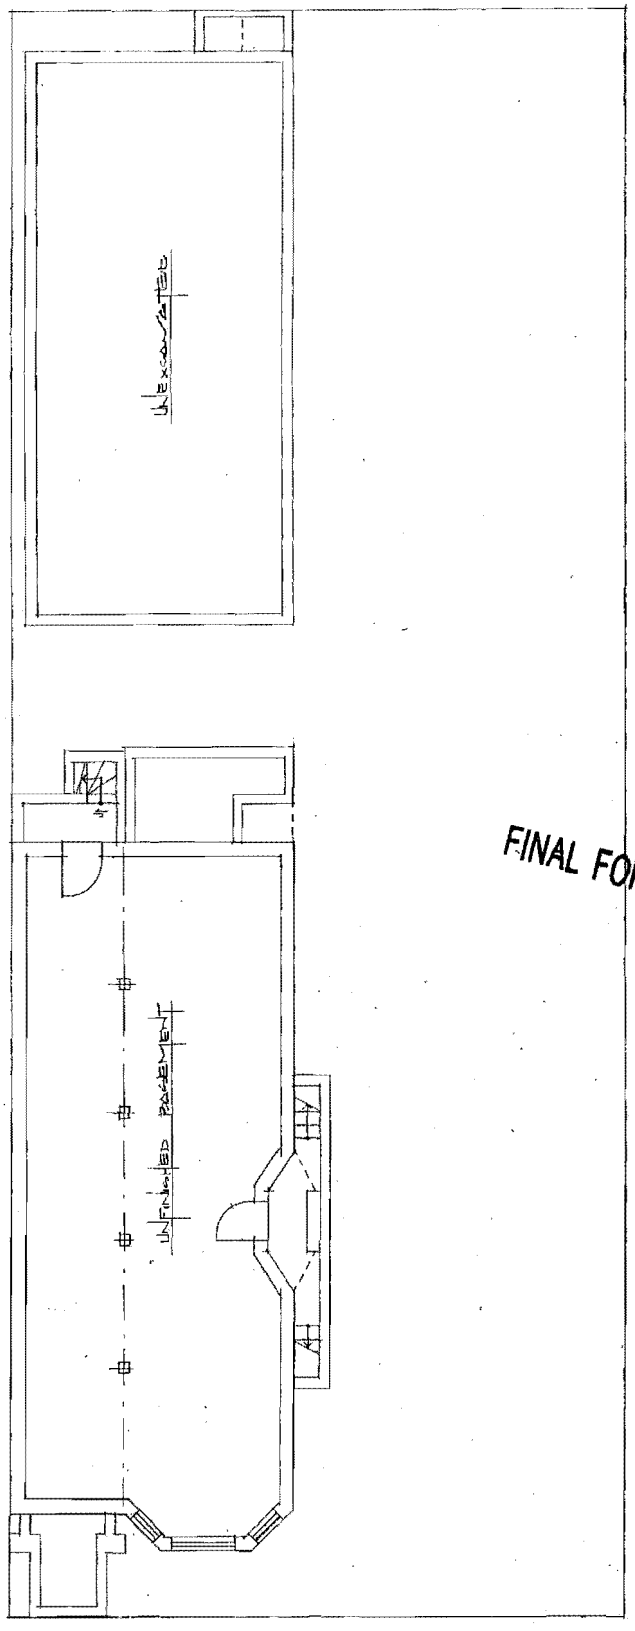

FINAL FOR PUBLICATION

BASEMENT FLOOR PLAN
1/8"=1'-0"

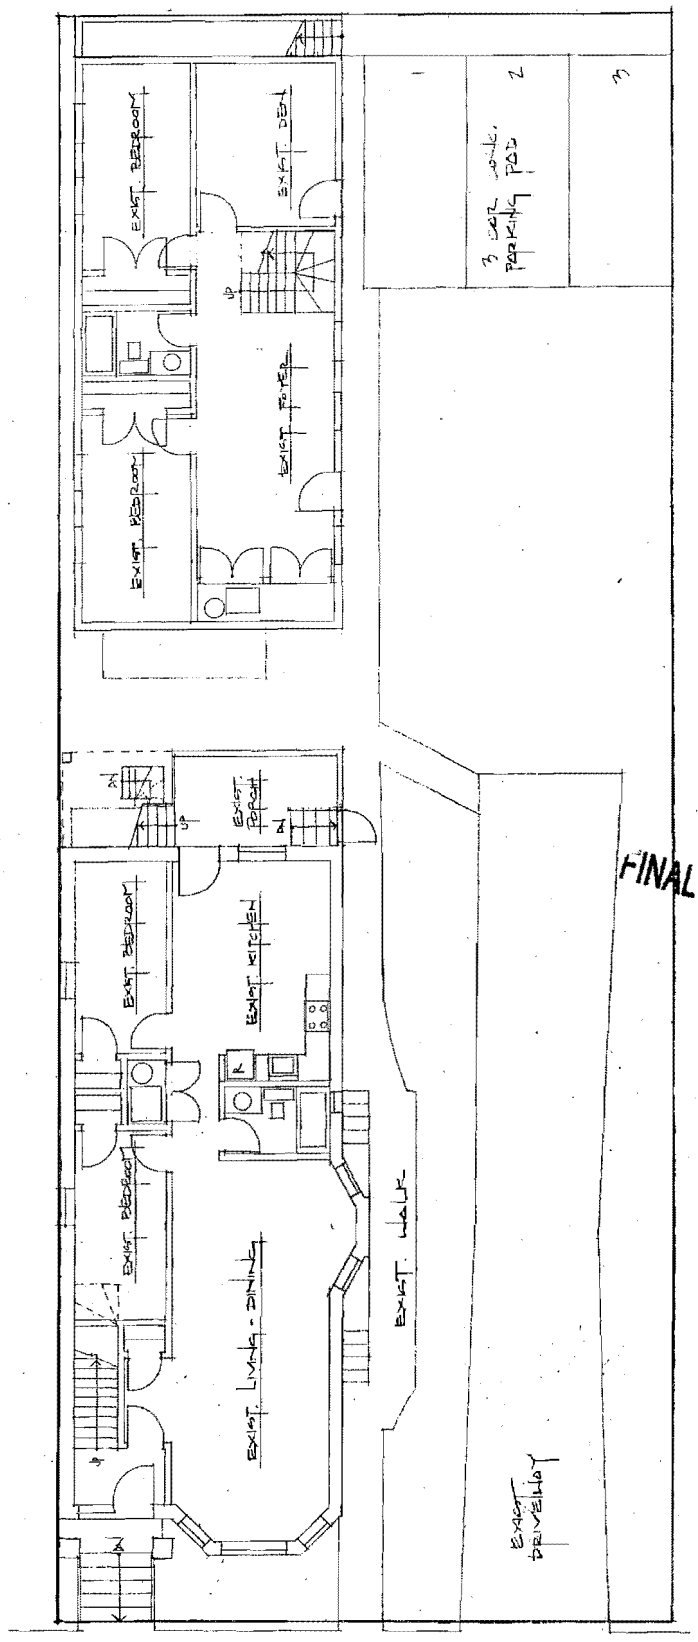

1ST FLOOR PLAN
1/8"=1'-0"

FINAL FOR PUBLICATION

HANNA ARCHITECTS, INC.
PROFESSIONAL DESIGN FIRM
ARCHITECT CORPORATION
LICENSE NUMBER 184-001495

180 W. WASHINGTON AVE.
CHICAGO, ILLINOIS 60602
Phone: 312-750-1800
Fax: 312-750-1801
email: hannaarchitects@sbcglobal.net

© HANNA ARCHITECTS, INC. 2015

HANNA ARCHITECTS, INC.
PROFESSIONAL DESIGN FIRM
ARCHITECT CORPORATION
LICENSE NUMBER 184-001485

180 W. WASHINGTON AVE.
CHICAGO, ILLINOIS 60602
Phone: 312-750-1800
Fax: 312-750-1801
email: hannaarchitects@sbcglobal.net
© HANNA ARCHITECTS, INC. 2015

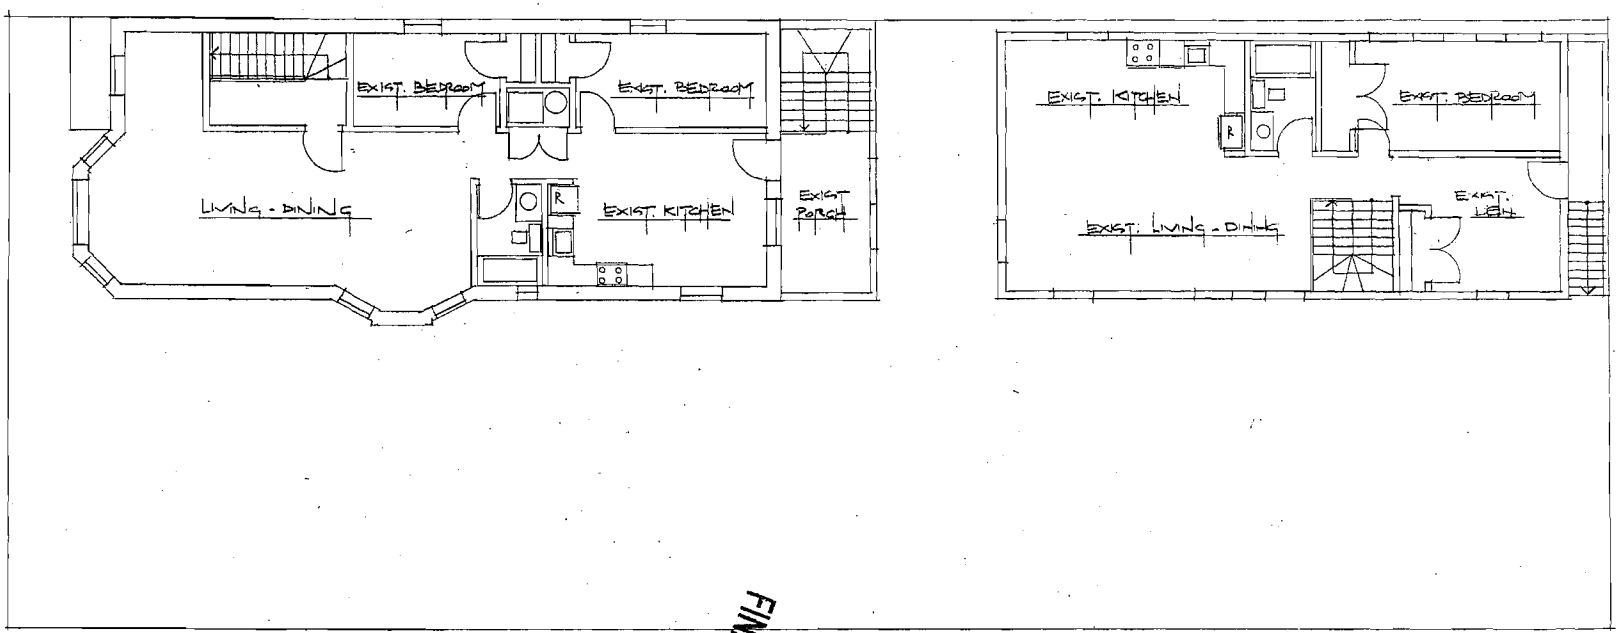

2ND Floor Plan
1/8"=1'-0"

FINAL FOR PUBLICATION

180 W. WASHINGTON AVE.
CHICAGO, ILLINOIS 60602
Phone: 312-750-1500
Fax: 312-750-1801
email: hannaarchitects@sbcglobal.net
© HANNA ARCHITECTS, INC. 2015

HANNA ARCHITECTS, INC.
PROFESSIONAL DESIGN FIRM
ARCHITECT CORPORATION
LICENSE NUMBER 184-001485

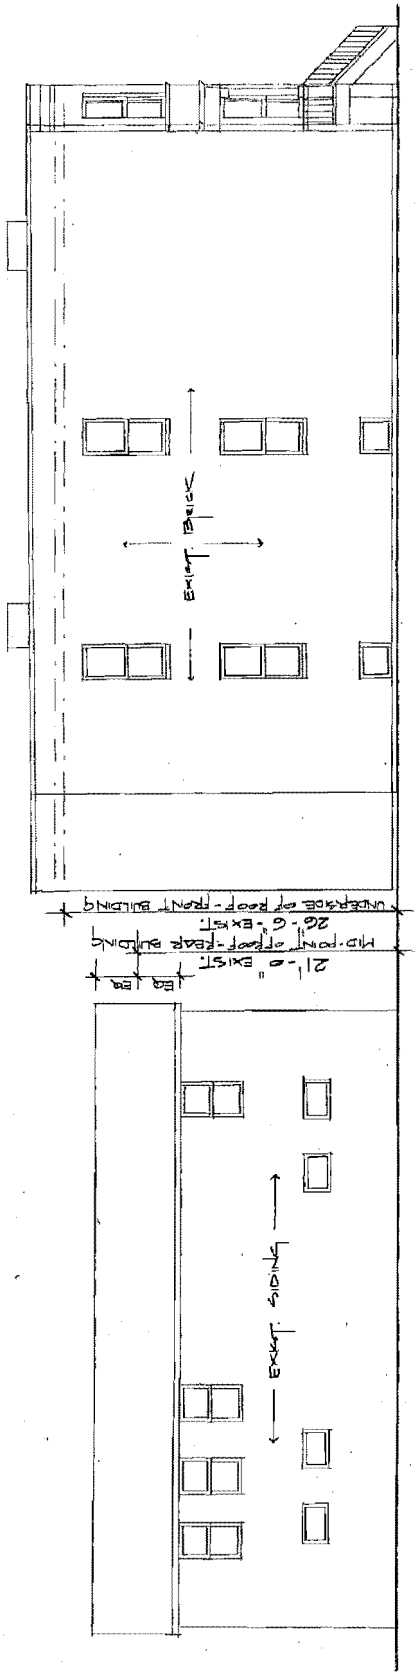

NORTH ELEVATION - EXISTING BUILDINGS 1729 N. CAMPBELL AVE.
1/8"=1'-0"

FINAL FOR PUBLICATION

HANNA ARCHITECTS, INC.
PROFESSIONAL DESIGN FIRM
ARCHITECT CORPORATION
LICENSE NUMBER 184-001485

180 W. WASHINGTON AVE.
CHICAGO, ILLINOIS 60602
Phone: 312-750-1800
Fax: 312-750-1801
email: hannaarchitects@sbcglobal.net
© HANNA ARCHITECTS, INC. 2015

SOUTH ELEVATION - EXISTING BUILDINGS 1729 N. CAMPBELL AVE.
1/8"=1'-0"

FINAL FOR PUBLICATIO

HANNA
ARCHITECTS, INC.

PROFESSIONAL DESIGN FIRM
ARCHITECT CORPORATION
LICENSE NUMBER 184-001485

180 W. WASHINGTON AVE.
CHICAGO, ILLINOIS 60602
Phone: 312-750-1800
Fax: 312-750-1801
email: hannaarchitects@sbcglobal.net
© HANNA ARCHITECTS, INC. 2015

EAST ELEVATION -
EXIST. BLDG 1729 N. CAMPBELL

FINAL FOR PUBLICATION

HANNA ARCHITECTS, INC.
PROFESSIONAL DESIGN FIRM
ARCHITECT CORPORATION
LICENSE NUMBER 184-001485

180 W. WASHINGTON AVE.
CHICAGO, ILLINOIS 60602
Phone: 312-750-1800
Fax: 312-750-1801
email: hannaarchitects@sbcglobal.net
© HANNA ARCHITECTS, INC. 2015

WEST ELEVATION -
EXIST. BLDG 1729 N. CAMPBELL AVE.

FINAL FOR PUBLICATION

HANNA
ARCHITECTS, INC.
PROFESSIONAL DESIGN FIRM
ARCHITECT CORPORATION
LICENSE NUMBER 184-001485

180 W. WASHINGTON AVE.
CHICAGO, ILLINOIS 60602
Phone: 312-750-1800
Fax: 312-750-1801
email: hannaarchitects@sbcglobal.net
© HANNA ARCHITECTS, INC. 2015

EAST ELEVATION - EXIST. COACH HOUSE

FINAL FOR PUBLICATION

HANNA
ARCHITECTS, INC.

PROFESSIONAL DESIGN FIRM
ARCHITECT CORPORATION
LICENSE NUMBER 184-001485

180 W. WASHINGTON AVE.
CHICAGO, ILLINOIS 60602
Phone: 312-750-1800
Fax: 312-750-1801
email: hannaarchitects@sbcglobal.net
© HANNA ARCHITECTS, INC. 2015

WEST ELEVATION -
EXIST. COACH HOUSE

FINAL FOR PUBLICATION

Reclassification Of Area Shown On Map No. 5-I.
(As Amended)
(Application No. 18580)
(Common Address: 2500 -- 2520 W. Cortland St./1900 -- 1924 N. Campbell Ave./ 2501 -- 2531 W. Homer St.)

[SO2015-8040]

Be It Ordained by the City Council of the City of Chicago:

SECTION 1. Title 17 of the Municipal Code of Chicago, the Chicago Zoning Ordinance, is hereby amended by changing all the current C1-1 Neighborhood Commercial District and RS3 Residential Single-Unit (Detached House) District symbols and indications as shown on Map Number 5-I in the area bounded by:

West Homer Street; North Campbell Avenue; West Cortland Street; a line 215.50 feet west of North Campbell Avenue; the public alley next north of West Cortland Street; and a line 311.96 feet west of North Campbell Avenue,

to those of an RM4.5 Residential Two-Flat, Townhouse and Multi-Unit District.

SECTION 2. Title 17 of the Municipal Code of Chicago, the Chicago Zoning Ordinance, is hereby amended by changing all the current RM4.5 Residential Two-Flat, Townhouse and Multi-Unit District symbols and indications as shown on Map Number 5-I in the area bounded by:

West Homer Street; North Campbell Avenue; West Cortland Street; a line 215.50 feet west of North Campbell Avenue; the public alley next north of West Cortland Street; and a line 311.96 feet west of North Campbell Avenue,

to those of a Residential Planned Development which is hereby established in the area described above.

SECTION 3. This ordinance shall be in force and effect from and after its passage and due publication.

Plan of Development Statements attached to this ordinance read as follows:

Residential Planned Development Statements.

1. The area delineated herein as Planned Development Number _____ ("Planned Development") consists of approximately 65,536 square feet of property which is depicted on the attached Planned Development Boundary and Property Line Map ("Property") and is owned or controlled by the applicant, Guardian Properties LLC.

2. The requirements, obligations and conditions contained within this Planned Development shall be binding upon the applicant, its successors and assigns and, if different than the applicant, the legal titleholders and any ground lessors. All rights granted hereunder to the applicant shall inure to the benefit of the applicant's successors and assigns and, if different than the applicant, the legal titleholder and any ground lessors. Furthermore, pursuant to the requirements of Section 17-8-0400 of the Chicago Zoning Ordinance, the Property, at the time of application for amendments, modifications or changes (administrative, legislative or otherwise) to this Planned Development are made, shall be under single ownership or designated control. Single designated control is defined in Section 17-8-0400 of the Zoning Ordinance.

3. All applicable official reviews, approvals or permits are required to be obtained by the applicant or its successors, assignees or grantees. Any dedication or vacation of streets or alleys or grants of easements or any adjustment of the right-of-way shall require a separate submittal to the Department of Transportation on behalf of the applicant or its successors, assign or grantees.

   Any requests for grants of privilege, or any items encroaching on the public way, shall be in compliance with the plans.

   Ingress or egress shall be pursuant to the plans and may be subject to the review and approval of the Departments of Planning and Development and Transportation. Closure of all or any public street or alley during demolition or construction shall be subject to the review and approval of the Department of Transportation.

   All work proposed in the public way must be designed and constructed in accordance with the Department of Transportation Construction Standards for Work in the Public Way and in compliance with the Municipal Code of the City of Chicago. Prior to the issuance of any Part II Approval, the submitted plans must be approved by the Department of Transportation.

4. This plan of development consists of sixteen (16) Statements; a Bulk Regulations Table; an Existing Zoning Map; a Planned Development Boundary and Property Line Map; a Site Plan; a Landscape Plan; and Building Elevations submitted herein. In any instance where a provision of this Planned Development conflicts with the Chicago Building Code, the Building Code shall control. This Planned Development conforms to the intent and purpose of the Zoning Ordinance, and all requirements thereto, and satisfies the established criteria for approval as a Planned Development. In case of a conflict between the terms of this Planned Development ordinance and the Zoning Ordinance, this Planned Development ordinance shall control.

5. The following uses are allowed/permitted in the area delineated herein as a Residential Planned Development: residential dwelling units; parking and accessory uses.

6. On-premises signs and temporary signs, such as construction and marketing signs, shall be permitted within the Planned Development, subject to the review and approval of the Department of Planning and Development. Off-premises signs are prohibited within the boundary of the Planned Development.

7. For purposes of height measurement, the definitions in the Zoning Ordinance shall apply. The height of any building shall also be subject to height limitations, if any, established by the Federal Aviation Administration.

8. The maximum permitted Floor Area Ratio ("FAR") for the site shall be in accordance with the attached Bulk Regulations Table. For the purposes of FAR calculations and measurements, the definitions in the Zoning Ordinance shall apply. The permitted Floor Area Ratio identified in the Bulk Regulations Table has been determined using a Net Site Area of 65,536 square feet and a base FAR of 1.7.

9. The applicant acknowledges and agrees that the rezoning of the Property from C1-1 and RS3 to RM4.5, and then to this Planned Development, triggers the requirements of Section 2-45-115 of the Municipal Code (the "Affordable Requirements Ordinance" or "ARO"). Any developer of a "residential housing project" within the meaning of the ARO must: (i) set aside 10 percent of the housing units in the residential housing project as affordable units (the "Affordable Units"), or provide the Affordable Units in an approved off-site location; (ii) pay a fee in lieu of the development of the Affordable Units; or (iii) any combination of (i) and (ii); provided, however, in higher income areas, residential housing projects with 20 or more units must provide a minimum of 25 percent of the Affordable Units on-site or off-site (the "Required Units"). If the developer elects to provide Affordable Units off-site, the off-site Affordable Units must be located within a two-mile radius from the residential housing project and in the same or a different higher income area or downtown district. This Planned Development is located in a "higher income area" within the meaning of the ARO and permits the construction of 49 housing units. As a result, the number of Affordable Units is five (5) and the number of Required Units is one (1), calculated as follows: 49 housing units x 10 percent = 5 Affordable Units x 25 percent = 1.25, which is rounded down to one (1) Required Unit pursuant to Section 2-45-115(R). The applicant has submitted, and the Department of Planning and Development ("DPD") has approved, a proposal to build the Required Unit and the other four (4) Affordable Units off-site, as set forth in the Affordable Housing Profile Form attached hereto as an exhibit. The applicant agrees that the Affordable Units must be affordable to households earning no more than 60 percent of the median household income for the Chicago Primary Metropolitan Statistical Area ("AMI") in the case of rental units, and 100 percent of the AMI in the case of owner-occupied units. If the applicant subsequently reduces (or increases) the number of housing units in the Planned Development, the applicant shall update and resubmit the Affordable Housing Profile Form to DPD for review and approval, and DPD may adjust the number of required Affordable Units without amending the Planned Development. Prior to the issuance of any building permits for any residential building in the Planned Development, including, without limitation, excavation or foundation permits, the applicant must execute and record an affordable housing agreement in accordance with Section 2-45-115(K)(2). The terms of the

affordable housing agreement and any amendments thereto are incorporated herein by this reference. The applicant acknowledges and agrees that the affordable housing agreement will be recorded against the off-site location(s), or the applicable portions thereof, and will constitute a lien against such property. The Commissioner of DPD may enforce remedies for any breach of this Statement [9], including any breach of any affordable housing agreement, and enter into settlement agreements with respect to any such breach, subject to the approval of the Corporation Counsel, without amending the Planned Development.

10. Upon review and determination, "Part II Review", pursuant to Section 17-13-0610 of the Zoning Ordinance, a Part II Review fee shall be assessed by the Department of Planning and Development. The fee, as determined by staff at the time, is final and binding on the applicant and must be paid to the Department of Revenue prior to the issuance of any Part II Approval.

11. The Site and Landscape plans shall be in substantial conformance with the Landscape Ordinance and any other corresponding regulations and guidelines. Final landscape plan review and approval will be by the Department of Planning and Development. Any interim reviews associated with site plan review or Part II Reviews, are conditional until final Part II Approval.

12. The applicant shall comply with Rules and Regulations for the Maintenance of Stockpiles promulgated by the Commissioners of the Departments of Streets and Sanitation, Environment and Buildings, under Section 13-32-125 of the Municipal Code, or any other provision of that Code.

13. The terms and conditions of development under this Planned Development ordinance may be modified administratively, pursuant to Section 17-13-0611-A of the Zoning Ordinance by the Zoning Administrator upon the application for such a modification by the applicant, its successors and assigns and, if different than the applicant, the legal titleholders and any ground lessors.

14. The applicant acknowledges that it is in the public interest to design, construct and maintain the project in a manner which promotes, enables and maximizes universal access throughout the Property. Plans for all buildings and improvements on the Property shall be reviewed and approved by the Mayor's Office for People with Disabilities to ensure compliance with all applicable laws and regulations related to access for persons with disabilities and to promote the highest standard of accessibility.

15. The applicant acknowledges that it is in the public interest to design, construct, renovate and maintain all buildings in a manner that provides healthier indoor environments, reduces operating costs and conserves energy and natural resources. The applicant has agreed to secure building certification to comply with the City of Chicago's Sustainable Development Policy.

16. This Planned Development shall be governed by Section 17-13-0612 of the Zoning Ordinance. Should this Planned Development ordinance lapse, the Commissioner of the Department of Planning and Development shall initiate a zoning map amendment to rezone the Property to an RM4.5 Residential Multi-Unit District.

[Affordable Housing Profile Form referred to in these Plan of Development Statements unavailable at time of printing.]

[Existing Zoning Map; Existing Land-Use Map; Property Line and Boundary Map; Site Plan; Landscape Plan; and Building Elevations referred to in these Plan of Development Statements printed on pages 17536 through 17545 of this *Journal*.]

Bulk Regulations and Data Table referred to in these Plan of Development Statements reads as follows:

Residential Planned Development.

Plan Of Development.

Bulk Regulations And Data Table.

Gross Site Area = Net Site Area + Area remaining in the public right-of-way 97,931 square feet (2.24 acres) = 65,536 square feet (1.50 acres) + 32,395 square feet (0.74 acre)

FAR:	1.7
Setbacks from Property Line:	In conformance with the Site Plan
Maximum Percentage of Site Coverage/Common Open Space:	In conformance with the Site Plan
Maximum Number of Dwelling Units:	49
Minimum Number of Off-Street Parking:	2 per dwelling unit
Minimum Number of Off-Street Loading:	None
Bicycle Parking:	1 per unit
Maximum Building Height:	44 feet

FINAL FOR PUBLICATION

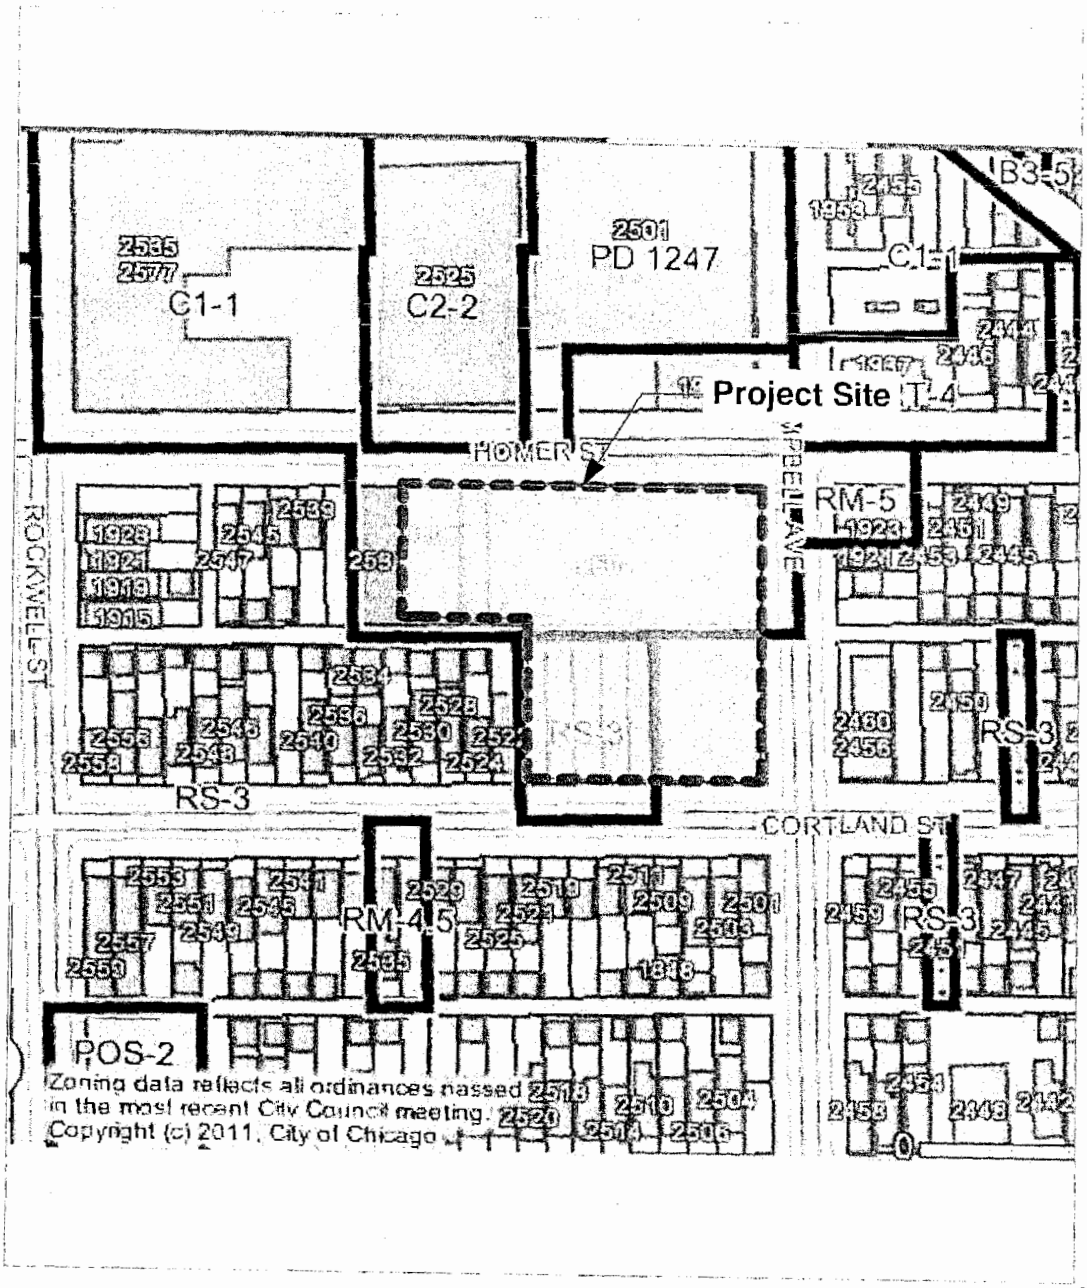

pappageorgehaymes partners
architect
640 N. LaSalle, Suite 400
Chicago, IL 60654
312.337.3344 FAX 204.8998

Existing Zoning Map
Scale: NTS

Applicant: Guardian Properties, LLC
Address: 2500 – 20 W. Cortland St./1900 – 24 N. Campbell Ave./2501 – 31 W. Homer St.
Intro Date: November 18, 2015
Plan Commission Date: December 17, 2015

FINAL FOR PUBLICATIO

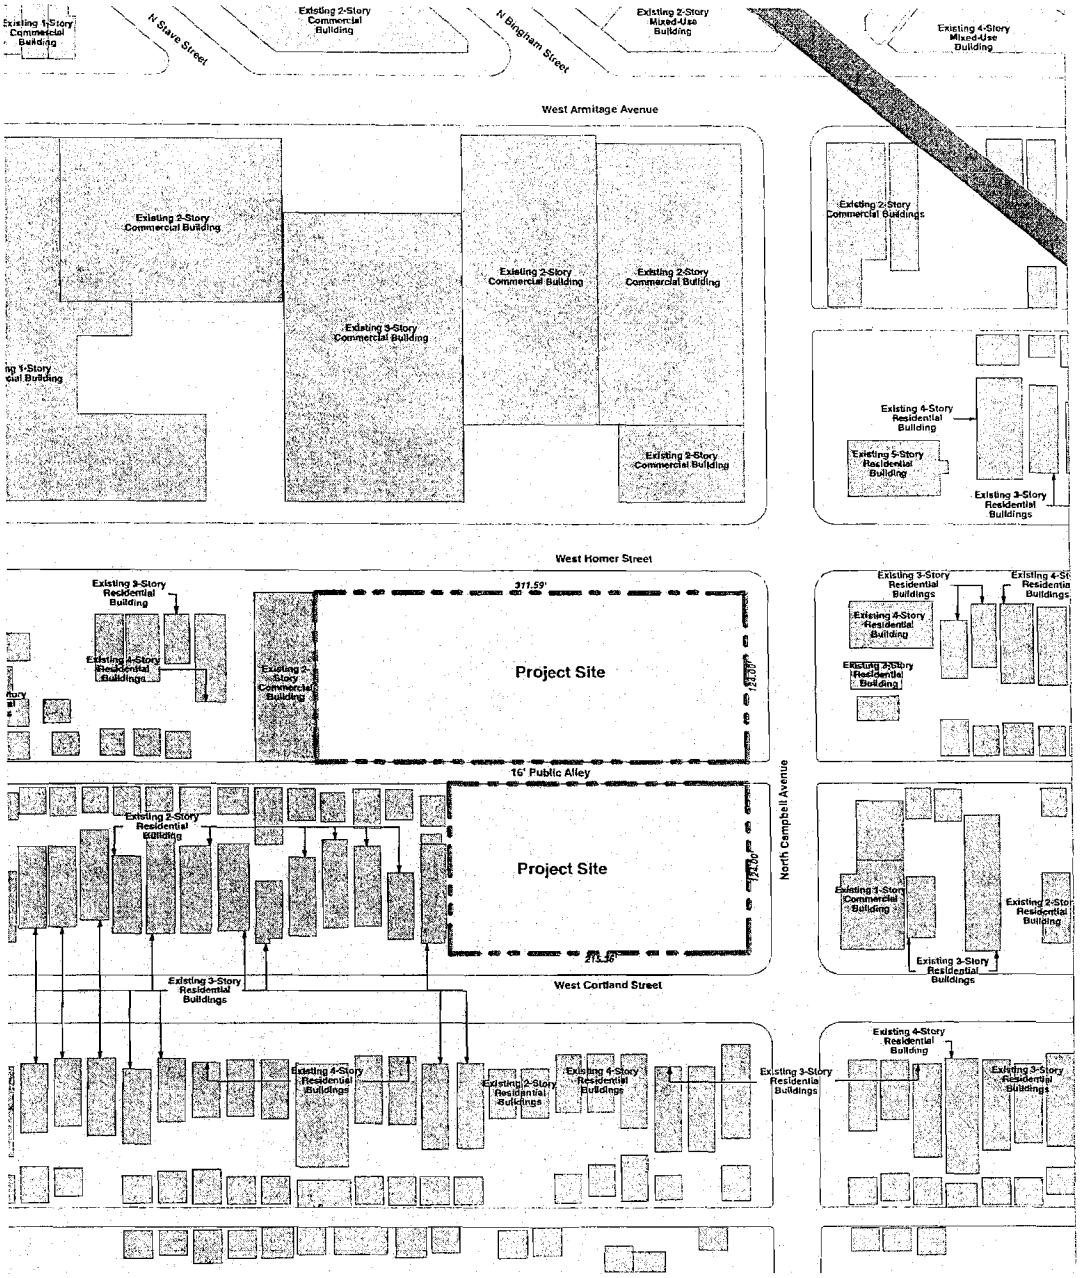

pappageorgehaymes partners
architect

640 N. LaSalle, Suite 400
Chicago, IL 60654
312.337.3344 FAX 204.8988

Existing Land Use Map
Scale: 1" =100'

Applicant: Guardian Properties, LLC
Address: 2500 – 20 W. Cortland St./1900 – 24 N. Campbell Ave./2501 – 31 W. Homer St.
Intro Date: November 18, 2015
Plan Commission Date: December 17, 2015

FINAL FOR PUBLICATIOI

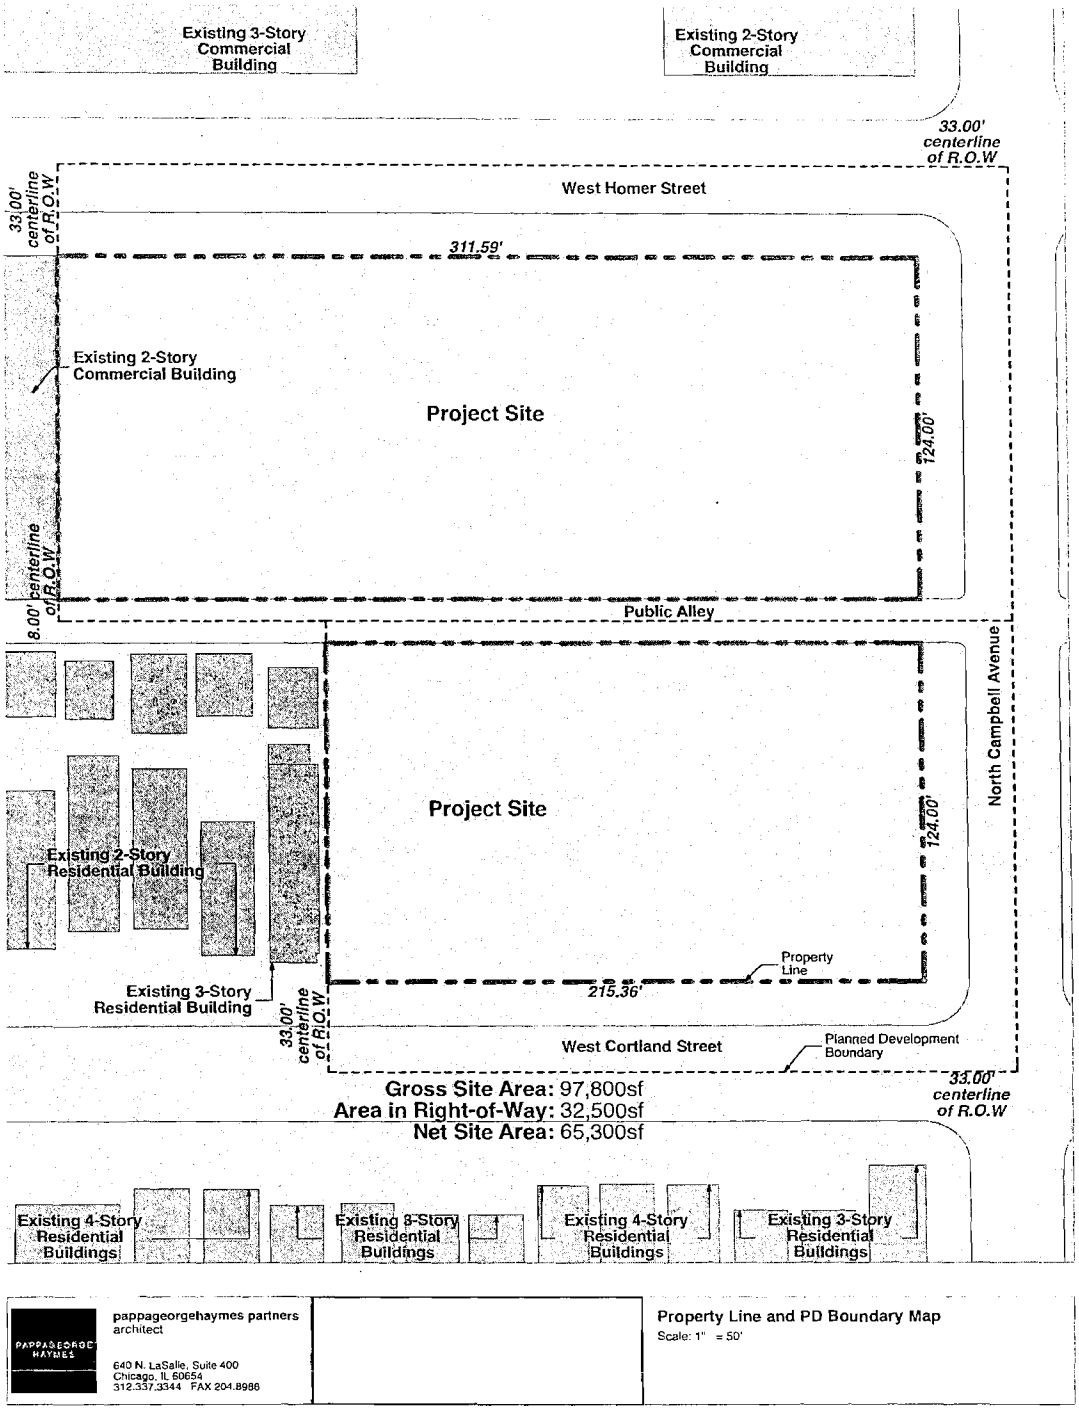

Applicant: Guardian Properties, LLC
Address: 2500 – 20 W. Cortland St./1900 – 24 N. Campbell Ave./2501 – 31 W. Homer St.
Intro Date: November 18, 2015
Plan Commission Date: December 17, 2015

FINAL FOR PUBLICATION

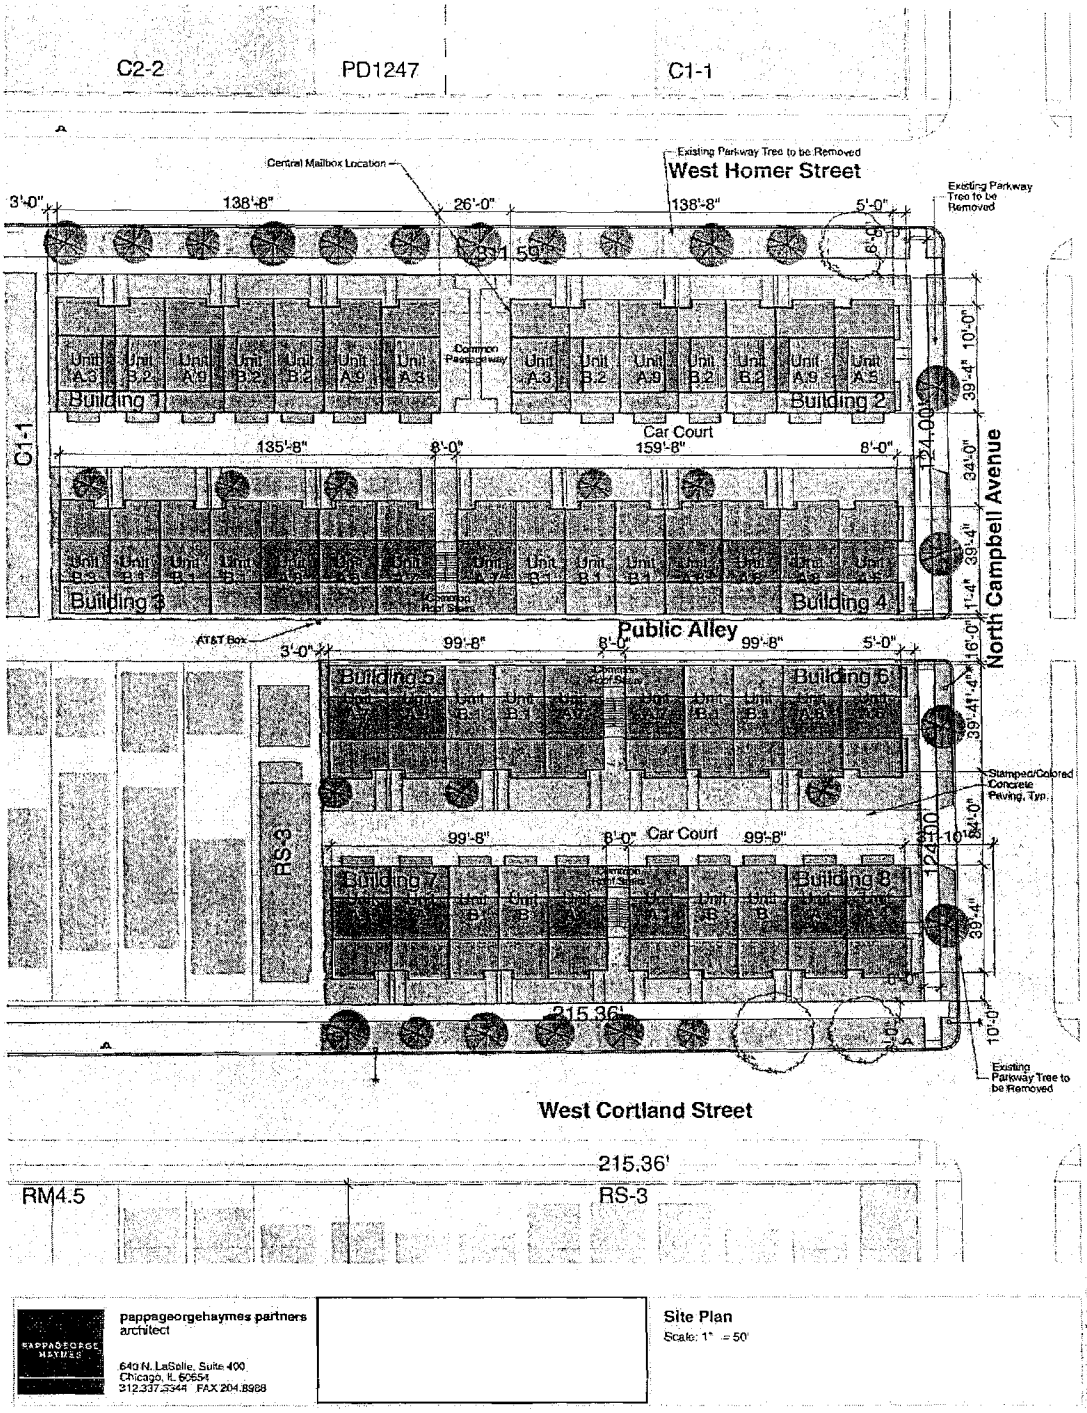

pappageorgehaymes partners
architect

640 N. LaSalle, Suite 400
Chicago, IL 60654
312.337.3344 FAX 204.8988

Site Plan
Scale: 1" = 50'

Applicant: Guardian Properties, LLC
Address: 2500 – 20 W. Cortland St./1900 – 24 N. Campbell Ave./2501 – 31 W. Homer St.
Intro Date: November 18, 2015
Plan Commission Date: December 17, 2015

FINAL FOR PUBLICATION

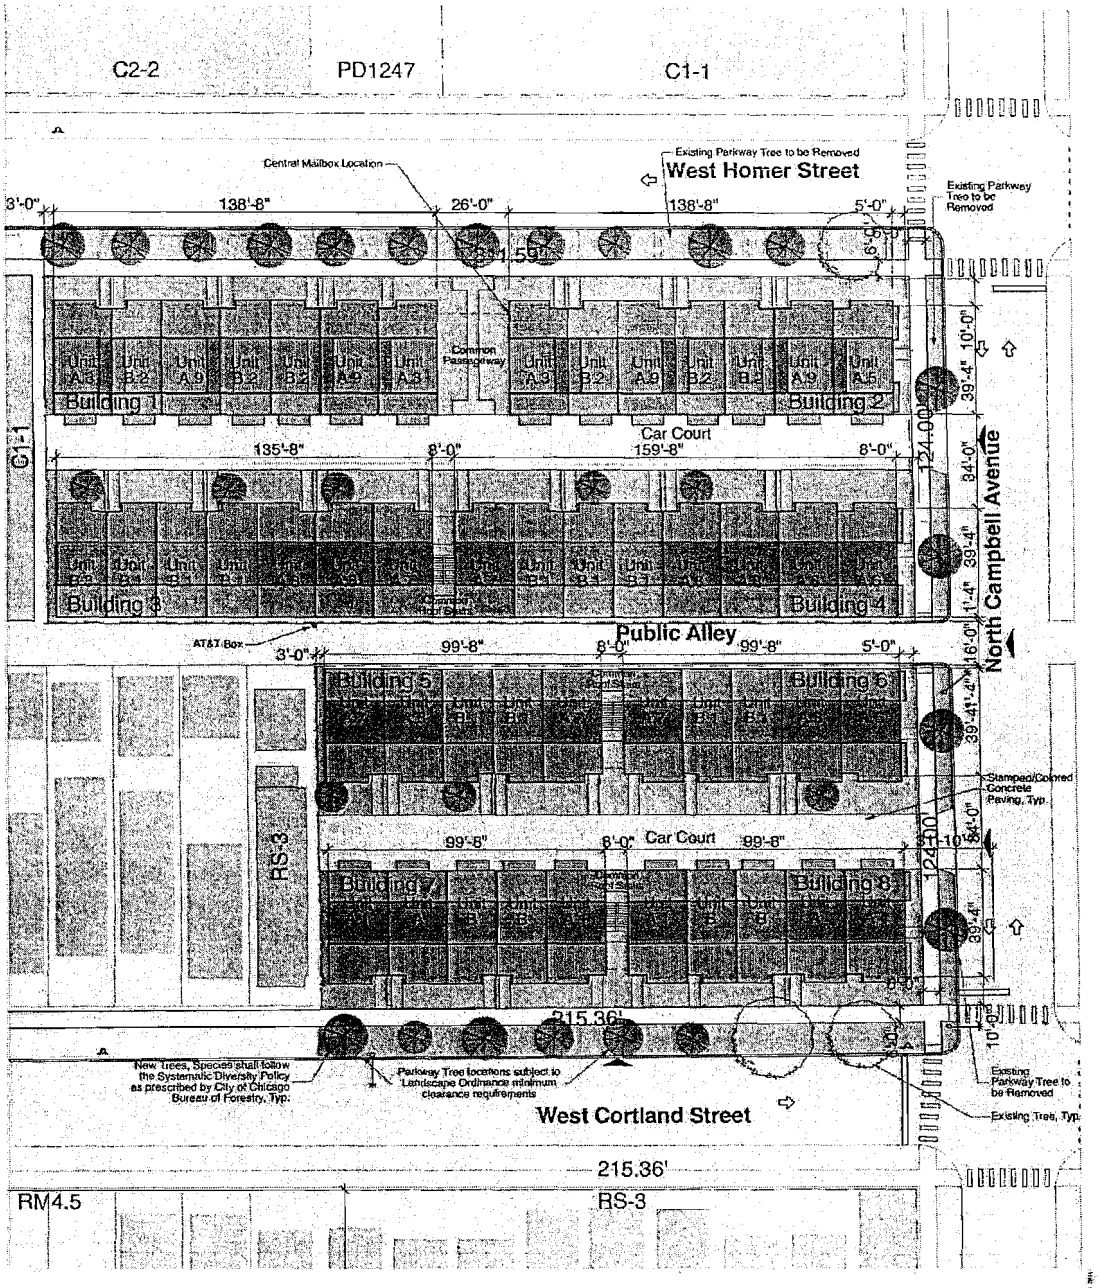

pappageorgehaymes partners architect

640 N. LaSalle, Suite 400
Chicago, IL 60654
312.337.3344 FAX 204.8988

Landscape Plan
Scale: 1" = 50'

Applicant: Guardian Properties, LLC
Address: 2500 – 20 W. Cortland St./1900 – 24 N. Campbell Ave./2501 – 31 W. Homer St.
Intro Date: November 18, 2015
Plan Commission Date: December 17, 2015

FINAL FOR PUBLICATIOI

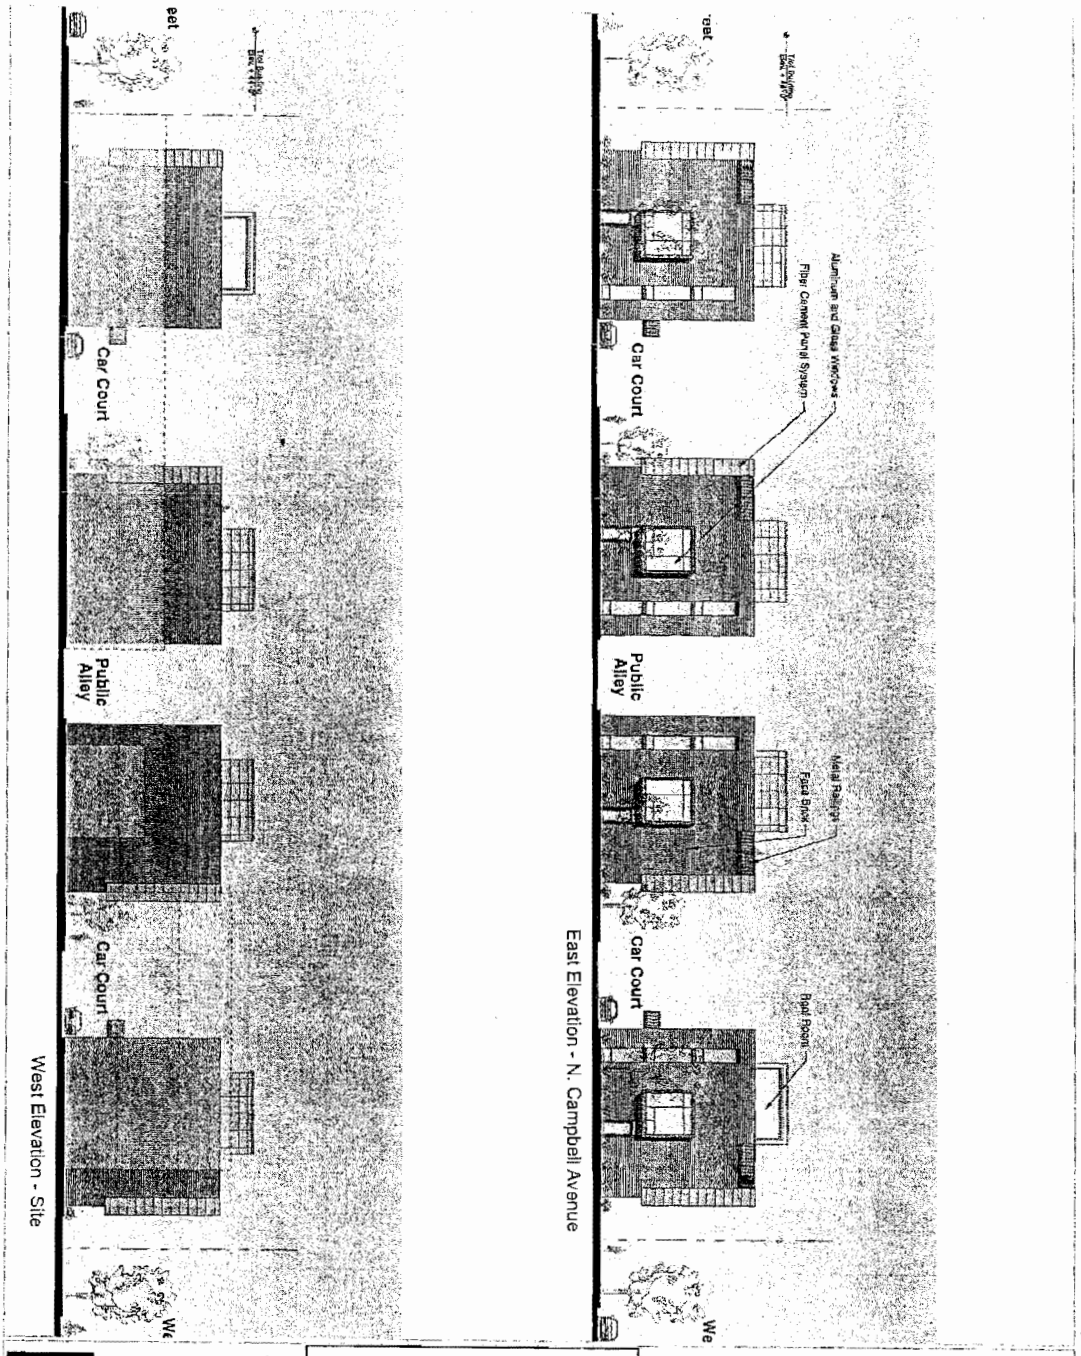

Applicant: Guardian Properties, LLC
Address: 2500 – 20 W. Cortland St./1900 – 24 N. Campbell Ave./2501 – 31 W. Homer St.
Intro Date: November 18, 2015
Plan Commission Date: December 17, 2015

FINAL FOR PUBLICATION

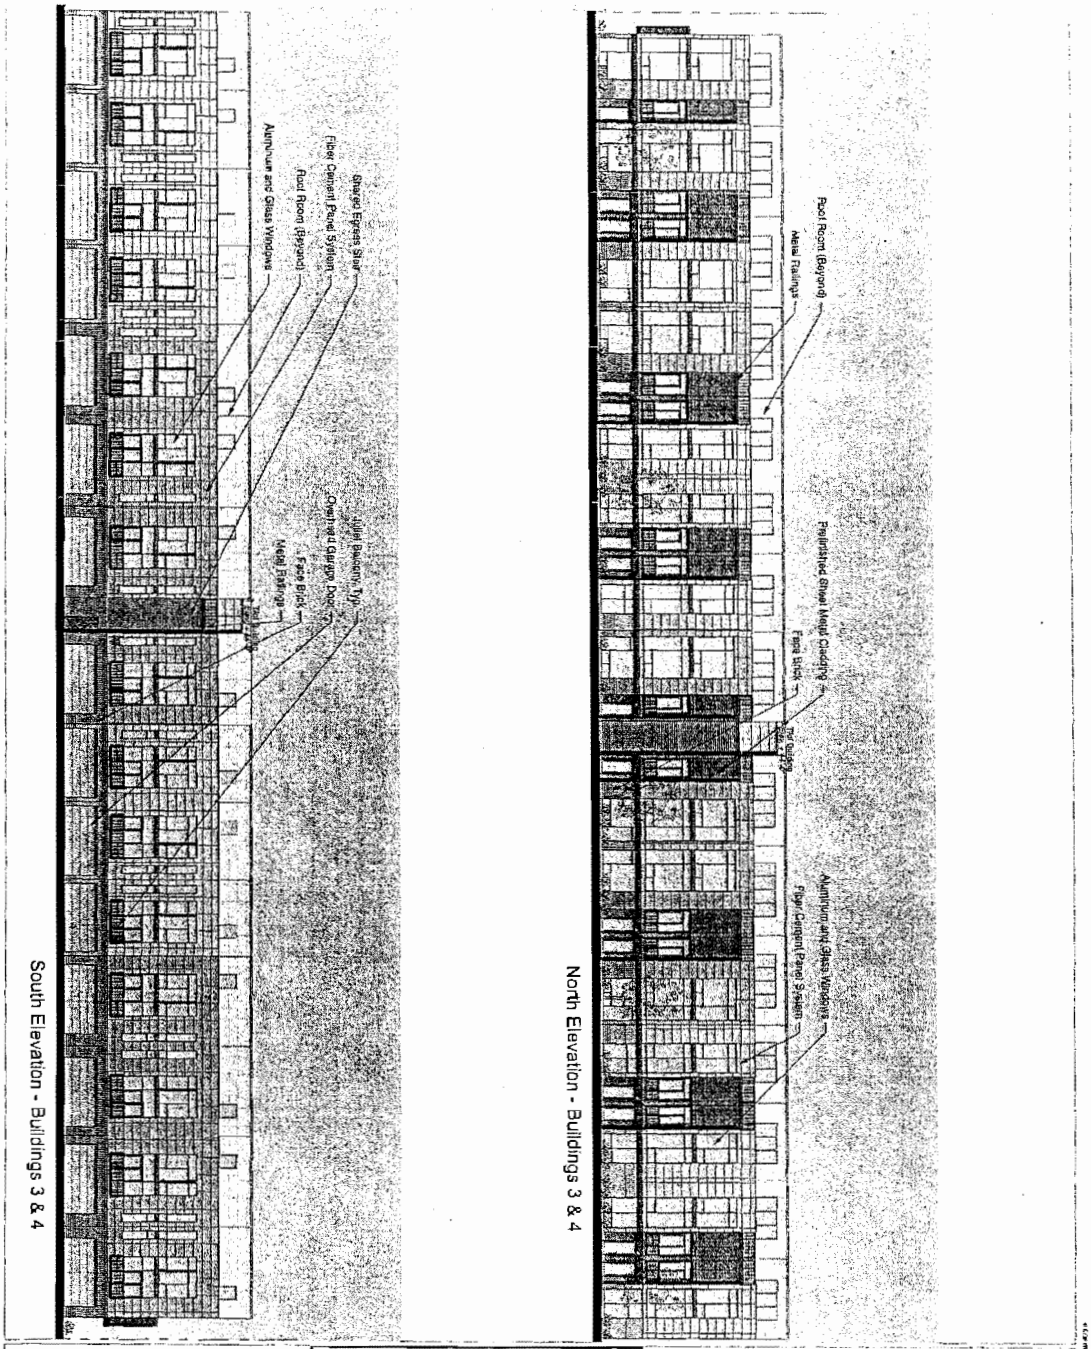

Applicant: Guardian Properties, LLC
Address: 2500 – 20 W. Cortland St./1900 – 24 N. Campbell Ave./2501 – 31 W. Homer St.
Intro Date: November 18, 2015
Plan Commission Date: December 17, 2015

FINAL FOR PUBLICATION

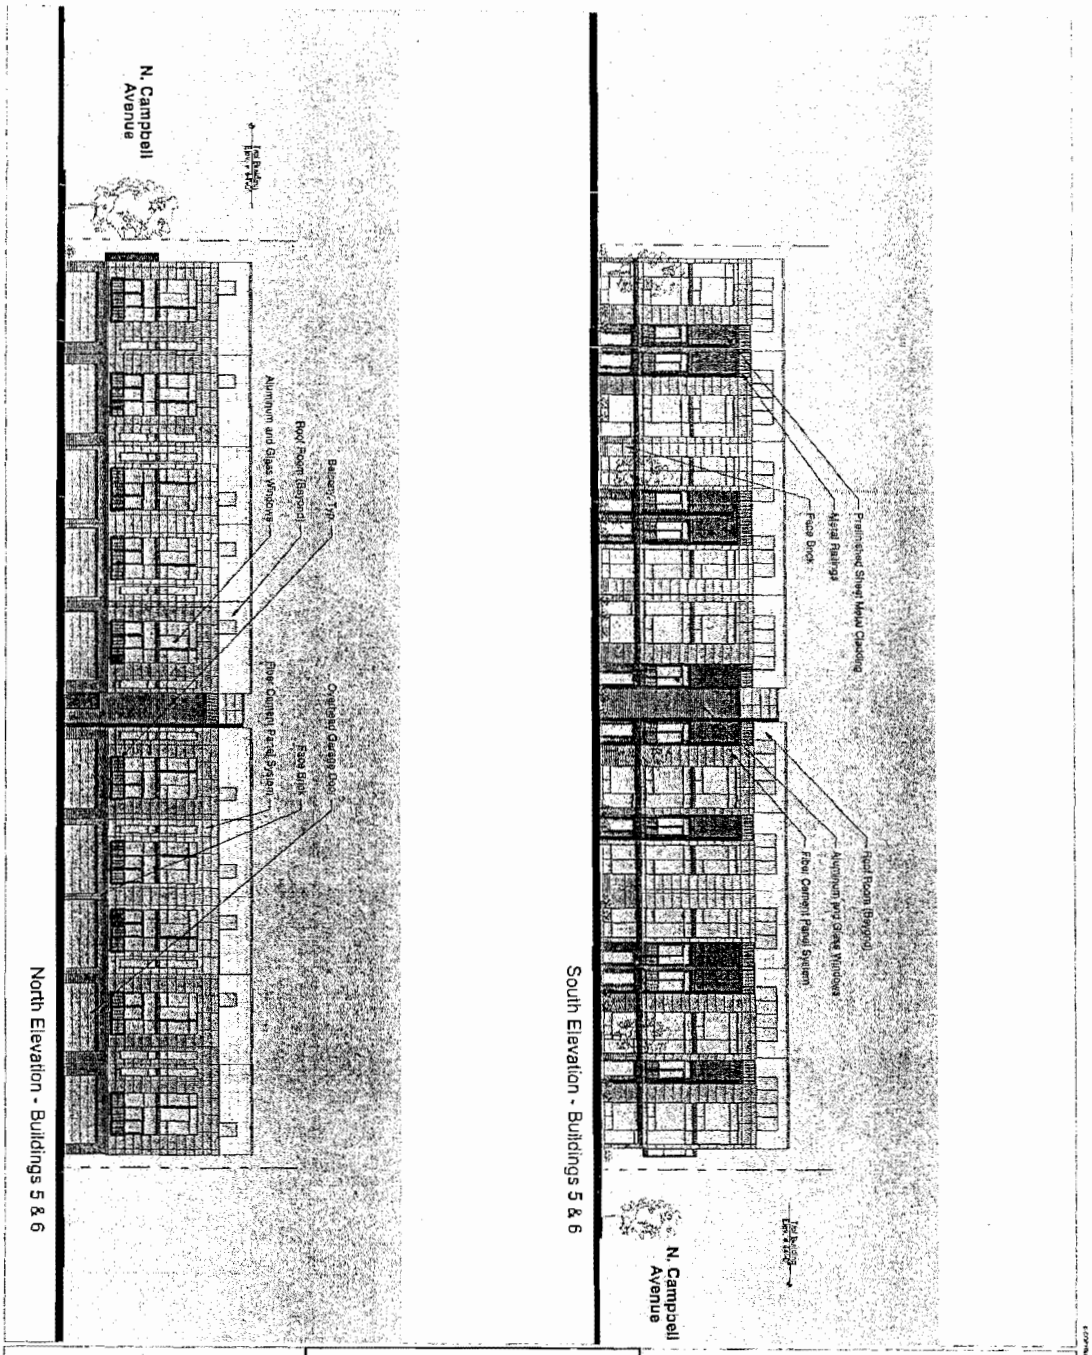

pappageorgehaymes partners
architect

140 N. LaSalle, Suite 400
Chicago, IL 60654
312.337.3344 FAX 204.8998

Building Elevations - South Car Court
Scale: 1/32" = 1'-0"

Applicant: Guardian Properties, LLC
Address: 2500 – 20 W. Cortland St./1900 – 24 N. Campbell Ave./2501 – 31 W. Horner St.
Intro Date: November 18, 2015
Plan Commission Date: December 17, 2015

FINAL FOR PUBLICATION

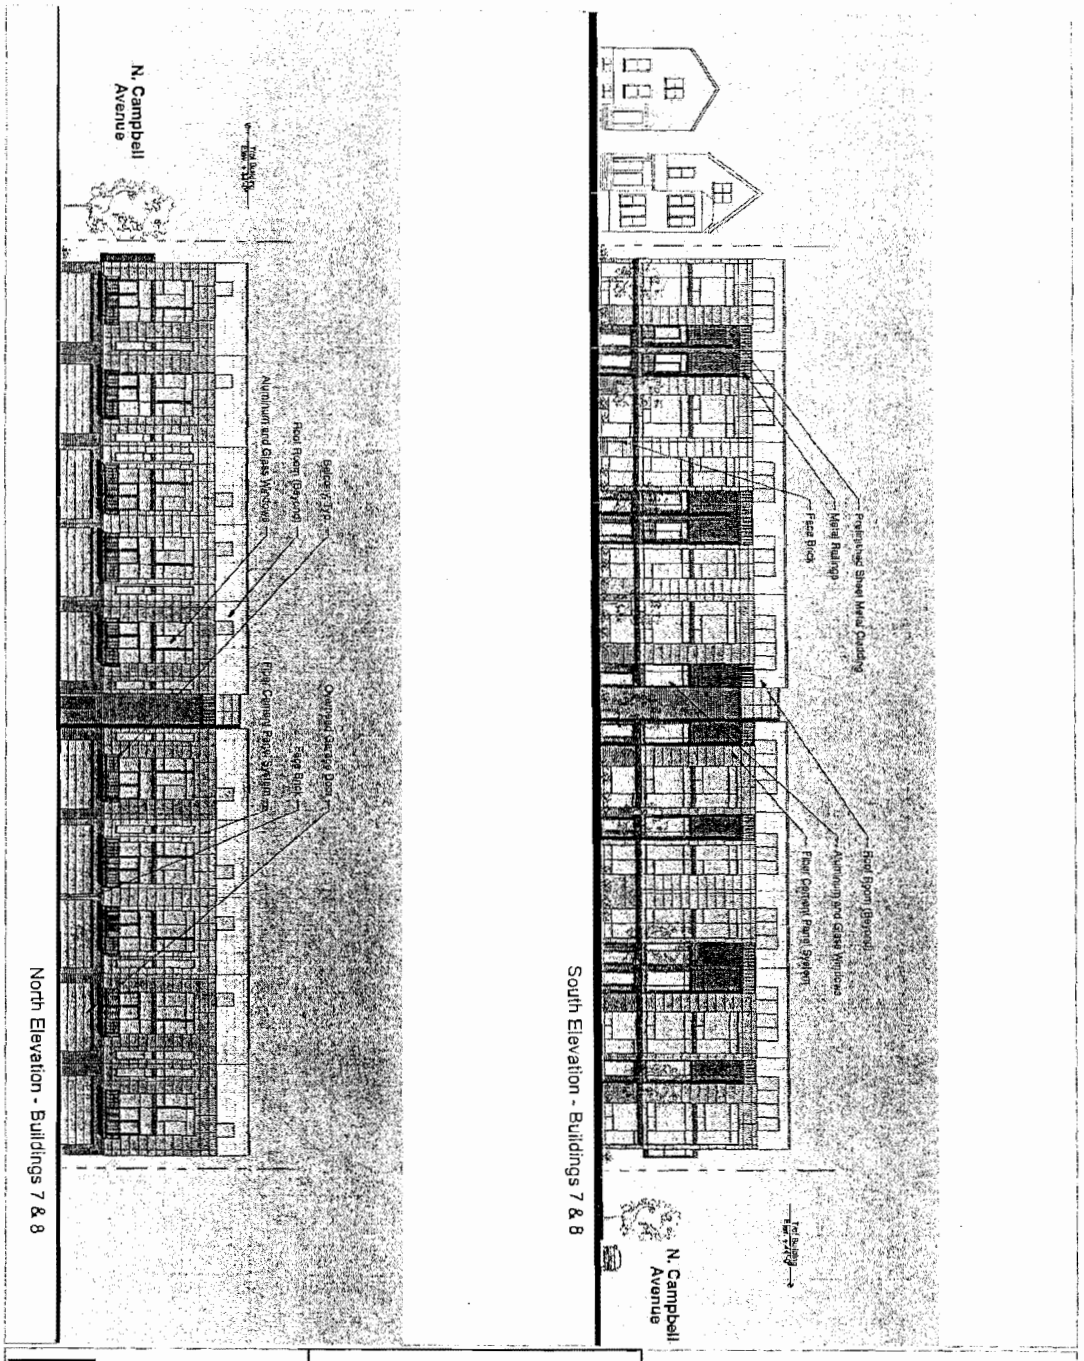

pappageorgehaymes partners architect
640 N. LaSalle, Suite 400
Chicago, IL 60654
312.337.3344 FAX 204.8986

Building Elevations - W. Cortland
Scale: 1/32" = 1'-0"

Applicant: Guardian Properties, LLC
Address: 2500 – 20 W. Cortland St./1900 – 24 N. Campbell Ave./2501 – 31 W. Homer St.
Intro Date: November 18, 2015
Plan Commission Date: December 17, 2015

FINAL FOR PUBLICATIO

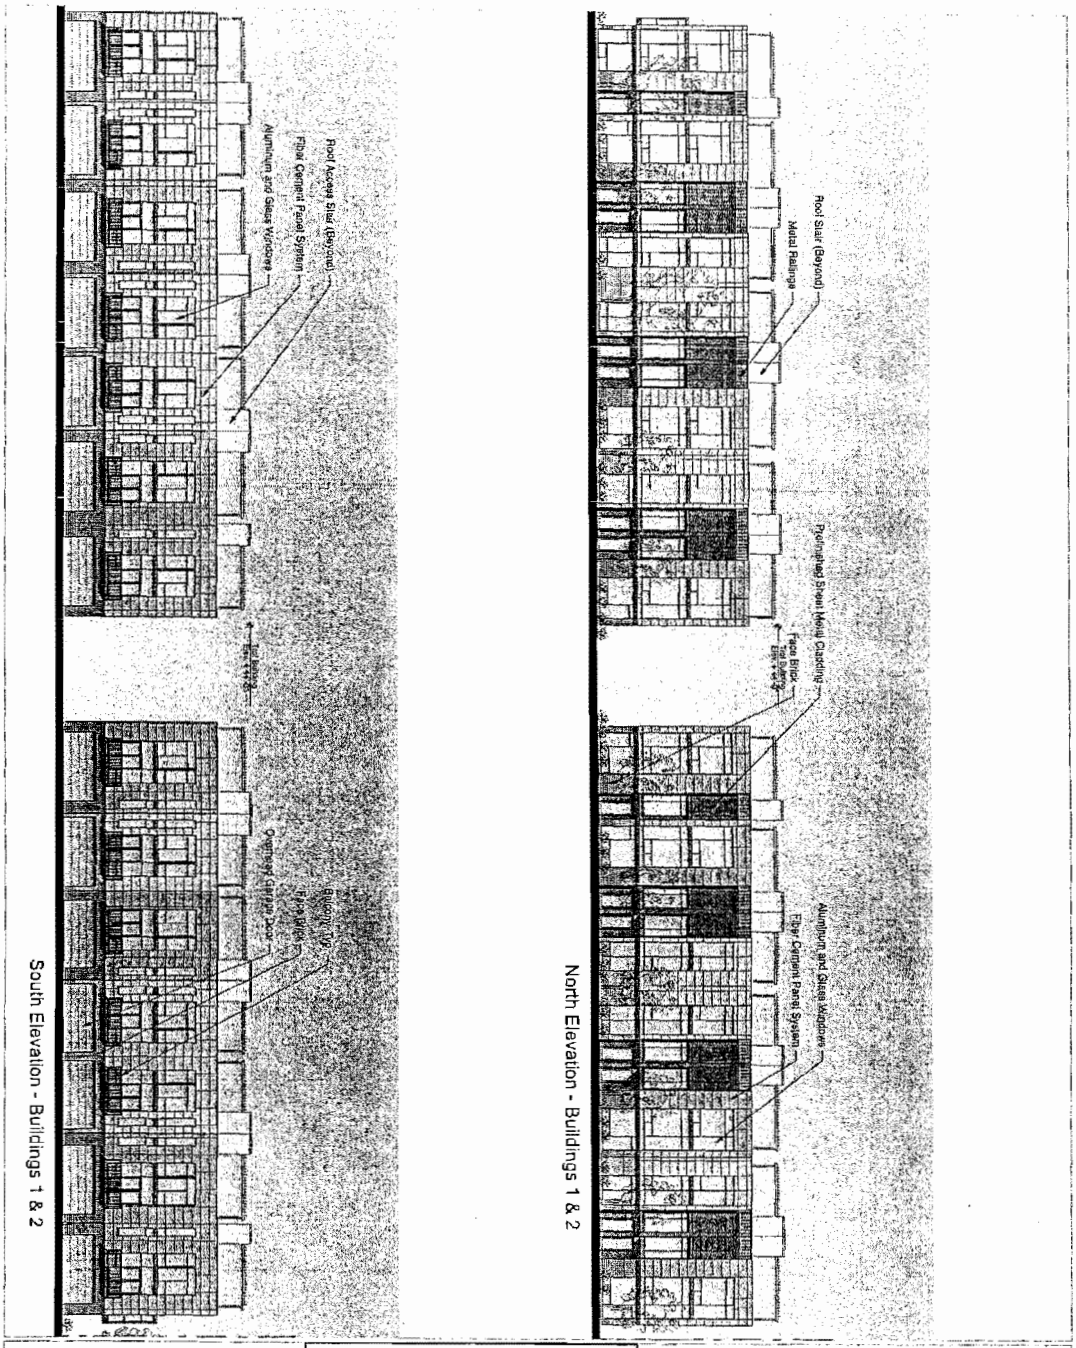

Applicant: Guardian Properties, LLC
Address: 2500 – 20 W. Cortland St./1900 – 24 N. Campbell Ave./2501 – 31 W. Homer St.
Intro Date: November 18, 2015
Plan Commission Date: December 17, 2015

Reclassification Of Area Shown On Map No. 7-F.
(As Amended)
(Application No. 18402)
(Common Address: 601 -- 609 W. Diversey Pkwy./
2726 -- 2736 N. Lehmann Ct.)

[SO2015-4622]

Be It Ordained by the City Council of the City of Chicago:

SECTION 1. That the Chicago Zoning Ordinance be amended by changing all the current B1-2 Neighborhood Shopping District symbols and indications as shown on Map Number 7-F in the area bounded by:

West Diversey Parkway; North Lehmann Court; a line 175.00 feet south of West Diversey Parkway; and the public alley next west of North Lehmann Court,

to those of a B3-5 Community Shopping District which is hereby established in the area described above.

SECTION 2. That the Chicago Zoning Ordinance be amended by changing all the current B3-5 Community Shopping District symbols and indications as shown on Map Number 7-F in the area bounded by:

West Diversey Parkway; North Lehmann Court; a line 175.00 feet south of West Diversey Parkway; and the public alley next west of North Lehmann Court,

to those of a Business Planned Development which is hereby established in the area described above.

SECTION 3. This ordinance shall be in force and effect from and after its passage and due publication.

Plan of Development Statements attached to this ordinance read as follows:

Business Planned Development Statements.

1. The area delineated herein as Planned Development Number _____ ("Planned Development") consists of approximately 18,900 square feet of property which is depicted on the attached Planned Development Boundary and Property Line Map ("Property") and is owned or controlled by the applicant, L.V.M. Corporation.

2. The requirements, obligations and conditions contained within this Planned Development shall be binding upon the applicant, its successors and assigns and, if different than the applicant, the legal titleholders and any ground lessors. All rights granted hereunder to the applicant shall inure to the benefit of the applicant's successors and assigns and, if different than the applicant, the legal titleholder and any

ground lessors. Furthermore, pursuant to the requirements of Section 17-8-04O0 of the Chicago Zoning Ordinance, the Property, at the time of application for amendments, modifications or changes (administrative, legislative or otherwise) to this Planned Development are made, shall be under single ownership or designated control. Single designated control is defined in Section 17-8-0400 of the Zoning Ordinance.

3. All applicable official reviews, approvals or permits are required to be obtained by the applicant or its successors, assignees or grantees. Any dedication or vacation of streets or alleys or grants of easements or any adjustment of the right-of-way shall require a separate submittal to the Department of Transportation on behalf of the applicant or its successors, assign or grantees. Any requests for grants of privilege, or any items encroaching on the public way, shall be in compliance with the plans.

   Ingress or egress shall be pursuant to the plans and may be subject to the review and approval of the Departments of Planning and Development and Transportation. Closure of all or any public street or alley during demolition or construction shall be subject to the review and approval of the Department of Transportation.

   All work proposed in the public way must be designed and constructed in accordance with the Department of Transportation Construction Standards for Work in the Public Way and in compliance with the Municipal Code of the City of Chicago. Prior to the issuance of any Part II Approval, the submitted plans must be approved by the Department of Transportation.

4. This plan of development consists of fifteen (15) Statements; a Bulk Regulations Table; an Existing Zoning Map; a Planned Development Boundary and Property Line Map; a Site/Landscape Plan; a Green Roof Plan and Building Elevations submitted herein. Full-sized copies of the Site Plan/Landscape Plan and Building Elevations are on file with the Department of Planning and Development. In any instance where a provision of this Planned Development conflicts with the Chicago Building Code, the Building Code shall control. This Planned Development conforms to the intent and purpose of the Zoning Ordinance, and all requirements thereto, and satisfies the established criteria for approval as a Planned Development. In case of a conflict between the terms of this Planned Development ordinance and the Zoning Ordinance, this Planned Development ordinance shall control.

5. The following uses are permitted in the area delineated herein as a Business Planned Development: hotel, restaurants with incidental service of liquor and outdoor seating (at-grade and roof top), retail uses, office, artist sale or work space, communication service establishments, financial services (except payday/title secured loan store or pawn shops), medical service and accessory uses.

   In accord with Section 17-10-0503 of the Municipal Code, the applicant may lease to members of the public on an hourly, daily, weekly or monthly basis up to forty-five percent (45%) of the minimum required 70 residential parking spaces.

6. On-premises signs and temporary signs, such as construction and marketing signs, shall be permitted within the Planned Development, subject to the review and approval of the Department of Planning and Development. Off-premises signs are prohibited within the boundary of the Planned Development.

7. For purposes of height measurement, the definitions in the Zoning Ordinance shall apply. The height of any building shall also be subject to height limitations, if any, established by the Federal Aviation Administration.

8. The maximum permitted Floor Area Ratio ("FAR") for the site shall be in accordance with the attached Bulk Regulations Table. For the purposes of FAR calculations and measurements, the definitions in the Zoning Ordinance shall apply. The permitted Floor Area Ratio identified in the Bulk Regulations Table has been determined using a Net Site Area of 18,900 square feet and a base FAR of 5.0.

9. Upon review and determination, "Part II Review", pursuant to Section 17-13-0610 of the Zoning Ordinance, a Part II Review fee shall be assessed by the Department of Planning and Development. The fee, as determined by staff at the time, is final and binding on the applicant and must be paid to the Department of Revenue prior to the issuance of any Part II Approval.

10. The Site and Landscape Plans shall be in substantial conformance with the Landscape Ordinance and any other corresponding regulations and guidelines. Final landscape plan review and approval will be by the Department of Planning and Development. Any interim reviews associated with site plan review or Part II Reviews, are conditional until final Part II Approval. The extended parkway along Lehmann Court south of the parking garage entrance shall be landscaped in accordance with the Landscape Ordinance and shall be constructed and maintained by the applicant.

11. The applicant shall comply with Rules and Regulations for the Maintenance of Stockpiles promulgated by the Commissioners of the Departments of Streets and Sanitation, Environment and Buildings, under Section 13-32-125 of the Municipal Code, or any other provision of that Code.

12. The terms and conditions of development under this Planned Development ordinance may be modified administratively, pursuant to Section 17-13-0611-A of the Zoning Ordinance by the Zoning Administrator upon the application for such a modification by the applicant, its successors and assigns and, if different than the applicant, the legal titleholders and any ground lessors.

13. The applicant acknowledges that it is in the public interest to design, construct and maintain the project in a manner which promotes, enables and maximizes universal access throughout the Property. Plans for all buildings and improvements on the Property shall be reviewed and approved by the Mayor's Office for People with Disabilities to ensure compliance with all applicable laws and regulations related to access for persons with disabilities and to promote the highest standard of accessibility.

14. The applicant acknowledges that it is in the public interest to design, construct, renovate and maintain all buildings in a manner that provides healthier indoor environments, reduces operating costs and conserves energy and natural resources. The applicant has agreed to provide a 50 percent green roof over the net roof area of approximately 6,419 square feet and achieve Building Certification to comply with the City of Chicago's Sustainable Development Policy.

15. This Planned Development shall be governed by Section 17-13-0612 of the Zoning Ordinance. Should this Planned Development ordinance lapse, the Commissioner of the Department of Planning and Development shall initiate a zoning map amendment to rezone the Property to a B3-5 Community Shopping District.

[Existing Zoning Map; Boundary and Property Line Map; Site/Landscape Plan; Green Roof Plan; and North, South, East and West Building Elevations referred to in these Plan of Development Statements printed on pages 17550 through 17557 of this *Journal.*]

Bulk Regulations and Data Table referred to in these Plan of Development Statements reads as follows:

Business Planned Development _____.

Plan Of Development.

Bulk Regulations And Data Table.

Gross Site Area:	26,589.00 square feet
Net Site Area:	18,900.00 square feet
Area Remaining in the Public Right-of-Way:	7,689.00 square feet
Maximum Floor Area Ratio:	5.0
Minimum Setbacks:	Per Site/Landscape Plan
Maximum Number of Rooms:	150 (keys)
Minimum Number of Parking Spaces:	70 spaces
Minimum Number of Off-Street Loading:	Two berths (10 feet by 25 feet)
Maximum Building Height:	120 feet to top of occupied penthouse 133 feet to top of mechanical penthouse
Minimum Number of Bicycle Parking Spaces:	8 spaces

FINAL FOR PUBLICATION

EXISTING ZONING MAP

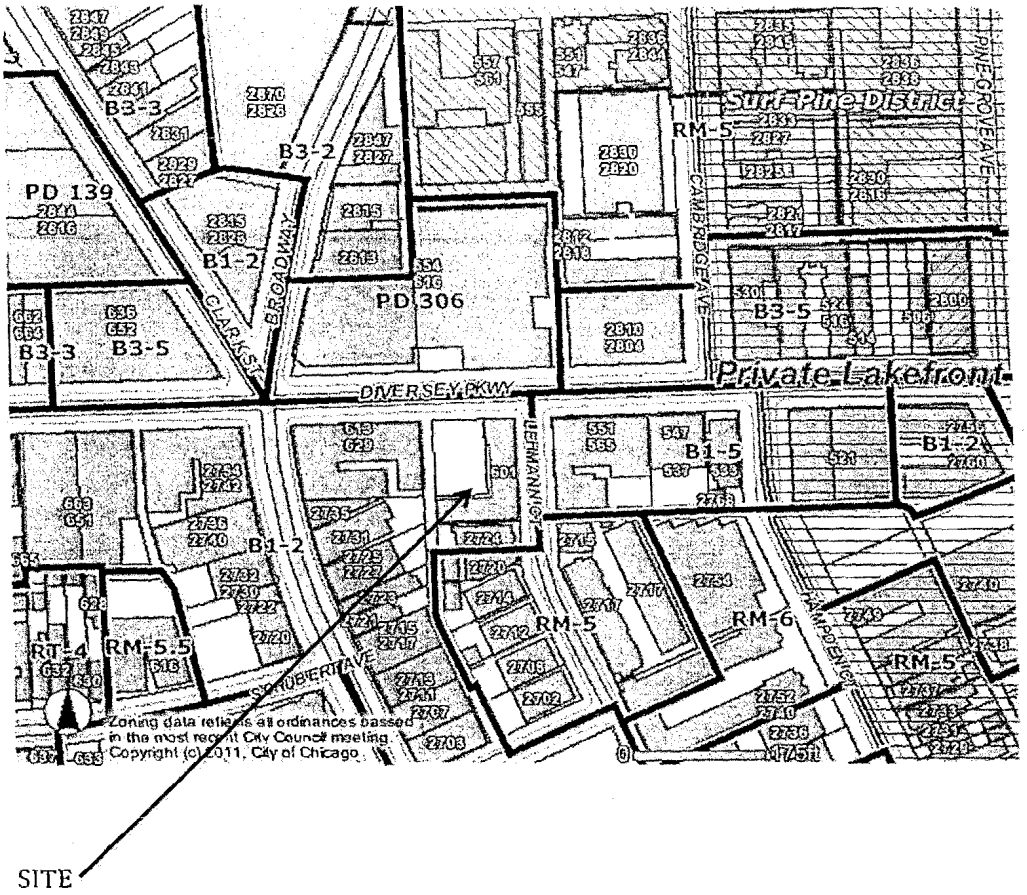

Applicant: LVM Corporation
Address: 601 – 09 W. Diversey Pkwy. / 2726 – 36 N. Lehmann Ct.
Intro Date: June 17, 2015
Plan Commission Date: December 17, 2015

FINAL FOR PUBLICATION

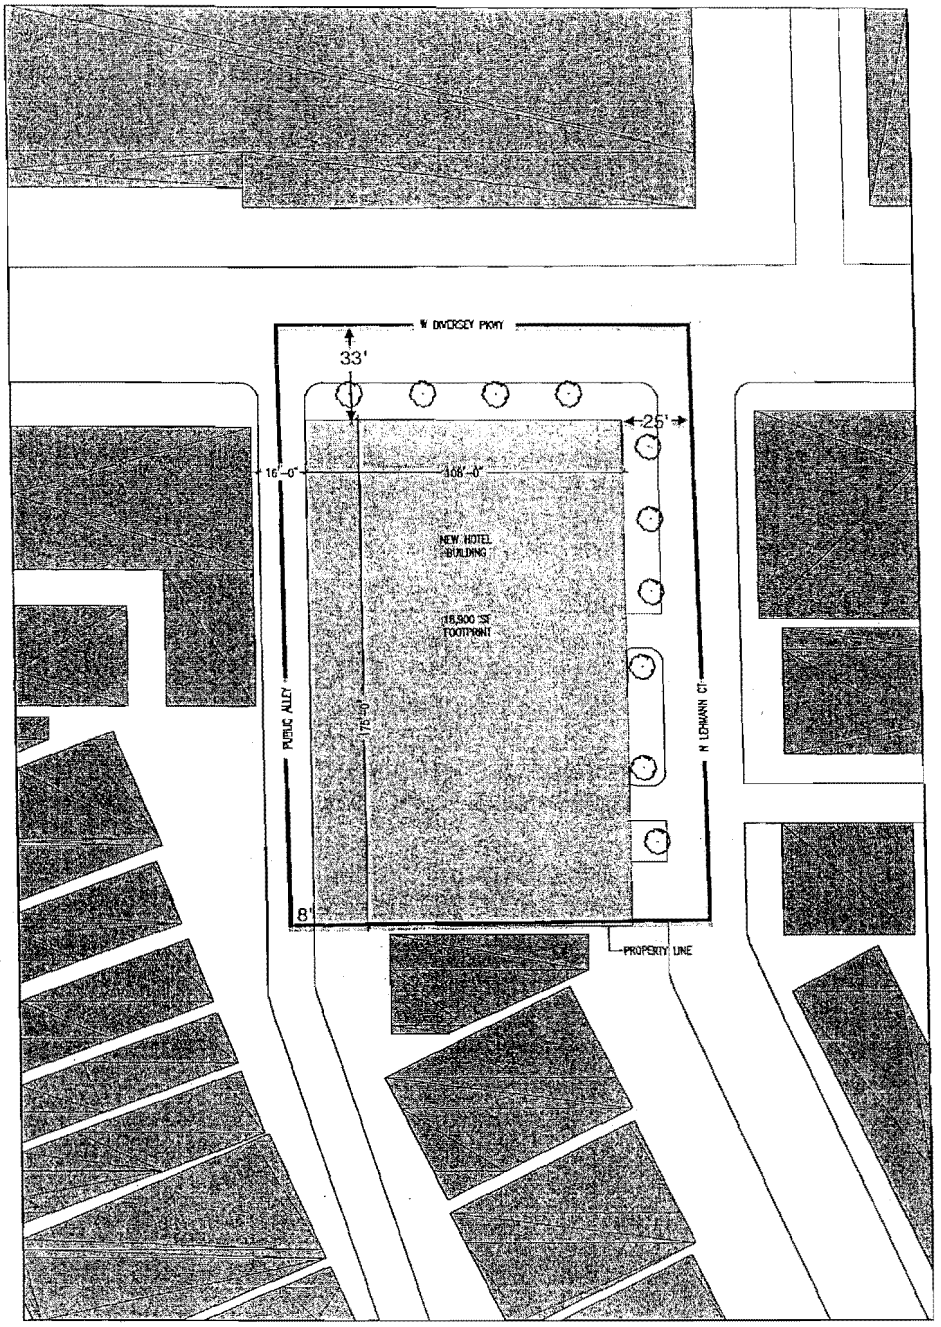

Inn at Lincoln Park 601 W. Diversey Pkwy. Chicago, IL 60614	Planned Development Boundary and Property Line Map	ASK-052A Issued: January 12, 2015 Scale: 1/32" = 1'-0"	KOO AND ASSOCIATES LTD

Applicant: LVM Corporation

Address: 601 – 09 W. Diversey Pkwy. / 2726 – 36 N. Lehmann Ct.

Intro Date: June 17, 2015

Plan Commission Date: December 17, 2015

FINAL FOR PUBLICATI

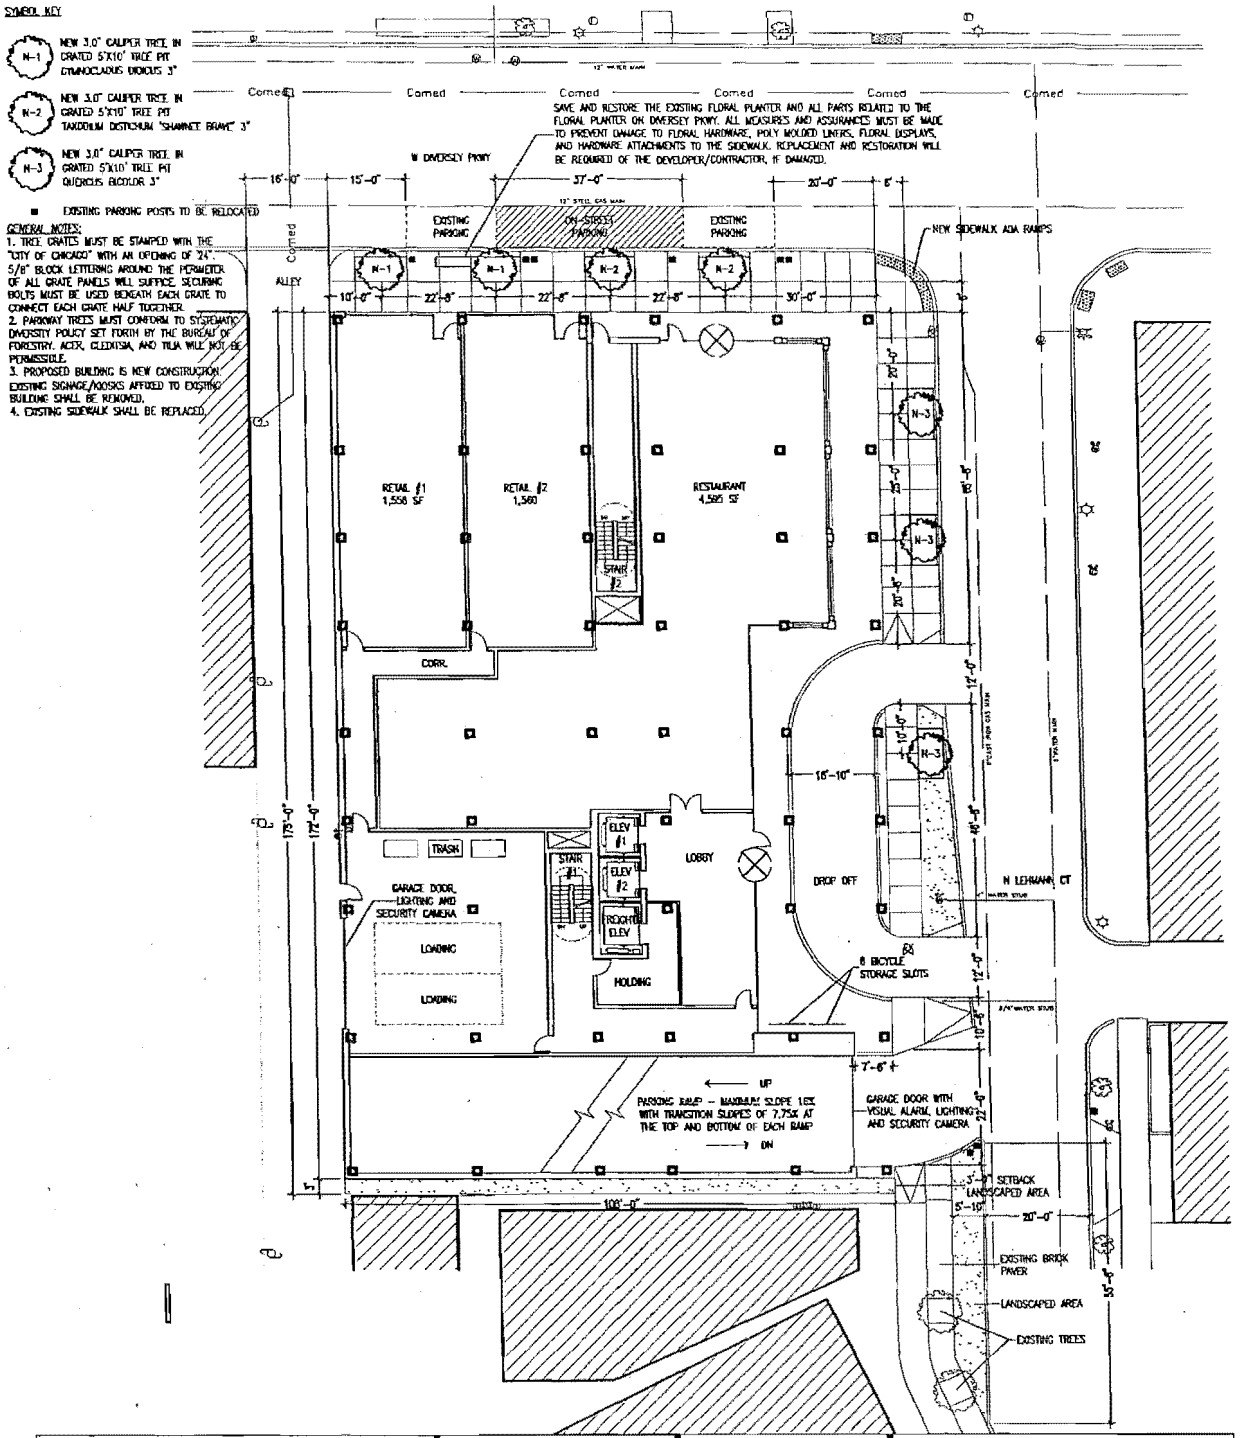

Inn at Lincoln Park 601 W Diversey Pkwy Chicago, IL 60614	Hampton Inn	ASK-061A
	SITE/LANDSCAPE PLAN	Issued: 12/14/15

Applicant: LVM Corporation
Address: 601 – 09 W. Diversey Pkwy. / 2726 – 36 N. Lehmann Ct.

Intro Date: June 17, 2015
Plan Commission Date: December 17, 2(

FINAL FOR PUBLICATION

NET ROOF AREA	12,837 SF
GREEN ROOF	6,419 SF
GREEN ROOF %	50%

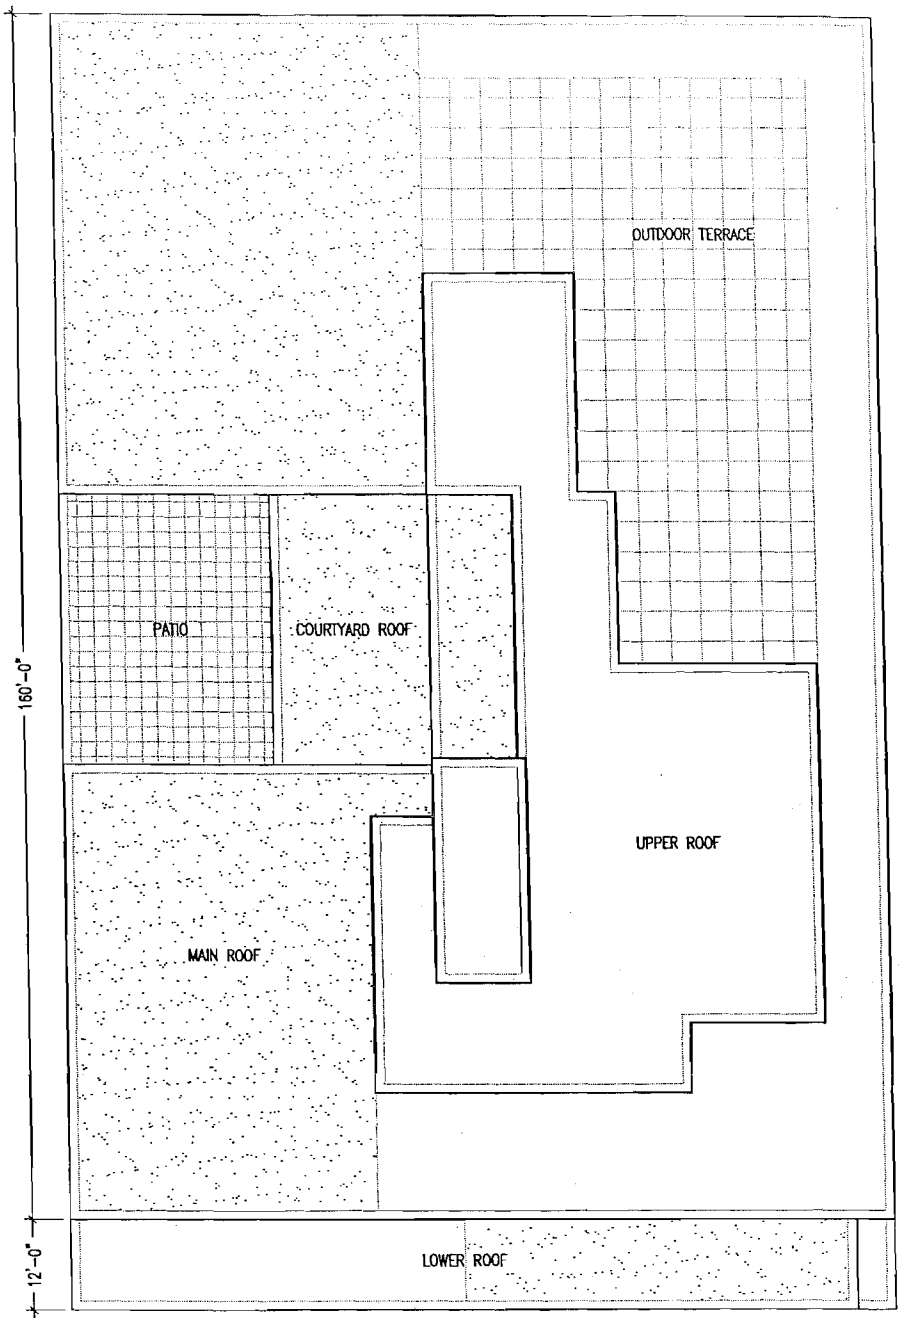

Inn at Lincoln Park 601 W Diversey Pkwy Chicago, IL 60614	Hampton Inn ⊕ Green Roof Plan	ASK-061D Issued: 12/14/15	

Applicant: LVM Corporation
Address: 601 – 09 W. Diversey Pkwy. / 2726 – 36 N. Lehmann Ct.

Intro Date: June 17, 2015
Plan Commission Date: December 17, 20

FINAL FOR PUBLICATION

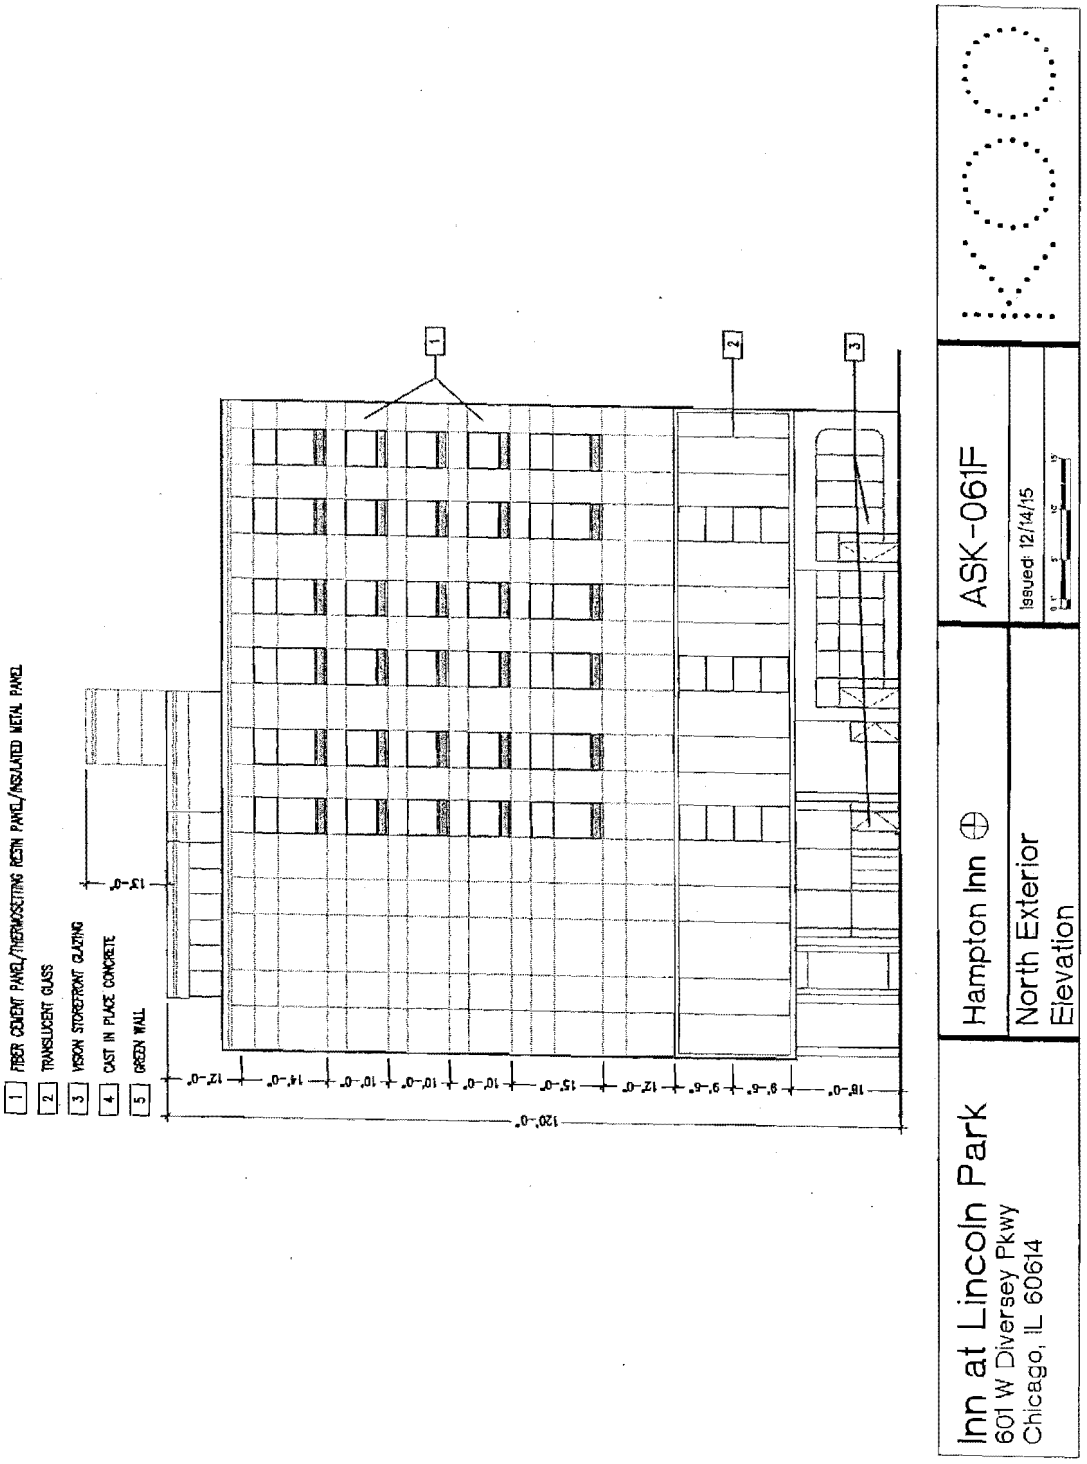

FINAL FOR PUBLICATION

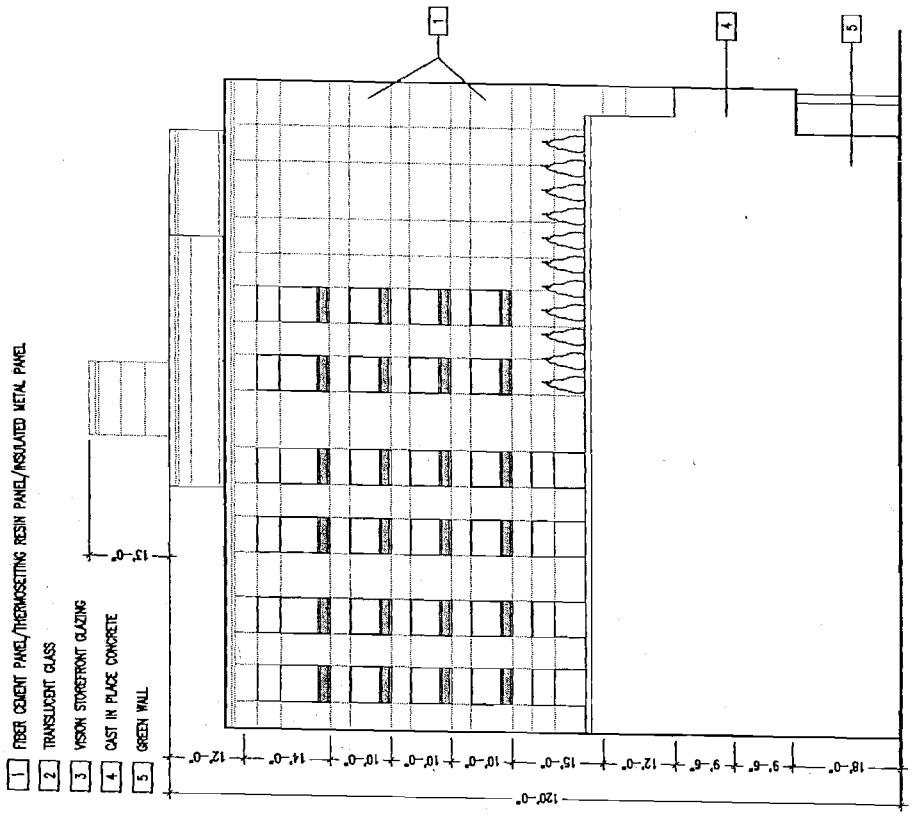

Inn at Lincoln Park
601 W Diversey Pkwy
Chicago, IL 60614

Hampton Inn ⊕

South Exterior Elevation

ASK-061H

Issued: 12/14/15

FINAL FOR PUBLICATION

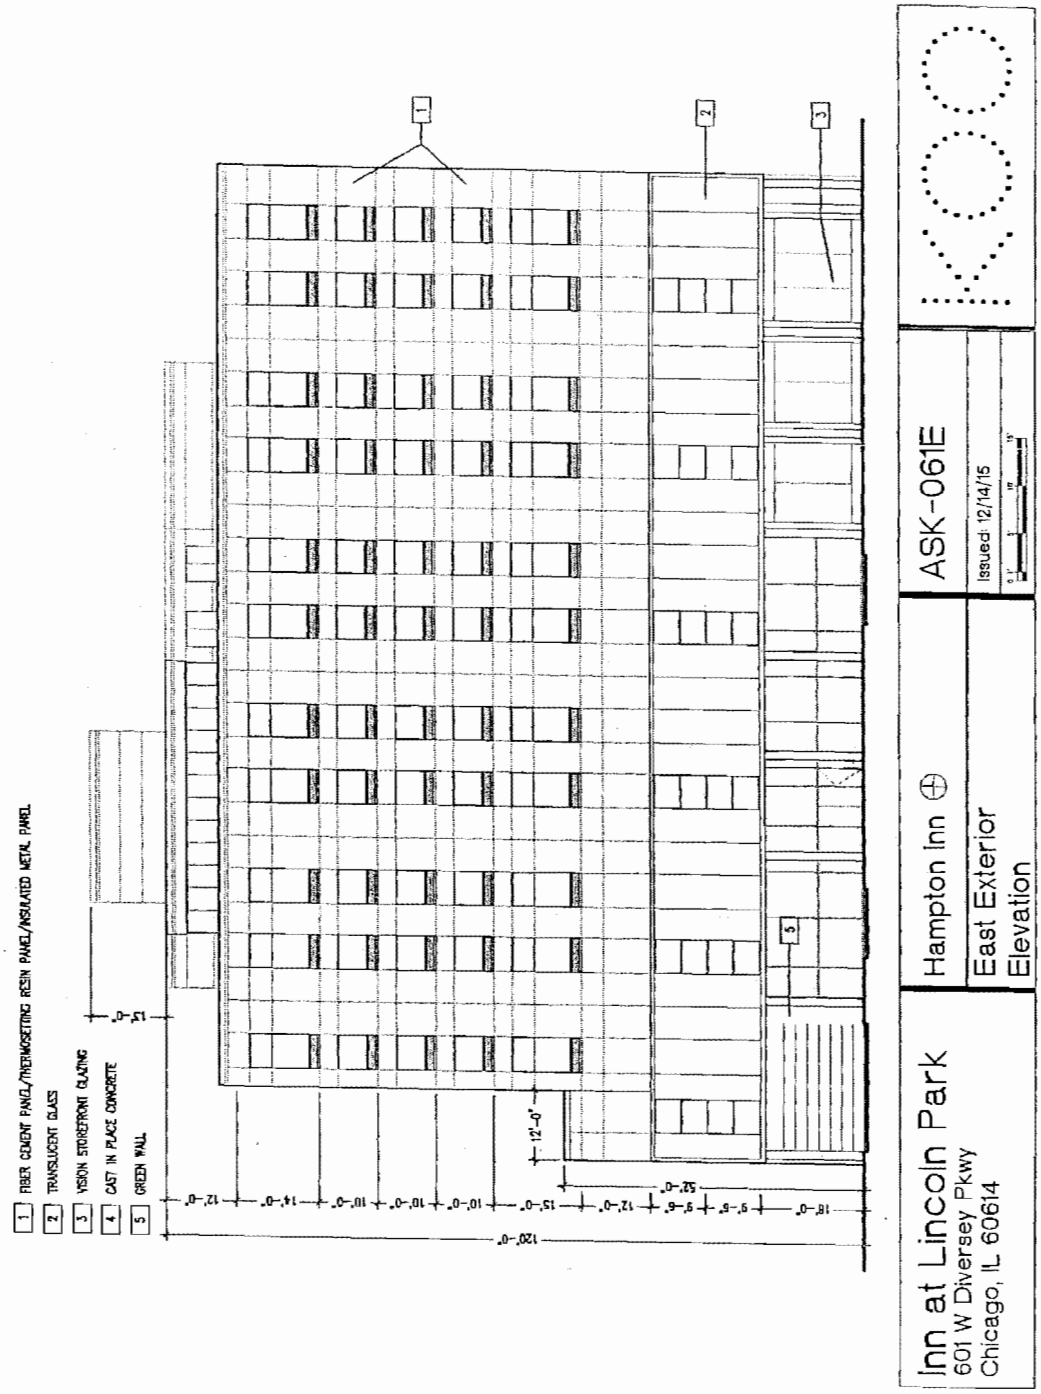

Applicant: LVM Corporation
Address: 601 – 09 W. Diversey Pkwy. / 2726 – 36 N. Lehmann Ct.

Intro Date: June 17, 2015
Plan Commission Date: December 17, 2015

FINAL FOR PUBLICATION

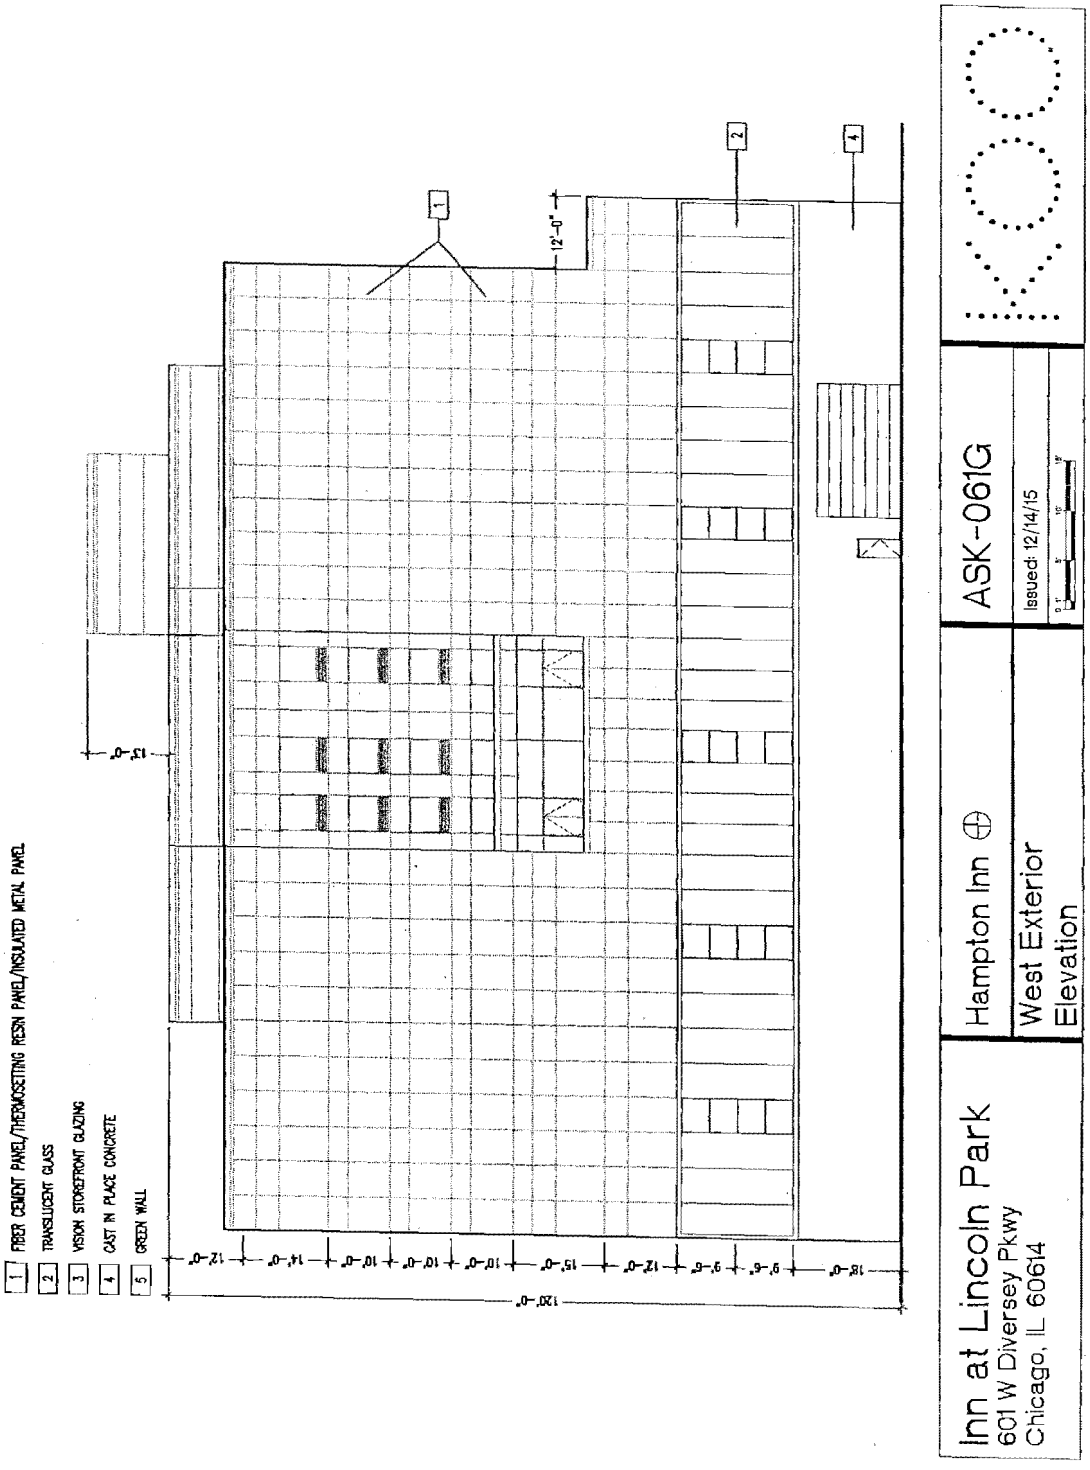

Reclassification Of Area Shown On Map No. 9-G.
(Application No. 18556)
(Common Address: 3334 N. Southport Ave.)

[O2015-7363]

Be It Ordained by the City Council of the City of Chicago:

SECTION 1. Title 17 of the Municipal Code of Chicago, the Chicago Zoning Ordinance, is hereby amended by changing all the B3-2 Community Shopping District symbols and indications as shown on Map Number 9-G in the area bounded by:

a line 41.59 feet north of and parallel to West Henderson Street; North Southport Avenue; West Henderson Street; and the alley next west of and parallel to North Southport Avenue,

to those of a B3-3 Community Shopping District and a corresponding use district is hereby established in the area above described.

SECTION 2. This ordinance shall be in force and effect from and after its passage and due publication.

Reclassification Of Area Shown On Map No. 11-G.
(As Amended)
(Application No. 18469)
(Common Address: 931 -- 933 W. Belle Plaine Ave.)

[SO2015-5398]

Be It Ordained by the City Council of the City of Chicago:

SECTION 1. Title 17 of the Municipal Code of Chicago, the Chicago Zoning Ordinance, is hereby amended by changing all of the RT4 Residential Two-Flat, Townhouse and Multi-Unit District symbols and indications as shown on Map Number 11-G in the area bounded by:

an almost perpendicular line to West Belle Plaine Avenue running in a southeasterly direction 124.37 feet long starting at a point 255.46 feet east of the east line of North Sheridan Road (as measured along the south line of West Belle Plaine Avenue)

and ending at a point 124.37 feet southeast of the south line of West Belle Plaine Avenue and 273.35 feet east of the east line of North Sheridan Road; a line continuing from the last described point in an easterly direction 96.28 feet to a point 369.63 feet east of the east line of North Sheridan Road; thence continuing in a northeasterly direction 98 degrees, 22 minutes and 23 seconds for a distance of 7.70 feet; thence continuing in a northwesterly direction from the last described point for a distance of 141.04 feet and ending at the southwest line of West Belle Plaine Avenue 312.56 feet southwest of the southwesterly line of North Broadway (as measured along the southeasterly line of West Belle Plaine Avenue); and West Belle Plaine Avenue,

to those of an RM4.5 Multi-Unit District.

SECTION 2. This ordinance shall be in force and effect from and after its passage and due publication.

Reclassification Of Area Shown On Map No. 11-H.
(Application No. 18577T1)
(Common Address: 4614 -- 4632 N. Lincoln Ave.)

[O2015-8037]

Be It Ordained by the City Council of the City of Chicago:

SECTION 1. Title 17 of the Municipal Code of Chicago, the Chicago Zoning Ordinance, is hereby amended by changing all the B1-1.5 Neighborhood Shopping District symbols and indications as shown on Map Number 11-H in the area bounded by:

North Lincoln Avenue; a line from a point 225.09 feet southeast of the intersection of West Eastwood Avenue and North Lincoln Avenue as measured at the southwesterly right-of-way line of North Lincoln Avenue to a point 227.34 feet southeast of the intersection of West Eastwood Avenue and the alley next southwest of North Lincoln Avenue, as measured at the easterly right-of-way line of the alley next southwest of North Lincoln Avenue; the alley next southwest of North Lincoln Avenue; a line from a point 50.52 feet southeast of the intersection of West Eastwood Avenue and the alley next southwest of North Lincoln Avenue to a point 50 feet southeast of the intersection of West Eastwood Avenue and North Lincoln Avenue, as measured at the southwest right-of-way of North Lincoln Avenue and back to North Lincoln Avenue,

to those of a B3-3 Community Shopping District and a corresponding use district is hereby established in the area above described.

SECTION 2. This ordinance shall be in force and effect from and after its passage and due publication.

Type 1 Narrative Rezoning Analysis attached to this ordinance reads as follows:

17-13-0303-C(1) Narrative Zoning Analysis.

4614 -- 4632 N. Lincoln Ave., Chicago, Illinois.

Proposed Zoning:	B3-3 Community Shopping District
Lot Area:	21,018 square feet
Proposed Land Use:	The applicants are seeking a zoning amendment in order to rehabilitate the commercial space (storefronts) of the existing three-story mixed-use building, including the erection of a one-story inlay addition, which will allow for the location and establishment of a new restaurant, with liquor sales/service in conjunction with the serving of food, within the existing grade-level commercial space, fronting Lincoln Avenue. There will continue to be 12 dwelling (apartment) units, located on the second and third floors of the existing building, fronting Lincoln Avenue. The Davis Theatre will continue to operate, as is, at the rear of the existing building, with one dwelling (apartment) unit above, for a total of 13 dwelling units at the Site. Except for the interior buildout of the new (general) restaurant, including the erection of a one-story inlay addition, no physical expansion of the existing building is intended or necessary. The building, as renovated, will continue to measure 39 feet, 3 inches in height and will be masonry in construction.

There is, and will remain, no on-site parking for the building.

(a) The Project's Floor Area Ratio: 31,518 square feet (1.5 FAR)

(b) The Project's Density (Lot Area per Dwelling Unit): 13 dwelling units (1,616.8 square feet per unit)

(c) The amount of Off-Street Parking: 0 parking spaces

(d) Setbacks:

Front Setback: 0 feet,0 inches

Rear Setback: 0 feet, 0 inches

Side Setbacks:

North: 3 feet, 0 inches

South: 0 feet, 0 inches

(e) Building Height: 39 feet, 3 inches

[Proposed Site Plan; Existing Basement, First and Second Floor Plans; Proposed Basement, First, Second and Roof Floor Plans; and Building and Wall Sections referred to in this Narrative Zoning Analysis printed on pages 17562 through 17572 of this *Journal*.]

---

* 17-13-0303-C(2) Plans Attached.

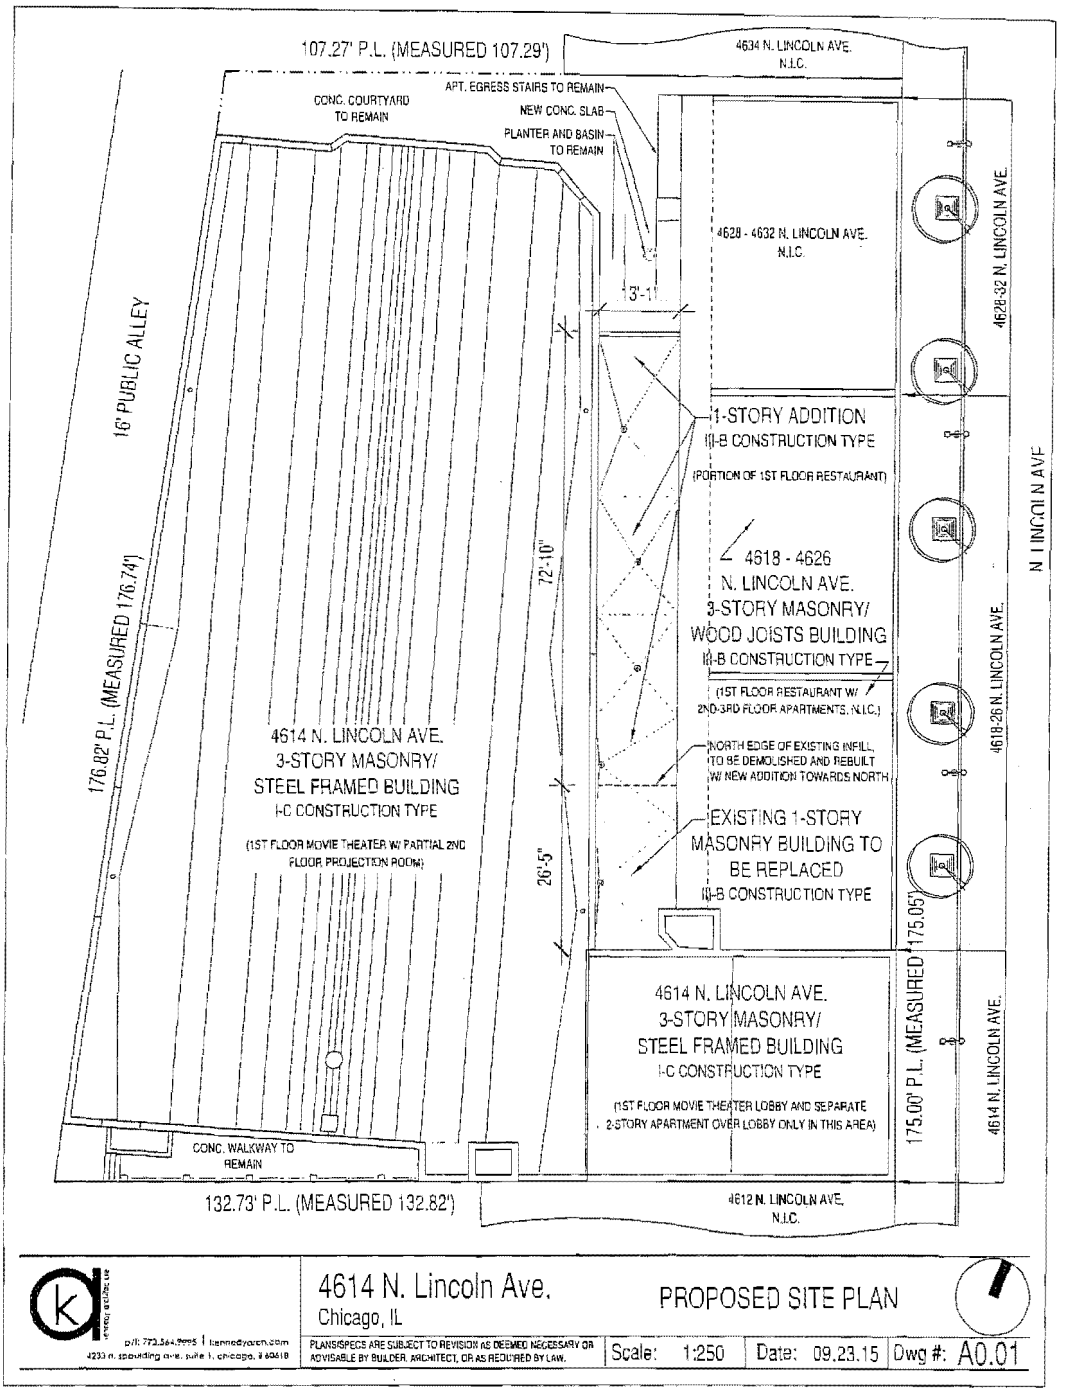

FINAL FOR PUBLICATION

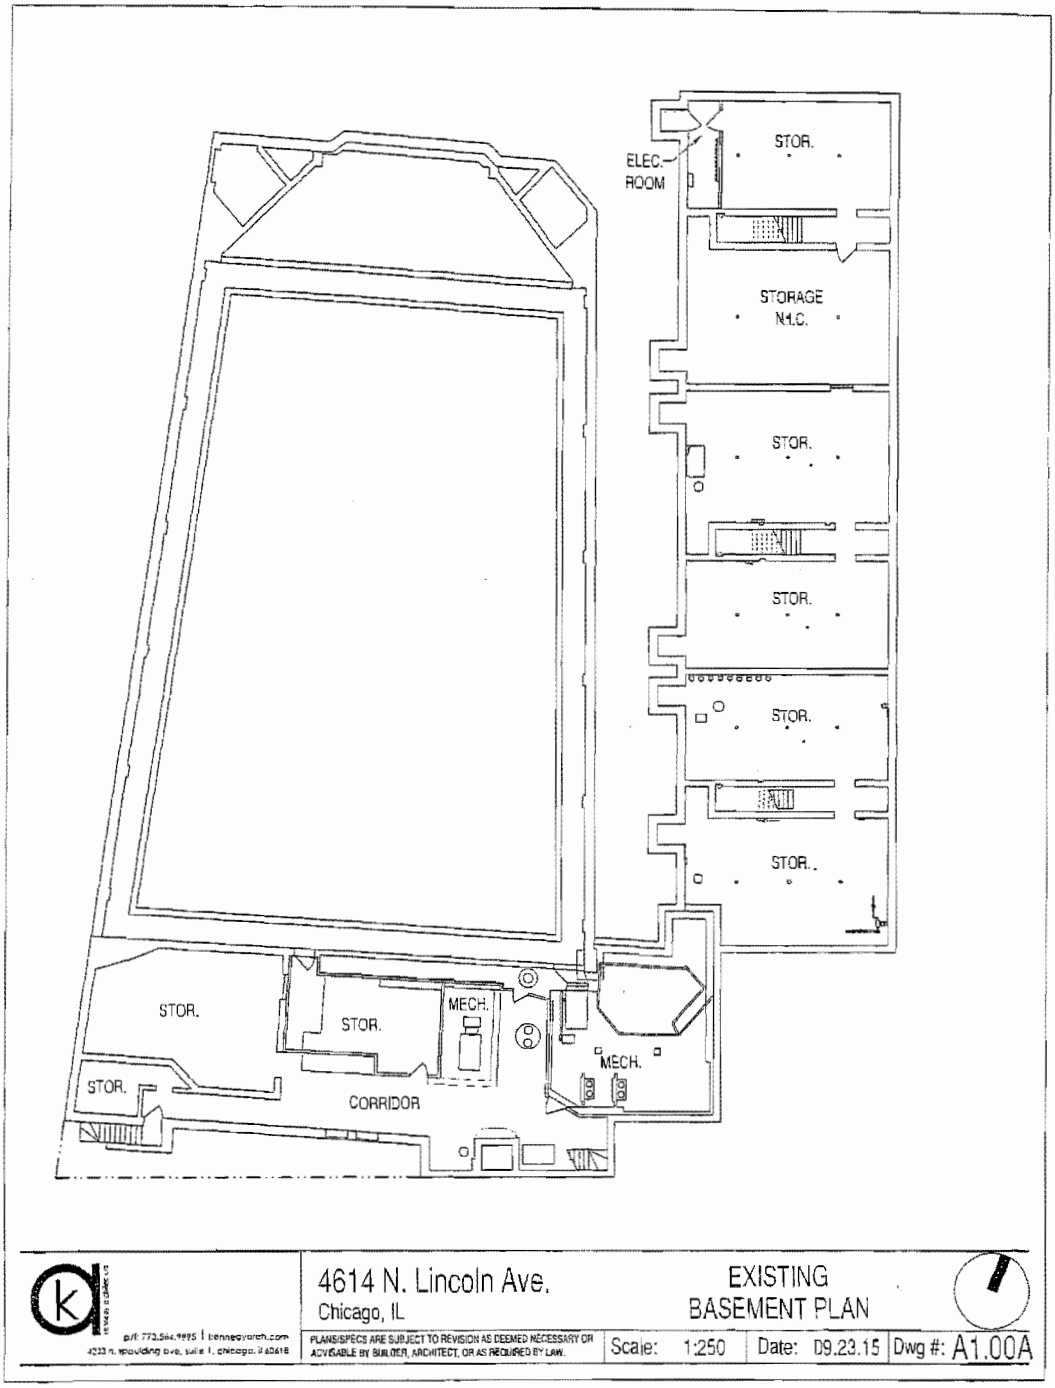

NOT FOR PUBLICATION

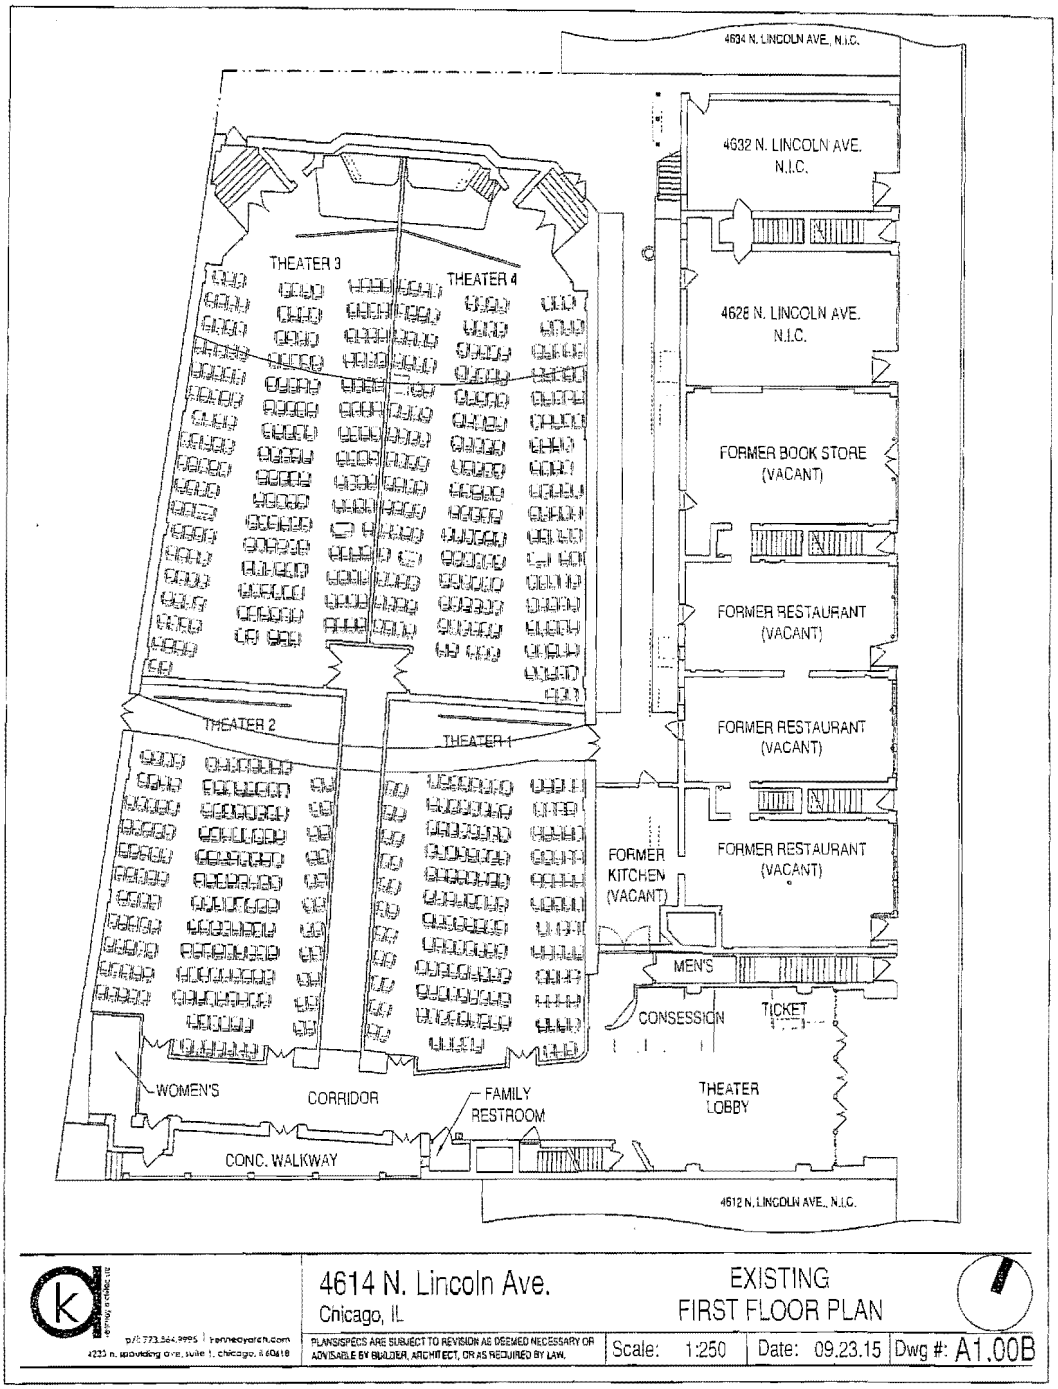

NOT FOR PUBLICATION

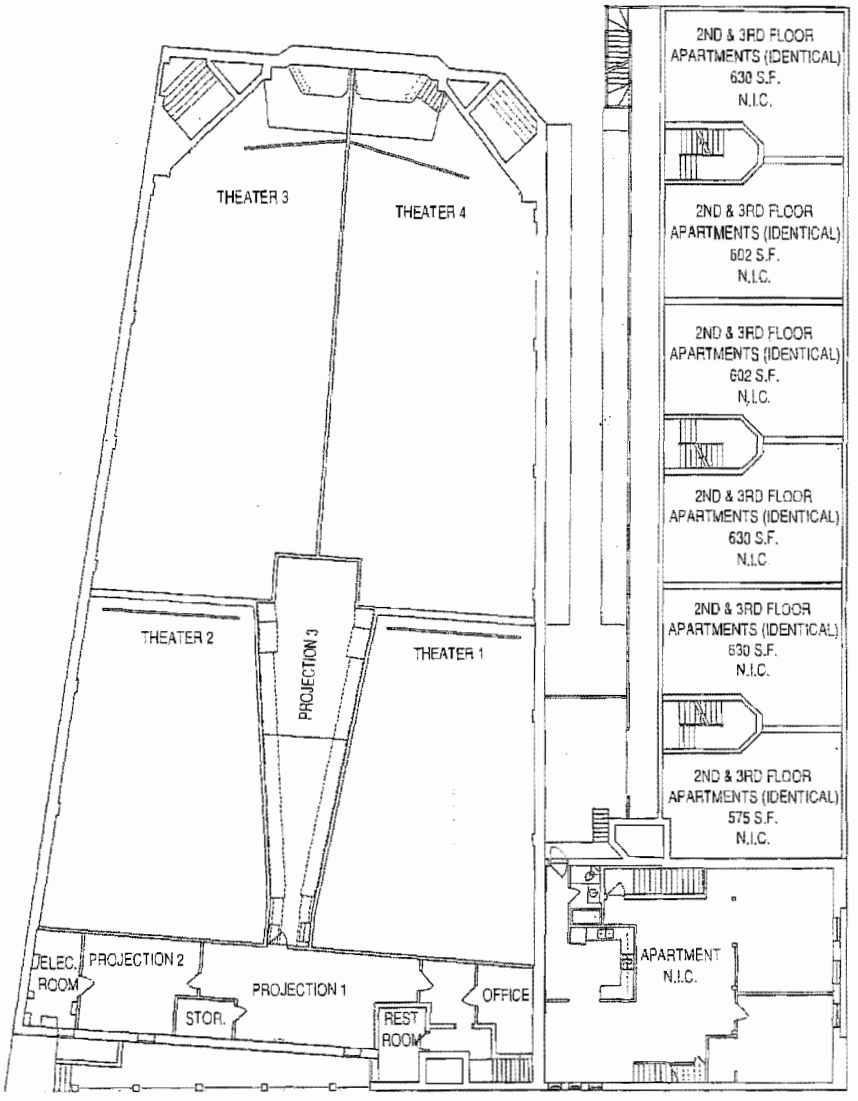

4614 N. Lincoln Ave.
Chicago, IL

EXISTING
SECOND FLOOR PLAN

PLANS/SPECS ARE SUBJECT TO REVISION AS DEEMED NECESSARY OR ADVISABLE BY BUILDER, ARCHITECT, OR AS REQUIRED BY LAW.

Scale: 1:250 | Date: 09.23.15 | Dwg #: A1.00C

FINAL FOR PUBLICATION

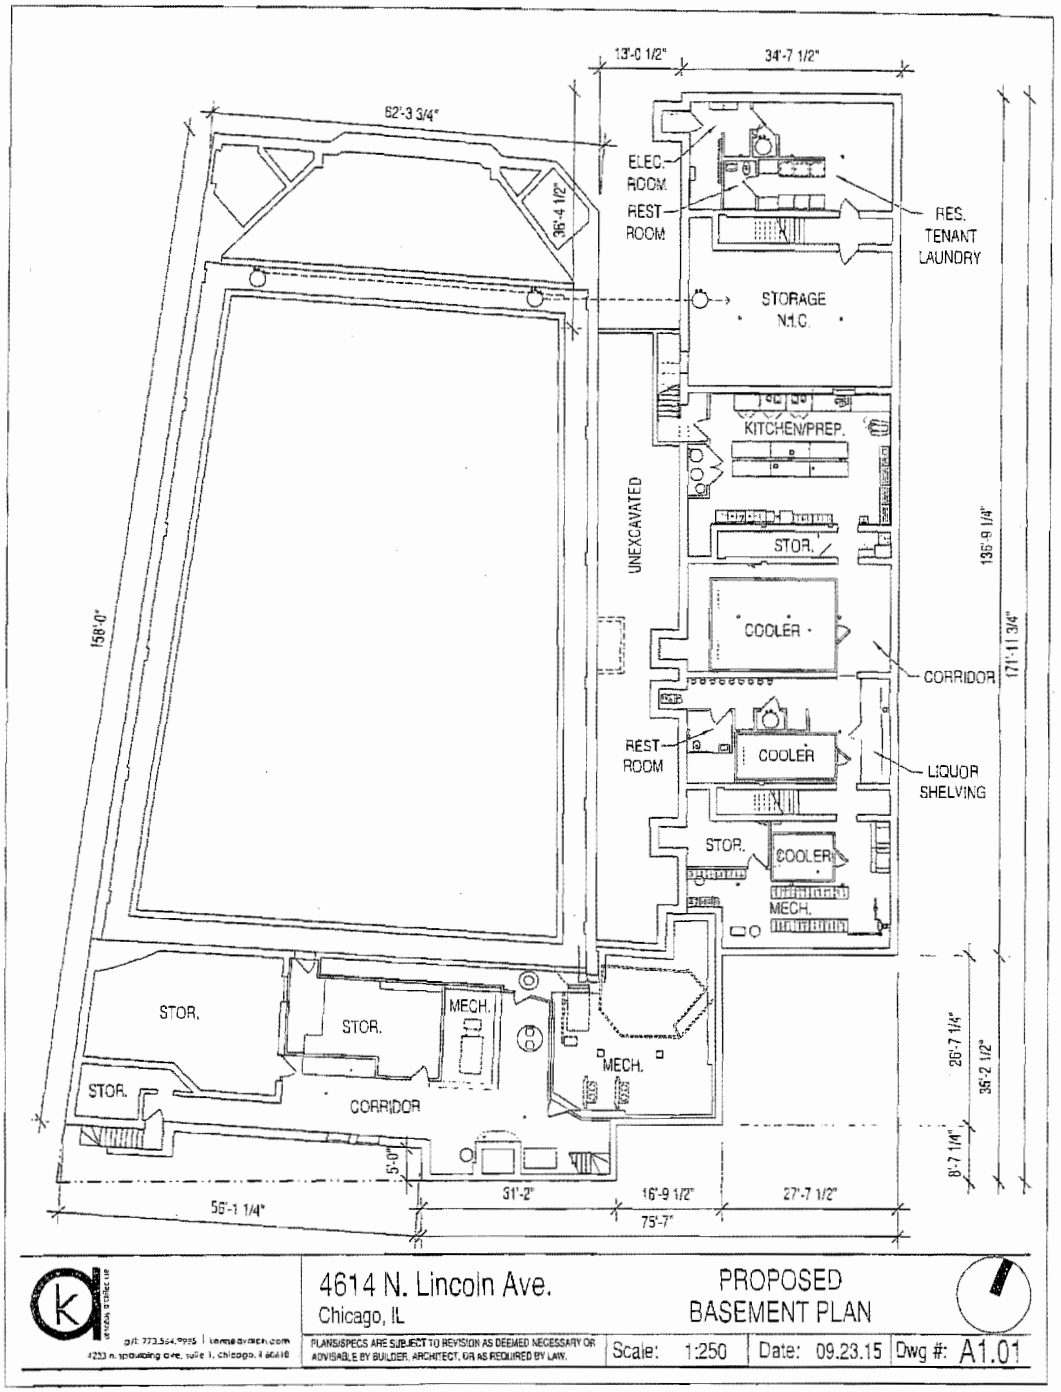

LOA FOR PUBLICATION

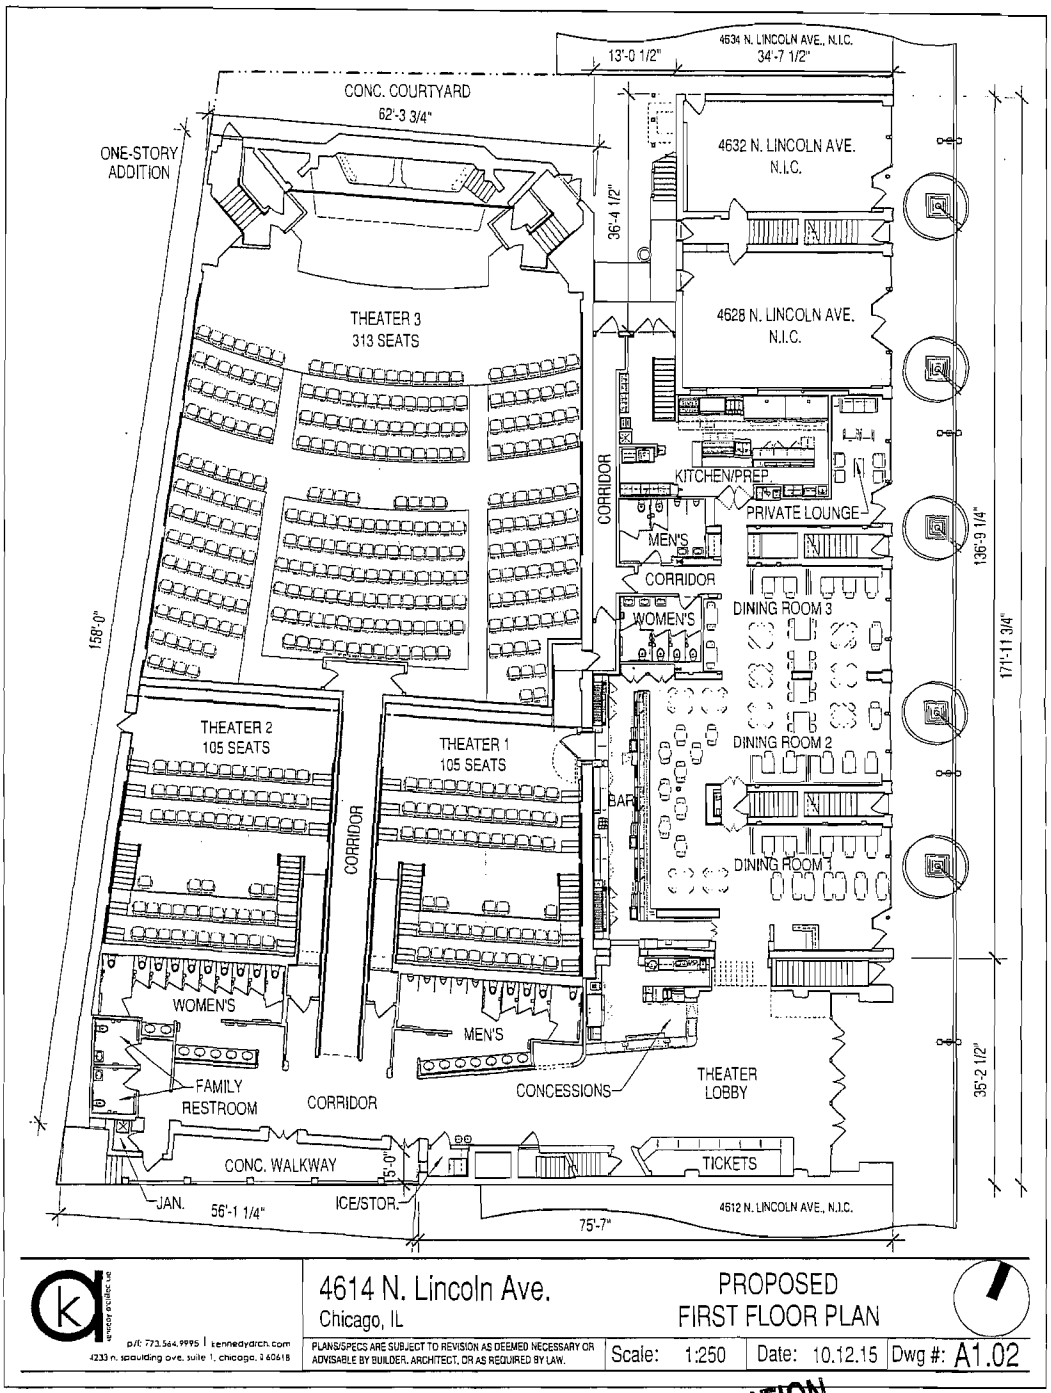

FINAL FOR PUBLICATION

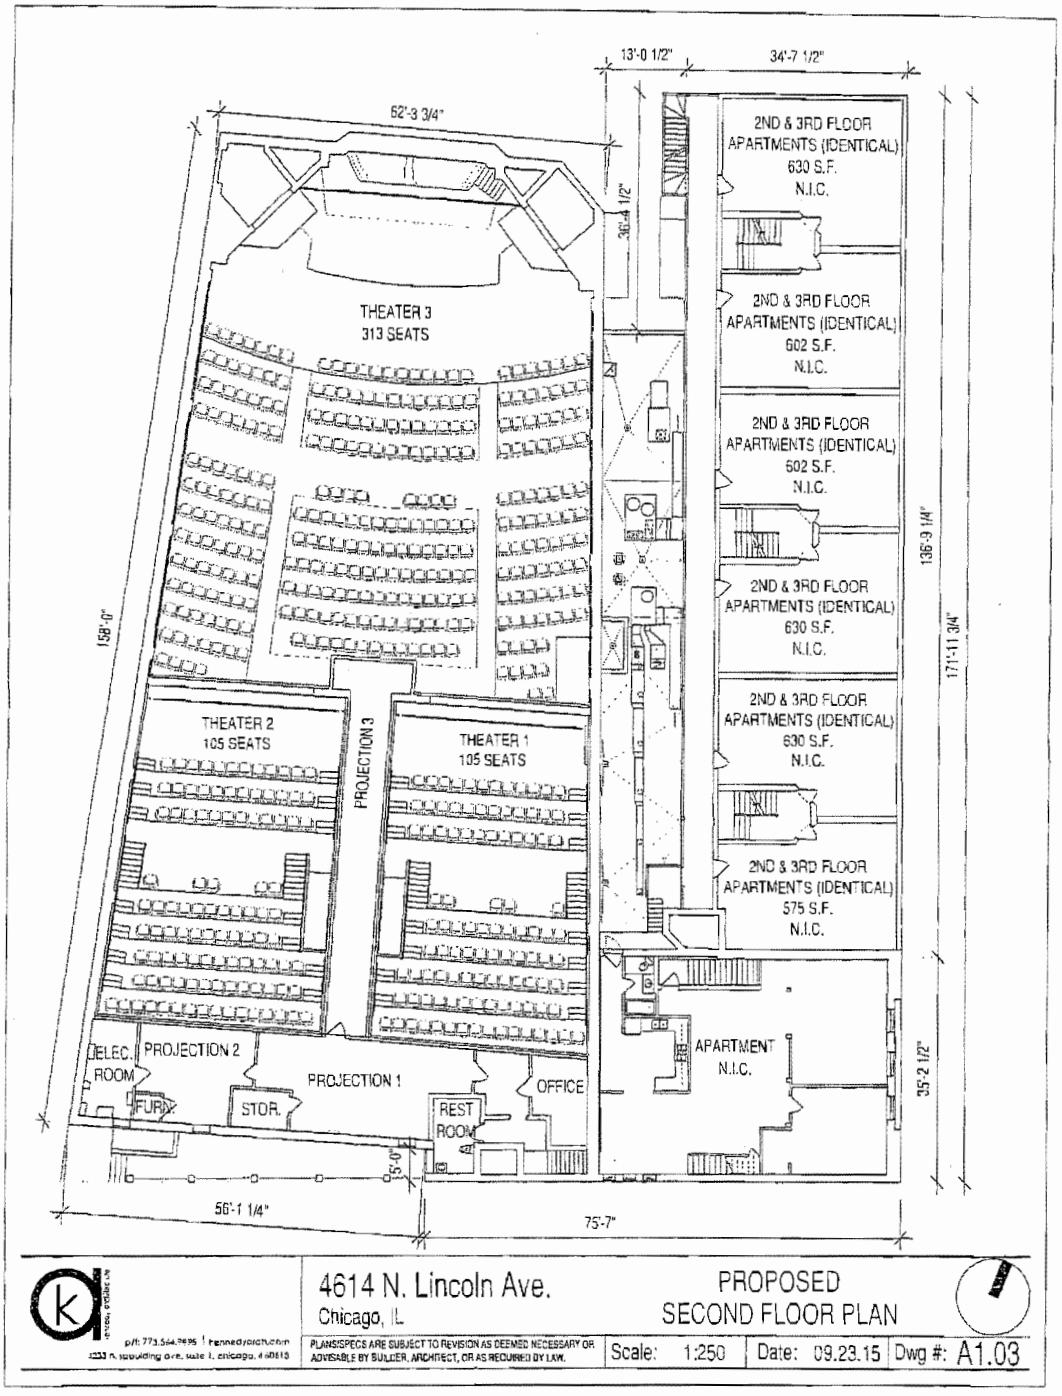

FINAL FOR PUBLICATION

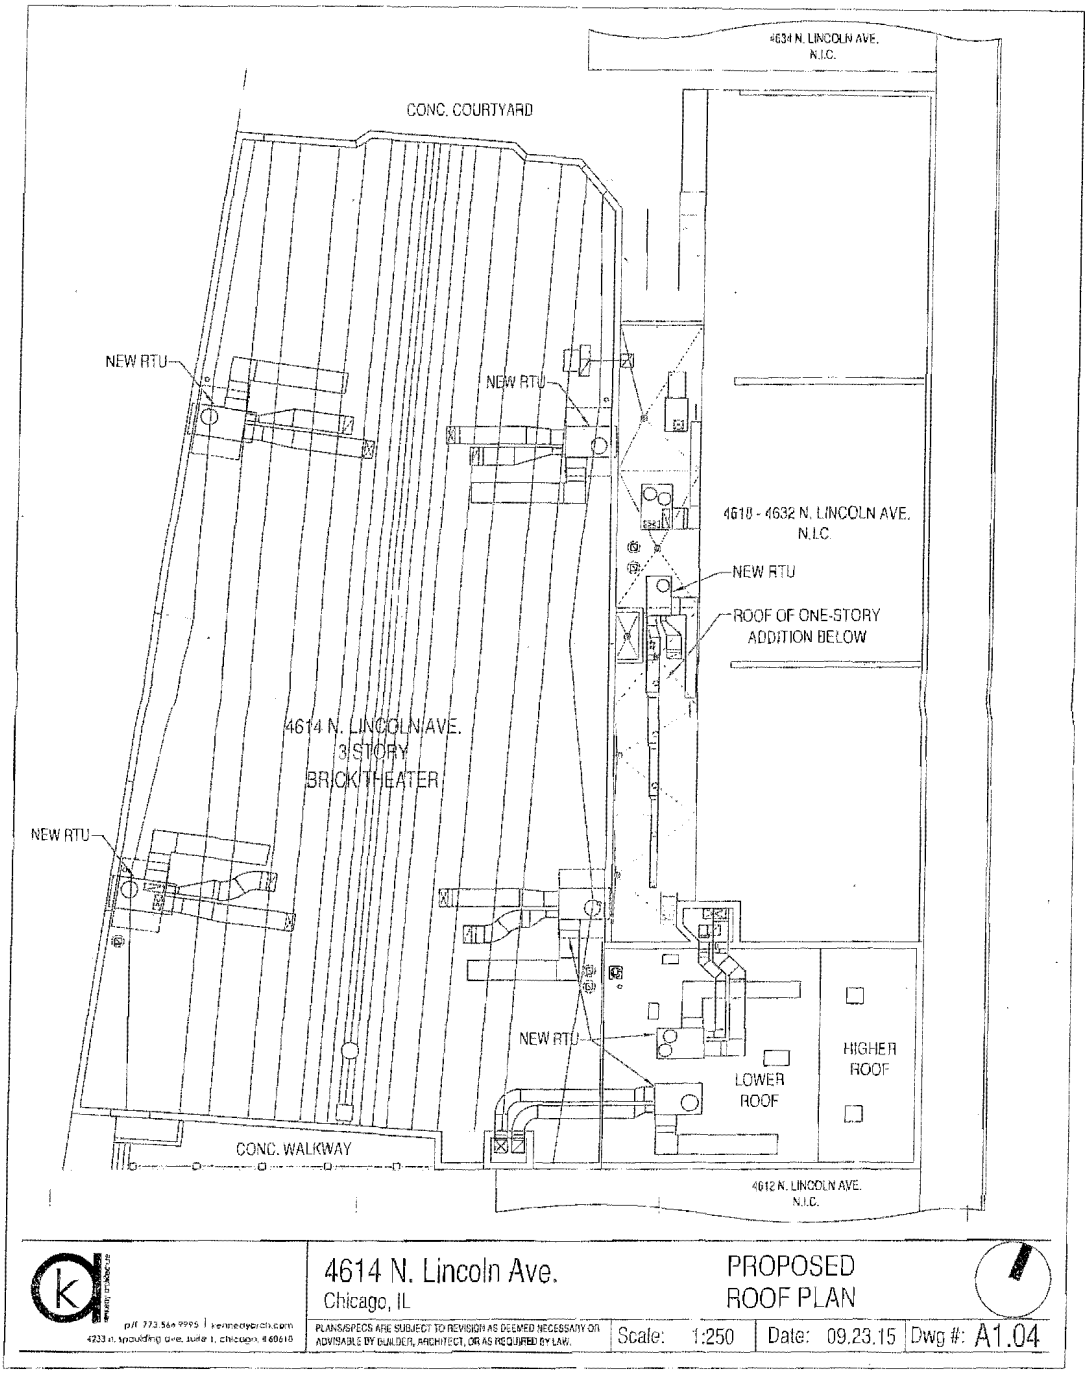

FINAL FOR PUBLICATION

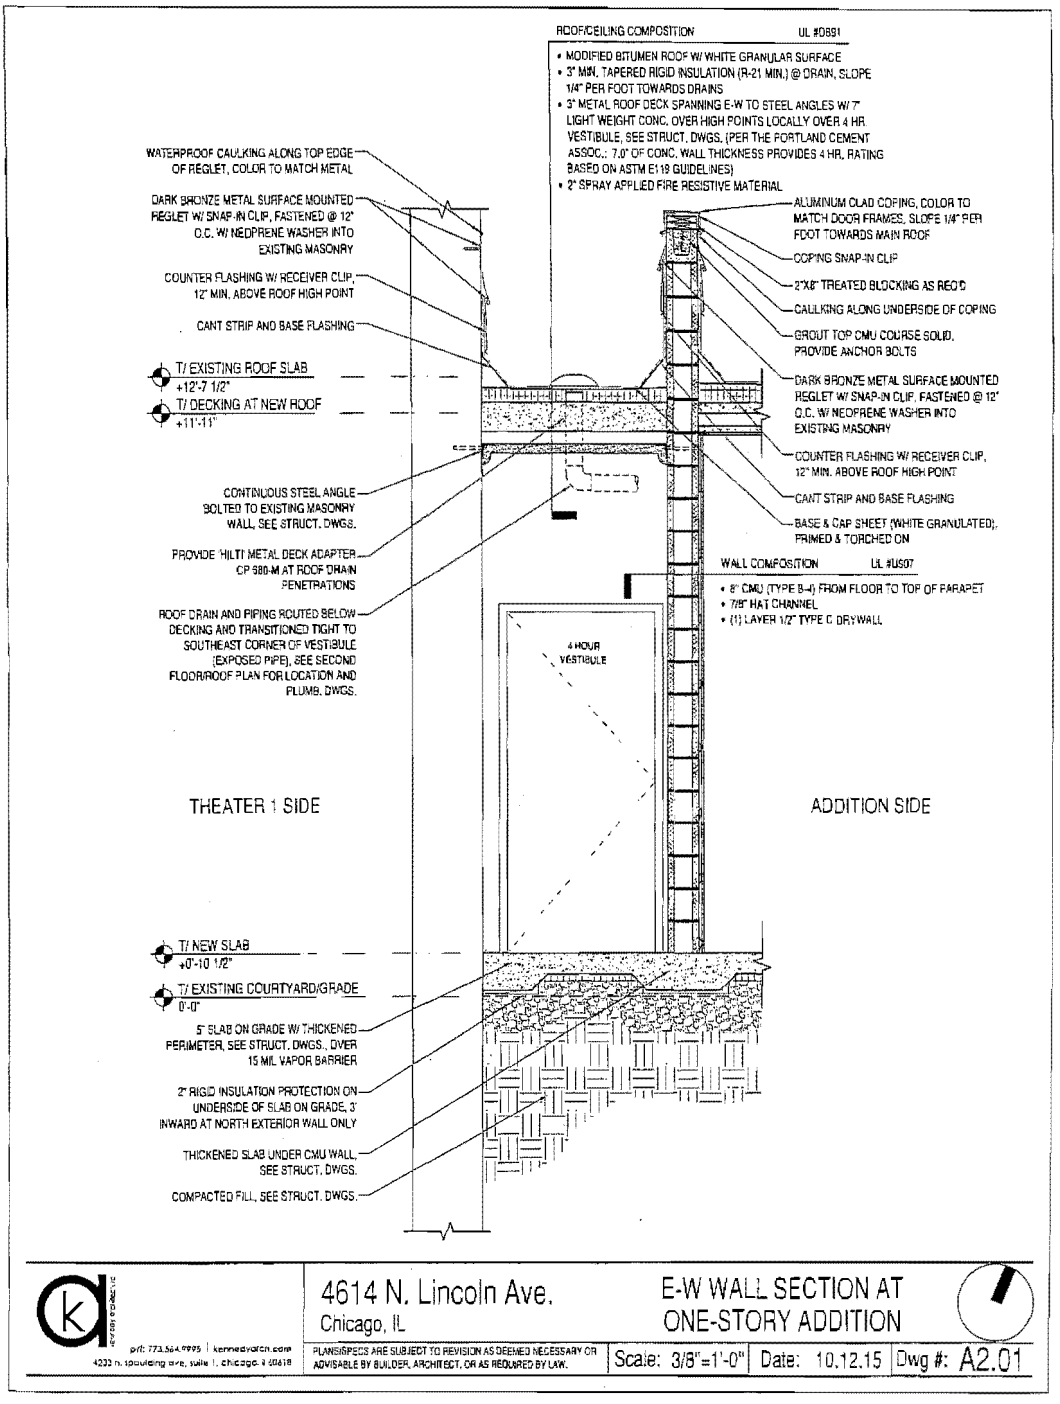

FINAL FOR PUBLICATION

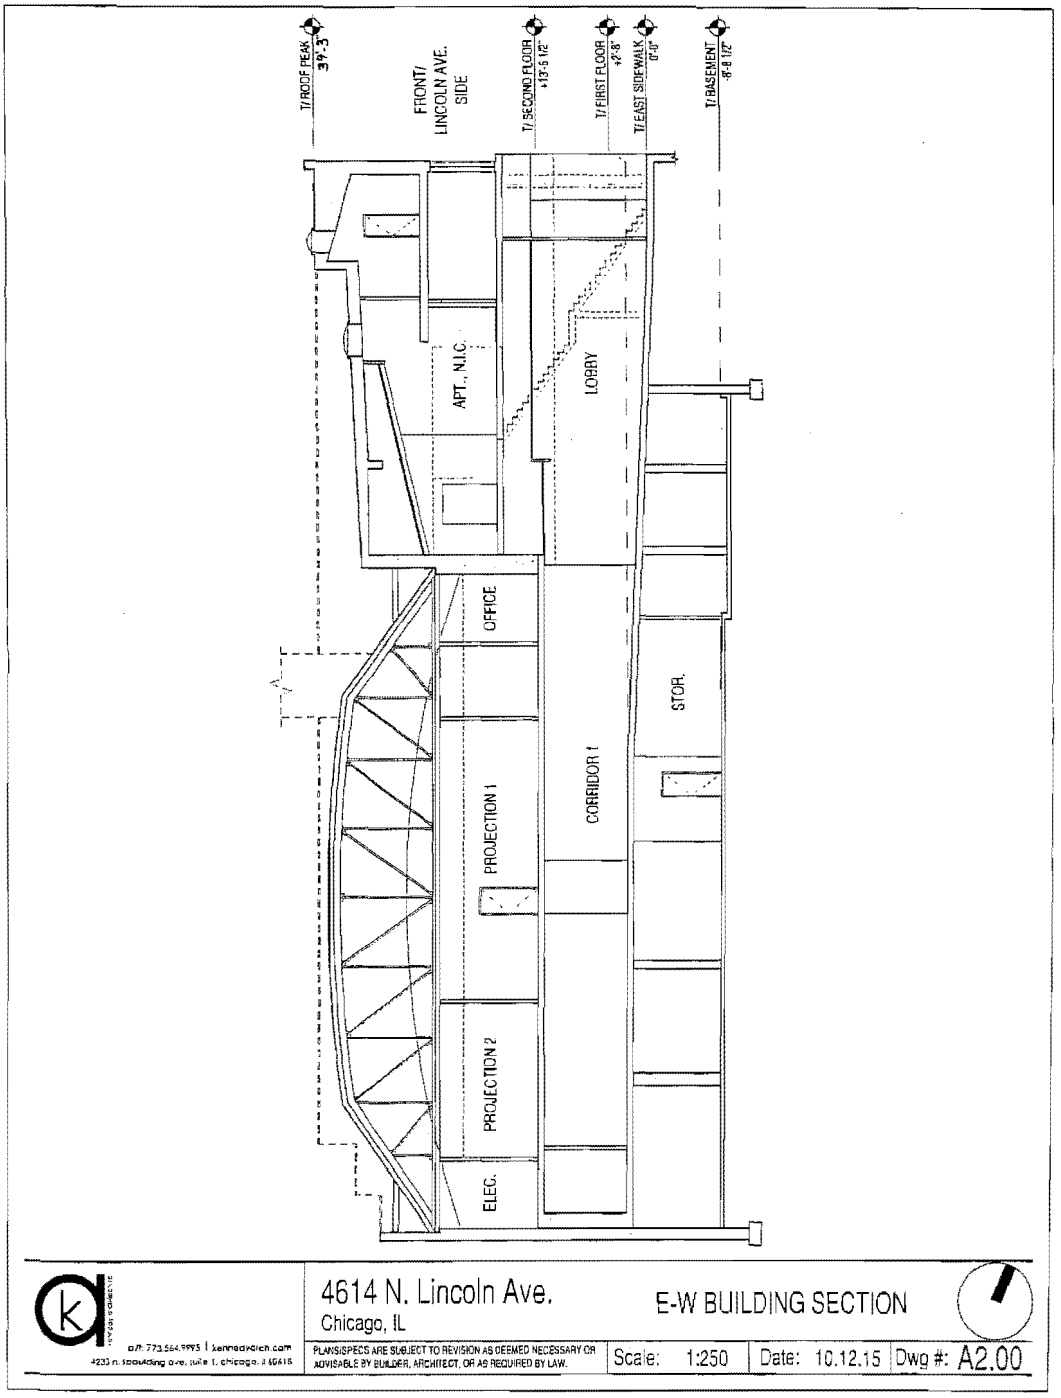

FINAL FOR PUBLICATION

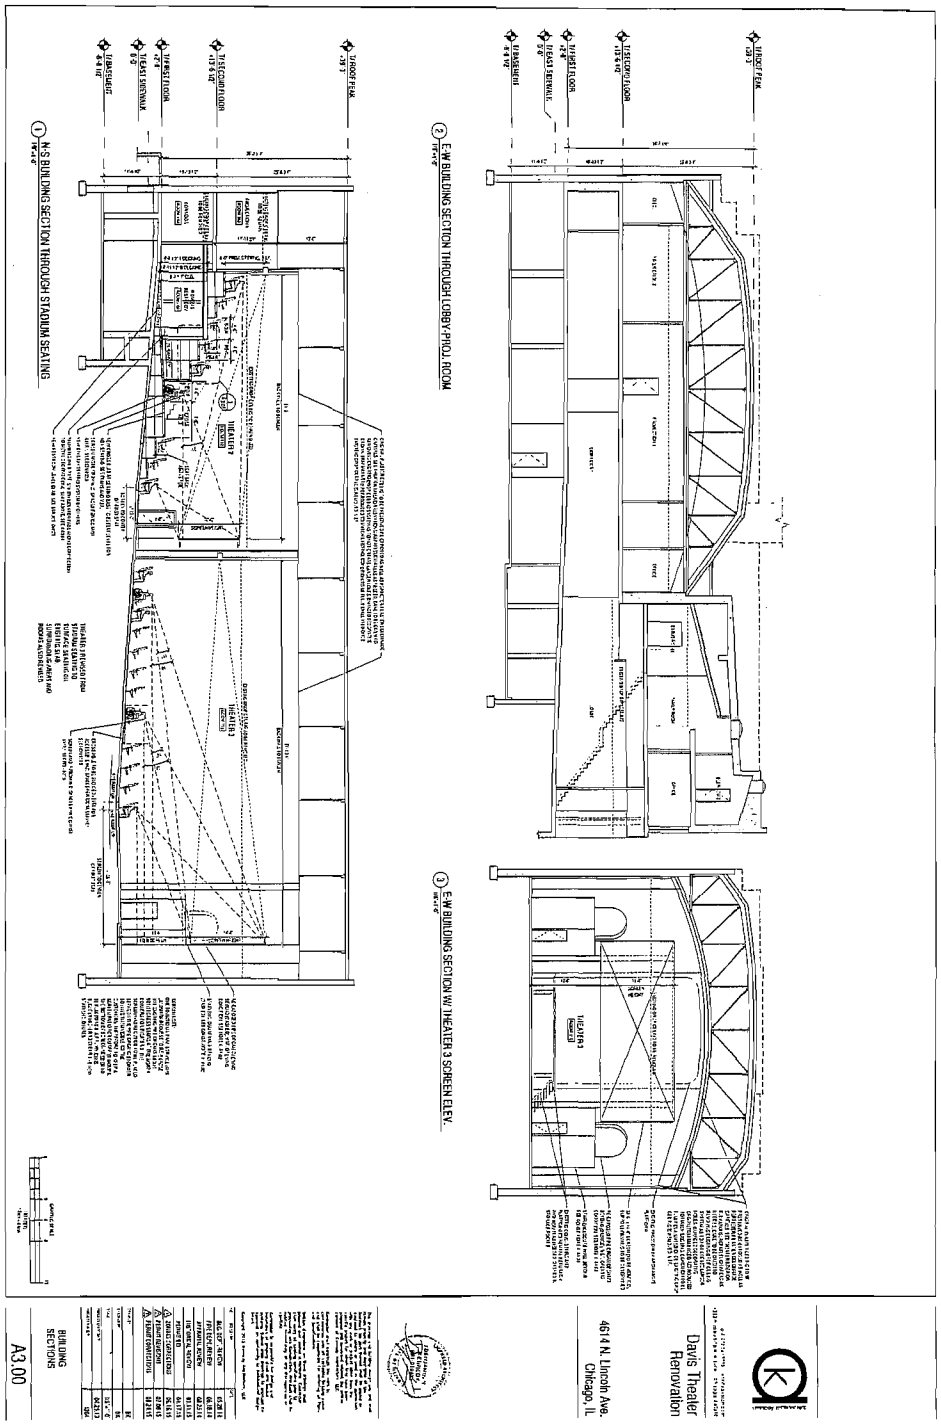

FINAL FOR PUBLICATION

Reclassification Of Area Shown On Map No. 15-G.
(Application No. 18567T1)
(Common Address: 5940 N. Sheridan Rd.)

[O2015-8027]

Be It Ordained by the City Council of the City of Chicago:

SECTION 1. Title 17 of the Municipal Code, the Chicago Zoning Ordinance, be amended by changing all the RM6 Residential Multi-Unit District symbols and indications as shown on Map Number 15-G in the area bounded by:

North Sheridan Road; West Thorndale Avenue; a line 150.07 feet west of and parallel to North Sheridan Road; and a line 100 feet north of and parallel to West Thorndale Avenue,

to those of a B1-1 Neighborhood Shopping District which is hereby established in the area above described.

SECTION 2. This ordinance shall be in force and effect from and after its passage and due publication.

Type 1 Narrative Rezoning Analysis attached to this ordinance reads as follows:

Narrative For
5940 N. Sheridan Rd.

Application For Zoning Map Amendment.

Type 1 Zoning Analysis.

The applicants are seeking to rezone the subject property from its existing RM6 classification to a B1-1 classification to permit the property to be used as co-working space where business professionals share office space and resources. Following is the additional information regarding the proposed development required for the subject application:

a. Lot Area: 15,007 square feet

b. Floor Area Ratio: .5146

c. Building Area: 7,723 square feet

d. Density (lot area per dwelling unit): 0

e. Off-street Parking: 10 spaces

f. Setbacks:

i. Side -- north setback: 0 (existing)

ii. Rear -- west setback: 1 foot, 6 inches (existing)

iii. Side -- south setback: 28 feet, 10 inches (existing)

iv. Front -- east setback: 40 feet, 1 inch (existing)

g. Building height: 38 feet (existing)

Submitted herewith are copies of a Site Plan, Floor Plans, Map showing nearby building and Zoning districts, and Photos.

[Photos referred to in this Narrative Zoning Analysis unavailable at time of printing.]

[Site Plan; Basement, Ground, Second and Third Level Floor Plans; Zoning Districts; and Nearby Buildings referred to in this Narrative Zoning Analysis printed on pages 17575 through 17580 of this *Journal.*]

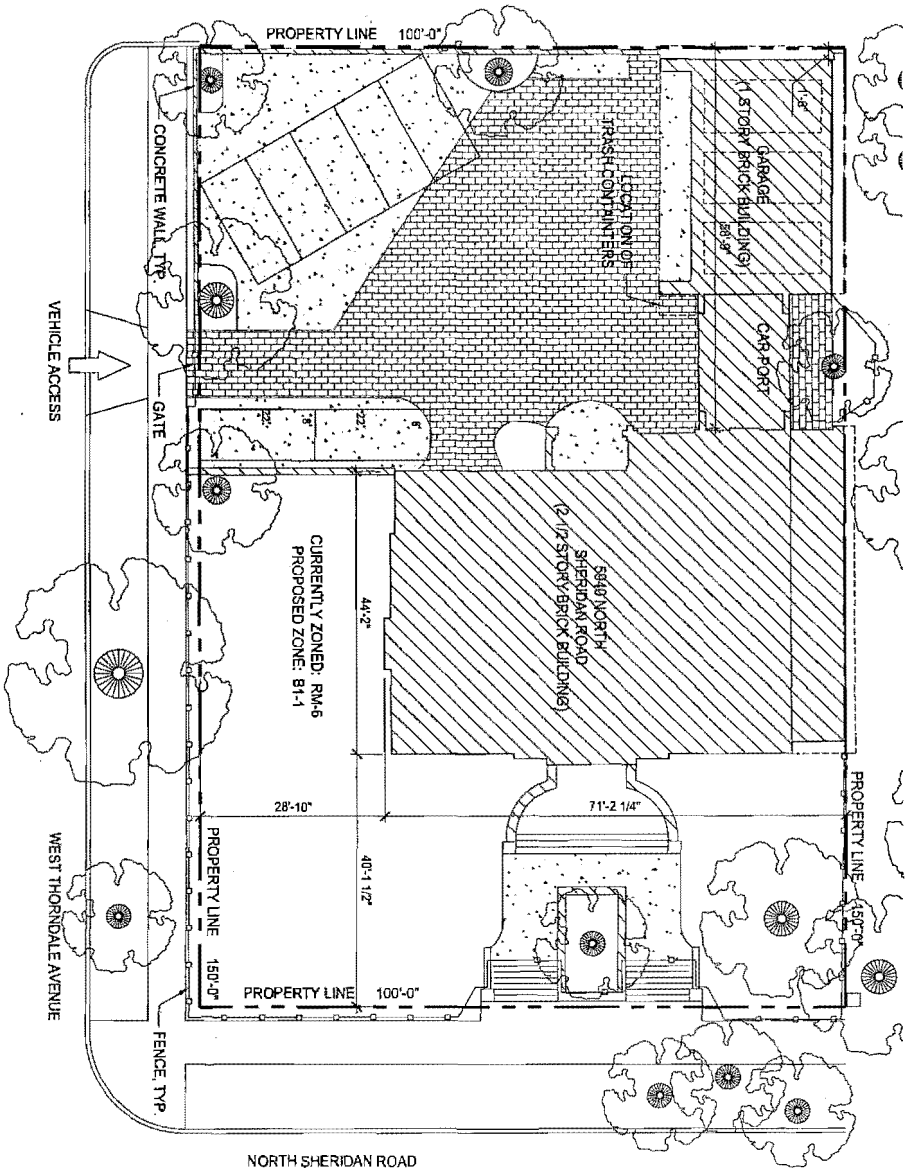

EDWIN COLVIN HOUSE

5940 N. SHERIDAN ROAD
CHICAGO, IL

FINAL FOR PUBLICATION

PRELIMINARY

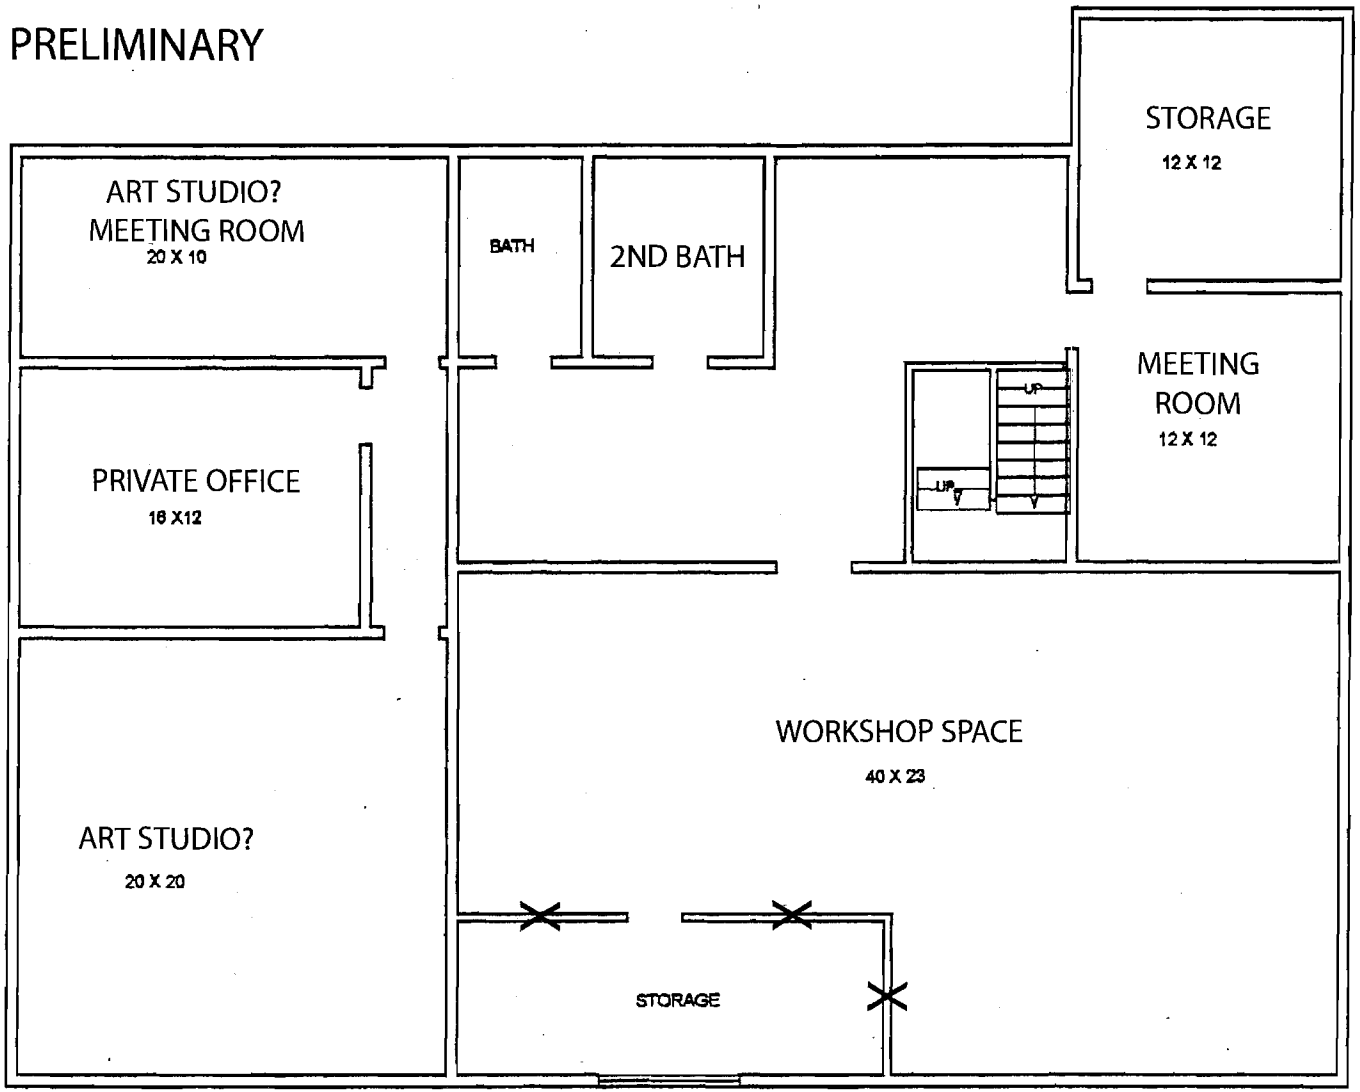

THE EDWIN COVIN HOUSE

BASEMENT LEVEL

SHERIDAN ROAD

N

NOT FOR PUBLICATION

PRELIMINARY

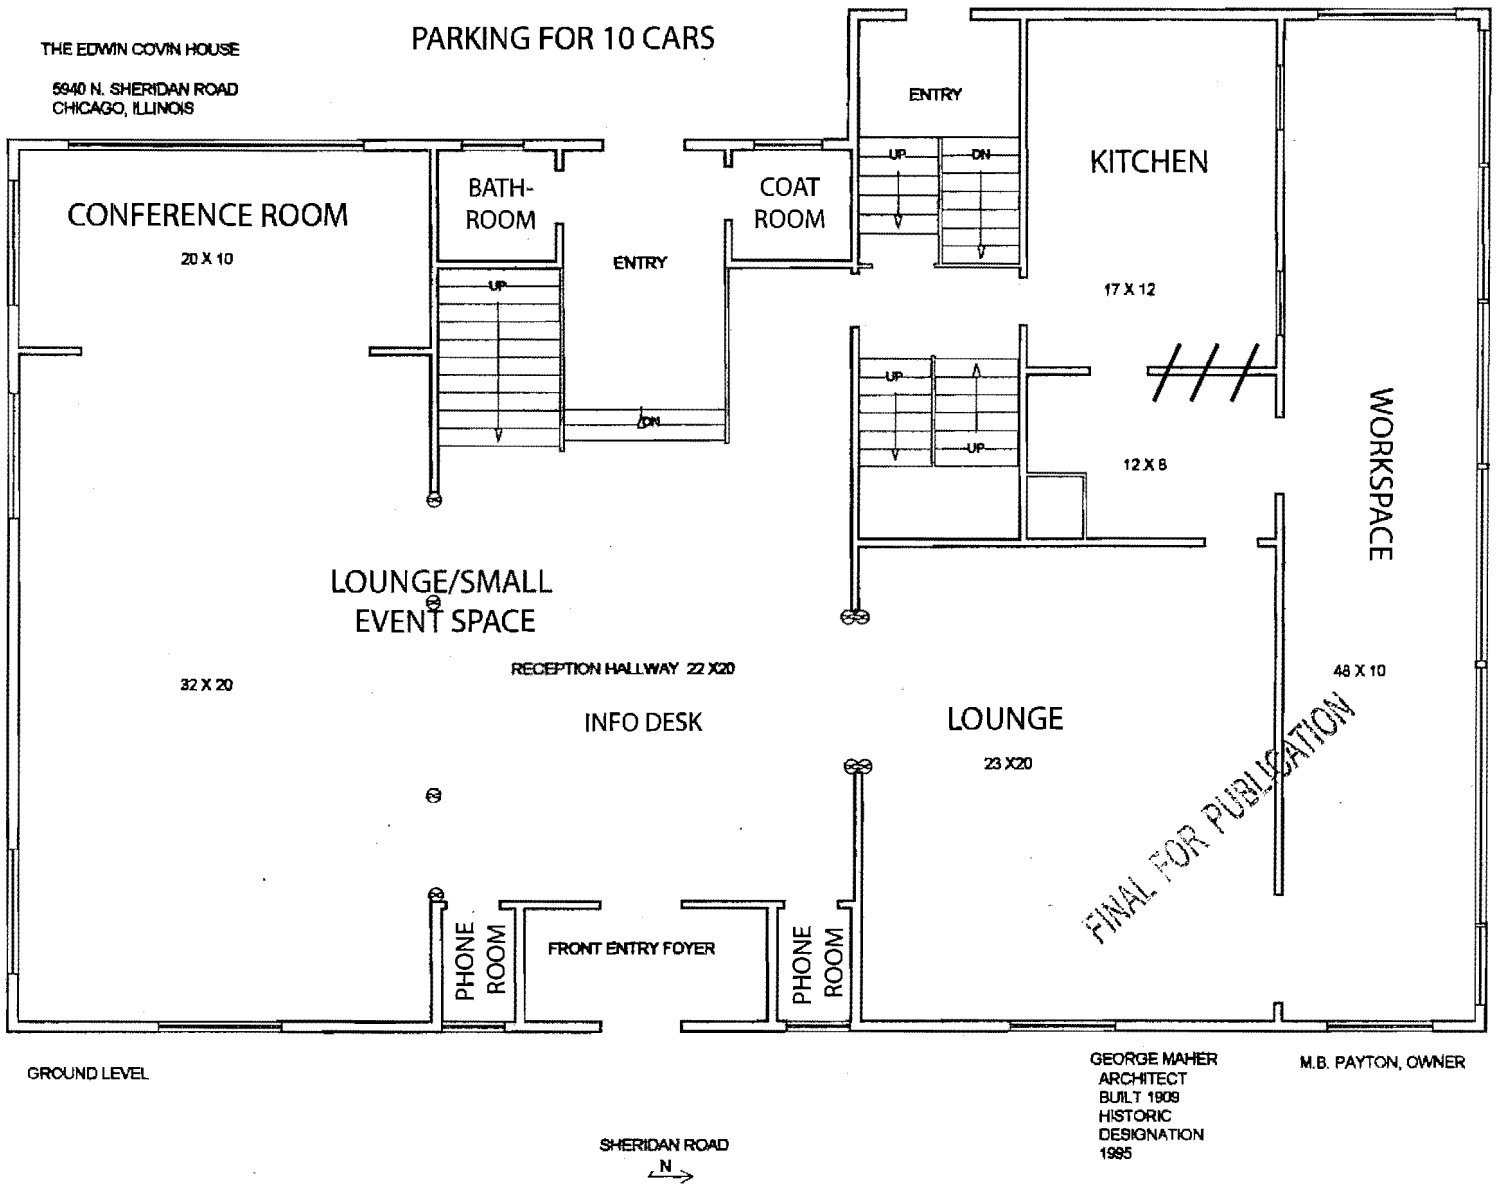

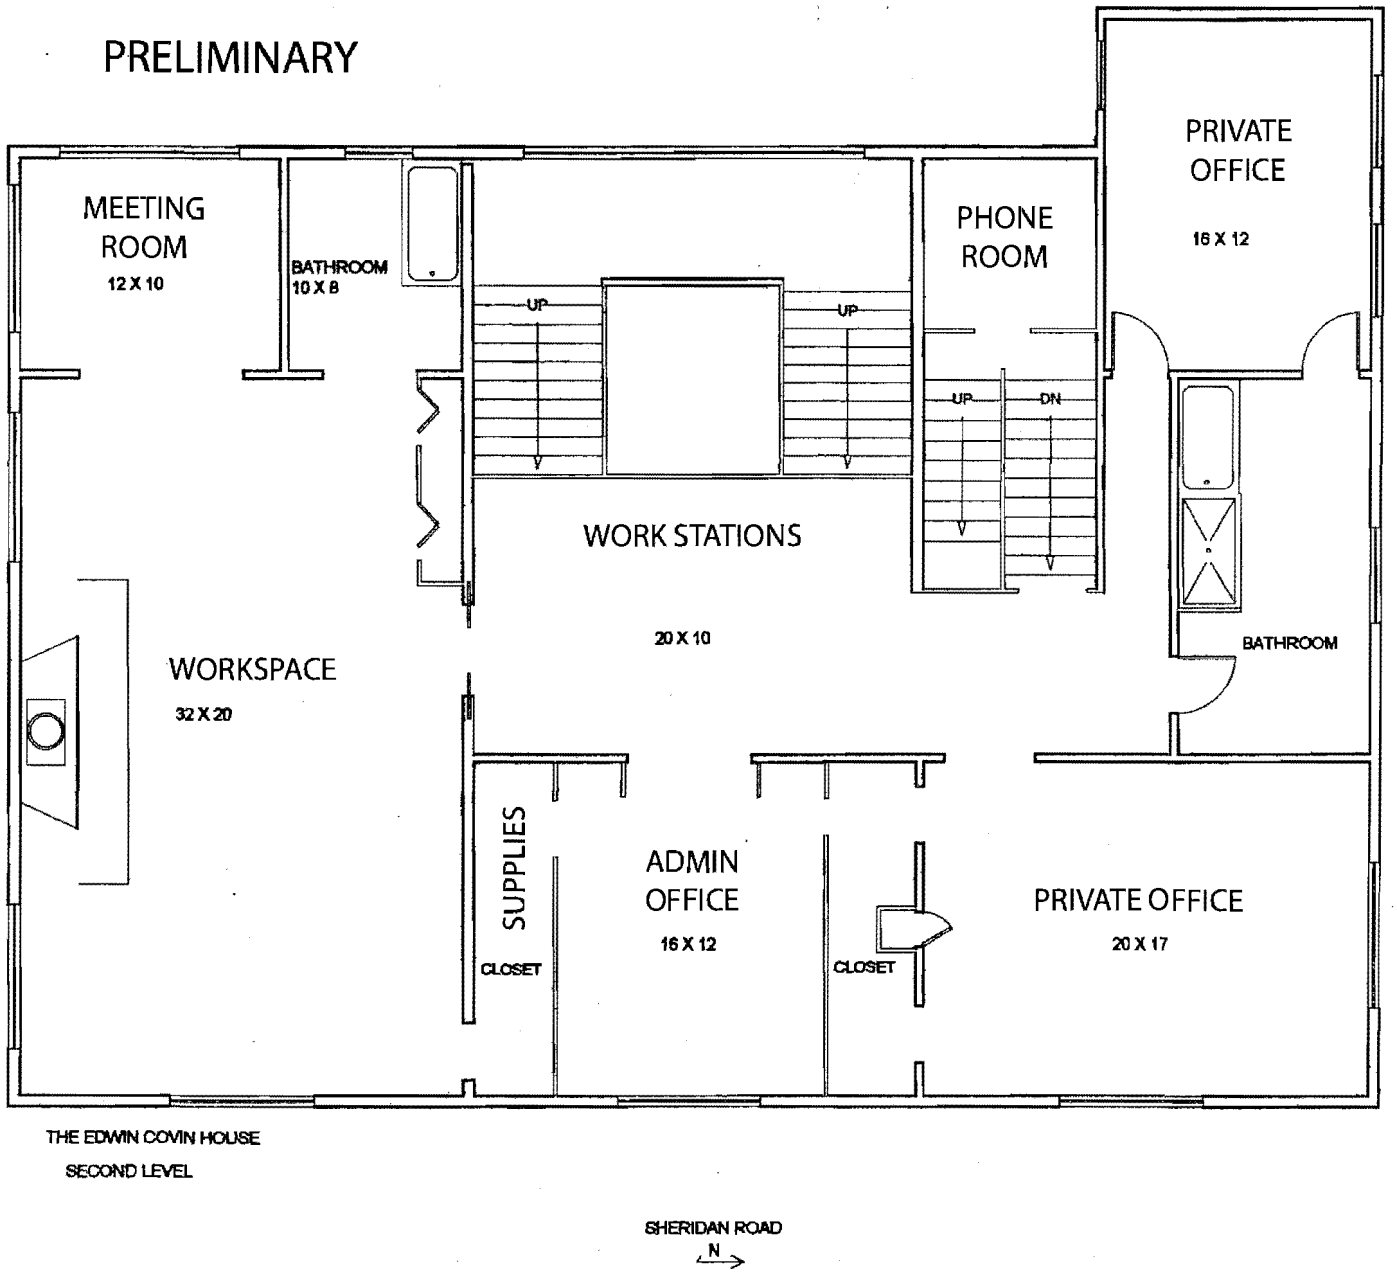

FINAL FOR PUBLICATION

PRELIMINARY

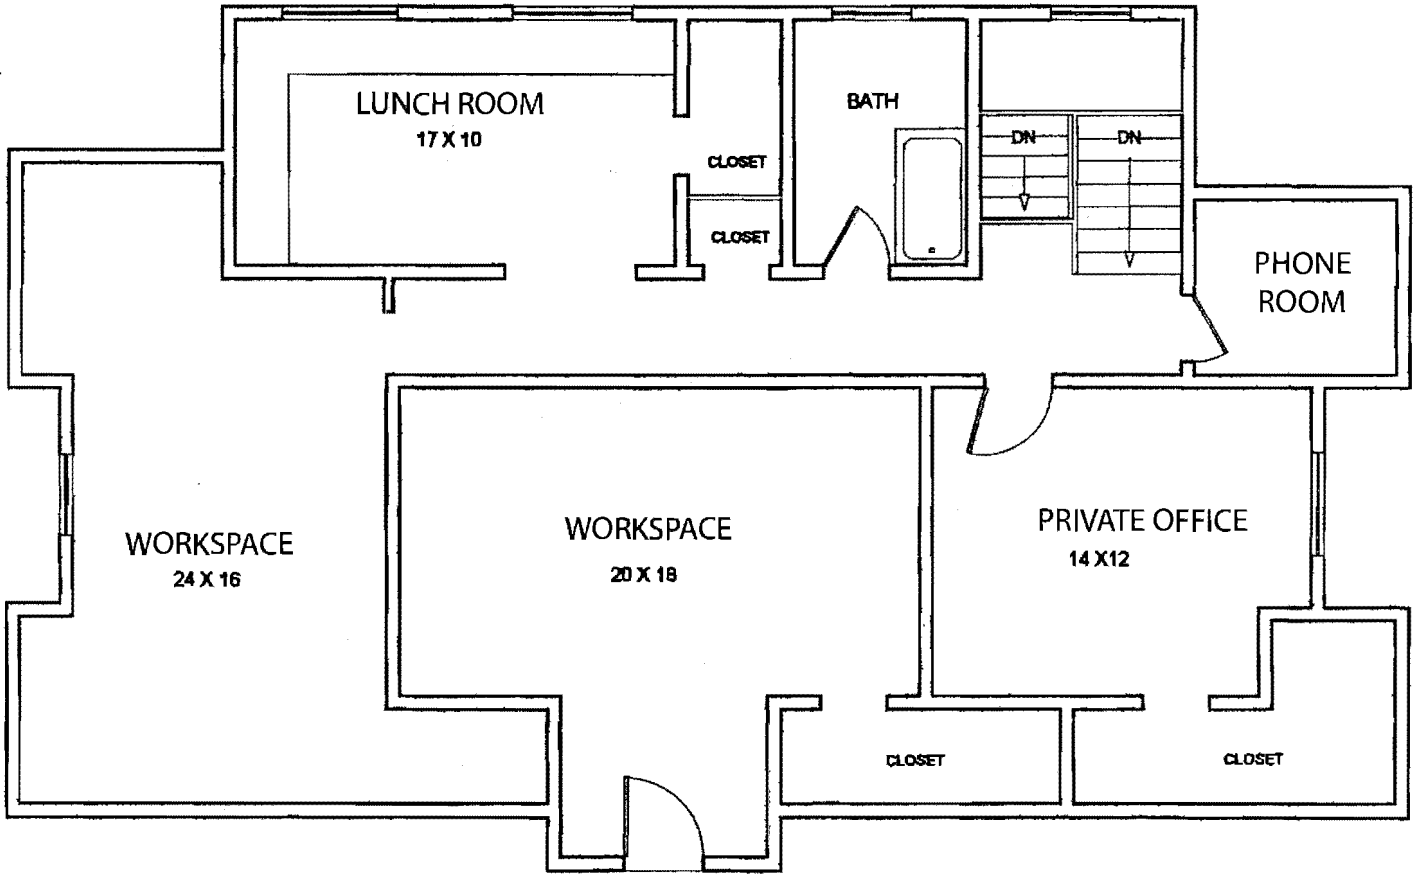

THE EDWIN COVIN HOUSE

THIRD LEVEL

FINAL FOR PUBLICATION

NORTH

SCALE: 1:50

EDWIN COLVIN HOUSE

5940 N. SHERIDAN ROAD
CHICAGO, IL

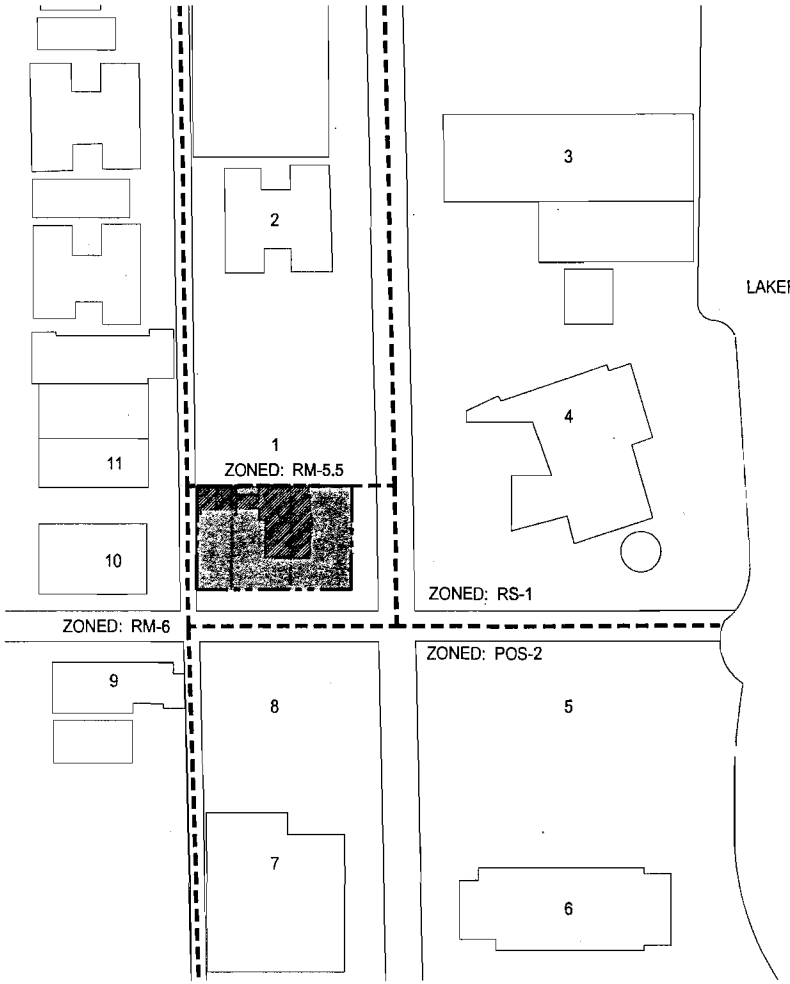

PRIOR TO PUBLICATION

ZONING:

CURRENT ZONING: RM-6

PROPOSED ZONING: B1-1

LEGEND:

- ZONING BOUNDARIES
- PROPERTY LINE
- 5940 NORTH SHERIDAN ROAD (2 1/2 STORY BRICK BUILDING)

KEY:

1 - VACANT LOT
2 - 6000 N SHERIDAN APARTMENTS (5 STORIES)
3 - MALIBU CONDOMINIUM (APPROXIMATELY 45 STORIES)
4 - EMANUEL CONGREGATION (2 STORIES)
5 - LANE BEACH PARK
6 - THORNDALE BEACH NORTH CONDOMINIUM (APPROXIMATELY 17 STORIES)
7 - 5910 N SHERIDAN APARTMENTS (5 STORIES)
8 - PARK NO. 517
9 - 5928 N KENMORE APARTMENTS (4 STORIES)
10 - THORNDALE MANNER APARTMENTS (8 STORIES)
11 - BOB'S PLACE (5 STORIES)

Reclassification Of Area Shown On Map No. 17-O.
(Application No. 18578T1)
(Common Address: 7349 -- 7359 W. North Shore Ave./
6675 N. Oketo Ave.)

[O2015-8038]

Be It Ordained by the City Council of the City of Chicago:

SECTION 1. Title 17 of the Municipal Code of Chicago, the Chicago Zoning Ordinance, is hereby amended by changing all the RS2 Residential Single-Unit (Detached House) District symbols and indications as shown on Map Number 17-O in the area bounded by:

West North Shore Avenue; the alley next east of and parallel to North Oketo Avenue; the alley next south of West North Shore Avenue; and North Oketo Avenue,

to those of an RS3 Residential Single-Unit (Detached House) District and a corresponding use district is hereby established in the area above described.

SECTION 2. This ordinance shall be in force and effect from and after its passage and due publication.

[Site Plans; Basement, First and Second Floor Plans; Wall Sections; and North, South and Side Building Elevations attached to this ordinance printed on pages 17583 through 17602 of this *Journal*.]

Type 1 Narrative Rezoning Analysis attached to this ordinance reads as follows:

Narrative.

Narrative for the rezoning of the property commonly known as 7349 -- 7359 West North Shore Avenue/6675 North Oketo Avenue.

Present Zoning District: RS2

Proposed Zoning District: RS3

The lot in question is currently occupied by Edison Park Community Church and is an irregularly shaped lot of approximately 20,659 square feet. The property has a frontage along West North Shore Avenue of 124.75 feet. The applicant wishes to divide the existing property into four single-family home sites.

7349 West North Shore Avenue would have a lot area of 6,184 square feet with open space of 2,243 square feet. It would be improved with a two-story single-family home with a basement and a two-car detached garage, no commercial space and a floor area ratio of .44. The building would be 2,750 square feet. It would be 29 feet, 9 inches in height and it would have a front setback of 20 feet, side setback on the east of 3 feet and on the west of 3 feet for a total combined of 6 feet with a rear setback of 109.28 feet.

7353 West North Shore Avenue would have a lot area of 5,414 square feet with open space of 1,549 square feet. It would be improved with a two-story single-family home with a basement and a two-car detached garage, no commercial space and a floor area ratio of .50. The building would be 2,750 square feet. It would be 29 feet, 0 inches in height and it would have a front setback of 20 feet, side setback on the east of 3 feet and on the west of 3 feet for a total combined of 6 feet with a rear setback of 83.48 feet.

7355 West North Shore Avenue would have a lot area of 4,645 square feet with open space of 855 square feet. It would be improved with a two-story single-family home with a basement and a two-car detached garage, no commercial space and a floor area ratio of .59. The building would be 2,750 square feet. It would be 29 feet, 9 inches in height and it would have a front setback of 20 feet, side setback on the east of 3 feet and on the west of 3 feet for a total combined of 6 feet with a rear setback of 57.78 feet.

7359 West North Shore Avenue would have a lot area of 4,416 square feet with open space of 485 square feet. It would be improved with a two-story single-family home with a basement and a two-car detached garage, no commercial space and a floor area ratio of .60. The building would be 2,668 square feet. It would be 29 feet, 8 inches in height and it would have a front setback of 20 feet, side setback on the east of 3 feet and on the west of 5 feet, 9 inches for a total combined of 8 feet, 9 inches with a rear setback of 30.4 feet.

All homes will be frame homes with Hardie board siding and stone accents.

PROPOSED NEW SINGLE FAMILY HOME
7349 W NORTH SHORE AVE

FINAL FOR PUBLICATION

7349 W NORTH SHORE AVE
CHICAGO ILLINOIS

A-1

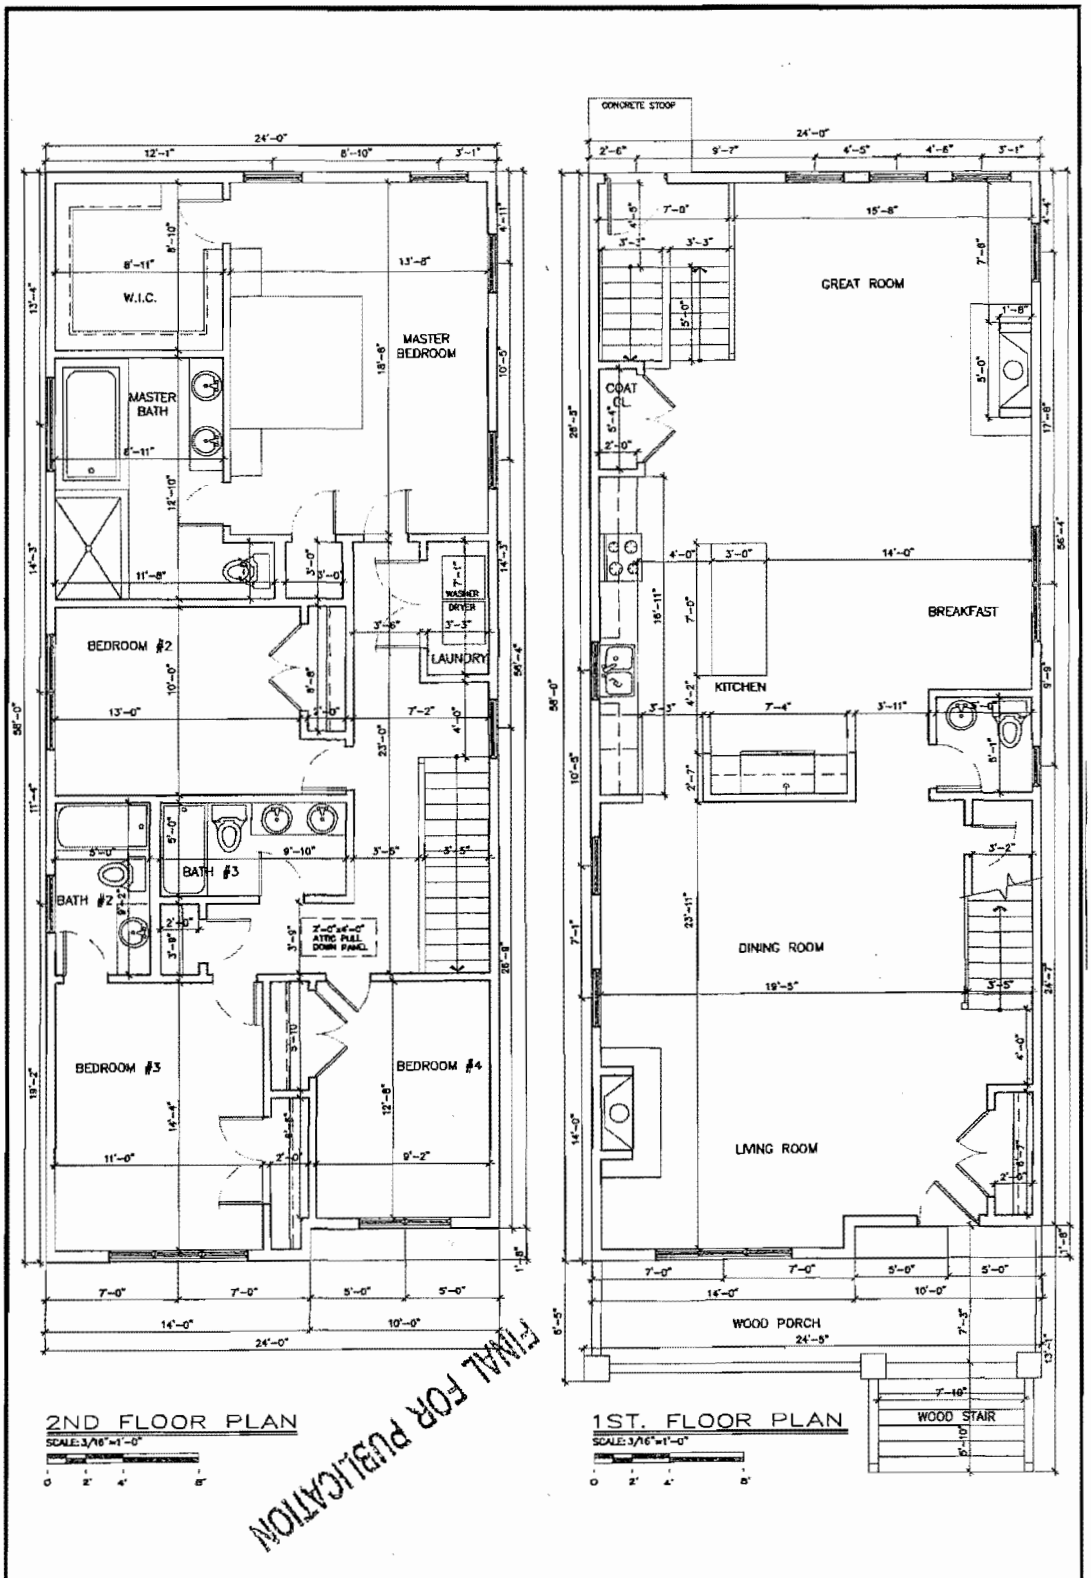

A-2		7349 W NORTH SHORE AVE CHICAGO ILLINOIS	

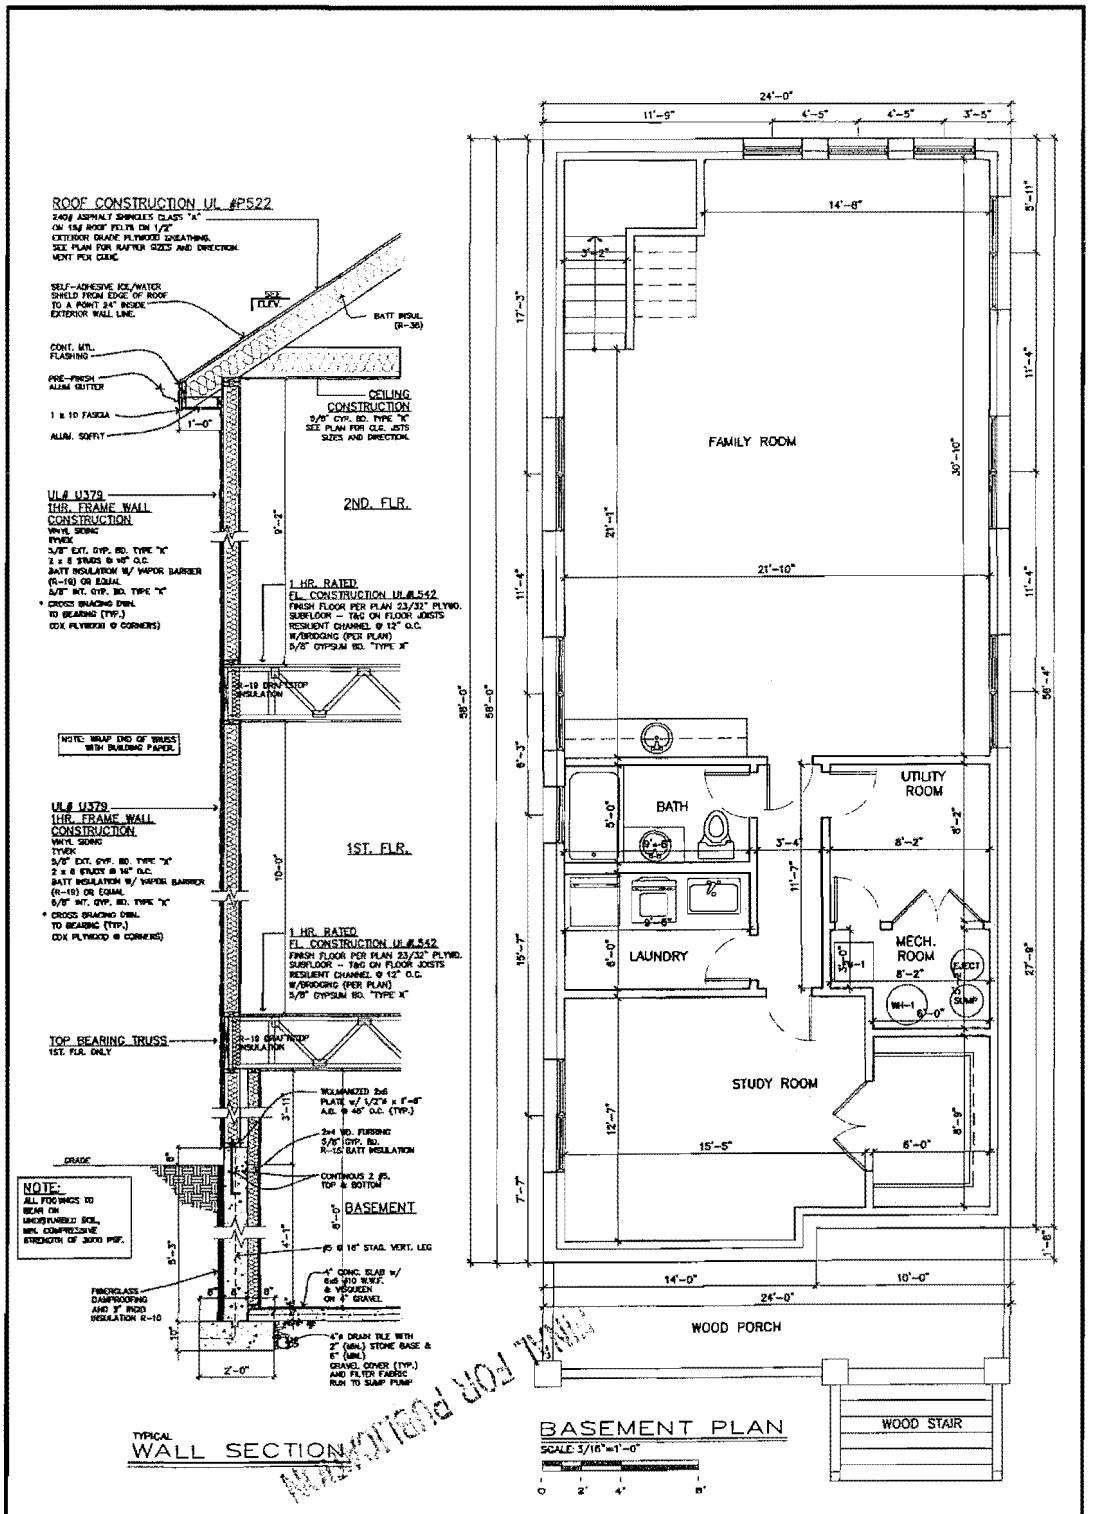

A-3		7349 W NORTH SHORE AVE CHICAGO ILLINOIS	

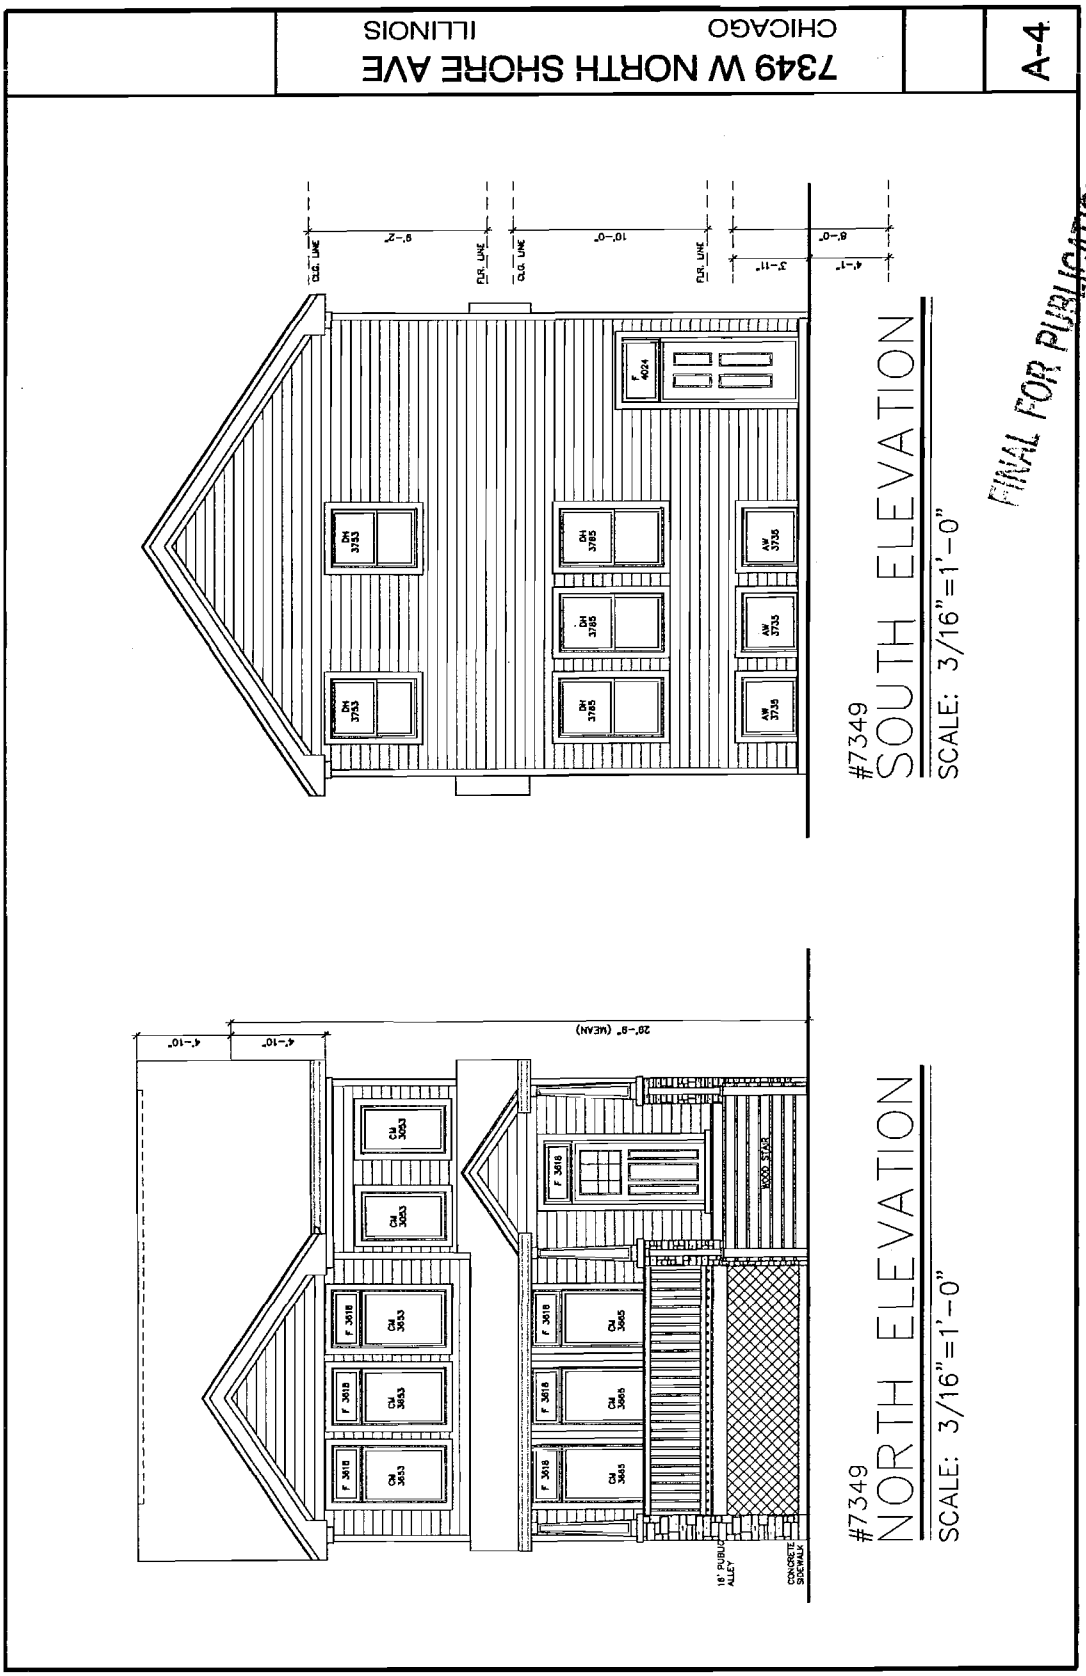
A-4
7349 W NORTH SHORE AVE
CHICAGO ILLINOIS
FINAL FOR PUBLICATION
#7349
SOUTH ELEVATION
SCALE: 3/16"=1'-0"
#7349
NORTH ELEVATION
SCALE: 3/16"=1'-0"

	7349 W NORTH SHORE AVE CHICAGO ILLINOIS	A-5

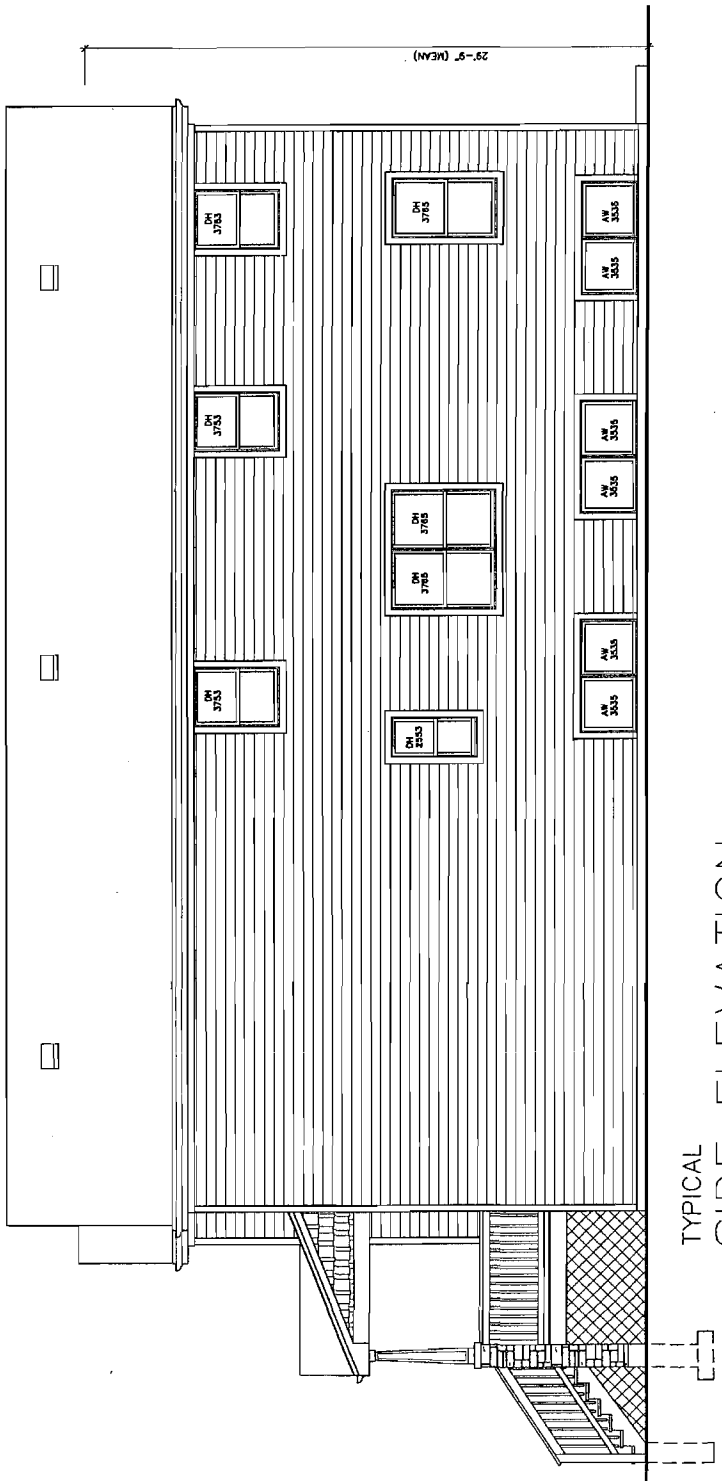

TYPICAL SIDE ELEVATION

SCALE: 3/16"=1'-0"

PROPOSED NEW SINGLE FAMILY HOME
7353 W NORTH SHORE AVE

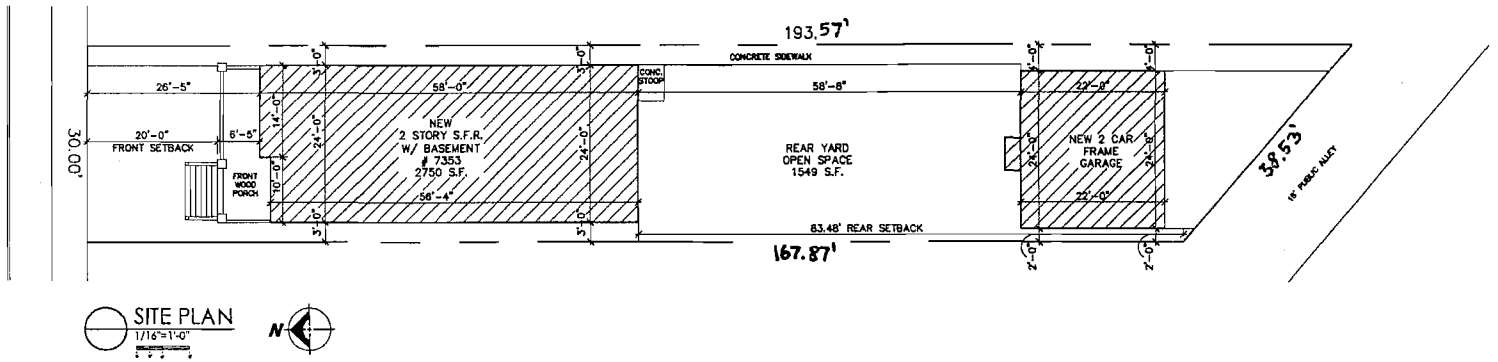

SITE PLAN
1/16"=1'-0"

N

FINAL FOR PUBLICATION

7353 W NORTH SHORE AVE
CHICAGO ILLINOIS

A-1

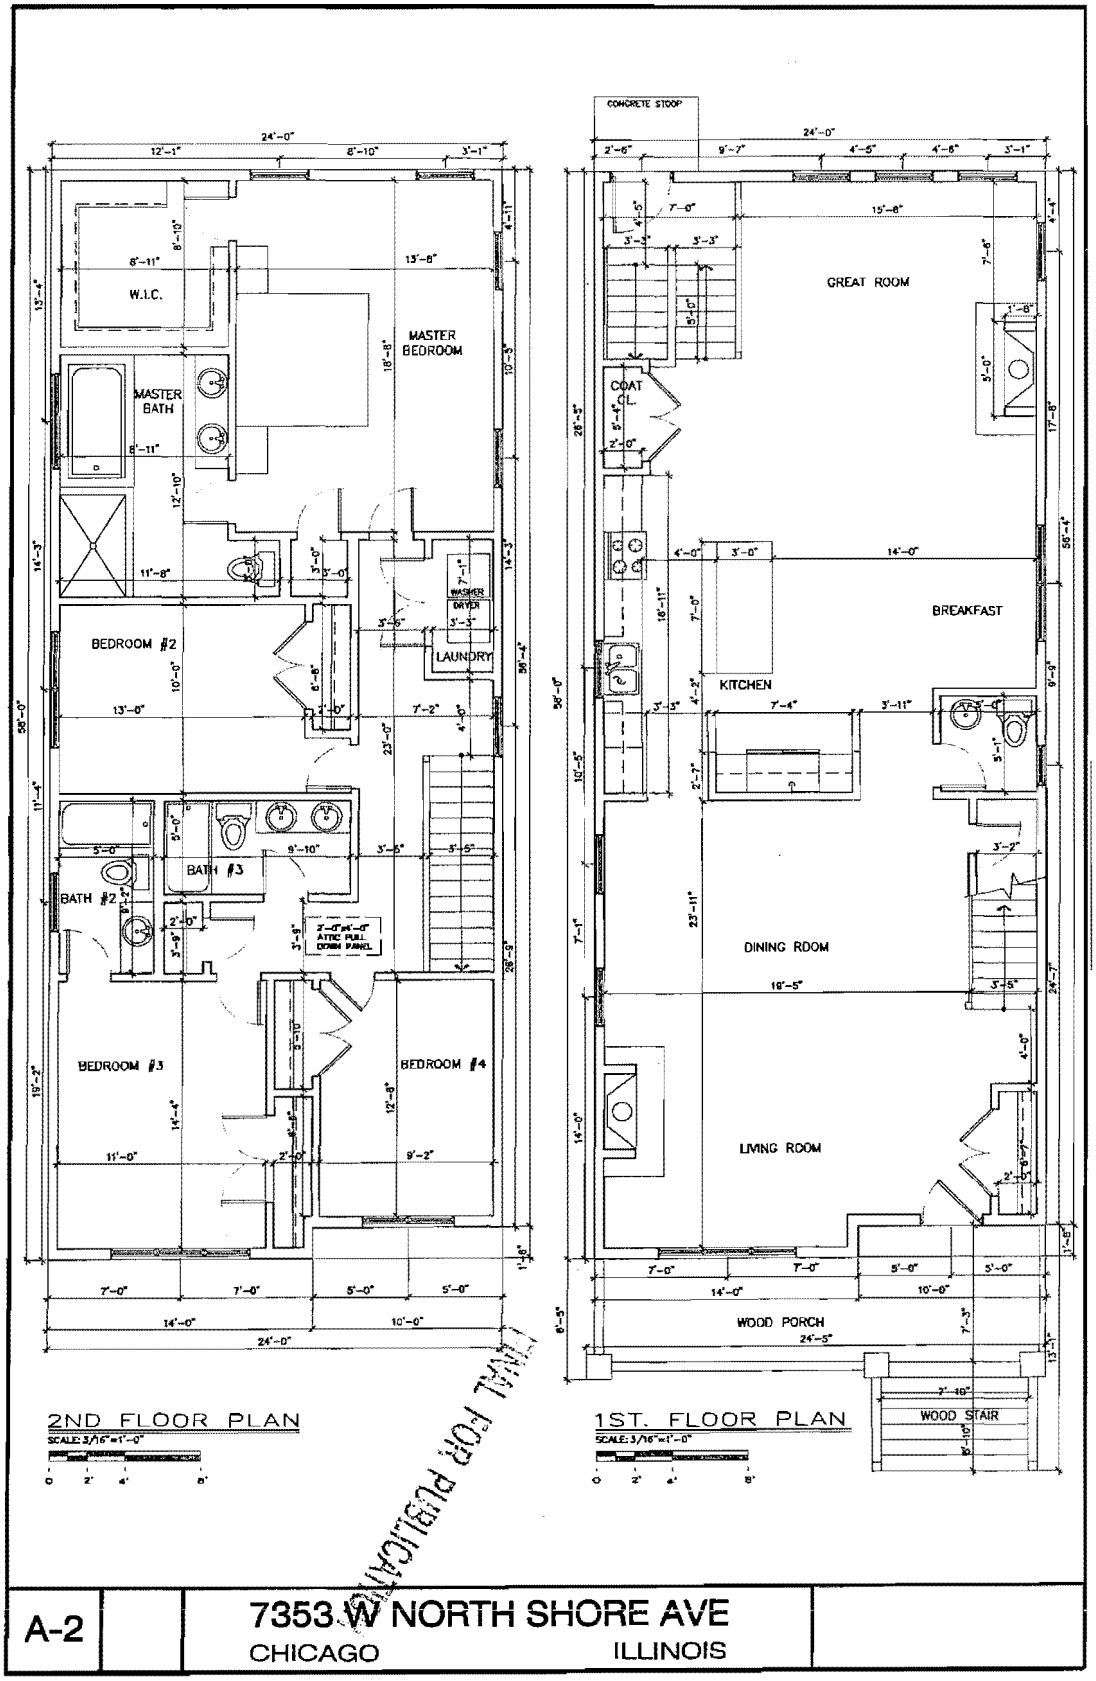

A-2		7353 W NORTH SHORE AVE CHICAGO ILLINOIS	

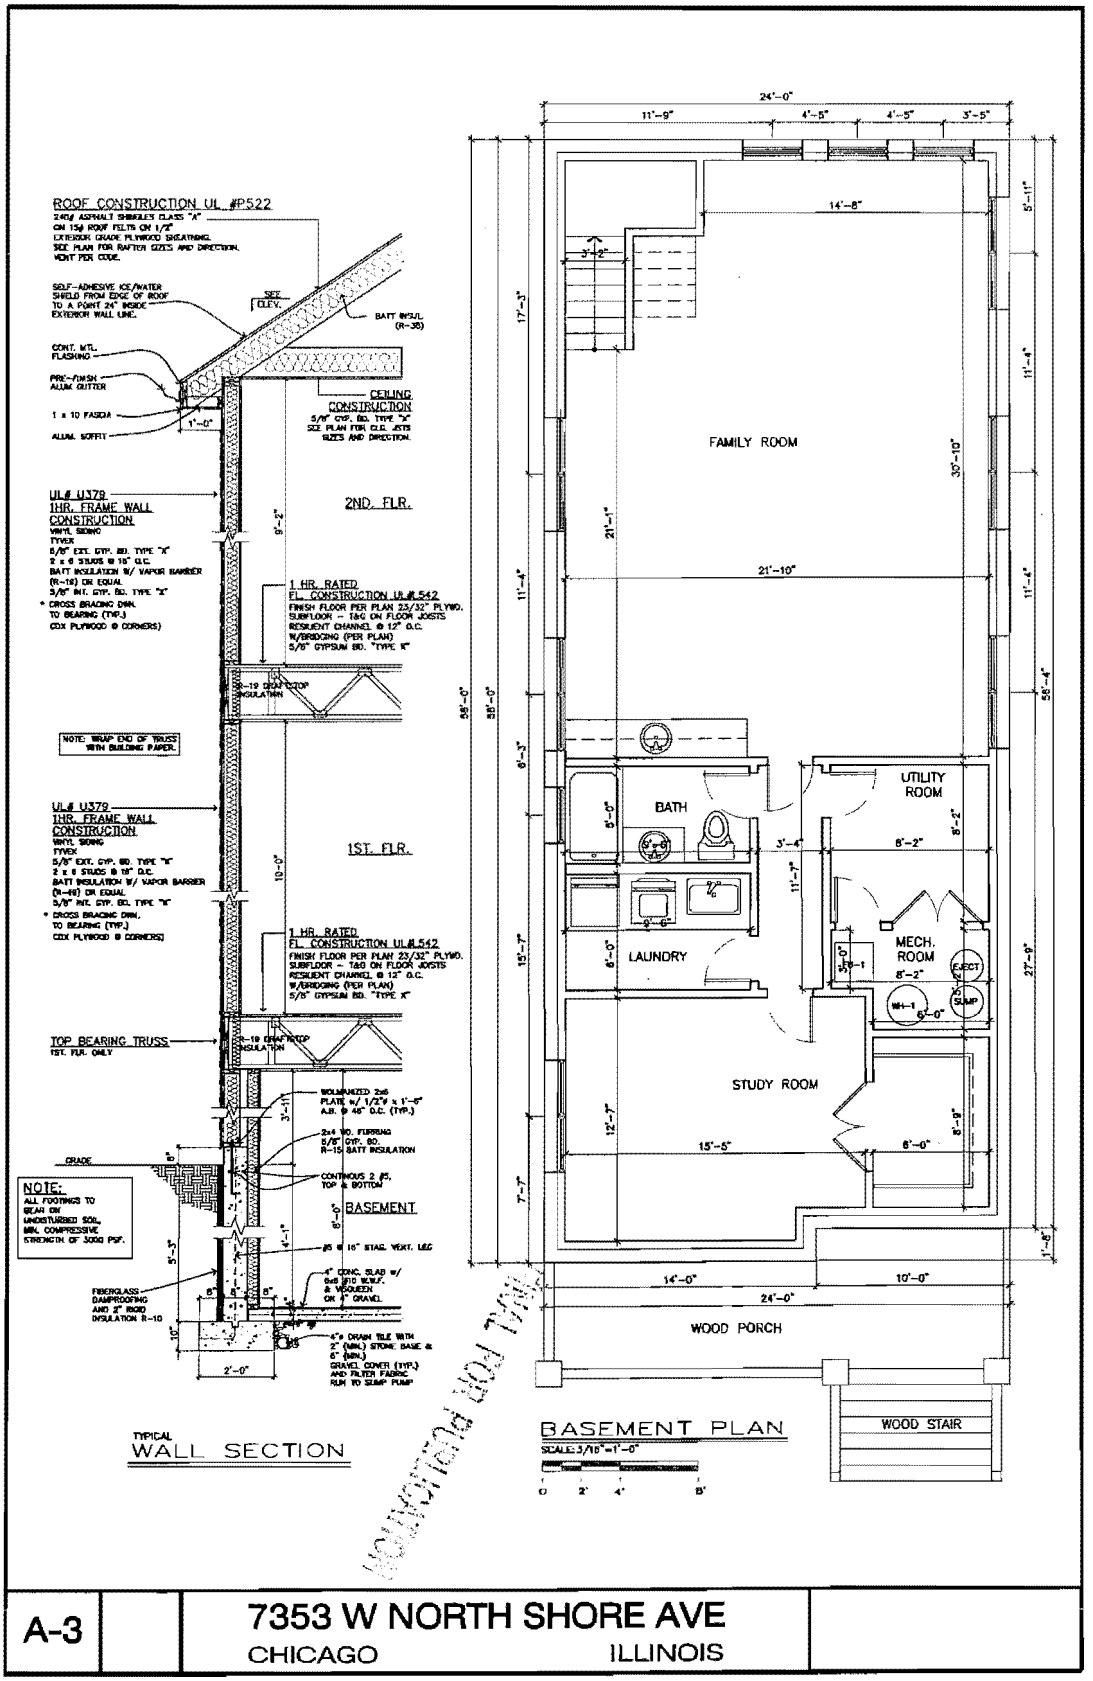

A-3		7353 W NORTH SHORE AVE CHICAGO ILLINOIS	

A-4

7353 W NORTH SHORE AVE
CHICAGO ILLINOIS

FINAL FOR PUBLICATION

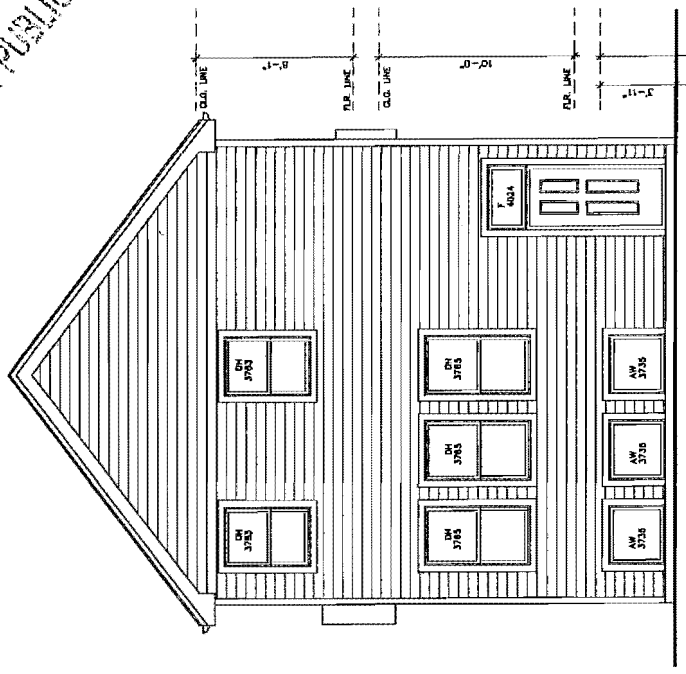

#7353
SOUTH ELEVATION
SCALE: 3/16"=1'-0"

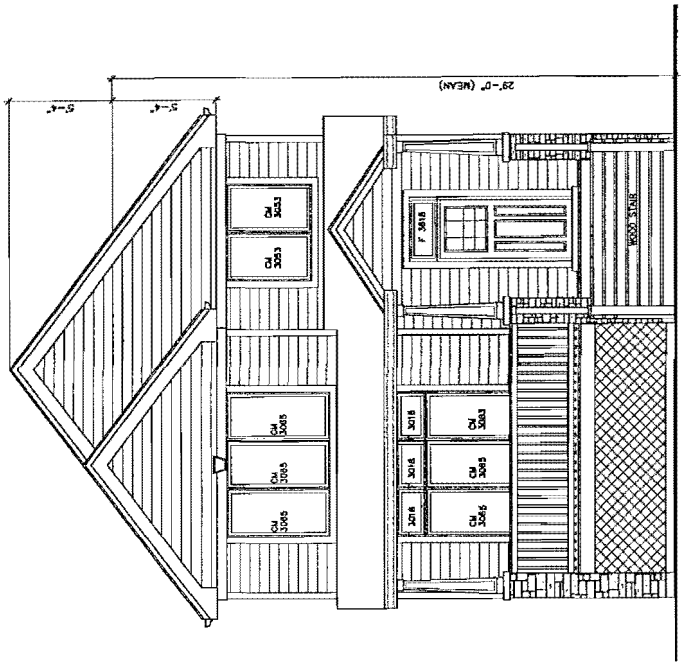

#7353
NORTH ELEVATION
SCALE: 3/16"=1'-0"

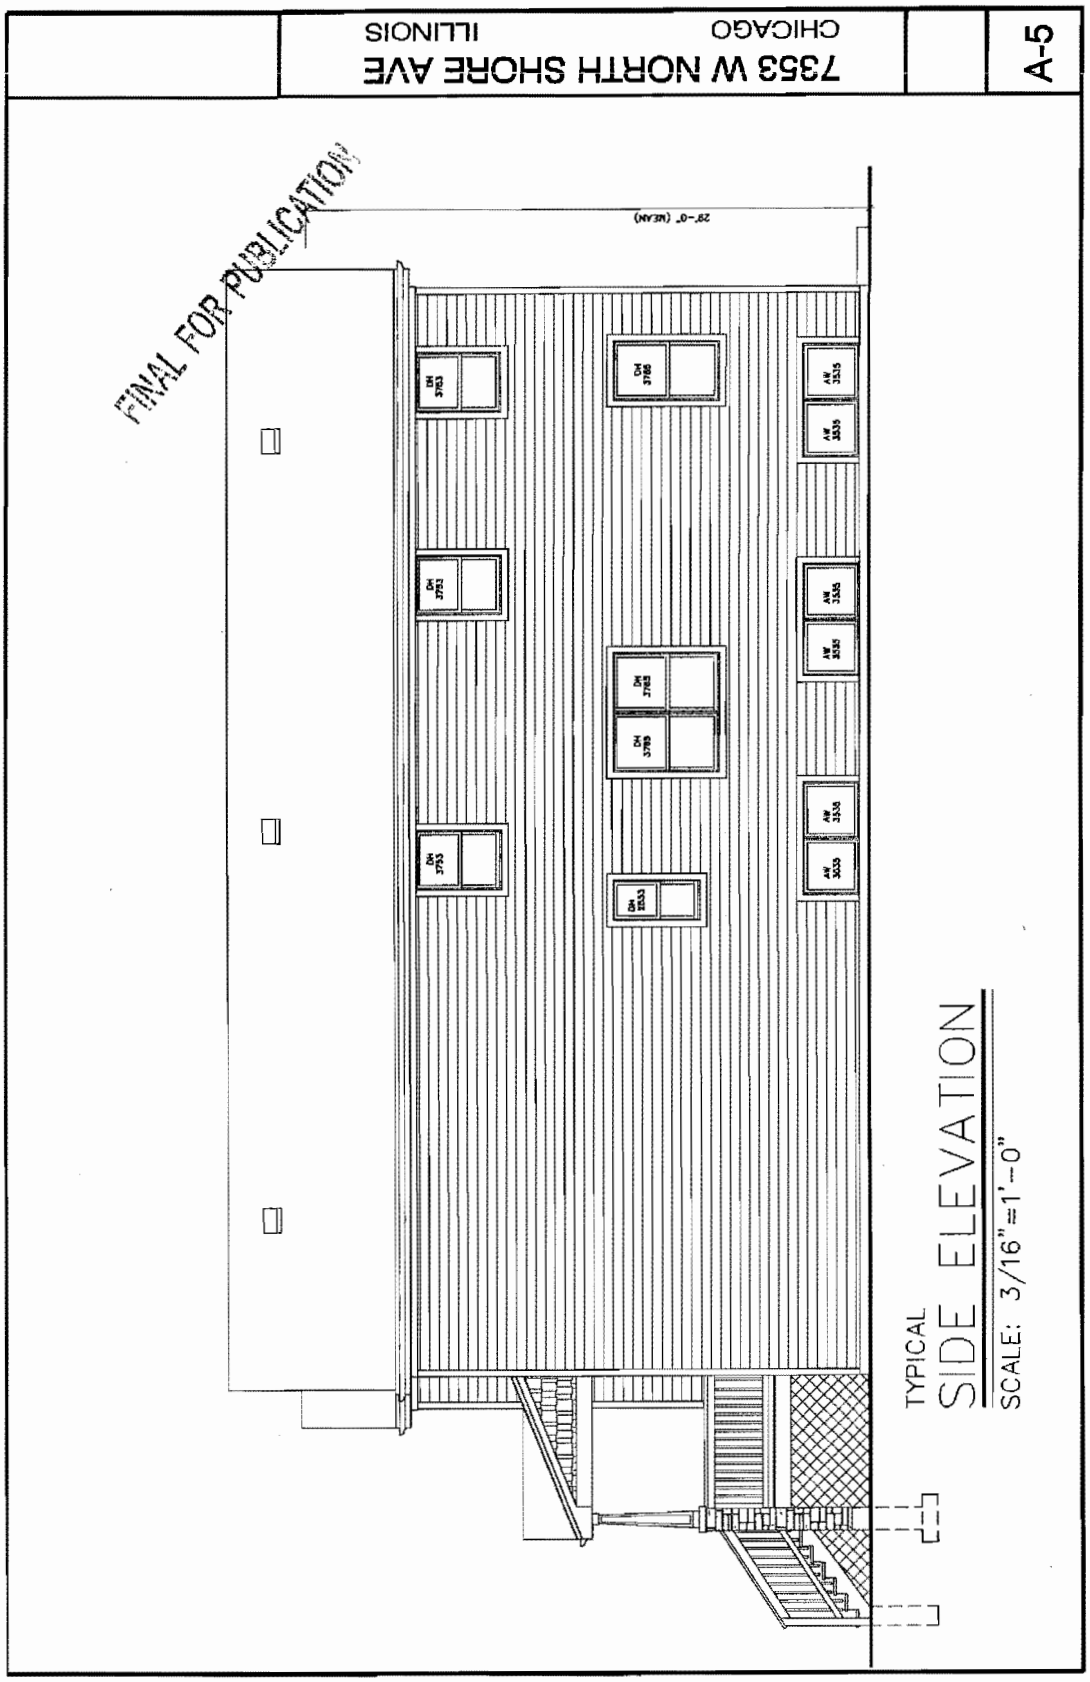
7353 W NORTH SHORE AVE
CHICAGO ILLINOIS
A-5
FINAL FOR PUBLICATION
TYPICAL
SIDE ELEVATION
SCALE: 3/16"=1'-0"

PROPOSED NEW SINGLE FAMILY HOME
7355 W NORTH SHORE AVE

7355 W NORTH SHORE AVE
CHICAGO ILLINOIS

A-1

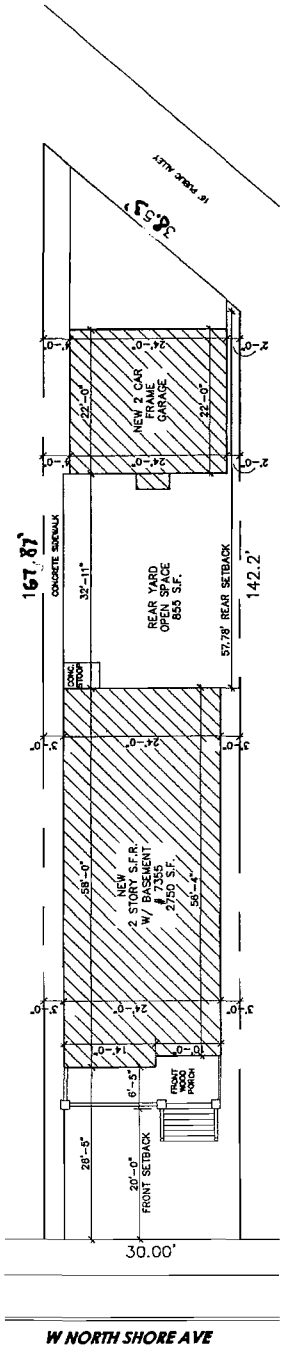

SITE PLAN
1/16"=1'-0"

N

FINAL FOR PUBLICATION

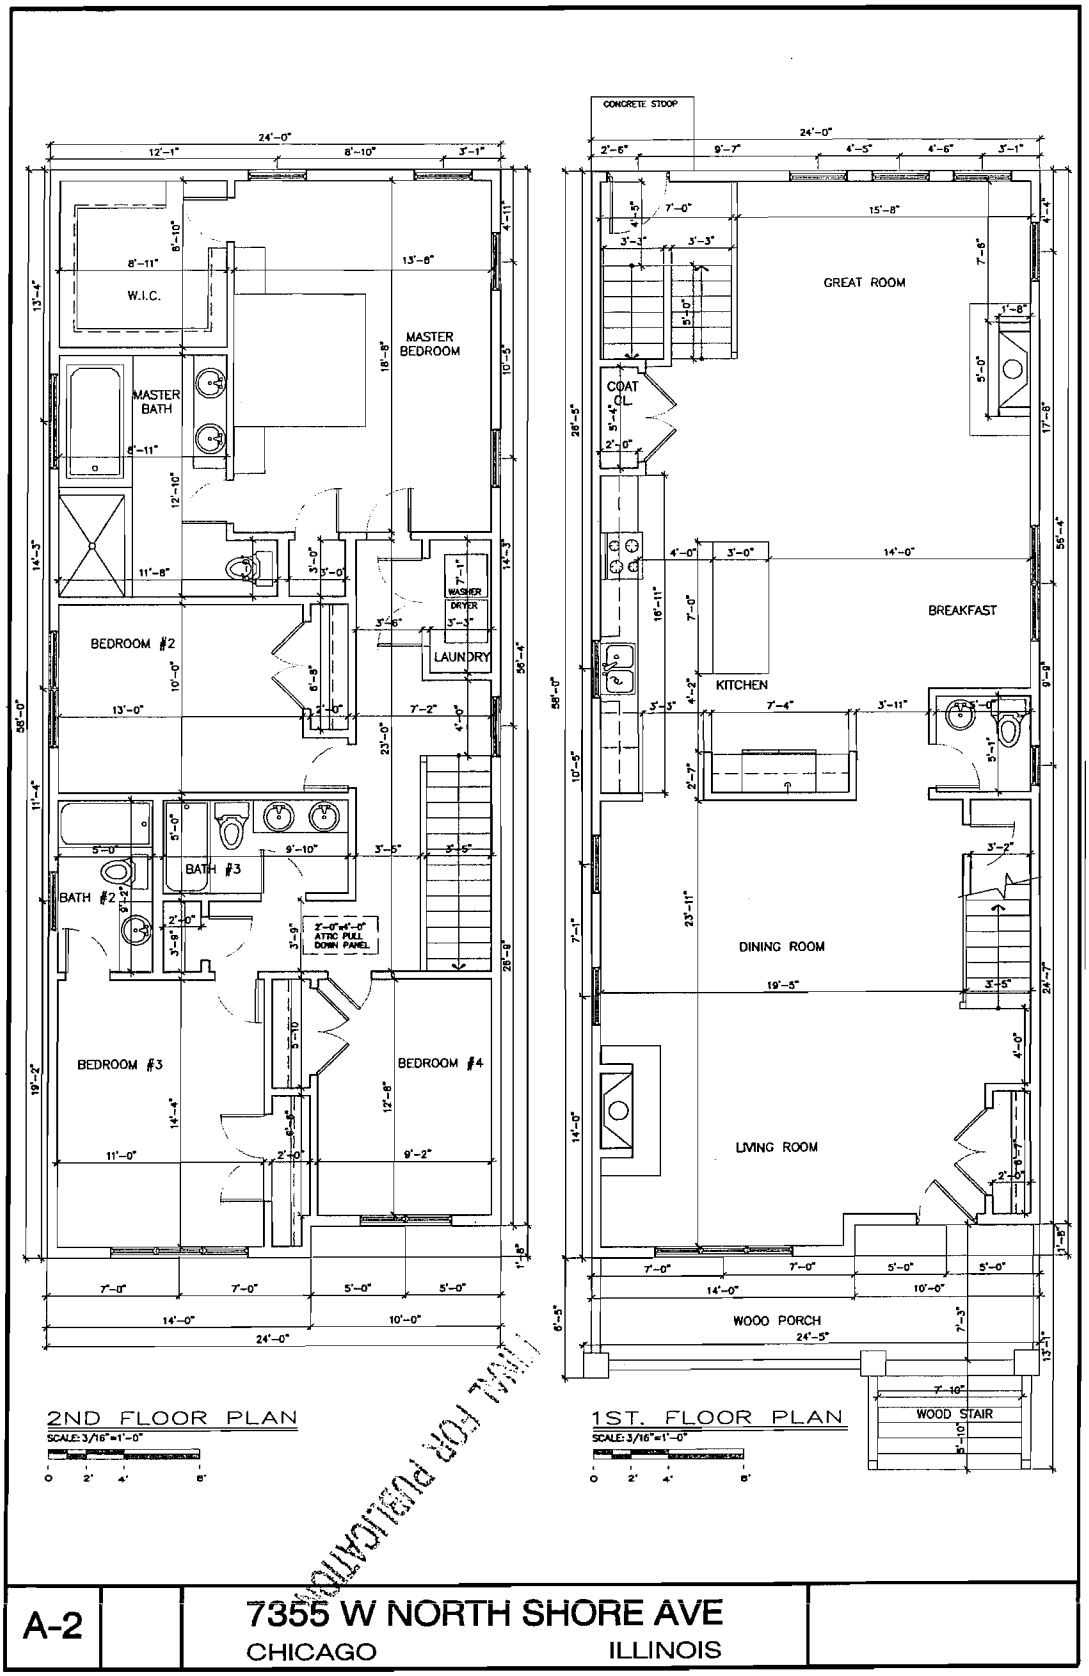

A-2		7355 W NORTH SHORE AVE CHICAGO ILLINOIS	

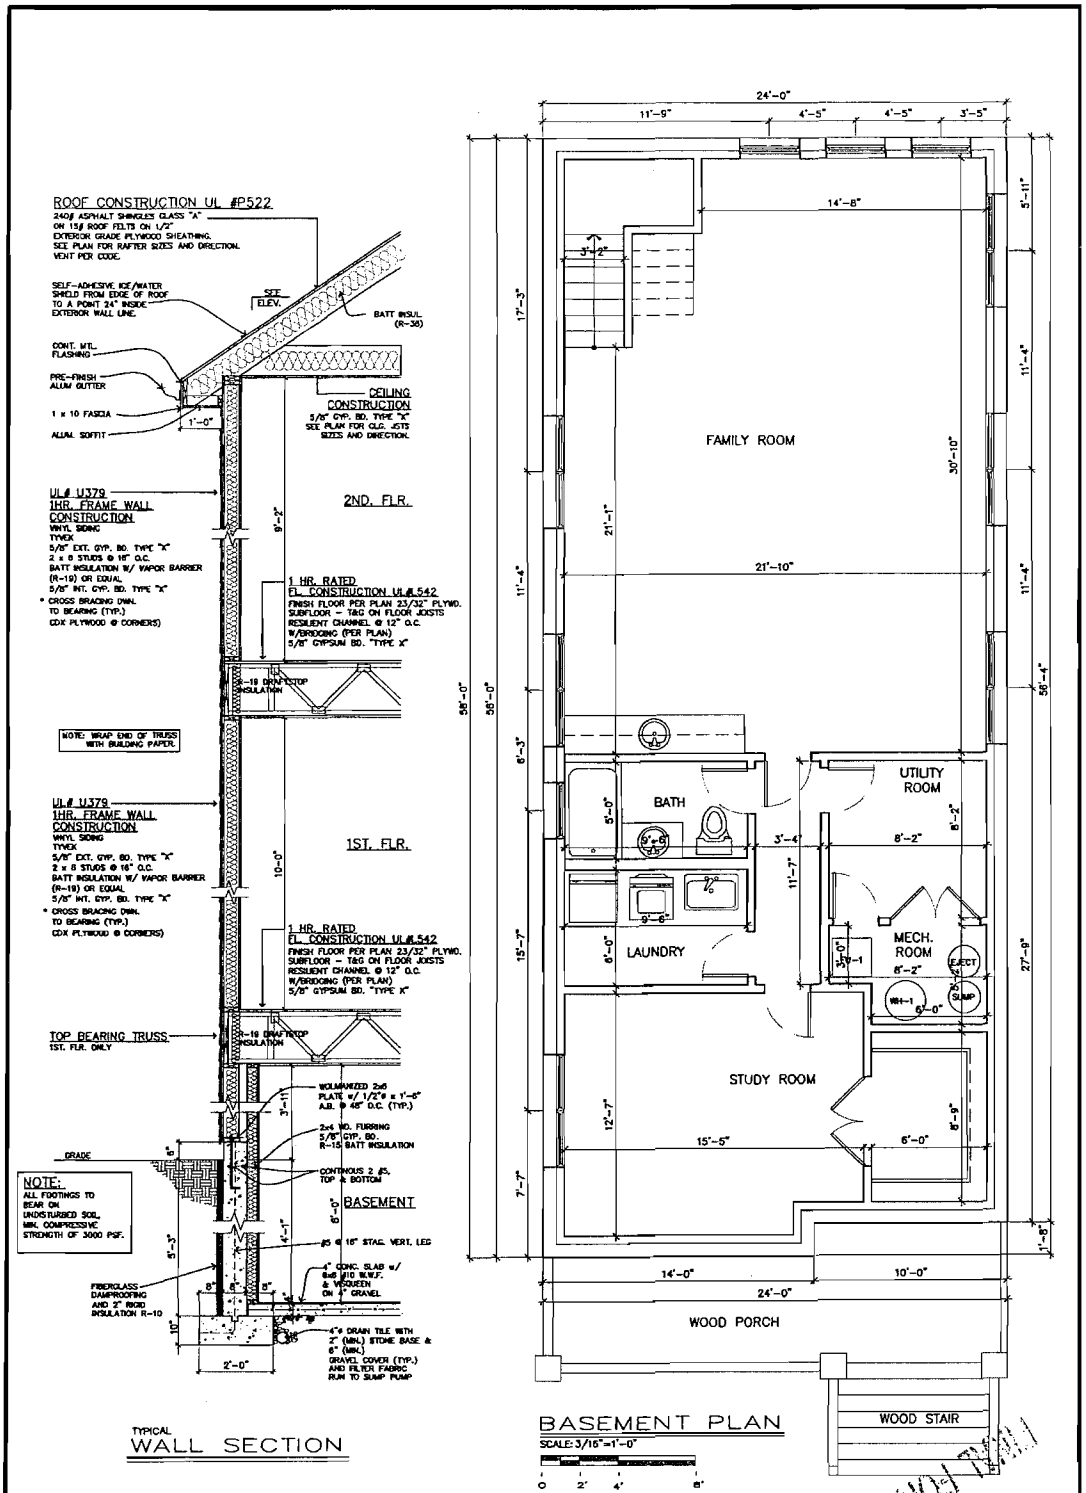

A-3		7355 W NORTH SHORE AVE CHICAGO ILLINOIS	

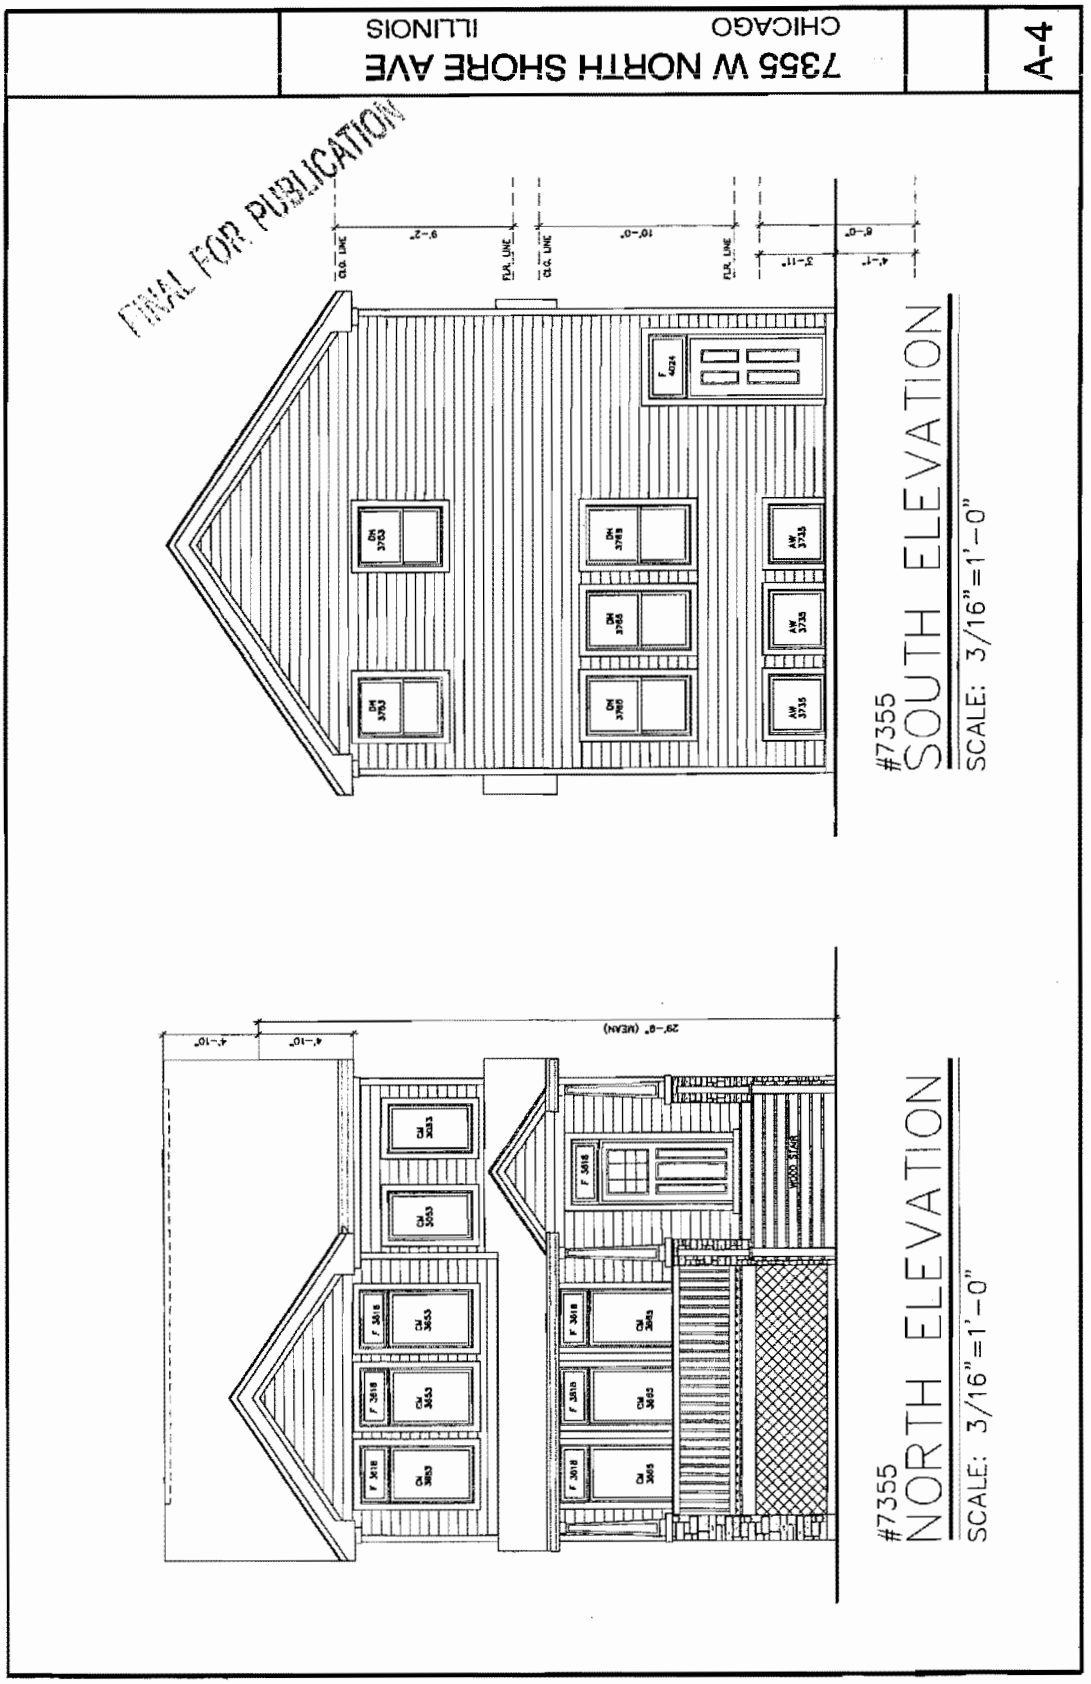
7355 W NORTH SHORE AVE
CHICAGO ILLINOIS
A-4
FINAL FOR PUBLICATION
#7355
SOUTH ELEVATION
SCALE: 3/16"=1'-0"
#7355
NORTH ELEVATION
SCALE: 3/16"=1'-0"

7355 W NORTH SHORE AVE
CHICAGO ILLINOIS

A-5

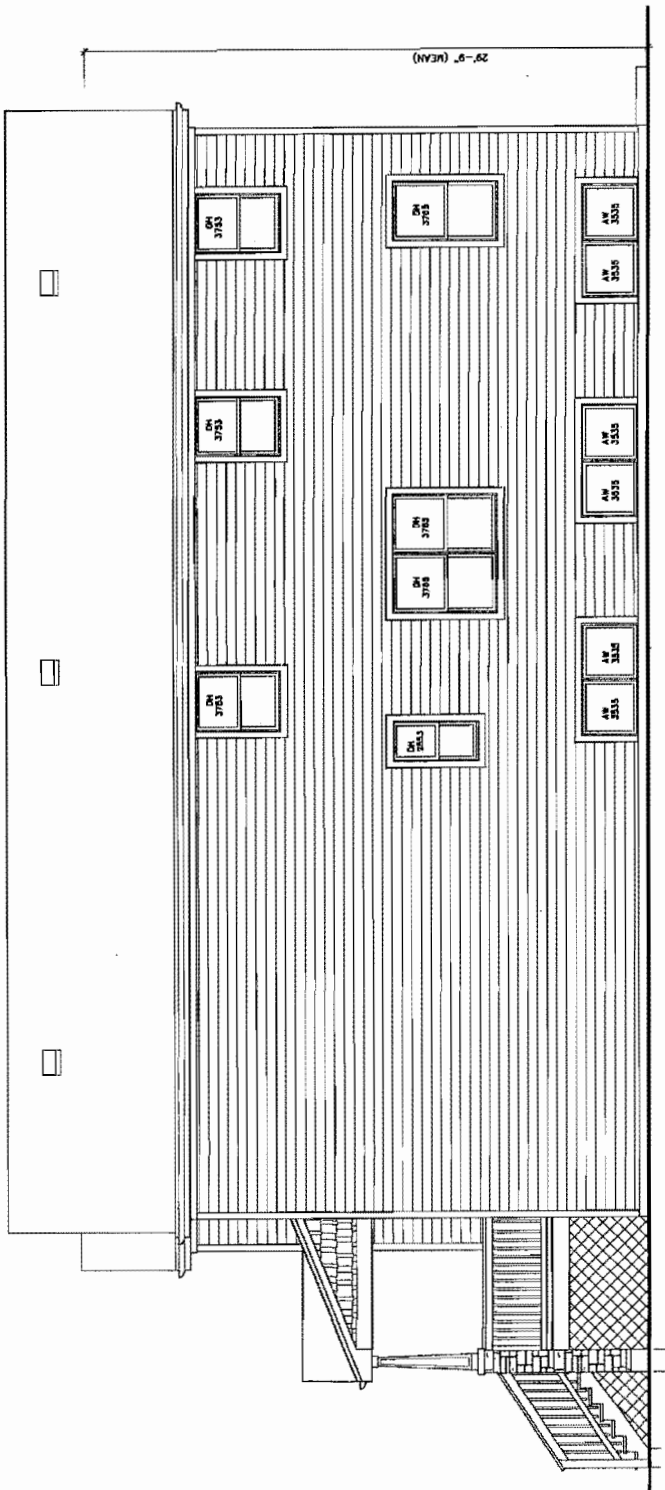

FINAL FOR PUBLICATION

TYPICAL
SIDE ELEVATION
SCALE: 3/16"=1'-0"

PROPOSED NEW SINGLE FAMILY HOME
7359 W NORTH SHORE AVE

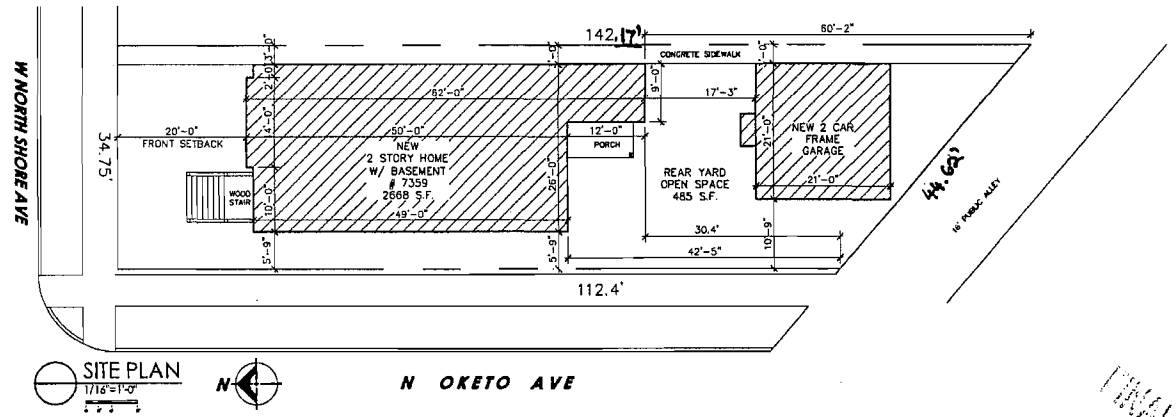

FINAL FOR PUBLICATION

7359 W NORTH SHORE AVE
CHICAGO ILLINOIS

A-1

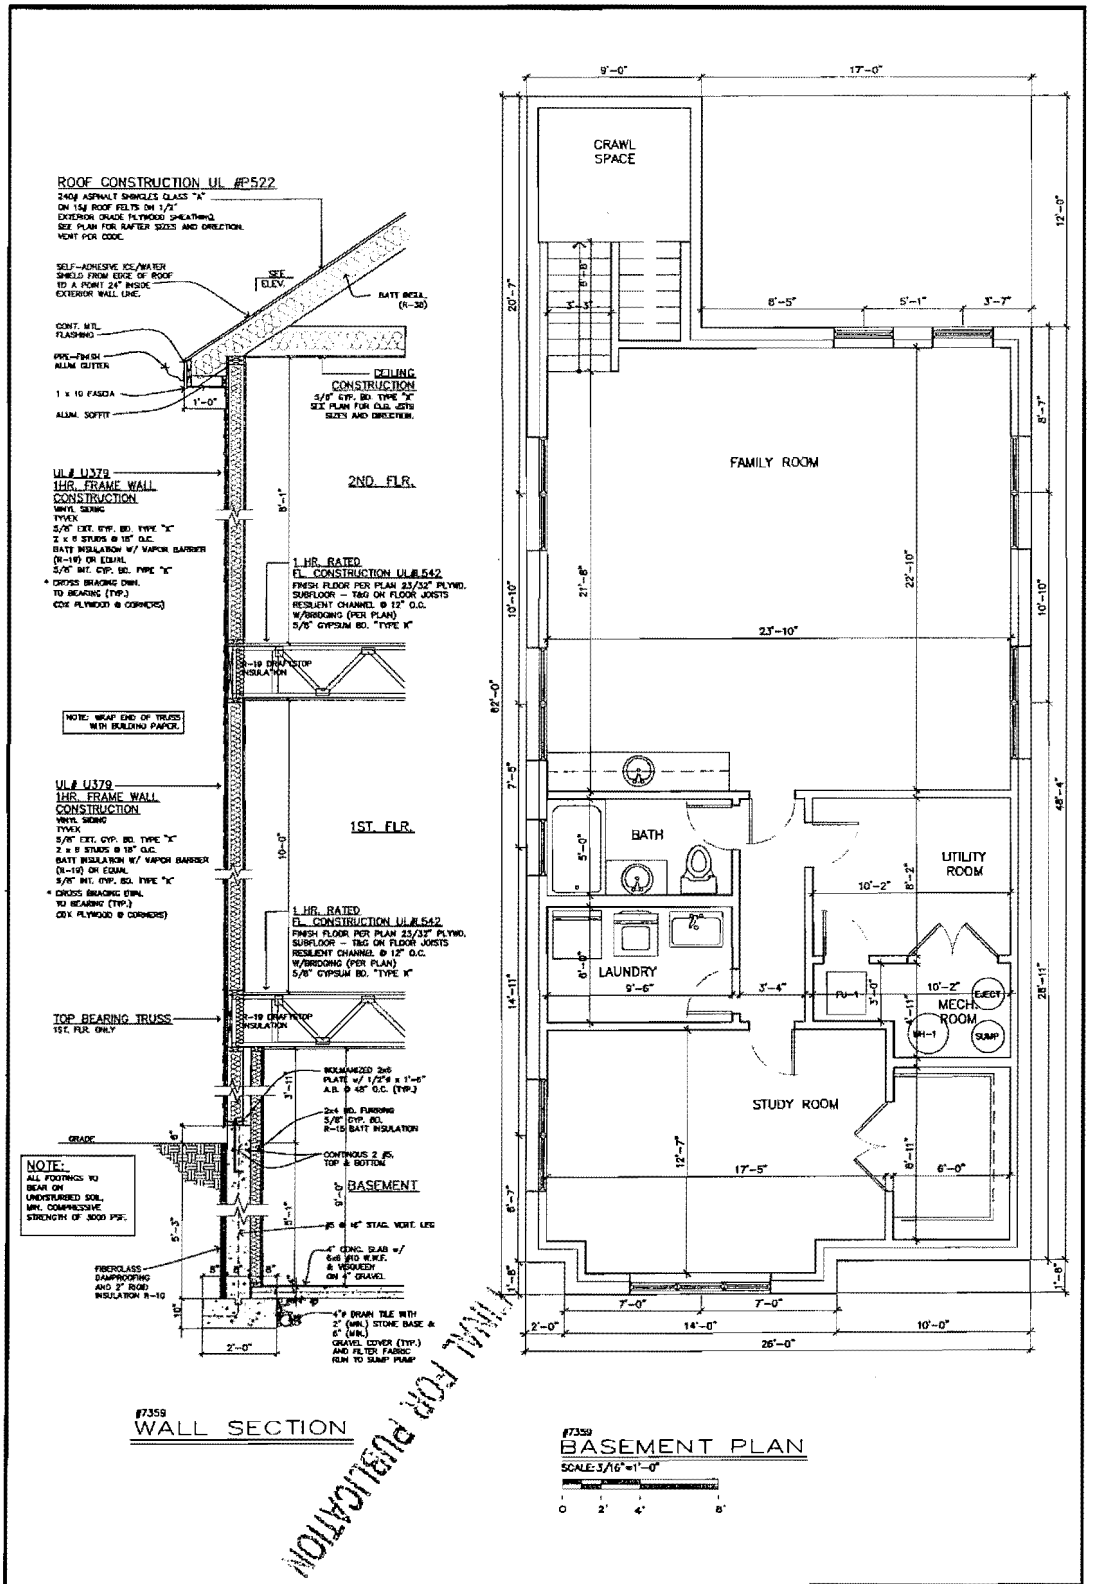

A-2		7359 W NORTH SHORE AVE CHICAGO ILLINOIS	

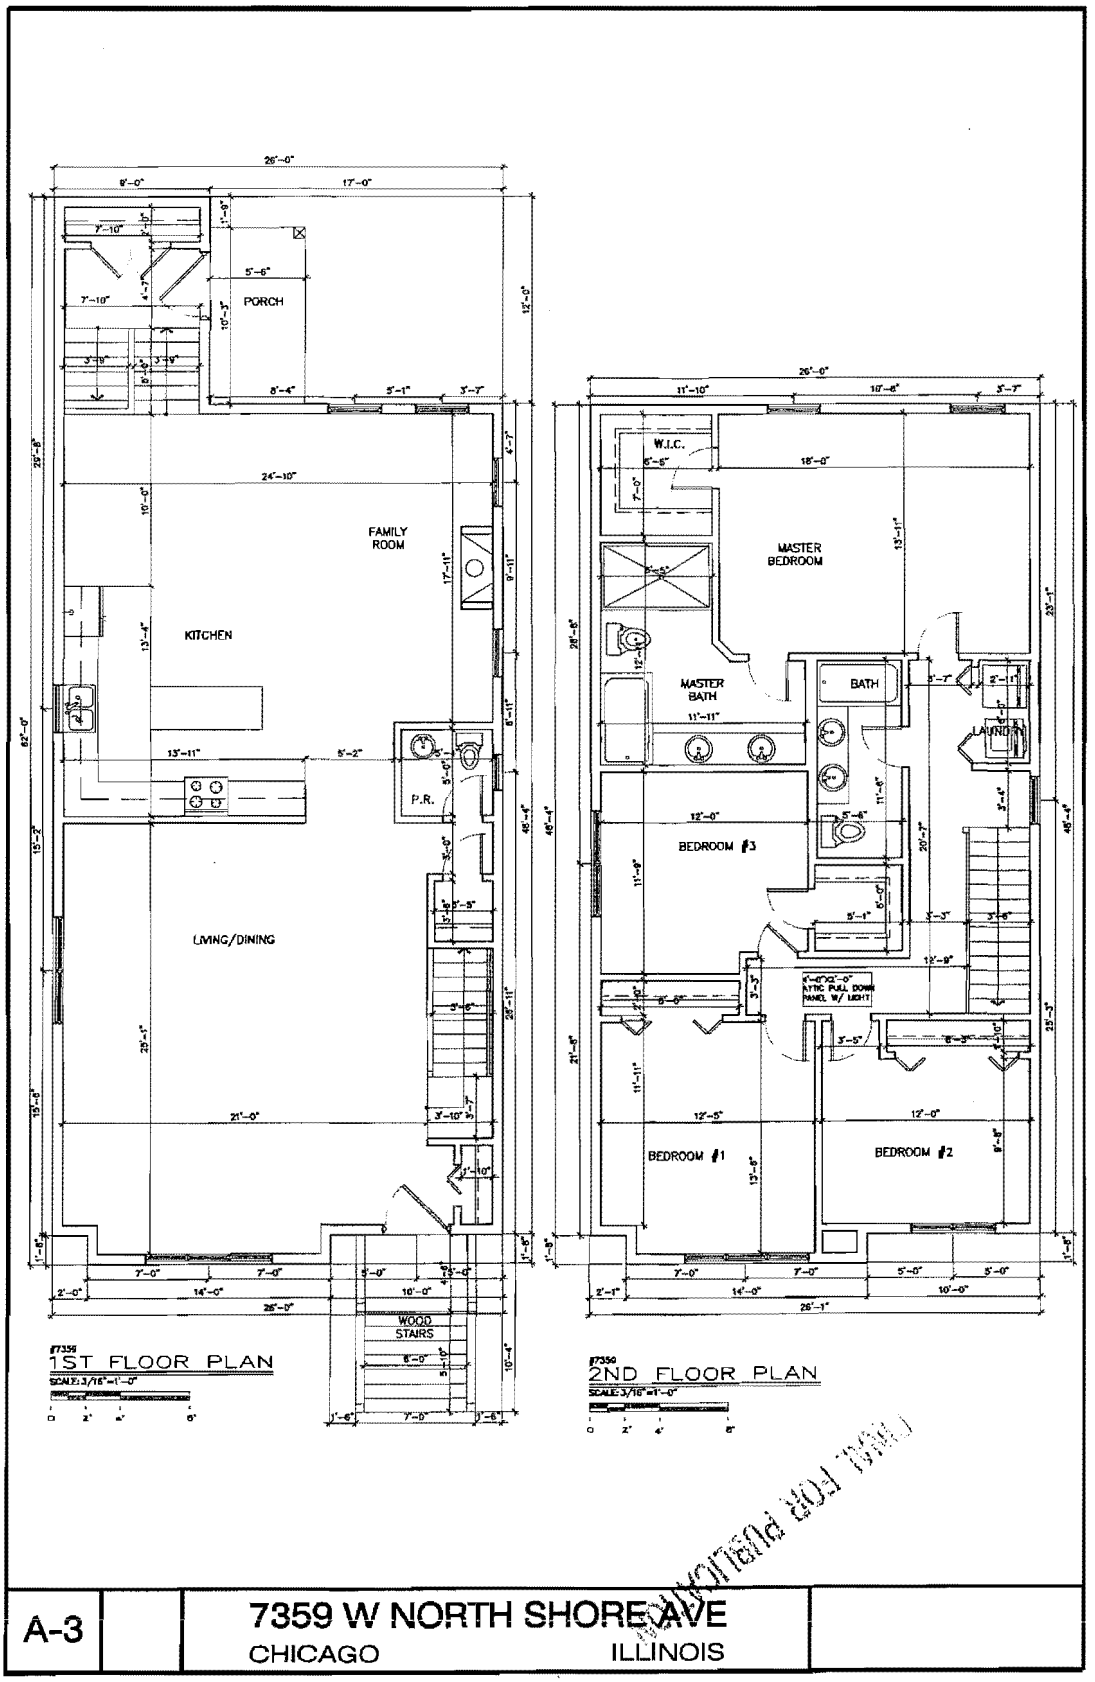

A-3		7359 W NORTH SHORE AVE CHICAGO ILLINOIS	

A-4

7359 W NORTH SHORE AVE

CHICAGO ILLINOIS

FINAL FOR PUBLICATION

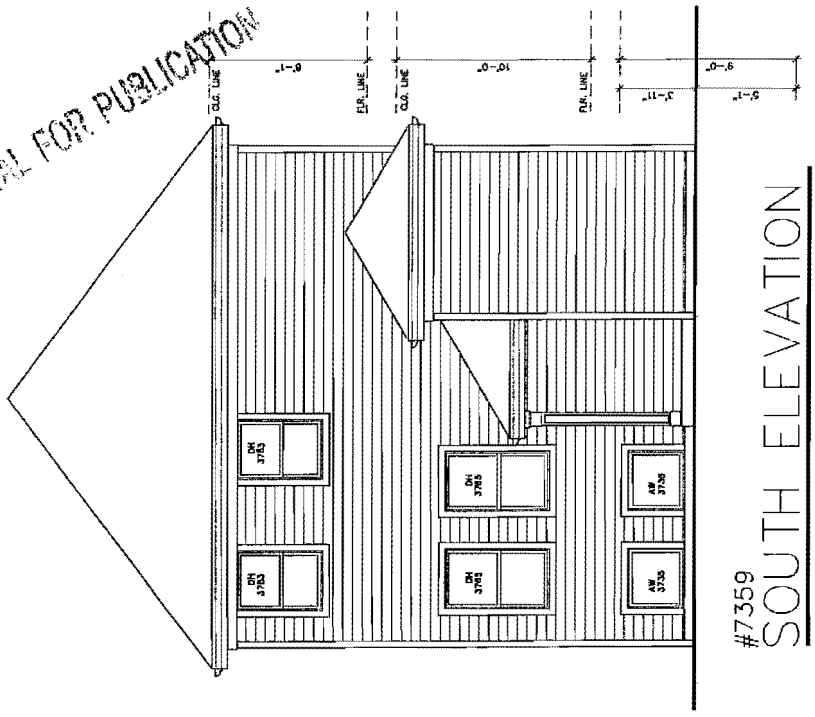

#7359 SOUTH ELEVATION

SCALE: 3/16"=1'-0"

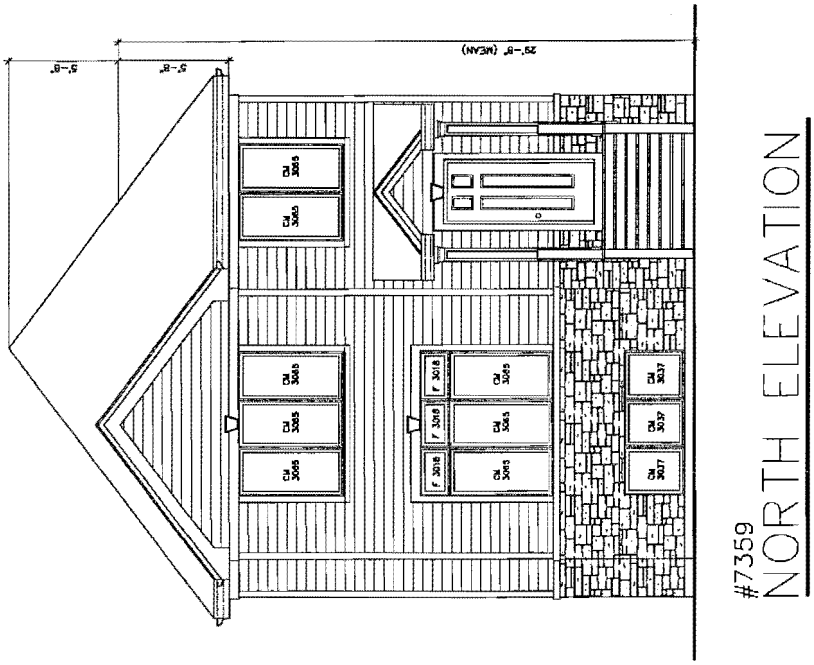

#7359 NORTH ELEVATION

SCALE: 3/16"=1'-0"

7359 W NORTH SHORE AVE
CHICAGO ILLINOIS

A-5

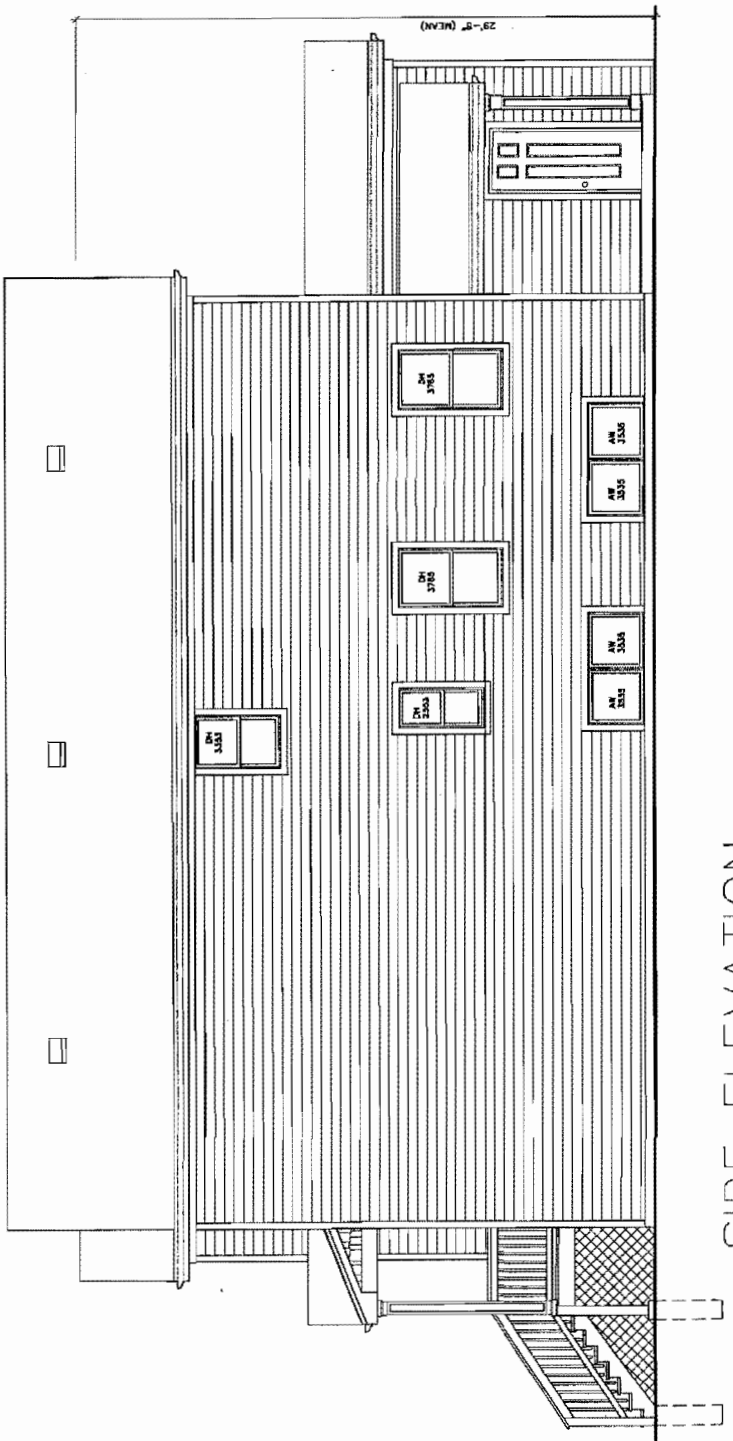

SIDE ELEVATION
SCALE: 3/16"=1'-0"

FINAL FOR PUBLICATION

Reclassification Of Area Shown On Map No. 18-C.
(Application No. A-8186)
(Common Address: 1652 -- 1656 E. 79th St.)

[O2015-8066]

Be It Ordained by the City Council of the City of Chicago:

SECTION 1. Title 17 of the Municipal Code of Chicago, the Chicago Zoning Ordinance, is hereby amended by changing all of the B3-2 Community Shopping District symbols and indications as shown on Map Number 18-C in the area bounded by:

the public alley next north of and parallel to East 79th Street; South East End Avenue; East 79th Street; and a line 75 feet west of and parallel to South East End Avenue,

to those of an RS3 Residential Single-Unit (Detached House) District.

SECTION 2. This ordinance shall be in force and effect from and after its passage and due publication.

Reclassification Of Area Shown On Map No. 26-J.
(As Amended)
(Application No. A-8165)
(Common Address: 11041 -- 11043 S. Ridgeway Ave.)

[SO2015-6494]

Be It Ordained by the City Council of the City of Chicago:

SECTION 1. Title 17 of the Municipal Code of Chicago, the Chicago Zoning Ordinance, is hereby amended by changing all of the B3-1 Community Shopping District symbols and indications as shown on Map Number 26-J in the area bounded by:

South Ridgeway Avenue; a line 379.92 feet south of and parallel to West 110th Street; a line 131.23 feet east of and parallel to South Ridgeway Avenue; and a line 458.85 feet south of and parallel to West 110th Street,

to those of an RS2 Residential Single-Unit (Detached House) District.

SECTION 2. This ordinance shall be in force and effect from and after its passage and due publication.

Reclassification Of Area Shown On Map No. 28-J.
(Application No. A-8188)
(Common Address: 3219 -- 3225 W. 111th St.
And 11100 -- 11114 S. Kedzie Ave.)

[O2015-8069]

Be It Ordained by the City Council of the City of Chicago:

SECTION 1. Title 17 of the Municipal Code of Chicago, the Chicago Zoning Ordinance, is hereby amended by changing all of the B3-2 Community Shopping District symbols and indications on Map Number 28-J in the area bounded by:

West 111th Street; South Kedzie Avenue; a line 150 feet south of and parallel to West 111th Street; and South Sawyer Avenue,

to those of a B1-1 Neighborhood Shopping District.

SECTION 2. This ordinance shall be in force and effect from and after its passage and due publication.

Reclassification Of Area Shown On Map Nos. 28-J And 28-I.
(Application No. A-8189)
(Common Address: 11154 -- 11158 S. Kedzie Ave.
And 11141 -- 11159 S. Kedzie Ave.)

[O2015-8071]

Be It Ordained by the City Council of the City of Chicago:

SECTION 1. Title 17 of the Municipal Code of Chicago, the Chicago Zoning Ordinance, is hereby amended by changing all of the B3-1 Community Shopping District symbols and indications on Map Numbers 28-J and 28-I in the area bounded by:

a line 208.3 feet north of and parallel to West 112th Street; the public alley next east of and parallel to South Kedzie Avenue; West 112th Street; South Kedzie Avenue; a line 347 feet north of and parallel to West 112th Place; the public alley next west of and parallel to South Kedzie Avenue; a line 407 feet north of and parallel to West 112th Place; and South Kedzie Avenue,

to those of a B1-1 Neighborhood Shopping District.

SECTION 2. This ordinance shall be in force and effect from and after its passage and due publication.

AMENDMENT OF TITLE 17 OF MUNICIPAL CODE BY RECLASSIFICATION OF AREA SHOW ON MAP NO. 7-J.

(Application No. 18555T1)
(Common Address: 3324 -- 3328 W. Wrightwood Ave./
2601 -- 2611 N. Kimball Ave.)

[O2015-7362]

(Committee Meeting Held December 7, 2015)

The Committee on Zoning, Landmarks and Building Standards submitted the following report:

CHICAGO, January 13, 2016.

To the President and Members of the City Council:

Reporting for your Committee on Zoning, Landmarks and Building Standards for which a meeting was held on December 7, 2015, the following ordinance was passed by a majority of the members present and appears on page one of the summary.

I hereby move for passage of the proposed ordinance transmitted herewith.

Respectfully submitted,

(Signed) JAMES CAPPLEMAN,
Vice-Chairman.

On motion of Alderman Cappleman, the said proposed ordinance transmitted with the foregoing committee report was *Passed* by yeas and nays as follows:

Yeas -- Aldermen Moreno, Hopkins, Dowell, Burns, Hairston, Sawyer, Mitchell, Harris, Beale, Sadlowski Garza, Thompson, Cárdenas, Quinn, Burke, Lopez, Foulkes, D. Moore, Curtis, O'Shea, Cochran, Brookins, Muñoz, Scott, Solis, Burnett, Ervin, Taliaferro, Reboyras, Santiago, Waguespack, Mell, Austin, Ramirez-Rosa, Villegas, Laurino, O'Connor, Napolitano, Reilly, Smith, Tunney, Arena, Cappleman, Pawar, Osterman, J. Moore, Silverstein -- 46.

Nays -- None.

Alderman Beale moved to reconsider the foregoing vote. The motion was lost.

The following is said ordinance as passed:

Be It Ordained by the City Council of the City of Chicago:

SECTION 1. That the Chicago Zoning Ordinance be amended by changing all the RS3 Residential Single-Unit (Detached House) District symbols and indications as shown on Map Number 7-J in the area bounded by:

the alley next north of West Wrightwood Avenue; a line 61.94 feet east of North Kimball Avenue; West Wrightwood Avenue; and North Kimball Avenue,

to those of a B2-3 Neighborhood Mixed-Use District which is hereby established in the area described above.

SECTION 2. This ordinance shall be in force and effect from and after its passage and due publication.

[Site Plan; Basement, First and Second Floor Plans; and North, South, East and West Building Elevations attached to this ordinance printed on pages 17608 through 17616 of this *Journal*.]

Type 1 Narrative Rezoning Analysis attached to this ordinance reads as follows:

Narrative.

3324 -- 3328 W. Wrightwood Ave./2601 -- 2611 N. Kimball Ave.

Type 1 Regulations.

Narrative: The subject property contains approximately 7,743 square feet and is improved with two buildings, a southern building and a northern building. The southern building is a tall one-story (50 feet) in height and the southern building is two-stories (25 feet) in height. The applicant proposes to use the existing southern building for personal service, specifically a circus arts education and training facility, and for a venue space with a capacity not to exceed 149 occupants. The applicant proposes to use the existing northern building for three residential dwelling units. No exterior alterations to the existing structures are proposed. The

subject property contains no parking spaces or loading berths and none are proposed. The applicant acknowledges that in order to establish its intended residential use in the northern building, a division of the lot will be required and agrees to pursue such division, as well as any variations or administrative adjustments required to accomplish such zoning lot division pursuant to the provisions of the Chicago Zoning Ordinance.

	South Parcel	North Parcel
Dimension:	61.94 feet by 100 feet	61.94 feet by 25 feet
Lot Area:	6,194.50 square feet	1,548.50 square feet
FAR:	1.00	1.7
Floor Area:	6,194.50 square feet	2,632.45 square feet
Residential Dwelling Units:	None	3
MLA:	0	516 square feet
Height:	50 feet (existing no change)	25 feet (existing no change)
Bicycle Parking:	None	3
Automobile Parking:	None (pursuant to TOD)	None (pursuant to TOD)
Loading:	None	None
Setbacks:		
North Kimball Avenue:	4.8 feet	4.8 feet
North Property Line:	None	None
East Property Line:	7.1 feet	11.7 feet
South Property Line:	11.7 feet	2.5 feet

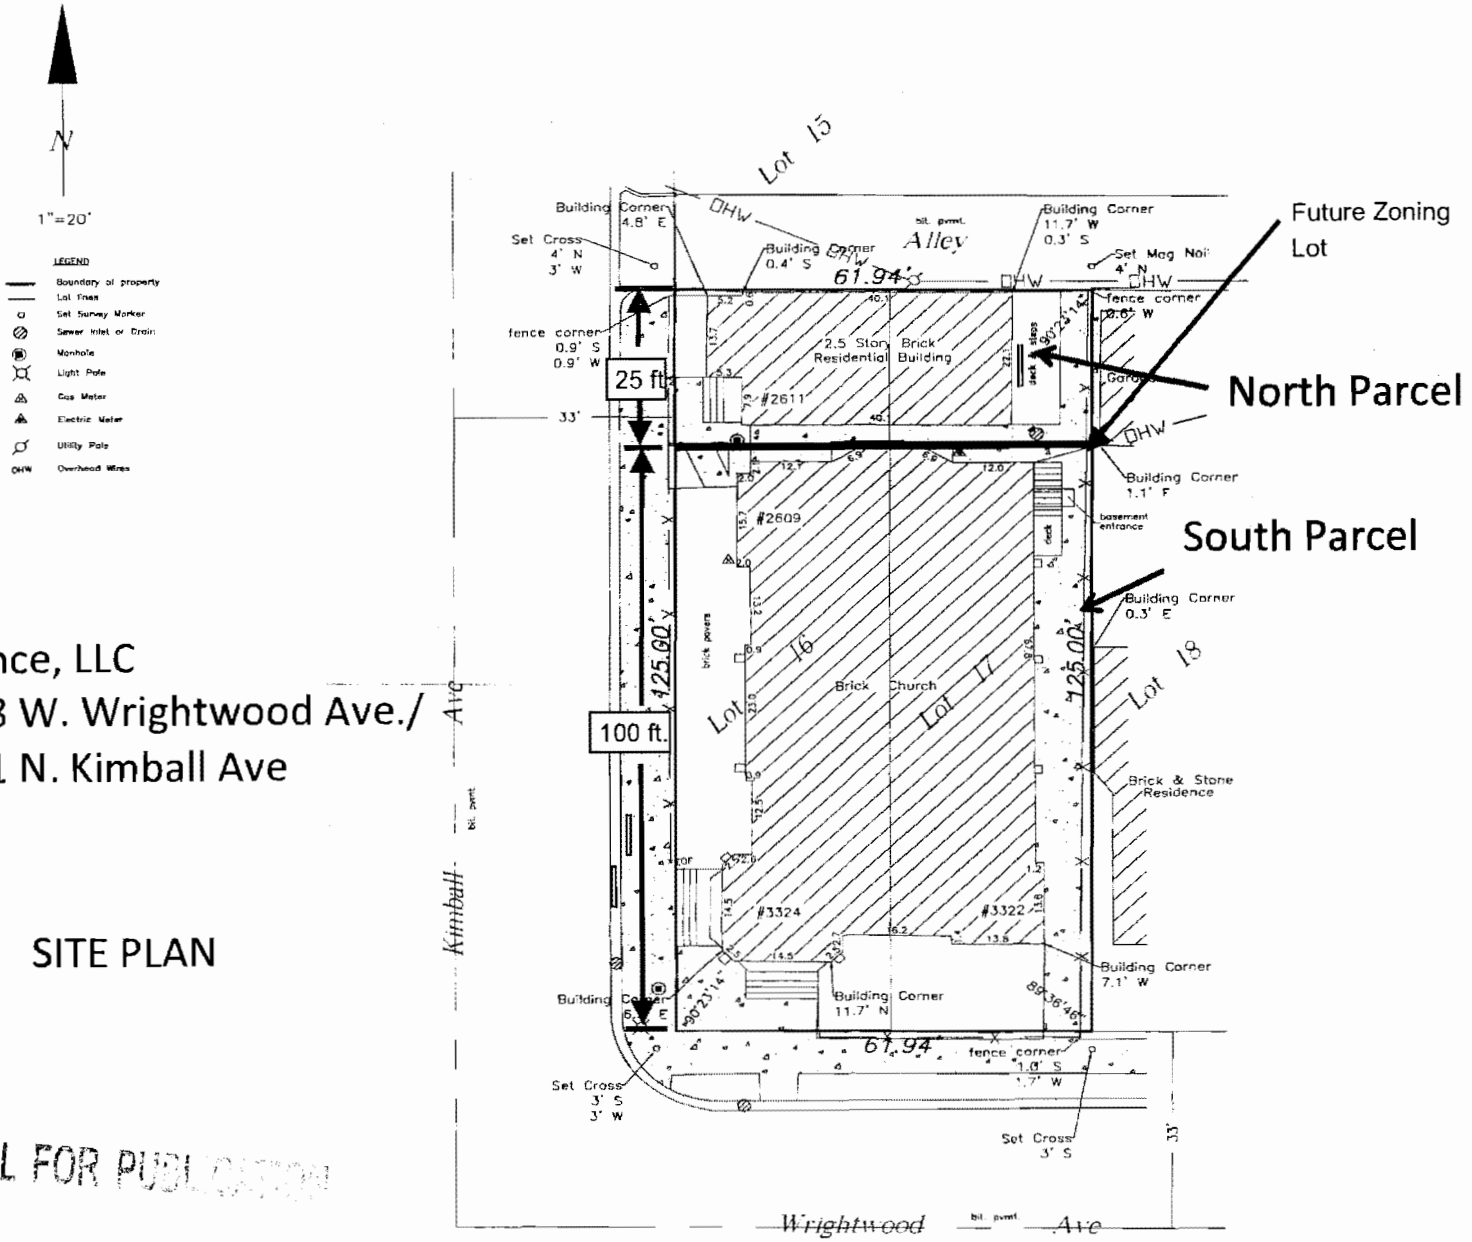

Aloft Dance, LLC
3324 – 28 W. Wrightwood Ave./
2601 – 11 N. Kimball Ave

SITE PLAN

FINAL FOR PUBLICATION

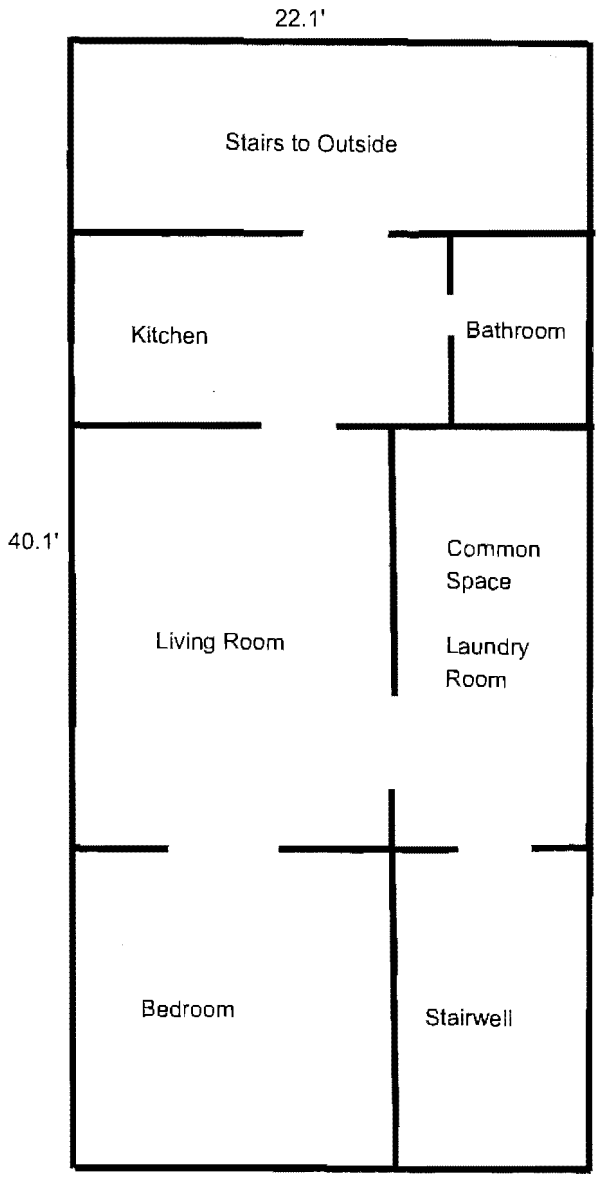

BASEMENT FLOOR PLAN

Aloft Dance, LLC
3324 – 28 W. Wrightwood Ave./
2601 – 11 N. Kimball Ave

FINAL FOR PUBLICATION

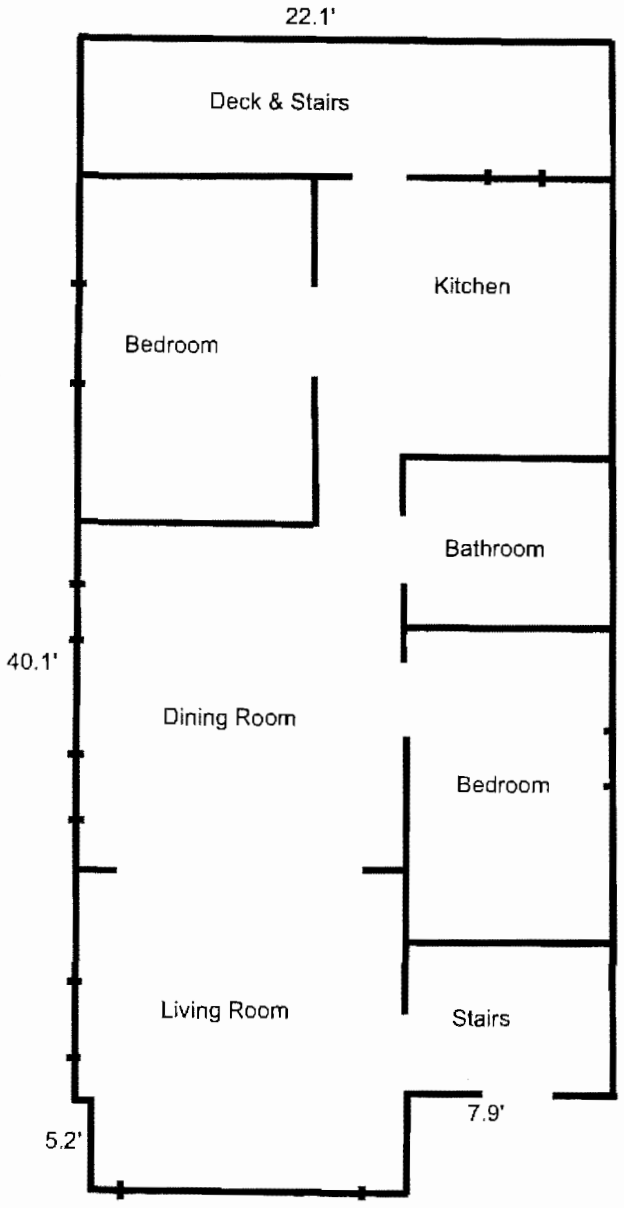

FIRST AND SECOND FLOOR PLANS

Aloft Dance, LLC
3324 – 28 W. Wrightwood Ave./
2601 – 11 N. Kimball Ave

FINAL FOR PUBLICATION

Aloft Dance, LLC
3324 – 28 W. Wrightwood Ave./
2601 – 11 N. Kimball Ave

North Elevation of North Building

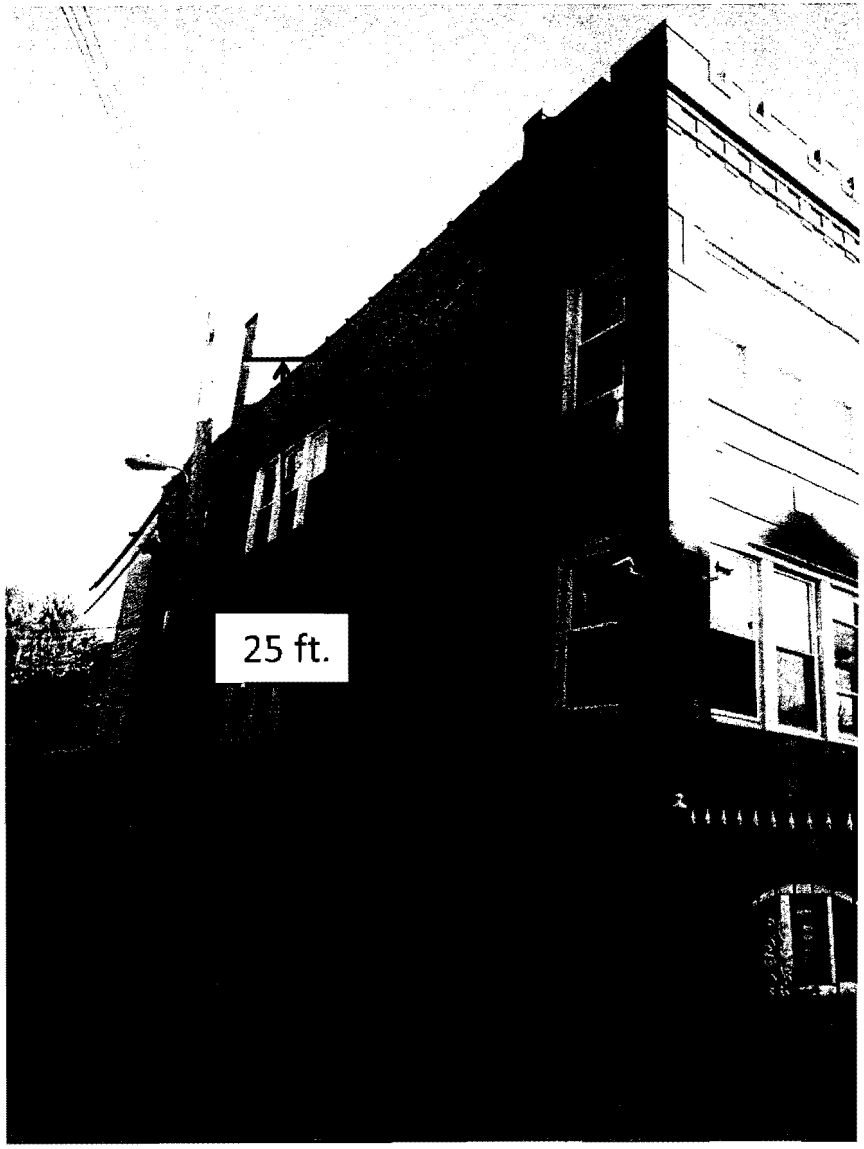

FINAL FOR PUBLICATION

Aloft Dance, LLC
3324 – 28 W. Wrightwood Ave./
2601 – 11 N. Kimball Ave

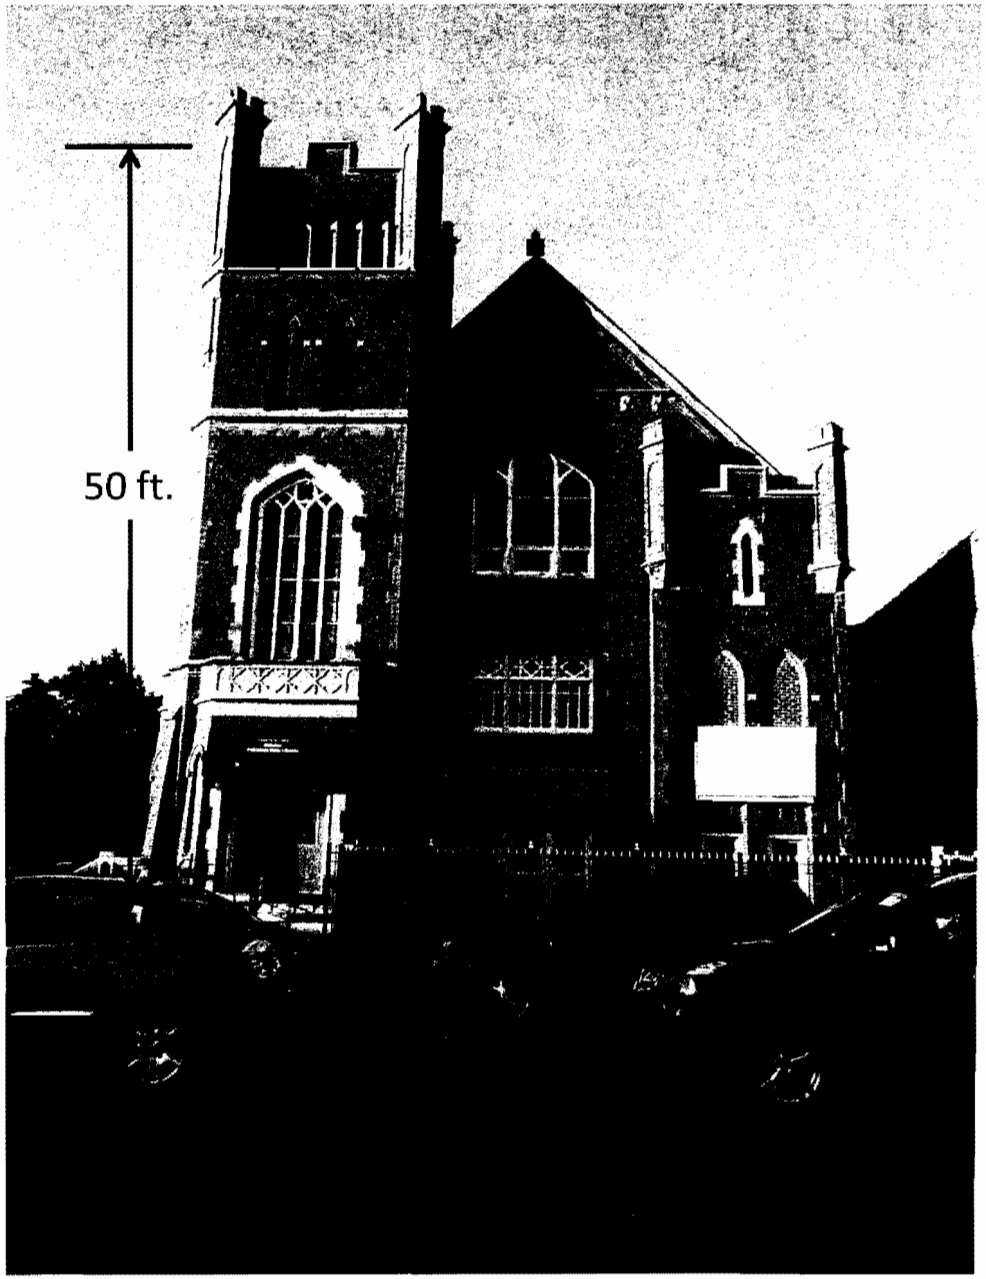

South Elevation of South Bldg

FINAL FOR PUBLICATION

Aloft Dance, LLC
3324 – 28 W. Wrightwood Ave./2601 – 11 N. Kimball Ave

East Elevation

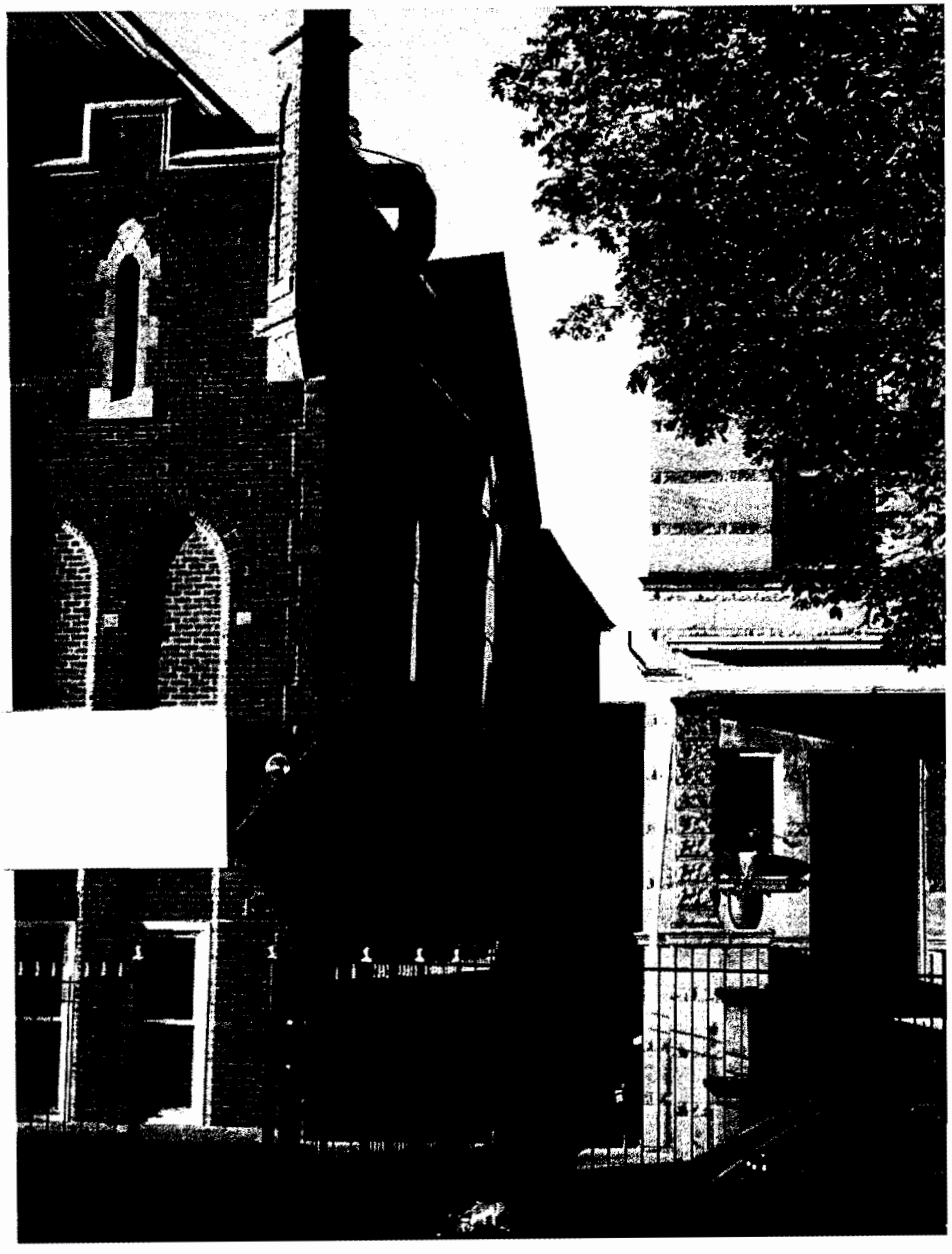

FINAL FOR PUBLICATION

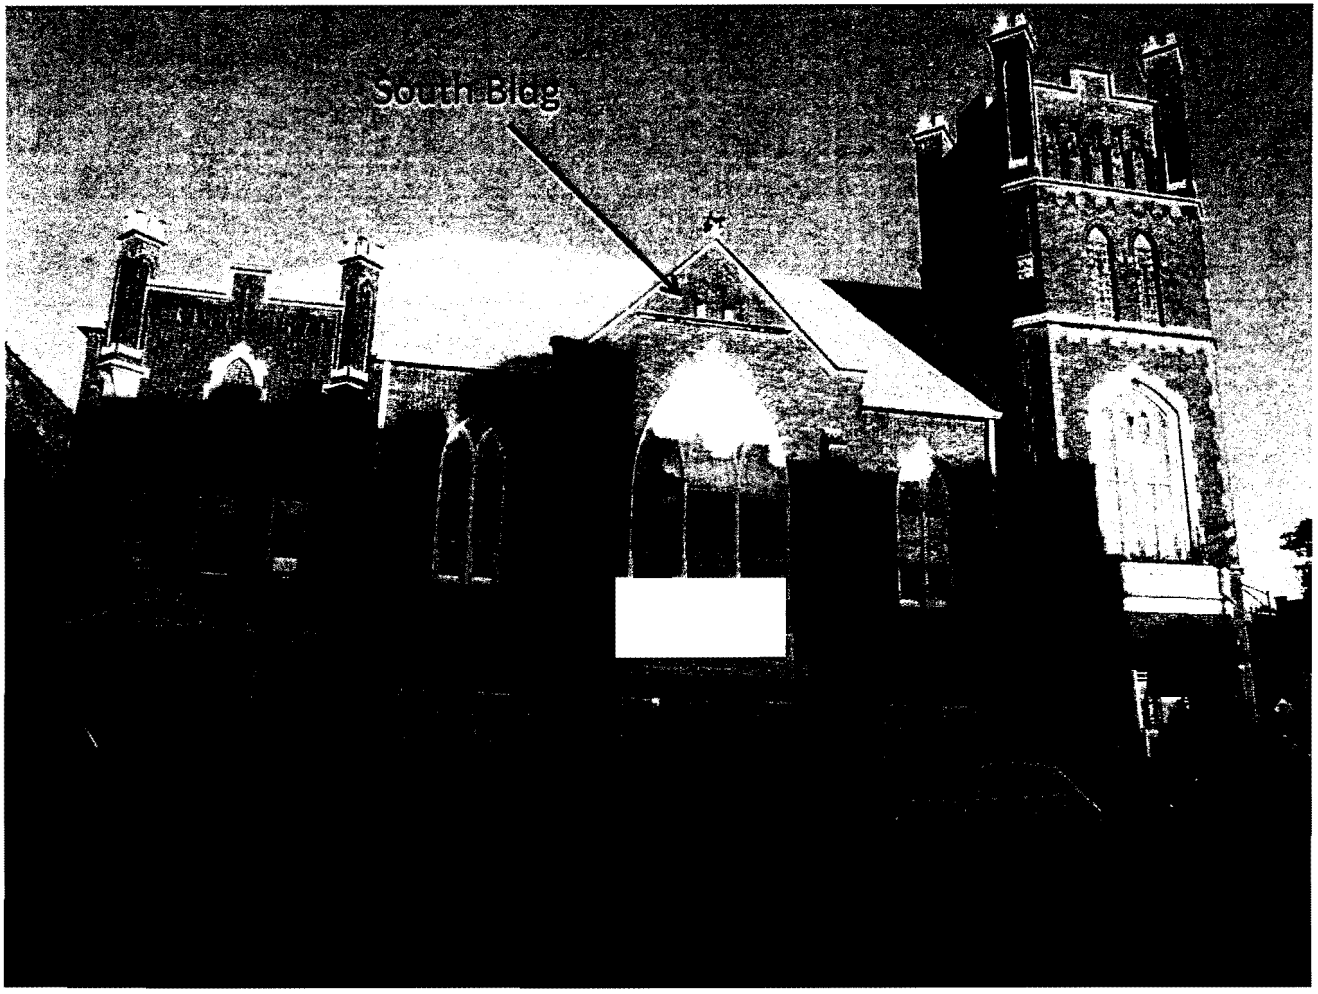

Aloft Dance, LLC
3324 – 28 W. Wrightwood Ave./
2601 – 11 N. Kimball Ave

West Elevation

FINAL FOR PUBLICATION

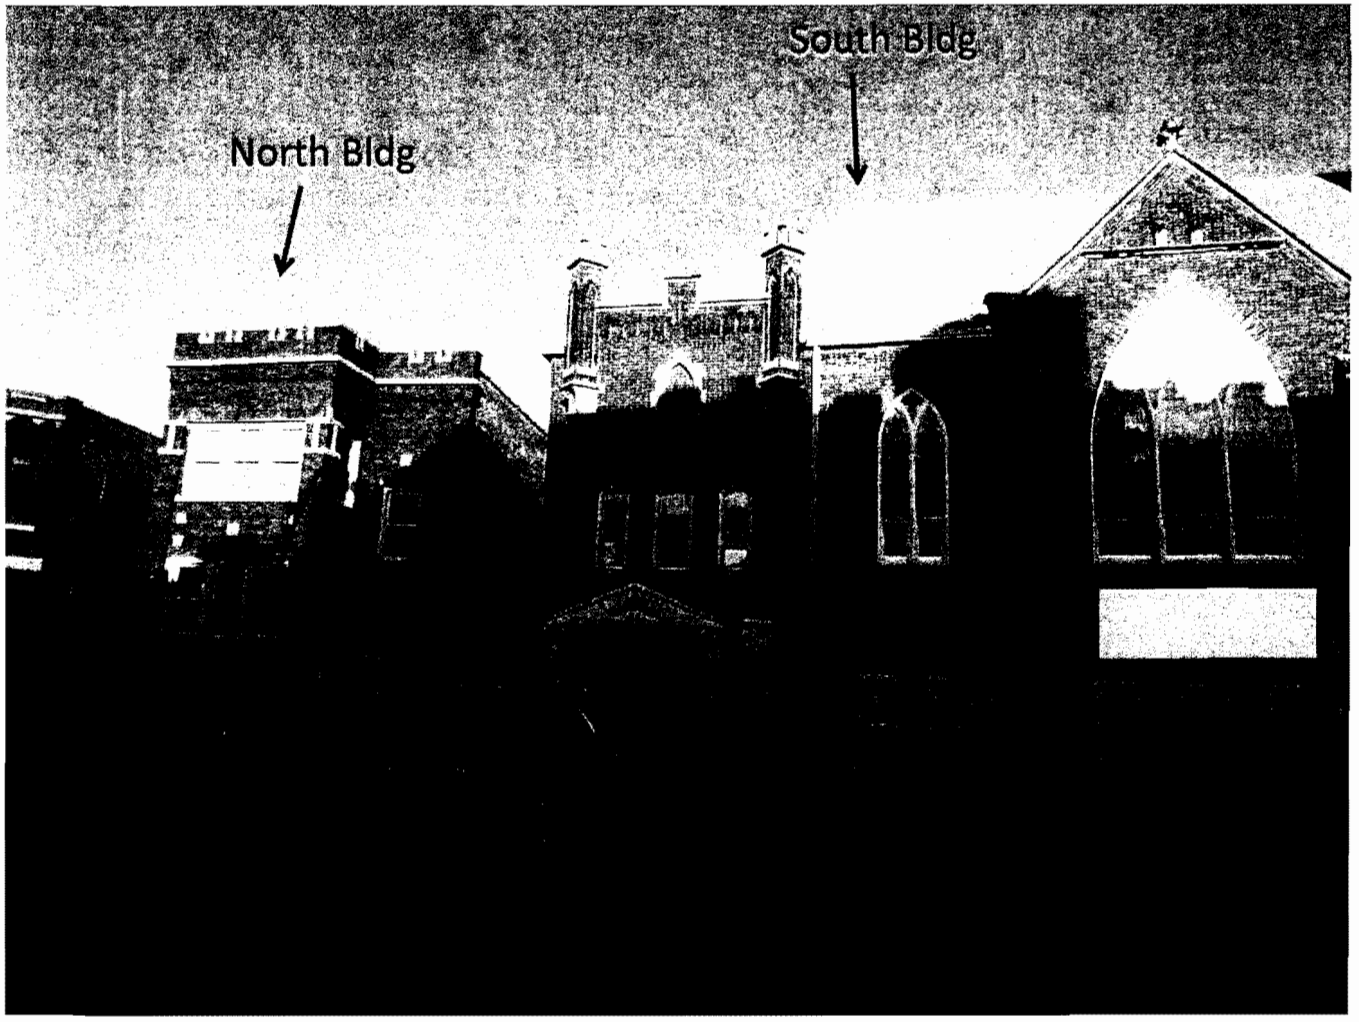

Aloft Dance, LLC
3324 – 28 W. Wrightwood Ave./
2601 – 11 N. Kimball Ave

West Elevation

FINAL FOR PUBLICATION

Aloft Dance, LLC
3324 – 28 W. Wrightwood Ave./
2601 – 11 N. Kimball Ave

West Elevation

FINAL FOR PUBLICATION

APPROVAL OF PERMIT APPLICATION BY COMMISSION ON CHICAGO LANDMARKS FOR DEMOLITION OF NONCONTRIBUTING BUILDING AT 177 -- 185 N. MORGAN ST./953 -- 955 W. LAKE ST. IN FULTON-RANDOLPH MARKET LANDMARK DISTRICT.

[Or2015-744]

(Committee Meeting Held January 5, 2016)

The Committee on Zoning, Landmarks and Building Standards submitted the following report:

CHICAGO, January 13, 2016.

To the President and Members of the City Council:

Reporting for your Committee on Zoning, Landmarks and Building Standards for which a meeting was held on January 5, 2016, I beg leave to recommend that Your Honorable Body pass the following ordinances transmitted herewith for the purpose of reclassifying the particular areas:

Page 7 contains applications for large signs. Page 7 also contains one order for the demolition of a historical landmark building.

I hereby move for passage of the proposed order transmitted herewith.

Respectfully submitted,

(Signed) JAMES CAPPLEMAN,
Vice-Chairman.

On motion of Alderman Cappleman, the said proposed order transmitted with the foregoing committee report was *Passed* by yeas and nays as follows:

Yeas -- Aldermen Moreno, Hopkins, Dowell, Burns, Hairston, Sawyer, Mitchell, Harris, Beale, Sadlowski Garza, Thompson, Cárdenas, Quinn, Burke, Lopez, Foulkes, D. Moore, Curtis, O'Shea, Cochran, Brookins, Muñoz, Scott, Solis, Burnett, Ervin, Taliaferro, Reboyras, Santiago, Waguespack, Mell, Austin, Ramirez-Rosa, Villegas, Laurino, O'Connor, Napolitano, Reilly, Smith, Tunney, Arena, Cappleman, Pawar, Osterman, J. Moore, Silverstein -- 46.

Nays -- None.

Alderman Beale moved to reconsider the foregoing vote. The motion was lost.

The following is said order as passed:

It Is Hereby Ordered by the City Council of the City of Chicago, In accordance with Section 2-120-825 of the Municipal Code of Chicago, that the recommendation of the Commission on Chicago Landmarks (the "Commission") for the approval of a permit application for demolition of the existing commercial building (the "Building") located at 177 -- 185 North Morgan Street/953 -- 955 West Lake Street, a noncontributing building in the Fulton-Randolph Market District, is accepted. The Commission's decision approving the proposed demolition of the Building is attached hereto as Exhibit A. Notwithstanding the foregoing, the permit applicant must pay the City of Chicago the applicable demolition permit fee and obtain from the Commissioner of the City's Department of Buildings a demolition permit prior to proceeding with any demolition.

This order shall be in full force and effect upon its passage and approval.

Exhibit "A" referred to in this order reads as follows:

Exhibit "A".

City Of Chicago
Commission On Chicago Landmarks

November 5, 2015.

Recommendation To The City Council To Approve
A Permit Application For Demolition Of A
Noncontributing Building In A Chicago Landmark District.

Whereas, Pursuant to Section 2-120-825 of the Municipal Code of Chicago governing review of permits for the demolition of 40 percent or more of any building or structure either designated as a "Chicago Landmark" or located in any district designated as a "Chicago Landmark", the Comrriission on Chicago Landmarks (the "Commission") has reviewed a permit application for the proposed demolition of a:

One- and two-story commercial building ("Building") located at 177 -- 185 North Morgan Street/953 -- 955 West Lake Street within the Fulton-Randolph Market District, a Chicago Landmark (the "Landmark District")

; and

Whereas, The significant historical or architectural features identified in the ordinance designating the Landmark District are identified as: (a) all exterior elevations, including rooflines and projecting canopies, of the buildings visible from the public rights-of-way; and (b) all streetscapes, including streets, alleys, extensive areas of Belgian-block paving in alleys, sidewalks, reduced-height street level sidewalks, raised sidewalk loading docks, and similar private and public rights-of-way; now, therefore,

The Commission on Chicago Landmarks hereby:

1. Finds, in accordance with the criteria for review of permit applications established in Article III of the Commission's Rules and Regulations, that the Building is noncontributing to the character of the Landmark District;

2. Finds, in accordance with Section 2-120-770 of the Municipal Code of Chicago, that the demolition of the Building will not adversely affect any significant historical or architectural features of the Landmark District, and that the demolition is in accordance with the Secretary of the Interior's Standards for the Rehabilitation of Historic Buildings;

3. Approves the permit application for the demolition of the Building; and

4. Recommends, in accordance with Section 2-120-825, that the City Council of the City of Chicago accept the Commission's approval of the permit application for the demolition of the Building.

The above recommendation was passed unanimously (7-0).

(Signed) Rafael M. Leon
Chairman, Commission on
Chicago Landmarks

Dated: November 5, 2015

ISSUANCE OF PERMITS FOR SIGNS/SIGNBOARDS.

(Committee Meeting Held January 5, 2016)

The Committee on Zoning, Landmarks and Building Standards submitted the following report:

CHICAGO, January 13, 2016.

To the President and Members of the City Council:

Reporting for your Committee on Zoning, Landmarks and Building Standards for which a meeting was held on January 5, 2016, I beg leave to recommend that Your Honorable Body pass the following ordinances transmitted herewith for the purpose of reclassifying the particular areas.

APPROVAL OF PERMIT APPLICATION BY COMMISSION ON CHICAGO LANDMARKS FOR DEMOLITION OF NONCONTRIBUTING BUILDING AT 177 -- 185 N. MORGAN ST./953 -- 955 W. LAKE ST. IN FULTON-RANDOLPH MARKET LANDMARK DISTRICT.

[Or2015-744]

(Committee Meeting Held January 5, 2016)

The Committee on Zoning, Landmarks and Building Standards submitted the following report:

CHICAGO, January 13, 2016.

To the President and Members of the City Council:

Reporting for your Committee on Zoning, Landmarks and Building Standards for which a meeting was held on January 5, 2016, I beg leave to recommend that Your Honorable Body pass the following ordinances transmitted herewith for the purpose of reclassifying the particular areas:

Page 7 contains applications for large signs. Page 7 also contains one order for the demolition of a historical landmark building.

I hereby move for passage of the proposed order transmitted herewith.

Respectfully submitted,

(Signed) JAMES CAPPLEMAN,
Vice-Chairman.

On motion of Alderman Cappleman, the said proposed order transmitted with the foregoing committee report was *Passed* by yeas and nays as follows:

Yeas -- Aldermen Moreno, Hopkins, Dowell, Burns, Hairston, Sawyer, Mitchell, Harris, Beale, Sadlowski Garza, Thompson, Cárdenas, Quinn, Burke, Lopez, Foulkes, D. Moore, Curtis, O'Shea, Cochran, Brookins, Muñoz, Scott, Solis, Burnett, Ervin, Taliaferro, Reboyras, Santiago, Waguespack, Mell, Austin, Ramirez-Rosa, Villegas, Laurino, O'Connor, Napolitano, Reilly, Smith, Tunney, Arena, Cappleman, Pawar, Osterman, J. Moore, Silverstein -- 46.

Nays -- None.

Alderman Beale moved to reconsider the foregoing vote. The motion was lost.

The following is said order as passed:

It Is Hereby Ordered by the City Council of the City of Chicago, In accordance with Section 2-120-825 of the Municipal Code of Chicago, that the recommendation of the Commission on Chicago Landmarks (the "Commission") for the approval of a permit application for demolition of the existing commercial building (the "Building") located at 177 -- 185 North Morgan Street/953 -- 955 West Lake Street, a noncontributing building in the Fulton-Randolph Market District, is accepted. The Commission's decision approving the proposed demolition of the Building is attached hereto as Exhibit A. Notwithstanding the foregoing, the permit applicant must pay the City of Chicago the applicable demolition permit fee and obtain from the Commissioner of the City's Department of Buildings a demolition permit prior to proceeding with any demolition.

This order shall be in full force and effect upon its passage and approval.

Exhibit "A" referred to in this order reads as follows:

Exhibit "A".

City Of Chicago
Commission On Chicago Landmarks

November 5, 2015.

Recommendation To The City Council To Approve
A Permit Application For Demolition Of A
Noncontributing Building In A Chicago Landmark District.

Whereas, Pursuant to Section 2-120-825 of the Municipal Code of Chicago governing review of permits for the demolition of 40 percent or more of any building or structure either designated as a "Chicago Landmark" or located in any district designated as a "Chicago Landmark", the Commission on Chicago Landmarks (the "Commission") has reviewed a permit application for the proposed demolition of a:

One- and two-story commercial building ("Building") located at 177 -- 185 North Morgan Street/953 -- 955 West Lake Street within the Fulton-Randolph Market District, a Chicago Landmark (the "Landmark District")

; and

Whereas, The significant historical or architectural features identified in the ordinance designating the Landmark District are identified as: (a) all exterior elevations, including rooflines and projecting canopies, of the buildings visible from the public rights-of-way; and (b) all streetscapes, including streets, alleys, extensive areas of Belgian-block paving in alleys, sidewalks, reduced-height street level sidewalks, raised sidewalk loading docks, and similar private and public rights-of-way; now, therefore,

The Commission on Chicago Landmarks hereby:

1. Finds, in accordance with the criteria for review of permit applications established in Article III of the Commission's Rules and Regulations, that the Building is noncontributing to the character of the Landmark District;

2. Finds, in accordance with Section 2-120-770 of the Municipal Code of Chicago, that the demolition of the Building will not adversely affect any significant historical or architectural features of the Landmark District, and that the demolition is in accordance with the Secretary of the Interior's Standards for the Rehabilitation of Historic Buildings;

3. Approves the permit application for the demolition of the Building; and

4. Recommends, in accordance with Section 2-120-825, that the City Council of the City of Chicago accept the Commission's approval of the permit application for the demolition of the Building.

The above recommendation was passed unanimously (7-0).

(Signed) Rafael M. Leon
Chairman, Commission on
Chicago Landmarks

Dated: November 5, 2015

ISSUANCE OF PERMITS FOR SIGNS/SIGNBOARDS.

(Committee Meeting Held January 5, 2016)

The Committee on Zoning, Landmarks and Building Standards submitted the following report:

CHICAGO, January 13, 2016.

To the President and Members of the City Council:

Reporting for your Committee on Zoning, Landmarks and Building Standards for which a meeting was held on January 5, 2016, I beg leave to recommend that Your Honorable Body pass the following ordinances transmitted herewith for the purpose of reclassifying the particular areas.

Page 7 contains applications for large signs. Page 7 also contains one order for the demolition of a historical landmark building.

I hereby move for passage of the proposed orders transmitted herewith.

Respectfully submitted,

(Signed) JAMES CAPPLEMAN,
Vice-Chairman.

On motion of Alderman Cappleman, the said proposed orders transmitted with the foregoing committee report were *Passed* by yeas and nays as follows:

Yeas -- Aldermen Moreno, Hopkins, Dowell, Burns, Hairston, Sawyer, Mitchell, Harris, Beale, Sadlowski Garza, Thompson, Cárdenas, Quinn, Burke, Lopez, Foulkes, D. Moore, Curtis, O'Shea, Cochran, Brookins, Muñoz, Scott, Solis, Burnett, Ervin, Taliaferro, Reboyras, Santiago, Waguespack, Mell, Austin, Ramirez-Rosa, Villegas, Laurino, O'Connor, Napolitano, Reilly, Smith, Tunney, Arena, Cappleman, Pawar, Osterman, J. Moore, Silverstein -- 46.

Nays -- None.

Alderman Beale moved to reconsider the foregoing vote. The motion was lost.

The following are said orders as passed (the italic heading in each case not being a part of the order):

2939 W. Addison St.
(156 Sq. Ft.)

[Or2015-765]

Ordered, That the Commissioner of Buildings is hereby directed to issue a sign permit to Modern Signs, Inc., 1727 Armitage Court, Addison, Illinois 60101, for the erection of a sign/signboard over 24 feet in height and/or over 100 square feet (in area of one face) at Target, 2939 West Addison Street, Chicago, Illinois 60618:

Dimensions: length, 24 feet; height, 6 feet, 6 inches
Height Above Grade/Roof to Top of Sign: 16 feet, 6 inches
Total Square Foot Area: 156 square feet.

Such sign(s) shall comply with all applicable provisions of Title 17 of the Chicago Zoning Ordinance and all other applicable provisions of the Municipal Code of the City of Chicago governing the construction and maintenance of outdoor signs, signboards and structures.

2939 W. Addison St.
(303 Sq. Ft.)

[Or2015-770]

Ordered, That the Commissioner of Buildings is hereby directed to issue a sign permit to Modern Signs, Inc., 1727 Armitage Court, Addison, Illinois 60101, for the erection of a sign/signboard over 24 feet in height and/or over 100 square feet (in area of one face) at Target, 2939 West Addison Street, Chicago, Illinois 60618:

Dimensions: length, 36 feet; height, 8 feet, 5 inches
Height Above Grade/Roof to Top of Sign: 18 feet, 5 inches
Total Square Foot Area: 303 square feet.

Such sign(s) shall comply with all applicable provisions of Title 17 of the Chicago Zoning Ordinance and all other applicable provisions of the Municipal Code of the City of Chicago governing the construction and maintenance of outdoor signs, signboards and structures.

American Airlines -- O'Hare International Airport Hangar.

[Or2015-726]

Ordered, That the Commissioner of Buildings is hereby directed to issue a sign permit to Midwest Sign & Lighting, Inc., 4910 West Wilshire Boulevard, Country Club Hills, Illinois 60478, for the erection of a sign/signboard over 24 feet in height and/or over 100 square feet (in area of one face) at American Airlines O'Hare International Airport Hangar:

Dimensions: length, 34 feet, ⅛ inches; height, 8 feet, 0 inches
Height Above Grade/Roof to Top of Sign: 67 feet
Total Square Foot Area: 272.67 square feet
Elevation: 59 feet.

Such sign shall comply with all applicable provisions of Title 17 of the Chicago Zoning Ordinance and all other applicable provisions of the Municipal Code of the City of Chicago governing the construction and maintenance of outdoor signs, signboards and structures.

---

962 W. Belmont Ave.

[Or2015-760]

Ordered, That the Commissioner of Buildings is hereby directed to issue a sign permit to Evanston Awning Company, 2801 Central Street, Evanston, Illinois 60201, for the erection of a sign/signboard over 24 feet in height and/or 100 square feet (in area of one face) at Sign Location, 962 West Belmont Avenue, Chicago, Illinois 60657:

Dimensions: length, 30 feet, 3 inches; height, 5 feet, 2 inches
Height Above Grade/Roof to Top of Sign: 14 feet, 2 inches (9 feet above grade to bottom of frame)
Total Square Foot Area: 156 square feet.

Such sign(s) shall comply with all applicable provisions of Title 17 of the Chicago Zoning Ordinance and all other applicable provisions of the Municipal Code of the City of Chicago governing the construction and maintenance of outdoor signs, signboards and structures.

2719 N. California Ave.

[Or2015-753]

Ordered, That the Commissioner of the Buildings Department is hereby directed to issue a sign permit to Signco, Inc., 1327 31st Avenue, Melrose Park, Illinois 60160, for the erection of a sign/signboard over twenty-four (24) feet in height and/or over one hundred (100) square feet (in area of one face) at Planet Fitness, 2719 North California Avenue, Chicago, Illinois 60647 with the following dimensions, height, and square foot area:

Dimensions: length, 20 feet; height, 11 feet
Height Above Grade/Roof to Top of Sign: 51 feet
Total Square Foot Area: 220 square feet.

Such signs shall comply with all provisions of Title 17 of the Chicago Zoning Ordinance and all other applicable provisions of the Municipal Code of the City of Chicago governing the construction and maintenance of outdoor signs, signboards and structures.

2828 N. Clark St.
(109 Sq. Ft.)

[Or2015-756]

Ordered, That the Commissioner of Buildings is hereby directed to issue a sign permit to South Water Signs, 934 North Church Road, Elmhurst, Illinois 60126, for the erection of a sign/signboard over 24 feet in height and/or over 100 square feet (in area of one face) at Sign Location, 2828 North Clark Street, Chicago, Illinois 60657:

Dimensions: length, 8 feet, 8 inches; height, 12 feet, 7 inches
Height Above Grade/Roof to Top of Sign: 29 feet, 0 inches
Total Square Foot Area: 109 square feet.

Such sign(s) shall comply with all applicable provisions of Title 17 of the Chicago Zoning Ordinance and all other applicable provisions of the Municipal Code of the City of Chicago governing the construction and maintenance of outdoor signs, signboards and structures.

2828 N. Clark St.
(148 Sq. Ft.)

[Or2015-754]

Ordered, That the Commissioner of Buildings is hereby directed to issue a sign permit to South Water Signs, 934 North Church Road, Elmhurst, Illinois 60126, for the erection of a sign/signboard over 24 feet in height and/or over 100 square feet (in area of one face) at Sign Location, 2828 North Clark Street, Chicago, Illinois 60657:

Dimensions: length, 8 feet, 8 inches; height, 17 feet, 2 inches
Height Above Grade/Roof to Top of Sign: 60 feet, 6 inches
Total Square Foot Area: 148 square feet.

Such sign(s) shall comply with all applicable provisions of Title 17 of the Chicago Zoning Ordinance and all other applicable provisions of the Municipal Code of the City of Chicago governing the construction and maintenance of outdoor signs, signboards and structures.

1840 N. Clybourn Ave.

[Or2015-689]

Ordered, That the Commissioner of Buildings is hereby directed to issue a sign permit to Landmark Sign Group, 7424 Industrial Avenue, Chesterton, Indiana 46304, for the erection of a sign/signboard over 24 feet in height and/or over 100 square feet (in area of one face) at Lifestorage, 1840 North Clybourn Avenue, Chicago, Illinois 60614:

Dimensions: length, 10 feet, 2 inches; height, 9 feet, 10 inches
Height Above Grade/Roof at Top of Sign: 23 feet, 10 inches
Total Square Foot Area: 100 square feet
Elevation: west.

Such sign(s) shall comply with all applicable provisions of Title 17 of the Chicago Zoning Ordinance and all other applicable provisions of the Municipal Code of the City of Chicago governing the construction and maintenance of outdoor signs, signboards and structures.

3033 W. Fletcher St.

[Or2015-768]

Ordered, That the Commissioner of Buildings is hereby directed to issue one sign permit to VanBruggen Signs, 13401 Southwest Highway, Orland Park, Illinois 60462, for the erection of one (1) sign over 24 feet in height and/or over 100 square feet (in area of one face) at 3033 West Fletcher Street, Chicago, Illinois 60618:

Dimensions: length, 11 feet, 9 inches; height, 5 feet
Height Above Grade/Roof to Top of Sign: 28 feet
Total Square Foot Area: 59 square feet
Elevation: south.

Such sign shall comply with all applicable provisions of Title 17 of the Chicago Zoning Ordinance and all other applicable provisions of the Municipal Code of the City of Chicago governing the construction and maintenance of outdoor signs, signboards and structures.

6309 N. Lincoln Ave.

[Or2015-755]

Ordered, That the Commissioner of Buildings is hereby directed to issue a sign permit to Integrity Signs, 18621 South 81st Avenue, Tinley Park, Illinois 60487, for the erection of a sign/signboard over 34 feet in total height for Pearle Vision, 6309 North Lincoln Avenue, Chicago, Illinois:

(1) pole sign

Dimensions: length, 20 feet; height, 4 feet, 4 inches
Height Above Grade/Roof to Bottom of Sign: 35 feet, 0 inches
Total Square Foot Area: 87 square feet.

Such sign shall comply with all applicable provisions of Title 17 of the Chicago Zoning Ordinance and all other applicable provisions of the Municipal Code of the City of Chicago governing the construction and maintenance of outdoor signs, signboards and structures.

1222 W. Madison St.

[Or2015-761]

Ordered, That the Commissioner of Buildings is hereby directed to issue a sign permit to Midwest Sign & Lighting, Inc., 4910 West Wilshire Boulevard, Country Club Hills, Illinois 60478, for the erection of a sign/signboard over 24 feet in height and/or over 100 square feet (in area of one face) at Luxe, 1222 West Madison Street, Chicago, Illinois 60607:

Dimensions: length, 13 feet; height, 3 feet, 5 inches
Height Above Grade/Roof to Top of Sign: 61 feet
Total Square Foot Area: 45 square feet
Elevation: 58 feet.

Such sign shall comply with all applicable provisions of Title 17 of the Chicago Zoning Ordinance and all other applicable provisions of the Municipal Code of the City of Chicago governing the construction and maintenance of outdoor signs, signboards and structures.

---

685 W. Ohio St.

[Or2015-759]

Ordered, That the Commissioner of Buildings is hereby directed to issue one sign permit to Grate Signs, 4044 West McDonough Street, Joliet, Illinois 60431, for the erection of one (1) sign over 24 feet in height at 685 West Ohio Street, Chicago, Illinois 60654:

Dimensions: length, 6 feet, 10 inches; height, 1 foot, 6 inches
Height Above Grade/Roof to Top of Sign: 30 feet
Total Square Foot Area: 10 square feet
Elevation: west.

Such sign shall comply with all applicable provisions of Title 17 of the Chicago Zoning Ordinance and all other applicable provisions of the Municipal Code of the City of Chicago governing the construction and maintenance of outdoor signs, signboards and structures.

5025 N. Paulina St.

[Or2015-769]

Ordered, That the Commissioner of Buildings is hereby directed to issue a sign permit to Q.T. Sign, Inc., 1391 Wright Boulevard, Schaumburg, Illinois 60193, for the erection of a sign/signboard over 24 feet in height and/or over 100 square feet (in area of one face) at Methodist Hospital, 5025 North Paulina Street, Chicago, Illinois 60640:

Dimensions: length, 24 feet, 1 inch; height, 59½ inches
Height Above Grade/Roof to Top of Sign: _____
Total Square Foot Area: 119.41 square feet.

Such sign(s) shall comply with all applicable provisions of Title 17 of the Chicago Zoning Ordinance and all other applicable provisions of the Municipal Code of the City of Chicago governing the construction and maintenance of outdoor signs, signboards and structures.

---

451 W. 31st St.

[Or2015-762]

Ordered, That the Commissioner of Buildings is hereby authorized and directed to issue a sign permit to Neon Art, 4725 North Avers Avenue, Chicago, Illinois 60625, for the erection of a sign/signboard over 24 feet in height and over 100 square feet (in area of one face) at Gio's, 451 West 31st Street, Chicago, Illinois 60616:

Dimensions: length, 32 feet, 0 inches; height, 4 feet, 0 inches
Height Above Grade/Roof to Top of Sign: 9 feet, 0 inches
Total Square Foot Area: 128 square feet.

To be legal, such sign(s) must comply with all applicable provisions of Title 17 to the Chicago Zoning Ordinance and all other applicable provisions of the Municipal Code of the City of Chicago governing the construction and maintenance of outdoor signs, signboards and structures.

---

125 W. 87th St.

[Or2015-772]

Ordered, That the Commissioner of Buildings is hereby directed to issue a sign permit to Blair Sign Programs, 9932 Prospect Avenue, Studio 137, Santee, California 92071, for the erection of a sign over 24 feet above ground and over 100 square feet at 125 West 87th Street, Chicago, Illinois 60620:

Dimensions: length, 32 feet, 1 inch; height, 5 feet, 1¼ inches
Height Above Grade/Roof to Top of Sign: 60 feet above grade
Total Square Foot Area: 164 square feet (per side).

Such sign shall comply with all applicable provisions of Title 17 of the Chicago Zoning Ordinance and all other applicable provisions of the Municipal Code of the City of Chicago governing the construction and maintenance of outdoor signs, signboards and structures.

AGREED CALENDAR.

Alderman Burke moved to *Suspend the Rules Temporarily* for the purpose of including in the Agreed Calendar a series of resolutions presented by the Honorable Rahm Emanuel, Mayor, and Aldermen Cárdenas, Burke, Reboyras, Tunney and Arena. The motion *Prevailed.*

Thereupon, on motion of Alderman Burke, the proposed resolutions presented through the Agreed Calendar were *Adopted* by yeas and nays as follows:

Yeas -- Aldermen Moreno, Hopkins, Dowell, Burns, Hairston, Sawyer, Mitchell, Harris, Beale, Sadlowski Garza, Thompson, Cárdenas, Quinn, Burke, Lopez, Foulkes, D. Moore, Curtis, O'Shea, Cochran, Brookins, Muñoz, Scott, Solis, Burnett, Ervin, Taliaferro, Reboyras, Santiago, Waguespack, Mell, Austin, Ramirez-Rosa, Villegas, Laurino, O'Connor, Napolitano, Reilly, Smith, Tunney, Arena, Cappleman, Pawar, Osterman, J. Moore, Silverstein -- 46.

Nays -- None.

Alderman Beale moved to reconsider the foregoing vote. The motion was lost.

Sponsored by the elected city officials named below, respectively, said Agreed Calendar resolutions, as adopted, read as follows (the italic heading in each case not being a part of the resolution):

Presented By

THE HONORABLE RAHM EMANUEL, MAYOR:

TRIBUTE TO LATE VANESSA ANN RICH.

[R2016-23]

WHEREAS, With profound sadness and an overwhelming sense of loss, the members of this chamber mourn the death, on December 27, 2015, at age 64, of Vanessa Ann Rich, Chicago's Deputy Commissioner of the Department of Family and Support Services ("DFSS"), and a fierce advocate for our City's Head Start and Early Head Start programs; and

WHEREAS, Born on October 30, 1951, in Monmouth, Illinois, Ms. Rich received her master of arts degree from Western Illinois University in Macomb, Illinois. She began her distinguished career in early childhood education in the summer of 1965 as a volunteer teen intern for the newly created Head Start Program. This transformative experience set the stage for her life's work as a champion for Head Start and the children and families it benefitted; and

WHEREAS, Driven by a fervent belief in the value of quality early learning and by a passion to expand access to critical early learning services to all children and families, Ms. Rich quickly earned her reputation as a formidable leader and fearless advocate for early childhood education. She religiously wore a pin on her jacket that read "Head Start Works"; and

WHEREAS, Ms. Rich joined the City on September 1, 2004, where she initially assisted in overseeing Chicago's Head Start Grant. Later, as deputy commissioner of DFSS, Ms. Rich was responsible for the oversight, policy development and implementation of Chicago's Head Start and Early Head Start programs. Along with her team, she successfully managed four Triennial Head Start Reviews in 2005, 2008, 2011 and 2014. Her tireless efforts were a major contributing factor to the success of these reviews; and

WHEREAS, Under Ms. Rich's guiding hand, Chicago's Head Start and Early Head Start programs earned national recognition, and access to quality early learning was expanded to thousands of our City's most vulnerable children and families; and

WHEREAS, Especially committed to helping children and families living in poverty, Ms. Rich believed in taking a comprehensive approach to expanding opportunities and providing hope to generations of young learners and their families. Throughout her career, Ms. Rich encouraged and embraced Head Start's holistic approach to helping people, through quality education, to succeed in life. "In Head Start", she said, "we don't just stand on the porch, we come all the way into the house"; and

WHEREAS, Ms. Rich's many and varied professional accomplishments bear witness to her unwavering commitment to promoting and expanding early childhood education. In addition to serving as chairman of the board of the National Head Start Association, Ms. Rich served at various times as president of the Illinois Head Start Association; as director of Hope Head Start in Galesburg, Illinois; as dean of adult education at Chicago's Wilbur Wright College; as a visiting professor at the Head Start Management Academy; as an adjunct professor at Northwestern University, Knox College and Loyola University's Erickson Institute; as a partner and senior consultant for Center Circle, Inc.; and as an appointed member of the Health Systems Planning Agency. During her storied 50-year career, Ms. Rich presented hundreds of training sessions to public and private clients on cultural diversity, gender diversity and management. A prolific writer, Ms. Rich published several articles, developed instructional text, and is one of the contributing authors of the "Youth Empowerment" curriculum; and

WHEREAS, Ms. Rich has received numerous acknowledgements and awards for her work in the field of childhood education, including the Who's Who Regional Federated Women's Club and Father Augustine Tolton Black Catholic Award; and

WHEREAS, An intelligent, witty, strong-willed, patient, kind and vibrant woman, Ms. Rich will always be remembered for her high spirit, infectious smile and boisterous laugh; for her unrivaled contributions to the Head Start program; for the difference she made in the lives of thousands of children and adults throughout her life; for the example she set for all of us to

be the perpetual voice for children, particularly those in poverty; and as a truly marvelous woman whose strength of character and legacy of love survive in the beautiful family she left behind; and

WHEREAS, Vanessa Ann Rich is survived by her son, Seth Justin Rich; her daughter, Vyctoria Jamie Kranz; her two brothers, Richard and Ronald Hudson; her sister, Crystal Hudson-Jones; her seven grandchildren, Alecia, Brittney, Maritza, James, Zachary, Seth Xavier and Isaiah; one great-grandchild, Edwin; many nieces and nephews; and countless admirers and friends; now, therefore,

Be It Resolved, That we, the Mayor and members of the City Council of the City of Chicago, assembled this 13th day of January 2016, do hereby honor the life and memory of Vanessa Ann Rich; and

Be It Further Resolved, That suitable copies of this resolution be presented to the family of Vanessa Ann Rich as a sign of our sympathy and good wishes.

CONGRATULATIONS EXTENDED TO ANTHONY A. COLE ON RETIREMENT FROM CHICAGO COMMITTEE ON URBAN OPPORTUNITY.

[R2016-24]

WHEREAS, Anthony A. Cole, a Chicagoan of distinction who has served on the Chicago Committee on Urban Opportunity (CCUO) for 10 years, is stepping down from his position; and

WHEREAS, Mr. Cole brought to the City the wisdom he gained in over 25 years of experience in the field of human services, including his tenure as the vice president of Haymarket Center, the largest provider of healthcare services to addicts in Cook County, which serves more than 18,000 clients per year; and

WHEREAS, Other notable roles that Mr. Cole has undertaken include membership on the board of governors for the City Club of Chicago -- the premier public policy forum in Illinois -- and the chairmanship of the Illinois Alcoholism and Drug Dependency Association, a trade association representing over 50 agencies; and

WHEREAS, A leading figure in local public policymaking, Mr. Cole has regularly contributed to television and print media outlets, including appearances on FOX-TV, CBS and WTTW and interviews in the *Chicago Tribune*, *Chicago Sun-Times* and *Washington Post*; and

WHEREAS, As chair of the CCUO Board, Mr. Cole has played a key part in the City's participation in the federal Head Start, Early Head Start, and Community Services Block Grant programs; and

WHEREAS, Each year, these programs assist more than 55,000 Chicago residents in times of need and crisis, improving their lives and strengthening their future prospects and capacity to achieve personal and economic self-sufficiency; and

WHEREAS, Mr. Cole has been indispensable to the efforts to build a strong, productive relationship between the CCUO, the City's Department of Family and Support Services and the U.S. Department of Health and Human Services; and

WHEREAS, During his many years of service, Mr. Cole has led the CCUO with a strong and compassionate voice; and

WHEREAS, Mr. Cole's selfless leadership has truly and significantly benefited our City; now, therefore,

Be It Resolved, That we, the Mayor and members of the City Council of the City of Chicago, assembled this 13th day of January 2016, do hereby express our appreciation for Anthony Cole's dedication to the people and the City of Chicago and wish him well in his future endeavors; and

Be It Further Resolved, That a suitable copy of this resolution be presented to Anthony A. Cole with our heartfelt good wishes for his continued success.

Presented By

ALDERMAN MITCHELL (7th Ward):

CONGRATULATIONS EXTENDED TO HARRY ALVIN CECIL ON 100TH BIRTHDAY.
[R2016-25]

WHEREAS, It is with great pleasure that the City Council of the City of Chicago is hereby informed of the observance of Harry Alvin Cecil's 100th birthday; and

WHEREAS, The City Council has been informed of this prestigious occasion by the Honorable Gregory I. Mitchell, Alderman of the 7th Ward; and

WHEREAS, Harry, better known as Cecil, an enthusiastic, active and much-loved resident of the Chicago's great 7th Ward community with a zest for living life, will celebrate his centennial birthday on Saturday, January 16, 2016, thereby reaching a milestone few are fortunate to achieve; and

WHEREAS, Cecil was born in Tazewell, Virginia, to William and Louis Barnes. He is the youngest of four children. Raised in the Depression era during severe segregation, Cecil pursued his education graduating from Tazewell High School in 1934; and

WHEREAS, Cecil's career began at the local cleaners and the town's country club as a waiter. These jobs helped him mold his love of being well dressed and prepared him for the food industry as a chef; and

WHEREAS, Cecil relocated to New York City, where he enjoyed the sport of boxing and made it his profession. After a few years of boxing, he decided this was not the career to follow. He then began working for Walgreens, where he had the opportunity to travel and assist with opening new stores; and

WHEREAS, Cecil lived in Columbus, Ohio, with his sister when he was drafted into the Army in 1943 and assigned to Camp Atterbury in Indiana. He served in World War II, stationed in France and Germany. He was discharged as CPT in 1945 with a Bronze Service Star and American Theater Ribbon; and

WHEREAS, After his discharge, Cecil became a chef at several well-known restaurants. He was head chef at the Millionaires Club, Eli's and The Cart. He eventually opened a bar at 74th and Cottage Grove called the "Swing Inn"; and

WHEREAS, Enjoying retirement, Cecil continued his love of dancing and is well known in many dance circles. You will find Cecil every Wednesday, along with Joy, senior dancing at the Ambrosia Room in Chicago; and

WHEREAS, Cecil first married on his 96th birthday to Olivia Holley. Cecil is blessed with one son, Bruce Cecil and Lesai, daughter-in-law. He cherishes his two grandsons, Mathews and Myles; and

WHEREAS, Cognizant of the history to which Mr. Harry Alvin Cecil has both witnessed and contributed, the Chicago City Council believes that Cecil is richly deserving of the adulation and good wishes he is offered as he celebrates entering his 100th year; now, therefore,

Be It Resolved, That we, the Mayor and members of the City Council of the City of Chicago, gathered here this 13th day of January 2016, do hereby extend our deepest wishes for the happiest 100th birthday possible; and

Be It Further Resolved, That a suitable copy of this resolution be presented to Mr. Harry Alvin Cecil.

Presented By

ALDERMAN HARRIS (8th Ward):

TRIBUTE TO LATE JOE HENRY ALLEN, JR.

[R2016-3]

WHEREAS, Almighty God in His infinite wisdom and judgment has granted Mr. Joe Henry Allen, Jr. eternal reward and everlasting peace; and

WHEREAS, The members of this august body have been informed of the passing of this fine citizen and friend by the Honorable Michelle A. Harris, Alderman of the 8th Ward; and

WHEREAS, On July 28, 1930, in Memphis, Tennessee, Joe Henry Allen was born to his loving and adoring parents, Joe Henry Allen, Sr. and Erma Allen. Joe Henry, the loving son of his devoted parents who treasured him and who shared the joy and laughter that he brought into the Allen family home, was their only child; and

WHEREAS, Joe accepted Christ as his personal savior at an early age and was baptized under the direction of Asbury AME Church in Holly Spring, Mississippi. He attended high school in Holly Springs and received his bachelors of education from Rust College and his master of arts in human relations service from Governors State University; and

WHEREAS, As a proud solider in the United States Army during the Korean War, Joe Henry Allen served his country proudly and received an honorable discharge. After returning home, he began his career as an educator. Joe retired as an assistant principal after 37 years of dedication to teaching mathematics. He was a person who enjoyed life and lived it to its fullest. He enriched the lives of the young and the old. Joe will be remembered as a loving and devoted husband to Louise Allen, a loving father, grandfather, great-grandfather, great-great-grandfather, brother-in-law, uncle and a good friend and neighbor to many. He will be deeply missed, but the memory of his character and compassion will continue to live on in those who knew and loved him; and

WHEREAS, On December 17, 2015, Mr. Joe Henry Allen passed away, leaving his wife, Louise Allen; sons, Cota B. Allen and Clifford T. (Robbie) Allen; grandchildren, Craig Allen, Quida Cunningham, Sonya Allen, Clifford Allen, Jr., Eric Allen, Laura (Jason) Marcelle, Rhonda Allen, Timothy (Robin) Pamplin; 15 great-grandchildren; one great-great-grandchild; three sisters-in-law, Marvis DeVasher, Clenastine Bond and Alfragia Crittenden; a host of nieces and nephews; special friends, Jimmy (Marge) Beatty, Lonnie (Frances) Moore, John Reed, Al Thornton, Richard Lane, Leon Caldwell and his Crerar Memorial Presbyterian Church family to mourn his death and cherish his memory; now, therefore,

Be It Resolved, That we, the Mayor and the members of the Chicago City Council, assembled here this 13th day of January 2016, do hereby honor the life and memory of Mr. Joe Henry Allen, Jr. and extend our heartfelt condolences to his family; and

Be It Further Resolved, That a suitable copy of this resolution be prepared and presented to the family of Mr. Joe Henry Allen, Jr.

TRIBUTE TO LATE CHARLES BUTLER EVINS, JR.

[R2016-4]

WHEREAS, Almighty God in His infinite wisdom and judgment has called his faithful servant, beloved friend and citizen, Charles Butler Evins, Jr. home to his eternal rest and everlasting peace, on December 9, 2015, at the age of 69; and

WHEREAS, The Chicago City Council has been notified of this fine citizen's transition by the Honorable Michelle A. Harris, Alderman of the 8th Ward; and

WHEREAS, Born on February 27, 1946, in Chicago, Charles Butler lit up the lives of his parents, Charles Butler Evins, Sr. and Merrimac Taylor Evins. He accepted Christ at an early age and was a faithful member of Jubilee Christian Methodist Episcopal Temple in Chicago. He sang in the youth choir at Jubilee and participated joyously with the congregation. Charles later moved his membership to South Shore United Methodist Church and remained a faithful member until his transition; and

WHEREAS, Charles was a graduate of Carter Elementary and Englewood High School, received his B.S. in elementary education from Tennessee State University and furthered his education at Roosevelt University with an M.A. degree in guidance and counseling; and

WHEREAS, Charles Butler Evins, Jr. had matured into a fine young man full of moral excellence and righteousness. He and the former Lillie Adkins were united in Holy Matrimony on August 12, 1978, and to this union one son, Marvin, was born; and

WHEREAS, Charles was a dedicated teacher who taught at Sherman and Armour Elementary School for 37 years. He retired in 2005 to spend more quality time with his family and friends. He enjoyed traveling, sports and attending Chicago Bulls games; and

WHEREAS, Besides his lovely wife, Charles Butler Evins, Jr. leaves to celebrate his life one son, Marvin; brother, Barton T. Evins (Frances); a special niece, Autumn Evins; special cousin, LaJune Clarke; sisters-in-law, Agnes Atkins and Mary Reynolds; brother-in-law, Jessie Adkins (Shirley); and a host of other relatives and many friends; now, therefore,

Be It Resolved, That we, the Mayor and members of the City Council of the City of Chicago, assembled here this 13th day of January 2016 A.D., do hereby express our sorrow on the passing of Charles Butler Evins, Jr. and extend to his family and friends our deepest sympathy; and

Be It Further Resolved, That a suitable copy of this resolution be prepared and presented to Mrs. Charles Butler Evins, Jr. and family.

TRIBUTE TO LATE DORA LEE SIPES MOORE.

[R2016-5]

WHEREAS, Dora Lee Sipes Moore, a most beloved citizen, friend and towering figure in Chicago's great 8th Ward community, has been called home by our Lord God and Savior Jesus Christ; and

WHEREAS, God in His infinite wisdom chose, Tuesday, December 22, 2015, to bring His precious daughter, Dora Lee Sipes Moore to her heavenly reward; and

WHEREAS, The Chicago City Council has been informed of her passing by the Honorable Michelle A. Harris, Alderman of the 8th Ward; and

WHEREAS, A precious flower was born in Jackson, Tennessee, on the 17th day of January 1919, to the loving union of Luther and Eola Sipes; they named her Dora Lee, Dora was the fifth child of 15 children who blessed this family. She shared a full childhood with her siblings and parents. She was a graduate of Merry High School; and

WHEREAS, Dora matured into a young lady with an abundance of grace, charm, patience and wisdom, and she soon captured the heart of the man who was to become her husband, Jacob DeBerry Moore. They were united in marriage and were blessed with seven children: Beverly Jowan, Ronald Dmitri, Jacquelyn Eola, Millicent Rose, Sylvia Jerilyn, Jake Daniel (Denise) and Frank (Pearl). Dora, Jacob and their wonderful children blissfully shared years of happiness; and

WHEREAS, After all her children were grown and attending school, Dora resumed her education as one of the first participants in the Board of Education Manpower Program in the nation to become a nurse. She became a wonderful LPN and worked at Provident Hospital and as a nurse's assistant with the Chicago Board of Education; and

WHEREAS, Dora Lee Sipes Moore will be remembered as a loving and devoted mother, grandmother, great-grandmother, great-great-grandmother, sister and friend who enriched the lives of all who knew her in countless ways. She had many close friends and was a lady of many names: Momma, Aunt Dora, DohDoh, Momma Moore, Mrs. Moore and Sister Moore; and

WHEREAS, Dora Lee Sipes Moore will be deeply missed by those whose lives she touched, particularly her loving baby sister, Frances Amanda Curtis, and her brother, Rudolph V. Sipes; grandchildren, Anitra, Charles, (Dannette), Robin, David, Dmitri, Christopher (Stacey), Michael, LaKeshia; great-grandchildren, Mahogany, Brittany, Kamara,

Jelani, Jacob, Grant, Jackson, Cameron, Brazier, Braztyn, Javon, James and Janiah; great-great-grandchildren, Kamiya and Andre'; a host of other relatives and many friends; now, therefore,

Be It Resolved, That we, the Mayor and members of the City Council of the City of Chicago, gathered here this 13th day of January 2016 A.D., do hereby extend our deepest condolences to the family of Dora Lee Sipes Moore; and

Be It Further Resolved, That a suitable copy of this resolution be prepared and presented to the family of Dora Lee Sipes Moore.

Presented By

ALDERMAN CÁRDENAS (12th Ward) And
ALDERMAN MALDONADO (26th Ward):

CALL ON PRESIDENT BARACK OBAMA AND U.S. CONGRESS TO ALLOW RETURN OF DEPORTED NON-CITIZEN MILITARY VETERANS.

[R2016-27]

WHEREAS, It has come to the attention of the City Council that there are a significant number of veterans of foreign wars, including World War II, Vietnam, Iraq and Afghanistan, who were legal permanent residents; and

WHEREAS, When they returned to civilian life without appropriate support in reintegration, both psychologically and economically, they fell into addictions and criminal activities, were arrested and, due to their legal permanent resident status, were deported; and

WHEREAS, Numbers of these veterans live in Mexico in terrible and abject conditions after having served honorably in the armed services of the United States; and

WHEREAS, Several of these veterans have asked for support in obtaining reentry into the United States to be with their families and U.S. citizen children; and

WHEREAS, The nation owes these veterans adequate support and rehabilitation equal to that owed veterans with full citizenship; and

WHEREAS, These deported veterans represent the tragic results of a population under siege by the policies of mass deportation and mass incarceration and should be supported in resistance to those policies; now, therefore,

Be It Resolved, That the City Council will bring the case of these veterans to the attention of members of Congress and to the President of the United States in a determined effort to win the return of these veterans to their families, children and communities in the United States.

Presented By

ALDERMAN QUINN (13th Ward):

TRIBUTE TO LATE KRISTIN COTTON.

[R2016-6]

WHEREAS, God in His infinite wisdom has called Kristin Cotton to her eternal reward; and

WHEREAS, The Chicago City Council has been informed of her passing by the Honorable Marty Quinn, Alderman of the 13th Ward; and

WHEREAS, Kristin Cotton, February 24, 1981 -- December 4, 2015, loving daughter of Nellie Cotton and Raymond Ortiz and Gabriel Morales; devoted mother of Cecilia Marco and Alex; beloved sister of Gabriel, Alex, Matthew and Erica; beloved niece of Cecil A. Cotton (Marisa), Robert Cotton, Raphael Franco (Lourdes), Anna Cataneda (Juan), Edward Franco (Christina), Marisol Franco, Reyna Galvan (Isaac), and Alex Hernandez; aunt of Gianna, Vincent and Juliana; cousin of many and loyal friend to all who had the pleasure of knowing the beauty of Kristin. Kristin Cotton leaves a legacy of faith, dignity, compassion and love; now, therefore,

Be It Resolved, That we, the Mayor and members of the Chicago City Council, gathered here this 13th day of January 2016, do hereby express our sorrow on the death of Kristin Cotton and extend to her family and friends our deepest sympathy; and

Be It Further Resolved, That a suitable copy of this resolution be prepared and presented to the family of Kristin Cotton.

Presented By

ALDERMAN BURKE (14th Ward):

TRIBUTE TO LATE JAMES ANGSTEN.

[R2016-28]

WHEREAS, James Angsten has been called to eternal life by the wisdom of God at the age of 68; and

WHEREAS, The Chicago City Council has been informed of his passing by Alderman Edward M. Burke; and

WHEREAS, A resident of Tinley Park, James Angsten was the loving husband for 40 years of Pamela; and

WHEREAS, James Angsten was the much-adored father of Tim, Jamie and Suzie and the grandfather of nine to whom he imparted many of the fine and noble qualifies that he possessed in abundance; and

WHEREAS, A native of Chicago, James Angsten graduated from St. George High School and Western Illinois University; and

WHEREAS, James Angsten earned a master's degree at the University of Illinois at Champaign-Urbana; and

WHEREAS, James Angsten began a long and illustrious coaching career in 1971 at Montini High School in Lombard; and

WHEREAS, In 1978, James Angsten became a defensive coordinator for the St. Rita High School football team, which won the state championship that year; and

WHEREAS, James Angsten was named St. Rita High School's Athletic Director in 1987 and served in that position until 1994; and

WHEREAS, James Angsten was inducted into the Chicago Catholic League Hall of Fame in 1994; and

WHEREAS, James Angsten later coached at Homewood-Flossmoor High School and at Joliet Junior College; and

WHEREAS, A man committed to excellence who maintained a high level of integrity, James Angsten gave of himself fully to his family and was a loyal friend to many; and

WHEREAS, James Angsten inspired the lives of countless people through his great personal goodness, charity and concern; and

WHEREAS, The hard work, sacrifice and dedication of James Angsten serve as an example to all; and

WHEREAS, His love of life and ability to live it to the fullest endeared James Angsten to his family members, friends and all who knew him and enabled him to enrich their lives in ways they will never forget; and

WHEREAS, James Angsten was an individual of great integrity and accomplishment who will be dearly missed and fondly remembered by his many relatives, friends and admirers; and

WHEREAS, To his beloved family, James Angsten imparts a legacy of faithfulness, service and dignity; now, therefore,

Be It Resolved, That we, the Mayor and the members of the Chicago City Council, assembled this 13th day of January 2016, do hereby commemorate James Angsten for his grace-filled life and do hereby express our condolences to his family; and

Be It Further Resolved, That a suitable copy of this resolution be presented to the family of James Angsten.

TRIBUTE TO LATE HONORABLE DALE BUMPERS.

[R2016-29]

WHEREAS, The Honorable Dale Bumpers has been called to eternal life by the wisdom of God at the age of 90; and

WHEREAS, The Chicago City Council has been informed of his passing by Alderman Edward M. Burke; and

WHEREAS, The Honorable Dale Bumpers was a former Arkansas Governor and United States Senator who enjoyed a long and highly distinguished career in public service; and

WHEREAS, The son of a state legislator, the Honorable Dale Bumpers was born in Charleston, Arkansas, and worked as a small town attorney; and

WHEREAS, The Honorable Dale Bumpers earned the nickname "giant killer" because of his success in defeating a series of well-established politicians during primary and general election battles; and

WHEREAS, The Honorable Dale Bumpers served from 1971 to 1975 as the 38th Governor of Arkansas and was elected to the United States Senate four times between 1975 and 1999; and

WHEREAS, The Honorable Dale Bumpers was known throughout his tenure in the Senate for his respect for the U.S. Constitution and opposition to constitutional amendments; and

WHEREAS, The Honorable Dale Bumpers served from 1987 to 1995 as chairman of the Senate Committee on Small Business and Entrepreneurship; and

WHEREAS, The hard work, sacrifice and dedication of the Honorable Dale Bumpers serve as an example to all; and

WHEREAS, The Honorable Dale Bumpers was an individual of great integrity and accomplishment who will be dearly missed and fondly remembered by his many relatives, friends and admirers; and

WHEREAS, To his loving wife, Betty, and his three children, Brent, Bill and Brooke, the Honorable Dale Bumpers imparts a legacy of faithfulness, service and dignity; now, therefore,

Be It Resolved, That we, the Mayor and the members of the Chicago City Council, assembled this 13th day of January 2016, do hereby commemorate the Honorable Dale Bumpers for his grace-filled life and do hereby express our condolences to his family; and

Be It Further Resolved, That a suitable copy of this resolution be presented to the family of the Honorable Dale Bumpers.

TRIBUTE TO LATE ALBERT CEREN, JR.

[R2016-30]

WHEREAS, Albert Ceren, Jr. has been called to eternal life by the wisdom of God at the age of 85; and

WHEREAS, The Chicago City Council has been informed of his passing by Alderman Edward M. Burke; and

WHEREAS, Albert Ceren, Jr. was a widely admired member of the law enforcement community and the loving husband of the late Billie; and

WHEREAS, Albert Ceren, Jr. was the much-adored father of Albert III, Beverly, Laura, Robin and Dawn; the grandfather of 10; and the great-grandfather of 7 to whom he imparted many of the fine and noble qualities that he possessed in abundance; and

WHEREAS, Albert Ceren, Jr. was the dear brother of John "Tim" and Peter; and

WHEREAS, A native of Berwyn, Albert Ceren, Jr. graduated from Lyons Township High School and earned an associate's degree from the College of DuPage; and

WHEREAS, Albert Ceren, Jr. served his country as a member of the United States Army and went on to earn a bachelor's degree from Lewis University and a master's degree in public administration from Roosevelt University; and

WHEREAS, A man of great kindness and integrity, Albert Ceren, Jr. began his career in 1954 with the Brookfield Police Department and joined the Oak Brook Police Department in 1962; and

WHEREAS, Albert Ceren, Jr. rose through the ranks to become chief of police in 1974; and

WHEREAS, Albert Ceren, Jr. led the Oak Brook Police Department through a period of growth and oversaw its move to a new station; and

WHEREAS, Following a long and illustrious career, Albert Ceren, Jr. retired from public service in 1986; and

WHEREAS, The hard work, sacrifice and dedication of Albert Ceren, Jr. serve as an example to all; and

WHEREAS, His love of life and ability to live it to the fullest endeared Albert Ceren, Jr. to his family members, friends and all who knew him and enabled him to enrich their lives in ways they will never forget; and

WHEREAS, Albert Ceren, Jr. will be dearly missed and fondly remembered by his many relatives, friends and admirers; and

WHEREAS, To his beloved family, Albert Ceren, Jr. imparts a legacy of faithfulness, service and dignity; now, therefore,

Be It Resolved, That we, the Mayor and the members of the Chicago City Council, assembled this 13th day of January 2016, do hereby commemorate Albert Ceren, Jr. for his grace-filled life and do hereby express our condolences to his family; and

Be It Further Resolved, That a suitable copy of this resolution be presented to the family of Albert Ceren, Jr.

TRIBUTE TO LATE OTIS CLAY.

[R2016-31]

WHEREAS, Otis Clay has been called to eternal life by the wisdom of God at the age of 73; and

WHEREAS, The Chicago City Council has been informed of his passing by Alderman Edward M. Burke; and

WHEREAS, Otis Clay was a Chicago music legend whose dynamic and versatile style spanned gospel, soul and rhythm and blues; and

WHEREAS, A native of Waxhaw, Mississippi, Otis Clay came to Chicago as a teenager in the mid-1950s to live with his aunt and uncle; and

WHEREAS, Otis Clay immersed himself in the local blues and gospel scene, where he was inspired by the music of Muddy Waters, Sam Cooke, the Soul Stirrers and the Caravans; and

WHEREAS, By the age of 15, Otis Clay began signing with the Golden Jubilaires and by 1960 was touring with Charles Bridges' Famous Blue Jay Singers; and

WHEREAS, Otis Clay began recording in the 1960s and over the course of his singing career produced hits including *That's How It Is (When You're in Love), Trying to Live My Life Without You* and *When the Gates Swing Open*; and

WHEREAS, In 2013, Otis Clay was inducted into the Blues Hall of Fame; and

WHEREAS, A man committed to excellence who maintained a high level of integrity, Otis Clay gave of himself fully to his family and was a loyal friend to many; and

WHEREAS, The immense talent and dedication of Otis Clay serve as an example to all; and

WHEREAS, His love of life and ability to live it to the fullest endeared Otis Clay to his family members, friends and all who knew him and enabled him to enrich their lives in ways they will never forget; and

WHEREAS, Otis Clay was an individual of great integrity and accomplishment who will be dearly missed and fondly remembered by his many relatives, friends and admirers; and

WHEREAS, To his beloved family, Otis Clay imparts a legacy of faithfulness, service and dignity; now, therefore,

Be It Resolved, That we, the Mayor and the members of the Chicago City Council, assembled this 13th day of January 2016, do hereby commemorate Otis Clay for his grace-filled life and do hereby express our condolences to his family; and

Be It Further Resolved, That a suitable copy of this resolution be presented to the family of Otis Clay.

TRIBUTE TO LATE NATALIE COLE.

[R2016-32]

WHEREAS, Natalie Cole has been called to eternal life by the wisdom of God at the age of 65; and

WHEREAS, The Chicago City Council has been informed of her passing by Alderman Edward M. Burke; and

WHEREAS, Natalie Cole was a legendary singer who followed in the footsteps of her crooner-father Nat King Cole and her mother Maria, who sang with the Duke Ellington Orchestra; and

WHEREAS, Born in Los Angeles in 1950, Natalie Cole was raised in the exclusive Hancock Park neighborhood and first appeared publicly with her father singing at the age of 11 on his television show; and

WHEREAS, A pop singer who later turned more to a more jazz-orientated style, Natalie Cole went on to enjoy a highly successful career, during which she won nine Grammy Awards and sold more than 30 million albums; and

WHEREAS, Natalie Cole's hits included songs such as *This Will Be, Inseparable, Miss You Like Crazy, Pink Cadillac* and the technology-assisted "duet" *Unforgettable* with her late father; and

WHEREAS, Natalie Cole wrote the 2000 autobiography *Angel On My Shoulder* and the 2010 memoir *Love Brought Me Back*; and

WHEREAS, A woman of stylish elegance and charm, Natalie Cole inspired countless people through her immense talent and her courageous victory over drug addiction; and

WHEREAS, The hard work, sacrifice and dedication of Natalie Cole serve as an example to all; and

WHEREAS, Natalie Cole will be dearly missed and fondly remembered by her many relatives, friends and admirers; and

WHEREAS, To her beloved family, Natalie Cole imparts a legacy of faithfulness, service and dignity; now, therefore,

Be It Resolved, That we, the Mayor and the members of the Chicago City Council, assembled this 13th day of January 2016, do hereby commemorate Natalie Cole for her grace-filled life and do hereby express our condolences to her family; and

Be It Further Resolved, That a suitable copy of this resolution be presented to the family of Natalie Cole.

TRIBUTE TO LATE HONORABLE MARJORIE COLLENS.

[R2016-33]

WHEREAS, The Honorable Marjorie Collens has been called to eternal life by the wisdom of God at the age of 76; and

WHEREAS, The Chicago City Council has been informed of her passing by Alderman Edward M. Burke; and

WHEREAS, The Honorable Marjorie Collens was a former suburban elected official and the loving wife of Lewis; and

WHEREAS, The Honorable Marjorie Collens was the much-adored mother of Steven and the dear sister of Terry and Robert; and

WHEREAS, Raised in the Albany Park neighborhood, the Honorable Marjorie Collens graduated from Von Stuben High School and the University of Illinois at Urbana-Champaign; and

WHEREAS, The Honorable Marjorie Collens worked early in her career as an editor and freelance writer and became actively involved in community affairs; and

WHEREAS, Elected to office in 1983, the Honorable Marjorie Collens served as an Evanston alderman for eight years and presided over a ward that included Evanston's two largest institutions, Northwestern University and Evanston Hospital; and

WHEREAS, The Honorable Marjorie Collens relocated to Chicago with her husband when he became president of the Illinois Institute of Technology; and

WHEREAS, A longtime patron of the arts, the Honorable Marjorie Collens was involved in the founding of the Chicago High School for the Arts (ChiArts); and

WHEREAS, The Honorable Marjorie Collens was chairwoman of Hubbard Street Dance Chicago and a board member of the Chicago Foundation for Women, of WBEZ and of the Lincoln Park Zoo; and

WHEREAS, The hard work, sacrifice and dedication of the Honorable Marjorie Collens serve as an example to all; and

WHEREAS, The Honorable Marjorie Collens was an individual of great integrity and accomplishment who will be dearly missed and fondly remembered by her many relatives, friends and admirers; and

WHEREAS, To her beloved family, the Honorable Marjorie Collens imparts a legacy of faithfulness, service and dignity; now, therefore,

Be It Resolved, That we, the Mayor and the members of the Chicago City Council, assembled this 13th day of January 2016, do hereby commemorate the Honorable Marjorie Collens for her grace-filled life and do hereby express our condolences to her family; and

Be It Further Resolved, That a suitable copy of this resolution be presented to the family of the Honorable Marjorie Collens.

TRIBUTE TO LATE KATHERINE DUFFY.

[R2016-34]

WHEREAS, Katherine "Kit" Duffy has been called to eternal life by the wisdom of God at the age of 71; and

WHEREAS, The Chicago City Council has been informed of her passing by Alderman Edward M. Burke; and

WHEREAS, A resident of the Logan Square community, Katherine "Kit" Duffy was a widely admired activist who served as the City's first liaison to the gay community under Mayor Harold Washington; and

WHEREAS, A native of Hagerstown, Maryland, Katherine "Kit" Duffy came to the Chicago area to attend Northwestern University; and

WHEREAS, Katherine "Kit" Duffy was named to the city post soon after Mayor Washington was elected in 1983; and

WHEREAS, Although Katherine "Kit" Duffy was straight, she was adept at putting different groups together; and

WHEREAS, A fixture in Democratic progressive circles, Katherine "Kit" Duffy was the first Executive Director of the AIDS Foundation of Chicago and helped found Equality Illinois; and

WHEREAS, After concluding her tenure at City Hall, Katherine "Kit" Duffy helped secure passage in 1988 of Chicago's landmark Human Rights Ordinance, which bars discrimination on the basis of sexual orientation; and

WHEREAS, Katherine "Kit" Duffy inspired the lives of countless people with her focus, organization and concern; and

WHEREAS, The hard work, sacrifice and dedication of Katherine "Kit" Duffy serve as an example to all; and

WHEREAS, Katherine "Kit" Duffy was an individual of great integrity and accomplishment who will be dearly missed and fondly remembered by her many relatives, friends and admirers; and

WHEREAS, To her beloved family, Katherine "Kit" Duffy imparts a legacy of faithfulness, service and dignity; now, therefore,

Be It Resolved, That we, the Mayor and the members of the Chicago City Council, assembled this 13th day of January 2016, do hereby commemorate Katherine "Kit" Duffy for her grace-filled life and do hereby express our condolences to her family; and

Be It Further Resolved, That a suitable copy of this resolution be presented to the family of Katherine "Kit" Duffy.

TRIBUTE TO LATE STEIN ERIKSEN.

[R2016-35]

WHEREAS, Stein Eriksen has been called to eternal life by the wisdom of God at the age of 88; and

WHEREAS, The Chicago City Council has been informed of his passing by Alderman Edward M. Burke; and

WHEREAS, A resident of Park City, Utah, Stein Eriksen was a legendary Olympic skiing champion and the loving husband of Francoise; and

WHEREAS, Stein Eriksen was the much-adored father of Bjorn, Julianna, Ava, Anja and the late Stein, Jr., and the grandfather of five to whom he imparted many of the fine and noble qualities that he possessed in abundance; and

WHEREAS, A native of Oslo, Norway, Stein Eriksen came to prominence during the 1952 Winter Olympics in his hometown when he won a gold medal in the giant slalom and silver medal in the slalom; and

WHEREAS, Stein Eriksen also won three gold medals at the world championships in Åre, Sweden in 1954; and

WHEREAS, For the past six decades, Stein Eriksen lived in the United States, where he held positions at ski resorts, including Snowmass, Colorado; Sugarbush, Vermont; Aspen, Colorado; Boyne Mountain, Michigan; and Deer Valley, Utah; and

WHEREAS, A man committed to excellence who maintained a high level of integrity, Stein Eriksen gave of himself fully to his family and was a loyal friend to many; and

WHEREAS, Stein Eriksen inspired the lives of countless people through his tremendous athletic ability and dedication to the sport of skiing; and

WHEREAS, The hard work and sacrifice of Stein Eriksen serve as an example to all; and

WHEREAS, His love of life and ability to live it to the fullest endeared Stein Eriksen to his family members, friends and all who knew him and enabled him to enrich their lives in ways they will never forget; and

WHEREAS, Stein Eriksen was an individual of great integrity and accomplishment who will be dearly missed and fondly remembered by his many relatives, friends and admirers; and

WHEREAS, To his beloved family, Stein Eriksen imparts a legacy of faithfulness, service and dignity; now, therefore,

Be It Resolved, That we, the Mayor and the members of the Chicago City Council, assembled this 13th day of January 2016, do hereby commemorate Stein Eriksen for his grace-filled life and do hereby express our condolences to his family; and

Be It Further Resolved, That a suitable copy of this resolution be presented to the family of Stein Eriksen.

TRIBUTE TO LATE JOSEPH FITZGERALD.

[R2016-36]

WHEREAS, Joseph Fitzgerald has been called to eternal life by the wisdom of God at the age of 87; and

WHEREAS, The Chicago City Council has been informed of his passing by Alderman Edward M. Burke; and

WHEREAS, A resident of New Lenox and formerly of Chicago's Beverly neighborhood, Joseph Fitzgerald was a longtime public servant and the loving husband of Jean, nee Freeburn; and

WHEREAS, Joseph Fitzgerald was the much-adored father of Laura, Linda and the late Thomas and the grandfather of seven to whom he imparted many of the fine and noble qualities that he possessed in abundance; and

WHEREAS, Joseph Fitzgerald served from 1946 to 1947 as a paratrooper with the United States Army's 82nd Airborne Division; and

WHEREAS, An architect/engineer, Joseph Fitzgerald graduated from the University of Illinois in 1951 and was employed for 26 years with the Chicago Building Department; and

WHEREAS, Joseph Fitzgerald worked his way up through the ranks of the department from structural plan inspector to assistant chief of inspections to assistant commissioner; and

WHEREAS, From 1969 to 1980, Joseph Fitzgerald ably served as the commissioner of the Chicago Department of Buildings where he was widely regarded for his intelligence, character and leadership ability; and

WHEREAS, Joseph Fitzgerald was a partner at the Schal Associates construction management firm from 1981 until his retirement in 1985; and

WHEREAS, The hard work, sacrifice and dedication of Joseph Fitzgerald serve as an example to all; and

WHEREAS, His love of life and ability to live it to the fullest endeared Joseph Fitzgerald to his family members, friends and all who knew him and enabled him to enrich their lives in ways they will never forget; and

WHEREAS, Joseph Fitzgerald will be dearly missed and fondly remembered by his many relatives, friends and admirers; and

WHEREAS, To his beloved family, Joseph Fitzgerald imparts a legacy of faithfulness, service and dignity; now, therefore,

Be It Resolved, That we, the Mayor and the members of the Chicago City Council, assembled this 13th day of January 2016, do hereby commemorate Joseph Fitzgerald for his grace-filled life and do hereby express our condolences to his family; and

Be It Further Resolved, That a suitable copy of this resolution be presented to the family of Joseph Fitzgerald.

TRIBUTE TO LATE ROBERT WILLIAM GARVIN.

[R2016-37]

WHEREAS, Robert "Bob" William Garvin has been called to eternal life by the wisdom of God at the age of 88; and

WHEREAS, The Chicago City Council has been informed of his passing by Alderman Edward M. Burke; and

WHEREAS, A lifelong resident of Elroy, Wisconsin, Robert "Bob" William Garvin was the loving husband for 54 years of JoAnn Mary, nee Finucan; and

WHEREAS, Robert "Bob" William Garvin was the much-adored father of Mary, John, Robert, Julie, and Kathleen "Twink" and the grandfather of 12 to whom he imparted many of the fine and noble qualities that he possessed in abundance; and

WHEREAS, Robert "Bob" William Garvin was preceded in death by his two sisters, Mary and Kathryn; and

WHEREAS, Robert "Bob" William Garvin graduated from Elroy High School in 1945 and served his country in the United States Army Air Force; and

WHEREAS, Upon his honorable discharge, Robert "Bob" William Garvin returned to Elroy where he worked at his father's Ford dealership which he later owned; and

WHEREAS, Robert "Bob" William Garvin also operated Garvin's Mobil service station for 35 years; and

WHEREAS, Robert "Bob" William Garvin later worked as a full-time letter carrier for the United States Postal Service until his retirement in 2006; and

WHEREAS, For many years, Robert "Bob" William Garvin maintained a farm in the Town of Plymouth in Juneau County; and

WHEREAS, The hard work, sacrifice and dedication of Robert "Bob" William Garvin serve as an example to all; and

WHEREAS, His love of life and ability to live it to the fullest endeared Robert "Bob" William Garvin to his family members, friends and all who knew him and enabled him to enrich their lives in ways they will never forget; and

WHEREAS, Robert "Bob" William Garvin was an individual of great integrity and accomplishment who will be dearly missed and fondly remembered by his many relatives, friends and admirers; and

WHEREAS, To his beloved family, Robert "Bob" William Garvin imparts a legacy of faithfulness, service and dignity; now, therefore,

Be It Resolved, That we, the Mayor and the members of the Chicago City Council, assembled this 13th day of January 2016, do hereby commemorate Robert "Bob" William Garvin for his grace-filled life and do hereby express our condolences to his family; and

Be It Further Resolved, That a suitable copy of this resolution be presented to the family of Robert "Bob" William Garvin.

TRIBUTE TO LATE HUBERT HOLTON.

[R2016-38]

WHEREAS, Hubert Holton has been called to eternal life by the wisdom of God at the age of 92; and

WHEREAS, The Chicago City Council has been informed of his passing by Alderman Edward M. Burke; and

WHEREAS, A longtime resident of the Avalon community on the South Side, Hubert Holton was a widely admired member of the law enforcement community and the loving husband for 68 years of the late Frances; and

WHEREAS, Hubert Holton was the much-adored father of Marcia, Betty and the late Hubert W., and the grandfather of five to whom he imparted many of the fine and noble qualities that he possessed in abundance; and

WHEREAS, A native of Louise, Mississippi, Hubert Holton was the son of a sharecropper; and

WHEREAS, A member of our "Greatest Generation", Hubert Holton bravely served his country in the United States Army from 1942 to 1945 in North Africa and Europe and was awarded two Bronze Stars; and

WHEREAS, After his honorable discharge, Hubert Holton worked for the United States Postal Service before joining the Chicago Police Department in 1955; and

WHEREAS, Hubert Holton worked for 34 years with the Chicago Police Department and rose to become the commander of the Area 2 Detective Division; and

WHEREAS, Following his retirement from the police department, Hubert Holton worked for the Chicago Housing Authority, the Chicago Board of Education and the Illinois Department of Corrections; and

WHEREAS, Hubert Holton read four newspapers every day and was an avid sports fan; and

WHEREAS, Hubert Holton's son, who wrote under the name "Hugh Holton", was a Chicago police captain and a crime novelist whose books sold more than one million copies; and

WHEREAS, The hard work, sacrifice and dedication of Hubert Holton serve as an example to all; and

WHEREAS, His love of life and ability to live it to the fullest endeared Hubert Holton to his family members, friends and all who knew him and enabled him to enrich their lives in ways they will never forget; and

WHEREAS, Hubert Holton was an individual of great integrity and accomplishment who will be dearly missed and fondly remembered by his many relatives, friends and admirers; and

WHEREAS, To his beloved family, Hubert Holton imparts a legacy of faithfulness, service and dignity; now, therefore,

Be It Resolved, That we, the Mayor and the members of the Chicago City Council, assembled this 13th day of January 2016, do hereby commemorate Hubert Holton for his grace-filled life and do hereby express our condolences to his family; and

Be It Further Resolved, That a suitable copy of this resolution be presented to the family of Hubert Holton.

TRIBUTE TO LATE MEADOWLARK LEMON.

[R2016-39]

WHEREAS, Meadowlark Lemon has been called to eternal life by the wisdom of God at the age of 83; and

WHEREAS, The Chicago City Council has been informed of his passing by Alderman Edward M. Burke; and

WHEREAS, Meadowlark Lemon was a legendary member of the Harlem Globetrotters whose skill as a basketball player and entertainer brought joy to millions of fans over the course of his career; and

WHEREAS, Called the "Clown Prince" of basketball, Meadowlark Lemon was known as much for his pranks as for his amazing half-court hook-shots and no-look, behind-the-back passes; and

WHEREAS, A native of Wilmington, North Carolina, Meadowlark Lemon was born Meadow George Lemon II in 1932; and

WHEREAS, Meadowlark Lemon joined the Harlem Globetrotters in 1955 and earned a reputation as the team's most popular showman; and

WHEREAS, Meadowlark Lemon was inducted into the Naismith Basketball Hall of Fame and the International Clown Hall of Fame; and

WHEREAS, The athlete's skills were also showcased as part of the Meadowlark Lemon Harlem All-Stars team; and

WHEREAS, Meadowlark Lemon later became a motivational speaker and ordained minister who led the Scottsdale, Arizona-based Meadowlark Lemon Ministries; and

WHEREAS, Meadowlark Lemon crisscrossed the country to spread the gospel at many churches and youth camps; and

WHEREAS, The hard work, sacrifice and dedication of Meadowlark Lemon serve as an example to all; and

WHEREAS, His love of life and ability to live it to the fullest endeared Meadowlark Lemon to his family members, friends and all who knew him and enabled him to enrich their lives in ways they will never forget; and

WHEREAS, Meadowlark Lemon was an individual of great integrity and accomplishment who will be dearly missed and fondly remembered by his many relatives, friends and admirers; and

WHEREAS, To his beloved family, Meadowlark Lemon imparts a legacy of faithfulness, service and dignity; now, therefore,

Be It Resolved, That we, the Mayor and the members of the Chicago City Council, assembled this 13th day of January 2016, do hereby commemorate Meadowlark Lemon for his grace-filled life and do hereby express our condolences to his family; and

Be It Further Resolved, That a suitable copy of this resolution be presented to the family of Meadowlark Lemon.

TRIBUTE TO LATE HONORABLE MICHAEL OXLEY.

[R2016-40]

WHEREAS, The Honorable Michael Oxley has been called to eternal life by the wisdom of God at the age of 71; and

WHEREAS, The Chicago City Council has been informed of his passing by Alderman Edward M. Burke; and

WHEREAS, The Honorable Michael Oxley was a former Ohio congressman and the loving husband of Patricia; and

WHEREAS, The Honorable Michael Oxley was the much-adored father of Michael C. and the grandfather of one to whom he imparted many of the fine and noble qualities that he possessed in abundance; and

WHEREAS, The Honorable Michael Oxley served as a member of the United States House of Representatives from 1973 to 1981; and

WHEREAS, The Honorable Michael Oxley served as the chairman of the Financial Services Committee which oversaw banking and financial issues; and

WHEREAS, During his tenure on Capitol Hill, the Honorable Michael Oxley helped to craft legislation which targeted corporate fraud and mandated stricter internal controls following the Enron Corp. and WorldCom, Inc. scandals; and

WHEREAS, Prior to being elected to Congress, the Honorable Michael Oxley was a state legislator and served as an agent for the Federal Bureau of Investigation; and

WHEREAS, A man committed to excellence who maintained a high level of integrity, the Honorable Michael Oxley gave of himself fully to his family and was a loyal friend to many; and

WHEREAS, The Honorable Michael Oxley inspired the lives of countless people through his great personal goodness, charity and concern; and

WHEREAS, The hard work, sacrifice and dedication of the Honorable Mike Oxley serve as an example to all; and

WHEREAS, His love of life and ability to live it to the fullest endeared the Honorable Michael Oxley to his family members, friends and all who knew him and enabled him to enrich their lives in ways they will never forget; and

WHEREAS, The Honorable Mike Oxley was an individual of great integrity and accomplishment who will be dearly missed and fondly remembered by his many relatives, friends and admirers; and

WHEREAS, To his beloved family, the Honorable Mike Oxley imparts a legacy of faithfulness, service and dignity; now, therefore,

Be It Resolved, That we, the Mayor and the members of the Chicago City Council, assembled this 13th day of January 2016, do hereby commemorate the Honorable Mike Oxley for his grace-filled life and do hereby express our condolences to his family; and

Be It Further Resolved, That a suitable copy of this resolution be presented to the family of the Honorable Mike Oxley.

TRIBUTE TO LATE ROGER PASCAL.

[R2016-41]

WHEREAS, Roger Pascal has been called to eternal life by the wisdom of God at the age of 74; and

WHEREAS, The Chicago City Council has been informed of his passing by Alderman Edward M. Burke; and

WHEREAS, A resident of Evanston, Roger Pascal was a widely admired member of the legal community and the loving husband of Martha "Missy"; and

WHEREAS, Roger Pascal was the much-adored father of Deborah, Diane and David and the grandfather of three to whom he imparted many of the fine and noble qualities that he possessed in abundance; and

WHEREAS, Roger Pascal was the dear brother of Charles and Ross; and

WHEREAS, Roger Pascal graduated from Highland Park High School and the University of Michigan at Ann Arbor before earning his law degree from Harvard University; and

WHEREAS, Roger Pascal enjoyed a long and highly successful legal career at Schiff Hardin, where he chaired the law firm's litigation division; and

WHEREAS, Roger Pascal's pro bono work on behalf of the American Civil Liberties Union helped to better the lives of foster children and the mentally ill; and

WHEREAS, Roger Pascal helped to found the Moran Justice Center in Evanston which assists young people in the juvenile court system; and

WHEREAS, The hard work, sacrifice and dedication of Roger Pascal serve as an example to all; and

WHEREAS, His love of life and ability to live it to the fullest endeared Roger Pascal to his family members, friends and all who knew him and enabled him to enrich their lives in ways they will never forget; and

WHEREAS, Roger Pascal was an individual of great integrity and accomplishment who will be dearly missed and fondly remembered by his many relatives, friends and admirers; and

WHEREAS, To his beloved family, Roger Pascal imparts a legacy of faithfulness, service and dignity; now, therefore,

Be It Resolved, That we, the Mayor and the members of the Chicago City Council, assembled this 13th day of January 2016, do hereby commemorate Roger Pascal for his grace-filled life and do hereby express our condolences to his family; and

Be It Further Resolved, That a suitable copy of this resolution be presented to the family of Roger Pascal.

TRIBUTE TO LATE HONORABLE JEAN PRENDERGAST ROONEY.

[R2016-42]

WHEREAS, The Honorable Jean Prendergast Rooney has gone to her eternal reward at the age of 45; and

WHEREAS, The Chicago City Council has been informed of her passing by Alderman Edward M. Burke; and

WHEREAS, The Honorable Jean Prendergast Rooney was a widely admired member of the judiciary and the loving wife for 19 years of Timothy; and

WHEREAS, The Honorable Jean Prendergast Rooney was the much-adored mother of Timothy, Thomas and Colleen to whom she imparted values of character and kindness; and

WHEREAS, Raised in Oak Lawn, the Honorable Jean Prendergast Rooney was the beloved daughter of Thomas, a telephone company employee, and Jean, a schoolteacher, and the dear sister of Thomas; and

WHEREAS, The Honorable Jean Prendergast Rooney graduated from Loyola University School of Law in Chicago and began her legal career by clerking for then-Illinois Appellate Court Justice Mary Jane Theis and Illinois Supreme Court Justice Mary Ann McMorrow; and

WHEREAS, The Honorable Jean Prendergast Rooney joined the law firm of Quinlan & Crisham which became Schuyler, Roche & Crisham; and

WHEREAS, During her highly illustrious legal career, the Honorable Jean Prendergast Rooney argued cases on numerous occasions before the Illinois Supreme Court and generously gave of her time and talents to handle pro bono cases; and

WHEREAS, Widely admired for her legal knowledge and expertise, the Honorable Jean Prendergast Rooney was elected president of the Illinois Appellate Lawyers Association; and

WHEREAS, In 2010, the Honorable Jean Prendergast Rooney was appointed to a vacancy on the bench and was elected in 2012 as a judge of the Circuit Court of Cook County; and

WHEREAS, The hard work, sacrifice and dedication of the Honorable Jean Prendergast Rooney serve as an example to all; and

WHEREAS, Her love of life and ability to live it to the fullest endeared the Honorable Jean Prendergast Rooney to her family members, friends and all who knew her and enabled her to enrich their lives in ways they will never forget; and

WHEREAS, The Honorable Jean Prendergast Rooney was an individual of great integrity and accomplishment who will be dearly missed and fondly remembered by her many relatives, friends and admirers; and

WHEREAS, To her beloved family, the Honorable Jean Prendergast Rooney imparts a legacy of faithfulness, service and dignity; now, therefore,

Be It Resolved, That we, the Mayor and the members of the Chicago City Council, assembled this 13th day of January 2016, do hereby commemorate the Honorable Jean Prendergast Rooney for her grace-filled life and do hereby express our condolences to her family; and

Be It Further Resolved, That a suitable copy of this resolution be presented to the family of the Honorable Jean Prendergast Rooney.

TRIBUTE TO LATE DR. SUSANNE HOEBER RUDOLPH.

[R2016-43]

WHEREAS, Dr. Susanne Hoeber Rudolph has been called to eternal life by the wisdom of God at the age of 85; and

WHEREAS, The Chicago City Council has been informed of her passing by Alderman Edward M. Burke; and

WHEREAS, A widely admired educator and author, Dr. Susanne Hoeber Rudolph was the loving wife of Dr. Lloyd; and

WHEREAS, Dr. Susanne Hoeber Rudolph was the much-adored mother of Jenny, Amelia and Matthew to whom she imparted many of the fine and noble qualities that she possessed in abundance; and

WHEREAS, Born in Germany in 1930, Dr. Susanne Hoeber Rudolph fled Nazi Germany with her family and settled in Philadelphia; and

WHEREAS, The daughter of a college professor, Dr. Susanne Hoeber Rudolph graduated from Sarah Lawrence College, earned a master of arts degree from Harvard University and a doctorate from Radcliffe College; and

WHEREAS, Dr. Susanne Hoeber Rudolph taught political science at Harvard University until 1963 when she and her husband joined The University of Chicago where they enjoyed long and prominent careers; and

WHEREAS, Dr. Susanne Hoeber Rudolph was an author and a widely respected expert in the politics and culture of India; and

WHEREAS, The government of India bestowed the nation's third highest civilian award, the Padma Bhushan, on Dr. Susanne Hoeber Rudolph and her husband in recognition for their service to literature and education; and

WHEREAS, The hard work, sacrifice and dedication of Dr. Susanne Hoeber Rudolph serve as an example to all; and

WHEREAS, Dr. Susanne Hoeber Rudolph was an individual of great integrity and accomplishment who will be dearly missed and fondly remembered by her many relatives, friends and admirers; and

WHEREAS, To her beloved family, Dr. Susanne Hoeber Rudolph imparts a legacy of faithfulness, service and dignity; now, therefore,

Be It Resolved, That we, the Mayor and the members of the Chicago City Council, assembled this 13th day of January 2016, do hereby commemorate Dr. Susanne Hoeber Rudolph for her grace-filled life and do hereby express our condolences to her family; and

Be It Further Resolved, That a suitable copy of this resolution be presented to the family of Dr. Susanne Hoeber Rudolph.

TRIBUTE TO LATE BRADLEY SCOTT SAUL.

[R2016-44]

WHEREAS, Bradley Scott Saul has gone to his eternal reward at the age of 55; and

WHEREAS, The Chicago City Council has been informed of his passing by Alderman Edward M. Burke; and

WHEREAS, A resident of the Lake View community, Bradley Scott Saul was a widely admired Chicago entrepreneur and the loving husband of Debbie, nee Hirsch; and

WHEREAS, Bradley Scott Saul was the much-adored father of Gabrielle, Griffen and Brennan to whom he imparted many of the fine and noble qualities that he possessed in abundance; and

WHEREAS, Bradley Scott Saul was the dear brother of Eric and Jason; and

WHEREAS, Raised in Lincolnwood and Highland Park, Bradley Scott Saul earned his bachelor's and master's degrees from Northwestern University in radio, television and film; and

WHEREAS, While attending college, Bradley Scott Saul served as an intern for WBBM-AM and became the general manager for two small radio stations, WEEF-AM and WONX-AM; and

WHEREAS, Bradley Scott Saul graduated from Loyola University School of Law and continued to focus his creative talents on forming new entities that combined media and new technology; and

WHEREAS, Bradley Scott Saul formed Public Interest Affiliates, a multi-faceted company that produced low-cost public service programming for radio stations nationwide and sold in-flight audio commercials and programming to major airlines; and

WHEREAS, In 1989, Bradley Scott Saul launched the National Basketball Associations first radio network; and

WHEREAS, Bradley Scott Saul also worked with Yellow Cab to establish Chicago Disability Transit, which provides accessible transportation to the disabled, and launched a not-for-profit organization to recruit, train and place people with disabilities in jobs at radio stations; and

WHEREAS, The hard work, sacrifice and dedication of Bradley Scott Saul serve as an example to all; and

WHEREAS, His love of life and ability to live it to the fullest endeared Bradley Scott Saul to his family members, friends and all who knew him and enabled him to enrich their lives in ways they will never forget; and

WHEREAS, Bradley Scott Saul will be dearly missed and fondly remembered by his many relatives, friends and admirers; and

WHEREAS, To his beloved family, Bradley Scott Saul imparts a legacy of faithfulness, service and dignity; now, therefore,

Be It Resolved, That we, the Mayor and the members of the Chicago City Council, assembled this 13th day of January 2016, do hereby commemorate Bradley Scott Saul for his grace-filled life and do hereby express our condolences to his family; and

Be It Further Resolved, That a suitable copy of this resolution be presented to the family of Bradley Scott Saul.

TRIBUTE TO LATE HONORABLE GERALD W. SHEA.

[R2016-45]

WHEREAS, The Honorable Gerald W. Shea has been called to eternal life by the wisdom of God at the age of 84; and

WHEREAS, The Chicago City Council has been informed of his passing by Alderman Edward M. Burke; and

WHEREAS, A resident of Burr Ridge, the Honorable Gerald W. Shea was a former five-term state legislator and the loving husband of the late Joanne; and

WHEREAS, The Honorable Gerald W. Shea was the much-adored father of Courtney to whom he imparted many of the fine and noble qualities that he possessed in abundance; and

WHEREAS, The Honorable Gerald W. Shea graduated from the University of Illinois and DePaul University College of Law; and

WHEREAS, The Honorable Gerald W. Shea served in the Illinois House of Representatives from 1967 to 1977, including two terms in leadership positions, one as majority leader; and

WHEREAS, Following the close of his legislative career, the Honorable Gerald W. Shea remained active in public service as a member of the University of Illinois board of trustees from 1999 to 2002 and as its chairman from 2001 to 2002; and

WHEREAS, The Honorable Gerald W. Shea was also a former member of the board of directors of the Regional Transportation Authority and active on other government commissions; and

WHEREAS, The Honorable Gerald W. Shea was the senior principal in the lobbying firm of Shea, Paige & Rogal, Inc.; and

WHEREAS, The hard work, sacrifice and dedication of the Honorable Gerald W. Shea serve as an example to all; and

WHEREAS, His love of life and ability to live it to the fullest endeared the Honorable Gerald W. Shea to his family members, friends and all who knew him and enabled him to enrich their lives in ways they will never forget; and

WHEREAS, The Honorable Gerald W. Shea was an individual of great integrity and accomplishment who will be dearly missed and fondly remembered by his many relatives, friends and admirers; and

WHEREAS, To his beloved family, the Honorable Gerald W. Shea imparts a legacy of faithfulness, service and dignity; now, therefore,

Be It Resolved, That we, the Mayor and the members of the Chicago City Council, assembled this 13th day of January 2016, do hereby commemorate the Honorable Gerald W. Shea for his grace-filled life and do hereby express our condolences to his family; and

Be It Further Resolved, That a suitable copy of this resolution be presented to the family of the Honorable Gerald W. Shea.

TRIBUTE TO LATE HASKELL WEXLER.

[R2016-46]

WHEREAS, Haskell Wexler has been called to eternal life by the wisdom of God at the age of 93; and

WHEREAS, The Chicago City Council has been informed of his passing by Alderman Edward M. Burke; and

WHEREAS, Haskell Wexler was a renowned cinematographer, film producer and director; and

WHEREAS, A native of Chicago, Haskell Wexler attended the Francis Parker School in Lincoln Park; and

WHEREAS, After attending a year of college at the University of California, Berkeley and serving during World War II in the United States Merchant Marine, Haskell Wexler embarked on a career as a filmmaker; and

WHEREAS, After working on low-budget docu-dramas, features, shorts and television commercials, Haskell Wexler moved to Hollywood in 1960, where he made his first feature debut on a major film, *America, America*, directed by Elia Kazan; and

WHEREAS, Haskell Wexler went on to photograph some of the most influential and memorable films of the 1960s and 1970s; and

WHEREAS, Haskell Wexler won an Oscar for the films *Who's Afraid of Virginia Woolf, Bound for Glory, One Flew Over the Cuckoo's Nest* and the documentary *Interviews with My Lai Veterans*; and

WHEREAS, Nominated often for Academy Awards, Haskell Wexler enjoyed a number of high-profile collaborations on films and was noted for his liberal viewpoints on both life and society; and

WHEREAS, Other films in Haskell Wexler's portfolio included *Medium Cool* and *In the Heat of the Night*; and

WHEREAS, The talent, hard work and dedication of Haskell Wexler serve as an example to all; and

WHEREAS, His love of life and ability to live it to the fullest endeared Haskell Wexler to his family members, friends and all who knew him and enabled him to enrich their lives in ways they will never forget; and

WHEREAS, Haskell Wexler was an individual of great integrity and accomplishment who will be dearly missed and fondly remembered by his many relatives, friends and admirers; and

WHEREAS, To his wife, Rita Taggart, and his three children, Haskell Wexler imparts a legacy of faithfulness, service and dignity; now, therefore,

Be It Resolved, That we, the Mayor and the members of the Chicago City Council, assembled this 13th day of January 2016, do hereby commemorate Haskell Wexler for his grace-filled life and do hereby express our condolences to his family; and

Be It Further Resolved, That a suitable copy of this resolution be presented to the family of Haskell Wexler.

CONGRATULATIONS EXTENDED TO TED A. BEATTIE ON RETIREMENT AS PRESIDENT AND CHIEF EXECUTIVE OFFICER OF SHEDD AQUARIUM.

[R2016-47]

WHEREAS, Ted A. Beattie has announced his retirement as president and chief executive officer of the Shedd Aquarium; and

WHEREAS, The Chicago City Council has been informed of this event by Alderman Edward M. Burke; and

WHEREAS, Ted A. Beattie took the helm of the Shedd Aquarium, one of the world's largest aquariums, in 1994 and served as the third president in its history; and

WHEREAS, Under the leadership of Ted A. Beattie, the Shedd Aquarium broadened its commitment to education and built a new wing that houses its award-winning, $45 Million Wild Reef exhibit, which features one of the largest and most diverse shark exhibits in North America; and

WHEREAS, Ted A. Beattie was previously the director for the Knoxville Zoo and the Fort Worth Zoo and worked in leadership roles at the Brookfield Zoo and Cincinnati Zoo and Botanical Garden; and

WHEREAS, Ted A. Beattie helped to guide the creation of new ocean policies as a presidential appointee in 2001 to the U.S. Commission on Ocean Policy; and

WHEREAS, Ted A. Beattie graduated from Ohio State University with a master's degree in marketing and public relations and a bachelor's degree in journalism; and

WHEREAS, The hard work, sacrifice and dedication of Ted A. Beattie serve as an example to all; now, therefore,

Be It Resolved, That we, the Mayor and the members of the Chicago City Council, assembled this 13th day of January 2016, do hereby congratulate Ted A. Beattie on the occasion of his retirement and do hereby express our best wishes for his continued good health, happiness and prosperity; and

Be It Further Resolved, That a suitable copy of this resolution be presented to Ted A. Beattie.

GRATITUDE EXTENDED TO RICHARD L. DUCHOSSOIS FOR MILITARY SERVICE AND DECLARATION OF JANUARY 23, 2016, AS "RICHARD L. 'DICK' DUCHOSSOIS DAY" IN CHICAGO.

[R2016-48]

WHEREAS, Richard L. "Dick" Duchossois, a decorated veteran of World War II, led the Chicago City Council in the Pledge of Allegiance on January 13, 2016; and

WHEREAS, Richard L. "Dick" Duchossois graduated from Morgan Park Military Academy and was enrolled at Washington and Lee University when Pearl Harbor was attacked in December of 1941; and

WHEREAS, A second lieutenant in the Army Reserves, Richard L. "Dick" Duchossois was called up two months later and put in command of part of a new division of tank destroyers whose motto was "strike and destroy"; and

WHEREAS, Richard L. "Dick" Duchossois arrived on Utah Beach a month after the Normandy Invasion and commanded a tank destroyer unit through five major European campaigns; and

WHEREAS, When General George Patton took command of the Third Army after the invasion, Richard L. "Dick" Duchossois served under his command as he raced across France; and

WHEREAS, On September 15, 1944, Richard L. "Dick" Duchossois was shot in the side while crossing the Moselle River, and the bullet damaged nerves in his back that left him temporarily paralyzed; and

WHEREAS, Remarkably, Richard L. "Dick" Duchossois returned to combat under General Patton by Thanksgiving and participated in the Battle of the Bulge, which began in mid-December; and

WHEREAS, A member of our "Greatest Generation", Richard L. "Dick" Duchossois is a recipient of a Purple Heart, the Bronze Star and the Legion of Honor Award bestowed by the French government and left the Army as a major in 1946; and

WHEREAS, Following the war, Richard L. "Dick" Duchossois became a highly successful businessman and the founder and chairman of the Duchossois Group, Inc.; and

WHEREAS, In 2014, Richard L. "Dick" Duchossois returned to France to participate in ceremonies marking the 70th anniversary of D-Day; now, therefore,

Be It Resolved, That we, the Mayor and the members of the Chicago City Council, assembled this 13th day of January 2016, do hereby express our sincere gratitude to Richard L. "Dick" Duchossois for his service to our country and do hereby declare that January 23, 2016 shall be officially recognized as "Richard L. 'Dick' Duchossois Day" throughout the City of Chicago; and

Be It Further Resolved, That a suitable copy of this resolution be presented to Richard L. "Dick" Duchossois.

CONGRATULATIONS EXTENDED TO ARNE DUNCAN FOR DEDICATED PUBLIC SERVICE AND DECLARATION OF JANUARY 14, 2016 AS "ARNE DUNCAN DAY" IN CHICAGO.

[R2016-49]

WHEREAS, Arne Duncan, the ninth United States Secretary of Education, will be the featured speaker at a special luncheon sponsored by the Commercial Club of Chicago on January 14, 2016; and

WHEREAS, The Chicago City Council has been informed of this event by Alderman Edward M. Burke; and

WHEREAS, A proud native of the Hyde Park community and the son of educators, Arne Duncan graduated magna cum laude from Harvard University; and

WHEREAS, Early in his career, Arne Duncan headed the Ariel Education Initiative, a nonprofit education foundation; and

WHEREAS, Arne Duncan was named deputy chief of staff to former Chief Executive Officer Paul Vallas in 1999; and

WHEREAS, Arne Duncan ably served from 2001 to 2008 as chief executive officer of the Chicago Public Schools, where he won praise for uniting reformers and educators and embarked on an aggressive reform agenda; and

WHEREAS, Arne Duncan was named Secretary of Education by President Barack Obama and served as a member of his cabinet from 2009 through 2015, when he returned to Chicago; and

WHEREAS, During his highly esteemed tenure as Secretary of Education, Arne Duncan helped to secure support for the American Recovery and Reinvestment Act, which brought $100 Billion to education and helped to fund 325,000 teaching jobs, and advanced increases in Pell grants and a number of other initiatives; and

WHEREAS, The hard work, sacrifice and dedication of Arne Duncan serve as an example to all; now, therefore,

Be It Resolved, That we, the Mayor and the members of the Chicago City Council, assembled this 13th day of January 2016, do hereby welcome Arne Duncan back to Chicago following his highly distinguished tenure in Washington, D.C.; and

Be It Further Resolved, That we, the Mayor and the members of the Chicago City Council, congratulate Arne Duncan on his important contributions to public service and do hereby declare that January 14, 2016, shall be officially recognized as "Arne Duncan Day" throughout the City of Chicago; and

Be It Further Resolved, That a suitable copy of this resolution be presented to Arne Duncan.

CONGRATULATIONS EXTENDED TO FRANCESCA MAHER EDWARDSON ON RETIREMENT AS CHIEF EXECUTIVE OFFICER OF AMERICAN RED CROSS OF CHICAGO AND NORTHERN ILLINOIS.

[R2016-50]

WHEREAS, Francesca Maher Edwardson has announced her retirement as chief executive officer of the American Red Cross of Chicago and Northern Illinois following a decade of tireless service; and

WHEREAS, The Chicago City Council has been informed of this event by Alderman Edward M. Burke; and

WHEREAS, Francesca Maher Edwardson was named to head the nonprofit organization in 2005, which serves more than 9.4 million people in Illinois and Northwest Indiana; and

WHEREAS, During her long and illustrious tenure, Francesca Maher Edwardson exemplified a strong commitment to volunteerism and the humanitarian mission of the Red Cross; and

WHEREAS, A widely respected member of the legal community, Francesca Maher Edwardson previously served as senior vice president and general counsel at United Airlines and was a partner in the Chicago office of Mayer Brown; and

WHEREAS, Francesca Maher Edwardson is a past director of the Securities Department for the State of Illinois and the first woman to serve in that role; and

WHEREAS, Francesca Maher Edwardson holds a degree in economics from Loyola University of Chicago, where she also earned a law degree; and

WHEREAS, Francesca Maher Edwardson is a member of the Economic Club of Chicago and served on the boards of J.B. Hunt Transportation Services, Inc.; The Chicago Network; Rush Medical Center; and the Lincoln Park Zoo; and

WHEREAS, The hard work, sacrifice and dedication of Francesca Maher Edwardson serve as an example to all; and

WHEREAS, A party will be held in honor of Francesca Maher Edwardson on January 13, 2016, at the Rauner Center, 2200 West Harrison Street in Chicago; now, therefore,

Be It Resolved, That we, the Mayor and the members of the Chicago City Council, assembled this 13th day of January 2016, do hereby congratulate Francesca Maher Edwardson on the occasion of her retirement and do hereby recognize her decade of service to the American Red Cross of Chicago and Northern Illinois; and

Be It Further Resolved, That a suitable copy of this resolution be presented to Francesca Maher Edwardson.

CONGRATULATIONS EXTENDED TO ANN GERBER ON RETIREMENT FROM INSIDE PUBLICATIONS.

[R2016-51]

WHEREAS, Ann Gerber of Inside Publications has stepped down after 65 years hosting the nation's longest-running society column that has been enjoyed by generations of readers; and

WHEREAS, The Chicago City Council has been informed of her decision to retire by Alderman Edward M. Burke; and

WHEREAS, At age 16, Ann Gerber launched her career in journalism as a reporter with the Lerner Homes Newspaper chain, covering community news and events on the North Side while attending classes at Senn High School in Edgewater; and

WHEREAS, A year after embarking on her writing career with Lerner, Ann Gerber was promoted to editor, reporting on the inner workings of Chicago's social scene and the comings and goings of local, national and international celebrities; and

WHEREAS, Ten years later, Ann Gerber debuted her society column in *Skyline*, the Lerner Publications' weekly for Chicago's Gold Coast, Lincoln Park, the Loop and Near North Side neighborhoods; and

WHEREAS, Remaining true to her personal credo that "Gossip is a form of news, and news is what happens to people", Ann Gerber perfected her craft over many years and attended on average five gala events a week plus an annual two-month visit to Palm Beach and numerous trips abroad; and

WHEREAS, With the exception of her tenure at the *Chicago Sun-Times* from 1987 -- 1989, when her column spread across three pages of the Sunday edition, Ann Gerber devoted most of her career to the readership of the *Skyline* newspapers; and

WHEREAS, Ann Gerber created *Spotlight Chicago*, an independent newspaper published from the fall of 1989 through 1992; and

WHEREAS, Ann Gerber is also the author of two locally published cookbooks entitled *Chicago's Classiest Cuisines* and *Chicago's Sweet Tooth*; and

WHEREAS, On September 27, 2013, the Chicago Journalist's Association awarded Ann Gerber the prestigious Lifetime Achievement Award; now, therefore,

Be It Resolved, That we, the Mayor and the members of the Chicago City Council, assembled this 13th day of January 2016, do hereby congratulate Ann Gerber for 65 years of dedicated service to the newspaper profession and wish her the very best as she begins the next phase of her life; and

Be It Further Resolved, That a suitable copy of this resolution be presented to Ann Gerber.

CONGRATULATIONS EXTENDED TO LANGDON D. NEAL ON RETIREMENT AS CHAIRMAN OF CHICAGO BOARD OF ELECTION COMMISSIONERS.

[R2016-52]

WHEREAS, Langdon D. Neal has officially retired as the chairman of the Chicago Board of Election Commissioners following 18 years of dedicated service; and

WHEREAS, The Chicago City Council has been informed of this event by Alderman Edward M. Burke; and

WHEREAS, In that leadership role, Langdon D. Neal oversaw the administration of a transparent, impartial and accurate election system, which included voter registration and safeguarding the rights of all voters to cast ballots independently in a safe and quiet atmosphere, free of interference or intimidation; and

WHEREAS, During his tenure at the helm of the election board, Langdon D. Neal worked with the Mikva Challenge Program to put 2,000 high school students to work alongside 1,000 college students as election judges in every election; and

WHEREAS, Under Langdon D. Neal, Chicago became the first Illinois jurisdiction to introduce electronic poll books in all precincts citywide, which ensures that voters are directed to the correct precinct; and

WHEREAS, Langdon D. Neal presided over the transition from punch card to touch-screen and optical scan paper ballot voting; and

WHEREAS, Langdon D. Neal championed reforms, including the implementation of online voter registration; and

WHEREAS, Langdon D. Neal is also a highly successful lawyer and a principal and owner of Neal & Leroy, LLC; and

WHEREAS, Langdon D. Neal joined the family-owned firm in 1981, becoming the third generation of lawyers practicing in Chicago; and

WHEREAS, Langdon D. Neal's practice concentrates on real estate, zoning, land use, and public and private finance; and

WHEREAS, The hard work, sacrifice and dedication of Langdon D. Neal serve as an example to all; now, therefore,

Be It Resolved, That we, the Mayor and the members of the Chicago City Council, assembled this 13th day of January 2016, do hereby congratulate Langdon D. Neal on the occasion of his retirement as chairman of the Chicago Board of Election Commissioners and do hereby express our sincere gratitude for his dedication and service over these many years; and

Be It Further Resolved, That a suitable copy of this resolution be presented to Langdon D. Neal.

CONGRATULATIONS EXTENDED TO ROBERT W. PIERSON ON RETIREMENT AS BUSINESS MANAGER OF INTERNATIONAL BROTHERHOOD OF ELECTRICAL WORKERS LOCAL 9 AND CHAIRMAN OF INTERNATIONAL EXECUTIVE COUNCIL OF IBEW.

[R2016-53]

WHEREAS, Robert W. Pierson, one of the Chicago Metropolitan Area's most widely admired labor leaders, has officially announced his retirement as business manager of the International Brotherhood of Electrical Workers Local 9 and chairman of the International Executive Council of IBEW; and

WHEREAS, The Chicago City Council has been informed of this event by Alderman Edward M. Burke; and

WHEREAS, Robert W. Pierson has ably served as business manager of Local 9 since 1997; and

WHEREAS, During his highly distinguished tenure, Robert W. Pierson represented employees of the City of Chicago, the Chicago Park District, the Chicago Transit Authority and the Metropolitan Water Reclamation District of Greater Chicago as well as employees of small municipalities across Illinois; and

WHEREAS, Robert W. Pierson served on the executive board of the Chicago Federation of Labor, the executive board of the State Conference of IBEW, the chairman of the Outside Task Force and co-chairman of the Inside/Outside Jurisdictional Committee; and

WHEREAS, Robert W. Pierson was appointed to the IBEW International Executive Committee and as chairman of the International Executive Council in 2005; and

WHEREAS, A lifelong resident of the south suburbs, Robert W. Pierson has been a dedicated and loyal member of Local 9 since 1966; and

WHEREAS, Robert W. Pierson currently resides in Orland Park with his loving wife of 50 years, Shirley; and

WHEREAS, The hard work, sacrifice and dedication of Robert W. Pierson serve as an example to all; and

WHEREAS, A retirement party celebrating the retirement of Robert W. Pierson will be held on March 5, 2016, at the Drury Lane Oak Brook; now, therefore,

Be It Resolved, That we, the Mayor and the members of the Chicago City Council, assembled this 13th day of January 2016, do hereby congratulate Robert W. Pierson on the occasion of his retirement and do hereby express our best wishes for his continued good health, happiness and prosperity; and

Be It Further Resolved, That a suitable copy of this resolution be presented to Robert W. Pierson.

CONGRATULATIONS EXTENDED TO HARRY WILLIAM PORTERFIELD ON RETIREMENT AS REPORTER AND NEWS ANCHOR AT WBBM CHANNEL 2.

[R2016-54]

WHEREAS, Harry William Porterfield, veteran reporter, news anchor and one of the best loved television personalities at CBS affiliate WBBM Channel 2, is retiring after 51 years; and

WHEREAS, The Chicago City Council has been informed of his retirement by Alderman Edward M. Burke; and

WHEREAS, Born in Saginaw, Michigan, Harry William Porterfield graduated from the University of Eastern Michigan at Ypsilante with a B.S. degree in chemistry in 1954 and served his country in Germany as a member of the U.S. Army, earning the rank of sergeant; and

WHEREAS, Harry William Porterfield began his broadcast career in 1955 as a disc jockey for jazz and gospel radio station WKNX in Saginaw, where he was a cameraman, a stagehand for the children's program "Romper Room" and continuity editor; and

WHEREAS, In 1964, Harry William Porterfield joined the staff of WBBM-TV as a news writer and worked his way up to reporter, weekend news anchor, co-anchor of the evening news; and

WHEREAS, While co-anchor, Harry William Porterfield created two Emmy Award-winning shows, *Channel Two: The People* and *Two on Two* and his most popular series *Someone You Should Know* which aired for the first time in 1977; and

WHEREAS, Since 1977, Harry William Porterfield has produced and aired more than 2,000 *Someone You Should Know* features; and

WHEREAS, In 1985, Harry William Porterfield left WBBM to join the on-air staff of WLS-TV as a feature news writer and substitute anchor; and

WHEREAS, In August 2009, after an absence of 24 years, Harry William Porterfield returned to WBBM-TV to co-anchor the morning news program; and

WHEREAS, Harry William Porterfield is an accomplished violinist and a member of the Chicago Federation of Musicians who has performed with small groups and symphony orchestras; and

WHEREAS, Harry William Porterfield has received numerous awards and accolades for broadcast excellence, including the Distinguished Journalism Award from the Coalition for United Community Action; the National Association of Black Journalists Lifetime Achievement Award; the Richard J. Daley Police Medal of Honor; the Alfred I. duPont-Columbia Journalism Award; and 11 Emmy awards; now, therefore,

Be It Resolved, That we, the Mayor and the members of the Chicago City Council, assembled this 13th day of January 2016, do hereby congratulate Harry William Porterfield on his retirement from Chicago broadcast journalism and wish him the very best as he begins the next phase of his life; and

Be It Further Resolved, That a suitable copy of this resolution be presented to Harry William Porterfield.

COMMEMORATION OF 10-YEAR ANNIVERSARY OF SMOKE-FREE CHICAGO.
[R2016-55]

WHEREAS, Secondhand smoke is the combination of smoke from the burning end of a cigarette and the smoke breathed out by smokers; and

WHEREAS, In 2014, the U.S. Surgeon General again confirmed that there is no risk-free level of exposure to secondhand smoke; and

WHEREAS, Secondhand smoke causes numerous health problems in infants and children, including more frequent and severe asthma attacks, respiratory infections, ear infections, and sudden infant death syndrome (SIDS); and

WHEREAS, Secondhand smoke can contain as many as 7,000 chemicals, hundreds of which are toxic and 70 of which are linked to cancer; and

WHEREAS, Health conditions caused by secondhand smoke in adults include coronary heart disease, stroke, and lung cancer; and

WHEREAS, In 1988, the City Council passed the Clean Indoor Air Ordinance establishing no-smoking sections in restaurants; and

WHEREAS, Public health groups recruited hundreds of organizations and thousands of volunteers to push for a comprehensive smoke-free law; and

WHEREAS, On January 16, 2006, Chicago proudly amended its clean indoor air ordinance to protect all workers, residents and visitors from the dangers of secondhand smoke; and

WHEREAS, Chicago has since reduced smoking prevalence in adults and youth to historic lows; and

WHEREAS, The rate of hospitalizations for heart attacks in Chicago decreased 21 percent in the first 5 years after passage of the 2006 amendment; and

WHEREAS, Chicago's passage of its comprehensive smoke-free ordinance led to the passage of Smoke-Free Illinois, the strongest statewide smoke-free law in the country; and

WHEREAS, The smoke-free policy paved the way for future action under the leadership of Mayor Rahm Emanuel; and

WHEREAS, Public health partners have continued to pursue bold tobacco control strategies that will save lives and lower the burden of tobacco upon our communities; now, therefore,

Be It Resolved, That we, the Mayor and the members of the Chicago City Council, assembled this 13th day of January 2016, do hereby recognize the 10-year anniversary of Smoke-Free Chicago; and

Be It Further Resolved, That a suitable copy of this resolution be presented to Joel Africk, president and chief executive officer of the Respiratory Health Association of Greater Chicago.

Presented By

ALDERMAN TALIAFERRO (29th Ward):

CONGRATULATIONS EXTENDED TO DR. HIRAM BROYLS ON HONORARY STREET DESIGNATION.

[R2016-56]

WHEREAS, It is with great pleasure that the members of the Chicago City Council are hereby informed of the honorary street naming for Dr. Hiram Broyls; and

WHEREAS, This esteemed body has been notified of Dr. Broyls' well-deserved honor by Alderman Chris Taliaferro of the 29th Ward; and

WHEREAS, Hiram Broyls attended Shoop Elementary School in Chicago and graduated in six years by skipping two grades; and

WHEREAS, He graduated from Morgan Park High School; and

WHEREAS, Hiram Broyls continued his education at City Colleges, Roosevelt University, Chicago Teachers College (Governors State University), earning his doctorate in education administration from Union Graduate School; and

WHEREAS, Dr. Broyls began his career as a teacher at Hendricks Elementary School at 43rd and Princeton, where he taught for several years; and

WHEREAS, Dr. Broyls then went to Lewis-Champlin School at 62nd and Englewood where he taught for 17 years;

WHEREAS, He then was named to his first principal job at Dulles School at 63rd and King Drive; and

WHEREAS, In September 1977, Dr. Broyls was transferred to Luther Burbank Elementary School; and

WHEREAS, Dr. Broyls has been principal there for a remarkable 38 years and worked in the Chicago Public Schools for 59 years; and

WHEREAS, Burbank School has thrived under his leadership and dedicated work with amazing students, talented faculty, and committed parents; and

WHEREAS, Not only did Dr. Broyls save the school from potential closure in 1978, but he was instrumental in the effort leading to the construction of a new facility in the 1990s; and

WHEREAS, Hiram Broyls served with distinction for four years in the Illinois National Guard and two years in the Army; and

WHEREAS, Dr. Broyls has a wife, a son, a daughter and four grandchildren, and he still lives in the house in which he was born; and

WHEREAS, Naming a street in Dr. Broyls honor is a fitting tribute; now, therefore,

Be It Resolved, That we, the Mayor and members of the City Council of the City of Chicago, gathered here this 13th day of January 2016, do hereby express our gratitude to Dr. Hiram Broyls and express our heartfelt wish for his continued success; and

Be It Further Resolved, That a suitable copy of this resolution be prepared and presented to Dr. Hiram Broyls.

Presented By

ALDERMAN REBOYRAS (30th Ward):

CONGRATULATIONS EXTENDED TO POLICE OFFICER JOHNNIE R. BINION, JR. ON 49TH BIRTHDAY.

[R2016-57]

WHEREAS, On January 14, 1967, Johnnie and Matti Binion welcomed the birth of their son, Johnnie R. Binion, Jr.; and

WHEREAS, Born and bred in the City of Chicago, Johnnie R. Binion, Jr. is an avid Chicago sports fan. His favorite hobbies include fantasy football, traveling, and spending time with his family; and

WHEREAS, Johnnie Binion, Jr. married the love of his life, Pam, and is the proud father of Jace and Jorie; and

WHEREAS, As a Chicago Police Officer, Johnnie R. Binion, Jr. has received several honorable mentions for his outstanding police service and dedication; and

WHEREAS, Currently, Johnnie R. Binion, Jr. has been patrolling the corridors of City Hall; and

WHEREAS, On January 14, 2016, Johnnie R. Binion, Jr. will be celebrating his 49th birthday with family and friends; now, therefore,

Be It Resolved, That we, the Mayor and members of the City Council of the City of Chicago, gathered here this 13th day of January 2016 A.D., do hereby offer our heartiest best wishes for a happy birthday to Johnnie R. Binion, Jr.; and

Be It Further Resolved, That a suitable copy of this resolution be prepared for presentation to Johnnie R. Binion, Jr.

At this point in the proceedings, President Pro Tempore Laurino, rose and speaking on behalf of the members of the City Council, extended congratulations to Police Officer Johnnie R. Binion, Jr. on the occasion of his 49th birthday.

Presented By

ALDERMAN AUSTIN (34th Ward):

TRIBUTE TO LATE RUDY ANTHONY ARRINGTON.

[R2016-7]

WHEREAS, God in His infinite wisdom has called Rudy Anthony Arrington, most beloved citizen to his eternal reward, November 7, 2015; and

WHEREAS, This august body has been informed of his passing by the Honorable Carrie M. Austin, Alderman of the 34th Ward; and

WHEREAS, Rudy was born on October 24, 1948, in Chicago, Illinois. He was one of four children born to the union of (the late) Naomi Wallace and (the late) Levi Arrington; and

WHEREAS, Rudy attended Parker High School in Chicago, Illinois, where he developed a passion for jazz music. He enjoyed watching football and basketball, but dancing was his favorite pastime; and

WHEREAS, Rudy's career began with operating forklifts at The University of Chicago, later accepting a position at the Oak Lawn Park District maintenance department, and finally retiring in 2004 from the Chicago Sheriff's Office, Records Division; and

WHEREAS, Rudy is preceded in death by his parents; sister, Jimmie Ruth; and brother, Milton. He leaves to cherish his memory his loving wife, Patricia Arrington; two adored daughters, Tanya Arrington (Antwan) and Taura Arrington (Wilson); three step-children, Patrick Pillette (Stephanie), Mark Pillette (Julie), and Candice Andrews (Glenn); sister, Minister Elaine Arrington; four grandchildren, Cierra Manley, Cheyenne, Tatiana Latimore and Robert Redus; nine step-grandchildren, Rachel and little Patrick Pillette, Markie, Kristinia, Michael, Justin, Nathan, Kyle Pillette, and Khloe Bell, along with a host of extended family and friends; and

WHEREAS, Rudy touched the lives of all who knew him through his kindness, generosity and spirit. He will be deeply missed, but the memory of his character, intelligence and compassion will live on in those who knew and loved him; now, therefore,

Be It Resolved, That we, the Mayor and members of the City Council of the City of Chicago, gathered here this 13th day of January 2016 A.D., do hereby express our sorrow on the death of Rudy Anthony Arrington and express to his family and friends our deepest sympathy; and

Be It Further Resolved, That a suitable copy of this resolution be prepared and presented to the family of Rudy Anthony Arrington as a token of our honor, gratitude and respect.

TRIBUTE TO LATE SHEILA D. ROBERTS.

[R2016-58]

WHEREAS, God in His infinite wisdom has called Sheila D. Roberts, most beloved citizen to her eternal reward on December 30, 2015; and

WHEREAS, This esteemed body has been notified of Sheila Roberts' death by the Honorable Alderman Carrie M. Austin of the 34th Ward; and

WHEREAS, Sheila Roberts was the fourth of seven children born to Herbert D. Roberts, Sr. and Willie B. Roberts. She graduated from Julian High School, took stenography at Triton College and studied court reporting at the Chicago College of Commerce; and

WHEREAS, Sheila D. Roberts was a stenographer in various courtrooms throughout the Chicago area and worked for various municipalities. She greatly enjoyed working for the City of Chicago Department of Cultural Affairs and Special Events. Ms. Roberts also was an administrative assistant for the Cook County Board of Commissioners Office and the Illinois Secretary of State; and

WHEREAS, Sheila Roberts was an active volunteer in the community working with seniors and helping people find employment. Sheila was very involved in local political activities and was a precinct captain of the 34th Ward; and

WHEREAS, She was a formidable athlete who was on the swim team and track team. She also enjoyed playing double dutch with her sisters. Sheila was very musically talented and played the piano and sang in choirs; and

WHEREAS, Sheila D. Roberts was baptized at the age of six at New Testament Missionary Baptist Church and became a member of Second Mt. Vernon Missionary Baptist. As a woman of faith, Sheila enjoyed attending church services throughout the City; and

WHEREAS, Ms. Roberts is survived by her mother Willie B. Roberts; her two children Marvell and Marcus; their father Frederick Wesley; her brothers Herbert D. Roberts, Jr. (Sharon) and Cornell Roberts (Stephanie); her sisters Valerie Johnson (Edward), Yvette Roberts, Lynette McCullough (Kelvin) and Latrice Adegoye (Deji), four grandchildren, a host of nieces, nephews, aunts, uncles, cousins and special friend Bridgest Henry; now, therefore,

Be It Resolved, That we, the Mayor and members of the City Council of the City of Chicago, gathered here this 13th day of January 2016, do hereby express our sorrow on the passing of Sheila D. Roberts and extend to her family our sincere condolences; and

Be It Further Resolved, That a suitable copy of this resolution be prepared and presented to the family of Sheila D. Roberts.

CONGRATULATIONS EXTENDED TO BISHOP CLAUDE E. TEARS ON 80TH BIRTHDAY AND RETIREMENT AS PASTOR OF FIRST CORINTHIANS MISSIONARY BAPTIST CHURCH.

[R2016-59]

WHEREAS, Bishop Claude E. Tears is having his 80th birthday and retiring as pastor of the First Corinthians Missionary Baptist Church; and

WHEREAS, This esteemed body has been informed of these milestones by the Honorable Carrie M. Austin, Alderman of the 34th Ward; and

WHEREAS, Claude E. Tears was born on January 25, 1936 in Pulaski, Tennessee as the only son of the late Claudia M. Pullins; and

WHEREAS, Claude Tears moved to Chicago when he was young and attended Chicago public schools and then went to the renowned Moody Bible Institute; and

WHEREAS, Pastor Tears preached his first sermon on March 21, 1965 and was ordained into the ministry on October 10th of that year. The following year on July 17th he organized the First Corinthians Baptist Church where he still serves as pastor. One of his favorite roles as a pastor has been as a mentor of over 50 individuals who have entered the ministry; and

WHEREAS, In 1992, Claude Tears was consecrated as a bishop of the newly organized Interdenominational Evangelical Churches where he still serves as presiding bishop and general overseer of over 20 churches in numerous countries; and

WHEREAS, Bishop Tears has been very active in the religious community. He is a former president of the Pastors Conference of the Illinois Baptist State Association and is on the board of directors of the Chicago Metropolitan Baptist Association. He served for 12 years as the pastor advisor of the Chicago State University Baptist Student Union and seven years in the same role for the State of Illinois Baptist Student Ministries; and

WHEREAS, Pastor Tears is married to the former Vivian Wright and the proud father of three daughters: Evangelist Sharon Tears-White, Evangelist Carol Pilgrom and Patrice G. Tears. He gets incredible joy from his amazing grandchildren: Minister Aaron White, Spencer Tears and Sydni Tears; now, therefore,

Be It Resolved, That we, the Mayor and members of the City Council of the City of Chicago, gathered here this 13th day of January 2016, do hereby congratulate Bishop Claude E. Tears on his upcoming birthday and wish him a meaningful and enjoyable retirement; and

Be It Further Resolved, That a suitable copy of this resolution be prepared and presented to Bishop Tears.

Presented By

ALDERMAN SPOSATO (38th Ward):

CONGRATULATIONS EXTENDED TO PETRONELLA BERTHA BLUMER ON 100TH BIRTHDAY.

[R2016-8]

WHEREAS, Petronella Bertha Blumer, (Peppie Tomaszewski), was born on February 14, 1916; and

WHEREAS, Petronella will be celebrating the momentous occasion of her 100th birthday on February 14, 2016, and family and friends will gather on this day to honor her on this occasion; and

WHEREAS, The Chicago City Council has been informed of this occasion by the Honorable Nicholas Sposato, esteemed Alderman of the 38th Ward; and

WHEREAS, Petronella was born in her childhood Niles home at 174 Evergreen Avenue, the daughter of Joseph (an ice man/bartender) and Bertha (a model/housewife) and sister of Mildred and Jerome; and

WHEREAS, Petronella enjoyed a childhood rich in tradition, often reminiscing about Christmas Eves spent decorating the family tree with popcorn and cranberries strung together with needle and thread, singing Christmas Carols around the large Christmas tree outside the Niles Village Hall, and receiving a brown paper bag containing an orange, a pencil and pencil holder as her only Christmas presents; and

WHEREAS, Petronella fondly spoke of her winter afternoons after school ice skating down the Des Plaines River with her brother Jerome where they would light a fire to cook potatoes and upon returning from skating would be warmed by the fire as they ate their blackened potatoes, along with berries picked from nearby trees; and

WHEREAS, Petronella's very first job was as a nightclub coat checker before being employed at Stewart Warner in Chicago where as part of the war effort she assembled speedometers for military vehicles. Her last job was with Illinois Tool Works (ITW), where she assembled switches until she retired in 1986; and

WHEREAS, Petronella met and married the love of her life, Edward Eugene Blumer and began their life together in Chicago where they managed an apartment building at 4145 North Sheridan Road while raising five beautiful children: Roger, Edward, Richard, Mary Beth and Janice (identical twins) until moving in 1966 to 4131 North Monitor Avenue where Petronella resides today; and

WHEREAS, Petronella was an active member of St. Mary of the Lake Church and School at Sheridan Road and Buena, participating in the PTA, Ladies Club, Boy Scouts, Girl Scouts, fundraisers and bake sales, working in the rectory and preparing lunches for the teachers; and

WHEREAS, Petronella lives her life in awe of all that she has seen and been through with the most gratitude for the family she has created and continues to celebrate life by enjoying four grandchildren: Roger Dean, Jeanne, Edward and Michael, seven great-grandchildren: Kelly, Kyle, Jessi, Christopher, Greyson, Everly and Barrett, five great-great-grandchildren: Ava, Hudson, Campbell, Hayden and Ella; and

WHEREAS, Petronella is known for her unconditional love of family, the desire to help anyone in need, her cooking and Polish heritage, love of the holidays and traditions, cross stitching, gardening, flowers, trees and being an avid Cubs, Sox, Bulls, Blackhawks and Bears fan; and

WHEREAS, Petronella is the family matriarch, a "rock" and hero to her kids, and the inspiration and source of delight and comfort to many, and is wished continued health and happiness to share with her family and friends; now, therefore,

Be It Resolved, That we, the Mayor and members of the City Council of the City of Chicago, gathered here in assembly this 13th day of January 2016 A.D., do hereby express our gratitude and convey our deep respect to Petronella Bertha Blumer as she commemorates this milestone birthday; and

Be It Further Resolved, That a suitable copy of this resolution be prepared for presentation to Petronella Bertha Blumer.

Presented By

ALDERMAN LAURINO (39th Ward):

TRIBUTE TO LATE ANNE M. CASSETTARI.

[R2016-12]

WHEREAS, It is with great sadness that members of this chamber learned of the death of Anne M. Cassettari, nee Buckman, at the age of 75; and

WHEREAS, The City Council has been informed of her passing by the Honorable Margaret Laurino, Alderman of the 39th Ward; and

WHEREAS, Anne was the beloved wife of A. Bruno Cassettari; loving mother of Jennifer Critchlow; dear sister of William D. Buckman, the late Mary Colleen Estevez and Gerald (Carol) Buckman; fond aunt of many nieces and nephews; and treasured friend to all who had the pleasure of knowing her. Anne leaves a legacy of faith, dignity and love; and

WHEREAS, An active and vital member of her community, Anne will be remembered for her smiling face, her wonderful sense of humor, her thoughtfulness, kindness and grace within her that could light up any room that she walked into; and

WHEREAS, Anne touched the lives of all who knew her through her kindness, her generosity, her heart and spirit, making her a truly unforgettable person. She will be deeply missed, but the memory of her character, intelligence and compassion will live on in those who knew and loved her; now, therefore,

Be It Resolved, That we, the Mayor and members of the City Council of the City of Chicago, gathered here this 13th day of January 2016, do hereby express our sorrow on the death of Anne M. Cassettari and express to her family and friends our deepest sympathy; and

Be It Further Resolved, That a suitable copy of this resolution be presented to the family of Anne M. Cassettari as a token of our honor, gratitude and respect.

TRIBUTE TO LATE MARTIN J. MURRAY.

[R2016-13]

WHEREAS, It is with great sadness that members of this chamber learned of the death of Martin J. Murray, on December 10, 2015, at the age of 71; and

WHEREAS, The City Council has been informed of his passing by the Honorable Margaret Laurino, Alderman of the 39th Ward; and

WHEREAS, Born on March 1, 1944, to the late Martin T. and Beatrice Murray, Martin was the beloved husband of 49 years to the late Kathleen J., nee Koulback; loving father of Kaitlynn (Tom) Philbin, Sheila (Bill, Retired Sgt., CPD) Schnoor, Marty (Kori) Patrick, Cmdr. -- CCSPD (Deanne), Danny (Iva), and Joe Murray (CFD); dearest grandpa of Jessica, Brittany, Ryan, Bridget, Brendan, Caroline, Megan, Dane, Tommy, Marty, Logan, Andrew and Eva Jean; dear brother of Jim (Grace) Murray, Joan (the late Jack) Schuh and the late Bob (Cmdr. CPD) and Sharon, Bill (Sgt. CPD) (Lee), Jean and Jim (Det. CPD) Mahon and Tommy Murray; cherished brother-in-law of Mary Lou (the late Joe) Sullivan and the late Ted (Mary Jean) and Peggy Koulback; fond uncle of many nieces and nephews; and treasured friend to all who had the pleasure of knowing him. Martin leaves a legacy of faith, dignity and love; and

WHEREAS, Martin retired from the Chicago Police Department after 22 years of service and had been proprietor of Slammer Inn, Darby O'Gill's and Murray's Pub. He was an active and vital member of his community who touched the lives of all who knew him through his kindness, generosity and spirit. Martin will be deeply missed, but the memory of his character, intelligence and compassion will live on in those who knew and loved him; now, therefore,

Be It Resolved, That we, the Mayor and members of the City Council of the City of Chicago, gathered here this 13th day of January 2016, do hereby express our sorrow on the death of Martin J. Murray and express to his family and friends our deepest sympathy; and

Be It Further Resolved, That a suitable copy of this resolution be presented to the family of Martin J. Murray as a token of our honor, gratitude, and respect.

TRIBUTE TO LATE KURT RANDALL MYERS, PH.D.

[R2016-9]

WHEREAS, It is with great sadness that members of this chamber learned of the death of Kurt Randall Myers, Ph.D., on December 8, 2015, at the age of 51; and

WHEREAS, The City Council has been informed of his passing by the Honorable Margaret Laurino, Alderman of the 39th Ward; and

WHEREAS, Born in San Francisco on December 1, 1964, to Professor Carol S. Bruch and Jack E. (Frances) Myers, Kurt was the beloved husband of Maria De Los Angeles (Angie) Hernandez Myers; loving father of Raquel Jacqueline and Pierce Anthony Myers; dear brother of Margarete Louise Myers Feinstein, Ph.D. (Rabbi Moreley Feinstein); cherished grandson of the late Gordon and Margaret (Taylor) Myers and Ernest Bruch, Ph.D., M.D. (Margarete Willstaetter Bruch, Ph.D.); fond nephew of Kathryn (Carl) Enge, Gordon and the late William and James Myers, Ludwig Nancy) and Richard (Kathryn) Bruch and Doris Bruch (Richard) Dubielzig; caring cousin of Carl Bruch (Lea Anderson), Andrew Bruch (Lucy Keenan), Elisabeth Brucch, Suzanne Bruch (Josh Sacks), Sonia Dubielzig (Carlos Haeckel), Richard Dubielzig (Hiroko Ishihara), Chris (Heidi) and Jonathan (Jennifer) Enge, Jennifer (John) Pena, Rebecca (Adam) Thronson, Kate (Ben) Bussey, and Davis Myers; and treasured friend to all who had the pleasure of knowing him. Kurt leaves a legacy of faith, dignity and love; and

WHEREAS, Kurt's earliest years were spent in Millbrae and Berkeley, California; Tananarive, Madagascar; Albany, California; College Park, Maryland; Davis, California; and Pasing (Munich), Germany. He earned his bachelor's degree with a double major in physics and chemistry from Reed College in 1986, where his inter-disciplinary thesis was *A Relationship of a Trinity: A Linear Variational Approach to Calculate the Ground State Energy of Helium Using the Wave Functions From an Exactly Soluble Free-Body Model.* At The University of Chicago, he completed his Ph.D. in theoretical chemistry; and

WHEREAS, He completed his doctoral degree in 1992, designed Angie's wedding ring, then he and his lovely wife married on September 5, 1992, with a second ceremony on September 12th. They resided in Brooklyn and New Jersey while he clerked at the American Stock Exchange, became a licensed trader, and accepted his first job, at Citibank, where he built a system to price and risk manage the bank's treasury portfolio. He returned to Chicago, working at First Chicago as a liaison between its traders and programmers. His career took him to ABN AMRO, QAI and Thomson Reuters; and

WHEREAS, After the birth of their children, Kurt and his wife moved to England, where they lived for eight marvelous years, exploring various countries and the history of those countries. They returned to Chicago in 2012; and Kurt became a co-founder and CTO of socialmarketanalytics.com (SMA), working long, productive hours, using his intellect, excellence as a developer and people skills to help create new and better products; and

WHEREAS, Kurt was an active and vital member of his community as well as a consummate gamer who loved his garden, pets, winemaking, reading, baking, astronomy, the outdoors and video games. He was kind, caring and had a wicked sense of humor. He touched the lives of all who knew him through his kindness, generosity and spirit and will be deeply missed, but the memory of his character, intelligence and compassion will live on in those who knew and loved him; now, therefore,

Be It Resolved, That we, the Mayor and members of the City Council of the City of Chicago, gathered here this 13th day of January 2016, do hereby express our sorrow on the death of Kurt Randall Myers, Ph.D. and express to his family and friends our deepest sympathy; and

Be It Further Resolved, That a suitable copy of this resolution be presented to the family of Kurt Randall Myers, Ph.D. as a token of our honor, gratitude, and respect.

TRIBUTE TO LATE KENNETH ROGERS.

[R2016-10]

WHEREAS, It is with great sadness that members of this chamber learned of the death of Kenneth Rogers, on January 4, 2016, at the age of 64; and

WHEREAS, The City Council has been informed of his passing by the Honorable Margaret Laurino, Alderman of the 39th Ward; and

WHEREAS, Born on January 5, 1951, Ken was the loving husband of Mary, nee Larkin; beloved father of Kayla and cherished stepfather of Fred (Mishalle) Ingram and Vanessa Pena; dear grandfather of Matthew, Julie and Kaitlyn Puirkowski; and treasured friend to all who had the pleasure of knowing him. Ken leaves a legacy of faith, dignity and love; and

WHEREAS, Ken was an active and vital member of his community. In addition to being a husband, father, stepfather and grandfather, Ken was a dedicated precinct captain with the 39th Ward Regular Democratic Organization. He touched the lives of all who knew him through his kindness, generosity and spirit. He will be deeply missed, but the memory of his character, intelligence and compassion will live on in those who knew and loved him; now, therefore,

Be It Resolved, That we, the Mayor and members of the City Council of the City of Chicago, gathered here this 13th day of January 2016, do hereby express our sorrow on the death of Kenneth Rogers and express to his family and friends our deepest sympathy; and

Be It Further Resolved, That a suitable copy of this resolution be presented to the family of Kenneth Rogers as a token of our honor, gratitude, and respect.

CONGRATULATIONS EXTENDED TO JOHN COLLETTI ON RECEIPT OF ITALIAN AMERICAN SPORTS HALL OF FAME SPORTSMAN OF THE YEAR AWARD.

[R2016-11]

WHEREAS, On November 7, 2015, John Colletti, managing partner for Gibson's Restaurant Group, was named the 2015 Sportsman of the Year by the National Italian American Sports Hall of Fame; and

WHEREAS, The City Council has been informed of this occasion by the Honorable Margaret Laurino, Alderman of the 39th Ward; and

WHEREAS, In 1977, George Randazzo founded the Italian American Boxing Hall of Fame to raise money for a struggling local Catholic youth program. The organization evolved into the National Italian American Sports Hall of Fame, raising over $6 Million for scholarships and charitable causes; and

WHEREAS, John Colletti and the Gibson's Restaurant Group epitomize the ideals and goals of the National Italian American Sports Hall of Fame by supporting non-profit organizations such as Misericordia, Catholic Charities and The Lynn Sage Foundation; and

WHEREAS, John Colletti grew up in the restaurant business serving as a bus boy, dishwasher, night cook and bartender. John is a mentor to his employees, most of whom have been with the restaurant for well over 10 years, and has hosted numerous sports figures, celebrities and events; and

WHEREAS, John Colletti and the Gibson's Restaurant Group pride themselves on offering the highest quality of food and service in the fine dining industry, and they go out of their way to make sure those expectations are met. Gibson's Bar and Steakhouse is considered one of the top steakhouses in the world and is the highest grossing independent restaurant in Chicago. They not only serve delicious food and provide tremendous service, but they also build relationships that make customers feel like a large, extended family; and

WHEREAS, Known for its ambiance, Gibson's displays hundreds of photos of famous patrons on the restaurant's "Wall of Fame" that occupy almost every square inch of wall space; now, therefore,

Be It Resolved, That we, the Mayor and members of the City of Chicago City Council, gathered here this 13th day of January 2016, do hereby express our heartiest congratulations to John Colletti on receiving the 2015 Sportsman of the Year award; and

Be It Further Resolved, That a suitable copy of this resolution be prepared and presented to John Colletti.

CONGRATULATIONS EXTENDED TO BENNETT STEPHEN ERICKSON ON ACHIEVING RANK OF EAGLE SCOUT.

[R2016-14]

WHEREAS, Life Scout Bennett Stephen Erickson of St. Edward Parish's Boy Scout Troop 904 has passed his Eagle Scout board of review, earning him the rank of Eagle Scout, scouting's highest achievement; and

WHEREAS, The City Council has been informed of this special occasion by the Honorable Margaret Laurino, Alderman of the 39th Ward; and

WHEREAS, Bennett's Eagle Scout service project was a clothing drive to support the St. Vincent de Paul Society through St. Edward Church; and

WHEREAS, Eagle Scout, the pinnacle of scouting, earned through commitment and dedication, exemplifies a model citizen. Only two percent of boys enrolled in the scouting program earn the rank of Eagle Scout. A Scout must earn 21 merit badges in addition to completing several community projects; and

WHEREAS, Many Eagle Scouts have become great leaders in diverse endeavors such as astronaut Neil Armstrong, former United States President Gerald R. Ford, former United States Senator William Bradley, former major league baseball player Albert Belle and chief executive officer of the Bill and Melinda Gates Foundation, Bill Gates, Sr.; and

WHEREAS, Bennett completed all the requirements and has been examined by an Eagle Scout Board of Review, certifying his worthiness for Scouting's highest distinction. He represents the highest values of youth in our great City of Chicago, with whom its leaders place so much hope and trust; now, therefore,

Be It Resolved, That we, the Mayor and members of the City Council of the City of Chicago, gathered here this 13th day of January 2016, do hereby extend our heartiest congratulations to Bennett Stephen Erickson on attaining the rank of Eagle Scout and wish him every success in any and all of his future endeavors; and

Be It Further Resolved, That a suitable copy of this resolution be prepared and presented to Bennett Stephen Erickson.

CONGRATULATIONS EXTENDED TO DAVID ITEN CHAPPELL FITE ON ACHIEVING RANK OF EAGLE SCOUT.

[R2016-15]

WHEREAS, Life Scout David Iten Chappell Fite of St. Luke Lutheran Church's Boy Scout Troop 115 has passed his Eagle Scout board of review, earning him the rank of Eagle Scout, scouting's highest achievement; and

WHEREAS, The City Council has been informed of this special occasion by the Honorable Margaret Laurino, Alderman of the 39th Ward; and

WHEREAS, David's Eagle Scout service project was organizing a Pride Day at Nettlehurst School in Chicago by tying colorful ribbons on the fence in support of anti-bullying. In

addition, he collected supplies and filled backpacks to give to homeless gay youth at the Center on Halsted Street in Chicago; and

WHEREAS, Eagle Scout, the pinnacle of scouting, earned through commitment and dedication, exemplifies a model citizen. Only two percent of boys enrolled in the scouting program earn the rank of Eagle Scout. A Scout must earn 21 merit badges in addition to completing several community projects; and

WHEREAS, Many Eagle Scouts have become great leaders in diverse endeavors such as astronaut Neil Armstrong, former United States President Gerald R. Ford, former United States Senator William Bradley, former major league baseball player Albert Belle and chief executive officer of the Bill and Melinda Gates Foundation, Bill Gates, Sr.; and

WHEREAS, David completed all the requirements and has been examined by an Eagle Scout Board of Review, certifying his worthiness for Scouting's highest distinction. He represents the highest values of youth in our great City of Chicago, with whom its leaders place so much hope and trust; now, therefore,

Be It Resolved, That we, the Mayor and members of the City Council of the City of Chicago, gathered here this 13th day of January 2016, do hereby extend our heartiest congratulations to David Iten Chappell Fite on attaining the rank of Eagle Scout and wish him every success in any and all of his future endeavors; and

Be It Further Resolved, That a suitable copy of this resolution be prepared and presented to David Iten Chappell Fite.

CONGRATULATIONS EXTENDED TO JAMES AGUSTIN LIBERTO ON ACHIEVING RANK OF EAGLE SCOUT.

[R2016-16]

WHEREAS, Life Scout James Agustin Liberto of St. Luke Lutheran Church's Boy Scout Troop 115 has passed his Eagle Scout board of review, earning him the rank of Eagle Scout, scouting's highest achievement; and

WHEREAS, The City Council has been informed of this special occasion by the Honorable Margaret Laurino, Alderman of the 39th Ward; and

WHEREAS, James' Eagle Scout service project was building a platform, two benches, and a shed in the community garden for the Greater Independence Park Neighborhood Association as part of the Independence Park Community Garden Revitalization Project; and

WHEREAS, Eagle Scout, the pinnacle of scouting, earned through commitment and dedication, exemplifies a model citizen. Only two percent of boys enrolled in the scouting program earn the rank of Eagle Scout. A Scout must earn 21 merit badges in addition to completing several community projects; and

WHEREAS, Many Eagle Scouts have become great leaders in diverse endeavors such as astronaut Neil Armstrong, former United States President Gerald R. Ford, former United States Senator William Bradley, former major league baseball player Albert Belle and chief executive officer of the Bill and Melinda Gates Foundation, Bill Gates, Sr.; and

WHEREAS, James completed all the requirements and has been examined by an Eagle Scout Board of Review, certifying his worthiness for Scouting's highest distinction. He represents the highest values of youth in our great City of Chicago, with whom its leaders place so much hope and trust; now, therefore,

Be It Resolved, That we, the Mayor and members of the City Council of the City of Chicago, gathered here this 13th day of January 2016, do hereby extend our heartiest congratulations to James Agustin Liberto on attaining the rank of Eagle Scout and wish him every success in any and all of his future endeavors; and

Be It Further Resolved, That a suitable copy of this resolution be prepared and presented to James Agustin Liberto.

CONGRATULATIONS EXTENDED TO ALEX JOSEPH LUGO ON ACHIEVING RANK OF EAGLE SCOUT.

[R2016-17]

WHEREAS, Life Scout Alex Joseph Lugo of St. Edward Parish's Boy Scout Troop 904 has passed his Eagle Scout board of review, earning him the rank of Eagle Scout, scouting's highest achievement; and

WHEREAS, The City Council has been informed of this special occasion by the Honorable Margaret Laurino, Alderman of the 39th Ward; and

WHEREAS, Alex's Eagle Scout service project was collecting supplies, food and toiletries for United States Troops, held at the Harley Davidson Store in Glenview, Illinois; and

WHEREAS, Eagle Scout, the pinnacle of scouting, earned through commitment and dedication, exemplifies a model citizen. Only two percent of boys enrolled in the scouting program earn the rank of Eagle Scout. A Scout must earn 21 merit badges in addition to completing several community projects; and

WHEREAS, Many Eagle Scouts have become great leaders in diverse endeavors such as astronaut Neil Armstrong, former United States President Gerald R. Ford, former United States Senator William Bradley, former major league baseball player Albert Belle and chief executive officer of the Bill and Melinda Gates Foundation, Bill Gates, Sr.; and

WHEREAS, Alex completed all the requirements and has been examined by an Eagle Scout Board of Review, certifying his worthiness for Scouting's highest distinction. He represents the highest values of youth in our great City of Chicago with whom its leaders place so much hope and trust; now, therefore,

Be It Resolved, That we, the Mayor and members of the City Council of the City of Chicago, gathered here this 13th day of January 2016, do hereby extend our heartiest congratulations to Alex Joseph Lugo on attaining the rank of Eagle Scout and wish him every success in any and all of his future endeavors; and

Be It Further Resolved, That a suitable copy of this resolution be prepared and presented to Alex Joseph Lugo.

Presented By

ALDERMAN TUNNEY (44th Ward)
And OTHERS:

TRIBUTE TO LATE KATHERINE DUFFY.

[R2016-60]

A resolution, presented by Aldermen Tunney, Cappleman, Mell, Lopez and Ramirez-Rosa, reading as follows:

WHEREAS, Katherine "Kit" Duffy, 71, Chicago's first liaison to the gay and lesbian communities, under Mayor Harold Washington, died from complications of heart surgery on December 22, 2015; and

WHEREAS, The Chicago City Council has been informed of her passing by City of Chicago LGBT Caucus; and

WHEREAS, Katherine was born in 1944 to her loving parents and grew up in Funkstown, Maryland; and

WHEREAS, Mayor Washington appointed Kit in 1984 as the first mayoral liaison to Chicago's gay and lesbian communities and is credited for opening the doors of city government to lesbian, gay, bisexual, and transgender (LGBT) individuals; and

WHEREAS, Kit was a constant force in the 1980s Chicago gay community, as AIDS started to take its toll, and as the community fought for a civil rights bill, she was a key link for the community to the mayor and vice versa; and

WHEREAS, In 1985, Kit convened Mayor Washington's Committee on Gay and Lesbian Issues, and she became the first executive director of the AIDS Foundation of Chicago; and

WHEREAS, Kit's work organizing in LGBT communities, beginning in the mid-1980s, led not only to the passage of Chicago's historic 1988 Human Rights Ordinance, but became the foundation for a new LGBTQ movement, which led directly to all the political and legislative gains, up to and including full equal marriage; and

WHEREAS, In 1991, Kit was one of the co-founders of the Illinois Federation for Human Rights now known as Equality Illinois; and

WHEREAS, Kit was inducted into the City's Gay and Lesbian Hall of Fame in 2008, in part for her help in securing passage of the 1988 ordinance barring discrimination against gays and lesbians in Chicago; and

WHEREAS, Kit was always a wealth of knowledge on the City, City history, and the Cook County Democratic Party, invariably knowing the answer or connecting with the person who could address the issue; and

WHEREAS, Kit was extremely pragmatic with a great sense of humor, she upheld tremendous passion for the everyday Chicagoan and was an incredible Chicago legacy who will be greatly missed; and

WHEREAS, On Sunday, January 31, a celebration will be held in Lakeview at Sidetrack so all can remember her lifetime of good ideas, her legacy of major efforts, her mentorship and her intelligence when it comes to those less fortunate -- and per Kit's wishes, "no one is to be sad"; and

WHEREAS, Kit's love of life and her ability to live it to the fullest endeared Kit to her friends and all who knew her and enabled her to enrich their lives in ways they will never forget; now therefore,

Be It Resolved, That we, the Mayor and members of the City Council of the City of Chicago, assembled this 13th day of January 2016, do hereby honor the life and memory of Katherine "Kit" Duffy and extend our heartfelt condolences to her friends; and

Be It Further Resolved, That suitable copies of this resolution be presented to the friends of Katherine "Kit" Duffy as a sign of our sympathy and good wishes.

Presented By

ALDERMAN ARENA (45th Ward):

TRIBUTE TO LATE JIM GRIGAR.

[R2016-26]

WHEREAS, Jim Grigar had been a pillar of the Independence Park community since he and his family moved there in 1970; and

WHEREAS, This esteemed body has been notified of Jim Grigar's unfortunate passing by the Honorable Alderman John Arena of the 45th Ward; and

WHEREAS, Jim Grigar was a talented and passionate photographer, the proud owner of his own photography business, and taught photography at the College of DuPage; and

WHEREAS, Jim Grigar built a full and extraordinary life in Chicago, where he and his wife, Mary, were active in the Greater Independence Park Neighborhood Association, where he laid out the newsletter for several years, and the Independence Park Advisory Council, where he cooked the annual spaghetti dinner and organized the first Fourth of July parade; and

WHEREAS, Jim Grigar was tragically preceded in death by his beautiful son Mark at the age of seven and is survived by his loving wife, Mary; children David, Ann-Marie, Mary Elizabeth, Julie, and James Jr.; and eight grandchildren; now therefore,

Be It Resolved, That we, the Mayor and members of the City of Chicago City Council, gathered this 13th day of January 2016 A.D., do hereby pause to pay tribute to the achievements of Jim Grigar and mourn his loss; and

Be It Further Resolved, That a suitable copy of this resolution be prepared and presented to the family of Jim Grigar.

MATTERS PRESENTED BY THE ALDERMEN.

(Presented By Wards, In Order, Beginning With The Fiftieth Ward)

Arranged under the following subheadings:

1. Traffic Regulations, Traffic Signals and Traffic-Control Devices.
2. Zoning Ordinance Amendments.
3. Claims.
4. Unclassified Matters (arranged in order according to ward numbers).
5. Free Permits, License Fee Exemptions, Cancellation of Warrants for Collection and Water Rate Exemptions, Et Cetera.

---

1. TRAFFIC REGULATIONS, TRAFFIC SIGNS AND TRAFFIC-CONTROL DEVICES.

Referred -- ESTABLISHMENT OF LOADING ZONES.

The aldermen named below presented proposed ordinances to establish loading zones at the locations designated and for the distances and times specified, which were *Referred to the Committee on Pedestrian and Traffic Safety,* as follows:

Alderman	Location, Distance And Time
THOMPSON (11th Ward)	South Parnell Avenue (west curb) at 3642, from a point south of West 36th Street to a point 25 feet south thereof -- no parking loading/ tow-away zone -- at all times -- all days; [O2016-415]
BURNETT (27th Ward)	West Fulton Market, at 1011, between North Morgan Street and North Elizabeth Street -- 8:00 A.M. to 6:00 P.M. -- Monday through Saturday; [O2016-509]

Alderman	Location, Distance And Time
	North Peoria Street, at 212, between West Fulton Street and West Lake Street -- 9:00 A.M. to 5:00 P.M. -- all days; [O2016-508]
	West Randolph Street, at 802 -- 804, between North Halsted Street and North Green Street -- 11:00 A.M. to 3:00 A.M. -- Monday through Saturday; [O2016-504]
	West Randolph Street, at 806, between North Halsted Street and North Green Street -- 12:00 P.M. to 3:00 A.M. -- all days; [O2016-505]
ERVIN (28th Ward)	West 15th Street, at 2738 -- no parking loading zone -- 8:00 A.M. to 6:00 P.M. -- Monday through Friday; [O2016-512]
REILLY (42nd Ward)	West Walnut Street, at 661 -- 20 feet -- 15 minute loading zone -- 5:00 P.M. to 12:00 A.M. -- Tuesday through Saturday. [O2016-529]

Referred -- AMENDMENT OF LOADING ZONES.

The aldermen named below presented proposed ordinances to amend previously passed ordinances which established loading zones on portions of specified public ways, which were *Referred to the Committee on Pedestrian and Traffic Safety,* as follows:

Alderman	Location, Distance And Time
BURNS (4th Ward)	Repeal ordinance passed June 11, 2008 and printed in the *Journal of the Proceedings of the City Council of the City of Chicago*, page 29537 which established no parking loading zone/tow-away zone on South Harper Avenue (east side) from a point 30 feet south of East 52nd Street to a point 40 feet south thereof -- no parking loading zone/tow-away zone -- 9:00 A.M. to 11:00 P.M.; [O2016-121]

Alderman	Location, Distance And Time
THOMPSON (11th Ward)	Amend ordinance passed July 29, 2009, which reads: "South Archer Avenue (north side) from a point 130 feet east of South Corbett Street to a point 50 feet east thereof -- 30 minute standing zone -- 7:00 A.M. to 4:00 P.M. -- Monday through Friday and 6:00 P.M. to 10:00 P.M. -- Saturday and Sunday -- tow-away zone all other times" by striking: "130 feet east and 50 feet east" and inserting in lieu thereof: "160 feet east and 20 feet east"; [O2016-466]
REILLY (42nd Ward)	Amend loading zone at 642 North Clark Street -- 10:00 P.M. to 5:00 A.M. -- Friday through Sunday only. [O2016-530]

Referred -- AMENDMENT OF ONE-WAY VEHICULAR TRAFFIC MOVEMENT.

The aldermen named below presented proposed ordinances to amend the movement of traffic to a single direction on portions of specified public ways, which were *Referred to the Committee on Pedestrian and Traffic Safety,* as follows:

Alderman	Location And Distance
HARRIS (8th Ward)	9200 South Woodlawn Avenue, changing from a "two-way" to a "one-way southerly"; [O2016-456]
NAPOLITANO (41st Ward)	Amend ordinance by striking therefrom the following: "traffic direction on portion of 7100 -- 7145 North Melvina Avenue -- one-way northerly". [O2016-528]

Referred -- REMOVAL OF PARKING METERS.

The aldermen named below presented proposed ordinances for the removal of parking meters at specified locations, which were *Referred to the Committee on Pedestrian and Traffic Safety*, as follows:

Alderman	Location And Distance
TUNNEY (44th Ward)	North Sheffield Avenue (west side) from approximately 3312 to 3320 North Sheffield Avenue (4 spaces) Meter Numbers 609 -- 209; [O2016-565]
PAWAR (47th Ward)	North Clark Street (west side) in the 4700 block. [O2016-533]

Referred -- PROHIBITION OF PARKING AT ALL TIMES AT 1400 -- 1415 S. WASHTENAW AVE.

[O2016-514]

Alderman Ervin (28th Ward) presented a proposed ordinance to prohibit the parking of vehicles at 1400 -- 1415 South Washtenaw Avenue (both sides) -- at all times -- all days, which was *Referred to the Committee on Pedestrian and Traffic Safety.*

Referred -- AMENDMENT OF PROHIBITION OF PARKING AT ALL TIMES.

The aldermen named below presented proposed ordinances to amend previously passed ordinances which prohibited the parking of vehicles at all times at the locations designated and for the distances specified, which were *Referred to the Committee on Pedestrian and Traffic Safety,* as follows:

Alderman	Location And Distance
SOLIS (25th Ward)	Repeal ordinance by striking: "South Park Terrace, from 800 to 1174 -- no parking -- 9:00 A.M. to 11:00 A.M."; [O2016-496]
	Repeal ordinance by striking: "South Plymouth Court, from 900 to 1200, South Plymouth Court, from 850 to 900, and South Plymouth Court, from 800 to 850, South Plymouth Court that is currently a tow-away zone on both sides of the street -- no parking 9:00 A.M. to 11:00 A.M."; [O2016-493]
VILLEGAS (36th Ward)	Amend ordinance by striking: "2155 North Austin Avenue (2 "No Parking" signs, Account 08001798)". [O2016-539]

Referred -- PROHIBITION OF PARKING AT ALL TIMES.
(Except For Disabled)

The aldermen named below presented proposed ordinances to prohibit the parking of vehicles at all times at the locations designated and for the distances specified, which were *Referred to the Committee on Pedestrian and Traffic Safety,* as follows:

Alderman	Location And Distance
MORENO (1st Ward)	North Sawyer Avenue, at 1842 (Handicapped Parking Permit 101564); [O2016-177]
HOPKINS (2nd Ward)	West Caton Street, at 2135 (Handicapped Parking Permit 101936); [O2016-131]
	North Wayne Avenue, at 2336 (Handicapped Parking Permit 96971); [O2016-132]

Alderman	Location And Distance
BURNS (4th Ward)	South Blackstone Avenue, at 5048 (Handicapped Parking Permit 97246); [O2016-120]
SAWYER (6th Ward)	South Langley Avenue, at 7742 (Handicapped Parking Permit 100656); [O2016-134]
HARRIS (8th Ward)	South Bennett Avenue, at 7811 (Handicapped Parking Permit 95410); [O2016-136]
	South Blackstone Avenue, at 8819 (Handicapped Parking Permit 100481); [O2016-137]
THOMPSON (11th Ward)	South Emerald Avenue, at 2723 (Handicapped Parking Permit 101726); [O2016-138]
	South Lowe Avenue, at 3123 (Handicapped Parking Permit 101722); [O2016-139]
	South May Street, at 3249 (Handicapped Parking Permit 101658); [O2016-140]
	South Wells Street, at 3122 (Handicapped Parking Permit 101729); [O2016-141]
	West 34th Street, at 922 (Handicapped Parking Permit 101723); [O2016-142]
	West 35th Place, at 959 (Handicapped Parking Permit 100220); [O2016-144]
QUINN (13th Ward)	South Kedvale Avenue, at 6511 (Handicapped Parking Permit 99218); [O2016-145]
	South Kilpatrick Avenue, at 6008 (Handicapped Parking Permit 99214); [O2016-146]

Alderman	Location And Distance
	South Kilpatrick Avenue, at 6106 (Handicapped Parking Permit 99210); [O2016-147]
	South Kilpatrick Avenue, at 6159 (Handicapped Parking Permit 99224); [O2016-148]
	South Komensky Avenue, at 6136 (Handicapped Parking Permit 97084); [O2016-149]
	South Komensky Avenue, at 6422 (Handicapped Parking Permit 97083); [O2016-150]
	South Meade Avenue, at 5819 (Handicapped Parking Permit 99549); [O2016-151]
	South Tripp Avenue, at 6330 (Handicapped Parking Permit 99223); [O2016-152]
	West 63rd Street, at 6642 (Handicapped Parking Permit 102761); [O2016-153]
	West 66th Street, at 3931 (Handicapped Parking Permit 99217); [O2016-154]
	West 70th Street, at 3908 (Handicapped Parking Permit 97085); [O2016-156]
BURKE (14th Ward)	South Campbell Avenue, at 5234 (Handicapped Parking Permit 97109); [O2016-157]
	South Rockwell Street, at 5039 (Handicapped Parking Permit 97104); [O2016-158]
LOPEZ (15th Ward)	South Campbell Avenue, at 5644 (Handicapped Parking Permit 95054); [O2016-159]
	South Francisco Avenue, at 4245 (Handicapped Parking Permit 101489); [O2016-161]
	South Francisco Avenue, at 4548 (Handicapped Parking Permit 101493); [O2016-162]

Alderman	Location And Distance
	South Seeley Avenue, at 5755 (Handicapped Parking Permit 102491); [O2016-163]
	West 45th Street, at 1821 (Handicapped Parking Permit 100761); [O2016-164]
FOULKES (16th Ward)	South Justine Street, at 6127 (Handicapped Parking Permit 100548); [O2016-165]
	West 60th Place, at 3308 (Handicapped Parking Permit 98095); [O2016-166]
CURTIS (18th Ward)	South Campbell Avenue, at 7336 (Handicapped Parking Permit 95484); [O2016-167]
	West 80th Place, at 3622 (Handicapped Parking Permit 99108); [O2016-168]
	West 84th Place, at 3509 (Handicapped Parking Permit 99113); [O2016-169]
MUÑOZ (22nd Ward)	South Central Park Avenue, at 2815 (Handicapped Parking Permit 95946); [O2016-170]
	South Homan Avenue, at 2456 (Handicapped Parking Permit 99352); [O2016-171]
	South Kedvale Avenue, at 3133 (Handicapped Parking Permit 95957); [O2016-172]
	South Kenneth Avenue, at 2834 (Handicapped Parking Permit 99372); [O2016-173]
	South Millard Avenue, at 2819 (Handicapped Parking Permit 103686); [O2016-174]

Alderman	Location And Distance
	South Ridgeway Avenue, at 3215 (Handicapped Parking Permit 99358); [O2016-175]
	South St Louis Avenue, at 2811 (Handicapped Parking Permit 99356); [O2016-176]
ZALEWSKI (23rd Ward)	South McVicker Avenue, at 5419 (Handicapped Parking Permit 102762); [O2016-178]
	West 65th Place, at 3306 (Handicapped Parking Permit 100507); [O2016-180]
SOLIS (25th Ward)	West 23rd Place, at 2345 (Handicapped Parking Permit 099990); [O2016-485]
MALDONADO (26th Ward)	West Augusta Boulevard, at 2514 (Handicapped Parking Permit 97511); [O2016-181]
	North Avers Avenue, at 2126 (Handicapped Parking Permit 102367); [O2016-182]
	West Beach Avenue, at 3227 (Handicapped Parking Permit 099415); [O2016-183]
	West Dickens Avenue, at 3325 (Handicapped Parking Permit 102370); [O2016-185]
	West Evergreen Avenue, at 2650 (Handicapped Parking Permit 101560); [O2016-186]
	North Harding Avenue, at 1543 (Handicapped Parking Permit 95255); [O2016-188]
	North Harding Avenue, at 1738 (Handicapped Parking Permit 102379); [O2016-187]

Alderman	Location And Distance

West Hirsch Street, at 3439 (Handicapped Parking Permit 99695);
[O2016-190]

North Karlov Avenue, at 2035 (Handicapped Parking Permit 97535);
[O2016-191]

North Keystone Avenue, at 2032 (Handicapped Parking Permit 99380);
[O2016-192]

North Kildare Avenue, at 1625 (Handicapped Parking Permit 101526);
[O2016-193]

North Kolin Avenue, at 1522 (Handicapped Parking Permit 101539);
[O2016-194]

North Kostner Avenue, at 1417(Handicapped Parking Permit 97550);
[O2016-195]

West Le Moyne Street, at 3238 (Handicapped Parking Permit 10152);
[O2016-196]

West McLean Avenue, at 3622 (Handicapped Parking Permit 97507);
[O2016-197]

West McLean Avenue, at 3650 (Handicapped Parking Permit 99382);
[O2016-198]

North Monticello Avenue, at 1326 (Handicapped Parking Permit 99680);
[O2016-199]

North Monticello Avenue, at 1739 (Handicapped Parking Permit 101534);
[O2016-200]

North Mozart Street, at 909 (Handicapped Parking Permit 102363);
[O2016-201]

West Ohio Street, at 2216 (Handicapped Parking Permit 102361);
[O2016-202]

West Pierce Avenue, at 3328 (Handicapped Parking Permit 101537);
[O2016-203]

Alderman	Location And Distance
	North Ridgeway Avenue, at 1944 (Handicapped Parking Permit 91259); [O2016-204]
	North Rockwell Street, at 1018 (Handicapped Parking Permit 102374); [O2016-206]
	North Spaulding Avenue, at 1733 (Handicapped Parking Permit 97519); [O2016-207]
	North Springfield Avenue, at 1229 (Handicapped Parking Permit 102356); [O2016-208]
	North Springfield Avenue, at 1720 (Handicapped Parking Permit 102184); [O2016-209]
	North Springfield Avenue, at 2133 (Handicapped Parking Permit 98144); [O2016-210]
	West Walton Street, at 2523 (Handicapped Parking Permit 09937); [O2016-211]
BURNETT (27th Ward)	North Drake Avenue, at 923 (Handicapped Parking Permit 98248); [O2016-212]
	North Sawyer Avenue, at 623 (Handicapped Parking Permit 102070); [O2016-213]
	West Wilcox Street, at 2903 (Handicapped Parking Permit 98252); [O2016-214]
ERVIN (28th Ward)	West West End Avenue, at 4827 (Handicapped Parking Permit 100812); [O2016-215]
TALIAFERRO (29th Ward)	West Monroe Street, at 5338 (Handicapped Parking Permit 101512); [O2016-269]

Alderman	Location And Distance
	North Olcott Avenue, at 3033 (Handicapped Parking Permit 101509); [O2016-272]
REBOYRAS (30th Ward)	North Kilpatrick Avenue, at 3634 (Handicapped Parking Permit 99296); [O2016-33]
	West Roscoe Street, at 4207 (Handicapped Parking Permit 99290); [O2016-34]
SANTIAGO (31st Ward)	West Wrightwood Avenue, at 3611 (handicapped permit parking); [O2016-492]
WAGUESPACK (32nd Ward)	North Seeley Avenue, at 2954 (Handicapped Parking Permit 96944); [O2016-308]
AUSTIN (34th Ward)	South Eggleston Avenue, at 11340 (Handicapped Parking Permit 101908); [O2016-310]
	South Eggleston Avenue, at 11353 (handicapped permit parking); [O2016-311]
	South Laflin Street, at 11720 (Handicapped Parking Permit 101996); [O2016-312]
	South May Street, at 10209 (Handicapped Parking Permit 97877); [O2016-314]
	South Parnell Avenue, at 10611 (Handicapped Parking Permit 100866); [O2016-315]
	South Union Avenue, at 10743 (Handicapped Parking Permit 101922); [O2016-318]

Alderman	Location And Distance
	West 97th Place, at 1056 (handicapped permit parking); [O2016-494]
RAMIREZ-ROSA (35th Ward)	North Monticello Avenue, at 4714 (Handicapped Parking Permit 101303); [O2016-320]
	West Palmer Street, at 4317 (Handicapped Parking Permit 101130); [O2016-323]
	North Spaulding Avenue, at 2848 (Handicapped Parking Permit 98785); [O2016-325]
VILLEGAS (36th Ward)	West Belden Avenue, at 4823 (signs to be posted at 2309 North Lamon Avenue) (handicapped permit parking); [O2016-503]
	West Eddy Street, at 6328 (handicapped permit parking); [O2016-497]
	West Henderson Street, at 6122 (Handicapped Parking Permit 102300); [O2016-350]
	North Laramie Avenue, at 2314 (Handicapped Parking Permit 102052); [O2016-354]
MITTS (37th Ward)	West Hirsch Street, at 5523 (Handicapped Parking Permit 97603); [O2016-360]
	North Lavergne Avenue, at 906 (Handicapped Parking Permit 99466); [O2016-363]
	North Linder Avenue, at 1653 (Handicapped Parking Permit 94234); [O2016-365]

Alderman	Location And Distance
SPOSATO (38th Ward)	North Marmora Avenue, at 4146 (Handicapped Parking Permit 101764); [O2016-371]
	West Sunnyside Avenue, at 5520 (Handicapped Parking Permit 98102); [O2016-376]
	West Windsor Avenue, at 5722 (Handicapped Parking Permit 97726); [O2016-379]
LAURINO (39th Ward)	West Hollywood Avenue, at 3336 (Handicapped Parking Permit 101204); [O2016-394]
	North Kedvale Avenue, at 4027 (Handicapped Parking Permit 101199); [O2016-385]
	North Keystone Avenue, at 4907 (Handicapped Parking Permit 101198); [O2016-390]
	North Kilpatrick Avenue, at 4984 (Handicapped Parking Permit 101195); [O2016-392]
O'CONNOR (40th Ward)	West Berwyn Avenue, at 1723 (Handicapped Parking Permit 101572); [O2016-402]
	North Summerdale Avenue, at 2842 (Handicapped Parking Permit 101576); [O2016-406]
NAPOLITANO (41st Ward)	North Potawatomie Avenue, at 5219 (Handicapped Parking Permit 101026); [O2016-411]
	North Reserve Avenue, at 5223 (Handicapped Parking Permit 101025); [O2016-413]

Alderman	Location And Distance
SMITH (43rd Ward)	North Bissell Street, at 2015 (Handicapped Parking Permit 101220); [O2016-414]
ARENA (45th Ward)	West Eastwood Avenue, at 5918 (Handicapped Parking Permit 100962); [O2016-419]
	North Lavergne Avenue, at 4126 (Handicapped Parking Permit 100949); [O2016-420]
	North Parkside Avenue, at 5505 (Handicapped Parking Permit 98968); [O2016-418]
	West Sunnyside Avenue, at 5009 (Handicapped Parking Permit 100955); [O2016-421]
J. MOORE (49th Ward)	North Marshfield Avenue, at 7742 (Handicapped Parking Permit 102494); [O2016-424]
SILVERSTEIN (50th Ward)	North Artesian Avenue, at 6223 (Handicapped Parking Permit 101078); [O2016-431]
	North Central Park Avenue, at 6154 (Handicapped Parking Permit 99334); [O2016-433]
	West Glenlake Avenue, at 3556 (Handicapped Parking Permit 99341); [O2016-438]
	North Monticello Avenue, at 6216 (Handicapped Parking Permit 99869); [O2016-440]
	North Mozart Street, at 6430 (Handicapped Parking Permit 101803); [O2016-443]

Alderman	Location And Distance
	North Mozart Street, at 6531(Handicapped Parking Permit 99335). [O2016-445]

Referred -- AMENDMENT OF PARKING PROHIBITION AT ALL TIMES.
(Disabled Permit Parking)

The aldermen named below presented proposed ordinances to amend previously passed ordinances which prohibited the parking of vehicles (except for disabled) at all times on portions of specified public ways, which were *Referred to the Committee on Pedestrian and Traffic Safety,* as follows:

Alderman	Location And Distance
SAWYER (6th Ward)	Removal of Disabled Parking Permit 92588 at 7022 South Perry Avenue; [O2016-135]
QUINN (13th Ward)	Amend ordinance by striking: "West 70th Street, at 3904 (Handicapped Parking Permit 91508)"; [O2016-119]
MUÑOZ (22nd Ward)	Amend ordinance by striking: "South Lavergne Avenue, at 4518 (Handicapped Parking Permit 49587)"; [O2016-476]
ZALEWSKI (23rd Ward)	Amend ordinance by striking: "West 64th Street, at 3633 (Handicapped Parking Permit 90576)"; [O2016-481]

Alderman	Location And Distance
SOLIS (25th Ward)	Amend ordinance by striking: "West 18th Place, at 2024 (Handicapped Parking Permit 96368)"; [O2016-489] Amend ordinance by striking: "West 22nd Place, at 2021 (Handicapped Parking Permit 67713)"; [O2016-487]
RAMIREZ-ROSA (35th Ward)	Amend ordinance by striking: "North Keeler Avenue, at 2325 (Handicapped Parking Permit 41439)"; [O2016-525]
VILLEGAS (36th Ward)	Amend ordinance by striking: "West Eddy Street, at 5900 (Handicapped Parking Permit 93670)"; [O2016-107] Amend ordinance by striking: "North Lawler Avenue, at 2200 (Handicapped Parking Permit 1068)"; [O2016-104]
O'CONNOR (40th Ward)	Amend ordinance by striking: "North Sayre Avenue, at 4818 (Handicapped Parking Permit 98109)"; [O2016-527]
ARENA (45th Ward)	Amend ordinance by striking: "North Lawler Avenue, at 4648 (Handicapped Parking Permit 91103)"; [O2016-426]
OSTERMAN (48th Ward)	Amend ordinance by striking: "West Early Avenue, at 1284 (Handicapped Parking Permit 79732)"; [O2016-532]

Alderman	Location And Distance
J. MOORE (49th Ward)	Amend ordinance by striking: "West Juneway Terrace, at 1720 (Handicapped Parking Permit 51729)". [O2016-536]

Referred -- ESTABLISHMENT OF RESIDENTIAL PERMIT PARKING ZONES.

Alderman Solis (25th Ward) presented proposed ordinances to establish residential permit parking zones at the locations designated and for the distances and times specified, which were *Referred to the Committee on Pedestrian and Traffic Safety*, as follows:

1001 -- 1051 South Wells Street (odd side only) passing British School at 161 West 9th Street (add to Zone 1673) -- all days;
[O2016-500]

161 -- 169 West 9th Street (odd side only) wrapping around British School on Wells (add to Zone 1673) -- 5:00 P.M. to 7:00 A.M. -- all days;
[O2016-498]

2313 -- 2347 West 24th Street (odd side) and 2312 -- 2346 -- add to Zone 109 -- all days.
[O2016-502]

Referred -- AMENDMENT OF RESIDENTIAL PERMIT PARKING ZONES.

The aldermen named below presented proposed ordinances and orders to amend previously passed ordinances which established residential permit parking zones on portions of specified public ways, which were *Referred to the Committee on Pedestrian and Traffic Safety*, as follows:

Alderman	Location, Distance And Time
SADLOWSKI GARZA (10th Ward)	Removal of Residential Permit Parking Zone 1270 at East 104th Street south on Avenue J (both sides); [O2016-463]

Alderman	Location, Distance And Time
BURKE (14th Ward)	Extension of existing Residential Permit Parking Zone 1867 to include South Hamlin Avenue (west side only) from West 46th Place to the first alley north thereof and first alley south thereof; [Or2016-32]
FOULKES (16th Ward)	Amend ordinance passed by the City Council on April 15, 2015 *(Journal of the Proceedings of the City Council of the City of Chicago*, page 106636) and amended on October 14, 2015 *(Journal of the Proceedings of the City Council of the City of Chicago*, page 9780) by striking: "South Hamilton Avenue, at 6600 -- 6639, between West 60th Street and West 67th Street -- at all times -- all days" and inserting in lieu thereof: "South Hamilton Avenue, at 6600 -- 6639, between West 66th Street and West 67th Street -- at all times -- all days"; [O2016-115]
O'SHEA (19th Ward)	Amend residential permit parking zone at 10602 -- 10648 South Wood Street (west side only) -- 6:00 A.M. to 6:00 P.M. -- Monday through Friday only; [O2016-470]
SOLIS (25th Ward)	Extend existing Residential Permit Parking Zone 109 to include: 2340, 2341, 2343 and 2347 West 25th Street; [Or2016-33]
WAGUESPACK (32nd Ward)	Extend Residential Permit Parking Zone 100 to include the 2400 and 2500 blocks of North Linden Place (both sides), from 2416 to 2536 -- 6:00 P.M. to 10:00 A.M. -- all days; [Or2016-35] Extend Residential Permit Parking Zone 154 to include the 1700 block of North Winchester Avenue (both sides), from 1700 to 1749 -- 6:00 P.M. to 6:00 A.M. -- all days; [Or2016-34]

Alderman	Location, Distance And Time
ARENA (45th Ward)	Extend existing Residential Permit Parking Zone 141 to include the 4300 block of West Belle Plaine Avenue -- 4:00 P.M. to 6:00 A.M. -- Monday through Friday; [Or2016-36]
	Amend ordinance by striking: "West Catalpa Avenue, from 5300 to 5328 -- Residential Permit Parking Zone 101 -- at all times -- all days"; [O2016-432]
	Extend existing Residential Permit Parking Zone 33 to include the west side of 3300 block of North Central Park Avenue -- 8:00 A.M. to 8:00 P.M. -- Monday through Friday; [Or2016-37]
PAWAR (47th Ward)	Include 4909 North Campbell Avenue (east side) as a buffer zone for Residential Permit Parking Zone 62; [O2016-535]
OSTERMAN (48th Ward)	Amend ordinance by striking: "6200 -- 6299 North Wayne Avenue -- 5:00 P.M. to 4:00 A.M. -- all days -- Residential Permit Parking Zone 56" by including as a buffer zone: "6300 -- 6399 North Wayne Avenue -- Residential Permit Parking Zone 56". [O2016-531]

Referred -- ESTABLISHMENT OF RESIDENTIAL PERMIT PARKING BUFFER ZONES.

The aldermen named below presented proposed ordinances to establish buffer zones for the residential permit parking zones noted at the locations designated and for the distances specified, which were *Referred to the Committee on Pedestrian and Traffic Safety*, as follows:

Alderman	Location, Distance
MORENO (1st Ward)	North Humboldt Boulevard (east side) at 1901 -- 1903 -- Zone 1569; [O2016-386]
WAGUESPACK (32nd Ward)	North Kedzie Avenue (east side) at 2443 -- 2547 -- Zone 100; [O2016-522]
	West Bloomingdale Avenue (south side) at 1935 -- 1943 and North Winchester Avenue (both sides) at 1800 -- 1845 -- Zone 154. [O2016-520]

Referred -- DESIGNATION OF 1770 W. WILSON AVE. AS BUFFER ZONE FOR INDUSTRIAL PERMIT PARKING ZONE 20.

[O2016-534]

Alderman Pawar (47th Ward) presented a proposed ordinance to designate West Wilson Avenue (north side), at 1770 as a buffer zone for Industrial Permit Parking Zone 20, which was *Referred to the Committee on Pedestrian and Traffic Safety.*

Referred -- AMENDMENT OF SPEED LIMITATION ON PORTION OF W. LAWRENCE AVE.

[O2016-544]

Alderman Arena (45th Ward) presented a proposed ordinance to amend the current speed limit of 25 miles per hour on West Lawrence Avenue, from North Lamon Avenue to North Cicero Avenue, to 30 miles per hour, which was *Referred to the Committee on Pedestrian and Traffic Safety.*

Referred -- ESTABLISHMENT OF STANDING ZONES.

The aldermen named below presented proposed ordinances to establish standing zones, with tow-away zones to be in effect after expiration of the limits indicated, and require that vehicles have hazard lights activated while at the locations designated, for the distances and times specified, which were *Referred to the Committee on Pedestrian and Traffic Safety,* as follows:

Alderman	Location, Distance And Time
THOMPSON (11th Ward)	West 31st Street (north curb) from a point 20 feet west of South Princeton Avenue to a point 20 feet west thereof -- 10:00 A.M. to 12:00 A.M. -- all days; [O2016-468]
ZALEWSKI (23rd Ward)	South Archer Avenue (east side) from a point 80 feet northeast of South Lockwood Avenue to a point 20 feet northeast thereof -- 15 minute standing zone -- use flashing lights -- 9:00 A.M. to 2:00 P.M. -- Monday through Friday and 7:00 A.M. to 2:00 A.M. -- Saturday and Sunday; [O2016-479]
ERVIN (28th Ward)	South Western Avenue, at 528 -- 15 minute standing zone -- unattended vehicles must have lights flashing -- 7:00 A.M. to 7:00 P.M. -- Monday through Friday and 8:00 A.M. to 6:00 P.M. -- Saturday; [O2016-511]
MELL (33rd Ward)	West Irving Park Road, at 3124 -- two vehicle spaces -- 15 minute standing zone -- unattended vehicles must have lights flashing -- 9:00 A.M. to 7:00 P.M. -- all days; [O2016-524]
	West Montrose Avenue, at 2915 -- 20 feet -- one vehicle space -- 15 minute standing zone -- unattended vehicles must have lights flashing -- 8:00 A.M. to 8:00 P.M. -- all days; [O2016-130]

Alderman	Location, Distance And Time
ARENA (45th Ward)	North Milwaukee Avenue, at 5750 -- 40 feet -- one vehicle space -- 15 minute standing zone -- with lights flashing -- 3:00 P.M. to 11:00 P.M. and 12:00 P.M. to 12:00 A.M. -- Monday through Thursday and Friday and Saturday; [O2016-400]
	North Milwaukee Avenue, at 5752 -- 40 feet -- one vehicle space -- 15 minute standing zone with lights flashing -- 11:00 A. M. to 11:00 P.M. and 11:00 A.M. to 12:00 A.M. -- Monday through Thursday and Friday and Saturday. [O2016-408]

Referred -- AMENDMENT OF STANDING ZONES.

The aldermen named below presented proposed ordinances to amend previously passed ordinances which established standing zones on portions of specified public ways, which were *Referred to the Committee on Pedestrian and Traffic Safety,* as follows:

Alderman	Location, Distance And Time
MUÑOZ (22nd Ward)	Repeal standing zone at 3851 West 31st Street -- 30 minute standing zone -- 6:00 A.M. to 6:00 P.M.; [O2016-110]
WAGUESPACK (32nd Ward)	Repeal ordinance passed June 23, 2004 *(Journal of the Proceedings of the City Council of the City of Chicago*, page 2704) and subsequently amended on July 19, 2007 by striking: "North Wolcott Avenue (east side) from a point approximately 20 feet north of West Belmont Avenue to a point 25 feet north thereof -- 15 minute standing zone/tow-away zone -- 8:00 A.M. to 6:00 P.M. -- all days"; [O2016-523]

Alderman	Location, Distance And Time
	Amend ordinance which established a standing zone, by striking the following: "North Lincoln Avenue (northeast side) from a point approximately 300 feet southeast of West Barry Avenue to a point 40 feet southeast thereof -- two vehicle spaces -- 6:30 A.M. to 9:00 A.M. and 4:00 P.M. to 6:30 P.M. -- Monday through Friday" and inserting in lieu thereof: "North Lincoln Avenue (northeast side) from a point approximately 300 feet southeast of West Barry Avenue to a point 40 feet southeast thereof -- two vehicle spaces -- 6:30 A.M. to 6:30 P.M. -- Monday through Friday". [O2016-519]

Referred -- ESTABLISHMENT OF TOW-AWAY ZONES.

The aldermen named below presented proposed ordinances to establish tow-away zones at the locations designated, for the distances and times specified, which were *Referred to the Committee on Pedestrian and Traffic Safety*, as follows:

Alderman	Location, Distance And Time
ERVIN (28th Ward)	North Kolmar Avenue, at 230 -- no parking tow-away zone -- 8:00 A.M. to 5:00 P.M. -- Monday through Friday (on school days); [O2016-510]
	West Ogden Avenue (south side), at 2767 -- 2799 -- no parking tow-away zone -- at all times -- all days; [O2016-513]
TALIAFERRO (29th Ward)	North Parkside Avenue (east side), at 1545, first alley south of West North Avenue going north 20 feet -- tow-away zone -- at all times -- all days; [O2016-515]

Alderman	Location, Distance And Time
SANTIAGO (31st Ward)	North Kearsarge Avenue (west side), from West Oakdale Avenue to a point 410 feet north thereof -- no parking tow-away zone -- at all times -- all days (public benefit); [O2016-517]
SPOSATO (38th Ward)	North Oleander Avenue (west side) from a point 85 feet south of West Irving Park Road to a point 35 feet south thereof -- no parking tow-away zone -- 7:00 A.M. to 6:00 P.M. -- Monday through Friday (public benefit); [O2016-526]
SILVERSTEIN (50th Ward)	North Kedzie Avenue (both sides), between North Lincoln Avenue and North Kedzie Avenue (both sides), between North Lincoln Avenue and West Devon Avenue -- no semi-truck parking -- tow-away zone -- at all times -- all days. [O2016-537]

Referred -- INSTALLATION OF TRAFFIC WARNING SIGNS.

The aldermen named below presented proposed ordinance and orders for the installation of traffic warning signs of the nature indicated at the locations specified, which were *Referred to the Committee on Pedestrian and Traffic Safety*, as follows:

Alderman	Location, And Type Of Sign
O'SHEA (19th Ward)	West 106th Street and South Drew Street -- "Stop"; [O2016-472]

Alderman	Location, And Type Of Sign
NAPOLITANO (41st Ward)	West Arthur Avenue, at North Neva Avenue -- "Stop"; [Or2016-17]
	West Hayes Avenue, at North Nordica Avenue -- "Two-Way Stop"; [Or2016-4]
	North Neva Avenue, at West Hayes Avenue -- "Stop". [Or2016-18]

---

2. ZONING ORDINANCE AMENDMENTS.

Referred -- ZONING RECLASSIFICATIONS OF PARTICULAR AREAS.

The aldermen named below presented proposed ordinances amending the Chicago Zoning Ordinance for the purpose of reclassifying particular areas, which were *Referred to the Committee on Zoning, Landmarks and Building Standards*, as follows:

BY ALDERMAN FOULKES (16th Ward):

To classify as an RS3 Residential Single-Unit (Detached House) District instead of a B1-1 Neighborhood Shopping District the area shown on Map Number 14-H bounded by:

West 61st Street; South Winchester Avenue; a line 298.8 feet south of and parallel to West 61st Street; and the public alley next west of and parallel to South Winchester Avenue (common address: 6100 -- 6128 South Winchester Avenue).

[O2016-94]

BY ALDERMAN D. MOORE (17th Ward):

To classify as a B3-1 Community Shopping District instead of an RT4 Residential Two-Flat, Townhouse and Multi-Unit District the area shown on Map Number 16-I bounded by:

West Marquette Road; South Rockwell Street; West 68th Street; and South Washtenaw Avenue (common address: 2601 -- 2659 West Marquette Road, 6701 -- 6759 South Washtenaw Avenue, 2600 -- 2660 West 68th Street and 6700 -- 6760 South Rockwell Street).

[O2016-127]

BY ALDERMAN BROOKINS (21st Ward):

To classify as a B2-1.5 Neighborhood Mixed-Use District instead of a B3-1 Community Shopping District the area shown on Map Number 22-G bounded by:

West 89th Street; South Loomis Street; West 90th Street; and the public alley next west of South Loomis Street (common address: 8656 -- 8902 South Loomis Street).

[O2016-133]

---

3. CLAIMS.

Referred -- CLAIMS AGAINST CITY OF CHICAGO.

The aldermen named below presented 1,117 proposed claims against the City of Chicago for the claimants named as noted, respectively, which were *Referred to the Committee on Finance*, as follows:

Alderman	Claimant	
MORENO (1st Ward)	Acme Lofts Condominium Association;	[CL2016-109]
	Armitage Francis Condominium Association;	[CL2016-111]
	Artist Village Lofts Condominium Association;	[CL2016-112]
	Buck Towns City Lofts Condominium Association;	[CL2016-113]

Alderman	Claimant	
	Buck Towns Townhomes Homeowners Association;	[CL2016-114]
	Cortland Humboldt Condominium;	[CL2016-115]
	Cortland Towers Condominium Association;	[CL2016-107]
	Elizabeth Street Lofts Condominium Association;	[CL2016-116]
	Indigo Lofts Condominium Association;	[CL2016-117]
	Lofts of Honore Condominium Association;	[CL2016-118]
	Marshfield Condominium Association;	[CL2016-119]
	Medill Street Lofts Condominium Association;	[CL2016-120]
	Montauk Manor Condominium Association;	[CL2016-121]
	Noble Street Lofts Condominium Association;	[CL2016-106]
	Pinnacle Lofts Condominium Association;	[CL2016-110]
	Sanctuary on Superior Condominium Association;	[CL2016-122]
	West Bucktown Lofts;	[CL2016-123]
	Wolfram Towers Homeowners Association;	[CL2016-124]

Alderman	Claimant	
	815 North Ashland Condominium Association;	[CL2016-125]
	1365 -- 1367 West Erie Condominium Association;	[CL2016-126]
	1621 West North Avenue Condominium Association;	[CL2016-127]
	1624 North Campbell Condominiums;	[CL2016-128]
	1700 West Chicago Condominiums;	[CL2016-129]
	1902 Spaulding Condominium Association;	[CL2016-130]
	1919 West Crystal Condominium Association;	[CL2016-108]
	1934 North Washtenaw Condominium Association;	[CL2016-131]
	1935 North Fairfield Condominium Association;	[CL2016-132]
	2125 West Pierce Condominium Association;	[CL2016-133]
	2223 -- 2225 North Avenue Condominium Association;	[CL2016-134]
	2449 West Logan Condominium Association;	[CL2016-135]
	2454 North Washtenaw Condominium Association;	[CL2016-136]
	6300 Claremont Condominium Association;	[CL2016-137]

Alderman	Claimant
HOPKINS (2nd Ward)	Clybourn Lofts Condominium Association; Midrise of Old Town Square Condominium Association; Residences on Dearborn Condominium Association, The; 40 -- 50 West Schiller Street Corporation; 73 -- 75 East 16th Condominium; 119 West Chestnut Condominium Association; 175 East Delaware Place Homeowners Association; 200 East Delaware Condominium; 222 East Chestnut Condominium Association; 437 West North Avenue Condominium Association; 840 North Lake Shore Condominium Association; 850 DeWitt Place Condominium Association; [CL2016-138]
	Ambassador Condominium Homeowners Association, The; Delaware Place Private Residences; Gold Coast Galleria Condominium Association; Headley School Condominium Association; Oak Club Condominiums, The; 30 East Elm Condominium Association; 222 East Pearson Condominium Association; 230 East Delaware Condominium Association; 270 East Pearson Condominium Association; 1100 Lake Shore Condominium Association; 1310 -- 1312 West Webster Condominium Association, The; 1660 Condominium Association; [CL2016-139]
	Americana Towers Condominium Association; Cedar Street Corporation; Dearborn Elm Condominium Association; Dearborn Park Unit One Townhomes; Elm at Clark Condominium Association, The; Forty East Cedar Condominium Association; LaSalle Private Residences, The; Plaza on DeWitt Condominium Association; 73 East Elm Condominium Association; 221 East Walton Condominium Association; 222 East Chestnut Condominium Association; 1001 Madison Condominium Association; 1120 Lake Shore Drive Building Corporation; 1150 Condominium Association; [CL2016-140]

Alderman	Claimant	
	Bosworth Place Condominium Association; Burlingham Condominium Association; Cloister of Wicker Park Condominium Association; Greenview Lofts Condominium Association; LaSalle Private Residences, The; Palmolive Building Condominium Association, The; 227 East Walton Condominium Association; 247 East Chestnut Condominium Association; 1250 North Dearborn Condominium Association; 1366 North Dearborn Park Condominium Association; 1450 North Dearborn Condominium Association; 1550 North State Parkway Condominium Association; 1725 West North Avenue Homeowners Association;	[CL2016-141]
	Caton Court Condominium; Green Street Lofts Condominium Association; Lowell House Condominium Association; Magnolia Street Condominium Association; Newberry Plaza Condominium Association; Racine Manor Condominium Association; 161 Chicago Avenue East Condominium Association; 220 East Walton Condominium Association; 253 East Delware Condorrıinium; 1169 South Plymouth Court Condominium Association; 1530 North State Parkway Building Corporation; 2136 West Evergreen Condominium Association;	[CL2016-142]
	Hanover Condominium Association; 76 -- 82 East Elm Street; 233 East Walton Building Corporation; 777 Condominium Association; 999 Lake Shore Drive Corporation;	[CL2016-143]
DOWELL (3rd Ward)	Bank Note Plaza Condominium Association;	[CL2016-144]
	Bicycle Station Lofts Condominium Association, The;	[CL2016-145]

Alderman	Claimant	
	Boulevard Homes Condominium Association;	[CL2016-146]
	Burham Station II Townhome Association;	[CL2016-147]
	Casablanca Lofts Condominium Association;	[CL2016-148]
	Chess Lofts;	[CL2016-149]
	Commonwealth Historic on Prairie Homeowners Association;	[CL2016-150]
	Dearborn Tower Condominium Association;	[CL2016-151]
	Dearborn Village III Condominium Association;	[CL2016-152]
	East Side Lofts Condominium Association;	[CL2016-153]
	Filmworks Condominium Association;	[CL2016-154]
	Imperial Lofts Condominium Association;	[CL2016-155]
	Lakeside Lofts Condominium Association;	[CL2016-156]
	Lakeside on the Park Condominium Association;	[CL2016-157]
	Landmark Lofts Condominium Association;	[CL2016-158]
	Locomobile Lofts Condominium Association;	[CL2016-159]

Alderman	Claimant
	Lofts at Museum Park Condominium Association; [CL2016-160]
	Loftworks on Michigan; [CL2016-161]
	Michigan Avenue Gardens Condominium Association; [CL2016-162]
	Motor Row Lofts Condominium Association (2); [CL2016-163, CL2016-164]
	Museum Park East Umbrella Association (7); [CL2016-165 through CL2016-171]
	Museum Park Lofts Condominium Association; [CL2016-172]
	Museum Park Place Condominium Association, The; [CL2016-173]
	One East 15th Place Condominium Association; [CL2016-174]
	One Museum Park East Condominium Association; [CL2016-175]
	Prairie Avenue Lofts Condominium Association; [CL2016-176]
	Prairie District Homes Tower Residences Condominium Association; [CL2016-177]
	Prairie House at Central Station Condominium Association; [CL2016-178]
	Prairie Pointe at Central Station Condominium Association; [CL2016-179]
	Ravinia Lofts Condominium Association; [CL2016-180]

Alderman	Claimant	
	Skyline Michigan Condominium Association;	[CL2016-182]
	South Commons Phase 1 Condominium Association;	[CL2016-181]
	Tandem Lofts Condominium Association;	[CL2016-183]
	Tower Residences Condominium Association;	[CL2016-184]
	73 -- 75 East 16th Condominium;	[CL2016-185]
	212 East Condominium Association;	[CL2016-186]
	1400 Museum Park Condominium Association;	[CL2016-187]
	1464 South Michigan Condominium Association;	[CL2016-188]
	1515 Michigan Avenue Condominium Association;	[CL2016-189]
	1600 Museum Park Condominium Association;	[CL2016-190]
	1720 South Michigan Avenue Condominium Association;	[CL2016-191]
	1910 South Michigan Condominium Association;	[CL2016-192]
	2001 South Calumet Condominium Association;	[CL2016-193]
	3550 -- 3552 South Giles Condominium Association;	[CL2016-194]

Alderman	Claimant	
	4546 -- 4548 South Indiana Condominium Association;	[CL2016-195]
BURNS (4th Ward)	Berkeley Place Condominium Association;	[CL2016-197]
	Chippewa Apartment Association;	[CL2016-198]
	Dearborn Park Unit One Townhouse;	[CL2016-199]
	Drexel Parc Condominium Association;	[CL2016-200]
	Eleventh Street Loftominium;	[CL2016-201]
	Franklin Building Condominium Association;	[CL2016-202]
	Harper Square Housing Cooperative;	[CL2016-203]
	Hyde Park Courtway Condominium Association;	[CL2016-204]
	Manhattan Condominium Association;	[CL2016-205]
	Michigan Avenue Lofts Condominium Association;	[CL2016-206]
	Newport Condominium Association, The;	[CL2016-207]
	Observatory Condominium Association, The;	[CL2016-208]
	One East Schiller Condominium Association;	[CL2016-209]

Alderman	Claimant	
	One Place Condominium Association;	[CL2016-210]
	Printers Row Lofts Condominium;	[CL2016-211]
	Regency Residence Condominium Association;	[CL2016-212]
	Rowe Building Condominium Association;	[CL2016-213]
	Star Tower Condominium Association;	[CL2016-214]
	State Place Condominium Association;	[CL2016-215]
	Stratford at South Commons Condominium Association, The;	[CL2016-216]
	Townhomes of Dearborn Park Condominium Association;	[CL2016-217]
	899 South Plymouth Court Condominium Association;	[CL2016-219]
	801 South Plymouth Court Condominium Association;	[CL2016-218]
	901 South Plymouth Court Condominium Association;	[CL2016-220]
	1111 South Wabash Condominium Association;	[CL2016-221]
	1169 South Plymouth Court Condominium Association;	[CL2016-222]
	2837 -- 2839 North Sawyer Condominium Association;	[CL2016-223]

Alderman	Claimant	
	4613 -- 4617 South Langley Condominium Association;	[CL2016-224]
	5000 East End Condominium Association;	[CL2016-225]
HAIRSTON (5th Ward)	Arlington of Hyde Park Condominium Association, The; Bel Shore Condominium Association, The; Cranston Condominium Association, The; Goodfriend Condominium Association; Jackson Towers Condominium Association; Midway Apartment Building Corporation; Narragansett Condominium Association; Parkshore; Quadrangle House Condominium; Ruskin Apartment Cooperative;	[CL2016-226]
	Jackson Shore Cooper; 1700 East 56th Condominium Association;	[CL2016-227]
	Lakefront Place Condominium Association;	[CL2016-228]
	6604 South Kimbark Condominium Association;	[CL2016-229]
THOMPSON (11th Ward)	Bridgeport Station Lofts Condominium Association;	[CL2016-230]
	Union Row Condominium;	[CL2016-231]
	University Commons I Condominium Association;	[CL2016-233]
	University Commons II Condominium Association;	[CL2016-234]

Alderman	Claimant	
	University Commons III Condominium Association;	[CL2016-235]
	University Commons IV Condominium Association;	[CL2016-236]
	University Commons V Condominium Association;	[CL2016-237]
	University Common VI Condominium Association;	[CL2016-238]
	University Village Homeowners Association;	[CL2016-232]
	15th Place Condominium Association;	[CL2016-239]
CURTIS (18th Ward)	Ford City Condominium Association;	[CL2016-240]
	4036 West 87th Street Condominium Association;	[CL2016-241]
COCHRAN (20th Ward)	Courtyard on the Park Condominium Association;	[CL2016-242]
	Dakota Condominium Association;	[CL2016-243]
	Inglesider Condominium Association;	[CL2016-244]
	University Center Condominium Association;	[CL2016-245]
	5750 South King Drive Condominium Association;	[CL2016-246]

Alderman	Claimant	
	6200 South Evans Condominium Association;	[CL2016-247]
ZALEWSKI (23rd Ward)	Archer Condominium Association;	[CL2016-248]
	Purgloss View Condominium Association;	[CL2016-249]
	Villa Court Condominium Association;	[CL2016-250]
	6628 West 64th Place Corporation;	[CL2016-251]
SOLIS (25th Ward)	Acorn Loftominium Association;	[CL2016-252]
	Archer Building Lofts Condominium Association, The;	[CL2016-254]
	Beacon Lofts Condominium Association;	[CL2016-255]
	CA 23 (Aberdeen) Condominium Association;	[CL2016-253]
	Delano Condominium Association, The;	[CL2016-256]
	Madison Club Condominium Association;	[CL2016-257]
	Madison Manor Condominium Association;	[CL2016-258]
	Madison 901 Condominium Association;	[CL2016-259]

Alderman	Claimant	
	Metro Condominiums, The;	[CL2016-260]
	Number 10 Lofts Condominium Association;	[CL2016-261]
	Olympia Lofts Condominium Association;	[CL2016-262]
	Paper Place Loftominiums Association;	[CL2016-263]
	River City Condominium Association;	[CL2016-264]
	7 South Aberdeen Condominium Association;	[CL2016-265]
	235 West Van Buren Condominium Association;	[CL2016-266]
	611 South Wells Condominium Association;	[CL2016-267]
BURNETT (27th Ward)	Emerald Condominium Association; Old Town Village East Condominium Association; Old Town Village East Midrise Association; 950 West Huron Condominium Association;	[CL2016-268]
	Block Y Townhome; Monroe Manor Condominium Association; Schiller Place Townhomes; 2 South Leavitt Condominium;	[CL2016-269]
	Blue Moon Lofts Condominium Association; City View Tower Association; 824 West Superior Condominium; 850 West Adams Condominium Association;	[CL2016-270]

Alderman	Claimant	
	Caitlin Court Condominium Association; Chicago Noble Condominium Association; Fry Street Condominium Association; Odyssey Lofts Condominium;	[CL2016-271]
	Block X Condominium Association; Larrabee Condominium Association, The; North Town Village Condominium; 1429 North Wells Condominium Association;	[CL2016-272]
	Block Y Condominium; Elizabeth Street Lofts Condominium; Westhaven Park Tower Condominium Association; 1147 West Ohio Condominium Association;	[CL2016-273]
	Block Y Condominium; Montrevelle Condominium Association; River West Village Condominium Association; Westgate Condominium Association;	[CL2016-274]
	Parkside of Old Town Midrise Leasehold Condominium Association (2); River Village Pointe Condominium Association;	[CL2016-275]
	Carl Street Studios Condominium Association, The; Orchard Park Townhomes; Terraces on LaSalle Condominium Association, The; 11 North Green Condominium Association;	[CL2016-276]
	Domain Condominium Association; Hubbard Street Lofts; Willard Court Condominium Association; 1355 West Washington Condominium Association;	[CL2016-277]
	River Village Loft Condominium Association; River Village Townhome Homeowners Association; 740 North Milwaukee Condominium Association;	[CL2016-278]

Alderman	Claimant	
	Clevland Court Homeowners Association; St. John's Park Townhome Homeowners Association; 1414 North Wells Condominium Association;	[CL2016-279]
ERVIN (28th Ward)	Campus Green Townhouse Corporation;	[CL2016-280]
	Columbus on the Park Townhouses Homeowners Association;	[CL2016-281]
	Daily News Condominium Association;	[CL2016-282]
	Garibaldi Square on the Park;	[CL2016-283]
	Vanguard Lofts Condominium Association;	[CL2016-284]
	VB 1224 Lofts Condominium Association;	[CL2016-285]
	2741 West Congress Parkway Condominium Association;	[CL2016-286]
TALIAFERRO (29th Ward)	Harlem Pointe Condominium Association;	[CL2016-287]
	Medill Condominium Association;	[CL2016-288]
	Olcott Vista Condominium Association;	[CL2016-289]
REBOYRAS (30th Ward)	Logan Square Cooperative;	[CL2016-290]

Alderman	Claimant	
	Harding Place Condominium Association;	[CL2016-291]
	3900 West Cornelia Condominium Association;	[CL2016-292]
	3952 Eddy Condominium Association;	[CL2016-293]
SANTIAGO (31st Ward)	Altgeld Avers Condominium Association;	[CL2016-294]
	Belmont Lofts Condominium Association;	[CL2016-295]
	5002 West Newport Condominium Association;	[CL2016-296]
WAGUESPACK (32nd Ward)	Elizabeth Manor;	[CL2016-297]

Altgeld Commons Condominium Association;
Altgeld West Condominium Association;
Amhurst Lofts Condominium Association;
Ashland Manor Condominium Association;
Bell Court Condominium Association;
Bucktown Flats Condominium Association;
Bucktown Gardens Condominium Association;
Bucktown Park Condominium;
Bucktown View Condominium Association;
Chandelier Factory Lofts Condominium Association;
Chicago Safe Company Citihomes Condominium Association (2);
Churchill Row Lofts Condominium Association;
Churchill Row Townhomes Home Owners Association;
Classics of Lakeview Condominium Association;
Columbia Place Townhomes Condominium Association;
Consulate Square Condominium Association;
Electric Company Lofts Condominium Association;
Elizabeth Manor;

Alderman	Claimant
	Embassy Club Condominium Association;
	Fullerton Kedzie Condominium Association;
	Greenview Passage Condominium Association;
	Greenview Pointe Condominium Association;
	Hartland Park Master Home Owners Association;
	Homer and Damen Condominium Association;
	Homes of Rivers Edge I Condominium Association;
	Homes of Rivers Edge II Condominium Association;
	Kedzie Manor Condominium Association;
	Lakeview Commons Townhome Condominium Association;
	Lakewood Court Homeowners Association;
	Landmark Village Homeowners Association;
	Lincoln Theatre Condominium Association;
	Manchester Lofts Condominium Association;
	Marshfield Lofts Condominium Association;
	Marshfield Park Condominium;
	Metalworks Condominium Association;
	Midtown View Condominium Association;
	Millworks Association;
	Nelson Lofts Condominium Association;
	Oakdale-Lakewood Condominium Association;
	Pac Lofts Condominium Association;
	Palmer Kedzie Condominium Association;
	Palmer Park Condominium Association;
	Park Lane Townhomes Condominium Association;
	Parkview Lofts Condominium Association;
	Paulina Lofts Condominium Association;
	Plaza Vista Condominium Association;
	Regal Lofts Condominium Association;
	Riverwalk Lofts Condominium Association;
	Riverwalk Townhomes Condominium Association;
	Signature Lofts Condominium Association;
	Stamp Works Condominium Association;
	Tamarack at Riverwalk Home Owners Association;
	Tannery Lofts Condominium Association;
	Terra Cotta Commons Condominium Association;
	Terra Cotta Village;
	Vinery Lofts Condominium Association;
	West Armitage Place Condominium Association;
	Willow Court Townhomes Condominium Association;
	Willow Square Condominium;
	Winnebago Station Condominium Association;
	Wolcott Diversey Condominium Association;

Alderman	Claimant	
	Wolcott Row Condominium Association; 1601 West Altgeld Condominium Association; 1610 West Fullerton Condominium Association; 1700 West North Condominium Association; 1937 West Diversey Condominium Association; 2040 Belmont Condominium Association; 2212 -- 2220 West Armitage Condominium Association; 2222 West Belmont Condominium Association; 2239 North Lister Condominium Association; 2846 Southport Association; 2915 North Clybourn at Welbourn Row Condominium; 2923 North Clybourn at Welbourn Row Condominium; 2935 North Clybourn at Welbourn Row Condominium; 2951 North Clybourn at Welbourn Row Condominium; 3034 -- 3036 West Logan Condominium Association;	[CL2016-298]
MELL (33rd Ward)	Byron-Christiana Condominium Association; California Park Condominium Association; Irving Place Condominium Association; Lawrence-Albany Condominium; North Park Village Condominium Association; Ravenswood Pointe Condominium Association; Spaulding Court Condominium Association; Sunnyside Condominium, Inc.; 3113 West Lawrence Condominium Association; 3800 North Troy Condominium Association;	[CL2016-299]
	North Riverside Terrace Condominium Association; Park Manor Condominium; Park Place Condominium Association; West End Flats Condominium Association; 4206 North California Condominium Association;	[CL2016-300]
	Christiana Court Condominium Association; Manors of Sawyer Condominium Association; Mozart Court Condominium Association; Pensacola Place; 3501 -- 3507 West Wilson Condominium Association;	[CL2016-301]

Alderman	Claimant
	Dairy Commons Townhome Association; Drake Commons; Edison Place Condominiums; Lawrence Tower Point; River Park North Homeowners Association; University Park on the River Condominium Association; 2717 -- 2723 West Wellington Condominium Association; 2901 North Rockwell Condominium Association; 3017 -- 3023 West Cullom Condominium Association, The; 4012 -- 4020 North Albany Condominium Association; [CL2016-302]
RAMIREZ-ROSA (35th Ward)	Bernard Manor Condominium Association; Castleton Renaissance Condominium; Christiana George Crossing Condominium Association; Confetti Place Condominium Association; Katherine Square Condominium Association; Lawndale Court Condominium Association, The; Lyndale Place Condominium; Monticello Park Condominium Association; 3736 -- 3742 West Berteau Condominiums, The; [CL2016-303]
SPOSATO (38th Ward)	Addison Heritage Condominium Association; Addison Manor Condominium; Cumberland Condominium Association; [CL2016-304]
	Glenlake I Condominium Association; Glenlake II Condominium Association; Irving Park Terrace Condominium Association; Merrimac Square II Condominium Association; [CL2016-305]
LAURINO (39th Ward)	Avers-Ainslie Condominium Association; Avers Avenue Condominium Association; Avers Court Condominium Association;

Alderman	Claimant
	Cameron Courts Condominium Association; Coach Light Condominium; Conservancy at North Park Condominium Association; Conservancy at North Park Condominium Association II; Conservancy at North Park Condominium Association III; Conservancy at North Park Condominium Association IV; Forest Glen Condominium Association; Fountainaire Condominium Association; Harding Court Condominium Association; Heritage Condominium Association; Hollywood Park Condominium Association; Janis Courts Condominium Association; Keystone Court Condominium Association II; Keystone Manor; Keystone Terrace Condominium Association; Mayfair Court Condominium Association (2); Rivers Edge Condominium Association; Sauganash Oaks Condominium Association; Sauganash Village Home Owners Association; West Cullom Manor Condominium Association; 4149 North Tripp Condominium Association; 4236 North Kedvale Condominium Association; 6333 Milwaukee Condominium Association; [CL2016-306]
O'CONNOR (40th Ward)	Argyle Arbor Condominium Association; Argyle Corner Condominium Association; Artesian Condominium Association; Balmoral Court Townhomes Condominium Association; Balmoral Gardens Condominium Association; Balmoral Plaza Condominium Association; Berwyn Court Condominium Association; Bryn Mawr Place One Condominium Association; Catalpa Terrace Condominium Association; Chaville Condominium Association; Columbia Glen Condominium Association; Emmerson Park Condominium; Foster Court Condominium; Foster-Western Condominium Association, Inc.; Granville Court Condominium Association; Granville Gardens Condominium Association;

Alderman	Claimant
	Granville Terrace Mutual Ownership Trust; Hawthorne Place Condominium Association; Lincoln Crossing Condominium Association; Linden Grove II Condominium Association; Linden Grove III Condominium Association; Linden Grove V Condominium Association; Manor and Norwood Condominium Association; Map Factory Lofts Condominium Association; Metro Point Loft Condominium Association; North Damen Square Condominium Association; Norwood Courts Condominium Association; Paulina Ridge Condominium Association; Rascher Place Condominium Association; Rockwell Corners Condominium Association; Summerdale Court Condominium Association; North Damen Court Condominium Association, The; Vintage Condominium Association, The; West Ridge Pines Condominium Association; Winchester Courts Condominium; Winchester Hood Cooperative; Winchester-Hood Garden Homes Trust R-704; Winnemac Wolcott Condominium Association; Wolcott Winona Condominium Association; 1330 -- 1332 West Albion Condominium Association; 1633 West Thome Condominium Association; 4927 North Damen Condominium Association; 5001 North Oakley Condominium Association; 5901 North Artesian Condominium Association; 6361 North Paulina Condominium Association; 6438 -- 6436 North Greenview Condominium Association (2); [CL2016-307]
NAPOLITANO (41st Ward)	Avenue on Harlem Condominium Association; [CL2016-308]
	Banbury Hill Condominium Association; [CL2016-309]
	Birchtree Manor IV Condominium Association; [CL2016-310]

Alderman	Claimant	
	Edgebrook Pointe Condominium Association;	[CL2016-311]
	Edgewood Manor IV;	[CL2016-312]
	Fountainview Condominium Association;	[CL2016-313]
	Normandy View Condominium Association;	[CL2016-314]
	Northwest Point North Condominium Association;	[CL2016-315]
	Northwest Terrace Condominium Association;	[CL2016-316]
	Norwood Court Condominium Association;	[CL2016-317]
	Norwood Manor Condominium Association;	[CL2016-318]
	Oakwood Court Condominium Association;	[CL2016-319]
	Orleans Condominium Association;	[CL2016-320]
	Parkview East Condominium Association Number 2;	[CL2016-321]
	Point East Condominium, The;	[CL2016-322]
	Williamsburg Condominium Association, The;	[CL2016-323]
	5223 North Oakview Condominium Association;	[CL2016-324]

Alderman	Claimant	
	5241 North East River Condominium Association;	[CL2016-325]
	7224 West Palatine Condominium Association;	[CL2016-326]
	8529 West Catalpa Condominium Association;	[CL2016-327]
REILLY (42nd Ward)	Commonwealth Plaza Condominium Association;	[CL2016-328]
	Grand Orleans Condominium Association;	[CL2016-331]
	Park Place Chicago Condominium Association;	[CL2016-329]
	R-D659 Condominium Association;	[CL2016-330]
	Montgomery Condominium Association, The; Tuxedo Park Condominium Association;	[CL2016-332]
	Admiral's Pointe Condominium Association; Anchor Lofts Condominium Association; Avenue East Condominium Association; Bristol Condominium Association; Buckingham Condominium, The; Capitol Hill Lofts Condominium Association; Caravel Condominium Association, The; Carlyle Apartments Homeowners Association, The; Century Tower Private Residences; Chandler Condominium, The; City Centre Condominium Association; City Club Homeowners Association; CityView Condominium Association; Clinton Street Lofts Condominium Association; Contemporaine Condominium Association; Edge Lofts & Tower Condominium Association, The;	

Alderman	Claimant
	Erie Centre Condominium Association;
	Erie on the Park Condominium Association;
	Fairbanks at CityFront Plaza Condominium, The;
	Farallon Condominium Association, The;
	Five North Wabash Condominium Association;
	Fordham Condominium, The;
	Fulton Court Condominium Association;
	Fulton House Condominium Association;
	Fulton Place Condominium Association;
	Grand Ohio Condominium Association, The;
	Grand on Grand Condominium Association;
	Haberdasher Square Lofts;
	Heritage at Millennium Park, The;
	Huron Pointe Condominiums;
	Jefferson Tower Condominium Association;
	Kingsbury on the Park Condominium Association;
	Kinzie Park Tower Condominium Association;
	Kinzie Station Condominium Association;
	Lake Point Tower Condominium Association;
	Lancaster Condominium Association;
	Legacy at Millennium Park Condominium Association, The;
	Lofts at CityFront Plaza Condominium, The;
	Loftworks on Wells Condominium Association;
	Marina Towers Condominium Association;
	Mentor Building Condominium Association, The;
	Metropolis Condominium Association;
	Metropolitan Place Condominium Association, The;
	Metropolitan Tower Condominium Association;
	One Magnificent Mile Condominium Association;
	One River Place Condominium Association;
	Ontario Street Lofts Association;
	Park Alexandria Condominium Association;
	Park Millennium Condominium Association;
	Park Monroe Condominium Homes Association, The;
	Parkhomes at Lakeshore East Condominium Association;
	ParkShore Condominium Association, The;
	ParkView at River East Condominium Association;
	Pinnacle Condominium Association, The;
	Plaza 440 Private Residences;
	Private Residences at Ontario Place Condominium Association;
	Randolph Place Residences Condominium Association;
	Randolph Station Condominium Association;
	Regatta Condominium Association, The;

Alderman	Claimant
	Residences at Grand Plaza Condominiums, The;
	Residences at Hudson and Huron Condominium Association, The;
	Residences at River East Center Condominium Association, The;
	Residences at Riverbend;
	Residences at the Joffrey Tower Condominium Association, The;
	Residences at 900;
	River Bank Lofts Condominium Association;
	River North Commons Condominium Association;
	River Place on the Park;
	River Plaza Homeowners Association, The;
	RiverView Condominium Association;
	Sexton Condominium Association;
	Silver Tower Condominium Association;
	Six North Michigan Avenue Condominium;
	Skybridge Condominium Association;
	South River Park Condominium Association;
	Sterling Private Residences, The;
	Streeterville Center Condominium Association;
	Superior Wells Condominium Association;
	Trio 1 Condominium Association;
	Trio 2 Condominium Association;
	Two East Erie Condominium Association;
	Two East Oak Condominium Association;
	Two River Place Condominium Association;
	Union Square Condominium Association;
	10 East Delaware Condominium Association;
	20 North State Condominium Association;
	30 East Huron Condominium Association;
	30 West Erie Condominium Association;
	33 East Bellevue Condominium Association;
	33 East Cedar Condominium Association;
	33 West Huron Condominium Association;
	33 West Ontario Condominium Association;
	40 East Delaware Condominium Association;
	50 East Bellevue Condominium Association;
	50 East Chestnut Condominium Association;
	55 East Erie Condominium Association, The;
	55 West Erie Street;
	59 -- 65 East Cedar Street Condominium Association;
	60 West Erie Condominium Association;
	100 Bellevue Place Condominium Association;
	100 East Huron Street Condominium Association;

Alderman	Claimant
	100 East Walton Condominium Association;
	110 East Delaware Condominium Association;
	111 East Chestnut Condominium Association;
	132 East Delaware Place Condominium Association;
	154 Hubbard Condominium Association;
	155 Harbor Drive Condominium Association;
	200 North Dearborn Private Residences;
	212 West Washington Condominium Association;
	230 East Ontario Condominium Association;
	300 West Condominium Association;
	315/321 Jefferson Street Condominium Association;
	330 North Clinton Condominium Association;
	330 South Michigan Condominium Association;
	333 North Jefferson Condominium Association;
	333 South Des Plaines Condominium Association;
	340 on the Park Condominium Association;
	340 West Superior Condominium Association;
	400 Condominium Association, The;
	400 East Ohio Condominium Association;
	400 North LaSalle Condominium Association;
	400 West Ontario Condominium Association;
	401 East Ontario Condominium Association;
	420 West Grand Condominium Association;
	420 West Ontario Condominium Association;
	474 North Lake Shore Drive Condominium Association;
	530 Lake Shore Drive Condominium Association;
	535 North Michigan Avenue Condominium Association;
	540 North Lake Shore Drive Condominium Association;
	550 St. Clair Condominium Association;
	550 West Fulton Condominium Association;
	560 West Fulton Condominium Association;
	565 West Quincy Condominium Association;
	600 Lake Shore Drive Condominium Association;
	600 North Fairbanks Condominium Association;
	616 Fulton Lofts Condominium Association;
	630 North Franklin Condominium Association;
	630 North State Parkway Condominium Association;
	680 Lake Residence Condominium Association;
	680 South Residence Condominium Association;
	680 Tower Residence Condominium Association;
	700 West Van Buren Condominium Association;
	701 West Jackson Condominium Association;
	740 Fulton Condominium Association;

Alderman	Claimant
	757 Orleans at Chicago Condominium Association; 800 North Michigan Condominium Association; 1000 Condominium Association; 1010 Lake Shore Association; [CL2016-333]
SMITH (43rd Ward)	Ambassador House Condominium; Armitage Howe Condominium Association; Astor Banks Condominium Association; Astor Terrace Condominium Association; Astor Tower Condominium Association; Astor Villa Condominium Association; Atrium Condominium Association; Aztec Condominium Association; Belgravia Terrace Condominium Association; Bissell Commons Condominium Association; Brighton of Lincoln Park Condominium Association; Burling on the Park; Chicago Residential, Inc.; Cleveland Armitage Condominium Association; Commonwealth Condominiums; Conservatory Condominium Association, The; Converge Condominium Association; Copperfield Condominiums; Delta on Lincoln Condominium Association, The; Deming Flats Condominium Association; Deming Row Development Master Association; Dickens Court Condominium Association; Dickens Place Condominium; Elysian Condominium Association; Eugenie Terrace Townhouses Condominium Association; Fullerton Collonade Condominium; Fullerton Geneva Condominiums; Gaertner Residences Condominium Association; Goethe-Astor, Inc.; Hampden Court Condominium Association; Hampden Green Condominium Association; Hemingway House Condominium Association; Howe Court Condominium Association; Kennelly Square Condominium Association; Larrabee Commons Condominium Association;

Alderman	Claimant
	Larrabee Terrace Condominium;
	Lill on the Park Homeowners Association (2);
	Lill Street Condominium;
	Lillview Condominium Association;
	Lincoln Park Commons Condominium Association;
	Lincoln Park Terrace Condominiums, The;
	Lincoln Park Tower Condominium Association;
	Lincoln Park Villas;
	Lincoln Park 2550 Condominium Association;
	Manor Homes on Belden Condominiums, The;
	Marlborough Condominium Association;
	McConnell Apartments Association;
	Menomonee Lane Townhomes;
	Mildred Court Condominium Association;
	North Park Orleans Condominium Association;
	One East Schiller Condominium Association;
	One East Scott Condominium Association;
	Orwood Condominium Association;
	Oz Park Condominium Association;
	Paladio Condominiums, The;
	Park Astor Condominium Association;
	Park West Condominiums;
	Pierre Condominium Association, The;
	Pine Grove Condominium Association;
	Ritchie Court Private Residences Condominium Association;
	Ritchie Tower Condominium Association;
	Roslyn Place Condominium Association;
	Scott Condominium Association;
	Sedgwick Gardens Condominium Association;
	Seminary Garden Condominium Association;
	Shakespeare Building Corporation;
	Sheffield Green;
	Sheffield-Lill Townhome Association;
	St. James Condominium Association;
	Towne Park Condominium Association;
	Tru Loft Condominium Association;
	Twelve Nine Astor Building Corporation;
	Victoria Landmark Condominium;
	Victorian Gentleman Condominiums;
	Warwick Condominium Association;
	Webster Commons Condominium Association;
	Webster on the Park Condominiums;
	West Park Place Condominium Association;

Alderman	Claimant
	Wrightwood Burling Condominium Association;
	Wrightwood Court Townhome Association;
	Wrightwood Place Condominium Association;
	Wrightwood 639 LLC;
	6 -- 12 East Scott Cooperative;
	20 East Goethe Condominium Association;
	30 East Division Condominium Association;
	65 East Goethe Condominium Association;
	159 Goethe Condominium Association;
	317 West Belden Condominium Association;
	345 Fullerton Parkway Condominium Association;
	401 West Webster Condominium Association;
	445 -- 447 West Fullerton Condominium Association;
	510 West Fullerton Condominium Association;
	555 Arlington Condominium Association;
	616 -- 624 West Schubert Condominium Association;
	916 -- 918 West Fullerton Condominium;
	941 West Wrightwood;
	1104 -- 1106 Webster Condominium;
	1166 -- 1170 West Armitage Condominium Association;
	1209 North State Street Condominium Association;
	1212 Lake Shore Drive Condominium Association;
	1214 North Astor Condominium Association;
	1240 North Lake Shore Condominium Association;
	1255 State Parkway Condominium Association;
	1260 Astor Street Building Corporation;
	1350 Astor Cooperative Apartments;
	1400 Lake Shore Drive Condominium Association;
	1411 State Parkway Condominium Association;
	1430 North Lake Shore Drive Building Corporation;
	1500 Lake Shore Drive Building Corporation (2);
	1540 Lake Shore Drive Corporation;
	1550 Condominium Association (2);
	1555 North Astor Condominium Association;
	1750 North Wells Condominium Association;
	1807 -- 1811 North Orleans Condominium Association;
	1920 North Maud Condominium Association;
	2000 North Lincoln Park West Private Residences;
	2007 Sedgwick Condominium Association;
	2020 Lincoln Park West Condominium, c/o Draper and Krammer;
	2120 North Lincoln Park West Condominium Association;
	2130 North Lincoln Park West Condominium;
	2144 Lincoln Park West Condominium Association;

Alderman	Claimant	
	2317 North Cambridge Condominium; 2333 Geneva Terrace Condominium Association; 2335 North Commonwealth Condominium Association; 2344 Lincoln Park West Condominium; 2400 Lakeview Condominium Association; 2450 Lakeview Cooperative; 2475 North Lincoln Condominium Association; 2500 Lakeview Association; 2626 Lakeview Condominium Association; 2650 Lakeview Condominium Association; 2671 North Lincoln Condominium Association; 2700 North Hampden Court Condominium Association;	[CL2016-334]
TUNNEY (44th Ward)	Aldine Court Condominium Association;	[CL2016-335]
	Aldine Harbor Condominium Association;	[CL2016-336]
	Ambiance Condominium Association;	[CL2016-337]
	Atheling Condominium Association;	[CL2016-338]
	Barry by the Lake Condominium Association;	[CL2016-339]
	Barry Condominium Association, The;	[CL2016-340]
	Barry Cornerstone Condominium Association;	[CL2016-341]
	Barry Quadrangle Condominium Association;	[CL2016-342]
	Bellpark Condominium Association;	[CL2016-343]
	Belmont Harbor Village Condominium Association;	[CL2016-344]

Alderman	Claimant
	Berwick Condominium Association; [CL2016-345]
	Boddiker Condominium Association; [CL2016-346]
	Brewster Condominium Association; [CL2016-347]
	Briar Court Townhouse Association; [CL2016-348]
	Brighton Condominium Association; [CL2016-349]
	Buckingham Place Condominium Association; [CL2016-350]
	Cambridge Briar Condominium Association; [CL2016-351]
	Clifton Crossing Condominium Association; [CL2016-352]
	Commodore Green Brier Landmark Condominium Association; [CL2016-356]
	Commonwealth Towers Condominiums; [CL2016-357]
	Cornelia Gardens Condominium Association; [CL2016-353]
	Cornelia Manor Condominium Association; [CL2016-354]
	Cortina Court Condominium Association; [CL2016-355]
	Darien Apartments Condominium Homeowners Association, The; [CL2016-358]

Alderman	Claimant	
	East Lake View Townhouse Association;	[CL2016-359]
	East Wrigleyview Village Condominium Association;	[CL2016-360]
	Eddystone Condominium Homes, Inc.;	[CL2016-361]
	Fairbanks Condominium Association;	[CL2016-362]
	Fireside Condominium Association;	[CL2016-363]
	Four Thirty Four Condominium Association;	[CL2016-364]
	Grace Court Condominium Association;	[CL2016-365]
	Harbor House Condominium Association;	[CL2016-367]
	Harbor West Condominium Association;	[CL2016-369]
	Hawthorne Court Townhome Condominium Association;	[CL2016-366]
	Hawthorne Place 2 Condominium Association;	[CL2016-368]
	Heather Oaks Condominium Association;	[CL2016-370]
	Janssen Court Condominium Association;	[CL2016-371]
	Lakeview Lofts Condominium Association;	[CL2016-372]

Alderman	Claimant	
	Lofts at the Vic, The;	[CL2016-373]
	LV Lofts Condominium Association;	[CL2016-374]
	Magnolia Grace Condominium Association;	[CL2016-375]
	Melrose Court Condominium Association;	[CL2016-376]
	Melrose Garden Condominium;	[CL2016-377]
	Metro on Melrose Condominium Association;	[CL2016-378]
	Newport Court Townhouse Condominium Association;	[CL2016-379]
	Newport Lofts Condominium;	[CL2016-380]
	Newport Place Rowhouse Association;	[CL2016-381]
	Oak Terrace Condominium;	[CL2016-384]
	Oakdale Court Condominium Association;	[CL2016-382]
	Oakdale Towers Condominium Association;	[CL2016-385]
	Oakpine Condominium Association;	[CL2016-383]
	Racine Flats Condominium Association;	[CL2016-386]

Alderman	Claimant	
	Randolph Station Condominium Association;	[CL2016-387]
	School Street Lofts Condominium Association;	[CL2016-388]
	Seven 11 Melrose Condominium Association;	[CL2016-389]
	Sheridan Briar North Condominium Association;	[CL2016-390]
	Sheridan Briar South Condominium Association;	[CL2016-391]
	Six Six Five West Barry Condominium Association;	[CL2016-392]
	Southport ROW Condominium Association;	[CL2016-393]
	Stone Gate Condominiums;	[CL2016-394]
	Surfwalk Condominium Association;	[CL2016-395]
	Virginia Condominium Association;	[CL2016-396]
	Vita Condominium Association;	[CL2016-397]
	Wellington Place Condominium Association;	[CL2016-398]
	18th Street Lofts Condominium Association;	[CL2016-399]
	320 West Oakdale Condominium Association;	[CL2016-400]

Alderman	Claimant	
	336 Wellington Condominium Association;	[CL2016-401]
	339 West Barry Homeowners Association;	[CL2016-402]
	420 West Aldine Condominium Association;	[CL2016-403]
	433 West Wellington Condominium Association;	[CL2016-404]
	434 West Briar Place Condominium Association;	[CL2016-405]
	440 West Aldine Condominium Association;	[CL2016-406]
	444 West Aldine Condominium Association;	[CL2016-407]
	444 West Belmont Condominiums;	[CL2016-408]
	450 West Briar Place Condominium Association;	[CL2016-409]
	460 West Barry Condominium Association;	[CL2016-410]
	500 Barry Condominium Association;	[CL2016-411]
	501 West Belmont Condominium Association;	[CL2016-412]
	545 -- 553 Melrose Avenue Condominium Association;	[CL2016-413]
	554 -- 556 Roscoe Condominium Association;	[CL2016-414]

Alderman	Claimant	
	555 West Aldine Condominium Association;	[CL2016-415]
	607 West Melrose Condominium Association;	[CL2016-416]
	625 West Barry Condominium Association;	[CL2016-417]
	639 West Wellington Condominium Association;	[CL2016-418]
	707 West Barry Condominium Association;	[CL2016-419]
	800 West Cornelia Condominium Association;	[CL2016-420]
	1133 Cornelia Lofts Condominium Association;	[CL2016-421]
	1326 -- 1328 West Belmont Condominium Association;	[CL2016-422]
	2800 Lake Shore Drive Condominium Association;	[CL2016-423]
	2800 North Orchard Condominium;	[CL2016-424]
	2909 North Sheridan Condominiums;	[CL2016-425]
	2930 North Sheridan Condominium Association;	[CL2016-426]
	2970 Lake Shore Drive Condominium Association;	[CL2016-427]
	3033 North Sheridan Condominium Association;	[CL2016-428]

Alderman	Claimant
	3110 North Sheridan Condominium Association; [CL2016-429]
	3158 North Seminary Condominium Association; [CL2016-430]
	3180 Condominium Association; [CL2016-431]
	3300 North Lake Shore Drive Condominium Association; [CL2016-432]
	3410 Lake Shore Drive Condominium Association; [CL2016-433]
	3470 North Lake Shore Drive Condominium Association, The; [CL2016-436]
	3546 -- 3548 Condominium Association; [CL2016-434]
	3725 North Sheffield Condominium Association; [CL2016-435]
	3838 Clark Street Condominium Association, The; [CL2016-437]
ARENA (45th Ward)	Foster Terrace Condominium Association; Gunnison Point Condominium Association; Jefferson Park Condominium Association; Kedvale Court Condominium Association; King's Court Condominium Association; Klee Plaza Condominium Association; Mango Garden Condominium Association; Mason Terrace Condominium Association; Mayfair Terrace Condominium Association; Park Condominium Association, The; Rosedale Condominium Association; Winderlane Condominium Association; Windsor House Condominium Association; Winona Elston Condominium Association;

Alderman	Claimant
	3914 -- 3918 North Kedvale Condominium Association; 4850 -- 4852 -- 4854 North Linder Condominium Association; 5235 West Leland Condominium Association; 5416 -- 5418 West Windsor Condominium Association; 5501 West Lawrence Condominium Association; 5544 West Higgins Condominium Association; 6103 -- 6105 West Higgins Condominium Association; [CL2016-438]
PAWAR (47th Ward)	Addison Square Condominium Association; Ainslie Manor Condominium Association; Andersonville Place Condominium Association; Andersonville Terrace Condominium Association; Argyle Apartment Building Company; Argyle-Seeley Condominium; Ashlie Manor Condominium Association; Bear Flag Condominium Association; Byron Condominium Association; Byron Flats Condominium Association; Claremont Condominium Association; Claremont Street Lofts Condominium Association; Claremont-Waveland Condominium Association; Colonnade/Paulina 2 LLC Condominium, The ; Cullom Avenue Condominium Association; Damen Condominium Association; Fountain View Condominiums Condominium Association; Gardens of Ravenswood Condominium Association; Gateway Lofts Condominium Association; Grace Pointe; Gracefield Condominium Association; Graceland West Condominium Association; Greenview on the Park Condominium Association; Hamilton Place Condominium Association; Hawthorne Point Condominium Association; Hermitage Court Condominium Association; Juliana Terrace Condominium Association; Leland Station East Condominium Association; Lincoln Commons Condominium Association; Metro North Condominium Association (2); Montrose Corner Townhomes Condominium Association; North Branch Condominium Association;

Alderman	Claimant
	Oakley Manor Condominium Association;
	Patterson Park Condominium Association;
	Paulina Condominium Association;
	Paulina Courtyards Condominium Association;
	Paulina Place Condominium Association;
	Post Card Place Condominium Association;
	Ravenswood Court Condominiums;
	Ravenswood Gardens Condominium Association;
	Ravenswood Park Condominium Association;
	Ravenswood Station Lofts;
	Regency of Ravenswood Condominium Association;
	Robey Condominium Association, The;
	Rockwell Crossing Condominium Association;
	Roscoe Village Lofts Condominium Association;
	Saxony Court Condominium;
	Southport Place Condominium Association, The;
	St. Ben's Lofts Condominium Association;
	Stratford Condominium Association;
	Sunnyside Lane Condominium Association;
	Terraces of Winchester Condominiums, The;
	Warner Flats Condominium Association;
	Wolcott Place Condominiums;
	Wolcott Village of Ravenswood Condominium;
	Yesteryear Condominium;
	1608 -- 1610 West Byron Condominium Association;
	1616 -- 1628 West Montrose;
	1636 West Melrose Condominium Association;
	1744 Henderson Condominium Association;
	2049 Ainslie Condominium;
	2100 -- 2110 West Montrose Condominium Association;
	2116 West Cullom Condominium Association;
	2335 West Belle Plaine Condominium Association;
	3430 -- 3432 North Ashland Condominium Association;
	3844 North Ashland Condominium;
	3940 North Janssen Avenue Condominium Association;
	4100 North Lincoln Condominium Association;
	4322 North Ashland Condominium Association;
	4405 North Greenview Condominiums;
	4420 North Clark Condominium Association;
	4437 North Ashland Avenue Condominium Association;
	4700 Winchester Condominium Association;
	4710 -- 4712 Paulina Condominium Association;
	4815 North Damen Condominium Association;

Alderman	Claimant
	4836 -- 4838 North Paulina Condominium Association; 4845 -- 4851 North Wolcott Condominium Association (2); 4881 North Hermitage Condominium Association; 5000 North Hermitage Condominium Association; 60657 Lofts Condominium Association; [CL2016-439]
OSTERMAN (48th Ward)	Park Tower Condominium Association; Valencia Condominium Association; [CL2016-440]
	Brittany Glen Condominium Association; Bryn Mawr Condominium Association, The; [CL2016-441]
	Glenwood Balmoral Condominium Association, The; Gunnison Lofts Condominium Association; Kenmore Courts Condominium Association; Manors on Magnolia Condominium Association; 1443 West Victoria Condominium Association; 5206 -- 5212 North Winthrop Condominium Association; [CL2016-442]
	Ainslie Park Condominium Association; Glendale Condominium Association; Granville Condominium Association; Malibu Condominium Association; Park Edgewater Condominium Association; Tiara Homeowners Association; [CL2016-443]
	Anderson Glen Condominium Association; Shorline Towers Condominium Association; Statesman Condominium Association; Winthrop Manor Condominium Association; Wynstone Court Condominium Association; 5510 North Sheridan Road Condominium Association; [CL2016-444]

Alderman	Claimant	
	Edgewater Court Condominium Association; Glenmoor Manor Condominium Association; Granville Tower Condominium Association; Hollywood Terrace Condominium Association; 4900 North Marine Drive Condominium Association; 6300 North Sheridan Road Condominium Association;	[CL2016-445]
	Beach Point Tower Condominium Association; El Lago Condominium Association; Hollywood Towers Condominium Association; Malibu East Condominium Association; Shoreline Park Condominium Association; Sixty Thirty Condominium Association;	[CL2016-446]
	Denifer Condominium Association; Edgewater Flats Condominium Association; Manchester Commons Condominium Association; Rosemont Greenview Condominium Association; Seville Townhomes Association; Thorndale Court Condominium Association;	[CL2016-447]
	Carmen Marine Cooperative; Elmdale Avenue Condominium Association; Glenwood Avenue Condominium Association; Sheridan Boardwalk Condominium Association; 5640 Kenmore Condominium Association; 5736 -- 5728 Kenmore Condominium Association;	[CL2016-448]
	East Point Condominium Association; Edgewater Beach Apartments Corporation; Sheridan Shores Condominium Association; Windsor House Condominium; 5040 -- 5060 Condominium Association; 5455 Edgewater Plaza Condominium Association;	[CL2016-449]

Alderman	Claimant	
	Catalpa Gardens Condominium Association; Manors on Magnolia Condominium Association; Oxford Glen Condominium Association; 5206 -- 5212 North Winthrop Condominium Association; 5445 Edgewater Plaza Condominium Association; 5757 North Sheridan Road Condominium Association;	[CL2016-450]
	Kenton Court Condominiums; Regency Balmoral Condominium Association; 850 West Margate Terrace Condominium Association; 918 West Ainslie Condominium Association; 5000 Marine Drive Corporation; 5402 -- 5412 Kenmore Condominium Association;	[CL2016-451]
SILVERSTEIN (50th Ward)	Albany Association;	[CL2016-452]
	Amadeus Court Condominium Association;	[CL2016-453]
	Artesian Garden Condominium Association;	[CL2016-454]
	Bellmore Condominiums North, Inc.;	[CL2016-455]
	Berkshire Commons Condominium Association;	[CL2016-456]
	Cornerstone Manor Condominium Association;	[CL2016-457]
	Edgemoor Park Condominium Association;	[CL2016-458]
	Estes-Washtenaw Condominium Association;	[CL2016-459]

Alderman	Claimant	
	Farwell Estates Condominium Association;	[CL2016-460]
	Fitch/Washtenaw Condominium Association;	[CL2016-461]
	Francisco Rosemont Condominium Association;	[CL2016-462]
	Hoyne Garden Condominium Association;	[CL2016-463]
	Ivy Court Condominium Association;	[CL2016-464]
	Lunt Gardens Condominium Association;	[CL2016-465]
	Mozart Court Condominium Association;	[CL2016-466]
	Mozart Terrace Condominium Association;	[CL2016-467]
	New Ridge Village Condominium Association;	[CL2016-468]
	Oakley Commons Condominium Association;	[CL2016-469]
	Oakwell Garden Condominium Association;	[CL2016-470]
	Park Castle Condominium Association;	[CL2016-471]
	Park Gables Apartment Homes, Inc.;	[CL2016-472]
	Park Gardens Condominium Association;	[CL2016-473]

Alderman	Claimant	
	Pratt-Artesian Condominium Association;	[CL2016-474]
	Proudfoote Condominium Association;	[CL2016-475]
	Richmond Terrace Condominium Association;	[CL2016-476]
	Ridge Wood Estates Condominium Association;	[CL2016-477]
	Rockwell Rose Condominium Association;	[CL2016-478]
	Roswell Condominium Association;	[CL2016-479]
	Royalton Condominium Association;	[CL2016-480]
	West Ridge Crossing Condominium;	[CL2016-482]
	Westgate Crossing Condominium Association;	[CL2016-481]
	Winston Towers I Condominium Association;	[CL2016-483]
	Winston Towers II;	[CL2016-484]
	Winston Towers Number 3 Association;	[CL2016-485]
	Winston Towers Number 4 Condominium Association;	[CL2016-486]
	Winston Towers Number 5 Condominium Association;	[CL2016-487]

Alderman	Claimant	
	2041 -- 2043 West Farwell Condominium Association;	[CL2016-488]
	2042 -- 2044 West Arthur Condominium Association;	[CL2016-489]
	2046 -- 2048 West Arthur Condominium Association;	[CL2016-490]
	2227 -- 2229 West Farwell Condominium Association;	[CL2016-491]
	2424 West Estes Condominium Association;	[CL2016-492]
	6040 North Troy Condominium Association;	[CL2016-493]
	6448 -- 6458 North Bell Condominium Association;	[CL2016-494]
	6819 -- 6835 North Seeley Condominium Association;	[CL2016-495]
	7070 Ridge Condominium Association.	[CL2016-496]

---

4. UNCLASSIFIED MATTERS.

(Arranged In Order According To Ward Number)

Proposed ordinances, orders and resolutions were presented by the aldermen named below, respectively, and were acted upon by the City Council in each case in the manner noted, as follows:

Presented By

ALDERMAN MORENO (1st Ward):

Referred -- GRANTS OF PRIVILEGE IN PUBLIC WAY.

Six proposed ordinances to grant permission and authority to the applicants listed for the purposes specified, which were *Referred to the Committee on Transportation and Public Way,* as follows:

Annex -- to maintain and use one sign at 1620 West Chicago Avenue;
[O2016-227]

Bang Bang -- to maintain and use one awning at 2015 North California Avenue;
[O2016-217]

Hi-Fi Video -- to maintain and use one sign at 3129 West Armitage Avenue;
[O2016-229]

Rite Liquors -- to maintain and use one awning at 1649 West Division Street;
[O2016-218]

Rite Liquors -- to maintain and use one sign at 1649 West Division Street; and
[O2016-230]

1650 -- 1654 West Division LLC -- to construct, install, maintain and use eight balconies adjacent to 1664 West Division Street.
[O2016-231]

Referred -- EXEMPTION OF APPLICANTS FROM PHYSICAL BARRIER REQUIREMENT PERTAINING TO ALLEY ACCESSIBILITY FOR PARKING FACILITIES.

Also, three proposed ordinances to exempt the applicants listed from the physical barrier requirement pertaining to alley accessibility for the parking facilities adjacent to the locations specified, pursuant to the provisions of Title 10, Chapter 20, Section 430 of the Municipal Code of Chicago, which were *Referred to the Committee on Transportation and Public Way,* as follows:

Armitage-Milwaukee LLC -- 1968 -- 1970 North Milwaukee Avenue;

[O2016-205]

Ashland 820 LLC -- 820 -- 824 North Ashland Avenue; and

[O2016-129]

Public 2 LLC -- 1509 North Western Avenue.

[O2016-126]

Presented By

ALDERMAN MORENO (1st Ward)
And OTHERS:

Referred -- AMENDMENT OF SECTION 11-12-540 OF MUNICIPAL CODE REGARDING EXEMPTION OF WATER SERVICE CHARGES FOR PRIVATELY OWNED LOW-INCOME HOUSING.

[O2016-125]

A proposed ordinance, presented by Aldermen Moreno, Sadlowski Garza, Thompson, Muñoz, Solis, Burnett, Ervin, Taliaferro, Reboyras, Ramirez-Rosa, Villegas, Cappleman, Pawar and J. Moore, to amend Title 11, Chapter 12, Section 540 of the Municipal Code of Chicago to exempt privately owned low-income housing units controlled by a meter that utilize Low-Income Housing Tax Credits from payment of 80 percent of the water service charge if the housing units operate during the 15-year tax credit period or during the period thereafter pursuant to an agreement extending the use period obligating the property to continue operating in compliance with all requirements of Section 42 of the United State Internal Revenue Code of 1986; and further, to require the owner of a low-income housing unit receiving such exemption to immediately notify the comptroller when the housing unit is no longer eligible for exemption, which was *Referred to the Committee on Housing and Real Estate.*

Presented By

ALDERMAN HOPKINS (2nd Ward):

Referred -- GRANTS OF PRIVILEGE IN PUBLIC WAY.

Twenty proposed ordinances to grant permission and authority to the applicants listed for the purposes specified, which were *Referred to the Committee on Transportation and Public Way,* as follows:

Bosworth Flats Condominium Association -- to maintain and use six balconies adjacent to 1501 North Bosworth Avenue;

[O2016-241]

Chicago Sinai Congregation -- to maintain and use one bay window adjacent to 15 West Delaware Place;

[O2016-243]

Clark 800 LLC -- to maintain and use six bay windows adjacent to 800 North Clark Street;

[O2016-251]

Clark 800 LLC -- to construct, install, maintain and use three planter railings adjacent to 800 North Clark Street;

[O2016-254]

The Comedy Clubhouse -- to maintain and use one door swing adjacent to 1462 North Ashland Avenue;

[O2016-257]

The Comedy Clubhouse -- to maintain and use four light fixtures adjacent to 1462 North Ashland Avenue;

[O2016-259]

Convexity Properties LLC -- to construct, install, maintain and use three caissons adjacent to 1118 North State Street;

[O2016-266]

Convexity Properties LLC -- to construct, install, maintain and use 10 door swings adjacent to 1118 North State Street;

[O2016-267]

The Crossing Tavern -- to maintain and use one sign at 2548 North Southport Avenue;

[O2016-271]

Drybar Holdings LLC -- to construct, install, maintain and use one awning at 755 North Wells Street;

[O2016-219]

Fleet Feet Sports -- to maintain and use two flagpoles adjacent to 1620 North Wells Street;

[O2016-273]

The Goddess and Grocer -- to construct, install, maintain and use one awning at 1649 North Damen Avenue;

[O2016-220]

Lamar Advertising -- to maintain and use one sign at 2201 North Clybourn Avenue;

[O2016-275]

Saint Josaphat Parish/Catholic Church Archdiocese of Chicago -- to maintain and use four planters adjacent to 1397 West Belden Avenue;

[O2016-280]

Sprint -- to construct, install, maintain and use one awning at 1625 North Milwaukee Avenue;

[O2016-221]

250 East Pearson Condominium Association -- to maintain and use 12 caissons adjacent to 250 East Pearson Street;

[O2016-284]

250 East Pearson Condominium Association -- to maintain and use three foundation walls adjacent to 250 East Pearson Street;

[O2016-286]

250 East Pearson Condominium Association -- to maintain and use one grease separator adjacent to 250 East Pearson Street;

[O2016-289]

250 East Pearson Condominium Association -- to maintain and use two lint tanks adjacent to 250 East Pearson Street; and

[O2016-291]

850 Investors LLC -- to maintain and use two planters adjacent to 850 North Lake Shore Drive.

[O2016-294]

Presented By

ALDERMAN DOWELL (3rd Ward):

Referred -- AMENDMENT OF CHAPTER 4-60 OF MUNICIPAL CODE BY ADDING NEW SUBSECTIONS 4-60-022 (3.58) AND 4-60-023 (3.62) TO DISALLOW ISSUANCE OF ADDITIONAL ALCOHOLIC LIQUOR AND PACKAGE GOODS LICENSES ON PORTIONS OF E. 47TH ST. AND S. DR. MARTIN LUTHER KING, JR. DR.

[O2016-97]

A proposed ordinance to amend Title 4, Chapter 60 of the Municipal Code of Chicago by adding new subsections 4-60-022 (3.58) and 4-60-023 (3.62) to disallow the issuance of

additional alcoholic liquor and package goods licenses, respectively, on East 47th Street, from South Michigan Avenue to South Dr. Martin Luther King, Jr. Drive; and on South Dr. Martin Luther King, Jr. Drive, from East 47th Street to East 46th Street, which was *Referred to the Committee on License and Consumer Protection.*

Referred -- GRANT OF PRIVILEGE IN PUBLIC WAY FOR ATHLETICO.
[O2016-223]

Also, a proposed ordinance to grant permission and authority to Athletico to construct, install, maintain and use one awning at 1509 South Michigan Avenue, which was *Referred to the Committee on Transportation and Public Way.*

Referred -- AMENDMENT OF GRANT OF PRIVILEGE FOR 19 EAST.
[O2016-332]

Also, a proposed ordinance to amend an ordinance passed by the City Council on September 24, 2015 and printed in the *Journal of the Proceedings of the City Council of the City of Chicago,* page 7302, which authorized a grant of privilege to 19 East for two occupations of space, by modifying the areas where the occupations of space are located for said privilege, which was *Referred to the Committee on Transportation and Public Way.*

Presented By

ALDERMAN BURNS (4th Ward):

Referred -- GRANT OF PRIVILEGE IN PUBLIC WAY FOR CVS/PHARMACY NO. 5836.
[O2016-302]

A proposed ordinance to grant permission and authority to CVS/Pharmacy Number 5836 to maintain and use two signs at 1228 East 53rd Street, which was *Referred to the Committee on Transportation and Public Way.*

Referred -- AMENDMENT OF GRANT OF PRIVILEGE FOR THE COLUMBIAN CONDOMINIUM ASSOCIATION.

[O2016-506]

Also, a proposed ordinance to amend an ordinance passed by the City Council on November 18, 2015 and printed in the *Journal of the Proceedings of the City Council of the City of Chicago,* page 14096, which authorized a grant of privilege to The Columbian Condominium Association for 18 light fixtures, by modifying the area where the light fixtures are located and the dimensions for said privilege, which was *Referred to the Committee on Transportation and Public Way.*

Referred -- EXEMPTION OF BARANYK ASSOCIATES, ON BEHALF OF OWNERS DOLYVA PROPERTIES FROM PHYSICAL BARRIER REQUIREMENT PERTAINING TO ALLEY ACCESSIBILITY FOR PARKING FACILITIES.

[O2016-89]

Also, a proposed ordinance to exempt Baranyk Associates, on behalf of owners Dolyva Properties from the physical barrier requirement pertaining to alley accessibility for the parking facilities for 3102 South Giles Avenue and 3108 South Giles Avenue, pursuant to the provisions of Title 10, Chapter 20, Section 430 of the Municipal Code of Chicago, which was *Referred to the Committee on Transportation and Public Way.*

Referred -- ISSUANCE OF PERMITS FOR SIGNS/SIGNBOARDS.

Also, two proposed ordinances directing the Commissioner of Buildings to issue permits to the applicants listed to install signs/signboards at the locations specified, which were *Referred to the Committee on Zoning, Landmarks and Building Standards,* as follows:

Bright Light Sign Company -- for three signs/signboards at 5104 South Lake Park Avenue; and

[O2016-88]

Lincoln Services, Inc. -- for one sign/signboard at 600 South Clark Street.

[O2016-87]

Presented By

ALDERMAN HAIRSTON (5th Ward):

Referred -- GRANT OF PRIVILEGE IN PUBLIC WAY FOR METRO PCS.
[O2016-305]

A proposed ordinance to grant permission and authority to MetroPCS to maintain and use one sign at 7122 South Jeffery Boulevard, which was *Referred to the Committee on Transportation and Public Way.*

Presented By

ALDERMAN SAWYER (6th Ward):

Referred -- GRANT OF PRIVILEGE IN PUBLIC WAY FOR MANER REALTY.
[O2016-307]

A proposed ordinance to grant permission and authority to Maner Realty to maintain and use one sign at 212 East 83rd Street, which was *Referred to the Committee on Transportation and Public Way.*

Referred -- ISSUANCE OF PERMIT FOR SIGN/SIGNBOARD AT 7859 S. STATE ST.
[Or2016-16]

Also, a proposed order directing the Commissioner of Buildings to issue a permit to PGL Signs & Services to install a sign/signboard at 7859 South State Street, which was *Referred to the Committee on Zoning, Landmarks and Building Standards.*

Presented By

**ALDERMAN SAWYER (6th Ward),
ALDERMAN BROOKINS (21st Ward)
And OTHERS:**

Referred -- CALL ON DEPARTMENT OF POLICE TO ADOPT POLICY TO PROMOTE AND ENCOURAGE ALTERNATIVES TO OVER-RELIANCE OF USE OF LETHAL FORCE.

[R2016-19]

A proposed resolution, presented by Aldermen Sawyer, Brookins, Moreno, Hopkins, Dowell, Burns, Hairston, Mitchell, Harris, Sadlowski Garza, Cárdenas, Lopez, Foulkes, D. Moore, Curtis, Cochran, Muñoz, Scott, Solis, Burnett, Ervin, Taliaferro, Santiago, Waguespack, Mell, Austin, Ramirez-Rosa, Napolitano, Reilly, Smith, Tunney, Arena, Cappelman, Pawar, Osterman and Silverstein, calling on the Chicago Police Department to establish and institute procedures, as well as obtain equipment and provide training, to promote and encourage the use of non-lethal alternatives to the department's currently employed over-reliance on the use of lethal force, which was *Referred to the Committee on Public Safety.*

Presented By

ALDERMAN HARRIS (8th Ward):

Referred -- GRANTS OF PRIVILEGE IN PUBLIC WAY.

Two proposed ordinances to grant permission and authority to the applicants listed for the purposes specified, which were *Referred to the Committee on Transportation and Public Way,* as follows:

David A. Gerst, DPM, S.C. -- to maintain and use one sign at 1516 East 87th Street; and

[O2016-309]

The New Dating Game -- to maintain and use one awning at 8924 South Stony Island Avenue.

[O2016-224]

Referred -- EXEMPTION OF APPLICANTS FROM PHYSICAL BARRIER REQUIREMENT PERTAINING TO ALLEY ACCESSIBILITY FOR PARKING FACILITIES.

Also, two proposed ordinances to exempt the applicants listed from the physical barrier requirement pertaining to alley accessibility for the parking facilities adjacent to the locations specified, pursuant to the provisions of Title 10, Chapter 20, Section 430 of the Municipal Code of Chicago, which were *Referred to the Committee on Transportation and Public Way,* as follows:

Dollar Express LLC -- 8341 South Cottage Grove Avenue; and

[O2016-76]

Leak and Sons Funeral Home Ltd. Banquet Facility -- 7851 South Cottage Grove Avenue.

[O2016-74]

Presented By

ALDERMAN SADLOWSKI GARZA (10th Ward):

Referred -- GRANT OF PRIVILEGE IN PUBLIC WAY FOR SAMANTA'S FLOWERS.

[O2016-373]

A proposed ordinance to grant permission and authority to Samanta's Flowers to maintain and use one canopy at 8911 South Commercial Avenue, which was *Referred to the Committee on Transportation and Public Way.*

Presented By

ALDERMAN THOMPSON (11th Ward):

Referred -- AMENDMENT OF SECTION 4-60-022 OF MUNICIPAL CODE BY DELETING SUBSECTION 11.14 TO ALLOW ISSUANCE OF ADDITIONAL ALCOHOLIC LIQUOR LICENSES ON PORTION OF W. 31ST ST.

[O2016-118]

A proposed ordinance to amend Title 4, Chapter 60, Section 022 of the Municipal Code of Chicago by deleting subsection 11.14 which restricted the issuance of additional alcoholic liquor

licenses on West 31st Street, from South Halsted Street to South Morgan Street, which was *Referred to the Committee on License and Consumer Protection.*

Referred -- GRANTS OF PRIVILEGE IN PUBLIC WAY.

Also, two proposed ordinances to grant permission and authority to the applicants listed for the purposes specified, which were *Referred to the Committee on Transportation and Public Way,* as follows:

Grandstand Ltd. -- to construct, install, maintain and use four awnings at 600 West 35th Street; and

[O2016-225]

Smart Kids Digital Tutoring Center -- to maintain and use one awning at 556 West 31st Street.

[O2016-226]

Referred -- EXEMPTION OF QUINTANILLA TIRE CENTER FROM PHYSICAL BARRIER REQUIREMENT PERTAINING TO ALLEY ACCESSIBILITY FOR PARKING FACILITIES.

[O2016-114]

Also, a proposed ordinance to exempt Quintanilla Tire Center from the physical barrier requirement pertaining to alley accessibility for the parking facilities for 3342 South Halsted Street, pursuant to the provisions of Title 10, Chapter 20, Section 430 of the Municipal Code of Chicago, which was *Referred to the Committee on Transportation and Public Way.*

Referred -- ISSUANCE OF PERMITS FOR SIGNS/SIGNBOARDS.

Also, two proposed orders directing the Commissioner of Buildings to issue permits to the applicants listed to install signs/signboards at the locations specified, which were *Referred to the Committee on Zoning, Landmarks and Building Standards,* as follows:

All-Right Sign, Inc. -- for one sign/signboard at 1800 South Halsted Street; and
[Or2016-23]

Parvin-Clauss Sign Company, Inc. -- for one sign/signboard at 647 West Roosevelt Road.
[Or2016-24]

Presented By

ALDERMAN CÁRDENAS (12th Ward):

Referred -- GRANTS OF PRIVILEGE IN PUBLIC WAY.

Three proposed ordinances to grant permission and authority to the applicants listed for the purposes specified, which were *Referred to the Committee on Transportation and Public Way,* as follows:

Saint Anthony Hospital -- to maintain and use occupation of space (parking lot) adjacent to 2875 West 19th Street;
[O2016-313]

Saint Anthony Hospital -- to maintain and use one retaining wall adjacent to 2875 West 19th Street; and
[O2016-317]

Three J Formal Wear -- to maintain and use one canopy at 3235 West 26th Street.
[O2016-377]

Presented By

ALDERMAN QUINN (13th Ward):

Referred -- GRANT OF PRIVILEGE IN PUBLIC WAY FOR AZTEK AUTOMOTIVE.
[O2016-319]

A proposed ordinance to grant permission and authority to Aztek Automotive to maintain and use two signs at 6425 South Pulaski Road, which was *Referred to the Committee on Transportation and Public Way.*

Presented By

ALDERMAN LOPEZ (15th Ward):

Referred -- GRANTS OF PRIVILEGE IN PUBLIC WAY.

Three proposed ordinances to grant permission and authority to the applicants listed for the purposes specified, which were *Referred to the Committee on Transportation and Public Way,* as follows:

Dolex Dollar Express, Inc. -- to maintain and use one sign at 1838 West 47th Street;
[O2016-321]

Granados Liquors -- to maintain and use one canopy at 1859 West 47th Street; and
[O2016-381]

Oak Street Health MSO LLC -- to maintain and use one sign at 4327 South Archer Avenue.
[O2016-326]

Presented By

ALDERMAN FOULKES (16th Ward):

Referred -- GRANTS OF PRIVILEGE IN PUBLIC WAY.

Two proposed ordinances to grant permission and authority to the applicants listed for the purposes specified, which were *Referred to the Committee on Transportation and Public Way,* as follows:

Family Dollar, Inc. -- to maintain and use one sign at 6414 South Western Avenue; and
[O2016-334]

First Acceptance Insurance Company, Inc. -- to maintain and use one sign at 6510 South Western Avenue.
[O2016-338]

Referred -- AMENDMENT OF STANDARDIZATION OF 950 W. 61ST ST. AS "DEONTAE MONTRE'AL SMITH STREET".

[O2016-77]

Also, a proposed ordinance to amend an ordinance passed on October 14, 2015, *Journal of the Proceedings of the City Council of the City of Chicago*, page 10134, which standardized 950 West 61st Street as "Deontae Montre'al Smith Street" by striking therefrom the words: "950 West 61st Street" and inserting in their place the words: "the corner of South Peoria Street and West 61st Street", which was *Referred to the Committee on Transportation and Public Way.*

Presented By

ALDERMAN CURTIS (18th Ward):

Referred -- GRANTS OF PRIVILEGE IN PUBLIC WAY.

Two proposed ordinances to grant permission and authority to the applicants listed for the purposes specified, which were *Referred to the Committee on Transportation and Public Way,* as follows:

Hunt's Early Childhood Educational Academy Ltd. -- to maintain and use one awning at 2701 West 79th Street; and

[O2016-228]

Southwest Guaranteed Home Equity Program -- to maintain and use one awning at 8140 South Kedzie Avenue.

[O2016-239]

Presented By

ALDERMAN O'SHEA (19th Ward):

Referred -- GRANT OF PRIVILEGE IN PUBLIC WAY FOR JIMMY JAMM SWEET POTATO PIES, ETC.

[O2016-244]

A proposed ordinance to grant permission and authority to Jimmy Jamm Sweet Potato Pies, Etc. to maintain and use one awning at 1844 West 95th Street, which was *Referred to the Committee on Transportation and Public Way.*

Presented By

ALDERMAN COCHRAN (20th Ward):

Referred -- GRANT OF PRIVILEGE IN PUBLIC WAY FOR THE BALLROOM LLC.

[O2016-441]

A proposed ordinance to grant permission and authority to The Ballroom LLC to maintain and use three fire escapes adjacent to 6351 -- 6359 South Cottage Grove Avenue, which was *Referred to the Committee on Transportation and Public Way.*

Referred -- STANDARDIZATION OF PORTION OF S. DR. MARTIN LUTHER KING, JR. DR. AS "HERMAN ROBERTS WAY".

[O2016-108]

Also, a proposed ordinance directing the Commissioner of Transportation to take the necessary action for the standardization of South Dr. Martin Luther King, Jr. Drive, from East 65th Street to East 67th Street, as "Herman Roberts Way", which was *Referred to the Committee on Transportation and Public Way.*

Referred -- EXEMPTION OF KIDZ CREATIVE CONCEPTS FROM PHYSICAL BARRIER REQUIREMENT PERTAINING TO ALLEY ACCESSIBILITY FOR PARKING FACILITIES.

[O2016-109]

Also, a proposed ordinance to exempt Kidz Creative Concepts from the physical barrier requirement pertaining to alley accessibility for the parking facilities for 719 East 63rd Street, pursuant to the provisions of Title 10, Chapter 20, Section 430 of the Municipal Code of Chicago, which was *Referred to the Committee on Transportation and Public Way.*

Presented By

ALDERMAN MUÑOZ (22nd Ward):

Referred -- GRANT OF PRIVILEGE IN PUBLIC WAY FOR CITIBANK, N.A.

[O2016-340]

A proposed ordinance to grant permission and authority to Citibank, N.A. to maintain and use one sign at 4010 West 26th Street, which was *Referred to the Committee on Transportation and Public Way.*

Referred -- EXEMPTION OF MIDWAY POINTE SENIOR RESIDENCE FROM PHYSICAL BARRIER REQUIREMENT PERTAINING TO ALLEY ACCESSIBILITY FOR PARKING FACILITIES.

[O2016-86]

Also, a proposed ordinance to exempt Midway Pointe Senior Residence from the physical barrier requirement pertaining to alley accessibility for the parking facilities for 5001 -- 5025 West 47th Street, pursuant to the provisions of Title 10, Chapter 20, Section 430 of the Municipal Code of Chicago, which was *Referred to the Committee on Transportation and Public Way.*

Presented By

ALDERMAN MUÑOZ (22nd Ward)
And OTHERS:

Referred -- DEPARTMENT OF POLICE ORDERED NOT TO DESTROY DOCUMENTS IN ITS POSSESSION OR HEREAFTER CREATED PENDING U.S. DEPARTMENT OF JUSTICE REVIEW.

[Or2016-30]

A proposed order, presented by Aldermen Muñoz, Hopkins, Dowell, Hairston, Sawyer, Harris, Sadlowski Garza, Thompson, Cárdenas, Lopez, Foulkes, D. Moore, Curtis, O'Shea, Cochran, Brookins, Scott, Solis, Ervin, Taliaferro, Santiago, Waguespack, Mell, Austin, Ramirez-Rosa, Laurino, O'Connor, Napolitano, Reilly, Smith, Arena, Pawar, Osterman and J. Moore, to prohibit the destruction of any document currently in the possession or hereafter created and maintained by any office within the Chicago Police Department between the introduction of this order and December 31, 2017, or until the Department of Justice completes its review of the Chicago Police Department, which was *Referred to the Committee on Public Safety.*

Presented By

ALDERMAN ZALEWSKI (23rd Ward):

Referred -- AMENDMENT OF SECTION 4-60-022 OF MUNICIPAL CODE BY DELETING SUBSECTION 13.278 TO ALLOW ISSUANCE OF ADDITIONAL ALCOHOLIC LIQUOR LICENSES ON PORTION OF S. PULASKI RD.

[O2016-78]

A proposed ordinance to amend Title 4, Chapter 60, Section 022 of the Municipal Code of Chicago by deleting subsection 13.278 which restricted the issuance of additional alcoholic liquor licenses on South Pulaski Road, from West 61st Street to West 63rd Street, which was *Referred to the Committee on License and Consumer Protection.*

Referred -- GRANTS OF PRIVILEGE IN PUBLIC WAY.

Also, two proposed ordinances to grant permission and authority to the applicants listed for the purposes specified, which were *Referred to the Committee on Transportation and Public Way,* as follows:

Flower Room & Gifts, Inc. -- to maintain and use one sign at 5721 South Archer Avenue; and

[O2016-516]

Kid'z Colony Daycare, Inc. -- to maintain and use one sign at 6287 South Archer Avenue.

[O2016-518]

Referred -- EXEMPTION OF VAUNT FITNESS FROM PHYSICAL BARRIER REQUIREMENT PERTAINING TO ALLEY ACCESSIBILITY FOR PARKING FACILITIES.

[O2016-75]

Also, a proposed ordinance to exempt Vaunt Fitness from the physical barrier requirement pertaining to alley accessibility for the parking facilities for 6255 South Archer Avenue, pursuant to the provisions of Title 10, Chapter 20, Section 430 of the Municipal Code of Chicago, which was *Referred to the Committee on Transportation and Public Way.*

Presented By

ALDERMAN SCOTT (24th Ward):

Referred -- AMENDMENT OF SECTION 4-60-023 OF MUNICIPAL CODE BY DELETING SUBSECTION 24.85 TO ALLOW ISSUANCE OF ADDITIONAL PACKAGE GOODS LICENSES ON PORTION OF W. OGDEN AVE.

[O2016-80]

A proposed ordinance to amend Title 4, Chapter 60, Section 023 of the Municipal Code of Chicago by deleting subsection 24.85 which restricted the issuance of additional package goods licenses on West Ogden Avenue, from South Homan Avenue to South Central Park Avenue, which was *Referred to the Committee on License and Consumer Protection.*

Referred -- GRANTS OF PRIVILEGE IN PUBLIC WAY.

Also, two proposed ordinances to grant permission and authority to the applicants listed for the purposes specified, which were *Referred to the Committee on Transportation and Public Way,* as follows:

ABC Headstart -- to maintain and use one sign at 3415 West 13th Place; and

[O2016-345]

Chicago Steak & Lemonade, Inc. -- to maintain and use one sign at 3942 West Roosevelt Road.

[O2016-348]

Presented By

ALDERMAN SOLIS (25th Ward):

Referred -- AMENDMENT OF SECTION 4-60-022 OF MUNICIPAL CODE BY DELETING SUBSECTION 27.228 TO ALLOW ISSUANCE OF ADDITIONAL ALCOHOLIC LIQUOR LICENSES ON PORTIONS OF MADISON ST. AND THROOP ST.

[O2016-124]

A proposed ordinance to amend Title 4, Chapter 60, Section 022 of the Municipal Code of Chicago by deleting subsection 27.228 which restricted the issuance of additional alcoholic liquor licenses on Madison Street, from Racine Avenue to Loomis Street; and on Throop Street, from Monroe Street to Washington Boulevard, which was *Referred to the Committee on License and Consumer Protection.*

Referred -- GRANTS OF PRIVILEGE IN PUBLIC WAY.

Also, 10 proposed ordinances to grant permission and authority to the applicants listed for the purposes specified, which were *Referred to the Committee on Transportation and Public Way,* as follows:

Amador Liquors -- to maintain and use one awning at 1167 West 18th Street;
[O2016-252]

AT&T -- to construct, install, maintain and use four awnings at 1800 South Ashland Avenue;
[O2016-249]

Busy Burger -- to maintain and use one sign at 1120 West Taylor Street;
[O2016-353]

Ignotz' Ristorante -- to maintain and use one awning at 2421 South Oakley Avenue;
[O2016-256]

Imagine Pediatric Therapy -- to maintain and use one sign at 606 West Roosevelt Road;
[O2016-356]

Life Storage Centers-South Loop LLC -- to construct, install, maintain and use three awnings at 601 West Harrison Street;
[O2016-261]

Mini Mart -- to maintain and use two awnings at 1724 South Ashland Avenue;
[O2016-263]

Monteverde -- to maintain and use two signs at 1020 West Madison Street;
[O2016-359]

Sigifredo Torres -- to maintain and use two vaults adjacent to 1811 South Carpenter Street; and
[O2016-362]

606 West Roosevelt (Chicago) LLC -- to maintain and use five awnings at 606 -- 614 West Roosevelt Road.
[O2016-268]

Presented By

ALDERMAN BURNETT (27th Ward):

Referred -- GRANTS OF PRIVILEGE IN PUBLIC WAY.

Fourteen proposed ordinances to grant permission and authority to the applicants listed for

the purposes specified, which were *Referred to the Committee on Transportation and Public Way,* as follows:

agencyEA -- to construct, install, maintain and use one canopy at 311 West Walton Street;
[O2016-384]

Bert's Car Wash & Detail Center -- to maintain and use three security cameras adjacent to 461 North Elizabeth Street;
[O2016-368]

Blue Plate Catering Ltd. -- to construct, install, maintain and use one canopy at 305 North Ogden Avenue;
[O2016-397]

British School of Chicago -- to maintain and use one sign at 814 West Eastman Street;
[O2016-374]

Erie LaSalle Body Shop -- to construct, install, maintain and use one awning at 1005 West Huron Street;
[O2016-282]

Erie LaSalle Body Shop -- to maintain and use one sign at 1005 West Huron Street;
[O2016-378]

Honey's -- to construct, install, maintain and use one park bench adjacent to 1111 -- 1113 West Lake Street;
[O2016-387]

Jerk -- to maintain and use two signs at 811 West Chicago Avenue;
[O2016-389]

Lamar Advertising -- to maintain and use one sign at 1333 West North Avenue;
[O2016-391]

Magnifique -- to maintain and use one awning at 153 West North Avenue;
[O2016-283]

Standard Equipment Company -- to maintain and use seven bollards adjacent to 2033 West Walnut Street;
[O2016-393]

Weed-Sheffield LLC -- to maintain and use one door swing adjacent to 1001 West North Avenue;
[O2016-396]

829 North Milwaukee Avenue LLC -- to maintain and use one sign at 829 North Milwaukee Avenue; and

[O2016-398]

9/20/14 The Goose Island 312 Urban Block Party -- to maintain and use one pipe (auger) adjacent to 1800 West Fulton Street.

[O2016-383]

Referred -- GRANT OF PRIVILEGE TO ORSO'S RESTAURANT FOR SIDEWALK CAFE.

[O2016-495]

Also, a proposed ordinance to grant permission and authority to Orso's Restaurant to maintain and use a portion of the public way adjacent to 1401 North Wells Street for the operation of a sidewalk cafe, which was *Referred to the Committee on Transportation and Public Way.*

Referred -- EXEMPTION OF APPLICANTS FROM PHYSICAL BARRIER REQUIREMENT PERTAINING TO ALLEY ACCESSIBILITY FOR PARKING FACILITIES.

Also, three proposed ordinances to exempt the applicants listed from the physical barrier requirement pertaining to alley accessibility for the parking facilities adjacent to the locations specified, pursuant to the provisions of Title 10, Chapter 20, Section 430 of the Municipal Code of Chicago, which were *Referred to the Committee on Transportation and Public Way,* as follows:

Atrium Village -- 1140 North Wells Street;

[O2016-116]

Mr. And Misses Unisex Salon LLC -- 3356 West Chicago Avenue; and

[O2016-112]

Nelson Mandela Apartments L.P. -- 505 North Troy Street and 3108 -- 3118 West Franklin Boulevard.

[O2016-111]

Referred -- ISSUANCE OF PERMITS FOR SIGNS/SIGNBOARDS AT 1515 N. HALSTED ST.

Also, five proposed orders directing the Commissioner of Buildings to issue permits to Olympic Signs, Inc. to install signs/signboards at 1515 North Halsted Street, which were *Referred to the Committee on Zoning, Landmarks and Building Standards,* as follows:

one sign/signboard at east elevation;

[Or2016-25]

one sign/signboard at north elevation;

[Or2016-26]

one sign/signboard at west elevation (Permit Number 100629554);

[Or2016-28]

one sign/signboard at west elevation (Permit Number 100629555); and

[Or2016-29]

one sign/signboard at west elevation (Permit Number 100629557).

[Or2016-27]

Presented By

ALDERMAN ERVIN (28th Ward):

Referred -- GRANTS OF PRIVILEGE IN PUBLIC WAY FOR UNIVERSITY VILLAGE OWNER LLC.

Four proposed ordinances to grant permission and authority to University Village Owner LLC for the purposes specified adjacent to 1435 West 15th Street, which were *Referred to the Committee on Transportation and Public Way,* as follows:

to construct, install, maintain and use 13 balconies;

[O2016-423]

to maintain and use one door swing;

[O2016-427]

to maintain and use two fire escapes; and

[O2016-428]

to construct, install, maintain and use two steps.

[O2016-430]

Referred -- EXEMPTION OF NATIONWIDE HAND CAR WASH, INC. FROM PHYSICAL BARRIER REQUIREMENT PERTAINING TO ALLEY ACCESSIBILITY FOR PARKING FACILITIES.

[O2016-71]

Also, a proposed ordinance to exempt Nationwide Hand Car Wash, Inc. from the physical barrier requirement pertaining to alley accessibility for the parking facilities for 3006 West Roosevelt Road, pursuant to the provisions of Title 10, Chapter 20, Section 430 of the Municipal Code of Chicago, which was *Referred to the Committee on Transportation and Public Way.*

Presented By

ALDERMAN ERVIN (28th Ward)
And OTHERS:

Referred -- AMENDMENT OF CHAPTER 2-84 OF MUNICIPAL CODE BY ADDING NEW SECTION 2-84-365 TO REQUIRE SUPERINTENDENT OF DEPARTMENT OF POLICE TO RELEASE VIDEO RECORDINGS FOLLOWING INCIDENTS.

[O2016-216]

A proposed ordinance, presented by Aldermen Ervin, Mitchell, Curtis, Cochran and Scott, to amend Title 2, Chapter 84 of the Municipal Code of Chicago by adding new Section 2-84-365 to require the superintendent of the Chicago Police Department to release any video recordings of an incident in the department's possession within 14 days of the incident if such video recording is requested by an interested party, except where prohibited by law. Two committees having been called, the Committee on Public Safety and the Committee on Committees, Rules and Ethics, the said proposed ordinance was *Referred to the Committee on Committees, Rules and Ethics.*

Referred -- AMENDMENT OF SECTION 2-112-150 OF MUNICIPAL CODE TO EXPAND CONTRACT AUTHORITY OF COMMISSIONER OF CHICAGO DEPARTMENT OF PUBLIC HEALTH WITH MEDICAID MANAGED CARE ENTITIES.

[O2016-222]

Also, a proposed ordinance, presented by Aldermen Ervin, Moreno, Dowell, Burns, Hairston, Sawyer, Sadlowski Garza, Lopez, Foulkes, Curtis, Cochran, Brookins, Muñoz, Scott, Burnett, Taliaferro, Reboyras, Waguespack, Austin, Ramirez-Rosa, Villegas, Napolitano, Reilly, Smith, Arena, Cappelman, Pawar, Osterman and Silverstein, to amend Title 2, Chapter 112, Section 150 of the Municipal Code of Chicago to authorize the commissioner of the Chicago Department of Public Health to enter into contracts with at least three managed care entities for reimbursement for health care services provided to individuals with Medicaid health plans; to take necessary steps to ensure adequate staffing of psychiatrists at City mental health centers; to conduct activities to increase awareness of mental health issues and the services available at City mental health centers; and further, to provide a monthly report to the City Council regarding the number of executed contracts with managed care entities, the level of staffing of psychiatrists and the activities completed to increase mental health awareness and services, which was *Referred to the Committee on Health and Environmental Protection.*

Referred -- AMENDMENT OF CHAPTER 2-84 OF MUNICIPAL CODE BY ADDING NEW SECTION 2-84-395 TO PROVIDE MANDATORY TRAINING ON USE OF TASERS FOR ALL SWORN OFFICERS OF DEPARTMENT OF POLICE.

[O2016-189]

Also, a proposed ordinance, presented by Aldermen Ervin, Mitchell, Curtis, Scott and Napolitano, to amend Title 2, Chapter 84 of the Municipal Code of Chicago by adding new Section 2-84-395 requiring the Department of Police to train every sworn officer in the use of a taser and supply tasers to all trained officers as part of their uniform and further, if an officer intentionally destroys or loses their taser they will be required to pay the cost of replacing it and when any officer leaves the Department of Police he or she must immediately surrender such taser to the department, which was *Referred to the Committee on Public Safety.*

Referred -- AMENDMENT OF CHAPTER 2-84 OF MUNICIPAL CODE BY ADDING NEW SECTION 2-84-510 TO ESTABLISH MANDATORY RETIREMENT AGE FOR SWORN MEMBERS OF DEPARTMENT OF POLICE.

[O2016-184]

Also, a proposed ordinance, presented by Aldermen Ervin, Sawyer, Cochran, Scott and

Napolitano, to amend Title 2, Chapter 84 of the Municipal Code of Chicago by adding new Section 2-84-510 to establish a mandatory retirement age for sworn members of the Department of Police to be the lesser of 67.5 years of age or the maximum age allowed under a collective bargaining agreement between sworn members of the Department of Police and the City of Chicago, which was *Referred to the Committee on Public Safety.*

Referred -- MAYOR RAHM EMANUEL AND CORPORATION COUNSEL URGED TO SETTLE LAWSUIT AGAINST CITY REGARDING DEATH OF BETTIE RUTH JONES.
[R2016-20]

Also, a proposed resolution, presented by Aldermen Ervin, Curtis, Scott and Taliaferro, urging Mayor Rahm Emanuel and the Corporation Counsel to quickly settle the lawsuit filed by the daughters of Bettie Ruth Jones against the City of Chicago for the death of their mother, which was *Referred to the Committee on Finance.*

Presented By

ALDERMAN TALIAFERRO (29th Ward):

Referred -- GRANTS OF PRIVILEGE IN PUBLIC WAY.

Two proposed ordinances to grant permission and authority to the applicants listed for the purposes specified, which were *Referred to the Committee on Transportation and Public Way,* as follows:

Buddy Bear Car Wash -- to maintain and use one sign at 818 South Cicero Avenue; and
[O2016-435]

No Oak Joint Venture -- to maintain and use one sign at 6800 West North Avenue.
[O2016-437]

Presented By

ALDERMAN REBOYRAS (30th Ward):

Referred -- GRANT OF PRIVILEGE IN PUBLIC WAY FOR DOLEX DOLLAR EXPRESS, INC.
[O2016-446]

A proposed ordinance to grant permission and authority to Dolex Dollar Express, Inc. to

maintain and use two signs at 5846 West Fullerton Avenue, which was *Referred to the Committee on Transportation and Public Way.*

Presented By

ALDERMAN SANTIAGO (31st Ward):

Referred -- AMENDMENT OF SECTION 4-60-023 OF MUNICIPAL CODE BY DELETING SUBSECTION 31.11 TO ALLOW ISSUANCE OF ADDITIONAL PACKAGE GOODS LICENSES ON PORTION OF W. DIVERSEY AVE.

[O2016-96]

A proposed ordinance to amend Title 4, Chapter 60, Section 023 of the Municipal Code of Chicago by deleting subsection 31.11 which restricted the issuance of additional package goods licenses on West Diversey Avenue, from North Kenton Avenue to North Cicero Avenue, which was *Referred to the Committee on License and Consumer Protection.*

Referred -- AMENDMENT OF SECTION 4-60-023 OF MUNICIPAL CODE BY DELETING SUBSECTION 31.17 TO ALLOW ISSUANCE OF ADDITIONAL PACKAGE GOODS LICENSES ON PORTION OF W. FULLERTON AVE.

[O2016-95]

Also, a proposed ordinance to amend Title 4, Chapter 60, Section 023 of the Municipal Code of Chicago by deleting subsection 31.17 which restricted the issuance of additional package goods licenses on West Fullerton Avenue, from North Keeler Avenue to North Kostner Avenue, which was *Referred to the Committee on License and Consumer Protection.*

Referred -- GRANTS OF PRIVILEGE IN PUBLIC WAY.

Also, four proposed ordinances to grant permission and authority to the applicants listed for the purposes specified, which were *Referred to the Committee on Transportation and Public Way,* as follows:

Dreams Hair Salon -- to maintain and use one canopy at 4442 West Diversey Avenue;
[O2016-399]

Dreams Hair Salon -- to maintain and use one sign at 4442 West Diversey Avenue;
[O2016-449]

Mercy's Unisex Salon -- to construct, install, maintain and use one awning at 4846 West Fullerton Avenue; and
[O2016-285]

Northwest Side Housing Center -- to maintain and use one sign at 5233 West Diversey Avenue.
[O2016-451]

Presented By

ALDERMAN WAGUESPACK (32nd Ward):

Referred -- GRANTS OF PRIVILEGE IN PUBLIC WAY.

Five proposed ordinances to grant permission and authority to the applicants listed for the purposes specified, which were *Referred to the Committee on Transportation and Public Way,* as follows:

Journelle Chicago LLC -- to maintain and use one sign at 1725 North Damen Avenue;
[O2016-454]

Lamar Advertising -- to maintain and use one sign at 1957 West Belmont Avenue;
[O2016-465]

Lazo's Tacos -- to construct, install, maintain and use one awning at 2009 North Western Avenue;
[O2016-288]

Mark Musick -- to maintain and use one step adjacent to 2214 North Seeley Avenue; and
[O2016-488]

Wilton Cleaners -- to maintain and use one awning at 1815 North Western Avenue.
[O2016-290]

Referred -- AMENDMENT OF GRANT OF PRIVILEGE FOR POWER SCULPT FITNESS.

[O2016-329]

Also, a proposed ordinance to amend an ordinance passed by the City Council on November 18, 2015 and printed in the *Journal of the Proceedings of the City Council of the City of Chicago,* page 14169, which authorized a grant of privilege to Power Sculpt Fitness for one sign, by changing the address for said privilege from: "3229 North Lincoln Avenue" to: "3119 North Lincoln Avenue" for said privilege, which was *Referred to the Committee on Transportation and Public Way.*

Referred -- EXEMPTION OF 1827 NORTH MILWAUKEE LLC FROM PHYSICAL BARRIER REQUIREMENT PERTAINING TO ALLEY ACCESSIBILITY FOR PARKING FACILITIES.

[O2016-102]

Also, a proposed ordinance to exempt 1827 North Milwaukee LLC from the physical barrier requirement pertaining to alley accessibility for the parking facilities for 1827 North Milwaukee Avenue, pursuant to the provisions of Title 10, Chapter 20, Section 430 of the Municipal Code of Chicago, which was *Referred to the Committee on Transportation and Public Way.*

Referred -- ISSUANCE OF PERMIT FOR SIGN/SIGNBOARD AT 1702 N. MILWAUKEE AVE.

[Or2016-19]

Also, a proposed order directing the Commissioner of Buildings to issue a permit to Modern Signs, Inc. to install a sign/signboard at 1702 North Milwaukee Avenue, which was *Referred to the Committee on Zoning, Landmarks and Building Standards.*

Presented By

ALDERMAN MELL (33rd Ward):

Referred -- GRANT OF PRIVILEGE IN PUBLIC WAY FOR PB MALTZ.

[O2016-486]

A proposed ordinance to grant permission and authority to PB Maltz to maintain and use seven light fixtures adjacent to 4401 -- 4409 North Kedzie Avenue, which was *Referred to the Committee on Transportation and Public Way.*

Referred -- EXEMPTION OF APPLICANTS FROM PHYSICAL BARRIER REQUIREMENT PERTAINING TO ALLEY ACCESSIBILITY FOR PARKING FACILITIES.

Also, two proposed ordinances to exempt the applicants listed from the physical barrier requirement pertaining to alley accessibility for the parking facilities adjacent to the locations specified, pursuant to the provisions of Title 10, Chapter 20, Section 430 of the Municipal Code of Chicago, which were *Referred to the Committee on Transportation and Public Way,* as follows:

Alvarez Auto Repair -- 2739 West Belmont Avenue; and

[O2016-90]

Northside Automotive, Inc. -- 4535 -- 4541 North Kedzie Avenue.

[O2016-91]

Presented By

ALDERMAN RAMIREZ-ROSA (35th Ward):

AMENDMENT OF SECTION 4-60-023 OF MUNICIPAL CODE BY ADDING NEW SUBSECTION 35.73 TO DISALLOW ISSUANCE OF ADDITIONAL PACKAGE GOODS LICENSES ON PORTION OF N. PULASKI RD.

[O2016-81]

A proposed ordinance to amend Title 4, Chapter 60, Section 023 of the Municipal Code of Chicago by adding new subsection 35.73 to disallow the issuance of additional package goods licenses on North Pulaski Road (east side only), from West Montrose Avenue to West Wilson Avenue, which was *Referred to the Committee on License and Consumer Protection.*

Referred -- GRANTS OF PRIVILEGE IN PUBLIC WAY.

Also, two proposed ordinances to grant permission and authority to the applicants listed for the purposes specified, which were *Referred to the Committee on Transportation and Public Way,* as follows:

Diversey Oz LLC -- to maintain and use three signs at 3431 West Diversey Avenue; and
[O2016-483]

MetroPCS -- to maintain and use two signs at 3409 West Belmont Avenue.
[O2016-484]

Presented By

ALDERMAN RAMIREZ-ROSA (35th Ward) And ALDERMAN LAURINO (39th Ward):

Referred -- AMENDMENT OF SECTION 4-60-022 OF MUNICIPAL CODE BY DELETING SUBSECTION 39.59 TO ALLOW ISSUANCE OF ADDITIONAL ALCOHOLIC LIQUOR LICENSES ON PORTION OF N. PULASKI RD.
[O2016-82]

A proposed ordinance to amend Title 4, Chapter 60, Section 022 of the Municipal Code of Chicago by deleting subsection 39.59 which restricted the issuance of additional alcoholic liquor licenses on North Pulaski Road, from West Montrose Avenue to West Wilson Avenue, which was *Referred to the Committee on License and Consumer Protection.*

Presented By

ALDERMAN RAMIREZ-ROSA (35th Ward) And OTHERS:

Referred -- CHICAGO DEPARTMENT OF LAW DIRECTED TO EXPLORE LEGAL ACTION AGAINST FINANCIAL INSTITUTIONS CONCERNING LOWERING OR TERMINATION OF PENALTIES, RECOVERY OF PAST LOSSES ON OUTSTANDING INTEREST RATE SWAP AGREEMENTS AND INJUNCTION AGAINST ONGOING PAYMENTS WHILE LEGAL ACTION IS ONGOING.
[Or2016-31]

A proposed order, presented by Aldermen Ramirez-Rosa, Sawyer, Sadlowski Garza, Foulkes, D. Moore, Muñoz, Taliaferro, Waguespack and Arena, directing the Chicago Department of Law

to explore all possible legal action that would result in the lowering or early termination penalties, the recovery of past losses and repayment on all outstanding Interest Rate Swap Agreements; and also to explore all legal action that would result in an injunction against ongoing payments on all current Interest Rate Swap Agreements while legal action and negotiations with the counterparty financial institutions are ongoing; and further, publish its findings so they may be reviewed by third parties as recommended by the City Council of the City of Chicago, which was *Referred to the Committee on the Budget and Government Operations.*

Referred -- EXPRESSION OF SUPPORT FOR USE OF TAX INCREMENT FINANCING SURPLUS FUNDS TO OFFSET CHICAGO PUBLIC SCHOOL BUDGET DEFICIT.

[R2016-21]

Also, a proposed resolution, presented by Aldermen Ramirez-Rosa, Moreno, Hopkins, Sawyer, Sadlowski Garza, Foulkes, Brookins, Muñoz, Scott, Taliaferro, Santiago, Waguespack, O'Connor, Napolitano, Tunney, Arena and Cappleman, expressing support for use of tax increment financing surplus funds, in addition to the surplus declared in August 2015, to be utilized to mitigate any program cuts, layoffs of staff and reduction in services in the Chicago Public Schools, which was *Referred to the Committee on the Budget and Government Operations.*

Presented By

ALDERMAN VILLEGAS (36th Ward):

Referred -- GRANTS OF PRIVILEGE IN PUBLIC WAY.

Five proposed ordinances to grant permission and authority to the applicants listed for the purposes specified, which were *Referred to the Committee on Transportation and Public Way,* as follows:

Benefit Insurance Agency, Inc. -- to maintain and use one sign at 6737 West Belmont Avenue;

[O2016-478]

Best Chicago Meat Company LLC -- to maintain and use one sign at 4649 West Armitage Avenue;

[O2016-480]

Family Shoe Corporation -- to construct, install, maintain and use one awning at 5017 West Fullerton Avenue;

[O2016-292]

Frank's Pizzeria -- to maintain and use one canopy at 6506 West Belmont Avenue; and

[O2016-404]

State Farm Insurance Agency -- to maintain and use two signs at 6725 West Belmont Avenue.

[O2016-482]

Referred -- EXEMPTION OF BOLIDOS AUTO REBUILDERS/FREDDY VILLEGAS & SANTIAGO ROSAS FROM PHYSICAL BARRIER REQUIREMENT PERTAINING TO ALLEY ACCESSIBILITY FOR PARKING FACILITIES.

[O2016-85]

Also, a proposed ordinance to exempt Bolidos Auto Rebuilders/Freddy Villegas & Santiago Rosas from the physical barrier requirement pertaining to alley accessibility for the parking facilities for 5348 West Grand Avenue, pursuant to the provisions of Title 10, Chapter 20, Section 430 of the Municipal Code of Chicago, which was *Referred to the Committee on Transportation and Public Way.*

Referred -- ISSUANCE OF PERMIT FOR SIGN/SIGNBOARD AT 6400 W. BELMONT AVE.

[Or2016-14]

Also, a proposed order directing the Commissioner of Buildings to issue a permit to PGL Signs to install a sign/signboard at 6400 West Belmont Avenue, which was *Referred to the Committee on Zoning, Landmarks and Building Standards.*

Presented By

ALDERMAN LAURINO (39th Ward):

Referred -- AMENDMENT OF SECTION 4-60-023 OF MUNICIPAL CODE BY ADDING NEW SUBSECTION 39.59 TO DISALLOW ISSUANCE OF ADDITIONAL PACKAGE GOODS LICENSES ON PORTION OF N. PULASKI RD.

[O2016-84]

A proposed ordinance to amend Title 4, Chapter 60, Section 023 of the Municipal Code of Chicago by adding new subsection 39.59 to disallow the issuance of additional package goods licenses on North Pulaski Road (west side only), from West Montrose Avenue to West Wilson Avenue, which was *Referred to the Committee on License and Consumer Protection.*

Referred -- GRANTS OF PRIVILEGE IN PUBLIC WAY.

Also, two proposed ordinances to grant permission and authority to the applicants listed for the purposes specified, which were *Referred to the Committee on Transportation and Public Way,* as follows:

Leader Auto Repair -- to maintain and use one sign at 4600 West Lawrence Avenue; and

[O2016-475]

Subway 26445 -- to maintain and use one sign at 3346 West Foster Avenue.

[O2016-477]

Referred -- EXEMPTION OF WONDER MONTESSORI SCHOOL FROM PHYSICAL BARRIER REQUIREMENT PERTAINING TO ALLEY ACCESSIBILITY FOR PARKING FACILITIES.

[O2016-83]

Also, a proposed ordinance to exempt Wonder Montessori School from the physical barrier requirement pertaining to alley accessibility for the parking facilities for 5624 -- 5638 North Pulaski Road, pursuant to the provisions of Title 10, Chapter 20, Section 430 of the Municipal Code of Chicago, which was *Referred to the Committee on Transportation and Public Way.*

Presented By

ALDERMAN O'CONNOR (40th Ward):

Rules Suspended -- ESTABLISHMENT OF CITY COUNCIL WORKING GROUP TO EXPLORE CONCERNS AND SUGGEST IMPROVEMENTS TO MAINTAINING PUBLIC CONFIDENCE IN INSTITUTIONS OF GOVERNMENT.

[R2016-22]

A proposed resolution reading as follows:

WHEREAS, Fair and impartial oversight of city employees, city departments and appointed and elected officials is critical to maintaining public confidence in the institutions of government; and

WHEREAS, An ordinance merging the Office of the Legislative Inspector General with that of the Inspector General was deferred and published at today's meeting of the Chicago City Council; and

WHEREAS, In light of the significant attention this matter has received from members of the City Council and the public in general, and the one-month deferral imposed at today's meeting, and concerns about the proposed ordinance that were raised at the hearing of the Committee on Workforce Development and Audit held on January 7, 2016, it is prudent to convene a Working Group to determine what, if any, improvements that can be made to the proposed ordinance are carefully considered and incorporated into the ordinance before the final vote on this ordinance takes place; now, therefore,

Be It Resolved, That we, the Mayor and members of the City Council of the City of Chicago, assembled this 13th day of January 2016, do hereby establish a City Council Working Group chaired by Alderman Patrick O'Connor to consider this matter, which shall consist of the following Aldermen: William Burns, Ameya Pawar, Ricardo Muñoz, Joseph Moore, Roderick Sawyer and Michelle Smith; and

Be It Further Resolved, That a suitable copy of this resolution be presented to the Committee on Workforce Development and Audit as a sign of our concern for this important matter.

Alderman O'Connor moved to *Suspend the Rules Temporarily* to permit immediate consideration of and action upon the foregoing proposed resolution. The motion *Prevailed*.

On motion of Alderman O'Connor, the foregoing proposed resolution was *Adopted* by yeas and nays as follows:

Yeas -- Aldermen Moreno, Hopkins, Dowell, Burns, Hairston, Sawyer, Mitchell, Harris, Beale, Sadlowski Garza, Thompson, Cárdenas, Quinn, Burke, Lopez, Foulkes, D. Moore, Curtis, O'Shea, Cochran, Brookins, Muñoz, Scott, Solis, Burnett, Ervin, Taliaferro, Reboyras, Santiago, Waguespack, Mell, Austin, Ramirez-Rosa, Villegas, Laurino, O'Connor, Napolitano, Reilly, Smith, Tunney, Arena, Cappleman, Pawar, Osterman, J. Moore, Silverstein -- 46.

Nays -- None.

Alderman Beale moved to reconsider the foregoing vote. The motion was lost.

Referred -- GRANTS OF PRIVILEGE IN PUBLIC WAY.

Also, five proposed ordinances to grant permission and authority to the applicants listed for the purposes specified, which were *Referred to the Committee on Transportation and Public Way,* as follows:

Clark Devon Hardware Company, Inc. -- to maintain and use two facades adjacent to 6401 North Clark Street;

[O2016-464]

Dolex Dollar Express, Inc. -- to maintain and use two signs at 6536 North Clark Street;

[O2016-469]

Han Bat Restaurant -- to maintain and use one sign at 2723 West Lawrence Avenue;

[O2016-471]

The Neo-Futurists -- to maintain and use one sign at 5153 North Ashland Avenue; and

[O2016-473]

Swedish Bakery, Inc. -- to maintain and use eight light fixtures adjacent to 5348 North Clark Street.

[O2016-474]

Referred -- EXEMPTION OF APPLICANTS FROM PHYSICAL BARRIER REQUIREMENT PERTAINING TO ALLEY ACCESSIBILITY FOR PARKING FACILITIES.

Also, three proposed ordinances to exempt the applicants listed from the physical barrier

requirement pertaining to alley accessibility for the parking facilities adjacent to the locations specified, pursuant to the provisions of Title 10, Chapter 20, Section 430 of the Municipal Code of Chicago, which were *Referred to the Committee on Transportation and Public Way,* as follows:

Chicago Auto Sales, Inc. -- 5626 North Western Avenue;
[O2016-72]

4912 North Lincoln LLC -- 4912 North Lincoln Avenue; and
[O2016-73]

5061 North Lincoln LLC -- 5061 North Lincoln Avenue.
[O2016-79]

Presented By

ALDERMAN NAPOLITANO (41st Ward):

Referred -- GRANT OF PRIVILEGE IN PUBLIC WAY FOR EMERALD ISLE.
[O2016-462]

A proposed ordinance to grant permission and authority to Emerald Isle to maintain and use one sign at 6685 North Northwest Highway, which was *Referred to the Committee on Transportation and Public Way.*

Presented By

ALDERMAN NAPOLITANO (41st Ward)
And OTHERS:

Referred -- AMENDMENT OF CHAPTER 2-20 OF MUNICIPAL CODE BY MODIFYING SECTIONS 2-20-020 AND 2-20-025(b) TO RESTRICT AUTHORITY OF COMMISSIONER OF AVIATION TO MANAGE AND CONTROL O'HARE MODERNIZATION PROGRAM.
[O2016-113]

A proposed ordinance, presented by Aldermen Napolitano, Sawyer, Sadlowski Garza, Lopez, Curtis, Muñoz, Ervin, Villegas and Reilly, to amend Title 2, Chapter 20 of the Municipal Code of Chicago by modifying Sections 2-20-020 and 2-20-025(b) to restrict the Commissioner of Aviation's managerial responsibility and control over the O'Hare Modernization Program, which was *Referred to the Committee on Aviation.*

Presented By

ALDERMAN REILLY (42nd Ward):

Referred -- GRANTS OF PRIVILEGE IN PUBLIC WAY.

Forty-three proposed ordinances to grant permission and authority to the applicants listed for the purposes specified, which were *Referred to the Committee on Transportation and Public Way,* as follows:

Bottled Blonde -- to maintain and use two signs at 504 North Wells Street;
[O2016-342]

CA Residential State/Huron LLC -- to construct, install, maintain and use 20 balconies adjacent to 8 East Huron Street;
[O2016-346]

CA Residential State/Huron LLC -- to construct, install, maintain and use five caissons adjacent to 8 East Huron Street;
[O2016-351]

CA Residential State/Huron LLC -- to construct, install, maintain and use one canopy at 8 East Huron Street;
[O2016-407]

CA Residential State/Huron LLC -- to construct, install, maintain and use four planter curbs adjacent to 8 East Huron Street;
[O2016-355]

CA Residential State/Huron LLC -- to construct, install, maintain and use four planter railings adjacent to 8 East Huron Street;
[O2016-358]

CA Residential State/Huron LLC -- to construct, install, maintain and use two sheetings adjacent to 8 East Huron Street;
[O2016-364]

CA Residential State/Huron LLC -- to construct, install, maintain and use one vault adjacent to 8 East Huron Street;
[O2016-366]

The Clare -- to maintain and use one terrace overhang adjacent to 55 East Pearson Street;
[O2016-367]

Community Tax LLC -- to construct, install, maintain and use two banners adjacent to 17 North State Street;

[O2016-369]

Community Tax LLC -- to maintain and use one sign at 17 North State Street;

[O2016-370]

CVS/Pharmacy Nurnber 2934 -- to maintain and use 10 awnings at 208 West Washington Street;

[O2016-296]

CVS/Pharmacy Number 2934 -- to maintain and use two signs at 208 West Washington Street;

[O2016-372]

Fairfield Inn & Suites-Downtown Chicago -- to maintain and use one building projection adjacent to 216 East Ontario Street;

[O2016-375]

The Gap, Inc. (Number 1454) -- to maintain and use two vaults adjacent to 1 -- 17 East Washington Street;

[O2016-380]

Hyatt Regency Chicago -- to maintain and use one facade adjacent to 151 East Wacker Drive;

[O2016-382]

Illinois Institute of Technology -- to maintain and use one kiosk adjacent to 565 West Adams Street;

[O2016-388]

Intercontinental Hotel Chicago -- to maintain and use one fence adjacent to 505 North Michigan Avenue;

[O2016-395]

Jake Melnick's Corner Tap -- to maintain and use one canopy at 41 East Superior Street;

[O2016-410]

Jake Melnick's Corner Tap -- to construct, install, maintain and use two light fixtures adjacent to 41 East Superior Street;

[O2016-401]

KTCP 225 LLC -- to maintain and use six building projections adjacent to 225 West Washington Street;

[O2016-403]

Moncler -- to maintain and use three signs at 33 East Oak Street;

[O2016-405]

National Association of Realtors -- to maintain and use one sign at 430 North Michigan Avenue;

[O2016-409]

Nordstrom Rack -- to maintain and use four banners adjacent to 730 North Michigan Avenue;

[O2016-412]

Nordstrom Rack -- to maintain and use two signs at 730 North Michigan Avenue;

[O2016-416]

Northwestern Memorial Hospital -- to maintain and use three conduits adjacent to 710 North Fairbanks Court;

[O2016-422]

Public House -- to maintain and use one sign at 400 North State Street;

[O2016-425]

Randolph Tower City Apartments -- to maintain and use six planters adjacent to 188 West Randolph Street;

[O2016-429]

Randolph Tower City Apartments -- to maintain and use one vault adjacent to 188 West Randolph Street;

[O2016-434]

Rockit Bar & Grill -- to construct, install, maintain and use one windscreen adjacent to 22 West Hubbard Street;

[O2016-417]

Ronald McDonald House Charities of Chicagoland and Northwest Indiana -- to maintain and use 22 bay windows adjacent to 211 East Grand Avenue;

[O2016-444]

Ronald McDonald House Charities of Chicagoland and Northwest Indiana -- to maintain and use six caissons adjacent to 211 East Grand Avenue;

[O2016-447]

Snickers -- to maintain and use one awning at 448 North State Street;

[O2016-297]

Sterling Bay, Inc. -- to maintain and use occupation of space adjacent to 325 North Wells Street;

[O2016-448]

Sunda -- to construct, install, maintain and use one windscreen adjacent to 110 West Illinois Street;

[O2016-450]

T-Mobile -- to maintain and use two signs at 36 South State Street;

[O2016-452]

Trattoria Number 10 -- to maintain and use one sign at 10 North Dearborn Street;

[O2016-453]

West Egg Cafe -- to maintain and use one sign at 620 North Fairbanks Court;

[O2016-455]

151 Franklin LLC -- to construct, install, maintain and use 10 caissons adjacent to 151 North Franklin Street;

[O2016-457]

151 Franklin LLC -- to construct, install, maintain and use four earth retention systems adjacent to 151 North Franklin Street;

[O2016-458]

175 Jackson LLC -- to maintain and use four vaults adjacent to 175 West Jackson Boulevard;

[O2016-459]

215 West Lake Street Investments LLC -- to construct, install, maintain and use three planters adjacent to 215 West Lake Street; and

[O2016-460]

405 North Wabash LLC -- to maintain and use two planters adjacent to 405 North Wabash Avenue.

[O2016-461]

Referred -- EXEMPTION OF 221 HUBBARD-215 HUBBARD LLC FROM PHYSICAL BARRIER REQUIREMENT PERTAINING TO ALLEY ACCESSIBILITY FOR PARKING FACILITIES.

[O2016-117]

Also, a proposed ordinance to exempt 221 Hubbard-215 Hubbard LLC from the physical barrier requirement pertaining to alley accessibility for the parking facilities for 221 West Hubbard Street, pursuant to the provisions of Title 10, Chapter 20, Section 430 of the Municipal Code of Chicago, which was *Referred to the Committee on Transportation and Public Way.*

Referred -- ISSUANCE OF PERMITS FOR SIGNS/SIGNBOARDS.

Also, three proposed orders directing the Commissioner of Buildings to issue permits to the applicants listed to install signs/signboards at the locations specified, which were *Referred to the Committee on Zoning, Landmarks and Building Standards,* as follows:

Icon Identity Solutions, Inc. -- for one sign/signboard at 1 South Wacker Drive;
[Or2016-20]

Olympic Signs, Inc. -- for one sign/signboard at 22 West Monroe Street; and
[Or2016-22]

Olympic Signs, Inc. -- for one sign/signboard at 100 West Monroe Street.
[Or2016-21]

Presented By

ALDERMAN SMITH (43rd Ward):

Referred -- GRANTS OF PRIVILEGE IN PUBLIC WAY.

Seven proposed ordinances to grant permission and authority to the applicants listed for the purposes specified, which were *Referred to the Committee on Transportation and Public Way,* as follows:

Blu Dot -- to construct, install, maintain and use one windscreen adjacent to 1953 North Clybourn Avenue;
[O2016-327]

Hampden Tower Condominium Association -- to maintain and use two sprinkler systems adjacent to 2754 North Hampden Court;
[O2016-330]

Leslie Hindman -- to construct, install, maintain and use one fence adjacent to 1258 North Lake Shore Drive;
[O2016-328]

Irish Eyes -- to maintain and use one sign at 2519 North Lincoln Avenue;
[O2016-331]

Kelsey's -- to maintain and use one awning at 2265 North Lincoln Avenue;

[O2016-336]

Lamar Advertising -- to maintain and use one sign at 2701 North Halsted Street; and

[O2016-333]

Oyster on Halsted -- to construct, install, maintain and use one windscreen adjacent to 1962 North Halsted Street.

[O2016-335]

Referred -- GRANT OF PRIVILEGE TO HOMESLYCE WHEEL HOUSE FOR SIDEWALK CAFE.

[O2016-499]

Also, a proposed ordinance to grant permission and authority to Homeslyce Wheel House to maintain and use a portion of the public way adjacent to 934 -- 938 West Webster Avenue for the operation of a sidewalk cafe, which was *Referred to the Committee on Transportation and Public Way.*

Referred -- EXEMPTION OF BAKER LINCOLN LLC FROM PHYSICAL BARRIER REQUIREMENT PERTAINING TO ALLEY ACCESSIBILITY FOR PARKING FACILITIES.

[O2016-92]

Also, a proposed ordinance to exempt Baker Lincoln LLC from the physical barrier requirement pertaining to alley accessibility for the parking facilities for 2518 -- 2536 North Lincoln Avenue, pursuant to the provisions of Title 10, Chapter 20, Section 430 of the Municipal Code of Chicago, which was *Referred to the Committee on Transportation and Public Way.*

Referred -- STANDARDIZATION OF PORTIONS OF N. FREMONT ST. AND W. DICKENS AVE. AS "WARREN GAST WAY".

[O2016-93]

Also, a proposed ordinance directing the Commissioner of Transportation to take the necessary action for the standardization of the northeast corner of North Fremont Street and West Dickens Avenue (facing east/west and pointing north) as " Warren Gast Way", which was *Referred to the Committee on Transportation and Public Way.*

Referred -- ISSUANCE OF PERMIT FOR SIGN/SIGNBOARD AT 2000 N. HALSTED ST.
[Or2016-15]

Also, a proposed order directing the Commissioner of Buildings to issue a permit to All-Right Sign, Inc. to install a sign/signboard at 2000 North Halsted Street, which was *Referred to the Committee on Zoning, Landmarks and Building Standards.*

Presented By

ALDERMAN TUNNEY (44th Ward):

Referred -- AMENDMENT OF TITLES 4 AND 10 OF MUNICIPAL CODE BY MODIFYING SECTIONS 4-5-010, 4-60-021 AND 10-8-335 AND ADDING NEW SECTIONS 4-60-075 AND 4-156-500 CONCERNING LIQUOR LICENSES FOR SPORTS PLAZA VENUES.

[O2016-106]

A proposed ordinance to amend Titles 4 and 10 of the Municipal Code of Chicago by modifying Sections 4-5-010, 4-60-021 and 10-8-335 and adding new Section 4-60-075 concerning operation of sports plaza venues including establishment of sports plaza venue liquor licenses and fees, times of operation and compliance requirements and adding new Section 4-156-500 establishing additional requirements for sports plazas, which was *Referred to the Committee on License and Consumer Protection.*

Referred -- GRANTS OF PRIVILEGE IN PUBLIC WAY.

Also, 25 proposed ordinances to grant permission and authority to the applicants listed for the purposes specified, which were *Referred to the Committee on Transportation and Public Way,* as follows:

Addison II Corp -- to maintain and use one sign at 1015 -- 1023 West Addison Street;
[O2016-270]

AT&T Authorized Retailer Number 1410 -- to maintain and use two signs at 3168 North Broadway;
[O2016-274]

Ball Park Condominium Association -- to maintain and use 12 balconies adjacent 3751 North Clark Street;

[O2016-276]

BRM Diversey LLC -- to maintain and use one canopy at 530 West Diversey Parkway;

[O2016-436]

Broadway at Surf -- to maintain and use one sign at 2848 North Broadway;

[O2016-277]

Duk H Rhee -- to maintain and use one bay window adjacent to 3235 North Ashland Avenue;

[O2016-278]

European Beauty Concepts LLC -- to maintain and use one sign at 3182 North Clark Street;

[O2016-279]

Michael Harris -- to maintain and use two bay windows adjacent to 850 West Fletcher Street;

[O2016-306]

Michael Harris -- to maintain and use one staircase adjacent to 850 West Fletcher Street;

[O2016-316]

Klein Hardware, Inc. -- to maintain and use occupation of space adjacent to 3737 North Southport Avenue;

[O2016-281]

Lakeview East Chamber of Commerce -- to construct, install, maintain and use one trash container adjacent to 2801 North Broadway;

[O2016-293]

Lakeview East Chamber of Commerce -- to construct, install, maintain and use one trash container adjacent to 2951 North Broadway;

[O2016-298]

Lakeview East Chamber of Commerce -- to construct, install, maintain and use one trash container adjacent to 3175 North Broadway;

[O2016-295]

Lakeview East Chamber of Commerce -- to construct, install, maintain and use one trash container adjacent to 3311 North Broadway;

[O2016-299]

Lakeview East Chamber of Commerce -- to construct, install, maintain and use one trash container adjacent to 2800 North Clark Street;

[O2016-287]

Lamar Advertising -- to maintain and use one sign at 3374 North Clark Street;
[O2016-300]

Lighting by Fox LLC -- to construct, install, maintain and use one awning at 3524 North Halsted Street;
[O2016-337]

M&R Development LLC -- to construct, install, maintain and use four balconies adjacent to 1025 West Addison Street;
[O2016-303]

M&R Development LLC -- to construct, install, maintain and use six bollards adjacent to 1025 West Addison Street;
[O2016-304]

MB Financial Bank, N.A. -- to maintain and use 15 awnings at 3179 North Clark Street;
[O2016-339]

MB Financial Bank, N.A. -- to maintain and use two signs at 3604 North Southport Avenue;
[O2016-301]

Meatball Hero & Pasta -- to maintain and use one awning at 3037 North Clark Street;
[O2016-343]

The Pleasure Chest Ltd. -- to construct, install, maintain and use one banner adjacent to 3023 North Broadway;
[O2016-322]

Reside on Surf -- to maintain and use one fire escape adjacent to 425 West Surf Street; and
[O2016-324]

2X10 Nail & Spa -- to maintain and use one awning at 3655 North Southport Avenue.
[O2016-344]

Referred -- GRANT OF PRIVILEGE TO CORRIDOR BREWERY AND PROVISIONS FOR SIDEWALK CAFE.

[O2016-501]

Also, a proposed ordinance to grant permission and authority to Corridor Brewery and Provisions to maintain and use a portion of the public way adjacent to 3446 North Southport Avenue for the operation of a sidewalk cafe, which was *Referred to the Committee on Transportation and Public Way.*

Referred -- CONDOMINIUM REFUSE REBATE CLAIMS.

[O2016-598]

Also, a proposed ordinance authorizing refuse collection cost rebates for eligible units in eligible buildings within the 50 wards of the City of Chicago, which was *Referred to the Committee on Finance.*

Presented By

ALDERMAN TUNNEY (44th Ward) And ALDERMAN MORENO (1st Ward):

Referred -- DIRECTOR OF DEPARTMENT OF FAMILY AND SUPPORT SERVICES AND LEADERS OF CITY'S SENIOR SERVICES AREA AGENCY REQUESTED TO TESTIFY CONCERNING HELPING SENIOR RESIDENTS "AGE IN PLACE".

[R2016-18]

A proposed resolution calling on the Director of the Chicago Department of Family and Support Services and the leaders of the City's Senior Services Area Agency on Aging to testify at a hearing before a joint committee comprised of the members of the Committee on Human Relations and the Committee on Special Events, Cultural Affairs and Recreation regarding the City's ability to help Senior Residents "age in place" and remain in their homes and communities as they age and to assess and promote programs that enhance cultural enrichment, health and fitness for seniors, which was *Referred to a Joint Committee comprised of the members of the Committee on Human Relations and the members of the Committee on Special Events, Cultural Affairs and Recreation.*

Presented By

ALDERMAN ARENA (45th Ward):

Referred -- GRANTS OF PRIVILEGE IN PUBLIC WAY.

Two proposed ordinances to grant permission and authority to the applicants listed for the purposes specified, which were *Referred to the Committee on Transportation and Public Way,* as follows:

Beefbelly -- to maintain and use one sign at 4800 -- 4802 North Central Avenue; and

[O2016-264]

Superior Autowash, Inc. -- to maintain and use one sign at 4550 West Addison Street.
[O2016-265]

Referred -- STANDARDIZATION OF 3900 BLOCK OF W. DAKIN ST. AS "JAMES J. 'JIM' GRIGAR WAY".

[O2016-128]

Also, a proposed ordinance directing the Commissioner of Transportation to take the necessary action for the standardization of the 3900 block of West Dakin Street, from North Springfield Avenue to North Pulaski Road, as "James J. 'Jim' Grigar Way", which was *Referred to the Committee on Transportation and Public Way.*

Presented By

ALDERMAN CAPPLEMAN (46th Ward):

Referred -- GRANTS OF PRIVILEGE IN PUBLIC WAY.

Two proposed ordinances to grant permission and authority to the applicants listed for the purposes specified, which were *Referred to the Committee on Transportation and Public Way,* as follows:

Broadway Clark -- to maintain and use one fire escape adjacent to 4753 North Broadway; and

[O2016-260]

Lamar Advertising -- to maintain and use one sign at 3933 North Broadway.

[O2016-262]

Presented By

ALDERMAN PAWAR (47th Ward):

Referred -- GRANTS OF PRIVILEGE IN PUBLIC WAY.

Fourteen proposed ordinances to grant permission and authority to the applicants listed for the purposes specified, which were *Referred to the Committee on Transportation and Public Way,* as follows:

Chicago Brauhaus, Inc. -- to maintain and use four planters adjacent to 4732 North Lincoln Avenue;

[O2016-242]

L&J Cuts -- to construct, install, maintain and use one awning at 3800 North Western Avenue;

[O2016-347]

Lincoln Melrose LLC -- to maintain and use two balconies adjacent to 3226 North Lincoln Avenue;

[O2016-245]

Lincoln Melrose LLC -- to maintain and use one bay window adjacent to 3226 North Lincoln Avenue;

[O2016-246]

MB Fashion Wholesale -- to construct, install, maintain and use two awnings at 4500 North Clark Street;

[O2016-349]

Merz Apothecary/Q Brothers -- to maintain and use one sign at 4718 North Lincoln Avenue;

[O2016-247]

Nami -- to construct, install, maintain and use one awning at 1828 West Montrose Avenue;

[O2016-352]

Neesh by Dar -- to maintain and use 12 decorative lights adjacent to 4510 North Ravenswood Avenue;

[O2016-248]

Scooter's Frozen Custard LLC -- to maintain and use four light fixtures adjacent to 1658 West Belmont Avenue;

[O2016-250]

The Thresholds -- to construct, install, maintain and use one canopy at 4101 North Ravenswood Avenue;

[O2016-439]

Tiny -- to maintain and use two bay windows adjacent to 4352 North Leavitt Street;

[O2016-253]

Tiny -- to maintain and use two steps adjacent to 4352 North Leavitt Street;

[O2016-255]

Vegetarian Express -- to construct, install, maintain and use one awning at 4747 North Damen Avenue; and

[O2016-357]

4050 North Lincoln Lofts Condominium Association -- to maintain and use nine balconies adjacent to 4050 North Lincoln Avenue.

[O2016-258]

Presented By

ALDERMAN OSTERMAN (48th Ward):

Referred -- GRANTS OF PRIVILEGE IN PUBLIC WAY.

Six proposed ordinances to grant permission and authority to the applicants listed for the purposes specified, which were *Referred to the Committee on Transportation and Public Way,* as follows:

Andersonville Antiques -- to maintain and use one planter adjacent to 5245 North Clark Street;

[O2016-236]

John E. Maloney -- to maintain and use one canopy at 1359 West Devon Avenue;

[O2016-442]

Revival Social Club -- to maintain and use three signs at 1133 West Granville Avenue;

[O2016-237]

Stuart Handler Real Estate Company -- to maintain and use six awnings at 5240 North Sheridan Road;

[O2016-361]

The UPS Store Number 2850 -- to maintain and use one sign at 1333 West Devon Avenue; and

[O2016-238]

WR Property Management LLC -- to maintain and use one fire escape adjacent to 1055 West Granville Avenue.

[O2016-240]

Presented By

ALDERMAN J. MOORE (49th Ward):

Referred -- GRANTS OF PRIVILEGE IN PUBLIC WAY.

Three proposed ordinances to grant permission and authority to the applicants listed for the purposes specified, which were *Referred to the Committee on Transportation and Public Way,* as follows:

Hard Water Bar & Grill -- to maintain and use 13 light fixtures adjacent to 7541 -- 7545 North Clark Street;

[O2016-233]

Hard Water Bar & Grill -- to maintain and use one sign at 7547 North Clark Street; and

[O2016-234]

McCarthy Self Storage -- to maintain and use one sign at 2219 West Howard Street.

[O2016-235]

Presented By

ALDERMAN J. MOORE (49th Ward),
ALDERMAN HARRIS (8th Ward),
ALDERMAN ARENA (45th Ward) And
ALDERMAN PAWAR (47th Ward):

Referred -- AMENDMENT OF TITLE 1 OF MUNICIPAL CODE BY ADDING NEW CHAPTER 1-25 ENTITLED "FAIR ELECTION ORDINANCE".

[O2016-232]

A proposed ordinance to amend Title 1 of the Municipal Code of Chicago by adding new Chapter 1-25 entitled "Fair Election Ordinance" to establish provisions for obtain public matching funds for qualified campaign expenditures by every participating candidate for nomination or election in a municipal election to the office of Mayor or Aldermen; require every participating candidate to file financial disclosure reports with the Illinois State Board of Elections; set eligibility standards for public matching funds and contribution and expenditure limitations; conduct examinations and audits of contributions and qualified campaign expenses; and provide procedures for filing complaints to city residents for violation of this ordinance, which was *Referred to the Committee on Committees, Rules and Ethics.*

Presented By

ALDERMAN SILVERSTEIN (50th Ward):

Referred -- GRANTS OF PRIVILEGE IN PUBLIC WAY.

Two proposed ordinances to grant permission and authority to the applicants listed for the purposes specified, which were *Referred to the Committee on Transportation and Public Way,* as follows:

Congregation KINS of West Rogers Park -- to maintain and use one canopy at 2800 West North Shore Avenue; and

[O2016-490]

Hot Telecom Devon -- to construct, install, maintain and use two canopies at 2456 -- 2458 West Devon Avenue.

[O2016-491]

---

5. FREE PERMITS, LICENSE FEE EXEMPTIONS, CANCELLATION OF WARRANTS FOR COLLECTION AND WATER RATE EXEMPTIONS, ET CETERA.

Proposed ordinances, orders, et cetera, described below, were presented by the aldermen named and were *Referred to the Committee on Finance*, as follows:

SENIOR CITIZENS SEWER REFUNDS:
($50.00)

BY ALDERMAN HOPKINS (2nd Ward):

[O2016-540]

Greabe, Raymond R.

BY ALDERMAN DOWELL (3rd Ward):

[O2016-564]

Cassidy, Joseph

BY ALDERMAN BURNS (4th Ward):

[O2016-546]

Carroll, Gloria

BY ALDERMAN HAIRSTON (5th Ward):

[O2016-541]

Brendel, Bonnie

Gorawara-Bhat, Rita

Lawson, Sharon

Norwood, Helen

Shaughnessy, Mary R.

Tyler, Cornell, Sr.

Whiteside, Jeannette

BY ALDERMAN TALIAFERRO (29th Ward):

[O2016-542]

DuPree, Timothy

Griffin, Juanita

Mothershed, Amy

BY ALDERMAN MELL (33rd Ward):

[O2016-551]

Hunger, Hans

BY ALDERMAN REILLY (42nd Ward):

[O2016-543]

Barclay, David

Davis, Edward

Johnson, David B.

Peterson, Julieta

BY ALDERMAN TUNNEY (44th Ward):

[O2016-566]

Manzella, John J.

Zausner, Lee

BY ALDERMAN SILVERSTEIN (50th Ward):

[O2016-545]

Grbavac, Ana

Roidfeld, Miguel E.

APPROVAL OF JOURNAL OF PROCEEDINGS.

JOURNAL (December 9, 2015)
(Special Meeting)

The Honorable Susana A. Mendoza, City Clerk, submitted the printed official *Journal of the Proceedings of the City Council of the City of Chicago* for the special meeting held on Wednesday, December 9, 2015 at 9:00 A.M., signed by her as such City Clerk.

Alderman Burke moved to *Approve* said printed official *Journal* and to dispense with the reading thereof. The question being put, the motion *Prevailed.*

JOURNAL (December 9, 2015)
(Regular Meeting)

The Honorable Susana A. Mendoza, City Clerk, submitted the printed official *Journal of the Proceedings of the City Council of the City of Chicago* for the regular meeting held on Wednesday, December 9, 2015 at 10:00 A.M., signed by her as such City Clerk.

Alderman Burke moved to *Approve* said printed official *Journal* and to dispense with the reading thereof. The question being put, the motion *Prevailed.*

UNFINISHED BUSINESS.

None.

MISCELLANEOUS BUSINESS.

PRESENCE OF VISITORS NOTED.

The following individuals were in attendance and recognized by the City Council:

family members of late Nancy Franco-Maldonado: her husband, Honorable Roberto Maldonado, Alderman of the 26th Ward and former Cook County Commissioner; sons, Roberto Maldonado II and Rene Maldonado; daughter, Raquel Maldonado; father, Hector Franco; mother, Felicita Montanez; aunts, Lydia Rosas, Diana Montanez and Maria Emma Montanez; uncle, Julian "Tati" Montanez; cousin, Diana Torres; Aldermanic Staff: Kathleen Oskandy, Chief of Staff; Nilda Montanez, Luis Rivera, Nereida Aviles and Edvin Roberto Funez; Ward Superintendent, Alex De La Cruz; Former Alderman Rey Colon; Former Alderman Billy Ocasio, accompanied by his wife, Veronica Ocasio; Father Kevin M. Birmingham; Friends: Martha Ramos, Carlitos Ayala, Donna Conroy, Gabriel Lopez, Nancy Rodriguez, Esperanza Balditier, Lazaro Nordase, Pastor Wilfredo de Jesus, David Delgado, Carmen Delgado, Ray Figueroa, Teresa Figueroa, Alex Vignot, Zaida Amy Munoz, Mallar Solai, Donal Quinlan, Jose Lopez, Chris Beltz, Luis Castro, Rosita Lambrinatos, Yvette Soto, Carlos Hernandez, Willie Montes, Victor Garcia, Nancy Garcia, Officer Edwin Pagan, Officer Claudio, Officer Javier Saez, Graciela Wallach, Stan Wallach, Corazon Avila, Dana Avila, Marilyn Morales, Eduardo Arocho, Alejandro Molina and Charles Billups;

Wendel Phillips Academy High School Football Team Class 4A Champions: Donald Gardner, Jamar Elerby, Amir Watts, Imori Heard, Roderick Clay, Jermaine Broadnax, Chris Mabry, Kentrell Johnson, Raiken Strong, Gabriel Tyson, Daurice Lee, Artrez White, Isaac Osei, Jaiquon Banks, David Munson, Richard Price, Marzeek Williams, Fabian McCray, Kenneth Sanders, Kamari Mosby, Quayvon Skanes, Anthony Davis, Xavier Nash, Joseph Thompson, Kelvin Washington, J'Bore Gibbs, Greg Wallace, Dexter Warren, Tobias Nellum, Antwoin Bailey, Adisen Broughton, Deandre Johnson, Malcolm Fox,

Qadeer Weatherly, Kahdaffie Green, Darrell Willis, Amani Jones, Malik Brown, Chris Stephens, Craig Elmore, Chris Elmore, Terrell Jones, Devin Jones, Chris Annison, Courtney Mables, Thierno Addaro and Calvin Watkins; Administrative and Coaching Staff: Matthew Sullivan, Principal; Ms. Ronnie Bates, Assistant Principal; John Byrne, Athletic Director; Troy McAllister, Head Coach; Joe Winslow, Offensive Coordinator; Mike Barry, Offensive Line Coach; Karriem Muhammad, Offensive Assistant; Pat Jerome, Offensive Assistant; Mike Larson, Defensive Coordinator; Mike Mancini, Defensive Line Coach; and Jawon Powell, Defensive Linebackers and Special Teams;

Chicago Police Officer John Binion, Jr., accompanied by his wife, Pam Binion; son, Jason Binion; and daughter, Julie Binion.

Time Fixed For Next Succeeding Regular Meeting.

[O2016-567]

By unanimous consent, Alderman Burke presented a proposed ordinance which reads as follows:

Be It Ordained by the City Council of the City of Chicago:

SECTION 1. That the next succeeding regular meeting of the City Council of the City of Chicago to be held after the meeting held on Wednesday, the thirteenth (13th) day of January, 2016 at 10:00 A.M., be and the same is hereby fixed to be held on Wednesday, the tenth (10th) day of February, 2016, at 10:00 A.M., in the Council Chambers in City Hall.

SECTION 2. This ordinance shall take effect and be in force from and after its passage.

On motion of Alderman Burke, the foregoing proposed ordinance was *Passed* by yeas and nays as follows:

Yeas -- Aldermen Moreno, Hopkins, Dowell, Burns, Hairston, Sawyer, Mitchell, Harris, Beale, Sadlowski Garza, Thompson, Cárdenas, Quinn, Burke, Lopez, Foulkes, D. Moore, Curtis, O'Shea, Cochran, Brookins, Muñoz, Scott, Solis, Burnett, Ervin, Taliaferro, Reboyras, Santiago, Waguespack, Mell, Austin, Ramirez-Rosa, Villegas, Laurino, O'Connor, Napolitano, Reilly, Smith, Tunney, Arena, Cappleman, Pawar, Osterman, J. Moore, Silverstein -- 46.

Nays -- None.

Alderman Beale moved to reconsider the foregoing vote. The motion was lost.

Adjournment.

Thereupon, Alderman Burke moved that the City Council do *Adjourn.* The motion *Prevailed* and the City Council *Stood Adjourned* to meet in regular meeting on Wednesday, February 10, 2016, at 10:00 A.M., in the Council Chambers in City Hall.

Susana A. Mendoza

SUSANA A. MENDOZA,
City Clerk.

APPENDIX A

LEGISLATIVE INDEX

JOURNAL of the PROCEEDINGS
of the
CITY COUNCIL
of the
CITY of CHICAGO, ILLINOIS

Regular Meeting – Wednesday, January 13, 2016

Main Category List

LEGISLATIVE INDEX
JOURNAL of the PROCEEDINGS
of the
CITY COUNCIL
of the
CITY of CHICAGO, ILLINOIS

Regular Meeting – Wednesday, January 13, 2015

Agreements
Alley
Appointments
Bonds & Bond Issues
City Council
City Departments/Agencies
Claims
Commendations & Declarations
Committee/Public Hearings
Energy/Environmental Issues
Finance Funds
Historical Landmarks
Illinois, State of
Journal Corrections
Lawsuits/Settlements
Municipal Code Amendments
Oaths of Office
Parking
Permits/License/Fee Exemptions
Property
Public Transportation
Public Way Usage
Reports
Signs/Signboards
Streets
Tag Days
Tax Incentives
Tax Increment Financing Districts
Traffic
Tributes
United States Government
Zoning Reclassifications

Abbreviations And Acronyms

A

Admin.	Administration
Agcy.	Agency
a.k.a.	Also Known As
Ald.	Alderman
AME	African Methodist Episcopal Church
ANLAP	Adjacent Neighbors Land Acquisition Program
App.	Application
Apt(s).	Apartment(s)
Assn.	Association
Assoc.	Associates
Asst.	Assistant
Atty.	Attorney
Ave	Avenue
A.M.	Ante Meridian

B

B.A..	Bachelor of Arts
Bd. of Ed.	Board of Education
Bldg.	Building
Bhp.	Bishop
Blvd	Boulevard
Bro.	Brother

C

Capt.	Captain
Card.	Cardinal
CCL	Concealed Carry License
CDBG	Community Development Block Grant
CDC	Community Development Commission
CEO	Chief Executive Officer
CFD	Chicago Fire Department
CFO	Chief Financial Officer
CFP	Chicago Firearm Permit
CHA	Chicago Housing Authority
Chap.	Chapter
Chpl.	Chaplain
Chgo.	Chicago
Co.	Company
Col	Colonel
Com.	Committee/Community
Comdr.	Commander

C

Coml.	Commercial
Comm.	Commerce/Commission
Comr.	Commissioner
Condo	Condominium
Co-Op	Cooperative
Corp.	Corporation
Corpl.	Corporal
Constr.	Construction
CPA	Certified Public Accountant
CPD	Chicago Police Department/
CPS	Chicago Public Schools
Ct	Court
CTA	Chicago Transit Authority

D

DARLEP	Digital Automated Red Light Enforcement Program
d.b.a.	Doing Business As
Deferred	Action Deferred
deg.	Degree(s)
Det.	Detective
Dept.	Department
Devel.	Developer/Development
Dist.	District
Div.	Division
Dr.	Doctor
Dr	Drive

E

E	East
EAV	Equalized Assessed Value
eb	eastbound
Elem.	Elementary
EMT	Emergency Medical Technician
Eng'r	Engineer
Equip.	Equipment
Exchg.	Exchange
Exec. Dir.	Executive Director
Expy.	Expressway

F

FAA	Federal Aviation Administration
Fahr.	Fahrenheit
FAR	Floor Area Ratio
FBI	Federal Bureau of Investigation
FDA	Federal Drug Administration

Abbreviations And Acronyms

F	
F.F.	Firefighter
Filed	Placed on File
FOID	Firearm Owner's Identification Card
Fr.	Father
ft.	feet
f.k.a.	formerly known as
G	
Gen.	General
Govt.	Government
H	
Hon.	Honorable
hrs.	Hours
HUD	Housing and Urban Development
Hwy.	Highway
HQ	Headquarters
I	
IDOT	Illinois Dept. of Transportation
IL	Illinois
Inc.	Incorporated
Ind.	Industries
Ins.	Insurance
Insp. Gen.	Inspector General
Inst'l.	Institutional
IPD	Institutional Planned Development
J	
Jr.	Junior
L	
LCpl	Lance Corporal
LLC	Limited Liability Company
LP	Limited Partnership
Lt.	Lieutenant
Ltd.	Limited
LUCHA	Latin United Community Housing Association
M	
Maj.	Major
M.B.	Missionary Baptist
MBA	Master of Business Administration
MBE	Minority Business-Owned Enterprise
M	
MWBE	Minority Women Business Enterprise
Mfg.	Manufacturing
MFT	Motor Fuel Tax
Mgmt.	Management
mins.	Minutes
MOPD	Mayors Office for People with Disabilities
Msgr.	Monsignor
Mun.	Municipal
N	
N	North
Natl.	National
NFP	Not-for-profit corporation
No.	Number
O	
Off.	Officer
Org.	Organization
P	
pg(s)	page(s)
PhD	Doctor of Philosophy
Pkg.	Package/Parking
Pkwy	Parkway
Pl	Place
Plz	Plaza
P.M.	Post Meridian
P.O.	Police Officer
PFC	Private First Class
R	
RA	Very Reverend
Rd.	Road
Re-Ref.	Re-Referred
Redevel.	Redevelopment
Ref.	Referred
Rehab.	Rehabilitation
Res.	Residence/Residential
Rest.	Restricted/Restaurant
Rev.	Reverend
ROTC	Reserve Officer's Training Corps
ROW	Right-of-way
RR	Railroad
Rt. Rev.	Right Reverend

Abbreviations And Acronyms

R

Ry.	Railway
RTA	Regional Transportation Authority

Q

Q1	1st Quarter (Jan – Mar)
Q2	2nd Quarter (Apr – Jun)
Q3	3rd Quarter (Jul – Sep)
Q4	4th Quarter (Oct – Dec)

S

S	South
SBIF	Small Business Improvement Fund
St.	Saint
Sch.	School
Sgt.	Sergeant
SFC.	Sergeant First Class
Sist.	Sister
Soc.	Society
Sq.	Square
Sr.	Senior
SSA	Special Service Area
SSgt.	Staff Sergeant
St	Street
STEM	Science, Technology, Engineering and Math
Subdiv.	Subdivision
Supt.	Superintendent

T

Terr	Terrace
thru	through
TIF	Tax Increment Financing
Trans.	Transportation

U

Univ.	University
U.S.	United States
u.t.a.	Under trust agreement
Util.	Utility

V

v	versus (against)
Veh.	Vehicle

W

W	West

Y

YMCA	Young Men's Christian Association
YWCA	Young Women's Christian Association

Zoning Districts

B	Business
BPD	Business Planned Development
C	Commercial
CPD	Commercial Planned Development
DC	Downtown Core
DX	Downtown Mixed-Use
DR	Downtown Residential
DS	Downtown Service
M	Manufacturing
PD	Planned Development
PMD	Planned Manufacturing
POS	Parks and Open Space
R	Residential
RM	Residential Multi-Unit
RPD	Residential Planned Development
RS	Residential Single Unit (Detached House)
RT	Residential Two-Flat, Townhouse and Multi-Unit
SD	Special Character Overlay

AGREEMENTS

Chicago Lakeside Development LLC

Approval of property exchange

Emanuel (Mayor) O2015-8869

Referred [C.J.p. 14603] Housing

Passed [C.J.p. 17008]

Improvement

SomerCor 504, Inc.

Forty-sixth amending agreement to administer Small Business Improvement Funds for Austin Commercial Redevelopment Project Area

Emanuel (Mayor) O2016-70

Referred [C.J.p. 16223] Finance

Intergovernmental

Amtrak

Memorandum of Understanding regarding allocation of funds for rehabilitation and improvement of property in Canal/Congress Redevelopment Area

Emanuel (Mayor) O2015-8842

Referred [C.J.p. 14598] Finance

Passed [C.J.p. 16520]

Board of Trustees of Community College District No. 508 (City Colleges)

1900 W Van Buren St, 1901 W Jackson Blvd

Construction of new Malcolm X College facility

Emanuel (Mayor) O2015-8512

Referred [C.J.p. 14603] Housing

Passed [C.J.p. 16999]

Chicago Board of Education

55 W Cermak Rd, 700 S State St

Tax Increment Financing assistance for construction of athletic field for National Teachers Academy and William Jones College Preparatory High School

Emanuel (Mayor) O2015-8510

Referred [C.J.p. 14599] Finance

Passed [C.J.p. 16539]

Chicago Board of Education

5252 W Palmer St

Tax Increment Financing assistance for rehabilitation of Belmont-Cragin Elementary School

Emanuel (Mayor) O2016-101

Referred [C.J.p. 16224] Finance

AGREEMENTS

Intergovernmental

Chicago Board of Education

Implementation of Procurement Reform Task Force recommendations

Emanuel (Mayor) O2015-8868

Referred [C.J.p. 14601] Budget

Passed [C.J.p. 16928]

Chicago Housing Authority

Implementation of Procurement Reform Task Force recommendations

Emanuel (Mayor) O2015-8868

Referred [C.J.p. 14601] Budget

Passed [C.J.p. 16928]

Chicago Park District

Implementation of Procurement Reform Task Force recommendations

Emanuel (Mayor) O2015-8868

Referred [C.J.p. 14601] Budget

Passed [C.J.p. 16928]

Chicago Transit Authority

Implementation of Procurement Reform Task Force recommendations

Emanuel (Mayor) O2015-8868

Referred [C.J.p. 14601] Budget

Passed [C.J.p. 16928]

City Colleges of Chicago

Implementation of Procurement Reform Task Force recommendations

Emanuel (Mayor) O2015-8868

Referred [C.J.p. 14601] Budget

Passed [C.J.p. 16928]

City of Evanston

Divvy Program bike sharing system

Emanuel (Mayor) O2016-68

Referred [C.J.p. 16227] Budget

Forest Preserve District of Cook County

North Branch Trail Expansion Project benefiting Norwood Park, Jefferson Park, Forest Glen

Emanuel (Mayor) O2015-8511

Referred [C.J.p. 14605] Special Events

Passed [C.J.p. 17171]

AGREEMENTS

Intergovernmental

Metra

Memorandum of Understanding regarding allocation of funds for rehabilitation and improvement of property in Canal/Congress Redevelopment Area

Emanuel (Mayor) O2015-8842
Referred [C.J.p. 14598] Finance
Passed [C.J.p. 16520]

Public Building Commission

Implementation of Procurement Reform Task Force recommendations

Emanuel (Mayor) O2015-8868
Referred [C.J.p. 14601] Budget
Passed [C.J.p. 16928]

Regional Transportation Authority

Memorandum of Understanding regarding allocation of funds for rehabilitation and improvement of property in Canal/Congress Redevelopment Area

Emanuel (Mayor) O2015-8842
Referred [C.J.p. 14598] Finance
Passed [C.J.p. 16520]

Village of Oak Park

Divvy Program bike sharing system

Emanuel (Mayor) O2016-68
Referred [C.J.p. 16227] Budget

Lease

Chicago Board of Education

13281 S Corliss Ave

Use of building space by Chicago Public Library

Emanuel (Mayor) O2016-155
Referred [C.J.p. 16230] Housing

True to Life Foundation

8828 S Stony Island Ave

Use of vacant City-owned property

Emanuel (Mayor) O2015-8833
Referred [C.J.p. 14604] Housing
Passed [C.J.p. 17086]

AGREEMENTS

Loan & Security

Magnolia Court Apartments LLC

4878 N Magnolia Ave

Rehabilitation of building

Emanuel (Mayor) O2016-122
Referred [C.J.p. 16225] Finance

POAH Support Corp./Preservation of Affordable Housing, Inc.

803 E 61st St

Construction of multi-family residential housing

Emanuel (Mayor) O2016-143
Referred [C.J.p. 16226] Finance

Miscellaneous

Megabus USA LLC

432-498 S Clinton St

Use of off-street location for highway coach bus passenger boarding and alighting activity

Emanuel (Mayor) O2015-8667
Referred [C.J.p. 14605] Transportation
Passed [C.J.p. 17194]

Redevelopment

1525HP LLC

5105 S Harper Ave

Amend previously passed redevelopment agreement

Emanuel (Mayor) O2015-8741
Referred [C.J.p. 14600] Finance
Passed [C.J.p. 16560]

ALLEY

Ingress/Egress

1827 N Milwaukee LLC

1827 N Milwaukee Ave

Waguespack (32) O2016-102
Referred [C.J.p. 17785] Transportation

221 Hubbard-215 Hubbard LLC

221 W Hubbard St

Reilly (42) O2016-117
Referred [C.J.p. 17797] Transportation

4912 N Lincoln LLC

4912 N Lincoln Ave

O'Connor (40) O2016-73
Referred [C.J.p. 17793] Transportation

ALLEY

Ingress/Egress

5061 N Lincoln LLC
5061 N Lincoln Ave
O'Connor (40) O2016-79
Referred [C.J.p. 17793] Transportation

Alvarez Auto Repair
2739 W Belmont Ave
Mell (33) O2016-90
Referred [C.J.p. 17786] Transportation

Armitage-Milwaukee LLC
1968-1970 N Milwaukee Ave
Moreno (1) O2016-205
Referred [C.J.p. 17760] Transportation

Ashland 820 LLC
820-824 N Ashland Ave
Moreno (1) O2016-129
Referred [C.J.p. 17760] Transportation

Atrium Village
1140 N Wells St
Burnett (27) O2016-116
Referred [C.J.p. 17778] Transportation

Baker Lincoln LLC
2518-2536 N Lincoln Ave
Smith (43) O2016-92
Referred [C.J.p. 17799] Transportation

Baranyk Assoc. for Dolyva Properties
3108 S Giles Ave
Burns (4) O2016-89
Referred [C.J.p. 17764] Transportation

Chicago Auto Sales, Inc.
5626 N Western Ave
O'Connor (40) O2016-72
Referred [C.J.p. 17793] Transportation

Chicago Children's Theatre
100 S Racine Ave
Burnett (27) O2015-8515
Referred [C.J.p. 16178] Transportation
Passed [C.J.p. 17366]

ALLEY

Ingress/Egress

Clybourn Construction LLC
2450 N Clybourn Ave
Waguespack (32) O2015-8507
Referred [C.J.p. 16182] Transportation
Passed [C.J.p. 17366]

Dollar Express LLC
8341 S Cottage Grove Ave
Harris (8) O2016-76
Referred [C.J.p. 17767] Transportation

Dollar Express/Ashland FD LLC
4524 S Ashland Ave
Lopez (15) O2015-8523
Referred [C.J.p. 16170] Transportation
Passed [C.J.p. 17366]

Domain Group LLC, The
1317 N Larrabee St
Burnett (27) O2015-8516
Referred [C.J.p. 16178] Transportation
Passed [C.J.p. 17367]

Freddy Villegas and Santiago Rosas/Bolidos Auto Rebuilders
5348 W Grand Ave
Villegas (36) O2016-85
Referred [C.J.p. 17789] Transportation

Hach, Robert/Sunrise Transportation LLC
4540 W Madison St
Ervin (28) O2015-8529
Referred [C.J.p. 16179] Transportation
Passed [C.J.p. 17368]

Horizon Learning Center
2910 W Peterson Ave
Silverstein (50) O2015-8525
Referred [C.J.p. 16199] Transportation
Passed [C.J.p. 17367]

Kidz Creative Concepts
719 E 63rd St
Cochran (20) O2016-109
Referred [C.J.p. 17772] Transportation

ALLEY

Ingress/Egress

Leak and Sons Funeral Home Ltd. Banquet Facility
7851 S Cottage Grove Ave
Harris (8) O2016-74
Referred [C.J.p. 17767] Transportation

Midway Pointe Senior Residence
5001-5025 W 47th St
Munoz (22) O2016-86
Referred [C.J.p. 17773] Transportation

Mr. and Misses Unisex Salon LLC
3356 W Chicago Ave
Burnett (27) O2016-112
Referred [C.J.p. 17778] Transportation

MW Tires & Service LLC
3354 N Pulaski Rd
Reboyras (30) O2015-8491
Referred [C.J.p. 16180] Transportation
Passed [C.J.p. 17367]

Nationwide Hand Car Wash Inc.
3006 W Roosevelt Rd
Ervin (28) O2016-71
Referred [C.J.p. 17780] Transportation

Nelson Mandela Apartments LP
505 N Troy St, 3108-3118 W Franklin Blvd
Burnett (27) O2016-111
Referred [C.J.p. 17778] Transportation

North Clark LLC
833 N Clark St
Hopkins (2) O2016-1
Direct Introduction Transportation
Passed [C.J.p. 17368]

Northside Automotive Inc.
4535-4541 N Kedzie Ave
Mell (33) O2016-91
Referred [C.J.p. 17786] Transportation

Public 2 LLC
1509 N Western Ave
Moreno (1) O2016-126
Referred [C.J.p. 17760] Transportation

ALLEY

Ingress/Egress

Quintanilla Tire Center
3342 S Halsted St
Thompson (11) O2016-114
Referred [C.J.p. 17768] Transportation

Vaunt Fitness
6255 S Archer Ave
Zalewski (23) O2016-75
Referred [C.J.p. 17774] Transportation

VCP Funding III LLC
453-457 N Aberdeen St
Burnett (27) O2015-8513
Referred [C.J.p. 16178] Transportation
Passed [C.J.p. 17369]

Wendy's Properties LLC
6324-6346 N Western Ave
Silverstein (50) O2015-8509
Referred [C.J.p. 16199] Transportation
Passed [C.J.p. 17369]

Wonder Montessori School
5624-5638 N Pulaski Rd
Laurino (39) O2016-83
Referred [C.J.p. 17790] Transportation

Zamudio, Angel
1359 S Ashland Ave
Ervin (28) O2015-8530
Referred [C.J.p. 16179] Transportation
Passed [C.J.p. 17369]

Zamudio, Angel
1545 W Hastings St
Ervin (28) O2015-8531
Referred [C.J.p. 16179] Transportation
Passed [C.J.p. 17370]

Zamudio, Angel
5725 S Pulaski Rd
Quinn (13) O2015-8535
Referred [C.J.p. 16167] Transportation
Passed [C.J.p. 17368]

ALLEY

Vacation

Fulton/Racine Property LLC

1209-1217 W Carroll Ave, 1208-1216 W Fulton Market

Burnett (27) O2015-6465

Referred [C.J.p. 8169] Transportation

Passed [C.J.p. 17351]

APPOINTMENTS

Cameron, Gregory C.

State Street Commission (S.S.A. No. 1-2015) (Member)

Emanuel (Mayor) A2015-170

Referred [C.J.p. 14584] Finance

Approved [C.J.p. 16247]

Causevic, Saima

Albany Park Commission (S.S.A. No. 60) (Member)

Emanuel (Mayor) A2015-176

Referred [C.J.p. 14588] Finance

Approved [C.J.p. 16253]

Coclais, Nickolas J.

North Halsted Commission (S.S. A. No. 18) (Member)

Emanuel (Mayor) A2016-6

Referred [C.J.p. 16214] Finance

Connolly, Paul P.

Board of Local Improvements (Member)

Emanuel (Mayor) A2016-9

Referred [C.J.p. 19217] Transportation

Coscioni, Edda A.

Lincoln Avenue Commission (S.S.A. No. 35-2015) (Member)

Emanuel (Mayor) A2015-174

Referred [C.J.p. 14587] Finance

Approved [C.J.p. 16251]

Davis, Mark H.

Lincoln Avenue Commission (S.S.A. No. 35-2015) (Member)

Emanuel (Mayor) A2015-174

Referred [C.J.p. 14587] Finance

Approved [C.J.p. 16251]

APPOINTMENTS

Dotson, Kenneth

Lincoln Avenue Commission (S.S.A. No. 35-2015) (Member)

Emanuel (Mayor) A2015-174

Referred [C.J.p. 14587] Finance

Approved [C.J.p. 16251]

Elkins-Ryan, Jacob

Lakeview East Commission (S.S.A.No. 8) (Member)

Emanuel (Mayor) A2016-7

Referred [C.J.p. 16213] Finance

Fairley, Sharon

Independent Police Review (Chief Administrator)

Emanuel (Mayor) A2015-168

Referred [C.J.p. 14590] Public Safety

Approved [C.J.p. 17167]

Fitzpatrick, Paul

State Street Commission (S.S.A. No. 1-2015) (Member)

Emanuel (Mayor) A2015-170

Referred [C.J.p. 14584] Finance

Approved [C.J.p. 16247]

Ford, Richard

Electrical Commission (Member)

Emanuel (Mayor) A2016-10

Referred [C.J.p. 16217] Zoning

Guttman, Gregory B.

Hype Park Commission (S.S.A. No. 61) (Member)

Emanuel (Mayor) A2015-177

Referred [C.J.p. 14589] Finance

Approved [C.J.p. 16254]

Hall, Joseph M.

Wicker Park & Bucktown Commission (S.S.A. No. 33) (Member)

Emanuel (Mayor) A2015-173

Referred [C.J.p. 14586] Finance

Approved [C.J.p. 16250]

Hamm, Brent P.

Lincoln Avenue Commission (S.S.A. No. 35-2015) (Member)

Emanuel (Mayor) A2015-174

Referred [C.J.p. 14587] Finance

Approved [C.J.p. 16251]

APPOINTMENTS

Hartman, Allison C.
Hype Park Commission (S.S.A. No. 61) (Member)
Emanuel (Mayor) A2015-177
Referred [C.J.p. 14589] Finance
Approved [C.J.p. 16254]

Hennessy, James M.
Hype Park Commission (S.S.A. No. 61) (Member)
Emanuel (Mayor) A2015-177
Referred [C.J.p. 14589] Finance
Approved [C.J.p. 16254]

Idler, John H.
State Street Commission (S.S.A. No. 1-2015) (Member)
Emanuel (Mayor) A2016-8
Referred [C.J.p. 16212] Finance

Kartcheske, Paul F.
Greater Ravenswood Commission (S.S.A.No. 31) (Member)
Emanuel (Mayor) A2016-3
Referred [C.J.p. 16216] Finance

Kern, Frank J.
Albany Park Commission (S.S.A. No. 60) (Member)
Emanuel (Mayor) A2015-176
Referred [C.J.p. 14588] Finance
Approved [C.J.p. 16253]

Lane, Dean E.
State Street Commission (S.S.A. No. 1-2015) (Member)
Emanuel (Mayor) A2015-170
Referred [C.J.p. 14584] Finance
Approved [C.J.p. 16247]

Levit, Maura
Devon Avenue Commission (S.S.A. No. 43) (Member)
Emanuel (Mayor) A2015-175
Referred [C.J.p. 14588] Finance
Approved [C.J.p. 16252]

Maiorca, Zachary
Lincoln Square Commission (S.S.A. No. 21) (Member)
Emanuel (Mayor) A2015-172
Referred [C.J.p. 14585] Finance
Approved [C.J.p. 16248]

APPOINTMENTS

McKinnie, Edward T., Sr.
Board of Local Improvements (Member)
Emanuel (Mayor) A2015-179
Referred [C.J.p. 14591] Transportation
Approved [C.J.p. 17192]

Michalek, Christopher M.
Board of Local Improvements (Member)
Emanuel (Mayor) A2015-178
Referred [C.J.p. 14592] Transportation
Approved [C.J.p. 17193]

Monje, Luis A.
West Lakeview Commission (S.S.A. No. 27) (Member)
Emanuel (Mayor) A2016-4
Referred [C.J.p. 16215] Finance

Munro, Ben R.
Lincoln Square Commission (S.S.A. No. 21) (Member)
Emanuel (Mayor) A2015-171
Referred [C.J.p. 14585] Finance
Approved [C.J.p. 16249]

Nixon, Eric F.
Electrical Commission (Member)
Emanuel (Mayor) A2016-10
Referred [C.J.p. 16217] Zoning

Norsman, Brent A.
Wicker Park & Bucktown Commission (S.S.A. No. 33) (Member)
Emanuel (Mayor) A2015-173
Referred [C.J.p. 14586] Finance
Approved [C.J.p. 16250]

Ohde, Harold C.
Electrical Commission (Member)
Emanuel (Mayor) A2016-10
Referred [C.J.p. 16217] Zoning

Perez, Angelita
Electrical Commission (Member)
Emanuel (Mayor) A2016-10
Referred [C.J.p. 16217] Zoning

APPOINTMENTS

Ruiz, Jesse H.
Chicago Park District (Commissioner)
Emanuel (Mayor) A2015-169
Referred [C.J.p. 14590] Special Events
Approved [C.J.p. 17170]

Rumsey, George W.
Hype Park Commission (S.S.A. No. 61) (Member)
Emanuel (Mayor) A2015-177
Referred [C.J.p. 14589] Finance
Approved [C.J.p. 16254]

Sercye, Bake P.
Zoning Board of Appeals (Member)
Emanuel (Mayor) A2016-11
Referred [C.J.p. 16218] Zoning

Sozen, Oz
Lincoln Avenue Commission (S.S.A. No. 35-2015) (Member)
Emanuel (Mayor) A2015-174
Referred [C.J.p. 14587] Finance
Approved [C.J.p. 16251]

Toporek, Morris
Electrical Commission (Member)
Emanuel (Mayor) A2016-10
Referred [C.J.p. 16217] Zoning

Vargas, Nichol
North Halsted Commission (S.S.A. No. 18) (Member)
Emanuel (Mayor) A2016-5
Referred [C.J.p. 16214] Finance

Voshel, Anne B.
State Street Commission (S.S.A. No. 1-2015) (Member)
Emanuel (Mayor) A2015-170
Referred [C.J.p. 14584] Finance
Approved [C.J.p. 16247]

Williams, Amanda
Zoning Board of Appeals (Member)
Emanuel (Mayor) A2016-12
Referred [C.J.p. 16219] Zoning

BONDS & BOND ISSUES

General Obligation Project and Refunding Bonds
Emanuel (Mayor) SO2015-8692
Referred [C.J.p. 14593] Finance
Passed as Substitute [C.J.p. 16268]

Midway International Airport Revenue Bonds
Emanuel (Mayor) O2015-8874
Referred [C.J.p. 14595] Finance
Passed [C.J.p. 16342]

Multi-Family Housing Revenue Bonds, (St. Edmond's Oasis Project) Series 2015
6100 S Prairie Ave, 219-233 E 61st St, 227-333 E 61st St, 6100-6124 S Prairie and 300-310 E 61st St, a.k.a. 310-312 E 61st St, 6049-6059 S Prairie Ave and 6141-6153 S Indiana Ave
Dept./Agency F2016-4
Filed [C.J.p. 16232]

Sales Tax Revenue Bonds
Emanuel (Mayor) O2015-8872
Referred [C.J.p. 14595] Finance
Passed [C.J.p. 16257]

Second Lien Wastewater Transmission Revenue Bonds, Project and Refunding Series 2016
Emanuel (Mayor) SO2015-8871
Referred [C.J.p. 14596] Finance
Passed as Substitute [C.J.p. 16417]

Second Lien Wastewater Transmission Revenue Bonds, Project and Refunding Series 2016B
Emanuel (Mayor) SO2015-8870
Referred [C.J.p. 14598] Finance
Passed as Substitute [C.J.p. 16454]

Special assessment bonds
650-658 S Wells St, 700-758 S Wells St, 223-313 W Harrison St, 600-1000 S Wells St
Municipal improvements within Franklin Point Area
Emanuel (Mayor) O2015-8826
Referred [C.J.p. 14594] Finance
Passed [C.J.p. 16255]

BUDGET & APPROPRIATIONS

Annual Appropriation Ordinance

Year 2016

Fund No.925 amendment

Office of Mayor

Emanuel (Mayor) O2016-67

Referred [C.J.p. 16226] Budget

CITY COUNCIL

Miscellaneous

Establishment of City Council Working Group regarding ordinance merging Office of Legislative Inspector General with Inspector General

O'Connor (40) R2016-22

Adopted [C.J.p. 17791]

Support for use of Tax Increment Financing surplus funds to offset budget deficit at Chicago Public Schools

Ramirez-Rosa (35), and Others R2016-21

Referred [C.J.p. 17788] Budget

Regular Meetings

February 10, 2016 at 10:00 A.M.

Burke (14) O2016-567

Passed [C.J.p. 17812]

CITY DEPARTMENTS/AGENCIES

Law

Call for Mayor Rahm Emanuel and Corporation Counsel to settle lawsuit against City regarding death of Bettie Ruth Jones

Ervin (28), and Others R2016-20

Referred [C.J.p. 17782] Finance

Call to explore possible legal actions resulting in lowering or early termination penalties and to recover past losses on all outstanding interest rate swap agreements

Ramirez-Rosa (35), and Others Or2016-31

Referred [C.J.p. 17787] Budget

Police

Call for adoption of policy for research, procedures and procurement of equipment for police training encouraging use of non-lethal force

Sawyer (6), and Others R2016-19

Referred [C.J.p. 17766] Public Safety

CITY DEPARTMENTS/AGENCIES

Police

Directive prohibiting department from destroying any documents currently in its possession or hereafter created pending U.S. Department of Justice review

Munoz (22), and Others Or2016-30

Referred [C.J.p. 17773] Public Safety

CLAIMS

Condominium Refuse Rebate

10 East Delaware Condo Assn.

Reilly (42) CL2016-333

Referred [C.J.p. 17740] Finance

100 Bellevue Place Condo Assn.

Reilly (42) CL2016-333

Referred [C.J.p. 17740] Finance

100 East Huron Street Condo Assn.

Reilly (42) CL2016-333

Referred [C.J.p. 17740] Finance

100 East Walton Condo Assn.

Reilly (42) CL2016-333

Referred [C.J.p. 17740] Finance

1000 Condo Assn.

Reilly (42) CL2016-333

Referred [C.J.p. 17740] Finance

1001 Madison Condo Assn.

Hopkins (2) CL2016-140

Referred [C.J.p. 17716] Finance

1010 Lake Shore Assn.

Reilly (42) CL2016-333

Referred [C.J.p. 17740] Finance

11 North Green Condo Assn.

Burnett (27) CL2016-276

Referred [C.J.p. 17726] Finance

110 East Delaware Condo Assn.

Reilly (42) CL2016-333

Referred [C.J.p. 17740] Finance

1100 Lake Shore Condo Assn.

Hopkins (2) CL2016-139

Referred [C.J.p. 17716] Finance

1104-1106 Webster Condo

Smith (43) CL2016-334

Referred [C.J.p. 17743] Finance

CLAIMS

Condominium Refuse Rebate

111 East Chestnut Condo Assn.
Reilly (42) CL2016-333
Referred [C.J.p. 17740] Finance

1111 South Wabash Condo Assn.
Burns (4) CL2016-221
Referred [C.J.p. 17722] Finance

1120 Lake Shore Drive Building Corp.
Hopkins (2) CL2016-140
Referred [C.J.p. 17716] Finance

1133 Cornelia Lofts Condo Assn.
Tunney (44) CL2016-421
Referred [C.J.p. 17749] Finance

1147 W Ohio Condo Assn.
Burnett (27) CL2016-273
Referred [C.J.p. 17726] Finance

1150 Condo Assn.
Hopkins (2) CL2016-140
Referred [C.J.p. 17716] Finance

1166-1170 West Armitage Condo Assn.
Smith (43) CL2016-334
Referred [C.J.p. 17743] Finance

1169 South Plymouth Court Condo Assn.
Burns (4) CL2016-222
Referred [C.J.p. 17722] Finance

1169 South Plymouth Court Condo Assn.
Hopkins (2) CL2016-142
Referred [C.J.p. 17717] Finance

119 West Chestnut Condo Assn.
Hopkins (2) CL2016-138
Referred [C.J.p. 17716] Finance

1209 North State Street Condo Assn.
Smith (43) CL2016-334
Referred [C.J.p. 17743] Finance

1212 Lake Shore Drive Condo Assn.
Smith (43) CL2016-334
Referred [C.J.p. 17743] Finance

1214 North Astor Condo Assn.
Smith (43) CL2016-334
Referred [C.J.p. 17743] Finance

CLAIMS

Condominium Refuse Rebate

1240 North Lake Shore Condo Assn.
Smith (43) CL2016-334
Referred [C.J.p. 17743] Finance

1250 North Dearborn Condo Assn.
Hopkins (2) CL2016-141
Referred [C.J.p. 17717] Finance

1255 State Parkway Condo Assn.
Smith (43) CL2016-334
Referred [C.J.p. 17743] Finance

1260 Astor Street Building Corp.
Smith (43) CL2016-334
Referred [C.J.p. 17743] Finance

1310-1312 West Webster Condo Assn., The
Hopkins (2) CL2016-139
Referred [C.J.p. 17716] Finance

132 East Delaware Place Condo Assn.
Reilly (42) CL2016-333
Referred [C.J.p. 17740] Finance

1326-1328 West Belmont Condo Assn.
Tunney (44) CL2016-422
Referred [C.J.p. 17749] Finance

1330-1332 West Albion Condo Assn.
O'Connor (40) CL2016-307
Referred [C.J.p. 17734] Finance

1350 Astor Cooperative Apartments
Smith (43) CL2016-334
Referred [C.J.p. 17743] Finance

1355 W Washington Condo Assn.
Burnett (27) CL2016-277
Referred [C.J.p. 17726] Finance

1365-1367 West Erie Condo Assn.
Moreno (1) CL2016-126
Referred [C.J.p. 17715] Finance

1366 North Dearborn Park Condo Assn.
Hopkins (2) CL2016-141
Referred [C.J.p. 17717] Finance

1400 Lake Shore Drive Condo Assn.
Smith (43) CL2016-334
Referred [C.J.p. 17743] Finance

CLAIMS

Condominium Refuse Rebate

1400 Museum Park Condo Assn.
Dowell (3) CL2016-187
Referred [C.J.p. 17720] Finance

1411 State Parkway Condo Assn.
Smith (43) CL2016-334
Referred [C.J.p. 17743] Finance

1414 North Wells Condo Assn.
Burnett (27) CL2016-279
Referred [C.J.p. 17728] Finance

1429 N Wells Condo Assn.
Burnett (27) CL2016-272
Referred [C.J.p. 17726] Finance

1430 North Lake Shore Drive Building Corp.
Smith (43) CL2016-334
Referred [C.J.p. 17743] Finance

1443 W. Victoria Condo Assn.
Osterman (48) CL2016-442
Referred [C.J.p. 17753] Finance

1450 North Dearborn Condo Assn.
Hopkins (2) CL2016-141
Referred [C.J.p. 17717] Finance

1464 South Michigan Condo Assn.
Dowell (3) CL2016-188
Referred [C.J.p. 17720] Finance

1500 Lake Shore Drive Building Corp.
Smith (43) CL2016-334
Referred [C.J.p. 17743] Finance

1515 Michigan Avenue Condo Assn.
Dowell (3) CL2016-189
Referred [C.J.p. 17720] Finance

1530 North State Parkway Building Corp.
Hopkins (2) CL2016-142
Referred [C.J.p. 17717] Finance

154 Hubbard Condo Assn.
Reilly (42) CL2016-333
Referred [C.J.p. 17740] Finance

1540 Lake Shore Drive Corp.
Smith (43) CL2016-334
Referred [C.J.p. 17743] Finance

CLAIMS

Condominium Refuse Rebate

155 Harbor Drive Condo Assn.
Reilly (42) CL2016-333
Referred [C.J.p. 17740] Finance

1550 Condo Assn.
Smith (43) CL2016-334
Referred [C.J.p. 17743] Finance

1550 North State Parkway Condo Assn.
Hopkins (2) CL2016-141
Referred [C.J.p. 17717] Finance

1555 North Astor Condo Assn.
Smith (43) CL2016-334
Referred [C.J.p. 17743] Finance

159 Goethe Condo Assn.
Smith (43) CL2016-334
Referred [C.J.p. 17743] Finance

15th Place Condo Assn.
Thompson (11) CL2016-239
Referred [C.J.p. 17724] Finance

1600 Museum Park Condo Assn.
Dowell (3) CL2016-190
Referred [C.J.p. 17720] Finance

1601 West Altgeld Condo Assn.
Waguespack (32) CL2016-298
Referred [C.J.p. 17731] Finance

1608-1610 West Byron Condo Assn.
Pawar (47) CL2016-439
Referred [C.J.p. 17753] Finance

161 Chicago Avenue East Condo Assn.
Hopkins (2) CL2016-142
Referred [C.J.p. 17717] Finance

1610 West Fullerton Condo Assn.
Waguespack (32) CL2016-298
Referred [C.J.p. 17731] Finance

1616-1628 West Montrose
Pawar (47) CL2016-439
Referred [C.J.p. 17753] Finance

1621 West North Avenue Condo Assn.
Moreno (1) CL2016-127
Referred [C.J.p. 17715] Finance

CLAIMS

Condominium Refuse Rebate

1624 North Campbell Condos
Moreno (1) CL2016-128
Referred [C.J.p. 17715] Finance

1633 West Thome Condo Assn.
O'Connor (40) CL2016-307
Referred [C.J.p. 17734] Finance

1636 West Melrose Condo Assn.
Pawar (47) CL2016-439
Referred [C.J.p. 17753] Finance

1660 Condo Assn.
Hopkins (2) CL2016-139
Referred [C.J.p. 17716] Finance

1700 East 56th Condo Assn.
Hairston (5) CL2016-227
Referred [C.J.p. 17723] Finance

1700 West Chicago Condos
Moreno (1) CL2016-129
Referred [C.J.p. 17715] Finance

1700 West North Condo Assn.
Waguespack (32) CL2016-298
Referred [C.J.p. 17731] Finance

1720 South Michigan Avenue Condo Assn.
Dowell (3) CL2016-191
Referred [C.J.p. 17720] Finance

1725 West North Avenue Homeowners Assn.
Hopkins (2) CL2016-141
Referred [C.J.p. 17717] Finance

1744 Henderson Condo Assn.
Pawar (47) CL2016-439
Referred [C.J.p. 17753] Finance

175 East Delaware Place Homeowners Assn.
Hopkins (2) CL2016-138
Referred [C.J.p. 17716] Finance

1750 North Wells Condo Assn.
Smith (43) CL2016-334
Referred [C.J.p. 17743] Finance

1807-1811 North Orleans Condo Assn.
Smith (43) CL2016-334
Referred [C.J.p. 17743] Finance

CLAIMS

Condominium Refuse Rebate

18th Street Lofts Condo Assn.
Tunney (44) CL2016-399
Referred [C.J.p. 17747] Finance

1902 Spaulding Condo Assn.
Moreno (1) CL2016-130
Referred [C.J.p. 17715] Finance

1910 South Michigan Condo Assn.
Dowell (3) CL2016-192
Referred [C.J.p. 17720] Finance

1919 West Crystal Condo Assn.
Moreno (1) CL2016-108
Referred [C.J.p. 17715] Finance

1920 North Maud Condo Assn.
Smith (43) CL2016-334
Referred [C.J.p. 17743] Finance

1934 North Washtenaw Condo Assn.
Moreno (1) CL2016-131
Referred [C.J.p. 17715] Finance

1935 North Fairfield Condo Assn.
Moreno (1) CL2016-132
Referred [C.J.p. 17715] Finance

1937 West Diversey Condo Assn.
Waguespack (32) CL2016-298
Referred [C.J.p. 17731] Finance

2 South Leavitt Condo.
Burnett (27) CL2016-269
Referred [C.J.p. 17726] Finance

20 East Goethe Condo Assn.
Smith (43) CL2016-334
Referred [C.J.p. 17743] Finance

20 North State Condo Assn.
Reilly (42) CL2016-333
Referred [C.J.p. 17740] Finance

200 East Delaware Condo
Hopkins (2) CL2016-138
Referred [C.J.p. 17716] Finance

200 North Dearborn Private Residences
Reilly (42) CL2016-333
Referred [C.J.p. 17740] Finance

CLAIMS

Condominium Refuse Rebate

2000 North Lincoln Park West Private Residences
Smith (43) CL2016-334
Referred [C.J.p. 17743] Finance

2001 South Calumet Condo Assn.
Dowell (3) CL2016-193
Referred [C.J.p. 17720] Finance

2007 Sedgwick Condo Assn.
Smith (43) CL2016-334
Referred [C.J.p. 17743] Finance

2020 Lincoln Park West Condo c/o Draper and Kramer
Smith (43) CL2016-334
Referred [C.J.p. 17743] Finance

2040 Belmont Condo Assn.
Waguespack (32) CL2016-298
Referred [C.J.p. 17731] Finance

2041-2043 West Farwell Condo Assn.
Silverstein (50) CL2016-488
Referred [C.J.p. 17758] Finance

2042-2044 West Arthur Condo Assn.
Silverstein (50) CL2016-489
Referred [C.J.p. 17758] Finance

2046-2048 West Arthur Condo Assn.
Silverstein (50) CL2016-490
Referred [C.J.p. 17758] Finance

2049 Ainslie Condo
Pawar (47) CL2016-439
Referred [C.J.p. 17753] Finance

2100-2110 West Montrose Condo Assn.
Pawar (47) CL2016-439
Referred [C.J.p. 17753] Finance

2116 West Cullom Condo Assn.
Pawar (47) CL2016-439
Referred [C.J.p. 17753] Finance

212 East Condo Assn.
Dowell (3) CL2016-186
Referred [C.J.p. 17720] Finance

212 West Washington Condo Assn.
Reilly (42) CL2016-333
Referred [C.J.p. 17740] Finance

CLAIMS

Condominium Refuse Rebate

2120 North Lincoln Park West Condo Assn.
Smith (43) CL2016-334
Referred [C.J.p. 17743] Finance

2125 West Pierce Condo Assn.
Moreno (1) CL2016-133
Referred [C.J.p. 17715] Finance

2130 North Lincoln Park West Condo
Smith (43) CL2016-334
Referred [C.J.p. 17743] Finance

2136 West Evergreen Condo Assn.
Hopkins (2) CL2016-142
Referred [C.J.p. 17717] Finance

2144 Lincoln Park West Condo Assn.
Smith (43) CL2016-334
Referred [C.J.p. 17743] Finance

220 East Walton Condo Assn.
Hopkins (2) CL2016-142
Referred [C.J.p. 17717] Finance

221 East Walton Condo Assn.
Hopkins (2) CL2016-140
Referred [C.J.p. 17716] Finance

2212-20 W. Armitage Condo Assn.
Waguespack (32) CL2016-298
Referred [C.J.p. 17731] Finance

222 East Chestnut Condo Assn.
Hopkins (2) CL2016-140
Referred [C.J.p. 17716] Finance

222 East Chestnut Condo Assn.
Hopkins (2) CL2016-138
Referred [C.J.p. 17716] Finance

222 East Pearson Condo Assn.
Hopkins (2) CL2016-139
Referred [C.J.p. 17716] Finance

2222 West Belmont Condo Assn.
Waguespack (32) CL2016-298
Referred [C.J.p. 17731] Finance

2223-2225 North Avenue Condo Assn.
Moreno (1) CL2016-134
Referred [C.J.p. 17715] Finance

CLAIMS

Condominium Refuse Rebate

2227-2229 West Farwell Condo Assn.
Silverstein (50) CL2016-491
Referred [C.J.p. 17758] Finance

2239 North Lister Condo Assn.
Waguespack (32) CL2016-298
Referred [C.J.p. 17731] Finance

227 East Walton Condo Assn.
Hopkins (2) CL2016-141
Referred [C.J.p. 17717] Finance

230 East Delaware Condo Assn.
Hopkins (2) CL2016-139
Referred [C.J.p. 17716] Finance

230 East Ontario Condo Assn.
Reilly (42) CL2016-333
Referred [C.J.p. 17740] Finance

2317 North Cambridge Condo
Smith (43) CL2016-334
Referred [C.J.p. 17743] Finance

233 East Walton Building Corp.
Hopkins (2) CL2016-143
Referred [C.J.p. 17717] Finance

2333 Geneva Terrace Condo Assn.
Smith (43) CL2016-334
Referred [C.J.p. 17743] Finance

2335 North Commonwealth Condo Assn.
Smith (43) CL2016-334
Referred [C.J.p. 17743] Finance

2335 West Belle Plaine Condo Assn.
Pawar (47) CL2016-439
Referred [C.J.p. 17753] Finance

2344 Lincoln Park West Condo
Smith (43) CL2016-334
Referred [C.J.p. 17743] Finance

235 W Van Buren Condo Assn.
Solis (25) CL2016-266
Referred [C.J.p. 17726] Finance

2400 Lakeview Condo Assn.
Smith (43) CL2016-334
Referred [C.J.p. 17743] Finance

CLAIMS

Condominium Refuse Rebate

2424 West Estes Condo Assn.
Silverstein (50) CL2016-492
Referred [C.J.p. 17758] Finance

2449 West Logan Condo Assn.
Moreno (1) CL2016-135
Referred [C.J.p. 17715] Finance

2450 Lakeview Cooperative
Smith (43) CL2016-334
Referred [C.J.p. 17743] Finance

2454 North Washtenaw Condo Assn.
Moreno (1) CL2016-136
Referred [C.J.p. 17715] Finance

247 East Chestnut Condo Assn.
Hopkins (2) CL2016-141
Referred [C.J.p. 17717] Finance

2475 North Lincoln Condo Assn.
Smith (43) CL2016-334
Referred [C.J.p. 17743] Finance

2500 Lakeview Association
Smith (43) CL2016-334
Referred [C.J.p. 17743] Finance

253 East Delaware Condo
Hopkins (2) CL2016-142
Referred [C.J.p. 17717] Finance

2626 Lakeview Condo Assn.
Smith (43) CL2016-334
Referred [C.J.p. 17743] Finance

2650 Lakeview Condo Assn.
Smith (43) CL2016-334
Referred [C.J.p. 17743] Finance

2671 North Lincoln Condo Assn.
Smith (43) CL2016-334
Referred [C.J.p. 17743] Finance

270 East Pearson Condo Assn.
Hopkins (2) CL2016-139
Referred [C.J.p. 17716] Finance

2700 North Hampden Court Condo Assn.
Smith (43) CL2016-334
Referred [C.J.p. 17743] Finance

CLAIMS

Condominium Refuse Rebate

2741 West Congress Parkway Condo Assn.
Ervin (28) CL2016-286
Referred [C.J.p. 17728] Finance

2800 Lake Shore Drive Condo Assn.
Tunney (44) CL2016-423
Referred [C.J.p. 17749] Finance

2800 North Orchard Condo
Tunney (44) CL2016-424
Referred [C.J.p. 17749] Finance

2837-2839 North Sawyer Condo Assn.
Burns (4) CL2016-223
Referred [C.J.p. 17722] Finance

2846 Southport Assn.
Waguespack (32) CL2016-298
Referred [C.J.p. 17731] Finance

2909 North Sheridan Condos
Tunney (44) CL2016-425
Referred [C.J.p. 17749] Finance

2915 North Clybourn at Welbourn Row Condo
Waguespack (32) CL2016-298
Referred [C.J.p. 17731] Finance

2923 North Clybourn at Welbourn Row Condo
Waguespack (32) CL2016-298
Referred [C.J.p. 17731] Finance

2930 North Sheridan Condo Assn.
Tunney (44) CL2016-426
Referred [C.J.p. 17749] Finance

2935 North Clybourn at Welbourn Row Condo
Waguespack (32) CL2016-298
Referred [C.J.p. 17731] Finance

2951 North Clybourn at Welbourn Row Condo
Waguespack (32) CL2016-298
Referred [C.J.p. 17731] Finance

2970 Lake Shore Drive Condo Assn.
Tunney (44) CL2016-427
Referred [C.J.p. 17749] Finance

30 East Division Condo Assn.
Smith (43) CL2016-334
Referred [C.J.p. 17743] Finance

CLAIMS

Condominium Refuse Rebate

30 East Elm Condo Assn.
Hopkins (2) CL2016-139
Referred [C.J.p. 17716] Finance

30 East Huron Condo Assn.
Reilly (42) CL2016-333
Referred [C.J.p. 17740] Finance

30 West Erie Condo Assn.
Reilly (42) CL2016-333
Referred [C.J.p. 17740] Finance

300 West Condo Assn.
Reilly (42) CL2016-333
Referred [C.J.p. 17740] Finance

3033 North Sheridan Condo Assn.
Tunney (44) CL2016-428
Referred [C.J.p. 17749] Finance

3034-3036 West Logan Condo Assn.
Waguespack (32) CL2016-298
Referred [C.J.p. 17731] Finance

3110 North Sheridan Condo Assn.
Tunney (44) CL2016-429
Referred [C.J.p. 17750] Finance

315/321 Jefferson Street Condo Assn.
Reilly (42) CL2016-333
Referred [C.J.p. 17740] Finance

3158 North Seminary Condo Assn.
Tunney (44) CL2016-430
Referred [C.J.p. 17750] Finance

317 West Belden Condo Assn.
Smith (43) CL2016-334
Referred [C.J.p. 17743] Finance

3180 Condo Assn.
Tunney (44) CL2016-431
Referred [C.J.p. 17750] Finance

320 West Oakdale Condo Assn.
Tunney (44) CL2016-400
Referred [C.J.p. 17747] Finance

33 East Bellevue Condo Assn.
Reilly (42) CL2016-333
Referred [C.J.p. 17740] Finance

CLAIMS

Condominium Refuse Rebate

33 East Cedar Condo Assn.
Reilly (42) CL2016-333
Referred [C.J.p. 17740] Finance

33 West Huron Condo Assn.
Reilly (42) CL2016-333
Referred [C.J.p. 17740] Finance

33 West Ontario Condo Assn.
Reilly (42) CL2016-333
Referred [C.J.p. 17740] Finance

330 North Clinton Condo Assn.
Reilly (42) CL2016-333
Referred [C.J.p. 17740] Finance

330 S. Michigan Condo Association
Reilly (42) CL2016-333
Referred [C.J.p. 17740] Finance

3300 North Lake Shore Drive Condo Assn.
Tunney (44) CL2016-432
Referred [C.J.p. 17750] Finance

333 N Jefferson Condo Association
Reilly (42) CL2016-333
Referred [C.J.p. 17740] Finance

333 South Des Plaines Condo Assn.
Reilly (42) CL2016-333
Referred [C.J.p. 17740] Finance

336 Wellington Condo Assn.
Tunney (44) CL2016-401
Referred [C.J.p. 17748] Finance

339 West Barry Homeowners Assn.
Tunney (44) CL2016-402
Referred [C.J.p. 17748] Finance

340 on the Park Condo Assn.
Reilly (42) CL2016-333
Referred [C.J.p. 17740] Finance

340 West Superior Condo Assn.
Reilly (42) CL2016-333
Referred [C.J.p. 17740] Finance

3410 North Lake Shore Drive Condo Assn.
Tunney (44) CL2016-433
Referred [C.J.p. 17750] Finance

CLAIMS

Condominium Refuse Rebate

3430-3432 North Ashland Condo Assn.
Pawar (47) CL2016-439
Referred [C.J.p. 17753] Finance

345 Fullerton Parkway Condo Assn.
Smith (43) CL2016-334
Referred [C.J.p. 17743] Finance

3470 North Lake Shore Drive Condo Assn., The
Tunney (44) CL2016-436
Referred [C.J.p. 17750] Finance

3546-3548 Condo Assn.
Tunney (44) CL2016-434
Referred [C.J.p. 17750] Finance

3550-3552 South Giles Condo Assn.
Dowell (3) CL2016-194
Referred [C.J.p. 17720] Finance

3725 North Sheffield Condo Assn.
Tunney (44) CL2016-435
Referred [C.J.p. 17750] Finance

3736-3742 West Berteau Condos, The
Ramirez-Rosa (35) CL2016-303
Referred [C.J.p. 17732] Finance

3838 Clark Street Condo Assn., The
Tunney (44) CL2016-437
Referred [C.J.p. 17750] Finance

3844 North Ashland Condo
Pawar (47) CL2016-439
Referred [C.J.p. 17753] Finance

3900 West Cornelia Condo Assn.
Reboyras (30) CL2016-292
Referred [C.J.p. 17729] Finance

3914-3918 North Kedvale Condo Assn.
Arena (45) CL2016-438
Referred [C.J.p. 17750] Finance

3940 North Janssen Avenue Condo Assn.
Pawar (47) CL2016-439
Referred [C.J.p. 17753] Finance

3952 West Eddy Condo Assn.
Reboyras (30) CL2016-293
Referred [C.J.p. 17729] Finance

CLAIMS

Condominium Refuse Rebate

40 East Delaware Condo Assn.
Reilly (42) CL2016-333
Referred [C.J.p. 17740] Finance

400 Condo Assn., The
Reilly (42) CL2016-333
Referred [C.J.p. 17740] Finance

400 East Ohio Condo Assn.
Reilly (42) CL2016-333
Referred [C.J.p. 17740] Finance

400 North LaSalle Condo Assn.
Reilly (42) CL2016-333
Referred [C.J.p. 17740] Finance

400 West Ontario Condo Assn.
Reilly (42) CL2016-333
Referred [C.J.p. 17740] Finance

401 East Ontario Condo Assn.
Reilly (42) CL2016-333
Referred [C.J.p. 17740] Finance

401 West Webster Condo Assn.
Smith (43) CL2016-334
Referred [C.J.p. 17743] Finance

40-50 West Schiller Street Corp.
Hopkins (2) CL2016-138
Referred [C.J.p. 17716] Finance

4100 N. Lincoln Condo Assn.
Pawar (47) CL2016-439
Referred [C.J.p. 17753] Finance

4149 NorthTripp Condo Assn.
Laurino (39) CL2016-306
Referred [C.J.p. 17733] Finance

420 West Aldine Condo Assn.
Tunney (44) CL2016-403
Referred [C.J.p. 17748] Finance

420 West Grand Condo Assn.
Reilly (42) CL2016-333
Referred [C.J.p. 17740] Finance

420 West Ontario Condo Assn.
Reilly (42) CL2016-333
Referred [C.J.p. 17740] Finance

CLAIMS

Condominium Refuse Rebate

4236 North Kedvale Condo Assn.
Laurino (39) CL2016-306
Referred [C.J.p. 17733] Finance

4322 North Ashland Condo Assn.
Pawar (47) CL2016-439
Referred [C.J.p. 17753] Finance

433 West Wellington Condo Assn.
Tunney (44) CL2016-404
Referred [C.J.p. 17748] Finance

434 West Briar Place Condo Assn.
Tunney (44) CL2016-405
Referred [C.J.p. 17748] Finance

437 West North Avenue Condo Assn.
Hopkins (2) CL2016-138
Referred [C.J.p. 17716] Finance

440 West Aldine Condo Assn.
Tunney (44) CL2016-406
Referred [C.J.p. 17748] Finance

4405 North Greenview Condos
Pawar (47) CL2016-439
Referred [C.J.p. 17753] Finance

4420 North Clark Condo Assn.
Pawar (47) CL2016-439
Referred [C.J.p. 17753] Finance

4437 North Ashland Avenue Condo Assn.
Pawar (47) CL2016-439
Referred [C.J.p. 17753] Finance

444 West Aldine Condo Assn.
Tunney (44) CL2016-407
Referred [C.J.p. 17748] Finance

444 West Belmont Condos
Tunney (44) CL2016-408
Referred [C.J.p. 17748] Finance

445-447 West Fullerton Condo Assn.
Smith (43) CL2016-334
Referred [C.J.p. 17743] Finance

450 West Briar Place Condo Assn.
Tunney (44) CL2016-409
Referred [C.J.p. 17748] Finance

CLAIMS

Condominium Refuse Rebate

4546-4548 South Indiana Condo Assn.
Dowell (3) CL2016-195
Referred [C.J.p. 17721] Finance

460 West Barry Condo Assn.
Tunney (44) CL2016-410
Referred [C.J.p. 17748] Finance

4613-4617 South Langley Condo Assn.
Burns (4) CL2016-224
Referred [C.J.p. 17723] Finance

4700 Winchester Condo Assn.
Pawar (47) CL2016-439
Referred [C.J.p. 17753] Finance

4710-4712 Paulina Condo Assn.
Pawar (47) CL2016-439
Referred [C.J.p. 17753] Finance

474 North Lake Shore Drive Condo Assn.
Reilly (42) CL2016-333
Referred [C.J.p. 17740] Finance

4815 North Damen Condo Assn.
Pawar (47) CL2016-439
Referred [C.J.p. 17753] Finance

4836-4838 North Paulina Condo Assn.
Pawar (47) CL2016-439
Referred [C.J.p. 17753] Finance

4845-4851 North Wolcott Condo Assn.
Pawar (47) CL2016-439
Referred [C.J.p. 17753] Finance

4850-4852-4854 North Linder Condo Assn.
Arena (45) CL2016-438
Referred [C.J.p. 17750] Finance

4881 North Hermitage Condo Assn.
Pawar (47) CL2016-439
Referred [C.J.p. 17753] Finance

4900 N. Marine Dr. Condo Assn.
Osterman (48) CL2016-445
Referred [C.J.p. 17754] Finance

4927 North Damen Condo Assn.
O'Connor (40) CL2016-307
Referred [C.J.p. 17734] Finance

CLAIMS

Condominium Refuse Rebate

50 East Bellevue Condo Assn.
Reilly (42) CL2016-333
Referred [C.J.p. 17740] Finance

50 East Chestnut Condo Assn.
Reilly (42) CL2016-333
Referred [C.J.p. 17740] Finance

500 Barry Condo Assn.
Tunney (44) CL2016-411
Referred [C.J.p. 17748] Finance

5000 East End Condo Assn.
Burns (4) CL2016-225
Referred [C.J.p. 17723] Finance

5000 Marine Drive Corp
Osterman (48) CL2016-451
Referred [C.J.p. 17755] Finance

5000 North Hermitage Condo Assn.
Pawar (47) CL2016-439
Referred [C.J.p. 17753] Finance

5001 North Oakley Condo Assn.
O'Connor (40) CL2016-307
Referred [C.J.p. 17734] Finance

5002 W. Newport Condo Assn.
Santiago (31) CL2016-296
Referred [C.J.p. 17729] Finance

501 West Belmont Condo Assn.
Tunney (44) CL2016-412
Referred [C.J.p. 17748] Finance

5040-60 Condo Assn.
Osterman (48) CL2016-449
Referred [C.J.p. 17754] Finance

510 West Fullerton Condo Assn.
Smith (43) CL2016-334
Referred [C.J.p. 17743] Finance

5205-5212 North Winthrop Condominium Assn.
Osterman (48) CL2016-442
Referred [C.J.p. 17753] Finance

5206-5212 N. Winthrop Condo Assn.
Osterman (48) CL2016-442
Referred [C.J.p. 17753] Finance

CLAIMS

Condominium Refuse Rebate

5206-5212 N. Winthrop Condo Assn.
Osterman (48) CL2016-450
Referred [C.J.p. 17755] Finance

5223 North Oakview Condo Assn.
Napolitano (41) CL2016-324
Referred [C.J.p. 17735] Finance

5235 West Leland Condo Assn.
Arena (45) CL2016-438
Referred [C.J.p. 17750] Finance

5241 North East River Condo Assn.
Napolitano (41) CL2016-325
Referred [C.J.p. 17736] Finance

530 Lake Shore Drive Condo Assn.
Reilly (42) CL2016-333
Referred [C.J.p. 17740] Finance

535 North Michigan Avenue Condo Assn.
Reilly (42) CL2016-333
Referred [C.J.p. 17740] Finance

540 North Lake Shore Drive Condo Assn.
Reilly (42) CL2016-333
Referred [C.J.p. 17740] Finance

5402-5412 Kenmore Condo Assn.
Osterman (48) CL2016-451
Referred [C.J.p. 17755] Finance

5416-5418 West Windsor Condo Assn.
Arena (45) CL2016-438
Referred [C.J.p. 17750] Finance

5445 Edgewater Plaza Condo Assn.
Osterman (48) CL2016-450
Referred [C.J.p. 17755] Finance

5455 Edgewater Plaza Condo Assn.
Osterman (48) CL2016-449
Referred [C.J.p. 17754] Finance

545-553 Melrose Avenue Condo Assn.
Tunney (44) CL2016-413
Referred [C.J.p. 17748] Finance

55 East Erie Condo Assn., The
Reilly (42) CL2016-333
Referred [C.J.p. 17740] Finance

CLAIMS

Condominium Refuse Rebate

55 West Erie Street
Reilly (42) CL2016-333
Referred [C.J.p. 17740] Finance

550 St. Clair Condo Assn.
Reilly (42) CL2016-333
Referred [C.J.p. 17740] Finance

550 West Fulton Condo Assn.
Reilly (42) CL2016-333
Referred [C.J.p. 17740] Finance

5501 West Lawrence Condo Assn.
Arena (45) CL2016-438
Referred [C.J.p. 17750] Finance

5510 N. Sheridan Rd. Condo Assn.
Osterman (48) CL2016-444
Referred [C.J.p. 17753] Finance

5544 West Higgins Condo Assn.
Arena (45) CL2016-438
Referred [C.J.p. 17750] Finance

554-556 Roscoe Condo Assn.
Tunney (44) CL2016-414
Referred [C.J.p. 17748] Finance

555 Arlington Condo Assn.
Smith (43) CL2016-334
Referred [C.J.p. 17743] Finance

555 West Aldine Condo Assn.
Tunney (44) CL2016-415
Referred [C.J.p. 17749] Finance

560 West Fulton Condo Assn.
Reilly (42) CL2016-333
Referred [C.J.p. 17740] Finance

5640 Kenmore Condo Assn.
Osterman (48) CL2016-448
Referred [C.J.p. 17754] Finance

565 West Quincy Condo Assn.
Reilly (42) CL2016-333
Referred [C.J.p. 17740] Finance

5736-5728 Kenmore Condo Assn.
Osterman (48) CL2016-448
Referred [C.J.p. 17754] Finance

CLAIMS

Condominium Refuse Rebate

5750 South King Drive Condo Assn.
Cochran (20) CL2016-246
Referred [C.J.p. 17724] Finance

5757 N. Sheridan Rd. Condo Assn.
Osterman (48) CL2016-450
Referred [C.J.p. 17755] Finance

5901 North Artesian Condo Assn.
O'Connor (40) CL2016-307
Referred [C.J.p. 17734] Finance

59-65 East Cedar Street Condo Assn.
Reilly (42) CL2016-333
Referred [C.J.p. 17740] Finance

60 West Erie Condo Assn.
Reilly (42) CL2016-333
Referred [C.J.p. 17740] Finance

600 Lake Shore Drive Condo Assn.
Reilly (42) CL2016-333
Referred [C.J.p. 17740] Finance

600 North Fairbanks Condo Assn.
Reilly (42) CL2016-333
Referred [C.J.p. 17740] Finance

6040 North Troy Condo Assn.
Silverstein (50) CL2016-493
Referred [C.J.p. 17758] Finance

60657 Lofts Condo Assn.
Pawar (47) CL2016-439
Referred [C.J.p. 17753] Finance

607 West Melrose Condo Assn.
Tunney (44) CL2016-416
Referred [C.J.p. 17749] Finance

6103-6105 West Higgins Condo Assn.
Arena (45) CL2016-438
Referred [C.J.p. 17750] Finance

611 South Wells Condo Assn.
Solis (25) CL2016-267
Referred [C.J.p. 17726] Finance

6-12 East Scott Cooperative
Smith (43) CL2016-334
Referred [C.J.p. 17743] Finance

CLAIMS

Condominium Refuse Rebate

616 Fulton Lofts Condo Assn.
Reilly (42) CL2016-333
Referred [C.J.p. 17740] Finance

616-624 West Schubert Condo Assn.
Smith (43) CL2016-334
Referred [C.J.p. 17743] Finance

6200 South Evans Condo Assn.
Cochran (20) CL2016-247
Referred [C.J.p. 17725] Finance

625 West Barry Condo Assn.
Tunney (44) CL2016-417
Referred [C.J.p. 17749] Finance

630 North Franklin Condo Assn.
Reilly (42) CL2016-333
Referred [C.J.p. 17740] Finance

630 North State Parkway Condo Assn.
Reilly (42) CL2016-333
Referred [C.J.p. 17740] Finance

6300 Claremont Condo Assn.
Moreno (1) CL2016-137
Referred [C.J.p. 17715] Finance

6300 N. Sheridan Rd. Condo Assn.
Osterman (48) CL2016-445
Referred [C.J.p. 17754] Finance

6333 Milwaukee Condo Assn.
Laurino (39) CL2016-306
Referred [C.J.p. 17733] Finance

6361 North Paulina Condo Assn.
O'Connor (40) CL2016-307
Referred [C.J.p. 17734] Finance

639 West Wellington Condo Assn.
Tunney (44) CL2016-418
Referred [C.J.p. 17749] Finance

6438-6436 North Greenview Condo
O'Connor (40) CL2016-307
Referred [C.J.p. 17734] Finance

6438-6436 North Greenview Condo Assn.
O'Connor (40) CL2016-307
Referred [C.J.p. 17734] Finance

CLAIMS

Condominium Refuse Rebate

6448-6458 North Bell Condo Assn.
Silverstein (50) CL2016-494
Referred [C.J.p. 17758] Finance

65 East Goethe Condo Assn.
Smith (43) CL2016-334
Referred [C.J.p. 17743] Finance

6604 South Kimbark Condo Assn.
Hairston (5) CL2016-229
Referred [C.J.p. 17723] Finance

6628 W. 64th Place Corp.
Zalewski (23) CL2016-251
Referred [C.J.p. 17725] Finance

680 Lake Residence Condo Assn.
Reilly (42) CL2016-333
Referred [C.J.p. 17740] Finance

680 South Residence Condo Assn.
Reilly (42) CL2016-333
Referred [C.J.p. 17740] Finance

680 Tower Residence Condo Assn.
Reilly (42) CL2016-333
Referred [C.J.p. 17740] Finance

6819-6835 North Seeley Condo Assn.
Silverstein (50) CL2016-495
Referred [C.J.p. 17758] Finance

7 South Aberdeen Condo Assn.
Solis (25) CL2016-265
Referred [C.J.p. 17726] Finance

700 West Van Buren Condo Assn.
Reilly (42) CL2016-333
Referred [C.J.p. 17740] Finance

701 West Jackson Condo Assn.
Reilly (42) CL2016-333
Referred [C.J.p. 17740] Finance

707 West Barry Condo Assn.
Tunney (44) CL2016-419
Referred [C.J.p. 17749] Finance

7070 Ridge Condo Assn.
Silverstein (50) CL2016-496
Referred [C.J.p. 17758] Finance

CLAIMS

Condominium Refuse Rebate

7224 West Palatine Condo Assn.
Napolitano (41) CL2016-326
Referred [C.J.p. 17736] Finance

73 East Elm Condo Assn.
Hopkins (2) CL2016-140
Referred [C.J.p. 17716] Finance

73-75 East 16th Condo
Dowell (3) CL2016-185
Referred [C.J.p. 17720] Finance

73-75 East 16th Condo
Hopkins (2) CL2016-138
Referred [C.J.p. 17716] Finance

740 Fulton Condo Assn.
Reilly (42) CL2016-333
Referred [C.J.p. 17740] Finance

740 N Milwaukee Condo Assn.
Burnett (27) CL2016-278
Referred [C.J.p. 17726] Finance

757 Orleans at Chicago Condo Assn.
Reilly (42) CL2016-333
Referred [C.J.p. 17740] Finance

76-82 East Elm Street
Hopkins (2) CL2016-143
Referred [C.J.p. 17717] Finance

777 Condo Assn.
Hopkins (2) CL2016-143
Referred [C.J.p. 17717] Finance

800 North Michigan Condo Assn.
Reilly (42) CL2016-333
Referred [C.J.p. 17740] Finance

800 West Cornelia Condo Assn.
Tunney (44) CL2016-420
Referred [C.J.p. 17749] Finance

801 South Plymouth Court Condo Assn.
Burns (4) CL2016-218
Referred [C.J.p. 17722] Finance

815 North Ashland Condo Assn.
Moreno (1) CL2016-125
Referred [C.J.p. 17715] Finance

CLAIMS

Condominium Refuse Rebate

824 W Superior Condo
Burnett (27) CL2016-270
Referred [C.J.p. 17726] Finance

840 North Lake Shore Condo Assn.
Hopkins (2) CL2016-138
Referred [C.J.p. 17716] Finance

850 DeWitt Place Condo Assn.
Hopkins (2) CL2016-138
Referred [C.J.p. 17716] Finance

850 W Adams Condo Assn.
Burnett (27) CL2016-270
Referred [C.J.p. 17726] Finance

850 W. Margate Terrace Condo Assn.
Osterman (48) CL2016-451
Referred [C.J.p. 17755] Finance

8529 West Catalpa Condo Assn.
Napolitano (41) CL2016-327
Referred [C.J.p. 17736] Finance

899 South Plymouth Court Condo Assn.
Burns (4) CL2016-219
Referred [C.J.p. 17722] Finance

901 South Plymouth Court Condo Assn.
Burns (4) CL2016-220
Referred [C.J.p. 17722] Finance

916-918 West Fullerton Condo
Smith (43) CL2016-334
Referred [C.J.p. 17743] Finance

918 W. Ainslie Condo Assn.
Osterman (48) CL2016-451
Referred [C.J.p. 17755] Finance

941 West Wrightwood
Smith (43) CL2016-334
Referred [C.J.p. 17743] Finance

950 W Huron Condo Assn.
Burnett (27) CL2016-268
Referred [C.J.p. 17726] Finance

999 Lake Shore Drive Corp.
Hopkins (2) CL2016-143
Referred [C.J.p. 17717] Finance

CLAIMS

Condominium Refuse Rebate

Acme Lofts Condo Assn.
Moreno (1) CL2016-109
Referred [C.J.p. 17713] Finance

Acorn Loftominium Assoc.
Solis (25) CL2016-252
Referred [C.J.p. 17725] Finance

Adams, Denise L. and sundry others
Burke (14) CL2016-103
Direct Introduction Finance
Failed to Pass [C.J.p. 16912]

Addison Heritage Condo Assn.
Sposato (38) CL2016-304
Referred [C.J.p. 17732] Finance

Addison Manor Condo
Sposato (38) CL2016-304
Referred [C.J.p. 17732] Finance

Addison Square Condo Assn.
Pawar (47) CL2016-439
Referred [C.J.p. 17753] Finance

Admiral's Pointe Condo Assn.
Reilly (42) CL2016-333
Referred [C.J.p. 17740] Finance

Ainslie Manor Condo Assn.
Pawar (47) CL2016-439
Referred [C.J.p. 17753] Finance

Ainslie Park Condo Assn.
Osterman (48) CL2016-443
Referred [C.J.p. 17753] Finance

Albany Assn.
Silverstein (50) CL2016-452
Referred [C.J.p. 17755] Finance

Aldine Court Condo Assn.
Tunney (44) CL2016-335
Referred [C.J.p. 17743] Finance

Aldine Harbor Condo Assn.
Tunney (44) CL2016-336
Referred [C.J.p. 17743] Finance

Altgeld Commons Condo Assn.
Waguespack (32) CL2016-298
Referred [C.J.p. 17731] Finance

CLAIMS

Condominium Refuse Rebate

Altgeld West Condo Assn.
Waguespack (32) CL2016-298
Referred [C.J.p. 17731] Finance

Amadeus Court Condo Assn.
Silverstein (50) CL2016-453
Referred [C.J.p. 17755] Finance

Ambassador Condo Homeowners Assn., The
Hopkins (2) CL2016-139
Referred [C.J.p. 17716] Finance

Ambassador House Condo
Smith (43) CL2016-334
Referred [C.J.p. 17743] Finance

Ambiance Condo Assn.
Tunney (44) CL2016-337
Referred [C.J.p. 17743] Finance

Americana Towers Condo Assn.
Hopkins (2) CL2016-140
Referred [C.J.p. 17716] Finance

Amhurst Loft Condo Assn. and sundry others
Burke (14) Or2016-5
Direct Introduction Finance
Passed [C.J.p. 16906]

Amhurst Lofts Condo Assn.
Waguespack (32) CL2016-298
Referred [C.J.p. 17731] Finance

Anchor Lofts Condo Assn.
Reilly (42) CL2016-333
Referred [C.J.p. 17740] Finance

Anderson Glen Condo Assn.
Osterman (48) CL2016-444
Referred [C.J.p. 17753] Finance

Andersonville Place Condo Assn.
Pawar (47) CL2016-439
Referred [C.J.p. 17753] Finance

Andersonville Terrace Condo Assn.
Pawar (47) CL2016-439
Referred [C.J.p. 17753] Finance

Archer Building Lofts Condo Assoc., The
Solis (25) CL2016-254
Referred [C.J.p. 17725] Finance

CLAIMS

Condominium Refuse Rebate

Archer Condo Assn.
Zalewski (23) CL2016-248
Referred [C.J.p. 17725] Finance

Argyle Apartment Building Co.
Pawar (47) CL2016-439
Referred [C.J.p. 17753] Finance

Argyle Arbor Condo Assn.
O'Connor (40) CL2016-307
Referred [C.J.p. 17734] Finance

Argyle Corner Condo Assn.
O'Connor (40) CL2016-307
Referred [C.J.p. 17734] Finance

Argyle-Seeley Condo
Pawar (47) CL2016-439
Referred [C.J.p. 17753] Finance

Arlington of Hyde Park Condo Assn., The
Hairston (5) CL2016-226
Referred [C.J.p. 17723] Finance

Armitage Francis Condo Assn.
Moreno (1) CL2016-111
Referred [C.J.p. 17713] Finance

Armitage Howe Condo Assn.
Smith (43) CL2016-334
Referred [C.J.p. 17743] Finance

Artesian Condo Assn.
O'Connor (40) CL2016-307
Referred [C.J.p. 17734] Finance

Artesian Garden Condo Assn.
Silverstein (50) CL2016-454
Referred [C.J.p. 17755] Finance

Artist Village Lofts Condo Assn.
Moreno (1) CL2016-112
Referred [C.J.p. 17713] Finance

Ashland Manor Condo Assn.
Waguespack (32) CL2016-298
Referred [C.J.p. 17731] Finance

Ashlie Manor Condo Assn.
Pawar (47) CL2016-439
Referred [C.J.p. 17753] Finance

CLAIMS

Condominium Refuse Rebate

Astor Banks Condo Assn.
Smith (43) CL2016-334
Referred [C.J.p. 17743] Finance

Astor Terrace Condo Assn.
Smith (43) CL2016-334
Referred [C.J.p. 17743] Finance

Astor Tower Condo Assn.
Smith (43) CL2016-334
Referred [C.J.p. 17743] Finance

Astor Villa Condo Assn.
Smith (43) CL2016-334
Referred [C.J.p. 17743] Finance

Atgeld Avers Condo Assn.
Santiago (31) CL2016-294
Referred [C.J.p. 17729] Finance

Atheling Condo Assn.
Tunney (44) CL2016-338
Referred [C.J.p. 17743] Finance

Atrium Condo Assn.
Smith (43) CL2016-334
Referred [C.J.p. 17743] Finance

Avenue East Condo Assn.
Reilly (42) CL2016-333
Referred [C.J.p. 17740] Finance

Avenue on Harlem Condo Assn.
Napolitano (41) CL2016-308
Referred [C.J.p. 17734] Finance

Avers Avenue Condo Assn.
Laurino (39) CL2016-306
Referred [C.J.p. 17733] Finance

Avers Court Condo Assn.
Laurino (39) CL2016-306
Referred [C.J.p. 17733] Finance

Avers-Ainslie Condo Assn.
Laurino (39) CL2016-306
Referred [C.J.p. 17733] Finance

Aztec Condo Assn.
Smith (43) CL2016-334
Referred [C.J.p. 17743] Finance

CLAIMS

Condominium Refuse Rebate

Balmoral Court Townhomes Condo Assn.
O'Connor (40) CL2016-307
Referred [C.J.p. 17734] Finance

Balmoral Gardens Condo Assn.
O'Connor (40) CL2016-307
Referred [C.J.p. 17734] Finance

Balmoral Plaza Condo Assn.
O'Connor (40) CL2016-307
Referred [C.J.p. 17734] Finance

Banbury Hill Condo Assn.
Napolitano (41) CL2016-309
Referred [C.J.p. 17734] Finance

Bank Note Plaza Condo Assn.
Dowell (3) CL2016-144
Referred [C.J.p. 17717] Finance

Barry by the Lake Condo Assn.
Tunney (44) CL2016-339
Referred [C.J.p. 17743] Finance

Barry Condo Assn., The
Tunney (44) CL2016-340
Referred [C.J.p. 17743] Finance

Barry Cornerstone Condo Assn.
Tunney (44) CL2016-341
Referred [C.J.p. 17743] Finance

Barry Quadrangle Condo Assn.
Tunney (44) CL2016-342
Referred [C.J.p. 17743] Finance

Beach Point Tower Condo Assn.
Osterman (48) CL2016-446
Referred [C.J.p. 17754] Finance

Beacon Lofts Condo Assoc.
Solis (25) CL2016-255
Referred [C.J.p. 17725] Finance

Bear Flag Condo Assn.
Pawar (47) CL2016-439
Referred [C.J.p. 17753] Finance

Bel Shore Condo Assn., The
Hairston (5) CL2016-226
Referred [C.J.p. 17723] Finance

CLAIMS

Condominium Refuse Rebate

Belgravia Terrace Condo Assn.
Smith (43) CL2016-334
Referred [C.J.p. 17743] Finance

Bell Court Condo Assn.
Waguespack (32) CL2016-298
Referred [C.J.p. 17731] Finance

Bellmore Condos North, Inc.
Silverstein (50) CL2016-455
Referred [C.J.p. 17755] Finance

Bellpark Condo Assn.
Tunney (44) CL2016-343
Referred [C.J.p. 17743] Finance

Belmont Harbor Village Condo Assn.
Tunney (44) CL2016-344
Referred [C.J.p. 17743] Finance

Belmont Lofts Condo Assn.
Santiago (31) CL2016-295
Referred [C.J.p. 17729] Finance

Berkeley Place Condo Assn.
Burns (4) CL2016-197
Referred [C.J.p. 17721] Finance

Berkshire Commons Condo Assn.
Silverstein (50) CL2016-456
Referred [C.J.p. 17755] Finance

Bernard Manor Condo Assn.
Ramirez-Rosa (35) CL2016-303
Referred [C.J.p. 17732] Finance

Berwick Condo Assn.
Tunney (44) CL2016-345
Referred [C.J.p. 17744] Finance

Berwyn Court Condo Assn.
O'Connor (40) CL2016-307
Referred [C.J.p. 17734] Finance

Bicycle Station Lofts Condo Assn., The
Dowell (3) CL2016-145
Referred [C.J.p. 17717] Finance

Birchtree Manor IV Condo Assn.
Napolitano (41) CL2016-310
Referred [C.J.p. 17734] Finance

CLAIMS

Condominium Refuse Rebate

Bissell Commons Condo Assn.
Smith (43) CL2016-334
Referred [C.J.p. 17743] Finance

Block X Condo Assn.
Burnett (27) CL2016-272
Referred [C.J.p. 17726] Finance

Block Y Condo
Burnett (27) CL2016-274
Referred [C.J.p. 17726] Finance

Block Y Condo
Burnett (27) CL2016-273
Referred [C.J.p. 17726] Finance

Block Y Townhome
Burnett (27) CL2016-269
Referred [C.J.p. 17726] Finance

Blue Moon Lofts Condo Assn.
Burnett (27) CL2016-270
Referred [C.J.p. 17726] Finance

Boddiker Condo Assn.
Tunney (44) CL2016-346
Referred [C.J.p. 17744] Finance

Bosworth Place Condo Assn.
Hopkins (2) CL2016-141
Referred [C.J.p. 17717] Finance

Boulevard Homes Condo Assn.
Dowell (3) CL2016-146
Referred [C.J.p. 17718] Finance

Brewster Condo Assn.
Tunney (44) CL2016-347
Referred [C.J.p. 17744] Finance

Briar Court Townhouse Assn.
Tunney (44) CL2016-348
Referred [C.J.p. 17744] Finance

Bridgeport Station Lofts Condo Assn.
Thompson (11) CL2016-230
Referred [C.J.p. 17723] Finance

Brighton Condo Assn.
Tunney (44) CL2016-349
Referred [C.J.p. 17744] Finance

CLAIMS

Condominium Refuse Rebate

Brighton of Lincoln Park Condo Assn.
Smith (43) CL2016-334
Referred [C.J.p. 17743] Finance

Bristol Condo Assn.
Reilly (42) CL2016-333
Referred [C.J.p. 17740] Finance

Brittany Glen Condo Assn.
Osterman (48) CL2016-441
Referred [C.J.p. 17753] Finance

Bryn Mawr Condo Assn.
Osterman (48) CL2016-441
Referred [C.J.p. 17753] Finance

Bryn Mawr Place One Condo Assn.
O'Connor (40) CL2016-307
Referred [C.J.p. 17734] Finance

Buck Towns City Lofts Condo Assn.
Moreno (1) CL2016-113
Referred [C.J.p. 17713] Finance

Buck Towns Townhomes Homeowners Assn.
Moreno (1) CL2016-114
Referred [C.J.p. 17714] Finance

Buckingham Condo, The
Reilly (42) CL2016-333
Referred [C.J.p. 17740] Finance

Buckingham Place Condo Assn.
Tunney (44) CL2016-350
Referred [C.J.p. 17744] Finance

Bucktown Flats Condo Assn.
Waguespack (32) CL2016-298
Referred [C.J.p. 17731] Finance

Bucktown Gardens Condo Assn.
Waguespack (32) CL2016-298
Referred [C.J.p. 17731] Finance

Bucktown Park Condo
Waguespack (32) CL2016-298
Referred [C.J.p. 17731] Finance

Bucktown View Condo Assn.
Waguespack (32) CL2016-298
Referred [C.J.p. 17731] Finance

CLAIMS

Condominium Refuse Rebate

Burham Station II Townhome Assn.
Dowell (3) CL2016-147
Referred [C.J.p. 17718] Finance

Burling on the Park
Smith (43) CL2016-334
Referred [C.J.p. 17743] Finance

Burlingham Condo Assn.
Hopkins (2) CL2016-141
Referred [C.J.p. 17717] Finance

Byron Condo Assn
Pawar (47) CL2016-439
Referred [C.J.p. 17753] Finance

Byron Flats Condo Assn.
Pawar (47) CL2016-439
Referred [C.J.p. 17753] Finance

Caitlin Ct Condo Assn.
Burnett (27) CL2016-271
Referred [C.J.p. 17726] Finance

Cambridge Briar Condo Assn.
Tunney (44) CL2016-351
Referred [C.J.p. 17744] Finance

Cameron Courts Condo Assn.
Laurino (39) CL2016-306
Referred [C.J.p. 17733] Finance

Campus Green Townhouse Corp.
Ervin (28) CL2016-280
Referred [C.J.p. 17728] Finance

Capitol Hill Lofts Condo Assn.
Reilly (42) CL2016-333
Referred [C.J.p. 17740] Finance

Caravel Condo Assn., The
Reilly (42) CL2016-333
Referred [C.J.p. 17740] Finance

Carl Street Studios Condo Assn., The
Burnett (27) CL2016-276
Referred [C.J.p. 17726] Finance

Carlyle Apartments Homeowners Assn., The
Reilly (42) CL2016-333
Referred [C.J.p. 17740] Finance

CLAIMS

Condominium Refuse Rebate

Carmen Marine Co-Op
Osterman (48) CL2016-448
Referred [C.J.p. 17754] Finance

Casablanca Lofts Condo Assn.
Dowell (3) CL2016-148
Referred [C.J.p. 17718] Finance

Castleton Renaissance Condo
Ramirez-Rosa (35) CL2016-303
Referred [C.J.p. 17732] Finance

Catalpa Gardens Condo Assn.
Osterman (48) CL2016-450
Referred [C.J.p. 17755] Finance

Catalpa Terrace Condo Assn.
O'Connor (40) CL2016-307
Referred [C.J.p. 17734] Finance

Caton Court Condo
Hopkins (2) CL2016-142
Referred [C.J.p. 17717] Finance

Cedar Street Corp.
Hopkins (2) CL2016-140
Referred [C.J.p. 17716] Finance

Century Tower Private Residences
Reilly (42) CL2016-333
Referred [C.J.p. 17740] Finance

Chandelier Factory Lofts Condo Assn.
Waguespack (32) CL2016-298
Referred [C.J.p. 17731] Finance

Chandler Condo, The
Reilly (42) CL2016-333
Referred [C.J.p. 17740] Finance

Chaville Condo Assn.
O'Connor (40) CL2016-307
Referred [C.J.p. 17734] Finance

Chess Lofts
Dowell (3) CL2016-149
Referred [C.J.p. 17718] Finance

Chicago Noble Condo Assn.
Burnett (27) CL2016-271
Referred [C.J.p. 17726] Finance

CLAIMS

Condominium Refuse Rebate

Chicago Residential, Inc.
Smith (43) CL2016-334
Referred [C.J.p. 17743] Finance

Chicago Safe Company Citihomes Condo Assn.
Waguespack (32) CL2016-298
Referred [C.J.p. 17731] Finance

Chippewa Apartment Assn.
Burns (4) CL2016-198
Referred [C.J.p. 17721] Finance

Christiana George Crossing Condo Assn.
Ramirez-Rosa (35) CL2016-303
Referred [C.J.p. 17732] Finance

Churchill Row Lofts Condo Assn.
Waguespack (32) CL2016-298
Referred [C.J.p. 17731] Finance

Churchill Row Townhomes Homeowners Assn.
Waguespack (32) CL2016-298
Referred [C.J.p. 17731] Finance

City Centre Condo Assn.
Reilly (42) CL2016-333
Referred [C.J.p. 17740] Finance

City Club Homeowners Assn.
Reilly (42) CL2016-333
Referred [C.J.p. 17740] Finance

City View Tower Assn.
Burnett (27) CL2016-270
Referred [C.J.p. 17726] Finance

CityView Condominium Assn.
Reilly (42) CL2016-333
Referred [C.J.p. 17740] Finance

Claremont Condo Assn.
Pawar (47) CL2016-439
Referred [C.J.p. 17753] Finance

Claremont Street Lofts Condo Assn.
Pawar (47) CL2016-439
Referred [C.J.p. 17753] Finance

Claremont- Waveland Condo Assn.
Pawar (47) CL2016-439
Referred [C.J.p. 17753] Finance

CLAIMS

Condominium Refuse Rebate

Classics of Lakeview Condo Assn.
Waguespack (32) CL2016-298
Referred [C.J.p. 17731] Finance

Cleveland Armitage Condo Assn.
Smith (43) CL2016-334
Referred [C.J.p. 17743] Finance

Cleveland Court Homeowners Assn.
Burnett (27) CL2016-279
Referred [C.J.p. 17728] Finance

Clifton Crossing Condo Assn.
Tunney (44) CL2016-352
Referred [C.J.p. 17744] Finance

Clinton Street Lofts Condo Assn.
Reilly (42) CL2016-333
Referred [C.J.p. 17740] Finance

Cloister of Wicker Park Condo Assn.
Hopkins (2) CL2016-141
Referred [C.J.p. 17717] Finance

Clybourn Lofts Condo Assn.
Hopkins (2) CL2016-138
Referred [C.J.p. 17716] Finance

Coach Light Condo
Laurino (39) CL2016-306
Referred [C.J.p. 17733] Finance

Colonnade/Paulina 2 LLC Condo, The
Pawar (47) CL2016-439
Referred [C.J.p. 17753] Finance

Columbia Glen Condo Assn.
O'Connor (40) CL2016-307
Referred [C.J.p. 17734] Finance

Columbia Place Townhomes Condo Assn.
Waguespack (32) CL2016-298
Referred [C.J.p. 17731] Finance

Columbus on the Park Townhouses Homeowners Assn.
Ervin (28) CL2016-281
Referred [C.J.p. 17728] Finance

Commodore Green Brier Landmark Condo Assn.
Tunney (44) CL2016-356
Referred [C.J.p. 17744] Finance

CLAIMS

Condominium Refuse Rebate

Commonwealth Condos
Smith (43) CL2016-334
Referred [C.J.p. 17743] Finance

Commonwealth Historic on Prairie Homeowners Assn.
Dowell (3) CL2016-150
Referred [C.J.p. 17718] Finance

Commonwealth Plaza Condo Assn.
Reilly (42) CL2016-328
Referred [C.J.p. 17736] Finance

Commonwealth Towers Condos
Tunney (44) CL2016-357
Referred [C.J.p. 17744] Finance

Confetti Place Condo Assn.
Ramirez-Rosa (35) CL2016-303
Referred [C.J.p. 17732] Finance

Conservancy at North Park Condo Assn.
Laurino (39) CL2016-306
Referred [C.J.p. 17733] Finance

Conservancy at North Park Condo Assn. II
Laurino (39) CL2016-306
Referred [C.J.p. 17733] Finance

Conservancy at North Park Condo Assn. III
Laurino (39) CL2016-306
Referred [C.J.p. 17733] Finance

Conservancy at North Park Condo Assn. IV
Laurino (39) CL2016-306
Referred [C.J.p. 17733] Finance

Conservatory Condo Assn., The
Smith (43) CL2016-334
Referred [C.J.p. 17743] Finance

Consulate Square Condo Assn.
Waguespack (32) CL2016-298
Referred [C.J.p. 17731] Finance

Contemporaine Condo Assn.
Reilly (42) CL2016-333
Referred [C.J.p. 17740] Finance

Converge Condo Assn.
Smith (43) CL2016-334
Referred [C.J.p. 17743] Finance

CLAIMS

Condominium Refuse Rebate

Copperfield Condos
Smith (43) CL2016-334
Referred [C.J.p. 17743] Finance

Cornelia Gardens Condo Assn.
Tunney (44) CL2016-353
Referred [C.J.p. 17744] Finance

Cornelia Manor Condo Assn.
Tunney (44) CL2016-354
Referred [C.J.p. 17744] Finance

Cornerstone Manor Condo Assn.
Silverstein (50) CL2016-457
Referred [C.J.p. 17755] Finance

Cortina Court Condo Assn.
Tunney (44) CL2016-355
Referred [C.J.p. 17744] Finance

Cortland Humboldt Condo
Moreno (1) CL2016-115
Referred [C.J.p. 17714] Finance

Cortland Towers Condo Assn.
Moreno (1) CL2016-107
Referred [C.J.p. 17714] Finance

Courtyard on the Park Condo Assn.
Cochran (20) CL2016-242
Referred [C.J.p. 17724] Finance

Cranston Condo Assn., The
Hairston (5) CL2016-226
Referred [C.J.p. 17723] Finance

Cullom Avenue Condo Assn.
Pawar (47) CL2016-439
Referred [C.J.p. 17753] Finance

Cumberland Condo Assn.
Sposato (38) CL2016-304
Referred [C.J.p. 17732] Finance

Daily News Condo Assn.
Ervin (28) CL2016-282
Referred [C.J.p. 17728] Finance

Dakota Condo Assn.
Cochran (20) CL2016-243
Referred [C.J.p. 17724] Finance

CLAIMS

Condominium Refuse Rebate

Damen Condo Assn.
Pawar (47) CL2016-439
Referred [C.J.p. 17753] Finance

Darien Apartments Condo Homeowners Assn., The
Tunney (44) CL2016-358
Referred [C.J.p. 17744] Finance

Dearborn Elm Condo Assn.
Hopkins (2) CL2016-140
Referred [C.J.p. 17716] Finance

Dearborn Park Unit One Townhomes
Hopkins (2) CL2016-140
Referred [C.J.p. 17716] Finance

Dearborn Park Unit One Townhouse
Burns (4) CL2016-199
Referred [C.J.p. 17721] Finance

Dearborn Tower Condo Assn.
Dowell (3) CL2016-151
Referred [C.J.p. 17718] Finance

Dearborn Village III Condo Assn.
Dowell (3) CL2016-152
Referred [C.J.p. 17718] Finance

Delano Condo Assn., The
Solis (25) CL2016-256
Referred [C.J.p. 17725] Finance

Delaware Place Private Residences
Hopkins (2) CL2016-139
Referred [C.J.p. 17716] Finance

Delta on Lincoln Condo Assn., The
Smith (43) CL2016-334
Referred [C.J.p. 17743] Finance

Deming Flats Condo Assn.
Smith (43) CL2016-334
Referred [C.J.p. 17743] Finance

Deming Row Development Master Assn.
Smith (43) CL2016-334
Referred [C.J.p. 17743] Finance

Denifer Condo Assn.
Osterman (48) CL2016-447
Referred [C.J.p. 17754] Finance

CLAIMS

Condominium Refuse Rebate

Dickens Court Condo Assn.
Smith (43) CL2016-334
Referred [C.J.p. 17743] Finance

Dickens Place Condo
Smith (43) CL2016-334
Referred [C.J.p. 17743] Finance

Domain Condo Assn.
Burnett (27) CL2016-277
Referred [C.J.p. 17726] Finance

Drexel Parc Condo Assn.
Burns (4) CL2016-200
Referred [C.J.p. 17721] Finance

East Lake View Townhouse Assn.
Tunney (44) CL2016-359
Referred [C.J.p. 17745] Finance

East Point Condo Assn.
Osterman (48) CL2016-449
Referred [C.J.p. 17754] Finance

East Side Lofts Condo Assn.
Dowell (3) CL2016-153
Referred [C.J.p. 17718] Finance

East Wrigleyview Village Condo Assn.
Tunney (44) CL2016-360
Referred [C.J.p. 17745] Finance

Eddystone Condo Homes, Inc.
Tunney (44) CL2016-361
Referred [C.J.p. 17745] Finance

Edge Lofts & Tower Condo Assn., The
Reilly (42) CL2016-333
Referred [C.J.p. 17740] Finance

Edgebrook Pointe Condo Assn.
Napolitano (41) CL2016-311
Referred [C.J.p. 17735] Finance

Edgemoor Park Condo Assn.
Silverstein (50) CL2016-458
Referred [C.J.p. 17755] Finance

Edgewater Beach Apartments Corp.
Osterman (48) CL2016-449
Referred [C.J.p. 17754] Finance

CLAIMS

Condominium Refuse Rebate

Edgewater Court Condo Assn.
Osterman (48) CL2016-445
Referred [C.J.p. 17754] Finance

Edgewater Flats Condo Assn.
Osterman (48) CL2016-447
Referred [C.J.p. 17754] Finance

Edgewood Manor IV
Napolitano (41) CL2016-312
Referred [C.J.p. 17735] Finance

El Lago Condo Assn.
Osterman (48) CL2016-446
Referred [C.J.p. 17754] Finance

Electric Company Lofts Condo Assn.
Waguespack (32) CL2016-298
Referred [C.J.p. 17731] Finance

Eleventh Street Loftominium
Burns (4) CL2016-201
Referred [C.J.p. 17721] Finance

Elizabeth Manor
Waguespack (32) CL2016-298
Referred [C.J.p. 17731] Finance

Elizabeth Manor
Waguespack (32) CL2016-297
Referred [C.J.p. 17729] Finance

Elizabeth Street Lofts Condo
Burnett (27) CL2016-273
Referred [C.J.p. 17726] Finance

Elizabeth Street Lofts Condo Assn.
Moreno (1) CL2016-116
Referred [C.J.p. 17714] Finance

Elm at Clark Condo Assn., The
Hopkins (2) CL2016-140
Referred [C.J.p. 17716] Finance

Elmdale Avenue Condo Assn.
Osterman (48) CL2016-448
Referred [C.J.p. 17754] Finance

Elysian Condo Assn.
Smith (43) CL2016-334
Referred [C.J.p. 17743] Finance

CLAIMS

Condominium Refuse Rebate

Embassy Club Condo Assn.
Waguespack (32) CL2016-298
Referred [C.J.p. 17731] Finance

Emerald Condo Assn.
Burnett (27) CL2016-268
Referred [C.J.p. 17726] Finance

Emmerson Park Condo
O'Connor (40) CL2016-307
Referred [C.J.p. 17734] Finance

Erie Centre Condo Assn.
Reilly (42) CL2016-333
Referred [C.J.p. 17740] Finance

Erie on the Park Condo Assn.
Reilly (42) CL2016-333
Referred [C.J.p. 17740] Finance

Estes-Washtenaw Condo Assn.
Silverstein (50) CL2016-459
Referred [C.J.p. 17755] Finance

Eugenie Terrace Townhouses Condo Assn.
Smith (43) CL2016-334
Referred [C.J.p. 17743] Finance

Fairbanks at CityFront Plaza Condo, The
Reilly (42) CL2016-333
Referred [C.J.p. 17740] Finance

Fairbanks Condo Assn.
Tunney (44) CL2016-362
Referred [C.J.p. 17745] Finance

Farallon Condominium Assn, The
Reilly (42) CL2016-333
Referred [C.J.p. 17740] Finance

Farwell Estates Condo Assn.
Silverstein (50) CL2016-460
Referred [C.J.p. 17756] Finance

Filmworks Condo Assn.
Dowell (3) CL2016-154
Referred [C.J.p. 17718] Finance

Fireside Condo Assn.
Tunney (44) CL2016-363
Referred [C.J.p. 11745] Finance

CLAIMS

Condominium Refuse Rebate

Fitch/Washtenaw Condo Assn.
Silverstein (50) CL2016-461
Referred [C.J.p. 17756] Finance

Five North Wabash Condo Assn.
Reilly (42) CL2016-333
Referred [C.J.p. 17740] Finance

Fordham Condo, The
Reilly (42) CL2016-333
Referred [C.J.p. 17740] Finance

Forest Glen Condo Assn.
Laurino (39) CL2016-306
Referred [C.J.p. 17733] Finance

Forty East Cedar Condo Assn.
Hopkins (2) CL2016-140
Referred [C.J.p. 17716] Finance

Foster Court Condo
O'Connor (40) CL2016-307
Referred [C.J.p. 17734] Finance

Foster Terrace Condo Assn.
Arena (45) CL2016-438
Referred [C.J.p. 17750] Finance

Foster-Western Condo Assn., Inc.
O'Connor (40) CL2016-307
Referred [C.J.p. 17734] Finance

Fountain View Condominiums Condo Assn.
Pawar (47) CL2016-439
Referred [C.J.p. 17753] Finance

Fountainaire Condo Assn.
Laurino (39) CL2016-306
Referred [C.J.p. 17733] Finance

Fountainview Condo Assn.
Napolitano (41) CL2016-313
Referred [C.J.p. 17735] Finance

Four Thirty Four Condo Assn.
Tunney (44) CL2016-364
Referred [C.J.p. 17745] Finance

Francisco Rosemont Condo Assn.
Silverstein (50) CL2016-462
Referred [C.J.p. 17756] Finance

CLAIMS

Condominium Refuse Rebate

Franklin Building Condo Assn.
Burns (4) CL2016-202
Referred [C.J.p. 17721] Finance

Fry Street Condo Assn.
Burnett (27) CL2016-271
Referred [C.J.p. 17726] Finance

Fullerton Collonade Condo
Smith (43) CL2016-334
Referred [C.J.p. 17743] Finance

Fullerton Geneva Condos
Smith (43) CL2016-334
Referred [C.J.p. 17743] Finance

Fullerton Kedzie Condo Assn.
Waguespack (32) CL2016-298
Referred [C.J.p. 17731] Finance

Fulton Court Condo Assn.
Reilly (42) CL2016-333
Referred [C.J.p. 17740] Finance

Fulton House Condo Assn.
Reilly (42) CL2016-333
Referred [C.J.p. 17740] Finance

Fulton Place Condo Assn.
Reilly (42) CL2016-333
Referred [C.J.p. 17740] Finance

Gaertner Residences Condo Assn.
Smith (43) CL2016-334
Referred [C.J.p. 17743] Finance

Gardens of Ravenswood Condo Assn.
Pawar (47) CL2016-439
Referred [C.J.p. 17753] Finance

Garibaldi Square on the Park
Ervin (28) CL2016-283
Referred [C.J.p. 17728] Finance

Gateway Lofts Condo Assn.
Pawar (47) CL2016-439
Referred [C.J.p. 17753] Finance

Glendale Condo Assn.
Osterman (48) CL2016-443
Referred [C.J.p. 17753] Finance

CLAIMS

Condominium Refuse Rebate

Glenlake I Condo Assn.
Sposato (38) CL2016-305
Referred [C.J.p. 17732] Finance

Glenlake II Condo Assn.
Sposato (38) CL2016-305
Referred [C.J.p. 17732] Finance

Glenmoor Manor Condo Assn.
Osterman (48) CL2016-445
Referred [C.J.p. 17754] Finance

Glenwood Avenue Condo Assn.
Osterman (48) CL2016-448
Referred [C.J.p. 17754] Finance

Glenwood Balmoral Condo Assn., The
Osterman (48) CL2016-442
Referred [C.J.p. 17753] Finance

Glenwood Balmoral Condominium Assn.
Osterman (48) CL2016-442
Referred [C.J.p. 17753] Finance

Goethe-Astor, Inc.
Smith (43) CL2016-334
Referred [C.J.p. 17743] Finance

Gold Coast Galleria Condo Assn.
Hopkins (2) CL2016-139
Referred [C.J.p. 17716] Finance

Goodfriend Condo Assn.
Hairston (5) CL2016-226
Referred [C.J.p. 17723] Finance

Grace Court Condo Assn.
Tunney (44) CL2016-365
Referred [C.J.p. 17745] Finance

Grace Pointe
Pawar (47) CL2016-439
Referred [C.J.p. 17753] Finance

Gracefield Condo Assn.
Pawar (47) CL2016-439
Referred [C.J.p. 17753] Finance

Graceland West Condo Assn.
Pawar (47) CL2016-439
Referred [C.J.p. 17753] Finance

CLAIMS

Condominium Refuse Rebate

Grand Ohio Condo Assn., The
Reilly (42) CL2016-333
Referred [C.J.p. 17740] Finance

Grand on Grand Condo Assn.
Reilly (42) CL2016-333
Referred [C.J.p. 17740] Finance

Grand Orleans Condo Assn.
Reilly (42) CL2016-331
Referred [C.J.p. 17736] Finance

Granville Condo Assn.
Osterman (48) CL2016-443
Referred [C.J.p. 17753] Finance

Granville Court Condo Assn.
O'Connor (40) CL2016-307
Referred [C.J.p. 17734] Finance

Granville Gardens Condo Assn.
O'Connor (40) CL2016-307
Referred [C.J.p. 17734] Finance

Granville Terrace Mutual Ownership Trust
O'Connor (40) CL2016-307
Referred [C.J.p. 17734] Finance

Granville Tower Condo Assn.
Osterman (48) CL2016-445
Referred [C.J.p. 17754] Finance

Green Street Lofts Condo Assn.
Hopkins (2) CL2016-142
Referred [C.J.p. 17717] Finance

Greenview Lofts Condo Assn.
Hopkins (2) CL2016-141
Referred [C.J.p. 17717] Finance

Greenview on the Park Condo Assn.
Pawar (47) CL2016-439
Referred [C.J.p. 17753] Finance

Greenview Passage Condo Assn.
Waguespack (32) CL2016-298
Referred [C.J.p. 17731] Finance

Greenview Pointe Condo Assn.
Waguespack (32) CL2016-298
Referred [C.J.p. 17731] Finance

CLAIMS

Condominium Refuse Rebate

Gunnison Lofts Condo Assn., The
Osterman (48) CL2016-442
Referred [C.J.p. 17753] Finance

Gunnison Point Condo Assn.
Arena (45) CL2016-438
Referred [C.J.p. 17750] Finance

Haberdasher Square Lofts
Reilly (42) CL2016-333
Referred [C.J.p. 17740] Finance

Hamilton Place Condo Assn.
Pawar (47) CL2016-439
Referred [C.J.p. 17753] Finance

Hampden Court Condo Assn.
Smith (43) CL2016-334
Referred [C.J.p. 17743] Finance

Hampden Green Condo Assn.
Smith (43) CL2016-334
Referred [C.J.p. 17743] Finance

Hanover Condo Assn.
Hopkins (2) CL2016-143
Referred [C.J.p. 17717] Finance

Harbor House Condo Assn.
Tunney (44) CL2016-367
Referred [C.J.p. 17745] Finance

Harbor West Condo Assn.
Tunney (44) CL2016-369
Referred [C.J.p. 17745] Finance

Harding Court Condo Assn.
Laurino (39) CL2016-306
Referred [C.J.p. 17733] Finance

Harding Place Condo Assn.
Reboyras (30) CL2016-291
Referred [C.J.p. 17729] Finance

Harlem Pointe Condo Assn.
Taliaferro (29) CL2016-287
Referred [C.J.p. 17728] Finance

Harper Square Housing Co-Op
Burns (4) CL2016-203
Referred [C.J.p. 17721] Finance

CLAIMS

Condominium Refuse Rebate

Hartland Park Master Homeowners Assn.
Waguespack (32) CL2016-298
Referred [C.J.p. 17731] Finance

Hawthorne Court Townhome Condo Assn.
Tunney (44) CL2016-366
Referred [C.J.p. 17745] Finance

Hawthorne Place 2 Condo Assn.
Tunney (44) CL2016-368
Referred [C.J.p. 17745] Finance

Hawthorne Place Condo Assn.
O'Connor (40) CL2016-307
Referred [C.J.p. 17734] Finance

Hawthorne Point Condo Assn.
Pawar (47) CL2016-439
Referred [C.J.p. 17753] Finance

Headley School Condo Assn.
Hopkins (2) CL2016-139
Referred [C.J.p. 17716] Finance

Heather Oaks Condo Assn.
Tunney (44) CL2016-370
Referred [C.J.p. 17745] Finance

Hemingway House Condo Assn.
Smith (43) CL2016-334
Referred [C.J.p. 17743] Finance

Heritage at Millennium Park, The
Reilly (42) CL2016-333
Referred [C.J.p. 17740] Finance

Heritage Condo Assn.
Laurino (39) CL2016-306
Referred [C.J.p. 17733] Finance

Hermitage Court Condo Assn.
Pawar (47) CL2016-439
Referred [C.J.p. 17753] Finance

Hollywood Park Condo Assn.
Laurino (39) CL2016-306
Referred [C.J.p. 17733] Finance

Hollywood Terrace Condo Assn.
Osterman (48) CL2016-445
Referred [C.J.p. 17754] Finance

CLAIMS

Condominium Refuse Rebate

Hollywood Towers Condo Assn.
Osterman (48) CL2016-446
Referred [C.J.p. 17754] Finance

Homer & Damen Condo Assn.
Waguespack (32) CL2016-298
Referred [C.J.p. 17731] Finance

Homes of Rivers Edge I Condo Assn.
Waguespack (32) CL2016-298
Referred [C.J.p. 17731] Finance

Homes of Rivers Edge II Condo Assn.
Waguespack (32) CL2016-298
Referred [C.J.p. 17731] Finance

Howe Court Condo Assn.
Smith (43) CL2016-334
Referred [C.J.p. 17743] Finance

Hoyne Garden Condo Assn.
Silverstein (50) CL2016-463
Referred [C.J.p. 17756] Finance

Hubbard Street Lofts
Burnett (27) CL2016-277
Referred [C.J.p. 17726] Finance

Huron Pointe Condos
Reilly (42) CL2016-333
Referred [C.J.p. 17740] Finance

Hyde Park Courtway Condo Assn.
Burns (4) CL2016-204
Referred [C.J.p. 17721] Finance

Imperial Lofts Condo Assn.
Dowell (3) CL2016-155
Referred [C.J.p. 17718] Finance

Indigo Lofts Condo Assn.
Moreno (1) CL2016-117
Referred [C.J.p. 17714] Finance

Inglesider Condo Assn.
Cochran (20) CL2016-244
Referred [C.J.p. 17724] Finance

Irving Park Terrace Condo Assn.
Sposato (38) CL2016-305
Referred [C.J.p. 17732] Finance

CLAIMS

Condominium Refuse Rebate

Ivy Court Condo Assn.
Silverstein (50) CL2016-464
Referred [C.J.p. 17756] Finance

Jackson Shore Cooper
Hairston (5) CL2016-227
Referred [C.J.p. 17723] Finance

Jackson Towers Condo Assn.
Hairston (5) CL2016-226
Referred [C.J.p. 17723] Finance

Janis Courts Condo Assn.
Laurino (39) CL2016-306
Referred [C.J.p. 17733] Finance

Janssen Court Condo Assn.
Tunney (44) CL2016-371
Referred [C.J.p. 17745] Finance

Jefferson Park Condo Assn.
Arena (45) CL2016-438
Referred [C.J.p. 17750] Finance

Jefferson Tower Condo Assn.
Reilly (42) CL2016-333
Referred [C.J.p. 17740] Finance

Juliana Terrace Condo Assn.
Pawar (47) CL2016-439
Referred [C.J.p. 17753] Finance

Katherine Square Condo Assn.
Ramirez-Rosa (35) CL2016-303
Referred [C.J.p. 17732] Finance

Kedvale Court Condo Assn.
Arena (45) CL2016-438
Referred [C.J.p. 17750] Finance

Kedzie Manor Condo Assn.
Waguespack (32) CL2016-298
Referred [C.J.p. 17731] Finance

Kenmore Courts Condo Assn.
Osterman (48) CL2016-442
Referred [C.J.p. 17753] Finance

Kennelly Square Condo Assn.
Smith (43) CL2016-334
Referred [C.J.p. 17743] Finance

CLAIMS

Condominium Refuse Rebate

Kenton Court Condo
Osterman (48) CL2016-451
Referred [C.J.p. 17755] Finance

Keystone Court Condo Assn. II
Laurino (39) CL2016-306
Referred [C.J.p. 17733] Finance

Keystone Manor
Laurino (39) CL2016-306
Referred [C.J.p. 17733] Finance

Keystone Terrace Condo Assn.
Laurino (39) CL2016-306
Referred [C.J.p. 17733] Finance

King's Court Condo Assn.
Arena (45) CL2016-438
Referred [C.J.p. 17750] Finance

Kingsbury on the Park Condo Assn.
Reilly (42) CL2016-333
Referred [C.J.p. 17740] Finance

Kinzie Park Tower Condo Assn.
Reilly (42) CL2016-333
Referred [C.J.p. 17740] Finance

Kinzie Station Condo Assn.
Reilly (42) CL2016-333
Referred [C.J.p. 17740] Finance

Klee Plaza Condo Assn.
Arena (45) CL2016-438
Referred [C.J.p. 17750] Finance

Lake Point Tower Condo Assn.
Reilly (42) CL2016-333
Referred [C.J.p. 17740] Finance

Lakefront Place Condo Assn.
Hairston (5) CL2016-228
Referred [C.J.p. 17723] Finance

Lakeside Lofts Condo Assn.
Dowell (3) CL2016-156
Referred [C.J.p. 17718] Finance

Lakeside on the Park Condo Assn.
Dowell (3) CL2016-157
Referred [C.J.p. 17718] Finance

CLAIMS

Condominium Refuse Rebate

Lakeview Commons Townhome Condo Assn.
Waguespack (32) CL2016-298
Referred [C.J.p. 17731] Finance

Lakeview Lofts Condo Assn.
Tunney (44) CL2016-372
Referred [C.J.p. 17745] Finance

Lakewood Court Homeowners Assn.
Waguespack (32) CL2016-298
Referred [C.J.p. 17731] Finance

Lancaster Condo Assn.
Reilly (42) CL2016-333
Referred [C.J.p. 17740] Finance

Landmark Lofts Condo Assn.
Dowell (3) CL2016-158
Referred [C.J.p. 17718] Finance

Landmark Village Homeowners Assn.
Waguespack (32) CL2016-298
Referred [C.J.p. 17731] Finance

Larrabee Commons Condo Assn.
Smith (43) CL2016-334
Referred [C.J.p. 17743] Finance

Larrabee Condo Assn. The
Burnett (27) CL2016-272
Referred [C.J.p. 17726] Finance

Larrabee Terrace Condo
Smith (43) CL2016-334
Referred [C.J.p. 17743] Finance

LaSalle Private Residences, The
Hopkins (2) CL2016-140
Referred [C.J.p. 17716] Finance

LaSalle Private Residences, The
Hopkins (2) CL2016-141
Referred [C.J.p. 17717] Finance

Lawndale Court Condo Assn., The
Ramirez-Rosa (35) CL2016-303
Referred [C.J.p. 17732] Finance

Legacy at Millennium Park Condo Assn., The
Reilly (42) CL2016-333
Referred [C.J.p. 17740] Finance

CLAIMS

Condominium Refuse Rebate

Leland Station East Condo Assn.
Pawar (47) CL2016-439
Referred [C.J.p. 17753] Finance

Lill on the Park Homeowners Assn.
Smith (43) CL2016-334
Referred [C.J.p. 17743] Finance

Lill Street Condo
Smith (43) CL2016-334
Referred [C.J.p. 17743] Finance

Lillview Condo Assn.
Smith (43) CL2016-334
Referred [C.J.p. 17743] Finance

Lincoln Commons Condo Assn.
Pawar (47) CL2016-439
Referred [C.J.p. 17753] Finance

Lincoln Crossing Condo Assn.
O'Connor (40) CL2016-307
Referred [C.J.p. 17734] Finance

Lincoln Park 2550 Condo Assn.
Smith (43) CL2016-334
Referred [C.J.p. 17743] Finance

Lincoln Park Commons Condo Assn.
Smith (43) CL2016-334
Referred [C.J.p. 17743] Finance

Lincoln Park Terrace Condos, The
Smith (43) CL2016-334
Referred [C.J.p. 17743] Finance

Lincoln Park Tower Condo Assn.
Smith (43) CL2016-334
Referred [C.J.p. 17743] Finance

Lincoln Park Villas
Smith (43) CL2016-334
Referred [C.J.p. 17743] Finance

Lincoln Theatre Condo Assn.
Waguespack (32) CL2016-298
Referred [C.J.p. 17731] Finance

Linden Grove 111 Condo Assn.
O'Connor (40) CL2016-307
Referred [C.J.p. 17734] Finance

CLAIMS

Condominium Refuse Rebate

Linden Grove II Condo Assn.
O'Connor (40) CL2016-307
Referred [C.J.p. 17734] Finance

Linden Grove V Condo Assn.
O'Connor (40) CL2016-307
Referred [C.J.p. 17734] Finance

Locomobile Lofts Condo Assn.
Dowell (3) CL2016-159
Referred [C.J.p. 17718] Finance

Lofts at CityFront Plaza Condo, The
Reilly (42) CL2016-333
Referred [C.J.p. 17740] Finance

Lofts at Museum Park Condo Assn.
Dowell (3) CL2016-160
Referred [C.J.p. 17719] Finance

Lofts at The Vic, The
Tunney (44) CL2016-373
Referred [C.J.p. 17746] Finance

Lofts of Honore Condo Assn.
Moreno (1) CL2016-118
Referred [C.J.p. 17714] Finance

Loftworks on Michigan
Dowell (3) CL2016-161
Referred [C.J.p. 17719] Finance

Loftworks on Wells Condo Assn.
Reilly (42) CL2016-333
Referred [C.J.p. 17740] Finance

Logan Square Cooperative
Reboyras (30) CL2016-290
Referred [C.J.p. 17728] Finance

Lowell House Condo Assn.
Hopkins (2) CL2016-142
Referred [C.J.p. 17717] Finance

Lunt Gardens Condo Assn.
Silverstein (50) CL2016-465
Referred [C.J.p. 17756] Finance

LV Lofts Condo Assn.
Tunney (44) CL2016-374
Referred [C.J.p. 17746] Finance

CLAIMS

Condominium Refuse Rebate

Lyndale Place Condo
Ramirez-Rosa (35) CL2016-303
Referred [C.J.p. 17732] Finance

Madison 901 Condo Assn.
Solis (25) CL2016-259
Referred [C.J.p. 17725] Finance

Madison Club Condo Assn..
Solis (25) CL2016-257
Referred [C.J.p. 17725] Finance

Madison Manor Condo Assoc.
Solis (25) CL2016-258
Referred [C.J.p. 17725] Finance

Magnolia Grace Condo Assn.
Tunney (44) CL2016-375
Referred [C.J.p. 17746] Finance

Magnolia Street Condo Assn.
Hopkins (2) CL2016-142
Referred [C.J.p. 17717] Finance

Malibu Condo Assn.
Osterman (48) CL2016-443
Referred [C.J.p. 17753] Finance

Malibu East Condo Assn.
Osterman (48) CL2016-446
Referred [C.J.p. 17754] Finance

Manchester Commons Condo Assn.
Osterman (48) CL2016-447
Referred [C.J.p. 17754] Finance

Manchester Lofts Condo Assn.
Waguespack (32) CL2016-298
Referred [C.J.p. 17731] Finance

Mango Garden Condo Assn.
Arena (45) CL2016-438
Referred [C.J.p. 17750] Finance

Manhattan Condo Assn.
Burns (4) CL2016-205
Referred [C.J.p. 17721] Finance

Manor and Norwood Condo Assn.
O'Connor (40) CL2016-307
Referred [C.J.p. 17734] Finance

CLAIMS

Condominium Refuse Rebate

Manor Homes on Belden Condos, The
Smith (43) CL2016-334
Referred [C.J.p. 17743] Finance

Manors on Magnolia Condo Assn.
Osterman (48) CL2016-442
Referred [C.J.p. 17753] Finance

Manors on Magnolia Condo Assn.
Osterman (48) CL2016-450
Referred [C.J.p. 17755] Finance

Map Factory Lofts Condo Assn.
O'Connor (40) CL2016-307
Referred [C.J.p. 17734] Finance

Marina Towers Condo Assn.
Reilly (42) CL2016-333
Referred [C.J.p. 17740] Finance

Marlborough Condo Assn.
Smith (43) CL2016-334
Referred [C.J.p. 17743] Finance

Marshfield Condo Assn.
Moreno (1) CL2016-119
Referred [C.J.p. 17714] Finance

Marshfield Lofts Condo Assn.
Waguespack (32) CL2016-298
Referred [C.J.p. 17731] Finance

Marshfield Park Condo
Waguespack (32) CL2016-298
Referred [C.J.p. 17731] Finance

Mason Terrace Condo Assn.
Arena (45) CL2016-438
Referred [C.J.p. 17750] Finance

Mayfair Court Condo Assn.
Laurino (39) CL2016-306
Referred [C.J.p. 17733] Finance

Mayfair Terrace Condo Assn.
Arena (45) CL2016-438
Referred [C.J.p. 17750] Finance

McConnell Apartments Assn.
Smith (43) CL2016-334
Referred [C.J.p. 17743] Finance

CLAIMS

Condominium Refuse Rebate

Medill Condo Assn.
Taliaferro (29) CL2016-288
Referred [C.J.p. 17728] Finance

Medill Street Lofts Condo Assn.
Moreno (1) CL2016-120
Referred [C.J.p. 17714] Finance

Melrose Court Condo Assn.
Tunney (44) CL2016-376
Referred [C.J.p. 17746] Finance

Melrose Garden Condo
Tunney (44) CL2016-377
Referred [C.J.p. 17746] Finance

Menomonee Lane Townhomes
Smith (43) CL2016-334
Referred [C.J.p. 17743] Finance

Mentor Building Condo Assn., The
Reilly (42) CL2016-333
Referred [C.J.p. 17740] Finance

Merrimac Square II Condo Assn.
Sposato (38) CL2016-305
Referred [C.J.p. 17732] Finance

Metalworks Condo Assn.
Waguespack (32) CL2016-298
Referred [C.J.p. 17731] Finance

Metro Condos, The
Solis (25) CL2016-260
Referred [C.J.p. 17726] Finance

Metro North Condo Assn.
Pawar (47) CL2016-439
Referred [C.J.p. 17753] Finance

Metro on Melrose Condo Assn.
Tunney (44) CL2016-378
Referred [C.J.p. 17746] Finance

Metro Point Loft Condo Assn.
O'Connor (40) CL2016-307
Referred [C.J.p. 17734] Finance

Metropolis Condo Assn.
Reilly (42) CL2016-333
Referred [C.J.p. 17740] Finance

CLAIMS

Condominium Refuse Rebate

Metropolitan Place Condo Assn., The
Reilly (42) CL2016-333
Referred [C.J.p. 17740] Finance

Metropolitan Tower Condo Assn.
Reilly (42) CL2016-333
Referred [C.J.p. 17740] Finance

Michigan Avenue Gardens Condo Assn.
Dowell (3) CL2016-162
Referred [C.J.p. 17719] Finance

Michigan Avenue Lofts Condo Assn.
Burns (4) CL2016-206
Referred [C.J.p. 17721] Finance

Midrise of Old Town Square Condo Assn.
Hopkins (2) CL2016-138
Referred [C.J.p. 17716] Finance

Midtown View Condo Assn.
Waguespack (32) CL2016-298
Referred [C.J.p. 17731] Finance

Midway Apartment Building Corp.
Hairston (5) CL2016-226
Referred [C.J.p. 17723] Finance

Mildred Court Condo Assn.
Smith (43) CL2016-334
Referred [C.J.p. 17743] Finance

Millworks Assn.
Waguespack (32) CL2016-298
Referred [C.J.p. 17731] Finance

Monroe Manor Condo Assn.
Burnett (27) CL2016-269
Referred [C.J.p. 17726] Finance

Montauk Manor Condo Assn.
Moreno (1) CL2016-121
Referred [C.J.p. 17714] Finance

Montgomery Condo Assn., The
Reilly (42) CL2016-332
Referred [C.J.p. 17736] Finance

Monticello Park Condo Assn.
Ramirez-Rosa (35) CL2016-303
Referred [C.J.p. 17732] Finance

CLAIMS

Condominium Refuse Rebate

Montrevell Condo Assn.
Burnett (27) CL2016-274
Referred [C.J.p. 17726] Finance

Montrose Corner Townhomes Condo Assn.
Pawar (47) CL2016-439
Referred [C.J.p. 17753] Finance

Motor Row Lofts Condo Assn.
Dowell (3) CL2016-163
Referred [C.J.p. 17719] Finance

Motor Row Lofts Condo Assn.
Dowell (3) CL2016-164
Referred [C.J.p. 17719] Finance

Mozart Court Condo Assn.
Silverstein (50) CL2016-466
Referred [C.J.p. 17756] Finance

Mozart Terrace Condo Assn.
Silverstein (50) CL2016-467
Referred [C.J.p. 17756] Finance

Museum Park East Umbrella Assn.
Dowell (3) CL2016-165
Referred [C.J.p. 17719] Finance

Museum Park East Umbrella Assn.
Dowell (3) CL2016-166
Referred [C.J.p. 17719] Finance

Museum Park East Umbrella Assn.
Dowell (3) CL2016-167
Referred [C.J.p. 17719] Finance

Museum Park East Umbrella Assn.
Dowell (3) CL2016-168
Referred [C.J.p. 17719] Finance

Museum Park East Umbrella Assn.
Dowell (3) CL2016-169
Referred [C.J.p. 17719] Finance

Museum Park East Umbrella Assn.
Dowell (3) CL2016-170
Referred [C.J.p. 17719] Finance

Museum Park East Umbrella Assn.
Dowell (3) CL2016-171
Referred [C.J.p. 17719] Finance

CLAIMS

Condominium Refuse Rebate

Museum Park Lofts Condo Assn.
Dowell (3) CL2016-172
Referred [C.J.p. 17719] Finance

Museum Park Place Condo Assn., The
Dowell (3) CL2016-173
Referred [C.J.p. 17719] Finance

Narragansett Condo Assn.
Hairston (5) CL2016-226
Referred [C.J.p. 17723] Finance

Nelson Lofts Condo Assn.
Waguespack (32) CL2016-298
Referred [C.J.p. 17731] Finance

New Ridge Village Condo Assn.
Silverstein (50) CL2016-468
Referred [C.J.p. 17756] Finance

Newberry Plaza Condo Assn.
Hopkins (2) CL2016-142
Referred [C.J.p. 17717] Finance

Newport Condo Assn., The
Burns (4) CL2016-207
Referred [C.J.p. 17721] Finance

Newport Court Townhouse Condo Assn.
Tunney (44) CL2016-379
Referred [C.J.p. 17746] Finance

Newport Lofts Condo
Tunney (44) CL2016-380
Referred [C.J.p. 17746] Finance

Newport Place Rowhouse Assn.
Tunney (44) CL2016-381
Referred [C.J.p. 17746] Finance

No. 10 Lofts Condo Assn.
Solis (25) CL2016-261
Referred [C.J.p. 17726] Finance

Noble Street Lofts Condo Assn.
Moreno (1) CL2016-106
Referred [C.J.p. 17714] Finance

Normandy View Condo Assn.
Napolitano (41) CL2016-314
Referred [C.J.p. 17735] Finance

CLAIMS

Condominium Refuse Rebate

North Branch Condo Assn.
Pawar (47) CL2016-439
Referred [C.J.p. 17753] Finance

North Damen Court Condo Assn., The
O'Connor (40) CL2016-307
Referred [C.J.p. 17734] Finance

North Damen Square Condo Assn.
O'Connor (40) CL2016-307
Referred [C.J.p. 17734] Finance

North Park Orleans Condo Assn.
Smith (43) CL2016-334
Referred [C.J.p. 17743] Finance

North Town Village Condo
Burnett (27) CL2016-272
Referred [C.J.p. 17726] Finance

Northwest Point North Condo Assn.
Napolitano (41) CL2016-315
Referred [C.J.p. 17735] Finance

Northwest Terrace Condo Assn.
Napolitano (41) CL2016-316
Referred [C.J.p. 17735] Finance

Norwood Court Condo Assn.
Napolitano (41) CL2016-317
Referred [C.J.p. 17735] Finance

Norwood Courts Condo Assn.
O'Connor (40) CL2016-307
Referred [C.J.p. 17734] Finance

Norwood Manor Condo Assn.
Napolitano (41) CL2016-318
Referred [C.J.p. 17735] Finance

Oak Club Condos, The
Hopkins (2) CL2016-139
Referred [C.J.p. 17716] Finance

Oak Terrace Condo
Tunney (44) CL2016-384
Referred [C.J.p. 17746] Finance

Oakdale Court Condo Assn.
Tunney (44) CL2016-382
Referred [C.J.p. 17746] Finance

CLAIMS

Condominium Refuse Rebate

Oakdale Towers Condo Assn.
Tunney (44) CL2016-385
Referred [C.J.p. 17746] Finance

Oakdale-Lakewood Condo Assn.
Waguespack (32) CL2016-298
Referred [C.J.p. 17731] Finance

Oakley Commons Condo Assn.
Silverstein (50) CL2016-469
Referred [C.J.p. 17756] Finance

Oakley Manor Condo Assn.
Pawar (47) CL2016-439
Referred [C.J.p. 17753] Finance

Oakpine Condo Assn.
Tunney (44) CL2016-383
Referred [C.J.p. 17746] Finance

Oakwell Garden Condo Assn.
Silverstein (50) CL2016-470
Referred [C.J.p. 17756] Finance

Oakwood Court Condo Assn.
Napolitano (41) CL2016-319
Referred [C.J.p. 17735] Finance

Observatory Condo Assn., The
Burns (4) CL2016-208
Referred [C.J.p. 17721] Finance

Odyssey Lofts Condo
Burnett (27) CL2016-271
Referred [C.J.p. 17726] Finance

Olcott Vista Condo Assn.
Taliaferro (29) CL2016-289
Referred [C.J.p. 17728] Finance

Old Town Village East Condo Assn.
Burnett (27) CL2016-268
Referred [C.J.p. 17726] Finance

Old Town Village East Midrise Assn.
Burnett (27) CL2016-268
Referred [C.J.p. 17726] Finance

Olympia Lofts Condo Assn.
Solis (25) CL2016-262
Referred [C.J.p. 17726] Finance

CLAIMS

Condominium Refuse Rebate

One East 15th Place Condo Assn.
Dowell (3) CL2016-174
Referred [C.J.p. 17719] Finance

One East Schiller Condo Assn.
Smith (43) CL2016-334
Referred [C.J.p. 17743] Finance

One East Schiller Condo Assn.
Burns (4) CL2016-209
Referred [C.J.p. 17721] Finance

One East Scott Condo Assn.
Smith (43) CL2016-334
Referred [C.J.p. 17743] Finance

One Magnificent Mile Condo Assn.
Reilly (42) CL2016-333
Referred [C.J.p. 17740] Finance

One Museum Park East Condo Assn.
Dowell (3) CL2016-175
Referred [C.J.p. 17719] Finance

One Place Condo Assn.
Burns (4) CL2016-210
Referred [C.J.p. 17722] Finance

One River Place Condo Assn.
Reilly (42) CL2016-333
Referred [C.J.p. 17740] Finance

Ontario Street Lofts Assn.
Reilly (42) CL2016-333
Referred [C.J.p. 17740] Finance

Orchard Park Townhomes
Burnett (27) CL2016-276
Referred [C.J.p. 17726] Finance

Orleans Condo Assn.
Napolitano (41) CL2016-320
Referred [C.J.p. 17735] Finance

Orwood Condo Assn.
Smith (43) CL2016-334
Referred [C.J.p. 17743] Finance

Oxford Glen Condo Assn.
Osterman (48) CL2016-450
Referred [C.J.p. 17755] Finance

CLAIMS

Condominium Refuse Rebate

Oz Park Condo Assn.
Smith (43) CL2016-334
Referred [C.J.p. 17743] Finance

Pac Lofts Condo Assn.
Waguespack (32) CL2016-298
Referred [C.J.p. 17731] Finance

Paladio Condos, The
Smith (43) CL2016-334
Referred [C.J.p. 17743] Finance

Palmer Kedzie Condo Assn.
Waguespack (32) CL2016-298
Referred [C.J.p. 17731] Finance

Palmer Park Condo Assn.
Waguespack (32) CL2016-298
Referred [C.J.p. 17731] Finance

Palmolive Building Condo Assn., The
Hopkins (2) CL2016-141
Referred [C.J.p. 17717] Finance

Paper Place Loftominiums Assn.
Solis (25) CL2016-263
Referred [C.J.p. 17726] Finance

Park Alexandria Condo Assn.
Reilly (42) CL2016-333
Referred [C.J.p. 17740] Finance

Park Astor Condo Assn.
Smith (43) CL2016-334
Referred [C.J.p. 17743] Finance

Park Castle Condo Assn.
Silverstein (50) CL2016-471
Referred [C.J.p. 17756] Finance

Park Condo Assn., The
Arena (45) CL2016-438
Referred [C.J.p. 17750] Finance

Park Edgewater Condo Assn.
Osterman (48) CL2016-443
Referred [C.J.p. 17753] Finance

Park Gables Apartment Homes, Inc.
Silverstein (50) CL2016-472
Referred [C.J.p. 17756] Finance

CLAIMS

Condominium Refuse Rebate

Park Gardens Condo Assn.
Silverstein (50) CL2016-473
Referred [C.J.p. 17756] Finance

Park Lane Townhomes Condo Assn.
Waguespack (32) CL2016-298
Referred [C.J.p. 17731] Finance

Park Millennium Condo Assn.
Reilly (42) CL2016-333
Referred [C.J.p. 17740] Finance

Park Monroe Condo Homes Assn, The
Reilly (42) CL2016-333
Referred [C.J.p. 17740] Finance

Park Place Chicago Condo Assn.
Reilly (42) CL2016-329
Referred [C.J.p. 17736] Finance

Park Tower Condo Assn.
Osterman (48) CL2016-440
Referred [C.J.p. 17753] Finance

Park West Condos
Smith (43) CL2016-334
Referred [C.J.p. 17743] Finance

Parkhomes at Lakeshore East Condo Assn.
Reilly (42) CL2016-333
Referred [C.J.p. 17740] Finance

Parkshore
Hairston (5) CL2016-226
Referred [C.J.p. 17723] Finance

ParkShore Condo Assn., The
Reilly (42) CL2016-333
Referred [C.J.p. 17740] Finance

ParkSide of Old Town Midrise Leasehold Condo Assn.
Burnett (27) CL2016-275
Referred [C.J.p. 17726] Finance

ParkView at River East Condo Assn.
Reilly (42) CL2016-333
Referred [C.J.p. 17740] Finance

Parkview East Condo Assn. No. 2
Napolitano (41) CL2016-321
Referred [C.J.p. 17735] Finance

CLAIMS

Condominium Refuse Rebate

Parkview Lofts Condo Assn.
Waguespack (32) CL2016-298
Referred [C.J.p. 17731] Finance

Patterson Park Condo Assn.
Pawar (47) CL2016-439
Referred [C.J.p. 17753] Finance

Paulina Condo Assn.
Pawar (47) CL2016-439
Referred [C.J.p. 17753] Finance

Paulina Courtyards Condo Assn.
Pawar (47) CL2016-439
Referred [C.J.p. 17753] Finance

Paulina Lofts Condo Assn.
Waguespack (32) CL2016-298
Referred [C.J.p. 17731] Finance

Paulina Place Condo Assn.
Pawar (47) CL2016-439
Referred [C.J.p. 17753] Finance

Paulina Ridge Condo Assn.
O'Connor (40) CL2016-307
Referred [C.J.p. 17734] Finance

Pierre Condo Assn., The
Smith (43) CL2016-334
Referred [C.J.p. 17743] Finance

Pine Grove Condo Assn.
Smith (43) CL2016-334
Referred [C.J.p. 17743] Finance

Pinnacle Condo Assn., The
Reilly (42) CL2016-333
Referred [C.J.p. 17740] Finance

Pinnacle Lofts Condo Assn.
Moreno (1) CL2016-110
Referred [C.J.p. 17714] Finance

Plaza 440 Private Residences
Reilly (42) CL2016-333
Referred [C.J.p. 17740] Finance

Plaza on DeWitt Condo Assn.
Hopkins (2) CL2016-140
Referred [C.J.p. 17716] Finance

CLAIMS

Condominium Refuse Rebate

Plaza Vista Condo Assn.
Waguespack (32) CL2016-298
Referred [C.J.p. 17731] Finance

Point East Condo, The
Napolitano (41) CL2016-322
Referred [C.J.p. 17735] Finance

Post Card Place Condo Assn.
Pawar (47) CL2016-439
Referred [C.J.p. 17753] Finance

Prairie Avenue Lofts Condo Assn.
Dowell (3) CL2016-176
Referred [C.J.p. 17719] Finance

Prairie District Homes Tower Residences Condo Assn.
Dowell (3) CL2016-177
Referred [C.J.p. 17719] Finance

Prairie House at Central Station Condo Assn.
Dowell (3) CL2016-178
Referred [C.J.p. 17719] Finance

Prairie Pointe at Central Station Condo Assn.
Dowell (3) CL2016-179
Referred [C.J.p. 17719] Finance

Pratt-Artesian Condo Assn.
Silverstein (50) CL2016-474
Referred [C.J.p. 17757] Finance

Printers Row Lofts Condo
Burns (4) CL2016-211
Referred [C.J.p. 17722] Finance

Private Residences at Ontario Place Condo Assn.
Reilly (42) CL2016-333
Referred [C.J.p. 17740] Finance

Proudfoote Condo Assn.
Silverstein (50) CL2016-475
Referred [C.J.p. 17757] Finance

Purgloss View Condo Assn.
Zalewski (23) CL2016-249
Referred [C.J.p. 17725] Finance

Quadrangle House Condo
Hairston (5) CL2016-226
Referred [C.J.p. 17723] Finance

CLAIMS

Condominium Refuse Rebate

R+D659 Condo Assn.
Reilly (42) CL2016-330
Referred [C.J.p. 17736] Finance

Racine Flats Condo Assn.
Tunney (44) CL2016-386
Referred [C.J.p. 17746] Finance

Racine Manor Condo Assn.
Hopkins (2) CL2016-142
Referred [C.J.p. 17717] Finance

Randolph Place Residences Condominium Association
Reilly (42) CL2016-333
Referred [C.J.p. 17740] Finance

Randolph Station Condo Assn.
Reilly (42) CL2016-333
Referred [C.J.p. 17740] Finance

Randolph Station Condo Assn.
Tunney (44) CL2016-387
Referred [C.J.p. 17747] Finance

Rascher Place Condo Assn.
O'Connor (40) CL2016-307
Referred [C.J.p. 17734] Finance

Ravenswood Court Condos
Pawar (47) CL2016-439
Referred [C.J.p. 17753] Finance

Ravenswood Gardens Condo Assn.
Pawar (47) CL2016-439
Referred [C.J.p. 17753] Finance

Ravenswood Park Condo Assn.
Pawar (47) CL2016-439
Referred [C.J.p. 17753] Finance

Ravenswood Station Lofts
Pawar (47) CL2016-439
Referred [C.J.p. 17753] Finance

Ravinia Lofts Condo Assn.
Dowell (3) CL2016-180
Referred [C.J.p. 17719] Finance

Regal Lofts Condo Assn.
Waguespack (32) CL2016-298
Referred [C.J.p. 17731] Finance

CLAIMS

Condominium Refuse Rebate

Regatta Condo Assn., The
Reilly (42) CL2016-333
Referred [C.J.p. 17740] Finance

Regency Balmoral Condo Assn.
Osterman (48) CL2016-451
Referred [C.J.p. 17755] Finance

Regency of Ravenswood Condo Assn.
Pawar (47) CL2016-439
Referred [C.J.p. 17753] Finance

Regency Residence Condo Assn.
Burns (4) CL2016-212
Referred [C.J.p. 17722] Finance

Residences at 900
Reilly (42) CL2016-333
Referred [C.J.p. 17740] Finance

Residences at Grand Plaza Condos, The
Reilly (42) CL2016-333
Referred [C.J.p. 17740] Finance

Residences at Hudson and Huron Condo Assn., The
Reilly (42) CL2016-333
Referred [C.J.p. 17740] Finance

Residences at River East Center Condo Assn., The
Reilly (42) CL2016-333
Referred [C.J.p. 17740] Finance

Residences at Riverbend, The
Reilly (42) CL2016-333
Referred [C.J.p. 17740] Finance

Residences on Dearborn Condo Assn., The
Hopkins (2) CL2016-138
Referred [C.J.p. 17716] Finance

Richmond Terrace Condo Assn.
Silverstein (50) CL2016-476
Referred [C.J.p. 17757] Finance

Ridge Wood Estates Condo Assn.
Silverstein (50) CL2016-477
Referred [C.J.p. 17757] Finance

Ritchie Court Private Residences Condo Assn.
Smith (43) CL2016-334
Referred [C.J.p. 17743] Finance

CLAIMS

Condominium Refuse Rebate

Ritchie Tower Condo Assn.
Smith (43) CL2016-334
Referred [C.J.p. 17743] Finance

River Bank Lofts Condo Assn.
Reilly (42) CL2016-333
Referred [C.J.p. 17740] Finance

River North Commons Condo Assn.
Reilly (42) CL2016-333
Referred [C.J.p. 17740] Finance

River Place on the Park
Reilly (42) CL2016-333
Referred [C.J.p. 17740] Finance

River Plaza Homeowners Assn., The
Reilly (42) CL2016-333
Referred [C.J.p. 17740] Finance

River Village Loft Condo Assn.
Burnett (27) CL2016-278
Referred [C.J.p. 17726] Finance

River Village Pointe Condo Assn.
Burnett (27) CL2016-275
Referred [C.J.p. 17726] Finance

River Village Townhome Homeowners Assn.
Burnett (27) CL2016-278
Referred [C.J.p. 17726] Finance

River West Village Condo Assn.
Burnett (27) CL2016-274
Referred [C.J.p. 17726] Finance

Rivers Edge Condo Assn.
Laurino (39) CL2016-306
Referred [C.J.p. 17733] Finance

RiverView Condo Assn.
Reilly (42) CL2016-333
Referred [C.J.p. 17740] Finance

Riverwalk Lofts Condo Assn.
Waguespack (32) CL2016-298
Referred [C.J.p. 17731] Finance

RiverWalk Townhomes Condo Assn.
Waguespack (32) CL2016-298
Referred [C.J.p. 17731] Finance

CLAIMS

Condominium Refuse Rebate

Robey Condo Assn., The
Pawar (47) CL2016-439
Referred [C.J.p. 17753] Finance

Rockwell Corners Condo Assn.
O'Connor (40) CL2016-307
Referred [C.J.p. 17734] Finance

Rockwell Crossing Condo Assn.
Pawar (47) CL2016-439
Referred [C.J.p. 17753] Finance

Rockwell Rose Condo Assn.
Silverstein (50) CL2016-478
Referred [C.J.p. 17757] Finance

Roscoe Village Lofts Condo Assn.
Pawar (47) CL2016-439
Referred [C.J.p. 17753] Finance

Rosedale Condo Assn.
Arena (45) CL2016-438
Referred [C.J.p. 17750] Finance

Rosemont Greenview Condo Assn.
Osterman (48) CL2016-447
Referred [C.J.p. 17754] Finance

Roslyn Place Condo Assn.
Smith (43) CL2016-334
Referred [C.J.p. 17743] Finance

Roswell Condo Assn.
Silverstein (50) CL2016-479
Referred [C.J.p. 17757] Finance

Rowe Building Condo Assn.
Burns (4) CL2016-213
Referred [C.J.p. 17722] Finance

Royalton Condo Assn.
Silverstein (50) CL2016-480
Referred [C.J.p. 17757] Finance

Ruskin Apartment Cooperative
Hairston (5) CL2016-226
Referred [C.J.p. 17723] Finance

Sanctuary on Superior Condo Assn.
Moreno (1) CL2016-122
Referred [C.J.p. 17714] Finance

CLAIMS

Condominium Refuse Rebate

Sauganash Oaks Condo Assn.
Laurino (39) CL2016-306
Referred [C.J.p. 17733] Finance

Sauganash Village Home Owners Assn.
Laurino (39) CL2016-306
Referred [C.J.p. 17733] Finance

Saxony Court Condo
Pawar (47) CL2016-439
Referred [C.J.p. 17753] Finance

Schiller Place Townhomes
Burnett (27) CL2016-269
Referred [C.J.p. 17726] Finance

School Street Lofts Condo Assn.
Tunney (44) CL2016-388
Referred [C.J.p. 17747] Finance

Scott Condo Assn.
Smith (43) CL2016-334
Referred [C.J.p. 17743] Finance

Sedgwick Gardens Condo Assn.
Smith (43) CL2016-334
Referred [C.J.p. 17743] Finance

Seminary Garden Condo Assn.
Smith (43) CL2016-334
Referred [C.J.p. 17743] Finance

Seven 11 Melrose Condo Assn.
Tunney (44) CL2016-389
Referred [C.J.p. 17747] Finance

Seville Townhomes Assn.
Osterman (48) CL2016-447
Referred [C.J.p. 17754] Finance

Sexton Condo Assn.
Reilly (42) CL2016-333
Referred [C.J.p. 17740] Finance

Shakespeare Building Corp.
Smith (43) CL2016-334
Referred [C.J.p. 17743] Finance

Sheffield Green
Smith (43) CL2016-334
Referred [C.J.p. 17743] Finance

CLAIMS

Condominium Refuse Rebate

Sheffield-Lill Townhome Assn.
Smith (43) CL2016-334
Referred [C.J.p. 17743] Finance

Sheridan Boardwalk Condo Assn.
Osterman (48) CL2016-448
Referred [C.J.p. 17754] Finance

Sheridan Briar North Condo Assn.
Tunney (44) CL2016-390
Referred [C.J.p. 17747] Finance

Sheridan Briar South Condo Assn.
Tunney (44) CL2016-391
Referred [C.J.p. 17747] Finance

Sheridan Shores Condo Assn.
Osterman (48) CL2016-449
Referred [C.J.p. 17754] Finance

Shoreline Park Condo Assn.
Osterman (48) CL2016-446
Referred [C.J.p. 17754] Finance

Shoreline Towers Condo Assn.
Osterman (48) CL2016-444
Referred [C.J.p. 17753] Finance

Signature Lofts Condo Assn.
Waguespack (32) CL2016-298
Referred [C.J.p. 17731] Finance

Silver Tower Condo Assn.
Reilly (42) CL2016-333
Referred [C.J.p. 17740] Finance

Six North Michigan Avenue Condo
Reilly (42) CL2016-333
Referred [C.J.p. 17740] Finance

Six Six Five West Barry Condo Assn.
Tunney (44) CL2016-392
Referred [C.J.p. 17747] Finance

Sixty Thirty Condo Assn.
Osterman (48) CL2016-446
Referred [C.J.p. 17754] Finance

Skybridge Condo Assn.
Reilly (42) CL2016-333
Referred [C.J.p. 17740] Finance

CLAIMS

Condominium Refuse Rebate

Skyline Michigan Condo Assn.
Dowell (3) CL2016-182
Referred [C.J.p. 17720] Finance

South Commons Phase 1 Condo Assn.
Dowell (3) CL2016-181
Referred [C.J.p. 17720] Finance

South River Park Condo Assn.
Reilly (42) CL2016-333
Referred [C.J.p. 17740] Finance

Southport Place Condo Assn., The
Pawar (47) CL2016-439
Referred [C.J.p. 17753] Finance

Southport ROW Condo Assn.
Tunney (44) CL2016-393
Referred [C.J.p. 17747] Finance

St James Condo Assn.
Smith (43) CL2016-334
Referred [C.J.p. 17743] Finance

St. Ben's Lofts Condo Assn.
Pawar (47) CL2016-439
Referred [C.J.p. 17753] Finance

St. John's Park Townhome Homeowners' Assn.
Burnett (27) CL2016-279
Referred [C.J.p. 17728] Finance

Stamp Works Condo Assn.
Waguespack (32) CL2016-298
Referred [C.J.p. 17731] Finance

Star Tower Condo Assn.
Burns (4) CL2016-214
Referred [C.J.p. 17722] Finance

State Place Condo Assn.
Burns (4) CL2016-215
Referred [C.J.p. 17722] Finance

Statesman Condo Assn.
Osterman (48) CL2016-444
Referred [C.J.p. 17753] Finance

Sterling Private Residences, The
Reilly (42) CL2016-333
Referred [C.J.p. 17740] Finance

CLAIMS

Condominium Refuse Rebate

Stone Gate Condos
Tunney (44) CL2016-394
Referred [C.J.p. 17747] Finance

Stratford at South Commons Condo Assn., The
Burns (4) CL2016-216
Referred [C.J.p. 17722] Finance

Stratford Condo Assn.
Pawar (47) CL2016-439
Referred [C.J.p. 17753] Finance

Streeterville Center Condo Assn.
Reilly (42) CL2016-333
Referred [C.J.p. 17740] Finance

Summerdale Court Condo Assn.
O'Connor (40) CL2016-307
Referred [C.J.p. 17734] Finance

Sundry applicants - Citywide
Tunney (44) O2016-598
Referred [C.J.p. 17803] Finance

Sunnyside Lane Condo Assn.
Pawar (47) CL2016-439
Referred [C.J.p. 17753] Finance

Superior Wells Condo Assn.
Reilly (42) CL2016-333
Referred [C.J.p. 17740] Finance

Surfwalk Condo Assn.
Tunney (44) CL2016-395
Referred [C.J.p. 17747] Finance

Tamarack at Riverwalk Homeowners Assn.
Waguespack (32) CL2016-298
Referred [C.J.p. 17731] Finance

Tandem Lofts Condo Assn.
Dowell (3) CL2016-183
Referred [C.J.p. 17720] Finance

Tannery Lofts Condo Assn.
Waguespack (32) CL2016-298
Referred [C.J.p. 17731] Finance

Terra Cotta Commons Condo Assn.
Waguespack (32) CL2016-298
Referred [C.J.p. 17731] Finance

CLAIMS

Condominium Refuse Rebate

Terra Cotta Village
Waguespack (32) CL2016-298
Referred [C.J.p. 17731] Finance

Terraces of Winchester Condos, The
Pawar (47) CL2016-439
Referred [C.J.p. 17753] Finance

Terraces on LaSalle Condo Assn., The
Burnett (27) CL2016-276
Referred [C.J.p. 17726] Finance

Thorndale Court Condo Assn.
Osterman (48) CL2016-447
Referred [C.J.p. 17754] Finance

Tiara Homeowners Assn
Osterman (48) CL2016-443
Referred [C.J.p. 17753] Finance

Tower Residences Condo Assn.
Dowell (3) CL2016-184
Referred [C.J.p. 17720] Finance

Towne Park Condo Assn.
Smith (43) CL2016-334
Referred [C.J.p. 17743] Finance

Townhomes of Dearborn Park Condo Assn.
Burns (4) CL2016-217
Referred [C.J.p. 17722] Finance

Trio 1 Condo Assn.
Reilly (42) CL2016-333
Referred [C.J.p. 17740] Finance

Trio 2 Condo Assn.
Reilly (42) CL2016-333
Referred [C.J.p. 17740] Finance

Tru Loft Condominium Assn.
Smith (43) CL2016-334
Referred [C.J.p. 17743] Finance

Tuxedo Park Condo Assn.
Reilly (42) CL2016-332
Referred [C.J.p. 17736] Finance

Twelve Nine Astor Building Corp.
Smith (43) CL2016-334
Referred [C.J.p. 17743] Finance

CLAIMS

Condominium Refuse Rebate

Two East Erie Condo Assn.
Reilly (42) CL2016-333
Referred [C.J.p. 17740] Finance

Two East Oak Condo Assn.
Reilly (42) CL2016-333
Referred [C.J.p. 17740] Finance

Two River Place Condo Assn.
Reilly (42) CL2016-333
Referred [C.J.p. 17740] Finance

Union Row Condo
Thompson (11) CL2016-231
Referred [C.J.p. 17723] Finance

Union Square Condo Assn.
Reilly (42) CL2016-333
Referred [C.J.p. 17740] Finance

University Center Condo Assn.
Cochran (20) CL2016-245
Referred [C.J.p. 17724] Finance

University Common II Condo Assn.
Thompson (11) CL2016-234
Referred [C.J.p. 17723] Finance

University Commons I Condo Assn.
Thompson (11) CL2016-233
Referred [C.J.p. 17723] Finance

University Commons III Condo Assn.
Thompson (11) CL2016-235
Referred [C.J.p. 17724] Finance

University Commons IV Condo Assn.
Thompson (11) CL2016-236
Referred [C.J.p. 17724] Finance

University Commons V Condo Assn.
Thompson (11) CL2016-237
Referred [C.J.p. 17724] Finance

University Commons VI Condo Assn.
Thompson (11) CL2016-238
Referred [C.J.p. 17724] Finance

University Village Homeowners Assn.
Thompson (11) CL2016-232
Referred [C.J.p. 17724] Finance

CLAIMS

Condominium Refuse Rebate

Valencia Condo Assn.
Osterman (48) CL2016-440
Referred [C.J.p. 17753] Finance

Vanguard Lofts Condo Assn.
Ervin (28) CL2016-284
Referred [C.J.p. 17728] Finance

VB 1224 Lofts Condo Assn.
Ervin (28) CL2016-285
Referred [C.J.p. 17728] Finance

Victoria Landmark Condo
Smith (43) CL2016-334
Referred [C.J.p. 17743] Finance

Victorian Gentleman Condos
Smith (43) CL2016-334
Referred [C.J.p. 17743] Finance

Villa Court Condo Assoc.
Zalewski (23) CL2016-250
Referred [C.J.p. 17725] Finance

Vinery Lofts Condo Assn.
Waguespack (32) CL2016-298
Referred [C.J.p. 17731] Finance

Vintage Condo Assn., The
O'Connor (40) CL2016-307
Referred [C.J.p. 17734] Finance

Virginia Condo Assn.
Tunney (44) CL2016-396
Referred [C.J.p. 17747] Finance

Vita Condo Assn.
Tunney (44) CL2016-397
Referred [C.J.p. 17747] Finance

Warner Flats Condo Assn.
Pawar (47) CL2016-439
Referred [C.J.p. 17753] Finance

Warwick Condo Assn.
Smith (43) CL2016-334
Referred [C.J.p. 17743] Finance

Webster Commons Condo Assn.
Smith (43) CL2016-334
Referred [C.J.p. 17743] Finance

CLAIMS

Condominium Refuse Rebate

Webster on the Park Condos
Smith (43) CL2016-334
Referred [C.J.p. 17743] Finance

Wellington Place Condo Assn.
Tunney (44) CL2016-398
Referred [C.J.p. 17747] Finance

West Armitage Place Condo Assn.
Waguespack (32) CL2016-298
Referred [C.J.p. 17731] Finance

West Bucktown Lofts
Moreno (1) CL2016-123
Referred [C.J.p. 17714] Finance

West Cullom Manor Condo Assn.
Laurino (39) CL2016-306
Referred [C.J.p. 17733] Finance

West Park Place Condo Assn.
Smith (43) CL2016-334
Referred [C.J.p. 17743] Finance

West Ridge Crossing Condo
Silverstein (50) CL2016-482
Referred [C.J.p. 17757] Finance

West Ridge Pines Condo Assn.
O'Connor (40) CL2016-307
Referred [C.J.p. 17734] Finance

Westgate Condo Assn.
Burnett (27) CL2016-274
Referred [C.J.p. 17726] Finance

Westgate Crossing Condo Assn.
Silverstein (50) CL2016-481
Referred [C.J.p. 17757] Finance

Westhaven Park Tower Condo Assn.
Burnett (27) CL2016-273
Referred [C.J.p. 17726] Finance

Willard Court Condo Assn.
Burnett (27) CL2016-277
Referred [C.J.p. 17726] Finance

Williamsburg Condo Assn., The
Napolitano (41) CL2016-323
Referred [C.J.p. 17735] Finance

CLAIMS

Condominium Refuse Rebate

Willow Court Townhomes Condo Assn.
Waguespack (32) CL2016-298
Referred [C.J.p. 17731] Finance

Willow Square Condo
Waguespack (32) CL2016-298
Referred [C.J.p. 17731] Finance

Winchester Courts Condo
O'Connor (40) CL2016-307
Referred [C.J.p. 17734] Finance

Winchester Hood Cooperative
O'Connor (40) CL2016-307
Referred [C.J.p. 17734] Finance

Winchester-Hood Garden Homes Trust R-704
O'Connor (40) CL2016-307
Referred [C.J.p. 17734] Finance

Winderlane Condo Assn.
Arena (45) CL2016-438
Referred [C.J.p. 17750] Finance

Windsor House Condo
Osterman (48) CL2016-449
Referred [C.J.p. 17754] Finance

Windsor House Condo Assn.
Arena (45) CL2016-438
Referred [C.J.p. 17750] Finance

Winnebago Station Condo Assn.
Waguespack (32) CL2016-298
Referred [C.J.p. 17731] Finance

Winnemac Wolcott Condo Assn.
O'Connor (40) CL2016-307
Referred [C.J.p. 17734] Finance

Winona Elston Condo Assn.
Arena (45) CL2016-438
Referred [C.J.p. 17750] Finance

Winston Towers 11
Silverstein (50) CL2016-484
Referred [C.J.p. 17757] Finance

Winston Towers Number 3 Assn.
Silverstein (50) CL2016-485
Referred [C.J.p. 17757] Finance

CLAIMS

Condominium Refuse Rebate

Winston Towers Number 4 Condo Assn.
Silverstein (50) CL2016-486
Referred [C.J.p. 17757] Finance

Winston Towers Number 5 Condo Assn.
Silverstein (50) CL2016-487
Referred [C.J.p. 17757] Finance

Winthrop Manor Condo Assn.
Osterman (48) CL2016-444
Referred [C.J.p. 17753] Finance

Wolcott Diversey Condo Assn.
Waguespack (32) CL2016-298
Referred [C.J.p. 17731] Finance

Wolcott Place Condos
Pawar (47) CL2016-439
Referred [C.J.p. 17753] Finance

Wolcott Row Condo Assn.
Waguespack (32) CL2016-298
Referred [C.J.p. 17731] Finance

Wolcott Village of Ravenswood Condo
Pawar (47) CL2016-439
Referred [C.J.p. 17753] Finance

Wolcott Winona Condo Assn.
O'Connor (40) CL2016-307
Referred [C.J.p. 17734] Finance

Wolfram Towers Homeowners Assn.
Moreno (1) CL2016-124
Referred [C.J.p. 17714] Finance

Wrightwood 639 LLC
Smith (43) CL2016-334
Referred [C.J.p. 17743] Finance

Wrightwood Burling Condo Assn.
Smith (43) CL2016-334
Referred [C.J.p. 17743] Finance

Wrightwood Court Townhome Assn.
Smith (43) CL2016-334
Referred [C.J.p. 17743] Finance

Wrightwood Place Condo Assn.
Smith (43) CL2016-334
Referred [C.J.p. 17743] Finance

CLAIMS

Condominium Refuse Rebate

Wynstone Court Condo Assn.

Osterman (48) CL2016-444

Referred [C.J.p. 17753] Finance

Yesteryear Condo

Pawar (47) CL2016-439

Referred [C.J.p. 17753] Finance

Damage to Property

Antwine, Marilyn

Misc. Transmittal CL2016-92

Referred [C.J.p. 16242] Finance

Marchetti, Patricia L.

Misc. Transmittal CL2016-15

Referred [C.J.p. 16244] Finance

Morgan, Cornelious V.

Misc. Transmittal CL2016-82

Referred [C.J.p. 16244] Finance

Roti, Richard J.

Misc. Transmittal CL2016-40

Referred [C.J.p. 16245] Finance

Schaiz, Amy O.

Misc. Transmittal CL2016-14

Referred [C.J.p. 16245] Finance

Tillman, Dorothy L.

Misc. Transmittal CL2016-3

Referred [C.J.p. 16245] Finance

Wesley, Harvey

Misc. Transmittal CL2016-5

Referred [C.J.p. 16246] Finance

Wesley, Harvey

Misc. Transmittal CL2016-4

Referred [C.J.p. 16246] Finance

Wilson-Swift, LaShaun S.

Misc. Transmittal CL2016-41

Referred [C.J.p. 16246] Finance

Damage to Vehicle

American Family Ins. and Robinson, Stephanie

Misc. Transmittal CL2016-84

Referred [C.J.p. 16242] Finance

Barry, Chelsa E.

Misc. Transmittal CL2016-7

Referred [C.J.p. 16242] Finance

CLAIMS

Damage to Vehicle

Baughman, Beth R.

Misc. Transmittal CL2016-94

Referred [C.J.p. 16242] Finance

Brandel, Keith C.

Misc. Transmittal CL2016-17

Referred [C.J.p. 16242] Finance

Brown, Stephan B.

Misc. Transmittal CL2016-65

Referred [C.J.p. 16242] Finance

Brunt, Erma

Misc. Transmittal CL2016-42

Referred [C.J.p. 16242] Finance

Cammon, Denise

Misc. Transmittal CL2016-56

Referred [C.J.p. 16242] Finance

Campbell, Nathan

Misc. Transmittal CL2016-64

Referred [C.J.p. 16242] Finance

Carroll, Peter A.

Misc. Transmittal CL2016-72

Referred [C.J.p. 16242] Finance

Chavers, Riley III

Misc. Transmittal CL2016-8

Referred [C.J.p. 16243] Finance

Colon, Andrea

Misc. Transmittal CL2016-63

Referred [C.J.p. 16243] Finance

Deschamps, Violette

Misc. Transmittal CL2016-88

Referred [C.J.p. 16243] Finance

Dunner, Annie M.

Misc. Transmittal CL2016-16

Referred [C.J.p. 16243] Finance

Farmer, Mitchell T.

Misc. Transmittal CL2016-89

Referred [C.J.p. 16243] Finance

Franzese, Alex A.

Misc. Transmittal CL2016-58

Referred [C.J.p. 16243] Finance

CLAIMS

Damage to Vehicle

Gomez, Micaela
Misc. Transmittal CL2016-95
Referred [C.J.p. 16243] Finance

Gutierrez, Anabel
Misc. Transmittal CL2016-53
Referred [C.J.p. 16243] Finance

Howell, Anthony F.
Misc. Transmittal CL2016-87
Referred [C.J.p. 16243] Finance

Jean-Baptiste, Shirley
Misc. Transmittal CL2016-73
Referred [C.J.p. 16243] Finance

Jones, Daniel K. and Patricia
Misc. Transmittal CL2016-6
Referred [C.J.p. 16244] Finance

Khalilova, Sugro
Misc. Transmittal CL2016-86
Referred [C.J.p. 16244] Finance

Ko, Kun K.
Misc. Transmittal CL2016-81
Referred [C.J.p. 16244] Finance

Koenigshofer, Kristin V.
Misc. Transmittal CL2016-61
Referred [C.J.p. 16244] Finance

Leone, Julie
Misc. Transmittal CL2016-85
Referred [C.J.p. 16244] Finance

Limanni, Mark A.
Misc. Transmittal CL2016-57
Referred [C.J.p. 16244] Finance

Mabry, Larry
Misc. Transmittal CL2016-54
Referred [C.J.p. 16244] Finance

Marinho, Andrea
Misc. Transmittal CL2016-30
Referred [C.J.p. 16244] Finance

Metzger, Craig A.
Misc. Transmittal CL2016-93
Referred [C.J.p. 16244] Finance

CLAIMS

Damage to Vehicle

Mosley, Cierra M.
Misc. Transmittal CL2016-55
Referred [C.J.p. 16244] Finance

Pop, Florin V.
Misc. Transmittal CL2016-59
Referred [C.J.p. 16245] Finance

Raymundo, Angelina
Misc. Transmittal CL2016-62
Referred [C.J.p. 16245] Finance

Reaves, Lawrence
Misc. Transmittal CL2016-66
Referred [C.J.p. 16245] Finance

Roman, Neesha
Misc. Transmittal CL2016-83
Referred [C.J.p. 16245] Finance

Schaiz, Amy O.
Misc. Transmittal CL2016-18
Referred [C.J.p. 16244] Finance

Scott, Sandra K.
Misc. Transmittal CL2016-96
Referred [C.J.p. 16245] Finance

Vavaroutsos, Louis
Misc. Transmittal CL2016-31
Referred [C.J.p. 16245] Finance

Weber, David A.
Misc. Transmittal CL2016-43
Referred [C.J.p. 16245] Finance

Young, Angela E.
Misc. Transmittal CL2016-60
Referred [C.J.p. 16246] Finance

Damage to Vehicle - Pothole

Ashley, Jason A.
Misc. Transmittal CL2016-78
Referred [C.J.p. 16242] Finance

Bajorek, Robert
Misc. Transmittal CL2016-36
Referred [C.J.p. 16242] Finance

Banks, Katrina L.
Misc. Transmittal CL2016-75
Referred [C.J.p. 16242] Finance

CLAIMS

Damage to Vehicle - Pothole

Begel, Jospeh J.
Misc. Transmittal CL2016-44
Referred [C.J.p. 16242] Finance

Bertocchi, Suan F.
Misc. Transmittal CL2016-38
Referred [C.J.p. 16242] Finance

Bertocchi, Suan F.
Misc. Transmittal CL2016-37
Referred [C.J.p. 16243] Finance

Besunder, Eric J.
Misc. Transmittal CL2016-11
Referred [C.J.p. 16242] Finance

Bochenek, Theresa A.
Misc. Transmittal CL2016-90
Referred [C.J.p. 16242] Finance

Boyle, Charles J., Jr.
Misc. Transmittal CL2016-34
Referred [C.J.p. 16242] Finance

Brondstedt, Steven M.
Misc. Transmittal CL2016-74
Referred [C.J.p. 16242] Finance

Buckner, Kathleen P.
Misc. Transmittal CL2016-45
Referred [C.J.p. 16242] Finance

Clanders, Terry
Misc. Transmittal CL2016-97
Referred [C.J.p. 16243] Finance

Davidson, Barbara M.
Misc. Transmittal CL2016-32
Referred [C.J.p. 16243] Finance

Domagala, Doreen
Misc. Transmittal CL2016-13
Referred [C.J.p. 16243] Finance

Espinoza, Enrique
Misc. Transmittal CL2016-9
Referred [C.J.p. 16243] Finance

Euman, Mary L.
Misc. Transmittal CL2016-39
Referred [C.J.p. 16243] Finance

CLAIMS

Damage to Vehicle - Pothole

Garza, Tracy L.
Misc. Transmittal CL2016-26
Referred [C.J.p. 16243] Finance

Gradman, Dana I.
Misc. Transmittal CL2016-48
Referred [C.J.p. 16243] Finance

Gundu, Vijay R.
Misc. Transmittal CL2016-35
Referred [C.J.p. 16243] Finance

Hantes, Jason
Misc. Transmittal CL2016-10
Referred [C.J.p. 16243] Finance

Horvath, Deborah L.
Misc. Transmittal CL2016-69
Referred [C.J.p. 16243] Finance

Jirgal, Steve W.
Misc. Transmittal CL2016-76
Referred [C.J.p. 16243] Finance

Jones, Katrina D.
Misc. Transmittal CL2016-50
Referred [C.J.p. 16244] Finance

Katsnelson, Alexander
Misc. Transmittal CL2016-49
Referred [C.J.p. 16244] Finance

Langen, Michael W.
Misc. Transmittal CL2016-101
Referred [C.J.p. 16244] Finance

Laws, Roberta E.
Misc. Transmittal CL2016-77
Referred [C.J.p. 16244] Finance

Lopez, Adrian M.
Misc. Transmittal CL2016-29
Referred [C.J.p. 16244] Finance

Michel, Evelia
Misc. Transmittal CL2016-102
Referred [C.J.p. 16244] Finance

Mogill, Susan
Misc. Transmittal CL2016-52
Referred [C.J.p. 16244] Finance

CLAIMS

Damage to Vehicle - Pothole

Mogill, Susan G.
Misc. Transmittal CL2016-51
Referred [C.J.p. 16244] Finance

Nadeem, Usman
Misc. Transmittal CL2016-12
Referred [C.J.p. 16244] Finance

Nally, Meghan E.
Misc. Transmittal CL2016-28
Referred [C.J.p. 16244] Finance

Nally, Meghan E.
Misc. Transmittal CL2016-27
Referred [C.J.p. 16245] Finance

Nunez, Oscar
Misc. Transmittal CL2016-25
Referred [C.J.p. 16245] Finance

Nunez, Oscar
Misc. Transmittal CL2016-24
Referred [C.J.p. 16244] Finance

Nunez, Oscar
Misc. Transmittal CL2016-23
Referred [C.J.p. 16245] Finance

Nunez, Oscar
Misc. Transmittal CL2016-22
Referred [C.J.p. 16244] Finance

Nunez, Oscar
Misc. Transmittal CL2016-21
Referred [C.J.p. 16243] Finance

Nunez, Oscar
Misc. Transmittal CL2016-20
Referred [C.J.p. 16245] Finance

Nunez, Oscar
Misc. Transmittal CL2016-19
Referred [C.J.p. 16246] Finance

Oh, Se-il
Misc. Transmittal CL2016-80
Referred [C.J.p. 16245] Finance

Parisi, Philip M.
Misc. Transmittal CL2016-71
Referred [C.J.p. 16245] Finance

CLAIMS

Damage to Vehicle - Pothole

Pearson, Anita L.
Misc. Transmittal CL2016-79
Referred [C.J.p. 16245] Finance

Perlman, James
Misc. Transmittal CL2016-100
Referred [C.J.p. 16245] Finance

Pico, Ulises
Misc. Transmittal CL2016-68
Referred [C.J.p. 16245] Finance

Reznikov, Steven M.
Misc. Transmittal CL2016-33
Referred [C.J.p. 16245] Finance

Rios, Roberto
Misc. Transmittal CL2016-46
Referred [C.J.p. 16245] Finance

Roman, Alan M.
Misc. Transmittal CL2016-70
Referred [C.J.p. 16245] Finance

Sharp, Charles E.
Misc. Transmittal CL2016-105
Referred [C.J.p. 16245] Finance

Villa, Edgar
Misc. Transmittal CL2016-2
Referred [C.J.p. 16245] Finance

Vonmepon, Kularb
Misc. Transmittal CL2016-67
Referred [C.J.p. 16245] Finance

Weiss, Andrew J.
Misc. Transmittal CL2016-99
Referred [C.J.p. 16246] Finance

Winton, Jeffrey B.
Misc. Transmittal CL2016-98
Referred [C.J.p. 16246] Finance

Young, Dorothy
Misc. Transmittal CL2016-47
Referred [C.J.p. 16246] Finance

Zelazowska, Ilona
Misc. Transmittal CL2016-91
Referred [C.J.p. 16246] Finance

CLAIMS

Police Officer/Firefighter Injuries

Regular Orders

All amounts

Burke (14) Or2016-7

Direct Introduction Finance

Passed [C.J.p. 16577]

Regular Orders

Each amount not to exceed $1,000

Burke (14) Or2016-8

Direct Introduction Finance

Passed [C.J.p. 16577]

Third Party Orders

All amounts

Burke (14) Or2016-9

Direct Introduction Finance

Passed [C.J.p. 16886]

Third Party Orders

Each amount not to exceed $1,000

Burke (14) Or2016-10

Direct Introduction Finance

Passed [C.J.p. 16886]

Small Claims

Academy Townhomes Assn. and sundry others

Burke (14) CL2016-104

Direct Introduction Finance

Failed to Pass [C.J.p. 16911]

Small Claims

Zummo, Robert and sundry others

Burke (14) Or2016-11

Direct Introduction Finance

Passed [C.J.p. 16894]

COMMENDATIONS & DECLARATIONS

Addaro, Thierno

Congratulations to Wendell Phillips Academy High School Football Team on winning Class 4A Championship

Emanuel (Mayor), Dowell (3) R2016-62

Adopted [C.J.p. 16209]

COMMENDATIONS & DECLARATIONS

Annison, Chris

Congratulations to Wendell Phillips Academy High School Football Team on winning Class 4A Championship

Emanuel (Mayor), Dowell (3) R2016-62

Adopted [C.J.p. 16209]

Bailey, Antwoin

Congratulations to Wendell Phillips Academy High School Football Team on winning Class 4A Championship

Emanuel (Mayor), Dowell (3) R2016-62

Adopted [C.J.p. 16209]

Banks, Jaiquon

Congratulations to Wendell Phillips Academy High School Football Team on winning Class 4A Championship

Emanuel (Mayor), Dowell (3) R2016-62

Adopted [C.J.p. 16209]

Barry, Mike (OL Coach)

Congratulations to Wendell Phillips Academy High School Football Team on winning Class 4A Championship

Emanuel (Mayor), Dowell (3) R2016-62

Adopted [C.J.p. 16209]

Bates, Ronnie (Asst. Principal)

Congratulations to Wendell Phillips Academy High School Football Team on winning Class 4A Championship

Emanuel (Mayor), Dowell (3) R2016-62

Adopted [C.J.p. 16209]

Beattie, Ted A.

Retirement as President and Chief Executive Officer of Shedd Aquarium

Burke (14) R2016-47

Adopted [C.J.p. 17659]

Binion, Johnnie R., Jr. (P.O.)

49th birthday

Reboyras (30) R2016-57

Adopted [C.J.p. 17670]

Blumer, Petronella Bertha

100th birthday

Sposato (38) R2016-8

Adopted [C.J.p. 17674]

COMMENDATIONS & DECLARATIONS

Broadnax, Jermaine

Congratulations to Wendell Phillips Academy High School Football Team on winning Class 4A Championship

Emanuel (Mayor), Dowell (3) R2016-62

Adopted [C.J.p. 16209]

Broughton, Adisen

Congratulations to Wendell Phillips Academy High School Football Team on winning Class 4A Championship

Emanuel (Mayor), Dowell (3) R2016-62

Adopted [C.J.p. 16209]

Brown, Malik

Congratulations to Wendell Phillips Academy High School Football Team on winning Class 4A Championship

Emanuel (Mayor), Dowell (3) R2016-62

Adopted [C.J.p. 16209]

Broyls, Hiram (Dr.)

Congratulations on honorary street designation

Taliaferro (29) R2016-56

Adopted [C.J.p. 17669]

Byrne, John (Athletic Dir.)

Congratulations to Wendell Phillips Academy High School Football Team on winning Class 4A Championship

Emanuel (Mayor), Dowell (3) R2016-62

Adopted [C.J.p. 16209]

Cecil, Harry Alvin

100th birthday

Mitchell (7) R2016-25

Adopted [C.J.p. 17630]

Chappell Fite, David Iten

Achieving rank of Eagle Scout

Laurino (39) R2016-15

Adopted [C.J.p. 17681]

Clay, Roderick

Congratulations to Wendell Phillips Academy High School Football Team on winning Class 4A Championship

Emanuel (Mayor), Dowell (3) R2016-62

Adopted [C.J.p. 16209]

COMMENDATIONS & DECLARATIONS

Cole, Anthony A.

Gratitude on distinguished service and retirement as member of Chicago Committee on Urban Opportunity

Emanuel (Mayor) R2016-24

Adopted [C.J.p. 17629]

Colletti, John

Congratulations on receipt of National Italian American Sports Hall of Fame 2015 Sportsman of the Year Award

Laurino (39) R2016-11

Adopted [C.J.p. 17679]

Davis, Anthony

Congratulations to Wendell Phillips Academy High School Football Team on winning Class 4A Championship

Emanuel (Mayor), Dowell (3) R2016-62

Adopted [C.J.p. 16209]

Duchossois, Richard L.

Gratitude extended for military service and January 23, 2016 declared Richard L. "Dick" Duchossoiss Day" in Chicago

Burke (14) R2016-48

Adopted [C.J.p. 17660]

Duncan, Arne

Congratulations on achievements in public service and January 14, 2016 declared "Arne Duncan Day" in Chicago

Burke (14) R2016-49

Adopted [C.J.p. 17661]

Elerby, Jamar

Congratulations to Wendell Phillips Academy High School Football Team on winning Class 4A Championship

Emanuel (Mayor), Dowell (3) R2016-62

Adopted [C.J.p. 16209]

Elmore, Chris

Congratulations to Wendell Phillips Academy High School Football Team on winning Class 4A Championship

Emanuel (Mayor), Dowell (3) R2016-62

Adopted [C.J.p. 16209]

COMMENDATIONS & DECLARATIONS

Elmore, Craig

Congratulations to Wendell Phillips Academy High School Football Team on winning Class 4A Championship

Emanuel (Mayor), Dowell (3) R2016-62

Adopted [C.J.p. 16209]

Erickson, Bennett Stephen

Achieving rank of Eagle Scout

Laurino (39) R2016-14

Adopted [C.J.p. 17680]

Fox, Malcolm

Congratulations to Wendell Phillips Academy High School Football Team on winning Class 4A Championship

Emanuel (Mayor), Dowell (3) R2016-62

Adopted [C.J.p. 16209]

Gardner, Donald

Congratulations to Wendell Phillips Academy High School Football Team on winning Class 4A Championship

Emanuel (Mayor), Dowell (3) R2016-62

Adopted [C.J.p. 16209]

Gerber, Ann

Retirement from Inside Publications

Burke (14) R2016-51

Adopted [C.J.p. 17663]

Gibbs, J'Bore

Congratulations to Wendell Phillips Academy High School Football Team on winning Class 4A Championship

Emanuel (Mayor), Dowell (3) R2016-62

Adopted [C.J.p. 16209]

Green, Kahdaffie

Congratulations to Wendell Phillips Academy High School Football Team on winning Class 4A Championship

Emanuel (Mayor), Dowell (3) R2016-62

Adopted [C.J.p. 16209]

Heard, Imori

Congratulations to Wendell Phillips Academy High School Football Team on winning Class 4A Championship

Emanuel (Mayor), Dowell (3) R2016-62

Adopted [C.J.p. 16209]

COMMENDATIONS & DECLARATIONS

Jerome, Pat (O Asst.)

Congratulations to Wendell Phillips Academy High School Football Team on winning Class 4A Championship

Emanuel (Mayor), Dowell (3) R2016-62

Adopted [C.J.p. 16209]

Johnson, Deandre

Congratulations to Wendell Phillips Academy High School Football Team on winning Class 4A Championship

Emanuel (Mayor), Dowell (3) R2016-62

Adopted [C.J.p. 16209]

Johnson, Kentrell

Congratulations to Wendell Phillips Academy High School Football Team on winning Class 4A Championship

Emanuel (Mayor), Dowell (3) R2016-62

Adopted [C.J.p. 16209]

Jones, Amani

Congratulations to Wendell Phillips Academy High School Football Team on winning Class 4A Championship

Emanuel (Mayor), Dowell (3) R2016-62

Adopted [C.J.p. 16209]

Jones, Devin

Congratulations to Wendell Phillips Academy High School Football Team on winning Class 4A Championship

Emanuel (Mayor), Dowell (3) R2016-62

Adopted [C.J.p. 16209]

Jones, Terrell

Congratulations to Wendell Phillips Academy High School Football Team on winning Class 4A Championship

Emanuel (Mayor), Dowell (3) R2016-62

Adopted [C.J.p. 16209]

Larson, Mike (D Coordinator)

Congratulations to Wendell Phillips Academy High School Football Team on winning Class 4A Championship

Emanuel (Mayor), Dowell (3) R2016-62

Adopted [C.J.p. 16209]

COMMENDATIONS & DECLARATIONS

Lee, Daurice

Congratulations to Wendell Phillips Academy High School Football Team on winning Class 4A Championship

Emanuel (Mayor), Dowell (3) R2016-62

Adopted [C.J.p. 16209]

Liberto, James Agustin

Achieving rank of Eagle Scout

Laurino (39) R2016-16

Adopted [C.J.p. 17682]

Lugo, Alex Joseph

Achieving rank of Eagle Scout

Laurino (39) R2016-17

Adopted [C.J.p. 17683]

Mables, Courtney

Congratulations to Wendell Phillips Academy High School Football Team on winning Class 4A Championship

Emanuel (Mayor), Dowell (3) R2016-62

Adopted [C.J.p. 16209]

Mabry, Chris

Congratulations to Wendell Phillips Academy High School Football Team on winning Class 4A Championship

Emanuel (Mayor), Dowell (3) R2016-62

Adopted [C.J.p. 16209]

Maher Edwardson, Francesca

Retirement as Chief Executive Officer of American Red Cross of Chicago and Northern Illinois

Burke (14) R2016-50

Adopted [C.J.p. 17662]

Mancini, Mike (DL Coach)

Congratulations to Wendell Phillips Academy High School Football Team on winning Class 4A Championship

Emanuel (Mayor), Dowell (3) R2016-62

Adopted [C.J.p. 16209]

McAllister, Troy (Head Coach)

Congratulations to Wendell Phillips Academy High School Football Team on winning Class 4A Championship

Emanuel (Mayor), Dowell (3) R2016-62

Adopted [C.J.p. 16209]

COMMENDATIONS & DECLARATIONS

McCray, Fabian

Congratulations to Wendell Phillips Academy High School Football Team on winning Class 4A Championship

Emanuel (Mayor), Dowell (3) R2016-62

Adopted [C.J.p. 16209]

Mosby, Kamari

Congratulations to Wendell Phillips Academy High School Football Team on winning Class 4A Championship

Emanuel (Mayor), Dowell (3) R2016-62

Adopted [C.J.p. 16209]

Muhammad, Karriem (O Asst.)

Congratulations to Wendell Phillips Academy High School Football Team on winning Class 4A Championship

Emanuel (Mayor), Dowell (3) R2016-62

Adopted [C.J.p. 16209]

Munson, David

Congratulations to Wendell Phillips Academy High School Football Team on winning Class 4A Championship

Emanuel (Mayor), Dowell (3) R2016-62

Adopted [C.J.p. 16209]

Nash, Xavier

Congratulations to Wendell Phillips Academy High School Football Team on winning Class 4A Championship

Emanuel (Mayor), Dowell (3) R2016-62

Adopted [C.J.p. 16209]

Neal, Langdon D.

Retirement as Chairman of Chicago Board of Election Commissioners

Burke (14) R2016-52

Adopted [C.J.p. 17664]

Nellum, Tobias

Congratulations to Wendell Phillips Academy High School Football Team on winning Class 4A Championship

Emanuel (Mayor), Dowell (3) R2016-62

Adopted [C.J.p. 16209]

COMMENDATIONS & DECLARATIONS

Osei, Isaac

Congratulations to Wendell Phillips Academy High School Football Team on winning Class 4A Championship

Emanuel (Mayor), Dowell (3) R2016-62

Adopted [C.J.p. 16209]

Pierson, Robert W.

Retirement as Business Manager of International Brotherhood of Electrical Workers Local 9 and Chairman of International Executive Council of IBEW

Burke (14) R2016-53

Adopted [C.J.p. 17666]

Porterfield, Harry William

Retirement as Reporter and News Anchor at WBBM Channel 2

Burke (14) R2016-54

Adopted [C.J.p. 17667]

Powell, Jawon (Linebackers/Special Teams)

Congratulations to Wendell Phillips Academy High School Football Team on winning Class 4A Championship

Emanuel (Mayor), Dowell (3) R2016-62

Adopted [C.J.p. 16209]

Price, Richard

Congratulations to Wendell Phillips Academy High School Football Team on winning Class 4A Championship

Emanuel (Mayor), Dowell (3) R2016-62

Adopted [C.J.p. 16209]

Sanders, Kenneth

Congratulations to Wendell Phillips Academy High School Football Team on winning Class 4A Championship

Emanuel (Mayor), Dowell (3) R2016-62

Adopted [C.J.p. 16209]

Skanes, Quayvon

Congratulations to Wendell Phillips Academy High School Football Team on winning Class 4A Championship

Emanuel (Mayor), Dowell (3) R2016-62

Adopted [C.J.p. 16209]

COMMENDATIONS & DECLARATIONS

Smoke-Free Chicago

10th anniversary

Burke (14) R2016-55

Adopted [C.J.p. 17668]

Stephens, Chris

Congratulations to Wendell Phillips Academy High School Football Team on winning Class 4A Championship

Emanuel (Mayor), Dowell (3) R2016-62

Adopted [C.J.p. 16209]

Strong, Raiken

Congratulations to Wendell Phillips Academy High School Football Team on winning Class 4A Championship

Emanuel (Mayor), Dowell (3) R2016-62

Adopted [C.J.p. 16209]

Sullivan, Matthew (Principal)

Congratulations to Wendell Phillips Academy High School Football Team on winning Class 4A Championship

Emanuel (Mayor), Dowell (3) R2016-62

Adopted [C.J.p. 16209]

Tears, Claude E. (Bshp.)

80th birthday and retirement as Pastor of First Corinthians Missionary Baptist Church

Austin (34) R2016-59

Adopted [C.J.p. 17673]

Thompson, Joseph

Congratulations to Wendell Phillips Academy High School Football Team on winning Class 4A Championship

Emanuel (Mayor), Dowell (3) R2016-62

Adopted [C.J.p. 16209]

Tyson, Gabriel

Congratulations to Wendell Phillips Academy High School Football Team on winning Class 4A Championship

Emanuel (Mayor), Dowell (3) R2016-62

Adopted [C.J.p. 16209]

Wallace, Greg

Congratulations to Wendell Phillips Academy High School Football Team on winning Class 4A Championship

Emanuel (Mayor), Dowell (3) R2016-62

Adopted [C.J.p. 16209]

COMMENDATIONS & DECLARATIONS

Warren, Dexter

Congratulations to Wendell Phillips Academy High School Football Team on winning Class 4A Championship

Emanuel (Mayor), Dowell (3) R2016-62

Adopted [C.J.p. 16209]

Washington, Kelvin

Congratulations to Wendell Phillips Academy High School Football Team on winning Class 4A Championship

Emanuel (Mayor), Dowell (3) R2016-62

Adopted [C.J.p. 16209]

Watkins, Calvin

Congratulations to Wendell Phillips Academy High School Football Team on winning Class 4A Championship

Emanuel (Mayor), Dowell (3) R2016-62

Adopted [C.J.p. 16209]

Watts, Amir

Congratulations to Wendell Phillips Academy High School Football Team on winning Class 4A Championship

Emanuel (Mayor), Dowell (3) R2016-62

Adopted [C.J.p. 16209]

Weatherly , Qadeer

Congratulations to Wendell Phillips Academy High School Football Team on winning Class 4A Championship

Emanuel (Mayor), Dowell (3) R2016-62

Adopted [C.J.p. 16209]

White, Artrez

Congratulations to Wendell Phillips Academy High School Football Team on winning Class 4A Championship

Emanuel (Mayor), Dowell (3) R2016-62

Adopted [C.J.p. 16209]

Williams, Marzeek

Congratulations to Wendell Phillips Academy High School Football Team on winning Class 4A Championship

Emanuel (Mayor), Dowell (3) R2016-62

Adopted [C.J.p. 16209]

COMMENDATIONS & DECLARATIONS

Willis, Darrell

Congratulations to Wendell Phillips Academy High School Football Team on winning Class 4A Championship

Emanuel (Mayor), Dowell (3) R2016-62

Adopted [C.J.p. 16209]

Winslow, Joe (O Coordinator)

Congratulations to Wendell Phillips Academy High School Football Team on winning Class 4A Championship

Emanuel (Mayor), Dowell (3) R2016-62

Adopted [C.J.p. 16209]

COMMITTEE/PUBLIC HEARINGS

Committee on Public Safety

Call for hearing on Welcoming City ordinance to determine whether any further action is necessary to promote goal of protecting all Chicago residents regardless of immigration status

Maldonado (26) R2015-805

Referred [C.J.p. 10203] Public Safety

Re-Referred [C.J.p. 17169] Human Relations

Joint Committee

Human Relations and Special Events, Cultural Affairs & Recreation

Call for hearing with Director of Dept. of Family and Support Services and leaders of Senior Services Area Agency on Aging regarding ability of City to assist senior citizens in maintaining cultural enrichment, health and fitness

Tunney (44), Moreno (1) R2016-18

Referred [C.J.p. 17803] Joint Human Relations Special Events

ENERGY/ENVIRONMENTAL ISSUES

Open Space Impact Fees

Dept. of Planning and Development

1808 N Whipple St

Julia De Burgos Park expansion project

Emanuel (Mayor) O2016-69

Referred [C.J.p. 16231] Special Events

Forest Preserve District of Cook County

North Branch Trail Expansion Project benefiting Norwood Park, Jefferson Park, Forest Glen

Emanuel (Mayor) O2015-8511

Referred [C.J.p. 14605] Special Events

Passed [C.J.p. 17171]

FINANCE FUNDS

Transfer

Committee on Education and Child Development

Appropriation for contractual services

Dept./Agency O2016-563

Direct Introduction Budget

Passed [C.J.p. 16987]

HISTORICAL LANDMARKS

Demolition & Demolition Lien

East Village District

1938 W Augusta Blvd

Dept./Agency Or2016-13

Referred [C.J.p. 16246] Zoning

Fulton-Randolph Market District

177-185 N Morgan St, 953-955 W Lake St

Dept./Agency Or2015-744

Referred [C.J.p. 14622] Zoning

Passed [C.J.p. 17617]

Designation

Marina City

300-352 N State St, 301-351 N Dearborn St

Dept./Agency O2016-65

Referred [C.J.p. 16246] Zoning

ILLINOIS, STATE OF

Request for Illinois Department of Transportation to issue permit to Megabus, USA LLC

432-498 S Clinton St

Use of off-street location for highway coach bus passenger boarding and alighting activity

Emanuel (Mayor) O2015-8667

Referred [C.J.p. 14605] Transportation

Passed [C.J.p. 17194]

JOURNAL CORRECTIONS

Year 2015

Nelson Mandela Apartments LP redevelopment agreement at Exhibit C replacing "TOTAL" dollar amount with $20,192,989

November 18, 2015, C.J.p. 13215

Burke (14) O2015-8506

Referred [C.J.p. 16168] Rules

Passed [C.J.p. 16989]

LAWSUITS/SETTLEMENTS

Report of Settlements

Month of November 2015

Dept./Agency F2016-8

Filed [C.J.p. 16917]

Month of October 2015

Dept./Agency F2016-7

Filed [C.J.p. 16927]

MUNICIPAL CODE AMENDMENTS

Title 1 - General Provisions

Ch. 25 Fair Election Ordinance

1-25-010 (new) defining business dealings with the City, FE Board, Contribution, matchable contributions, participating candidate, qualified campaign expenditure and related terminology

Moore (49), and Others O2016-232

Referred [C.J.p. 17807] Rules

1-25-020 (new) (a) thru (d) establishing participating candidate reporting requirements of only one political committee, financial disclosure submissions to Fair Elections Board duty to notify status of application

Moore (49), and Others O2016-232

Referred [C.J.p. 17807] Rules

1-25-030 (new) (a) thru (e) setting eligible candidate (mayor, city clerk, city treasurer or city alderman) criteria and standards of candidate fund solicitations, forms identifying types of contributions, minimum/maximum thresholds to qualify/maintain eligibility for matching public funds, not allowable for candidates defined as unopposed

Moore (49), and Others O2016-232

Referred [C.J.p. 17807] Rules

1-25-040 (new) (a) thru (d) defining who may incur expenses, prohibited expenditures and expenditures that may be rebutted as qualified

Moore (49), and Others O2016-232

Referred [C.J.p. 17807] Rules

1-25-050 (new) (a) thru (f) setting rules for candidate eligibility review time by Fair Elections Board, timing of disbursements of public financing funds to qualified candidates but no earlier than January 1, 2018

Moore (49), and Others O2016-232

Referred [C.J.p. 17807] Rules

MUNICIPAL CODE AMENDMENTS

Title 1 - General Provisions

Ch. 25 Fair Election Ordinance

1-25-060 (new) (a) thru (d) setting aggregate contribution limit of $500, timing commencement of receipts of matchable contributions and method of safe-keeping of funds

Moore (49), and Others O2016-232

Referred [C.J.p. 17807] Rules

1-25-070 (new) (a) (b) limiting receipt of public funds by candidate, for mayor at $3,600,000, clerk at $180,000, treasurer at $180,000, and alderman at $150,000, where receipt of private funds is not limited by these maximums

Moore (49), and Others O2016-232

Referred [C.J.p. 17807] Rules

1-25-080 (new) (a)(b) creating periods of proportionate adjustment of amounts tied to consumer price index formulations by Fair Elections Board beginning March 1, 2019 and every fourth year thereafter with mandatory website publication

Moore (49), and Others O2016-232

Referred [C.J.p. 17807] Rules

1-25-090 (new) (a) thru (r) establishing general powers and duties of Fair Elections Board including appointment by consensus of enforcement counsel, special counsel, deputy enforcement and deputy special counsels

Moore (49), and Others O2016-232

Referred [C.J.p. 17807] Rules

1-25-100 (new) (a) thru (l) establishing guidelines, procedures and timelines for examinations and audits of contributions and qualified campaign expenses by Fair Elections Board

Moore (49), and Others O2016-232

Referred [C.J.p. 17807] Rules

1-25-110 (new) (a) thru (e) allowing enforcement counsel or council with staff of four to train and assist candidates in compliance, initiate investigations or receive complaints, even referral for criminal investigation with an annual report

Moore (49), and Others O2016-232

Referred [C.J.p. 17807] Rules

1-25-120 (new) (a) (b) (c) enumerating contents of complaint filing by any person according to published form within six months of alleged violation

Moore (49), and Others O2016-232

Referred [C.J.p. 17807] Rules

MUNICIPAL CODE AMENDMENTS

Title 1 - General Provisions

Ch. 25 Fair Election Ordinance

1-25-130 (new) (a) thru (e) establishing civil enforcement monetary fines for certain violations after hearing by Fair Elections Board according to rules/process with final hearing order published, subject to right of appeal

Moore (49), and Others O2016-232

Referred [C.J.p. 17807] Rules

1-25-140 (new) (a) thru (f) establishing criminal penalties of misdemeanor or felony with possible reimbursement of funds after evidentiary standard of knowing and willful acts proved at hearing prosecuted by attorney general

Moore (49), and Others O2016-232

Referred [C.J.p. 17807] Rules

1-25-15 (new) requiring reports every four years after initial Fair Elections Board reporting on February 1, 2019

Moore (49), and Others O2016-232

Referred [C.J.p. 17807] Rules

1-25-160 (new) (a) (b) (c) Fair Elections Board must adopt debate rules for public fund candidates debating requisite two times, non-participating fund candidates may elect to debate

Moore (49), and Others O2016-232

Referred [C.J.p. 17807] Rules

1-25-170 (new) (a) thru (f) (h) payment from Chicago Fair Elections Fund regulating procedure and timing of payments, disqualified expenditures, timing criteria for return of unspent funds, clarifying use of funds after election by itemization as allowable and as disallowed

Moore (49), and Others O2016-232

Referred [C.J.p. 17807] Rules

1-25-180 (new) (a) thru (d) proceedings on public financing setting time periods and venues for candidate objections to board rulings or board redress to recoup funds

Moore (49), and Others O2016-232

Referred [C.J.p. 17807] Rules

1-25-190 (new) (a) thru (f) establishing Chicago Fair Elections trust fund with city comptroller, sources of funding and prohibition against disbursement until a participating candidate is certified by election board, also providing for meeting shortfalls from city's general fund of State

Moore (49), and Others O2016-232

Referred [C.J.p. 17807] Rules

MUNICIPAL CODE AMENDMENTS

Title 1 - General Provisions

Ch. 25 Fair Election Ordinance

1-25-200 (new) setting forth applicability only to candidates for mayor and alderman beginning with 2019 municipal election

Moore (49), and Others O2016-232

Referred [C.J.p. 17807] Rules

1-25-210 (new) setting forth severability clause

Moore (49), and Others O2016-232

Referred [C.J.p. 17807] Rules

1-25-220 (new) stating effective date of ordinance upon passage and publication.

Moore (49), and Others O2016-232

Referred [C.J.p. 17807] Rules

Title 2 - City Government & Administration

Ch. 20 Dept. of Aviation

2-20-020 restricting authority of Commissioner to manage and control design, construction, operation and maintenance of all public airports owned by City

Napolitano (41), and Others O2016-113

Referred [C.J.p. 17793] Aviation

2-20-025 (b) restricting authority of Commissioner to manage and control all matters pertaining to O'Hare Modernization Program

Napolitano (41), and Others O2016-113

Referred [C.J.p. 17793] Aviation

Ch. 32 Dept. of Finance

2-32-031 (f) authorizing Chief Financial Officer to retain financial advisors or consultants in connection with acquisition or disposition of existing or new sources of revenue

Emanuel (Mayor) SO2015-8692

Referred [C.J.p. 14593] Finance

Passed as Substitute [C.J.p. 16268]

Ch. 36 Fire Dept.

2-36-570 (new) authorizing Commissioner of Fire to enter into agreement with entity that provides and hosts computer application through which inspectors shall electronically submit results of mandatory inspections of fire protection equipment and amount of inspection fees

Emanuel (Mayor) O2016-103

Referred [C.J.p. 16220] Budget

MUNICIPAL CODE AMENDMENTS

Title 2 - City Government & Administration

Ch. 84 Dept. of Police

2-84-365 (new) adding fourteen day required release of any incident video recordings in police department's possession as requested, unless contrary to law.

Ervin (28), and Others O2016-216

Referred [C.J.p. 17780] Rules

2-84-395 (new) requiring department to train on use of and provide every sworn officer with taser, and establishing guidelines for safekeeping such device

Ervin (28), and Others O2016-189

Referred [C.J.p. 17781] Public Safety

2-84-510 (new) establishing mandatory retirement age for sworn members to be lesser of 67.5 years or maximum age allowed under collective bargaining agreement

Ervin (28), and Others O2016-184

Referred [C.J.p. 17781] Public Safety

Ch. 112 Board of Health

2-112-150 (e) thru (h) adding provision empowering Commissioner with contractual powers and reporting duties to promptly increase service to Medicaid individuals with adequate psychiatric and mental health provider staffing, reporting status monthly on public health website servicing city mental health centers

Ervin (28), and Others O2016-222

Referred [C.J.p. 17781] Health & Environment

Title 3 - Revenue & Finance

Ch. 24 Chicago Hotel Accommodations Tax

3-24-020 (a) expanding and modifying definition of hotel accommodations to include shared housing unit

Emanuel (Mayor) O2016-341

Referred [C.J.p. 16221] License

3-24-030 (a) (b) imposing additional surcharge tax to provide funding to alleviate homelessness

Emanuel (Mayor) O2016-341

Referred [C.J.p. 16221] License

3-24-035 (new) enumerating those types of accommodations exempted from tax imposed by Chapter

Emanuel (Mayor) O2016-341

Referred [C.J.p. 16221] License

MUNICIPAL CODE AMENDMENTS

Title 3 - Revenue & Finance

Ch. 49 Chicago Other Tobacco Products Tax

3-49-010 (new) establishing Chapter to be known and cited as Chicago Other Tobacco Products Ordinance or OTP Ordinance

Emanuel (Mayor), and Others O2016-105

Referred [C.J.p. 16220] Finance

3-49-020 (new) (a) thru (aa) definition of chewing tobacco, cigar, cigarette, department, other tobacco products (OTP), smokeless tobacco, snuff, and related terminology

Emanuel (Mayor), and Others O2016-105

Referred [C.J.p. 16220] Finance

3-49-030 (new) (a) (b) (c) imposing tax on sale of OTP at specified rates, ultimate liability for payment of which shall be borne by consumer

Emanuel (Mayor), and Others O2016-105

Referred [C.J.p. 16220] Finance

3-49-040 (new) (a) (b) (c) establishing ultimate liability for payment of tax to be borne by purchaser, excluding wholesale tobacco dealer, retail tobacco manufacturer or dealer from tax imposed by Chapter, and deeming retail tobacco dealer in violation of Chapter for failure to include tax in sale price of OTP

Emanuel (Mayor), and Others O2016-105

Referred [C.J.p. 16220] Finance

3-49-050 (new) (a) thru (e) requiring any wholesale tobacco dealer or retail tobacco dealer to collect tax from any purchaser of OTP within City, and remit to Department

Emanuel (Mayor), and Others O2016-105

Referred [C.J.p. 16220] Finance

3-49-060 (new) (a) (b) requiring all tax payments and remittances to be made, and all tax returns to be filed with Department on or before August 15 of each year in accordance with Section 3-4-3187 or 3-4-188

Emanuel (Mayor), and Others O2016-105

Referred [C.J.p. 16220] Finance

MUNICIPAL CODE AMENDMENTS

Title 3 - Revenue & Finance

Ch. 49 Chicago Other Tobacco Products Tax

3-49-070 (new) (a) thru (g) authorizing Comptroller to promulgate by rule filing date no later than 24 days after effective date of this chapter, publish such rule in one or more newspapers of general circulation and post on Department website, establishing guidelines for filing tax returns, penalties for failure of retail tobacco dealer or manufacturer to comply, waiver of penalties, audit of books and records of any person required to file tax return under Section, and eligibility of person to retain commission for timely filing of tax return and payment of amount due

Emanuel (Mayor), and Others O2016-105

Referred [C.J.p. 16220] Finance

3-49-080 (new) requiring any person required to collect tax imposed by Chapter to keep accurate books and records of business or activity written in English, at all times during business hours, subject to and available for inspection by Department

Emanuel (Mayor), and Others O2016-105

Referred [C.J.p. 16220] Finance

3-49-090 (new) requiring purchaser to pay tax directly to Department if retail tobacco dealer or manufacturer fails to collect tax imposed by Chapter

Emanuel (Mayor), and Others O2016-105

Referred [C.J.p. 16220] Finance

3-49-100 (new) authorizing Comptroller to appoint tax collection agents for purposes of Chapter

Emanuel (Mayor), and Others O2016-105

Referred [C.J.p. 16220] Finance

3-49-110 (new) (a) (b) stating inapplicability of Chapter provisions to extent that violates U.S. Constitution or Constitution of State of Illinois, and presuming all sales of OTP in City to be subject to tax under Chapter

Emanuel (Mayor), and Others O2016-105

Referred [C.J.p. 16220] Finance

3-49-120 (new) requiring every wholesale tobacco dealer, retail tobacco dealer and manufacturer selling OTP in City to register with Department within 30 days of effective date of ordinance, or within 30 days of commencing business, whichever is later

Emanuel (Mayor), and Others O2016-105

Referred [C.J.p. 16220] Finance

MUNICIPAL CODE AMENDMENTS

Title 3 - Revenue & Finance

Ch. 49 Chicago Other Tobacco Products Tax

3-49-130 (new) adopting non-conflicting provisions of Uniform Revenue Procedures Ordinance, Chapter 3-4, as amended, to supplement silent provisions of this Chapter

Emanuel (Mayor), and Others O2016-105

Referred [C.J.p. 16220] Finance

3-49-140 (new) authorizing Comptroller to adopt, promulgate and enforce rules and regulations pertaining to administration and enforcement of Chapter

Emanuel (Mayor), and Others O2016-105

Referred [C.J.p. 16220] Finance

3-49-150 (new) requiring all proceeds generated from tax imposition, including interest and penalties, to be deposited in City's corporate fund

Emanuel (Mayor), and Others O2016-105

Referred [C.J.p. 16220] Finance

Title 4 - Businesses, Occupations & Consumer Protection

Ch. 5 License Fees for Title 4 Licenses

4-5-010 amending or establishing license fees for hotels, short-term residential rental intermediaries, and other regulated businesses under Chapter 4-6

Emanuel (Mayor) O2016-341

Referred [C.J.p. 16221] License

4-5-010 modifying retail liquor license fee provisions to include term sports plaza venue

Tunney (44) O2016-106

Referred [C.J.p. 17800] License

Ch. 6 Regulated Business License

4-6-010 (c) adding short term residential rental intermediary to class required to have regulated business license under Chapter

Emanuel (Mayor) O2016-341

Referred [C.J.p. 16221] License

4-6-180 (a) excluding licensed and registered vacation rentals or shared housing units from definition of hotel

Emanuel (Mayor) O2016-341

Referred [C.J.p. 16221] License

4-6-290 (a) excluding shared housing units or vacation rentals from definition of bed-and-breakfast establishment or establishment

Emanuel (Mayor) O2016-341

Referred [C.J.p. 16221] License

MUNICIPAL CODE AMENDMENTS

Title 4 - Businesses, Occupations & Consumer Protection

Ch. 6 Regulated Business License

4-6-300 (a) (g) adding definition of guest and modifying transient occupancy, vacation rentals and prohibited acts

Emanuel (Mayor) O2016-341

Referred [C.J.p. 16221] License

4-6-400 (new) (a) thru (l) regulating, defining, instituting penalties and procedures for short term residential rental intermediaries

Emanuel (Mayor) O2016-341

Referred [C.J.p. 16221] License

Ch. 8 Food Establishments

4-8-37 (b-3) adding restrictions on mobile food vendors on portions of sidewalks within 43rd Ward

Smith (43) O2015-8522

Referred [C.J.p. 16192] Transportation

Re-Referred [C.J.p. 17372] License

Ch. 9 Shared Housing Units

4-9-010 (new) defining shared housing hosts, transient occupancy, guest and related terminology

Emanuel (Mayor) O2016-341

Referred [C.J.p. 16221] License

4-9-020 (new) (a) thru (f) requiring registration of shared housing unit

Emanuel (Mayor) O2016-341

Referred [C.J.p. 16221] License

4-9-030 (new) prohibiting certain landlords or buildings from eligibility to register

Emanuel (Mayor) O2016-341

Referred [C.J.p. 16221] License

4-9-050 (new) (a) (b) establishing shared housing host operating requirements

Emanuel (Mayor) O2016-341

Referred [C.J.p. 16221] License

4-9-060 (new) (a) thru (e) enumerating unlawful acts by shared housing host, occupant or rental procedure

Emanuel (Mayor) O2016-341

Referred [C.J.p. 16221] License

4-9-070 (new) authorizing commissioner to promulgate rules for Chapter implementation

Emanuel (Mayor) O2016-341

Referred [C.J.p. 16221] License

MUNICIPAL CODE AMENDMENTS

Title 4 - Businesses, Occupations & Consumer Protection

Ch. 9 Shared Housing Units

4-9-080 (new) (a) (b) (c) establishing registration suspensions or revocations by listed rules, listed prohibitions or 10 day emergency order of Commissioner as imminent threat to public health, safety or welfare until requested hearing by shared housing host

Emanuel (Mayor) O2016-341

Referred [C.J.p. 16221] License

4-9-090 (new) establishing monetary and incarceration penalties for violations

Emanuel (Mayor) O2016-341

Referred [C.J.p. 16221] License

4-9-40 (new) (a) (b) limiting number of nights shared housing units can be rented

Emanuel (Mayor) O2016-341

Referred [C.J.p. 16221] License

Ch. 60 Liquor Dealers

4-60-021 adding sports plazas to protected list of additional specified areas for sale of liquor by entities already licensed to sell liquor

Tunney (44) O2016-106

Referred [C.J.p. 17800] License

4-60-022 (11.14) allow issuance of additional alcoholic liquor licenses on portions of W 31st St

Thompson (11) O2016-118

Referred [C.J.p. 17767] License

4-60-022 (13.278) allow issuance of additional alcoholic liquor licenses on portions of S Pulaski Rd

Zalewski (23) O2016-78

Referred [C.J.p. 17774] License

4-60-022 (23.472) thru (23.548) renumbering subsections regarding restrictions on issuance of additional alcoholic liquor license on portions of public way within 23rd Ward

Mitts (37) O2015-8518

Referred [C.J.p. 16185] License

Passed [C.J.p. 17112]

MUNICIPAL CODE AMENDMENTS

Title 4 - Businesses, Occupations & Consumer Protection

Ch. 60 Liquor Dealers

4-60-022 (24.226) thru (24.229) renumbering subsections regarding restrictions on issuance of additional alcoholic liquor license on portions of public way within 24th Ward

Mitts (37) O2015-8518

Referred [C.J.p. 16185] License

Passed [C.J.p. 17112]

4-60-022 (25.191) thru (25.213) renumbering subsections regarding restrictions on issuance of additional alcoholic liquor license on portions of public way within 25th Ward

Mitts (37) O2015-8518

Referred [C.J.p. 16185] License

Passed [C.J.p. 17112]

4-60-022 (27.228) allow issuance of additional alcoholic liquor licenses on portions of W Madison St

Solis (25) O2016-124

Referred [C.J.p. 17775] License

4-60-022 (3.58) disallow issuance of additional alcoholic liquor licenses on portions of W 47th St

Dowell (3) O2016-97

Referred [C.J.p. 17762] License

4-60-022 (39.59) allow issuance of additional alcoholic liquor licenses on portions of N Pulaski Rd

Ramirez-Rosa (35), Laurino O2016-82

Referred [C.J.p. 17787] License

4-60-023 (11.6) allow issuance of additional package goods licenses on portions of S Archer Ave and S Robinson St

Cardenas (12) O2015-8519

Referred [C.J.p. 16166] License

Passed [C.J.p. 17109]

4-60-023 (23.481) thru (23.544) renumbering subsections regarding restrictions on issuance of additional package goods license on portions of public way within 23rd Ward

Mitts (37) O2015-8518

Referred [C.J.p. 16185] License

Passed [C.J.p. 17112]

MUNICIPAL CODE AMENDMENTS

Title 4 - Businesses, Occupations & Consumer Protection

Ch. 60 Liquor Dealers

4-60-023 (24.230) thru (24.236) renumbering subsections regarding restrictions on issuance of additional package goods license on portions of public way within 24th Ward

Mitts (37) O2015-8518

Referred [C.J.p. 16185] License

Passed [C.J.p. 17112]

4-60-023 (24.36) allow issuance of additional package goods licenses on portions of W Roosevelt Rd

Scott, Jr. (24) O2015-8508

Referred [C.J.p. 16173] License

Passed [C.J.p. 17110]

4-60-023 (24.85) allow issuance of additional package goods licenses on portions of W Ogden Ave

Scott, Jr. (24) O2016-80

Referred [C.J.p. 17775] License

4-60-023 (25.193) thru (25.225) renumbering subsections regarding restrictions on issuance of additional package goods license on portions of public way within 25th Ward

Mitts (37) O2015-8518

Referred [C.J.p. 16185] License

Passed [C.J.p. 17112]

4-60-023 (3.62) disallow issuance of additional package goods licenses on portions of E 47th St.

Dowell (3) O2016-97

Referred [C.J.p. 17762] License

4-60-023 (31.11) allow issuance of additional package goods licenses on portions of W Diversey Ave

Santiago (31) O2016-96

Referred [C.J.p. 17783] License

4-60-023 (31.17) allow issuance of additional package goods licenses on portions of W Fullerton Ave

Santiago (31) O2016-95

Referred [C.J.p. 17783] License

4-60-023 (35.73) disallow issuance of additional package goods licenses on portions of N Pulaski Rd

Ramirez-Rosa (35) O2016-81

Referred [C.J.p. 17786] License

MUNICIPAL CODE AMENDMENTS

Title 4 - Businesses, Occupations & Consumer Protection

Ch. 60 Liquor Dealers

4-60-023 (39.59) disallow issuance of additional package goods licenses on portions of N Pulaski Rd

Laurino (39) O2016-84

Referred [C.J.p. 17790] License

4-60-075 (new) establishing definition of sports plaza and special conditions regulating manner and time of alcohol service, allowable amusements, other licensing requirements or exemptions, and fines or licensing suspension for violations by sports plaza venue licensees

Tunney (44) O2016-106

Referred [C.J.p. 17800] License

Ch. 64 Tobacco Dealers

4-64-190 prohibiting sale, give away, barter or furnishing of tobacco products, samples or accessories to any individual under 21 years of age

Emanuel (Mayor), and Others O2016-105

Referred [C.J.p. 16220] Finance

4-64-200 (a) (b) (c) prohibiting purchase or possession of tobacco products, samples or accessories by any individual under 21 years of age

Emanuel (Mayor), and Others O2016-105

Referred [C.J.p. 16220] Finance

4-64-210 modifying posting requirement for sellers and distributors of tobacco products and accessories to reflect the new age restriction displayed on warning printer card

Emanuel (Mayor), and Others O2016-105

Referred [C.J.p. 16220] Finance

4-64-240 (a) modifying provision governing revocation of licenses to include violation of Sections 4-64-260 and 4-64-270

Emanuel (Mayor), and Others O2016-105

Referred [C.J.p. 16220] Finance

4-64-245 (a) modifying provision governing nonrenewal of licenses to include violation of Sections 4-64-260 and 4-64-270

Emanuel (Mayor), and Others O2016-105

Referred [C.J.p. 16220] Finance

MUNICIPAL CODE AMENDMENTS

Title 4 - Businesses, Occupations & Consumer Protection

Ch. 64 Tobacco Dealers

4-64-250 (new) definition of price floor, price reduction instrument, large cigar, little cigar, smokeless tobacco and related terminology

Emanuel (Mayor), and Others O2016-105

Referred [C.J.p. 16220] Finance

4-64-250 thru 4-67-338 under new Article III. Price Floors and Minimum Package Sizes For Tobacco Products

Emanuel (Mayor), and Others O2016-105

Referred [C.J.p. 16220] Finance

4-64-260 (new) (a) thru (d) establishing price floor for tobacco products, authorizing Commissioner of Health to modify price floor when necessary, prohibiting sale or offer for sale of tobacco product to consumer below the price floor, and adding other prohibited acts

Emanuel (Mayor), and Others O2016-105

Referred [C.J.p. 16220] Finance

4-64-270 (new) (a) (b) (c) establishing minimum package sizes for tobacco products

Emanuel (Mayor), and Others O2016-105

Referred [C.J.p. 16220] Finance

4-64-280 (new) authorizing Dept. of Business Affairs and Consumer Protection to enforce Article, and allowing Commissioners of Health and Business Affairs and Consumer Protection to promulgate rules necessary for administration

Emanuel (Mayor), and Others O2016-105

Referred [C.J.p. 16220] Finance

4-64-332 (b) modifying program of testing sales practices of tobacco dealers, which expands utilization of persons under 21 years of age

Emanuel (Mayor), and Others O2016-105

Referred [C.J.p. 16220] Finance

4-64-338 (new) (a) (b) establishing penalty provisions to include monetary fines for persons, or suspension or revocation of licenses of retail tobacco dealers for violation of Article III

Emanuel (Mayor), and Others O2016-105

Referred [C.J.p. 16220] Finance

MUNICIPAL CODE AMENDMENTS

Title 4 - Businesses, Occupations & Consumer Protection

Ch. 156 Amusements

4-156-500 (new) (a) thru (g) defining additional requirements for sports plaza, including mandatory hours of closure, need for owner of sports plaza to apply for amusement license if any portion is to be used for amusement, setting forth inclusion of restrictions in any contract with any entity conducting amusement, including daily fines for violations

Tunney (44) O2016-106

Referred [C.J.p. 17800] License

Title 9 - Vehicles, Traffic & Rail Transportation

Ch. 64 Parking Regulations

9-64-170 (a) (6) authorizing parking of taxicabs on residential streets within 16th Ward

Foulkes (16) SO2015-8581

Referred [C.J.p. 16170] Pedestrian and Traffic Safety

Passed as Substitute [C.J.p. 17135]

9-64-90 (h) expanding pilot program to 43rd/44th Wards until December 31, 2016 for not-for-profit organizations to purchase 30 one-day permits for each employee, but no more than five employees

Mendoza (Clerk) O2015-8493

Referred [C.J.p. 14622] Pedestrian and Traffic Safety

Passed [C.J.p. 17133]

Ch. 112 Public Passenger Vehicles

9-112-480 amending Commissioner's duty to maximize taxicab licensing revenues to exclude licenses awarded under new incentive program at 9-112-575

Emanuel (Mayor) O2016-66

Referred [C.J.p. 16222] License

9-112-575 (b) extending Commissioner's authority to develop incentives for taxicab drivers providing outstanding service to include one or two taxi medallion license awards per calendar year

Emanuel (Mayor) O2016-66

Referred [C.J.p. 16222] License

MUNICIPAL CODE AMENDMENTS

Title 10 - Streets, Public Ways, Parks, Airports & Harbors

Ch. 28 Structures On & Under Public Ways

10-28-1000 (new) establishing pilot program (Article XIV) for curbside cafe permits from January 1 thru December 31, 2016

Tunney (44), Smith (43) SO2015-5379

Referred [C.J.p. 4620] License

Passed as Substitute [C.J.p. 17125]

10-28-1010 (new) defining of curbside cafe, permitee, alcoholic beverages, immobile retail food establishment and related technology

Tunney (44), Smith (43) SO2015-5379

Referred [C.J.p. 4620] License

Passed as Substitute [C.J.p. 17125]

10-28-1020 (new) requiring curbside cafe permit prior to operation of sidewalk cafe

Tunney (44), Smith (43) SO2015-5379

Referred [C.J.p. 4620] License

Passed as Substitute [C.J.p. 17125]

10-28-1030 (new) (a) thru (e) curbside cafe permit and approval procedure

Tunney (44), Smith (43) SO2015-5379

Referred [C.J.p. 4620] License

Passed as Substitute [C.J.p. 17125]

10-28-1040 (new) requiring commercial general liability insurance for operation of sidewalk cafe and liquor liability (dramshop) insurance if alcoholic beverages will be served

Tunney (44), Smith (43) SO2015-5379

Referred [C.J.p. 4620] License

Passed as Substitute [C.J.p. 17125]

10-28-1050 (new) (a) (b) (c) guidelines for review of curbside cafe permit applications

Tunney (44), Smith (43) SO2015-5379

Referred [C.J.p. 4620] License

Passed as Substitute [C.J.p. 17125]

MUNICIPAL CODE AMENDMENTS

Title 10 - Streets, Public Ways, Parks, Airports & Harbors

Ch. 28 Structures On & Under Public Ways

10-28-1060 (new) (a) thru (d) compliance of curbside cafes with plans and specifications submitted to Commissioner of Business Affairs and Consumer Protection

Tunney (44), Smith (43) SO2015-5379

Referred [C.J.p. 4620] License

Passed as Substitute [C.J.p. 17125]

10-28-1070 (new) prohibiting assignment or transfer of curbside cafe permit

Tunney (44), Smith (43) SO2015-5379

Referred [C.J.p. 4620] License

Passed as Substitute [C.J.p. 17125]

10-28-1080 (new) (a) thru (g) restricting issuance of curbside cafe permits, and setting limitations for curbside cafe operations

Tunney (44), Smith (43) SO2015-5379

Referred [C.J.p. 4620] License

Passed as Substitute [C.J.p. 17125]

10-28-1090 (new) (a) thru (e) operational conditions for curbside cafes

Tunney (44), Smith (43) SO2015-5379

Referred [C.J.p. 4620] License

Passed as Substitute [C.J.p. 17125]

10-28-1100 (new) requiring valid liquor license if alcoholic beverages are served at curbside cafes

Tunney (44), Smith (43) SO2015-5379

Referred [C.J.p. 4620] License

Passed as Substitute [C.J.p. 17125]

10-28-1110 (new) requiring permittees and their employees to comply with Code provisions and applicable laws and regulations

Tunney (44), Smith (43) SO2015-5379

Referred [C.J.p. 4620] License

Passed as Substitute [C.J.p. 17125]

MUNICIPAL CODE AMENDMENTS

Title 10 - Streets, Public Ways, Parks, Airports & Harbors

Ch. 28 Structures On & Under Public Ways

10-28-1120 (new) (a) thru (f) authorizing Commissioner of Business Affairs and Consumer Protection to promulgate regulations for administration and enforcement of Article provisions

Tunney (44), Smith (43) SO2015-5379

Referred [C.J.p. 4620] License

Passed as Substitute [C.J.p. 17125]

10-28-1130 (new) (a) thru (d) authorizing Commissioner to enforce Article provisions and conduct on-site inspection of curbside cafes

Tunney (44), Smith (43) SO2015-5379

Referred [C.J.p. 4620] License

Passed as Substitute [C.J.p. 17125]

10-28-1140 (new) (a) (b) (c) establishing penalties for Article violations

Tunney (44), Smith (43) SO2015-5379

Referred [C.J.p. 4620] License

Passed as Substitute [C.J.p. 17125]

10-28-1150 (new) provision for revocation of curbside cafe permits

Tunney (44), Smith (43) SO2015-5379

Referred [C.J.p. 4620] License

Passed as Substitute [C.J.p. 17125]

10-28-1160 (new) sunset provision setting expiration of ordinance on December 31, 2016

Tunney (44), Smith (43) SO2015-5379

Referred [C.J.p. 4620] License

Passed as Substitute [C.J.p. 17125]

Ch. 8 - Solicitations

10-8-335 (v) prohibiting issuance of outdoor special event permit for event held on sports plaza

Tunney (44) O2016-106

Referred [C.J.p. 17800] License

MUNICIPAL CODE AMENDMENTS

Title 11 - Utilities & Environmental Protection

Ch. 12 Water Supply & Service

11-12-540 (a) exempting privately owned low-income housing exempt from payment of 80% from water service charge, subject to eligibility requirements

Moreno (1), and Others O2016-125

Referred [C.J.p. 17760] Housing

Title 17 - Chicago Zoning Ordinance

Ch. 2 Residential Districts

17-4-0207-P permitting shared housing units as lodging within RS1, RS2, RS3, RT3.5, RT4, RM4.5, RM5-5.5 RM 6-6.5 districts

Emanuel (Mayor) O2016-341

Referred [C.J.p. 16221] License

Ch. 3 Business & Commercial Districts

17-3-0207 AA permitting curbside cafes within B1, B2, B3, C1, C2, and C3 districts

Tunney (44), Smith (43) SO2015-5379

Referred [C.J.p. 4620] License

Passed as Substitute [C.J.p. 17125]

17-3-0207-II permitting shared housing units as lodging within B1, B2, B3, C1, C2 districts

Emanuel (Mayor) O2016-341

Referred [C.J.p. 16221] License

Ch. 4 Downtown Districts

17-4-0207 AA prohibiting curbside cafes within DC, DX, DR and DS districts

Tunney (44), Smith (43) SO2015-5379

Referred [C.J.p. 4620] License

Passed as Substitute [C.J.p. 17125]

17-4-0207-II Permitting shared housing units as lodging within DC, DX, DR and DS districts

Emanuel (Mayor) O2016-341

Referred [C.J.p. 16221] License

Ch. 5 Manufacturing Districts

17-5-0207 Q prohibiting curbside cafes within M1, M2, and M3 districts

Tunney (44), Smith (43) SO2015-5379

Referred [C.J.p. 4620] License

Passed as Substitute [C.J.p. 17125]

MUNICIPAL CODE AMENDMENTS

Title 17 - Chicago Zoning Ordinance

Ch. 6 Special Purpose Districts

17-6-0403-F Q prohibiting curbside cafes within PMD Nos. 1 thru 15

Tunney (44), Smith (43) SO2015-5379

Referred [C.J.p. 4620] License

Passed as Substitute [C.J.p. 17125]

Ch. 9 Use Regulations

17-9-0131 (new) adding standards for curbside cafes

Tunney (44), Smith (43) SO2015-5379

Referred [C.J.p. 4620] License

Passed as Substitute [C.J.p. 17125]

Ch. 17 Overlay Districts

17-17-0241.5 (new) adding description of curbside cafe

Tunney (44), Smith (43) SO2015-5379

Referred [C.J.p. 4620] License

Passed as Substitute [C.J.p. 17125]

Ch. 17 Terminology & Measurements, Land Use & Zoning-Tables & Index

17-17-0104-S adding definition of shared housing unit to list of lodging use type

Emanuel (Mayor) O2016-341

Referred [C.J.p. 16221] License

OATHS OF OFFICE

Vasquez, Anthony

Fireman's Annuity and Benefit Fund (Trustee) F2016-2

Filed [C.J.p. 16232]

PARKING

Buffer Zones

4032 W 64th St

Zone No. 1646 - amend

Quinn (13) O2015-8343

Referred [C.J.p. 14507] Pedestrian and Traffic Safety

Passed [C.J.p. 17156] SO2016-64

PARKING

Buffer Zones

1935-1943 W Bloomingdale Ave, 1800-1845 N Winchester Ave

Zone No. 154

Waguespack (32) O2016-520

Referred [C.J.p. 17707] Pedestrian and Traffic Safety

1901-1903 N Humboldt Blvd

Zone No. 1569

Moreno (1) O2016-386

Referred [C.J.p. 17707] Pedestrian and Traffic Safety

2443-2447 N Kedzie Ave

Zone No. 100

Waguespack (32) O2016-522

Referred [C.J.p. 17707] Pedestrian and Traffic Safety

Handicapped

125 W 114th St

Austin (34) O2015-8636

Referred [C.J.p. 16148] Pedestrian and Traffic Safety

Passed [C.J.p. 17151] SO2016-62

729 W 116th Pl

Austin (34) O2015-8637

Referred [C.J.p. 16148] Pedestrian and Traffic Safety

Passed [C.J.p. 17151] SO2016-62

2024 W 18th Pl

Remove

Solis (25) O2016-489

Referred [C.J.p. 17703] Pedestrian and Traffic Safety

2021 W 22nd Pl

Remove

Solis (25) O2016-487

Referred [C.J.p. 11703] Pedestrian and Traffic Safety

2345 W 23rd Pl

Solis (25) O2016-485

Referred [C.J.p. 17695] Pedestrian and Traffic Safety

PARKING

Handicapped

922 W 34th St
Thompson (11) O2016-142
Referred [C.J.p. 17692] Pedestrian and Traffic Safety

959 W 35th Pl
Thompson (11) O2016-144
Referred [C.J.p. 17692] Pedestrian and Traffic Safety

1821 W 45th St
Lopez (15) O2016-164
Referred [C.J.p. 17694] Pedestrian and Traffic Safety

715 E 50th Pl
Burns (4) O2015-8568
Referred [C.J.p. 16142] Pedestrian and Traffic Safety
Passed [C.J.p. 17147] SO2016-62

3128 W 54th St
Burke (14) O2016-21
Direct Introduction Pedestrian and Traffic Safety
Passed [C.J.p. 17148] SO2016-62

3308 W 60th Pl
Foulkes (16) O2016-166
Referred [C.J.p. 17694] Pedestrian and Traffic Safety

1333 W 61st St
Foulkes (16) O2015-8699
Referred [C.J.p. 16145] Pedestrian and Traffic Safety
Passed [C.J.p. 17149] SO2016-62

3319 W 61st St
Zalewski (23) O2015-8610
Referred [C.J.p. 16146] Pedestrian and Traffic Safety
Passed [C.J.p. 17150] SO2016-62

6642 W 63rd St
Quinn (13) O2016-153
Referred [C.J.p. 17693] Pedestrian and Traffic Safety

PARKING

Handicapped

6655 W 64th Pl
Zalewski (23) O2015-8611
Referred [C.J.p. 16146] Pedestrian and Traffic Safety
Passed [C.J.p. 17150] SO2016-62

3633 W 64th St
Remove
Zalewski (23) O2016-481
Referred [C.J.p. 17702] Pedestrian and Traffic Safety

7014 W 64th St
Remove
Zalewski (23) O2015-8830
Referred [C.J.p. 16151] Pedestrian and Traffic Safety
Passed [C.J.p. 17153] SO2016-62

3306 W 65th Pl
Zalewski (23) O2016-180
Referred [C.J.p. 17695] Pedestrian and Traffic Safety

3625 W 66th Pl
Remove
Quinn (13) O2015-8554
Referred [C.J.p. 16151] Pedestrian and Traffic Safety
Passed [C.J.p. 17153] SO2016-62

3931 W 66th St
Quinn (13) O2016-154
Referred [C.J.p. 17693] Pedestrian and Traffic Safety

3831 W 68th Pl
Remove
Quinn (13) O2015-8555
Referred [C.J.p. 16151] Pedestrian and Traffic Safety
Passed [C.J.p. 17153] SO2016-62

3904 W 70th St
Remove
Quinn (13) O2016-119
Referred [C.J.p. 17702] Pedestrian and Traffic Safety

PARKING

Handicapped

3908 W 70th St

Quinn (13) O2016-156

Referred [C.J.p. 17693] Pedestrian and Traffic Safety

2565 W 79th Pl

Curtis (18) O2015-8824

Referred [C.J.p. 16145] Pedestrian and Traffic Safety

Passed [C.J.p. 17149] SO2016-62

3622 W 80th Pl

Curtis (18) O2016-168

Referred [C.J.p. 17694] Pedestrian and Traffic Safety

3639 W 80th Pl

Curtis (18) O2015-8597

Referred [C.J.p. 16145] Pedestrian and Traffic Safety

Passed [C.J.p. 17149] SO2016-62

3509 W 84th Pl

Curtis (18) O2016-169

Referred [C.J.p. 17694] Pedestrian and Traffic Safety

1056 W 97th Pl

Austin (34) O2016-494

Referred [C.J.p. 17699] Pedestrian and Traffic Safety

5104 W Addison St

Reboyras (30) O2015-8464

Referred [C.J.p. 16147] Pedestrian and Traffic Safety

Passed [C.J.p. 17150] SO2016-62

6223 N Artesian Ave

Silverstein (50) O2016-431

Referred [C.J.p. 17701] Pedestrian and Traffic Safety

2005 W Arthur Ave

Amend

Silverstein (50) O2015-8864

Referred [C.J.p. 16152] Pedestrian and Traffic Safety

Passed [C.J.p. 17154] SO2016-62

PARKING

Handicapped

6748 N Ashland Ave

Moore (49) O2015-8671

Referred [C.J.p. 16149] Pedestrian and Traffic Safety

Passed [C.J.p. 17152] SO2016-62

7068 N Ashland Ave

Moore (49) O2015-8675

Referred [C.J.p. 16149] Pedestrian and Traffic Safety

Passed [C.J.p. 17152] SO2016-62

6912 N Ashland Blvd

Moore (49) O2015-8673

Referred [C.J.p. 16149] Pedestrian and Traffic Safety

Passed [C.J.p. 17152] SO2016-62

2514 W Augusta Blvd

Maldonado (26) O2016-181

Referred [C.J.p. 17695] Pedestrian and Traffic Safety

2126 N Avers Ave

Maldonado (26) O2016-182

Referred [C.J.p. 17695] Pedestrian and Traffic Safety

2447 W Balmoral Ave

O'Connor (40) O2015-8665

Referred [C.J.p. 16148] Pedestrian and Traffic Safety

Passed [C.J.p. 17151] SO2016-62

6621 W Barry Ave

Villegas (36) O2015-8658

Referred [C.J.p. 16148] Pedestrian and Traffic Safety

Passed [C.J.p. 17151] SO2016-62

3227 W Beach Ave

Maldonado (26) O2016-183

Referred [C.J.p. 17695] Pedestrian and Traffic Safety

7811 S Bennett Ave

Harris (8) O2016-136

Referred [C.J.p. 17692] Pedestrian and Traffic Safety

PARKING

Handicapped

3702 N Bernard St
Ramirez-Rosa (35) O2015-8640
Referred [C.J.p. 16148] Pedestrian and Traffic Safety
Passed [C.J.p. 17151] SO2016-62

1723 W Berwyn Ave
O'Connor (40) O2016-402
Referred [C.J.p. 17700] Pedestrian and Traffic Safety

2015 N Bissell St
Smith (43) O2016-414
Referred [C.J.p. 17701] Pedestrian and Traffic Safety

5048 S Blackstone Ave
Burns (4) O2016-120
Referred [C.J.p. 17692] Pedestrian and Traffic Safety

8819 S Blackstone Ave
Harris (8) O2016-137
Referred [C.J.p. 17692] Pedestrian and Traffic Safety

1922 N California Ave
Moreno (1) O2015-8561
Referred [C.J.p. 16142] Pedestrian and Traffic Safety
Passed [C.J.p. 17147] SO2016-62

3539 S Calumet Ave
Burns (4) O2015-8567
Referred [C.J.p. 16142] Pedestrian and Traffic Safety
Passed [C.J.p. 17147] SO2016-62

5234 S Campbell Ave
Burke (14) O2016-157
Referred [C.J.p. 17693] Pedestrian and Traffic Safety

5409 N Campbell Ave
Remove
O'Connor (40) O2015-8845
Referred [C.J.p. 16152] Pedestrian and Traffic Safety
Passed [C.J.p. 17153] SO2016-62

PARKING

Handicapped

5644 S Campbell Ave
Lopez (15) O2016-159
Referred [C.J.p. 17693] Pedestrian and Traffic Safety

7336 S Campbell Ave
Curtis (18) O2016-167
Referred [C.J.p. 17694] Pedestrian and Traffic Safety

5009 S Carpenter St
Cochran (20) O2015-8599
Referred [C.J.p. 16146] Pedestrian and Traffic Safety
Passed [C.J.p. 17149] SO2016-62

2135 W Caton St
Hopkins (2) O2016-131
Referred [C.J.p. 17691] Pedestrian and Traffic Safety

1032 N Central Park Ave
Burnett (27) O2015-8612
Referred [C.J.p. 16146] Pedestrian and Traffic Safety
Passed [C.J.p. 17150] SO2016-62

2815 S Central Park Ave
Munoz (22) O2016-170
Referred [C.J.p. 17694] Pedestrian and Traffic Safety

6154 N Central Park Ave
Silverstein (50) O2016-433
Referred [C.J.p. 17701] Pedestrian and Traffic Safety

3325 W Dickens Ave
Maldonado (26) O2016-185
Referred [C.J.p. 17695] Pedestrian and Traffic Safety

7322 S Dorchester Ave
Remove
Harris (8) O2016-19
Direct Introduction Pedestrian and Traffic Safety
Passed [C.J.p. 17152] SO2016-62

PARKING

Handicapped

8125 S Dorchester Ave
Harris (8) O2016-20
Direct Introduction Pedestrian and Traffic Safety
Passed [C.J.p. 17148] SO2016-62

6846 S Dr Martin Luther King Jr Dr
Cochran (20) O2015-8828
Referred [C.J.p. 16146] Pedestrian and Traffic Safety
Passed [C.J.p. 17149] SO2016-62

923 N Drake Ave
Burnett (27) O2016-212
Referred [C.J.p. 17697] Pedestrian and Traffic Safety

1284 W Early Ave
Remove
Osterman (48) O2016-532
Referred [C.J.p. 17703] Pedestrian and Traffic Safety

5915 W Eastwood Ave
Arena (45) O2016-419
Referred [C.J.p. 17701] Pedestrian and Traffic Safety

5900 W Eddy St
Remove
Villegas (36) O2016-107
Referred [C.J.p. 17703] Pedestrian and Traffic Safety

6328 W Eddy St
Villegas (36) O2016-497
Referred [C.J.p. 17699] Pedestrian and Traffic Safety

11340 S Eggleston Ave
Austin (34) O2016-310
Referred [C.J.p. 17698] Pedestrian and Traffic Safety

11353 S Eggleston Ave
Austin (34) O2016-311
Referred [C.J.p. 17698] Pedestrian and Traffic Safety

PARKING

Handicapped

2723 S Emerald Ave
Thompson (11) O2016-138
Referred [C.J.p. 17692] Pedestrian and Traffic Safety

2650 W Evergreen Ave
Maldonado (26) O2016-186
Referred [C.J.p. 17695] Pedestrian and Traffic Safety

5640 S Fairfield Ave
Lopez (15) O2015-8579
Referred [C.J.p. 16144] Pedestrian and Traffic Safety
Passed [C.J.p. 17148] SO2016-62

7120 S Fairfield Ave
Curtis (18) O2015-8593
Referred [C.J.p. 16145] Pedestrian and Traffic Safety
Passed [C.J.p. 17149] SO2016-62

8243 S Fairfield Ave
Curtis (18) O2015-8594
Referred [C.J.p. 16145] Pedestrian and Traffic Safety
Passed [C.J.p. 17149] SO2016-62

2808 W Fitch Ave
Silverstein (50) O2015-7930
Referred [C.J.p. 13057] Pedestrian and Traffic Safety
Passed [C.J.p. 17152] SO2016-62

4245 S Francisco Ave
Lopez (15) O2016-161
Referred [C.J.p. 17693] Pedestrian and Traffic Safety

4317 S Francisco Ave
Lopez (15) O2015-8580
Referred [C.J.p. 16144] Pedestrian and Traffic Safety
Passed [C.J.p. 17148] SO2016-62

4548 S Francisco Ave
Lopez (15) O2016-162
Referred [C.J.p. 17693] Pedestrian and Traffic Safety

PARKING

Handicapped

6115 N Francisco Ave

Silverstein (50) O2015-8278

Referred [C.J.p. 14501] Pedestrian and Traffic Safety

Passed [C.J.p. 17152] SO2016-62

6209 N Francisco Ave

Silverstein (50) O2015-8283

Referred [C.J.p. 14502] Pedestrian and Traffic Safety

Passed [C.J.p. 17152] SO2016-62

6250 N Francisco Ave

Silverstein (50) O2015-8289

Referred [C.J.p. 14502] Pedestrian and Traffic Safety

Passed [C.J.p. 17152] SO2016-62

6304 N Francisco Ave

Silverstein (50) O2015-8291

Referred [C.J.p. 14502] Pedestrian and Traffic Safety

Passed [C.J.p. 17165] SO2016-561

3556 W Glenlake Ave

Silverstein (50) O2016-438

Referred [C.J.p. 17701] Pedestrian and Traffic Safety

3566 W Glenlake Ave

Silverstein (50) O2015-8681

Referred [C.J.p. 16149] Pedestrian and Traffic Safety

Passed [C.J.p. 17152] SO2016-62

5202 S Green St

Cochran (20) O2015-8831

Referred [C.J.p. 16146] Pedestrian and Traffic Safety

Passed [C.J.p. 17149] SO2016-62

3643 S Hamilton Ave

Cardenas (12) O2016-32

Direct Introduction Pedestrian and Traffic Safety

Passed [C.J.p. 17148] SO2016-62

1121 N Hamlin Ave

Burnett (27) O2015-8613

Referred [C.J.p. 16147] Pedestrian and Traffic Safety

Passed [C.J.p. 17150] SO2016-62

PARKING

Handicapped

1543 N Harding Ave

Maldonado (26) O2016-188

Referred [C.J.p. 17695] Pedestrian and Traffic Safety

1738 N Harding Ave

Maldonado (26) O2016-187

Referred [C.J.p. 17695] Pedestrian and Traffic Safety

6122 W Henderson St

Villegas (36) O2016-350

Referred [C.J.p. 17699] Pedestrian and Traffic Safety

4358 S Hermitage Ave

Lopez (15) O2015-8578

Referred [C.J.p. 16144] Pedestrian and Traffic Safety

Passed [C.J.p. 17148] SO2016-62

3439 W Hirsch St

Maldonado (26) O2016-190

Referred [C.J.p. 17696] Pedestrian and Traffic Safety

5523 W Hirsch St

Mitts (37) O2016-360

Referred [C.J.p. 17699] Pedestrian and Traffic Safety

3336 W Hollywood Ave

Laurino (39) O2016-394

Referred [C.J.p. 17700] Pedestrian and Traffic Safety

2456 S Homan Ave

Munoz (22) O2016-171

Referred [C.J.p. 17694] Pedestrian and Traffic Safety

11322 S Homewood Ave

Austin (34) O2015-8618

Referred [C.J.p. 16147] Pedestrian and Traffic Safety

Passed [C.J.p. 17151] SO2016-62

6626 S Honore St

Lopez (15) O2015-8582

Referred [C.J.p. 16144] Pedestrian and Traffic Safety

Passed [C.J.p. 17148] SO2016-62

PARKING

Handicapped

6628 S Honore St
Lopez (15) O2015-8583
Referred [C.J.p. 16144] Pedestrian and Traffic Safety
Passed [C.J.p. 17148] SO2016-62

7241 S Honore St
Moore (17) O2015-8590
Referred [C.J.p. 16145] Pedestrian and Traffic Safety
Passed [C.J.p. 17149] SO2016-62

4809 S Hoyne Ave
Lopez (15) O2015-8584
Referred [C.J.p. 16144] Pedestrian and Traffic Safety
Passed [C.J.p. 17148] SO2016-62

5350 N Hoyne Ave
Amend
O'Connor (40) O2015-8843
Referred [C.J.p. 16152] Pedestrian and Traffic Safety
Passed [C.J.p. 17152] SO2016-62

6544 S Hoyne Ave
Foulkes (16) O2015-8694
Referred [C.J.p. 16144] Pedestrian and Traffic Safety
Passed [C.J.p. 17149] SO2016-62

5439 S Indiana Ave
Dowell (3) O2015-8562
Referred [C.J.p. 16142] Pedestrian and Traffic Safety
Passed [C.J.p. 17147] SO2016-62

1720 W Juneway Ter
Moore (49) O2016-536
Referred [C.J.p. 17704] Pedestrian and Traffic Safety

6127 S Justine St
Foulkes (16) O2016-165
Referred [C.J.p. 17694] Pedestrian and Traffic Safety

2035 N Karlov Ave
Maldonado (26) O2016-191
Referred [C.J.p. 17696] Pedestrian and Traffic Safety

PARKING

Handicapped

6738 S Karlov Ave
Remove
Quinn (13) O2015-8553
Referred [C.J.p. 16143] Pedestrian and Traffic Safety
Passed [C.J.p. 17153] SO2016-62

3312 N Keating Ave
Remove
Reboyras (30) O2015-8465
Referred [C.J.p. 16151] Pedestrian and Traffic Safety
Passed [C.J.p. 17153] SO2016-62

5236 S Keating Ave
Remove
Burke (14) O2015-8556
Referred [C.J.p. 16151] Pedestrian and Traffic Safety
Passed [C.J.p. 17153] SO2016-62

6417 S Keating Ave
Remove
Quinn (13) O2015-8551
Referred [C.J.p. 16143] Pedestrian and Traffic Safety
Passed [C.J.p. 17153] SO2016-62

3133 S Kedvale Ave
Munoz (22) O2016-172
Referred [C.J.p. 17694] Pedestrian and Traffic Safety

4027 N Kedvale Ave
Laurino (39) O2016-385
Referred [C.J.p. 17700] Pedestrian and Traffic Safety

6511 S Kedvale Ave
Quinn (13) O2016-145
Referred [C.J.p. 17692] Pedestrian and Traffic Safety

2325 N Keeler Ave
Remove
Ramirez-Rosa (35) O2016-525
Referred [C.J.p. 17703] Pedestrian and Traffic Safety

PARKING

Handicapped

2834 S Kenneth Ave
Munoz (22) O2016-173
Referred [C.J.p. 17694] Pedestrian and Traffic Safety

6214 S Kenneth Ave
Remove
Quinn (13) O2015-8552
Referred [C.J.p. 16143] Pedestrian and Traffic Safety
Passed [C.J.p. 17153] SO2016-62

6705 S Kenneth Ave
Quinn (13) O2015-8572
Referred [C.J.p. 16143] Pedestrian and Traffic Safety
Passed [C.J.p. 17148] SO2016-62

2032 N Keystone Ave
Maldonado (26) O2016-192
Referred [C.J.p. 17696] Pedestrian and Traffic Safety

4907 N Keystone Ave
Laurino (39) O2016-390
Referred [C.J.p. 17700] Pedestrian and Traffic Safety

1625 N Kildare Ave
Maldonado (26) O2016-193
Referred [C.J.p. 17696] Pedestrian and Traffic Safety

2247 N Kildare Ave
Ramirez-Rosa (35) O2015-8645
Referred [C.J.p. 16148] Pedestrian and Traffic Safety
Passed [C.J.p. 17151] SO2016-62

3634 N Kilpatrick Ave
Reboyras (30) O2016-33
Referred [C.J.p. 17698] Pedestrian and Traffic Safety

4984 N Kilpatrick Ave
Laurino (39) O2016-392
Referred [C.J.p. 17700] Pedestrian and Traffic Safety

PARKING

Handicapped

6008 S Kilpatrick Ave
Quinn (13) O2016-146
Referred [C.J.p. 17692] Pedestrian and Traffic Safety

6106 S Kilpatrick Ave
Quinn (13) O2016-147
Referred [C.J.p. 17693] Pedestrian and Traffic Safety

6159 S Kilpatrick Ave
Quinn (13) O2016-148
Referred [C.J.p. 17693] Pedestrian and Traffic Safety

1522 N Kolin Ave
Maldonado (26) O2016-194
Referred [C.J.p. 17696] Pedestrian and Traffic Safety

5243 S Kolin Ave
Zalewski (23) O2016-5
Direct Introduction Pedestrian and Traffic Safety
Passed [C.J.p. 17150] SO2016-62

6042 S Kolin Ave
Remove
Quinn (13) O2015-8547
Referred [C.J.p. 16150] Pedestrian and Traffic Safety
Passed [C.J.p. 17153] SO2016-62

4359 S Komensky Ave
Burke (14) O2015-8577
Referred [C.J.p. 16143] Pedestrian and Traffic Safety
Passed [C.J.p. 17148] SO2016-62

6053 S Komensky Ave
Zalewski (23) O2015-8605
Referred [C.J.p. 16146] Pedestrian and Traffic Safety
Passed [C.J.p. 17150] SO2016-62

6136 S Komensky Ave
Quinn (13) O2016-149
Referred [C.J.p. 17693] Pedestrian and Traffic Safety

PARKING

Handicapped

6422 S Komensky Ave
Quinn (13) O2016-150
Referred [C.J.p. 17693] Pedestrian and Traffic Safety

1417 N Kostner Ave
Maldonado (26) O2016-195
Referred [C.J.p. 17696] Pedestrian and Traffic Safety

6235 S Kostner Ave
Zalewski (23) O2015-8104
Referred [C.J.p. 14498] Pedestrian and Traffic Safety
Passed [C.J.p. 17149] SO2016-62

11720 S Laflin St
Austin (34) O2016-312
Referred [C.J.p. 17698] Pedestrian and Traffic Safety

2309 N Lamon Ave
Villegas (36) O2016-503
Referred [C.J.p. 17699] Pedestrian and Traffic Safety

7742 S Langley Ave
Sawyer (6) O2016-134
Referred [C.J.p. 17692] Pedestrian and Traffic Safety

2314 N Laramie Ave
Villegas (36) O2016-354
Referred [C.J.p. 17699] Pedestrian and Traffic Safety

906 N Lavergne Ave
Mitts (37) O2016-363
Referred [C.J.p. 17699] Pedestrian and Traffic Safety

4126 N Lavergne Ave
Arena (45) O2016-420
Referred [C.J.p. 17701] Pedestrian and Traffic Safety

4518 S Lavergne Ave
Remove
Munoz (22) O2016-476
Referred [C.J.p. 17702] Pedestrian and Traffic Safety

PARKING

Handicapped

2200 N Lawler Ave
Remove
Villegas (36) O2016-104
Referred [C.J.p. 17703] Pedestrian and Traffic Safety

4648 N Lawler Ave
Remove
Arena (45) O2016-426
Referred [C.J.p. 17703] Pedestrian and Traffic Safety

1742 W Lawrence Ave
Repeal
Pawar (47) O2015-8858
Referred [C.J.p. 16152] Pedestrian and Traffic Safety
Passed [C.J.p. 17154] SO2016-62

3238 W Le Moyne St
Maldonado (26) O2016-196
Referred [C.J.p. 17696] Pedestrian and Traffic Safety

1653 N Linder Ave
Mitts (37) O2016-365
Referred [C.J.p. 17699] Pedestrian and Traffic Safety

3315 S Lituanica Ave
Thompson (11) O2015-8570
Referred [C.J.p. 16143] Pedestrian and Traffic Safety
Passed [C.J.p. 17148] SO2016-62

11748 S Loomis St
Austin (34) O2015-8619
Referred [C.J.p. 16147] Pedestrian and Traffic Safety
Passed [C.J.p. 17151] SO2016-62

1752 N Lorel Ave
Mitts (37) O2015-8661
Referred [C.J.p. 16148] Pedestrian and Traffic Safety
Passed [C.J.p. 17151] SO2016-62

3123 S Lowe Ave
Thompson (11) O2016-139
Referred [C.J.p. 17692] Pedestrian and Traffic Safety

PARKING

Handicapped

3212 S Lowe Ave

Remove

Thompson (11) O2015-8540

Referred [C.J.p. 16150] Pedestrian and Traffic Safety

Passed [C.J.p. 17153] SO2016-62

1851 N Lowell Ave

Ramirez-Rosa (35) O2015-8652

Referred [C.J.p. 16148] Pedestrian and Traffic Safety

Passed [C.J.p. 17151] SO2016-62

2228 N Magnolia Ave

Smith (43) O2015-8668

Referred [C.J.p. 16149] Pedestrian and Traffic Safety

Passed [C.J.p. 17151] SO2016-62

6148 S Major Ave

Quinn (13) O2015-8573

Referred [C.J.p. 16143] Pedestrian and Traffic Safety

Passed [C.J.p. 17148] SO2016-62

6222 S Major Ave

Quinn (13) O2015-8574

Referred [C.J.p. 16143] Pedestrian and Traffic Safety

Passed [C.J.p. 17148] SO2016-62

5654 S Maplewood Ave

Lopez (15) O2015-8585

Referred [C.J.p. 16144] Pedestrian and Traffic Safety

Passed [C.J.p. 17148] SO2016-62

5948 S Maplewood Ave

Foulkes (16) O2015-8695

Referred [C.J.p. 16144] Pedestrian and Traffic Safety

Passed [C.J.p. 17149] SO2016-62

1244 N Marion Ct

Moreno (1) O2015-8784

Referred [C.J.p. 16142] Pedestrian and Traffic Safety

Passed [C.J.p. 17147] SO2016-62

PARKING

Handicapped

4146 N Marmora Ave

Sposato (38) O2016-371

Referred [C.J.p. 17700] Pedestrian and Traffic Safety

7742 N Marshfield Ave

Moore (49) O2016-424

Referred [C.J.p. 17701] Pedestrian and Traffic Safety

7743 S Marshfield Ave

Moore (17) O2015-8591

Referred [C.J.p. 16145] Pedestrian and Traffic Safety

Passed [C.J.p. 17149] SO2016-62

3249 S May St

Thompson (11) O2016-140

Referred [C.J.p. 17692] Pedestrian and Traffic Safety

6338 S May St

Foulkes (16) O2015-8696

Referred [C.J.p. 16145] Pedestrian and Traffic Safety

Passed [C.J.p. 17149] SO2016-62

10209 S May St

Austin (34) O2016-314

Referred [C.J.p. 17698] Pedestrian and Traffic Safety

4225 W Maypole Ave

Ervin (28) O2016-17

Direct Introduction Pedestrian and Traffic Safety

Passed [C.J.p. 17150] SO2016-62

3622 W Mclean Ave

Maldonado (26) O2016-197

Referred [C.J.p. 17696] Pedestrian and Traffic Safety

3650 W Mclean Ave

Maldonado (26) O2016-198

Referred [C.J.p. 17696] Pedestrian and Traffic Safety

2119 N Mcvicker Ave

Villegas (36) O2015-8660

Referred [C.J.p. 16148] Pedestrian and Traffic Safety

Passed [C.J.p. 17151] SO2016-62

PARKING

Handicapped

5419 S Mcvicker Ave

Zalewski (23) O2016-178

Referred [C.J.p. 17695] Pedestrian and Traffic Safety

5819 S Meade Ave

Quinn (13) O2016-151

Referred [C.J.p. 17693] Pedestrian and Traffic Safety

5819 S Meade Ave

Quinn (13) O2016-152

Referred [C.J.p. 17693] Pedestrian and Traffic Safety

1534 N Menard Ave

Taliaferro (29) O2016-12

Direct Introduction Pedestrian and Traffic Safety

Passed [C.J.p. 17150] SO2016-62

8435 S Michigan Ave

Sawyer (6) O2015-8569

Referred [C.J.p. 16142] Pedestrian and Traffic Safety

Passed [C.J.p. 17147] SO2016-62

2817 S Millard Ave

Munoz (22) O2015-8602

Referred [C.J.p. 16146] Pedestrian and Traffic Safety

Passed [C.J.p. 17153] SO2016-62

2819 S Millard Ave

Munoz (22) O2016-174

Referred [C.J.p. 17694] Pedestrian and Traffic Safety

5047 W Monroe St

Ervin (28) O2016-16

Direct Introduction Pedestrian and Traffic Safety

Passed [C.J.p. 17150] SO2016-62

5338 W Monroe St

Taliaferro (29) O2016-269

Referred [C.J.p. 17697] Pedestrian and Traffic Safety

1326 N Monticello Ave

Maldonado (26) O2016-199

Referred [C.J.p. 17696] Pedestrian and Traffic Safety

PARKING

Handicapped

1739 N Monticello Ave

Maldonado (26) O2016-200

Referred [C.J.p. 17696] Pedestrian and Traffic Safety

4714 N Monticello Ave

Ramirez-Rosa (35) O2016-320

Referred [C.J.p. 17699] Pedestrian and Traffic Safety

6216 N Monticello Ave

Silverstein (50) O2016-440

Referred [C.J.p. 17701] Pedestrian and Traffic Safety

5615 N Moody Ave

Arena (45) O2015-8855

Referred [C.J.p. 16149] Pedestrian and Traffic Safety

Passed [C.J.p. 17151] SO2016-62

909 N Mozart St

Maldonado (26) O2016-201

Referred [C.J.p. 17696] Pedestrian and Traffic Safety

6430 N Mozart St

Silverstein (50) O2016-443

Referred [C.J.p. 17701] Pedestrian and Traffic Safety

6531 N Mozart St

Silverstein (50) O2016-445

Referred [C.J.p. 17702] Pedestrian and Traffic Safety

5351 S Narragansett Ave

Zalewski (23) O2015-8607

Referred [C.J.p. 16146] Pedestrian and Traffic Safety

Passed [C.J.p. 17150] SO2016-62

4129 W Nelson St

Santiago (31) O2016-28

Direct Introduction Pedestrian and Traffic Safety

Passed [C.J.p. 17150] SO2016-62

PARKING

Handicapped

328 W Normal Pkwy

Remove

Foulkes (16) O2015-8821

Referred [C.J.p. 16151] Pedestrian and Traffic Safety

Passed [C.J.p. 17153] SO2016-62

6213 S Normandy Ave

Quinn (13) O2015-8575

Referred [C.J.p. 16143] Pedestrian and Traffic Safety

Passed [C.J.p. 17148] SO2016-62

6553 S Oakley Ave

Foulkes (16) O2015-8697

Referred [C.J.p. 16145] Pedestrian and Traffic Safety

Passed [C.J.p. 17149] SO2016-62

7139 S Oakley Ave

Curtis (18) O2015-8596

Referred [C.J.p. 16145] Pedestrian and Traffic Safety

Passed [C.J.p. 17149] SO2016-62

2216 W Ohio St

Maldonado (26) O2016-202

Referred [C.J.p. 17696] Pedestrian and Traffic Safety

3033 N Olcott Ave

Taliaferro (29) O2016-272

Referred [C.J.p. 17698] Pedestrian and Traffic Safety

6771 N Oxford Ave

Napolitano (41) O2015-8666

Referred [C.J.p. 16149] Pedestrian and Traffic Safety

Passed [C.J.p. 17151] SO2016-62

4319 W Palmer St

Ramirez-Rosa (35) O2016-323

Referred [C.J.p. 17699] Pedestrian and Traffic Safety

4914 W Parker Ave

Santiago (31) O2016-27

Direct Introduction Pedestrian and Traffic Safety

Passed [C.J.p. 17150] SO2016-62

PARKING

Handicapped

5225 S Parkside Ave

Burke (14) O2016-10

Direct Introduction Pedestrian and Traffic Safety

Passed [C.J.p. 17148] SO2016-62

5505 N Parkside Ave

Arena (45) O2016-418

Referred [C.J.p. 17701] Pedestrian and Traffic Safety

6217 S Parkside Ave

Quinn (13) O2015-8576

Referred [C.J.p. 16143] Pedestrian and Traffic Safety

Passed [C.J.p. 17148] SO2016-62

6217 S Parkside Ave

Remove

Quinn (13) O2015-8549

Referred [C.J.p. 16150] Pedestrian and Traffic Safety

Passed [C.J.p. 17153] SO2016-62

10611 S Parnell Ave

Austin (34) O2015-8635

Referred [C.J.p. 16147] Pedestrian and Traffic Safety

Passed [C.J.p. 17151] SO2016-62

10611 S Parnell Ave

Austin (34) O2016-315

Referred [C.J.p. 17698] Pedestrian and Traffic Safety

4604 S Paulina St

Lopez (15) O2015-8586

Referred [C.J.p. 16144] Pedestrian and Traffic Safety

Passed [C.J.p. 17148] SO2016-62

10227 S Peoria St

Austin (34) O2015-8624

Referred [C.J.p. 16147] Pedestrian and Traffic Safety

Passed [C.J.p. 17151] SO2016-62

10549 S Peoria St

Austin (34) O2015-8620

Referred [C.J.p. 16147] Pedestrian and Traffic Safety

Passed [C.J.p. 17151] SO2016-62

PARKING

Handicapped

10636 S Peoria St

Austin (34) O2015-8632

Referred [C.J.p. 16147] Pedestrian and Traffic Safety

Passed [C.J.p. 17151] SO2016-62

7022 S Perry Ave

Remove

Sawyer (6) O2016-135

Referred [C.J.p. 17702] Pedestrian and Traffic Safety

3328 W Pierce Ave

Maldonado (26) O2016-203

Referred [C.J.p. 17696] Pedestrian and Traffic Safety

1424 W Polk St

Ervin (28) O2016-13

Direct Introduction Pedestrian and Traffic Safety

Passed [C.J.p. 17150] SO2016-62

5219 W Potawatomie Ave

Napolitano (41) O2016-411

Referred [C.J.p. 17700] Pedestrian and Traffic Safety

4252 W Potomac Ave

Mitts (37) O2015-8663

Referred [C.J.p. 16148] Pedestrian and Traffic Safety

Passed [C.J.p. 17151] SO2016-62

5515 S Princeton Ave

Dowell (3) O2015-8563

Referred [C.J.p. 16142] Pedestrian and Traffic Safety

Passed [C.J.p. 17147] SO2016-62

5223 N Reserve Ave

Napolitano (41) O2016-413

Referred [C.J.p. 17700] Pedestrian and Traffic Safety

6204 N Richmond St

Silverstein (50) O2015-8302

Referred [C.J.p. 14502] Pedestrian and Traffic Safety

Failed to Pass [C.J.p. 17165] SO2016-561

PARKING

Handicapped

6521 N Richmond St

Silverstein (50) O2015-8305

Referred [C.J.p. 14502] Pedestrian and Traffic Safety

Failed to Pass [C.J.p. 17165] SO2016-561

1944 N Ridgeway Ave

Maldonado (26) O2016-204

Referred [C.J.p. 17697] Pedestrian and Traffic Safety

3215 S Ridgeway Ave

Munoz (22) O2016-175

Referred [C.J.p. 17695] Pedestrian and Traffic Safety

7505 N Rockwell Ave

Silverstein (50) O2016-31

Direct Introduction Pedestrian and Traffic Safety

Passed [C.J.p. 17152] SO2016-62

1018 N Rockwell St

Maldonado (26) O2016-206

Referred [C.J.p. 17697] Pedestrian and Traffic Safety

5039 S Rockwell St

Burke (14) O2016-158

Referred [C.J.p. 17693] Pedestrian and Traffic Safety

4207 W Roscoe St

Reboyras (30) O2016-34

Referred [C.J.p. 17698] Pedestrian and Traffic Safety

2853 W Rosemont Ave

Amend

Silverstein (50) O2015-8865

Referred [C.J.p. 16152] Pedestrian and Traffic Safety

Passed [C.J.p. 17154] SO2016-62

5944 S Sacramento Ave

Foulkes (16) O2015-8698

Referred [C.J.p. 16145] Pedestrian and Traffic Safety

Passed [C.J.p. 17149] SO2016-62

PARKING

Handicapped

6420 N Sacramento Ave

Silverstein (50) O2015-8320

Referred [C.J.p. 14502] Pedestrian and Traffic Safety

Failed to Pass [C.J.p. 17165] SO2016-561

623 N Sawyer Ave

Burnett (27) O2016-213

Referred [C.J.p. 17697] Pedestrian and Traffic Safety

1842 N Sawyer Ave

Moreno (1) O2016-177

Referred [C.J.p. 17691] Pedestrian and Traffic Safety

2614 S Sawyer Ave

Cardenas (12) O2015-8571

Referred [C.J.p. 16143] Pedestrian and Traffic Safety

Passed [C.J.p. 17148] SO2016-62

2617 S Sawyer Ave

Cardenas (12) O2016-36

Direct Introduction Pedestrian and Traffic Safety

Passed [C.J.p. 17148] SO2016-62

5745 S Sawyer Ave

Zalewski (23) O2015-8608

Referred [C.J.p. 16146] Pedestrian and Traffic Safety

Passed [C.J.p. 17150] SO2016-62

4818 N Sayre Ave

Remove

O'Connor (40) O2016-527

Referred [C.J.p. 17703] Pedestrian and Traffic Safety

1450 N Sedgwick St

Burnett (27) O2015-8615

Referred [C.J.p. 16147] Pedestrian and Traffic Safety

Passed [C.J.p. 17150] SO2016-62

2954 N Seeley Ave

Waguespack (32) O2016-308

Referred [C.J.p. 17698] Pedestrian and Traffic Safety

PARKING

Handicapped

5755 S Seeley Ave

Lopez (15) O2016-163

Referred [C.J.p. 17694] Pedestrian and Traffic Safety

1733 N Spaulding Ave

Maldonado (26) O2016-207

Referred [C.J.p. 17697] Pedestrian and Traffic Safety

2848 N Spaulding Ave

Ramirez-Rosa (35) O2016-325

Referred [C.J.p. 17699] Pedestrian and Traffic Safety

1229 N Springfield Ave

Maldonado (26) O2016-208

Referred [C.J.p. 17697] Pedestrian and Traffic Safety

1720 N Springfield Ave

Maldonado (26) O2016-209

Referred [C.J.p. 17697] Pedestrian and Traffic Safety

2133 N Springfield Ave

Maldonado (26) O2016-210

Referred [C.J.p. 17697] Pedestrian and Traffic Safety

2811 S St Louis Ave

Munoz (22) O2016-176

Referred [C.J.p. 17695] Pedestrian and Traffic Safety

2842 W Summerdale Ave

O'Connor (40) O2016-406

Referred [C.J.p. 17700] Pedestrian and Traffic Safety

5009 W Sunnyside Ave

Arena (45) O2016-421

Referred [C.J.p. 17701] Pedestrian and Traffic Safety

5520 W Sunnyside Ave

Sposato (38) O2016-376

Referred [C.J.p. 17700] Pedestrian and Traffic Safety

PARKING

Handicapped

6230 N Talman Ave

Silverstein (50) O2015-8680

Referred [C.J.p. 16150] Pedestrian and Traffic Safety

Passed [C.J.p. 17152] SO2016-62

744 N Throop St

Burnett (27) O2015-8616

Referred [C.J.p. 16147] Pedestrian and Traffic Safety

Passed [C.J.p. 17150] SO2016-62

1413 S Tripp Ave

Scott, Jr. (24) O2016-8

Direct Introduction Pedestrian and Traffic Safety

Passed [C.J.p. 17150] SO2016-62

2218 N Tripp Ave

Ramirez-Rosa (35) O2015-8655

Referred [C.J.p. 16148] Pedestrian and Traffic Safety

Passed [C.J.p. 17151] SO2016-62

10743 S Union Ave

Austin (34) O2016-318

Referred [C.J.p. 17698] Pedestrian and Traffic Safety

5512 W Van Buren St

Taliaferro (29) O2015-8617

Referred [C.J.p. 16147] Pedestrian and Traffic Safety

Passed [C.J.p. 17150] SO2016-62

2523 W Walton St

Maldonado (26) O2016-211

Referred [C.J.p. 17697] Pedestrian and Traffic Safety

2336 N Wayne Ave

Hopkins (2) O2016-132

Referred [C.J.p. 17691] Pedestrian and Traffic Safety

3122 S Wells St

Thompson (11) O2016-141

Referred [C.J.p. 17692] Pedestrian and Traffic Safety

PARKING

Handicapped

5620 S Wells St

Dowell (3) O2015-8703

Referred [C.J.p. 16142] Pedestrian and Traffic Safety

Passed [C.J.p. 17147] SO2016-62

4220 W West End Ave

Ervin (28) O2016-15

Direct Introduction Pedestrian and Traffic Safety

Passed [C.J.p. 17150] SO2016-62

4527 W West End Ave

Ervin (28) O2016-14

Direct Introduction Pedestrian and Traffic Safety

Passed [C.J.p. 17150] SO2016-62

4827 W West End Ave

Ervin (28) O2016-215

Referred [C.J.p. 17697] Pedestrian and Traffic Safety

2903 W Wilcox St

Burnett (27) O2016-214

Referred [C.J.p. 17697] Pedestrian and Traffic Safety

3312 W Wilson Ave

Mell (33) O2015-8106

Referred [C.J.p. 14498] Pedestrian and Traffic Safety

Passed [C.J.p. 17151] SO2016-62

5722 W Windsor Ave

Sposato (38) O2016-379

Referred [C.J.p. 17700] Pedestrian and Traffic Safety

1050 W Winona St

Osterman (48) O2015-8670

Referred [C.J.p. 16149] Pedestrian and Traffic Safety

Passed [C.J.p. 17152] SO2016-62

6048 W Wolcott Ave

Lopez (15) O2015-8588

Referred [C.J.p. 16144] Pedestrian and Traffic Safety

Passed [C.J.p. 17149] SO2016-62

PARKING

Handicapped

6111 S Wolcott Ave

Remove

Lopez (15) O2015-8793

Referred [C.J.p. 16151] Pedestrian and Traffic Safety

Passed [C.J.p. 17153] SO2016-62

7135 S Wolcott Ave

Moore (17) O2015-8592

Referred [C.J.p. 16145] Pedestrian and Traffic Safety

Passed [C.J.p. 17149] SO2016-62

6607 S Wood St

Lopez (15) O2015-8589

Referred [C.J.p. 16144] Pedestrian and Traffic Safety

Passed [C.J.p. 17149] SO2016-62

3611 W Wrightwood Ave

Santiago (31) O2016-492

Referred [C.J.p. 17698] Pedestrian and Traffic Safety

Industrial Zones

4909 N Campbell Ave

Zone No. 62

Pawar (47) O2016-535

Referred [C.J.p. 17706] Pedestrian and Traffic Safety

1770 W Wilson Ave

Zone No. 20

Pawar (47) O2016-534

Referred [C.J.p. 17707] Pedestrian and Traffic Safety

Loading/Standing/Tow Zones

1500 W 119th St

Austin (34) O2015-6133

Referred [C.J.p. 4529] Pedestrian and Traffic Safety

Passed [C.J.p. 17140] SO2016-63

2738 W 15th St

Ervin (28) O2016-512

Referred [C.J.p. 17688] Pedestrian and Traffic Safety

PARKING

Loading/Standing/Tow Zones

1901-1925 W 17th St

Solis (25) O2015-7427

Referred [C.J.p. 10191] Pedestrian and Traffic Safety

Passed [C.J.p. 17158] SO2016-557

300 W 31st St

Thompson (11) O2016-468

Referred [C.J.p. 17708] Pedestrian and Traffic Safety

3851 W 31st St

Repeal

Munoz (22) O2016-110

Referred [C.J.p. 17709] Pedestrian and Traffic Safety

2700 W 47th St

Lopez (15) O2015-7872

Referred [C.J.p. 13061] Pedestrian and Traffic Safety

Passed [C.J.p. 17139] SO2016-63

W Ainslie St, at N Damen Ave

Pawar (47) O2015-7287

Referred [C.J.p. 8087] Pedestrian and Traffic Safety

Passed [C.J.p. 17141] SO2016-63

S Archer Ave, at S Lockwood Ave

Zalewski (23) O2016-479

Referred [C.J.p. 17708] Pedestrian and Traffic Safety

S Archer Ave, at S Corbett St

Amend

Thompson (11) O2016-466

Referred [C.J.p. 17689] Pedestrian and Traffic Safety

835 N Ashland Ave

Moreno (1) O2015-5435

Referred [C.J.p. 4528] Pedestrian and Traffic Safety

Passed [C.J.p. 17138] SO2016-63

1635 N Ashland Ave

Moreno (1) O2015-3742

Referred [C.J.p. 109352] Pedestrian and Traffic Safety

Failed to Pass [C.J.p. 17165] SO2016-561

PARKING

Loading/Standing/Tow Zones

5240 N Ashland Ave

Remove

O'Connor (40) O2015-7738

Referred [C.J.p. 11206] Pedestrian and Traffic Safety

Passed [C.J.p. 17142] SO2016-63

W Augusta Blvd, at N Damen Ave

Hopkins (2) O2016-35

Direct Introduction Pedestrian and Traffic Safety

Passed [C.J.p. 17139] SO2016-63

2054 W Balmoral Ave

O'Connor (40) O2015-7251

Referred [C.J.p. 8126] Pedestrian and Traffic Safety

Passed [C.J.p. 17158] SO2016-557

1846 W Belmont Ave

Repeal

Waguespack (32) O2016-523

Referred [C.J.p. 17709] Pedestrian and Traffic Safety

6125 W Belmont Ave

Amend

Reboyras (30) O2015-7793

Referred [C.J.p. 13053] Pedestrian and Traffic Safety

Passed [C.J.p. 17142] SO2016-63

743 W Bittersweet Pl

Repeal

Cappleman (46) O2016-22

Direct Introduction Pedestrian and Traffic Safety

Passed [C.J.p. 17142] SO2016-63

5427 N Broadway

Osterman (48) O2015-3464

Referred [C.J.p. 107512] Pedestrian and Traffic Safety

Passed [C.J.p. 17141] SO2016-63

PARKING

Loading/Standing/Tow Zones

S California Ave, at W Roosevelt Rd

Amend

Lopez (15) O2015-7950

Referred [C.J.p. 13054] Pedestrian and Traffic Safety

Passed [C.J.p. 17159] SO2016-557

S California Ave, at W 55th St

Remove

Lopez (15) O2015-7949

Referred [C.J.p. 13054] Pedestrian and Traffic Safety

Passed [C.J.p. 17159] SO2016-557

5000 N Central Park Ave

No Parking - Rush Hour

Laurino (39) O2015-7250

Referred [C.J.p. 7250] Pedestrian and Traffic Safety

Failed to Pass [C.J.p. 17166] SO2016-561

642 N Clark St

Amend

Reilly (42) O2016-530

Referred [C.J.p. 17689] Pedestrian and Traffic Safety

5321-5325 N Clark St

Osterman (48) O2015-2504

Referred [C.J.p. 105273] Pedestrian and Traffic Safety

Passed [C.J.p. 17141] SO2016-63

W Diversey Ave, at N Kostner Ave

Santiago (31) O2016-25

Direct Introduction Pedestrian and Traffic Safety

Passed [C.J.p. 17139] SO2016-63

W Diversey Ave, at N Laramie Ave

Santiago (31) O2016-26

Direct Introduction Pedestrian and Traffic Safety

Passed [C.J.p. 17139] SO2016-63

PARKING

Loading/Standing/Tow Zones

3832 W Diversey Ave

Reboyras (30) O2015-5323

Referred [C.J.p. 4501] Pedestrian and Traffic Safety

Passed [C.J.p. 17139] SO2016-63

6750 W Diversey Ave

Villegas (36) O2016-3

Direct Introduction Pedestrian and Traffic Safety

Passed [C.J.p. 17140] SO2016-63

4650 S Dr Martin Luther King Jr Dr

Dowell (3) O2015-7089

Referred [C.J.p. 8121] Pedestrian and Traffic Safety

Passed [C.J.p. 17139] SO2016-63

3420 N Elston Ave

Remove

Mell (33) O2014-5916

Referred [C.J.p. 86650] Pedestrian and Traffic Safety

Passed [C.J.p. 17139] SO2016-63

4065 N Elston Ave

Arena (45) O2016-24

Direct Introduction Pedestrian and Traffic Safety

Passed [C.J.p. 17141] SO2016-63

28 N Franklin St

Reilly (42) O2015-6139

Referred [C.J.p. 4529] Pedestrian and Traffic Safety

Passed [C.J.p. 17140] SO2016-63

1011 W Fulton Market

Burnett (27) O2016-509

Referred [C.J.p. 17687] Pedestrian and Traffic Safety

W Garfield Blvd, from S Peoria Ave to S Paulina St

Amend

Lopez (15) O2015-7941

Referred [C.J.p. 13054] Pedestrian and Traffic Safety

Passed [C.J.p. 17159] SO2016-557

PARKING

Loading/Standing/Tow Zones

W Garfield Blvd, from S Ashland Ave to S Marshfield Ave

Remove

Lopez (15) O2015-7935

Referred [C.J.p. 13054] Pedestrian and Traffic Safety

Passed [C.J.p. 17158] SO2016-557

1406 W Grand Ave

Moreno (1) O2015-1513

Referred [C.J.p. 105270] Pedestrian and Traffic Safety

Passed [C.J.p. 17138] SO2016-63

S Harper Ave, at E 52nd St

Repeal

Burns (4) O2016-121

Referred [C.J.p. 17688] Pedestrian and Traffic Safety

6520 W Higgins Ave

Repeal

Napolitano (41) O2015-7260

Referred [C.J.p. 8091] Pedestrian and Traffic Safety

Passed [C.J.p. 17142] SO2016-63

210 E Illinois St

Reilly (42) O2015-7265

Referred [C.J.p. 8087] Pedestrian and Traffic Safety

Passed [C.J.p. 17140] SO2016-63

1612 W Irving Park Rd

Pawar (47) O2015-7291

Referred [C.J.p. 8123] Pedestrian and Traffic Safety

Passed [C.J.p. 17141] SO2016-63

3124 W Irving Park Rd

Mell (33) O2016-524

Referred [C.J.p. 17708] Pedestrian and Traffic Safety

3416 W Irving Park Rd

Colón (35) O2015-3778

Referred [C.J.p. 109353] Pedestrian and Traffic Safety

Passed [C.J.p. 17140] SO2016-63

PARKING

Loading/Standing/Tow Zones

N Kearsarge Ave, at W Oakdale Ave

Santiago (31) O2016-517

Referred [C.J.p. 17710] Pedestrian and Traffic Safety

N Kedzie Ave, from N Lincoln Ave to N Devon Ave

No Semi-Truck Parking

Silverstein (50) O2016-537

Referred [C.J.p. 17711] Pedestrian and Traffic Safety

4253 N Kedzie Ave

Mell (33) O2015-6128

Referred [C.J.p. 4502] Pedestrian and Traffic Safety

Passed [C.J.p. 17139] SO2016-63

230 N Kolmar Ave

Ervin (28) O2016-510

Referred [C.J.p. 17710] Pedestrian and Traffic Safety

2558 W Lawrence Ave

O'Connor (40) O2015-7254

Referred [C.J.p. 8087] Pedestrian and Traffic Safety

Passed [C.J.p. 17140] SO2016-63

N Lincoln Ave, at W Barry Ave

Amend

Waguespack (32) O2016-519

Referred [C.J.p. 17710] Pedestrian and Traffic Safety

5664 N Lincoln Ave

Amend

O'Connor (40) O2015-3427

Referred [C.J.p. 107513] Pedestrian and Traffic Safety

Passed [C.J.p. 17142] SO2016-63

5715 N Lincoln Ave

Amend

O'Connor (40) O2015-3781

Referred [C.J.p. 109369] Pedestrian and Traffic Safety

Failed to Pass [C.J.p. 17165] SO2016-561

PARKING

Loading/Standing/Tow Zones

487 N Milwaukee Ave

Repeal

Burnett (27) O2015-6007

Referred [C.J.p. 4503] Pedestrian and Traffic Safety

Passed [C.J.p. 17142] SO2016-63

1348 N Milwaukee Ave

Repeal

Moreno (1) O2014-9858

Referred [C.J.p. 101149] Pedestrian and Traffic Safety

Failed to Pass [C.J.p. 17165] SO2016-561

1360 N Milwaukee Ave

Moreno (1) O2015-1519

Referred [C.J.p. 105238] Pedestrian and Traffic Safety

Passed [C.J.p. 17138] SO2016-63

2725 N Milwaukee Ave

Colón (35) O2015-2386

Referred [C.J.p. 105240] Pedestrian and Traffic Safety

Passed [C.J.p. 17140] SO2016-63

4914 N Milwaukee Ave

Arena (45) O2015-5211

Referred [C.J.p. 2057] Pedestrian and Traffic Safety

Passed [C.J.p. 17141] SO2016-63

5750 N Milwaukee Ave

Arena (45) O2016-400

Referred [C.J.p. 17709] Pedestrian and Traffic Safety

5752 N Milwaukee Ave

Arena (45) O2016-408

Referred [C.J.p. 17709] Pedestrian and Traffic Safety

2905 W Montrose Ave

Mell (33) O2016-130

Referred [C.J.p. 17708] Pedestrian and Traffic Safety

PARKING

Loading/Standing/Tow Zones

W North Ave, from N Bosworth Ave to N Ashland Ave, W North Ave, from I90/94 to N Bosworth Ave and W North Ave, from I90/94 to N Ashland Ave

Amend

Moreno (1)		O2015-1523
Referred	[C.J.p. 105275]	Pedestrian and Traffic Safety
Failed to Pass	[C.J.p. 17166]	SO2016-561

6032 N Northwest Hwy

Napolitano (41)		O2015-7262
Referred	[C.J.p. 8123]	Pedestrian and Traffic Safety
Passed	[C.J.p. 17140]	SO2016-63

6694 N Northwest Hwy

Amend

Napolitano (41)		O2016-6
Direct Introduction		Pedestrian and Traffic Safety
Passed	[C.J.p. 17142]	SO2016-63

2767-2799 W Ogden Ave

Ervin (28)		O2016-513
Referred	[C.J.p. 17710]	Pedestrian and Traffic Safety

N Oleander Ave, at W Irving Park Rd

Sposato (38)		O2016-526
Referred	[C.J.p. 17711]	Pedestrian and Traffic Safety

3642 S Parnell Ave

Arena (45)		O2016-415
Referred	[C.J.p. 17687]	Pedestrian and Traffic Safety

626-632 W Patterson Ave

Cappleman (46)		O2015-3461
Referred	[C.J.p. 107512]	Pedestrian and Traffic Safety
Passed	[C.J.p. 17141]	SO2016-63

55 E Pearson St

Reilly (42)		O2015-5201
Referred	[C.J.p. 2057]	Pedestrian and Traffic Safety
Failed to Pass	[C.J.p. 17165]	SO2016-561

PARKING

Loading/Standing/Tow Zones

212 N Peoria St

Burnett (27)		O2016-508
Referred	[C.J.p. 17688]	Pedestrian and Traffic Safety

802-804 W Randolph St

Burnett (27)		O2016-504
Referred	[C.J.p. 17688]	Pedestrian and Traffic Safety

806 W Randolph St

Burnett (27)		O2016-505
Referred	[C.J.p. 17688]	Pedestrian and Traffic Safety

820 N Rush St

Reilly (42)		O2015-6143
Referred	[C.J.p. 4529]	Pedestrian and Traffic Safety
Passed	[C.J.p. 17140]	SO2016-63

6431-6435 N Sheridan Rd

Moore (49)		O2015-2505
Referred	[C.J.p. 105241]	Pedestrian and Traffic Safety
Passed	[C.J.p. 17141]	SO2016-63

661 W Walnut St

Reilly (42)		O2016-529
Referred	[C.J.p. 17688]	Pedestrian and Traffic Safety

1400-1415 S Washtenaw Ave

Ervin (28)		O2016-514
Referred	[C.J.p. 17690]	Pedestrian and Traffic Safety

528 S Western Ave

Ervin (28)		O2016-511
Referred	[C.J.p. 17708]	Pedestrian and Traffic Safety

4644-4648 N Western Ave

Pawar (47)		O2015-7294
Referred	[C.J.p. 8090]	Pedestrian and Traffic Safety
Passed	[C.J.p. 17143]	SO2016-63

PARKING

Meters

N Clark St, 4700 block

Remove

Pawar (47) O2016-533

Referred [C.J.p. 17690] Pedestrian and Traffic Safety

3312-3320 N Sheffield Ave

Remove

Tunney (44) O2016-565

Referred [C.J.p. 17690] Pedestrian and Traffic Safety

Prohibitions

800-1174 S Park Ter

Repeal

Solis (25) O2016-496

Referred [C.J.p. 17691] Pedestrian and Traffic Safety

1545 N Parkside Ave

Taliaferro (29) O2016-515

Referred [C.J.p. 17710] Pedestrian and Traffic Safety

900-1200 S Plymouth Ct, 850-900 S Plymouth Ct, and 800-850 S Plymouth Ct

Repeal

Solis (25) O2016-493

Referred [C.J.p. 17691] Pedestrian and Traffic Safety

Residential Permit

E 104th St, at S Avenue J

Zone No. 1270 - remove

Sadlowski Garza (10) O2016-463

Referred [C.J.p. 17704] Pedestrian and Traffic Safety

2313-2347 W 24th St, 2312-2346 W 24th St

Zone No. 109

Solis (25) O2016-502

Referred [C.J.p. 17704] Pedestrian and Traffic Safety

2340 W 25th St, 2341 W 25th St, 2343 W 25th St, 2347 W 25th St

Zone No. 109 - extension

Solis (25) Or2016-33

Referred [C.J.p. 17705] Pedestrian and Traffic Safety

PARKING

Residential Permit

W 50th St, from S Maplewood Ave to S Rockwell St

Zone No. 252 - amend

Burke (14) O2016-4

Direct Introduction Pedestrian and Traffic Safety

Passed [C.J.p. 17156] SO2016-64

W 80th St, from S Halsted St to S Peoria St

Zone No. 77

Moore (17) O2016-18

Direct Introduction Pedestrian and Traffic Safety

Passed [C.J.p. 17156] SO2016-64

161-169 W 9th St

Zone No. 1673 - extension

Solis (25) O2016-498

Referred [C.J.p. 17704] Pedestrian and Traffic Safety

S Albany Ave, 6200 block

Foulkes (16) Or2015-712

Referred [C.J.p. 14506] Pedestrian and Traffic Safety

Failed to Pass [C.J.p. 17166] SO2016-561

S Albany Ave, from W 54th Pl to W 55th St

Amend

Burke (14) O2016-11

Direct Introduction Pedestrian and Traffic Safety

Passed [C.J.p. 17156] SO2016-64

W Belle Plaine Ave, 4300 block

Zone No. 141 - extension

Arena (45) Or2016-36

Referred [C.J.p. 17706] Pedestrian and Traffic Safety

S Calumet Ave, from E 43rd St to E 44th St

Zone No. 1585

Dowell (3) O2016-23

Direct Introduction Pedestrian and Traffic Safety

Passed [C.J.p. 17155] SO2016-64

PARKING

Residential Permit

S Calumet Ave, from E 43rd St to E 44th St

Zone No. 1585

Dowell (3)		O2015-8538
Referred	[C.J.p. 16153]	Pedestrian and Traffic Safety
Passed	[C.J.p. 17155]	SO2016-64

5300-5328 W Catalpa Ave

Zone No. 101 - remove

Arena (45)		O2016-432
Referred	[C.J.p. 17706]	Pedestrian and Traffic Safety

N Central Park Ave, 3600 block

Zone No. 33 - extension

Arena (45)		Or2016-37
Referred	[C.J.p. 17706]	Pedestrian and Traffic Safety

3932-3952 W Dickens Ave

Maldonado (26)		Or2015-664
Referred	[C.J.p. 13059]	Pedestrian and Traffic Safety
Failed to Pass	[C.J.p. 17166]	SO2016-561

4100-4159 S Francisco Ave

Cardenas (12)		O2015-8545
Referred	[C.J.p. 16153]	Pedestrian and Traffic Safety
Passed	[C.J.p. 17155]	SO2016-64

6600-6639 S Hamilton Ave, from W 66th St to W 67th St

Amend

Foulkes (16)		O2016-115
Referred	[C.J.p. 17705]	Pedestrian and Traffic Safety

S Hamlin Ave, from W 46th Pl to alleys north and south

Zone No. 1867 - extension

Burke (14)		Or2016-32
Referred	[C.J.p. 17705]	Pedestrian and Traffic Safety

PARKING

Residential Permit

S Komensky Ave, 6300 block

Zone No. 1646 - amend

Quinn (13)		O2015-8343
Referred	[C.J.p. 14507]	Pedestrian and Traffic Safety
Passed	[C.J.p. 17156]	SO2016-64

N Linden Pl, 2400 and 2500 blocks

Zone No. 100 - extension

Waguespack (32)		Or2016-35
Referred	[C.J.p. 17705]	Pedestrian and Traffic Safety

N Lynch Ave, from N Leavenworth Ave to N Leonard Ave

Zone No. 227 - remove

Laurino (39)		O2015-8404
Referred	[C.J.p. 14507]	Pedestrian and Traffic Safety
Passed	[C.J.p. 17157]	SO2016-64

3500-3532 W Mclean Ave, 3501-3531 W Mclean Ave

Maldonado (26)		Or2015-667
Referred	[C.J.p. 13059]	Pedestrian and Traffic Safety
Failed to Pass	[C.J.p. 17166]	SO2016-561

5115-5125 S Morgan St

Cochran (20)		Or2015-766
Referred	[C.J.p. 16154]	Pedestrian and Traffic Safety
Passed	[C.J.p. 17155]	SO2016-64

S Perry Ave, 11200 block

Zone No. 630 - repeal

Austin (34)		O2015-7246
Referred	[C.J.p. 8119]	Pedestrian and Traffic Safety
Passed	[C.J.p. 17156]	SO2016-64

S Perry Ave, 11700 block

Zone No. 760 - repeal

Austin (34)		O2015-7247
Referred	[C.J.p. 8119]	Pedestrian and Traffic Safety
Passed	[C.J.p. 17156]	SO2016-64

PARKING

Residential Permit

901 S Racine Ave

Zone No. 5

Solis (25) Or2015-713

Referred [C.J.p. 14507] Pedestrian and Traffic Safety

Passed [C.J.p. 17156] SO2016-64

W Schiller St, at N Hoyne Ave

Zone No. 154 - remove

Moreno (1) O2015-8201

Referred [C.J.p. 14507] Pedestrian and Traffic Safety

Passed [C.J.p. 17156] SO2016-64

W Shakespeare Ave, at N California Ave

Zone No. 102 - amend

Moreno (1) Or2015-774

Referred [C.J.p. 16154] Pedestrian and Traffic Safety

Passed [C.J.p. 17156] SO2016-64

1830-1856 N Spaulding Ave, 1825-1833 N Spaulding Ave

Moreno (1) Or2015-775

Referred [C.J.p. 16153] Pedestrian and Traffic Safety

Passed [C.J.p. 17155] SO2016-64

3801-3815 W Wabansia Ave

Maldonado (26) Or2015-666

Referred [C.J.p. 13059] Pedestrian and Traffic Safety

Passed [C.J.p. 17155] SO2016-64

6200-6299 N Wayne Ave, 6300-6399 N Wayne Ave

Zone No. 56 - amend

Osterman (48) O2016-531

Referred [C.J.p. 17706] Pedestrian and Traffic Safety

1001-1005 S Wells St

Zone No. 1673 - extension

Solis (25) O2016-500

Referred [C.J.p. 17704] Pedestrian and Traffic Safety

PARKING

Residential Permit

1700-1749 N Winchester Ave

Zone No. 154 - extension

Waguespack (32) Or2016-34

Referred [C.J.p. 17705] Pedestrian and Traffic Safety

10602-10628 S Wood St

O'Shea (19) O2016-470

Referred [C.J.p. 17705] Pedestrian and Traffic Safety

PERMITS/LICENSE/FEE EXEMPTIONS

Refund of Fees

Senior Citizen Sewer

Aiello, Roberta and sundry others

Burke (14) Or2016-6

Direct Introduction Finance

Passed [C.J.p. 16908]

Barclay, David and sundry others

Reilly (42) O2016-543

Referred [C.J.p. 17809] Finance

Brendel, Bonnie and sundry others

Hairston (5) O2016-541

Referred [C.J.p. 17809] Finance

Carroll, Gloria

Burns (4) O2016-546

Referred [C.J.p. 17809] Finance

Greabe, Raymond

Hopkins (2) O2016-540

Referred [C.J.p. 17808] Finance

Griffin, Juanita and sundry others

Taliaferro (29) O2016-542

Referred [C.J.p. 17809] Finance

Hans, Hunger

Mell (33) O2016-551

Referred [C.J.p. 17809] Finance

Roidfeld, Miguel E. and sundry others

Silverstein (50) O2016-545

Referred [C.J.p. 17810] Finance

PERMITS/LICENSE/FEE EXEMPTIONS

Waiver of Fees

Public Building Commission of Chicago

Construction, repairs and maintenance of buildings and facilities

Dept./Agency O2016-559

Direct Introduction Finance

Passed [C.J.p. 16574]

PROPERTY

Acquisition

Edgewater/Ashland Redevelopment Project Area

1628 W Hollywood Ave, 1630 W Hollywood Ave, 1619 W Edgewater Ave; 1621 W Edgewater Ave and various additional addresses

Implementation of objectives of amended plan for Dept. of Planning and Development

Emanuel (Mayor) O2016-160

Referred [C.J.p. 16229] Housing

Sale

Adan, Blanca

2130 W 51st Pl, 2134 W 51st Pl

Emanuel (Mayor) O2016-507

Referred [C.J.p. 16228] Housing

Alcaraz, Vilmar Jr.

2711 W 59th St

Emanuel (Mayor) O2015-8532

Referred [C.J.p. 14601] Housing

Passed [C.J.p. 17064]

American Towers LLC

3540 W 63rd St

Emanuel (Mayor) O2015-8541

Referred [C.J.p. 14601] Housing

Passed [C.J.p. 17041]

Brezill, Andrea

5329 S Michigan Ave

Emanuel (Mayor) O2015-8557

Referred [C.J.p. 14601] Housing

Passed [C.J.p. 17051]

Celestial Ministries

3526 W Cermak Rd

Emanuel (Mayor) O2016-548

Referred [C.J.p. 16228] Housing

PROPERTY

Sale

Dixie, Dora

8856 S Mackinaw Ave

Emanuel (Mayor) O2016-553

Referred [C.J.p. 16228] Housing

Ector, Paris J.

6022-6024 S Aberdeen St, 6026-6028 S Aberdeen St

Emanuel (Mayor) O2016-552

Referred [C.J.p. 16228] Housing

Gonzalez, Dolores

5612 S Sangamon St

Emanuel (Mayor) O2016-550

Referred [C.J.p. 16228] Housing

Griffin Theater

3711 N Ravenswood Ave

Amendment of previously passed land sale

Emanuel (Mayor) O2015-8514

Referred [C.J.p. 14602] Housing

Passed [C.J.p. 17066]

Luna Llena Group LLC

5049-5053 S Michigan Ave

Emanuel (Mayor) O2016-549

Referred [C.J.p. 16228] Housing

Monteverde, John

5349-5351 S Ashland Ave

Emanuel (Mayor) O2015-8559

Referred [C.J.p. 14601] Housing

Passed [C.J.p. 17056]

Ochoa, Miguel

1811 S Lawndale Ave

Emanuel (Mayor) O2015-8524

Referred [C.J.p. 14601] Housing

Passed [C.J.p. 17061]

Osorio, Mateo

4809 S Laflin St

Emanuel (Mayor) O2015-8548

Referred [C.J.p. 14601] Housing

Passed [C.J.p. 17048]

PROPERTY

Sale

Pikarski, John Jr.
2025 W George St
Emanuel (Mayor) O2015-8526
Referred [C.J.p. 14601] Housing
Passed [C.J.p. 17058]

Reyes, Carlos and Ballesteros Maria A.
3039 W Arthington St
Emanuel (Mayor) O2016-521
Referred [C.J.p. 16228] Housing

Sinai Health System and Sinai Community Institute
3142 W 16th St, 3100-3158 W Ogden Ave
Emanuel (Mayor) O2016-538
Referred [C.J.p. 16228] Housing

Smith-Upton, Kiela and Upton, Tyress
710 E Bowen Ave
Emanuel (Mayor) O2015-8520
Referred [C.J.p. 14601] Housing
Passed [C.J.p. 17045]

University of Chicago and University of Chicago Charter School Corporation
1101-1145 E 63rd St, 1110-1144 E 64th St, 6301-6337 S Greenwood Ave and 6300-6336 S University Ave
Emanuel (Mayor) O2016-467
Referred [C.J.p. 16228] Housing

Windy City Habitat for Humanity, Inc.
11915 S Union Ave, 11921 S Union Ave, 11925 S Union Ave and various additional addresses
Sale and redevelopment of land
Emanuel (Mayor) O2016-179
Referred [C.J.p. 16229] Housing

PUBLIC TRANSPORTATION

Miscellaneous

Green Bay Road Infrastructure Project
S Green Bay Ave, E 84th St, E 85th St, E 86th St
Temporary construction easement
Sadlowski Garza (10) O2015-8521
Referred [C.J.p. 16165] Transportation
Passed [C.J.p. 17355]

PUBLIC WAY USAGE

Awnings

2X10 Nail & Spa
3655 N Southport Ave
Tunney (44) O2016-344
Referred [C.J.p. 17802] Transportation

606 W Roosevelt (Chicago) LLC
606-614 W Roosevelt Rd
Solis (25) O2016-268
Referred [C.J.p. 17776] Transportation

Acuario Travel Agency
1640 W 47th St
Lopez (15) O2015-8601
Referred [C.J.p. 16169] Transportation
Passed [C.J.p. 17328]

Aesop
1653 N Damen Ave
Hopkins (2) O2015-8587
Referred [C.J.p. 16161] Transportation
Passed [C.J.p. 17329]

Amador Liquors
1167 W 18th St
Solis (25) O2016-252
Referred [C.J.p. 17776] Transportation

AT&T
1800 S Ashland Ave
Solis (25) O2016-249
Referred [C.J.p. 17776] Transportation

Athletico
1509 S Michigan Ave
Dowell (3) O2016-223
Referred [C.J.p. 17763] Transportation

Bailey and Brill LLC
1301 S Michigan Ave
Dowell (3) O2015-8598
Referred [C.J.p. 16163] Transportation
Passed [C.J.p. 17330]

Bang Bang
2015 N California Ave
Moreno (1) SO2016-217
Referred [C.J.p. 17759] Transportation

PUBLIC WAY USAGE

Awnings

Channings Childcare & Development
5701 W Division St
Taliaferro (29) O2015-8622
Referred [C.J.p. 16180] Transportation
Passed [C.J.p. 17331]

CVS/Pharmacy No. 2934
208 W Washington St
Reilly (42) O2016-296
Referred [C.J.p. 17795] Transportation

Drybar Holdings LLC
755 N Wells St
Hopkins (2) O2016-219
Referred [C.J.p. 17761] Transportation

Erie LaSalle Body Shop
1005 W Huron St
Burnett (27) O2016-282
Referred [C.J.p. 17777] Transportation

Family Shoes Corporation
5017 W Fullerton Ave
Villegas (36) O2016-292
Referred [C.J.p. 17789] Transportation

Goddess and Grocer, The
1649 N Damen Ave
Hopkins (2) O2016-220
Referred [C.J.p. 17761] Transportation

Grandstand Ltd.
600 W 35th St
Thompson (11) O2016-225
Referred [C.J.p. 17768] Transportation

Harris Bank
1300 S Wabash Ave
Dowell (3) O2015-8600
Referred [C.J.p. 16163] Transportation
Passed [C.J.p. 17331]

Hunt's Early Childhood Educational Academy Ltd.
2710 W 79th St
Curtis (18) O2016-228
Referred [C.J.p. 17771] Transportation

PUBLIC WAY USAGE

Awnings

Ignotz' Ristorante
2421 S Oakley Ave
Solis (25) O2016-256
Referred [C.J.p. 17776] Transportation

Jimmy Jamm Sweet Potatoe Pies Etc.
1844 W 95th St
O'Shea (19) O2016-244
Referred [C.J.p. 17771] Transportation

K&L Realty
5524 W Lawrence Ave
Arena (45) O2015-8630
Referred [C.J.p. 16195] Transportation
Passed [C.J.p. 17332]

Kelsey's
2265 N Lincoln Ave
Smith (43) O2016-336
Referred [C.J.p. 17799] Transportation

L&J Cuts
3800 N Western Ave
Pawar (47) O2016-347
Referred [C.J.p. 17805] Transportation

La Central Bakery
2422 W 47th St
Lopez (15) O2015-8603
Referred [C.J.p. 16169] Transportation
Passed [C.J.p. 17333]

Lazo's Tacos
2009 N Western Ave
Waguespack (32) O2016-288
Referred [C.J.p. 17784] Transportation

Life Storage Centers - South Loop LLC
601 W Harrison St
Solis (25) O2016-261
Referred [C.J.p. 17776] Transportation

Life Storage/LS Property Management Services
1840 N Clybourn Ave
Hopkins (2) O2015-8595
Referred [C.J.p. 16161] Transportation
Passed [C.J.p. 17334]

PUBLIC WAY USAGE

Awnings

Lighting by Fox LLC
3524 N Halsted St
Tunney (44) O2016-337
Referred [C.J.p. 17802] Transportation

Lu's Nail Boutique
3327 N Broadway
Tunney (44) O2015-8629
Referred [C.J.p. 16194] Transportation
Passed [C.J.p. 17334]

Magnifique
153 W North Ave
Burnett (27) O2016-283
Referred [C.J.p. 17777] Transportation

MB Fashion Wholesale
4500 N Clark St
Pawar (47) O2016-349
Referred [C.J.p. 17805] Transportation

MB Financial Bank, N.A.
3179 N Clark St
Tunney (44) O2016-339
Referred [C.J.p. 17802] Transportation

Meatball Hero & Pasta
3037 N Clark St
Tunney (44) O2016-343
Referred [C.J.p. 17802] Transportation

Mercy's Unisex Salon
4846 W Fullerton Ave
Santiago (31) O2016-285
Referred [C.J.p. 17784] Transportation

Mike's Hand Carwash
3847 W Chicago Ave
Mitts (37) O2015-8626
Referred [C.J.p. 16186] Transportation
Passed [C.J.p. 17335]

Mini Mart
1724 S Ashland Ave
Solis (25) O2016-263
Referred [C.J.p. 17776] Transportation

PUBLIC WAY USAGE

Awnings

Nami
1828 W Montrose Ave
Pawar (47) O2016-352
Referred [C.J.p. 17805] Transportation

New Dating Game, The
8924 S Stony Island Ave
Harris (8) O2016-224
Referred [C.J.p. 17766] Transportation

New England Inn of Illinois, Inc.
6855-6859 W Irving Park Rd
Sposato (38) O2015-8627
Referred [C.J.p. 16186] Transportation
Passed [C.J.p. 17335]

OrangeBeautiful
4658 N Damen Ave
Pawar (47) O2015-8631
Referred [C.J.p. 16197] Transportation
Passed [C.J.p. 17337]

Park Dental Group
2303 W Roscoe St
Waguespack (32) O2015-8623
Referred [C.J.p. 16181] Transportation
Passed [C.J.p. 17338]

Ravenswood Event Group
4021 N Ravenswood Ave
Pawar (47) O2015-8633
Referred [C.J.p. 16197] Transportation
Passed [C.J.p. 17338]

Red Star Liquor
2719 N Milwaukee Ave
Ramirez-Rosa (35) O2015-8625
Referred [C.J.p. 16185] Transportation
Passed [C.J.p. 17339]

Rite Liquors
1649 W Division St
Moreno (1) O2016-218
Referred [C.J.p. 17759] Transportation

PUBLIC WAY USAGE

Awnings

Simple Prepaid T-Mobile
22 S Mobile Ave
Burnett (27) O2015-8621
Referred [C.J.p. 16177] Transportation
Passed [C.J.p. 17340]

Smart Kids Digital Tutoring Center
556 W 31st St
Thompson (11) O2016-226
Referred [C.J.p. 17768] Transportation

Snickers
448 N State St
Reilly (42) O2016-297
Referred [C.J.p. 17796] Transportation

Southwest Guaranteed Home Equity Program
8140 S Kedzie Ave
Curtis (18) O2016-239
Referred [C.J.p. 17771] Transportation

Sprint
1625 N Milwaukee Ave
Hopkins (2) O2016-221
Referred [C.J.p. 17762] Transportation

Stuart Handler Real Estate Co.
5240 N Sheridan Rd
Osterman (48) O2016-361
Referred [C.J.p. 17806] Transportation

Studio 90
5239 N Clark St
Osterman (48) O2015-8634
Referred [C.J.p. 16198] Transportation
Passed [C.J.p. 17341]

Taqueria Atotonilco No. 2
1649 W 47th St
Cochran (20) O2015-8606
Referred [C.J.p. 16172] Transportation
Passed [C.J.p. 17341]

Tooromeen
10318 S Western Ave
O'Shea (19) O2015-8604
Referred [C.J.p. 16171] Transportation
Passed [C.J.p. 17342]

PUBLIC WAY USAGE

Awnings

Twisted Lizard
1964 N Sheffield Ave
Smith (43) O2015-8628
Referred [C.J.p. 16193] Transportation
Passed [C.J.p. 17343]

Vegetarian Express
4747 N Damen Ave
Pawar (47) O2016-357
Referred [C.J.p. 17805] Transportation

Vemongi
3057 S Avers Ave
Munoz (22) O2015-8614
Referred [C.J.p. 16173] Transportation
Passed [C.J.p. 17344]

Wilton Cleaners
1815 N Western Ave
Waguespack (32) O2016-290
Referred [C.J.p. 17784] Transportation

Canopies

33 West Monroe Associates LLC
33 W Monroe St
Reilly (42) O2015-8644
Referred [C.J.p. 16192] Transportation
Passed [C.J.p. 17346]

330 N Wabash Ave LLC
330 N Wabash Ave
Reilly (42) O2015-8647
Referred [C.J.p. 16192] Transportation
Passed [C.J.p. 17349]

850 Investors LLC
850 N Lake Shore Dr
Hopkins (2) O2015-8639
Referred [C.J.p. 16162] Transportation
Passed [C.J.p. 17350]

Agency EA
311 W Walton St
Burnett (27) O2016-384
Referred [C.J.p. 17777] Transportation

PUBLIC WAY USAGE

Canopies

Blue Plate Catering Ltd.
305 N Ogden Ave
Burnett (27) O2016-397
Referred [C.J.p. 17777] Transportation

BRM Diversey LLC
530 W Diversey Pkwy
Tunney (44) O2016-436
Referred [C.J.p. 17801] Transportation

CA Residential State/Huron LLC
8 E Huron St
Reilly (42) O2016-407
Referred [C.J.p. 17794] Transportation

Carway LLC
5100-5108 N Broadway
Pawar (47) O2015-8648
Referred [C.J.p. 16197] Transportation
Passed [C.J.p. 17345]

Congregation KINS of West Rogers Park
2800 W North Shore Ave
Silverstein (50) O2016-490
Referred [C.J.p. 17808] Transportation

Dreams Hair Salon
4442 W Diversey Ave
Santiago (31) O2016-399
Referred [C.J.p. 17784] Transportation

Frank's Pizzeria
6506 W Belmont Ave
Villegas (36) O2016-404
Referred [C.J.p. 17789] Transportation

Granados Liquors
1859 W 47th St
Lopez (15) O2016-381
Referred [C.J.p. 17770] Transportation

Hot Telecom Devon
2456-2458 W Devon Ave
Silverstein (50) O2016-491
Referred [C.J.p. 17808] Transportation

PUBLIC WAY USAGE

Canopies

Jake Melnick's Corner Tap
41 E Superior St
Reilly (42) O2016-410
Referred [C.J.p. 17795] Transportation

Maloney, John E.
1359 W Devon Ave
Osterman (48) O2016-442
Referred [C.J.p. 17806] Transportation

PSM Family Limited Partnership
2630 W Armitage Ave
Moreno (1) O2015-8638
Referred [C.J.p. 16161] Transportation
Passed [C.J.p. 17346]

Restaurant & Pozoleria San Juan
1523 N Pulaski Rd
Maldonado (26) O2015-8641
Referred [C.J.p. 16175] Transportation
Passed [C.J.p. 17347]

Samanta's Flowers
8911 S Commercial Ave
Sadlowski Garza (10) O2016-373
Referred [C.J.p. 17767] Transportation

Tavern at the Park
130 E Randolph St
Reilly (42) O2015-8643
Referred [C.J.p. 16191] Transportation
Passed [C.J.p. 17347]

Three J Formal Wear
3235 W 26th St
Cardenas (12) O2016-377
Referred [C.J.p. 17769] Transportation

Thresholds, The
4101 N Ravenswood Ave
Pawar (47) O2016-439
Referred [C.J.p. 17805] Transportation

PUBLIC WAY USAGE

Grants of Privilege

1127 West Chestnut Condo Assn.
1127 W Chestnut St
Stairway
Burnett (27) O2015-8761
Referred [C.J.p. 16177] Transportation
Passed [C.J.p. 17327]

151 Franklin LLC
151 N Franklin St
Caisson
Reilly (42) O2016-457
Referred [C.J.p. 17797] Transportation

151 Franklin LLC
151 N Franklin St
Earth Retention System
Reilly (42) O2016-458
Referred [C.J.p. 17797] Transportation

1650-1654 W Division LLC
1664 W Division St
Balcony
Moreno (1) O2016-231
Referred [C.J.p. 17759] Transportation

175 Jackson LLC
175 W Jackson Blvd
Vault
Reilly (42) O2016-459
Referred [C.J.p. 17797] Transportation

19 East
19 E 21st St
Occupation of space - amend
Dowell (3) O2016-332
Referred [C.J.p. 17763] Transportation

1st United Methodist Church of Chicago Aid Society
77 W Washington St
Vault
Reilly (42) O2015-8822
Referred [C.J.p. 16192] Transportation
Passed [C.J.p. 17322]

PUBLIC WAY USAGE

Grants of Privilege

209 Jax Acquisition LLC
209 W Jackson Blvd
Sidewalk vault
Reilly (42) O2015-8823
Referred [C.J.p. 16192] Transportation
Passed [C.J.p. 17323]

215 West Lake Street Investments LLC
215 W Lake St
Planter
Reilly (42) O2016-460
Referred [C.J.p. 17797] Transportation

250 E Pearson Condo Assn.
250 E Pearson St
Caisson
Hopkins (2) O2016-284
Referred [C.J.p. 17762] Transportation

250 E Pearson Condo Assn.
250 E Pearson St
Foundation wall
Hopkins (2) O2016-286
Referred [C.J.p. 17762] Transportation

250 E Pearson Condo Assn.
250 E Pearson St
Grease separator
Hopkins (2) O2016-289
Referred [C.J.p. 17762] Transportation

250 E Pearson Condo Assn.
250 E Pearson St
Lint tank
Hopkins (2) O2016-291
Referred [C.J.p. 17762] Transportation

405 North Wabash LLC
405 N Wabash Ave
Planter
Reilly (42) O2016-461
Referred [C.J.p. 17797] Transportation

PUBLIC WAY USAGE

Grants of Privilege

4050 N Lincoln Lofts Condo Assn.
4050 N Lincoln Ave
Balcony
Pawar (47) O2016-258
Referred [C.J.p. 17806] Transportation

474 N Lake Shore Dr Condo Assn.
474 N Lake Shore Dr
Grease trap
Reilly (42) O2015-8825
Referred [C.J.p. 16192] Transportation
Passed [C.J.p. 17323]

600 North Lake Shore Dr Condo Assn.
600 N Lake Shore Dr
Planter
Reilly (42) O2015-8827
Referred [C.J.p. 16192] Transportation
Passed [C.J.p. 17324]

829 N Milwaukee Ave LLC
829 N Milwaukee Ave
Sign
Burnett (27) O2016-398
Referred [C.J.p. 17778] Transportation

830 NMA LLC
830 N Michigan Ave
Vault
Reilly (42) O2015-8829
Referred [C.J.p. 16192] Transportation
Passed [C.J.p. 17325]

850 Investors LLC
850 N Lake Shore Dr
Planter
Hopkins (2) O2016-294
Referred [C.J.p. 17762] Transportation

850 Investors LLC
850 N Lake Shore Dr
Vault
Hopkins (2) O2015-8657
Referred [C.J.p. 16162] Transportation
Passed [C.J.p. 17326]

PUBLIC WAY USAGE

Grants of Privilege

A and B Hardwood Flooring Supplies, Inc.
3100 N Elston Ave
Sign
Mell (33) O2015-8735
Referred [C.J.p. 16183] Transportation
Passed [C.J.p. 17213]

ABC Headstart
3415 W 13th Pl
Sign
Scott, Jr. (24) O2016-345
Referred [C.J.p. 17775] Transportation

Access Living of Metropolitan Chicago
115 W Chicago Ave
Planter
Hopkins (2) O2015-8649
Referred [C.J.p. 16161] Transportation
Passed [C.J.p. 17214]

Addison II Corp.
1015-1023 W Addison St
Sign
Tunney (44) O2016-270
Referred [C.J.p. 17800] Transportation

Alliance Paper & Foodservice Equipment
1345 S Ashland Ave
Sign
Ervin (28) O2015-8717
Referred [C.J.p. 16179] Transportation
Passed [C.J.p. 17215]

Allstate Insurance
3322 N Halsted St
Sign
Tunney (44) O2015-8762
Referred [C.J.p. 16194] Transportation
Passed [C.J.p. 17216]

Andersonville Antiques
5245 N Clark St
Planter
Osterman (48) O2016-236
Referred [C.J.p. 17806] Transportation

PUBLIC WAY USAGE

Grants of Privilege

Andersonville Physical Therapy S.C.
5414 N Broadway
Light fixture
Osterman (48) O2015-8794
Referred [C.J.p. 16198] Transportation
Passed [C.J.p. 17217]

Andersonville Physical Therapy S.C.
5414 N Broadway
Planter
Osterman (48) O2015-8795
Referred [C.J.p. 16198] Transportation
Passed [C.J.p. 17217]

Annex
1620 W Chicago Ave
Sign
Moreno (1) O2016-227
Referred [C.J.p. 17759] Transportation

Anthony's Heating and Air Conditioning
7025 W Grand Ave
Sign
Taliaferro (29) O2015-8722
Referred [C.J.p. 16180] Transportation
Passed [C.J.p. 17218]

Anti-Cruelty Society, The
157 W Grand Ave
Bollard
Reilly (42) O2015-8778
Referred [C.J.p. 16189] Transportation
Passed [C.J.p. 17219]

Anti-Cruelty Society, The
157 W Grand Ave
Facade
Reilly (42) O2015-8779
Referred [C.J.p. 16189] Transportation
Passed [C.J.p. 17220]

Art Institute of Chicago, The
37 S Wabash Ave
Vault
Reilly (42) O2015-8780
Referred [C.J.p. 16189] Transportation
Passed [C.J.p. 17221]

PUBLIC WAY USAGE

Grants of Privilege

AT&T Authorized Retailer No. 1410
3168 N Broadway
Sign
Tunney (44) O2016-274
Referred [C.J.p. 17800] Transportation

Atmosphere
5355 N Clark St
Light fixture
Osterman (48) O2015-8796
Referred [C.J.p. 16198] Transportation
Passed [C.J.p. 17221]

Aztek Automotive
6425 S Pulaski Rd
Sign
Quinn (13) O2016-319
Referred [C.J.p. 17769] Transportation

Ball Park Condo Assn.
3751 N Clark St
Balcony
Tunney (44) O2016-276
Referred [C.J.p. 17801] Transportation

Beefbelly
4800-4802 N Central Ave
Sign
Arena (45) O2016-264
Referred [C.J.p. 17803] Transportation

Benefit Insurance Agency, Inc.
6737 W Belmont Ave
Sign
Villegas (36) O2016-478
Referred [C.J.p. 17788] Transportation

Bernice Cleaners
5100 W Madison St
Sign
Ervin (28) O2015-8718
Referred [C.J.p. 16179] Transportation
Passed [C.J.p. 17222]

PUBLIC WAY USAGE

Grants of Privilege

Bert's Car Wash & Detail Center
461 N Elizabeth St
Security camera
Burnett (27) O2016-368
Referred [C.J.p. 17777] Transportation

Best Chicago Meat Co. LLC
4649 W Armitage Ave
Sign
Villegas (36) O2016-480
Referred [C.J.p. 17789] Transportation

Best Motel
6535 S Dr Martin Luther King Jr Dr
Light Fixture
Cochran (20) O2015-8704
Referred [C.J.p. 16171] Transportation
Passed [C.J.p. 17223]

Betty, The
839 W Fulton Market
Windscreen
Burnett (27) O2015-8693
Referred [C.J.p. 16176] Transportation
Passed [C.J.p. 17224]

Blu Dot
1953 N Clybourn Ave
Windscreen
Smith (43) O2016-327
Referred [C.J.p. 17798] Transportation

Bosworth Flats Condo Assn.
1501 N Bosworth Ave
Balcony
Hopkins (2) O2016-241
Referred [C.J.p. 17761] Transportation

Bottled Blonde
504 N Wells St
Sign
Reilly (42) O2016-342
Referred [C.J.p. 17794] Transportation

PUBLIC WAY USAGE

Grants of Privilege

British School of Chicago
814 W Eastman St
Sign
Burnett (27) O2016-374
Referred [C.J.p. 17777] Transportation

Broadway at Surf
2848 N Broadway
Sign
Tunney (44) O2016-277
Referred [C.J.p. 17801] Transportation

Broadway Clark Building Corp.
4753 N Broadway
Fire escape
Cappleman (46) O2016-260
Referred [C.J.p. 17804] Transportation

Bucktown Music, Inc.
1890 N Milwaukee Ave
Sign
Waguespack (32) O2015-8728
Referred [C.J.p. 16181] Transportation
Passed [C.J.p. 17225]

Busy Burger
1120 W Taylor St
Sign
Solis (25) O2016-353
Referred [C.J.p. 17776] Transportation

CA Residential State/Huron LLC
8 E Huron St
Balcony
Reilly (42) O2016-346
Referred [C.J.p. 17794] Transportation

CA Residential State/Huron LLC
8 E Huron St
Caisson
Reilly (42) O2016-351
Referred [C.J.p. 17794] Transportation

PUBLIC WAY USAGE

Grants of Privilege

CA Residential State/Huron LLC
8 E Huron St
Planter curb
Reilly (42) O2016-355
Referred [C.J.p. 17794] Transportation

CA Residential State/Huron LLC
8 E Huron St
Planter railing
Reilly (42) O2016-358
Referred [C.J.p. 17794] Transportation

CA Residential State/Huron LLC
8 E Huron St
Sheeting
Reilly (42) O2016-364
Referred [C.J.p. 17794] Transportation

CA Residential State/Huron LLC
8 E Huron St
Vault
Reilly (42) O2016-366
Referred [C.J.p. 17794] Transportation

Cactus Food and Liquor
3358 W Irving Park Rd
Sign
Mell (33) O2015-8737
Referred [C.J.p. 16184] Transportation
Passed [C.J.p. 17226]

Cannizzaro Law Offices, PC
5357 W Devon Ave
Planter
Laurino (39) O2015-8742
Referred [C.J.p. 16186] Transportation
Passed [C.J.p. 17227]

Cantina 1910
5025 N Clark St
Cornice
Pawar (47) O2015-8786
Referred [C.J.p. 16197] Transportation
Passed [C.J.p. 17228]

PUBLIC WAY USAGE

Grants of Privilege

Cash America Jewelry & Loan
4558 S Cicero Ave
Sign
Munoz (22) O2015-8725
Referred [C.J.p. 16172] Transportation
Passed [C.J.p. 17228]

Cell Com of Chicago, Inc.
1801 S Racine Ave
Security camera
Solis (25) O2015-8709
Referred [C.J.p. 16174] Transportation
Passed [C.J.p. 17229]

Cemitas Puebla
817 W Fulton Market
Sign
Burnett (27) O2015-8710
Referred [C.J.p. 16176] Transportation
Passed [C.J.p. 17230]

Central Lakeview Merchants
3933 N Sheridan Rd
Security phone
Cappleman (46) O2015-8782
Referred [C.J.p. 16196] Transportation
Passed [C.J.p. 17231]

Chef Luciano
47 E Cermak Rd
Light fixture
Dowell (3) O2015-8659
Referred [C.J.p. 16163] Transportation
Passed [C.J.p. 17231]

Chicago Brauhaus, Inc.
4732 N Lincoln Ave
Planter
Pawar (47) O2016-242
Referred [C.J.p. 17805] Transportation

Chicago Cat Clinic
5301 W Devon Ave
Planter
Laurino (39) O2015-8743
Referred [C.J.p. 16186] Transportation
Passed [C.J.p. 17232]

PUBLIC WAY USAGE

Grants of Privilege

Chicago Sinai Congregation
15 W Delaware Pl
Bay window
Hopkins (2) O2016-243
Referred [C.J.p. 17761] Transportation

Chicago Steak & Lemonade, Inc.
3942 W Roosevelt Rd
Sign
Scott, Jr. (24) O2016-348
Referred [C.J.p. 17775] Transportation

Citibank N.A.
4010 W 26th St
Sign
Munoz (22) O2016-340
Referred [C.J.p. 17773] Transportation

Clare, The
55 E Pearson St
Terrace overhang
Reilly (42) O2016-367
Referred [C.J.p. 17794] Transportation

Clark 800 LLC
800 N Clark St
Bay window
Hopkins (2) O2016-251
Referred [C.J.p. 17761] Transportation

Clark 800 LLC
800 N Clark St
Planter railing
Hopkins (2) O2016-254
Referred [C.J.p. 17761] Transportation

Clark Devon Hardware Co., Inc.
1957 W Belmont Ave
Sign
Waguespack (32) O2016-465
Referred [C.J.p. 17784] Transportation

PUBLIC WAY USAGE

Grants of Privilege

Clark Devon Hardware Co., Inc.
6401 N Clark St
Clock
O'Connor (40) O2015-8748
Referred [C.J.p. 16187] Transportation
Passed [C.J.p. 17233]

Clark Devon Hardware Co., Inc.
6401 N Clark St
Facade
O'Connor (40) O2016-464
Referred [C.J.p. 17792] Transportation

Columbian Condo Assn., The
1160 S Michigan Ave
Light fixture - amend
Burns (4) O2016-506
Referred [C.J.p. 17764] Transportation

Columbian Condo Assn., The
1160 S Michigan Ave
Planter
Burns (4) O2015-8676
Referred [C.J.p. 16163] Transportation
Passed [C.J.p. 17234]

Columbian Condo Assn., The
1160 S Michigan Ave
Tree grate
Burns (4) O2015-8677
Referred [C.J.p. 16164] Transportation
Passed [C.J.p. 17235]

Comedy Clubhouse, The
1462 N Ashland Ave
Door swing
Hopkins (2) O2016-257
Referred [C.J.p. 17761] Transportation

Comedy Clubhouse, The
1462 N Ashland Ave
Light fixture
Hopkins (2) O2016-259
Referred [C.J.p. 17761] Transportation

PUBLIC WAY USAGE

Grants of Privilege

Community Tax LLC
17 N State St
Banner
Reilly (42) O2016-369
Referred [C.J.p. 17795] Transportation

Community Tax LLC
17 N State St
Sign
Reilly (42) O2016-370
Referred [C.J.p. 17795] Transportation

Conn's Cafe & Catering, Inc.
1535 N Damen Ave
Light fixture
Osterman (48) O2015-8797
Referred [C.J.p. 16198] Transportation
Passed [C.J.p. 17235]

Convexity Properties LLC
1118 N State St
Caisson
Hopkins (2) O2016-266
Referred [C.J.p. 17761] Transportation

Convexity Properties LLC
1118 N State St
Door swing
Hopkins (2) O2016-267
Referred [C.J.p. 17761] Transportation

Cotelac
1159 W Webster Ave
Planter
Smith (43) O2015-8750
Referred [C.J.p. 16193] Transportation
Passed [C.J.p. 17236]

Cotelac
1159 W Webster Ave
Sign
Smith (43) O2015-8751
Referred [C.J.p. 16193] Transportation
Passed [C.J.p. 17237]

PUBLIC WAY USAGE

Grants of Privilege

Cricket Wireless
3711 W 26th St
Sign
Munoz (22) O2015-8726
Referred [C.J.p. 16172] Transportation
Passed [C.J.p. 17238]

Crossing Tavern, The
2548 N Southport Ave
Sign
Hopkins (2) O2016-271
Referred [C.J.p. 17761] Transportation

CVS/Pharmacy #5836
1228 E 53rd St
Sign
Burns (4) O2016-302
Referred [C.J.p. 17763] Transportation

CVS/Pharmacy No. 2934
208 W Washington St
Sign
Reilly (42) O2016-372
Referred [C.J.p. 17795] Transportation

Czerwone Jabluszko Rest., Inc.
3121-3123 N Milwaukee Ave
Planter
Reboyras (30) O2015-8723
Referred [C.J.p. 16180] Transportation
Passed [C.J.p. 17239]

Dance and Music Academy, Inc.
5347 W Devon Ave
Planter
Laurino (39) O2015-8768
Referred [C.J.p. 16187] Transportation
Passed [C.J.p. 17239]

Dark Matter Coffee
736-738 N Western Ave
Sign
Maldonado (26) O2015-8711
Referred [C.J.p. 16175] Transportation
Passed [C.J.p. 17240]

PUBLIC WAY USAGE

Grants of Privilege

David A. Gerst, DPM, S.C.
1516 E 87th St
Sign
Harris (8) O2016-309
Referred [C.J.p. 17766] Transportation

DePaul University
2315 N Kenmore Ave
Planter
Smith (43) O2015-8754
Referred [C.J.p. 16193] Transportation
Passed [C.J.p. 17241]

Diversey Oz LLC
3431 W Diversey Ave
Sign
Ramirez-Rosa (35) O2016-483
Referred [C.J.p. 17787] Transportation

Dog Hotel/Daycare LLC
1040 N Halsted St
Sign
Burnett (27) O2015-8712
Referred [C.J.p. 16176] Transportation
Passed [C.J.p. 17242]

Dolex Dollar Express, Inc.
1838 W 47th St
Sign
Lopez (15) O2016-321
Referred [C.J.p. 17770] Transportation

Dolex Dollar Express, Inc.
6536 N Clark St
Sign
O'Connor (40) O2016-469
Referred [C.J.p. 17792] Transportation

Dolex Dollar Express, Inc.
5846 W Fullerton Ave
Sign
Reboyras (30) O2016-446
Referred [C.J.p. 17782] Transportation

PUBLIC WAY USAGE

Grants of Privilege

Dollar Tree No. 5705
4315 S Archer Ave
Sign
Lopez (15) O2015-8702
Referred [C.J.p. 16169] Transportation
Passed [C.J.p. 17243]

Dreams Hair Salon
4442 W Diversey Ave
Sign
Santiago (31) O2016-449
Referred [C.J.p. 17784] Transportation

Emerald Isle
6685 N Northwest Hwy
Sign
Napolitano (41) O2016-462
Referred [C.J.p. 17793] Transportation

Erie Lasalle Body Shop
1005 W Huron St
Sign
Burnett (27) O2016-378
Referred [C.J.p. 17777] Transportation

European Beauty Concepts LLC
3182 N Clark St
Sign
Tunney (44) O2016-279
Referred [C.J.p. 17801] Transportation

Fairfield Inn & Suites - Downtown Chicago
216 E Ontario St
Building Projection
Reilly (42) O2016-375
Referred [C.J.p. 17795] Transportation

Family Dollar, Inc.
6414 S Western Ave
Sign
Foulkes (16) O2016-334
Referred [C.J.p. 17770] Transportation

PUBLIC WAY USAGE

Grants of Privilege

Fenton Charles Booth
901 W Addison St
Bay window
Tunney (44) O2015-8764
Referred [C.J.p. 16194] Transportation
Passed [C.J.p. 17225]

First Acceptance Insurance Co., Inc.
6510 S Western Ave
Sign
Foulkes (16) O2016-338
Referred [C.J.p. 17770] Transportation

Fleet Feet Sports
1620 N Wells St
Flagpole
Hopkins (2) O2016-273
Referred [C.J.p. 17761] Transportation

Flower Cottage, The
1217 W 31st St
Bay window
Thompson (11) O2015-8684
Referred [C.J.p. 16165] Transportation
Passed [C.J.p. 17244]

Flower Flat, The
620 W Addison St
Occupation of space
Cappleman (46) O2015-8783
Referred [C.J.p. 16196] Transportation
Passed [C.J.p. 17245]

Flower Room & Gifts, Inc.
5721 S Archer Ave
Sign
Zalewski (23) O2016-516
Referred [C.J.p. 17774] Transportation

Gap, Inc., The
Vault
Reilly (42) O2016-380
Referred [C.J.p. 17795] Transportation

PUBLIC WAY USAGE

Grants of Privilege

Garfield Park Currency Exchange, Inc.
2848 W Madison St
Sign
Burnett (27) O2015-8720
Referred [C.J.p. 16176] Transportation
Passed [C.J.p. 17246]

Gino's Hair Design
2845 S Wallace St
Sign
Thompson (11) O2015-8685
Referred [C.J.p. 16165] Transportation
Passed [C.J.p. 17246]

Globe Pub, The
1934 W Irving Park Rd
Sign
Pawar (47) O2015-8787
Referred [C.J.p. 16197] Transportation
Passed [C.J.p. 17247]

Goose Island 312 Urban Block Party, The
1800 W Fulton St
Pipe auger
Burnett (27) O2016-383
Referred [C.J.p. 17778] Transportation

Guaranteed Rate, Inc.
320 W Ohio St
Sign
Reilly (42) O2015-8781
Referred [C.J.p. 16190] Transportation
Passed [C.J.p. 17249]

Hakka Bakka
1251 W Fullerton Ave
Sign
Smith (43) O2015-8747
Referred [C.J.p. 16193] Transportation
Passed [C.J.p. 17249]

Hampden Tower Condo Assoc.
2754 N Hampden Ct
Sprinkler system
Smith (43) O2016-330
Referred [C.J.p. 17798] Transportation

PUBLIC WAY USAGE

Grants of Privilege

Hampton Inn and Homewood Suites ChicagoDowntown/Magnificent Mile
150-160 E Huron St
Sign
Reilly (42) O2015-8785
Referred [C.J.p. 16190] Transportation
Passed [C.J.p. 17250]

Han Bat Restaurant
2723 W Lawrence Ave
Sign
O'Connor (40) O2016-471
Referred [C.J.p. 17792] Transportation

Hard Water Bar & Grill
7541-7545 N Clark St
Light fixture
Moore (49) O2016-233
Referred [C.J.p. 17807] Transportation

Hard Water Bar & Grill
7547 N Clark St
Sign
Moore (49) O2016-234
Referred [C.J.p. 17807] Transportation

Harris Bank
1300 S Wabash Ave
Sign
Dowell (3) O2015-8664
Referred [C.J.p. 16163] Transportation
Passed [C.J.p. 17251]

Harris, Michael
850 W Fletcher St
Bay window
Tunney (44) O2016-306
Referred [C.J.p. 17801] Transportation

Harris, Michael
850 W Fletcher St
Staircase
Tunney (44) O2016-316
Referred [C.J.p. 17801] Transportation

PUBLIC WAY USAGE

Grants of Privilege

Hi-Fi Video
3129 W Armitage Ave
Sign
Moreno (1) O2016-229
Referred [C.J.p. 17759] Transportation

Hindman, Leslie
1258 N Lake Shore Dr
Fence
Smith (43) O2016-328
Referred [C.J.p. 17798] Transportation

Honey's
1111-1113 W Lake St
Park bench
Burnett (27) O2016-387
Referred [C.J.p. 17777] Transportation

Hyatt Centric The Loop Chicago
100 W Monroe St
Sign
Reilly (42) O2015-8790
Referred [C.J.p. 16190] Transportation
Passed [C.J.p. 17252]

Hyatt Regency Chicago
151 E Wacker Dr
Facade
Reilly (42) O2016-382
Referred [C.J.p. 17795] Transportation

IA Lodging Chicago Wabash LLC
225 N Wabash Ave
Park bench
Reilly (42) O2015-8798
Referred [C.J.p. 16190] Transportation
Passed [C.J.p. 17252]

Illinois Institute of Technology
565 W Adams St
Kiosk
Reilly (42) O2016-388
Referred [C.J.p. 17795] Transportation

PUBLIC WAY USAGE

Grants of Privilege

Illinois Sports Facilities Authority
320 W 35th St
Grease basin
Thompson (11) O2015-8687
Referred [C.J.p. 16165] Transportation
Passed [C.J.p. 17253]

Imagine Pediatric Therapy
606 W Roosevelt Rd
Sign
Solis (25) O2016-356
Referred [C.J.p. 17776] Transportation

Imperial Lamian
6 W Hubbard St
Light fixture
Reilly (42) O2015-8800
Referred [C.J.p. 16190] Transportation
Passed [C.J.p. 17254]

Intercontinental Hotel Chicago
505 N Michigan Ave
Fence
Reilly (42) O2016-395
Referred [C.J.p. 17795] Transportation

Irish Eyes
2519 N Lincoln Ave
Sign
Smith (43) O2016-331
Referred [C.J.p. 17798] Transportation

Ivy's Burgers, Hot Dogs and Fries
5419 W Devon Ave
Planter
Laurino (39) O2015-8769
Referred [C.J.p. 16187] Transportation
Passed [C.J.p. 17255]

J and J Arnaco LLC
10 S Michigan Ave
Vault
Reilly (42) O2015-8802
Referred [C.J.p. 16190] Transportation
Passed [C.J.p. 17256]

PUBLIC WAY USAGE

Grants of Privilege

Jake Melnick's Corner Tap
41 E Superior St
Light fixture
Reilly (42) O2016-401
Referred [C.J.p. 17795] Transportation

Jimmy John's
2206 N Clybourn Ave
Sign
Hopkins (2) O2015-8650
Referred [C.J.p. 16161] Transportation
Passed [C.J.p. 17256]

Joe & Frank's Market
7147 W Archer Ave
Sign
Zalewski (23) O2015-8706
Referred [C.J.p. 16173] Transportation
Passed [C.J.p. 17257]

John B. Harris 1998 Trust
1425 N Astor St
Ice melt system
Smith (43) O2015-8756
Referred [C.J.p. 16193] Transportation
Passed [C.J.p. 17258]

Journelle Chicago LLC
1725 N Damen Ave
Sign
Waguespack (32) O2016-454
Referred [C.J.p. 17784] Transportation

Kelsey's
2265 N Lincoln Ave
Flagpole
Smith (43) O2015-8760
Referred [C.J.p. 16193] Transportation
Passed [C.J.p. 17259]

Kid'z Colony Daycare, Inc.
6287 S Archer Ave
Sign
Zalewski (23) O2016-518
Referred [C.J.p. 17774] Transportation

PUBLIC WAY USAGE

Grants of Privilege

Kit and Ace
821 W Fulton Market
Sign
Burnett (27) O2015-8721
Referred [C.J.p. 16176] Transportation
Passed [C.J.p. 17260]

Klein Hardware, Inc.
3737 N Southport Ave
Light fixture
Tunney (44) O2015-8765
Referred [C.J.p. 16194] Transportation
Passed [C.J.p. 17260]

Klein Hardware, Inc.
3737 N Southport Ave
Occupation of space
Tunney (44) O2016-281
Referred [C.J.p. 17801] Transportation

KTCP 225 LLC
225 W Washington St
Building projection
Reilly (42) O2016-403
Referred [C.J.p. 17795] Transportation

La Havana Cafe
2525 W Division St
Windscreen
Maldonado (26) O2015-8713
Referred [C.J.p. 16175] Transportation
Passed [C.J.p. 17261]

La Scarola
721 W Grand Ave
Windscreen
Burnett (27) O2015-8744
Referred [C.J.p. 16176] Transportation
Passed [C.J.p. 17262]

La Sirena Clandestina
954 W Fulton St
Windscreen
Burnett (27) O2015-8738
Referred [C.J.p. 16176] Transportation
Passed [C.J.p. 17263]

PUBLIC WAY USAGE

Grants of Privilege

Lakeshore East Master Assn.
150 N Field Blvd
Monument
Reilly (42) O2015-8805
Referred [C.J.p. 16190] Transportation
Passed [C.J.p. 17263]

Lakeview East Chamber of Commerce
2801 N Broadway
Trash container
Tunney (44) O2016-293
Referred [C.J.p. 17801] Transportation

Lakeview East Chamber of Commerce
2951 N Broadway
Trash container
Tunney (44) O2016-298
Referred [C.J.p. 17801] Transportation

Lakeview East Chamber of Commerce
3175 N Broadway
Trash container
Tunney (44) O2016-295
Referred [C.J.p. 17801] Transportation

Lakeview East Chamber of Commerce
3311 N Broadway
Trash container
Tunney (44) O2016-299
Referred [C.J.p. 17801] Transportation

Lakeview East Chamber of Commerce
2800 N Clark St
Trash container
Tunney (44) O2016-287
Referred [C.J.p. 17801] Transportation

Lamar Advertising
3933 N Broadway
Sign
Cappleman (46) O2016-262
Referred [C.J.p. 17804] Transportation

PUBLIC WAY USAGE

Grants of Privilege

Lamar Advertising
3374 N Clark St
Sign
Tunney (44) O2016-300
Referred [C.J.p. 17802] Transportation

Lamar Advertising
2201 N Clybourn Ave
Sign
Hopkins (2) O2016-275
Referred [C.J.p. 17762] Transportation

Lamar Advertising
2701 N Halsted St
Sign
Smith (43) O2016-333
Referred [C.J.p. 17799] Transportation

Lamar Advertising
1333 W North Ave
Sign
Burnett (27) O2016-391
Referred [C.J.p. 17777] Transportation

LaSalle Foundation
1111 N Wells St
Landscaping
Burnett (27) O2015-8736
Referred [C.J.p. 16176] Transportation
Passed [C.J.p. 17264]

Lazy Dog Antiques
1903 W Belmont Ave
Sign
Waguespack (32) O2015-8734
Referred [C.J.p. 16181] Transportation
Passed [C.J.p. 17265]

Leader Auto Repair
4600 W Lawrence Ave
Sign
Laurino (39) O2016-475
Referred [C.J.p. 17790] Transportation

PUBLIC WAY USAGE

Grants of Privilege

Liberty Temple Church of God in Christ
5650 S Lowe Ave
Porch
Cochran (20) O2015-8705
Referred [C.J.p. 16172] Transportation
Passed [C.J.p. 17266]

Lincoln Melrose LLC
3226 N Lincoln Ave
Balcony
Pawar (47) O2016-245
Referred [C.J.p. 17805] Transportation

Lincoln Melrose LLC
3226 N Lincoln Ave
Bay window
Pawar (47) O2016-246
Referred [C.J.p. 17805] Transportation

Lincoln Property Company
120 N LaSalle St
Caisson
Reilly (42) O2015-8808
Referred [C.J.p. 16190] Transportation
Passed [C.J.p. 17266]

Los Globos Ballroom
3059 S Central Park Ave
Sign
Munoz (22) O2015-8727
Referred [C.J.p. 16173] Transportation
Passed [C.J.p. 17268]

Lum, Tsiu Yean
649 W 28th St
Bay window
Thompson (11) O2015-8688
Referred [C.J.p. 16166] Transportation
Passed [C.J.p. 17311]

Lum, Tsiu Yean
649 W 28th St
Porch
Thompson (11) O2015-8689
Referred [C.J.p. 16166] Transportation
Passed [C.J.p. 17312]

PUBLIC WAY USAGE

Grants of Privilege

Lum, Tsiu Yean
649 W 28th St
Staircase
Thompson (11) O2015-8690
Referred [C.J.p. 16166] Transportation
Passed [C.J.p. 17313]

Lum, Tsiu Yean
2801 S Union Ave
Step
Thompson (11) O2015-8691
Referred [C.J.p. 16166] Transportation
Passed [C.J.p. 17314]

M&R Development LLC
1025 W Addison St
Balcony
Tunney (44) O2016-303
Referred [C.J.p. 17802] Transportation

M&R Development LLC
1025 W Addison St
Bollard
Tunney (44) O2016-304
Referred [C.J.p. 17801] Transportation

M&R Development LLC
1025 W Addison St
Caisson
Tunney (44) O2015-8766
Referred [C.J.p. 16194] Transportation
Passed [C.J.p. 17268]

Maner Realty
212 E 83rd St
Sign
Sawyer (6) O2016-307
Referred [C.J.p. 17765] Transportation

Mark Musick
2214 N Seeley Ave
Step
Waguespack (32) O2016-488
Referred [C.J.p. 17784] Transportation

PUBLIC WAY USAGE

Grants of Privilege

MB Financial Bank
800 W Madison St
Planter
Burnett (27) O2015-8745
Referred [C.J.p. 16176] Transportation
Passed [C.J.p. 17270]

MB Financial Bank N.A.
3604 N Southport Ave
Sign
Tunney (44) O2016-301
Referred [C.J.p. 17802] Transportation

McCarthy Self Storage
2219 W Howard St
Sign
Moore (49) O2016-235
Referred [C.J.p. 17807] Transportation

McDonald's
4038 W Belmont Ave
Sign
Reboyras (30) O2015-8724
Referred [C.J.p. 16180] Transportation
Passed [C.J.p. 17271]

Merz Apothecary/Q Brothers
4718 N Lincoln Ave
Sign
Pawar (47) O2016-247
Referred [C.J.p. 17805] Transportation

MetroPCS
7122 S Jeffery Blvd
Sign
Hairston (5) O2016-305
Referred [C.J.p. 17765] Transportation

MetroPCS Authorized Dealer
312 E 47th St
Sign
Dowell (3) O2015-8662
Referred [C.J.p. 16163] Transportation
Passed [C.J.p. 17271]

PUBLIC WAY USAGE

Grants of Privilege

MetroPCS Authorized Dealer
3409 W Belmont Ave
Sign
Ramirez-Rosa (35) O2016-484
Referred [C.J.p. 17787] Transportation

Metropolitan Pier Exposition Authority
301 E Cermak Rd
Pedestrian bridge
Burns (4) O2015-8672
Referred [C.J.p. 16164] Transportation
Passed [C.J.p. 17272]

Michael L. Connolly DDS
6019 N Cicero Ave
Sign
Laurino (39) O2015-8763
Referred [C.J.p. 16187] Transportation
Passed [C.J.p. 17273]

Micheals Development
4220-4234 S Prairie Ave
Irrigation system
Dowell (3) O2015-8669
Referred [C.J.p. 16163] Transportation
Passed [C.J.p. 17274]

Midway Sub
6421 W Archer Ave
Sign
Quinn (13) O2015-8700
Referred [C.J.p. 16167] Transportation
Passed [C.J.p. 17275]

Midwest Automotive Specialist
3701 W Armitage Ave
Sign
Maldonado (26) O2015-8714
Referred [C.J.p. 16175] Transportation
Passed [C.J.p. 17275]

Moncler
33 E Oak St
Sign
Reilly (42) O2016-405
Referred [C.J.p. 17796] Transportation

PUBLIC WAY USAGE

Grants of Privilege

Monteverde
1020 W Madison St
Sign
Solis (25) O2016-359
Referred [C.J.p. 17776] Transportation

Mounsef International
4738 N Kedzie Ave
Light Fixture
Mell (33) O2015-8739
Referred [C.J.p. 16184] Transportation
Passed [C.J.p. 17276]

Mr. D's Snack Shop
6656 W Diversey Ave
Sign
Villegas (36) O2015-8733
Referred [C.J.p. 16185] Transportation
Passed [C.J.p. 17277]

My Sister's Closet
5413-5417 W Devon Ave
Planter
Laurino (39) O2015-8771
Referred [C.J.p. 16187] Transportation
Passed [C.J.p. 17278]

Nail Story
930 W Diversey Pkwy
Sign
Tunney (44) O2015-8767
Referred [C.J.p. 16194] Transportation
Passed [C.J.p. 17278]

Nano Sushi
4256 N Western Ave
Light fixture
Pawar (47) O2015-8788
Referred [C.J.p. 16197] Transportation
Passed [C.J.p. 17279]

Nano's Hair and Day Spa, Inc.
5339 W Devon Ave
Planter
Laurino (39) O2015-8773
Referred [C.J.p. 16187] Transportation
Passed [C.J.p. 17280]

PUBLIC WAY USAGE

Grants of Privilege

National Association of Realtors
430 N Michigan Ave
Sign
Reilly (42) O2016-409
Referred [C.J.p. 17796] Transportation

Neesh by Dar
4510 N Ravenswood Ave
Decorative light
Pawar (47) O2016-248
Referred [C.J.p. 17805] Transportation

Neo-Futurists, The
5153 N Ashland Ave
Sign
O'Connor (40) O2016-473
Referred [C.J.p. 17792] Transportation

Nordstrom Rack
730 N Michigan Ave
Banner
Reilly (42) O2016-412
Referred [C.J.p. 17796] Transportation

Nordstrom Rack
730 N Michigan Ave
Sign
Reilly (42) O2016-416
Referred [C.J.p. 17796] Transportation

Northwest Side Housing Center
5233 W Diversey Ave
Sign
Reilly (42) O2016-452
Referred [C.J.p. 17797] Transportation

Northwest Side Housing Center
5233 W Diversey Ave
Sign
Santiago (31) O2016-451
Referred [C.J.p. 17784] Transportation

Northwestern Memorial Hospital
710 N Fairbanks Ct
Conduit
Reilly (42) O2016-422
Referred [C.J.p. 17796] Transportation

PUBLIC WAY USAGE

Grants of Privilege

Northwestern Memorial Hospital
710 N Fairbanks Ct
Emergency security phone
Reilly (42) O2015-8804
Referred [C.J.p. 16190] Transportation
Passed [C.J.p. 17281]

Northwestern Memorial Hospital
710 N Fairbanks Ct
Kiosk
Reilly (42) O2015-8806
Referred [C.J.p. 16190] Transportation
Passed [C.J.p. 17282]

Northwestern Memorial Hospital
710 N Fairbanks Ct
Light fixture
Reilly (42) O2015-8807
Referred [C.J.p. 16190] Transportation
Passed [C.J.p. 17282]

Northwestern Memorial Hospital
710 N Fairbanks Ct
Planter
Reilly (42) O2015-8809
Referred [C.J.p. 16191] Transportation
Passed [C.J.p. 17283]

Northwestern Memorial Hospital
441 E Ontario St
Caisson
Reilly (42) O2015-8801
Referred [C.J.p. 16190] Transportation
Passed [C.J.p. 17284]

Northwestern Memorial Hospital
441 E Ontario St
Sheeting
Reilly (42) O2015-8812
Referred [C.J.p. 16191] Transportation
Passed [C.J.p. 17285]

PUBLIC WAY USAGE

Grants of Privilege

Northwestern Memorial Hospital
441 E Ontario St
Tree Grate
Reilly (42) O2015-8810
Referred [C.J.p. 16191] Transportation
Passed [C.J.p. 17286]

Northwestern Memorial Hospital
200 E Superior St
Conduit
Hopkins (2) O2015-8651
Referred [C.J.p. 16161] Transportation
Passed [C.J.p. 17287]

Oak Street Health MSO LLC
4327 S Archer Ave
Sign
Lopez (15) O2016-326
Referred [C.J.p. 17770] Transportation

Ogden Kedzie Currency Exchange, Inc.
3160 W Ogden Ave
Sign
Scott, Jr. (24) O2015-8708
Referred [C.J.p. 16174] Transportation
Passed [C.J.p. 17288]

OrangeBeautiful
4658 N Damen Ave
Light fixture
Pawar (47) O2015-8789
Referred [C.J.p. 16197] Transportation
Passed [C.J.p. 17289]

OrangeBeautiful
4658 N Damen Ave
Sign
Pawar (47) O2015-8791
Referred [C.J.p. 16197] Transportation
Passed [C.J.p. 17289]

Ortiz, Milagros
3217 W Cortez St
Fence
Maldonado (26) O2015-8715
Referred [C.J.p. 16175] Transportation
Passed [C.J.p. 17290]

PUBLIC WAY USAGE

Grants of Privilege

Oyster on Halsted
1962 N Halsted St
Windscreen
Smith (43) O2016-335
Referred [C.J.p. 17799] Transportation

PB Maltz
4401-4409 N Kedzie Ave
Light fixture
Mell (33) O2016-486
Referred [C.J.p. 17785] Transportation

Perfect Cup, Inc., The
4700 N Damen Ave
Park bench
Pawar (47) O2015-8792
Referred [C.J.p. 16197] Transportation
Passed [C.J.p. 17291]

Pleasure Chest Ltd., The
3023 N Broadway
Banner
Tunney (44) O2016-322
Referred [C.J.p. 17802] Transportation

PNC Bank
2154 W Madison St
Sign
Burnett (27) O2015-8746
Referred [C.J.p. 16176] Transportation
Passed [C.J.p. 17292]

Potbelly Sandwich
5304 N Clark St
Sign
O'Connor (40) O2015-8759
Referred [C.J.p. 16188] Transportation
Passed [C.J.p. 17293]

Power Sculpt Fitness
3119 N Lincoln Ave
Sign - amend
Waguespack (32) O2016-329
Referred [C.J.p. 17785] Transportation

PUBLIC WAY USAGE

Grants of Privilege

Public House
400 N State St
Sign
Reilly (42) O2016-425
Referred [C.J.p. 17796] Transportation

R.V. Tire Shop
3554 W Fullerton Ave
Sign
Ramirez-Rosa (35) O2015-8729
Referred [C.J.p. 16185] Transportation
Passed [C.J.p. 17300]

Randolph Tower City Apartments
188 W Randolph St
Planters
Reilly (42) O2016-429
Referred [C.J.p. 17796] Transportation

Randolph Tower City Apartments
188 W Randolph St
Vault
Reilly (42) O2016-434
Referred [C.J.p. 17796] Transportation

Redhead Piano Bar, The
16 W Ontario St
Sign
Reilly (42) O2015-8811
Referred [C.J.p. 16191] Transportation
Passed [C.J.p. 17293]

Renovators Outlet
3821 W Montrose Ave
Sign
Ramirez-Rosa (35) O2015-8730
Referred [C.J.p. 16185] Transportation
Passed [C.J.p. 17294]

Reside on Surf
425 W Surf St
Fire escape
Tunney (44) O2016-324
Referred [C.J.p. 17802] Transportation

PUBLIC WAY USAGE

Grants of Privilege

Restaurant & Pozoleria San Juan
1523 N Pulaski Rd
Sign
Maldonado (26) O2015-8716
Referred [C.J.p. 16175] Transportation
Passed [C.J.p. 17295]

Restaurant 2 Amigos
2320 N Milwaukee Ave
Occupation of space
Moreno (1) O2015-8646
Referred [C.J.p. 16161] Transportation
Passed [C.J.p. 17296]

Restaurant Puebla
2658-2664 N Milwaukee Ave
Sign
Ramirez-Rosa (35) O2015-8731
Referred [C.J.p. 16185] Transportation
Passed [C.J.p. 17296]

Revival Social Club
1133 W Granville Ave
Sign
Osterman (48) O2016-237
Referred [C.J.p. 17806] Transportation

Rhee, Duk H.
3235 N Ashland Ave
Bay window
Tunney (44) O2016-278
Referred [C.J.p. 17801] Transportation

Rico Music Center
4821 W Irving Park Rd
Sign
Arena (45) O2015-8775
Referred [C.J.p. 16196] Transportation
Passed [C.J.p. 17297]

Rite Liquors
1649 W Division St
Sign
Moreno (1) O2016-230
Referred [C.J.p. 17759] Transportation

PUBLIC WAY USAGE

Grants of Privilege

RMW Streeterville LLC
451 E Grand Ave
Catch basin
Reilly (42) O2015-8813
Referred [C.J.p. 16191] Transportation
Passed [C.J.p. 17298]

Rockit Bar & Grill
22 W Hubbard St
Windscreen
Reilly (42) O2016-417
Referred [C.J.p. 17796] Transportation

Ronald McDonald House Charities of Chicagoland and Northwest Indiana
211 E Grand Ave
Bay window
Reilly (42) O2016-444
Referred [C.J.p. 17796] Transportation

Ronald McDonald House Charities of Chicagoland and Northwest Indiana
211 E Grand Ave
Caisson
Reilly (42) O2016-447
Referred [C.J.p. 17796] Transportation

Royal Bank
4800 S Pulaski Rd
Sign
Burke (14) O2015-8701
Referred [C.J.p. 16168] Transportation
Passed [C.J.p. 17299]

Saint Josaphat Parish/Catholic Church Archdiocese of Chicago
1397 W Belden Ave
Planter
Hopkins (2) O2016-280
Referred [C.J.p. 17762] Transportation

Schoolyard Tavern & Grill
3258 N Southport Ave
Windscreen
Tunney (44) O2015-8770
Referred [C.J.p. 16194] Transportation
Passed [C.J.p. 17300]

PUBLIC WAY USAGE

Grants of Privilege

Scooter's Frozen Custard LLC
1658 W Belmont Ave
Light fixture
Pawar (47) O2016-250
Referred [C.J.p. 17805] Transportation

Sheffield Properties of Illinois, Inc.
930-980 N Michigan Ave
Light fixture
Reilly (42) O2015-8814
Referred [C.J.p. 16191] Transportation
Passed [C.J.p. 17301]

Sidekicks
4430 W Montrose Ave
Dumpster ramp
Laurino (39) O2015-8774
Referred [C.J.p. 16187] Transportation
Passed [C.J.p. 17302]

Simple Prepaid T-Mobile
22 S Western Ave
Sign
Burnett (27) O2015-8749
Referred [C.J.p. 16177] Transportation
Passed [C.J.p. 17303]

SL Civic Wacker LLC
20 N Wacker Dr
Bicycle rack
Reilly (42) O2015-8815
Referred [C.J.p. 16191] Transportation
Passed [C.J.p. 17301]

Smithfield Properties XX
8 E Randolph St
Planter
Reilly (42) O2015-8816
Referred [C.J.p. 16191] Transportation
Passed [C.J.p. 17304]

Smithfield Properties XX
8 E Randolph St
Vault
Reilly (42) O2015-8817
Referred [C.J.p. 16191] Transportation
Passed [C.J.p. 17305]

PUBLIC WAY USAGE

Grants of Privilege

Some Like It Black Creative Arts Bar, Inc.
4259 S Cottage Grove Ave
Sign
Burns (4) O2015-8674
Referred [C.J.p. 16164] Transportation
Passed [C.J.p. 17306]

St. Anthony Hospital
2875 W 19th St
Occupation of Space
Cardenas (12) O2016-313
Referred [C.J.p. 17769] Transportation

St. Anthony Hospital
2875 W 19th St
Retaining wall
Cardenas (12) O2016-317
Referred [C.J.p. 17769] Transportation

Staff Management
860 W Evergreen Ave
Sign
Burnett (27) O2015-8753
Referred [C.J.p. 16177] Transportation
Passed [C.J.p. 17308]

Staff Management
860 W Evergreen Ave
Sign
Burnett (27) O2015-8755
Referred [C.J.p. 16177] Transportation
Passed [C.J.p. 17315]

Standard Equipment Co.
2033 W Walnut St
Bollard
Burnett (27) O2016-393
Referred [C.J.p. 17777] Transportation

State Farm Insurance Agency
6725 W Belmont Ave
Sign
Villegas (36) O2016-482
Referred [C.J.p. 17789] Transportation

PUBLIC WAY USAGE

Grants of Privilege

Sterling Bay, Inc.
325 N Wells St
Occupation of Space
Reilly (42) O2016-448
Referred [C.J.p. 17796] Transportation

Subway 26445
3346 W Foster Ave
Sign
Laurino (39) O2016-477
Referred [C.J.p. 17790] Transportation

Suds Factory, The
4348 W 63rd St
Sign
Zalewski (23) O2015-8707
Referred [C.J.p. 16173] Transportation
Passed [C.J.p. 17308]

Sunda
110 W Illinois St
Windscreen
Reilly (42) O2016-450
Referred [C.J.p. 17797] Transportation

Sunny Sub
380 E 71st St
Sign
Sawyer (6) O2015-8678
Referred [C.J.p. 16164] Transportation
Passed [C.J.p. 17309]

Superior Autowash, Inc.
4550 W Addison St
Sign
Arena (45) O2016-265
Referred [C.J.p. 17804] Transportation

Superior Super Auto Wash
4820 W Lawrence Ave
Sign
Arena (45) O2015-8777
Referred [C.J.p. 16196] Transportation
Passed [C.J.p. 17310]

PUBLIC WAY USAGE

Grants of Privilege

Swedish Bakery, Inc.
5348 N Clark St
Light fixture
O'Connor (40) O2016-474
Referred [C.J.p. 17792] Transportation

Tiny
4352 N Leavitt St
Bay window
Pawar (47) O2016-253
Referred [C.J.p. 17805] Transportation

Tiny
4352 N Leavitt St
Step
Pawar (47) O2016-255
Referred [C.J.p. 17805] Transportation

T-Mobile No. 8715
40 E Ontario St
Sign
Reilly (42) O2015-8819
Referred [C.J.p. 16191] Transportation
Passed [C.J.p. 17311]

Torres, Sigifredo
1811 S Carpenter St
Vault
Solis (25) O2016-362
Referred [C.J.p. 17776] Transportation

Trattoria No. 10
10 N Dearborn St
Sign
Reilly (42) O2016-453
Referred [C.J.p. 17797] Transportation

Universita Autonomo De Mexico
350 W Erie St
Banner
Reilly (42) O2015-8820
Referred [C.J.p. 16191] Transportation
Passed [C.J.p. 17315]

PUBLIC WAY USAGE

Grants of Privilege

UPS Store No. 2850, The
1333 W Devon Ave
Sign
Osterman (48) O2016-238
Referred [C.J.p. 17806] Transportation

Vic Theater, The
3145 N Sheffield Ave
Fire escape
Tunney (44) O2015-8772
Referred [C.J.p. 16194] Transportation
Passed [C.J.p. 17316]

Village Cycle Center, Inc.
1337 N Wells St
Light fixture
Hopkins (2) O2015-8653
Referred [C.J.p. 16161] Transportation
Passed [C.J.p. 17317]

Weed-Sheffield LLC
1001 W North Ave
Door swing
Burnett (27) O2016-396
Referred [C.J.p. 17777] Transportation

Wefel, Gregory
2541 N Marshfield Ave
Step
Waguespack (32) O2015-8732
Referred [C.J.p. 16181] Transportation
Passed [C.J.p. 17248]

West Egg Cafe
620 N Fairbanks Ct
Sign
Reilly (42) O2016-455
Referred [C.J.p. 17797] Transportation

West Walton Chicago LLC
9 W Walton St
Caisson
Hopkins (2) O2015-8654
Referred [C.J.p. 16161] Transportation
Passed [C.J.p. 17318]

PUBLIC WAY USAGE

Grants of Privilege

West Walton Chicago LLC
9 W Walton St
Sheeting
Hopkins (2) O2015-8656
Referred [C.J.p. 16162] Transportation
Passed [C.J.p. 17319]

WHP-11C LLC
1943-1957 W Maypole Ave
Irrigation system
Burnett (27) O2015-8757
Referred [C.J.p. 16177] Transportation
Passed [C.J.p. 17319]

William John Woolley
210 N Morgan St
Sculpture
Burnett (27) O2015-8758
Referred [C.J.p. 16177] Transportation
Passed [C.J.p. 17321]

Wintrust Bank
4343 N Elston Ave
Sign
Laurino (39) O2015-8776
Referred [C.J.p. 16187] Transportation
Passed [C.J.p. 17320]

WR Property Management LLC
1055 W Granville Ave
Fire escape
Osterman (48) O2016-240
Referred [C.J.p. 17806] Transportation

Miscellaneous

Chicago Lakeside Development LLC
S Lake Shore Dr, between S South Shore Dr and S Brandon Ave
Vacation of public way
Sadlowski Garza (10) O2015-6459
Referred [C.J.p. 8152] Transportation
Passed [C.J.p. 17359]

PUBLIC WAY USAGE

Sidewalk Cafés

Corridor Brewery and Provisions
3446 N Southport Ave
Tunney (44) O2016-501
Referred [C.J.p. 17802] Transportation

Homeslyce Wheel House
934-938 W Webster Ave
Smith (43) O2016-499
Referred [C.J.p. 17799] Transportation

Orso's Restaurant
1401 N Wells St
Burnett (27) O2016-495
Referred [C.J.p. 17778] Transportation

REPORTS

Annual

City Colleges of Chicago Comprehensive Annual Financial Report for Fiscal Year 2015
Dept./Agency F2016-5
Filed [C.J.p. 16232]

SIGNS/SIGNBOARDS

All-Right Sign, Inc.
1800 S Halsted St
Thompson (11) Or2016-23
Referred [C.J.p. 17769] Zoning

All-Right Sign, Inc.
2000 N Halsted St
Smith (43) Or2016-15
Referred [C.J.p. 17800] Zoning

Blair Sign Programs
125 W 87th St
Brookins (21) Or2015-772
Referred [C.J.p. 16172] Zoning
Passed [C.J.p. 17626]

Bright Light Sign Co.
5104 S Lake Park Ave
Burns (4) O2016-88
Referred [C.J.p. 17764] Zoning

Evanston Awning Co.
962 W Belmont Ave
Tunney (44) Or2015-760
Referred [C.J.p. 16194] Zoning
Passed [C.J.p. 17621]

SIGNS/SIGNBOARDS

Grate Signs
685 W Ohio St
Burnett (27) Or2015-759
Referred [C.J.p. 16178] Zoning
Passed [C.J.p. 17625]

Icon Identity Solutions, Inc.
1 S Wacker Dr
Reilly (42) Or2016-20
Referred [C.J.p. 17798] Zoning

Integrity Signs
6309 N Lincoln Ave
Silverstein (50) Or2015-755
Referred [C.J.p. 16199] Zoning
Passed [C.J.p. 17624]

Landmark Sign Group
1840 N Clybourn Ave
Hopkins (2) Or2015-689
Referred [C.J.p. 14518] Zoning
Passed [C.J.p. 17623]

Lincoln Services, Inc.
600 S Clark St
Burns (4) O2016-87
Referred [C.J.p. 17764] Zoning

Midwest Sign & Lighting, Inc.
American Airlines O'Hare International Airport hangar
Napolitano (41) Or2015-726
Referred [C.J.p. 14550] Zoning
Passed [C.J.p. 17621]

Midwest Sign & Lighting, Inc.
1222 W Madison St
Solis (25) Or2015-761
Referred [C.J.p. 16174] Zoning
Passed [C.J.p. 17624]

Modern Signs, Inc.
2939 W Addison St
Mell (33) Or2015-765
Referred [C.J.p. 16184] Zoning
Passed [C.J.p. 17620]

SIGNS/SIGNBOARDS

Modern Signs, Inc.
2939 W Addison St
Mell (33) Or2015-770
Referred [C.J.p. 16184] Zoning
Passed [C.J.p. 17621]

Modern Signs, Inc.
1702 N Milwaukee Ave
Waguespack (32) Or2016-19
Referred [C.J.p. 17785] Zoning

Neon Art
451 W 31st St
Thompson (11) Or2015-762
Referred [C.J.p. 16166] Zoning
Passed [C.J.p. 17626]

Olympic Signs, Inc.
1515 N Halsted St
Burnett (27) Or2016-29
Referred [C.J.p. 17779] Zoning

Olympic Signs, Inc.
1515 N Halsted St
Burnett (27) Or2016-28
Referred [C.J.p. 17779] Zoning

Olympic Signs, Inc.
1515 N Halsted St
Burnett (27) Or2016-25
Referred [C.J.p. 17779] Zoning

Olympic Signs, Inc.
1515 N Halsted St
Burnett (27) Or2016-27
Referred [C.J.p. 17779] Zoning

Olympic Signs, Inc.
1515 N Halsted St
Burnett (27) Or2016-26
Referred [C.J.p. 17779] Zoning

Olympic Signs, Inc.
22 W Monroe St
Reilly (42) Or2016-22
Referred [C.J.p. 17798] Zoning

SIGNS/SIGNBOARDS

Olympic Signs, Inc.
100 W Monroe St
Reilly (42) Or2016-21
Referred [C.J.p. 17798] Zoning

Parvin-Clauss Sign Co., Inc.
647 W Roosevelt Rd
Thompson (11) Or2016-24
Referred [C.J.p. 17769] Zoning

PGL Signs
6400 W Belmont Ave
Villegas (36) Or2016-14
Referred [C.J.p. 17789] Zoning

PGL Signs & Services
7859 S State St
Sawyer (6) Or2016-16
Referred [C.J.p. 17765] Zoning

Q.T. Sign, Inc.
5025 N Paulina St
Pawar (47) Or2015-769
Referred [C.J.p. 16197] Zoning
Passed [C.J.p. 17625]

Signco, Inc.
2719 N California Ave
Waguespack (32) Or2015-753
Referred [C.J.p. 16182] Zoning
Passed [C.J.p. 17622]

South Water Signs
2828 N Clark St
Tunney (44) Or2015-754
Referred [C.J.p. 16195] Zoning
Passed [C.J.p. 17623]

South Water Signs
2828 N Clark St
Tunney (44) Or2015-756
Referred [C.J.p. 16195] Zoning
Passed [C.J.p. 17622]

Van Bruggen Signs
3033 W Foster Ave
Mell (33) Or2015-768
Referred [C.J.p. 16184] Zoning
Passed [C.J.p. 17624]

STREETS

Dedications

Chicago Lakeside Development LLC
E 86th St, abutting S Burley Ave
Land exchange for street widening
Sadlowski Garza (10) O2015-6459
Referred [C.J.p. 8152] Transportation
Passed [C.J.p. 17359]

Green Bay Road Infrastructure Project
E 84th St, from S Green Bay Ave to S Lake Shore Dr
Sadlowski Garza (10) O2015-8521
Referred [C.J.p. 16165] Transportation
Passed [C.J.p. 17355]

Honorary Designations

"Deontae Montre'al Smith Street"
S Peoria St, at W 61st St
Amend
Foulkes (16) O2016-2
Referred Transportation
Passed [C.J.p. 17370]

"Deontae Montre'al Smith Street"
S Peoria St, at W 61st St
Amend
Foulkes (16) O2016-77
Referred [C.J.p. 17771] Transportation

"Herman Roberts Way"
S Dr Martin Luther King Jr Dr, from E 65th St to E 67th St
Cochran (20) O2016-108
Referred [C.J.p. 17772] Transportation

"James J. "Jim" Grigar Way"
W Dakin St, 3900 block
Arena (45) O2016-128
Referred [C.J.p. 17804] Transportation

"Warren Gast Way"
N Fremont St, at W Dickens Ave
Smith (43) O2016-93
Referred [C.J.p. 17799] Transportation

STREETS

Speed Limitations

W 17th St, 1900 block

20 mph

Solis (25) O2015-7500

Referred [C.J.p. 10193] Pedestrian and Traffic Safety

Passed [C.J.p. 17146] SO2016-556

Weight Limitations

N Wolcott Ave, from W Foster Ave to W Balmoral Ave

5 tons

O'Connor (40) O2015-7742

Referred [C.J.p. 11207] Pedestrian and Traffic Safety

Passed [C.J.p. 17164] SO2016-558

TAG DAYS

Doctors Without Borders/Medecins Sans Frontieres, January 14, 2016 thru April 30, 2016

Burke (14) Or2016-12

Direct Introduction Finance

Passed [C.J.p. 16910]

Mercy Home for Boys and Girls, March 1-31, 2016

Burke (14) Or2016-12

Direct Introduction Finance

Passed [C.J.p. 16910]

Planned Parenthood Federation of America, January 14, 2016 thru April 20, 2016

Burke (14) Or2016-12

Direct Introduction Finance

Passed [C.J.p. 16910]

TAX INCENTIVES

Class 6(b)

Balton Corp.

1001 E 99th St

Harris (8) R2015-977

Referred [C.J.p. 16164] Economic

Adopted [C.J.p. 16995]

Takis Royal Foods, Inc.

4235 W District Blvd, 4302 S Tripp Ave, 4300 S Keeler Ave and 4322 S Keeler Ave

Burke (14) R2015-973

Referred [C.J.p. 16168] Economic

Adopted [C.J.p. 16990]

TAX INCREMENT FINANCING DISTRICTS

Central West T.I.F.

Amendment

Amendment No. 3 to redevelopment plan and expansion of area

Emanuel (Mayor) O2016-100

Referred [C.J.p. 16223] Finance

TRAFFIC

Direction

One-Way

7100-7145 N Melvina Ave

Northerly

Napolitano (41) Or2016-2

Direct Introduction Pedestrian and Traffic Safety

Passed [C.J.p. 17144] SO2016-554

7100-7145 N Melvina Ave

Northerly - remove

Napolitano (41) O2016-528

Referred [C.J.p. 17689] Pedestrian and Traffic Safety

S Rhodes Ave, from E 39th St to E 37th St

Northerly - repeal

Burns (4) O2015-7150

Referred [C.J.p. 8090] Pedestrian and Traffic Safety

Passed [C.J.p. 17144] SO2016-554

S Wabash Ave, from E 60th St to E 61st St

Northerly - repeal

Cochran (20) O2014-2411

Referred [C.J.p. 78412] Pedestrian and Traffic Safety

Passed [C.J.p. 17144] SO2016-554

6000-6100 S Wabash Ave

Amend

Cochran (20) O2014-8730

Referred [C.J.p. 93378] Pedestrian and Traffic Safety

Failed to Pass [C.J.p. 17166] SO2016-561

S Woodlawn Ave, 9200 block

Southerly - amend

Harris (8) O2016-456

Referred [C.J.p. 17689] Pedestrian and Traffic Safety

TRAFFIC

Signs

Stop Signs

S 106th St, at W Drew St

All-Way Stop

O'Shea (19) O2016-472

Referred [C.J.p. 17711] Pedestrian and Traffic Safety

W 25th St, at S Sawyer Ave

All-Way Stop

Cardenas (12) O2015-7840

Referred [C.J.p. 13062] Pedestrian and Traffic Safety

Passed [C.J.p. 17160] SO2016-562

W 49th St, at S Damen Ave

All-Way Stop

Lopez (15) Or2015-673

Referred [C.J.p. 13062] Pedestrian and Traffic Safety

Passed [C.J.p. 17160] SO2016-562

W Arthur Ave, at N Neva Ave

One-Way Stop

Napolitano (41) Or2016-17

Referred [C.J.p. 17712] Pedestrian and Traffic Safety

1805 W Balmoral Ave

Two-Way Stop

O'Connor (40) Or2015-587

Referred [C.J.p. 8129] Pedestrian and Traffic Safety

Passed [C.J.p. 17161] SO2016-562

N Claremont Ave, at W Eastwood Ave

All-Way Stop

Pawar (47) Or2015-592

Referred [C.J.p. 8129] Pedestrian and Traffic Safety

Passed [C.J.p. 17161] SO2016-562

W Diversey Ave, at N Springfield Ave

All-Way Stop

Reboyras (30) Or2015-476

Referred [C.J.p. 8128] Pedestrian and Traffic Safety

Failed to Pass [C.J.p. 17167] SO2016-561

TRAFFIC

Signs

Stop Signs

W Grace St, at N Kenmore Ave

All-Way Stop

Tunney (44) Or2015-720

Referred [C.J.p. 14511] Pedestrian and Traffic Safety

Passed [C.J.p. 17161] SO2016-562

W Hayes Ave, at N Nordica Ave

Two-Way Stop

Napolitano (41) Or2016-4

Referred [C.J.p. 17712] Pedestrian and Traffic Safety

N Neva Ave, at W Hayes Ave

One-Way Stop

Napolitano (41) Or2016-18

Referred [C.J.p. 17712] Pedestrian and Traffic Safety

W Summerdale Ave, at N Overhill Ave

Two-Way Stop

Napolitano (41) Or2015-590

Referred [C.J.p. 8129] Pedestrian and Traffic Safety

Passed [C.J.p. 17161] SO2016-562

W Thorndale Ave, at N Maplewood Ave

One-Way Stop

O'Connor (40) Or2015-645

Referred [C.J.p. 11207] Pedestrian and Traffic Safety

Passed [C.J.p. 17161] SO2016-562

Warning & Regulatory Signs

2300-2398 W 37th St

Two-Hour Parking

Cardenas (12) O2015-7838

Referred [C.J.p. 13063] Pedestrian and Traffic Safety

Passed [C.J.p. 17162] SO2016-560

N Ashland Ave, at W North Ave

Two-Hour Parking

Waguespack (32) O2015-4226

Referred [C.J.p. 418] Pedestrian and Traffic Safety

Passed [C.J.p. 17162] SO2016-560

TRAFFIC

Signs

Warning & Regulatory Signs

2155 N Austin Ave

No Parking - remove

Villegas (36) O2016-539

Referred [C.J.p. 17691] Pedestrian and Traffic Safety

W Bryn Mawr Ave, 1700 block

Slow - Children Playing

O'Connor (40) Or2015-589

Referred [C.J.p. 8130] Pedestrian and Traffic Safety

Failed to Pass [C.J.p. 17167] SO2016-561

W Lawrence Ave, from N Lamon Ave to N Cicero Ave

30 mph - amend

Arena (45) O2016-544

Referred [C.J.p. 17707] Pedestrian and Traffic Safety

No Right Turn

N Harlem Ave, at W Bryn Mawr Ave

Napolitano (41) Or2016-1

Direct Introduction Pedestrian and Traffic Safety

Passed [C.J.p. 17161] SO2016-562

TRIBUTES

Allen, Joe Henry, Jr.

Harris (8) R2016-3

Adopted [C.J.p. 17633]

Angsten, James

Burke (14) R2016-28

Adopted [C.J.p. 17636]

Arrington, Rudy Anthony

Austin (34) R2016-7

Adopted [C.J.p. 17671]

Bumpers, Dale (Hon.)

Burke (14) R2016-29

Adopted [C.J.p. 17638]

Cassettari, Anne M.

Laurino (39) R2016-12

Adopted [C.J.p. 17676]

TRIBUTES

Ceren, Albert, Jr.

Burke (14) R2016-30

Adopted [C.J.p. 17639]

Clay, Otis

Burke (14) R2016-31

Adopted [C.J.p. 17640]

Cole, Natalie

Burke (14) R2016-32

Adopted [C.J.p. 17641]

Collens, Marjorie (Hon.)

Burke (14) R2016-33

Adopted [C.J.p. 17642]

Cotton, Kristin

Quinn (13) R2016-6

Adopted [C.J.p. 17636]

Duffy, Katherine

Tunney (44), and Others R2016-60

Adopted [C.J.p. 17684]

Duffy, Katherine "Kit"

Burke (14) R2016-34

Adopted [C.J.p. 17643]

Eriksen, Stein

Burke (14) R2016-35

Adopted [C.J.p. 17644]

Evins, Charles Butler, Jr.

Harris (8) R2016-4

Adopted [C.J.p. 17633]

Fitzgerald, Joseph

Burke (14) R2016-36

Adopted [C.J.p. 17646]

Franco-Maldonado, Nancy

Emanuel (Mayor), Burke (14) R2016-61

Adopted [C.J.p. 16206]

Garvin, Robert William

Burke (14) R2016-37

Adopted [C.J.p. 17647]

Grigar, Jim

Arena (45) R2016-26

Adopted [C.J.p. 17686]

Hoeber Rudolph, Susanne, (Dr.)

Burke (14) R2016-43

Adopted [C.J.p. 17654]

TRIBUTES

Holton, Hubert
Burke (14) R2016-38
Adopted [C.J.p. 17648]

Lemon, Meadowlark
Burke (14) R2016-39
Adopted [C.J.p. 17649]

Murray, Martin J.
Laurino (39) R2016-13
Adopted [C.J.p. 17677]

Myers, Kurt Randall (Ph.D.)
Laurino (39) R2016-9
Adopted [C.J.p. 17677]

Oxley, Michael (Hon.)
Burke (14) R2016-40
Adopted [C.J.p. 17651]

Prendergast Rooney, Jean (Hon.)
Burke (14) R2016-41
Adopted [C.J.p. 17652]

Prendergast Rooney, Jean (Hon.)
Burke (14) R2016-42
Adopted [C.J.p. 17653]

Rich, Vanessa Ann
Emanuel (Mayor) R2016-23
Adopted [C.J.p. 17627]

Roberts, Sheila D.
Austin (34) R2016-58
Adopted [C.J.p. 17672]

Rogers, Kenneth
Laurino (39) R2016-10
Adopted [C.J.p. 17670]

Saul, Bradley Scott
Burke (14) R2016-44
Adopted [C.J.p. 17655]

Shea, Gerald W. (Hon.)
Burke (14) R2016-45
Adopted [C.J.p. 17657]

Sipes Moore, Dora Lee
Harris (8) R2016-5
Adopted [C.J.p. 17634]

Wexler, Haskell
Burke (14) R2016-46
Adopted [C.J.p. 17658]

UNITED STATES GOVT.

Call for President Barack Obama and U.S. Congress to return deported military veterans
Cardenas (12), Lopez (15) R2016-27
Adopted [C.J.p. 17635]

ZONING RECLASSIFICATIONS

Map No. 1-F

Chicago Self Storage II LLC
346-358 N Union Ave, 347-357 N Halsted St
App No. 18619, DS5 to DX5 then to RPD
Misc. Transmittal O2016-52
Referred [C.J.p. 16236] Zoning

Map No. 1-G

1243 W Ohio LLC
1243 W Ohio St
App No. 18616, RS3 to RT4
Misc. Transmittal O2016-49
Referred [C.J.p. 16241] Zoning

J.E.N. 1458 West Ohio LLC
1458 W Ohio St
App No. 18623T1, RS3 to RM4.5
Misc. Transmittal O2016-56
Referred [C.J.p. 16237] Zoning

Spina, Chris
1114 W Hubbard St
App No. 18625T1, M2-2 to B2-3
Misc. Transmittal O2016-58
Referred [C.J.p. 16240] Zoning

Map No. 1-I

Rockwell Property Development, Inc.
634 N Rockwell Ave
App No. 18571, RS3 to RT4
Misc. Transmittal O2015-8031
Referred [C.J.p. 13134] Zoning
Passed [C.J.p. 17449]

Williams, Corry
345 N Kedzie Ave
App No. 18582T1, M1-2 to C1-2
Misc. Transmittal SO2015-8042
Referred [C.J.p. 13134] Zoning
Passed as Substitute [C.J.p. 17449]

ZONING RECLASSIFICATIONS

Map No. 3-F

1546 N Clark LLC

1546-1550 N Clark St, 101-115 W North Ave, 1555-1565 N LaSalle St and 121-129 W North Ave

App No. 18479, RBPD No. 1272 to RBPD No. 1272 as amended

Misc. Transmittal SO2015-6357

Referred [C.J.p. 4734] Zoning

Passed as Substitute [C.J.p. 17390]

Chicago Wells Development LLC

800-820 N Wells St, 200-206 W Chicago Ave, 201-209 W Institute Pl

App No. 18456, C2-5 to RM6.5 then to RBPD

Misc. Transmittal SO2015-5340

Referred [C.J.p. 2195] Zoning

Passed as Substitute [C.J.p. 17406]

LG Development Group LLC

1400-1418 N Orleans St, 324-344 W Schiller St, 1401-1419 N Sedgwick St

App No. 18612, C1-3 and B3-3 to B2-5 then to RPD

Misc. Transmittal O2016-45

Referred [C.J.p. 16238] Zoning

Moody Bible Institute of Chicago, The

800-948 N LaSalle Dr, 142-172 W Chicago Ave, 801-951 N Wells St, 828-950 N Wells St, 200-210 W Institute Pl, 152-232 W Chestnut St, 153-211 W Chestnut St, 859-921 N Franklin St, 201-233 W Locust St, 200-232 W Locust St, 223-233 W Walton St, 155-209 W Walton St, 152-316 W Walton St, 313-317 W Walton St, 141-317 W Oak St, 230-316 W Oak St, 314-316 W Wendell St, 876-878 N Franklin St and 301-309 W Locust St

App No. 18628, IPD No. 477 to C1-3, RPD No. 156 and IPD No. 477 to B3-5 then to IPD No. 477 as amended

Misc. Transmittal O2016-61

Referred [C.J.p. 16239] Zoning

ZONING RECLASSIFICATIONS

Map No. 3-G

1532 Chicago LLC

1532 W Chicago Ave

App No. 18615, B1-2 to B3-3

Misc. Transmittal O2016-48

Referred [C.J.p. 16241] Zoning

Boitchouk, Tatiana

1531 W Haddon Ave

App No. 18065T1, RS3 to RM5

Misc. Transmittal SO2014-4196

Referred [C.J.p. 80862] Zoning

Passed as Substitute [C.J.p. 17459]

Map No. 3-H

1373-1375 Milwaukee Adventures, Inc.

1373-1375 N Milwaukee Ave

App No. 18576, B1-2 to B1-3

Misc. Transmittal O2015-8036

Referred [C.J.p. 13135] Zoning

Passed [C.J.p. 17480]

CP West Division LLC

1257-1259 N Paulina St, 1640-1648 W Division St

App No. 18630, BPD No. 300 and B3-2 to B3-5 then to RBPD

Misc. Transmittal O2016-99

Referred [C.J.p. 16236] Zoning

CP West Division LLC

1323-1363 N Paulina St, 1603-1659 W Blackhawk St, 1242-1362 N Ashland Ave and 1259-1315 N Milwaukee Ave

App No. 18629, BPD No. 300 to BPD No. 300 as amended then to B3-2

Misc. Transmittal O2016-98

Referred [C.J.p. 16236] Zoning

FBF LLC

4711-4713 N Hermitage Ave

App No. 18574, RS3 to RT3.5

Misc. Transmittal O2015-8034

Referred [C.J.p. 13132] Zoning

Passed [C.J.p. 17480]

ZONING RECLASSIFICATIONS

Map No. 3-H

WPA 8 LLC

1056-1100 N Ashland Ave

App No. 18570T1, B1-2 to B2-3

Misc. Transmittal		O2015-8030
Referred	[C.J.p. 13135]	Zoning
Passed	[C.J.p. 17468]	

Map No. 4-F

2109 S Halsted LLC

2109-2115 S Halsted St

App No. 18622T1, M1-2 to B2-3

Misc. Transmittal		O2016-55
Referred	[C.J.p. 16241]	Zoning

New Chinatown Real Estate LLC

400-448 W 18th St, 1701-1735 S Canal St, 1700-1734 S Stewart Ave and 1717-1735 S Stewart Ave

App No. 18288, PMD 11B to CMPD

Misc. Transmittal		SO2015-1352
Referred	[C.J.p. 102839]	Zoning
Passed as Substitute	[C.J.p. 17481]	

Map No. 4-H

Gemma Properties LLC

1801 W 21st St

App No. 18579, RT4 to RM5

Misc. Transmittal		O2015-8039
Referred	[C.J.p. 13132]	Zoning
Passed	[C.J.p. 17493]	

National Museum of Mexican Art, The

1830-1858 W 19th St

App No. 18614, IPD No. 639 to IPD No. 639 as amended

Misc. Transmittal		O2016-47
Referred	[C.J.p. 16239]	Zoning

Map No. 5-G

Cal Partners LLC - Series VII 4800 North Clark

939 W Armitage Ave

App No. 18581T1, B3-2 to B3-5

Misc. Transmittal		O2015-8041
Referred	[C.J.p. 13132]	Zoning
Passed	[C.J.p. 17422]	

ZONING RECLASSIFICATIONS

Map No. 5-I

GML Development LLC

1719-1729 N Campbell Ave

App No. 18572T1, RS3 to RT4

Misc. Transmittal		SO2015-8032
Referred	[C.J.p. 13133]	Zoning
Passed as Substitute	[C.J.p. 17510]	

Guardian Properties LLC

2500-2520 W Cortland St, 1900-1924 N Campbell Ave, 2501-2531 W Homer St

App No. 18580, C1-1 and RS3 to RM4.5 then to RPD

Misc. Transmittal		SO2015-8040
Referred	[C.J.p. 13133]	Zoning
Passed as Substitute	[C.J.p. 17531]	

Picchietti, Robert

1623 N Milwaukee Ave

App No. 18531T1, M1-2 to C1-2

Misc. Transmittal		O2015-6426
Referred	[C.J.p. 4727]	Zoning
Passed	[C.J.p. 17505]	

Urban Real Estate Partners Three LLC

2633 W Armitage Ave

App No. 18627T1, B3-1 to B2-3

Misc. Transmittal		O2016-60
Referred	[C.J.p. 16240]	Zoning

Wilmot Construction, Inc.

1854-1856 N California Ave

App No. 18549T1, B3-1 to B1-3

Misc. Transmittal		O2015-7347
Referred	[C.J.p. 8244]	Zoning
Passed	[C.J.p. 17493]	

Map No. 5-J

First Nations Bank U/T/A dated June 24, 2003 and known as Land Trust No.1505

2011 N Lawndale Ave

App No. 18613T1, C1-1 to B2-3

Misc. Transmittal		O2016-46
Referred	[C.J.p. 16237]	Zoning

ZONING RECLASSIFICATIONS

Map No. 7-F

LVM Corp.

601-609 W Diversey Ave, 2726-2736 N Lehmann Ct

App No. 18402, B1-2 to B3-5 then to BPD

Misc. Transmittal SO2015-4622

Referred [C.J.p. 510] Zoning

Passed as Substitute [C.J.p. 17546]

Map No. 7-I

Houston 7979 Parking LLC

2434-2436 N Sacramento Ave, 2456-2496 N Milwaukee Ave, 2500-2544 N Milwaukee Ave and 2401-2467 N Linden Pl

App No. 18525, C2-2 to C2-5 then to PD

Misc. Transmittal SO2015-6418

Referred [C.J.p. 4724] Zoning

Passed as Substitute [C.J.p. 17426]

Map No. 7-J

Aloft Dance LLC

3324-3328 W Wrightwood Ave, 2601-2611 N Kimball Ave

App No. 18555T1, RS3 to B2-3

Misc. Transmittal O2015-7362

Referred [C.J.p. 8242] Zoning

Passed [C.J.p. 17605]

Map No. 9-G

Harris Properties LLC

3334 N Southport Ave

App No. 18556, B3-2 to B3-3

Misc. Transmittal O2015-7363

Referred [C.J.p. 8243] Zoning

Passed [C.J.p. 17558]

Map No. 9-L

5301 Newport LLC

5301 W Newport Ave

App No. 18621, RS3 to RM4.5

Misc. Transmittal O2016-54

Referred [C.J.p. 16241] Zoning

ZONING RECLASSIFICATIONS

Map No. 10-F

Thomas M. Doyle Builders, Inc.

603 W Root St, 605 W Root St, 607 W Root St

App No. 18609T1, C1-5 to B2-1

Misc. Transmittal O2016-42

Referred [C.J.p. 16240] Zoning

Map No. 10-J

Vega Property Holdings LLC an Illinois Limited Liability Co.

3900-3904 W 47th St

App No. 18624, RS3 to B1-1

Misc. Transmittal O2016-57

Referred [C.J.p. 16241] Zoning

Map No. 11-G

933 Belle Plaine LLC

931-933 W Belle Plaine Ave

App No. 18469, RT4 to RM4.5

Misc. Transmittal SO2015-5398

Referred [C.J.p. 2203] Zoning

Passed as Substitute [C.J.p. 17558]

Map No. 11-H

Fencl, Thomas M. and Fencl, Mary H.

4614-4632 N Lincoln Ave

App No. 18577T1, B1-1.5 to B3-3

Misc. Transmittal O2015-8037

Referred [C.J.p. 13132] Zoning

Passed [C.J.p. 17559]

Map No. 11-J

Dunmore Irving, Inc.

4015 N Monticello Ave

App No. 18618T1, RS3 to B3-1

Misc. Transmittal O2016-51

Referred [C.J.p. 16237] Zoning

Map No. 12-D

Smart/Olympia Illinois LLC

1401-1411 E 53rd St

App No. 18620, B1-3 to B3-5 then to BPD

Misc. Transmittal O2016-53

Referred [C.J.p. 16239] Zoning

ZONING RECLASSIFICATIONS

Map No. 12-N

Jack's Construction and Remodeling, Inc.

5251-5259 S Newcastle Ave

App No. 18626, RS2 to RS3

Misc. Transmittal O2016-59

Referred [C.J.p. 16238] Zoning

Map No. 13-I

Boudakh, George and Boudakh, Joe

5556 N Western Ave, 2403 W Bryn Mawr Ave

App No. 18608, B1-2 to C2-1

Misc. Transmittal O2016-41

Referred [C.J.p. 16235] Zoning

Map No. 13-N

T.G. Homes LLC

5128-5132 N Newcastle Ave

App No. 18610T1, RS2 to RS3

Misc. Transmittal O2016-43

Referred [C.J.p. 16240] Zoning

Map No. 14-D

6100-6128 S Winchester Ave

B1-1 to RS3

Foulkes (16) O2016-94

Referred [C.J.p. 17712] Zoning

Map No. 15-G

Valavanis, Angela and Valavanis, Stelios

5940 N Sheridan Rd

App No. 18567T1, RM6 to B1-1

Misc. Transmittal O2015-8027

Referred [C.J.p. 13134] Zoning

Passed [C.J.p. 17573]

Map No. 16-I

2601-2659 W Marquette Rd, 6701-6759 S Washtenaw Ave, 2600-2660 W 68th St and 6700-6760 S Rockwell Ave

RT4 to B3-1

Moore (17) O2016-127

Referred [C.J.p. 17713] Zoning

ZONING RECLASSIFICATIONS

Map No. 17-G

Knezev, Snezana

6413 N Glenwood Ave

App No. 18617, RS3 to RT3.5

Misc. Transmittal O2016-50

Referred [C.J.p. 16237] Zoning

Map No. 17-O

KD Investment Services, Inc.

7349-7359 W North Shore Ave, 6675 N Oketo Ave

App No. 18578T1, RS2 to RS3

Misc. Transmittal O2015-8038

Referred [C.J.p. 13133] Zoning

Passed [C.J.p. 17581]

Map No. 18-C

1652-1656 E 79th St

App No. A-8186, B3-2 to RS3

Harris (8) O2015-8066

Referred [C.J.p. 14513] Zoning

Passed [C.J.p. 17603]

Map No. 22-G

8656-8902 S Loomis Blvd

B3-1 to B2-1.5

Brookins (21) O2016-133

Referred [C.J.p. 17713] Zoning

Map No. 26-J

11041-11043 S Ridgeway Ave

App No. A-8165, B3-1 to RS2

O'Shea (19) SO2015-6494

Referred [C.J.p. 8132] Zoning

Passed as Substitute [C.J.p. 17603]

Map No. 28-E

Langley Investment Group LLC

11112 S Langley Ave

App No. 18611, RS3 to C1-2

Misc. Transmittal O2016-44

Referred [C.J.p. 16238] Zoning

ZONING RECLASSIFICATIONS

Map No. 28-I

11141-11159 S Kedzie Ave, 11154-11158 S Kedzie Ave

App No. A-8189, B3-1 to B1-1

O'Shea (19)		O2015-8071
Referred	[C.J.p. 14513]	Zoning
Passed	[C.J.p. 17604]	

Map No. 28-J

3219-3225 W 111th St, 11100-11114 S Kedzie Ave

App No. A-8188, B3-2 to B1-1

O'Shea (19)		O2015-8069
Referred	[C.J.p. 14513]	Zoning
Passed	[C.J.p. 17604]	

11141-11159 S Kedzie Ave, 11154-11158 S Kedzie Ave

App No. A-8189, B3-1 to B1-1

O'Shea (19)		O2015-8071
Referred	[C.J.p. 14513]	Zoning
Passed	[C.J.p. 17604]	