(Published by the Authority of the City Council of the City of Chicago)

COPY

JOURNAL of the PROCEEDINGS of the CITY COUNCIL of the CITY of CHICAGO, ILLINOIS

Regular Meeting -- Wednesday, February 10, 2016

at 10:00 A.M.

(Council Chamber -- City Hall -- Chicago, Illinois)

OFFICIAL RECORD.

VOLUME I

RAHM EMANUEL
Mayor

SUSANA A. MENDOZA
City Clerk

JOURNAL OF THE PROCEEDINGS OF THE CITY COUNCIL
Regular Meeting -- Wednesday, February 10, 2016

TABLE OF CONTENTS

Page

Communications From City Officers 17816

Reports Of Committees 17854

Committee on Finance 17854

Committee on the Budget and Government Operations 18342

Committee on Housing and Real Estate 18386

Committee on Human Relations 18512

Committee on License and Consumer Protection 18523

Committee on Pedestrian and Traffic Safety 18545

Committee on Special Events, Cultural Affairs and Recreation 18571

Committee on Transportation and Public Way 18575

Committee on Zoning, Landmarks and Building Standards 18763

Agreed Calendar 19069

New Business Presented By Aldermen 19143

Traffic Regulations, Traffic Signs, Etc. 19143

Zoning Ordinance Amendments 19170

JOURNAL OF THE PROCEEDINGS OF THE CITY COUNCIL
Regular Meeting -- Wednesday, February 10, 2016

Page

Claims 19174

Unclassified Matters 19198

Free Permits, License Fee Exemptions, Etc. 19283

Approval Of The Journal 19348

Unfinished Business 19348

Miscellaneous Business 19370

Legislative Index . . . . . Appendix A

Attendance At Meeting.

Present -- The Honorable Rahm Emanuel, Mayor, and Aldermen Moreno, Hopkins, Dowell, Burns, Hairston, Sawyer, Mitchell, Harris, Beale, Sadlowski Garza, Thompson, Cárdenas, Quinn, Burke, Lopez, Foulkes, D. Moore, Curtis, O'Shea, Cochran, Brookins, Muñoz, Zalewski, Scott, Solis, Burnett, Ervin, Taliaferro, Reboyras, Santiago, Waguespack, Mell, Ramirez-Rosa, Villegas, Mitts, Sposato, Laurino, O'Connor, Napolitano, Reilly, Smith, Tunney, Arena, Cappleman, Pawar, Osterman, J. Moore, Silverstein.

Absent -- Aldermen Austin, Maldonado.

Call To Order.

On Wednesday, February 10, 2016 at 10:00 A.M., the Honorable Rahm Emanuel, Mayor, called the City Council to order. The Honorable Susana A. Mendoza, City Clerk, called the roll of members and it was found that there were present at that time: Aldermen Moreno, Hopkins, Dowell, Burns, Hairston, Sawyer, Mitchell, Harris, Beale, Sadlowski Garza, Thompson, Cárdenas, Quinn, Burke, Lopez, Foulkes, D. Moore, Curtis, O'Shea, Cochran, Brookins, Muñoz, Zalewski, Scott, Solis, Burnett, Ervin, Taliaferro, Reboyras, Santiago, Waguespack, Mell, Ramirez-Rosa, Villegas, Mitts, Sposato, Laurino, O'Connor, Napolitano, Reilly, Smith, Tunney, Arena, Cappleman, Pawar, Osterman, J. Moore, Silverstein -- 48.

Quorum present.

Pledge Of Allegiance.

Alderman Arena led the City Council and assembled guests in the Pledge of Allegiance to the Flag of the United States of America.

Invocation.

Reverend Canon Matthew Talarico, Provincial Superior, Shrine of Christ the King, opened the meeting with prayer.

REPORTS AND COMMUNICATIONS FROM CITY OFFICERS.

Rules Suspended -- CONGRATULATIONS EXTENDED TO DR. REVEREND CLAY EVANS FOR LIFE-LONG DEDICATION TO CHURCH, MUSIC, AND CIVIL RIGHTS.
[R2016-147]

The Honorable Rahm Emanuel, Mayor, presented the following communication:

OFFICE OF THE MAYOR
CITY OF CHICAGO

February 10, 2016.

To the Honorable, The City Council of the City of Chicago:

LADIES AND GENTLEMEN -- I transmit herewith, together with Alderman Harris, a congratulatory resolution regarding Dr. Reverend Clay Evans.

Your favorable consideration of this resolution will be appreciated.

Very truly yours,

(Signed) RAHM EMANUEL,
Mayor.

Alderman Burke moved to *Suspend the Rules Temporarily* to permit immediate consideration of and action upon the said proposed resolution. The motion *Prevailed.*

The following is said proposed resolution:

WHEREAS, The members of this chamber are pleased to honor and congratulate Dr. Reverend Clay Evans, a dedicated and passionate pastor, legendary gospel singer and iconic civil rights leader, for his exceptional and inspiring life; and

WHEREAS, Reverend Evans was born on June 23, 1925, in Brownsville, Tennessee, to A. Henry and Estanuly Evans. After graduating from Carver High School, he attended Chicago Baptist Institute for his seminary education. Reverend Evans also attended Northern Baptist Theological Seminary and The University of Chicago Divinity School; and

WHEREAS, A devoted family man, Reverend Evans has been married to Lutha Mae Hollinshed for more than 59 years and they are the proud parents of five children; and

WHEREAS, An accomplished scholar and theologian, Reverend Evans received honorary doctorate of divinity degrees from Arkansas Baptist College and Brewster Theological Clinic and School of Religion; and

WHEREAS, Reverend Evans was ordained as a Baptist minister in 1950, and, eight years later, he founded Fellowship Missionary Baptist Church in Chicago. A gifted preacher and bible teacher, Reverend Evans' sermons were broadcast on radio and television, furthering his renown throughout the Midwest and into the South; and

WHEREAS, Reverend Evans has been responsible for helping launch the pastoral careers of more than 100 individuals, including 6 female ministers; and

WHEREAS, A role model for religious leaders in the tradition of Dr. Martin Luther King, Jr., Dr. Evans has been a dynamic leader in the Civil Rights Movement. In 1965, Reverend Evans joined Reverend Jesse Jackson, Sr., to promote the civil rights movement in Chicago. In 1971, they founded the Operation PUSH Coalition, an organization dedicated to improving the economic conditions of black communities across the United States. Reverend Evans served as chairman of the organization between 1971 and 1976, and he is currently its Chairman Emeritus; and

WHEREAS, A featured soloist on numerous albums of the 250-voice Choir of Fellowship Missionary Baptist Church, Reverend Evans received a nomination at the 1997 Soul Train Music Awards for Best Gospel Album, and his 1995 recording *I've Got a Testimony* earned him the Stellar Gospel Music Award for Album of the Year in 1996; and

WHEREAS, Reverend Evans is founding president of the Broadcast Ministers Alliance of Chicago, founding president of the African American Religious Connection, trustee board chairman of Chicago Baptist Institute, chairman of Concerned Clergy for a Better Chicago, and board member of the National Baptist Convention, USA, Incorporated; and

WHEREAS, In 2000, Reverend Evans retired as pastor of Fellowship Missionary Baptist Church after 42 years of dedicated service as its principal minister. Upon his retirement, he was honored by Illinois Senator Dick Durbin during a formal ceremony in the U.S. Senate; and

WHEREAS, A man of many talents, Reverend Evans authored a 1992 autobiographical book, *From Plough Handle to Pulpit*, which sold thousands of copies and was rewritten in 1997; and

WHEREAS, A legendary minister and leader, Reverend Evans is entrusting his archives to the Chicago Public Library's Harold Washington Library Center. The archives, which consist of photographs, manuscripts, programs, recordings and awards, document Reverend Evans' 50-year leadership of Fellowship Missionary Baptist Church, his civil rights work with Dr. Martin Luther King, Jr., his pioneering work in radio and TV broadcasting, and his voice

in gospel music. These incredible archives will be cataloged by the Chicago Public Library and will be presented for public exhibition in 2017; and

WHEREAS, Extolled by President Bill Clinton as "a steadfast and inspiring spiritual leader", Reverend Evans deserves our admiration and respect for his exceptional leadership, tireless efforts to ensure political, social, and economic opportunities and justice for all Americans, and for his many contributions and service to our great city and nation; now, therefore,

Be It Resolved, That we, the Mayor and members of the City Council of the City of Chicago, assembled this 10th day of February 2016, do hereby express our sincere appreciation to Dr. Reverend Clay Evans for his inspirational and extraordinary life, service and accomplishments; and

Be It Further Resolved, That a suitable copy of this resolution be presented to Dr. Reverend Clay Evans as a token of our esteem and good wishes.

On motion of Alderman Burke, seconded by Aldermen Dowell, Hairston, Harris, Cárdenas, D. Moore, Brookins, Burnett, Ervin, and Mitts, the foregoing proposed resolution was *Adopted* by yeas and nays as follows:

Yeas -- Aldermen Moreno, Hopkins, Dowell, Burns, Hairston, Sawyer, Mitchell, Harris, Beale, Sadlowski Garza, Thompson, Cárdenas, Quinn, Burke, Lopez, Foulkes, D. Moore, Curtis, O'Shea, Cochran, Brookins, Muñoz, Zalewski, Scott, Solis, Burnett, Ervin, Taliaferro, Reboyras, Santiago, Waguespack, Mell, Ramirez-Rosa, Villegas, Mitts, Sposato, Laurino, O'Connor, Napolitano, Reilly, Smith, Tunney, Arena, Cappleman, Pawar, Osterman, J. Moore, Silverstein -- 48.

Nays -- None.

Alderman Beale moved to reconsider the foregoing vote. The motion was lost.

At this point in the proceedings, the Honorable Rahm Emanuel, Mayor, rose and speaking on behalf of the people of Chicago, extended appreciation and recognition to Dr. Reverend Clay Evans for his inspirational life of ministry and leadership. An extraordinary man of character and conviction, Reverend Evans changed the course of history in the City of Chicago, the Mayor continued, and we as a city are the beneficiaries of his life of service. As pastor and founder of Fellowship Missionary Baptist Church, Reverend Evans touched many lives, inspiring people and empowering them to achieve their very best, the Mayor observed, and as a dynamic leader in the Civil Rights Movement, he fought tirelessly to ensure political, social, and economic opportunities and justice for all Americans. Hailing Reverend Evans as a trusted advisor and longtime friend, Mayor Emanuel encouraged students throughout Chicago to visit the exhibition at the Harold Washington Library to learn about this renownded and respected spiritual and civic leader and his many contributions and service to our great city and nation. Mayor Emanuel then left the Mayor's rostrum and strode to the commissioners' gallery where he presented a parchment copy of the congratulatory resolution to Dr. Reverend Clay Evans.

Rules Suspended -- GRATITUDE EXTENDED TO MONTFORD POINT MARINES FOR MILITARY SERVICE.

[R2016-148]

The Honorable Rahm Emanuel, Mayor, presented the following communication:

OFFICE OF THE MAYOR
CITY OF CHICAGO

February 10, 2016.

To the Honorable, The City Council of the City of Chicago:

LADIES AND GENTLEMEN -- I transmit herewith a resolution, together with Aldermen Cárdenas, Villegas, Solis, Burke, Taliaferro, and Santiago, regarding the Montford Point Marines.

Your favorable consideration of this resolution will be appreciated.

Very truly yours,

(Signed) RAHM EMANUEL,
Mayor.

Alderman Burke moved to *Suspend the Rules Temporarily* to permit immediate consideration of and action upon the said proposed resolution. The motion *Prevailed.*

The following is said proposed resolution:

WHEREAS, Since 1775, the United States Marine Corps has served our country in peace and wartime; and

WHEREAS, On June 25, 1941, President Franklin D. Roosevelt signed Executive Order 8802, establishing the fair employment practices that began the process of ending discrimination in the Armed Forces; and

WHEREAS, A board headed by Brigadier General Keller E. Rocher studied the integration of African Americans into the Marines' Composite Defense Battalion, which included coastal artillery, antiaircraft, infantry, and tanks; and

WHEREAS, In 1942, President Roosevelt issued a presidential directive allowing African Americans the opportunity to serve in the Marine Corps. The initial wave of recruits, African Americans from every state in the union, were stationed at Montford Point, a facility at Camp Lejeune, North Carolina; and

WHEREAS, Approximately 20,000 African-American Marines received basic training at Montford Point between 1942 and 1949; and

WHEREAS, In July 1948, President Harry S. Truman signed Executive Order 9981, which required the desegregation of the military. Montford Point was deactivated soon thereafter, and new black recruits were sent to Parris Island and Camp Pendleton; and

WHEREAS, Twenty years after World War II, in the summer of 1965, an enterprising group of Marine veterans residing in Philadelphia, Pennsylvania, organized a national reunion of the "Montford Pointers"; and

WHEREAS, On September 17th and 18th, 1965, over 400 former and active-duty Marines representing 17 states attended the reunion, which was held in the Adelphia Hotel in Philadelphia. This strong response led to the establishment of the Montford Point Marine Association. Today the association proudly boasts 33 active chapters, the second of which was founded in Chicago; and

WHEREAS, The Montford Point Marine Association convened its inaugural national convention in Chicago in August 1966. As one of its first official actions, the Association's National Executive Council established an open-door policy, which states "Membership in this association shall be open to all Marines and Marine veterans who honorably served our country"; and

WHEREAS, On June 27, 2012, the federal government awarded the Congressional Gold Medal to the Montford Point Marines; and

WHEREAS, For the past 50 years, the Montford Point Marine Association has diligently endeavored to live up to its creed: "To promote and preserve the strong bonds of friendship born from shared adversities and to devote ourselves to the furtherance of these accomplishments to ensure more peaceful times"; now, therefore,

Be It Resolved, That we, the Mayor and members of the City Council of the City of Chicago, assembled this 10th day of February 2016, do hereby express our deep appreciation for the Montford Point Marines, and offer our heartfelt gratitude for the steadfast service they have provided our nation.

On motion of Alderman Burke, seconded by Aldermen Sawyer, Thompson, Cárdenas, Solis, Taliaferro, Villegas, Sposato and Napolitano, the foregoing proposed resolution was *Adopted* by yeas and nays as follows:

Yeas -- Aldermen Moreno, Hopkins, Dowell, Burns, Hairston, Sawyer, Mitchell, Harris, Beale, Sadlowski Garza, Thompson, Cárdenas, Quinn, Burke, Lopez, Foulkes, D. Moore, Curtis, O'Shea, Cochran, Brookins, Muñoz, Zalewski, Scott, Solis, Burnett, Ervin, Taliaferro, Reboyras, Santiago, Waguespack, Mell, Ramirez-Rosa, Villegas, Mitts, Sposato, Laurino, O'Connor, Napolitano, Reilly, Smith, Tunney, Arena, Cappleman, Pawar, Osterman, J. Moore, Silverstein -- 48.

Nays -- None.

Alderman Beale moved to reconsider the foregoing vote. The motion was lost.

At this point in the proceedings, the Honorable Rahm Emanuel, Mayor, rose and speaking on behalf of the people of Chicago, expressed appreciation to the Montford Point of Marines for their service to our country. Throughout their distinguished history the Montford Point of Marines have made us a stronger nation not only by defending it, the Mayor continued, but by changing it for the better. As we recognize and honor the service and sacrifice of the Montford Point of Marines we are reminded how far we have come in America, the Mayor observed, and how far we have yet to go. Mayor Emanuel then left the Mayor's rostrum and strode to the commissioners' gallery where he presented a parchment copy of the congratulatory resolution to the members of the Montford Point of Marine Association.

Rules Suspended -- BEST WISHES EXTENDED TO CHINESE AMERICAN RESIDENTS ON CHINESE NEW YEAR 4714.

[R2016-96]

The Honorable Rahm Emanuel, Mayor, presented the following communication:

OFFICE OF THE MAYOR
CITY OF CHICAGO

February 10, 2016.

To the Honorable, The City Council of the City of Chicago:

LADIES AND GENTLEMEN -- I transmit herewith, together with Aldermen Solis and Thompson, a resolution concerning the celebration of the Chinese New Year.

Your favorable consideration of this resolution will be appreciated.

Very truly yours,

(Signed) RAHM EMANUEL,
Mayor.

Alderman Solis moved to *Suspend the Rules Temporarily* to permit immediate consideration of and action upon the said proposed resolution. The motion *Prevailed.*

The following is said proposed resolution:

WHEREAS, The Chinese New Year, also known as the Lunar New Year or Spring Festival, begins on the second new moon after the winter solstice and ends on the full moon 15 days later; and

WHEREAS, This year, February 8, 2016, marks the first day of Chinese New Year 4714, which is also the Year of the Monkey; and

WHEREAS, The Honorable Daniel Solis, Alderman of the 25th Ward, has brought this important Chinese cultural event to the attention of this distinguished body; and

WHEREAS, The Chinese New Year is the most important social and economic holiday in China. Originally tied to the lunar/solar Chinese calendar, this centuries-old festival is held to honor household and heavenly deities, as well as one's ancestors. It is a major public holiday in China and in other areas of the world with significant Chinese populations; and

WHEREAS, Many of Chicago's 43,000 Chinese American residents will commemorate this illustrious occasion by gathering with family members and friends for an annual reunion dinner accompanied by sumptuous dishes of dumplings, noodles and fish; and

WHEREAS, Other traditional holiday activities include decorating windows and doors with red paper-cuts, lighting firecrackers, and giving gifts of money enclosed in red envelopes; now, therefore,

Be It Resolved, That we, the Mayor and members of the City Council of the City of Chicago, assembled this 10th day of February 2016, do hereby recognize the cultural, social and historical significance of the Chinese New Year; and

Be It Further Resolved, That we extend to all Chicagoans who observe this wonderful holiday our best wishes for a happy, healthy and prosperous New Year.

On motion of Alderman Solis, seconded by Aldermen Thompson, Burnett, Cappleman and Osterman, the foregoing proposed resolution was *Adopted* by yeas and nays as follows:

Yeas -- Aldermen Moreno, Hopkins, Dowell, Burns, Hairston, Sawyer, Mitchell, Harris, Beale, Sadlowski Garza, Thompson, Cárdenas, Quinn, Burke, Lopez, Foulkes, D. Moore, Curtis, O'Shea, Cochran, Brookins, Muñoz, Zalewski, Scott, Solis, Burnett, Ervin, Taliaferro, Reboyras, Santiago, Waguespack, Mell, Ramirez-Rosa, Villegas, Mitts, Sposato, Laurino, O'Connor, Napolitano, Reilly, Smith, Tunney, Arena, Cappleman, Pawar, Osterman, J. Moore, Silverstein -- 48.

Nays -- None.

Alderman Beale moved to reconsider the foregoing vote. The motion was lost.

At this point in the proceedings, President Pro Tempore Laurino rose and speaking on behalf of the City Council, extended best wishes to the Chinese-American community on celebration of the Chinese New Year.

Rules Suspended -- COMMEMORATION OF BLACK HISTORY MONTH.
[R2016-139]

Alderman Burke moved to *Suspend the Rules Temporarily* for the purpose of going out of the regular order of business for immediate consideration of and action upon a proposed resolution presented by Aldermen Mitts, Austin, Dowell, Burns, Hairston, Sawyer, Mitchell, Harris, Beale, Burke, Lopez, Foulkes, D. Moore, Curtis, Cochran, Brookins, Scott, Ervin, Taliaferro, Waguespack, and Sposato. The motion *Prevailed.*

The following is said proposed resolution:

WHEREAS, The theme of Black History Month for 2016 -- "Hallowed Grounds: Sites of African-American Memories" -- aims to recognize the legacy of African-American accomplishments embedded in historical sites across the United States, such as Chicago's Pullman District, which was recently designated as a national monument; and

WHEREAS, The first Africans in the Americas were brought here involuntarily as early as the 17th century; and

WHEREAS, African-Americans suffered enslavement and then faced lynch mobs, segregation, and the denial of their fundamental rights; and

WHEREAS, In the face of these cruel injustices, African-Americans have made countless invaluable contributions throughout the history of the United States, including, to name only a few examples:

-- The writings of Booker T. Washington, Phyllis Wheatley, James Baldwin, Toni Morrison, Ralph Ellison, Zora Neale Hurston, Richard Wright, Margaret Walker, Gwendolyn Brooks, Arna Bontemps, Lorraine Hansberry, and Ta-Nehisi Coates;

-- The music of Mahalia Jackson, Billie Holiday, John Coltrane, Bessie Smith, Duke Ellington, B.B. King, Lou Rawls, Curtis Mayfield, Minnie Riperton, Frankie Knuckles, Kanye West, and Chance the Rapper;

-- The resolve of athletes such as Jackie Robinson, Althea Gibson, Jesse Owens, Wilma Rudolph, Jack Johnson, Arthur Ashe, Hank Aaron, Joe Louis, Kareem Abdul-Jabbar, Ernie Banks, Gayle Sayers, Frank Thomas, Muhammad Ali, and Michael Jordan;

-- The scientific advancements of Dr. Daniel Hale Williams, George Washington Carver, Charles Drew, Benjamin Banneker, Percy Julian, and Mae Jemison; and

-- The vision of leaders such as W.E.B. Du Bois, Mary McLeod Bethune, Thurgood Marshall, Malcolm X, Martin Luther King, Jr., Fred Hampton, Jesse Jackson, Shidey Chisholm, Harold Washington, and Barack Obama; and

WHEREAS, The birthdays of Abraham Lincoln and Frederick Douglass inspired the creation of Negro History Week, the precursor to Black History Month; and

WHEREAS, Negro History Week represented the culmination of Dr. Carter G. Woodson's efforts to enhance knowledge of Black history, efforts that began with the *Journal of Negro History*, published by Woodson's Association for the Study of African-American Life and History; and

WHEREAS, February's official designation as Black History Month dates back to 1926, when Dr. Woodson set aside this special period of time to recognize the heritage and achievement of Black Americans; now, therefore,

Be It Resolved, That we, the Mayor and members of the City Council of the City of Chicago, assembled this 10th day of February 2016, do hereby celebrate Black History Month and encourage all Chicagoans to join in the celebration.

On motion of Alderman Mitts, seconded by Aldermen Dowell, Burns and Taliaferro, the foregoing proposed resolution was *Adopted* by yeas and nays as follows:

Yeas -- Aldermen Moreno, Hopkins, Dowell, Burns, Hairston, Sawyer, Mitchell, Harris, Beale, Sadlowski Garza, Thompson, Cárdenas, Quinn, Burke, Lopez, Foulkes, D. Moore, Curtis, O'Shea, Cochran, Brookins, Muñoz, Zalewski, Scott, Solis, Burnett, Ervin, Taliaferro, Reboyras, Santiago, Waguespack, Mell, Ramirez-Rosa, Villegas, Mitts, Sposato, Laurino, O'Connor, Napolitano, Reilly, Smith, Tunney, Arena, Cappleman, Pawar, Osterman, J. Moore, Silverstein -- 48.

Nays -- None.

Alderman Beale moved to reconsider the foregoing vote. The motion was lost.

At this point in the proceedings, the Honorable Rahm Emanuel, Mayor, rose to thank Alderman Mitts and the members of the City Council for this importance resolution honoring the rich heritage and contributions of the African American community in our city and nation. In celebrating Black History Month we remember those trailblazers whose courage, sacrifice and accomplishment have changed our history, the Mayor observed, and in doing so become a inspiration and legacy for future generations.

REGULAR ORDER OF BUSINESS RESUMED.

Referred -- REAPPOINTMENT OF BENJAMIN DIETERICH AS MEMBER AND CHAIR OF CHICAGO EMERGENCY TELEPHONE SYSTEM BOARD.

[A2016-16]

The Honorable Rahm Emanuel, Mayor, submitted the following communication which was, at the request of two aldermen present (under the provisions of Council Rule 43), *Referred to the Committee on Public Safety:*

OFFICE OF THE MAYOR
CITY OF CHICAGO

February 10, 2016.

To the Honorable, The City Council of the City of Chicago:

LADIES AND GENTLEMEN -- I have reappointed Benjamin Dieterich as a member and chair of the Chicago Emergency Telephone System Board for a term effective immediately and expiring July 1, 2020.

Your favorable consideration of this appointment will be appreciated.

Very truly yours,

(Signed) RAHM EMANUEL,
Mayor.

Referred -- APPOINTMENT OF RICHARD C. FORD II AS MEMBER OF CHICAGO EMERGENCY TELEPHONE SYSTEM BOARD.

[A2016-15]

The Honorable Rahm Emanuel, Mayor, submitted the following communication which was, at the request of two aldermen present (under the provisions of Council Rule 43), *Referred to the Committee on Public Safety:*

OFFICE OF THE MAYOR
CITY OF CHICAGO

February 10, 2016.

To the Honorable, The City Council of the City of Chicago:

LADIES AND GENTLEMEN -- I have appointed Richard C. Ford II as a member of the Chicago Emergency Telephone System Board for a term effective immediately and expiring July 1, 2018, to complete the unexpired term of Charles Stewart III, who has resigned.

Your favorable consideration of this appointment will be appreciated.

Very truly yours,

(Signed) RAHM EMANUEL,
Mayor.

Referred -- APPOINTMENT OF ARRIEL GRAY, JR. AS MEMBER OF ELECTRICAL COMMISSION.

[A2016-14]

The Honorable Rahm Emanuel, Mayor, submitted the following communication which was, at the request of two aldermen present (under the provisions of Council Rule 43), *Referred to the Committee on Zoning, Landmarks and Building Standards:*

OFFICE OF THE MAYOR
CITY OF CHICAGO

February 10, 2016.

To the Honorable, The City Council of the City of Chicago:

LADIES AND GENTLEMEN -- I have appointed Arriel Gray, Jr. as a member of the Electrical Commission for a term effective immediately.

Your favorable consideration of this appointment will be appreciated.

Very truly yours,

(Signed) RAHM EMANUEL,
Mayor.

Referred -- AMENDMENT OF SECTION 2-92-390 OF MUNICIPAL CODE BY MODIFYING EQUAL EMPLOYMENT OPPORTUNITY REGULATIONS FOR CONTRACTS.

[O2016-631]

The Honorable Rahm Emanuel, Mayor, submitted the following communication which was, together with the proposed ordinance transmitted therewith, *Referred to the Committee on the Budget and Government Operations:*

OFFICE OF THE MAYOR
CITY OF CHICAGO

February 10, 2016.

To the Honorable, The City Council of the City of Chicago:

LADIES AND GENTLEMEN -- At the request of the Chief Procurement Officer, I transmit herewith an ordinance amending Chapter 2-92 of the Municipal Code regarding local contractor hours.

Your favorable consideration of this ordinance will be appreciated.

Very truly yours,

(Signed) RAHM EMANUEL,
Mayor.

Referred -- AMENDMENT OF SECTION 7-12-010 OF MUNICIPAL CODE BY INCREASING MEMBERSHIP TO COMMISSION ON ANIMAL CARE AND CONTROL AND REQUIRING MEMBERS TO BE RESIDENTS OF CITY OF CHICAGO.

[O2016-630]

The Honorable Rahm Emanuel, Mayor, submitted the following communication which was, together with the proposed ordinance transmitted therewith, *Referred to the Committee on Health and Environmental Protection:*

OFFICE OF THE MAYOR
CITY OF CHICAGO

February 10, 2016.

To the Honorable, The City Council of the City of Chicago:

LADIES AND GENTLEMEN -- At the request of the Executive Director of Animal Care and Control, I transmit herewith an ordinance regarding the membership of the Commission on Animal Care and Control.

Your favorable consideration of this ordinance will be appreciated.

Very truly yours,

(Signed) RAHM EMANUEL,
Mayor.

Referred -- AMENDMENT OF TITLE 9 OF MUNICIPAL CODE BY REPEALING AND REPLACING CHAPTER 9-104 AND MODIFYING CHAPTERS 9-108, 9-110, AND 9-112 REGARDING PUBLIC CHAUFFEUR AND PEDICAB LICENSES.

[O2016-699]

The Honorable Rahm Emanuel, Mayor, submitted the following communication which was, together with the proposed ordinance transmitted therewith, *Referred to the Committee on License and Consumer Protection:*

OFFICE OF THE MAYOR
CITY OF CHICAGO

February 10, 2016.

To the Honorable, The City Council of the City of Chicago:

LADIES AND GENTLEMEN -- At the request of the Commissioner of Business Affairs and Consumer Protection, I transmit herewith an ordinance amending Chapter 9-104 of the Municipal Code regarding public chauffeurs.

Your favorable consideration of this ordinance will be appreciated.

Very truly yours,

(Signed) RAHM EMANUEL,
Mayor.

Referred -- REDEVELOPMENT AGREEMENT WITH IRVING PARK PROPERTY HOLDINGS LLC FOR PROVISION OF TAX INCREMENT FINANCING ASSISTANCE FOR ACQUISITION AND DEVELOPMENT OF PROPERTY AT 4901, 4925 AND 4939 W. IRVING PARK RD.

[O2016-659]

The Honorable Rahm Emanuel, Mayor, submitted the following communication which was, together with the proposed ordinance transmitted therewith, *Referred to the Committee on Finance:*

OFFICE OF THE MAYOR
CITY OF CHICAGO

February 10, 2016.

To the Honorable, The City Council of the City of Chicago:

LADIES AND GENTLEMEN -- At the request of the Commissioner of Planning and Development, I transmit herewith an ordinance authorizing the execution of a redevelopment agreement for Irving Park Property Holdings LLC.

Your favorable consideration of this ordinance will be appreciated.

Very truly yours,

(Signed) RAHM EMANUEL,
Mayor.

Referred -- ESTABLISHMENT OF HOMEBUYER ASSISTANCE PROGRAM FOR LOW- AND MODERATE-INCOME FAMILIES.

[O2016-668]

The Honorable Rahm Emanuel, Mayor, submitted the following communication which was, together with the proposed ordinance transmitted therewith, *Referred to the Committee on Finance:*

OFFICE OF THE MAYOR
CITY OF CHICAGO

February 10, 2016.

To the Honorable, The City Council of the City of Chicago:

LADIES AND GENTLEMEN -- At the request of the Chief Financial Officer and the Commissioner of Planning and Development, I transmit herewith, together with Aldermen Lopez, O'Shea, Brookins and Burnett, an ordinance establishing a Homebuyer Assistance Program.

Your favorable consideration of this ordinance will be appreciated.

Very truly yours,

(Signed) RAHM EMANUEL,
Mayor.

Referred -- INTERGOVERNMENTAL AGREEMENT WITH BOARD OF EDUCATION OF CHICAGO REGARDING DESIGN, CONSTRUCTION AND MAINTENANCE OF GREEN STORMWATER INFRASTRUCTURE AT VARIOUS CHICAGO PUBLIC SCHOOLS.

[O2016-632]

The Honorable Rahm Emanuel, Mayor, submitted the following communication which was, together with the proposed ordinance transmitted therewith, *Referred to the Committee on the Budget and Government Operations:*

OFFICE OF THE MAYOR
CITY OF CHICAGO

February 10, 2016.

To the Honorable, The City Council of the City of Chicago:

LADIES AND GENTLEMEN -- At the request of the Commissioner of Water Management, I transmit herewith an ordinance authorizing the execution of an intergovernmental agreement with the Board of Education regarding the "Room to Grow" Program.

Your favorable consideration of this ordinance will be appreciated.

Very truly yours,

(Signed) RAHM EMANUEL,
Mayor.

Referred -- SUPPORT OF COOK COUNTY CLASS 7(c) TAX INCENTIVE FOR PROPERTY AT 6501 -- 6549 S. CICERO AVE.

[O2016-633]

The Honorable Rahm Emanuel, Mayor, submitted the following communication which was, together with the proposed ordinance transmitted therewith, *Referred to the Committee on Economic, Capital and Technology Development:*

OFFICE OF THE MAYOR
CITY OF CHICAGO

February 10, 2016.

To the Honorable, The City Council of the City of Chicago:

LADIES AND GENTLEMEN -- At the request of the Commissioner of Planning and Development, I transmit herewith an ordinance authorizing a Class 7(c) tax status for Parth 13.

Your favorable consideration of this ordinance will be appreciated.

Very truly yours,

(Signed) RAHM EMANUEL,
Mayor.

Referred -- SALE OF VARIOUS CITY-OWNED PROPERTIES.
[O2016-706, O2016-716, O2016-739,
O2016-755, O2016-768, O2016-794]

The Honorable Rahm Emanuel, Mayor, submitted the following communication which was, together with the proposed ordinances transmitted therewith, *Referred to the Committee on Housing and Real Estate:*

OFFICE OF THE MAYOR
CITY OF CHICAGO

February 10, 2016.

To the Honorable, The City Council of the City of Chicago:

LADIES AND GENTLEMEN -- At the request of the Commissioner of Planning and Development, I transmit herewith ordinances authorizing the sale of City-owned properties.

Your favorable consideration of these ordinances will be appreciated.

Very truly yours,

(Signed) RAHM EMANUEL,
Mayor.

Referred -- PARTIAL RELEASE OF EASEMENTS FOR SEWER AND WATER MAINS ON PROPERTY AT 3800 -- 3858 S. VERNON AVE.

[O2016-667]

The Honorable Rahm Emanuel, Mayor, submitted the following communication which was, together with the proposed ordinance transmitted therewith, *Referred to the Committee on Housing and Real Estate:*

OFFICE OF THE MAYOR
CITY OF CHICAGO

February 10, 2016.

To the Honorable, The City Council of the City of Chicago:

LADIES AND GENTLEMEN -- At the request of the Commissioner of Water Management, I transmit herewith an ordinance authorizing a partial release of easements.

Your favorable consideration of this ordinance will be appreciated.

Very truly yours,

(Signed) RAHM EMANUEL,
Mayor.

Referred -- AMENDMENT OF RIGHT-OF-ENTRY AGREEMENT WITH SINAI HEALTH SYSTEM GOVERNING LICENSEE'S ACCESS TO PARKING LOTS AT 1347 -- 1359 S. FAIRFIELD AVE., 1350 -- 1352 S. WASHTENAW AVE. AND 1356 -- 1364 S. WASHTENAW AVE.

[O2016-702]

The Honorable Rahm Emanuel, Mayor, submitted the following communication which was, together with the proposed ordinance transmitted therewith, *Referred to the Committee on Housing and Real Estate:*

OFFICE OF THE MAYOR
CITY OF CHICAGO

February 10, 2016.

To the Honorable, The City Council of the City of Chicago:

LADIES AND GENTLEMEN -- At the request of the Commissioner of Fleet and Facility Management, I transmit herewith an ordinance authorizing an amendment to a right-of-entry agreement for Sinai Health System.

Your favorable consideration of this ordinance will be appreciated.

Very truly yours,

(Signed) RAHM EMANUEL,
Mayor.

City Council Informed As To Miscellaneous Documents Filed In City Clerk's Office.

The Honorable Susana A. Mendoza, City Clerk, informed the City Council that documents have been filed in her office relating to the respective subjects designated as follows:

Placed On File -- NOTIFICATION OF SALE OF CITY OF CHICAGO GENERAL OBLIGATION REFUNDING BONDS, SERIES 2015C.

[F2016-10]

A communication from Carole L. Brown, Chief Financial Officer, under the date of January 21, 2016, transmitting the notification of sale of the City of Chicago General Obligation Refunding Bonds, Series 2015C, together with the bond purchase agreement and the Official Statement dated January 12, 2016 and the Indenture, which was *Placed on File*.

Placed On File -- FIRST AMENDMENT TO REVOLVING LINE OF CREDIT AGREEMENT WITH JPMORGAN CHASE BANK, N.A., AS ADMINISTRATIVE AGENT; BANK OF CHINA, CHICAGO BRANCH; AND BMO HARRIS BANK, N.A.

[F2016-12]

A communication from Carole L. Brown, Chief Financial Officer, under the date of February 2, 2016, transmitting, pursuant to ordinance, the First Amendment to the Revolving Line of Credit agreement with JPMorgan Chase Bank, National Association, as administrative agent; Bank of China, Chicago Branch; and BMO Harris Bank, N.A., which was *Placed on File.*

Placed On File -- INDEPENDENT POLICE REVIEW AUTHORITY'S QUARTERLY REPORT FOR PERIOD ENDED DECEMBER 31, 2015.

[F2016-11]

A communication from Sharon R. Fairley, Chief Administrator, Independent Police Review Authority, under the date of January 15, 2016, transmitting, pursuant to Section 2-57-110 of the Municipal Code of Chicago, the Independent Police Review Authority's quarterly report concerning investigations of allegations of misconduct by Chicago police officers for the period of October 1, 2015 through December 31, 2015, which was *Placed on File.*

Placed On File -- INSPECTOR GENERAL'S QUARTERLY REPORT FOR PERIOD ENDED DECEMBER 31, 2015.

[F2016-9]

A communication from Joseph M. Ferguson, Inspector General, under the date of January 15, 2016, transmitting, pursuant to Section 2-56-120 of the Municipal Code of Chicago, a quarterly report of investigations conducted for the period of October 1, 2015 through December 31, 2015, which was *Placed on File.*

City Council Informed As To Certain Actions Taken.

PUBLICATION OF JOURNAL.

The City Clerk informed the City Council that all those ordinances, et cetera, which were passed by the City Council on January 13, 2016, and which were required by statute to be

published in book or pamphlet form or in one or more newspapers, were published in pamphlet form on February 10, 2016, by being printed in full text in printed pamphlet copies of the *Journal of the Proceedings of the City Council of the City of Chicago* of the meeting held on January 13, 2016, published by authority of the City Council, in accordance with the provisions of Title 2, Chapter 12, Section 050 of the Municipal Code of Chicago, as passed on June 27, 1990.

PUBLICATION OF SPECIAL PAMPHLETS.

Issuance Of City Of Chicago General Obligation Bonds, Levy And Collection Of Direct Annual Tax Upon All Taxable Property And Amendment Of Sections 2-32-031 And 2-32-130 Of Municipal Code To Provide For Selection And Retention Of Consultants For Certain Potential Translations And Require Reporting On Bond Transactions.

The City Clerk informed the City Council that the ordinance authorizing the issuance of City of Chicago General Obligation Bonds, levy and collection of a direct annual tax on all taxable property and the amendment of Sections 2-32-031 and 2-32-130 of the Municipal Code to provide for the selection and retention of consultants for certain potential translations and to require reporting on bond transactions, which was passed by the City Council on January 13, 2016, and which was requested to be published in special pamphlet form, was published in special pamphlet form on January 26, 2016.

Issuance Of City Of Chicago Sales Tax Revenue Bonds, Series 2016.

The City Clerk informed the City Council that the ordinance authorizing the issuance of Series 2016 City of Chicago Sales Tax Revenue Bonds, which was passed by the City Council on January 13, 2016, and which was requested to be published in special pamphlet form, was published in special pamphlet form on January 26, 2016.

Miscellaneous Communications, Reports, Et Cetera, Requiring Council Action (Transmitted To City Council By City Clerk).

The City Clerk transmitted communications, reports, et cetera, relating to the respective subjects listed below, which were acted upon by the City Council in each case in the manner noted, as follows:

Referred -- ZONING RECLASSIFICATIONS OF PARTICULAR AREAS.

Applications (in triplicate) together with the proposed ordinances for amendment of Title 17 of the Municipal Code of Chicago (the Chicago Zoning Ordinance), as amended, for the purpose of reclassifying particular areas, which were *Referred to the Committee on Zoning, Landmarks and Building Standards,* as follows:

Affito Domus Vendita LLC (Application Number 18642T1) -- to classify as a B2-5 Neighborhood Mixed-Use District instead of a B2-5 Neighborhood Mixed-Use District the area shown on Map Number 3-F bounded by:

a line 631.08 feet north of and parallel to West Chicago Avenue; a line 129.05 feet east of and parallel to North Larrabee Street; a line 456.08 feet north of and parallel to West Chicago Avenue; and North Larrabee Street (common address: 847 -- 861 North Larrabee Street).

[O2016-617]

Elisa Anguiano and Mario Angulo (Application Number 18635) -- to classify as an RT3.5 Residential Two-Flat, Townhouse and Multi-Unit District instead of an RS2 Residential Single-Unit (Detached House) District the area shown on Map Number 14-M bounded by:

South Mason Avenue; a line parallel to and 251.00 feet south of the south line of the right-of-way of West 55th Street; the public alley parallel to and east of South Mason Avenue; and a line parallel to and 281.00 feet south of the south line of the right-of-way of West 55th Street (common address: 5527 South Mason Avenue).

[O2016-610]

Anthony Araque (Application Number 18661) -- to classify as an RT4 Residential Two-Flat, Townhouse and Multi-Unit District instead of an RS3 Residential Single-Unit (Detached House) District the area shown on Map Number 9-I bounded by:

West Roscoe Street; a line 469.50 feet west of and parallel to North California Avenue; the east/west public alley south of and parallel to West Roscoe Street; and a line 507.00 feet west of and parallel to North California Avenue (common address: 2849 West Roscoe Street).

[O2016-652]

Armour Institute LLC (Application Number 18673) -- to classify as Institutional Planned Development Number 1, as amended, instead of Institutional Planned Development Number 1 the area shown on Map Number 8-F bounded by:

West 30th Street; South Michigan Avenue; East 34th Street, or the line thereof if extended where no street exists; South Wabash Avenue; East 35th Street; and the east line of the Chicago, Rock Island and Pacific Railroad and the New York Central Railroad right-of-way (common address: 3300 South Federal Street).

[O2016-665]

Belmont-Francisco LLC (Application Number 18668) -- to classify as a B2-2 Neighborhood Mixed-Use District instead of a C1-1 Neighborhood Commercial District the area shown on Map Number 9-I bounded by:

the alley next north of and parallel to West Belmont Avenue; a line 50 feet east of and parallel to North Francisco Avenue; West Belmont Avenue; and North Francisco Avenue (common address: 2858 West Belmont Avenue).

[O2016-660]

Bingham Trust (Application Number 18645) -- to classify as an RM4.5 Residential Multi-Unit District instead of an RS3 Residential Single-Unit (Detached House) District the area shown on Map Number 5-I bounded by:

North Bingham Street; a line 248 feet southeast of and parallel to West Francis Place; North Stave Street; and a line 224 feet southeast of and parallel to West Francis Place (common address: 2124 North Bingham Street).

[O2016-636]

BZ on Harlem LLC (Application Number 18649) -- to classify as a B2-2 Neighborhood Mixed-Use District instead of a B3-1 Community Shopping District the area shown on Map Number 7-O bounded by:

a line 175 feet south of and parallel to West Barry Avenue; North Harlem Avenue; a line 250 feet south of and parallel to West Barry Avenue; and the public alley next west of and parallel to North Harlem Avenue (common address: 3036 -- 3040 North Harlem Avenue).

[O2016-640]

Chexapad LLC (Application Number 18639) -- to classify as an RT4 Residential Two-Flat, Townhouse and Multi-Unit District instead of an RS3 Residential Single-Unit (Detached House) District the area shown on Map Number 7-J bounded by:

the public alley next west of and parallel to North Lawndale Avenue; a line 259.10 feet south of and parallel to West George Street; North Lawndale Avenue; and a line 309.10 feet south of and parallel to West George Street (common address: 2830 -- 2832 North Lawndale Avenue).

[O2016-614]

Chexapad LLC (Application Number 18640) -- to classify as an RT4 Residential Two-Flat, Townhouse and Multi-Unit District instead of an RS3 Residential Single-Unit (Detached House) District the area shown on Map Number 7-J bounded by:

a line 191.00 feet north of and parallel to West Diversey Avenue; North Avers Avenue; a line 241.08 feet north of and parallel to West Diversey Avenue; and the public alley next east of and parallel to North Avers Avenue (common address: 2821 North Avers Avenue).

[O2016-615]

Araceli Diaz (Application Number 18633) -- to classify as an RT3.5 Residential Two-Flat, Townhouse and Multi-Unit District instead of an RS2 Residential Single-Unit (Detached House) District the area shown on Map Number 26-A bounded by:

a line 294.50 feet north of and parallel to West 108th Street; the public alley next east of and parallel to South Buffalo Avenue; a line 244.50 feet north of and parallel to West 108th Street; and South Buffalo Avenue (common address: 10731 -- 10733 South Buffalo Avenue).

[O2016-608]

Glory to Glory Family Christian Center (Application Number 18637) -- to classify as an RT4 Residential Two-Flat, Townhouse and Multi-Unit District instead of an RS3 Residential Single-Unit (Detached House) District the area shown on Map Number 30-F bounded by:

a line from a point 152.50 feet south of West 122nd Street along South Parnell Avenue; a distance of 164.28 feet south along the public alley next west of and parallel to South Parnell Avenue; east 22.50 feet perpendicular to the public alley; north 18.32 feet; east 100.80 feet; and the public alley and South Parnell Avenue (common address: 12238 South Parnell Avenue).

[O2016-612]

Guardian Properties LLC (Application Number 18660T1) -- to classify as a B2-1.5 Neighborhood Mixed-Use District instead of an RS3 Residential Single-Unit (Detached House) District the area shown on Map Number 1-H bounded by:

West Race Avenue; a line 191.56 feet east of North Hoyne Avenue; the public alley next south of West Race Avenue; and North Hoyne Avenue (common address: 2041 -- 2059 West Race Avenue/511 -- 519 North Hoyne Avenue).

[O2016-651]

Kevin Havis Hunt (Application Number 18632) -- to classify as an RT4 Residential Two-Flat, Townhouse and Multi-Unit District instead of an RS3 Residential Single-Unit (Detached House) District the area shown on Map Number 1-L bounded by:

a line 60 feet south of and parallel to West West End Avenue; North Lotus Avenue; a line 85 feet south of and parallel to West West End Avenue; and the public alley next west of and parallel to North Lotus Avenue (common address: 156 North Lotus Avenue).

[O2016-607]

Anne Huston (Application Number 18634) -- to classify as an RM4.5 Residential Multi-Unit District instead of an RT4 Residential Two-Flat, Townhouse and Multi-Unit District the area shown on Map Number 5-G bounded by:

the public alley next west and parallel to North Dayton Street; a line 39.45 feet south of and parallel to West Wisconsin Street; North Dayton Street; and a line 57.90 feet south of and parallel to West Wisconsin Street (common address: 1870 North Dayton Street).

[O2016-609]

JFJ 300 Huron LLC (Application Number 18657) -- to classify as Residential-Business Planned Development Number ___ instead of a DX-5 Downtown Mixed-Use District the area shown on Map Number 1-F bounded by:

the alley next north of and parallel to West Huron Street; North Franklin Avenue; West Huron Street; and North Orleans Street (common address: 701 -- 711 North Orleans Street; 300 -- 330 West Huron Street; 700 -- 710 North Franklin Street).

[O2016-648]

KHC Properties LLC (Application Number 18654) -- to classify as an RS3 Residential Single-Unit (Detached House) District instead of an RS2 Residential Single-Unit (Detached House) District the area shown on Map Number 9-O bounded by:

a line 312.60 feet south of and parallel to West Addison Street; a public alley next east of and parallel to North Oketo Avenue; a line 385.60 feet south of and parallel to West Addison Street; and North Oketo Avenue (common address: 3523 -- 3525 North Oketo Avenue).

[O2016-645]

Lionstone LLC, Series 2110 (Application Number 18664) -- to classify as an RM5 Residential Multi-Unit District instead of an RT4 Residential Two-Flat, Townhouse and Multi-Unit District the area shown on Map Number 1-H bounded by:

a line 88.75 feet west of and parallel to North Hoyne Avenue; the public alley next north and parallel to West Washington Boulevard; a line 58.75 feet west of and parallel to North Hoyne Avenue; and West Washington Boulevard (common address: 2110 West Washington Boulevard).

[O2016-655]

Karolina Makowski (Application Number 18662) -- to classify as an RM5 Residential Multi-Unit District instead of an RT4 Residential Two-Flat, Townhouse and Multi-Unit District the area shown on Map Number 4-G bounded by:

a line 78.10 feet south of the south line of West 19th Street; South Loomis Street; a line 104.10 feet south of the south line of West 19th Street; and the public alley next west of South Loomis Street (common address: 1906 South Loomis Street).

[O2016-653]

McCrory Senior Apartments LLC (Application Number 18671T1) -- to classify as an RM5.5 Multi-Unit District instead of an RT4 Residential Two-Flat, Townhouse and Multi-Unit District the area shown on Map Number 1-H bounded by:

West Washington Boulevard; a line 239 feet east of the east line of North Paulina Street; the public alley next south of West Washington Boulevard; and North Paulina Street (common address: 1637 -- 1659 West Washington Boulevard; 49 -- 59 North Paulina Street).

[O2016-663]

McNamara Builders, Inc. (Application Number 18658) -- to classify as an RM4.5 Residential Multi-Unit District instead of an RS3 Residential Single-Unit (Detached House) District the area shown on Map Number 1-G bounded by:

the public alley next north of and parallel to West Huron Street; a line 275 feet east of and parallel to North Bishop Street; West Huron Street; and a line 250 feet east of and parallel to North Bishop Street (common address: 1410 West Huron Street).

[O2016-649]

Milwaukee LLC (Application Number 18667T1) -- to classify as a B3-3 Community Shopping District instead of a B3-1 Community Shopping District the area shown on Map Number 5-I bounded by:

North Milwaukee Avenue; a line 734.50 feet northwest of West Armitage Avenue; the public alley southwest of and parallel to North Milwaukee Avenue; and a line 758.50 feet northwest of West Armitage Avenue (common address: 2074 North Milwaukee Avenue).

[O2016-658]

Pangea Properties (Application Number 18641T1) -- to classify as a B2-5 Neighborhood Mixed-Use District instead of a B3-1 Community Shopping District the area shown on Map Number 7-L bounded by:

the public alley next west of and parallel to North Laramie Avenue; a line 57 feet; one inch south of and parallel to West Drummond Place; North Laramie Avenue; a line 157 feet; and one inch south of and parallel to West Drummond Place (common address: 2610 -- 2612 North Laramie Avenue; 2616 -- 2618 North Laramie Avenue).

[O2016-616]

Pullman Artspace LLC, in care of Chicago Neighborhood Initiatives (Application Number 18672) -- to classify as a B2-2 Neighborhood Mixed-Use District instead of an RT4 Residential Two-Flat, Townhouse and Multi-Unit District; and further, to classify as Residential Business Planned Development Number ___ instead of a B2-2 Neighborhood Mixed-Use District the area shown on Map Number 28-E bounded by:

South Langley Avenue; the public alley next north of and parallel to East 112th Street; the public alley next east of and parallel to South Langley Avenue; and East 112th Street (common address: 11127 -- 11149 South Langley Avenue; 704 -- 706 East 112th Street).

[O2016-664]

RGBW Ventures 1709 LLC (Application Number 18670) -- to classify as a B3-2 Commercial Shopping District instead of a B1-2 Neighborhood Shopping District the area shown on Map Number 1-H bounded by:

West Chicago Avenue; a line 77.75 feet west of North Paulina Street; the public alley next south of and parallel to West Chicago Avenue; and a line 143.33 feet west of North Paulina Street (common address: 1709 West Chicago Avenue).

[O2016-662]

Zach Roombos (Application Number 18644) -- to classify as a B1-1 Neighborhood Shopping District instead of an RS3 Residential Single-Unit (Detached House) District the area shown on Map Number 11-J bounded by:

West Warner Avenue; the alley next east of and parallel to North Kimball Avenue; a line 27.3 feet south of and parallel to West Warner Avenue; and North Kimball Avenue (common address: 4125 North Kimball Avenue).

[O2016-635]

RTI Properties LLC (Application Number 18653T1) -- to classify as a B2-2 Neighborhood Mixed-Use District instead of an M1-2 Limited Manufacturing/Business Park District the area shown on Map Number 5-L bounded by:

a line 169.90 feet north of and almost parallel to West Homer Street (as measured along the west line of North Leclaire Avenue); North Leclaire Avenue; a line 94.90 feet north of and almost parallel to West Homer Street (as measured along the west line of North Leclaire Avenue); and the public alley next west of and parallel to North Leclaire Avenue (common address: 1924 -- 1930 North Leclaire Avenue).

[O2016-644]

Vechean Shamaon (Application Number 18631) -- to classify as a C2-1 Motor Vehicle-Related Commercial District instead of a B1-2 Neighborhood Shopping District the area shown on Map Number 13-J bounded by:

West Foster Avenue; a line 166.15 feet east of and parallel to North Central Park Avenue; the alley next south of and parallel to West Foster Avenue; and North Central Park Avenue (common address: 3555 West Foster Avenue).

[O2016-606]

Shiner Capital Partners LLC (Application Number 18651T1) -- to classify as a B1-3 Neighborhood Shopping District instead of an RS3 Residential Single-Unit (Detached House) District and a B1-3 Neighborhood Shopping District the area shown on Map Number 10-I bounded by:

South Sacramento Avenue; a line 120.23 feet southeast of and parallel to South Sacramento Avenue; the public alley southeast of and parallel to South Sacramento Avenue; a line 120.16 feet northwest of and parallel to South Richmond Street; a line 27 feet northeast of and parallel to the northeast line of the public alley next northeast of South Archer Avenue; South Richmond Street; and South Archer Avenue to the point of beginning (common address: 4156 -- 4170 South Archer Avenue/4120 -- 4134 South Richmond Street).

[O2016-642]

Jose and Flora Tapia (Application Number 18646) -- to classify as a B2-2 Neighborhood Mixed-Use District instead of a B3-1 Community Shopping District the area shown on Map Number 12-I bounded by:

West 51st Street; a line 66.80 feet west of and parallel to South Rockwell Street; the public alley next south of and parallel to West 51st Street; and a line 91.80 feet west of and parallel to South Rockwell Street (common address: 2607 West 51st Street).

[O2016-637]

Ibrahim Tlaib (Application Number 18636) -- to classify as a C2-1 Motor Vehicle-Commercial District instead of a B3-1 Community Shopping District the area shown on Map Number 32-F bounded by:

a line from a point 123 feet south of West 127th Street along South Halsted Street; West 127th Street; the public alley next east of and parallel to South Halsted Street; and South Halsted Street (common address: 12701 South Halsted Street).

[O2016-611]

Crystal Torres (Application Number 18659) -- to classify as an RT4 Residential Two-Flat, Townhouse and Multi-Unit District instead of an RS3 Residential Single-Unit (Detached House) District the area shown on Map Number 1-H bounded by:

the public alley next northwest of West Coulter Street; a line 48.00 feet west of South Damen Avenue as measured along the northwesterly line of West Coulter Street; West Coulter Street; and a line 96.00 feet west of South Damen Avenue as measured along the northwesterly line of West Coulter Street (common address: 2004 -- 2008 West Coulter Street).

[O2016-650]

VGS Holdings LLC (Application Number 18669) -- to classify as a C1-3 Neighborhood Commercial District instead of a C1-2 Neighborhood Commercial District the area shown on Map Number 9-H bounded by:

a line 351.35 feet northwest of West Cornelia Avenue; North Lincoln Avenue; a line 276.35 feet northwest of West Cornelia Avenue; a point 61.14 feet southwest of and perpendicular to North Lincoln Avenue; a line 218.50 feet north of and parallel to West Cornelia Avenue; North Ravenswood Avenue; a line 293.50 feet north of and parallel to West Cornelia Avenue extending 40.19 feet east of North Ravenswood Avenue; and a line perpendicular to North Lincoln Avenue (common address: 3530 North Lincoln Avenue).

[O2016-661]

Vista On The Park LLC (Application Number 18655T1) -- to classify as a B2-5 Neighborhood Mixed-Use District instead of a B3-2 Community Shopping District the area shown on Map Number 3-I bounded by:

West North Avenue; North Talman Avenue; a line 108.26 feet south of and parallel to West North Avenue; and a line 100.51 feet west of and parallel to North Talman Avenue (common address: 2635 -- 2641 West North Avenue/1548 -- 1556 North Talman Avenue).

[O2016-646]

Western Developers, Inc. (Application Number 18643) -- to classify as a B2-3 Neighborhood Mixed-Use District instead of a C2-2 Motor Vehicle-Related Commercial District the area shown on Map Number 3-H bounded by:

a line 23.2 feet north of and parallel to West Potomac Avenue; the alley next east of and parallel to North Western Avenue; West Potomac Avenue; and North Western Avenue (common address: 1301 North Western Avenue).

[O2016-634]

Francis Wisniewski (Application Number 18638) -- to classify as a DX-3 Downtown Mixed-Use District instead of a DR-3 Downtown Residential District the area shown on Map Number 32-F bounded by:

a line from a point 143.50 feet to a point 215.88 feet east of South Racine Avenue along West Monroe Street; vacated West Arcade Place alley next north of and parallel to West Monroe Street; and West Monroe Street (common address: 1140 West Monroe Street).

[O2016-613]

WHP Village LLC, an Illinois limited liability company (Application Number 18665) -- to classify as a B1-1 Neighborhood Shopping District instead of an RT4 Residential Two-Flat, Townhouse and Multi-Unit District the area shown on Map Number 1-H bounded by:

the public alley next north of West Washington Boulevard; a line 62.75 feet east of the east line of North Hoyne Avenue; West Washington Boulevard; and a line 19.75 feet east of the east line of North Hoyne Avenue (common address: 2054 -- 2056 West Washington Boulevard).

[O2016-656]

56 West Huron LLC (Application Number 18647) -- to classify as a DX-7 Downtown Mixed-Use District instead of a DX-5 Downtown Mixed-Use District the area shown on Map Number 1-F bounded by:

a line 99.90 feet north of and parallel to West Huron Street; the alley next west of and parallel to North Dearborn Street; West Huron Street; and a line 40 feet west of and parallel to the alley next west of and parallel to North Dearborn Street (common address: 56 West Huron Street).

[O2016-638]

111th Street Storage LLC (Application Number 18648T1) -- to classify as a C1-3 Neighborhood Commercial District instead of a C1-3 Neighborhood Commercial District the area shown on Map Number 26-J bounded by:

a line 190 feet north of and parallel to West 111th Street; the alley next east of and parallel to South Harding Avenue; the alley next north of West 111th Street; a line 136.19 feet east of and parallel to South Harding Avenue; West 111th Street; and South Harding Avenue (common address: 3914 -- 3936 West 111th Street; 11041 -- 11059 South Harding Avenue).

[O2016-639]

710 Racine LLC (Application Number 18666T1) -- to classify as a B2-3 Neighborhood Mixed-Use District instead of an RS3 Residential Single-Unit (Detached House) District and M1-2 Limited Manufacturing/Business Park District the area shown on Map Number 1-G bounded by:

West Superior Street; North Racine Avenue; the east/west public alley southwest of West Superior Street; and the north/south public alley west of and parallel to North Racine Avenue (common address: 710 -- 716 North Racine Avenue).

[O2016-657]

1032 West Fulton Market Condominium LLC (Application Number 18674T1) -- to classify as a C1-5 Neighborhood Commercial District instead of a C1-1 Neighborhood Commercial District the area shown on Map Number 1-G bounded by:

West Fulton Market; North Carpenter Street; the public alley next north of and parallel to West Fulton Market; and a line 125.75 feet west of and parallel to North Carpenter Street (common address: 1032 -- 1042 West Fulton Market).

[O2016-666]

1468 North Ashland LLC (Application Number 18650T1) -- to classify as a B3-3 Community Shopping District instead of a B3-2 Community Shopping District the area shown on Map Number 3-H bounded by:

West Le Moyne Street; North Ashland Avenue; a line 22 feet south of and parallel to West Le Moyne Street; and the alley next west of and parallel to North Ashland Avenue (common address: 1468 North Ashland Avenue).

[O2016-641]

1551, Inc. (Application Number 18652) -- to classify as a C1-5 Neighborhood Commercial Zoning District instead of a B1-2 Neighborhood Shopping District; and further, to classify as a Planned Development instead of a C1-5 Neighborhood Commercial Zoning District the area shown on Map Number 3-G bounded by:

West North Avenue; the public alley next east of and parallel to North Ashland Avenue; a line 116.70 feet south of and parallel to West North Avenue; and North Ashland Avenue (common address: 1551 West North Avenue/1555 North Ashland Avenue).

[O2016-643]

2017 Mendell Baker LLC (Application Number 18663T1) -- to classify as a Business Planned Development instead of Planned Manufacturing District Number 2, Sub-District A, the area shown on Map Number 5-G bounded by:

a line from a point 1,128.05 feet north of West Cortland Street as measured along the easterly line of North Mendell Street and running perpendicular to North Mendell Street for a distance of 237.00 feet to its intersection with the west bank of the Chicago River; the Chicago River; a line beginning at a point 939.35 feet north of West Cortland Street as measured along the easterly line of North Mendell Street running southeasterly for a distance of 108.37 feet to a point 30.90 feet north of the north line of vacated West McLean Avenue; a line from the terminus of the last described line running southeasterly for a distance of 44.89 feet to a point 30.20 feet north of the north line of vacated West McLean Avenue; a line from the terminus of the last described line running southeasterly for a distance of 62.00 feet to its intersection with the Chicago River; and North Mendell Street (common address: 2015 -- 2031 North Mendell Street).

[O2016-654]

2808 -- 2814 North Avenue LLC (Application Number 18656T1) -- to classify as a B2-2 Neighborhood Mixed-Use District instead of a B2-2 Neighborhood Mixed-Use District the area shown on Map Number 5-I bounded by:

the alley next north of and parallel to West North Avenue; a line 64 feet west of and parallel to North California Avenue; West North Avenue; and a line 164 feet west of and parallel to North California Avenue (common address: 2808 -- 2814 West North Avenue).

[O2016-647]

Referred -- CLAIMS AGAINST CITY OF CHICAGO.

Claims against the City of Chicago, which were *Referred to the Committee on Finance*, filed by the following:

Aguirre, Elsa [CL2016-567]

Allen, Sylvia [CL2016-555]

Bahena, Lazaro M.	[CL2016-509]
Ball, Marvia D.	[CL2016-564]
Banks-Lincoln, Dalnada	[CL2016-532]
Bauer, Kerry N.	[CL2016-589]
Bauman, Christopher J.	[CL2016-506]
Bogdan, Elena	[CL2016-508]
Brenes Bermudez, Freddy R.	[CL2016-541]
Brown, Nicole C.	[CL2016-553]
Brown, Valerie J.	[CL2016-515]
Brunt, Erma	[CL2016-513]
Calcaterra, Nicole A.	[CL2016-583]
Carter-O'Connor, Stephanie D.	[CL2016-562]
Clay, Theresa A.	[CL2016-582]
Conners, Charles J.	[CL2016-520]
Contreras, Rafael	[CL2016-558]
Crabtree, Emily D.	[CL2016-568]
Dale-King, Karen L.	[CL2016-578]
Dickens, Bernard, Jr.	[CL2016-585]
Esurance and Jerry, Tyrone	[CL2016-516]
Fields, Nia M.	[CL2016-548]
Flanagan, Andrew	[CL2016-503]
Freeman-Logan, Alice	[CL2016-600]
Friedman, Kevin M.	[CL2016-550]

Garg, Madhur	[CL2016-581]
Geisler, Paul	[CL2016-577]
Gipson, Kathleen	[CL2016-531]
Gomez, Hernestina	[CL2016-530]
Gonzalez, Magdalena	[CL2016-542]
Greater Canaan M.B. Church	[CL2016-576]
Greggio, Maria E.	[CL2016-523]
Guiab, Brian	[CL2016-545]
Gutierrez, Gabriela E.	[CL2016-587]
Hahn, Nathan J.	[CL2016-565]
Hobby, Brenda A.	[CL2016-560]
Holland, David C.	[CL2016-603]
Holland, Elizabeth A.	[CL2016-590]
Horvath, Deborah L.	[CL2016-510]
Huerto, Luis D.	[CL2016-518]
Hufnal, Stephanie A.	[CL2016-524]
Hussain, Adam F.	[CL2016-598]
Jackson, Lovell	[CL2016-584]
Jernigan, Jarred	[CL2016-580]
Kahari, Sefki	[CL2016-543]
Karela, James F.	[CL2016-588]
Kucik, Christopher J. (2)	[CL2016-571, CL2016-573]
Kwiat, Larry T.	[CL2016-511]

Larson, Keith A.	[CL2016-517]
Leyva, Ileana	[CL2016-546]
Lojkutz, Leo G.	[CL2016-563]
Lulla, Aram J.	[CL2016-591]
Luzadder, Monte G.	[CL2016-575]
Lyons, Peggy A.	[CL2016-502]
Macke, Nathaniel	[CL2016-529]
Madrigal, Salvador	[CL2016-519]
Magnus, Eva C.	[CL2016-535]
McAlister, Matthew W.	[CL2016-552]
Mena, Pablo V.	[CL2016-569]
Miles, Dessie L.	[CL2016-521]
Mims, Elmon L.	[CL2016-497]
Myles, Kimberly C.	[CL2016-601]
Nellans, Judith A.	[CL2016-592]
Ng, Lily S.	[CL2016-574]
Nkemena, Uju U.	[CL2016-536]
O'Donnell, Alex M.	[CL2016-593]
Oi, Sandra E.	[CL2016-544]
Ore, Kenneth J.	[CL2016-547]
Orr, Justin C.	[CL2016-570]
Ostergaard, Rachel L.	[CL2016-602]
Pasquier, Eveling T.	[CL2016-505]

Patcheak, Jeff	[CL2016-566]
Peter, Liviu	[CL2016-522]
Pinto, Alexander R.	[CL2016-526]
Plesha, Kim M.	[CL2016-596]
Pohl, Ben T.	[CL2016-525]
Progressive Insurance and Dolembo, Sarah	[CL2016-549]
Rios, Eric	[CL2016-537]
Roberts, Paul and Megan	[CL2016-539]
Romo, Christina	[CL2016-605]
Russell, Charlie L.	[CL2016-498]
Ryan, James J.	[CL2016-551]
Ryan, Patricia A.	[CL2016-507]
Saucier, Jacqueline A.	[CL2016-514]
Shogbuyi, Taofiq	[CL2016-534]
Simpson, Tyler M.	[CL2016-586]
Smith, Brook Lynne P.	[CL2016-500]
Smith, Karista L.	[CL2016-512
Song, Cathleen M.	[CL2016-557]
Sonnenberg, Tara L.	[CL2016-579]
Spain, Barbara	[CL2016-540]
Stadheim, Emily A.	[CL2016-533]
Teahan, Terence P.	[CL2016-538]
Thornton, Maxine	[CL2016-499]

Tloczek, Kevin [CL2016-594]

Treese, Michael K. [CL2016-556]

Ungurean, Constantin [CL2016-527]

Uriostegui, Juan [CL2016-599]

Valenzuela, Mauro G. [CL2016-572]

Velez, Alexandra C. [CL2016-606]

Versace, Luigi [CL2016-501]

Walley, Jacob R. [CL2016-604]

White, McHenry M. [CL2016-595]

Wilder, Emanuel J. [CL2016-554]

Williams, Sarah D. [CL2016-528]

Wirtz, Jordan M. [CL2016-597]

Witting, David A. [CL2016-504]

Zellak, Sophie M. [CL2016-559]

Zlotkowski, Jeffrey [CL2016-561]

Referred -- AMENDMENT OF SECTION 9-68-020 OF MUNICIPAL CODE REGARDING ISSUANCE OF PROFESSIONAL SERVICE PARKING PERMIT STICKERS.

[O2016-603]

A communication from Susana A. Mendoza, City Clerk, transmitting a proposed ordinance amending Section 9-68-020 of the Municipal Code of Chicago regarding the issuance of professional service parking permit stickers, which was *Referred to the Committee on Pedestrian and Traffic Safety.*

REPORTS OF COMMITTEES.

COMMITTEE ON FINANCE.

APPOINTMENT OF JOHN H. IDLER AS MEMBER OF STATE STREET COMMISSION (SPECIAL SERVICE AREA NO. 1-2015).

[A2016-8]

The Committee on Finance submitted the following report:

CHICAGO, February 10, 2016.

To the President and Members of the City Council:

Your Committee on Finance, having had under consideration a communication recommending the appointment of John H. Idler as a member of the State Street Commission (Special Service Area Number 1-2015), having had the same under advisement, begs leave to report and recommend that Your Honorable Body *Approve* the proposed appointment transmitted herewith.

This recommendation was concurred in by a viva voce vote of the members of the committee, with no dissenting vote.

Respectfully submitted,

(Signed) EDWARD M. BURKE,
Chairman.

On motion of Alderman Burke, the committee's recommendation was *Concurred In* and the said proposed appointment of John H. Idler as a member of the State Street Commission (Special Service Area Number 1-2015) was *Approved* by yeas and nays as follows:

Yeas -- Aldermen Moreno, Hopkins, Dowell, Burns, Hairston, Sawyer, Mitchell, Harris, Beale, Sadlowski Garza, Thompson, Cárdenas, Quinn, Burke, Lopez, Foulkes, D. Moore, Curtis, O'Shea, Cochran, Brookins, Muñoz, Zalewski, Scott, Solis, Burnett, Ervin, Taliaferro, Reboyras, Santiago, Waguespack, Mell, Ramirez-Rosa, Villegas, Mitts, Sposato, Laurino, O'Connor, Napolitano, Reilly, Smith, Tunney, Arena, Cappleman, Pawar, Osterman, J. Moore, Silverstein -- 48.

Nays -- None.

Alderman Beale moved to reconsider the foregoing vote. The motion was lost.

REAPPOINTMENT OF JACOB ELKINS-RYAN AS MEMBER OF LAKEVIEW EAST COMMISSION (SPECIAL SERVICE AREA NO. 8).

[A2016-7]

The Committee on Finance submitted the following report:

CHICAGO, February 10, 2016.

To the President and Members of the City Council:

Your Committee on Finance, having had under consideration a communication recommending the reappointment of Jacob Elkins-Ryan as a member of the Lakeview East Commission (Special Service Area Number 8), having had the same under advisement, begs leave to report and recommend that Your Honorable Body *Approve* the proposed reappointment transmitted herewith.

This recommendation was concurred in by a viva voce vote of the members of the committee, with no dissenting vote.

Respectfully submitted,

(Signed) EDWARD M. BURKE,
Chairman.

On motion of Alderman Burke, the committee's recommendation was *Concurred In* and the said proposed reappointment of Jacob Elkins-Ryan as a member of the Lakeview East Commission (Special Service Area Number 8) was *Approved* by yeas and nays as follows:

Yeas -- Aldermen Moreno, Hopkins, Dowell, Burns, Hairston, Sawyer, Mitchell, Harris, Beale, Sadlowski Garza, Thompson, Cárdenas, Quinn, Burke, Lopez, Foulkes, D. Moore, Curtis, O'Shea, Cochran, Brookins, Muñoz, Zalewski, Scott, Solis, Burnett, Ervin, Taliaferro, Reboyras, Santiago, Waguespack, Mell, Ramirez-Rosa, Villegas, Mitts, Sposato, Laurino, O'Connor, Napolitano, Reilly, Smith, Tunney, Arena, Cappleman, Pawar, Osterman, J. Moore, Silverstein -- 48.

Nays -- None.

Alderman Beale moved to reconsider the foregoing vote. The motion was lost.

APPOINTMENT OF NIKOLAS J. COCALIS AS MEMBER OF NORTH HALSTED COMMISSION (SPECIAL SERVICE AREA NO. 18).

[SA2016-6]

The Committee on Finance submitted the following report:

CHICAGO, February 10, 2016.

To the President and Members of the City Council:

Your Committee on Finance, having had under consideration a substitute appointment of Nikolas J. Cocalis as a member of the North Halsted Commission (Special Service Area Number 18), having had the same under advisement, begs leave to report and recommend that Your Honorable Body *Approve* the proposed substitute appointment transmitted herewith.

This recommendation was concurred in by a viva voce vote of the members of the committee, with no dissenting vote.

Respectfully submitted,

(Signed) EDWARD M. BURKE,
Chairman.

On motion of Alderman Burke, the committee's recommendation was *Concurred In* and the said proposed substitute appointment of Nikolas J. Cocalis as a member of the North Halsted Commission (Special Service Area Number 18) was *Approved* by yeas and nays as follows:

Yeas -- Aldermen Moreno, Hopkins, Dowell, Burns, Hairston, Sawyer, Mitchell, Harris, Beale, Sadlowski Garza, Thompson, Cárdenas, Quinn, Burke, Lopez, Foulkes, D. Moore, Curtis, O'Shea, Cochran, Brookins, Muñoz, Zalewski, Scott, Solis, Burnett, Ervin, Taliaferro, Reboyras, Santiago, Waguespack, Mell, Ramirez-Rosa, Villegas, Mitts, Sposato, Laurino, O'Connor, Napolitano, Reilly, Smith, Tunney, Arena, Cappleman, Pawar, Osterman, J. Moore, Silverstein -- 48.

Nays -- None.

Alderman Beale moved to reconsider the foregoing vote. The motion was lost.

APPOINTMENT OF NICHOL VARGAS AS MEMBER OF NORTH HALSTED COMMISSION (SPECIAL SERVICE AREA NO. 18).

[A2016-5]

The Committee on Finance submitted the following report:

CHICAGO, February 10, 2016.

To the President and Members of the City Council:

Your Committee on Finance, having had under consideration a communication recommending the appointment of Nichol Vargas as a member of the North Halsted Commission (Special Service Area Number 18), having had the same under advisement, begs leave to report and recommend that Your Honorable Body *Approve* the proposed appointment transmitted herewith.

This recommendation was concurred in by a viva voce vote of the members of the committee, with no dissenting vote.

Respectfully submitted,

(Signed) EDWARD M. BURKE,
Chairman.

On motion of Alderman Burke, the committee's recommendation was *Concurred In* and the said proposed appointment of Nichol Vargas as a member of the North Halsted Commission (Special Service Area Number 18) was *Approved* by yeas and nays as follows:

Yeas -- Aldermen Moreno, Hopkins, Dowell, Burns, Hairston, Sawyer, Mitchell, Harris, Beale, Sadlowski Garza, Thompson, Cárdenas, Quinn, Burke, Lopez, Foulkes, D. Moore, Curtis, O'Shea, Cochran, Brookins, Muñoz, Zalewski, Scott, Solis, Burnett, Ervin, Taliaferro, Reboyras, Santiago, Waguespack, Mell, Ramirez-Rosa, Villegas, Mitts, Sposato, Laurino, O'Connor, Napolitano, Reilly, Smith, Tunney, Arena, Cappleman, Pawar, Osterman, J. Moore, Silverstein -- 48.

Nays -- None.

Alderman Beale moved to reconsider the foregoing vote. The motion was lost.

APPOINTMENT OF LUIS A. MONJE AS MEMBER OF WEST LAKEVIEW COMMISSION (SPECIAL SERVICE AREA NO. 27).

[A2016-4]

The Committee on Finance submitted the following report:

CHICAGO, February 10, 2016.

To the President and Members of the City Council:

Your Committee on Finance, having had under consideration a communication recommending the appointment of Luis A. Monje as a member of the West Lakeview Commission (Special Service Area Number 27), having had the same under advisement, begs leave to report and recommend that Your Honorable Body *Approve* the proposed appointment transmitted herewith.

This recommendation was concurred in by a viva voce vote of the members of the committee, with no dissenting vote.

Respectfully submitted,

(Signed) EDWARD M. BURKE,
Chairman.

On motion of Alderman Burke, the committee's recommendation was *Concurred In* and the said proposed appointment of Luis A. Monje as a member of the West Lakeview Commission (Special Service Area Number 27) was *Approved* by yeas and nays as follows:

Yeas -- Aldermen Moreno, Hopkins, Dowell, Burns, Hairston, Sawyer, Mitchell, Harris, Beale, Sadlowski Garza, Thompson, Cárdenas, Quinn, Burke, Lopez, Foulkes, D. Moore, Curtis, O'Shea, Cochran, Brookins, Muñoz, Zalewski, Scott, Solis, Burnett, Ervin, Taliaferro, Reboyras, Santiago, Waguespack, Mell, Ramirez-Rosa, Villegas, Mitts, Sposato, Laurino, O'Connor, Napolitano, Reilly, Smith, Tunney, Arena, Cappleman, Pawar, Osterman, J. Moore, Silverstein -- 48.

Nays -- None.

Alderman Beale moved to reconsider the foregoing vote. The motion was lost.

REAPPOINTMENT OF PAUL F. KARTCHESKE AS MEMBER OF GREATER RAVENSWOOD COMMISSION (SPECIAL SERVICE AREA NO. 31).

[A2016-3]

The Committee on Finance submitted the following report:

CHICAGO, February 10, 2016.

To the President and Members of the City Council:

Your Committee on Finance, having had under consideration a communication recommending the reappointment of Paul F. Kartcheske as a member of the Greater Ravenswood Commission (Special Service Area Number 31), having had the same under advisement, begs leave to report and recommend that Your Honorable Body *Approve* the proposed reappointment transmitted herewith.

This recommendation was concurred in by a viva voce vote of the members of the committee, with no dissenting vote.

Respectfully submitted,

(Signed) EDWARD M. BURKE,
Chairman.

On motion of Alderman Burke, the committee's recommendation was *Concurred In* and the said proposed reappointment of Paul F. Kartcheske as a member of the Greater Ravenswood Commission (Special Service Area Number 31) was *Approved* by yeas and nays as follows:

Yeas -- Aldermen Moreno, Hopkins, Dowell, Burns, Hairston, Sawyer, Mitchell, Harris, Beale, Sadlowski Garza, Thompson, Cárdenas, Quinn, Burke, Lopez, Foulkes, D. Moore, Curtis, O'Shea, Cochran, Brookins, Muñoz, Zalewski, Scott, Solis, Burnett, Ervin, Taliaferro, Reboyras, Santiago, Waguespack, Mell, Ramirez-Rosa, Villegas, Mitts, Sposato, Laurino, O'Connor, Napolitano, Reilly, Smith, Tunney, Arena, Cappleman, Pawar, Osterman, J. Moore, Silverstein -- 48.

Nays -- None.

Alderman Beale moved to reconsider the foregoing vote. The motion was lost.

INTERGOVERNMENTAL AGREEMENT WITH METROPOLITAN PIER AND EXPOSITION AUTHORITY FOR CONSTRUCTION OF PUBLIC PARK AT E. 21ST ST. AND S. PRAIRIE AVE.

[O2015-8528]

The Committee on Finance submitted the following report:

CHICAGO, February 10, 2016.

To the President and Members of the City Council:

Your Committee on Finance, having had under consideration an ordinance authorizing the Commissioner of the Department of Planning and Development to enter into and execute an intergovernmental agreement with Metropolitan Pier and Exposition Authority, having had the same under advisement, begs leave to report and recommend that Your Honorable Body *Pass* the proposed ordinance transmitted herewith.

This recommendation was concurred in by a viva voce vote of the members of the committee, with no dissenting vote.

Respectfully submitted,

(Signed) EDWARD M. BURKE,
Chairman.

On motion of Alderman Burke, the said proposed ordinance transmitted with the foregoing committee report was *Passed* by yeas and nays as follows:

Yeas -- Aldermen Moreno, Hopkins, Dowell, Burns, Hairston, Sawyer, Mitchell, Harris, Beale, Sadlowski Garza, Thompson, Cárdenas, Quinn, Burke, Lopez, Foulkes, D. Moore, Curtis, O'Shea, Cochran, Brookins, Muñoz, Zalewski, Scott, Solis, Burnett, Ervin, Taliaferro, Reboyras, Santiago, Waguespack, Mell, Ramirez-Rosa, Villegas, Mitts, Sposato, Laurino, O'Connor, Napolitano, Reilly, Smith, Tunney, Arena, Cappleman, Pawar, Osterman, J. Moore, Silverstein -- 48.

Nays -- None.

Alderman Beale moved to reconsider the foregoing vote. The motion was lost.

The following is said ordinance as passed:

WHEREAS, The City of Chicago (the "City") is a home rule unit of government under Article VII, Section 6(a) of the 1970 Constitution of the State of Illinois and, as such, may exercise any power and perform any function pertaining to its government and affairs; and

WHEREAS, The Metropolitan Pier and Exposition Authority (the "Authority") is a political subdivision, unit of local government, body politic and municipal corporation existing under the laws of the State of Illinois pursuant to the Metropolitan Pier and Exposition Authority Act, as amended, 70 ILCS 210/1, et seq. (the "MPEA Act"); and

WHEREAS, The Authority intends to undertake the construction of a public park at the northeast corner of East 21st Street and South Prairie Avenue in Chicago, Illinois 60616 (the "Site") (the construction of the Site shall be known herein as the "Project"); and

WHEREAS, The City is authorized under the provisions of the Tax Increment Allocation Redevelopment Act, 65 ILCS 5/11-74.4-1, et seq., as amended from time to time (the "Act"), to finance projects that eradicate blight conditions and conservation factors that could lead to blight through the use of tax increment allocation financing for redevelopment projects; and

WHEREAS, The City Council of the City adopted the following ordinances in accordance with the Act on July 29, 1998: (1) approving a tax increment redevelopment plan for the Calumet Avenue/Cermak Road Redevelopment Project Area (the "Calumet/Cermak Redevelopment Area"); (2) designating the Calumet/Cermak Redevelopment Area as a tax increment financing district; and (3) adopting tax increment allocation financing for the Calumet/Cermak Redevelopment Area (items (1) -- (3) collectively referred to herein as the "Calumet/Cermak TIF Ordinances"); and

WHEREAS, Under the Act, such incremental ad valorem taxes, which pursuant to the Act have been collected and are allocated to pay redevelopment project costs and obligations incurred in the payment thereof ("Increment"), may be used, among other purposes, to pay the cost of public works and improvements as well as to acquire and construct public facilities, as contemplated in a redevelopment plan, and obligations relating thereto; and

WHEREAS, Pursuant to 65 ILCS 5/11-74.4-4(q), the City can use Increment for redevelopment project costs as defined by 65 ILCS 5/11-74.4-3(q) to the extent that the redevelopment project costs involve public property that is either contiguous to, or separated only by a public right-of-way from, the Calumet/Cermak Redevelopment Area, whether or not the redevelopment projects costs or the source of payment for the costs are specifically set forth in the redevelopment plan approved by the Calumet/Cermak TIF Ordinances; and

WHEREAS, The Site is public property owned by the Authority and is adjacent to or separated only by a public right-of-way from the Calumet/Cermak Redevelopment Area; and

WHEREAS, The City wishes to make available to the Authority a portion of the Increment from the Calumet/Cermak Redevelopment Area (subject to the availability thereof) in an amount not to exceed $2,000,000 for the purpose of providing all or a portion of the funds required for the construction of the Project; and

WHEREAS, The redevelopment plan for the Calumet/Cermak Redevelopment Area contemplates that tax increment financing assistance would and will be provided for the construction of public improvements, such as the Project; and

WHEREAS, The City and the Authority have determined that it is necessary, desirable and in the public interest to enter into an agreement in substantially the form attached hereto as Exhibit 1 (the "Agreement") in order to set forth their respective objectives, duties and responsibilities and to describe the procedures and guidelines to be followed with respect to the implementation of the Project; now, therefore,

Be It Ordained by the City Council of the City of Chicago:

SECTION 1. The above recitals are expressly incorporated in and made a part of this ordinance as though fully set forth herein.

SECTION 2. Subject to the approval of the Corporation Counsel of the City of Chicago as to form and legality, the Commissioner of Planning and Development is authorized to execute and deliver the Agreement, and such other documents as are necessary, between the City of Chicago and the Authority, which Agreement may contain such other terms as are deemed necessary or appropriate by the parties executing the same on the part of the City.

SECTION 3. To the extent that any ordinance, resolution, rule, order or provision of the Municipal Code of Chicago, or part thereof, is in conflict with the provisions of this ordinance, the provisions of this ordinance shall control. If any section, paragraph, clause or provision of this ordinance shall be held invalid, the invalidity of such section, paragraph, clause or provision shall not affect any other provisions of this ordinance.

SECTION 4. This ordinance shall be in full force and effect from and after the date of its passage and approval.

Exhibit 1 referred to in this ordinance reads as follows:

Exhibit 1.
(To Ordinance)

Intergovernmental Agreement With Metropolitan Pier And Exposition Authority For Construction Of Public Park.

This Agreement is made the _____ day of _____, 2016 (the "Closing Date"), under authority granted by Article VII, Section 10 of the 1970 Constitution of the State of Illinois, by and between the City of Chicago (the "City"), an Illinois municipal corporation, by and through its Department of Planning and Development or any successor thereto ("DPD"); and the Metropolitan Pier and Exposition Authority, a body corporate and politic (the "Authority" or "MPEA"). The Authority and the City are sometimes referred to herein as the "Parties".

Recitals:

A. The City is a home rule unit of government under Article VII, Section 6(a) of the 1970 Constitution of the State of Illinois and, as such, may exercise any power and perform any function pertaining to its government and affairs.

B. The Authority is a political subdivision, unit of local government, body politic and municipal corporation existing under the laws of the State of Illinois pursuant to the Metropolitan Pier and Exposition Authority Act, as amended, 70 ILCS 210/1, et seq. (the "MPEA Act").

C. The Authority intends to undertake the construction of a public park (the "Park") at the northeast corner of East 21st Street and South Prairie Avenue in Chicago, Illinois 60616 (the "Site"), as described in more detail on (Sub)Exhibit A hereto (the construction of the Site shall be known herein as the "Project").

D. The City is authorized under the provisions of the Tax Increment Allocation Redevelopment Act, 65 ILCS 5/11-74.4-1, et seq., as amended from time to time (the "Act"), to finance projects that eradicate blight conditions and conservation factors that could lead to blight through the use of tax increment allocation financing for redevelopment projects.

E. The City Council (the "City Council") of the City adopted the following ordinances in accordance with the Act on July 29, 1998: (1) approving a tax increment redevelopment plan for the Calumet Avenue/Cermak Road Redevelopment Project Area (the "Calumet/Cermak Redevelopment Area"); (2) designating the Calumet/Cermak Redevelopment Area as a tax increment financing district; and (3) adopting tax increment allocation financing for the Calumet/Cermak Redevelopment Area (items (1) -- (3) collectively referred to herein as the "Calumet/Cermak TIF Ordinances").

F. Under the Act, such incremental ad valorem taxes, which pursuant to the Act have been collected and are allocated to pay redevelopment project costs and obligations incurred in the payment thereof ("Increment"), may be used, among other purposes, to pay the cost of public works and improvements as well as to acquire and construct public facilities, as contemplated in a redevelopment plan, and obligations relating thereto.

G. Pursuant to 65 ILCS 5/11-74.4-4(q), the City can use Increment for redevelopment project costs as defined by 65 ILCS 5/11-74.4-3(q) to the extent that the redevelopment project costs involve public property that is either contiguous to, or separated only by a public right-of-way from, the Calumet/Cermak Redevelopment Area, whether or not the redevelopment projects costs or the source of payment for the costs are specifically set forth in the redevelopment plan approved by the Calumet/Cermak TIF Ordinances.

H. The Site is public property owned by the Authority and adjacent to or separated only by a public right-of-way from the Calumet/Cermak Redevelopment Area.

I. The City wishes to make available to the Authority a portion of the Increment from the Calumet/Cermak Redevelopment Area (subject to the availability thereof) in an amount not to exceed $2,000,000 (the "TIF Assistance"), subject to Section 2.6, for the purpose of providing all or a portion of the funds required for the construction of the Project (the "TIF-Funded Improvements") to the extent and in the manner provided in this Agreement.

J. The redevelopment plan for the Calumet/Cermak Redevelopment Area contemplates that tax increment financing assistance would and will be provided for the construction of public improvements, such as the Project.

K. The parties have determined that it is necessary, desirable and in the public interest to enter into this Agreement in order to set forth their respective objectives, duties and responsibilities and to describe the procedures and guidelines to be followed with respect to the implementation of the Project.

L. On _____ ___, 2016, the City Council adopted an ordinance published in the *Journal* for said date at pages _____ -- _____ (the "Authorizing Ordinance"), among other things, authorizing the execution of this Agreement.

M. On November 16, 2015, the Authority's Board of Directors passed a resolution expressing its desire to accept TIF Assistance from the City for the Project and authorizing the execution of this Agreement (the "Authority Resolution").

Now, Therefore, In consideration of the mutual covenants and agreements contained herein, the above recitals which are made a contractual part of this Agreement, and other good and valuable consideration the receipt and sufficiency of which are hereby acknowledged, the Parties agree as follows:

Terms And Conditions.

Section 1.

The Project.

1.1. The Authority has let a contract for the Project in compliance with all applicable federal, state and local laws, statutes, ordinances, rules, regulations, codes and executive orders, all as may be in effect from time to time, pertaining to or affecting the Project or the Authority as related thereto.

1.2. The plans and specifications for the Project (the "Plans and Specifications") shall at a minimum meet or shall have met the general requirements set forth in (Sub)Exhibit B hereof and comply with plans and specifications which the Authority will have provided to, and be approved by DPD prior to the disbursement of the TIF Assistance. No material deviation from the Plans and Specifications may be made without the prior written approval of the City. The Authority shall comply with all applicable federal, state and local laws, statutes, ordinances, rules, regulations, codes and executive orders, all as may be in effect from time to time, pertaining to or affecting the Project or the Authority as related thereto.

1.3. The Authority shall also provide the City with copies of all governmental licenses and permits required to construct the Project and to use, occupy and operate the Site from all appropriate governmental authorities.

1.4. The Authority shall include a certification of compliance with the requirements of Sections 1.1., 1.2. and 1.3. hereof with the request for the TIF Assistance hereunder at the time the Project is completed and prior to any disbursement of the TIF Assistance. The City shall be entitled to rely on this certification without further inquiry. Upon the City's request, the Authority shall provide evidence satisfactory to the City of such compliance.

1.5. Maintenance And Use Of The Park.

1.5.1. On-Going Maintenance Of The Park. The Authority, at its sole cost and expense, shall: (a) maintain, repair and, if required, replace the trees, plants, and vegetation, sidewalks, paving fixtures, fencing, furnishings, improvements and the water play/sprinkler systems (including draining the sprinkler lines when and as appropriate) and other Park improvements; (b) provide light bulb replacement for all light fixtures located at the Park; (c) provide trash pick-up and disposal services; (d) remove snow and arrange for the removal of leaves, litter, debris and other waste materials; and (e) maintain any dog run or dog park in a clean and sanitary condition.

1.5.2. Generally. The Park shall be utilized as open space for use by the public. The Authority shall erect and maintain signage at Park entry points indicating that the Park is a public park. The Authority shall not restrict access to the Park by the public during the hours of operation of the Park and furthermore, shall not discriminate based upon race, color, religion, sex, national origin or ancestry, military status, sexual orientation, source of income, age, or handicap, in the use of the Park by the public. In order that the Park may be so utilized by the public, the Authority agrees to undertake the following activities: (a) to post signs indicating the Park is closed after dusk and open at dawn each day; (b) to otherwise undertake the maintenance of the Park in accordance with the terms and provisions of this Section 1.5; and (c) to adhere to the standards and maintenance requirements for dog-friendly areas, set forth by the Chicago Park District and/or the City of Chicago. Other than set forth in the drawings, no structures or improvements are to be constructed on the Site by the Authority without the prior written approval of the City.

1.5.3. No Rights Of Use For Private Purposes Conferred. This Agreement does not confer any special rights upon the Authority, or any other person or entity to use the Park for private parties or events. The use of alcohol on the Site by any person or entity is strictly prohibited.

1.5.4. Security. The Authority shall provide security and policing of the Park to ensure the safety of the public there.

1.5.5. Injury To Persons And Property; Insurance And Indemnity. The Authority agrees that it at all times maintain and provide evidence that the general liability insurance it maintains, with respect to the Site shall be extended to cover the Authority's negligent use or misuse of the Park. The City shall be named as an additional insured on said general liability insurance. Furthermore, the Authority agrees to indemnify, defend and hold the City harmless from and against any losses, costs, damages, liabilities, claims, suits, actions, causes of action and expenses (including, without limitation, attorneys' fees and court costs) suffered or incurred by the City arising from or in connection with the Authority's negligence in: (a) developing the Park, including, without limitation, the failure of the Authority or any contractor to pay contractors, subcontractors or material suppliers in connection with the construction of the Project; or (b) the failure of the Authority to perform its obligations under this Agreement to maintain the Park. This indemnification shall survive any termination of this Agreement.

1.5.6. Permits. The Authority shall apply for and maintain any and all governmental permits and approvals relating to the operation and maintenance of the Park.

1.5.7. Survival. The maintenance and use of the Park, in accordance with the terms and provisions of this Section 1.5, shall survive any termination of this Agreement. The covenants set forth in this Section 1.5 shall run with the land and be binding upon any transferee.

Section 2.

Funding.

2.1. The City shall, subject to the Authority's satisfaction of the conditions precedent for disbursement described in this Section 2 and such other conditions contained in this Agreement, disburse the TIF Assistance to the Authority.

2.2. The City shall establish a special account within the Calumet/Cermak Redevelopment Project Area Special Tax Allocation Fund; such special account shall be known as the "East 21st Street and South Prairie Avenue Park Account". Disbursement of TIF Assistance funds will be subject to the availability of Calumet/Cermak Increment, subject to all restrictions on and obligations of the City contained in all Calumet/Cermak Ordinances, or relating to the Calumet/Cermak Increment and all agreements and other documents entered into by the City pursuant thereto.

2.3. Within 15 days after the Closing Date or such longer period of time as may be agreed to by the Commissioner of DPD (the "Commissioner"), but in no event later than 90 days after the execution of this Agreement (the "Satisfaction Period"), the Authority must satisfy to the reasonable satisfaction of the Commissioner, the following conditions precedent for City's disbursement of the TIF Assistance to the Authority:

2.3.1. the Authority has satisfactory title to the Site, which may be evidenced by an acceptable title insurance policy, subject only to those title exceptions acceptable to the City and the Authority; and

2.3.2. the Authority has satisfied the conditions stated in this Section 2.3 within the Satisfaction Period. If the Authority is unable to satisfy said conditions, either Party may terminate this Agreement by providing written notice to the other Party.

2.4. The Authority may request payment from the City by submitting a Request for Disbursement in the form of (Sub)Exhibit D hereto ("Request for Disbursement") be processed and executed upon completion of the Project as determined in the City's sole discretion. The City shall not approve the Request for Disbursement in the aggregate in excess of the actual costs of the Project that are TIF-Funded Improvements (as defined in Section 2.7), and in no event in an amount greater than the TIF Assistance. Prior to the approval of the Request for Disbursement by the City, the Authority shall submit documentation regarding the applicable expenditures to DPD Delivery by the Authority to the City of the Request for Disbursement hereunder shall, in addition to the items therein expressly set forth, constitute a certification to the City, as of the date of the Request for Disbursement, that:

2.4.1. the total amount of the Request for Disbursement represents the actual amount payable to (or paid to) the general contractor, subcontractors, and other parties who have performed work on or otherwise provided goods or services in connection with the Project, and/or their payees;

2.4.2. all amounts shown as previous payments on the Request for Disbursement have been paid to the parties entitled to such payment;

2.4.3. the Authority has approved all work and materials for the Request for Disbursement, and such work and materials conform to the Plans and Specifications; and

2.4.4. the Authority is in compliance with all applicable federal, state and local laws, statutes, ordinances, rules, regulations, codes and executive orders, all as may be in effect from time to time, pertaining to or affecting the Project or the Authority as related thereto.

2.5. The City shall have the right, in its discretion, to require the Authority to submit further documentation as the City may require in order to verify that the matters certified to in Section 2.4 are true and correct, and the approval of the Request for Disbursement by the City shall be subject to the City's review and approval of such documentation and its satisfaction that such certifications are true and correct; provided, however, that nothing in this sentence shall be deemed to prevent the City from relying on such certifications by the Authority.

2.6. The current estimated cost of the entire Project (including acquisition of the Site) is $7,000,000, with $2,000,000 in TIF Assistance for construction of the Park. The Authority has delivered to the Commissioner a budget for the Project attached as (Sub)Exhibit C. The Authority certifies that it has identified sources of funds, including the TIF Assistance, sufficient to complete its budgeted portion of the Project. The Authority agrees that the City will reimburse the Authority with the TI F Assistance for the costs of the Project and that all costs of completing the Project over the TIF Assistance shall be the sole responsibility of the Authority. If the Authority at any point learns upon reasonable duty of inquiry that it does not have sufficient funds to complete the Project, the Authority shall so notify the City immediately in writing and cease all work on the Project until the City and the Authority agree on how to proceed; the Authority may narrow the scope of the Project (the "Revised Project") as agreed to by the City prior to the restart of any work in order to complete the Revised Project with the approved funds or TIF Assistance. The City has the right, at its election, to withhold and refuse all reimbursement in the event that the Authority fails to so notify the City and/or the Authority and the City fail to reach agreement on a Revised Project as described above.

2.7. (Sub)Exhibit C contains a preliminary list of capital improvements, equipment costs, general construction costs, and other costs, if any, recognized by the City as being eligible redevelopment project costs under the Act with respect to the Project, to be paid for out of the TIF Assistance

("TIF-Funded Improvements"). To the extent the TIF-Funded Improvements are included as taxing district capital costs under the Act, the Authority acknowledges that the TIF-Funded Improvements are costs for capital improvements and the City acknowledges it has determined that these TIF-Funded Improvements are necessary and directly result from the Plan. Prior to the expenditure of TIF Assistance funds on the Project, the Commissioner, based upon the Project budget, may make such modifications to (Sub)Exhibit C as he or she wishes in his or her discretion to account for all of the TIF Assistance funds to be expended under this Agreement; provided, however, that all TIF-Funded Improvements shall (i) qualify as redevelopment project costs under the Act, (ii) qualify as eligible costs under the Plan; and (iii) be improvements that the Commissioner has agreed to pay for out of TIF Assistance funds, subject to the terms of this Agreement.

2.8. The Authority hereby acknowledges and agrees that the City's obligations hereunder with respect to the TIF Assistance are subject in every respect to the availability of funds as described in and limited by this Section 2. If no funds or insufficient funds are appropriated and budgeted in any fiscal period of the City for disbursements of the TIF Assistance, then the City will notify the Authority in writing of that occurrence, and the City may terminate this Agreement on the earlier of the last day of the fiscal period for which, sufficient appropriation was made or whenever the funds appropriated for disbursement under this Agreement are exhausted.

2.9. If the aggregate cost of the Project is less than the amount of the TIF Assistance contemplated by this Agreement, the Authority shall have no claim to the difference between the amount of the TIF Assistance contemplated by this Agreement and the amount of the TIF Assistance actually paid by the City to the Authority and expended by the Authority on the Project.

Section 3.

Term.

The term of this Agreement shall commence on the Closing Date and shall expire on the date on which the Calumet/Cermak Redevelopment Area is no longer in effect, or on the date of termination of this Agreement according to its terms, whichever occurs first.

Section 4.

Environmental Matters.

4.1. It shall be the responsibility of the Authority to investigate and determine the soil and environmental condition of the Site, including obtaining Phase I and, if applicable, Phase II

environmental audits for the Site and (b) to determine if any environmental remediation beyond that contemplated (Sub)Exhibits B and C hereto is necessary with respect to the Site or the Project, and any such work that the Authority determines is required shall be performed. The parties understand and agree that the City's financial obligation shall be limited to an amount not to exceed the TIF Assistance which is provided solely for the items set forth on (Sub)Exhibit C. The Authority shall ensure that the environmental condition of the Site is suitable as a public park upon completion of the Project.

4.2. The Authority agrees to carefully inspect the Site prior to commencement of any activity related to the Project to ensure that such activity shall not damage surrounding property, structures, utility lines or any subsurface lines or cables. The Authority shall be solely responsible for the safety and protection of the public. The City reserves the right to inspect the work being done on the Site. The Authority agrees to keep the Site free from all liens and encumbrances arising out of any work performed, materials supplied or obligations incurred by or for the Authority.

Section 5.

Insurance.

5.1. The Authority shall provide and maintain at the Authority's own expense, or cause to be provided during the term of this Agreement, the insurance coverages and requirements specified below, insuring all operations related to this Agreement.

5.1.1. Workers' Compensation And Employer's Liability. Workers' Compensation as prescribed by applicable law covering all employees who are to provide a service under this Agreement and Employer's Liability coverage with limits of not less than $100,000 each accident or illness.

5.1.2. Commercial General Liability (Primary And Umbrella). Commercial General Liability Insurance or equivalent with limits of not less than $1,000,000 per occurrence for bodily injury, personal injury, and property damage liability. Coverages shall include the following: all premises and operations, products/completed operations, explosion, collapse, underground, separation of insureds, defense, and contractual liability (with no limitation endorsement). The City of Chicago is to be named as an additional insured on a primary, noncontributory basis for any liability arising directly or indirectly from the work.

5.1.3. Automobile Liability (Primary And Umbrella). When any motor vehicles (owned, non-owned and hired) are used in connection with work to be performed, the Authority shall provide or cause to be provided, Automobile Liability Insurance with limits of not less than $1,000,000 per occurrence for bodily injury and property damage.

5.1.4. Professional Liability. When any architects, engineers or professional consultants perform work in connection with this Agreement, the Authority shall cause to be provided, Professional Liability Insurance covering acts, errors, or omissions shall be maintained with limits of not less than $1,000,000.

5.1.5. Self-Insurance. To the extent permitted by applicable Law, the Authority may self-insure for the insurance requirements specified above, it being expressly understood and agreed that, if the Authority does self insure for any such insurance requirements, the Authority must bear all risk of loss for any loss which would otherwise be covered by insurance policies, and the self-insurance program must comply with at least such insurance requirements as stipulated above.

5.2. The Authority will furnish the City at the address stated in Section 8.13, original Certificates of Insurance evidencing the required coverage to be in force on the Closing Date, and renewal Certificates of Insurance, promptly as any requisite insurance is renewed. The Authority shall submit evidence of insurance on the City's Insurance Certificate Form or equivalent prior to the Closing Date. The receipt of any certificate does not constitute agreement by the City that the insurance requirements in this Agreement have been fully met or that the insurance policies indicated on the certificate are in compliance with all Agreement requirements. The failure of the City to obtain certificates or other insurance evidence shall not be deemed to be a waiver by the City.

5.3. The Authority shall advise all insurers of the provisions of this Agreement regarding insurance. Nonconforming insurance shall not relieve the Authority of the obligation to provide insurance as specified herein. Nonfulfillment of the insurance conditions may constitute a violation of this Agreement, and the City retains the right to stop work until proper evidence of insurance is provided, or this Agreement may be terminated.

5.4. The required insurance shall provide for 60 days prior written notice to be given to the City in the event coverage is substantially changed, canceled, or non-renewed.

5.5. Any and all deductibles or self-insured retentions on referenced insurance coverages shall be borne by the Authority and its contractors.

5.6. The Authority agrees that insurers shall waive their rights of subrogation against the City, its employees, elected officials, agents, or representatives.

5.7. The Authority expressly understands and agrees that any coverage and limits furnished by the Authority shall in no way limit the Authority's liabilities and responsibilities specified by this Agreement or by law.

5.8. The Authority expressly understands and agrees that any insurance or self-insurance programs maintained by the City shall not contribute with insurance provided by the Authority under this Agreement.

5.9. The required insurance shall not be limited by any limitations expressed in the indemnification language herein or any limitation placed on the indemnity therein given as a matter of law.

5.10. The Authority shall require all subcontractors to provide the insurance required herein and insurance customarily required by the Authority or the Authority may provide the coverages for subcontractors. All subcontractors shall be subject to the same insurance requirements of the Authority unless otherwise specified herein. In all contracts relating to the Project, the Authority agrees to require the contractor to name the City as an additional insured on insurance coverages and to require the contractor to indemnify the City from all claims, damages, demands, losses, suits, actions, judgments and expenses including but not limited to attorney's fees arising out of or resulting from work on the Project by the contractor or contractor's suppliers, employees, or agents.

5.11. The City's Risk Management Department maintains the right to modify, delete, alter or change these requirements.

Section 6.

Indemnity/No Personal Liability.

6.1. The Authority agrees to indemnify and hold the City, its officers and employees, harmless from and against any losses, costs, damages, liabilities, claims, suits, actions, causes of action and expenses, including, without limitation, reasonable attorney's fees and court costs suffered or incurred by the City arising from or in connection with (i) the Authority's failure to comply with any of the terms, covenants and conditions contained in this Agreement; or (ii) the Authority's or any contractor's failure to pay general contractors, subcontractors or materialmen in connection with the Project. The defense and indemnification obligations in this Section 6.1 shall survive any termination or expiration of this Agreement.

6.2. No elected or appointed official or member or employee or agent of the City or the Authority shall be individually or personally liable in connection with this Agreement.

Section 7.

Default.

7.1. If the Authority, without the City's written consent, fails to complete the Project by December 31, 2018, then the City may terminate this Agreement by providing written notice to the Authority.

7.2. In the event the Authority fails to perform, keep or observe any of its covenants, conditions, promises, agreements or obligations under this Agreement not identified in Section 7.1 and such default is not cured as described in Section 7.3 hereof, the City may terminate this Agreement.

7.3. Prior to termination the City shall give its notice of intent to terminate 30 days prior to termination at the address specified in Section 8.13 hereof, and shall state the nature of the default. In the event Authority does not cure such default within the 30-day notice period, such termination shall become effective at the end of such period; provided, however, with respect to those defaults which are not capable of being cured within such 30-day period, the Authority shall not be deemed to have committed such default and no termination shall occur if the Authority has commenced to cure the alleged default within such 30-day period and thereafter diligently and continuously prosecutes the cure of such default until the same has been cured.

7.4. The City may, in any court of competent jurisdiction, by any proceeding at law or in equity, secure the specific performance of the agreements contained herein, or may be awarded damages for failure of performance, or both.

Section 8.

General Provisions.

8.1. Authority. Execution of this Agreement by the City is authorized by the Authorizing Ordinance. Execution of this Agreement by the Authority is authorized by the Authority Resolution. The Parties represent and warrant to each other that they have the authority to enter into this Agreement and perform their obligations hereunder.

8.2. Assignment. This Agreement, or any portion thereof, shall not be assigned by either Party without the prior written consent of the other.

8.3. Compliance With Laws. The Parties agree to comply with all federal, state and local laws, status, ordinances, rules, regulations, codes and executive orders relating to this Agreement.

8.4. Consents. Whenever the consent or approval of one or both Parties to this Agreement is required hereunder, such consent or approval will not be unreasonably withheld.

8.5. Construction Of Words. As used in this Agreement, the singular of any word shall include the plural, and vice versa. Masculine, feminine and neuter pronouns shall be fully interchangeable, where the context so requires.

8.6. Counterparts. This Agreement may be executed in several counterparts and by a different Party in separate counterparts, with the same effect as if all Parties had signed the same document. All such counterparts shall be deemed an original, shall be construed together and shall constitute one and the same instrument.

8.7. Further Assurance. The Parties shall perform such acts, execute and deliver such instruments and documents, and do all such other things as may be reasonably necessary to accomplish the transactions contemplated in this Agreement.

8.8. Governing Law And Venue. This Agreement will be governed by and construed in accordance with the internal laws of the State of Illinois, without regard to the principles of conflicts of law thereof. If there is a lawsuit under this Agreement, each Party hereto agrees to submit to the jurisdiction of the courts of Cook County, the State of Illinois.

8.9. Integration. This Agreement constitutes the entire agreement between the Parties, merges all discussions between them and supersedes and replaces any and every other prior or contemporaneous agreement, negotiation, understanding, commitments and writing with respect to such subject matter hereof.

8.10. Parties' Interest/No Third Party Beneficiaries. This Agreement shall be binding upon the Parties, and their respective successors and permitted assigns (as provided herein) and shall inure to the benefit of the Parties, and their respective successors and permitted assigns (as provided herein). This Agreement shall not run to the benefit of, or be enforceable by, any person or entity other than a Party and its successors and permitted assigns. This Agreement should not be deemed to confer upon third parties any remedy, claim, right of reimbursement or other right. Nothing contained in this Agreement, nor any act of the Parties, shall be deemed or construed by any of the Parties hereto or by third parties, to create any relationship of third party beneficiary, principal, agent, limited or general partnership, joint venture, or any association or relationship involving any of the Parties.

8.11. Modification Or Amendment. This Agreement may not be altered, modified or amended except by a written instrument signed by both Parties.

8.12. No Implied Waivers. No waiver by either Party of any breach of any provision of this Agreement will be a waiver of any continuing or succeeding breach of the breached provision, a waiver of the breached provision itself, or a waiver of any right, power or remedy under this Agreement. No notice to, or demand on, either Party in any case will, of itself, entitle that Party to any further notice or demand in similar or other circumstances.

8.13. Notices. Unless otherwise specified, any notice, demand or request required hereunder shall be given in writing at the addresses set forth below, by any of the following means: (a) personal service; (b) electronic communications, whether by telex, telegram; (c) overnight courier or (d) registered or certified first class mail, return receipt requested.

To The City:	City of Chicago Department of Planning and Development Attention: Commissioner City Hall, Room 1000 121 North LaSalle Street Chicago, Illinois 60602 (312) 744-4190
With copies to:	City of Chicago Department of Law Attention: Finance and Economic Development Division City Hall, Room 600 121 North LaSalle Street Chicago, Illinois 60602 (312) 744-0200
To The Authority:	Metropolitan Pier and Exposition Authority Attention: Chief Executive Officer 301 East Cermak Road Chicago, Illinois 60616 (312) 791-7500
With copies to:	Metropolitan Pier and Exposition Authority Attention: General Counsel 301 East Cermak Road Chicago, Illinois 60616 (312) 791-7500

Such addresses may be changed by notice to the other Party given in the same manner provided above. Any notice, demand or request sent pursuant to either clause (a) or (b) above shall be deemed received upon such personal service or dispatch. Any notice, demand or request sent pursuant to clause (c) above shall be deemed received on the day immediately following deposit with the overnight courier and any notices, demands or requests sent pursuant to clause (d) above shall be deemed received two business days following deposit in the mail.

8.14. Remedies Cumulative. The remedies of a Party hereunder are cumulative and the exercise of any one or more of the remedies provided for herein shall not be construed as a waiver of any other remedies of such Party unless specifically so provided herein.

8.15. Representatives. Immediately upon execution of this Agreement, the following individuals will represent the Parties as a primary contact in all matters under this Agreement.

For the City:

Robert McKenna
Department of Planning and Development
City Hall, Room 1000
121 North LaSalle Street
Chicago, Illinois 60602
(312) 744-9463
Robert.mckenna@citvofchicaqo.org

For the Authority:

_____
_____
_____
_____
_____
_____
_____

Each Party agrees to promptly notify the other Party of any change in its designated representative, which notice shall include the name, address, telephone number and email address of the representative for such Party for the purpose hereof.

8.16. Severability. If any provision of this Agreement, or the application thereof, to any person, place or circumstance, shall be held by a court of competent jurisdiction to be invalid, unenforceable or void, the remainder of this Agreement and such provisions as applied to other

persons, places and circumstances shall remain in full force and effect only if, after excluding the portion deemed to be unenforceable, the remaining terms shall provide for the consummation of the transactions contemplated hereby in substantially the same manner as originally set forth herein.

8.17. Survival Of Agreements. Except as otherwise contemplated by this Agreement, all covenants and agreements of the Parties contained in this Agreement will survive the consummation of the transactions contemplated hereby.

8.18. Titles And Headings. Titles and headings to paragraphs contained in this Agreement are for convenience only and are not intended to limit, vary, define or expand the content of this Agreement.

8.19. Time. Time is of the essence in the performance of this Agreement.

In Witness Whereof, Each of the Parties has caused this Agreement to be executed and delivered as of the date first above written.

City of Chicago,
a municipal corporation

By: _____
David L. Reifman, Commissioner
Department of Planning and Development

State of Illinois)
) SS.
County of Cook)

I, the undersigned, a notary public in and for the County and State aforesaid, do hereby certify that David L. Reifman, personally known to me to be the Commissioner of the Department of Planning and Development of the City of Chicago, Illinois (the "City"), and personally known to me to be the same person whose name is subscribed to the foregoing instrument, appeared before me this day in person and acknowledged that as such Commissioner he signed and delivered the said instrument pursuant to authority given him on behalf of the City, for the uses and purposes therein set forth.

Given under my hand and notarial seal on _____, 2016.

_____
Notary Public

Metropolitan Pier and Exposition Authority
of Chicago, a body corporate and politic

By: _____
Lori Healey, Chief Executive Officer

State of Illinois)
) SS.
County of Cook)

I, the undersigned, a notary public in and for the County and State aforesaid, do hereby certify that Lori Healey, personally known to me to be the Chief Executive Officer of the Metropolitan Pier and Exposition Authority ("MPEA"), and personally known to me to be the same person whose name is subscribed to the foregoing instrument, appeared before me this day in person and acknowledged that as such Chief Executive Officer she signed and delivered the said instrument pursuant to authority given to her by the MPEA as her free and voluntary act and as the free and voluntary act of the MPEA for the uses and purposes therein set forth.

Given under my hand and notarial seal on _____, 2016.

_____
Notary Public

[(Sub)Exhibit "B" referred to in this Intergovernmental Agreement with Metropolitan Pier and Exposition Authority for Construction of Public Park printed on pages 17883 through 17885 of this *Journal*.]

(Sub)Exhibits "A", "C" and "D" referred to in this Intergovernmental Agreement with Metropolitan Pier and Exposition Authority for Construction of Public Park read as follows:

(Sub)Exhibit "A".
(To Intergovernmental Agreement With Metropolitan Pier And Exposition Authority For Construction Of Public Park)

Legal Description.

Description:

Lots 15 and 18 in Block 5 in George Smith's Addition to Chicago in the southwest fraction of Section 22, Township 39 North, Range 14, East of the Third Principal Meridian, 44654 1861 recorded in Book 161, page 30, in Cook County, Illinois.

Address:

2033 South Prairie Avenue
Chicago, Illinois.

Permanent Index Number:

[at closing]

(Sub)Exhibit "C".
(To Intergovernmental Agreement With Metropolitan Pier And Exposition Authority For Construction Of Public Park)

Project Budget/TIF-Funded Improvements.

Item Number	Description	Cost
1.	Site Enablement	$ 35,000
2.	Site Excavation and Demolition	230,000
	Premium for Disposal of Contaminated Soil	81,000

Item Number	Description	Cost
3.	Site Utility	$ 186,000
4.	Asphalt Paving	25,000
5.	Site Concrete/Hardscape	236,500
6.	Site Electrical	55,000
7.	Fountains	97,000
8.	Masonry	51,000
9.	Fencing	132,000
10.	Landscaping	156,000
11.	Fixed Furnishings	
	Playground Equipment	257,000
	Site Tables	27,000
	Trash Receptacles	5,000
	Bicycle Stands	6,000
	Signage	5,000
	Tree Grates	10,000
12.	Design Builder Costs	
	Architect, Engineering and Consultant Fees	238,000
	Insurance Costs	46,700
	General Condition Fee	100,000
	Bond and Letter of Credit	20,800
	TOTAL COST:	$2,000,000

(Sub)Exhibit "D".
(To Intergovernmental Agreement With Metropolitan Pier And Exposition Authority For Construction Of Public Park)

Form Of Request For Disbursement.

State of Illinois)
) SS.
County of Cook)

The affiant, _____, _____ of the Metropolitan Pier and Exposition Authority (the "Authority"), a body corporate and politic, hereby certifies that with respect to that certain Intergovernmental Agreement between the Authority and the City of Chicago dated _____, _____ (the "Agreement"):

A. Expenditures for the Project, in the total amount of $_____, have been made.

B. The Authority requests reimbursement for the following cost of TIF-Funded Improvements:

$_____

C. The Authority hereby certifies to the City that, as of the date hereof:

1. Except as described in the attached certificate, the representations and warranties contained in the Agreement are true and correct and the Authority is in compliance with all applicable covenants contained herein.

2. No event of default or condition or event which, with the giving of notice or passage of time or both, would constitute a default, exists or has occurred.

3. The Authority has approved all work and materials for the Request for Disbursement, and such work and materials conform to the Plans and Specifications.

4. The Authority is in compliance with all applicable federal, state and local laws, statutes, ordinances, rules, regulations, codes and executive orders, all as may be in effect from time to time, pertaining to or affecting the Project or the Authority as related thereto.

D. Attached hereto are: (1) a cost itemization of the applicable portions of the budget attached as (Sub)Exhibit C to the Agreement; and (2) evidence of the expenditures upon TIF-Funded Improvements for which the Authority hereby seeks reimbursement.

All capitalized terms which are not defined herein have the meanings given such terms in the Agreement.

The Metropolitan Pier and Exposition Authority
a body corporate and politic

By: _____

Name: _____

Title: _____

Subscribed and sworn before me this _____
day of _____, _____.

_____

My commission expires: _____

Agreed and Accepted:

_____


Name: _____

Title: _____

City of Chicago
Department of Planning and Development


(Sub)Exhibit "B".
(To Intergovernmental Agreement With Metropolitan Pier And Exposition Authority For Construction Of Public Park)

Plans And Specifications.
(Page 1 of 3)

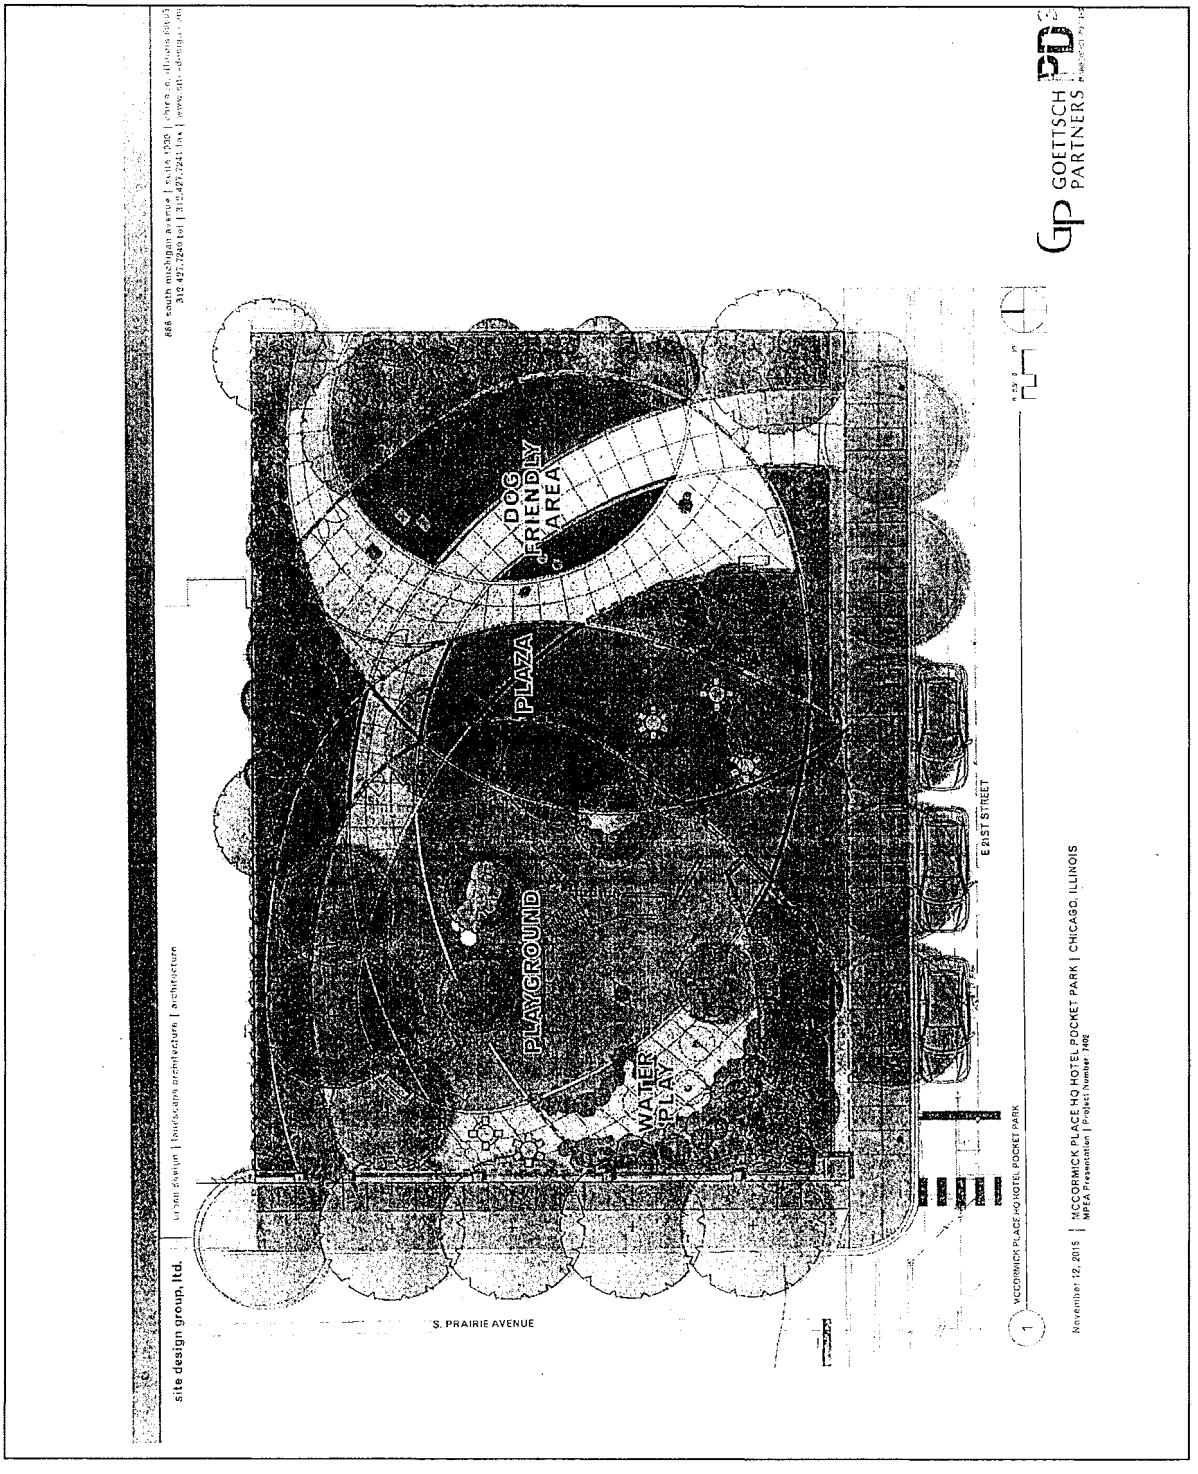


(Sub)Exhibit "B".
(To Intergovernmental Agreement With Metropolitan Pier And Exposition Authority For Construction Of Public Park)

Plans And Specifications.
(Page 2 of 3)

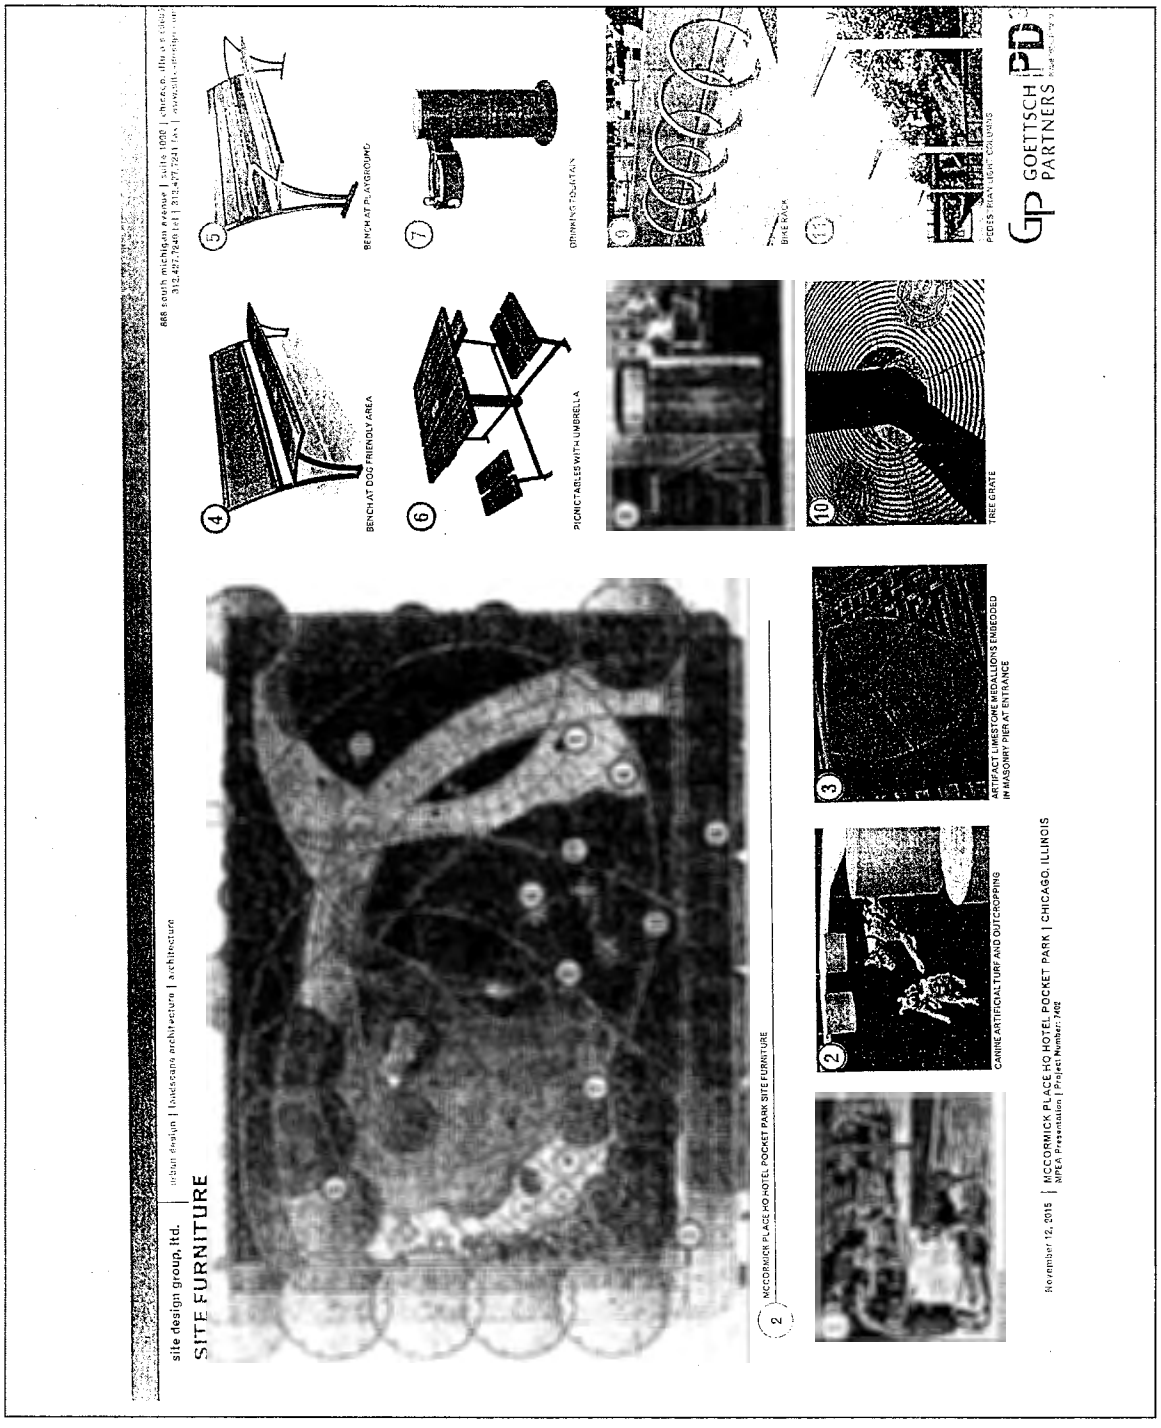

(Sub)Exhibit "B".
(To Intergovernmental Agreement With Metropolitan Pier And Exposition Authority For Construction Of Public Park)

Plans And Specifications.
(Page 3 of 3)

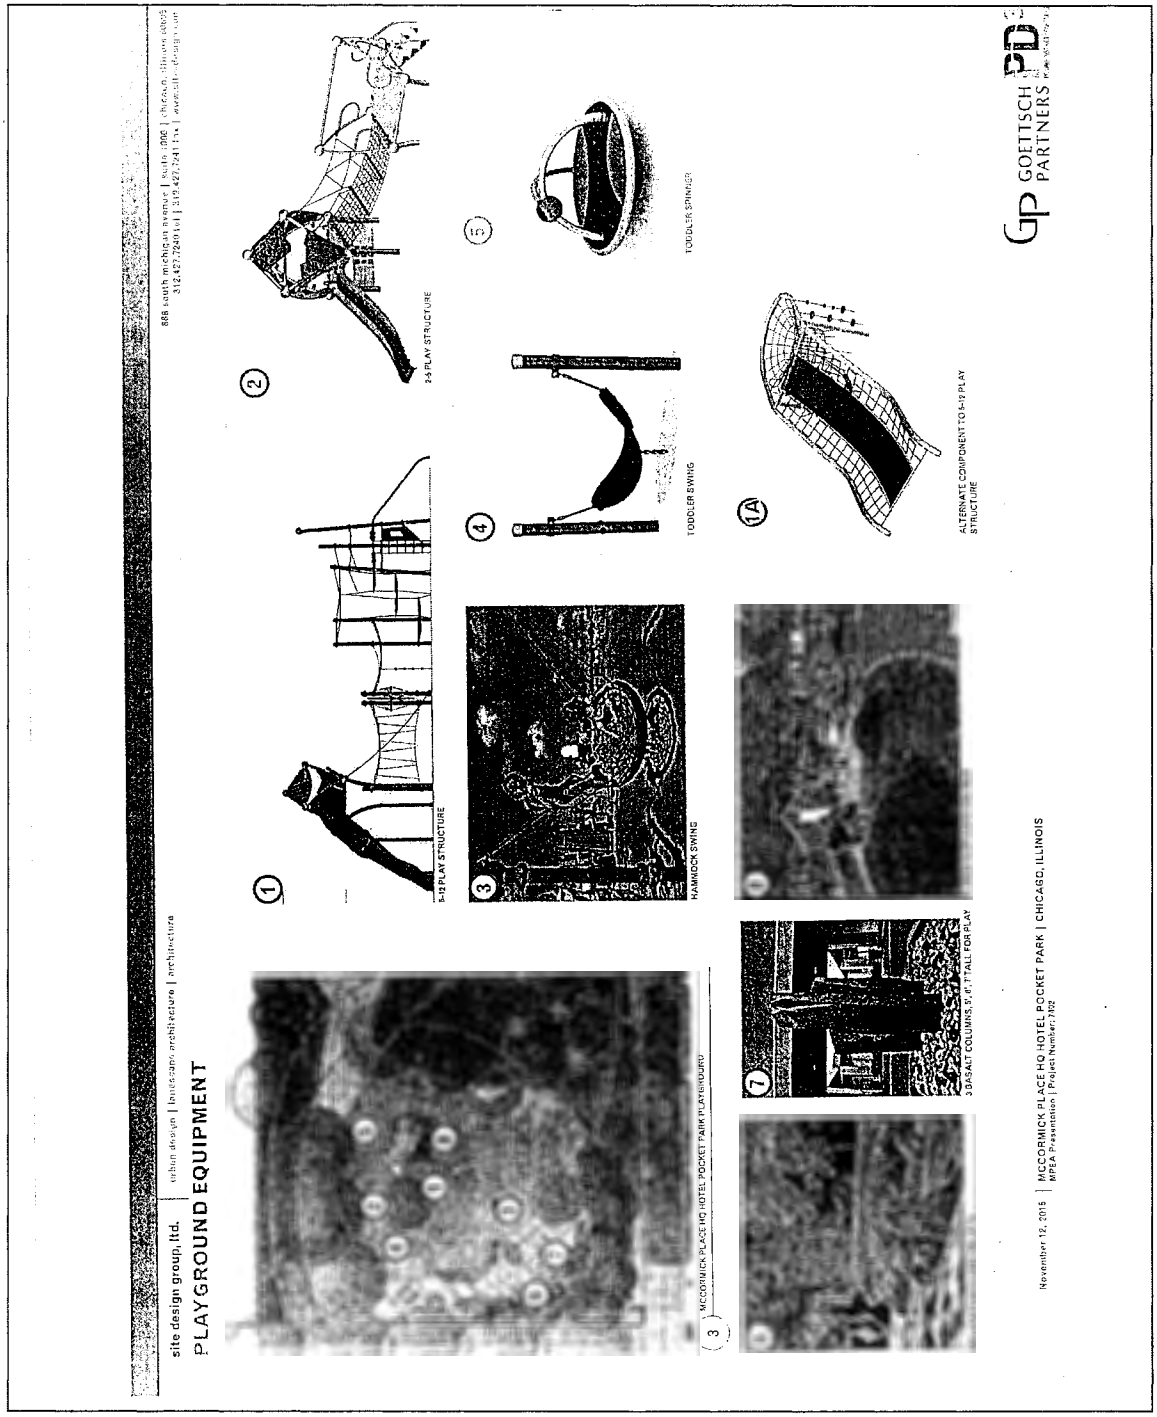

INTERGOVERNMENTAL AGREEMENT WITH BOARD OF EDUCATION OF CHICAGO FOR PROVISION OF TAX INCREMENT FINANCING ASSISTANCE FOR REHABILITATION OF BELMONT-CRAGIN ELEMENTARY SCHOOL.

[O2016-101]

The Committee on Finance submitted the following report:

CHICAGO, February 10, 2016.

To the President and Members of the City Council:

Your Committee on Finance, having had under consideration an ordinance authorizing the Commissioner of the Department of Planning and Development to enter into and execute an intergovernmental agreement with the Board of Education of Chicago for tax increment financing assistance for the rehabilitation of the Belmont-Cragin Elementary School, having had the same under advisement, begs leave to report and recommend that Your Honorable Body *Pass* the proposed ordinance transmitted herewith.

This recommendation was concurred in by a viva voce vote of the members of the committee.

Alderman Carrie M. Austin (34th Ward) votes "No".

Respectfully submitted,

(Signed) EDWARD M. BURKE,
Chairman.

On motion of Alderman Burke, the said proposed ordinance transmitted with the foregoing committee report was *Passed* by yeas and nays as follows:

Yeas -- Aldermen Moreno, Hopkins, Dowell, Burns, Hairston, Sawyer, Mitchell, Harris, Beale, Sadlowski Garza, Thompson, Cárdenas, Quinn, Burke, Lopez, Foulkes, D. Moore, Curtis, O'Shea, Cochran, Brookins, Muñoz, Zalewski, Scott, Solis, Burnett, Ervin, Taliaferro, Reboyras, Santiago, Waguespack, Mell, Ramirez-Rosa, Villegas, Mitts, Sposato, Laurino, O'Connor, Napolitano, Reilly, Smith, Tunney, Arena, Cappleman, Pawar, Osterman, J. Moore, Silverstein -- 48.

Nays -- None.

Alderman Beale moved to reconsider the foregoing vote. The motion was lost.

The following is said ordinance as passed:

WHEREAS, The City of Chicago (the "City") is a municipal corporation and home rule unit of government under Article VII, Section 6(a) of the 1970 Constitution of the State of Illinois and, as such, may exercise any power and perform any function pertaining to its government and affairs; and

WHEREAS, The Board of Education of the City of Chicago (the "Board") is a body corporate and politic, organized under and existing pursuant to Article 34 of the School Code of the State of Illinois, 105 ILCS 5/1-1, et seq.; and

WHEREAS, Pursuant to the provisions of an act to authorize the creation of public building commissions and to define their rights, powers and duties under the Public Building Commission Act (50 ILCS 20/1, et seq.), the City Council of the City (the "City Council") created the Public Building Commission of Chicago (the "Commission") to facilitate the acquisition and construction of public buildings and facilities; and

WHEREAS, The Board operates a school known as Belmont-Cragin Elementary School (the "School") located at 5252 West Palmer Street (the "Property"); and

WHEREAS, The Board desires to rehabilitate the School and related improvements (the "Facility") on the Property to serve the School (the rehabilitation of the Facility shall be referred to herein as the "Project"); and

WHEREAS, The City is authorized under the provisions of the Tax Increment Allocation Redevelopment Act, 65 ILCS 5/11-74.4-1, et seq., as amended from time to time (the "Act"), to finance projects that eradicate blight conditions through the use of tax increment allocation financing for redevelopment projects; and

WHEREAS, To induce certain redevelopment pursuant to the Act, the City Council adopted ordinances on January 12, 2000 (as amended by ordinances adopted on May 17, 2000, July 6, 2011 and October 14, 2015): approving and adopting a tax increment financing redevelopment project and plan for the Belmont/Central Redevelopment Project Area; designating the Belmont/Central Redevelopment Project Area as a tax increment financing district; and adopting tax increment financing for the Belmont/Central Redevelopment Project Area (the aforesaid ordinances adopting the Belmont/Central Redevelopment Project Area are collectively referred to herein as the "TIF Ordinances", the redevelopment plan approved by the TIF Ordinances for the Belmont/Central area is referred to herein as the "Redevelopment Plan" and the redevelopment project area created by the Belmont/Central TIF Ordinances, as amended, is referred to herein as the "Redevelopment Area"); and

WHEREAS, All of the Property lies wholly within the boundaries of the Redevelopment Area; and

WHEREAS, Under 65 ILCS 5/11-74.4-3(q)(7), such ad valorem taxes which pursuant to the Act have been collected and are allocated to pay redevelopment project costs and obligations incurred in the payment thereof ("Increment") may be used to pay all or a portion of a taxing district's capital costs resulting from a redevelopment project necessarily incurred or to be incurred in furtherance of the objectives of the redevelopment plan and project, to the extent the municipality by written agreement accepts and approves such costs (Increment collected from the Redevelopment Area shall be known as the "Increment"); and

WHEREAS, The Board is a taxing district under the Act; and

WHEREAS, The Redevelopment Plan contemplates that tax increment financing assistance would be provided for public improvements within the boundaries of the Redevelopment Area; and

WHEREAS, The City desires to allocate and use a portion of the Increment in an amount not to exceed $287,000 (the "City Funds") for the Project pursuant to a proposed intergovernmental agreement between the City and the Board in substantially the form attached hereto as Exhibit 1 (the "Agreement"); and

WHEREAS, In accordance with the Act, the TIF-Funded Improvements (as defined in Article Three, Section 3 of the Agreement) are and shall be such of the Board's capital costs necessarily incurred or to be incurred in furtherance of the objectives of the Redevelopment Plan, and the City hereby finds that the TIF-Funded Improvements consist of the cost of the Board's capital improvements for the Facility that are necessary and directly result from the redevelopment project constituting the Project and, therefore, constitute "taxing districts' capital costs" as defined in Section 5/11-74.4-03(u) of the Act; now, therefore,

Be It Ordained by the City Council of the City of Chicago:

SECTION 1. The above recitals, and the statements of fact and findings made therein, are incorporated herein and made a material part of this ordinance.

SECTION 2. The City hereby finds that the TIF-Funded Improvements, among other eligible redevelopment project costs under the TIF Act approved by the City, consist of the cost of the Board's capital improvements for the Facility that are necessary and directly result from the redevelopment project constituting the Project and, therefore, constitute "taxing districts' capital costs" as defined in Section 5/11-74.4-03(u) of the TIF Act.

SECTION 3. The Commissioner of the Department of Planning and Development or a designee thereof is authorized to execute the Agreement and such other documents as are necessary in connection therewith. The Agreement shall contain such other terms as are necessary or appropriate.

SECTION 4. To the extent that any ordinance, resolution, rule, order or provision of the Municipal Code of Chicago, or part thereof, is in conflict with the provisions of this ordinance, the provisions of this ordinance shall control. If any section, paragraph, clause or provision of this ordinance shall be held invalid, the invalidity of such section, paragraph, clause or provision shall not affect any of the other provisions of this ordinance.

SECTION 5. This ordinance takes effect upon passage and approval.

Exhibit 1 referred to in this ordinance reads as follows:

Exhibit 1.
(To Ordinance)

Intergovernmental Agreement With Board Of Education Of Chicago For Rehabilitation Of Belmont-Cragin Elementary School.

This Intergovernmental Agreement regarding the Belmont-Cragin Elementary School (this "Agreement") is made and entered into as of the ___ day of _____, 20___ (the "Agreement Date") by and between the City of Chicago (the "City"), a municipal corporation and home rule unit of government under Article VII, Section 6(a) of the 1970 Constitution of the State of Illinois, by and through its Department of Planning and Development (the "Department"), and the Board of Education of the City of Chicago (the "Board"), a body corporate and politic, organized under and existing pursuant to Article 34 of the School Code of the State of Illinois.

Recitals.

Whereas, Pursuant to the provisions of an act to authorize the creation of public building commissions and to define their rights, powers and duties under the Public Building Commission Act (50 ILCS 20/1, et seq.), the City Council of the City (the "City Council") created the Public Building Commission of Chicago (the "Commission") to facilitate the acquisition and construction of public buildings and facilities; and

Whereas, The Board operates a school known as Belmont-Cragin Elementary School (the "School") located at 5252 West Palmer Street (the "Property"); and

Whereas, The Board desires to rehabilitate the School and related improvements (the "Facility") on the Property to serve the School (the rehabilitation of the Facility shall be referred to herein as the "Project"); and

Whereas, The City is authorized under the provisions of the Tax Increment Allocation Redevelopment Act, 65 ILCS 5/11-74.4-1, et seq., as amended from time to time (the "Act"), to finance projects that eradicate blight conditions through the use of tax increment allocation financing for redevelopment projects; and

Whereas, To induce certain redevelopment pursuant to the Act, the City Council adopted ordinances on January 12, 2000 (as amended by ordinances adopted on May 17, 2000, July 6, 2011 and October 14, 2015): approving and adopting a tax increment financing redevelopment project and plan for the Belmont/Central Redevelopment Project Area; designating the Belmont/Central Redevelopment Project Area as a tax increment financing district; and adopting tax increment financing for the Belmont/Central Redevelopment Project Area (the aforesaid ordinances adopting the Belmont/Central Redevelopment Project Area are collectively referred to herein as the "TIF Ordinances", the redevelopment plan approved by the TIF Ordinances for the Belmont/Central area is referred to herein as the "Redevelopment Plan" and the redevelopment project area created by the Belmont/Central TIF Ordinances, as amended, is referred to herein as the "Redevelopment Area"); and

Whereas, All of the Property lies wholly within the boundaries of the Redevelopment Area; and

Whereas, Under 65 ILCS 5/11-74.4-3(q)(7), such ad valorem taxes which pursuant to the Act have been collected and are allocated to pay redevelopment project costs and obligations incurred in the payment thereof ("Increment") may be used to pay all or a portion of a taxing district's capital costs resulting from a redevelopment project necessarily incurred or to be incurred in furtherance of the objectives of the redevelopment plan and project, to the extent the municipality by written agreement accepts and approves such costs (Increment collected from the Redevelopment Area shall be known as the "Increment"); and

Whereas, The Board is a taxing district under the Act; and

Whereas, The Redevelopment Plan contemplates that tax increment financing assistance would be provided for public improvements within the boundaries of the Redevelopment Area; and

Whereas, The City desires to allocate and use a portion of the Increment in an amount not to exceed $287,000 (the "City Funds") for the Project; and

Whereas, In accordance with the Act, the TIF-Funded Improvements (as defined in Article Three, Section 3 hereof) are and shall be such of the Board's capital costs necessarily incurred or to be incurred in furtherance of the objectives of the Redevelopment Plan, and the City hereby finds that the TIF-Funded Improvements consist of the cost of the Board's capital improvements for the Facility that are necessary and directly result from the redevelopment project constituting the Project and, therefore, constitute "taxing districts' capital costs" as defined in Section 5/11-74.4-03(u) of the Act;

Now, Therefore, In consideration of the mutual covenants and agreements contained herein, and for other good and valuable consideration, the receipt and sufficiency of which are hereby acknowledged, the parties hereto agree as follows:

Article One:

Incorporation Of Recitals.

The recitals set forth above are incorporated herein by reference and made a part hereof.

Article Two:

The Project.

1. The School, the Facility and the Project are described in (Sub)Exhibit A hereto. The plans and specifications for the Project shall be provided to the City by the Board and approved by the City in the City's discretion. The Board shall comply with all applicable federal, state and local laws, statutes, ordinances, rules, regulations, codes and executive orders, as well as all policies, programs and procedures of the Board, all as may be in effect from time to time, pertaining to or affecting the Project or the Board as related thereto. The Board shall include a certification of such compliance with each request for City Funds hereunder and at the time the Project is completed. The City shall be entitled to rely on this certification without further inquiry. Upon the City's request, the Board shall provide evidence satisfactory to the City of such compliance.

2. In all contracts relating to the Project, the Board agrees to require the contractor (including the Commission, if applicable) to name the City as an additional insured on insurance coverages and to require the contractor to indemnify the City from all claims, damages, demands, losses, suits, actions, judgments and expenses including but not limited to attorney's fees arising out of or resulting from work on the Project by the contractor or contractor's suppliers, employees, or agents.

Article Three:

Funding.

1. (a) On a quarterly basis (or as otherwise agreed to by the Department), the Board shall provide the Department with a Requisition Form, in the form of (Sub)Exhibit E hereto, along with: (i) a cost itemization of the applicable portions of the budget attached as (Sub)Exhibit G hereto; (ii) evidence of the expenditures upon TIF-Funded Improvements which the Board has incurred; and (iii) all other documentation described in (Sub)Exhibit E. The City shall review and, in the City's discretion, approve each Requisition Form and make the applicable requested and approved disbursement of City Funds, subject to the availability

thereof. The availability of the City Funds is subject to the City's compliance with all applicable requirements regarding the use of such funds and the timing of such use. No City Funds shall be disbursed with respect to the Project until the Board has evidenced to the City in writing to the City's satisfaction that the Board owns or otherwise controls the Property, or has the right to enter the Property and undertake such activities as the Board deems necessary prior to owning or otherwise controlling the Property. The Board will only request disbursement of City Funds and the City will only disburse City Funds for the costs of the Project, to the extent that such costs are TIF-Funded Improvements.

(b) Delivery by the Board to the Department of a Requisition Form hereunder shall, in addition to the items therein expressly set forth, constitute a certification to the City, as of the date of such Requisition Form, that:

(i) the total amount of the City Funds disbursed in the previously made Disbursement (if any) represents the actual amount paid to the general contractor, subcontractors, and other parties who have performed work on or otherwise provided goods or services in connection with the Project, and/or their payees;

(ii) all amounts shown as previous payments on the current Requisition Form have been paid to the parties entitled to such payment;

(iii) the Board has approved all work and materials for the current Requisition Form, and such work and materials conform to the plans and specifications for the Project; and

(iv) the Board is in compliance with all applicable federal, state and local laws, statutes, ordinances, rules, regulations, codes and executive orders, as well as all policies, programs and procedures of the Board, all as may be in effect from time to time, pertaining to or affecting the Project or the Board as related thereto.

The City shall have the right, in its discretion, to require the Board to submit further documentation as the City may require in order to verify that the matters certified to above are true and correct, and any approval of a Requisition Form by the City shall be subject to the City's review and approval of such documentation and its satisfaction that such certifications are true and correct; provided, however, that nothing in this sentence shall be deemed to prevent the City from relying on such certifications by the Board.

(c) [Intentionally omitted.]

(d) [Intentionally omitted.]

(e) (i) [Intentionally omitted.]

(ii) The City may, until the earlier to occur of (1) the expiration of the Term of this Agreement or (2) the date that the City has paid directly or the Board has been reimbursed

in the full amount of the City Funds under this Agreement, exclude up to 90 percent of the Increment generated from the construction value of a new assisted development project and pledge that Increment to a developer on a basis superior to that of the Board. For purposes of this subsection, "a new assisted development project" shall not include any development project that is or will be exempt from the payment of ad valorem property taxes. Further, for purposes of this subsection, "Increment generated from the construction value of a new assisted development project" shall be the amount of Increment generated by the equalized assessed value ("EAV") of such affected parcels over and above the EAV of such affected parcels for the year immediately preceding the year in which the new assisted development project commences (the "Base Year"). Except for the foregoing, the Board shall retain its initial lien status relative to the Increment. In the event that the City elects to avail itself of the provisions of this subsection, it shall, at least seven days prior to executing a binding commitment pledging the Increment described above, certify, in a letter to the Board, the affected parcels and the EAV thereof for the Base Year.

(f) [Intentionally omitted.]

(g) The availability of City Funds is subject to: (i) the City's annual retention of Increment in an amount necessary for the payment of expenses incurred by the City in the administration of the Redevelopment Area; and (ii) the City's compliance with all applicable requirements regarding the use of such funds and the timing of such use.

(h) The Board shall, at the request of the City, agree to any reasonable amendments to this Agreement that are necessary or desirable in order for the City to issue (in its sole discretion) any bonds in connection with the Redevelopment Area, the proceeds of which may be used to reimburse the City for expenditures made in connection with, or provide a source of funds for the payment for, the TIF-Funded Improvements ("Bonds"); provided, however, that any such amendments shall not have a material adverse effect on the Board or the Project. The Board shall, at the Board's expense, cooperate and provide reasonable assistance in connection with the marketing of any such Bonds, including but not limited to providing written descriptions of the Project, making representations, providing information regarding its financial condition and assisting the City in preparing an offering statement with respect thereto. The City may, in its sole discretion, use all or a portion of the proceeds of such Bonds if issued to pay for all or a portion of the TIF-Funded Improvements.

2. The current estimate of the cost of the Project is $287,000. The Board has delivered to the Commissioner, and the Commissioner hereby approves, a detailed project budget for the Project, attached hereto and incorporated herein as (Sub)Exhibit G. The Board certifies that it has identified sources of funds (including the City Funds) sufficient to complete the Project. The Board agrees that the City will only contribute the City Funds to the Project and that all costs of completing the Project over the City Funds shall be the sole responsibility of the Board. If the Board at any point does not have sufficient funds to complete the Project, the Board shall so notify the City in writing, and the Board may narrow the scope of the Project as agreed with the City in order to construct the Facility with the available funds.

3. Attached as (Sub)Exhibit H and incorporated herein is a preliminary list of capital improvements, land assembly costs, relocation costs and other costs, if any, recognized by the City as being eligible redevelopment project costs under the Act with respect to the Project, to be paid for out of City Funds ("TIF-Funded Improvements"); and to the extent the TIF-Funded Improvements are included as taxing district capital costs under the Act, the Board acknowledges that the TIF-Funded Improvements are costs for capital improvements and the City acknowledges it has determined that these TIF-Funded Improvements are necessary and directly result from the Redevelopment Plan. Prior to the expenditure of City Funds on the Project, the Commissioner, based upon the detailed project budget, shall make such modifications to (Sub)Exhibit H as he or she wishes in his or her discretion to account for all of the City Funds to be expended under this Agreement; provided, however, that all TIF-Funded Improvements shall (i) qualify as redevelopment project costs under the Act, (ii) qualify as eligible costs under the Redevelopment Plan; and (iii) be improvements that the Commissioner has agreed to pay for out of City Funds, subject to the terms of this Agreement.

4. If the aggregate cost of the Project is less than the amount of the City Funds contemplated by this Agreement, the Board shall have no claim to the difference between the amount of the City Funds contemplated by this Agreement and the amount of the City Funds actually paid by the City to the Board and expended by the Board on the Project.

5. If requested by the City, the Board shall provide to the City quarterly reports on the progress of the Project and reasonable access to its books and records relating to the Project.

6. [Intentionally omitted.]

7. During the Term hereof the Board shall not sell, transfer, convey or otherwise dispose of all or any portion of the Facility and/or the Property or any interest therein to a party other than the City (a "Transfer"), or otherwise effect or consent to a Transfer to a party other than the City, without the prior written consent of the City. The City's consent to any Transfer may, in the City's sole discretion, be conditioned upon (among other things) whether such a Transfer would conflict with the statutory basis for the grant of the City Funds hereunder pursuant to the Act.

Article Four:

Term.

The Term of the Agreement shall commence as of the Agreement Date and shall expire on the date on which the Redevelopment Area is no longer in effect (through and including December 31, 2024).

Article Five:

Indemnity; Default.

1. The Board agrees to indemnify, defend and hold the City, its officers, officials, members, employees and agents harmless from and against any losses, costs, damages, liabilities, claims, suits, actions, causes of action and expenses (including, without limitation, reasonable attorneys' fees and court costs) suffered or incurred by the City arising from or in connection with (i) the Board's failure to comply with any of the terms, covenants and conditions contained within this Agreement, or (ii) the Board's or any contractor's failure to pay general contractors, subcontractors or materialmen in connection with the Project.

2. The failure of the Board to perform, keep or observe any of the covenants, conditions, promises, agreements or obligations of the Board under this Agreement or any agreement directly related to this Agreement shall constitute an "Event of Default" by the Board hereunder. Upon the occurrence of an Event of Default, the City may terminate this Agreement and all agreements directly related to this Agreement, and may suspend disbursement of the City Funds. The City may, in any court of competent jurisdiction by any action or proceeding at law or in equity, pursue and secure any available remedy, including but not limited to injunctive relief or the specific performance of the agreements contained herein.

In the event the Board shall fail to perform a covenant which the Board is required to perform under this Agreement, notwithstanding any other provision of this Agreement to the contrary, an Event of Default shall not be deemed to have occurred unless the Board has failed to cure such default within 30 days of its receipt of a written notice from the City specifying the nature of the default; provided, however, with respect to those defaults which are not capable of being cured within such 30-day period, the Board shall not be deemed to have committed an Event of Default under this Agreement if it has commenced to cure the alleged default within such 30-day period and thereafter diligently and continuously prosecutes the cure of such default until the same has been cured.

3. The failure of the City to perform, keep or observe any of the covenants, conditions, promises, agreements or obligations of the City under this Agreement or any other agreement directly related to this Agreement shall constitute an "Event of Default" by the City hereunder. Upon the occurrence of an Event of Default, the Board may terminate this Agreement and any other agreement directly related to this Agreement. The Board may, in any court of competent jurisdiction by any action or proceeding at law or in equity, pursue and secure any available remedy, including but not limited to injunctive relief or the specific performance of the agreements contained herein.

In the event the City shall fail to perform a covenant which the City is required to perform under this Agreement, notwithstanding any other provision of this Agreement to the contrary, an Event of Default shall not be deemed to have occurred unless the City has failed to cure

such default within 30 days of its receipt of a written notice from the Board specifying the nature of the default; provided, however, with respect to those defaults which are not capable of being cured within such 30-day period, the City shall not be deemed to have committed an Event of Default under this Agreement if it has commenced to cure the alleged default within such 30-day period and thereafter diligently and continuously prosecutes the cure of such default until the same has been cured.

Article Six:

Consent.

Whenever the consent or approval of one or both parties to this Agreement is required hereunder, such consent or approval shall not be unreasonably withheld.

Article Seven:

Notice.

Notice to Board shall be addressed to:

Chief Financial Officer
Board of Education of the City of Chicago
42 West Madison Street, 2nd Floor
Chicago, Illinois 60602

and

General Counsel
Board of Education of the City of Chicago
One North Dearborn Street, 9th Floor
Chicago, Illinois 60602

Notice to the City shall be addressed to:

Commissioner
Department of Planning and Development
121 North LaSalle Street, Room 1000
Chicago, Illinois 60602

and

Corporation Counsel
121 North LaSalle Street, Room 600
Chicago, Illinois 60602
Attention: Finance and Economic Development Division

Unless otherwise specified, any notice, demand or request required hereunder shall be given in writing at the addresses set forth above, by any of the following means: (a) personal service; (b) [intentionally omitted]; (c) overnight courier; or (d) registered or certified mail, return receipt requested.

Such addresses may be changed when notice is given to the other party in the same manner as provided above. Any notice, demand or request sent pursuant to either clause (a) or (b) hereof shall be deemed received upon such personal service or upon dispatch by electronic means. Any notice, demand or request sent pursuant to clause (c) shall be deemed received on the day immediately following deposit with the overnight courier and, if sent pursuant to subsection (d) shall be deemed received two days following deposit in the mail.

Article Eight:

Assignment; Binding Effect.

This Agreement, or any portion thereof, shall not be assigned by either party without the prior written consent of the other.

This Agreement shall inure to the benefit of and shall be binding upon the City, the Board and their respective successors and permitted assigns. This Agreement is intended to be and is for the sole and exclusive benefit of the parties hereto and such successors and permitted assigns.

Article Nine:

Modification.

This Agreement may not be altered, modified or amended except by written instrument signed by all of the parties hereto.

Article Ten:

Compliance With Laws.

The parties hereto shall comply with all federal, state and municipal laws, ordinances, rules and regulations relating to this Agreement.

Article Eleven:

Governing Law And Severability.

This Agreement shall be governed by the laws of the State of Illinois. If any provision of this Agreement shall be held or deemed to be or shall in fact be inoperative or unenforceable as applied in any particular case in any jurisdiction or jurisdictions or in all cases because it conflicts with any other provision or provisions hereof or any constitution, statute, ordinance, rule of law or public policy, or for any reason, such circumstance shall not have the effect of rendering any other provision or provisions contained herein invalid, inoperative or unenforceable to any extent whatsoever. The invalidity of any one or more phrases, sentences, clauses, or sections contained in this Agreement shall not affect the remaining portions of this Agreement or any part hereof.

Article Twelve:

Counterparts.

This Agreement may be executed in any number of counterparts, each of which shall be deemed to be an original, but all of which together shall constitute but one instrument. A signature delivered by facsimile or electronic means shall be considered binding for both parties.

Article Thirteen:

Entire Agreement.

This Agreement constitutes the entire agreement between the parties regarding the Project.

Article Fourteen:

Authority.

Execution of this Agreement by the City is authorized by an ordinance passed by the City Council of the City on _____, 201_. Execution of this Agreement by the Board is authorized by Board Resolution 01-0725-RS2. The parties represent and warrant to each other that they have the authority to enter into this Agreement and perform their obligations hereunder.

Article Fifteen:

Headings.

The headings and titles of this Agreement are for convenience only and shall not influence the construction or interpretation of this Agreement.

Article Sixteen:

Disclaimer Of Relationship.

Nothing contained in this Agreement, nor any act of the City or the Board shall be deemed or construed by any of the parties hereto or by third persons, to create any relationship of third party beneficiary, principal, agent, limited or general partnership, joint venture, or any association or relationship involving the City and the Board.

Article Seventeen:

Construction Of Words.

The use of the singular form of any word herein shall also include the plural, and vice versa. The use of the neuter form of any word herein shall also include the masculine and feminine

forms, the masculine form shall include feminine and neuter, and the feminine form shall include masculine and neuter.

Article Eighteen:

No Personal Liability.

No officer, member, official, employee or agent of the City or the Board shall be individually or personally liable in connection with this Agreement.

Article Nineteen:

Representatives.

Immediately upon execution of this Agreement, the following individuals will represent the parties as a primary contact in all matters under this Agreement.

For The Board:	Mary De Runtz, Deputy Chief Facilities Officer Board of Education of the City of Chicago 42 West Madison Street, 9th Floor Chicago, Illinois 60602 Phone: 773-553-2900
For The City:	Denise Roman, Economic Development Coordinator City of Chicago, Department of Planning and Development 121 North LaSalle Street, Room 1003 Chicago, Illinois 60602 Phone: 312-744-6502 Email: denise.roman@cityofchicago.org

Each party agrees to promptly notify the other party of any change in its designated representative, which notice shall include the name, address, telephone number and fax number of the representative for such party for the purpose hereof.

In Witness Whereof, Each of the parties has caused this Agreement to be executed and delivered as of the date first above written.

City of Chicago, Illinois

By: _____
Commissioner,
Department of Planning and Development

The Board of Education of the City of Chicago

By: _____
Frank M. Clark, President

Attest: _____
Estela G. Beltran, Secretary

By: _____
Forrest Claypool, Chief Executive Officer

Board Report Number 01-0725-RS2

Approved as to Legal Form:

_____
Ronald L. Marmer, General Counsel

[(Sub)Exhibits "B", "C", "D" and "F" referred to in this Intergovernmental Agreement with Board of Education of Chicago for Rehabilitation of Belmont-Cragin Elementary School omitted intentionally.]

(Sub)Exhibits "A", "E", "G" and "H" referred to in this Intergovernmental Agreement with the Board of Education of Chicago for Rehabilitation of Belmont-Cragin Elementary School read as follows:

(Sub)Exhibit "A".
(To Intergovernmental Agreement With Board Of Education Of Chicago For Rehabilitation Of Belmont-Cragin Elementary School)

School, Facility And Project.

The project work consists of installing a new playground for children 2 to 12 years old. The work includes a poured-in-place rubber surfacing and concrete containment curb.

The improvements will provide Belmont-Cragin with a playlot that offers students, their families and the community the opportunity for active play. This project supports the Mayor's initiative to ensure all have access to healthy outdoor activities.

Project is scheduled to be completed by end of the summer 2016.

(Sub)Exhibit "E".
(To Intergovernmental Agreement With Board Of Education Of Chicago For Rehabilitation Of Belmont-Cragin Elementary School)

Requisition Form.

State of Illinois)
) SS.
County of Cook)

The affiant, _____, _____ of the Board of Education of the City of Chicago, a body corporate and politic (the "Board"), hereby certifies to the City of Chicago (the "City") that with respect to that certain Intergovernmental Agreement between the Board and the City regarding the Belmont-Cragin Elementary School dated _____, 20___ (the "Agreement"):

A. The following is a true and complete statement of all expenditures for the Project by the Board to date:

TOTAL: $_____

B. This paragraph B sets forth and is a true and complete statement of all costs of TIF-Funded Improvements for the Project paid for by the City to date:

$_____

C. The Board requests disbursement for the following cost of TIF-Funded Improvements:

$_____

D. None of the costs referenced in paragraph C above has been previously reimbursed by the City.

E. The Board hereby certifies to the City that, as of the date hereof:

1. Except as described in the attached certificate, the representations and warranties contained in the Agreement are true and correct and the Board is in compliance with all applicable covenants contained therein.

2. No Event of Default or condition or event that, with the giving of notice or passage of time or both, would constitute an Event of Default, exists or has occurred.

3. The Board is in compliance with all applicable federal, state and local laws, statutes, ordinances, rules, regulations, codes and executive orders, as well as all policies, programs and procedures of the Board, all as may be in effect from time to time, pertaining to or affecting the Project or the Board as related thereto.

F. Attached hereto are: (1) a cost itemization of the applicable portions of the budget attached as (Sub)Exhibit G to the Agreement; and (2) evidence of the expenditures upon TIF-Funded Improvements for which the Board hereby seeks reimbursement.

All capitalized terms that are not defined herein have the meanings given such terms in the Agreement.

The Board of Education of the City of Chicago,
a body corporate and politic

By: _____

Name: _____

Title: _____

Subscribed and sworn before me this _____
day of _____, _____

_____

My commission expires: _____

(Sub)Exhibit "G".
(To Intergovernmental Agreement With Board Of Education Of Chicago For Rehabilitation Of Belmont-Cragin Elementary School)

Project Budget.

Design	$ 25,000
Construction	200,000
Environmental	15,000
CPS Administration	13,000
FF&E	-
Contingencies	34,000
TOTAL:	$287,000

(Sub)Exhibit "H".
(To Intergovernmental Agreement With Board Of Education Of Chicago For Rehabilitation Of Belmont-Cragin Elementary School)

TIF-Funded Improvements.

Design	$ 25,000
Construction	200,000
Environmental	15,000
CPS Administration	13,000
FF&E	-
Contingencies	34,000
TOTAL:	$287,000

AMENDMENT NO. 3 TO CENTRAL WEST REDEVELOPMENT PROJECT AREA TAX INCREMENT FINANCING DISTRICT REDEVELOPMENT PLAN AND PROJECT.
[O2016-100]

The Committee on Finance submitted the following report:

CHICAGO, February 10, 2016.

To the President and Members of the City Council:

Your Committee on Finance, having had under consideration an ordinance approving Amendment Number 3 to the Central West Tax Increment Financing Redevelopment Plan and Project, having had the same under advisement, begs leave to report and recommend that Your Honorable Body *Pass* the proposed ordinance transmitted herewith.

This recommendation was concurred in by a viva voce vote of the members of the committee, with no dissenting vote.

Respectfully submitted,

(Signed) EDWARD M. BURKE,
Chairman.

On motion of Alderman Burke, the said proposed ordinance transmitted with the foregoing committee report was *Passed* by yeas and nays as follows:

Yeas -- Aldermen Moreno, Hopkins, Dowell, Burns, Hairston, Sawyer, Mitchell, Harris, Beale, Sadlowski Garza, Thompson, Cárdenas, Quinn, Burke, Lopez, Foulkes, D. Moore, Curtis, O'Shea, Cochran, Brookins, Muñoz, Zalewski, Scott, Solis, Burnett, Ervin, Taliaferro, Reboyras, Santiago, Waguespack, Mell, Ramirez-Rosa, Villegas, Mitts, Sposato, Laurino, O'Connor, Napolitano, Reilly, Smith, Tunney, Arena, Cappleman, Pawar, Osterman, J. Moore, Silverstein -- 48.

Nays -- None.

Alderman Beale moved to reconsider the foregoing vote. The motion was lost.

The following is said ordinance as passed:

WHEREAS, Pursuant to ordinances adopted on February 16, 2000, and published in the *Journal of the Proceedings of the City Council of the City of Chicago* (the "*Journal*") for such date at pages 25277 -- 25432, and under the provisions of the Tax Increment Allocation Redevelopment Act, 65 ILCS 5/11-74.4.1, et seq., as amended (the "Act"), the City Council

(the "Corporate Authorities") of the City of Chicago (the "City"): (i) approved "The Central West Redevelopment Project Area Tax Increment Financing District Redevelopment Plan and Project" (the "Original Plan") for a portion of the City known as the "Central West Redevelopment Project Area" (the "Original Area") (such ordinance being defined herein as the "Approval Ordinance"); (ii) designated the Original Area as a "redevelopment project area" within the requirements of the Act (the "Designation Ordinance") and, (iii) adopted tax increment financing for the Area (the "Adoption Ordinance"); and

WHEREAS, Pursuant to ordinances adopted by the City Council on March 12, 2008, and published at pages 81982 through 81991 of the *Journal* of such date, the Original Area was expanded (as expanded, the "Amended Area") and the Original Plan was amended by Amendment Number 1 (the "Plan Amendment 1"); and

WHEREAS, Pursuant to an ordinance adopted by the City Council on September 8, 2011, and published at pages 6051 through 6241 of the *Journal* of such date, the Original Plan was further amended to change the land uses of the Amended Area (the "Plan Amendment 2") (the Original Plan, as amended by Plan Amendment 1 and Plan Amendment 2 shall hereinafter be referred to as the "Plan"); and

WHEREAS, The Approval Ordinance, the Designation Ordinance, and the Adoption Ordinance, all as amended by the Plan Amendment 1 and Plan Amendment 2 ordinances, are collectively referred to in this ordinance as the "TIF Ordinances"; and

WHEREAS, Public Act 92-263, which became effective on August 7, 2001, amended the Act to provide that, under Section 11-74.4-5(c) of the Act, amendments to a redevelopment plan which do not (1) add additional parcels of property to the proposed redevelopment project area, (2) substantially affect the general land uses proposed in the redevelopment plan, (3) substantially change the nature of the redevelopment project, (4) increase the total estimated redevelopment project cost set out in the redevelopment plan by more than five percent after adjustment for inflation from the date the plan was adopted, (5) add additional redevelopment project costs to the itemized list of redevelopment project costs set out in the redevelopment plan, or (6) increase the number of inhabited residential units to be displaced from the redevelopment project area, as measured from the time of creation of the redevelopment project area, to a total of more than 10, may be made without further hearing, provided that notice is given as set forth in the Act as amended; and

WHEREAS, The Corporate Authorities now desire further to amend the Plan by amending the Proposed Future Land-Use Plan map to change the proposed land use for the parcel bounded approximately by Wood Street and Ogden Avenue on the east, Damen Avenue on the west, Jackson Boulevard on the north and Van Buren Street on the south, which such amendment shall not (1) add additional parcels of property to the Amended Area, (2) substantially affect the general land uses proposed in the Plan, (3) substantially change the nature of the redevelopment project, (4) increase the total estimated redevelopment project cost set out in the Plan by more than five percent after adjustment for inflation from the date the Original Plan was adopted, (5) add additional redevelopment project costs to the itemized list of redevelopment project costs set out in the Plan, or (6) increase the number of inhabited residential units to be displaced from the Amended Area, as measured from the time of creation of the Original Area, to a total of more than 10; now, therefore,

Be It Ordained by the City Council of the City of Chicago:

SECTION 1. Recitals. The above recitals are incorporated herein and made a part hereof.

SECTION 2. Approval Of Plan Amendment 3. The amendment of the Plan to change the proposed land use for the parcel bounded approximately by Wood Street and Ogden Avenue on the east, Damen Avenue on the west, Jackson Boulevard on the north and Van Buren Street on the south, from "Public/Institutional" to "Mixed-Use 3: Residential, Commercial, Private Institutional, Public Institutional" is hereby approved. Map 5 in the Plan, "Proposed Future Land-Use Map, July 2011" is hereby replaced in its entirety with "Proposed Future Land-Use Map, November 2015", a copy of which is attached hereto as Exhibit 1. Except as amended hereby, the Plan shall remain in full force and effect.

SECTION 3. Invalidity Of Any Section. If any provision of this ordinance shall be held to be invalid or unenforceable for any reason, the invalidity or unenforceability of such provision shall not affect any of the remaining provisions of this ordinance.

SECTION 4. Superseder. All ordinances (including, without limitation, the TIF Ordinances), resolutions, motions or orders in conflict with this ordinance are hereby repealed to the extent of such conflicts.

SECTION 5. Effective Date. This ordinance shall be in full force and effect immediately upon its passage.

Exhibit 1 referred to in this ordinance reads as follows:

Exhibit 1.

Plan Amendment 3.

Central West Redevelopment Project Area Tax Increment Financing District Redevelopment Plan And Project.

November 2015.

Plan Amendment 3 to the Central West Redevelopment Plan and Project (the "Plan") is as follows:


Map 5. Proposed Future Land-Use.

Map 5 to the Plan is replaced in its entirety with Map 5 attached to this Plan Amendment 3.

[Map 5 referred to in this Plan Amendment 3 printed on page 17908 of this *Journal*.]

Map 5.

Proposed Future Land-Use -- November 2015.

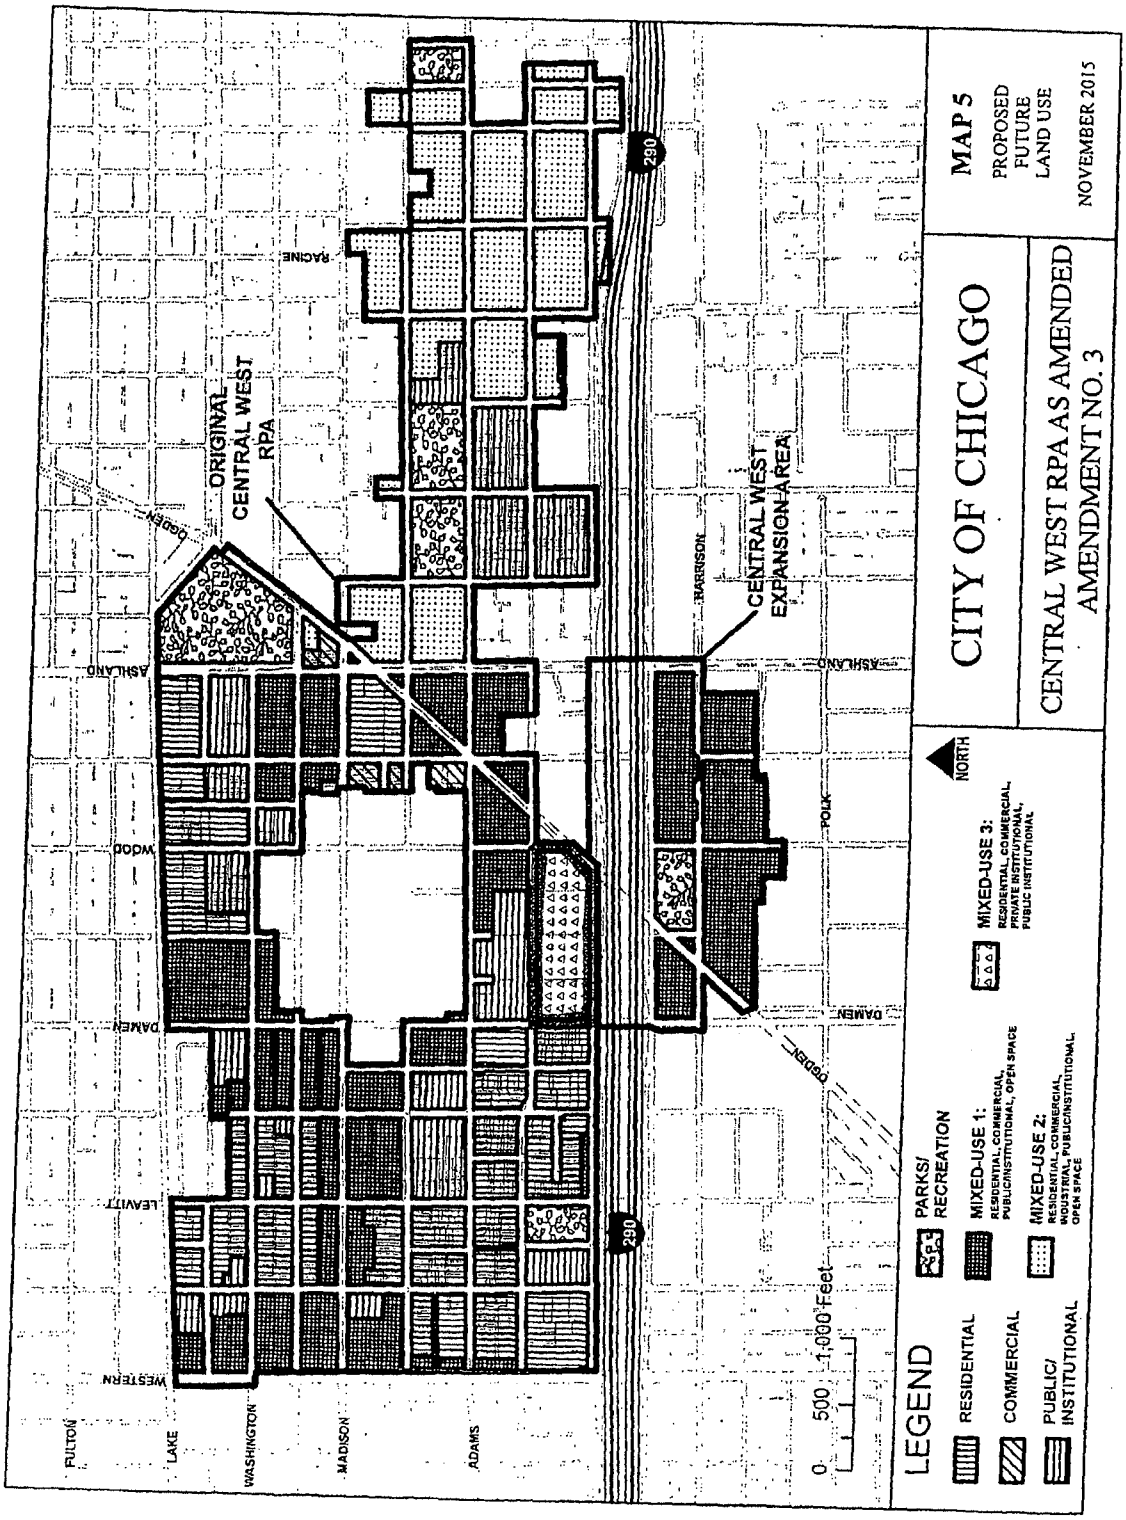

FORTY-SIXTH AMENDING AGREEMENT WITH SOMERCOR 504, INC. REGARDING ADMINISTRATION OF SMALL BUSINESS IMPROVEMENT FUND PROGRAM IN VARIOUS REDEVELOPMENT PROJECT AREAS.

[O2016-70]

The Committee on Finance submitted the following report:

CHICAGO, February 10, 2016.

To the President and Members of the City Council:

Your Committee on Finance, having had under consideration an ordinance approving Amendment Number 46 to the Small Business Improvement Fund program, having had the same under advisement, begs leave to report and recommend that Your Honorable Body *Pass* the proposed ordinance transmitted herewith.

This recommendation was concurred in by a viva voce vote of the members of the committee, with no dissenting vote.

Respectfully submitted,

(Signed) EDWARD M. BURKE,
Chairman.

On motion of Alderman Burke, the said proposed ordinance transmitted with the foregoing committee report was *Passed* by yeas and nays as follows:

Yeas -- Aldermen Moreno, Hopkins, Dowell, Burns, Hairston, Sawyer, Mitchell, Harris, Beale, Sadlowski Garza, Thompson, Cárdenas, Quinn, Burke, Lopez, Foulkes, D. Moore, Curtis, O'Shea, Cochran, Brookins, Muñoz, Zalewski, Scott, Solis, Burnett, Ervin, Taliaferro, Reboyras, Santiago, Waguespack, Mell, Ramirez-Rosa, Villegas, Mitts, Sposato, Laurino, O'Connor, Napolitano, Reilly, Smith, Tunney, Arena, Cappleman, Pawar, Osterman, J. Moore, Silverstein -- 48.

Nays -- None.

Alderman Beale moved to reconsider the foregoing vote. The motion was lost.

The following is said ordinance as passed:

WHEREAS, The City of Chicago ("City"), a home rule unit of government under Section 6(a), Article VII of the 1970 Constitution of the State of Illinois, is authorized under the provisions of the Tax Increment Allocation Redevelopment Act, 65ILCS 5/11-74.4-1, et seq., as amended from time to time (the "Act"), to finance projects that eradicate blighted conditions and conservation area factors through the use of tax increment allocation financing for redevelopment projects; and

WHEREAS, By an ordinance adopted by the City Council of the City ("City Council") on July 21, 1999, and published in the *Journal of the Proceedings of the City Council of the City of Chicago* ("*Journal*") for said date at pages 8307 to 8344, inclusive (the "Program Ordinance"), the City implemented a redevelopment program known as the Small Business Improvement Fund program (the "Program") to provide financing assistance pursuant to the Act for the improvement of commercial and industrial facilities of small businesses in certain redevelopment project areas of the City; and

WHEREAS, By ordinances adopted by the City Council, the first on November 8, 2000, and published in the *Journal* for said date at pages 43877 to 43930, inclusive (the "First Amending Ordinance") and the most recent adopted on October 14, 2015, and published in the *Journal* for said date at pages 8333 to 8348, inclusive (the "Forty-Fifth Amending Ordinance", collectively with the Program Ordinance, the First Amending Ordinance and the other amending ordinances, the "SBIF Ordinance"), the City has restated and refined the Program and extended its reach to additional redevelopment project areas of the City; and

WHEREAS, The SBIF Ordinance authorized the Department of Planning and Development ("DPD") to fund the Program in the Austin Commercial Redevelopment Project Area ("Austin Commercial Area") in an amount not to exceed $1,250,000; and

WHEREAS, As part of the Program, the $1,250,000 funding previously authorized for the Austin Commercial Area was substantially expended for the improvement of commercial and industrial facilities of small businesses in the Austin Commercial Area; and

WHEREAS, DPD desires to increase the amount of grant funds available in the Austin Commercial Area by an additional $500,000 to a total, collective amount of $1,750,000; and

WHEREAS, The SBIF Ordinance authorized DPD to fund the Program in the Belmont/Central Redevelopment Project Area ("Belmont/Central Area") in an amount not to exceed $1,700,000; and

WHEREAS, As part of the Program, the $1,700,000 funding previously authorized for the Belmont/Central Area was substantially expended for the improvement of commercial and industrial facilities of small businesses in the Belmont/Central Area; and

WHEREAS, DPD desires to increase the amount of grant funds available in the Belmont/Central Area by an additional $500,000 to a total, collective amount of $2,200,000; and

WHEREAS, The SBIF Ordinance authorized DPD to fund the Program in the Northwest Industrial Corridor Redevelopment Project Area ("Northwest Industrial Area") in an amount not to exceed $3,500,000; and

WHEREAS, As part of the Program, the $3,500,000 funding previously authorized for the Northwest Industrial Area was substantially expended for the improvement of commercial and industrial facilities of small businesses in the Northwest Industrial Area; and

WHEREAS, DPD desires to increase the amount of grant funds available in the Northwest Industrial Area by an additional $1,000,000 to a total, collective amount of $4,500,000; and

WHEREAS, The SBIF Ordinance authorized DPD to fund the Program in the Portage Park Redevelopment Project Area ("Portage Park Area") in an amount not to exceed $2,660,000; and

WHEREAS, As part of the Program, the $2,660,000 funding previously authorized for the Portage Park Area was substantially expended for the improvement of commercial and industrial facilities of small businesses in the Portage Park Area; and

WHEREAS, DPD desires to increase the amount of grant funds available in the Portage Park Area by an additional $500,000 to a total, collective amount of $3,160,000; and

WHEREAS, The City Council, under the SBIF Ordinance, authorized DPD to enter into an agreement with SomerCor 504, Inc., an Illinois not-for-profit corporation ("SomerCor"), and DPD entered into such agreement on March 12, 2001, which agreement continues in full force and effect, as amended from time to time, pursuant to which SomerCor performs certain administrative services for the Program, and DPD now desires to further amend that agreement by entering into a Forty-Sixth Amending Agreement (the "Forty-Sixth Amending Agreement") with SomerCor to (a) increase the amount of grant funds available in the Austin Commercial Area by an additional $500,000 to a total, collective amount of $1,750,000; (b) increase the amount of grant funds available in the Belmont/Central Area by an additional $500,000 to a total, collective amount of $2,200,000; (c) increase the amount of grant funds available in the Northwest Industrial Area by an additional $1,000,000 to a total, collective

amount of $4,500,000; (d) increase the amount of grant funds available in the Portage Park Area by an additional $500,000 to a total, collective amount of $3,160,000; and (e) authorize SomerCor to continue providing the same administrative services for the Program, which Forty-Sixth Amending Agreement is set forth in more detail on Exhibit A, attached hereto and incorporated herein; and

WHEREAS, The City's obligation to provide funds under the Forty-Sixth Amending Agreement may be met through (i) incremental taxes from the Austin Commercial Area, Belmont/Central Area, Northwest Industrial Area, or Portage Park Area, as applicable; or (ii) any other funds legally available to the City for this purpose; now, therefore,

Be It Ordained by the City Council of the City of Chicago:

SECTION 1. The above recitals are expressly incorporated in and made a part of this ordinance as though fully set forth herein.

SECTION 2. SomerCor is hereby authorized to administer the Program in the Austin Commercial Area, Belmont/Central Area, Northwest Industrial Area and Portage Park Area, subject to the supervision of DPD.

SECTION 3. The Commissioner of DPD or a designee of the Commissioner are each hereby authorized, with the approval of the City's Corporation Counsel as to legal form, to negotiate, execute and deliver the Forty-Sixth Amending Agreement between SomerCor and the City substantially in the form attached hereto as Exhibit A and made a part hereof, and such other supporting documents as may be necessary to carry out and comply with the provisions of the Forty-Sixth Amending Agreement, with such changes, deletions and insertions as shall be approved by the persons executing the Forty-Sixth Amending Agreement.

SECTION 4. To the extent that any ordinance, resolution, rule, order or provision of the Municipal Code of Chicago, or part thereof, is in conflict with the provisions of this ordinance, the provisions of this ordinance shall control. All sections of the SBIF Ordinance in conflict with this ordinance are hereby repealed to the extent of such conflict. If any section, paragraph, clause or provision of this ordinance shall be held invalid, the invalidity of such section, paragraph, clause or provision shall not affect any of the other provisions of this ordinance.

SECTION 5. This ordinance shall be effective as of the date of its passage.

Exhibit "A" referred to in this ordinance reads as follows:

Exhibit "A".
(To Ordinance)

Forty-Sixth Amending Agreement To Administrative Services Agreement With SomerCor 504, Inc.

This Forty-Sixth Amending Agreement to Administrative Services Agreement (the "Agreement") is made this day _____ of _____ 2016, by and between the City of Chicago, a municipal corporation and home rule unit of local government existing under the 1970 Constitution of the State of Illinois (the "City"), acting through its Department of Planning and Development ("DPD"), and SomerCor 504, Inc., an Illinois not-for-profit corporation ("SomerCor") whose office address is 601 South LaSalle Street, Suite 510, Chicago, Illinois 60605.

Whereas, The City is authorized under the provisions of the Tax Increment Allocation Redevelopment Act, 65 ILCS 5/11-74.4-1, et seq., as amended from time to time (the "Act"), to finance projects that eradicate blighted conditions and conservation area factors through the use of tax increment allocation financing for redevelopment projects; and

Whereas, By ordinances adopted by the City Council of the City on July 21, 1999 and on November 8, 2000, and published in the *Journal of the Proceedings of the City Council of the City of Chicago* for said dates at pages 8307 to 8344, inclusive, and pages 43877 -- 43930, inclusive, respectively (the "SBIF Ordinances"), the City implemented and amended a redevelopment program known as the Small Business Improvement Fund program (the "SBIF Program") to provide financing assistance pursuant to the Act for the improvement of commercial and industrial facilities of small businesses in certain redevelopment project areas ("TIF Areas") in the City; and

Whereas, The City Council, under the SBIF Ordinances, authorized DPD to enter into agreements with SomerCor, and DPD and SomerCor entered into one agreement on September 22, 1999 ("First SomerCor Agreement") and another agreement on March 12, 2001 ("Second SomerCor Agreement"), to administer the SBIF Programs on behalf of the City; and

Whereas, In an ordinance adopted by the City Council on October 31, 2001, and published in the *Journal of the Proceedings of the City Council of the City of Chicago* for said date at pages 69965 through 70047, inclusive, (the "Midwest TIF Area Ordinance") the City Council authorized DPD to enter into an agreement amending the Second SomerCor Agreement with SomerCor to enable SomerCor to provide SBIF Program administrative services in the Midwest Redevelopment Project Area (the "Midwest TIF Area Amending Agreement"); and

Whereas, By an ordinance adopted by the City Council of the City on May 1, 2002, and published in the *Journal of the Proceedings of the City Council of the City of Chicago* for said date at pages 83769 to 83781, inclusive ("Second Amending Ordinance"), the City Council authorized DPD to

enter into an agreement amending the Second SomerCor Agreement with SomerCor to enable SomerCor to provide SBIF Program administrative services in the Portage Park, Western Avenue North, Western Avenue South, Fullerton/Milwaukee and Belmont/Central Redevelopment Project Areas (the "Second Amending Agreement"); and

Whereas, By an ordinance adopted by the City Council of the City on December 4, 2002, and published in the *Journal of the Proceedings of the City Council of the City of Chicago* for said date at pages 100124 to 100135, inclusive ("Third Amending Ordinance"), the City Council authorized DPD to enter into an agreement amending the Second SomerCor Agreement with SomerCor to enable SomerCor to provide SBIF Program administrative services in the Madison/Austin Corridor and Humboldt Park Commercial Redevelopment Project Areas (the "Third Amending Agreement"); and

Whereas, By an ordinance adopted by the City Council of the City on February 5, 2003, and published in the *Journal of the Proceedings of the City Council of the City of Chicago* for said date at pages 102793 to 102803, inclusive ("Fourth Amending Ordinance"), the City Council authorized DPD to enter into an agreement amending the Second SomerCor Agreement with SomerCor to enable SomerCor to provide SBIF Program administrative services in the Northwest Industrial Corridor Redevelopment Project Area (the "Fourth Amending Agreement"); and

Whereas, By an ordinance adopted by the City Council of the City on July 9, 2003, and published in the *Journal of the Proceedings of the City Council of the City of Chicago* for said date at pages 3418 to 3424, inclusive ("Fifth Amending Ordinance"), the City Council authorized DPD to enter into an agreement amending the Second SomerCor Agreement with SomerCor which restated the SBIF Program rules (the "Fifth Amending Agreement"); and

Whereas, By an ordinance adopted by the City Council of the City on November 3, 2004, and published in the *Journal of the Proceedings of the City Council of the City of Chicago* for said date at pages 34545 to 34554, inclusive ("Sixth Amending Ordinance"), DPD extended the SBIF Program to the Lawrence/Kedzie Redevelopment Project Area of the City (the "Sixth Amending Agreement"); and

Whereas, By an ordinance adopted by the City Council of the City on September 14, 2005, and published in the *Journal of the Proceedings of the City Council of the City of Chicago* for said date at pages 54724 to 54740, inclusive ("Seventh Amending Ordinance"), DPD extended the SBIF Program to the 63rd/Pulaski, Belmont/Cicero, Lawrence/Pulaski, Peterson/Pulaski, West Irving Park, Greater Southwest-West, Galewood/Armitage Industrial, Pilsen Industrial Corridor, 119th and Halsted and Pulaski Corridor Redevelopment Project Areas of the City and increased the amount of grant funds available in the Fullerton/Milwaukee and Lawrence/Kedzie Redevelopment Project Areas (the "Seventh Amending Agreement"); and

Whereas, By an ordinance adopted by the City Council of the City on September 13, 2006, and published in the *Journal of the Proceedings of the City Council of the City of Chicago* for

said date at pages 83420 to 83440, inclusive ("Eighth Amending Ordinance"), DPD extended the SBIF Program to twenty-one redevelopment project areas of the City (the "Eighth Amending Agreement"); and

Whereas, By an ordinance adopted by the City Council of the City on February 7, 2007, and published in the *Journal of the Proceedings of the City Council of the City of Chicago* for said date at pages 97661 to 97672, inclusive ("Ninth Amending Ordinance"), DPD extended the SBIF Program to the 63rd/Ashland and Devon/Western Redevelopment Project Areas of the City (the "Ninth Amending Agreement"); and

Whereas, By an ordinance adopted by the City Council of the City on June 13, 2007, and published in the *Journal of the Proceedings of the City Council of the City of Chicago* for said date at pages 2395 to 2402, inclusive ("Tenth Amending Ordinance"), the City Council authorized DPD to enter into an agreement amending the Second SomerCor Agreement with SomerCor which restated the SBIF Program rules (the "Tenth Amending Agreement"); and

Whereas, By an ordinance adopted by the City Council of the City on October 31, 2007, and published in the *Journal of the Proceedings of the City Council of the City of Chicago* for said date at pages 10929 to 10942, inclusive ("Eleventh Amending Ordinance"), DPD extended the SBIF Program to certain redevelopment project areas of the City (the "Eleventh Amending Agreement"); and

Whereas, By an ordinance adopted by the City Council of the City on June 11, 2008, and published in the *Journal of the Proceedings of the City Council of the City of Chicago* for said date at pages 28833 to 28843, inclusive ("Twelfth Amending Ordinance"), DPD extended the SBIF Program to the Michigan/Cermak Redevelopment Project Area of the City (the "Twelfth Amending Agreement"); and

Whereas, By an ordinance adopted by the City Council of the City on September 10, 2008, and published in the *Journal of the Proceedings of the City Council of the City of Chicago* for said date at pages 36267 to 36277, inclusive ("Thirteenth Amending Ordinance"), DPD extended the SBIF Program to the Irving/Cicero Redevelopment Project Area of the City (the "Thirteenth Amending Agreement"); and

Whereas, By an ordinance adopted by the City Council of the City on September 10, 2008, and published in the *Journal of the Proceedings of the City Council of the City of Chicago* for said date at pages 36704 to 36711, inclusive ("Fourteenth Amending Ordinance"), the City Council authorized DPD to enter into an agreement amending the Second SomerCor Agreement with SomerCor which restated the SBIF Program rules (the "Fourteenth Amending Agreement"); and

Whereas, By an ordinance adopted by the City Council of the City on February 11, 2009, and published in the *Journal of the Proceedings of the City Council of the City of Chicago* for

said date at pages 54738 to 54748, inclusive ("Fifteenth Amending Ordinance"), DPD extended the SBIF Program to the Hollywood/Sheridan Redevelopment Project Area of the City (the "Fifteenth Amending Agreement"); and

Whereas, By an ordinance adopted by the City Council of the City on March 18, 2009, and published in the *Journal of the Proceedings of the City Council of the City of Chicago* for said date at pages 55750 to 55762, inclusive ("Sixteenth Amending Ordinance"), DPD extended the SBIF Program to the Elston/Armstrong Industrial Corridor and 47th/Ashland Redevelopment Project Areas of the City (the "Sixteenth Amending Agreement"); and

Whereas, By an ordinance adopted by the City Council of the City on April 22, 2009, and published in the *Journal of the Proceedings of the City Council of the City of Chicago* for said date at pages 57265 to 57276, inclusive ("Seventeenth Amending Ordinance), DPD extended the SBIF Program to the Lawrence/Broadway and Touhy/Western Redevelopment Project Areas of the City (the "Seventeenth Amending Agreement"); and

Whereas, By an ordinance adopted by the City Council of the City on May 13, 2009, and published in the *Journal of the Proceedings of the City Council of the City of Chicago* for said date at pages 60322 to 60333, inclusive ("Eighteenth Amending Ordinance"), DPD extended the SBIF Program to the Austin Commercial Redevelopment Project Area of the City (the "Eighteenth Amending Agreement"); and

Whereas, By an ordinance adopted by the City Council of the City on June 3, 2009, and published in the *Journal of the Proceedings of the City Council of the City of Chicago* for said date at pages 63080 to 63090, inclusive ("Nineteenth Amending Ordinance"), DPD increased the amount of grant funds available in the Clark Street and Ridge Avenue Redevelopment Project Area (the "Nineteenth Amending Agreement"); and

Whereas, By an ordinance adopted by the City Council of the City on June 30, 2009, and published in the *Journal of the Proceedings of the City Council of the City of Chicago* for said date at pages 64859 to 64871, inclusive ("Twentieth Amending Ordinance"), DPD extended the SBIF Program to the Midway Industrial Corridor Redevelopment Project Area and increased the amount of grant funds available in the Peterson/Pulaski Redevelopment Project Area (the "Twentieth Amending Agreement"); and

Whereas, By an ordinance adopted by the City Council of the City on September 9, 2009, and published in the *Journal of the Proceedings of the City Council of the City of Chicago* for said date at pages 69297 to 69308, inclusive ("Twenty-First Amending Ordinance"), DPD increased the amount of grant funds available in the 35th/Halsted Redevelopment Project Area (the "Twenty-First Amending Agreement"); and

Whereas, By an ordinance adopted by the City Council of the City on November 18, 2009, and published in the *Journal of the Proceedings of the City Council of the City of Chicago* for said date at pages 74011 to 74023, inclusive ("Twenty-Second Amending Ordinance"), DPD extended the SBIF Program to the 95th Street and Stony Island Avenue, Avalon Park/South Shore, Harlem Industrial Park Conservation and Western Avenue/Rock Island Redevelopment Project Areas of the City (the "Twenty-Second Amending Agreement"); and

Whereas, By an ordinance adopted by the City Council of the City on December 2, 2009, and published in the *Journal of the Proceedings of the City Council of the City of Chicago* for said date at pages 79524 to 79546, inclusive ("Twenty-Third Amending Ordinance"), DPD restated the SBIF Program Rules, extended the SBIF Program to the Avondale and Woodlawn Redevelopment Project Areas, and increased the amount of grant funds available in the Northwest Industrial Corridor Redevelopment Project Area (the "Twenty-Third Amending Agreement"); and

Whereas, By an ordinance adopted by the City Council of the City on January 13, 2010, and published in the *Journal of the Proceedings of the City Council of the City of Chicago* for said date at pages 82434 to 82446, inclusive ("Twenty-Fourth Amending Ordinance"), DPD extended the SBIF Program to the Addison South Redevelopment Project Area (the "Twenty-Fourth Amending Agreement"); and

Whereas, By an ordinance adopted by the City Council of the City on February 10, 2010, and published in the *Journal of the Proceedings of the City Council of the City of Chicago* for said date at pages 83847 to 83861, inclusive ("Twenty-Fifth Amending Ordinance"), DPD extended the SBIF Program to the 47th/King Drive, 79th Street Corridor and Armitage/Pulaski Redevelopment Project Areas and increased the amount of grant funds available in the Madison/Austin Corridor and Western Avenue North Redevelopment Project Areas (the "Twenty-Fifth Amending Agreement"); and

Whereas, By an ordinance adopted by the City Council of the City on June 9, 2010, and published in the *Journal of the Proceedings of the City Council of the City of Chicago* for said date at pages 92472 to 92483, inclusive ("Twenty-Sixth Amending Ordinance"), DPD increased the amount of grant funds available in the Hollywood/Sheridan Redevelopment Project Area (the "Twenty-Sixth Amending Agreement"); and

Whereas, By an ordinance adopted by the City Council of the City on June 30, 2010, and published in the *Journal of the Proceedings of the City Council of the City of Chicago* for said date at pages 94477 to 94491, inclusive ("Twenty-Seventh Amending Ordinance"), DPD extended the SBIF Program to the Roosevelt/Cicero, Western/Ogden and Little Village Industrial Corridor Redevelopment Project Areas and increased the amount of grant funds available in the Belmont/Central and Portage Park Redevelopment Project Areas (the "Twenty-Seventh Amending Agreement"); and

Whereas, By an ordinance adopted by the City Council of the City on October 6, 2010, and published in the *Journal of the Proceedings of the City Council of the City of Chicago* for said date at pages 99933 to 99946, inclusive ("Twenty-Eighth Amending Ordinance"), DPD extended the SBIF Program to the Roosevelt/Homan and Ogden/Pulaski Redevelopment Project Areas and increased the amount of grant funds available in the Devon and Western and Western Avenue/Rock Island Redevelopment Project Areas (the "Twenty-Eighth Amending Agreement"); and

Whereas, By an ordinance adopted by the City Council of the City on November 3, 2010, and published in the *Journal of the Proceedings of the City Council of the City of Chicago* for said date at pages 104150 to 104161, inclusive ("Twenty-Ninth Amending Ordinance"), DPD increased the amount of grant funds available in the 111th Street/Kedzie Avenue Business District Redevelopment Project Area (the "Twenty-Ninth Amending Agreement"); and

Whereas, By an ordinance adopted by the City Council of the City on February 9, 2011, and published in the *Journal of the Proceedings of the City Council of the City of Chicago* for said date at pages 111666 to 111678, inclusive ("Thirtieth Amending Ordinance"), DPD extended the SBIF Program to the Read/Dunning Redevelopment Project Area and increased the amount of grant funds available in the Midwest Redevelopment Project Area (the "Thirtieth Amending Agreement"); and

Whereas, By an ordinance adopted by the City Council of the City on June 8, 2011, and published in the *Journal of the Proceedings of the City Council of the City of Chicago* for said date at pages 200 to 213, inclusive ("Thirty-First Amending Ordinance"), DPD increased the amount of grant funds available in the 35th/Halsted, 47th/King Drive, North Branch South, and Portage Park Redevelopment Project Areas (the "Thirty-First Amending Agreement"); and

Whereas, By an ordinance adopted by the City Council of the City on July 28, 2011, and published in the *Journal of the Proceedings of the City Council of the City of Chicago* for said date at pages 3789 to 3802, inclusive ("Thirty-Second Amending Ordinance"), DPD extended the SBIF Program to the Ewing Avenue Redevelopment Project Area (the "Thirty-Second Amending Agreement"); and

Whereas, By an ordinance adopted by the City Council of the City on November 2, 2011, and published in the *Journal of the Proceedings of the City Council of the City of Chicago* for said date at pages 9614 to 9626, inclusive ("Thirty-Third Amending Ordinance"), DPD increased the amount of grant funds available in the Portage Park Redevelopment Project Area (the "Thirty-Third Amending Agreement"); and

Whereas, By an ordinance adopted by the City Council of the City on April 24, 2012, and published in the *Journal of the Proceedings of the City Council of the City of Chicago* for said date at pages 24129 to 24159, inclusive ("Thirty-Fourth Amending Ordinance"), DPD amended the

Program Rules for the SBIF Program, extended the SBIF Program to the Archer/Central, Division/Homan and 47th/State Redevelopment Project Areas, and increased the amount of grant funds available in nine additional redevelopment project areas (the "Thirty-Fourth Amending Agreement"); and

Whereas, By an ordinance adopted by the City Council of the City on April 24, 2012, and published in the *Journal of the Proceedings of the City Council of the City of Chicago* for said date at pages 24160 to 24175, inclusive ("Thirty-Fifth Amending Ordinance"), DPD extended the SBIF Program to the Irving Park/Elston Redevelopment Project Area and increased the amount of grant funds available in seven other redevelopment project areas (the "Thirty-Fifth Amending Agreement"); and

Whereas, By an ordinance adopted by the City Council of the City on June 6, 2012, and published in the *Journal of the Proceedings of the City Council of the City of Chicago* for said date at pages 27953 to 27967, inclusive ("Thirty-Sixth Amending Ordinance"), DPD extended the SBIF Program to four additional redevelopment project areas (the "Thirty-Sixth Amending Agreement"); and

Whereas, By an ordinance adopted by the City Council of the City on October 3, 2012, and published in the *Journal of the Proceedings of the City Council of the City of Chicago* for said date at pages 34651 to 34664, inclusive ("Thirty-Seventh Amending Ordinance"), DPD increased the amount of grant funds in the Western Avenue/Rock Island Redevelopment Project Area (the "Thirty-Seventh Amending Agreement"); and

Whereas, By an ordinance adopted by the City Council of the City on January 17, 2013, and published in the *Journal of the Proceedings of the City Council of the City of Chicago* for said date at pages 44849 to 44862, inclusive ("Thirty-Eighth Amending Ordinance"), DPD increased the amount of grant funds in the Western Avenue South Redevelopment Project Area (the "Thirty-Eighth Amending Agreement"); and

Whereas, By an ordinance adopted by the City Council of the City on June 26, 2013, and published in the *Journal of the Proceedings of the City Council of the City of Chicago* for said date at pages 56098 to 56115, inclusive ("Thirty-Ninth Amending Ordinance"), DPD extended the SBIF Program to the 35th and Wallace Redevelopment Project Area and increased the amount of grant funds available in six other redevelopment project areas (the "Thirty-Ninth Amending Agreement"); and

Whereas, By an ordinance adopted by the City Council of the City on July 24, 2013, and published in the *Journal of the Proceedings of the City Council of the City of Chicago* for said date at pages 57332 to 57346, inclusive ("Fortieth Amending Ordinance"), DPD increased the amount of grant funds available in the Stony Island Avenue Commercial and Burnside Industrial Corridors and West Irving Park Redevelopment Project Areas (the "Fortieth Amending Agreement"); and

Whereas, By an ordinance adopted by the City Council of the City on June 25, 2014, and published in the *Journal of the Proceedings of the City Council of the City of Chicago* for said date at pages 83007 to 83035, inclusive ("Forty-First Amending Ordinance"), DPD increased the amount of grant funds available in the Clark/Montrose, Lawrence/Broadway, and Ravenswood Corridor Redevelopment Project Areas (the "Forty-First Amending Agreement"); and

Whereas, By an ordinance adopted by the City Council of the City on September 10, 2014, and published in the *Journal of the Proceedings of the City Council of the City of Chicago* for said date at pages 87257 to 87271, inclusive ("Forty-Second Amending Ordinance"), DPD increased the amount of grant funds available in the Hollywood/Sheridan Redevelopment Project Area (the "Forty-Second Amending Agreement"); and

Whereas, By an ordinance adopted by the City Council of the City on March 18, 2015, and published in the *Journal of the Proceedings of the City Council of the City of Chicago* for said date at pages 102954 to 102973, inclusive ("Forty-Third Amending Ordinance"), DPD extended the SBIF Program to the 24th/Michigan, 47th/Halsted and 79th/Vincennes Redevelopment Project Areas of the City, and increased the amount of grant funds available in seven other redevelopment project areas (the "Forty-Third Amending Agreement"); and

Whereas, By an ordinance adopted by the City Council of the City on July 29, 2015, and published in the *Journal of the Proceedings of the City Council of the City of Chicago* for said date at pages 2525 to 2540, inclusive ("Forty-Fourth Amending Ordinance"), DPD extended the SBIF Program to the 79th Street/Southwest Highway and Stockyards Southeast Quadrant Industrial Redevelopment Project Areas of the City, and increased the amount of grant funds available in the Archer/Central, Avalon Park/South Shore, Fullerton/Milwaukee, Kinzie Industrial Corridor, Midway Industrial, Midwest and Western Avenue South Redevelopment Project Areas; and

Whereas, By an ordinance adopted by the City Council of the City on October 14, 2015, and published in the *Journal of the Proceedings of the City Council of the City of Chicago* for said date at pages 8333 to 8348, inclusive ("Forty-Fifth Amending Ordinance"), DPD increased the amount of grant funds available in the 63rd/Pulaski, Central West, and Western/Ogden Redevelopment Project Areas; and

Whereas, By an ordinance adopted by the City Council of the City on _____, 2016 and published in the *Journal of the Proceedings of the City Council of the City of Chicago* for said date at pages _____ to _____, inclusive ("Forty-Sixth Amending Ordinance"), DPD increased the amount of grant funds available in the Austin Commercial Redevelopment Project Area ("Austin Commercial Area") by an additional $500,000 to a total, collective amount of $1,750,000; increased the amount of grant funds available in the Belmont/Central Redevelopment Project Area ("Belmont/Central Area") by an additional $500,000 to a total, collective amount of $2,200,000; increased the amount of grant funds available in the Northwest Industrial Corridor Redevelopment Project Area ("Northwest Industrial Area") by an additional $1,000,000 to a total, collective amount

of $4,500,000; and increased the amount of grant funds available in the Portage Park Redevelopment Project Area ("Portage Park Area") by an additional $500,000 to a total, collective amount of $3,160,000; and

Whereas, The Forty-Sixth Amending Ordinance authorized DPD to enter into an agreement with SomerCor to continue to provide SBIF Program administrative services, and DPD and SomerCor now desire to enter into such an agreement, which will amend the Second SomerCor Agreement (the "Forty-Sixth Amending Agreement"); now, therefore,

In consideration of the mutual promises and covenants set forth below, the parties hereto agree as follows:

Article I.

Incorporation And Recitals.

The recitals set forth above are incorporated by reference as if fully set forth herein.

Article II.

Reaffirmation Of Representations, Warranties And Covenants.

SomerCor reaffirms each and every representation, warranty and covenant made in Article III of the Second SomerCor Agreement. SomerCor reaffirms that it has insurance in force that conforms to the requirements of Section 4.8 of the Second SomerCor Agreement.

Article III.

Amendments To Second Somercor Agreement.

1. The Second SomerCor Agreement, as amended, is further amended, as follows:

(a) amend the text in Exhibit 5 thereof increasing the maximum funds available for the following Areas, as follows:

Austin Commercial Area	$1,750,000
Belmont/Central Area	$2,200,000

Northwest Industrial Area	$4,500,000
Portage Park Area	$3,160,000

(b) substitute the following for each occurrence of "One Hundred and Twenty-Seven Million and Eight Hundred and Sixty Thousand Dollars ($127,860,000)" in Section 4.2 thereof:

One Hundred and Thirty Million and Three Hundred and Sixty Thousand Dollars ($130,360,000)

Except as set forth herein, the Agreement is not amended.

Article IV.

Obligation To Provide Documents.

SomerCor shall execute and deliver to DPD such documents as may be required by the Corporation Counsel of the City to evidence SomerCor's participation in the Program, including, but not limited to, the City's current form of Economic Disclosure Statement and an opinion of counsel in substantially the form of (Sub)Exhibit 1 attached hereto and incorporated herein.

In Witness Whereof, The City and SomerCor have executed this Agreement as of the date first set forth above.

City of Chicago

By: _____
Commissioner,
Department of Planning
and Development

SomerCor 504, Inc.

By: _____

Its: _____

(Sub)Exhibit 1 referred to in this Forty-Sixth Amending Agreement to Administrative Services Agreement with SomerCor 504, Inc., reads as follows:

(Sub)Exhibit 1.
(To Forty-Sixth Amending Agreement To Administrative Services Agreement With SomerCor 504, Inc.)

Form Of Counsel's Opinion.

_____, 2016

City of Chicago
Department of Planning and Development
121 North LaSalle Street, Suite 1000
Chicago, Illinois 60602

RE: Amending Agreement to Administrative Services Agreement (the "Agreement")

Ladies and Gentlemen:

I have acted as counsel for SomerCor 504, Inc., an Illinois not-for-profit corporation ("SomerCor"), in connection with the execution and delivery of the Agreement by and between SomerCor and the City of Chicago, acting by and through its Department of Planning and Development (the "City"). SomerCor has requested that this opinion be furnished to the City.

In so acting as counsel for SomerCor, I have examined:

(i) an executed original of the Agreement;

(ii) the Articles of Incorporation, including all amendments thereto, of SomerCor as furnished and certified by the Secretary of State of the State of Illinois;

(iii) the Bylaws of SomerCor, as certified by the Secretary of SomerCor as of the date hereof; and

(iv) the Certificate of Good Standing dated _____, issued by the Office of the Secretary of State of the State of Illinois, as to the good standing of SomerCor.

In my capacity as counsel, I have also examined such other documents or instruments as I have deemed relevant for the purposes of rendering the opinions hereinafter set forth.

I have also assumed, but have no reason to question, the legal capacity, authority and the genuineness of the signatures of and due and proper execution and delivery by the respective parties other than SomerCor which has made, executed or delivered or will make, execute and deliver the agreements and documents examined by me.

I express no opinion as to (i) the laws of any state or jurisdiction other than the State of Illinois (and any political subdivisions thereof) and the United States of America; and (ii) any matters pertaining or relating to the securities laws of the United States of America, the State of Illinois or any other state.

Based upon and subject to the assumptions and qualifications herein stated, it is my opinion that:

1. SomerCor is a not-for-profit corporation, duly organized and validly existing under the laws of the State of Illinois, SomerCor has made all filings required by the laws of the State of Illinois in respect of its formation and continuing existence, and has all requisite authority to carry on its business and to execute and deliver, and to consummate the transactions contemplated by, the Agreement.

2. The Agreement has been duly executed and delivered on behalf of SomerCor, and constitutes a legal, valid and binding obligation of SomerCor, enforceable against SomerCor in accordance with its terms, except to the extent that enforcement of any such terms may be limited by: (a) applicable bankruptcy, reorganization, debt arrangement, insolvency or other similar laws generally affecting creditors' rights; or (b) judicial and public policy limitations upon the enforcement of certain remedies including those which a court of equity may in its discretion decline to enforce.

3. There is no action, suit or proceeding at law or in equity pending, nor to my knowledge threatened, against or affecting SomerCor, before any court or before any governmental or administrative agency, which if adversely determined could materially and adversely affect the ability of SomerCor to perform under the Agreement or any of its business or properties or financial or other conditions.

4. The transactions contemplated by the Agreement are governed by the laws of the State of Illinois.

5. The execution and delivery of the Agreement and the consummation of the transactions contemplated thereby will not constitute:

A. a violation or breach of (i) the Articles of Incorporation of SomerCor, (ii) the Bylaws of SomerCor, (iii) any provision of any contract or other instrument to which SomerCor is bound, or (iv) any order, writ, injunction, decree, statute, rule or regulation binding on SomerCor, or

B. a breach of any of the provisions of, or constitute a default under, or result in the creation or imposition of any lien or encumbrance upon any of the property of SomerCor pursuant to any agreement or other instrument to which SomerCor is a party or by which SomerCor is bound.

6. No action of, or filing with, any governmental or public body is required to authorize, or is otherwise required for the validity of, the execution, delivery and performance of any of the Agreement.

This opinion is furnished for your benefit and may be relied upon by you and any such other party in connection with the Agreement, but may not be delivered to or relied upon by any other person or entity without written consent from the undersigned.

Very truly yours,

MULTI-FAMILY PROGRAM FUNDS LOAN FOR MAGNOLIA COURT APARTMENTS LLC FOR REHABILITATION OF BUILDING AT 4878 N. MAGNOLIA AVE.

[O2016-122]

The Committee on Finance submitted the following report:

CHICAGO, February 10, 2016.

To the President and Members of the City Council:

Your Committee on Finance, having had under consideration an ordinance authorizing the Commissioner of the Department of Planning and Development to enter into and execute a multi-family loan agreement with Magnolia Court Apartments LLC, amount of loan not to exceed: $1,508,938, having had the same under advisement, begs leave to report and recommend that Your Honorable Body *Pass* the proposed ordinance transmitted herewith.

This recommendation was concurred in by a viva voce vote of the members of the committee, with no dissenting vote.

Respectfully submitted,

(Signed) EDWARD M. BURKE,
Chairman.

On motion of Alderman Burke, the said proposed ordinance transmitted with the foregoing committee report was *Passed* by yeas and nays as follows:

Yeas -- Aldermen Moreno, Hopkins, Dowell, Burns, Hairston, Sawyer, Mitchell, Harris, Beale, Sadlowski Garza, Thompson, Cárdenas, Quinn, Burke, Lopez, Foulkes, D. Moore, Curtis, O'Shea, Cochran, Brookins, Muñoz, Zalewski, Scott, Solis, Burnett, Ervin, Taliaferro, Reboyras, Santiago, Waguespack, Mell, Ramirez-Rosa, Villegas, Mitts, Sposato, Laurino, O'Connor, Napolitano, Reilly, Smith, Tunney, Arena, Cappleman, Pawar, Osterman, J. Moore, Silverstein -- 48.

Nays -- None.

Alderman Beale moved to reconsider the foregoing vote. The motion was lost.

The following is said ordinance as passed:

WHEREAS, The City of Chicago (the "City"), a home rule unit of government under Section 6(a), Article VII of the 1970 Constitution of the State of Illinois, has heretofore found and does hereby find that there exists within the City a serious shortage of decent, safe and sanitary rental housing available to persons of low- and moderate-income; and

WHEREAS, The City has determined that the continuance of a shortage of affordable rental housing is harmful to the health, prosperity, economic stability and general welfare of the City; and

WHEREAS, The City has certain funds available from a variety of funding sources ("Multi-Family Program Funds") to make loans and grants for the development of multi-family residential housing to increase the number of families served with decent, safe, sanitary and affordable housing and to expand the long-term supply of affordable housing, and such Multi-Family Program Funds are administered by the City's Department of Planning and Development ("DPD"); and

WHEREAS, DPD has preliminarily reviewed and approved the making of a loan to Magnolia Court Apartments LLC, an Illinois limited liability company (the "Borrower"), of which Andrew Niewiarowski, an individual, is the sole manager and member, in an amount not to exceed $1,508,938 (the "Loan"), to be funded from Multi-Family Program Funds pursuant to the terms and conditions set forth in Exhibit A attached hereto and made a part hereof; and

WHEREAS, In November, 2015, the Borrower obtained a replacement senior financing loan from PNC Bank, N.A., in connection with the Property in an amount which does not exceed $3,500,000, for a term of 10 years, at a fixed rate of interest that does not exceed 5.0 percent, and which loan was secured by a first-position mortgage lien (the "Senior Loan"); now, therefore,

Be It Ordained by the City Council of the City of Chicago:

SECTION 1. The above recitals are expressly incorporated in and made a part of this ordinance as though fully set forth herein.

SECTION 2. Upon the approval and availability of the Additional Financing as shown in Exhibit A hereto, the Commissioner of DPD (the "Commissioner") and a designee of the Commissioner (collectively, the "Authorized Officer") are each hereby authorized, subject to approval by the Corporation Counsel, to enter into and execute such agreements and instruments, and perform any and all acts as shall be necessary or advisable in connection with the implementation of the Loan. The Authorized Officer is hereby authorized, subject to the approval of the Corporation Counsel, to negotiate any and all terms and provisions in connection with the Loan which do not substantially modify the terms described in Exhibit A hereto. Upon the execution and receipt of proper documentation, the Authorized Officer is hereby authorized to disburse the proceeds of the Loan to the Borrower.

SECTION 3. To the extent that any ordinance, resolution, rule, order or provision of the Municipal Code of Chicago, or part thereof, is in conflict with the provisions of this ordinance, the provisions of this ordinance shall control. If any section, paragraph, clause or provision of this ordinance shall be held invalid, the invalidity of such section, paragraph, clause or provision shall not affect any of the other provisions of this ordinance. Section 2-45-110 of the Municipal Code of Chicago shall not apply to the Project or the Property (as defined on Exhibit A hereto).

SECTION 4. This ordinance shall be effective as of the date of its passage and approval.

Exhibit "A" referred to in this ordinance reads as follows:

Exhibit "A".

Borrower:	Magnolia Court Apartments LLC, an Illinois limited liability company, of which Andrew Niewiarowski, an individual, is the sole manager and member.	
Project:	Rehabilitation and equipping of a building located at 4878 North Magnolia Avenue, Chicago (the "Property") that contains 60 residential dwelling units, of which 50 units shall be affordable to low- and moderate-income families; and the repayment of a portion of the Senior Loan.	
Loan:	Source:	Multi-Family Program Funds.
	Amount:	Not to exceed $1,508,938.
	Term:	Not to exceed 16 years.
	Interest:	Zero percent per annum.

Security: Non-recourse loan; mortgage on the Property (the "City Mortgage") junior to the mortgage securing the Senior Loan.

MULTI-FAMILY PROGRAM FUNDS LOAN FOR POAH SUPPORT CORPORATION FOR CONSTRUCTION OF COMMERCIAL AND RESIDENTIAL BUILDING AT 803 E. 61ST ST.

[O2016-143]

The Committee on Finance submitted the following report:

CHICAGO, February 10, 2016.

To the President and Members of the City Council:

Your Committee on Finance, having had under consideration an ordinance authorizing the Commissioner of the Department of Planning and Development to enter into and execute a multi-family loan agreement with Preservation of Affordable Housing, Inc., amount of loan not to exceed: $2,500,000, having had the same under advisement, begs leave to report and recommend that Your Honorable Body *Pass* the proposed ordinance transmitted herewith.

This recommendation was concurred in by a viva voce vote of the members of the committee, with no dissenting vote.

Respectfully submitted,

(Signed) EDWARD M. BURKE,
Chairman.

On motion of Alderman Burke, the said proposed ordinance transmitted with the foregoing committee report was *Passed* by yeas and nays as follows:

Yeas -- Aldermen Moreno, Hopkins, Dowell, Burns, Hairston, Sawyer, Mitchell, Harris, Beale, Sadlowski Garza, Thompson, Cárdenas, Quinn, Burke, Lopez, Foulkes, D. Moore, Curtis, O'Shea, Cochran, Brookins, Muñoz, Zalewski, Scott, Solis, Burnett, Ervin, Taliaferro, Reboyras, Santiago, Waguespack, Mell, Ramirez-Rosa, Villegas, Mitts, Sposato, Laurino, O'Connor, Napolitano, Reilly, Smith, Tunney, Arena, Cappleman, Pawar, Osterman, J. Moore, Silverstein -- 48.

Nays -- None.

Alderman Beale moved to reconsider the foregoing vote. The motion was lost.

The following is said ordinance as passed:

WHEREAS, The City of Chicago (the "City"), a home rule unit of government under Section 6(a), Article VII of the 1970 Constitution of the State of Illinois, has heretofore found and does hereby find that there exists within the City a serious shortage of decent, safe and sanitary rental housing available to persons of low- and moderate-income; and

WHEREAS, The City has determined that the continuance of a shortage of affordable rental housing is harmful to the health, prosperity, economic stability and general welfare of the City; and

WHEREAS, The City has certain funds available from a variety of funding sources ("Multi-Family Program Funds") to make loans and grants for the development of multi-family residential housing to increase the number of families served with decent, safe, sanitary and affordable housing and to expand the long-term supply of affordable housing, and such Multi-Family Program Funds are administered by the City's Department of Planning and Development ("DPD"); and

WHEREAS, DPD has preliminarily reviewed and approved the making of a loan to POAH Support Corporation, an Illinois not-for-profit corporation, the sole member of which is Preservation of Affordable Housing, Inc., an Illinois not-for-profit corporation ("POAH"), or to another legal entity of which POAH is the controlling party as determined by the hereinafter defined Authorized Officer (the "Borrower"), in an amount not to exceed $2,500,000 (the "Loan") to be funded from Multi-Family Program Funds pursuant to the terms and conditions set forth in Exhibit A attached hereto and made a part hereof; and

WHEREAS, It is anticipated that an entity related to POAH (the "Owner") will acquire certain land and construct a building to be located generally at 803 East 61st Street, Chicago, Illinois (the "Property"); and

WHEREAS, It is anticipated that POAH, Borrower, or another legal entity of which POAH is the controlling party will rent the Property from the Owner and operate a portion of it as affordable housing; and

WHEREAS, It is anticipated that (i) the Borrower will lend the proceeds of the Loan to a single-purpose entity investment fund affiliate of a New Markets Tax Credit investor (the "Investment Fund"), (ii) the Borrower will receive additional financing described on Exhibit A hereto (the "Additional Financing") that it will also lend to the Investment Fund, (iii) the proceeds of the Loan, the Additional Financing, and certain debt, equity and New Markets Tax Credits will be used to finance a portion of the costs of the acquisition of the Property and construction of the building (the "Project"); and

WHEREAS, Certain of the debt in addition to the Additional Financing which is anticipated to be used to finance a portion of the costs of the Project is anticipated to be secured by liens against the Property which will take precedence over the City Mortgage (as defined on Exhibit A hereto); now, therefore,

Be It Ordained by the City Council of the City of Chicago:

SECTION 1. The above recitals are expressly incorporated in and made a part of this ordinance as though fully set forth herein.

SECTION 2. Upon the approval and availability of the Additional Financing as shown in Exhibit A hereto, the Commissioner of DPD (the "Commissioner") and a designee of the Commissioner (collectively, the "Authorized Officer") are each hereby authorized, subject to approval by the Corporation Counsel, to enter into and execute such agreements and instruments, and perform any and all acts as shall be necessary or advisable in connection with the implementation of the Loan. The Authorized Officer is hereby authorized, subject to the approval of the Corporation Counsel, to negotiate any and all terms and provisions in connection with the Loan which do not substantially modify the terms described in Exhibit A hereto. Upon the execution and receipt of proper documentation, the Authorized Officer is hereby authorized to disburse the proceeds of the Loan to the Borrower.

SECTION 3. The Project (as described on Exhibit A hereto) shall be deemed to qualify as "Affordable Housing" for purposes of Chapter 16-18 of the Municipal Code of Chicago. Section 2-45-110 of the Municipal Code of Chicago shall not apply to the Project or the Property (as defined on Exhibit A hereto).

SECTION 4. To the extent that any ordinance, resolution, rule, order or provision of the Municipal Code of Chicago, or part thereof, is in conflict with the provisions of this ordinance, the provisions of this ordinance shall control. If any section, paragraph, clause or provision of this ordinance shall be held invalid, the invalidity of such section, paragraph, clause or provision shall not affect any of the other provisions of this ordinance.

SECTION 5. This ordinance shall be effective as of the date of its passage and approval.

Exhibit "A" referred to in this ordinance reads as follows:

Exhibit "A".

Borrower: POAH Support Corporation, an Illinois not-for-profit corporation, the sole member of which is Preservation of Affordable Housing, Inc., an Illinois not-for-profit corporation ("POAH"), or another legal entity of which POAH is the controlling party as determined by the Authorized Officer.

Project: Financing a portion of the costs of the acquisition of land and construction of a building by the Owner to be located generally at 803 East 61st Street, Chicago, Illinois, which shall contain certain commercial space along with a total of approximately 24 residential dwelling units of which approximately 12 residential dwelling units shall be two-bedroom units for low- and moderate-income families, and of certain common areas and parking facilities in connection therewith.

Loan:

Source: Multi-Family Program Funds.

Amount: Not to exceed $2,500,000.

Term: Not to exceed 32 years, or another term acceptable to the Authorized Officer.

Interest: Zero percent per annum.

Security: Non-recourse loan; leasehold mortgage interest on the Property (the "City Mortgage"), or such other security acceptable to the Authorized Officer.

Additional Financing:

1. Amount: Approximately $3,000,000, or such other amount acceptable to the Authorized Officer, which may take the form of more than one loan.

   Term: Not to exceed 32 years, or another term or terms acceptable to the Authorized Officer.

   Source: BMO Harris Bank, or another source acceptable to the Authorized Officer during construction and the first 7.5 years after closing on the loan, or such other term or terms acceptable to the Authorized Officer (the "Initial Period"); and such other entity or entities acceptable to the Authorized Officer to be selected after the Initial Period for permanent financing.

   Interest: Not to exceed eight percent per annum, or another rate or rates acceptable to the Authorized Officer.

   Security: Leasehold mortgage interest (or interests) on the Property senior to the lien of the City Mortgage, and/or such other security acceptable to the Authorized Officer.

2. Amount: Approximately $3,310,000.

   Source: POAH, from the proceeds of a United States Department of Housing and Urban Development CHOICE funds grant, or another source acceptable to the Authorized Officer.

Term:	Not to exceed 32 years, or another term acceptable to the Authorized Officer.
Interest:	Zero percent per annum, or another rate acceptable to the Authorized Officer.
Security:	Leasehold mortgage interest on the Property junior to the City Mortgage, or such other security acceptable to the Authorized Officer.

SETTLEMENT AGREEMENT REGARDING CASE OF *UNITED STATES DEPARTMENT OF JUSTICE ALLEGATIONS AGAINST CHICAGO POLICE DEPARTMENT FOR NATIONAL ORIGIN DISCRIMINATION BEFORE 2011.*

[Or2016-40]

The Committee on Finance submitted the following report:

CHICAGO, February 10, 2016.

To the President and Members of the City Council:

Your Committee on Finance, having had under consideration an order authorizing the Corporation Counsel to enter into and execute a settlement order for the following case: *United States Department of Justice Allegations against the Chicago Police Department for National Origin Discrimination before 2011*, in the amount of: $3,100,000, having had the same under advisement, begs leave to report and recommend that Your Honorable Body *Pass* the proposed order transmitted herewith.

This recommendation was concurred in by a viva voce vote of the members of the committee.

Alderman Sposato (38th Ward) votes "No".

Respectfully submitted,

(Signed) EDWARD M. BURKE,
Chairman.

On motion of Alderman Burke, the said proposed order transmitted with the foregoing committee report was *Passed* by yeas and nays as follows:

Yeas -- Aldermen Moreno, Hopkins, Dowell, Burns, Hairston, Sawyer, Mitchell, Harris, Beale, Sadlowski Garza, Thompson, Cárdenas, Quinn, Burke, Lopez, Foulkes, Curtis, O'Shea, Cochran, Brookins, Muñoz, Zalewski, Scott, Solis, Burnett, Ervin, Taliaferro, Reboyras, Santiago, Waguespack, Mell, Ramirez-Rosa, Villegas, Mitts, Laurino, O'Connor, Reilly, Smith, Tunney, Arena, Cappleman, Pawar, Osterman, J. Moore, Silverstein -- 45.

Nays -- Aldermen D. Moore, Sposato, Napolitano -- 3.

Alderman Beale moved to reconsider the foregoing vote. The motion was lost.

The following is said order as passed:

Ordered, That the Corporation Counsel is hereby authorized and directed to enter into and execute a settlement agreement in the following matter: *United States Department of Justice Allegations against the Chicago Police Department for National Origin Discrimination before 2011*, in the amount of $3,100,000.

SETTLEMENT AGREEMENT REGARDING CASE OF *TIFFANY HONDRAS V. CHICAGO POLICE OFFICERS CAROL MCGHEE, IBN FURQAN, EDWARD DEDO AND JAMES SAJDAK.*

[Or2016-41]

The Committee on Finance submitted the following report:

CHICAGO, February 10, 2016.

To the President and Members of the City Council:

Your Committee on Finance, having had under consideration an order authorizing the Corporation Counsel to enter into and execute a settlement order for the following case: *Tiffany Hondras v. Chicago Police Officers Carol McGhee, Ibn Furqan, Edward Dedo and James Sajdak*, cited as 13 C 01846, in the amount of: $220,000, having had the same under advisement, begs leave to report and recommend that Your Honorable Body *Pass* the proposed order transmitted herewith.

This recommendation was concurred in by a viva voce vote of the members of the committee, with no dissenting vote.

Respectfully submitted,

(Signed) EDWARD M. BURKE,
Chairman.

On motion of Alderman Burke, the said proposed order transmitted with the foregoing committee report was *Passed* by yeas and nays as follows:

Yeas -- Aldermen Moreno, Hopkins, Dowell, Burns, Hairston, Sawyer, Mitchell, Harris, Beale, Sadlowski Garza, Thompson, Cárdenas, Quinn, Burke, Lopez, Foulkes, D. Moore, Curtis, O'Shea, Cochran, Brookins, Muñoz, Zalewski, Scott, Solis, Burnett, Ervin, Taliaferro, Reboyras, Santiago, Waguespack, Mell, Ramirez-Rosa, Villegas, Mitts, Sposato, Laurino, O'Connor, Napolitano, Reilly, Smith, Tunney, Arena, Cappleman, Pawar, Osterman, J. Moore, Silverstein -- 48.

Nays -- None.

Alderman Beale moved to reconsider the foregoing vote. The motion was lost.

The following is said order as passed:

Ordered, That the Corporation Counsel is hereby authorized and directed to enter into and execute a settlement agreement in the following matter: *Tiffany Hondras v. Chicago Police Officers Carol McGhee, Ibn Furqan, Edward Dedo and James Sajdak*, cited as 13 C 01846, in the amount of $220,000.

SETTLEMENT AGREEMENT REGARDING CASE OF *JONATHAN HADNOTT, JESSIE HADNOTT, KEVIN HUNT AND BRANDELL BETTS V. CITY OF CHICAGO, CHICAGO POLICE OFFICERS MICHAEL KELLY, MARC JAROCKI AND PATRICK GILMORE.*

[Or2016-42]

The Committee on Finance submitted the following report:

CHICAGO, February 10, 2016.

To the President and Members of the City Council:

Your Committee on Finance, having had under consideration an order authorizing the Corporation Counsel to enter into and execute a settlement order for the following case: *Jonathan Hadnott, Jessie Hadnott, Kevin Hunt and Brandell Betts v. City of Chicago, Chicago Police Officers Michael Kelly, Marc Jarocki and Patrick Gilmore*, cited as 07 C 6754, in the amount of: $200,000, having had the same under advisement, begs leave to report and recommend that Your Honorable Body *Pass* the proposed order transmitted herewith.

This recommendation was concurred in by a viva voce vote of the members of the committee, with no dissenting vote.

Respectfully submitted,

(Signed) EDWARD M. BURKE,
Chairman.

On motion of Alderman Burke, the said proposed order transmitted with the foregoing committee report was *Passed* by yeas and nays as follows:

Yeas -- Aldermen Moreno, Hopkins, Dowell, Burns, Hairston, Sawyer, Mitchell, Harris, Beale, Sadlowski Garza, Thompson, Cárdenas, Quinn, Burke, Lopez, Foulkes, D. Moore, Curtis, O'Shea, Cochran, Brookins, Muñoz, Zalewski, Scott, Solis, Burnett, Ervin, Taliaferro, Reboyras, Santiago, Waguespack, Mell, Ramirez-Rosa, Villegas, Mitts, Sposato, Laurino, O'Connor, Napolitano, Reilly, Smith, Tunney, Arena, Cappleman, Pawar, Osterman, J. Moore, Silverstein -- 48.

Nays -- None.

Alderman Beale moved to reconsider the foregoing vote. The motion was lost.

The following is said order as passed:

Ordered, That the Corporation Counsel is hereby authorized and directed to enter into and execute a settlement agreement in the following matter: *Jonathan Hadnott, Jessie Hadnott, Kevin Hunt and Brandell Betts v. City of Chicago, Chicago Police Officers Michael Kelly, Marc Jarocki and Patrick Gilmore*, cited as 07 C 6754, in the amount of $200,000.

WAIVER OF ALL FEES INCURRED AFTER NOVEMBER 5, 2015 FOR METROPOLITAN PIER AND EXPOSITION AUTHORITY.

[O2015-8533]

The Committee on Finance submitted the following report:

CHICAGO, February 10, 2016.

To the President and Members of the City Council:

Your Committee on Finance, having had under consideration an ordinance authorizing to approve fee waivers for all city permits and public way use permits for the Metropolitan Pier and Exposition Authority, having had the same under advisement, begs leave to report and recommend that Your Honorable Body *Pass* the proposed ordinance transmitted herewith.

This recommendation was concurred in by a viva voce vote of the members of the committee, with no dissenting vote.

Respectfully submitted,

(Signed) EDWARD M. BURKE,
Chairman.

On motion of Alderman Burke, the said proposed ordinance transmitted with the foregoing committee report was *Passed* by yeas and nays as follows:

Yeas -- Aldermen Moreno, Hopkins, Dowell, Burns, Hairston, Sawyer, Mitchell, Harris, Beale, Sadlowski Garza, Thompson, Cárdenas, Quinn, Burke, Lopez, Foulkes, D. Moore, Curtis, O'Shea, Cochran, Brookins, Muñoz, Zalewski, Scott, Solis, Burnett, Ervin, Taliaferro, Reboyras, Santiago, Waguespack, Mell, Ramirez-Rosa, Villegas, Mitts, Sposato, Laurino, O'Connor, Napolitano, Reilly, Smith, Tunney, Arena, Cappleman, Pawar, Osterman, J. Moore, Silverstein -- 48.

Nays -- None.

Alderman Beale moved to reconsider the foregoing vote. The motion was lost.

The following is said ordinance as passed:

Be It Ordained by the City Council of the City of Chicago:

SECTION 1. Pursuant to Section 2-8-065(c)(1) of the Municipal Code of Chicago ("Code"), the appropriate city departments are hereby authorized and directed to waive, in full, all fees incurred after November 5, 2015 related to zoning, landmarks, demolition, permits to use

water, services provided by the office of underground coordination, building permits, official house number certificates, driveways, curb cut-outs, alley vacation, storm water review, storm sewer permits and public way use permits otherwise required to be paid by the below-named governmental entity in connection with the new construction and relocation and rehabilitation of building(s) at the following locations:

The Metropolitan Pier And Exposition Authority ("MPEA").

(1) McCormick Place Hotel and ABC Building ("Hotel Property") (located on the 300 East Cermak Parcel and ABC Building Parcel, as described in Exhibit B to an ordinance passed on March 5, 2014 and published at pages 75299 -- 75350 of the *Journal of the Proceedings of the City Council of the City of Chicago* of that date), and related open space and streetscapes at such Hotel Property;

(2) McCormick Place Event Center (located on the block bounded by 21st Street, Prairie Avenue, Cermak Road and Indiana Avenue);

(3) The locations identified in items (i) through (v) below, for work limited to creating physical connections between those locations and the locations identified in items (1) through (3) of this Section 1:

(i) Corporate Office (bridge connection)

(ii) Parking Lot A (pedway through garage to campus)

(iii) Conference Center (pedway connection to campus)

(iv) Energy Center (connection of utility piping)

(v) Storm Sewer Improvements in the public right-of-way.

Provided, however, that the fee waivers authorized under this section shall not apply in connection with any monies owed by the City to any third party for any service provided to the City by such third party under the department of building's developer services program or under any other City program.

As a continued condition to the grant of this waiver: said building(s) and all appurtenances thereto shall be used exclusively to carry out the MPEA's statutory and corporate purpose(s); all work thereon requiring the submission of plans shall be done in accordance with plans submitted to and approved by the appropriate city department; all required permits and licenses shall be obtained; and said building(s) and all appurtenances thereto shall be constructed and maintained in compliance with the applicable provisions of this Code and any rules and regulations duly promulgated thereunder.

SECTION 2. The MPEA shall submit to the Office of Budget and Management ("OBM"), on a quarterly basis, a written report summarizing the number and type of fee waivers

granted to the MPEA under Section 1 of this ordinance, and the amount of each fee so waived. Such written report shall be submitted in a manner and form acceptable to OBM.

SECTION 3. This ordinance shall take full force and effect upon its passage and approval and shall be in force until December 31, 2017.

PAYMENT OF HOSPITAL, MEDICAL AND NURSING SERVICES RENDERED CERTAIN INJURED MEMBERS OF POLICE AND FIRE DEPARTMENTS.

The Committee on Finance submitted the following report:

CHICAGO, February 10, 2016.

To the President and Members of the City Council:

Your Committee on Finance, having had under consideration four orders authorizing the payment of hospital and medical expenses of police officers and firefighters injured in the line of duty, having had the same under advisement, begs leave to report and recommend that Your Honorable Body *Pass* the proposed orders transmitted herewith.

This recommendation was concurred in by a viva voce vote of the members of the committee, with no dissenting vote.

Respectfully submitted,

(Signed) EDWARD M. BURKE,
Chairman.

On motion of Alderman Burke, the said proposed orders transmitted with the foregoing committee report were *Passed* by yeas and nays as follows:

Yeas -- Aldermen Moreno, Hopkins, Dowell, Burns, Hairston, Sawyer, Mitchell, Harris, Beale, Sadlowski Garza, Thompson, Cárdenas, Quinn, Burke, Lopez, Foulkes, D. Moore, Curtis, O'Shea, Cochran, Brookins, Muñoz, Zalewski, Scott, Solis, Burnett, Ervin, Taliaferro, Reboyras, Santiago, Waguespack, Mell, Ramirez-Rosa, Villegas, Mitts, Sposato, Laurino, O'Connor, Napolitano, Reilly, Smith, Tunney, Arena, Cappleman, Pawar, Osterman, J. Moore, Silverstein -- 48.

Nays -- None.

Alderman Beale moved to reconsider the foregoing vote. The motion was lost.

The following are said orders as passed (the italic heading in each case not being a part of the order):

Regular Orders.
(Each Amount Not To Exceed $1,000.00)

[Or2016-44]

Ordered, That the City Comptroller is authorized and directed to issue payments, each in an amount not to exceed $1,000.00, in conformity with the schedule herein set forth, to physicians, hospitals, nurses or other individuals, in settlement for hospital, medical and nursing services rendered to the injured members of the Police Department and/or the Fire Department herein named. The payment of any of these bills shall not be construed as an approval of any previous claims pending or future claims for expenses or benefits on account of any alleged injury to the individuals named. The total amount of said claims is set opposite the names of the injured members of the Police Department and/or the Fire Department, and payments are to be drawn in favor of the proper claimants and charged to the following Account Numbers: 100-57-2005-0937; 610-57-4415-0937; 740-57-4415-0937; 100-59-2005-0937; 610-59-4415-0937; and 740-59-4415-0937.

[Regular orders printed on pages 17940
through 18283 of this *Journal.*]

Regular Orders.
(All Amounts)

[Or2016-43]

Ordered, That the City Comptroller is authorized and directed to issue payments, in conformity with the schedule herein set forth, to physicians, hospitals, nurses or other individuals, in settlement for hospital, medical and nursing services rendered to the injured members of the Police Department and/or the Fire Department herein named. The payment of any of these bills shall not be construed as an approval of any previous claims pending or future claims for expenses or benefits on account of any alleged injury to the individuals named. The total amount of said claims is set opposite the names of the injured members of the Police Department and/or the Fire Department, and payments are to be drawn in favor of the proper claimants and charged to the following Account Numbers: 100-57-2005-0937; 610-57-4415-0937; 740-57-4415-0937; 100-59-2005-0937; 610-59-4415-0937; and 740-59-4415-0937.

[Regular orders printed on pages 18284
through 18298 of this *Journal.*]

City Of Chicago

Police & Fire Regular Orders

Incident Date	Claimant	Rank	Unit of Assignment	Insured	Total to be Paid
Insured Name1: City Of Chicago Fire					
05/21/1993	Waters, John	L	00489	City Of Chicago Fire	$4.00
04/28/2003	Walz, Randall	C	00410	City Of Chicago Fire	$297.35
06/25/2015	WILSON, VICTOR	8801		City Of Chicago Fire	$345.57
06/25/2015	WILSON, VICTOR	8801		City Of Chicago Fire	$4.00
06/25/2015	WILSON, VICTOR	8801		City Of Chicago Fire	$0.38
12/15/2015	WILSON, DWIGHT	8811		City Of Chicago Fire	$4.00
12/15/2015	WILSON, DWIGHT	8811		City Of Chicago Fire	$4.83
12/15/2015	WILSON, DWIGHT	8811		City Of Chicago Fire	$4.00
12/15/2015	WILSON, DWIGHT	8811		City Of Chicago Fire	$161.15
12/15/2015	WILSON, DWIGHT	8811		City Of Chicago Fire	$4.00
12/15/2015	WILSON, DWIGHT	8811		City Of Chicago Fire	$10.24
12/15/2015	WILSON, DWIGHT	8811		City Of Chicago Fire	$24.29
10/12/2014	WILLIAMS, STEVEN	8728		City Of Chicago Fire	$4.00
04/16/2009	WHITE, DAVID	8801		City Of Chicago Fire	$76.71
04/16/2009	WHITE, DAVID	8801		City Of Chicago Fire	$167.10
05/07/2014	WEBER, LISA	8750		City Of Chicago Fire	$71.57
05/07/2014	WEBER, LISA	8750		City Of Chicago Fire	$4.00
05/07/2014	WEBER, LISA	8750		City Of Chicago Fire	$4.00
05/07/2014	WEBER, LISA	8750		City Of Chicago Fire	$4.00
02/12/2015	WATERS JR, JOHN	8750		City Of Chicago Fire	$4.00
10/16/2015	WASSERMAN, JOEL	8745		City Of Chicago Fire	$4.00
10/16/2015	WASSERMAN, JOEL	8745		City Of Chicago Fire	$4.00
10/16/2015	WASSERMAN, JOEL	8745		City Of Chicago Fire	$146.50
10/16/2015	WASSERMAN, JOEL	8745		City Of Chicago Fire	$0.35
10/16/2015	WASSERMAN, JOEL	8745		City Of Chicago Fire	$45.60
10/16/2015	WASSERMAN, JOEL	8745		City Of Chicago Fire	$1.32
10/16/2015	WASSERMAN, JOEL	8745		City Of Chicago Fire	$4.00
10/16/2015	WASSERMAN, JOEL	8745		City Of Chicago Fire	$0.40
10/16/2015	WASSERMAN, JOEL	8745		City Of Chicago Fire	$4.00

Incident Date	Claimant	Rank	Unit of Assignment	Insured	Total to be Paid
10/16/2015	WASSERMAN, JOEL	8745		City Of Chicago Fire	$162.62
10/16/2015	WASSERMAN, JOEL	8745		City Of Chicago Fire	$0.41
10/16/2015	WASSERMAN, JOEL	8745		City Of Chicago Fire	$358.64
10/16/2015	WASSERMAN, JOEL	8745		City Of Chicago Fire	$4.00
10/16/2015	WASSERMAN, JOEL	8745		City Of Chicago Fire	$0.40
10/16/2015	WASSERMAN, JOEL	8745		City Of Chicago Fire	$358.64
10/16/2015	WASSERMAN, JOEL	8745		City Of Chicago Fire	$0.35
10/16/2015	WASSERMAN, JOEL	8745		City Of Chicago Fire	$4.00
10/16/2015	WASSERMAN, JOEL	8745		City Of Chicago Fire	$312.29
10/16/2015	WASSERMAN, JOEL	8745		City Of Chicago Fire	$0.40
10/16/2015	WASSERMAN, JOEL	8745		City Of Chicago Fire	$4.00
10/16/2015	WASSERMAN, JOEL	8745		City Of Chicago Fire	$358.64
10/16/2015	WASSERMAN, JOEL	8745		City Of Chicago Fire	$4.00
10/16/2015	WASSERMAN, JOEL	8745		City Of Chicago Fire	$320.59
10/16/2015	WASSERMAN, JOEL	8745		City Of Chicago Fire	$0.40
10/16/2015	WASSERMAN, JOEL	8745		City Of Chicago Fire	$4.00
10/16/2015	WASSERMAN, JOEL	8745		City Of Chicago Fire	$358.64
10/16/2015	WASSERMAN, JOEL	8745		City Of Chicago Fire	$0.40
10/16/2015	WASSERMAN, JOEL	8745		City Of Chicago Fire	$4.00
10/16/2015	WASSERMAN, JOEL	8745		City Of Chicago Fire	$358.64
10/16/2015	WASSERMAN, JOEL	8745		City Of Chicago Fire	$0.40
10/16/2015	WASSERMAN, JOEL	8745		City Of Chicago Fire	$4.00
10/16/2015	WASSERMAN, JOEL	8745		City Of Chicago Fire	$358.64
10/16/2015	WASSERMAN, JOEL	8745		City Of Chicago Fire	$0.17
10/16/2015	WASSERMAN, JOEL	8745		City Of Chicago Fire	$4.00
12/18/2015	WARNKE, JOSEPH	8802		City Of Chicago Fire	$504.39
12/18/2015	WARNKE, JOSEPH	8802		City Of Chicago Fire	$4.00
12/18/2015	WARNKE, JOSEPH	8802		City Of Chicago Fire	$4.52
09/05/2014	WALTER, KAREN	8750		City Of Chicago Fire	$4.00
07/10/2015	WALSH, RONALD	8731		City Of Chicago Fire	$94.74
07/10/2015	WALSH, RONALD	8731		City Of Chicago Fire	$823.35
07/17/2010	WALSH, KEVIN	8731		City Of Chicago Fire	$334.54
08/20/2015	WALSH, FRANCIS	8801		City Of Chicago Fire	$400.84

Incident Date	Claimant	Rank	Unit of Assignment	Insured	Total to be Paid
08/20/2015	WALSH, FRANCIS	8801		City Of Chicago Fire	$0.40
08/20/2015	WALSH, FRANCIS	8801		City Of Chicago Fire	$4.00
08/20/2015	WALSH, FRANCIS	8801		City Of Chicago Fire	$358.64
08/20/2015	WALSH, FRANCIS	8801		City Of Chicago Fire	$20.90
08/20/2015	WALSH, FRANCIS	8801		City Of Chicago Fire	$4.00
08/20/2015	WALSH, FRANCIS	8801		City Of Chicago Fire	$52.25
08/20/2015	WALSH, FRANCIS	8801		City Of Chicago Fire	$4.00
08/20/2015	WALSH, FRANCIS	8801		City Of Chicago Fire	$0.40
08/20/2015	WALSH, FRANCIS	8801		City Of Chicago Fire	$4.00
08/20/2015	WALSH, FRANCIS	8801		City Of Chicago Fire	$358.64
08/20/2015	WALSH, FRANCIS	8801		City Of Chicago Fire	$0.40
08/20/2015	WALSH, FRANCIS	8801		City Of Chicago Fire	$4.00
08/20/2015	WALSH, FRANCIS	8801		City Of Chicago Fire	$358.64
08/20/2015	WALSH, FRANCIS	8801		City Of Chicago Fire	$0.40
08/20/2015	WALSH, FRANCIS	8801		City Of Chicago Fire	$4.00
08/20/2015	WALSH, FRANCIS	8801		City Of Chicago Fire	$358.64
08/20/2015	WALSH, FRANCIS	8801		City Of Chicago Fire	$0.45
08/20/2015	WALSH, FRANCIS	8801		City Of Chicago Fire	$4.00
08/20/2015	WALSH, FRANCIS	8801		City Of Chicago Fire	$392.54
08/20/2015	WALSH, FRANCIS	8801		City Of Chicago Fire	$0.45
08/20/2015	WALSH, FRANCIS	8801		City Of Chicago Fire	$4.00
09/29/2005	Venegas, Roy J	F	00457	City Of Chicago Fire	$413.10
09/29/2005	Venegas, Roy J	F	00457	City Of Chicago Fire	$50.28
09/29/2005	Venegas, Roy J	F	00457	City Of Chicago Fire	$507.09
08/06/2015	VOJTAS, MICHAEL	8750		City Of Chicago Fire	$234.74
08/06/2015	VOJTAS, MICHAEL	8750		City Of Chicago Fire	$164.96
08/06/2015	VOJTAS, MICHAEL	8750		City Of Chicago Fire	$4.00
08/06/2015	VOJTAS, MICHAEL	8750		City Of Chicago Fire	$4.43
08/06/2015	VOJTAS, MICHAEL	8750		City Of Chicago Fire	$164.96
05/04/2015	VIVERITO, DENISE	8728		City Of Chicago Fire	$260.87
05/04/2015	VIVERITO, DENISE	8728		City Of Chicago Fire	$331.51
05/04/2015	VIVERITO, DENISE	8728		City Of Chicago Fire	$402.15
05/04/2015	VIVERITO, DENISE	8728		City Of Chicago Fire	$0.14

Incident Date	Claimant	Rank	Unit of Assignment	Insured	Total to be Paid
05/04/2015	VIVERITO, DENISE	8728		City Of Chicago Fire	$4.00
05/04/2015	VIVERITO, DENISE	8728		City Of Chicago Fire	$215.18
05/04/2015	VIVERITO, DENISE	8728		City Of Chicago Fire	$0.12
05/04/2015	VIVERITO, DENISE	8728		City Of Chicago Fire	$4.00
05/04/2015	VIVERITO, DENISE	8728		City Of Chicago Fire	$211.32
05/04/2015	VIVERITO, DENISE	8728		City Of Chicago Fire	$0.09
05/04/2015	VIVERITO, DENISE	8728		City Of Chicago Fire	$4.00
05/04/2015	VIVERITO, DENISE	8728		City Of Chicago Fire	$164.83
05/04/2015	VIVERITO, DENISE	8728		City Of Chicago Fire	$0.26
05/04/2015	VIVERITO, DENISE	8728		City Of Chicago Fire	$4.00
05/04/2015	VIVERITO, DENISE	8728		City Of Chicago Fire	$465.49
05/04/2015	VIVERITO, DENISE	8728		City Of Chicago Fire	$260.87
05/04/2015	VIVERITO, DENISE	8728		City Of Chicago Fire	$4.00
05/04/2015	VIVERITO, DENISE	8728		City Of Chicago Fire	$331.51
05/04/2015	VIVERITO, DENISE	8728		City Of Chicago Fire	$211.32
05/04/2015	VIVERITO, DENISE	8728		City Of Chicago Fire	$0.15
05/04/2015	VIVERITO, DENISE	8728		City Of Chicago Fire	$4.00
05/04/2015	VIVERITO, DENISE	8728		City Of Chicago Fire	$0.18
05/04/2015	VIVERITO, DENISE	8728		City Of Chicago Fire	$4.00
05/04/2015	VIVERITO, DENISE	8728		City Of Chicago Fire	$0.40
05/04/2015	VIVERITO, DENISE	8728		City Of Chicago Fire	$4.00
05/04/2015	VIVERITO, DENISE	8728		City Of Chicago Fire	$0.19
05/04/2015	VIVERITO, DENISE	8728		City Of Chicago Fire	$4.00
05/04/2015	VIVERITO, DENISE	8728		City Of Chicago Fire	$0.18
05/04/2015	VIVERITO, DENISE	8728		City Of Chicago Fire	$4.00
05/04/2015	VIVERITO, DENISE	8728		City Of Chicago Fire	$0.18
05/04/2015	VIVERITO, DENISE	8728		City Of Chicago Fire	$4.00
05/04/2015	VIVERITO, DENISE	8728		City Of Chicago Fire	$0.16
05/04/2015	VIVERITO, DENISE	8728		City Of Chicago Fire	$4.00
05/04/2015	VIVERITO, DENISE	8728		City Of Chicago Fire	$0.19
05/04/2015	VIVERITO, DENISE	8728		City Of Chicago Fire	$4.00
05/04/2015	VIVERITO, DENISE	8728		City Of Chicago Fire	$0.18
05/04/2015	VIVERITO, DENISE	8728		City Of Chicago Fire	$4.00

Incident Date	Claimant	Rank	Unit of Assignment	Insured	Total to be Paid
05/04/2015	VIVERITO, DENISE	8728		City Of Chicago Fire	$0.14
05/04/2015	VIVERITO, DENISE	8728		City Of Chicago Fire	$4.00
05/04/2015	VIVERITO, DENISE	8728		City Of Chicago Fire	$0.18
05/04/2015	VIVERITO, DENISE	8728		City Of Chicago Fire	$4.00
05/04/2015	VIVERITO, DENISE	8728		City Of Chicago Fire	$0.22
05/04/2015	VIVERITO, DENISE	8728		City Of Chicago Fire	$4.00
05/04/2015	VIVERITO, DENISE	8728		City Of Chicago Fire	$0.14
05/04/2015	VIVERITO, DENISE	8728		City Of Chicago Fire	$4.00
05/04/2015	VIVERITO, DENISE	8728		City Of Chicago Fire	$0.16
05/04/2015	VIVERITO, DENISE	8728		City Of Chicago Fire	$4.00
05/04/2015	VIVERITO, DENISE	8728		City Of Chicago Fire	$0.18
05/04/2015	VIVERITO, DENISE	8728		City Of Chicago Fire	$4.00
05/04/2015	VIVERITO, DENISE	8728		City Of Chicago Fire	$0.22
05/04/2015	VIVERITO, DENISE	8728		City Of Chicago Fire	$4.00
05/04/2015	VIVERITO, DENISE	8728		City Of Chicago Fire	$0.24
05/04/2015	VIVERITO, DENISE	8728		City Of Chicago Fire	$4.00
05/04/2015	VIVERITO, DENISE	8728		City Of Chicago Fire	$733.66
05/04/2015	VIVERITO, DENISE	8728		City Of Chicago Fire	$306.23
05/04/2015	VIVERITO, DENISE	8728		City Of Chicago Fire	$299.58
05/04/2015	VIVERITO, DENISE	8728		City Of Chicago Fire	$302.08
05/04/2015	VIVERITO, DENISE	8728		City Of Chicago Fire	$259.74
05/04/2015	VIVERITO, DENISE	8728		City Of Chicago Fire	$0.14
05/04/2015	VIVERITO, DENISE	8728		City Of Chicago Fire	$4.00
05/04/2015	VIVERITO, DENISE	8728		City Of Chicago Fire	$257.81
05/04/2015	VIVERITO, DENISE	8728		City Of Chicago Fire	$331.51
05/04/2015	VIVERITO, DENISE	8728		City Of Chicago Fire	$260.87
05/04/2015	VIVERITO, DENISE	8728		City Of Chicago Fire	$0.15
05/04/2015	VIVERITO, DENISE	8728		City Of Chicago Fire	$4.00
05/04/2015	VIVERITO, DENISE	8728		City Of Chicago Fire	$257.81
05/04/2015	VIVERITO, DENISE	8728		City Of Chicago Fire	$0.22
05/04/2015	VIVERITO, DENISE	8728		City Of Chicago Fire	$4.00
05/04/2015	VIVERITO, DENISE	8728		City Of Chicago Fire	$365.84
05/04/2015	VIVERITO, DENISE	8728		City Of Chicago Fire	$259.74

Incident Date	Claimant	Rank	Unit of Assignment	Insured	Total to be Paid
05/04/2015	VIVERITO, DENISE	8728		City Of Chicago Fire	$302.08
05/04/2015	VIVERITO, DENISE	8728		City Of Chicago Fire	$365.84
05/04/2015	VIVERITO, DENISE	8728		City Of Chicago Fire	$395.06
05/04/2015	VIVERITO, DENISE	8728		City Of Chicago Fire	$306.23
05/04/2015	VIVERITO, DENISE	8728		City Of Chicago Fire	$331.51
03/20/2012	VERDERBER, DARREN	8819		City Of Chicago Fire	$4.00
03/20/2012	VERDERBER, DARREN	8819		City Of Chicago Fire	$4.00
09/25/2009	ULRICH, CHRISTOPHER	8801		City Of Chicago Fire	$26.61
06/27/2004	Taff, Thomas	F	00501	City Of Chicago Fire	$41.18
06/27/2004	Taff, Thomas	F	00501	City Of Chicago Fire	$4.00
12/03/2015	TYLER, DONNA	8745		City Of Chicago Fire	$4.00
02/27/2013	TWEEDT, ERIK	8750		City Of Chicago Fire	$48.36
02/27/2013	TWEEDT, ERIK	8750		City Of Chicago Fire	$48.36
02/27/2013	TWEEDT, ERIK	8750		City Of Chicago Fire	$51.98
02/27/2013	TWEEDT, ERIK	8750		City Of Chicago Fire	$254.07
12/27/2015	TUTERA, PETER	8801		City Of Chicago Fire	$4.00
12/27/2015	TUTERA, PETER	8801		City Of Chicago Fire	$2.39
12/27/2015	TUTERA, PETER	8801		City Of Chicago Fire	$1.20
12/27/2015	TUTERA, PETER	8801		City Of Chicago Fire	$4.00
12/27/2015	TUTERA, PETER	8801		City Of Chicago Fire	$956.57
12/27/2015	TUTERA, PETER	8801		City Of Chicago Fire	$28.31
12/27/2015	TUTERA, PETER	8801		City Of Chicago Fire	$4.00
12/27/2015	TUTERA, PETER	8801		City Of Chicago Fire	$266.96
12/27/2015	TUTERA, PETER	8801		City Of Chicago Fire	$8.56
06/09/2013	TUMPICH, JOHN	8811		City Of Chicago Fire	$70.45
06/09/2013	TUMPICH, JOHN	8811		City Of Chicago Fire	$0.06
06/09/2013	TUMPICH, JOHN	8811		City Of Chicago Fire	$4.00
09/09/2015	TSOKOLAS, ANGELO	8728		City Of Chicago Fire	$0.89
09/09/2015	TSOKOLAS, ANGELO	8728		City Of Chicago Fire	$4.00
09/09/2015	TSOKOLAS, ANGELO	8728		City Of Chicago Fire	$124.60
09/09/2015	TSOKOLAS, ANGELO	8728		City Of Chicago Fire	$4.00
09/09/2015	TSOKOLAS, ANGELO	8728		City Of Chicago Fire	$194.92
09/09/2015	TSOKOLAS, ANGELO	8728		City Of Chicago Fire	$78.48

Incident Date	Claimant	Rank	Unit of Assignment	Insured	Total to be Paid
09/09/2015	TSOKOLAS, ANGELO	8728		City Of Chicago Fire	$4.00
09/09/2015	TSOKOLAS, ANGELO	8728		City Of Chicago Fire	$0.56
12/19/2015	TEMEN, NICHOLAS	8750		City Of Chicago Fire	$4.00
12/19/2015	TEMEN, NICHOLAS	8750		City Of Chicago Fire	$92.25
12/19/2015	TEMEN, NICHOLAS	8750		City Of Chicago Fire	$5.87
12/19/2015	TEMEN, NICHOLAS	8750		City Of Chicago Fire	$4.00
12/19/2015	TEMEN, NICHOLAS	8750		City Of Chicago Fire	$656.01
12/19/2015	TEMEN, NICHOLAS	8750		City Of Chicago Fire	$0.82
12/19/2015	TEMEN, NICHOLAS	8750		City Of Chicago Fire	$9.96
12/19/2015	TEMEN, NICHOLAS	8750		City Of Chicago Fire	$4.00
12/19/2015	TEMEN, NICHOLAS	8750		City Of Chicago Fire	$2.51
12/19/2015	TEMEN, NICHOLAS	8750		City Of Chicago Fire	$12.41
12/19/2015	TEMEN, NICHOLAS	8750		City Of Chicago Fire	$4.00
12/19/2015	TEMEN, NICHOLAS	8750		City Of Chicago Fire	$281.55
12/19/2015	TEMEN, NICHOLAS	8750		City Of Chicago Fire	$4.00
12/19/2015	TEMEN, NICHOLAS	8750		City Of Chicago Fire	$0.11
04/10/1990	Strickler, Bernard	F	00320	City Of Chicago Fire	$972.03
04/10/1990	Strickler, Bernard	F	00320	City Of Chicago Fire	$4.00
04/10/1990	Strickler, Bernard	F	00320	City Of Chicago Fire	$273.26
04/10/1990	Strickler, Bernard	F	00320	City Of Chicago Fire	$922.94
10/10/2005	Spencer, John	F	00488	City Of Chicago Fire	$86.56
10/25/2001	Sorrentino, Nicholas	F	00367	City Of Chicago Fire	$127.51
10/25/2001	Sorrentino, Nicholas	F	00367	City Of Chicago Fire	$5.24
10/25/2001	Sorrentino, Nicholas	F	00367	City Of Chicago Fire	$497.21
10/25/2001	Sorrentino,.Nicholas	F	00367	City Of Chicago Fire	$123.38
10/25/2001	Sorrentino, Nicholas	F	00367	City Of Chicago Fire	$56.96
10/04/2001	Sopko, Andrew	E	00357	City Of Chicago Fire	$448.45
12/03/2000	Sinopoli, Enzo	M	09999	City Of Chicago Fire	$4.00
12/03/2000	Sinopoli, Enzo	M	09999	City Of Chicago Fire	$117.88
12/03/2000	Sinopoli, Enzo	M	09999	City Of Chicago Fire	$4.00
12/03/2000	Sinopoli, Enzo	M	09999	City Of Chicago Fire	$117.88
01/08/2016	STURDIVANT, JESSE	8801		City Of Chicago Fire	$4.00
01/08/2016	STURDIVANT, JESSE	8801		City Of Chicago Fire	$21.58

Incident Date	Claimant	Rank	Unit of Assignment	Insured	Total to be Paid
08/31/2015	STERBIS, ADAM	8728		City Of Chicago Fire	$246.32
08/31/2015	STERBIS, ADAM	8728		City Of Chicago Fire	$4.00
10/26/2015	STALA, ROBERT	8817		City Of Chicago Fire	$3.28
10/26/2015	STALA, ROBERT	8817		City Of Chicago Fire	$198.92
10/26/2015	STALA, ROBERT	8817		City Of Chicago Fire	$4.00
10/26/2015	STALA, ROBERT	8817		City Of Chicago Fire	$3.76
10/26/2015	STALA, ROBERT	8817		City Of Chicago Fire	$4.00
10/26/2015	STALA, ROBERT	8817		City Of Chicago Fire	$173.72
12/21/2015	STAFEN, KRISTEN	8745		City Of Chicago Fire	$61.64
12/21/2015	STAFEN, KRISTEN	8745		City Of Chicago Fire	$4.00
12/21/2015	STAFEN, KRISTEN	8745		City Of Chicago Fire	$4.00
12/21/2015	STAFEN, KRISTEN	8745		City Of Chicago Fire	$48.68
12/21/2015	STAFEN, KRISTEN	8745		City Of Chicago Fire	$6.98
12/21/2015	STAFEN, KRISTEN	8745		City Of Chicago Fire	$4.00
12/21/2015	STAFEN, KRISTEN	8745		City Of Chicago Fire	$781.20
03/26/2015	STACHURA, EDWARD	8750		City Of Chicago Fire	$274.01
05/23/2015	SPERINDEO, PAT	8811		City Of Chicago Fire	$69.48
05/23/2015	SPERINDEO, PAT	8811		City Of Chicago Fire	$4.00
05/23/2015	SPERINDEO, PAT	8811		City Of Chicago Fire	$366.63
05/23/2015	SPERINDEO, PAT	8811		City Of Chicago Fire	$3.29
05/23/2015	SPERINDEO, PAT	8811		City Of Chicago Fire	$4.00
05/23/2015	SPERINDEO, PAT	8811		City Of Chicago Fire	$509.59
03/17/2015	SOTO, MANUEL	8811		City Of Chicago Fire	$4.00
03/17/2015	SOTO, MANUEL	8811		City Of Chicago Fire	$4.00
03/17/2015	SOTO, MANUEL	8811		City Of Chicago Fire	$4.00
03/17/2015	SOTO, MANUEL	8811		City Of Chicago Fire	$367.88
03/17/2015	SOTO, MANUEL	8811		City Of Chicago Fire	$4.00
03/17/2015	SOTO, MANUEL	8811		City Of Chicago Fire	$428.25
03/17/2015	SOTO, MANUEL	8811		City Of Chicago Fire	$0.50
03/17/2015	SOTO, MANUEL	8811		City Of Chicago Fire	$4.00
03/17/2015	SOTO, MANUEL	8811		City Of Chicago Fire	$923.89
03/17/2015	SOTO, MANUEL	8811		City Of Chicago Fire	$0.54
03/17/2015	SOTO, MANUEL	8811		City Of Chicago Fire	$4.00

Incident Date	Claimant	Rank	Unit of Assignment	Insured	Total to be Paid
03/17/2015	SOTO, MANUEL	8811		City Of Chicago Fire	$994.53
03/17/2015	SOTO, MANUEL	8811		City Of Chicago Fire	$0.17
03/17/2015	SOTO, MANUEL	8811		City Of Chicago Fire	$4.00
03/17/2015	SOTO, MANUEL	8811		City Of Chicago Fire	$295.43
03/17/2015	SOTO, MANUEL	8811		City Of Chicago Fire	$43.17
03/17/2015	SOTO, MANUEL	8811		City Of Chicago Fire	$0.17
03/17/2015	SOTO, MANUEL	8811		City Of Chicago Fire	$4.00
03/17/2015	SOTO, MANUEL	8811		City Of Chicago Fire	$292.93
03/17/2015	SOTO, MANUEL	8811		City Of Chicago Fire	$0.25
03/17/2015	SOTO, MANUEL	8811		City Of Chicago Fire	$0.20
11/18/2015	SOTO, CARLOS	8749		City Of Chicago Fire	$4.00
11/18/2015	SOTO, CARLOS	8749		City Of Chicago Fire	$880.61
11/18/2015	SOTO, CARLOS	8749		City Of Chicago Fire	$16.64
11/18/2015	SOTO, CARLOS	8749		City Of Chicago Fire	$189.59
11/18/2015	SOTO, CARLOS	8749		City Of Chicago Fire	$4.00
02/12/2015	SOLOFRA, ROY	8807		City Of Chicago Fire	$0.18
02/12/2015	SOLOFRA, ROY	8807		City Of Chicago Fire	$4.00
02/12/2015	SOLOFRA, ROY	8807		City Of Chicago Fire	$331.51
02/12/2015	SOLOFRA, ROY	8807		City Of Chicago Fire	$4.00
02/12/2015	SOLOFRA, ROY	8807		City Of Chicago Fire	$0.18
02/12/2015	SOLOFRA, ROY	8807		City Of Chicago Fire	$331.51
04/23/2015	SMITH, ASHFORD	8801		City Of Chicago Fire	$4.00
10/28/2015	SKOCZ, PETER	8750		City Of Chicago Fire	$1.50
10/28/2015	SKOCZ, PETER	8750		City Of Chicago Fire	$35.20
10/28/2015	SKOCZ, PETER	8750		City Of Chicago Fire	$4.00
12/06/2015	SINGH, RANJIT	8801		City Of Chicago Fire	$2.28
12/06/2015	SINGH, RANJIT	8801		City Of Chicago Fire	$4.00
12/06/2015	SINGH, RANJIT	8801		City Of Chicago Fire	$311.54
12/06/2015	SINGH, RANJIT	8801		City Of Chicago Fire	$1.68
12/06/2015	SINGH, RANJIT	8801		City Of Chicago Fire	$4.00
12/06/2015	SINGH, RANJIT	8801		City Of Chicago Fire	$257.76
12/06/2015	SINGH, RANJIT	8801		City Of Chicago Fire	$1.65
12/06/2015	SINGH, RANJIT	8801		City Of Chicago Fire	$4.00

Incident Date	Claimant	Rank	Unit of Assignment	Insured	Total to be Paid
12/06/2015	SINGH, RANJIT	8801		City Of Chicago Fire	$255.43
12/06/2015	SINGH, RANJIT	8801		City Of Chicago Fire	$0.38
12/06/2015	SINGH, RANJIT	8801		City Of Chicago Fire	$4.00
12/06/2015	SINGH, RANJIT	8801		City Of Chicago Fire	$248.59
12/06/2015	SINGH, RANJIT	8801		City Of Chicago Fire	$1.63
12/06/2015	SINGH, RANJIT	8801		City Of Chicago Fire	$4.00
12/06/2015	SINGH, RANJIT	8801		City Of Chicago Fire	$253.34
12/06/2015	SINGH, RANJIT	8801		City Of Chicago Fire	$1.63
12/06/2015	SINGH, RANJIT	8801		City Of Chicago Fire	$4.00
12/06/2015	SINGH, RANJIT	8801		City Of Chicago Fire	$253.84
11/14/2015	SINCLAIR, DONALD	8801		City Of Chicago Fire	$4.00
11/14/2015	SINCLAIR, DONALD	8801		City Of Chicago Fire	$4.00
11/14/2015	SINCLAIR, DONALD	8801		City Of Chicago Fire	$217.41
11/14/2015	SINCLAIR, DONALD	8801		City Of Chicago Fire	$4.00
11/14/2015	SINCLAIR, DONALD	8801		City Of Chicago Fire	$217.84
11/14/2015	SINCLAIR, DONALD	8801		City Of Chicago Fire	$4.00
11/14/2015	SINCLAIR, DONALD	8801		City Of Chicago Fire	$217.41
11/14/2015	SINCLAIR, DONALD	8801		City Of Chicago Fire	$4.00
11/14/2015	SINCLAIR, DONALD	8801		City Of Chicago Fire	$4.00
11/14/2015	SINCLAIR, DONALD	8801		City Of Chicago Fire	$190.75
11/14/2015	SINCLAIR, DONALD	8801		City Of Chicago Fire	$4.00
11/14/2015	SINCLAIR, DONALD	8801		City Of Chicago Fire	$217.41
11/14/2015	SINCLAIR, DONALD	8801		City Of Chicago Fire	$4.00
11/14/2015	SINCLAIR, DONALD	8801		City Of Chicago Fire	$217.41
11/14/2015	SINCLAIR, DONALD	8801		City Of Chicago Fire	$4.00
11/14/2015	SINCLAIR, DONALD	8801		City Of Chicago Fire	$153.01
11/14/2015	SINCLAIR, DONALD	8801		City Of Chicago Fire	$4.00
11/14/2015	SINCLAIR, DONALD	8801		City Of Chicago Fire	$217.41
11/14/2015	SINCLAIR, DONALD	8801		City Of Chicago Fire	$4.00
11/14/2015	SINCLAIR, DONALD	8801		City Of Chicago Fire	$217.41
11/14/2015	SINCLAIR, DONALD	8801		City Of Chicago Fire	$4.00
11/14/2015	SINCLAIR, DONALD	8801		City Of Chicago Fire	$4.00
11/14/2015	SINCLAIR, DONALD	8801		City Of Chicago Fire	$217.41

Incident Date	Claimant	Rank	Unit of Assignment	Insured	Total to be Paid
11/14/2015	SINCLAIR, DONALD	8801		City Of Chicago Fire	$4.00
11/14/2015	SINCLAIR, DONALD	8801		City Of Chicago Fire	$244.35
11/14/2015	SINCLAIR, DONALD	8801		City Of Chicago Fire	$4.00
11/14/2015	SINCLAIR, DONALD	8801		City Of Chicago Fire	$182.68
11/14/2015	SINCLAIR, DONALD	8801		City Of Chicago Fire	$4.00
11/14/2015	SINCLAIR, DONALD	8801		City Of Chicago Fire	$184.62
11/14/2015	SINCLAIR, DONALD	8801		City Of Chicago Fire	$4.00
11/14/2015	SINCLAIR, DONALD	8801		City Of Chicago Fire	$184.62
11/14/2015	SINCLAIR, DONALD	8801		City Of Chicago Fire	$4.00
11/14/2015	SINCLAIR, DONALD	8801		City Of Chicago Fire	$184.62
11/14/2015	SINCLAIR, DONALD	8801		City Of Chicago Fire	$4.00
11/14/2015	SINCLAIR, DONALD	8801		City Of Chicago Fire	$235.45
11/14/2015	SINCLAIR, DONALD	8801		City Of Chicago Fire	$4.00
11/14/2015	SINCLAIR, DONALD	8801		City Of Chicago Fire	$142.24
11/14/2015	SINCLAIR, DONALD	8801		City Of Chicago Fire	$4.00
11/14/2015	SINCLAIR, DONALD	8801		City Of Chicago Fire	$227.47
11/14/2015	SINCLAIR, DONALD	8801		City Of Chicago Fire	$4.00
11/14/2015	SINCLAIR, DONALD	8801		City Of Chicago Fire	$217.41
11/14/2015	SINCLAIR, DONALD	8801		City Of Chicago Fire	$4.00
11/14/2015	SINCLAIR, DONALD	8801		City Of Chicago Fire	$184.62
11/14/2015	SINCLAIR, DONALD	8801		City Of Chicago Fire	$4.00
11/14/2015	SINCLAIR, DONALD	8801		City Of Chicago Fire	$137.98
11/14/2015	SINCLAIR, DONALD	8801		City Of Chicago Fire	$108.90
11/14/2015	SINCLAIR, DONALD	8801		City Of Chicago Fire	$4.00
11/14/2015	SINCLAIR, DONALD	8801		City Of Chicago Fire	$88.54
05/22/2011	SHRADER, MICHAEL	8817		City Of Chicago Fire	$447.86
05/22/2011	SHRADER, MICHAEL	8817		City Of Chicago Fire	$447.86
05/22/2011	SHRADER, MICHAEL	8817		City Of Chicago Fire	$299.57
05/22/2011	SHRADER, MICHAEL	8817		City Of Chicago Fire	$599.68
11/11/2014	SHANAHAN, ROBERTA	8749		City Of Chicago Fire	$219.64
11/11/2014	SHANAHAN, ROBERTA	8749		City Of Chicago Fire	$113.37
11/11/2014	SHANAHAN, ROBERTA	8749		City Of Chicago Fire	$110.81
11/11/2014	SHANAHAN, ROBERTA	8749		City Of Chicago Fire	$117.69

Incident Date	Claimant	Rank	Unit of Assignment	Insured	Total to be Paid
11/11/2014	SHANAHAN, ROBERTA	8749		City Of Chicago Fire	$4.00
11/11/2014	SHANAHAN, ROBERTA	8749		City Of Chicago Fire	$92.10
05/01/2014	SCHULTZ, SUSAN	8749		City Of Chicago Fire	$1.64
05/01/2014	SCHULTZ, SUSAN	8749		City Of Chicago Fire	$4.00
05/01/2014	SCHULTZ, SUSAN	8749		City Of Chicago Fire	$447.85
05/01/2014	SCHULTZ, SUSAN	8749		City Of Chicago Fire	$4.00
05/01/2014	SCHULTZ, SUSAN	8749		City Of Chicago Fire	$253.59
05/01/2014	SCHULTZ, SUSAN	8749		City Of Chicago Fire	$1.64
05/01/2014	SCHULTZ, SUSAN	8749		City Of Chicago Fire	$4.00
05/01/2014	SCHULTZ, SUSAN	8749		City Of Chicago Fire	$253.59
05/01/2014	SCHULTZ, SUSAN	8749		City Of Chicago Fire	$1.64
05/01/2014	SCHULTZ, SUSAN	8749		City Of Chicago Fire	$4.00
05/01/2014	SCHULTZ, SUSAN	8749		City Of Chicago Fire	$253.59
05/01/2014	SCHULTZ, SUSAN	8749		City Of Chicago Fire	$6.97
05/01/2014	SCHULTZ, SUSAN	8749		City Of Chicago Fire	$4.00
05/01/2014	SCHULTZ, SUSAN	8749		City Of Chicago Fire	$1.64
05/01/2014	SCHULTZ, SUSAN	8749		City Of Chicago Fire	$4.00
05/01/2014	SCHULTZ, SUSAN	8749		City Of Chicago Fire	$253.59
05/01/2014	SCHULTZ, SUSAN	8749		City Of Chicago Fire	$1.64
05/01/2014	SCHULTZ, SUSAN	8749		City Of Chicago Fire	$4.00
05/01/2014	SCHULTZ, SUSAN	8749		City Of Chicago Fire	$253.59
05/01/2014	SCHULTZ, SUSAN	8749		City Of Chicago Fire	$1.64
05/01/2014	SCHULTZ, SUSAN	8749		City Of Chicago Fire	$4.00
05/01/2014	SCHULTZ, SUSAN	8749		City Of Chicago Fire	$253.59
05/01/2014	SCHULTZ, SUSAN	8749		City Of Chicago Fire	$4.00
05/01/2014	SCHULTZ, SUSAN	8749		City Of Chicago Fire	$447.85
02/02/2013	SCHOTT, JASON	8801		City Of Chicago Fire	$4.00
02/02/2013	SCHOTT, JASON	8801		City Of Chicago Fire	$0.34
02/02/2013	SCHOTT, JASON	8801		City Of Chicago Fire	$37.91
02/03/2015	SCHOTT, JASON	8801		City Of Chicago Fire	$4.00
02/03/2015	SCHOTT, JASON	8801		City Of Chicago Fire	$274.24
02/03/2015	SCHOTT, JASON	8801		City Of Chicago Fire	$0.30
02/03/2015	SCHOTT, JASON	8801		City Of Chicago Fire	$4.00

Incident Date	Claimant	Rank	Unit of Assignment	Insured	Total to be Paid
02/03/2015	SCHOTT, JASON	8801		City Of Chicago Fire	$274.24
02/03/2015	SCHOTT, JASON	8801		City Of Chicago Fire	$0.40
02/03/2015	SCHOTT, JASON	8801		City Of Chicago Fire	$4.00
02/03/2015	SCHOTT, JASON	8801		City Of Chicago Fire	$366.94
02/03/2015	SCHOTT, JASON	8801		City Of Chicago Fire	$0.40
02/03/2015	SCHOTT, JASON	8801		City Of Chicago Fire	$4.00
02/03/2015	SCHOTT, JASON	8801		City Of Chicago Fire	$365.01
02/03/2015	SCHOTT, JASON	8801		City Of Chicago Fire	$0.40
02/03/2015	SCHOTT, JASON	8801		City Of Chicago Fire	$4.00
02/03/2015	SCHOTT, JASON	8801		City Of Chicago Fire	$365.01
02/03/2015	SCHOTT, JASON	8801		City Of Chicago Fire	$0.40
02/03/2015	SCHOTT, JASON	8801		City Of Chicago Fire	$4.00
02/03/2015	SCHOTT, JASON	8801		City Of Chicago Fire	$358.64
02/03/2015	SCHOTT, JASON	8801		City Of Chicago Fire	$0.35
02/03/2015	SCHOTT, JASON	8801		City Of Chicago Fire	$4.00
02/03/2015	SCHOTT, JASON	8801		City Of Chicago Fire	$316.44
02/03/2015	SCHOTT, JASON	8801		City Of Chicago Fire	$0.40
02/03/2015	SCHOTT, JASON	8801		City Of Chicago Fire	$4.00
02/03/2015	SCHOTT, JASON	8801		City Of Chicago Fire	$358.64
02/03/2015	SCHOTT, JASON	8801		City Of Chicago Fire	$0.40
02/03/2015	SCHOTT, JASON	8801		City Of Chicago Fire	$4.00
02/03/2015	SCHOTT, JASON	8801		City Of Chicago Fire	$366.94
02/03/2015	SCHOTT, JASON	8801		City Of Chicago Fire	$0.22
02/03/2015	SCHOTT, JASON	8801		City Of Chicago Fire	$4.00
02/03/2015	SCHOTT, JASON	8801		City Of Chicago Fire	$205.11
02/03/2015	SCHOTT, JASON	8801		City Of Chicago Fire	$0.25
02/03/2015	SCHOTT, JASON	8801		City Of Chicago Fire	$4.00
02/03/2015	SCHOTT, JASON	8801		City Of Chicago Fire	$227.89
02/03/2015	SCHOTT, JASON	8801		City Of Chicago Fire	$0.40
02/03/2015	SCHOTT, JASON	8801		City Of Chicago Fire	$4.00
02/03/2015	SCHOTT, JASON	8801		City Of Chicago Fire	$358.64
02/03/2015	SCHOTT, JASON	8801		City Of Chicago Fire	$0.35
02/03/2015	SCHOTT, JASON	8801		City Of Chicago Fire	$4.00

Incident Date	Claimant	Rank	Unit of Assignment	Insured	Total to be Paid
02/03/2015	SCHOTT, JASON	8801		City Of Chicago Fire	$316.44
02/03/2015	SCHOTT, JASON	8801		City Of Chicago Fire	$0.30
10/30/2015	SCHOTT, JASON	8801		City Of Chicago Fire	$1.56
10/30/2015	SCHOTT, JASON	8801		City Of Chicago Fire	$4.00
10/30/2015	SCHOTT, JASON	8801		City Of Chicago Fire	$174.53
10/30/2015	SCHOTT, JASON	8801		City Of Chicago Fire	$0.68
10/30/2015	SCHOTT, JASON	8801		City Of Chicago Fire	$4.00
10/30/2015	SCHOTT, JASON	8801		City Of Chicago Fire	$75.86
10/30/2015	SCHOTT, JASON	8801		City Of Chicago Fire	$4.00
10/30/2015	SCHOTT, JASON	8801		City Of Chicago Fire	$4.00
10/30/2015	SCHOTT, JASON	8801		City Of Chicago Fire	$33.18
10/30/2015	SCHOTT, JASON	8801		City Of Chicago Fire	$11.16
10/30/2015	SCHOTT, JASON	8801		City Of Chicago Fire	$4.00
10/30/2015	SCHOTT, JASON	8801		City Of Chicago Fire	$590.83
11/14/2014	SCHOMER, FRED	8745		City Of Chicago Fire	$173.01
11/14/2014	SCHOMER, FRED	8745		City Of Chicago Fire	$4.00
11/14/2014	SCHOMER, FRED	8745		City Of Chicago Fire	$1.55
08/04/2015	SCHNEITER, MICHAEL	8749		City Of Chicago Fire	$0.40
08/04/2015	SCHNEITER, MICHAEL	8749		City Of Chicago Fire	$4.00
08/04/2015	SCHNEITER, MICHAEL	8749		City Of Chicago Fire	$358.64
08/04/2015	SCHNEITER, MICHAEL	8749		City Of Chicago Fire	$163.53

Incident Date	Claimant	Rank	Unit of Assignment	Insured	Total to be Paid
08/04/2015	SCHNEITER, MICHAEL	8749		City Of Chicago Fire	$6.89
08/04/2015	SCHNEITER, MICHAEL	8749		City Of Chicago Fire	$4.00
08/04/2015	SCHNEITER, MICHAEL	8749		City Of Chicago Fire	$195.30
08/04/2015	SCHNEITER, MICHAEL	8749		City Of Chicago Fire	$0.30
08/04/2015	SCHNEITER, MICHAEL	8749		City Of Chicago Fire	$4.00
08/04/2015	SCHNEITER, MICHAEL	8749		City Of Chicago Fire	$274.24
08/04/2015	SCHNEITER, MICHAEL	8749		City Of Chicago Fire	$0.20
08/04/2015	SCHNEITER, MICHAEL	8749		City Of Chicago Fire	$4.00
08/04/2015	SCHNEITER, MICHAEL	8749		City Of Chicago Fire	$185.40
08/04/2015	SCHNEITER, MICHAEL	8749		City Of Chicago Fire	$4.00
08/04/2015	SCHNEITER, MICHAEL	8749		City Of Chicago Fire	$358.64
08/04/2015	SCHNEITER, MICHAEL	8749		City Of Chicago Fire	$0.39
08/04/2015	SCHNEITER, MICHAEL	8749		City Of Chicago Fire	$4.00
08/04/2015	SCHNEITER, MICHAEL	8749		City Of Chicago Fire	$353.86
08/04/2015	SCHNEITER, MICHAEL	8749		City Of Chicago Fire	$0.43
08/04/2015	SCHNEITER, MICHAEL	8749		City Of Chicago Fire	$4.00
08/04/2015	SCHNEITER, MICHAEL	8749		City Of Chicago Fire	$387.77
08/04/2015	SCHNEITER, MICHAEL	8749		City Of Chicago Fire	$0.40
08/04/2015	SCHNEITER, MICHAEL	8749		City Of Chicago Fire	$4.00
08/04/2015	SCHNEITER, MICHAEL	8749		City Of Chicago Fire	$354.20
08/04/2015	SCHNEITER, MICHAEL	8749		City Of Chicago Fire	$0.44
08/04/2015	SCHNEITER, MICHAEL	8749		City Of Chicago Fire	$4.00
08/04/2015	SCHNEITER, MICHAEL	8749		City Of Chicago Fire	$0.35
08/04/2015	SCHNEITER, MICHAEL	8749		City Of Chicago Fire	$4.00
08/04/2015	SCHNEITER, MICHAEL	8749		City Of Chicago Fire	$316.51
08/04/2015	SCHNEITER, MICHAEL	8749		City Of Chicago Fire	$0.40
08/04/2015	SCHNEITER, MICHAEL	8749		City Of Chicago Fire	$4.00
08/04/2015	SCHNEITER, MICHAEL	8749		City Of Chicago Fire	$354.20
08/04/2015	SCHNEITER, MICHAEL	8749		City Of Chicago Fire	$0.40
08/04/2015	SCHNEITER, MICHAEL	8749		City Of Chicago Fire	$4.00
08/04/2015	SCHNEITER, MICHAEL	8749		City Of Chicago Fire	$366.94
08/04/2015	SCHNEITER, MICHAEL	8749		City Of Chicago Fire	$0.38
08/04/2015	SCHNEITER, MICHAEL	8749		City Of Chicago Fire	$4.00

Incident Date	Claimant	Rank	Unit of Assignment	Insured	Total to be Paid
08/04/2015	SCHNEITER, MICHAEL	8749		City Of Chicago Fire	$343.35
08/04/2015	SCHNEITER, MICHAEL	8749		City Of Chicago Fire	$0.39
08/04/2015	SCHNEITER, MICHAEL	8749		City Of Chicago Fire	$4.00
08/04/2015	SCHNEITER, MICHAEL	8749		City Of Chicago Fire	$349.71
08/04/2015	SCHNEITER, MICHAEL	8749		City Of Chicago Fire	$0.38
08/04/2015	SCHNEITER, MICHAEL	8749		City Of Chicago Fire	$4.00
08/04/2015	SCHNEITER, MICHAEL	8749		City Of Chicago Fire	$351.65
08/04/2015	SCHNEITER, MICHAEL	8749		City Of Chicago Fire	$0.40
08/04/2015	SCHNEITER, MICHAEL	8749		City Of Chicago Fire	$4.00
08/04/2015	SCHNEITER, MICHAEL	8749		City Of Chicago Fire	$354.20
08/04/2015	SCHNEITER, MICHAEL	8749		City Of Chicago Fire	$0.39
08/04/2015	SCHNEITER, MICHAEL	8749		City Of Chicago Fire	$4.00
08/04/2015	SCHNEITER, MICHAEL	8749		City Of Chicago Fire	$353.86
08/04/2015	SCHNEITER, MICHAEL	8749		City Of Chicago Fire	$398.28
08/04/2015	SCHNEITER, MICHAEL	8749		City Of Chicago Fire	$0.40
08/04/2015	SCHNEITER, MICHAEL	8749		City Of Chicago Fire	$4.00
08/04/2015	SCHNEITER, MICHAEL	8749		City Of Chicago Fire	$365.01
08/04/2015	SCHNEITER, MICHAEL	8749		City Of Chicago Fire	$0.40
06/12/2015	SCANNELL, JOHN	8735		City Of Chicago Fire	$75.86
06/12/2015	SCANNELL, JOHN	8735		City Of Chicago Fire	$5.86
06/12/2015	SCANNELL, JOHN	8735		City Of Chicago Fire	$4.00
06/12/2015	SCANNELL, JOHN	8735		City Of Chicago Fire	$0.68
06/12/2015	SCANNELL, JOHN	8735		City Of Chicago Fire	$655.46
06/12/2015	SCANNELL, JOHN	8735		City Of Chicago Fire	$4.00
09/20/2015	SASALA, MARTIN	8750		City Of Chicago Fire	$2.39
09/20/2015	SASALA, MARTIN	8750		City Of Chicago Fire	$4.00
09/20/2015	SASALA, MARTIN	8750		City Of Chicago Fire	$266.96
07/08/2015	SANCHEZ, GABRIEL	8801		City Of Chicago Fire	$358.64
07/08/2015	SANCHEZ, GABRIEL	8801		City Of Chicago Fire	$0.10
07/08/2015	SANCHEZ, GABRIEL	8801		City Of Chicago Fire	$4.00
07/08/2015	SANCHEZ, GABRIEL	8801		City Of Chicago Fire	$0.10
07/08/2015	SANCHEZ, GABRIEL	8801		City Of Chicago Fire	$4.00
07/08/2015	SANCHEZ, GABRIEL	8801		City Of Chicago Fire	$84.40

Incident Date	Claimant	Rank	Unit of Assignment	Insured	Total to be Paid
07/08/2015	SANCHEZ, GABRIEL	8801		City Of Chicago Fire	$0.05
07/08/2015	SANCHEZ, GABRIEL	8801		City Of Chicago Fire	$4.00
07/08/2015	SANCHEZ, GABRIEL	8801		City Of Chicago Fire	$42.20
07/08/2015	SANCHEZ, GABRIEL	8801		City Of Chicago Fire	$0.05
07/08/2015	SANCHEZ, GABRIEL	8801		City Of Chicago Fire	$4.00
07/08/2015	SANCHEZ, GABRIEL	8801		City Of Chicago Fire	$42.20
07/08/2015	SANCHEZ, GABRIEL	8801		City Of Chicago Fire	$4.00
07/08/2015	SANCHEZ, GABRIEL	8801		City Of Chicago Fire	$0.10
07/08/2015	SANCHEZ, GABRIEL	8801		City Of Chicago Fire	$4.00
07/08/2015	SANCHEZ, GABRIEL	8801		City Of Chicago Fire	$84.40
07/08/2015	SANCHEZ, GABRIEL	8801		City Of Chicago Fire	$0.10
07/08/2015	SANCHEZ, GABRIEL	8801		City Of Chicago Fire	$4.00
07/08/2015	SANCHEZ, GABRIEL	8801		City Of Chicago Fire	$84.40
07/08/2015	SANCHEZ, GABRIEL	8801		City Of Chicago Fire	$0.10
07/08/2015	SANCHEZ, GABRIEL	8801		City Of Chicago Fire	$4.00
07/08/2015	SANCHEZ, GABRIEL	8801		City Of Chicago Fire	$84.40
07/08/2015	SANCHEZ, GABRIEL	8801		City Of Chicago Fire	$4.00
07/08/2015	SANCHEZ, GABRIEL	8801		City Of Chicago Fire	$0.40
07/08/2015	SANCHEZ, GABRIEL	8801		City Of Chicago Fire	$84.40
07/08/2015	SANCHEZ, GABRIEL	8801		City Of Chicago Fire	$4.00
07/08/2015	SANCHEZ, GABRIEL	8801		City Of Chicago Fire	$0.10
07/08/2015	SANCHEZ, GABRIEL	8801		City Of Chicago Fire	$84.40
07/08/2015	SANCHEZ, GABRIEL	8801		City Of Chicago Fire	$274.24
07/08/2015	SANCHEZ, GABRIEL	8801		City Of Chicago Fire	$75.86
07/08/2015	SANCHEZ, GABRIEL	8801		City Of Chicago Fire	$0.30
07/08/2015	SANCHEZ, GABRIEL	8801		City Of Chicago Fire	$4.00
07/08/2015	SANCHEZ, GABRIEL	8801		City Of Chicago Fire	$4.00
07/08/2015	SANCHEZ, GABRIEL	8801		City Of Chicago Fire	$0.10
07/08/2015	SANCHEZ, GABRIEL	8801		City Of Chicago Fire	$4.00
07/08/2015	SANCHEZ, GABRIEL	8801		City Of Chicago Fire	$84.40
07/08/2015	SANCHEZ, GABRIEL	8801		City Of Chicago Fire	$0.10
07/08/2015	SANCHEZ, GABRIEL	8801		City Of Chicago Fire	$4.00
07/08/2015	SANCHEZ, GABRIEL	8801		City Of Chicago Fire	$84.40

Incident Date	Claimant	Rank	Unit of Assignment	Insured	Total to be Paid
07/08/2015	SANCHEZ, GABRIEL	8801		City Of Chicago Fire	$0.05
07/08/2015	SANCHEZ, GABRIEL	8801		City Of Chicago Fire	$4.00
07/08/2015	SANCHEZ, GABRIEL	8801		City Of Chicago Fire	$42.20
07/08/2015	SANCHEZ, GABRIEL	8801		City Of Chicago Fire	$0.68
02/27/2015	SAMANO, WILLIAM	8750		City Of Chicago Fire	$189.59
02/27/2015	SAMANO, WILLIAM	8750		City Of Chicago Fire	$4.00
12/06/2003	Rogus, Andrew	F	00432	City Of Chicago Fire	$173.96
12/06/2003	Rogus, Andrew	F	00432	City Of Chicago Fire	$4.00
12/06/2003	Rogus, Andrew	F	00432	City Of Chicago Fire	$243.00
12/06/2003	Rogus, Andrew	F	00432	City Of Chicago Fire	$325.00
12/06/2003	Rogus, Andrew	F	00432	City Of Chicago Fire	$4.00
12/06/2003	Rogus, Andrew	F	00432	City Of Chicago Fire	$259.81
12/06/2003	Rogus, Andrew	F	00432	City Of Chicago Fire	$4.00
12/06/2003	Rogus, Andrew	F	00432	City Of Chicago Fire	$4.00
12/06/2003	Rogus, Andrew	F	00432	City Of Chicago Fire	$54.80
12/06/2003	Rogus, Andrew	F	00432	City Of Chicago Fire	$4.00
12/06/2003	Rogus, Andrew	F	00432	City Of Chicago Fire	$157.56
12/06/2003	Rogus, Andrew	F	00432	City Of Chicago Fire	$4.00
12/06/2003	Rogus, Andrew	F	00432	City Of Chicago Fire	$124.65
12/06/2003	Rogus, Andrew	F	00432	City Of Chicago Fire	$66.09
06/08/1994	Robinson, Joyce	M	00642	City Of Chicago Fire	$447.72
06/08/1994	Robinson, Joyce	M	00642	City Of Chicago Fire	$498.41
06/08/1994	Robinson, Joyce	M	00642	City Of Chicago Fire	$595.41
06/08/1994	Robinson, Joyce	M	00642	City Of Chicago Fire	$298.48
06/08/1994	Robinson, Joyce	M	00642	City Of Chicago Fire	$149.24
06/08/1994	Robinson, Joyce	M	00642	City Of Chicago Fire	$20.04
06/08/1994	Robinson, Joyce	M	00642	City Of Chicago Fire	$4.00
06/08/1994	Robinson, Joyce	M	00642	City Of Chicago Fire	$38.77
06/08/1994	Robinson, Joyce	M	00642	City Of Chicago Fire	$4.00
06/08/1994	Robinson, Joyce	M	00642	City Of Chicago Fire	$230.80
06/08/1994	Robinson, Joyce	M	00642	City Of Chicago Fire	$4.00
06/08/1994	Robinson, Joyce	M	00642	City Of Chicago Fire	$443.07
06/08/1994	Robinson, Joyce	M	00642	City Of Chicago Fire	$34.91

Incident Date	Claimant	Rank	Unit of Assignment	Insured	Total to be Paid
06/08/1994	Robinson, Joyce	M	00642	City Of Chicago Fire	$4.00
06/08/1994	Robinson, Joyce	M	00642	City Of Chicago Fire	$202.63
06/08/1994	Robinson, Joyce	M	00642	City Of Chicago Fire	$20.85
06/08/1994	Robinson, Joyce	M	00642	City Of Chicago Fire	$4.00
06/08/1994	Robinson, Joyce	M	00642	City Of Chicago Fire	$81.54
06/08/1994	Robinson, Joyce	M	00642	City Of Chicago Fire	$2.81
06/08/1994	Robinson, Joyce	M	00642	City Of Chicago Fire	$4.00
06/08/1994	Robinson, Joyce	M	00642	City Of Chicago Fire	$93.63
06/08/1994	Robinson, Joyce	M	00642	City Of Chicago Fire	$2.00
06/08/1994	Robinson, Joyce	M	00642	City Of Chicago Fire	$4.00
06/08/1994	Robinson, Joyce	M	00642	City Of Chicago Fire	$66.74
06/08/1994	Robinson, Joyce	M	00642	City Of Chicago Fire	$4.00
06/08/1994	Robinson, Joyce	M	00642	City Of Chicago Fire	$520.44
06/08/1994	Robinson, Joyce	M	00642	City Of Chicago Fire	$4.23
06/08/1994	Robinson, Joyce	M	00642	City Of Chicago Fire	$447.72
06/08/1994	Robinson, Joyce	M	00642	City Of Chicago Fire	$149.24
06/08/1994	Robinson, Joyce	M	00642	City Of Chicago Fire	$149.24
06/08/1994	Robinson, Joyce	M	00642	City Of Chicago Fire	$298.48
06/08/1994	Robinson, Joyce	M	00642	City Of Chicago Fire	$443.07
06/08/1994	Robinson, Joyce	M	00642	City Of Chicago Fire	$149.24
06/08/1994	Robinson, Joyce	M	00642	City Of Chicago Fire	$447.72
06/08/1994	Robinson, Joyce	M	00642	City Of Chicago Fire	$93.63
06/08/1994	Robinson, Joyce	M	00642	City Of Chicago Fire	$4.00
06/08/1994	Robinson, Joyce	M	00642	City Of Chicago Fire	$2.81
06/08/1994	Robinson, Joyce	M	00642	City Of Chicago Fire	$66.74
06/08/1994	Robinson, Joyce	M	00642	City Of Chicago Fire	$4.00
06/08/1994	Robinson, Joyce	M	00642	City Of Chicago Fire	$4.00
06/08/1994	Robinson, Joyce	M	00642	City Of Chicago Fire	$141.12
06/08/1994	Robinson, Joyce	M	00642	City Of Chicago Fire	$2.00
09/12/2015	RYSZKA, PAWEL	8801		City Of Chicago Fire	$4.00
11/27/2014	RUSSELL, RYAN	8750		City Of Chicago Fire	$5.12
11/27/2014	RUSSELL, RYAN	8750		City Of Chicago Fire	$271.31
11/27/2014	RUSSELL, RYAN	8750		City Of Chicago Fire	$4.00

Incident Date	Claimant	Rank	Unit of Assignment	Insured	Total to be Paid
07/27/2015	RUSSELL, COAKIE	8801		City Of Chicago Fire	$358.64
07/27/2015	RUSSELL, COAKIE	8801		City Of Chicago Fire	$0.45
07/27/2015	RUSSELL, COAKIE	8801		City Of Chicago Fire	$4.00
07/27/2015	RUSSELL, COAKIE	8801		City Of Chicago Fire	$403.06
07/27/2015	RUSSELL, COAKIE	8801		City Of Chicago Fire	$0.25
07/27/2015	RUSSELL, COAKIE	8801		City Of Chicago Fire	$4.00
07/27/2015	RUSSELL, COAKIE	8801		City Of Chicago Fire	$219.59
07/27/2015	RUSSELL, COAKIE	8801		City Of Chicago Fire	$0.25
07/27/2015	RUSSELL, COAKIE	8801		City Of Chicago Fire	$0.46
07/27/2015	RUSSELL, COAKIE	8801		City Of Chicago Fire	$4.00
07/27/2015	RUSSELL, COAKIE	8801		City Of Chicago Fire	$418.14
07/27/2015	RUSSELL, COAKIE	8801		City Of Chicago Fire	$0.40
07/27/2015	RUSSELL, COAKIE	8801		City Of Chicago Fire	$4.00
07/27/2015	RUSSELL, COAKIE	8801		City Of Chicago Fire	$358.64
07/27/2015	RUSSELL, COAKIE	8801		City Of Chicago Fire	$0.40
07/27/2015	RUSSELL, COAKIE	8801		City Of Chicago Fire	$4.00
07/27/2015	RUSSELL, COAKIE	8801		City Of Chicago Fire	$358.64
07/27/2015	RUSSELL, COAKIE	8801		City Of Chicago Fire	$0.50
07/27/2015	RUSSELL, COAKIE	8801		City Of Chicago Fire	$4.00
07/27/2015	RUSSELL, COAKIE	8801		City Of Chicago Fire	$443.04
07/27/2015	RUSSELL, COAKIE	8801		City Of Chicago Fire	$0.40
07/27/2015	RUSSELL, COAKIE	8801		City Of Chicago Fire	$4.00
07/27/2015	RUSSELL, COAKIE	8801		City Of Chicago Fire	$358.64
07/27/2015	RUSSELL, COAKIE	8801		City Of Chicago Fire	$0.38
07/27/2015	RUSSELL, COAKIE	8801		City Of Chicago Fire	$4.00
07/27/2015	RUSSELL, COAKIE	8801		City Of Chicago Fire	$358.56
07/27/2015	RUSSELL, COAKIE	8801		City Of Chicago Fire	$0.40
07/27/2015	RUSSELL, COAKIE	8801		City Of Chicago Fire	$4.00
07/27/2015	RUSSELL, COAKIE	8801		City Of Chicago Fire	$358.64
07/27/2015	RUSSELL, COAKIE	8801		City Of Chicago Fire	$0.40
07/27/2015	RUSSELL, COAKIE	8801		City Of Chicago Fire	$4.00
07/27/2015	RUSSELL, COAKIE	8801		City Of Chicago Fire	$365.01
07/27/2015	RUSSELL, COAKIE	8801		City Of Chicago Fire	$0.40

Incident Date	Claimant	Rank	Unit of Assignment	Insured	Total to be Paid
07/27/2015	RUSSELL, COAKIE	8801		City Of Chicago Fire	$4.00
07/27/2015	RUSSELL, COAKIE	8801		City Of Chicago Fire	$358.64
07/27/2015	RUSSELL, COAKIE	8801		City Of Chicago Fire	$0.40
07/27/2015	RUSSELL, COAKIE	8801		City Of Chicago Fire	$4.00
07/27/2015	RUSSELL, COAKIE	8801		City Of Chicago Fire	$358.64
07/27/2015	RUSSELL, COAKIE	8801		City Of Chicago Fire	$0.35
07/27/2015	RUSSELL, COAKIE	8801		City Of Chicago Fire	$4.00
07/27/2015	RUSSELL, COAKIE	8801		City Of Chicago Fire	$312.29
07/27/2015	RUSSELL, COAKIE	8801		City Of Chicago Fire	$0.40
07/27/2015	RUSSELL, COAKIE	8801		City Of Chicago Fire	$4.00
07/27/2015	RUSSELL, COAKIE	8801		City Of Chicago Fire	$358.64
07/27/2015	RUSSELL, COAKIE	8801		City Of Chicago Fire	$362.79
07/27/2015	RUSSELL, COAKIE	8801		City Of Chicago Fire	$0.40
07/27/2015	RUSSELL, COAKIE	8801		City Of Chicago Fire	$4.00
07/27/2015	RUSSELL, COAKIE	8801		City Of Chicago Fire	$365.01
07/27/2015	RUSSELL, COAKIE	8801		City Of Chicago Fire	$0.40
07/27/2015	RUSSELL, COAKIE	8801		City Of Chicago Fire	$4.00
07/27/2015	RUSSELL, COAKIE	8801		City Of Chicago Fire	$0.38
07/27/2015	RUSSELL, COAKIE	8801		City Of Chicago Fire	$4.00
07/27/2015	RUSSELL, COAKIE	8801		City Of Chicago Fire	$341.42
07/27/2015	RUSSELL, COAKIE	8801		City Of Chicago Fire	$0.40
07/27/2015	RUSSELL, COAKIE	8801		City Of Chicago Fire	$4.00
07/27/2015	RUSSELL, COAKIE	8801		City Of Chicago Fire	$358.64
07/27/2015	RUSSELL, COAKIE	8801		City Of Chicago Fire	$0.40
07/27/2015	RUSSELL, COAKIE	8801		City Of Chicago Fire	$4.00
07/27/2015	RUSSELL, COAKIE	8801		City Of Chicago Fire	$358.64
07/27/2015	RUSSELL, COAKIE	8801		City Of Chicago Fire	$0.40
07/27/2015	RUSSELL, COAKIE	8801		City Of Chicago Fire	$4.00
07/27/2015	RUSSELL, COAKIE	8801		City Of Chicago Fire	$358.64
07/27/2015	RUSSELL, COAKIE	8801		City Of Chicago Fire	$0.40
07/27/2015	RUSSELL, COAKIE	8801		City Of Chicago Fire	$4.00
07/27/2015	RUSSELL, COAKIE	8801		City Of Chicago Fire	$360.86
07/27/2015	RUSSELL, COAKIE	8801		City Of Chicago Fire	$4.00

Incident Date	Claimant	Rank	Unit of Assignment	Insured	Total to be Paid
07/27/2015	RUSSELL, COAKIE	8801		City Of Chicago Fire	$219.59
07/27/2015	RUSSELL, COAKIE	8801		City Of Chicago Fire	$0.40
07/27/2015	RUSSELL, COAKIE	8801		City Of Chicago Fire	$4.00
08/03/2015	RUCH, DONNA	8750		City Of Chicago Fire	$3.91
08/03/2015	RUCH, DONNA	8750		City Of Chicago Fire	$4.00
08/03/2015	RUCH, DONNA	8750		City Of Chicago Fire	$437.42
08/03/2015	RUCH, DONNA	8750		City Of Chicago Fire	$71.87
08/03/2015	RUCH, DONNA	8750		City Of Chicago Fire	$0.68
08/03/2015	RUCH, DONNA	8750		City Of Chicago Fire	$4.00
08/03/2015	RUCH, DONNA	8750		City Of Chicago Fire	$75.86
08/03/2015	RUCH, DONNA	8750		City Of Chicago Fire	$242.97
08/03/2015	RUCH, DONNA	8750		City Of Chicago Fire	$4.19
08/03/2015	RUCH, DONNA	8750		City Of Chicago Fire	$4.00
08/03/2015	RUCH, DONNA	8750		City Of Chicago Fire	$221.72
08/03/2015	RUCH, DONNA	8750		City Of Chicago Fire	$1.36
08/03/2015	RUCH, DONNA	8750		City Of Chicago Fire	$4.00
12/30/2015	ROTH, MIRIAM	8749		City Of Chicago Fire	$4.24
12/30/2015	ROTH, MIRIAM	8749		City Of Chicago Fire	$161.15
12/30/2015	ROTH, MIRIAM	8749		City Of Chicago Fire	$472.93
12/30/2015	ROTH, MIRIAM	8749		City Of Chicago Fire	$4.00
12/30/2015	ROTH, MIRIAM	8749		City Of Chicago Fire	$4.00
12/30/2015	ROTH, MIRIAM	8749		City Of Chicago Fire	$4.83
12/17/2015	ROSAS, JUAN	8750		City Of Chicago Fire	$4.00
12/17/2015	ROSAS, JUAN	8750		City Of Chicago Fire	$343.29
04/08/2015	ROOK, KEVIN	8801		City Of Chicago Fire	$39.46
04/08/2015	ROOK, KEVIN	8801		City Of Chicago Fire	$4.00
04/08/2015	ROOK, KEVIN	8801		City Of Chicago Fire	$36.95
04/08/2015	ROOK, KEVIN	8801		City Of Chicago Fire	$4.00
03/22/2013	ROCCASALVA, ROCCO	8811		City Of Chicago Fire	$25.41
03/22/2013	ROCCASALVA, ROCCO	8811		City Of Chicago Fire	$4.00
03/22/2013	ROCCASALVA, ROCCO	8811		City Of Chicago Fire	$187.80
03/22/2013	ROCCASALVA, ROCCO	8811		City Of Chicago Fire	$4.00
08/14/2013	REYES, JOSE	8750		City Of Chicago Fire	$4.00

Incident Date	Claimant	Rank	Unit of Assignment	Insured	Total to be Paid
08/14/2013	REYES, JOSE	8750		City Of Chicago Fire	$69.74
09/25/2015	REBOLLEDO, LUIS	8801		City Of Chicago Fire	$4.00
05/07/2015	REARDON, SEAN	8728		City Of Chicago Fire	$256.33
05/07/2015	REARDON, SEAN	8728		City Of Chicago Fire	$4.00
05/07/2015	REARDON, SEAN	8728		City Of Chicago Fire	$4.84
12/05/2015	RANKER, WILLIAM	8819		City Of Chicago Fire	$4.00
12/05/2015	RANKER, WILLIAM	8819		City Of Chicago Fire	$366.94
12/05/2015	RANKER, WILLIAM	8819		City Of Chicago Fire	$0.40
12/05/2015	RANKER, WILLIAM	8819		City Of Chicago Fire	$4.00
12/05/2015	RANKER, WILLIAM	8819		City Of Chicago Fire	$358.64
12/05/2015	RANKER, WILLIAM	8819		City Of Chicago Fire	$0.40
12/05/2015	RANKER, WILLIAM	8819		City Of Chicago Fire	$4.00
12/05/2015	RANKER, WILLIAM	8819		City Of Chicago Fire	$358.64
12/05/2015	RANKER, WILLIAM	8819		City Of Chicago Fire	$366.94
12/05/2015	RANKER, WILLIAM	8819		City Of Chicago Fire	$4.00
12/05/2015	RANKER, WILLIAM	8819		City Of Chicago Fire	$2.00
12/05/2015	RANKER, WILLIAM	8819		City Of Chicago Fire	$4.00
12/05/2015	RANKER, WILLIAM	8819		City Of Chicago Fire	$106.09
12/05/2015	RANKER, WILLIAM	8819		City Of Chicago Fire	$205.11
12/05/2015	RANKER, WILLIAM	8819		City Of Chicago Fire	$0.40
12/05/2015	RANKER, WILLIAM	8819		City Of Chicago Fire	$0.40
12/05/2015	RANKER, WILLIAM	8819		City Of Chicago Fire	$44.06
12/05/2015	RANKER, WILLIAM	8819		City Of Chicago Fire	$4.00
12/05/2015	RANKER, WILLIAM	8819		City Of Chicago Fire	$4.00
12/05/2015	RANKER, WILLIAM	8819		City Of Chicago Fire	$4.00
12/05/2015	RANKER, WILLIAM	8819		City Of Chicago Fire	$366.94
12/05/2015	RANKER, WILLIAM	8819		City Of Chicago Fire	$365.01
12/05/2015	RANKER, WILLIAM	8819		City Of Chicago Fire	$10.70
12/05/2015	RANKER, WILLIAM	8819		City Of Chicago Fire	$4.00
12/05/2015	RANKER, WILLIAM	8819		City Of Chicago Fire	$20.04
12/05/2015	RANKER, WILLIAM	8819		City Of Chicago Fire	$4.00
12/05/2015	RANKER, WILLIAM	8819		City Of Chicago Fire	$0.40
12/05/2015	RANKER, WILLIAM	8819		City Of Chicago Fire	$358.64

Incident Date	Claimant	Rank	Unit of Assignment	Insured	Total to be Paid
12/05/2015	RANKER, WILLIAM	8819		City Of Chicago Fire	$4.00
12/05/2015	RANKER, WILLIAM	8819		City Of Chicago Fire	$0.40
12/05/2015	RANKER, WILLIAM	8819		City Of Chicago Fire	$0.22
12/05/2015	RANKER, WILLIAM	8819		City Of Chicago Fire	$4.00
12/05/2015	RANKER, WILLIAM	8819		City Of Chicago Fire	$0.40
10/12/2015	RAMIREZ JR, GUILLERMO			City Of Chicago Fire	$103.02
10/12/2015	RAMIREZ JR, GUILLERMO			City Of Chicago Fire	$4.00
09/19/2007	Peck, David	F	00615	City Of Chicago Fire	$79.85
01/14/2005	Patton, John	F	00482	City Of Chicago Fire	$4.00
01/14/2005	Patton, John	F	00482	City Of Chicago Fire	$4.00
01/14/2005	Patton, John	F	00482	City Of Chicago Fire	$101.42
01/14/2005	Patton, John	F	00482	City Of Chicago Fire	$4.00
01/14/2005	Patton, John	F	00482	City Of Chicago Fire	$441.65
01/14/2005	Patton, John	F	00482	City Of Chicago Fire	$297.06
01/14/2005	Patton, John	F	00482	City Of Chicago Fire	$19.82
01/14/2005	Patton, John	F	00482	City Of Chicago Fire	$4.00
01/14/2005	Patton, John	F	00482	City Of Chicago Fire	$54.98
01/14/2005	Patton, John	F	00482	City Of Chicago Fire	$441.65
01/14/2005	Patton, John	F	00482	City Of Chicago Fire	$441.65
05/05/2012	POWER, JOHN	8735		City Of Chicago Fire	$109.18
06/16/2014	POREDA, THOMAS	8731		City Of Chicago Fire	$4.00
06/16/2014	POREDA, THOMAS	8731		City Of Chicago Fire	$40.01
05/18/2015	PODLASEK, GARY	8811		City Of Chicago Fire	$0.96
05/18/2015	PODLASEK, GARY	8811		City Of Chicago Fire	$1.97
05/18/2015	PODLASEK, GARY	8811		City Of Chicago Fire	$219.82
04/12/2013	PINKSTON, SHERRY	8731		City Of Chicago Fire	$0.68
04/12/2013	PINKSTON, SHERRY	8731		City Of Chicago Fire	$175.83
04/12/2013	PINKSTON, SHERRY	8731		City Of Chicago Fire	$75.86
04/12/2013	PINKSTON, SHERRY	8731		City Of Chicago Fire	$4.00
04/12/2013	PINKSTON, SHERRY	8731		City Of Chicago Fire	$3.31
02/11/2014	PINEDA, DAVID	8801		City Of Chicago Fire	$4.00
02/11/2014	PINEDA, DAVID	8801		City Of Chicago Fire	$52.74
11/11/2014	PINEDA, DAVID	8801		City Of Chicago Fire	$4.00

Incident Date	Claimant	Rank	Unit of Assignment	Insured	Total to be Paid
11/26/2015	PIETRUSIEWICZ, NATHAN	8750		City Of Chicago Fire	$106.09
11/26/2015	PIETRUSIEWICZ, NATHAN	8750		City Of Chicago Fire	$1.36
11/26/2015	PIETRUSIEWICZ, NATHAN	8750		City Of Chicago Fire	$4.00
11/26/2015	PIETRUSIEWICZ, NATHAN	8750		City Of Chicago Fire	$13.42
11/26/2015	PIETRUSIEWICZ, NATHAN	8750		City Of Chicago Fire	$4.00
11/26/2015	PIETRUSIEWICZ, NATHAN	8750		City Of Chicago Fire	$0.22
11/26/2015	PIETRUSIEWICZ, NATHAN	8750		City Of Chicago Fire	$207.04
11/26/2015	PIETRUSIEWICZ, NATHAN	8750		City Of Chicago Fire	$4.00
11/26/2015	PIETRUSIEWICZ, NATHAN	8750		City Of Chicago Fire	$2.00
11/26/2015	PIETRUSIEWICZ, NATHAN	8750		City Of Chicago Fire	$4.00
11/26/2015	PIETRUSIEWICZ, NATHAN	8750		City Of Chicago Fire	$72.01
07/28/2015	PETERSON JR, JOHN	8750		City Of Chicago Fire	$4.00
07/28/2015	PETERSON JR, JOHN	8750		City Of Chicago Fire	$400.32
07/28/2015	PETERSON JR, JOHN	8750		City Of Chicago Fire	$0.52
07/28/2015	PETERSON JR, JOHN	8750		City Of Chicago Fire	$4.00
07/28/2015	PETERSON JR, JOHN	8750		City Of Chicago Fire	$400.32
07/28/2015	PETERSON JR, JOHN	8750		City Of Chicago Fire	$0.52
07/28/2015	PETERSON JR, JOHN	8750		City Of Chicago Fire	$4.00
07/28/2015	PETERSON JR, JOHN	8750		City Of Chicago Fire	$400.32
07/28/2015	PETERSON JR, JOHN	8750		City Of Chicago Fire	$0.10
07/28/2015	PETERSON JR, JOHN	8750		City Of Chicago Fire	$4.00
07/28/2015	PETERSON JR, JOHN	8750		City Of Chicago Fire	$84.40
07/28/2015	PETERSON JR, JOHN	8750		City Of Chicago Fire	$0.59
07/28/2015	PETERSON JR, JOHN	8750		City Of Chicago Fire	$4.00
07/28/2015	PETERSON JR, JOHN	8750		City Of Chicago Fire	$460.68
07/28/2015	PETERSON JR, JOHN	8750		City Of Chicago Fire	$0.05
07/28/2015	PETERSON JR, JOHN	8750		City Of Chicago Fire	$4.00
07/28/2015	PETERSON JR, JOHN	8750		City Of Chicago Fire	$42.20
07/28/2015	PETERSON JR, JOHN	8750		City Of Chicago Fire	$0.11
07/28/2015	PETERSON JR, JOHN	8750		City Of Chicago Fire	$4.00
07/28/2015	PETERSON JR, JOHN	8750		City Of Chicago Fire	$101.70
07/28/2015	PETERSON JR, JOHN	8750		City Of Chicago Fire	$0.05
07/28/2015	PETERSON JR, JOHN	8750		City Of Chicago Fire	$4.00

Incident Date	Claimant	Rank	Unit of Assignment	Insured	Total to be Paid
07/28/2015	PETERSON JR, JOHN	8750		City Of Chicago Fire	$42.20
07/28/2015	PETERSON JR, JOHN	8750		City Of Chicago Fire	$0.10
07/28/2015	PETERSON JR, JOHN	8750		City Of Chicago Fire	$4.00
07/28/2015	PETERSON JR, JOHN	8750		City Of Chicago Fire	$84.40
07/28/2015	PETERSON JR, JOHN	8750		City Of Chicago Fire	$0.05
07/28/2015	PETERSON JR, JOHN	8750		City Of Chicago Fire	$4.00
07/28/2015	PETERSON JR, JOHN	8750		City Of Chicago Fire	$42.20
07/28/2015	PETERSON JR, JOHN	8750		City Of Chicago Fire	$0.52
07/28/2015	PETERSON JR, JOHN	8750		City Of Chicago Fire	$4.00
07/28/2015	PETERSON JR, JOHN	8750		City Of Chicago Fire	$400.32
07/28/2015	PETERSON JR, JOHN	8750		City Of Chicago Fire	$0.58
07/28/2015	PETERSON JR, JOHN	8750		City Of Chicago Fire	$4.00
07/28/2015	PETERSON JR, JOHN	8750		City Of Chicago Fire	$375.23
07/28/2015	PETERSON JR, JOHN	8750		City Of Chicago Fire	$0.49
07/28/2015	PETERSON JR, JOHN	8750		City Of Chicago Fire	$4.00
07/28/2015	PETERSON JR, JOHN	8750		City Of Chicago Fire	$329.64
07/28/2015	PETERSON JR, JOHN	8750		City Of Chicago Fire	$0.52
07/28/2015	PETERSON JR, JOHN	8750		City Of Chicago Fire	$4.00
07/28/2015	PETERSON JR, JOHN	8750		City Of Chicago Fire	$400.32
07/28/2015	PETERSON JR, JOHN	8750		City Of Chicago Fire	$0.10
07/28/2015	PETERSON JR, JOHN	8750		City Of Chicago Fire	$4.00
07/28/2015	PETERSON JR, JOHN	8750		City Of Chicago Fire	$84.40
07/28/2015	PETERSON JR, JOHN	8750		City Of Chicago Fire	$0.05
07/28/2015	PETERSON JR, JOHN	8750		City Of Chicago Fire	$4.00
07/28/2015	PETERSON JR, JOHN	8750		City Of Chicago Fire	$42.20
07/28/2015	PETERSON JR, JOHN	8750		City Of Chicago Fire	$4.00
07/28/2015	PETERSON JR, JOHN	8750		City Of Chicago Fire	$398.47
07/28/2015	PETERSON JR, JOHN	8750		City Of Chicago Fire	$0.63
07/28/2015	PETERSON JR, JOHN	8750		City Of Chicago Fire	$4.00
07/28/2015	PETERSON JR, JOHN	8750		City Of Chicago Fire	$34.15
07/28/2015	PETERSON JR, JOHN	8750		City Of Chicago Fire	$19.25
07/28/2015	PETERSON JR, JOHN	8750		City Of Chicago Fire	$0.52
07/28/2015	PETERSON JR, JOHN	8750		City Of Chicago Fire	$4.00

Incident Date	Claimant	Rank	Unit of Assignment	Insured	Total to be Paid
07/28/2015	PETERSON JR, JOHN	8750		City Of Chicago Fire	$400.32
07/28/2015	PETERSON JR, JOHN	8750		City Of Chicago Fire	$0.52
07/28/2015	PETERSON JR, JOHN	8750		City Of Chicago Fire	$4.00
07/28/2015	PETERSON JR, JOHN	8750		City Of Chicago Fire	$400.32
07/28/2015	PETERSON JR, JOHN	8750		City Of Chicago Fire	$118.42
07/28/2015	PETERSON JR, JOHN	8750		City Of Chicago Fire	$4.00
07/28/2015	PETERSON JR, JOHN	8750		City Of Chicago Fire	$167.75
07/28/2015	PETERSON JR, JOHN	8750		City Of Chicago Fire	$0.52
09/26/2014	PAWLOWSKI, DANIEL	8749		City Of Chicago Fire	$4.00
09/26/2014	PAWLOWSKI, DANIEL	8749		City Of Chicago Fire	$0.26
09/26/2014	PAWLOWSKI, DANIEL	8749		City Of Chicago Fire	$164.84
09/26/2014	PAWLOWSKI, DANIEL	8749		City Of Chicago Fire	$4.00
09/26/2014	PAWLOWSKI, DANIEL	8749		City Of Chicago Fire	$0.26
09/26/2014	PAWLOWSKI, DANIEL	8749		City Of Chicago Fire	$164.84
09/05/2013	PATTON, JOHN	8731		City Of Chicago Fire	$79.85
09/05/2013	PATTON, JOHN	8731		City Of Chicago Fire	$4.00
09/05/2013	PATTON, JOHN	8731		City Of Chicago Fire	$4.00
09/05/2013	PATTON, JOHN	8731		City Of Chicago Fire	$547.61
12/31/2015	PATINO, MAYRA	8802		City Of Chicago Fire	$4.00
12/31/2015	PATINO, MAYRA	8802		City Of Chicago Fire	$189.59
12/31/2015	PATINO, MAYRA	8802		City Of Chicago Fire	$4.00
06/26/2015	PALOMAR, ADAM	8749		City Of Chicago Fire	$77.17
06/26/2015	PALOMAR, ADAM	8749		City Of Chicago Fire	$4.00
06/26/2015	PALOMAR, ADAM	8749		City Of Chicago Fire	$19.11
11/13/2015	PALENIK III, JOSEPH	8733		City Of Chicago Fire	$4.00
11/13/2015	PALENIK III, JOSEPH	8733		City Of Chicago Fire	$10.92
11/13/2015	PALENIK III, JOSEPH	8733		City Of Chicago Fire	$278.11
11/13/2015	PALENIK III, JOSEPH	8733		City Of Chicago Fire	$5.26
11/13/2015	PALENIK III, JOSEPH	8733		City Of Chicago Fire	$4.00
05/09/2014	PACK, JAMES	8801		City Of Chicago Fire	$24.34
05/09/2014	PACK, JAMES	8801		City Of Chicago Fire	$4.00
09/20/1979	Owcarz, Gene	F	00439	City Of Chicago Fire	$265.42
09/20/1979	Owcarz, Gene	F	00439	City Of Chicago Fire	$273.38

Incident Date	Claimant	Rank	Unit of Assignment	Insured	Total to be Paid
09/20/1979	Owcarz, Gene	F	00439	City Of Chicago Fire	$80.87
09/20/1979	Owcarz, Gene	F	00439	City Of Chicago Fire	$4.00
09/20/1979	Owcarz, Gene	F	00439	City Of Chicago Fire	$13.83
09/20/1979	Owcarz, Gene	F	00439	City Of Chicago Fire	$4.00
09/20/1979	Owcarz, Gene	F	00439	City Of Chicago Fire	$4.00
09/20/1979	Owcarz, Gene	F	00439	City Of Chicago Fire	$4.00
09/20/1979	Owcarz, Gene	F	00439	City Of Chicago Fire	$4.00
09/20/1979	Owcarz, Gene	F	00439	City Of Chicago Fire	$117.88
09/20/1979	Owcarz, Gene	F	00439	City Of Chicago Fire	$60.21
08/16/2000	Ocallaghan, Patrick	F	00377	City Of Chicago Fire	$83.88
08/16/2000	Ocallaghan, Patrick	F	00377	City Of Chicago Fire	$113.01
08/16/2000	Ocallaghan, Patrick	F	00377	City Of Chicago Fire	$387.52
07/10/2013	OWSIANIAK, DAVID	8819		City Of Chicago Fire	$162.62
07/10/2013	OWSIANIAK, DAVID	8819		City Of Chicago Fire	$4.00
07/10/2013	OWSIANIAK, DAVID	8819		City Of Chicago Fire	$0.17
11/23/2015	OWSIANIAK, DAVID	8819		City Of Chicago Fire	$514.99
11/23/2015	OWSIANIAK, DAVID	8819		City Of Chicago Fire	$9.84
11/23/2015	OWSIANIAK, DAVID	8819		City Of Chicago Fire	$4.00
11/23/2015	OWSIANIAK, DAVID	8819		City Of Chicago Fire	$4.62
11/23/2015	OWSIANIAK, DAVID	8819		City Of Chicago Fire	$4.00
08/02/2015	OWENS, ANTHONY	8801		City Of Chicago Fire	$11.62
08/02/2015	OWENS, ANTHONY	8801		City Of Chicago Fire	$4.00
08/02/2015	OWENS, ANTHONY	8801		City Of Chicago Fire	$24.69
07/27/2015	OURS, BRIAN	8801		City Of Chicago Fire	$209.10
07/27/2015	OURS, BRIAN	8801		City Of Chicago Fire	$181.81
07/27/2015	OURS, BRIAN	8801		City Of Chicago Fire	$139.47
07/27/2015	OURS, BRIAN	8801		City Of Chicago Fire	$179.88
07/27/2015	OURS, BRIAN	8801		City Of Chicago Fire	$179.88
07/27/2015	OURS, BRIAN	8801		City Of Chicago Fire	$179.88
07/27/2015	OURS, BRIAN	8801		City Of Chicago Fire	$133.39
07/27/2015	OURS, BRIAN	8801		City Of Chicago Fire	$253.66
07/27/2015	OURS, BRIAN	8801		City Of Chicago Fire	$164.54
07/27/2015	OURS, BRIAN	8801		City Of Chicago Fire	$181.81

Incident Date	Claimant	Rank	Unit of Assignment	Insured	Total to be Paid
07/27/2015	OURS, BRIAN	8801		City Of Chicago Fire	$133.39
07/27/2015	OURS, BRIAN	8801		City Of Chicago Fire	$92.98
07/27/2015	OURS, BRIAN	8801		City Of Chicago Fire	$185.96
07/27/2015	OURS, BRIAN	8801		City Of Chicago Fire	$226.37
07/27/2015	OURS, BRIAN	8801		City Of Chicago Fire	$232.45
07/27/2015	OURS, BRIAN	8801		City Of Chicago Fire	$181.81
07/27/2015	OURS, BRIAN	8801		City Of Chicago Fire	$253.02
07/27/2015	OURS, BRIAN	8801		City Of Chicago Fire	$228.30
11/25/2010	OLMSTEAD, ROBERT	8749		City Of Chicago Fire	$4.00
11/25/2010	OLMSTEAD, ROBERT	8749		City Of Chicago Fire	$156.23
11/25/2010	OLMSTEAD, ROBERT	8749		City Of Chicago Fire	$4.00
11/25/2010	OLMSTEAD, ROBERT	8749		City Of Chicago Fire	$25.38
12/29/2014	O SHEA, KEVIN	8771		City Of Chicago Fire	$4.00
10/31/2015	O SHEA, KAREN	8750		City Of Chicago Fire	$207.04
10/31/2015	O SHEA, KAREN	8750		City Of Chicago Fire	$274.24
10/31/2015	O SHEA, KAREN	8750		City Of Chicago Fire	$0.41
10/31/2015	O SHEA, KAREN	8750		City Of Chicago Fire	$4.00
10/31/2015	O SHEA, KAREN	8750		City Of Chicago Fire	$378.16
10/31/2015	O SHEA, KAREN	8750		City Of Chicago Fire	$0.25
10/31/2015	O SHEA, KAREN	8750		City Of Chicago Fire	$4.00
10/31/2015	O SHEA, KAREN	8750		City Of Chicago Fire	$227.89
10/31/2015	O SHEA, KAREN	8750		City Of Chicago Fire	$0.25
10/31/2015	O SHEA, KAREN	8750		City Of Chicago Fire	$4.00
10/31/2015	O SHEA, KAREN	8750		City Of Chicago Fire	$227.89
10/31/2015	O SHEA, KAREN	8750		City Of Chicago Fire	$0.25
10/31/2015	O SHEA, KAREN	8750		City Of Chicago Fire	$4.00
10/31/2015	O SHEA, KAREN	8750		City Of Chicago Fire	$227.89
10/31/2015	O SHEA, KAREN	8750		City Of Chicago Fire	$0.25
10/31/2015	O SHEA, KAREN	8750		City Of Chicago Fire	$4.00
10/31/2015	O SHEA, KAREN	8750		City Of Chicago Fire	$227.89
10/31/2015	O SHEA, KAREN	8750		City Of Chicago Fire	$0.30
10/31/2015	O SHEA, KAREN	8750		City Of Chicago Fire	$4.00
10/31/2015	O SHEA, KAREN	8750		City Of Chicago Fire	$4.00

Incident Date	Claimant	Rank	Unit of Assignment	Insured	Total to be Paid
10/31/2015	O SHEA, KAREN	8750		City Of Chicago Fire	$0.25
10/31/2015	O SHEA, KAREN	8750		City Of Chicago Fire	$4.00
10/31/2015	O SHEA, KAREN	8750		City Of Chicago Fire	$227.89
10/31/2015	O SHEA, KAREN	8750		City Of Chicago Fire	$0.20
10/31/2015	O SHEA, KAREN	8750		City Of Chicago Fire	$4.00
10/31/2015	O SHEA, KAREN	8750		City Of Chicago Fire	$181.54
10/31/2015	O SHEA, KAREN	8750		City Of Chicago Fire	$0.20
10/31/2015	O SHEA, KAREN	8750		City Of Chicago Fire	$4.00
10/31/2015	O SHEA, KAREN	8750		City Of Chicago Fire	$181.54
10/31/2015	O SHEA, KAREN	8750		City Of Chicago Fire	$24.24
10/31/2015	O SHEA, KAREN	8750		City Of Chicago Fire	$4.00
10/31/2015	O SHEA, KAREN	8750		City Of Chicago Fire	$0.20
10/31/2015	O SHEA, KAREN	8750		City Of Chicago Fire	$4.00
10/31/2015	O SHEA, KAREN	8750		City Of Chicago Fire	$181.54
10/31/2015	O SHEA, KAREN	8750		City Of Chicago Fire	$0.22
01/20/2016	O NEILL, SEAN	8735		City Of Chicago Fire	$4.00
01/20/2016	O NEILL, SEAN	8735		City Of Chicago Fire	$20.16
12/22/2010	O BRIEN, LAWRENCE	8811		City Of Chicago Fire	$4.33
12/22/2010	O BRIEN, LAWRENCE	8811		City Of Chicago Fire	$0.04
08/08/2014	O BOYLE, WILLIAM	8731		City Of Chicago Fire	$0.20
08/08/2014	O BOYLE, WILLIAM	8731		City Of Chicago Fire	$198.55
08/08/2014	O BOYLE, WILLIAM	8731		City Of Chicago Fire	$179.32
08/08/2014	O BOYLE, WILLIAM	8731		City Of Chicago Fire	$0.30
08/08/2014	O BOYLE, WILLIAM	8731		City Of Chicago Fire	$4.00
08/08/2014	O BOYLE, WILLIAM	8731		City Of Chicago Fire	$267.87
08/08/2014	O BOYLE, WILLIAM	8731		City Of Chicago Fire	$1.68
08/08/2014	O BOYLE, WILLIAM	8731		City Of Chicago Fire	$4.00
08/08/2014	O BOYLE, WILLIAM	8731		City Of Chicago Fire	$56.18
08/08/2014	O BOYLE, WILLIAM	8731		City Of Chicago Fire	$0.35
08/08/2014	O BOYLE, WILLIAM	8731		City Of Chicago Fire	$4.00
08/08/2014	O BOYLE, WILLIAM	8731		City Of Chicago Fire	$310.07
08/08/2014	O BOYLE, WILLIAM	8731		City Of Chicago Fire	$0.30
08/08/2014	O BOYLE, WILLIAM	8731		City Of Chicago Fire	$4.00

Incident Date	Claimant	Rank	Unit of Assignment	Insured	Total to be Paid
08/08/2014	O BOYLE, WILLIAM	8731		City Of Chicago Fire	$267.87
08/08/2014	O BOYLE, WILLIAM	8731		City Of Chicago Fire	$0.40
08/08/2014	O BOYLE, WILLIAM	8731		City Of Chicago Fire	$4.00
08/08/2014	O BOYLE, WILLIAM	8731		City Of Chicago Fire	$358.64
08/08/2014	O BOYLE, WILLIAM	8731		City Of Chicago Fire	$0.21
08/08/2014	O BOYLE, WILLIAM	8731		City Of Chicago Fire	$4.00
08/08/2014	O BOYLE, WILLIAM	8731		City Of Chicago Fire	$4.00
07/04/2015	NIEVES, FERNANDO	8801		City Of Chicago Fire	$329.64
07/04/2015	NIEVES, FERNANDO	8801		City Of Chicago Fire	$4.00
07/04/2015	NIEVES, FERNANDO	8801		City Of Chicago Fire	$75.86
07/04/2015	NIEVES, FERNANDO	8801		City Of Chicago Fire	$4.00
07/04/2015	NIEVES, FERNANDO	8801		City Of Chicago Fire	$0.49
07/04/2015	NIEVES, FERNANDO	8801		City Of Chicago Fire	$4.00
07/04/2015	NIEVES, FERNANDO	8801		City Of Chicago Fire	$389.14
07/04/2015	NIEVES, FERNANDO	8801		City Of Chicago Fire	$0.68
07/04/2015	NIEVES, FERNANDO	8801		City Of Chicago Fire	$0.55
12/31/2015	NICHOLS, LOYAL	8739		City Of Chicago Fire	$4.00
12/11/2015	NESTOR, DANIEL	8749		City Of Chicago Fire	$4.00
10/22/2014	NEE, ROBERT	8731		City Of Chicago Fire	$4.00
09/27/2013	NEAL, VAN	8731		City Of Chicago Fire	$8.83
09/27/2013	NEAL, VAN	8731		City Of Chicago Fire	$8.83
11/05/2015	NAVARRO JR, DAVID	8749		City Of Chicago Fire	$19.20
11/05/2015	NAVARRO JR, DAVID	8749		City Of Chicago Fire	$68.80
11/05/2015	NAVARRO JR, DAVID	8749		City Of Chicago Fire	$4.00
11/05/2015	NAVARRO JR, DAVID	8749		City Of Chicago Fire	$0.82
11/05/2015	NAVARRO JR, DAVID	8749		City Of Chicago Fire	$4.00
11/05/2015	NAVARRO JR, DAVID	8749		City Of Chicago Fire	$2.92
04/20/2015	NASH, DERRICK	8801		City Of Chicago Fire	$0.68
04/20/2015	NASH, DERRICK	8801		City Of Chicago Fire	$75.86
04/20/2015	NASH, DERRICK	8801		City Of Chicago Fire	$4.00
03/06/2004	Mckinnis, Michael	C	00614	City Of Chicago Fire	$225.00
03/06/2004	Mckinnis, Michael	C	00614	City Of Chicago Fire	$110.00
03/06/2004	Mckinnis, Michael	C	00614	City Of Chicago Fire	$220.01

Incident Date	Claimant	Rank	Unit of Assignment	Insured	Total to be Paid
05/14/2000	Mcdole, Michael	C	00331	City Of Chicago Fire	$169.03
11/29/2015	MURPHY, ROBERT	8811		City Of Chicago Fire	$0.94
11/29/2015	MURPHY, ROBERT	8811		City Of Chicago Fire	$4.00
11/29/2015	MURPHY, ROBERT	8811		City Of Chicago Fire	$49.80
11/29/2015	MURPHY, ROBERT	8811		City Of Chicago Fire	$4.00
11/29/2015	MURPHY, ROBERT	8811		City Of Chicago Fire	$0.95
11/29/2015	MURPHY, ROBERT	8811		City Of Chicago Fire	$4.00
11/29/2015	MURPHY, ROBERT	8811		City Of Chicago Fire	$50.38
08/10/2010	MURAWSKI, CHRISTOPHE	8749		City Of Chicago Fire	$4.00
08/10/2010	MURAWSKI, CHRISTOPHE	8749		City Of Chicago Fire	$71.87
08/10/2010	MURAWSKI, CHRISTOPHE	8749		City Of Chicago Fire	$1.36
06/11/2015	MURALLES, ROBERT	8750		City Of Chicago Fire	$4.00
06/11/2015	MURALLES, ROBERT	8750		City Of Chicago Fire	$4.17
06/11/2015	MURALLES, ROBERT	8750		City Of Chicago Fire	$210.09
06/11/2015	MURALLES, ROBERT	8750		City Of Chicago Fire	$4.00
06/11/2015	MURALLES, ROBERT	8750		City Of Chicago Fire	$7.95
06/11/2015	MURALLES, ROBERT	8750		City Of Chicago Fire	$465.47
07/27/2015	MULROE, MAIRE	8750		City Of Chicago Fire	$4.00
07/27/2015	MULROE, MAIRE	8750		City Of Chicago Fire	$75.86
07/27/2015	MULROE, MAIRE	8750		City Of Chicago Fire	$0.68
07/27/2015	MULROE, MAIRE	8750		City Of Chicago Fire	$4.00
07/27/2015	MULROE, MAIRE	8750		City Of Chicago Fire	$5.88
07/27/2015	MULROE, MAIRE	8750		City Of Chicago Fire	$657.02
02/01/2012	MROZEK, MARTIN	8731		City Of Chicago Fire	$100.86
02/01/2012	MROZEK, MARTIN	8731		City Of Chicago Fire	$6.96
02/01/2012	MROZEK, MARTIN	8731		City Of Chicago Fire	$778.05
10/21/2010	MROZEK, JOSEPH	8731		City Of Chicago Fire	$4.00
12/21/2015	MORDAN, MATTHEW	8749		City Of Chicago Fire	$66.55
12/21/2015	MORDAN, MATTHEW	8749		City Of Chicago Fire	$72.59
12/21/2015	MORDAN, MATTHEW	8749		City Of Chicago Fire	$50.43
12/21/2015	MORDAN, MATTHEW	8749		City Of Chicago Fire	$4.00
12/21/2015	MORDAN, MATTHEW	8749		City Of Chicago Fire	$569.70
12/21/2015	MORDAN, MATTHEW	8749		City Of Chicago Fire	$2.26

Incident Date	Claimant	Rank	Unit of Assignment	Insured	Total to be Paid
12/21/2015	MORDAN, MATTHEW	8749		City Of Chicago Fire	$4.00
12/21/2015	MORDAN, MATTHEW	8749		City Of Chicago Fire	$50.57
12/21/2015	MORDAN, MATTHEW	8749		City Of Chicago Fire	$4.00
12/21/2015	MORDAN, MATTHEW	8749		City Of Chicago Fire	$13.49
12/21/2015	MORDAN, MATTHEW	8749		City Of Chicago Fire	$4.00
12/21/2015	MORDAN, MATTHEW	8749		City Of Chicago Fire	$213.07
12/21/2015	MORDAN, MATTHEW	8749		City Of Chicago Fire	$4.00
12/21/2015	MORDAN, MATTHEW	8749		City Of Chicago Fire	$0.64
07/25/2015	MORA, ARTURO	8801		City Of Chicago Fire	$185.40
07/25/2015	MORA, ARTURO	8801		City Of Chicago Fire	$4.00
07/25/2015	MORA, ARTURO	8801		City Of Chicago Fire	$1.66
02/08/2014	MILTON, THOMAS	8701		City Of Chicago Fire	$4.00
02/08/2014	MILTON, THOMAS	8701		City Of Chicago Fire	$360.78
02/08/2014	MILTON, THOMAS	8701		City Of Chicago Fire	$0.40
01/11/2016	MILOSTRAZICH, ROBERT	8731		City Of Chicago Fire	$4.00
01/11/2016	MILOSTRAZICH, ROBERT	8731		City Of Chicago Fire	$0.37
01/11/2016	MILOSTRAZICH, ROBERT	8731		City Of Chicago Fire	$4.00
01/11/2016	MILOSTRAZICH, ROBERT	8731		City Of Chicago Fire	$41.10
01/11/2016	MILOSTRAZICH, ROBERT	8731		City Of Chicago Fire	$9.98
11/02/2015	MIENTUS, STEVEN	8817		City Of Chicago Fire	$124.77
11/02/2015	MIENTUS, STEVEN	8817		City Of Chicago Fire	$4.00
11/02/2015	MIENTUS, STEVEN	8817		City Of Chicago Fire	$4.00
11/02/2015	MIENTUS, STEVEN	8817		City Of Chicago Fire	$17.16
11/02/2015	MIENTUS, STEVEN	8817		City Of Chicago Fire	$3.20
11/02/2015	MIENTUS, STEVEN	8817		City Of Chicago Fire	$20.95
11/15/2015	MELTON, HERBERT	8801		City Of Chicago Fire	$110.00
11/15/2015	MELTON, HERBERT	8801		City Of Chicago Fire	$0.68
11/15/2015	MELTON, HERBERT	8801		City Of Chicago Fire	$189.59
11/15/2015	MELTON, HERBERT	8801		City Of Chicago Fire	$75.86
11/15/2015	MELTON, HERBERT	8801		City Of Chicago Fire	$4.00
11/15/2015	MELTON, HERBERT	8801		City Of Chicago Fire	$4.00
01/21/2014	MC VICKER, EDWARD	8811		City Of Chicago Fire	$117.88
01/21/2014	MC VICKER, EDWARD	8811		City Of Chicago Fire	$4.00

Incident Date	Claimant	Rank	Unit of Assignment	Insured	Total to be Paid
08/01/2015	MC NULTY, MARTIN	8735		City Of Chicago Fire	$4.00
08/01/2015	MC NULTY, MARTIN	8735		City Of Chicago Fire	$103.21
08/01/2015	MC NULTY, MARTIN	8735		City Of Chicago Fire	$452.20
08/01/2015	MC NULTY, MARTIN	8735		City Of Chicago Fire	$452.20
08/01/2015	MC NULTY, MARTIN	8735		City Of Chicago Fire	$4.00
08/01/2015	MC NULTY, MARTIN	8735		City Of Chicago Fire	$4.00
08/01/2015	MC NULTY, MARTIN	8735		City Of Chicago Fire	$4.00
08/01/2015	MC NULTY, MARTIN	8735		City Of Chicago Fire	$4.00
08/01/2015	MC NULTY, MARTIN	8735		City Of Chicago Fire	$4.37
08/01/2015	MC NULTY, MARTIN	8735		City Of Chicago Fire	$4.00
08/01/2015	MC NULTY, MARTIN	8735		City Of Chicago Fire	$231.23
08/01/2015	MC NULTY, MARTIN	8735		City Of Chicago Fire	$38.66
08/01/2015	MC NULTY, MARTIN	8735		City Of Chicago Fire	$4.00
08/01/2015	MC NULTY, MARTIN	8735		City Of Chicago Fire	$4.00
08/01/2015	MC NULTY, MARTIN	8735		City Of Chicago Fire	$4.00
08/01/2015	MC NULTY, MARTIN	8735		City Of Chicago Fire	$245.20
08/01/2015	MC NULTY, MARTIN	8735		City Of Chicago Fire	$0.01
08/01/2015	MC NULTY, MARTIN	8735		City Of Chicago Fire	$4.00
08/01/2015	MC NULTY, MARTIN	8735		City Of Chicago Fire	$136.19
11/11/2015	MC MEEL, JOELLYN	8801		City Of Chicago Fire	$11.48
11/11/2015	MC MEEL, JOELLYN	8801		City Of Chicago Fire	$4.00
08/31/2015	MC CORMACK, MICHAEL	8811		City Of Chicago Fire	$4.00
08/31/2015	MC CORMACK, MICHAEL	8811		City Of Chicago Fire	$6.63
08/31/2015	MC CORMACK, MICHAEL	8811		City Of Chicago Fire	$220.88
11/30/2015	MC AROY, ROBERT	8749		City Of Chicago Fire	$6.88
11/30/2015	MC AROY, ROBERT	8749		City Of Chicago Fire	$4.00
11/30/2015	MC AROY, ROBERT	8749		City Of Chicago Fire	$4.00
02/11/2013	MC ANDREW, GUY	8701		City Of Chicago Fire	$13.83
02/11/2013	MC ANDREW, GUY	8701		City Of Chicago Fire	$106.09
02/11/2013	MC ANDREW, GUY	8701		City Of Chicago Fire	$4.00
02/11/2013	MC ANDREW, GUY	8701		City Of Chicago Fire	$40.17
02/11/2013	MC ANDREW, GUY	8701		City Of Chicago Fire	$2.00
12/12/2008	MAXWELL, STEVEN			City Of Chicago Fire	$245.16

Incident Date	Claimant	Rank	Unit of Assignment	Insured	Total to be Paid
06/01/2015	MATKOVICH, JAMES	8811		City Of Chicago Fire	$0.07
06/01/2015	MATKOVICH, JAMES	8811		City Of Chicago Fire	$7.58
06/01/2015	MATKOVICH, JAMES	8811		City Of Chicago Fire	$4.00
04/30/2015	MARTOCCIA, ROCCO	8731		City Of Chicago Fire	$274.24
04/30/2015	MARTOCCIA, ROCCO	8731		City Of Chicago Fire	$0.20
04/30/2015	MARTOCCIA, ROCCO	8731		City Of Chicago Fire	$4.00
04/30/2015	MARTOCCIA, ROCCO	8731		City Of Chicago Fire	$181.54
04/30/2015	MARTOCCIA, ROCCO	8731		City Of Chicago Fire	$0.40
04/30/2015	MARTOCCIA, ROCCO	8731		City Of Chicago Fire	$4.00
04/30/2015	MARTOCCIA, ROCCO	8731		City Of Chicago Fire	$358.64
04/30/2015	MARTOCCIA, ROCCO	8731		City Of Chicago Fire	$0.30
04/30/2015	MARTOCCIA, ROCCO	8731		City Of Chicago Fire	$358.64
04/30/2015	MARTOCCIA, ROCCO	8731		City Of Chicago Fire	$4.00
04/30/2015	MARTOCCIA, ROCCO	8731		City Of Chicago Fire	$0.40
04/30/2015	MARTOCCIA, ROCCO	8731		City Of Chicago Fire	$4.00
10/03/2015	MARTINEZMartinez, MICHELE	8749		City Of Chicago Fire	$4.00
10/03/2015	MARTINEZMartinez, MICHELE	8749		City Of Chicago Fire	$181.54
10/03/2015	MARTINEZMartinez, MICHELE	8749		City Of Chicago Fire	$0.40
10/03/2015	MARTINEZMartinez, MICHELE	8749		City Of Chicago Fire	$4.00
10/03/2015	MARTINEZMartinez, MICHELE	8749		City Of Chicago Fire	$360.86
10/03/2015	MARTINEZMartinez, MICHELE	8749		City Of Chicago Fire	$0.40
10/03/2015	MARTINEZMartinez, MICHELE	8749		City Of Chicago Fire	$4.00
10/03/2015	MARTINEZMartinez, MICHELE	8749		City Of Chicago Fire	$358.64
10/03/2015	MARTINEZMartinez, MICHELE	8749		City Of Chicago Fire	$0.40
10/03/2015	MARTINEZMartinez, MICHELE	8749		City Of Chicago Fire	$4.00
10/03/2015	MARTINEZMartinez, MICHELE	8749		City Of Chicago Fire	$358.64
10/03/2015	MARTINEZMartinez, MICHELE	8749		City Of Chicago Fire	$0.31
10/03/2015	MARTINEZMartinez, MICHELE	8749		City Of Chicago Fire	$4.00
10/03/2015	MARTINEZMartinez, MICHELE	8749		City Of Chicago Fire	$289.32
10/03/2015	MARTINEZMartinez, MICHELE	8749		City Of Chicago Fire	$0.40
10/03/2015	MARTINEZMartinez, MICHELE	8749		City Of Chicago Fire	$4.00
10/03/2015	MARTINEZMartinez, MICHELE	8749		City Of Chicago Fire	$0.40
10/03/2015	MARTINEZMartinez, MICHELE	8749		City Of Chicago Fire	$4.00

Incident Date	Claimant	Rank	Unit of Assignment	Insured	Total to be Paid
10/03/2015	MARTINEZMartinez, MICHELE	8749		City Of Chicago Fire	$0.41
10/03/2015	MARTINEZMartinez, MICHELE	8749		City Of Chicago Fire	$4.00
10/03/2015	MARTINEZMartinez, MICHELE	8749		City Of Chicago Fire	$0.40
10/03/2015	MARTINEZMartinez, MICHELE	8749		City Of Chicago Fire	$4.00
10/03/2015	MARTINEZMartinez, MICHELE	8749		City Of Chicago Fire	$358.64
10/03/2015	MARTINEZMartinez, MICHELE	8749		City Of Chicago Fire	$358.64
10/03/2015	MARTINEZMartinez, MICHELE	8749		City Of Chicago Fire	$375.94
10/03/2015	MARTINEZMartinez, MICHELE	8749		City Of Chicago Fire	$358.64
10/03/2015	MARTINEZMartinez, MICHELE	8749		City Of Chicago Fire	$4.00
10/03/2015	MARTINEZMartinez, MICHELE	8749		City Of Chicago Fire	$0.35
10/03/2015	MARTINEZMartinez, MICHELE	8749		City Of Chicago Fire	$4.00
10/03/2015	MARTINEZMartinez, MICHELE	8749		City Of Chicago Fire	$316.44
10/03/2015	MARTINEZMartinez, MICHELE	8749		City Of Chicago Fire	$0.40
10/03/2015	MARTINEZMartinez, MICHELE	8749		City Of Chicago Fire	$4.00
10/03/2015	MARTINEZMartinez, MICHELE	8749		City Of Chicago Fire	$358.64
10/03/2015	MARTINEZMartinez, MICHELE	8749		City Of Chicago Fire	$0.20
12/13/2015	MARTINEZ, SETH	8728		City Of Chicago Fire	$189.59
12/13/2015	MARTINEZ, SETH	8728		City Of Chicago Fire	$4.00
10/24/2015	MARTIN, BARBARA	8749		City Of Chicago Fire	$0.17
10/24/2015	MARTIN, BARBARA	8749		City Of Chicago Fire	$265.94
10/24/2015	MARTIN, BARBARA	8749		City Of Chicago Fire	$4.00
10/24/2015	MARTIN, BARBARA	8749		City Of Chicago Fire	$0.30
10/24/2015	MARTIN, BARBARA	8749		City Of Chicago Fire	$4.00
10/24/2015	MARTIN, BARBARA	8749		City Of Chicago Fire	$0.41
10/24/2015	MARTIN, BARBARA	8749		City Of Chicago Fire	$331.52
10/24/2015	MARTIN, BARBARA	8749		City Of Chicago Fire	$4.00
10/24/2015	MARTIN, BARBARA	8749		City Of Chicago Fire	$0.36
10/24/2015	MARTIN, BARBARA	8749		City Of Chicago Fire	$4.00
10/24/2015	MARTIN, BARBARA	8749		City Of Chicago Fire	$160.69
10/24/2015	MARTIN, BARBARA	8749		City Of Chicago Fire	$371.79
08/23/2015	MANKOWSKI, MARK	8794		City Of Chicago Fire	$227.89
08/23/2015	MANKOWSKI, MARK	8794		City Of Chicago Fire	$316.44
08/23/2015	MANKOWSKI, MARK	8794		City Of Chicago Fire	$270.09

Incident Date	Claimant	Rank	Unit of Assignment	Insured	Total to be Paid
08/23/2015	MANKOWSKI, MARK	8794		City Of Chicago Fire	$181.54
08/23/2015	MANKOWSKI, MARK	8794		City Of Chicago Fire	$358.64
08/23/2015	MANKOWSKI, MARK	8794		City Of Chicago Fire	$0.25
08/23/2015	MANKOWSKI, MARK	8794		City Of Chicago Fire	$4.00
08/23/2015	MANKOWSKI, MARK	8794		City Of Chicago Fire	$4.00
08/23/2015	MANKOWSKI, MARK	8794		City Of Chicago Fire	$8.98
08/23/2015	MANKOWSKI, MARK	8794		City Of Chicago Fire	$4.00
08/23/2015	MANKOWSKI, MARK	8794		City Of Chicago Fire	$8.98
08/23/2015	MANKOWSKI, MARK	8794		City Of Chicago Fire	$72.01
08/23/2015	MANKOWSKI, MARK	8794		City Of Chicago Fire	$4.00
08/23/2015	MANKOWSKI, MARK	8794		City Of Chicago Fire	$1.36
08/23/2015	MANKOWSKI, MARK	8794		City Of Chicago Fire	$0.20
08/23/2015	MANKOWSKI, MARK	8794		City Of Chicago Fire	$4.00
08/23/2015	MANKOWSKI, MARK	8794		City Of Chicago Fire	$0.40
08/23/2015	MANKOWSKI, MARK	8794		City Of Chicago Fire	$4.00
08/23/2015	MANKOWSKI, MARK	8794		City Of Chicago Fire	$0.35
08/23/2015	MANKOWSKI, MARK	8794		City Of Chicago Fire	$4.00
08/23/2015	MANKOWSKI, MARK	8794		City Of Chicago Fire	$4.00
08/23/2015	MANKOWSKI, MARK	8794		City Of Chicago Fire	$0.30
12/27/2015	MADONIA, MARK	8750		City Of Chicago Fire	$4.00
12/27/2015	MADONIA, MARK	8750		City Of Chicago Fire	$478.57
12/27/2015	MADONIA, MARK	8750		City Of Chicago Fire	$9.04
12/27/2015	MADONIA, MARK	8750		City Of Chicago Fire	$4.00
12/29/2015	MACIUSZEK, ANTHONY	8802		City Of Chicago Fire	$6.50
12/29/2015	MACIUSZEK, ANTHONY	8802		City Of Chicago Fire	$4.00
12/29/2015	MACIUSZEK, ANTHONY	8802		City Of Chicago Fire	$725.32
12/29/2015	MACIUSZEK, ANTHONY	8802		City Of Chicago Fire	$0.33
12/29/2015	MACIUSZEK, ANTHONY	8802		City Of Chicago Fire	$4.00
12/29/2015	MACIUSZEK, ANTHONY	8802		City Of Chicago Fire	$37.49
12/23/2015	LEONARD, JOSEPH	8750		City Of Chicago Fire	$9.86
12/23/2015	LEONARD, JOSEPH	8750		City Of Chicago Fire	$522.02
12/23/2015	LEONARD, JOSEPH	8750		City Of Chicago Fire	$4.00
11/03/2015	LAMBERT JR, JOSEPH	8819		City Of Chicago Fire	$189.59

Incident Date	Claimant	Rank	Unit of Assignment	Insured	Total to be Paid
11/03/2015	LAMBERT JR, JOSEPH	8819		City Of Chicago Fire	$4.00
03/18/2015	LA FEMINA, LEAH	FPM		City Of Chicago Fire	$118.42
03/18/2015	LA FEMINA, LEAH	FPM		City Of Chicago Fire	$4.00
03/18/2015	LA FEMINA, LEAH	FPM		City Of Chicago Fire	$1.06
07/13/2006	Kussmann, Donald	F	00349	City Of Chicago Fire	$1.06
07/13/2006	Kussmann, Donald	F	00349	City Of Chicago Fire	$4.00
07/13/2006	Kussmann, Donald	F	00349	City Of Chicago Fire	$0.30
07/13/2006	Kussmann, Donald	F	00349	City Of Chicago Fire	$175.96
07/13/2006	Kussmann, Donald	F	00349	City Of Chicago Fire	$4.00
07/13/2006	Kussmann, Donald	F	00349	City Of Chicago Fire	$1.57
07/13/2006	Kussmann, Donald	F	00349	City Of Chicago Fire	$118.42
07/13/2006	Kussmann, Donald	F	00349	City Of Chicago Fire	$33.25
07/13/2006	Kussmann, Donald	F	00349	City Of Chicago Fire	$4.00
02/17/2015	KUEHLMAN, ADAM	8749		City Of Chicago Fire	$112.18
02/17/2015	KUEHLMAN, ADAM	8749		City Of Chicago Fire	$83.56
02/17/2015	KUEHLMAN, ADAM	8749		City Of Chicago Fire	$4.00
02/17/2015	KUEHLMAN, ADAM	8749		City Of Chicago Fire	$22.77
01/31/2015	KRASNECK, KEVIN	8701		City Of Chicago Fire	$1.98
01/31/2015	KRASNECK, KEVIN	8701		City Of Chicago Fire	$104.40
01/31/2015	KRASNECK, KEVIN	8701		City Of Chicago Fire	$4.00
11/22/2015	KLOMFAR, CHARLES	8731		City Of Chicago Fire	$0.38
11/22/2015	KLOMFAR, CHARLES	8731		City Of Chicago Fire	$4.00
11/22/2015	KLOMFAR, CHARLES	8731		City Of Chicago Fire	$0.40
11/22/2015	KLOMFAR, CHARLES	8731		City Of Chicago Fire	$4.00
11/22/2015	KLOMFAR, CHARLES	8731		City Of Chicago Fire	$0.40
11/22/2015	KLOMFAR, CHARLES	8731		City Of Chicago Fire	$4.00
11/22/2015	KLOMFAR, CHARLES	8731		City Of Chicago Fire	$0.17
11/22/2015	KLOMFAR, CHARLES	8731		City Of Chicago Fire	$4.00
11/22/2015	KLOMFAR, CHARLES	8731		City Of Chicago Fire	$347.79
11/22/2015	KLOMFAR, CHARLES	8731		City Of Chicago Fire	$358.64
11/22/2015	KLOMFAR, CHARLES	8731		City Of Chicago Fire	$366.94
11/22/2015	KLOMFAR, CHARLES	8731		City Of Chicago Fire	$162.62
11/22/2015	KLOMFAR, CHARLES	8731		City Of Chicago Fire	$0.40

Incident Date	Claimant	Rank	Unit of Assignment	Insured	Total to be Paid
11/22/2015	KLOMFAR, CHARLES	8731		City Of Chicago Fire	$4.00
11/22/2015	KLOMFAR, CHARLES	8731		City Of Chicago Fire	$358.64
11/22/2015	KLOMFAR, CHARLES	8731		City Of Chicago Fire	$9.86
11/22/2015	KLOMFAR, CHARLES	8731		City Of Chicago Fire	$4.00
11/22/2015	KLOMFAR, CHARLES	8731		City Of Chicago Fire	$0.35
11/22/2015	KLOMFAR, CHARLES	8731		City Of Chicago Fire	$4.00
11/22/2015	KLOMFAR, CHARLES	8731		City Of Chicago Fire	$0.40
11/22/2015	KLOMFAR, CHARLES	8731		City Of Chicago Fire	$4.00
11/22/2015	KLOMFAR, CHARLES	8731		City Of Chicago Fire	$0.40
11/22/2015	KLOMFAR, CHARLES	8731		City Of Chicago Fire	$4.00
11/22/2015	KLOMFAR, CHARLES	8731		City Of Chicago Fire	$0.40
11/22/2015	KLOMFAR, CHARLES	8731		City Of Chicago Fire	$4.00
11/22/2015	KLOMFAR, CHARLES	8731		City Of Chicago Fire	$0.40
11/22/2015	KLOMFAR, CHARLES	8731		City Of Chicago Fire	$4.00
11/22/2015	KLOMFAR, CHARLES	8731		City Of Chicago Fire	$0.40
11/22/2015	KLOMFAR, CHARLES	8731		City Of Chicago Fire	$4.00
11/22/2015	KLOMFAR, CHARLES	8731		City Of Chicago Fire	$314.22
11/22/2015	KLOMFAR, CHARLES	8731		City Of Chicago Fire	$358.64
11/22/2015	KLOMFAR, CHARLES	8731		City Of Chicago Fire	$358.64
11/22/2015	KLOMFAR, CHARLES	8731		City Of Chicago Fire	$358.64
11/22/2015	KLOMFAR, CHARLES	8731		City Of Chicago Fire	$358.64
11/22/2015	KLOMFAR, CHARLES	8731		City Of Chicago Fire	$358.64
08/31/2014	KIRKPATRICK, MICHAEL	8801		City Of Chicago Fire	$92.12
08/31/2014	KIRKPATRICK, MICHAEL	8801		City Of Chicago Fire	$0.82
08/31/2014	KIRKPATRICK, MICHAEL	8801		City Of Chicago Fire	$4.00
05/24/2013	KELLY, JOSEPH	8728		City Of Chicago Fire	$150.31
12/19/2015	KEANY, MICHAEL	8731		City Of Chicago Fire	$292.75
12/19/2015	KEANY, MICHAEL	8731		City Of Chicago Fire	$4.00
12/19/2015	KEANY, MICHAEL	8731		City Of Chicago Fire	$2.62
12/19/2015	KEANY, MICHAEL	8731		City Of Chicago Fire	$6.94
12/19/2015	KEANY, MICHAEL	8731		City Of Chicago Fire	$774.78
12/19/2015	KEANY, MICHAEL	8731		City Of Chicago Fire	$4.00
12/22/2010	KAWA, ROBERT	8811		City Of Chicago Fire	$20.81

Incident Date	Claimant	Rank	Unit of Assignment	Insured	Total to be Paid
12/22/2010	KAWA, ROBERT	8811		City Of Chicago Fire	$75.63
12/16/2010	KASPER, ANTHONY	8817		City Of Chicago Fire	$1.18
12/16/2010	KASPER, ANTHONY	8817		City Of Chicago Fire	$4.00
12/16/2010	KASPER, ANTHONY	8817		City Of Chicago Fire	$132.47
12/09/2015	KAMPER, KRISTOFFER	8749		City Of Chicago Fire	$4.00
11/12/2007	Jenssen, Kirt	F	00002	City Of Chicago Fire	$4.00
11/12/2007	Jenssen, Kirt	F	00002	City Of Chicago Fire	$250.00
12/01/2015	JANTZ, EDMUND	8817		City Of Chicago Fire	$4.00
12/01/2015	JANTZ, EDMUND	8817		City Of Chicago Fire	$50.40
12/01/2015	JANTZ, EDMUND	8817		City Of Chicago Fire	$0.96
12/10/2015	JACKSON, ANTHONY	8731		City Of Chicago Fire	$82.98
12/10/2015	JACKSON, ANTHONY	8731		City Of Chicago Fire	$4.00
03/26/2012	IWEMA, JEFFREY	8819		City Of Chicago Fire	$133.25
11/05/2015	INDICAVITCH, DANIEL	8731		City Of Chicago Fire	$215.02
11/05/2015	INDICAVITCH, DANIEL	8731		City Of Chicago Fire	$4.00
11/05/2015	INDICAVITCH, DANIEL	8731		City Of Chicago Fire	$1.37
11/05/2015	INDICAVITCH, DANIEL	8731		City Of Chicago Fire	$4.00
11/05/2015	INDICAVITCH, DANIEL	8731		City Of Chicago Fire	$193.04
11/05/2015	INDICAVITCH, DANIEL	8731		City Of Chicago Fire	$0.90
11/05/2015	INDICAVITCH, DANIEL	8731		City Of Chicago Fire	$4.00
11/05/2015	INDICAVITCH, DANIEL	8731		City Of Chicago Fire	$30.08
11/05/2015	INDICAVITCH, DANIEL	8731		City Of Chicago Fire	$4.00
11/05/2015	INDICAVITCH, DANIEL	8731		City Of Chicago Fire	$249.74
11/05/2015	INDICAVITCH, DANIEL	8731		City Of Chicago Fire	$1.58
11/05/2015	INDICAVITCH, DANIEL	8731		City Of Chicago Fire	$4.00
11/05/2015	INDICAVITCH, DANIEL	8731		City Of Chicago Fire	$223.17
11/05/2015	INDICAVITCH, DANIEL	8731		City Of Chicago Fire	$1.30
11/05/2015	INDICAVITCH, DANIEL	8731		City Of Chicago Fire	$4.00
11/05/2015	INDICAVITCH, DANIEL	8731		City Of Chicago Fire	$183.10
11/05/2015	INDICAVITCH, DANIEL	8731		City Of Chicago Fire	$4.00
11/05/2015	INDICAVITCH, DANIEL	8731		City Of Chicago Fire	$205.24
11/05/2015	INDICAVITCH, DANIEL	8731		City Of Chicago Fire	$0.57
11/05/2015	INDICAVITCH, DANIEL	8731		City Of Chicago Fire	$4.00

Incident Date	Claimant	Rank	Unit of Assignment	Insured	Total to be Paid
11/05/2015	INDICAVITCH, DANIEL	8731		City Of Chicago Fire	$76.66
11/05/2015	INDICAVITCH, DANIEL	8731		City Of Chicago Fire	$1.21
11/05/2015	INDICAVITCH, DANIEL	8731		City Of Chicago Fire	$4.00
11/05/2015	INDICAVITCH, DANIEL	8731		City Of Chicago Fire	$163.93
11/05/2015	INDICAVITCH, DANIEL	8731		City Of Chicago Fire	$13.34
11/05/2015	INDICAVITCH, DANIEL	8731		City Of Chicago Fire	$4.00
11/05/2015	INDICAVITCH, DANIEL	8731		City Of Chicago Fire	$1.38
11/05/2015	INDICAVITCH, DANIEL	8731		City Of Chicago Fire	$1.21
11/05/2015	INDICAVITCH, DANIEL	8731		City Of Chicago Fire	$4.00
11/05/2015	INDICAVITCH, DANIEL	8731		City Of Chicago Fire	$163.93
11/05/2015	INDICAVITCH, DANIEL	8731		City Of Chicago Fire	$1.52
11/05/2015	INDICAVITCH, DANIEL	8731		City Of Chicago Fire	$4.00
11/05/2015	INDICAVITCH, DANIEL	8731		City Of Chicago Fire	$150.21
11/05/2015	INDICAVITCH, DANIEL	8731		City Of Chicago Fire	$1.06
04/28/2015	HUGUETH, FREIDA	8749		City Of Chicago Fire	$84.06
04/28/2015	HUGUETH, FREIDA	8749		City Of Chicago Fire	$4.00
04/28/2015	HUGUETH, FREIDA	8749		City Of Chicago Fire	$0.75
08/11/2015	HUERTAS III, VICTOR	8801		City Of Chicago Fire	$4.00
08/11/2015	HUERTAS III, VICTOR	8801		City Of Chicago Fire	$0.35
08/11/2015	HUERTAS III, VICTOR	8801		City Of Chicago Fire	$316.44
08/11/2015	HUERTAS III, VICTOR	8801		City Of Chicago Fire	$320.59
08/11/2015	HUERTAS III, VICTOR	8801		City Of Chicago Fire	$4.00
08/11/2015	HUERTAS III, VICTOR	8801		City Of Chicago Fire	$0.35
11/06/2015	HOWE, CHRISTIAN	8819		City Of Chicago Fire	$0.40
11/06/2015	HOWE, CHRISTIAN	8819		City Of Chicago Fire	$358.64
11/06/2015	HOWE, CHRISTIAN	8819		City Of Chicago Fire	$358.64
11/06/2015	HOWE, CHRISTIAN	8819		City Of Chicago Fire	$0.40
11/06/2015	HOWE, CHRISTIAN	8819		City Of Chicago Fire	$4.00
11/06/2015	HOWE, CHRISTIAN	8819		City Of Chicago Fire	$358.64
11/06/2015	HOWE, CHRISTIAN	8819		City Of Chicago Fire	$0.17
11/06/2015	HOWE, CHRISTIAN	8819		City Of Chicago Fire	$4.00
11/06/2015	HOWE, CHRISTIAN	8819		City Of Chicago Fire	$162.62
11/06/2015	HOWE, CHRISTIAN	8819		City Of Chicago Fire	$0.40

Incident Date	Claimant	Rank	Unit of Assignment	Insured	Total to be Paid
11/06/2015	HOWE, CHRISTIAN	8819		City Of Chicago Fire	$4.00
11/06/2015	HOWE, CHRISTIAN	8819		City Of Chicago Fire	$363.08
11/06/2015	HOWE, CHRISTIAN	8819		City Of Chicago Fire	$0.30
11/06/2015	HOWE, CHRISTIAN	8819		City Of Chicago Fire	$4.00
11/06/2015	HOWE, CHRISTIAN	8819		City Of Chicago Fire	$276.17
11/06/2015	HOWE, CHRISTIAN	8819		City Of Chicago Fire	$0.40
11/06/2015	HOWE, CHRISTIAN	8819		City Of Chicago Fire	$4.00
11/06/2015	HOWE, CHRISTIAN	8819		City Of Chicago Fire	$4.00
11/06/2015	HOWE, CHRISTIAN	8819		City Of Chicago Fire	$0.40
11/06/2015	HOWE, CHRISTIAN	8819		City Of Chicago Fire	$366.94
11/06/2015	HOWE, CHRISTIAN	8819		City Of Chicago Fire	$4.00
11/06/2015	HOWE, CHRISTIAN	8819		City Of Chicago Fire	$0.40
11/06/2015	HOWE, CHRISTIAN	8819		City Of Chicago Fire	$320.59
11/06/2015	HOWE, CHRISTIAN	8819		City Of Chicago Fire	$4.00
11/06/2015	HOWE, CHRISTIAN	8819		City Of Chicago Fire	$0.35
11/06/2015	HOWE, CHRISTIAN	8819		City Of Chicago Fire	$358.64
11/06/2015	HOWE, CHRISTIAN	8819		City Of Chicago Fire	$4.00
01/11/2016	HOLMES, MATTHEW	8801		City Of Chicago Fire	$9.86
01/11/2016	HOLMES, MATTHEW	8801		City Of Chicago Fire	$4.00
01/11/2016	HOLMES, MATTHEW	8801		City Of Chicago Fire	$110.00
01/11/2016	HOLMES, MATTHEW	8801		City Of Chicago Fire	$110.00
08/31/2015	HIPPS GLENN, DENISE	8749		City Of Chicago Fire	$2.54
08/31/2015	HIPPS GLENN, DENISE	8749		City Of Chicago Fire	$134.58
09/24/2015	HERLING, THOMAS			City Of Chicago Fire	$3.64
09/24/2015	HERLING, THOMAS			City Of Chicago Fire	$4.00
09/24/2015	HERLING, THOMAS			City Of Chicago Fire	$984.72
09/24/2015	HERLING, THOMAS			City Of Chicago Fire	$406.59
09/24/2015	HERLING, THOMAS			City Of Chicago Fire	$4.00
09/24/2015	HERLING, THOMAS			City Of Chicago Fire	$101.47
09/24/2015	HERLING, THOMAS			City Of Chicago Fire	$17.56
09/24/2015	HERLING, THOMAS			City Of Chicago Fire	$4.00
01/14/2016	HEINRICH, JACOB	8801		City Of Chicago Fire	$4.00
01/14/2016	HEINRICH, JACOB	8801		City Of Chicago Fire	$427.83

Incident Date	Claimant	Rank	Unit of Assignment	Insured	Total to be Paid
01/14/2016	HEINRICH, JACOB	8801		City Of Chicago Fire	$3.83
10/01/2015	HEENAN, WILLIAM	8731		City Of Chicago Fire	$516.98
10/01/2015	HEENAN, WILLIAM	8731		City Of Chicago Fire	$4.00
10/01/2015	HEENAN, WILLIAM	8731		City Of Chicago Fire	$9.76
10/01/2015	HEENAN, WILLIAM	8731		City Of Chicago Fire	$116.61
10/01/2015	HEENAN, WILLIAM	8731		City Of Chicago Fire	$32.93
10/01/2015	HEENAN, WILLIAM	8731		City Of Chicago Fire	$4.00
10/01/2015	HEENAN, WILLIAM	8731		City Of Chicago Fire	$19.16
10/01/2015	HEENAN, WILLIAM	8731		City Of Chicago Fire	$4.00
10/01/2015	HEENAN, WILLIAM	8731		City Of Chicago Fire	$4.00
10/01/2015	HEENAN, WILLIAM	8731		City Of Chicago Fire	$40.63
10/01/2015	HEENAN, WILLIAM	8731		City Of Chicago Fire	$4.00
10/01/2015	HEENAN, WILLIAM	8731		City Of Chicago Fire	$2.30
12/31/2015	HARVEY, JAMES	8817		City Of Chicago Fire	$4.00
11/01/2015	HANSEN, JOHANNA	8750		City Of Chicago Fire	$4.00
11/01/2015	HANSEN, JOHANNA	8750		City Of Chicago Fire	$129.53
11/01/2015	HANSEN, JOHANNA	8750		City Of Chicago Fire	$71.51
11/01/2015	HANSEN, JOHANNA	8750		City Of Chicago Fire	$4.00
10/11/2008	HAMP, DEBORAH			City Of Chicago Fire	$4.00
10/11/2008	HAMP, DEBORAH			City Of Chicago Fire	$4.50
10/11/2008	HAMP, DEBORAH			City Of Chicago Fire	$414.83
01/10/2016	HALL, JOHN	8817		City Of Chicago Fire	$4.00
01/10/2016	HALL, JOHN	8817		City Of Chicago Fire	$1.69
01/10/2016	HALL, JOHN	8817		City Of Chicago Fire	$197.89
01/10/2016	HALL, JOHN	8817		City Of Chicago Fire	$74.20
01/10/2016	HALL, JOHN	8817		City Of Chicago Fire	$35.14
01/10/2016	HALL, JOHN	8817		City Of Chicago Fire	$4.00
07/29/1997	Gutierrez-Ogar, Bernadette	M	00665	City Of Chicago Fire	$1.39
07/29/1997	Gutierrez-Ogar, Bernadette	M	00665	City Of Chicago Fire	$70.45
07/29/1997	Gutierrez-Ogar, Bernadette	M	00665	City Of Chicago Fire	$279.35
07/29/1997	Gutierrez-Ogar, Bernadette	M	00665	City Of Chicago Fire	$4.00
07/29/1997	Gutierrez-Ogar, Bernadette	M	00665	City Of Chicago Fire	$0.55
07/29/1997	Gutierrez-Ogar, Bernadette	M	00665	City Of Chicago Fire	$4.00

Incident Date	Claimant	Rank	Unit of Assignment	Insured	Total to be Paid
09/21/2003	Guth, Sarah	M	00652	City Of Chicago Fire	$4.00
09/21/2003	Guth, Sarah	M	00652	City Of Chicago Fire	$27.22
10/23/1997	Graves, Michael P	M	00647	City Of Chicago Fire	$322.09
08/16/2015	GUTIERREZ, DARCIE	8745		City Of Chicago Fire	$0.71
08/16/2015	GUTIERREZ, DARCIE	8745		City Of Chicago Fire	$4.00
08/16/2015	GUTIERREZ, DARCIE	8745		City Of Chicago Fire	$558.00
10/22/2015	GUERIN, MICHAEL	8819		City Of Chicago Fire	$2.82
10/22/2015	GUERIN, MICHAEL	8819		City Of Chicago Fire	$4.00
10/22/2015	GUERIN, MICHAEL	8819		City Of Chicago Fire	$149.40
04/11/2015	GUERIN, JULIE	8750		City Of Chicago Fire	$4.00
04/11/2015	GUERIN, JULIE	8750		City Of Chicago Fire	$7.92
04/11/2015	GUERIN, JULIE	8750		City Of Chicago Fire	$886.40
03/23/2012	GUARASCIO, JOSEPH	8817		City Of Chicago Fire	$87.65
12/12/2015	GREENWOOD, PERCY	8801		City Of Chicago Fire	$9.59
12/12/2015	GREENWOOD, PERCY	8801		City Of Chicago Fire	$4.00
12/12/2015	GREENWOOD, PERCY	8801		City Of Chicago Fire	$4.00
12/12/2015	GREENWOOD, PERCY	8801		City Of Chicago Fire	$431.27
12/12/2015	GREENWOOD, PERCY	8801		City Of Chicago Fire	$12.94
03/07/2013	GREEN, LAWRENCE	8731		City Of Chicago Fire	$30.11
03/07/2013	GREEN, LAWRENCE	8731		City Of Chicago Fire	$55.42
03/07/2013	GREEN, LAWRENCE	8731		City Of Chicago Fire	$4.00
12/06/2008	GRAY, KEITH			City Of Chicago Fire	$77.60
12/10/2015	GRAY, JAMES	8749		City Of Chicago Fire	$4.00
01/15/2015	GOBERVILLE, GUY	8728		City Of Chicago Fire	$4.00
01/15/2015	GOBERVILLE, GUY	8728		City Of Chicago Fire	$19.48
06/01/2012	GIUFFRE, PHILIP	FF/P		City Of Chicago Fire	$304.06
06/01/2012	GIUFFRE, PHILIP	FF/P		City Of Chicago Fire	$304.06
06/01/2012	GIUFFRE, PHILIP	FF/P		City Of Chicago Fire	$85.13
05/02/2015	GILLEN, DONALD	8731		City Of Chicago Fire	$162.62
05/02/2015	GILLEN, DONALD	8731		City Of Chicago Fire	$4.00
05/02/2015	GILLEN, DONALD	8731		City Of Chicago Fire	$4.00
05/02/2015	GILLEN, DONALD	8731		City Of Chicago Fire	$358.64
05/02/2015	GILLEN, DONALD	8731		City Of Chicago Fire	$0.40

Incident Date	Claimant	Rank	Unit of Assignment	Insured	Total to be Paid
05/02/2015	GILLEN, DONALD	8731		City Of Chicago Fire	$358.64
05/02/2015	GILLEN, DONALD	8731		City Of Chicago Fire	$0.40
05/02/2015	GILLEN, DONALD	8731		City Of Chicago Fire	$0.17
05/02/2015	GILLEN, DONALD	8731		City Of Chicago Fire	$4.00
05/02/2015	GILLEN, DONALD	8731		City Of Chicago Fire	$0.16
05/02/2015	GILLEN, DONALD	8731		City Of Chicago Fire	$4.00
05/02/2015	GILLEN, DONALD	8731		City Of Chicago Fire	$270.36
05/02/2015	GILLEN, DONALD	8731		City Of Chicago Fire	$0.13
05/02/2015	GILLEN, DONALD	8731		City Of Chicago Fire	$4.00
05/02/2015	GILLEN, DONALD	8731		City Of Chicago Fire	$223.87
05/02/2015	GILLEN, DONALD	8731		City Of Chicago Fire	$223.87
05/02/2015	GILLEN, DONALD	8731		City Of Chicago Fire	$0.13
05/02/2015	GILLEN, DONALD	8731		City Of Chicago Fire	$4.00
05/02/2015	GILLEN, DONALD	8731		City Of Chicago Fire	$223.87
05/02/2015	GILLEN, DONALD	8731		City Of Chicago Fire	$0.16
05/02/2015	GILLEN, DONALD	8731		City Of Chicago Fire	$4.00
05/02/2015	GILLEN, DONALD	8731		City Of Chicago Fire	$270.36
05/02/2015	GILLEN, DONALD	8731		City Of Chicago Fire	$0.13
05/02/2015	GILLEN, DONALD	8731		City Of Chicago Fire	$4.00
05/02/2015	GILLEN, DONALD	8731		City Of Chicago Fire	$223.87
05/02/2015	GILLEN, DONALD	8731		City Of Chicago Fire	$0.13
05/02/2015	GILLEN, DONALD	8731		City Of Chicago Fire	$4.00
05/02/2015	GILLEN, DONALD	8731		City Of Chicago Fire	$223.87
05/02/2015	GILLEN, DONALD	8731		City Of Chicago Fire	$0.13
05/02/2015	GILLEN, DONALD	8731		City Of Chicago Fire	$4.00
05/02/2015	GILLEN, DONALD	8731		City Of Chicago Fire	$0.68
05/02/2015	GILLEN, DONALD	8731		City Of Chicago Fire	$4.00
05/02/2015	GILLEN, DONALD	8731		City Of Chicago Fire	$75.86
08/18/2015	GIBLIN, CATHERINE	8745		City Of Chicago Fire	$8.50
08/18/2015	GIBLIN, CATHERINE	8745		City Of Chicago Fire	$4.00
08/18/2015	GIBLIN, CATHERINE	8745		City Of Chicago Fire	$350.10
09/21/2009	GERICH, ROBERT	8801		City Of Chicago Fire	$337.59
02/27/2013	GASCA, LEANDRO	8735		City Of Chicago Fire	$4.00

Incident Date	Claimant	Rank	Unit of Assignment	Insured	Total to be Paid
10/20/2015	GARITI, JILL	8745		City Of Chicago Fire	$358.64
10/20/2015	GARITI, JILL	8745		City Of Chicago Fire	$0.40
10/20/2015	GARITI, JILL	8745		City Of Chicago Fire	$4.00
10/20/2015	GARITI, JILL	8745		City Of Chicago Fire	$365.01
10/20/2015	GARITI, JILL	8745		City Of Chicago Fire	$0.30
10/20/2015	GARITI, JILL	8745		City Of Chicago Fire	$4.00
10/20/2015	GARITI, JILL	8745		City Of Chicago Fire	$274.24
10/20/2015	GARITI, JILL	8745		City Of Chicago Fire	$0.30
10/20/2015	GARITI, JILL	8745		City Of Chicago Fire	$4.00
10/20/2015	GARITI, JILL	8745		City Of Chicago Fire	$274.24
10/20/2015	GARITI, JILL	8745		City Of Chicago Fire	$0.35
10/20/2015	GARITI, JILL	8745		City Of Chicago Fire	$4.00
10/20/2015	GARITI, JILL	8745		City Of Chicago Fire	$316.44
10/20/2015	GARITI, JILL	8745		City Of Chicago Fire	$0.25
10/20/2015	GARITI, JILL	8745		City Of Chicago Fire	$4.00
10/20/2015	GARITI, JILL	8745		City Of Chicago Fire	$223.74
10/20/2015	GARITI, JILL	8745		City Of Chicago Fire	$0.30
10/20/2015	GARITI, JILL	8745		City Of Chicago Fire	$4.00
10/20/2015	GARITI, JILL	8745		City Of Chicago Fire	$274.24
10/20/2015	GARITI, JILL	8745		City Of Chicago Fire	$0.30
10/20/2015	GARITI, JILL	8745		City Of Chicago Fire	$4.00
10/20/2015	GARITI, JILL	8745		City Of Chicago Fire	$269.80
10/20/2015	GARITI, JILL	8745		City Of Chicago Fire	$0.20
10/20/2015	GARITI, JILL	8745		City Of Chicago Fire	$4.00
10/20/2015	GARITI, JILL	8745		City Of Chicago Fire	$181.25
10/20/2015	GARITI, JILL	8745		City Of Chicago Fire	$0.40
10/20/2015	GARITI, JILL	8745		City Of Chicago Fire	$4.00
10/20/2015	GARITI, JILL	8745		City Of Chicago Fire	$366.94
10/20/2015	GARITI, JILL	8745		City Of Chicago Fire	$0.40
10/20/2015	GARITI, JILL	8745		City Of Chicago Fire	$4.00
06/02/2015	GARDUNO, ERICKA	8750		City Of Chicago Fire	$0.49
06/02/2015	GARDUNO, ERICKA	8750		City Of Chicago Fire	$165.92
06/02/2015	GARDUNO, ERICKA	8750		City Of Chicago Fire	$329.64

Incident Date	Claimant	Rank	Unit of Assignment	Insured	Total to be Paid
06/02/2015	GARDUNO, ERICKA	8750		City Of Chicago Fire	$92.51
06/02/2015	GARDUNO, ERICKA	8750		City Of Chicago Fire	$38.82
06/02/2015	GARDUNO, ERICKA	8750		City Of Chicago Fire	$4.00
06/02/2015	GARDUNO, ERICKA	8750		City Of Chicago Fire	$0.55
06/02/2015	GARDUNO, ERICKA	8750		City Of Chicago Fire	$4.00
06/02/2015	GARDUNO, ERICKA	8750		City Of Chicago Fire	$304.55
06/02/2015	GARDUNO, ERICKA	8750		City Of Chicago Fire	$0.55
06/02/2015	GARDUNO, ERICKA	8750		City Of Chicago Fire	$4.00
06/02/2015	GARDUNO, ERICKA	8750		City Of Chicago Fire	$389.14
06/02/2015	GARDUNO, ERICKA	8750		City Of Chicago Fire	$0.49
06/02/2015	GARDUNO, ERICKA	8750		City Of Chicago Fire	$4.00
06/02/2015	GARDUNO, ERICKA	8750		City Of Chicago Fire	$329.64
06/02/2015	GARDUNO, ERICKA	8750		City Of Chicago Fire	$0.49
06/02/2015	GARDUNO, ERICKA	8750		City Of Chicago Fire	$4.00
06/02/2015	GARDUNO, ERICKA	8750		City Of Chicago Fire	$329.64
06/02/2015	GARDUNO, ERICKA	8750		City Of Chicago Fire	$0.49
06/02/2015	GARDUNO, ERICKA	8750		City Of Chicago Fire	$4.00
06/02/2015	GARDUNO, ERICKA	8750		City Of Chicago Fire	$329.64
06/02/2015	GARDUNO, ERICKA	8750		City Of Chicago Fire	$0.49
06/02/2015	GARDUNO, ERICKA	8750		City Of Chicago Fire	$4.00
06/02/2015	GARDUNO, ERICKA	8750		City Of Chicago Fire	$329.64
06/02/2015	GARDUNO, ERICKA	8750		City Of Chicago Fire	$0.49
06/02/2015	GARDUNO, ERICKA	8750		City Of Chicago Fire	$4.00
06/02/2015	GARDUNO, ERICKA	8750		City Of Chicago Fire	$329.64
06/02/2015	GARDUNO, ERICKA	8750		City Of Chicago Fire	$0.49
06/02/2015	GARDUNO, ERICKA	8750		City Of Chicago Fire	$4.00
06/02/2015	GARDUNO, ERICKA	8750		City Of Chicago Fire	$329.64
06/02/2015	GARDUNO, ERICKA	8750		City Of Chicago Fire	$0.49
06/02/2015	GARDUNO, ERICKA	8750		City Of Chicago Fire	$4.00
06/02/2015	GARDUNO, ERICKA	8750		City Of Chicago Fire	$329.64
06/02/2015	GARDUNO, ERICKA	8750		City Of Chicago Fire	$0.49
06/02/2015	GARDUNO, ERICKA	8750		City Of Chicago Fire	$4.00
06/02/2015	GARDUNO, ERICKA	8750		City Of Chicago Fire	$329.64
06/02/2015	GARDUNO, ERICKA	8750		City Of Chicago Fire	$0.49
06/02/2015	GARDUNO, ERICKA	8750		City Of Chicago Fire	$4.00
06/02/2015	GARDUNO, ERICKA	8750		City Of Chicago Fire	$329.64

Incident Date	Claimant	Rank	Unit of Assignment	Insured	Total to be Paid
06/02/2015	GARDUNO, ERICKA	8750		City Of Chicago Fire	$4.00
06/02/2015	GARDUNO, ERICKA	8750		City Of Chicago Fire	$4.00
06/02/2015	GARDUNO, ERICKA	8750		City Of Chicago Fire	$3.13
11/24/2011	GARDINER, JAMES	8801		City Of Chicago Fire	$463.05
12/30/2015	GALLAGHER, JOANNE	8819		City Of Chicago Fire	$161.15
12/30/2015	GALLAGHER, JOANNE	8819		City Of Chicago Fire	$4.24
12/30/2015	GALLAGHER, JOANNE	8819		City Of Chicago Fire	$4.00
12/30/2015	GALLAGHER, JOANNE	8819		City Of Chicago Fire	$472.93
12/30/2015	GALLAGHER, JOANNE	8819		City Of Chicago Fire	$4.00
12/30/2015	GALLAGHER, JOANNE	8819		City Of Chicago Fire	$4.83
12/13/2015	FRITZ, KENNETH	8731		City Of Chicago Fire	$2.32
12/13/2015	FRITZ, KENNETH	8731		City Of Chicago Fire	$4.00
12/13/2015	FRITZ, KENNETH	8731		City Of Chicago Fire	$258.53
12/13/2015	FRITZ, KENNETH	8731		City Of Chicago Fire	$4.00
12/13/2015	FRITZ, KENNETH	8731		City Of Chicago Fire	$189.59
12/13/2015	FRITZ, KENNETH	8731		City Of Chicago Fire	$110.00
12/13/2015	FRITZ, KENNETH	8731		City Of Chicago Fire	$4.00
12/13/2015	FRITZ, KENNETH	8731		City Of Chicago Fire	$10.24
01/15/2016	FRICKS, GREGORY	8819		City Of Chicago Fire	$4.00
01/15/2016	FRICKS, GREGORY	8819		City Of Chicago Fire	$630.37
01/15/2016	FRICKS, GREGORY	8819		City Of Chicago Fire	$11.91
04/20/2011	FORTUNA, NICHOLAS	8801		City Of Chicago Fire	$4.00
04/20/2011	FORTUNA, NICHOLAS	8801		City Of Chicago Fire	$659.95
09/23/2014	FOLEY, CORNELIUS	8801		City Of Chicago Fire	$358.64
09/23/2014	FOLEY, CORNELIUS	8801		City Of Chicago Fire	$0.40
09/23/2014	FOLEY, CORNELIUS	8801		City Of Chicago Fire	$4.00
09/23/2014	FOLEY, CORNELIUS	8801		City Of Chicago Fire	$358.64
09/23/2014	FOLEY, CORNELIUS	8801		City Of Chicago Fire	$0.23
09/23/2014	FOLEY, CORNELIUS	8801		City Of Chicago Fire	$4.00
09/23/2014	FOLEY, CORNELIUS	8801		City Of Chicago Fire	$212.60
09/23/2014	FOLEY, CORNELIUS	8801		City Of Chicago Fire	$0.38
09/23/2014	FOLEY, CORNELIUS	8801		City Of Chicago Fire	$4.00
09/23/2014	FOLEY, CORNELIUS	8801		City Of Chicago Fire	$347.79

Incident Date	Claimant	Rank	Unit of Assignment	Insured	Total to be Paid
09/23/2014	FOLEY, CORNELIUS	8801		City Of Chicago Fire	$0.23
09/23/2014	FOLEY, CORNELIUS	8801		City Of Chicago Fire	$4.00
09/23/2014	FOLEY, CORNELIUS	8801		City Of Chicago Fire	$212.60
09/23/2014	FOLEY, CORNELIUS	8801		City Of Chicago Fire	$0.12
09/23/2014	FOLEY, CORNELIUS	8801		City Of Chicago Fire	$4.00
09/23/2014	FOLEY, CORNELIUS	8801		City Of Chicago Fire	$116.27
09/23/2014	FOLEY, CORNELIUS	8801		City Of Chicago Fire	$0.40
09/23/2014	FOLEY, CORNELIUS	8801		City Of Chicago Fire	$4.00
09/23/2014	FOLEY, CORNELIUS	8801		City Of Chicago Fire	$365.01
09/23/2014	FOLEY, CORNELIUS	8801		City Of Chicago Fire	$0.40
09/23/2014	FOLEY, CORNELIUS	8801		City Of Chicago Fire	$4.00
09/23/2014	FOLEY, CORNELIUS	8801		City Of Chicago Fire	$358.64
09/23/2014	FOLEY, CORNELIUS	8801		City Of Chicago Fire	$0.45
09/23/2014	FOLEY, CORNELIUS	8801		City Of Chicago Fire	$4.00
09/23/2014	FOLEY, CORNELIUS	8801		City Of Chicago Fire	$400.84
09/23/2014	FOLEY, CORNELIUS	8801		City Of Chicago Fire	$0.40
09/23/2014	FOLEY, CORNELIUS	8801		City Of Chicago Fire	$4.00
09/23/2014	FOLEY, CORNELIUS	8801		City Of Chicago Fire	$358.64
09/23/2014	FOLEY, CORNELIUS	8801		City Of Chicago Fire	$0.40
09/23/2014	FOLEY, CORNELIUS	8801		City Of Chicago Fire	$4.00
09/24/2015	FLORES, JOSE	8801		City Of Chicago Fire	$167.51
09/24/2015	FLORES, JOSE	8801		City Of Chicago Fire	$4.00
09/24/2015	FLORES, JOSE	8801		City Of Chicago Fire	$239.62
09/24/2015	FLORES, JOSE	8801		City Of Chicago Fire	$1.51
09/24/2015	FLORES, JOSE	8801		City Of Chicago Fire	$4.00
09/24/2015	FLORES, JOSE	8801		City Of Chicago Fire	$9.11
09/24/2015	FLORES, JOSE	8801		City Of Chicago Fire	$20.95
09/24/2015	FLORES, JOSE	8801		City Of Chicago Fire	$4.00
09/24/2015	FLORES, JOSE	8801		City Of Chicago Fire	$124.77
09/24/2015	FLORES, JOSE	8801		City Of Chicago Fire	$4.00
09/24/2015	FLORES, JOSE	8801		City Of Chicago Fire	$241.56
09/24/2015	FLORES, JOSE	8801		City Of Chicago Fire	$1.51
09/24/2015	FLORES, JOSE	8801		City Of Chicago Fire	$4.00

Incident Date	Claimant	Rank	Unit of Assignment	Insured	Total to be Paid
09/24/2015	FLORES, JOSE	8801		City Of Chicago Fire	$212.28
09/24/2015	FLORES, JOSE	8801		City Of Chicago Fire	$0.57
09/24/2015	FLORES, JOSE	8801		City Of Chicago Fire	$4.00
09/24/2015	FLORES, JOSE	8801		City Of Chicago Fire	$76.66
09/24/2015	FLORES, JOSE	8801		City Of Chicago Fire	$1.25
09/24/2015	FLORES, JOSE	8801		City Of Chicago Fire	$4.00
09/24/2015	FLORES, JOSE	8801		City Of Chicago Fire	$169.37
09/24/2015	FLORES, JOSE	8801		City Of Chicago Fire	$1.21
09/24/2015	FLORES, JOSE	8801		City Of Chicago Fire	$4.00
09/24/2015	FLORES, JOSE	8801		City Of Chicago Fire	$169.71
09/24/2015	FLORES, JOSE	8801		City Of Chicago Fire	$0.89
09/24/2015	FLORES, JOSE	8801		City Of Chicago Fire	$4.00
09/24/2015	FLORES, JOSE	8801		City Of Chicago Fire	$124.85
09/24/2015	FLORES, JOSE	8801		City Of Chicago Fire	$1.19
09/24/2015	FLORES, JOSE	8801		City Of Chicago Fire	$4.00
09/24/2015	FLORES, JOSE	8801		City Of Chicago Fire	$167.51
09/24/2015	FLORES, JOSE	8801		City Of Chicago Fire	$1.19
09/24/2015	FLORES, JOSE	8801		City Of Chicago Fire	$4.00
09/24/2015	FLORES, JOSE	8801		City Of Chicago Fire	$167.51
09/24/2015	FLORES, JOSE	8801		City Of Chicago Fire	$1.43
09/24/2015	FLORES, JOSE	8801		City Of Chicago Fire	$4.00
09/24/2015	FLORES, JOSE	8801		City Of Chicago Fire	$201.22
09/24/2015	FLORES, JOSE	8801		City Of Chicago Fire	$1.19
09/24/2015	FLORES, JOSE	8801		City Of Chicago Fire	$4.00
09/24/2015	FLORES, JOSE	8801		City Of Chicago Fire	$167.51
09/24/2015	FLORES, JOSE	8801		City Of Chicago Fire	$1.21
09/24/2015	FLORES, JOSE	8801		City Of Chicago Fire	$4.00
09/24/2015	FLORES, JOSE	8801		City Of Chicago Fire	$169.37
09/24/2015	FLORES, JOSE	8801		City Of Chicago Fire	$0.47
09/24/2015	FLORES, JOSE	8801		City Of Chicago Fire	$4.00
09/24/2015	FLORES, JOSE	8801		City Of Chicago Fire	$66.69
09/24/2015	FLORES, JOSE	8801		City Of Chicago Fire	$1.19
09/24/2015	FLORES, JOSE	8801		City Of Chicago Fire	$4.00

Incident Date	Claimant	Rank	Unit of Assignment	Insured	Total to be Paid
09/24/2015	FLORES, JOSE	8801		City Of Chicago Fire	$167.51
09/24/2015	FLORES, JOSE	8801		City Of Chicago Fire	$1.21
09/24/2015	FLORES, JOSE	8801		City Of Chicago Fire	$4.00
09/24/2015	FLORES, JOSE	8801		City Of Chicago Fire	$169.37
09/24/2015	FLORES, JOSE	8801		City Of Chicago Fire	$1.70
09/24/2015	FLORES, JOSE	8801		City Of Chicago Fire	$4.00
09/24/2015	FLORES, JOSE	8801		City Of Chicago Fire	$239.26
09/24/2015	FLORES, JOSE	8801		City Of Chicago Fire	$1.41
09/24/2015	FLORES, JOSE	8801		City Of Chicago Fire	$4.00
09/24/2015	FLORES, JOSE	8801		City Of Chicago Fire	$198.99
09/24/2015	FLORES, JOSE	8801		City Of Chicago Fire	$1.19
09/24/2015	FLORES, JOSE	8801		City Of Chicago Fire	$4.00
09/20/2015	FLINTZ, SCOTT	8750		City Of Chicago Fire	$0.40
09/20/2015	FLINTZ, SCOTT	8750		City Of Chicago Fire	$4.00
09/20/2015	FLINTZ, SCOTT	8750		City Of Chicago Fire	$358.64
09/20/2015	FLINTZ, SCOTT	8750		City Of Chicago Fire	$0.40
09/20/2015	FLINTZ, SCOTT	8750		City Of Chicago Fire	$267.87
09/20/2015	FLINTZ, SCOTT	8750		City Of Chicago Fire	$358.64
09/20/2015	FLINTZ, SCOTT	8750		City Of Chicago Fire	$0.30
09/20/2015	FLINTZ, SCOTT	8750		City Of Chicago Fire	$4.00
09/20/2015	FLINTZ, SCOTT	8750		City Of Chicago Fire	$4.00
10/26/2015	FITZGERALD, TIMOTHY	8819		City Of Chicago Fire	$4.00
10/26/2015	FITZGERALD, TIMOTHY	8819		City Of Chicago Fire	$16.28
10/26/2015	FITZGERALD, TIMOTHY	8819		City Of Chicago Fire	$0.49
07/04/2015	FISHER, LAWRENCE	8728		City Of Chicago Fire	$4.00
07/04/2015	FISHER, LAWRENCE	8728		City Of Chicago Fire	$0.83
07/04/2015	FISHER, LAWRENCE	8728		City Of Chicago Fire	$4.00
07/04/2015	FISHER, LAWRENCE	8728		City Of Chicago Fire	$92.59
07/04/2015	FISHER, LAWRENCE	8728		City Of Chicago Fire	$0.22
03/23/2015	FINNERTY, RYAN	8728		City Of Chicago Fire	$0.10
03/23/2015	FINNERTY, RYAN	8728		City Of Chicago Fire	$137.54
03/23/2015	FINNERTY, RYAN	8728		City Of Chicago Fire	$4.00
03/23/2015	FINNERTY, RYAN	8728		City Of Chicago Fire	$4.00

Incident Date	Claimant	Rank	Unit of Assignment	Insured	Total to be Paid
03/23/2015	FINNERTY, RYAN	8728		City Of Chicago Fire	$179.88
03/23/2015	FINNERTY, RYAN	8728		City Of Chicago Fire	$0.16
03/23/2015	FINNERTY, RYAN	8728		City Of Chicago Fire	$4.00
03/23/2015	FINNERTY, RYAN	8728		City Of Chicago Fire	$272.86
03/23/2015	FINNERTY, RYAN	8728		City Of Chicago Fire	$0.10
03/23/2015	FINNERTY, RYAN	8728		City Of Chicago Fire	$4.00
03/23/2015	FINNERTY, RYAN	8728		City Of Chicago Fire	$179.88
03/23/2015	FINNERTY, RYAN	8728		City Of Chicago Fire	$0.08
03/23/2015	FINNERTY, RYAN	8728		City Of Chicago Fire	$4.00
03/23/2015	FINNERTY, RYAN	8728		City Of Chicago Fire	$137.54
03/23/2015	FINNERTY, RYAN	8728		City Of Chicago Fire	$0.11
03/23/2015	FINNERTY, RYAN	8728		City Of Chicago Fire	$4.00
03/23/2015	FINNERTY, RYAN	8728		City Of Chicago Fire	$181.81
03/23/2015	FINNERTY, RYAN	8728		City Of Chicago Fire	$0.10
03/23/2015	FINNERTY, RYAN	8728		City Of Chicago Fire	$4.00
03/23/2015	FINNERTY, RYAN	8728		City Of Chicago Fire	$179.88
03/23/2015	FINNERTY, RYAN	8728		City Of Chicago Fire	$0.04
03/23/2015	FINNERTY, RYAN	8728		City Of Chicago Fire	$4.00
03/23/2015	FINNERTY, RYAN	8728		City Of Chicago Fire	$86.90
03/23/2015	FINNERTY, RYAN	8728		City Of Chicago Fire	$0.10
03/23/2015	FINNERTY, RYAN	8728		City Of Chicago Fire	$4.00
03/23/2015	FINNERTY, RYAN	8728		City Of Chicago Fire	$179.88
03/23/2015	FINNERTY, RYAN	8728		City Of Chicago Fire	$0.10
03/23/2015	FINNERTY, RYAN	8728		City Of Chicago Fire	$4.00
03/23/2015	FINNERTY, RYAN	8728		City Of Chicago Fire	$179.88
03/23/2015	FINNERTY, RYAN	8728		City Of Chicago Fire	$0.11
03/23/2015	FINNERTY, RYAN	8728		City Of Chicago Fire	$4.00
03/23/2015	FINNERTY, RYAN	8728		City Of Chicago Fire	$207.68
03/23/2015	FINNERTY, RYAN	8728		City Of Chicago Fire	$0.10
03/23/2015	FINNERTY, RYAN	8728		City Of Chicago Fire	$4.00
03/23/2015	FINNERTY, RYAN	8728		City Of Chicago Fire	$179.88
03/23/2015	FINNERTY, RYAN	8728		City Of Chicago Fire	$0.04
03/23/2015	FINNERTY, RYAN	8728		City Of Chicago Fire	$4.00

Incident Date	Claimant	Rank	Unit of Assignment	Insured	Total to be Paid
03/23/2015	FINNERTY, RYAN	8728		City Of Chicago Fire	$86.90
03/23/2015	FINNERTY, RYAN	8728		City Of Chicago Fire	$0.13
03/23/2015	FINNERTY, RYAN	8728		City Of Chicago Fire	$4.00
03/23/2015	FINNERTY, RYAN	8728		City Of Chicago Fire	$226.37
03/23/2015	FINNERTY, RYAN	8728		City Of Chicago Fire	$0.08
01/17/2015	FIC, CHRISTOPHE	8731		City Of Chicago Fire	$29.16
01/13/2016	FARMER, ERIC	8731		City Of Chicago Fire	$859.79
01/13/2016	FARMER, ERIC	8731		City Of Chicago Fire	$4.00
01/13/2016	FARMER, ERIC	8731		City Of Chicago Fire	$7.69
12/12/2015	FAIZI, TAREK	8749		City Of Chicago Fire	$4.00
12/12/2015	FAIZI, TAREK	8749		City Of Chicago Fire	$19.14
12/12/2015	FAIZI, TAREK	8749		City Of Chicago Fire	$4.00
12/12/2015	FAIZI, TAREK	8749		City Of Chicago Fire	$9.57
12/12/2015	FAIZI, TAREK	8749		City Of Chicago Fire	$4.00
11/30/2015	FAHRENBACH, PATRICK	8801		City Of Chicago Fire	$71.87
11/30/2015	FAHRENBACH, PATRICK	8801		City Of Chicago Fire	$5.73
11/30/2015	FAHRENBACH, PATRICK	8801		City Of Chicago Fire	$4.00
11/30/2015	FAHRENBACH, PATRICK	8801		City Of Chicago Fire	$640.58
11/30/2015	FAHRENBACH, PATRICK	8801		City Of Chicago Fire	$13.42
11/30/2015	FAHRENBACH, PATRICK	8801		City Of Chicago Fire	$4.00
11/30/2015	FAHRENBACH, PATRICK	8801		City Of Chicago Fire	$4.00
11/30/2015	FAHRENBACH, PATRICK	8801		City Of Chicago Fire	$2.99
11/30/2015	FAHRENBACH, PATRICK	8801		City Of Chicago Fire	$4.00
11/30/2015	FAHRENBACH, PATRICK	8801		City Of Chicago Fire	$4.00
11/30/2015	FAHRENBACH, PATRICK	8801		City Of Chicago Fire	$1.36
11/30/2015	FAHRENBACH, PATRICK	8801		City Of Chicago Fire	$221.20
11/30/2015	FAHRENBACH, PATRICK	8801		City Of Chicago Fire	$4.00
11/30/2015	FAHRENBACH, PATRICK	8801		City Of Chicago Fire	$2.22
11/30/2015	FAHRENBACH, PATRICK	8801		City Of Chicago Fire	$72.01
11/30/2015	FAHRENBACH, PATRICK	8801		City Of Chicago Fire	$158.21
11/30/2015	FAHRENBACH, PATRICK	8801		City Of Chicago Fire	$1.36
11/30/2015	FAHRENBACH, PATRICK	8801		City Of Chicago Fire	$4.00
05/26/2015	ERNST, DAVID	8745		City Of Chicago Fire	$773.82

Incident Date	Claimant	Rank	Unit of Assignment	Insured	Total to be Paid
05/26/2015	ERNST, DAVID	8745		City Of Chicago Fire	$4.00
05/26/2015	ERNST, DAVID	8745		City Of Chicago Fire	$14.62
08/01/2015	ELLINGSEN, RONALD	8817		City Of Chicago Fire	$340.21
08/01/2015	ELLINGSEN, RONALD	8817		City Of Chicago Fire	$159.92
08/01/2015	ELLINGSEN, RONALD	8817		City Of Chicago Fire	$4.00
08/01/2015	ELLINGSEN, RONALD	8817		City Of Chicago Fire	$1.43
08/01/2015	ELLINGSEN, RONALD	8817		City Of Chicago Fire	$75.86
08/01/2015	ELLINGSEN, RONALD	8817		City Of Chicago Fire	$4.00
08/01/2015	ELLINGSEN, RONALD	8817		City Of Chicago Fire	$0.68
08/01/2015	ELLINGSEN, RONALD	8817		City Of Chicago Fire	$378.44
08/01/2015	ELLINGSEN, RONALD	8817		City Of Chicago Fire	$4.00
08/01/2015	ELLINGSEN, RONALD	8817		City Of Chicago Fire	$3.06
08/01/2015	ELLINGSEN, RONALD	8817		City Of Chicago Fire	$322.31
08/01/2015	ELLINGSEN, RONALD	8817		City Of Chicago Fire	$1.95
08/01/2015	ELLINGSEN, RONALD	8817		City Of Chicago Fire	$4.00
08/01/2015	ELLINGSEN, RONALD	8817		City Of Chicago Fire	$282.52
08/01/2015	ELLINGSEN, RONALD	8817		City Of Chicago Fire	$1.97
08/01/2015	ELLINGSEN, RONALD	8817		City Of Chicago Fire	$4.00
08/01/2015	ELLINGSEN, RONALD	8817		City Of Chicago Fire	$284.07
08/01/2015	ELLINGSEN, RONALD	8817		City Of Chicago Fire	$1.50
08/01/2015	ELLINGSEN, RONALD	8817		City Of Chicago Fire	$4.00
08/01/2015	ELLINGSEN, RONALD	8817		City Of Chicago Fire	$242.71
08/01/2015	ELLINGSEN, RONALD	8817		City Of Chicago Fire	$2.11
08/01/2015	ELLINGSEN, RONALD	8817		City Of Chicago Fire	$4.00
08/01/2015	ELLINGSEN, RONALD	8817		City Of Chicago Fire	$295.48
08/01/2015	ELLINGSEN, RONALD	8817		City Of Chicago Fire	$2.60
08/01/2015	ELLINGSEN, RONALD	8817		City Of Chicago Fire	$4.00
08/01/2015	ELLINGSEN, RONALD	8817		City Of Chicago Fire	$1.03
08/01/2015	ELLINGSEN, RONALD	8817		City Of Chicago Fire	$4.00
08/01/2015	ELLINGSEN, RONALD	8817		City Of Chicago Fire	$202.88
08/01/2015	ELLINGSEN, RONALD	8817		City Of Chicago Fire	$2.38
08/01/2015	ELLINGSEN, RONALD	8817		City Of Chicago Fire	$4.00
08/01/2015	ELLINGSEN, RONALD	8817		City Of Chicago Fire	$322.31

Incident Date	Claimant	Rank	Unit of Assignment	Insured	Total to be Paid
08/01/2015	ELLINGSEN, RONALD	8817		City Of Chicago Fire	$1.70
08/01/2015	ELLINGSEN, RONALD	8817		City Of Chicago Fire	$4.00
08/01/2015	ELLINGSEN, RONALD	8817		City Of Chicago Fire	$259.01
08/01/2015	ELLINGSEN, RONALD	8817		City Of Chicago Fire	$2.38
08/01/2015	ELLINGSEN, RONALD	8817		City Of Chicago Fire	$4.00
10/07/2015	EDWARDS, TIM	8735		City Of Chicago Fire	$4.00
10/07/2015	EDWARDS, TIM	8735		City Of Chicago Fire	$3.87
10/07/2015	EDWARDS, TIM	8735		City Of Chicago Fire	$4.00
10/07/2015	EDWARDS, TIM	8735		City Of Chicago Fire	$4.00
10/07/2015	EDWARDS, TIM	8735		City Of Chicago Fire	$33.40
10/07/2015	EDWARDS, TIM	8735		City Of Chicago Fire	$4.00
10/07/2015	EDWARDS, TIM	8735		City Of Chicago Fire	$69.70
10/07/2015	EDWARDS, TIM	8735		City Of Chicago Fire	$432.40
07/16/2015	EASON, CORY	8731		City Of Chicago Fire	$100.64
07/16/2015	EASON, CORY	8731		City Of Chicago Fire	$4.00
07/16/2015	EASON, CORY	8731		City Of Chicago Fire	$2.78
08/22/2015	EAMES JR, BENJAMIN	8731		City Of Chicago Fire	$0.40
08/22/2015	EAMES JR, BENJAMIN	8731		City Of Chicago Fire	$4.00
08/22/2015	EAMES JR, BENJAMIN	8731		City Of Chicago Fire	$358.64
08/22/2015	EAMES JR, BENJAMIN	8731		City Of Chicago Fire	$0.40
08/22/2015	EAMES JR, BENJAMIN	8731		City Of Chicago Fire	$0.40
08/22/2015	EAMES JR, BENJAMIN	8731		City Of Chicago Fire	$4.00
08/22/2015	EAMES JR, BENJAMIN	8731		City Of Chicago Fire	$4.00
08/22/2015	EAMES JR, BENJAMIN	8731		City Of Chicago Fire	$358.64
08/22/2015	EAMES JR, BENJAMIN	8731		City Of Chicago Fire	$0.40
08/22/2015	EAMES JR, BENJAMIN	8731		City Of Chicago Fire	$4.00
08/22/2015	EAMES JR, BENJAMIN	8731		City Of Chicago Fire	$356.42
08/22/2015	EAMES JR, BENJAMIN	8731		City Of Chicago Fire	$0.40
08/22/2015	EAMES JR, BENJAMIN	8731		City Of Chicago Fire	$4.00
08/22/2015	EAMES JR, BENJAMIN	8731		City Of Chicago Fire	$356.42
08/22/2015	EAMES JR, BENJAMIN	8731		City Of Chicago Fire	$0.40
08/22/2015	EAMES JR, BENJAMIN	8731		City Of Chicago Fire	$4.00
08/22/2015	EAMES JR, BENJAMIN	8731		City Of Chicago Fire	$358.64

Incident Date	Claimant	Rank	Unit of Assignment	Insured	Total to be Paid
08/22/2015	EAMES JR, BENJAMIN	8731		City Of Chicago Fire	$0.40
08/22/2015	EAMES JR, BENJAMIN	8731		City Of Chicago Fire	$4.00
08/22/2015	EAMES JR, BENJAMIN	8731		City Of Chicago Fire	$354.20
08/22/2015	EAMES JR, BENJAMIN	8731		City Of Chicago Fire	$0.40
08/22/2015	EAMES JR, BENJAMIN	8731		City Of Chicago Fire	$4.00
08/22/2015	EAMES JR, BENJAMIN	8731		City Of Chicago Fire	$366.94
08/22/2015	EAMES JR, BENJAMIN	8731		City Of Chicago Fire	$0.40
08/22/2015	EAMES JR, BENJAMIN	8731		City Of Chicago Fire	$358.64
08/22/2015	EAMES JR, BENJAMIN	8731		City Of Chicago Fire	$0.40
08/22/2015	EAMES JR, BENJAMIN	8731		City Of Chicago Fire	$4.00
08/22/2015	EAMES JR, BENJAMIN	8731		City Of Chicago Fire	$356.42
08/22/2015	EAMES JR, BENJAMIN	8731		City Of Chicago Fire	$4.00
08/22/2015	EAMES JR, BENJAMIN	8731		City Of Chicago Fire	$358.64
08/22/2015	EAMES JR, BENJAMIN	8731		City Of Chicago Fire	$0.40
08/22/2015	EAMES JR, BENJAMIN	8731		City Of Chicago Fire	$4.00
08/22/2015	EAMES JR, BENJAMIN	8731		City Of Chicago Fire	$358.64
08/22/2015	EAMES JR, BENJAMIN	8731		City Of Chicago Fire	$0.40
08/22/2015	EAMES JR, BENJAMIN	8731		City Of Chicago Fire	$4.00
08/22/2015	EAMES JR, BENJAMIN	8731		City Of Chicago Fire	$358.64
08/22/2015	EAMES JR, BENJAMIN	8731		City Of Chicago Fire	$0.68
08/22/2015	EAMES JR, BENJAMIN	8731		City Of Chicago Fire	$4.00
08/22/2015	EAMES JR, BENJAMIN	8731		City Of Chicago Fire	$75.86
08/22/2015	EAMES JR, BENJAMIN	8731		City Of Chicago Fire	$0.40
08/22/2015	EAMES JR, BENJAMIN	8731		City Of Chicago Fire	$4.00
08/22/2015	EAMES JR, BENJAMIN	8731		City Of Chicago Fire	$358.64
08/22/2015	EAMES JR, BENJAMIN	8731		City Of Chicago Fire	$0.40
08/22/2015	EAMES JR, BENJAMIN	8731		City Of Chicago Fire	$4.00
08/22/2015	EAMES JR, BENJAMIN	8731		City Of Chicago Fire	$358.64
08/22/2015	EAMES JR, BENJAMIN	8731		City Of Chicago Fire	$0.40
08/22/2015	EAMES JR, BENJAMIN	8731		City Of Chicago Fire	$4.00
08/22/2015	EAMES JR, BENJAMIN	8731		City Of Chicago Fire	$356.42
08/22/2015	EAMES JR, BENJAMIN	8731		City Of Chicago Fire	$4.00
08/22/2015	EAMES JR, BENJAMIN	8731		City Of Chicago Fire	$39.72

Incident Date	Claimant	Rank	Unit of Assignment	Insured	Total to be Paid
08/22/2015	EAMES JR, BENJAMIN	8731		City Of Chicago Fire	$0.35
08/22/2015	EAMES JR, BENJAMIN	8731		City Of Chicago Fire	$4.00
08/22/2015	EAMES JR, BENJAMIN	8731		City Of Chicago Fire	$316.44
08/22/2015	EAMES JR, BENJAMIN	8731		City Of Chicago Fire	$0.36
08/22/2015	EAMES JR, BENJAMIN	8731		City Of Chicago Fire	$4.00
08/22/2015	EAMES JR, BENJAMIN	8731		City Of Chicago Fire	$325.44
08/22/2015	EAMES JR, BENJAMIN	8731		City Of Chicago Fire	$0.40
08/22/2015	EAMES JR, BENJAMIN	8731		City Of Chicago Fire	$4.00
08/22/2015	EAMES JR, BENJAMIN	8731		City Of Chicago Fire	$358.64
08/22/2015	EAMES JR, BENJAMIN	8731		City Of Chicago Fire	$1.61
08/22/2015	EAMES JR, BENJAMIN	8731		City Of Chicago Fire	$4.00
08/22/2015	EAMES JR, BENJAMIN	8731		City Of Chicago Fire	$180.11
06/16/2015	DURHAM, MARIO	8801		City Of Chicago Fire	$4.00
10/18/2015	DUNCAN, EMMANUEL	8811		City Of Chicago Fire	$0.40
10/18/2015	DUNCAN, EMMANUEL	8811		City Of Chicago Fire	$4.00
10/18/2015	DUNCAN, EMMANUEL	8811		City Of Chicago Fire	$0.40
10/18/2015	DUNCAN, EMMANUEL	8811		City Of Chicago Fire	$4.00
10/18/2015	DUNCAN, EMMANUEL	8811		City Of Chicago Fire	$0.40
10/18/2015	DUNCAN, EMMANUEL	8811		City Of Chicago Fire	$4.00
10/18/2015	DUNCAN, EMMANUEL	8811		City Of Chicago Fire	$0.40
10/18/2015	DUNCAN, EMMANUEL	8811		City Of Chicago Fire	$358.64
10/18/2015	DUNCAN, EMMANUEL	8811		City Of Chicago Fire	$358.64
10/18/2015	DUNCAN, EMMANUEL	8811		City Of Chicago Fire	$358.64
10/18/2015	DUNCAN, EMMANUEL	8811		City Of Chicago Fire	$358.64
10/18/2015	DUNCAN, EMMANUEL	8811		City Of Chicago Fire	$358.64
10/18/2015	DUNCAN, EMMANUEL	8811		City Of Chicago Fire	$358.64
10/18/2015	DUNCAN, EMMANUEL	8811		City Of Chicago Fire	$0.40
10/18/2015	DUNCAN, EMMANUEL	8811		City Of Chicago Fire	$4.00
10/18/2015	DUNCAN, EMMANUEL	8811		City Of Chicago Fire	$358.64
10/18/2015	DUNCAN, EMMANUEL	8811		City Of Chicago Fire	$0.40
10/18/2015	DUNCAN, EMMANUEL	8811		City Of Chicago Fire	$4.00
10/18/2015	DUNCAN, EMMANUEL	8811		City Of Chicago Fire	$358.64
10/18/2015	DUNCAN, EMMANUEL	8811		City Of Chicago Fire	$0.40

Incident Date	Claimant	Rank	Unit of Assignment	Insured	Total to be Paid
10/18/2015	DUNCAN, EMMANUEL	8811		City Of Chicago Fire	$4.00
10/18/2015	DUNCAN, EMMANUEL	8811		City Of Chicago Fire	$358.64
10/18/2015	DUNCAN, EMMANUEL	8811		City Of Chicago Fire	$0.40
10/18/2015	DUNCAN, EMMANUEL	8811		City Of Chicago Fire	$4.00
10/18/2015	DUNCAN, EMMANUEL	8811		City Of Chicago Fire	$358.64
10/18/2015	DUNCAN, EMMANUEL	8811		City Of Chicago Fire	$4.00
10/18/2015	DUNCAN, EMMANUEL	8811		City Of Chicago Fire	$0.40
10/18/2015	DUNCAN, EMMANUEL	8811		City Of Chicago Fire	$4.00
10/18/2015	DUNCAN, EMMANUEL	8811		City Of Chicago Fire	$0.40
10/18/2015	DUNCAN, EMMANUEL	8811		City Of Chicago Fire	$4.00
10/18/2015	DUNCAN, EMMANUEL	8811		City Of Chicago Fire	$0.40
10/18/2015	DUNCAN, EMMANUEL	8811		City Of Chicago Fire	$4.00
10/18/2015	DUNCAN, EMMANUEL	8811		City Of Chicago Fire	$358.64
10/18/2015	DUNCAN, EMMANUEL	8811		City Of Chicago Fire	$0.40
10/18/2015	DUNCAN, EMMANUEL	8811		City Of Chicago Fire	$4.00
10/18/2015	DUNCAN, EMMANUEL	8811		City Of Chicago Fire	$189.59
10/18/2015	DUNCAN, EMMANUEL	8811		City Of Chicago Fire	$4.00
10/18/2015	DUNCAN, EMMANUEL	8811		City Of Chicago Fire	$358.64
10/18/2015	DUNCAN, EMMANUEL	8811		City Of Chicago Fire	$0.35
10/18/2015	DUNCAN, EMMANUEL	8811		City Of Chicago Fire	$4.00
10/18/2015	DUNCAN, EMMANUEL	8811		City Of Chicago Fire	$320.59
10/18/2015	DUNCAN, EMMANUEL	8811		City Of Chicago Fire	$0.40
10/18/2015	DUNCAN, EMMANUEL	8811		City Of Chicago Fire	$4.00
10/18/2015	DUNCAN, EMMANUEL	8811		City Of Chicago Fire	$358.64
10/18/2015	DUNCAN, EMMANUEL	8811		City Of Chicago Fire	$0.17
10/18/2015	DUNCAN, EMMANUEL	8811		City Of Chicago Fire	$4.00
10/18/2015	DUNCAN, EMMANUEL	8811		City Of Chicago Fire	$162.62
08/17/2015	DUIGNAN, JOHN	8731		City Of Chicago Fire	$1.51
08/17/2015	DUIGNAN, JOHN	8731		City Of Chicago Fire	$239.62
08/17/2015	DUIGNAN, JOHN	8731		City Of Chicago Fire	$204.87
08/17/2015	DUIGNAN, JOHN	8731		City Of Chicago Fire	$4.00
08/17/2015	DUIGNAN, JOHN	8731		City Of Chicago Fire	$240.44
08/17/2015	DUIGNAN, JOHN	8731		City Of Chicago Fire	$1.09

Incident Date	Claimant	Rank	Unit of Assignment	Insured	Total to be Paid
08/17/2015	DUIGNAN, JOHN	8731		City Of Chicago Fire	$4.00
08/17/2015	DUIGNAN, JOHN	8731		City Of Chicago Fire	$154.22
08/17/2015	DUIGNAN, JOHN	8731		City Of Chicago Fire	$0.54
08/17/2015	DUIGNAN, JOHN	8731		City Of Chicago Fire	$4.00
08/17/2015	DUIGNAN, JOHN	8731		City Of Chicago Fire	$76.66
08/17/2015	DUIGNAN, JOHN	8731		City Of Chicago Fire	$1.59
08/17/2015	DUIGNAN, JOHN	8731		City Of Chicago Fire	$4.00
08/17/2015	DUIGNAN, JOHN	8731		City Of Chicago Fire	$224.05
08/17/2015	DUIGNAN, JOHN	8731		City Of Chicago Fire	$1.45
08/17/2015	DUIGNAN, JOHN	8731		City Of Chicago Fire	$4.00
08/17/2015	DUIGNAN, JOHN	8731		City Of Chicago Fire	$204.87
08/17/2015	DUIGNAN, JOHN	8731		City Of Chicago Fire	$1.45
08/17/2015	DUIGNAN, JOHN	8731		City Of Chicago Fire	$4.00
08/17/2015	DUIGNAN, JOHN	8731		City Of Chicago Fire	$204.87
08/17/2015	DUIGNAN, JOHN	8731		City Of Chicago Fire	$1.59
08/17/2015	DUIGNAN, JOHN	8731		City Of Chicago Fire	$4.00
08/17/2015	DUIGNAN, JOHN	8731		City Of Chicago Fire	$224.05
08/17/2015	DUIGNAN, JOHN	8731		City Of Chicago Fire	$4.00
08/17/2015	DUIGNAN, JOHN	8731		City Of Chicago Fire	$4.00
12/27/2015	DOUGHERTY, LAUREN	8750		City Of Chicago Fire	$1.54
12/27/2015	DOUGHERTY, LAUREN	8750		City Of Chicago Fire	$4.00
12/27/2015	DOUGHERTY, LAUREN	8750		City Of Chicago Fire	$4.00
12/27/2015	DOUGHERTY, LAUREN	8750		City Of Chicago Fire	$1.72
12/27/2015	DOUGHERTY, LAUREN	8750		City Of Chicago Fire	$243.06
12/27/2015	DOUGHERTY, LAUREN	8750		City Of Chicago Fire	$218.01
12/27/2015	DOUGHERTY, LAUREN	8750		City Of Chicago Fire	$4.00
12/27/2015	DOUGHERTY, LAUREN	8750		City Of Chicago Fire	$189.59
12/27/2015	DOUGHERTY, LAUREN	8750		City Of Chicago Fire	$171.18
12/27/2015	DOUGHERTY, LAUREN	8750		City Of Chicago Fire	$4.00
12/27/2015	DOUGHERTY, LAUREN	8750		City Of Chicago Fire	$76.66
12/27/2015	DOUGHERTY, LAUREN	8750		City Of Chicago Fire	$4.00
12/27/2015	DOUGHERTY, LAUREN	8750		City Of Chicago Fire	$35.39
12/27/2015	DOUGHERTY, LAUREN	8750		City Of Chicago Fire	$0.57

Incident Date	Claimant	Rank	Unit of Assignment	Insured	Total to be Paid
12/27/2015	DOUGHERTY, LAUREN	8750		City Of Chicago Fire	$4.00
11/10/2015	DODOVICH, STEPHEN	8817		City Of Chicago Fire	$4.00
11/10/2015	DODOVICH, STEPHEN	8817		City Of Chicago Fire	$0.63
11/10/2015	DODOVICH, STEPHEN	8817		City Of Chicago Fire	$69.97
08/26/2015	DODERO, BRANDY	8750		City Of Chicago Fire	$8.76
08/26/2015	DODERO, BRANDY	8750		City Of Chicago Fire	$4.67
08/26/2015	DODERO, BRANDY	8750		City Of Chicago Fire	$4.00
12/28/2015	DODERO, BRANDY	8750		City Of Chicago Fire	$281.01
12/28/2015	DODERO, BRANDY	8750		City Of Chicago Fire	$4.00
12/28/2015	DODERO, BRANDY	8750		City Of Chicago Fire	$76.41
12/28/2015	DODERO, BRANDY	8750		City Of Chicago Fire	$4.00
06/07/2015	DOBSON, ANTWAN	8801		City Of Chicago Fire	$4.00
05/28/2015	DI SALVO, JO ANN	8750		City Of Chicago Fire	$0.78
05/28/2015	DI SALVO, JO ANN	8750		City Of Chicago Fire	$4.00
05/28/2015	DI SALVO, JO ANN	8750		City Of Chicago Fire	$11.08
05/28/2015	DI SALVO, JO ANN	8750		City Of Chicago Fire	$87.26
12/07/2015	DENIS, JEFFREY	8731		City Of Chicago Fire	$4.00
12/07/2015	DENIS, JEFFREY	8731		City Of Chicago Fire	$1.06
12/07/2015	DENIS, JEFFREY	8731		City Of Chicago Fire	$4.00
12/07/2015	DENIS, JEFFREY	8731		City Of Chicago Fire	$9.96
12/07/2015	DENIS, JEFFREY	8731		City Of Chicago Fire	$118.42
12/11/2015	DEMPSEY, ROBERT	8749		City Of Chicago Fire	$0.17
12/11/2015	DEMPSEY, ROBERT	8749		City Of Chicago Fire	$358.64
12/11/2015	DEMPSEY, ROBERT	8749		City Of Chicago Fire	$4.00
12/11/2015	DEMPSEY, ROBERT	8749		City Of Chicago Fire	$0.40
12/11/2015	DEMPSEY, ROBERT	8749		City Of Chicago Fire	$4.00
12/11/2015	DEMPSEY, ROBERT	8749		City Of Chicago Fire	$162.62
12/11/2015	DEMPSEY, ROBERT	8749		City Of Chicago Fire	$0.81
12/11/2015	DEMPSEY, ROBERT	8749		City Of Chicago Fire	$0.40
12/11/2015	DEMPSEY, ROBERT	8749		City Of Chicago Fire	$4.00
12/11/2015	DEMPSEY, ROBERT	8749		City Of Chicago Fire	$358.64
12/11/2015	DEMPSEY, ROBERT	8749		City Of Chicago Fire	$4.00
12/11/2015	DEMPSEY, ROBERT	8749		City Of Chicago Fire	$184.80

Incident Date	Claimant	Rank	Unit of Assignment	Insured	Total to be Paid
12/02/2015	DEAN, MARTHA	8750		City Of Chicago Fire	$4.00
12/02/2015	DEAN, MARTHA	8750		City Of Chicago Fire	$189.59
03/16/2015	DAVIS, TASHA	8802		City Of Chicago Fire	$8.51
03/16/2015	DAVIS, TASHA	8802		City Of Chicago Fire	$283.53
03/16/2015	DAVIS, TASHA	8802		City Of Chicago Fire	$4.00
12/01/2015	DANIELS, ANDRE	8801		City Of Chicago Fire	$4.00
12/01/2015	DANIELS, ANDRE	8801		City Of Chicago Fire	$182.09
12/01/2015	DANIELS, ANDRE	8801		City Of Chicago Fire	$4.00
12/01/2015	DANIELS, ANDRE	8801		City Of Chicago Fire	$3.44
12/01/2015	DANIELS, ANDRE	8801		City Of Chicago Fire	$4.00
12/01/2015	DANIELS, ANDRE	8801		City Of Chicago Fire	$182.09
12/01/2015	DANIELS, ANDRE	8801		City Of Chicago Fire	$6.89
12/01/2015	DANIELS, ANDRE	8801		City Of Chicago Fire	$4.00
12/01/2015	DANIELS, ANDRE	8801		City Of Chicago Fire	$364.69
12/01/2015	DANIELS, ANDRE	8801		City Of Chicago Fire	$2.78
12/01/2015	DANIELS, ANDRE	8801		City Of Chicago Fire	$4.00
12/01/2015	DANIELS, ANDRE	8801		City Of Chicago Fire	$147.43
12/01/2015	DANIELS, ANDRE	8801		City Of Chicago Fire	$0.66
12/01/2015	DANIELS, ANDRE	8801		City Of Chicago Fire	$4.00
12/01/2015	DANIELS, ANDRE	8801		City Of Chicago Fire	$35.08
12/01/2015	DANIELS, ANDRE	8801		City Of Chicago Fire	$0.75
12/01/2015	DANIELS, ANDRE	8801		City Of Chicago Fire	$4.00
12/01/2015	DANIELS, ANDRE	8801		City Of Chicago Fire	$39.45
12/01/2015	DANIELS, ANDRE	8801		City Of Chicago Fire	$0.10
12/01/2015	DANIELS, ANDRE	8801		City Of Chicago Fire	$4.00
12/01/2015	DANIELS, ANDRE	8801		City Of Chicago Fire	$5.41
12/01/2015	DANIELS, ANDRE	8801		City Of Chicago Fire	$0.43
12/01/2015	DANIELS, ANDRE	8801		City Of Chicago Fire	$4.00
12/01/2015	DANIELS, ANDRE	8801		City Of Chicago Fire	$23.00
12/01/2015	DANIELS, ANDRE	8801		City Of Chicago Fire	$0.69
12/01/2015	DANIELS, ANDRE	8801		City Of Chicago Fire	$4.00
12/01/2015	DANIELS, ANDRE	8801		City Of Chicago Fire	$37.02
12/01/2015	DANIELS, ANDRE	8801		City Of Chicago Fire	$0.86

Incident Date	Claimant	Rank	Unit of Assignment	Insured	Total to be Paid
12/01/2015	DANIELS, ANDRE	8801		City Of Chicago Fire	$4.00
12/01/2015	DANIELS, ANDRE	8801		City Of Chicago Fire	$46.04
12/01/2015	DANIELS, ANDRE	8801		City Of Chicago Fire	$37.57
12/01/2015	DANIELS, ANDRE	8801		City Of Chicago Fire	$4.00
12/01/2015	DANIELS, ANDRE	8801		City Of Chicago Fire	$0.45
12/01/2015	DANIELS, ANDRE	8801		City Of Chicago Fire	$4.00
12/01/2015	DANIELS, ANDRE	8801		City Of Chicago Fire	$23.47
12/01/2015	DANIELS, ANDRE	8801		City Of Chicago Fire	$0.83
12/01/2015	DANIELS, ANDRE	8801		City Of Chicago Fire	$4.00
12/01/2015	DANIELS, ANDRE	8801		City Of Chicago Fire	$44.45
12/01/2015	DANIELS, ANDRE	8801		City Of Chicago Fire	$1.51
12/01/2015	DANIELS, ANDRE	8801		City Of Chicago Fire	$4.00
12/01/2015	DANIELS, ANDRE	8801		City Of Chicago Fire	$79.52
12/01/2015	DANIELS, ANDRE	8801		City Of Chicago Fire	$1.24
12/01/2015	DANIELS, ANDRE	8801		City Of Chicago Fire	$4.00
12/01/2015	DANIELS, ANDRE	8801		City Of Chicago Fire	$65.65
12/01/2015	DANIELS, ANDRE	8801		City Of Chicago Fire	$0.53
12/01/2015	DANIELS, ANDRE	8801		City Of Chicago Fire	$4.00
12/01/2015	DANIELS, ANDRE	8801		City Of Chicago Fire	$28.10
12/01/2015	DANIELS, ANDRE	8801		City Of Chicago Fire	$0.41
12/01/2015	DANIELS, ANDRE	8801		City Of Chicago Fire	$4.00
12/01/2015	DANIELS, ANDRE	8801		City Of Chicago Fire	$21.68
12/01/2015	DANIELS, ANDRE	8801		City Of Chicago Fire	$4.00
12/01/2015	DANIELS, ANDRE	8801		City Of Chicago Fire	$4.00
12/01/2015	DANIELS, ANDRE	8801		City Of Chicago Fire	$3.12
12/01/2015	DANIELS, ANDRE	8801		City Of Chicago Fire	$4.00
12/01/2015	DANIELS, ANDRE	8801		City Of Chicago Fire	$165.12
12/01/2015	DANIELS, ANDRE	8801		City Of Chicago Fire	$2.87
12/01/2015	DANIELS, ANDRE	8801		City Of Chicago Fire	$4.00
12/01/2015	DANIELS, ANDRE	8801		City Of Chicago Fire	$152.10
12/01/2015	DANIELS, ANDRE	8801		City Of Chicago Fire	$0.58
12/01/2015	DANIELS, ANDRE	8801		City Of Chicago Fire	$4.00
12/01/2015	DANIELS, ANDRE	8801		City Of Chicago Fire	$30.78

Incident Date	Claimant	Rank	Unit of Assignment	Insured	Total to be Paid
12/01/2015	DANIELS, ANDRE	8801		City Of Chicago Fire	$4.00
12/01/2015	DANIELS, ANDRE	8801		City Of Chicago Fire	$203.99
12/01/2015	DANIELS, ANDRE	8801		City Of Chicago Fire	$2.78
12/01/2015	DANIELS, ANDRE	8801		City Of Chicago Fire	$4.00
12/01/2015	DANIELS, ANDRE	8801		City Of Chicago Fire	$147.43
12/01/2015	DANIELS, ANDRE	8801		City Of Chicago Fire	$0.72
12/01/2015	DANIELS, ANDRE	8801		City Of Chicago Fire	$4.00
12/01/2015	DANIELS, ANDRE	8801		City Of Chicago Fire	$37.97
12/01/2015	DANIELS, ANDRE	8801		City Of Chicago Fire	$0.77
12/01/2015	DANIELS, ANDRE	8801		City Of Chicago Fire	$4.00
12/01/2015	DANIELS, ANDRE	8801		City Of Chicago Fire	$41.00
12/01/2015	DANIELS, ANDRE	8801		City Of Chicago Fire	$0.70
12/01/2015	DANIELS, ANDRE	8801		City Of Chicago Fire	$4.00
12/01/2015	DANIELS, ANDRE	8801		City Of Chicago Fire	$37.49
12/01/2015	DANIELS, ANDRE	8801		City Of Chicago Fire	$0.74
12/01/2015	DANIELS, ANDRE	8801		City Of Chicago Fire	$4.00
12/01/2015	DANIELS, ANDRE	8801		City Of Chicago Fire	$38.92
12/01/2015	DANIELS, ANDRE	8801		City Of Chicago Fire	$3.60
12/01/2015	DANIELS, ANDRE	8801		City Of Chicago Fire	$4.00
12/01/2015	DANIELS, ANDRE	8801		City Of Chicago Fire	$190.76
12/01/2015	DANIELS, ANDRE	8801		City Of Chicago Fire	$0.62
12/01/2015	DANIELS, ANDRE	8801		City Of Chicago Fire	$4.00
12/01/2015	DANIELS, ANDRE	8801		City Of Chicago Fire	$33.51
12/01/2015	DANIELS, ANDRE	8801		City Of Chicago Fire	$4.00
12/01/2015	DANIELS, ANDRE	8801		City Of Chicago Fire	$1.53
12/01/2015	DANIELS, ANDRE	8801		City Of Chicago Fire	$4.00
12/01/2015	DANIELS, ANDRE	8801		City Of Chicago Fire	$80.95
12/01/2015	DANIELS, ANDRE	8801		City Of Chicago Fire	$308.85
12/01/2015	DANIELS, ANDRE	8801		City Of Chicago Fire	$4.00
12/01/2015	DANIELS, ANDRE	8801		City Of Chicago Fire	$963.88
12/01/2015	DANIELS, ANDRE	8801		City Of Chicago Fire	$308.85
12/01/2015	DANIELS, ANDRE	8801		City Of Chicago Fire	$4.00
12/01/2015	DANIELS, ANDRE	8801		City Of Chicago Fire	$963.88

Incident Date	Claimant	Rank	Unit of Assignment	Insured	Total to be Paid
12/01/2015	DANIELS, ANDRE	8801		City Of Chicago Fire	$11.56
12/01/2015	DANIELS, ANDRE	8801		City Of Chicago Fire	$4.00
12/01/2015	DANIELS, ANDRE	8801		City Of Chicago Fire	$22.52
12/01/2015	DANIELS, ANDRE	8801		City Of Chicago Fire	$0.58
12/01/2015	DANIELS, ANDRE	8801		City Of Chicago Fire	$4.00
12/01/2015	DANIELS, ANDRE	8801		City Of Chicago Fire	$30.78
12/01/2015	DANIELS, ANDRE	8801		City Of Chicago Fire	$3.44
12/01/2015	DANIELS, ANDRE	8801		City Of Chicago Fire	$4.00
12/01/2015	DANIELS, ANDRE	8801		City Of Chicago Fire	$182.09
12/01/2015	DANIELS, ANDRE	8801		City Of Chicago Fire	$2.78
12/01/2015	DANIELS, ANDRE	8801		City Of Chicago Fire	$4.00
12/01/2015	DANIELS, ANDRE	8801		City Of Chicago Fire	$147.43
12/01/2015	DANIELS, ANDRE	8801		City Of Chicago Fire	$0.09
12/01/2015	DANIELS, ANDRE	8801		City Of Chicago Fire	$4.00
12/01/2015	DANIELS, ANDRE	8801		City Of Chicago Fire	$4.93
12/01/2015	DANIELS, ANDRE	8801		City Of Chicago Fire	$0.66
12/01/2015	DANIELS, ANDRE	8801		City Of Chicago Fire	$4.00
12/01/2015	DANIELS, ANDRE	8801		City Of Chicago Fire	$35.02
12/01/2015	DANIELS, ANDRE	8801		City Of Chicago Fire	$0.93
12/01/2015	DANIELS, ANDRE	8801		City Of Chicago Fire	$4.00
12/01/2015	DANIELS, ANDRE	8801		City Of Chicago Fire	$49.69
12/01/2015	DANIELS, ANDRE	8801		City Of Chicago Fire	$1.26
12/01/2015	DANIELS, ANDRE	8801		City Of Chicago Fire	$4.00
12/01/2015	DANIELS, ANDRE	8801		City Of Chicago Fire	$67.02
12/01/2015	DANIELS, ANDRE	8801		City Of Chicago Fire	$2.78
12/01/2015	DANIELS, ANDRE	8801		City Of Chicago Fire	$4.00
12/01/2015	DANIELS, ANDRE	8801		City Of Chicago Fire	$147.43
12/01/2015	DANIELS, ANDRE	8801		City Of Chicago Fire	$3.44
03/24/2008	Ciara, Michael	P	00003	City Of Chicago Fire	$379.81
06/28/2015	CURTIN, WILLIAM	8731		City Of Chicago Fire	$53.08
06/28/2015	CURTIN, WILLIAM	8731		City Of Chicago Fire	$4.00
06/28/2015	CURTIN, WILLIAM	8731		City Of Chicago Fire	$0.47
08/11/2015	CURLEY, STEPHEN	8731		City Of Chicago Fire	$4.00

Incident Date	Claimant	Rank	Unit of Assignment	Insured	Total to be Paid
08/11/2015	CURLEY, STEPHEN	8731		City Of Chicago Fire	$46.13
04/21/2015	CRONIN, JEANNE	8749		City Of Chicago Fire	$497.30
04/21/2015	CRONIN, JEANNE	8749		City Of Chicago Fire	$4.00
04/21/2015	CRONIN, JEANNE	8749		City Of Chicago Fire	$0.28
04/21/2015	CRONIN, JEANNE	8749		City Of Chicago Fire	$4.00
04/21/2015	CRONIN, JEANNE	8749		City Of Chicago Fire	$1.08
12/31/2015	CORBETT, KATHLEEN	8731		City Of Chicago Fire	$4.00
12/18/2015	COLEY JR, RONALD	8749		City Of Chicago Fire	$4.00
12/18/2015	COLEY JR, RONALD	8749		City Of Chicago Fire	$702.06
12/18/2015	COLEY JR, RONALD	8749		City Of Chicago Fire	$4.00
12/18/2015	COLEY JR, RONALD	8749		City Of Chicago Fire	$10.35
01/11/2016	COLE, KEITH	8801		City Of Chicago Fire	$4.00
01/11/2016	COLE, KEITH	8801		City Of Chicago Fire	$9.20
07/04/2014	CNOTA, FRED	8812		City Of Chicago Fire	$0.22
07/04/2014	CNOTA, FRED	8812		City Of Chicago Fire	$4.00
07/04/2014	CNOTA, FRED	8812		City Of Chicago Fire	$205.97
07/04/2014	CNOTA, FRED	8812		City Of Chicago Fire	$203.75
07/04/2014	CNOTA, FRED	8812		City Of Chicago Fire	$221.52
07/04/2014	CNOTA, FRED	8812		City Of Chicago Fire	$4.00
07/04/2014	CNOTA, FRED	8812		City Of Chicago Fire	$0.23
07/04/2014	CNOTA, FRED	8812		City Of Chicago Fire	$4.00
07/04/2014	CNOTA, FRED	8812		City Of Chicago Fire	$221.05
07/04/2014	CNOTA, FRED	8812		City Of Chicago Fire	$0.22
07/04/2014	CNOTA, FRED	8812		City Of Chicago Fire	$4.00
07/04/2014	CNOTA, FRED	8812		City Of Chicago Fire	$0.25
07/04/2014	CNOTA, FRED	8812		City Of Chicago Fire	$0.22
07/04/2014	CNOTA, FRED	8812		City Of Chicago Fire	$4.00
07/04/2014	CNOTA, FRED	8812		City Of Chicago Fire	$221.52
07/04/2014	CNOTA, FRED	8812		City Of Chicago Fire	$4.00
07/04/2014	CNOTA, FRED	8812		City Of Chicago Fire	$205.97
07/04/2014	CNOTA, FRED	8812		City Of Chicago Fire	$0.25
07/04/2014	CNOTA, FRED	8812		City Of Chicago Fire	$1.88
07/04/2014	CNOTA, FRED	8812		City Of Chicago Fire	$4.00

Incident Date	Claimant	Rank	Unit of Assignment	Insured	Total to be Paid
07/04/2014	CNOTA, FRED	8812		City Of Chicago Fire	$210.11
07/04/2014	CNOTA, FRED	8812		City Of Chicago Fire	$17.37
07/04/2014	CNOTA, FRED	8812		City Of Chicago Fire	$4.00
07/04/2014	CNOTA, FRED	8812		City Of Chicago Fire	$0.26
07/04/2014	CNOTA, FRED	8812		City Of Chicago Fire	$4.00
07/04/2014	CNOTA, FRED	8812		City Of Chicago Fire	$238.82
05/13/2015	CLOUTIER, GERALD	8731		City Of Chicago Fire	$42.20
05/13/2015	CLOUTIER, GERALD	8731		City Of Chicago Fire	$316.44
05/13/2015	CLOUTIER, GERALD	8731		City Of Chicago Fire	$54.19
05/13/2015	CLOUTIER, GERALD	8731		City Of Chicago Fire	$4.00
01/24/2015	CLARK, RONALD			City Of Chicago Fire	$258.95
01/24/2015	CLARK, RONALD			City Of Chicago Fire	$0.23
01/24/2015	CLARK, RONALD			City Of Chicago Fire	$4.00
01/24/2015	CLARK, RONALD			City Of Chicago Fire	$185.07
01/24/2015	CLARK, RONALD			City Of Chicago Fire	$4.00
01/24/2015	CLARK, RONALD			City Of Chicago Fire	$0.95
01/24/2015	CLARK, RONALD			City Of Chicago Fire	$4.00
01/24/2015	CLARK, RONALD			City Of Chicago Fire	$50.28
01/24/2015	CLARK, RONALD			City Of Chicago Fire	$1.41
01/24/2015	CLARK, RONALD			City Of Chicago Fire	$4.00
01/24/2015	CLARK, RONALD			City Of Chicago Fire	$157.72
01/24/2015	CLARK, RONALD			City Of Chicago Fire	$4.00
01/24/2015	CLARK, RONALD			City Of Chicago Fire	$341.42
01/24/2015	CLARK, RONALD			City Of Chicago Fire	$0.33
01/24/2015	CLARK, RONALD			City Of Chicago Fire	$4.00
01/24/2015	CLARK, RONALD			City Of Chicago Fire	$303.37
01/24/2015	CLARK, RONALD			City Of Chicago Fire	$0.38
01/24/2015	CLARK, RONALD			City Of Chicago Fire	$0.33
01/24/2015	CLARK, RONALD			City Of Chicago Fire	$4.00
01/24/2015	CLARK, RONALD			City Of Chicago Fire	$303.37
01/24/2015	CLARK, RONALD			City Of Chicago Fire	$0.39
01/24/2015	CLARK, RONALD			City Of Chicago Fire	$4.00
01/24/2015	CLARK, RONALD			City Of Chicago Fire	$362.87

Incident Date	Claimant	Rank	Unit of Assignment	Insured	Total to be Paid
01/24/2015	CLARK, RONALD			City Of Chicago Fire	$0.33
01/24/2015	CLARK, RONALD			City Of Chicago Fire	$4.00
01/24/2015	CLARK, RONALD			City Of Chicago Fire	$303.37
01/24/2015	CLARK, RONALD			City Of Chicago Fire	$0.18
01/24/2015	CLARK, RONALD			City Of Chicago Fire	$4.00
01/24/2015	CLARK, RONALD			City Of Chicago Fire	$166.25
01/24/2015	CLARK, RONALD			City Of Chicago Fire	$0.23
01/24/2015	CLARK, RONALD			City Of Chicago Fire	$4.00
01/24/2015	CLARK, RONALD			City Of Chicago Fire	$212.60
01/24/2015	CLARK, RONALD			City Of Chicago Fire	$0.33
01/24/2015	CLARK, RONALD			City Of Chicago Fire	$4.00
01/24/2015	CLARK, RONALD			City Of Chicago Fire	$303.37
01/24/2015	CLARK, RONALD			City Of Chicago Fire	$0.38
01/24/2015	CLARK, RONALD			City Of Chicago Fire	$4.00
01/24/2015	CLARK, RONALD			City Of Chicago Fire	$341.42
01/24/2015	CLARK, RONALD			City Of Chicago Fire	$0.33
01/24/2015	CLARK, RONALD			City Of Chicago Fire	$4.00
01/24/2015	CLARK, RONALD			City Of Chicago Fire	$303.37
01/24/2015	CLARK, RONALD			City Of Chicago Fire	$0.30
01/24/2015	CLARK, RONALD			City Of Chicago Fire	$4.00
01/24/2015	CLARK, RONALD			City Of Chicago Fire	$274.24
01/24/2015	CLARK, RONALD			City Of Chicago Fire	$0.38
01/24/2015	CLARK, RONALD			City Of Chicago Fire	$4.00
01/24/2015	CLARK, RONALD			City Of Chicago Fire	$341.42
01/24/2015	CLARK, RONALD			City Of Chicago Fire	$210.67
01/24/2015	CLARK, RONALD			City Of Chicago Fire	$0.28
01/24/2015	CLARK, RONALD			City Of Chicago Fire	$4.00
01/24/2015	CLARK, RONALD			City Of Chicago Fire	$257.02
01/24/2015	CLARK, RONALD			City Of Chicago Fire	$0.28
01/24/2015	CLARK, RONALD			City Of Chicago Fire	$4.00
11/22/2014	CLARK, CHRISTIAN	8731		City Of Chicago Fire	$4.00
01/13/2015	CHOW, NICHOLAS	8750		City Of Chicago Fire	$4.00
01/13/2015	CHOW, NICHOLAS	8750		City Of Chicago Fire	$25.01

Incident Date	Claimant	Rank	Unit of Assignment	Insured	Total to be Paid
01/13/2015	CHOW, NICHOLAS	8750		City Of Chicago Fire	$0.47
11/17/2015	CHOW, NICHOLAS	8750		City Of Chicago Fire	$0.07
11/17/2015	CHOW, NICHOLAS	8750		City Of Chicago Fire	$4.00
11/17/2015	CHOW, NICHOLAS	8750		City Of Chicago Fire	$49.08
11/17/2015	CHOW, NICHOLAS	8750		City Of Chicago Fire	$92.52
11/17/2015	CHOW, NICHOLAS	8750		City Of Chicago Fire	$4.00
11/17/2015	CHOW, NICHOLAS	8750		City Of Chicago Fire	$0.12
11/17/2015	CHOW, NICHOLAS	8750		City Of Chicago Fire	$185.48
11/17/2015	CHOW, NICHOLAS	8750		City Of Chicago Fire	$445.13
11/17/2015	CHOW, NICHOLAS	8750		City Of Chicago Fire	$4.00
11/17/2015	CHOW, NICHOLAS	8750		City Of Chicago Fire	$15.39
11/17/2015	CHOW, NICHOLAS	8750		City Of Chicago Fire	$4.00
11/17/2015	CHOW, NICHOLAS	8750		City Of Chicago Fire	$814.63
11/17/2015	CHOW, NICHOLAS	8750		City Of Chicago Fire	$3.98
11/17/2015	CHOW, NICHOLAS	8750		City Of Chicago Fire	$4.00
11/17/2015	CHOW, NICHOLAS	8750		City Of Chicago Fire	$1.66
10/30/2013	CHEATHAM, SANDRA	8749		City Of Chicago Fire	$303.75
11/02/2015	CHAVEZ JR, MOISES	8801		City Of Chicago Fire	$4.47
11/02/2015	CHAVEZ JR, MOISES	8801		City Of Chicago Fire	$498.66
11/02/2015	CHAVEZ JR, MOISES	8801		City Of Chicago Fire	$4.00
08/24/2015	CASPER, NICHOLAS	8728		City Of Chicago Fire	$4.00
08/24/2015	CASPER, NICHOLAS	8728		City Of Chicago Fire	$31.85
08/24/2015	CASPER, NICHOLAS	8728		City Of Chicago Fire	$0.60
12/08/2015	CARRILLO, ENRIQUE	8819		City Of Chicago Fire	$0.35
12/08/2015	CARRILLO, ENRIQUE	8819		City Of Chicago Fire	$0.35
12/08/2015	CARRILLO, ENRIQUE	8819		City Of Chicago Fire	$316.44
12/08/2015	CARRILLO, ENRIQUE	8819		City Of Chicago Fire	$0.12
12/08/2015	CARRILLO, ENRIQUE	8819		City Of Chicago Fire	$4.00
12/08/2015	CARRILLO, ENRIQUE	8819		City Of Chicago Fire	$116.27
12/08/2015	CARRILLO, ENRIQUE	8819		City Of Chicago Fire	$0.40
12/08/2015	CARRILLO, ENRIQUE	8819		City Of Chicago Fire	$4.00
12/08/2015	CARRILLO, ENRIQUE	8819		City Of Chicago Fire	$366.94
12/08/2015	CARRILLO, ENRIQUE	8819		City Of Chicago Fire	$0.25

Incident Date	Claimant	Rank	Unit of Assignment	Insured	Total to be Paid
12/08/2015	CARRILLO, ENRIQUE	8819		City Of Chicago Fire	$4.00
12/08/2015	CARRILLO, ENRIQUE	8819		City Of Chicago Fire	$227.89
12/08/2015	CARRILLO, ENRIQUE	8819		City Of Chicago Fire	$0.35
12/08/2015	CARRILLO, ENRIQUE	8819		City Of Chicago Fire	$4.00
12/08/2015	CARRILLO, ENRIQUE	8819		City Of Chicago Fire	$316.44
12/08/2015	CARRILLO, ENRIQUE	8819		City Of Chicago Fire	$4.00
12/08/2015	CARRILLO, ENRIQUE	8819		City Of Chicago Fire	$4.00
12/08/2015	CARRILLO, ENRIQUE	8819		City Of Chicago Fire	$4.00
12/08/2015	CARRILLO, ENRIQUE	8819		City Of Chicago Fire	$4.00
12/08/2015	CARRILLO, ENRIQUE	8819		City Of Chicago Fire	$4.27
12/08/2015	CARRILLO, ENRIQUE	8819		City Of Chicago Fire	$189.59
12/08/2015	CARRILLO, ENRIQUE	8819		City Of Chicago Fire	$320.59
01/12/2010	CARBONNEAU, THOMAS	8735		City Of Chicago Fire	$62.77
06/24/2015	CARBONNEAU, THOMAS	8739		City Of Chicago Fire	$4.00
03/09/1995	Bryant, Peter	F	00522	City Of Chicago Fire	$298.48
03/09/1995	Bryant, Peter	F	00522	City Of Chicago Fire	$257.32
03/09/1995	Bryant, Peter	F	00522	City Of Chicago Fire	$257.32
03/09/1995	Bryant, Peter	F	00522	City Of Chicago Fire	$4.00
03/09/1995	Bryant, Peter	F	00522	City Of Chicago Fire	$257.32
03/09/1995	Bryant, Peter	F	00522	City Of Chicago Fire	$4.00
03/09/1995	Bryant, Peter	F	00522	City Of Chicago Fire	$4.00
03/09/1995	Bryant, Peter	F	00522	City Of Chicago Fire	$257.32
03/09/1995	Bryant, Peter	F	00522	City Of Chicago Fire	$4.00
03/09/1995	Bryant, Peter	F	00522	City Of Chicago Fire	$257.32
03/09/1995	Bryant, Peter	F	00522	City Of Chicago Fire	$4.00
03/09/1995	Bryant, Peter	F	00522	City Of Chicago Fire	$257.32
03/09/1995	Bryant, Peter	F	00522	City Of Chicago Fire	$4.00
03/09/1995	Bryant, Peter	F	00522	City Of Chicago Fire	$327.00
03/09/1995	Bryant, Peter	F	00522	City Of Chicago Fire	$4.00
03/09/1995	Bryant, Peter	F	00522	City Of Chicago Fire	$4.00
11/25/1998	Bartgen, John R	C	00301	City Of Chicago Fire	$4.00
11/25/1998	Bartgen, John R	C	00301	City Of Chicago Fire	$38.39
11/25/1998	Bartgen, John R	C	00301	City Of Chicago Fire	$230.49

Incident Date	Claimant	Rank	Unit of Assignment	Insured	Total to be Paid
11/25/1998	Bartgen, John R	C	00301	City Of Chicago Fire	$87.21
11/25/1998	Bartgen, John R	C	00301	City Of Chicago Fire	$4.00
11/25/1998	Bartgen, John R	C	00301	City Of Chicago Fire	$4.00
11/29/2015	BYRNE, JAMES	8735		City Of Chicago Fire	$849.86
11/29/2015	BYRNE, JAMES	8735		City Of Chicago Fire	$32.38
11/29/2015	BYRNE, JAMES	8735		City Of Chicago Fire	$4.00
11/29/2015	BYRNE, JAMES	8735		City Of Chicago Fire	$115.62
11/29/2015	BYRNE, JAMES	8735		City Of Chicago Fire	$3.22
11/29/2015	BYRNE, JAMES	8735		City Of Chicago Fire	$4.00
11/29/2015	BYRNE, JAMES	8735		City Of Chicago Fire	$170.63
11/29/2015	BYRNE, JAMES	8735		City Of Chicago Fire	$1.24
11/29/2015	BYRNE, JAMES	8735		City Of Chicago Fire	$4.00
11/29/2015	BYRNE, JAMES	8735		City Of Chicago Fire	$41.38
11/29/2015	BYRNE, JAMES	8735		City Of Chicago Fire	$24.29
11/29/2015	BYRNE, JAMES	8735		City Of Chicago Fire	$4.00
06/03/2015	BURTON, VERNON	8801		City Of Chicago Fire	$4.00
09/08/2015	BURKE JR, PATRICK	8817		City Of Chicago Fire	$358.64
09/08/2015	BURKE JR, PATRICK	8817		City Of Chicago Fire	$152.20
09/08/2015	BURKE JR, PATRICK	8817		City Of Chicago Fire	$9.08
09/08/2015	BURKE JR, PATRICK	8817		City Of Chicago Fire	$4.00
09/08/2015	BURKE JR, PATRICK	8817		City Of Chicago Fire	$4.25
09/08/2015	BURKE JR, PATRICK	8817		City Of Chicago Fire	$4.00
09/08/2015	BURKE JR, PATRICK	8817		City Of Chicago Fire	$0.82
09/08/2015	BURKE JR, PATRICK	8817		City Of Chicago Fire	$4.00
09/08/2015	BURKE JR, PATRICK	8817		City Of Chicago Fire	$0.82
09/08/2015	BURKE JR, PATRICK	8817		City Of Chicago Fire	$4.00
09/08/2015	BURKE JR, PATRICK	8817		City Of Chicago Fire	$475.05
09/08/2015	BURKE JR, PATRICK	8817		City Of Chicago Fire	$91.14
09/08/2015	BURKE JR, PATRICK	8817		City Of Chicago Fire	$91.14
09/08/2015	BURKE JR, PATRICK	8817		City Of Chicago Fire	$0.35
09/08/2015	BURKE JR, PATRICK	8817		City Of Chicago Fire	$4.00
09/08/2015	BURKE JR, PATRICK	8817		City Of Chicago Fire	$316.44
09/08/2015	BURKE JR, PATRICK	8817		City Of Chicago Fire	$0.35

Incident Date	Claimant	Rank	Unit of Assignment	Insured	Total to be Paid
09/08/2015	BURKE JR, PATRICK	8817		City Of Chicago Fire	$4.00
09/08/2015	BURKE JR, PATRICK	8817		City Of Chicago Fire	$316.44
09/08/2015	BURKE JR, PATRICK	8817		City Of Chicago Fire	$0.30
09/08/2015	BURKE JR, PATRICK	8817		City Of Chicago Fire	$4.00
09/08/2015	BURKE JR, PATRICK	8817		City Of Chicago Fire	$270.09
09/08/2015	BURKE JR, PATRICK	8817		City Of Chicago Fire	$0.30
09/08/2015	BURKE JR, PATRICK	8817		City Of Chicago Fire	$4.00
09/08/2015	BURKE JR, PATRICK	8817		City Of Chicago Fire	$270.09
09/08/2015	BURKE JR, PATRICK	8817		City Of Chicago Fire	$0.40
09/08/2015	BURKE JR, PATRICK	8817		City Of Chicago Fire	$4.00
09/08/2015	BURKE JR, PATRICK	8817		City Of Chicago Fire	$358.64
09/08/2015	BURKE JR, PATRICK	8817		City Of Chicago Fire	$0.30
09/08/2015	BURKE JR, PATRICK	8817		City Of Chicago Fire	$4.00
09/08/2015	BURKE JR, PATRICK	8817		City Of Chicago Fire	$265.94
09/08/2015	BURKE JR, PATRICK	8817		City Of Chicago Fire	$0.40
09/08/2015	BURKE JR, PATRICK	8817		City Of Chicago Fire	$4.00
09/08/2015	BURKE JR, PATRICK	8817		City Of Chicago Fire	$0.16
09/08/2015	BURKE JR, PATRICK	8817		City Of Chicago Fire	$4.00
10/12/2015	BROWNE, JOSEPH			City Of Chicago Fire	$276.06
10/12/2015	BROWNE, JOSEPH			City Of Chicago Fire	$4.00
01/12/2011	BRNE, BERNARD	8731		City Of Chicago Fire	$411.55
01/12/2011	BRNE, BERNARD	8731		City Of Chicago Fire	$97.29
01/12/2011	BRNE, BERNARD	8731		City Of Chicago Fire	$26.32
10/05/2009	BRANNIGAN, MICHAEL	8733		City Of Chicago Fire	$283.11
11/03/2015	BOTTGER, THEODORE	8733		City Of Chicago Fire	$0.40
11/03/2015	BOTTGER, THEODORE	8733		City Of Chicago Fire	$4.00
11/03/2015	BOTTGER, THEODORE	8733		City Of Chicago Fire	$358.64
11/03/2015	BOTTGER, THEODORE	8733		City Of Chicago Fire	$0.40
11/03/2015	BOTTGER, THEODORE	8733		City Of Chicago Fire	$4.00
11/03/2015	BOTTGER, THEODORE	8733		City Of Chicago Fire	$358.64
11/03/2015	BOTTGER, THEODORE	8733		City Of Chicago Fire	$116.27
11/03/2015	BOTTGER, THEODORE	8733		City Of Chicago Fire	$0.40
11/03/2015	BOTTGER, THEODORE	8733		City Of Chicago Fire	$4.00

Incident Date	Claimant	Rank	Unit of Assignment	Insured	Total to be Paid
11/03/2015	BOTTGER, THEODORE	8733		City Of Chicago Fire	$358.64
11/03/2015	BOTTGER, THEODORE	8733		City Of Chicago Fire	$0.35
11/03/2015	BOTTGER, THEODORE	8733		City Of Chicago Fire	$4.00
11/03/2015	BOTTGER, THEODORE	8733		City Of Chicago Fire	$316.44
11/03/2015	BOTTGER, THEODORE	8733		City Of Chicago Fire	$0.40
11/03/2015	BOTTGER, THEODORE	8733		City Of Chicago Fire	$4.00
11/03/2015	BOTTGER, THEODORE	8733		City Of Chicago Fire	$358.64
11/03/2015	BOTTGER, THEODORE	8733		City Of Chicago Fire	$358.64
11/03/2015	BOTTGER, THEODORE	8733		City Of Chicago Fire	$0.40
11/03/2015	BOTTGER, THEODORE	8733		City Of Chicago Fire	$4.00
11/03/2015	BOTTGER, THEODORE	8733		City Of Chicago Fire	$358.64
11/03/2015	BOTTGER, THEODORE	8733		City Of Chicago Fire	$0.40
11/03/2015	BOTTGER, THEODORE	8733		City Of Chicago Fire	$4.00
11/03/2015	BOTTGER, THEODORE	8733		City Of Chicago Fire	$0.35
11/03/2015	BOTTGER, THEODORE	8733		City Of Chicago Fire	$4.00
11/03/2015	BOTTGER, THEODORE	8733		City Of Chicago Fire	$320.59
11/03/2015	BOTTGER, THEODORE	8733		City Of Chicago Fire	$0.40
11/03/2015	BOTTGER, THEODORE	8733		City Of Chicago Fire	$4.00
11/03/2015	BOTTGER, THEODORE	8733		City Of Chicago Fire	$358.64
11/03/2015	BOTTGER, THEODORE	8733		City Of Chicago Fire	$0.46
11/03/2015	BOTTGER, THEODORE	8733		City Of Chicago Fire	$4.00
11/03/2015	BOTTGER, THEODORE	8733		City Of Chicago Fire	$418.14
11/03/2015	BOTTGER, THEODORE	8733		City Of Chicago Fire	$0.40
11/03/2015	BOTTGER, THEODORE	8733		City Of Chicago Fire	$4.00
11/03/2015	BOTTGER, THEODORE	8733		City Of Chicago Fire	$358.64
11/03/2015	BOTTGER, THEODORE	8733		City Of Chicago Fire	$0.40
11/03/2015	BOTTGER, THEODORE	8733		City Of Chicago Fire	$4.00
11/03/2015	BOTTGER, THEODORE	8733		City Of Chicago Fire	$358.64
11/03/2015	BOTTGER, THEODORE	8733		City Of Chicago Fire	$0.40
11/03/2015	BOTTGER, THEODORE	8733		City Of Chicago Fire	$4.00
11/03/2015	BOTTGER, THEODORE	8733		City Of Chicago Fire	$366.94
11/03/2015	BOTTGER, THEODORE	8733		City Of Chicago Fire	$0.40
11/03/2015	BOTTGER, THEODORE	8733		City Of Chicago Fire	$4.00

Incident Date	Claimant	Rank	Unit of Assignment	Insured	Total to be Paid
11/03/2015	BOTTGER, THEODORE	8733		City Of Chicago Fire	$358.64
11/03/2015	BOTTGER, THEODORE	8733		City Of Chicago Fire	$0.45
11/03/2015	BOTTGER, THEODORE	8733		City Of Chicago Fire	$4.00
11/03/2015	BOTTGER, THEODORE	8733		City Of Chicago Fire	$404.99
11/03/2015	BOTTGER, THEODORE	8733		City Of Chicago Fire	$0.40
11/03/2015	BOTTGER, THEODORE	8733		City Of Chicago Fire	$4.00
11/03/2015	BOTTGER, THEODORE	8733		City Of Chicago Fire	$358.64
11/03/2015	BOTTGER, THEODORE	8733		City Of Chicago Fire	$0.12
11/03/2015	BOTTGER, THEODORE	8733		City Of Chicago Fire	$4.00
07/14/2014	BOTICA, TIMOTHY	8811		City Of Chicago Fire	$4.00
07/14/2014	BOTICA, TIMOTHY	8811		City Of Chicago Fire	$2.19
07/14/2014	BOTICA, TIMOTHY	8811		City Of Chicago Fire	$245.57
05/03/2015	BORNELL, ROBERT	8749		City Of Chicago Fire	$191.46
10/23/2015	BLOCK, WILLIAM	8701		City Of Chicago Fire	$48.24
10/23/2015	BLOCK, WILLIAM	8701		City Of Chicago Fire	$4.00
10/23/2015	BLOCK, WILLIAM	8701		City Of Chicago Fire	$2.29
10/23/2015	BLOCK, WILLIAM	8701		City Of Chicago Fire	$4.00
10/23/2015	BLOCK, WILLIAM	8701		City Of Chicago Fire	$210.94
10/23/2015	BLOCK, WILLIAM	8701		City Of Chicago Fire	$92.31
10/23/2015	BLOCK, WILLIAM	8701		City Of Chicago Fire	$16.56
10/23/2015	BLOCK, WILLIAM	8701		City Of Chicago Fire	$4.00
10/23/2015	BLOCK, WILLIAM	8701		City Of Chicago Fire	$615.00
10/23/2015	BLOCK, WILLIAM	8701		City Of Chicago Fire	$5.73
10/23/2015	BLOCK, WILLIAM	8701		City Of Chicago Fire	$4.00
10/23/2015	BLOCK, WILLIAM	8701		City Of Chicago Fire	$20.04
10/23/2015	BLOCK, WILLIAM	8701		City Of Chicago Fire	$15.00
10/23/2015	BLOCK, WILLIAM	8701		City Of Chicago Fire	$4.00
12/25/2012	BIRRUETA, VICTOR	8801		City Of Chicago Fire	$76.71
12/24/2013	BIRMINGHAM, SCOTT	8749		City Of Chicago Fire	$4.00
12/24/2013	BIRMINGHAM, SCOTT	8749		City Of Chicago Fire	$1.20
12/24/2013	BIRMINGHAM, SCOTT	8749		City Of Chicago Fire	$134.52
07/19/2015	BIGANE, BRENDAN	8750		City Of Chicago Fire	$139.16
07/19/2015	BIGANE, BRENDAN	8750		City Of Chicago Fire	$4.00

Incident Date	Claimant	Rank	Unit of Assignment	Insured	Total to be Paid
07/19/2015	BIGANE, BRENDAN	8750		City Of Chicago Fire	$2.62
09/15/2015	BENTZEDEK, AVISHAI			City Of Chicago Fire	$1.36
09/15/2015	BENTZEDEK, AVISHAI			City Of Chicago Fire	$31.93
09/15/2015	BENTZEDEK, AVISHAI			City Of Chicago Fire	$4.00
12/10/2015	BEDTKE, BRIAN	8745		City Of Chicago Fire	$4.00
12/10/2015	BEDTKE, BRIAN	8745		City Of Chicago Fire	$0.75
12/10/2015	BEDTKE, BRIAN	8745		City Of Chicago Fire	$4.00
12/10/2015	BEDTKE, BRIAN	8745		City Of Chicago Fire	$17.60
12/10/2015	BEDTKE, BRIAN	8745		City Of Chicago Fire	$8.43
12/10/2015	BEDTKE, BRIAN	8745		City Of Chicago Fire	$4.00
12/10/2015	BEDTKE, BRIAN	8745		City Of Chicago Fire	$198.40
12/10/2015	BEDTKE, BRIAN	8745		City Of Chicago Fire	$0.17
12/10/2015	BEDTKE, BRIAN	8745		City Of Chicago Fire	$358.64
12/10/2015	BEDTKE, BRIAN	8745		City Of Chicago Fire	$4.00
12/10/2015	BEDTKE, BRIAN	8745		City Of Chicago Fire	$678.50
12/10/2015	BEDTKE, BRIAN	8745		City Of Chicago Fire	$0.40
12/10/2015	BEDTKE, BRIAN	8745		City Of Chicago Fire	$4.00
12/10/2015	BEDTKE, BRIAN	8745		City Of Chicago Fire	$358.64
12/10/2015	BEDTKE, BRIAN	8745		City Of Chicago Fire	$0.40
12/10/2015	BEDTKE, BRIAN	8745		City Of Chicago Fire	$4.00
12/10/2015	BEDTKE, BRIAN	8745		City Of Chicago Fire	$358.64
12/10/2015	BEDTKE, BRIAN	8745		City Of Chicago Fire	$0.40
12/10/2015	BEDTKE, BRIAN	8745		City Of Chicago Fire	$4.00
12/10/2015	BEDTKE, BRIAN	8745		City Of Chicago Fire	$358.64
12/10/2015	BEDTKE, BRIAN	8745		City Of Chicago Fire	$162.62
12/10/2015	BEDTKE, BRIAN	8745		City Of Chicago Fire	$0.40
12/10/2015	BEDTKE, BRIAN	8745		City Of Chicago Fire	$4.00
08/21/2015	BEAUDOIN, RICHARD	8750		City Of Chicago Fire	$0.35
08/21/2015	BEAUDOIN, RICHARD	8750		City Of Chicago Fire	$4.00
08/21/2015	BEAUDOIN, RICHARD	8750		City Of Chicago Fire	$316.44
10/28/2015	BEAUDOIN, RICHARD	8750		City Of Chicago Fire	$10.91
10/28/2015	BEAUDOIN, RICHARD	8750		City Of Chicago Fire	$4.00
10/28/2015	BEAUDOIN, RICHARD	8750		City Of Chicago Fire	$7.17

Incident Date	Claimant	Rank	Unit of Assignment	Insured	Total to be Paid
10/28/2015	BEAUDOIN, RICHARD	8750		City Of Chicago Fire	$238.86
10/28/2015	BEAUDOIN, RICHARD	8750		City Of Chicago Fire	$4.00
12/26/2015	BATTISTELLA, JOHN	8801		City Of Chicago Fire	$873.35
12/26/2015	BATTISTELLA, JOHN	8801		City Of Chicago Fire	$4.00
12/26/2015	BATTISTELLA, JOHN	8801		City Of Chicago Fire	$16.50
10/10/2013	BARABASZ, GREGORY	8812		City Of Chicago Fire	$4.00
02/14/2007	Aumann, William	F	00490	City Of Chicago Fire	$3.30
02/14/2007	Aumann, William	F	00490	City Of Chicago Fire	$4.00
02/14/2007	Aumann, William	F	00490	City Of Chicago Fire	$304.65
03/02/2007	Altman, James	F	00320	City Of Chicago Fire	$71.87
12/08/2007	Adamczyk, Lawrence	F	00491	City Of Chicago Fire	$4.00
09/03/2015	AUGUSTINE, TODD	8750		City Of Chicago Fire	$4.43
09/03/2015	AUGUSTINE, TODD	8750		City Of Chicago Fire	$256.33
09/03/2015	AUGUSTINE, TODD	8750		City Of Chicago Fire	$4.00
09/03/2015	AUGUSTINE, TODD	8750		City Of Chicago Fire	$234.74
09/03/2015	AUGUSTINE, TODD	8750		City Of Chicago Fire	$4.84
09/03/2015	AUGUSTINE, TODD	8750		City Of Chicago Fire	$4.00
12/04/2015	AUGUSTINE, JERRY	8811		City Of Chicago Fire	$303.59
12/04/2015	AUGUSTINE, JERRY	8811		City Of Chicago Fire	$4.00
12/04/2015	AUGUSTINE, JERRY	8811		City Of Chicago Fire	$0.60
12/04/2015	AUGUSTINE, JERRY	8811		City Of Chicago Fire	$264.07
12/04/2015	AUGUSTINE, JERRY	8811		City Of Chicago Fire	$4.00
12/04/2015	AUGUSTINE, JERRY	8811		City Of Chicago Fire	$0.52
12/04/2015	AUGUSTINE, JERRY	8811		City Of Chicago Fire	$4.00
12/04/2015	AUGUSTINE, JERRY	8811		City Of Chicago Fire	$41.01
12/04/2015	AUGUSTINE, JERRY	8811		City Of Chicago Fire	$0.37
12/04/2015	AUGUSTINE, JERRY	8811		City Of Chicago Fire	$303.59
12/04/2015	AUGUSTINE, JERRY	8811		City Of Chicago Fire	$4.00
12/04/2015	AUGUSTINE, JERRY	8811		City Of Chicago Fire	$0.60
12/04/2015	AUGUSTINE, JERRY	8811		City Of Chicago Fire	$259.39
12/04/2015	AUGUSTINE, JERRY	8811		City Of Chicago Fire	$4.00
12/04/2015	AUGUSTINE, JERRY	8811		City Of Chicago Fire	$0.51
12/04/2015	AUGUSTINE, JERRY	8811		City Of Chicago Fire	$303.59

Incident Date	Claimant	Rank	Unit of Assignment	Insured	Total to be Paid
12/04/2015	AUGUSTINE, JERRY	8811		City Of Chicago Fire	$0.60
12/04/2015	AUGUSTINE, JERRY	8811		City Of Chicago Fire	$4.00
12/04/2015	AUGUSTINE, JERRY	8811		City Of Chicago Fire	$303.59
12/04/2015	AUGUSTINE, JERRY	8811		City Of Chicago Fire	$0.52
12/04/2015	AUGUSTINE, JERRY	8811		City Of Chicago Fire	$4.00
12/04/2015	AUGUSTINE, JERRY	8811		City Of Chicago Fire	$264.07
12/04/2015	AUGUSTINE, JERRY	8811		City Of Chicago Fire	$0.60
12/04/2015	AUGUSTINE, JERRY	8811		City Of Chicago Fire	$4.00
09/23/2015	AGOSTINELLI, MICHAEL	8771		City Of Chicago Fire	$4.00
09/23/2015	AGOSTINELLI, MICHAEL	8771		City Of Chicago Fire	$281.01
09/23/2015	AGOSTINELLI, MICHAEL	8771		City Of Chicago Fire	$4.00
09/23/2015	AGOSTINELLI, MICHAEL	8771		City Of Chicago Fire	$626.24
09/23/2015	AGOSTINELLI, MICHAEL	8771		City Of Chicago Fire	$5.01
09/23/2015	AGOSTINELLI, MICHAEL	8771		City Of Chicago Fire	$5.59
09/23/2015	AGOSTINELLI, MICHAEL	8771		City Of Chicago Fire	$13.72
09/23/2015	AGOSTINELLI, MICHAEL	8771		City Of Chicago Fire	$4.00
Number	Amount				
Total: 2487	$231,452.88				

Insured Name1: City Of Chicago Police

09/08/2014	kaelin, KELLI	9161		City Of Chicago Police	$258.76
09/08/2014	kaelin, KELLI	9161		City Of Chicago Police	$535.71
09/08/2014	kaelin, KELLI	9161		City Of Chicago Police	$4.00
09/08/2014	kaelin, KELLI	9161		City Of Chicago Police	$307.59
09/08/2014	kaelin, KELLI	9161		City Of Chicago Police	$0.24
09/08/2014	kaelin, KELLI	9161		City Of Chicago Police	$4.00
09/08/2014	kaelin, KELLI	9161		City Of Chicago Police	$219.04
09/08/2014	kaelin, KELLI	9161		City Of Chicago Police	$0.24
09/08/2014	kaelin, KELLI	9161		City Of Chicago Police	$4.00
09/08/2014	kaelin, KELLI	9161		City Of Chicago Police	$219.04
09/08/2014	kaelin, KELLI	9161		City Of Chicago Police	$0.29
09/08/2014	kaelin, KELLI	9161		City Of Chicago Police	$4.00
09/08/2014	kaelin, KELLI	9161		City Of Chicago Police	$261.24
09/08/2014	kaelin, KELLI	9161		City Of Chicago Police	$0.24

Incident Date	Claimant	Rank	Unit of Assignment	Insured	Total to be Paid
09/08/2014	kaelin, KELLI	9161		City Of Chicago Police	$4.00
09/08/2014	kaelin, KELLI	9161		City Of Chicago Police	$214.89
09/08/2014	kaelin, KELLI	9161		City Of Chicago Police	$0.29
09/08/2014	kaelin, KELLI	9161		City Of Chicago Police	$4.00
09/08/2014	kaelin, KELLI	9161		City Of Chicago Police	$261.24
09/08/2014	kaelin, KELLI	9161		City Of Chicago Police	$0.28
09/08/2014	kaelin, KELLI	9161		City Of Chicago Police	$4.00
09/08/2014	kaelin, KELLI	9161		City Of Chicago Police	$4.00
09/08/2014	kaelin, KELLI	9161		City Of Chicago Police	$0.34
10/01/2013	ZWOLSKI, MARY	9161	765	City Of Chicago Police	$1.21
10/01/2013	ZWOLSKI, MARY	9161	765	City Of Chicago Police	$4.00
10/01/2013	ZWOLSKI, MARY	9161	765	City Of Chicago Police	$1.18
10/01/2013	ZWOLSKI, MARY	9161	765	City Of Chicago Police	$73.93
10/01/2013	ZWOLSKI, MARY	9161	765	City Of Chicago Police	$1.69
10/01/2013	ZWOLSKI, MARY	9161	765	City Of Chicago Police	$4.00
10/01/2013	ZWOLSKI, MARY	9161	765	City Of Chicago Police	$259.58
10/01/2013	ZWOLSKI, MARY	9161	765	City Of Chicago Police	$1.21
10/01/2013	ZWOLSKI, MARY	9161	765	City Of Chicago Police	$4.00
10/01/2013	ZWOLSKI, MARY	9161	765	City Of Chicago Police	$217.42
10/01/2013	ZWOLSKI, MARY	9161	765	City Of Chicago Police	$213.52
10/01/2013	ZWOLSKI, MARY	9161	765	City Of Chicago Police	$4.00
10/01/2013	ZWOLSKI, MARY	9161	765	City Of Chicago Police	$217.42
10/01/2013	ZWOLSKI, MARY	9161	765	City Of Chicago Police	$0.80
10/01/2013	ZWOLSKI, MARY	9161	765	City Of Chicago Police	$4.00
12/02/2014	ZULFIC, ALEN	9161	044	City Of Chicago Police	$4.00
08/04/2015	ZULFIC, ALEN	9161	044	City Of Chicago Police	$75.06
08/04/2015	ZULFIC, ALEN	9161	044	City Of Chicago Police	$4.00
08/04/2015	ZULFIC, ALEN	9161	044	City Of Chicago Police	$0.81
08/30/2015	ZODO, ALEX	9161	018	City Of Chicago Police	$4.00
08/30/2015	ZODO, ALEX	9161	018	City Of Chicago Police	$259.50
08/30/2015	ZODO, ALEX	9161	018	City Of Chicago Police	$0.51
08/30/2015	ZODO, ALEX	9161	018	City Of Chicago Police	$4.00
08/30/2015	ZODO, ALEX	9161	018	City Of Chicago Police	$259.50

Incident Date	Claimant	Rank	Unit of Assignment	Insured	Total to be Paid
08/30/2015	ZODO, ALEX	9161	018	City Of Chicago Police	$0.51
08/30/2015	ZODO, ALEX	9161	018	City Of Chicago Police	$4.00
08/30/2015	ZODO, ALEX	9161	018	City Of Chicago Police	$259.50
08/30/2015	ZODO, ALEX	9161	018	City Of Chicago Police	$0.51
08/30/2015	ZODO, ALEX	9161	018	City Of Chicago Police	$4.00
08/30/2015	ZODO, ALEX	9161	018	City Of Chicago Police	$259.50
08/30/2015	ZODO, ALEX	9161	018	City Of Chicago Police	$4.00
08/30/2015	ZODO, ALEX	9161	018	City Of Chicago Police	$189.59
08/30/2015	ZODO, ALEX	9161	018	City Of Chicago Police	$0.50
08/30/2015	ZODO, ALEX	9161	018	City Of Chicago Police	$4.00
08/30/2015	ZODO, ALEX	9161	018	City Of Chicago Police	$251.06
08/30/2015	ZODO, ALEX	9161	018	City Of Chicago Police	$0.51
08/30/2015	ZODO, ALEX	9161	018	City Of Chicago Police	$4.00
08/30/2015	ZODO, ALEX	9161	018	City Of Chicago Police	$259.50
08/30/2015	ZODO, ALEX	9161	018	City Of Chicago Police	$0.51
08/30/2015	ZODO, ALEX	9161	018	City Of Chicago Police	$4.00
08/30/2015	ZODO, ALEX	9161	018	City Of Chicago Police	$261.42
08/30/2015	ZODO, ALEX	9161	018	City Of Chicago Police	$0.42
08/30/2015	ZODO, ALEX	9161	018	City Of Chicago Police	$4.00
08/30/2015	ZODO, ALEX	9161	018	City Of Chicago Police	$215.30
08/30/2015	ZODO, ALEX	9161	018	City Of Chicago Police	$0.53
08/30/2015	ZODO, ALEX	9161	018	City Of Chicago Police	$4.00
08/30/2015	ZODO, ALEX	9161	018	City Of Chicago Police	$266.28
08/30/2015	ZODO, ALEX	9161	018	City Of Chicago Police	$0.50
08/30/2015	ZODO, ALEX	9161	018	City Of Chicago Police	$4.00
08/30/2015	ZODO, ALEX	9161	018	City Of Chicago Police	$251.06
08/30/2015	ZODO, ALEX	9161	018	City Of Chicago Police	$0.42
08/30/2015	ZODO, ALEX	9161	018	City Of Chicago Police	$4.00
08/30/2015	ZODO, ALEX	9161	018	City Of Chicago Police	$213.38
08/30/2015	ZODO, ALEX	9161	018	City Of Chicago Police	$0.44
08/30/2015	ZODO, ALEX	9161	018	City Of Chicago Police	$4.00
08/30/2015	ZODO, ALEX	9161	018	City Of Chicago Police	$223.69
08/30/2015	ZODO, ALEX	9161	018	City Of Chicago Police	$0.51

Incident Date	Claimant	Rank	Unit of Assignment	Insured	Total to be Paid
08/30/2015	ZODO, ALEX	9161	018	City Of Chicago Police	$4.00
08/30/2015	ZODO, ALEX	9161	018	City Of Chicago Police	$259.50
08/30/2015	ZODO, ALEX	9161	018	City Of Chicago Police	$0.51
08/30/2015	ZODO, ALEX	9161	018	City Of Chicago Police	$4.00
08/30/2015	ZODO, ALEX	9161	018	City Of Chicago Police	$259.50
08/30/2015	ZODO, ALEX	9161	018	City Of Chicago Police	$0.51
12/14/2015	ZAYAS, ALBERTO	9161		City Of Chicago Police	$4.00
12/14/2015	ZAYAS, ALBERTO	9161		City Of Chicago Police	$4.00
12/14/2015	ZAYAS, ALBERTO	9161		City Of Chicago Police	$31.85
12/14/2015	ZAYAS, ALBERTO	9161		City Of Chicago Police	$2.82
12/14/2015	ZAYAS, ALBERTO	9161		City Of Chicago Police	$754.15
12/14/2015	ZAYAS, ALBERTO	9161		City Of Chicago Police	$0.60
12/14/2015	ZAYAS, ALBERTO	9161		City Of Chicago Police	$4.00
12/14/2015	ZAYAS, ALBERTO	9161		City Of Chicago Police	$14.24
12/14/2015	ZAYAS, ALBERTO	9161		City Of Chicago Police	$149.40
12/12/2015	ZAMORA, RUBI	9161	010	City Of Chicago Police	$1.36
12/12/2015	ZAMORA, RUBI	9161	010	City Of Chicago Police	$4.00
12/12/2015	ZAMORA, RUBI	9161	010	City Of Chicago Police	$72.01
12/21/2015	ZAMOJSKA, MARTA	9161		City Of Chicago Police	$189.59
12/21/2015	ZAMOJSKA, MARTA	9161		City Of Chicago Police	$4.00
12/21/2015	ZAMOJSKA, MARTA	9161		City Of Chicago Police	$4.00
12/21/2015	ZAMOJSKA, MARTA	9161		City Of Chicago Police	$22.70
04/05/2012	ZALEWSKI, MARK	9161	016	City Of Chicago Police	$31.73
04/05/2012	ZALEWSKI, MARK	9161	016	City Of Chicago Police	$111.99
04/05/2012	ZALEWSKI, MARK	9161	016	City Of Chicago Police	$4.00
04/05/2012	ZALEWSKI, MARK	9161	016	City Of Chicago Police	$1.00
04/05/2012	ZALEWSKI, MARK	9161	016	City Of Chicago Police	$44.06
04/05/2012	ZALEWSKI, MARK	9161	016	City Of Chicago Police	$4.00
04/05/2012	ZALEWSKI, MARK	9161	016	City Of Chicago Police	$146.62
04/05/2012	ZALEWSKI, MARK	9161	016	City Of Chicago Police	$4.00
04/05/2012	ZALEWSKI, MARK	9161	016	City Of Chicago Police	$0.30
04/05/2012	ZALEWSKI, MARK	9161	016	City Of Chicago Police	$193.55
04/05/2012	ZALEWSKI, MARK	9161	016	City Of Chicago Police	$513.67

Incident Date	Claimant	Rank	Unit of Assignment	Insured	Total to be Paid
04/05/2012	ZALEWSKI, MARK	9161	016	City Of Chicago Police	$18.21
04/05/2012	ZALEWSKI, MARK	9161	016	City Of Chicago Police	$267.87
04/05/2012	ZALEWSKI, MARK	9161	016	City Of Chicago Police	$120.08
04/05/2012	ZALEWSKI, MARK	9161	016	City Of Chicago Police	$561.89
10/30/2015	ZALEWSKI, MARK	9161	016	City Of Chicago Police	$4.00
10/30/2015	ZALEWSKI, MARK	9161	016	City Of Chicago Police	$9.28
10/30/2015	ZALEWSKI, MARK	9161	016	City Of Chicago Police	$908.12
10/30/2015	ZALEWSKI, MARK	9161	016	City Of Chicago Police	$4.00
10/30/2015	ZALEWSKI, MARK	9161	016	City Of Chicago Police	$6.67
10/30/2015	ZALEWSKI, MARK	9161	016	City Of Chicago Police	$147.11
10/30/2015	ZALEWSKI, MARK	9161	016	City Of Chicago Police	$4.00
10/30/2015	ZALEWSKI, MARK	9161	016	City Of Chicago Police	$17.15
10/20/2014	ZACCAGNINO, JOSEPH	9161		City Of Chicago Police	$4.00
10/20/2014	ZACCAGNINO, JOSEPH	9161		City Of Chicago Police	$1.80
10/20/2014	ZACCAGNINO, JOSEPH	9161		City Of Chicago Police	$824.45
03/02/2015	YOUNG, ROBERT	9161	016	City Of Chicago Police	$71.87
10/10/2015	YANEZ, ARNULFO	9161		City Of Chicago Police	$4.00
09/08/1997	Wright-Krygowski, Tammi L	P	00022	City Of Chicago Police	$35.50
09/08/1997	Wright-Krygowski, Tammi L	P	00022	City Of Chicago Police	$4.00
09/08/1997	Wright-Krygowski, Tammi L	P	00022	City Of Chicago Police	$37.84
09/08/1997	Wright-Krygowski, Tammi L	P	00022	City Of Chicago Police	$4.00
09/08/1997	Wright-Krygowski, Tammi L	P	00022	City Of Chicago Police	$4.00
09/08/1997	Wright-Krygowski, Tammi L	P	00022	City Of Chicago Police	$4.00
09/08/1997	Wright-Krygowski, Tammi L	P	00022	City Of Chicago Police	$4.00
09/08/1997	Wright-Krygowski, Tammi L	P	00022	City Of Chicago Police	$4.00
09/08/1997	Wright-Krygowski, Tammi L	P	00022	City Of Chicago Police	$22.03
09/08/1997	Wright-Krygowski, Tammi L	P	00022	City Of Chicago Police	$5.45
01/08/2007	Woznicki, Robert A	P	00016	City Of Chicago Police	$518.86
01/08/2007	Woznicki, Robert A	P	00016	City Of Chicago Police	$549.53
01/08/2007	Woznicki, Robert A	P	00016	City Of Chicago Police	$20.71
01/08/2007	Woznicki, Robert A	P	00016	City Of Chicago Police	$307.99
01/08/2007	Woznicki, Robert A	P	00016	City Of Chicago Police	$189.65
07/04/2001	Walker, Clay T	P	00014	City Of Chicago Police	$225.00

Incident Date	Claimant	Rank	Unit of Assignment	Insured	Total to be Paid
07/04/2001	Walker, Clay T	P	00014	City Of Chicago Police	$225.00
07/04/2001	Walker, Clay T	P	00014	City Of Chicago Police	$4.25
07/04/2001	Walker, Clay T	P	00014	City Of Chicago Police	$110.00
07/04/2001	Walker, Clay T	P	00014	City Of Chicago Police	$392.61
07/04/2001	Walker, Clay T	P	00014	City Of Chicago Police	$110.00
07/04/2001	Walker, Clay T	P	00014	City Of Chicago Police	$4.00
09/29/2015	WYSONG, JOSEPH	9161	124	City Of Chicago Police	$0.60
09/29/2015	WYSONG, JOSEPH	9161	124	City Of Chicago Police	$224.00
09/29/2015	WYSONG, JOSEPH	9161	124	City Of Chicago Police	$305.51
09/29/2015	WYSONG, JOSEPH	9161	124	City Of Chicago Police	$0.51
09/29/2015	WYSONG, JOSEPH	9161	124	City Of Chicago Police	$4.00
09/29/2015	WYSONG, JOSEPH	9161	124	City Of Chicago Police	$0.52
09/29/2015	WYSONG, JOSEPH	9161	124	City Of Chicago Police	$4.00
09/29/2015	WYSONG, JOSEPH	9161	124	City Of Chicago Police	$265.99
09/29/2015	WYSONG, JOSEPH	9161	124	City Of Chicago Police	$0.69
09/29/2015	WYSONG, JOSEPH	9161	124	City Of Chicago Police	$4.00
09/29/2015	WYSONG, JOSEPH	9161	124	City Of Chicago Police	$351.63
09/29/2015	WYSONG, JOSEPH	9161	124	City Of Chicago Police	$0.44
09/29/2015	WYSONG, JOSEPH	9161	124	City Of Chicago Police	$4.00
09/29/2015	WYSONG, JOSEPH	9161	124	City Of Chicago Police	$224.00
09/29/2015	WYSONG, JOSEPH	9161	124	City Of Chicago Police	$0.52
09/29/2015	WYSONG, JOSEPH	9161	124	City Of Chicago Police	$4.00
09/29/2015	WYSONG, JOSEPH	9161	124	City Of Chicago Police	$265.99
09/29/2015	WYSONG, JOSEPH	9161	124	City Of Chicago Police	$2.39
09/29/2015	WYSONG, JOSEPH	9161	124	City Of Chicago Police	$4.00
09/29/2015	WYSONG, JOSEPH	9161	124	City Of Chicago Police	$266.96
09/29/2015	WYSONG, JOSEPH	9161	124	City Of Chicago Police	$959.20
09/29/2015	WYSONG, JOSEPH	9161	124	City Of Chicago Police	$0.42
09/29/2015	WYSONG, JOSEPH	9161	124	City Of Chicago Police	$4.00
09/29/2015	WYSONG, JOSEPH	9161	124	City Of Chicago Police	$213.27
09/29/2015	WYSONG, JOSEPH	9161	124	City Of Chicago Police	$4.00
09/29/2015	WYSONG, JOSEPH	9161	124	City Of Chicago Police	$0.52
09/29/2015	WYSONG, JOSEPH	9161	124	City Of Chicago Police	$4.00

Incident Date	Claimant	Rank	Unit of Assignment	Insured	Total to be Paid
09/29/2015	WYSONG, JOSEPH	9161	124	City Of Chicago Police	$263.52
09/29/2015	WYSONG, JOSEPH	9161	124	City Of Chicago Police	$0.53
09/29/2015	WYSONG, JOSEPH	9161	124	City Of Chicago Police	$4.00
09/29/2015	WYSONG, JOSEPH	9161	124	City Of Chicago Police	$270.12
09/29/2015	WYSONG, JOSEPH	9161	124	City Of Chicago Police	$0.44
09/29/2015	WYSONG, JOSEPH	9161	124	City Of Chicago Police	$4.00
09/29/2015	WYSONG, JOSEPH	9161	124	City Of Chicago Police	$224.00
09/29/2015	WYSONG, JOSEPH	9161	124	City Of Chicago Police	$0.52
09/29/2015	WYSONG, JOSEPH	9161	124	City Of Chicago Police	$4.00
09/29/2015	WYSONG, JOSEPH	9161	124	City Of Chicago Police	$263.52
09/29/2015	WYSONG, JOSEPH	9161	124	City Of Chicago Police	$0.44
09/29/2015	WYSONG, JOSEPH	9161	124	City Of Chicago Police	$4.00
09/29/2015	WYSONG, JOSEPH	9161	124	City Of Chicago Police	$0.44
09/29/2015	WYSONG, JOSEPH	9161	124	City Of Chicago Police	$4.00
09/29/2015	WYSONG, JOSEPH	9161	124	City Of Chicago Police	$224.00
09/29/2015	WYSONG, JOSEPH	9161	124	City Of Chicago Police	$224.00
09/29/2015	WYSONG, JOSEPH	9161	124	City Of Chicago Police	$0.44
09/29/2015	WYSONG, JOSEPH	9161	124	City Of Chicago Police	$4.00
09/29/2015	WYSONG, JOSEPH	9161	124	City Of Chicago Police	$224.00
09/29/2015	WYSONG, JOSEPH	9161	124	City Of Chicago Police	$0.44
09/29/2015	WYSONG, JOSEPH	9161	124	City Of Chicago Police	$4.00
09/29/2015	WYSONG, JOSEPH	9161	124	City Of Chicago Police	$4.00
04/19/2015	WOODS, JAMES	9161		City Of Chicago Police	$21.44
04/19/2015	WOODS, JAMES	9161		City Of Chicago Police	$4.00
04/19/2015	WOODS, JAMES	9161		City Of Chicago Police	$21.44
04/19/2015	WOODS, JAMES	9161		City Of Chicago Police	$482.14
04/19/2015	WOODS, JAMES	9161		City Of Chicago Police	$4.00
04/19/2015	WOODS, JAMES	9161		City Of Chicago Police	$9.11
04/19/2015	WOODS, JAMES	9161		City Of Chicago Police	$4.00
10/28/2015	WOLFF, SCOTT	9161		City Of Chicago Police	$135.74
10/28/2015	WOLFF, SCOTT	9161		City Of Chicago Police	$4.08
10/28/2015	WOLFF, SCOTT	9161		City Of Chicago Police	$4.00
10/28/2015	WOLFF, SCOTT	9161		City Of Chicago Police	$4.00

Incident Date	Claimant	Rank	Unit of Assignment	Insured	Total to be Paid
10/28/2015	WOLFF, SCOTT	9161		City Of Chicago Police	$204.40
10/28/2015	WOLFF, SCOTT	9161		City Of Chicago Police	$320.99
10/28/2015	WOLFF, SCOTT	9161		City Of Chicago Police	$4.00
02/07/2013	WOJCIKOWSKI, KAREN	9161	004	City Of Chicago Police	$4.00
02/07/2013	WOJCIKOWSKI, KAREN	9161	004	City Of Chicago Police	$102.94
09/01/2015	WITCZAK, CHRISTOPHER	9161	153	City Of Chicago Police	$4.00
09/01/2015	WITCZAK, CHRISTOPHER	9161	153	City Of Chicago Police	$94.95
09/01/2015	WITCZAK, CHRISTOPHER	9161	153	City Of Chicago Police	$4.00
09/01/2015	WITCZAK, CHRISTOPHER	9161	153	City Of Chicago Police	$615.00
09/01/2015	WITCZAK, CHRISTOPHER	9161	153	City Of Chicago Police	$266.54
09/01/2015	WITCZAK, CHRISTOPHER	9161	153	City Of Chicago Police	$0.52
09/01/2015	WITCZAK, CHRISTOPHER	9161	153	City Of Chicago Police	$4.00
09/01/2015	WITCZAK, CHRISTOPHER	9161	153	City Of Chicago Police	$266.54
09/01/2015	WITCZAK, CHRISTOPHER	9161	153	City Of Chicago Police	$11.12
09/01/2015	WITCZAK, CHRISTOPHER	9161	153	City Of Chicago Police	$4.00
09/01/2015	WITCZAK, CHRISTOPHER	9161	153	City Of Chicago Police	$101.70
09/01/2015	WITCZAK, CHRISTOPHER	9161	153	City Of Chicago Police	$179.17
09/01/2015	WITCZAK, CHRISTOPHER	9161	153	City Of Chicago Police	$0.52
09/01/2015	WITCZAK, CHRISTOPHER	9161	153	City Of Chicago Police	$0.52
09/01/2015	WITCZAK, CHRISTOPHER	9161	153	City Of Chicago Police	$4.00
09/01/2015	WITCZAK, CHRISTOPHER	9161	153	City Of Chicago Police	$266.54
09/01/2015	WITCZAK, CHRISTOPHER	9161	153	City Of Chicago Police	$36.80
09/01/2015	WITCZAK, CHRISTOPHER	9161	153	City Of Chicago Police	$337.23
09/01/2015	WITCZAK, CHRISTOPHER	9161	153	City Of Chicago Police	$0.44
09/01/2015	WITCZAK, CHRISTOPHER	9161	153	City Of Chicago Police	$4.00
09/01/2015	WITCZAK, CHRISTOPHER	9161	153	City Of Chicago Police	$224.55
09/01/2015	WITCZAK, CHRISTOPHER	9161	153	City Of Chicago Police	$220.42
09/01/2015	WITCZAK, CHRISTOPHER	9161	153	City Of Chicago Police	$0.32
09/01/2015	WITCZAK, CHRISTOPHER	9161	153	City Of Chicago Police	$4.00
09/01/2015	WITCZAK, CHRISTOPHER	9161	153	City Of Chicago Police	$165.60
09/01/2015	WITCZAK, CHRISTOPHER	9161	153	City Of Chicago Police	$0.43
09/01/2015	WITCZAK, CHRISTOPHER	9161	153	City Of Chicago Police	$4.00
09/01/2015	WITCZAK, CHRISTOPHER	9161	153	City Of Chicago Police	$220.42

Incident Date	Claimant	Rank	Unit of Assignment	Insured	Total to be Paid
09/01/2015	WITCZAK, CHRISTOPHER	9161	153	City Of Chicago Police	$10.05
09/01/2015	WITCZAK, CHRISTOPHER	9161	153	City Of Chicago Police	$4.00
09/01/2015	WITCZAK, CHRISTOPHER	9161	153	City Of Chicago Police	$925.69
09/01/2015	WITCZAK, CHRISTOPHER	9161	153	City Of Chicago Police	$1.62
09/01/2015	WITCZAK, CHRISTOPHER	9161	153	City Of Chicago Police	$4.00
09/01/2015	WITCZAK, CHRISTOPHER	9161	153	City Of Chicago Police	$85.50
09/01/2015	WITCZAK, CHRISTOPHER	9161	153	City Of Chicago Police	$0.57
09/01/2015	WITCZAK, CHRISTOPHER	9161	153	City Of Chicago Police	$4.00
09/01/2015	WITCZAK, CHRISTOPHER	9161	153	City Of Chicago Police	$290.60
09/01/2015	WITCZAK, CHRISTOPHER	9161	153	City Of Chicago Police	$0.43
09/01/2015	WITCZAK, CHRISTOPHER	9161	153	City Of Chicago Police	$4.00
10/28/2015	WINSTEAD, EDWARD	9161	007	City Of Chicago Police	$40.54
10/28/2015	WINSTEAD, EDWARD	9161	007	City Of Chicago Police	$4.00
10/28/2015	WINSTEAD, EDWARD	9161	007	City Of Chicago Police	$117.00
10/28/2015	WINSTEAD, EDWARD	9161	007	City Of Chicago Police	$4.00
10/28/2015	WINSTEAD, EDWARD	9161	007	City Of Chicago Police	$4.00
10/28/2015	WINSTEAD, EDWARD	9161	007	City Of Chicago Police	$107.39
06/09/2015	WINNERS, CALVIN	9161	124	City Of Chicago Police	$118.42
07/11/2012	WILSON, STEVEN	9171	153	City Of Chicago Police	$76.83
06/28/2010	WILSON, ROBERT	9161	008	City Of Chicago Police	$106.22
06/28/2010	WILSON, ROBERT	9161	008	City Of Chicago Police	$1.15
06/28/2010	WILSON, ROBERT	9161	008	City Of Chicago Police	$4.00
04/03/2014	WILSON, REGINA	9161		City Of Chicago Police	$4.00
04/03/2014	WILSON, REGINA	9161		City Of Chicago Police	$215.89
04/03/2014	WILSON, REGINA	9161		City Of Chicago Police	$4.00
04/03/2014	WILSON, REGINA	9161		City Of Chicago Police	$215.48
04/03/2014	WILSON, REGINA	9161		City Of Chicago Police	$0.43
04/03/2014	WILSON, REGINA	9161		City Of Chicago Police	$4.00
04/03/2014	WILSON, REGINA	9161		City Of Chicago Police	$215.48
04/03/2014	WILSON, REGINA	9161		City Of Chicago Police	$0.43
04/03/2014	WILSON, REGINA	9161		City Of Chicago Police	$4.00
04/03/2014	WILSON, REGINA	9161		City Of Chicago Police	$215.48
04/03/2014	WILSON, REGINA	9161		City Of Chicago Police	$0.43

Incident Date	Claimant	Rank	Unit of Assignment	Insured	Total to be Paid
04/03/2014	WILSON, REGINA	9161		City Of Chicago Police	$4.00
04/03/2014	WILSON, REGINA	9161		City Of Chicago Police	$215.48
04/03/2014	WILSON, REGINA	9161		City Of Chicago Police	$0.43
04/03/2014	WILSON, REGINA	9161		City Of Chicago Police	$4.00
04/03/2014	WILSON, REGINA	9161		City Of Chicago Police	$215.48
04/03/2014	WILSON, REGINA	9161		City Of Chicago Police	$0.43
04/03/2014	WILSON, REGINA	9161		City Of Chicago Police	$0.43
04/03/2014	WILSON, REGINA	9161		City Of Chicago Police	$4.00
04/03/2014	WILSON, REGINA	9161		City Of Chicago Police	$215.48
04/03/2014	WILSON, REGINA	9161		City Of Chicago Police	$0.43
04/03/2014	WILSON, REGINA	9161		City Of Chicago Police	$4.00
04/03/2014	WILSON, REGINA	9161		City Of Chicago Police	$215.48
04/03/2014	WILSON, REGINA	9161		City Of Chicago Police	$0.43
04/03/2014	WILSON, REGINA	9161		City Of Chicago Police	$4.00
04/03/2014	WILSON, REGINA	9161		City Of Chicago Police	$215.48
04/03/2014	WILSON, REGINA	9161		City Of Chicago Police	$0.43
04/03/2014	WILSON, REGINA	9161		City Of Chicago Police	$4.00
04/03/2014	WILSON, REGINA	9161		City Of Chicago Police	$215.48
04/03/2014	WILSON, REGINA	9161		City Of Chicago Police	$0.43
04/03/2014	WILSON, REGINA	9161		City Of Chicago Police	$4.00
04/03/2014	WILSON, REGINA	9161		City Of Chicago Police	$215.48
04/03/2014	WILSON, REGINA	9161		City Of Chicago Police	$0.43
12/29/2015	WILLINGHAM, RUSSELL	9171		City Of Chicago Police	$1.58
12/29/2015	WILLINGHAM, RUSSELL	9171		City Of Chicago Police	$83.31
12/29/2015	WILLINGHAM, RUSSELL	9171		City Of Chicago Police	$4.00
11/17/2015	WILLIAMSON, JOHN	9161	018	City Of Chicago Police	$224.55
11/17/2015	WILLIAMSON, JOHN	9161	018	City Of Chicago Police	$4.00
11/17/2015	WILLIAMSON, JOHN	9161	018	City Of Chicago Police	$523.23
11/17/2015	WILLIAMSON, JOHN	9161	018	City Of Chicago Police	$0.56
11/17/2015	WILLIAMSON, JOHN	9161	018	City Of Chicago Police	$4.00
11/17/2015	WILLIAMSON, JOHN	9161	018	City Of Chicago Police	$285.95
11/17/2015	WILLIAMSON, JOHN	9161	018	City Of Chicago Police	$281.82
11/17/2015	WILLIAMSON, JOHN	9161	018	City Of Chicago Police	$298.96

Incident Date	Claimant	Rank	Unit of Assignment	Insured	Total to be Paid
11/17/2015	WILLIAMSON, JOHN	9161	018	City Of Chicago Police	$0.55
11/17/2015	WILLIAMSON, JOHN	9161	018	City Of Chicago Police	$4.00
11/17/2015	WILLIAMSON, JOHN	9161	018	City Of Chicago Police	$4.00
11/17/2015	WILLIAMSON, JOHN	9161	018	City Of Chicago Police	$0.58
11/17/2015	WILLIAMSON, JOHN	9161	018	City Of Chicago Police	$84.23
11/17/2015	WILLIAMSON, JOHN	9161	018	City Of Chicago Police	$4.00
11/17/2015	WILLIAMSON, JOHN	9161	018	City Of Chicago Police	$0.75
11/17/2015	WILLIAMSON, JOHN	9161	018	City Of Chicago Police	$285.95
11/17/2015	WILLIAMSON, JOHN	9161	018	City Of Chicago Police	$4.00
11/17/2015	WILLIAMSON, JOHN	9161	018	City Of Chicago Police	$0.56
11/17/2015	WILLIAMSON, JOHN	9161	018	City Of Chicago Police	$4.00
11/17/2015	WILLIAMSON, JOHN	9161	018	City Of Chicago Police	$0.41
11/17/2015	WILLIAMSON, JOHN	9161	018	City Of Chicago Police	$4.00
11/17/2015	WILLIAMSON, JOHN	9161	018	City Of Chicago Police	$0.35
11/17/2015	WILLIAMSON, JOHN	9161	018	City Of Chicago Police	$4.00
11/17/2015	WILLIAMSON, JOHN	9161	018	City Of Chicago Police	$0.44
11/17/2015	WILLIAMSON, JOHN	9161	018	City Of Chicago Police	$4.00
11/17/2015	WILLIAMSON, JOHN	9161	018	City Of Chicago Police	$0.75
11/17/2015	WILLIAMSON, JOHN	9161	018	City Of Chicago Police	$4.00
11/17/2015	WILLIAMSON, JOHN	9161	018	City Of Chicago Police	$84.06
11/17/2015	WILLIAMSON, JOHN	9161	018	City Of Chicago Police	$208.98
11/17/2015	WILLIAMSON, JOHN	9161	018	City Of Chicago Police	$178.43
02/04/2015	WILLIAMS, STEVEN	9161	765	City Of Chicago Police	$542.73
02/04/2015	WILLIAMS, STEVEN	9161	765	City Of Chicago Police	$0.57
02/04/2015	WILLIAMS, STEVEN	9161	765	City Of Chicago Police	$4.00
02/04/2015	WILLIAMS, STEVEN	9161	765	City Of Chicago Police	$45.86
02/04/2015	WILLIAMS, STEVEN	9161	765	City Of Chicago Police	$4.00
02/04/2015	WILLIAMS, STEVEN	9161	765	City Of Chicago Police	$0.41
02/04/2015	WILLIAMS, STEVEN	9161	765	City Of Chicago Police	$292.36
02/04/2015	WILLIAMS, STEVEN	9161	765	City Of Chicago Police	$4.00
02/04/2015	WILLIAMS, STEVEN	9161	765	City Of Chicago Police	$1.06
08/21/2015	WILLIAMS, SHAUN	9161	044	City Of Chicago Police	$4.00
08/12/2012	WILLIAMS, KELLI	9161		City Of Chicago Police	$117.88

Incident Date	Claimant	Rank	Unit of Assignment	Insured	Total to be Paid
08/12/2012	WILLIAMS, KELLI	9161		City Of Chicago Police	$4.00
08/12/2012	WILLIAMS, KELLI	9161		City Of Chicago Police	$136.19
08/12/2012	WILLIAMS, KELLI	9161		City Of Chicago Police	$4.00
08/12/2012	WILLIAMS, KELLI	9161		City Of Chicago Police	$286.75
08/12/2012	WILLIAMS, KELLI	9161		City Of Chicago Police	$4.00
10/07/2015	WILLIAMS, JOSEPH	9161	023	City Of Chicago Police	$0.60
10/07/2015	WILLIAMS, JOSEPH	9161	023	City Of Chicago Police	$4.00
10/07/2015	WILLIAMS, JOSEPH	9161	023	City Of Chicago Police	$2.33
10/07/2015	WILLIAMS, JOSEPH	9161	023	City Of Chicago Police	$67.24
10/07/2015	WILLIAMS, JOSEPH	9161	023	City Of Chicago Police	$4.00
10/07/2015	WILLIAMS, JOSEPH	9161	023	City Of Chicago Police	$260.28
04/17/2012	WILLIAMS, ELIZABETH	9161	008	City Of Chicago Police	$623.98
05/21/2010	WILKOSZ, ROBERT	9161	009	City Of Chicago Police	$130.42
05/21/2010	WILKOSZ, ROBERT	9161	009	City Of Chicago Police	$2.99
05/21/2010	WILKOSZ, ROBERT	9161	009	City Of Chicago Police	$4.00
05/21/2010	WILKOSZ, ROBERT	9161	009	City Of Chicago Police	$62.28
05/21/2010	WILKOSZ, ROBERT	9161	009	City Of Chicago Police	$4.00
05/21/2010	WILKOSZ, ROBERT	9161	009	City Of Chicago Police	$10.03
05/21/2010	WILKOSZ, ROBERT	9161	009	City Of Chicago Police	$4.00
05/21/2010	WILKOSZ, ROBERT	9161	009	City Of Chicago Police	$208.93
05/21/2010	WILKOSZ, ROBERT	9161	009	City Of Chicago Police	$2.99
05/21/2010	WILKOSZ, ROBERT	9161	009	City Of Chicago Police	$62.28
05/21/2010	WILKOSZ, ROBERT	9161	009	City Of Chicago Police	$2.99
05/21/2010	WILKOSZ, ROBERT	9161	009	City Of Chicago Police	$4.00
05/21/2010	WILKOSZ, ROBERT	9161	009	City Of Chicago Police	$10.53
05/21/2010	WILKOSZ, ROBERT	9161	009	City Of Chicago Police	$4.00
05/21/2010	WILKOSZ, ROBERT	9161	009	City Of Chicago Police	$219.40
05/21/2010	WILKOSZ, ROBERT	9161	009	City Of Chicago Police	$62.28
11/14/2015	WIJAS, DARIUSZ	9161		City Of Chicago Police	$4.00
10/18/2015	WICKRAMASEKERA, CHARLES	9153	704	City Of Chicago Police	$110.00
03/20/2012	WHITESIDE, PERRY	9161		City Of Chicago Police	$4.00
03/20/2012	WHITESIDE, PERRY	9161		City Of Chicago Police	$0.47
03/20/2012	WHITESIDE, PERRY	9161		City Of Chicago Police	$53.08

Incident Date	Claimant	Rank	Unit of Assignment	Insured	Total to be Paid
12/20/2015	WHITE, STEVEN	9161	044	City Of Chicago Police	$5.66
12/20/2015	WHITE, STEVEN	9161	044	City Of Chicago Police	$4.00
12/20/2015	WHITE, STEVEN	9161	044	City Of Chicago Police	$632.38
06/12/2015	WHITE, PAUL	9161	016	City Of Chicago Police	$0.20
06/12/2015	WHITE, PAUL	9161	016	City Of Chicago Police	$4.00
06/12/2015	WHITE, PAUL	9161	016	City Of Chicago Police	$181.25
06/12/2015	WHITE, PAUL	9161	016	City Of Chicago Police	$181.25
06/12/2015	WHITE, PAUL	9161	016	City Of Chicago Police	$4.00
06/12/2015	WHITE, PAUL	9161	016	City Of Chicago Police	$0.20
06/12/2015	WHITE, PAUL	9161	016	City Of Chicago Police	$134.90
06/12/2015	WHITE, PAUL	9161	016	City Of Chicago Police	$137.12
06/12/2015	WHITE, PAUL	9161	016	City Of Chicago Police	$0.15
06/12/2015	WHITE, PAUL	9161	016	City Of Chicago Police	$4.00
06/12/2015	WHITE, PAUL	9161	016	City Of Chicago Police	$4.00
06/12/2015	WHITE, PAUL	9161	016	City Of Chicago Police	$0.15
06/12/2015	WHITE, PAUL	9161	016	City Of Chicago Police	$134.90
06/12/2015	WHITE, PAUL	9161	016	City Of Chicago Police	$4.00
06/12/2015	WHITE, PAUL	9161	016	City Of Chicago Police	$0.15
06/12/2015	WHITE, PAUL	9161	016	City Of Chicago Police	$643.57
06/12/2015	WHITE, PAUL	9161	016	City Of Chicago Police	$4.00
06/12/2015	WHITE, PAUL	9161	016	City Of Chicago Police	$6.98
06/12/2015	WHITE, PAUL	9161	016	City Of Chicago Police	$181.25
06/12/2015	WHITE, PAUL	9161	016	City Of Chicago Police	$4.00
06/12/2015	WHITE, PAUL	9161	016	City Of Chicago Police	$0.20
06/12/2015	WHITE, PAUL	9161	016	City Of Chicago Police	$0.22
06/12/2015	WHITE, PAUL	9161	016	City Of Chicago Police	$4.00
06/12/2015	WHITE, PAUL	9161	016	City Of Chicago Police	$207.04
06/12/2015	WHITE, PAUL	9161	016	City Of Chicago Police	$12.13
06/12/2015	WHITE, PAUL	9161	016	City Of Chicago Police	$4.00
06/12/2015	WHITE, PAUL	9161	016	City Of Chicago Police	$196.87
06/12/2015	WHITE, PAUL	9161	016	City Of Chicago Police	$0.15
06/12/2015	WHITE, PAUL	9161	016	City Of Chicago Police	$4.00
06/12/2015	WHITE, PAUL	9161	016	City Of Chicago Police	$134.90

Incident Date	Claimant	Rank	Unit of Assignment	Insured	Total to be Paid
06/12/2015	WHITE, PAUL	9161	016	City Of Chicago Police	$0.20
06/12/2015	WHITE, PAUL	9161	016	City Of Chicago Police	$4.00
06/12/2015	WHITE, PAUL	9161	016	City Of Chicago Police	$179.32
06/12/2015	WHITE, PAUL	9161	016	City Of Chicago Police	$0.20
06/12/2015	WHITE, PAUL	9161	016	City Of Chicago Police	$4.00
06/12/2015	WHITE, PAUL	9161	016	City Of Chicago Police	$181.25
06/12/2015	WHITE, PAUL	9161	016	City Of Chicago Police	$0.20
06/12/2015	WHITE, PAUL	9161	016	City Of Chicago Police	$4.00
06/12/2015	WHITE, PAUL	9161	016	City Of Chicago Police	$181.25
04/14/2015	WHISENTON, DONNA	9161		City Of Chicago Police	$79.85
04/14/2015	WHISENTON, DONNA	9161		City Of Chicago Police	$4.00
04/15/2013	WHELAN, SEAN	9161	004	City Of Chicago Police	$702.59
04/15/2013	WHELAN, SEAN	9161	004	City Of Chicago Police	$4.00
04/15/2013	WHELAN, SEAN	9161	004	City Of Chicago Police	$135.37
04/15/2013	WHELAN, SEAN	9161	004	City Of Chicago Police	$235.53
04/15/2013	WHELAN, SEAN	9161	004	City Of Chicago Police	$4.00
04/15/2013	WHELAN, SEAN	9161	004	City Of Chicago Police	$35.10
04/15/2013	WHELAN, SEAN	9161	004	City Of Chicago Police	$135.37
04/15/2013	WHELAN, SEAN	9161	004	City Of Chicago Police	$4.00
04/15/2013	WHELAN, SEAN	9161	004	City Of Chicago Police	$59.25
04/15/2013	WHELAN, SEAN	9161	004	City Of Chicago Police	$5.45
06/08/2011	WETZEL, DAVID	9161		City Of Chicago Police	$262.15
06/08/2011	WETZEL, DAVID	9161		City Of Chicago Police	$4.00
06/08/2011	WETZEL, DAVID	9161		City Of Chicago Police	$0.63
06/08/2011	WETZEL, DAVID	9161		City Of Chicago Police	$4.00
06/08/2011	WETZEL, DAVID	9161		City Of Chicago Police	$0.53
06/08/2011	WETZEL, DAVID	9161		City Of Chicago Police	$266.28
06/08/2011	WETZEL, DAVID	9161		City Of Chicago Police	$26.79
06/08/2011	WETZEL, DAVID	9161		City Of Chicago Police	$4.00
06/08/2011	WETZEL, DAVID	9161		City Of Chicago Police	$262.15
06/08/2011	WETZEL, DAVID	9161		City Of Chicago Police	$0.51
06/08/2011	WETZEL, DAVID	9161		City Of Chicago Police	$4.00
06/08/2011	WETZEL, DAVID	9161		City Of Chicago Police	$257.47

Incident Date	Claimant	Rank	Unit of Assignment	Insured	Total to be Paid
06/08/2011	WETZEL, DAVID	9161		City Of Chicago Police	$0.52
06/08/2011	WETZEL, DAVID	9161		City Of Chicago Police	$4.00
06/08/2011	WETZEL, DAVID	9161		City Of Chicago Police	$0.52
06/08/2011	WETZEL, DAVID	9161		City Of Chicago Police	$4.00
06/08/2011	WETZEL, DAVID	9161		City Of Chicago Police	$259.68
06/08/2011	WETZEL, DAVID	9161		City Of Chicago Police	$0.52
06/08/2011	WETZEL, DAVID	9161		City Of Chicago Police	$4.00
06/08/2011	WETZEL, DAVID	9161		City Of Chicago Police	$321.21
06/08/2011	WETZEL, DAVID	9161		City Of Chicago Police	$0.71
06/08/2011	WETZEL, DAVID	9161		City Of Chicago Police	$4.00
06/08/2011	WETZEL, DAVID	9161		City Of Chicago Police	$362.79
06/08/2011	WETZEL, DAVID	9161		City Of Chicago Police	$0.52
06/08/2011	WETZEL, DAVID	9161		City Of Chicago Police	$4.00
06/08/2011	WETZEL, DAVID	9161		City Of Chicago Police	$262.15
06/08/2011	WETZEL, DAVID	9161		City Of Chicago Police	$10.65
06/08/2011	WETZEL, DAVID	9161		City Of Chicago Police	$4.00
06/08/2011	WETZEL, DAVID	9161		City Of Chicago Police	$0.52
06/08/2011	WETZEL, DAVID	9161		City Of Chicago Police	$4.00
06/08/2011	WETZEL, DAVID	9161		City Of Chicago Police	$262.15
06/08/2011	WETZEL, DAVID	9161		City Of Chicago Police	$1.04
06/08/2011	WETZEL, DAVID	9161		City Of Chicago Police	$4.00
06/08/2011	WETZEL, DAVID	9161		City Of Chicago Police	$524.30
05/08/2014	WELLER, KENNETH	9161		City Of Chicago Police	$13.00
05/08/2014	WELLER, KENNETH	9161		City Of Chicago Police	$124.16
08/16/2010	WEITZMAN, JOSHUA			City Of Chicago Police	$615.00
08/16/2010	WEITZMAN, JOSHUA			City Of Chicago Police	$79.85
08/16/2010	WEITZMAN, JOSHUA			City Of Chicago Police	$79.85
08/16/2010	WEITZMAN, JOSHUA			City Of Chicago Police	$110.00
10/16/2014	WATTS IV, VAN	9161	145	City Of Chicago Police	$97.62
09/07/2014	WATSON JR, VERNON	9161		City Of Chicago Police	$0.56
09/07/2014	WATSON JR, VERNON	9161		City Of Chicago Police	$4.00
09/07/2014	WATSON JR, VERNON	9161		City Of Chicago Police	$62.70
09/28/2014	WATKINS, HILLEL	9161	701	City Of Chicago Police	$75.86

Incident Date	Claimant	Rank	Unit of Assignment	Insured	Total to be Paid
09/28/2014	WATKINS, HILLEL	9161	701	City Of Chicago Police	$4.00
09/28/2014	WATKINS, HILLEL	9161	701	City Of Chicago Police	$0.71
09/28/2014	WATKINS, HILLEL	9161	701	City Of Chicago Police	$75.86
09/28/2014	WATKINS, HILLEL	9161	701	City Of Chicago Police	$4.00
09/28/2014	WATKINS, HILLEL	9161	701	City Of Chicago Police	$0.68
08/24/2012	WASZAK, JOSEPH	9161	022	City Of Chicago Police	$164.96
12/07/2015	WARE, STEVEN	9161	017	City Of Chicago Police	$238.86
12/07/2015	WARE, STEVEN	9161	017	City Of Chicago Police	$4.00
12/07/2015	WARE, STEVEN	9161	017	City Of Chicago Police	$7.17
10/17/2015	WALSH, MICHAEL	9161	008	City Of Chicago Police	$638.99
10/17/2015	WALSH, MICHAEL	9161	008	City Of Chicago Police	$5.72
10/17/2015	WALSH, MICHAEL	9161	008	City Of Chicago Police	$4.00
10/17/2015	WALSH, MICHAEL	9161	008	City Of Chicago Police	$33.62
10/17/2015	WALSH, MICHAEL	9161	008	City Of Chicago Police	$4.83
10/17/2015	WALSH, MICHAEL	9161	008	City Of Chicago Police	$4.00
10/17/2015	WALSH, MICHAEL	9161	008	City Of Chicago Police	$161.15
10/17/2015	WALSH, MICHAEL	9161	008	City Of Chicago Police	$0.30
10/17/2015	WALSH, MICHAEL	9161	008	City Of Chicago Police	$4.00
07/10/2015	WALLACE, CURTIS	9161	025	City Of Chicago Police	$36.40
07/10/2015	WALLACE, CURTIS	9161	025	City Of Chicago Police	$4.00
07/10/2015	WALLACE, CURTIS	9161	025	City Of Chicago Police	$0.34
07/10/2015	WALLACE, CURTIS	9161	025	City Of Chicago Police	$72.59
07/10/2015	WALLACE, CURTIS	9161	025	City Of Chicago Police	$0.64
07/10/2015	WALLACE, CURTIS	9161	025	City Of Chicago Police	$4.00
12/14/2015	WAGNER, MICHAEL	9161		City Of Chicago Police	$189.59
12/14/2015	WAGNER, MICHAEL	9161		City Of Chicago Police	$4.00
12/14/2015	WAGNER, MICHAEL	9161		City Of Chicago Police	$966.12
12/14/2015	WAGNER, MICHAEL	9161		City Of Chicago Police	$4.00
01/09/1997	Vanvegten, Andre H	P	09999	City Of Chicago Police	$560.98
01/09/1997	Vanvegten, Andre H	P	09999	City Of Chicago Police	$722.88
01/09/1997	Vanvegten, Andre H	P	09999	City Of Chicago Police	$566.88
01/09/1997	Vanvegten, Andre H	P	09999	City Of Chicago Police	$4.00
01/09/1997	Vanvegten, Andre H	P	09999	City Of Chicago Police	$4.00

Incident Date	Claimant	Rank	Unit of Assignment	Insured	Total to be Paid
01/09/1997	Vanvegten, Andre H	P	09999	City Of Chicago Police	$29.75
01/09/1997	Vanvegten, Andre H	P	09999	City Of Chicago Police	$4.00
01/09/1997	Vanvegten, Andre H	P	09999	City Of Chicago Police	$4.00
01/09/1997	Vanvegten, Andre H	P	09999	City Of Chicago Police	$798.05
01/09/1997	Vanvegten, Andre H	P	09999	City Of Chicago Police	$15.54
01/09/1997	Vanvegten, Andre H	P	09999	City Of Chicago Police	$4.00
01/09/1997	Vanvegten, Andre H	P	09999	City Of Chicago Police	$4.00
01/09/1997	Vanvegten, Andre H	P	09999	City Of Chicago Police	$4.00
01/09/1997	Vanvegten, Andre H	P	09999	City Of Chicago Police	$4.00
01/09/1997	Vanvegten, Andre H	P	09999	City Of Chicago Police	$14.59
01/09/1997	Vanvegten, Andre H	P	09999	City Of Chicago Police	$818.67
01/09/1997	Vanvegten, Andre H	P	09999	City Of Chicago Police	$566.88
01/09/1997	Vanvegten, Andre H	P	09999	City Of Chicago Police	$566.88
01/09/1997	Vanvegten, Andre H	P	09999	City Of Chicago Police	$566.88
01/09/1997	Vanvegten, Andre H	P	09999	City Of Chicago Police	$566.88
01/09/1997	Vanvegten, Andre H	P	09999	City Of Chicago Police	$566.88
01/09/1997	Vanvegten, Andre H	P	09999	City Of Chicago Police	$722.88
01/09/1997	Vanvegten, Andre H	P	09999	City Of Chicago Police	$4.00
01/09/1997	Vanvegten, Andre H	P	09999	City Of Chicago Police	$4.00
01/09/1997	Vanvegten, Andre H	P	09999	City Of Chicago Police	$73.86
01/09/1997	Vanvegten, Andre H	P	09999	City Of Chicago Police	$4.00
01/09/1997	Vanvegten, Andre H	P	09999	City Of Chicago Police	$4.00
01/09/1997	Vanvegten, Andre H	P	09999	City Of Chicago Police	$2.04
01/09/1997	Vanvegten, Andre H	P	09999	City Of Chicago Police	$4.00
01/09/1997	Vanvegten, Andre H	P	09999	City Of Chicago Police	$289.00
01/09/1997	Vanvegten, Andre H	P	09999	City Of Chicago Police	$456.16
01/09/1997	Vanvegten, Andre H	P	09999	City Of Chicago Police	$566.88
01/09/1997	Vanvegten, Andre H	P	09999	City Of Chicago Police	$566.88
01/09/1997	Vanvegten, Andre H	P	09999	City Of Chicago Police	$223.20
01/09/1997	Vanvegten, Andre H	P	09999	City Of Chicago Police	$4.00
01/09/1997	Vanvegten, Andre H	P	09999	City Of Chicago Police	$4.00
01/09/1997	Vanvegten, Andre H	P	09999	City Of Chicago Police	$4.00
01/09/1997	Vanvegten, Andre H	P	09999	City Of Chicago Police	$4.00

Incident Date	Claimant	Rank	Unit of Assignment	Insured	Total to be Paid
01/09/1997	Vanvegten, Andre H	P	09999	City Of Chicago Police	$4.00
01/09/1997	Vanvegten, Andre H	P	09999	City Of Chicago Police	$4.00
01/09/1997	Vanvegten, Andre H	P	09999	City Of Chicago Police	$4.00
01/09/1997	Vanvegten, Andre H	P	09999	City Of Chicago Police	$4.00
01/09/1997	Vanvegten, Andre H	P	09999	City Of Chicago Police	$73.86
01/09/1997	Vanvegten, Andre H	P	09999	City Of Chicago Police	$31.06
01/09/1997	Vanvegten, Andre H	P	09999	City Of Chicago Police	$6.50
01/09/1997	Vanvegten, Andre H	P	09999	City Of Chicago Police	$234.28
01/09/1997	Vanvegten, Andre H	P	09999	City Of Chicago Police	$27.22
01/09/1997	Vanvegten, Andre H	P	09999	City Of Chicago Police	$4.00
01/09/1997	Vanvegten, Andre H	P	09999	City Of Chicago Police	$29.75
01/09/1997	Vanvegten, Andre H	P	09999	City Of Chicago Police	$4.00
01/09/1997	Vanvegten, Andre H	P	09999	City Of Chicago Police	$29.75
01/09/1997	Vanvegten, Andre H	P	09999	City Of Chicago Police	$4.00
01/09/1997	Vanvegten, Andre H	P	09999	City Of Chicago Police	$566.88
01/09/1997	Vanvegten, Andre H	P	09999	City Of Chicago Police	$566.88
01/09/1997	Vanvegten, Andre H	P	09999	City Of Chicago Police	$566.88
01/09/1997	Vanvegten, Andre H	P	09999	City Of Chicago Police	$566.88
01/09/1997	Vanvegten, Andre H	P	09999	City Of Chicago Police	$566.88
01/09/1997	Vanvegten, Andre H	P	09999	City Of Chicago Police	$722.88
01/09/1997	Vanvegten, Andre H	P	09999	City Of Chicago Police	$566.88
01/09/1997	Vanvegten, Andre H	P	09999	City Of Chicago Police	$566.88
01/09/1997	Vanvegten, Andre H	P	09999	City Of Chicago Police	$566.88
01/09/1997	Vanvegten, Andre H	P	09999	City Of Chicago Police	$566.88
01/09/1997	Vanvegten, Andre H	P	09999	City Of Chicago Police	$566.88
01/09/1997	Vanvegten, Andre H	P	09999	City Of Chicago Police	$722.88
01/09/1997	Vanvegten, Andre H	P	09999	City Of Chicago Police	$566.88
01/09/1997	Vanvegten, Andre H	P	09999	City Of Chicago Police	$566.88
01/09/1997	Vanvegten, Andre H	P	09999	City Of Chicago Police	$566.88
01/09/1997	Vanvegten, Andre H	P	09999	City Of Chicago Police	$566.88
01/09/1997	Vanvegten, Andre H	P	09999	City Of Chicago Police	$566.88
01/09/1997	Vanvegten, Andre H	P	09999	City Of Chicago Police	$566.88

Incident Date	Claimant	Rank	Unit of Assignment	Insured	Total to be Paid
01/09/1997	Vanvegten, Andre H	P	09999	City Of Chicago Police	$722.88
01/09/1997	Vanvegten, Andre H	P	09999	City Of Chicago Police	$566.88
01/09/1997	Vanvegten, Andre H	P	09999	City Of Chicago Police	$566.88
01/09/1997	Vanvegten, Andre H	P	09999	City Of Chicago Police	$566.88
01/09/1997	Vanvegten, Andre H	P	09999	City Of Chicago Police	$566.88
04/18/2008	Vabakos, Elaine	P	00025	City Of Chicago Police	$5.75
04/18/2008	Vabakos, Elaine	P	00025	City Of Chicago Police	$104.88
04/18/2008	Vabakos, Elaine	P	00025	City Of Chicago Police	$21.26
04/18/2008	Vabakos, Elaine	P	00025	City Of Chicago Police	$248.10
08/21/2014	VON KONDRAT, ERICK	9161	011	City Of Chicago Police	$4.00
03/03/2015	VITTORI, JAMES	9161		City Of Chicago Police	$149.43
09/29/2011	VILLA, JOSE	9161		City Of Chicago Police	$4.00
09/29/2011	VILLA, JOSE	9161		City Of Chicago Police	$0.59
09/29/2011	VILLA, JOSE	9161		City Of Chicago Police	$66.25
03/01/2014	VIA, HENRY	9161	013	City Of Chicago Police	$63.00
03/01/2014	VIA, HENRY	9161	013	City Of Chicago Police	$20.04
03/01/2014	VIA, HENRY	9161	013	City Of Chicago Police	$4.00
06/12/2015	VERDIN, ROBERTO	9161	044	City Of Chicago Police	$211.29
06/12/2015	VERDIN, ROBERTO	9161	044	City Of Chicago Police	$0.23
06/12/2015	VERDIN, ROBERTO	9161	044	City Of Chicago Police	$0.23
06/12/2015	VERDIN, ROBERTO	9161	044	City Of Chicago Police	$0.22
06/12/2015	VERDIN, ROBERTO	9161	044	City Of Chicago Police	$210.30
06/12/2015	VERDIN, ROBERTO	9161	044	City Of Chicago Police	$4.00
06/12/2015	VERDIN, ROBERTO	9161	044	City Of Chicago Police	$4.00
06/12/2015	VERDIN, ROBERTO	9161	044	City Of Chicago Police	$196.53
06/12/2015	VERDIN, ROBERTO	9161	044	City Of Chicago Police	$0.23
06/12/2015	VERDIN, ROBERTO	9161	044	City Of Chicago Police	$4.00
06/12/2015	VERDIN, ROBERTO	9161	044	City Of Chicago Police	$211.29
06/12/2015	VERDIN, ROBERTO	9161	044	City Of Chicago Police	$0.81
06/12/2015	VERDIN, ROBERTO	9161	044	City Of Chicago Police	$4.00
06/12/2015	VERDIN, ROBERTO	9161	044	City Of Chicago Police	$75.06
06/12/2015	VERDIN, ROBERTO	9161	044	City Of Chicago Police	$4.00
10/25/2015	VERDIN, ROBERTO	9161		City Of Chicago Police	$42.24

Incident Date	Claimant	Rank	Unit of Assignment	Insured	Total to be Paid
10/25/2015	VERDIN, ROBERTO	9161		City Of Chicago Police	$4.00
10/25/2015	VERDIN, ROBERTO	9161		City Of Chicago Police	$11.54
10/25/2015	VERDIN, ROBERTO	9161		City Of Chicago Police	$450.90
10/25/2015	VERDIN, ROBERTO	9161		City Of Chicago Police	$93.49
10/25/2015	VERDIN, ROBERTO	9161		City Of Chicago Police	$8.51
10/25/2015	VERDIN, ROBERTO	9161		City Of Chicago Police	$4.00
10/25/2015	VERDIN, ROBERTO	9161		City Of Chicago Police	$4.00
10/25/2015	VERDIN, ROBERTO	9161		City Of Chicago Police	$5.30
10/25/2015	VERDIN, ROBERTO	9161		City Of Chicago Police	$52.52
10/25/2015	VERDIN, ROBERTO	9161		City Of Chicago Police	$24.21
10/25/2015	VERDIN, ROBERTO	9161		City Of Chicago Police	$4.00
10/25/2015	VERDIN, ROBERTO	9161		City Of Chicago Police	$4.00
10/25/2015	VERDIN, ROBERTO	9161		City Of Chicago Police	$524.98
10/25/2015	VERDIN, ROBERTO	9161		City Of Chicago Police	$1.37
10/25/2015	VERDIN, ROBERTO	9161		City Of Chicago Police	$4.00
10/25/2015	VERDIN, ROBERTO	9161		City Of Chicago Police	$0.57
09/30/2015	VELAZQUEZ, MARIANO	9161		City Of Chicago Police	$299.07
09/30/2015	VELAZQUEZ, MARIANO	9161		City Of Chicago Police	$4.00
09/30/2015	VELAZQUEZ, MARIANO	9161		City Of Chicago Police	$41.37
09/30/2015	VELAZQUEZ, MARIANO	9161		City Of Chicago Police	$56.56
09/30/2015	VELAZQUEZ, MARIANO	9161		City Of Chicago Police	$4.00
09/30/2015	VELAZQUEZ, MARIANO	9161		City Of Chicago Police	$3.96
08/29/2015	VALADEZ, FRANCIS	9752	018	City Of Chicago Police	$0.20
08/29/2015	VALADEZ, FRANCIS	9752	018	City Of Chicago Police	$110.81
08/29/2015	VALADEZ, FRANCIS	9752	018	City Of Chicago Police	$181.54
08/29/2015	VALADEZ, FRANCIS	9752	018	City Of Chicago Police	$4.00
08/29/2015	VALADEZ, FRANCIS	9752	018	City Of Chicago Police	$121.83
08/29/2015	VALADEZ, FRANCIS	9752	018	City Of Chicago Police	$0.13
08/29/2015	VALADEZ, FRANCIS	9752	018	City Of Chicago Police	$5.08
08/29/2015	VALADEZ, FRANCIS	9752	018	City Of Chicago Police	$4.00
08/29/2015	VALADEZ, FRANCIS	9752	018	City Of Chicago Police	$965.66
08/29/2015	VALADEZ, FRANCIS	9752	018	City Of Chicago Police	$0.13
08/29/2015	VALADEZ, FRANCIS	9752	018	City Of Chicago Police	$4.00

Incident Date	Claimant	Rank	Unit of Assignment	Insured	Total to be Paid
08/29/2015	VALADEZ, FRANCIS	9752	018	City Of Chicago Police	$121.83
08/29/2015	VALADEZ, FRANCIS	9752	018	City Of Chicago Police	$0.13
08/29/2015	VALADEZ, FRANCIS	9752	018	City Of Chicago Police	$4.00
08/29/2015	VALADEZ, FRANCIS	9752	018	City Of Chicago Police	$0.81
08/29/2015	VALADEZ, FRANCIS	9752	018	City Of Chicago Police	$4.00
08/29/2015	VALADEZ, FRANCIS	9752	018	City Of Chicago Police	$4.00
08/29/2015	VALADEZ, FRANCIS	9752	018	City Of Chicago Police	$75.06
08/29/2015	VALADEZ, FRANCIS	9752	018	City Of Chicago Police	$117.97
08/29/2015	VALADEZ, FRANCIS	9752	018	City Of Chicago Police	$1.20
08/29/2015	VALADEZ, FRANCIS	9752	018	City Of Chicago Police	$4.00
03/11/2015	VAIL, RITA	9161	009	City Of Chicago Police	$77.29
10/13/2015	USTASZEWSKI, BRIAN	9161		City Of Chicago Police	$0.64
10/13/2015	USTASZEWSKI, BRIAN	9161		City Of Chicago Police	$4.00
10/13/2015	USTASZEWSKI, BRIAN	9161		City Of Chicago Police	$72.59
01/03/2016	ULDRYCH, TIMOTHY	9161	001	City Of Chicago Police	$32.43
01/03/2016	ULDRYCH, TIMOTHY	9161	001	City Of Chicago Police	$54.37
01/03/2016	ULDRYCH, TIMOTHY	9161	001	City Of Chicago Police	$4.00
12/30/2015	ULDRYCH, MELISSA	9161	044	City Of Chicago Police	$4.00
12/30/2015	ULDRYCH, MELISSA	9161	044	City Of Chicago Police	$4.00
12/30/2015	ULDRYCH, MELISSA	9161	044	City Of Chicago Police	$4.00
10/30/2015	ULDRYCH, MELISSA	9161	044	City Of Chicago Police	$4.00
10/30/2015	ULDRYCH, MELISSA	9161	044	City Of Chicago Police	$295.79
01/19/1977	Tenzer, Joseph H	P	00012	City Of Chicago Police	$204.21
12/28/2015	TYRCHA, JOSEPH	9161	009	City Of Chicago Police	$11.59
12/28/2015	TYRCHA, JOSEPH	9161	009	City Of Chicago Police	$4.00
08/07/2015	TYLER, LISA	9161		City Of Chicago Police	$51.28
08/07/2015	TYLER, LISA	9161		City Of Chicago Police	$4.00
08/07/2015	TYLER, LISA	9161		City Of Chicago Police	$6.11
12/10/2013	TURNER, KIMBERLY	9161		City Of Chicago Police	$4.00
12/10/2013	TURNER, KIMBERLY	9161		City Of Chicago Police	$80.01
12/06/2015	TREVINO JR, HERIBERTO	9161		City Of Chicago Police	$786.00
12/06/2015	TREVINO JR, HERIBERTO	9161		City Of Chicago Police	$4.00
12/06/2015	TREVINO JR, HERIBERTO	9161		City Of Chicago Police	$189.59

Incident Date	Claimant	Rank	Unit of Assignment	Insured	Total to be Paid
12/06/2015	TREVINO JR, HERIBERTO	9161		City Of Chicago Police	$4.00
12/06/2015	TREVINO JR, HERIBERTO	9161		City Of Chicago Police	$17.46
11/08/2015	TREACY, JOSEPH	9161	311	City Of Chicago Police	$217.05
11/08/2015	TREACY, JOSEPH	9161	311	City Of Chicago Police	$4.00
09/10/2014	TREACY, BRIAN	9161	007	City Of Chicago Police	$76.71
10/29/2015	TRAHANAS, PENELOPE	9175		City Of Chicago Police	$161.80
10/29/2015	TRAHANAS, PENELOPE	9175		City Of Chicago Police	$4.00
10/29/2015	TRAHANAS, PENELOPE	9175		City Of Chicago Police	$0.31
12/20/2015	TOPP, WILLIAM	9161		City Of Chicago Police	$836.93
12/20/2015	TOPP, WILLIAM	9161		City Of Chicago Police	$7.48
12/20/2015	TOPP, WILLIAM	9161		City Of Chicago Police	$4.00
12/20/2015	TOPP, WILLIAM	9161		City Of Chicago Police	$4.00
12/20/2015	TOPP, WILLIAM	9161		City Of Chicago Police	$51.70
10/08/2014	TONER, JOSEPH	9161	044	City Of Chicago Police	$0.30
10/08/2014	TONER, JOSEPH	9161	044	City Of Chicago Police	$4.00
10/08/2014	TONER, JOSEPH	9161	044	City Of Chicago Police	$33.06
12/06/2015	TOJONG, LESTER	9161		City Of Chicago Police	$4.00
12/06/2015	TOJONG, LESTER	9161		City Of Chicago Police	$79.85
12/06/2015	TOJONG, LESTER	9161		City Of Chicago Police	$94.56
12/06/2015	TOJONG, LESTER	9161		City Of Chicago Police	$4.00
12/06/2015	TOJONG, LESTER	9161		City Of Chicago Police	$615.00
12/06/2015	TOJONG, LESTER	9161		City Of Chicago Police	$4.00
12/06/2015	TOJONG, LESTER	9161		City Of Chicago Police	$79.85
12/06/2015	TOJONG, LESTER	9161		City Of Chicago Police	$4.55
12/06/2015	TOJONG, LESTER	9161		City Of Chicago Police	$4.00
12/06/2015	TOJONG, LESTER	9161		City Of Chicago Police	$16.39
12/06/2015	TOJONG, LESTER	9161		City Of Chicago Police	$4.00
12/06/2015	TOJONG, LESTER	9161		City Of Chicago Police	$48.36
12/06/2015	TOJONG, LESTER	9161		City Of Chicago Police	$4.00
12/06/2015	TOJONG, LESTER	9161		City Of Chicago Police	$0.01
12/06/2015	TOJONG, LESTER	9161		City Of Chicago Police	$110.00
12/06/2015	TOJONG, LESTER	9161		City Of Chicago Police	$7.83
12/06/2015	TOJONG, LESTER	9161		City Of Chicago Police	$4.00

Incident Date	Claimant	Rank	Unit of Assignment	Insured	Total to be Paid
12/06/2015	TOJONG, LESTER	9161		City Of Chicago Police	$414.23
12/06/2015	TOJONG, LESTER	9161		City Of Chicago Police	$4.00
12/06/2015	TOJONG, LESTER	9161		City Of Chicago Police	$87.21
01/24/2012	TIRADO, MARCO	9171		City Of Chicago Police	$4.00
01/24/2012	TIRADO, MARCO	9171		City Of Chicago Police	$87.21
10/04/2015	TIRADO, GLORIA	9161	765	City Of Chicago Police	$4.00
10/04/2015	TIRADO, GLORIA	9161	765	City Of Chicago Police	$265.64
10/04/2015	TIRADO, GLORIA	9161	765	City Of Chicago Police	$1.87
10/04/2015	TIRADO, GLORIA	9161	765	City Of Chicago Police	$4.00
10/04/2015	TIRADO, GLORIA	9161	765	City Of Chicago Police	$265.64
10/04/2015	TIRADO, GLORIA	9161	765	City Of Chicago Police	$594.41
10/04/2015	TIRADO, GLORIA	9161	765	City Of Chicago Police	$4.00
10/04/2015	TIRADO, GLORIA	9161	765	City Of Chicago Police	$1.87
10/04/2015	TIRADO, GLORIA	9161	765	City Of Chicago Police	$4.00
10/04/2015	TIRADO, GLORIA	9161	765	City Of Chicago Police	$11.23
10/04/2015	TIRADO, GLORIA	9161	765	City Of Chicago Police	$1.87
10/04/2015	TIRADO, GLORIA	9161	765	City Of Chicago Police	$4.00
10/04/2015	TIRADO, GLORIA	9161	765	City Of Chicago Police	$265.64
10/04/2015	TIRADO, GLORIA	9161	765	City Of Chicago Police	$20.04
06/10/2015	TIRADO, EUGENIO	9161	001	City Of Chicago Police	$177.56
06/10/2015	TIRADO, EUGENIO	9161	001	City Of Chicago Police	$4.00
06/10/2015	TIRADO, EUGENIO	9161	001	City Of Chicago Police	$3.36
06/24/2015	THOMPSON, ABASI	9161	014	City Of Chicago Police	$0.68
06/24/2015	THOMPSON, ABASI	9161	014	City Of Chicago Police	$398.35

Incident Date	Claimant	Rank	Unit of Assignment	Insured	Total to be Paid
06/24/2015	THOMPSON, ABASI	9161	014	City Of Chicago Police	$75.86
06/24/2015	THOMPSON, ABASI	9161	014	City Of Chicago Police	$0.86
06/24/2015	THOMPSON, ABASI	9161	014	City Of Chicago Police	$4.00
06/24/2015	THOMPSON, ABASI	9161	014	City Of Chicago Police	$398.35
06/24/2015	THOMPSON, ABASI	9161	014	City Of Chicago Police	$0.86
06/24/2015	THOMPSON, ABASI	9161	014	City Of Chicago Police	$4.00
06/24/2015	THOMPSON, ABASI	9161	014	City Of Chicago Police	$398.35
06/24/2015	THOMPSON, ABASI	9161	014	City Of Chicago Police	$0.92
06/24/2015	THOMPSON, ABASI	9161	014	City Of Chicago Police	$103.15
06/24/2015	THOMPSON, ABASI	9161	014	City Of Chicago Police	$0.86
06/24/2015	THOMPSON, ABASI	9161	014	City Of Chicago Police	$4.00
06/24/2015	THOMPSON, ABASI	9161	014	City Of Chicago Police	$398.35
06/24/2015	THOMPSON, ABASI	9161	014	City Of Chicago Police	$92.31
06/24/2015	THOMPSON, ABASI	9161	014	City Of Chicago Police	$4.00
06/24/2015	THOMPSON, ABASI	9161	014	City Of Chicago Police	$615.00
06/24/2015	THOMPSON, ABASI	9161	014	City Of Chicago Police	$0.71
06/24/2015	THOMPSON, ABASI	9161	014	City Of Chicago Police	$4.00
06/24/2015	THOMPSON, ABASI	9161	014	City Of Chicago Police	$328.38
06/24/2015	THOMPSON, ABASI	9161	014	City Of Chicago Police	$4.00
06/24/2015	THOMPSON, ABASI	9161	014	City Of Chicago Police	$4.00
06/24/2015	THOMPSON, ABASI	9161	014	City Of Chicago Police	$0.86
06/24/2015	THOMPSON, ABASI	9161	014	City Of Chicago Police	$0.48
06/24/2015	THOMPSON, ABASI	9161	014	City Of Chicago Police	$4.00
06/24/2015	THOMPSON, ABASI	9161	014	City Of Chicago Police	$217.67
06/24/2015	THOMPSON, ABASI	9161	014	City Of Chicago Police	$0.58
06/24/2015	THOMPSON, ABASI	9161	014	City Of Chicago Police	$4.00
06/24/2015	THOMPSON, ABASI	9161	014	City Of Chicago Police	$263.73
06/24/2015	THOMPSON, ABASI	9161	014	City Of Chicago Police	$0.71
06/24/2015	THOMPSON, ABASI	9161	014	City Of Chicago Police	$4.00
06/24/2015	THOMPSON, ABASI	9161	014	City Of Chicago Police	$328.38
06/24/2015	THOMPSON, ABASI	9161	014	City Of Chicago Police	$0.86
06/24/2015	THOMPSON, ABASI	9161	014	City Of Chicago Police	$4.00
06/24/2015	THOMPSON, ABASI	9161	014	City Of Chicago Police	$398.35

Incident Date	Claimant	Rank	Unit of Assignment	Insured	Total to be Paid
06/24/2015	THOMPSON, ABASI	9161	014	City Of Chicago Police	$0.71
06/24/2015	THOMPSON, ABASI	9161	014	City Of Chicago Police	$4.00
06/24/2015	THOMPSON, ABASI	9161	014	City Of Chicago Police	$328.38
05/14/2015	THEODOROPOULOS, CHRISTINA	9161	044	City Of Chicago Police	$31.57
05/14/2015	THEODOROPOULOS, CHRISTINA	9161	044	City Of Chicago Police	$4.00
05/14/2015	THEODOROPOULOS, CHRISTINA	9161	044	City Of Chicago Police	$1.34
03/13/2010	TELLEZ, VINCENT	9161		City Of Chicago Police	$504.84
06/20/2015	TELLEZ, JOANN	4238		City Of Chicago Police	$101.70
02/06/2000	Sullivan, James	P	00009	City Of Chicago Police	$909.15
02/06/2000	Sullivan, James	P	00009	City Of Chicago Police	$53.08
02/06/2000	Sullivan, James	P	00009	City Of Chicago Police	$53.08
02/06/2000	Sullivan, James	P	00009	City Of Chicago Police	$128.00
02/06/2000	Sullivan, James	P	00009	City Of Chicago Police	$852.00
05/16/2011	SWIATKOWSKI, BRIAN	9161		City Of Chicago Police	$4.00
05/16/2011	SWIATKOWSKI, BRIAN	9161		City Of Chicago Police	$182.45
05/16/2011	SWIATKOWSKI, BRIAN	9161		City Of Chicago Police	$676.42
05/16/2011	SWIATKOWSKI, BRIAN	9161		City Of Chicago Police	$4.00
05/16/2011	SWIATKOWSKI, BRIAN	9161		City Of Chicago Police	$360.70
05/16/2011	SWIATKOWSKI, BRIAN	9161		City Of Chicago Police	$197.91
05/16/2011	SWIATKOWSKI, BRIAN	9161		City Of Chicago Police	$4.00
05/16/2011	SWIATKOWSKI, BRIAN	9161		City Of Chicago Police	$4.00
08/31/2013	SWAIN, JENNIFER	9152		City Of Chicago Police	$230.60
08/31/2013	SWAIN, JENNIFER	9152		City Of Chicago Police	$4.00
08/31/2013	SWAIN, JENNIFER	9152		City Of Chicago Police	$0.45
09/05/2015	SVIENTEK, KENNETH	9161	044	City Of Chicago Police	$7.17
09/05/2015	SVIENTEK, KENNETH	9161	044	City Of Chicago Police	$4.00
09/05/2015	SVIENTEK, KENNETH	9161	044	City Of Chicago Police	$238.86
09/05/2015	SVIENTEK, KENNETH	9161	044	City Of Chicago Police	$4.00
09/05/2015	SVIENTEK, KENNETH	9161	044	City Of Chicago Police	$79.85
11/13/2014	SVEC, JAMES	9161		City Of Chicago Police	$22.20
07/04/2015	SURVILLION, ALLEN	9161		City Of Chicago Police	$76.71
07/04/2015	SURVILLION, ALLEN	9161		City Of Chicago Police	$300.30
07/04/2015	SURVILLION, ALLEN	9161		City Of Chicago Police	$300.30

Incident Date	Claimant	Rank	Unit of Assignment	Insured	Total to be Paid
12/14/2015	SULLIVAN, BRIAN	9161		City Of Chicago Police	$5.30
12/14/2015	SULLIVAN, BRIAN	9161		City Of Chicago Police	$305.69
12/14/2015	SULLIVAN, BRIAN	9161		City Of Chicago Police	$4.00
12/14/2015	SULLIVAN, BRIAN	9161		City Of Chicago Police	$1.69
12/14/2015	SULLIVAN, BRIAN	9161		City Of Chicago Police	$4.00
12/14/2015	SULLIVAN, BRIAN	9161		City Of Chicago Police	$7.56
12/14/2015	SULLIVAN, BRIAN	9161		City Of Chicago Police	$4.00
12/14/2015	SULLIVAN, BRIAN	9161		City Of Chicago Police	$845.79
12/14/2015	SULLIVAN, BRIAN	9161		City Of Chicago Police	$11.14
12/14/2015	SULLIVAN, BRIAN	9161		City Of Chicago Police	$4.12
12/14/2015	SULLIVAN, BRIAN	9161		City Of Chicago Police	$4.00
12/14/2015	SULLIVAN, BRIAN	9161		City Of Chicago Police	$4.00
12/14/2015	SULLIVAN, BRIAN	9161		City Of Chicago Police	$3.39
12/14/2015	SULLIVAN, BRIAN	9161		City Of Chicago Police	$59.89
12/14/2015	SULLIVAN, BRIAN	9161		City Of Chicago Police	$93.49
07/20/2015	SULEIMAN, MAHER	9161	016	City Of Chicago Police	$7.42
07/20/2015	SULEIMAN, MAHER	9161	016	City Of Chicago Police	$196.72
07/20/2015	SULEIMAN, MAHER	9161	016	City Of Chicago Police	$4.00
07/20/2015	SULEIMAN, MAHER	9161	016	City Of Chicago Police	$125.60
07/20/2015	SULEIMAN, MAHER	9161	016	City Of Chicago Police	$4.00
07/20/2015	SULEIMAN, MAHER	9161	016	City Of Chicago Police	$11.35
07/20/2015	SULEIMAN, MAHER	9161	016	City Of Chicago Police	$91.02
07/20/2015	SULEIMAN, MAHER	9161	016	City Of Chicago Police	$4.00
07/20/2015	SULEIMAN, MAHER	9161	016	City Of Chicago Police	$80.72
07/20/2015	SULEIMAN, MAHER	9161	016	City Of Chicago Police	$4.00
07/20/2015	SULEIMAN, MAHER	9161	016	City Of Chicago Police	$4.00
07/20/2015	SULEIMAN, MAHER	9161	016	City Of Chicago Police	$4.00
07/20/2015	SULEIMAN, MAHER	9161	016	City Of Chicago Police	$40.36
04/04/2015	STOTTS, TREVOR	9161	715	City Of Chicago Police	$4.00
04/04/2015	STOTTS, TREVOR	9161	715	City Of Chicago Police	$405.21
04/04/2015	STOTTS, TREVOR	9161	715	City Of Chicago Police	$4.00
04/04/2015	STOTTS, TREVOR	9161	715	City Of Chicago Police	$214.44
04/04/2015	STOTTS, TREVOR	9161	715	City Of Chicago Police	$4.00

Incident Date	Claimant	Rank	Unit of Assignment	Insured	Total to be Paid
04/04/2015	STOTTS, TREVOR	9161	715	City Of Chicago Police	$34.20
04/18/2014	STOPPA, SANDRA	9161	192	City Of Chicago Police	$784.29
04/18/2014	STOPPA, SANDRA	9161	192	City Of Chicago Police	$3.13
04/18/2014	STOPPA, SANDRA	9161	192	City Of Chicago Police	$4.00
04/18/2014	STOPPA, SANDRA	9161	192	City Of Chicago Police	$104.18
04/18/2014	STOPPA, SANDRA	9161	192	City Of Chicago Police	$20.04
04/18/2014	STOPPA, SANDRA	9161	192	City Of Chicago Police	$4.00
04/18/2014	STOPPA, SANDRA	9161	192	City Of Chicago Police	$27.22
04/18/2014	STOPPA, SANDRA	9161	192	City Of Chicago Police	$4.00
04/18/2014	STOPPA, SANDRA	9161	192	City Of Chicago Police	$4.00
04/18/2014	STOPPA, SANDRA	9161	192	City Of Chicago Police	$990.50
04/18/2014	STOPPA, SANDRA	9161	192	City Of Chicago Police	$117.88
04/18/2014	STOPPA, SANDRA	9161	192	City Of Chicago Police	$19.09
04/18/2014	STOPPA, SANDRA	9161	192	City Of Chicago Police	$876.80
04/18/2014	STOPPA, SANDRA	9161	192	City Of Chicago Police	$271.80
04/18/2014	STOPPA, SANDRA	9161	192	City Of Chicago Police	$43.48
04/18/2014	STOPPA, SANDRA	9161	192	City Of Chicago Police	$267.19
04/18/2014	STOPPA, SANDRA	9161	192	City Of Chicago Police	$100.20
04/18/2014	STOPPA, SANDRA	9161	192	City Of Chicago Police	$4.00
04/18/2014	STOPPA, SANDRA	9161	192	City Of Chicago Police	$3.01
04/18/2014	STOPPA, SANDRA	9161	192	City Of Chicago Police	$784.29
04/18/2014	STOPPA, SANDRA	9161	192	City Of Chicago Police	$267.19
01/29/2012	STEVENS, MATTHEW	9161		City Of Chicago Police	$0.55
01/29/2012	STEVENS, MATTHEW	9161		City Of Chicago Police	$4.00
01/29/2012	STEVENS, MATTHEW	9161		City Of Chicago Police	$250.73
01/29/2012	STEVENS, MATTHEW	9161		City Of Chicago Police	$0.45
01/29/2012	STEVENS, MATTHEW	9161		City Of Chicago Police	$4.00
01/29/2012	STEVENS, MATTHEW	9161		City Of Chicago Police	$204.67
01/29/2012	STEVENS, MATTHEW	9161		City Of Chicago Police	$0.59
01/29/2012	STEVENS, MATTHEW	9161		City Of Chicago Police	$4.00
01/29/2012	STEVENS, MATTHEW	9161		City Of Chicago Police	$267.85
01/29/2012	STEVENS, MATTHEW	9161		City Of Chicago Police	$0.49
01/29/2012	STEVENS, MATTHEW	9161		City Of Chicago Police	$4.00

Incident Date	Claimant	Rank	Unit of Assignment	Insured	Total to be Paid
01/29/2012	STEVENS, MATTHEW	9161		City Of Chicago Police	$223.71
01/29/2012	STEVENS, MATTHEW	9161		City Of Chicago Police	$0.55
01/29/2012	STEVENS, MATTHEW	9161		City Of Chicago Police	$4.00
01/29/2012	STEVENS, MATTHEW	9161		City Of Chicago Police	$250.73
01/29/2012	STEVENS, MATTHEW	9161		City Of Chicago Police	$0.45
01/29/2012	STEVENS, MATTHEW	9161		City Of Chicago Police	$4.00
01/29/2012	STEVENS, MATTHEW	9161		City Of Chicago Police	$206.59
01/29/2012	STEVENS, MATTHEW	9161		City Of Chicago Police	$206.59
01/29/2012	STEVENS, MATTHEW	9161		City Of Chicago Police	$1.00
01/29/2012	STEVENS, MATTHEW	9161		City Of Chicago Police	$4.00
01/29/2012	STEVENS, MATTHEW	9161		City Of Chicago Police	$111.99
01/29/2012	STEVENS, MATTHEW	9161		City Of Chicago Police	$0.46
01/29/2012	STEVENS, MATTHEW	9161		City Of Chicago Police	$4.00
01/29/2012	STEVENS, MATTHEW	9161		City Of Chicago Police	$211.26
01/29/2012	STEVENS, MATTHEW	9161		City Of Chicago Police	$0.55
01/29/2012	STEVENS, MATTHEW	9161		City Of Chicago Police	$4.00
01/29/2012	STEVENS, MATTHEW	9161		City Of Chicago Police	$250.73
01/29/2012	STEVENS, MATTHEW	9161		City Of Chicago Police	$0.45
01/29/2012	STEVENS, MATTHEW	9161		City Of Chicago Police	$4.00
01/29/2012	STEVENS, MATTHEW	9161		City Of Chicago Police	$206.59
01/29/2012	STEVENS, MATTHEW	9161		City Of Chicago Police	$0.59
01/29/2012	STEVENS, MATTHEW	9161		City Of Chicago Police	$4.00
01/29/2012	STEVENS, MATTHEW	9161		City Of Chicago Police	$267.85
01/29/2012	STEVENS, MATTHEW	9161		City Of Chicago Police	$0.45
01/29/2012	STEVENS, MATTHEW	9161		City Of Chicago Police	$4.00
01/29/2012	STEVENS, MATTHEW	9161		City Of Chicago Police	$0.64
01/29/2012	STEVENS, MATTHEW	9161		City Of Chicago Police	$4.00
01/29/2012	STEVENS, MATTHEW	9161		City Of Chicago Police	$290.20
01/29/2012	STEVENS, MATTHEW	9161		City Of Chicago Police	$0.55
01/29/2012	STEVENS, MATTHEW	9161		City Of Chicago Police	$4.00
01/29/2012	STEVENS, MATTHEW	9161		City Of Chicago Police	$250.73
01/29/2012	STEVENS, MATTHEW	9161		City Of Chicago Police	$0.45
01/29/2012	STEVENS, MATTHEW	9161		City Of Chicago Police	$4.00

Incident Date	Claimant	Rank	Unit of Assignment	Insured	Total to be Paid
01/29/2012	STEVENS, MATTHEW	9161		City Of Chicago Police	$206.59
01/29/2012	STEVENS, MATTHEW	9161		City Of Chicago Police	$0.55
01/29/2012	STEVENS, MATTHEW	9161		City Of Chicago Police	$4.00
01/29/2012	STEVENS, MATTHEW	9161		City Of Chicago Police	$250.73
01/29/2012	STEVENS, MATTHEW	9161		City Of Chicago Police	$5.62
02/02/2010	STEPHANY, RAYMOND		008	City Of Chicago Police	$20.30
11/11/2015	STELLING, BRIAN	9161		City Of Chicago Police	$0.33
11/11/2015	STELLING, BRIAN	9161		City Of Chicago Police	$4.00
11/11/2015	STELLING, BRIAN	9161		City Of Chicago Police	$6.68
11/11/2015	STELLING, BRIAN	9161		City Of Chicago Police	$4.00
11/11/2015	STELLING, BRIAN	9161		City Of Chicago Police	$92.70
11/11/2015	STELLING, BRIAN	9161		City Of Chicago Police	$4.00
11/11/2015	STELLING, BRIAN	9161		City Of Chicago Police	$8.43
07/20/2015	STAPLETON, KEVIN	PO	044	City Of Chicago Police	$75.86
07/20/2015	STAPLETON, KEVIN	PO	044	City Of Chicago Police	$4.00
07/20/2015	STAPLETON, KEVIN	PO	044	City Of Chicago Police	$75.86
07/20/2015	STAPLETON, KEVIN	PO	044	City Of Chicago Police	$4.00
07/20/2015	STAPLETON, KEVIN	PO	044	City Of Chicago Police	$0.68
07/20/2015	STAPLETON, KEVIN	PO	044	City Of Chicago Police	$0.68
10/25/2015	STAGEN, JAMES	9161	025	City Of Chicago Police	$3.39
10/25/2015	STAGEN, JAMES	9161	025	City Of Chicago Police	$4.00
10/25/2015	STAGEN, JAMES	9161	025	City Of Chicago Police	$4.00
10/25/2015	STAGEN, JAMES	9161	025	City Of Chicago Police	$4.00
10/25/2015	STAGEN, JAMES	9161	025	City Of Chicago Police	$203.99
10/25/2015	STAGEN, JAMES	9161	025	City Of Chicago Police	$59.89
10/25/2015	STAGEN, JAMES	9161	025	City Of Chicago Police	$151.00
10/25/2015	STAGEN, JAMES	9161	025	City Of Chicago Police	$2.85
10/25/2015	STAGEN, JAMES	9161	025	City Of Chicago Police	$4.00
10/25/2015	STAGEN, JAMES	9161	025	City Of Chicago Police	$3.39
10/25/2015	STAGEN, JAMES	9161	025	City Of Chicago Police	$59.89
10/03/2015	STACK, MICHAEL	9171	213	City Of Chicago Police	$465.47
10/03/2015	STACK, MICHAEL	9171	213	City Of Chicago Police	$4.00
10/03/2015	STACK, MICHAEL	9171	213	City Of Chicago Police	$4.17

Incident Date	Claimant	Rank	Unit of Assignment	Insured	Total to be Paid
12/20/2015	SPARANO, FREDERICK	9161	044	City Of Chicago Police	$3.75
12/20/2015	SPARANO, FREDERICK	9161	044	City Of Chicago Police	$36.40
12/20/2015	SPARANO, FREDERICK	9161	044	City Of Chicago Police	$198.53
12/20/2015	SPARANO, FREDERICK	9161	044	City Of Chicago Police	$4.00
12/20/2015	SPARANO, FREDERICK	9161	044	City Of Chicago Police	$4.00
12/20/2015	SPARANO, FREDERICK	9161	044	City Of Chicago Police	$0.34
12/20/2015	SPARANO, FREDERICK	9161	044	City Of Chicago Police	$110.00
12/20/2015	SPARANO, FREDERICK	9161	044	City Of Chicago Police	$112.41
12/20/2015	SPARANO, FREDERICK	9161	044	City Of Chicago Police	$96.35
12/20/2015	SPARANO, FREDERICK	9161	044	City Of Chicago Police	$4.00
12/20/2015	SPARANO, FREDERICK	9161	044	City Of Chicago Police	$267.00
12/20/2015	SPARANO, FREDERICK	9161	044	City Of Chicago Police	$2.12
12/20/2015	SPARANO, FREDERICK	9161	044	City Of Chicago Police	$4.00
12/24/2015	SPACEK, GEORGE	9161	007	City Of Chicago Police	$281.01
12/24/2015	SPACEK, GEORGE	9161	007	City Of Chicago Police	$4.00
12/24/2015	SPACEK, GEORGE	9161	007	City Of Chicago Police	$864.69
12/24/2015	SPACEK, GEORGE	9161	007	City Of Chicago Police	$4.00
12/24/2015	SPACEK, GEORGE	9161	007	City Of Chicago Police	$16.34
02/05/2015	SPAARGAREN, MICHAEL	9161	019	City Of Chicago Police	$4.00
02/05/2015	SPAARGAREN, MICHAEL	9161	019	City Of Chicago Police	$342.50
02/05/2015	SPAARGAREN, MICHAEL	9161	019	City Of Chicago Police	$1.55
02/05/2015	SPAARGAREN, MICHAEL	9161	019	City Of Chicago Police	$4.00
02/05/2015	SPAARGAREN, MICHAEL	9161	019	City Of Chicago Police	$247.09
02/05/2015	SPAARGAREN, MICHAEL	9161	019	City Of Chicago Police	$8.72
02/05/2015	SPAARGAREN, MICHAEL	9161	019	City Of Chicago Police	$4.00
02/05/2015	SPAARGAREN, MICHAEL	9161	019	City Of Chicago Police	$462.05
02/05/2015	SPAARGAREN, MICHAEL	9161	019	City Of Chicago Police	$7.20
02/05/2015	SPAARGAREN, MICHAEL	9161	019	City Of Chicago Police	$4.00
02/05/2015	SPAARGAREN, MICHAEL	9161	019	City Of Chicago Police	$806.11
02/05/2015	SPAARGAREN, MICHAEL	9161	019	City Of Chicago Police	$43.05
02/05/2015	SPAARGAREN, MICHAEL	9161	019	City Of Chicago Police	$4.00
02/05/2015	SPAARGAREN, MICHAEL	9161	019	City Of Chicago Police	$44.80
02/05/2015	SPAARGAREN, MICHAEL	9161	019	City Of Chicago Police	$43.05

Incident Date	Claimant	Rank	Unit of Assignment	Insured	Total to be Paid
02/05/2015	SPAARGAREN, MICHAEL	9161	019	City Of Chicago Police	$4.00
02/05/2015	SPAARGAREN, MICHAEL	9161	019	City Of Chicago Police	$44.80
02/05/2015	SPAARGAREN, MICHAEL	9161	019	City Of Chicago Police	$42.53
02/05/2015	SPAARGAREN, MICHAEL	9161	019	City Of Chicago Police	$4.00
02/05/2015	SPAARGAREN, MICHAEL	9161	019	City Of Chicago Police	$38.42
02/05/2015	SPAARGAREN, MICHAEL	9161	019	City Of Chicago Police	$37.00
02/05/2015	SPAARGAREN, MICHAEL	9161	019	City Of Chicago Police	$4.00
02/05/2015	SPAARGAREN, MICHAEL	9161	019	City Of Chicago Police	$38.54
02/05/2015	SPAARGAREN, MICHAEL	9161	019	City Of Chicago Police	$32.19
02/05/2015	SPAARGAREN, MICHAEL	9161	019	City Of Chicago Police	$239.07
02/05/2015	SPAARGAREN, MICHAEL	9161	019	City Of Chicago Police	$208.55
02/05/2015	SPAARGAREN, MICHAEL	9161	019	City Of Chicago Police	$241.56
02/05/2015	SPAARGAREN, MICHAEL	9161	019	City Of Chicago Police	$241.56
02/05/2015	SPAARGAREN, MICHAEL	9161	019	City Of Chicago Police	$2.49
02/05/2015	SPAARGAREN, MICHAEL	9161	019	City Of Chicago Police	$4.00
02/05/2015	SPAARGAREN, MICHAEL	9161	019	City Of Chicago Police	$328.27
02/05/2015	SPAARGAREN, MICHAEL	9161	019	City Of Chicago Police	$2.60
02/05/2015	SPAARGAREN, MICHAEL	9161	019	City Of Chicago Police	$4.00
02/05/2015	SPAARGAREN, MICHAEL	9161	019	City Of Chicago Police	$340.68
02/05/2015	SPAARGAREN, MICHAEL	9161	019	City Of Chicago Police	$1.98
02/05/2015	SPAARGAREN, MICHAEL	9161	019	City Of Chicago Police	$4.00
02/05/2015	SPAARGAREN, MICHAEL	9161	019	City Of Chicago Police	$284.55
02/05/2015	SPAARGAREN, MICHAEL	9161	019	City Of Chicago Police	$2.99
02/05/2015	SPAARGAREN, MICHAEL	9161	019	City Of Chicago Police	$4.00
02/05/2015	SPAARGAREN, MICHAEL	9161	019	City Of Chicago Police	$62.28
02/05/2015	SPAARGAREN, MICHAEL	9161	019	City Of Chicago Police	$2.99
02/05/2015	SPAARGAREN, MICHAEL	9161	019	City Of Chicago Police	$4.00
02/05/2015	SPAARGAREN, MICHAEL	9161	019	City Of Chicago Police	$62.28
02/05/2015	SPAARGAREN, MICHAEL	9161	019	City Of Chicago Police	$1.55
02/05/2015	SPAARGAREN, MICHAEL	9161	019	City Of Chicago Police	$4.00
02/05/2015	SPAARGAREN, MICHAEL	9161	019	City Of Chicago Police	$247.09
02/05/2015	SPAARGAREN, MICHAEL	9161	019	City Of Chicago Police	$2.49
02/05/2015	SPAARGAREN, MICHAEL	9161	019	City Of Chicago Police	$4.00

Incident Date	Claimant	Rank	Unit of Assignment	Insured	Total to be Paid
02/05/2015	SPAARGAREN, MICHAEL	9161	019	City Of Chicago Police	$328.27
02/05/2015	SPAARGAREN, MICHAEL	9161	019	City Of Chicago Police	$1.55
02/05/2015	SPAARGAREN, MICHAEL	9161	019	City Of Chicago Police	$4.00
02/05/2015	SPAARGAREN, MICHAEL	9161	019	City Of Chicago Police	$247.09
02/05/2015	SPAARGAREN, MICHAEL	9161	019	City Of Chicago Police	$1.55
02/05/2015	SPAARGAREN, MICHAEL	9161	019	City Of Chicago Police	$4.00
02/05/2015	SPAARGAREN, MICHAEL	9161	019	City Of Chicago Police	$247.09
02/05/2015	SPAARGAREN, MICHAEL	9161	019	City Of Chicago Police	$1.50
02/05/2015	SPAARGAREN, MICHAEL	9161	019	City Of Chicago Police	$4.00
02/05/2015	SPAARGAREN, MICHAEL	9161	019	City Of Chicago Police	$242.64
02/05/2015	SPAARGAREN, MICHAEL	9161	019	City Of Chicago Police	$4.00
02/05/2015	SPAARGAREN, MICHAEL	9161	019	City Of Chicago Police	$618.37
02/05/2015	SPAARGAREN, MICHAEL	9161	019	City Of Chicago Police	$1.99
02/05/2015	SPAARGAREN, MICHAEL	9161	019	City Of Chicago Police	$4.00
02/05/2015	SPAARGAREN, MICHAEL	9161	019	City Of Chicago Police	$286.37
02/05/2015	SPAARGAREN, MICHAEL	9161	019	City Of Chicago Police	$1.99
02/05/2015	SPAARGAREN, MICHAEL	9161	019	City Of Chicago Police	$4.00
02/05/2015	SPAARGAREN, MICHAEL	9161	019	City Of Chicago Police	$286.37
02/05/2015	SPAARGAREN, MICHAEL	9161	019	City Of Chicago Police	$1.50
02/05/2015	SPAARGAREN, MICHAEL	9161	019	City Of Chicago Police	$4.00
02/05/2015	SPAARGAREN, MICHAEL	9161	019	City Of Chicago Police	$242.64
02/05/2015	SPAARGAREN, MICHAEL	9161	019	City Of Chicago Police	$2.61
01/22/2015	SOREGHEN, SCOTT	9161		City Of Chicago Police	$4.00
01/22/2015	SOREGHEN, SCOTT	9161		City Of Chicago Police	$314.30
01/22/2015	SOREGHEN, SCOTT	9161		City Of Chicago Police	$2.87
01/22/2015	SOREGHEN, SCOTT	9161		City Of Chicago Police	$4.00
01/22/2015	SOREGHEN, SCOTT	9161		City Of Chicago Police	$471.18
01/22/2015	SOREGHEN, SCOTT	9161		City Of Chicago Police	$4.00
01/22/2015	SOREGHEN, SCOTT	9161		City Of Chicago Police	$2.47
01/22/2015	SOREGHEN, SCOTT	9161		City Of Chicago Police	$282.89
01/22/2015	SOREGHEN, SCOTT	9161		City Of Chicago Police	$3.94
01/22/2015	SOREGHEN, SCOTT	9161		City Of Chicago Police	$4.00
01/22/2015	SOREGHEN, SCOTT	9161		City Of Chicago Police	$565.78

Incident Date	Claimant	Rank	Unit of Assignment	Insured	Total to be Paid
01/22/2015	SOREGHEN, SCOTT	9161		City Of Chicago Police	$3.23
01/22/2015	SOREGHEN, SCOTT	9161		City Of Chicago Police	$4.00
01/22/2015	SOREGHEN, SCOTT	9161		City Of Chicago Police	$394.90
01/22/2015	SOREGHEN, SCOTT	9161		City Of Chicago Police	$4.36
01/22/2015	SOREGHEN, SCOTT.	9161		City Of Chicago Police	$4.00
01/22/2015	SOREGHEN, SCOTT	9161		City Of Chicago Police	$603.24
01/22/2015	SOREGHEN, SCOTT	9161		City Of Chicago Police	$1.97
01/22/2015	SOREGHEN, SCOTT	9161		City Of Chicago Police	$4.00
01/22/2015	SOREGHEN, SCOTT	9161		City Of Chicago Police	$282.89
01/22/2015	SOREGHEN, SCOTT	9161		City Of Chicago Police	$4.98
01/22/2015	SOREGHEN, SCOTT	9161		City Of Chicago Police	$4.00
01/22/2015	SOREGHEN, SCOTT	9161		City Of Chicago Police	$659.38
01/22/2015	SOREGHEN, SCOTT	9161		City Of Chicago Police	$1.97
01/22/2015	SOREGHEN, SCOTT	9161		City Of Chicago Police	$4.00
01/22/2015	SOREGHEN, SCOTT	9161		City Of Chicago Police	$282.89
01/22/2015	SOREGHEN, SCOTT	9161		City Of Chicago Police	$5.20
01/22/2015	SOREGHEN, SCOTT	9161		City Of Chicago Police	$4.00
01/22/2015	SOREGHEN, SCOTT	9161		City Of Chicago Police	$677.79
01/22/2015	SOREGHEN, SCOTT	9161		City Of Chicago Police	$1.97
01/22/2015	SOREGHEN, SCOTT	9161		City Of Chicago Police	$4.00
01/22/2015	SOREGHEN, SCOTT	9161		City Of Chicago Police	$282.89
01/22/2015	SOREGHEN, SCOTT	9161		City Of Chicago Police	$1.97
01/22/2015	SOREGHEN, SCOTT	9161		City Of Chicago Police	$4.00
01/22/2015	SOREGHEN, SCOTT	9161		City Of Chicago Police	$282.89
01/22/2015	SOREGHEN, SCOTT	9161		City Of Chicago Police	$7.52
01/22/2015	SOREGHEN, SCOTT	9161		City Of Chicago Police	$4.00
01/22/2015	SOREGHEN, SCOTT	9161		City Of Chicago Police	$664.06
01/22/2015	SOREGHEN, SCOTT	9161		City Of Chicago Police	$3.94
01/22/2015	SOREGHEN, SCOTT	9161		City Of Chicago Police	$0.68
01/22/2015	SOREGHEN, SCOTT	9161		City Of Chicago Police	$4.00
01/22/2015	SOREGHEN, SCOTT	9161		City Of Chicago Police	$75.86
01/22/2015	SOREGHEN, SCOTT	9161		City Of Chicago Police	$1.97
01/22/2015	SOREGHEN, SCOTT	9161		City Of Chicago Police	$4.00

Incident Date	Claimant	Rank	Unit of Assignment	Insured	Total to be Paid
01/22/2015	SOREGHEN, SCOTT	9161		City Of Chicago Police	$282.89
01/22/2015	SOREGHEN, SCOTT	9161		City Of Chicago Police	$3.94
01/22/2015	SOREGHEN, SCOTT	9161		City Of Chicago Police	$4.00
01/22/2015	SOREGHEN, SCOTT	9161		City Of Chicago Police	$565.78
01/22/2015	SOREGHEN, SCOTT	9161		City Of Chicago Police	$4.00
01/22/2015	SOREGHEN, SCOTT	9161		City Of Chicago Police	$565.78
01/22/2015	SOREGHEN, SCOTT	9161		City Of Chicago Police	$1.97
01/22/2015	SOREGHEN, SCOTT	9161		City Of Chicago Police	$4.00
01/22/2015	SOREGHEN, SCOTT	9161		City Of Chicago Police	$4.00
01/22/2015	SOREGHEN, SCOTT	9161		City Of Chicago Police	$326.62
01/22/2015	SOREGHEN, SCOTT	9161		City Of Chicago Police	$2.63
01/22/2015	SOREGHEN, SCOTT	9161		City Of Chicago Police	$4.00
01/22/2015	SOREGHEN, SCOTT	9161		City Of Chicago Police	$342.94
01/22/2015	SOREGHEN, SCOTT	9161		City Of Chicago Police	$2.08
01/22/2015	SOREGHEN, SCOTT	9161		City Of Chicago Police	$4.00
01/22/2015	SOREGHEN, SCOTT	9161		City Of Chicago Police	$293.08
01/22/2015	SOREGHEN, SCOTT	9161		City Of Chicago Police	$1.97
01/22/2015	SOREGHEN, SCOTT	9161		City Of Chicago Police	$4.00
01/22/2015	SOREGHEN, SCOTT	9161		City Of Chicago Police	$282.89
01/22/2015	SOREGHEN, SCOTT	9161		City Of Chicago Police	$1.97
01/22/2015	SOREGHEN, SCOTT	9161		City Of Chicago Police	$4.00
01/22/2015	SOREGHEN, SCOTT	9161		City Of Chicago Police	$282.89
01/22/2015	SOREGHEN, SCOTT	9161		City Of Chicago Police	$28.47
01/22/2015	SOREGHEN, SCOTT	9161		City Of Chicago Police	$3.11
01/22/2015	SOREGHEN, SCOTT	9161		City Of Chicago Police	$4.00
01/22/2015	SOREGHEN, SCOTT	9161		City Of Chicago Police	$382.74
01/22/2015	SOREGHEN, SCOTT	9161		City Of Chicago Police	$2.31
06/11/2015	SONLEY, JOHN	9161	002	City Of Chicago Police	$0.43
06/11/2015	SONLEY, JOHN	9161	002	City Of Chicago Police	$4.00
06/11/2015	SONLEY, JOHN	9161	002	City Of Chicago Police	$215.48
06/11/2015	SONLEY, JOHN	9161	002	City Of Chicago Police	$0.43
06/11/2015	SONLEY, JOHN	9161	002	City Of Chicago Police	$4.00
06/11/2015	SONLEY, JOHN	9161	002	City Of Chicago Police	$215.48

Incident Date	Claimant	Rank	Unit of Assignment	Insured	Total to be Paid
06/11/2015	SONLEY, JOHN	9161	002	City Of Chicago Police	$0.54
06/11/2015	SONLEY, JOHN	9161	002	City Of Chicago Police	$4.00
06/11/2015	SONLEY, JOHN	9161	002	City Of Chicago Police	$274.68
06/11/2015	SONLEY, JOHN	9161	002	City Of Chicago Police	$0.43
06/11/2015	SONLEY, JOHN	9161	002	City Of Chicago Police	$4.00
06/11/2015	SONLEY, JOHN	9161	002	City Of Chicago Police	$215.48
06/11/2015	SONLEY, JOHN	9161	002	City Of Chicago Police	$0.51
06/11/2015	SONLEY, JOHN	9161	002	City Of Chicago Police	$4.00
06/11/2015	SONLEY, JOHN	9161	002	City Of Chicago Police	$257.47
06/11/2015	SONLEY, JOHN	9161	002	City Of Chicago Police	$0.58
06/11/2015	SONLEY, JOHN	9161	002	City Of Chicago Police	$4.00
06/11/2015	SONLEY, JOHN	9161	002	City Of Chicago Police	$291.13
06/11/2015	SONLEY, JOHN	9161	002	City Of Chicago Police	$0.58
06/11/2015	SONLEY, JOHN	9161	002	City Of Chicago Police	$4.00
06/11/2015	SONLEY, JOHN	9161	002	City Of Chicago Police	$291.13
06/11/2015	SONLEY, JOHN	9161	002	City Of Chicago Police	$4.00
06/11/2015	SONLEY, JOHN	9161	002	City Of Chicago Police	$498.28
06/11/2015	SONLEY, JOHN	9161	002	City Of Chicago Police	$1.00
06/11/2015	SONLEY, JOHN	9161	002	City Of Chicago Police	$0.52
06/11/2015	SONLEY, JOHN	9161	002	City Of Chicago Police	$4.00
06/11/2015	SONLEY, JOHN	9161	002	City Of Chicago Police	$262.15
06/11/2015	SONLEY, JOHN	9161	002	City Of Chicago Police	$0.52
06/11/2015	SONLEY, JOHN	9161	002	City Of Chicago Police	$4.00
06/11/2015	SONLEY, JOHN	9161	002	City Of Chicago Police	$262.15
11/18/2015	SOLSKI, DAVID	9161		City Of Chicago Police	$4.83
11/18/2015	SOLSKI, DAVID	9161		City Of Chicago Police	$161.15
11/18/2015	SOLSKI, DAVID	9161		City Of Chicago Police	$4.00
10/07/2015	SMITH, STEVEN	9161	003	City Of Chicago Police	$4.00
10/07/2015	SMITH, STEVEN	9161	003	City Of Chicago Police	$4.00
10/07/2015	SMITH, STEVEN	9161	003	City Of Chicago Police	$0.57
10/07/2015	SMITH, STEVEN	9161	003	City Of Chicago Police	$261.26
10/07/2015	SMITH, STEVEN	9161	003	City Of Chicago Police	$259.06
10/07/2015	SMITH, STEVEN	9161	003	City Of Chicago Police	$0.58

Incident Date	Claimant	Rank	Unit of Assignment	Insured	Total to be Paid
10/07/2015	SMITH, STEVEN	9161	003	City Of Chicago Police	$309.79
10/07/2015	SMITH, STEVEN	9161	003	City Of Chicago Police	$4.00
10/07/2015	SMITH, STEVEN	9161	003	City Of Chicago Police	$0.68
11/01/2011	SMITH, JOSEPH	9168	059	City Of Chicago Police	$63.00
11/01/2011	SMITH, JOSEPH	9168	059	City Of Chicago Police	$136.96
08/23/2015	SMITH, JAMES	9161	044	City Of Chicago Police	$4.00
08/23/2015	SMITH, JAMES	9161	044	City Of Chicago Police	$182.56
08/23/2015	SMITH, JAMES	9161	044	City Of Chicago Police	$14.58
08/23/2015	SMITH, JAMES	9161	044	City Of Chicago Police	$4.00
08/23/2015	SMITH, JAMES	9161	044	City Of Chicago Police	$304.07
08/23/2015	SMITH, JAMES	9161	044	City Of Chicago Police	$0.40
08/23/2015	SMITH, JAMES	9161	044	City Of Chicago Police	$4.00
08/23/2015	SMITH, JAMES	9161	044	City Of Chicago Police	$207.92
08/23/2015	SMITH, JAMES	9161	044	City Of Chicago Police	$4.00
08/23/2015	SMITH, JAMES	9161	044	City Of Chicago Police	$72.98
08/23/2015	SMITH, JAMES	9161	044	City Of Chicago Police	$0.36
08/23/2015	SMITH, JAMES	9161	044	City Of Chicago Police	$224.55
08/23/2015	SMITH, JAMES	9161	044	City Of Chicago Police	$4.00
08/23/2015	SMITH, JAMES	9161	044	City Of Chicago Police	$0.44
08/23/2015	SMITH, JAMES	9161	044	City Of Chicago Police	$224.55
08/23/2015	SMITH, JAMES	9161	044	City Of Chicago Police	$4.00
08/23/2015	SMITH, JAMES	9161	044	City Of Chicago Police	$0.44
08/23/2015	SMITH, JAMES	9161	044	City Of Chicago Police	$0.36
08/23/2015	SMITH, JAMES	9161	044	City Of Chicago Police	$4.00
08/23/2015	SMITH, JAMES	9161	044	City Of Chicago Police	$184.48
11/17/2015	SLATER, WANDA	9161	007	City Of Chicago Police	$73.28
11/17/2015	SLATER, WANDA	9161	007	City Of Chicago Police	$4.00
11/17/2015	SLATER, WANDA	9161	007	City Of Chicago Police	$56.56
11/17/2015	SLATER, WANDA	9161	007	City Of Chicago Police	$3.96
11/17/2015	SLATER, WANDA	9161	007	City Of Chicago Police	$4.00
11/17/2015	SLATER, WANDA	9161	007	City Of Chicago Police	$159.97
08/09/2015	SKUPIEN, DANIEL	9161		City Of Chicago Police	$4.00
08/09/2015	SKUPIEN, DANIEL	9161		City Of Chicago Police	$79.85

Incident Date	Claimant	Rank	Unit of Assignment	Insured	Total to be Paid
08/09/2015	SKUPIEN, DANIEL	9161		City Of Chicago Police	$67.88
08/09/2015	SKUPIEN, DANIEL	9161		City Of Chicago Police	$4.00
08/09/2015	SKUPIEN, DANIEL	9161		City Of Chicago Police	$0.61
11/18/2015	SIX, CHARLES	9161		City Of Chicago Police	$74.92
11/18/2015	SIX, CHARLES	9161		City Of Chicago Police	$4.00
11/18/2015	SIX, CHARLES	9161		City Of Chicago Police	$2.25
04/16/2015	SINKS, KEITH	9161		City Of Chicago Police	$0.70
04/16/2015	SINKS, KEITH	9161		City Of Chicago Police	$4.00
04/16/2015	SINKS, KEITH	9161		City Of Chicago Police	$360.36
04/16/2015	SINKS, KEITH	9161		City Of Chicago Police	$0.70
04/16/2015	SINKS, KEITH	9161		City Of Chicago Police	$4.00
04/16/2015	SINKS, KEITH	9161		City Of Chicago Police	$360.36
04/16/2015	SINKS, KEITH	9161		City Of Chicago Police	$0.70
04/16/2015	SINKS, KEITH	9161		City Of Chicago Police	$4.00
04/16/2015	SINKS, KEITH	9161		City Of Chicago Police	$360.36
04/16/2015	SINKS, KEITH	9161		City Of Chicago Police	$0.62
04/16/2015	SINKS, KEITH	9161		City Of Chicago Police	$4.00
04/16/2015	SINKS, KEITH	9161		City Of Chicago Police	$318.37
04/16/2015	SINKS, KEITH	9161		City Of Chicago Police	$0.70
04/16/2015	SINKS, KEITH	9161		City Of Chicago Police	$4.00
04/16/2015	SINKS, KEITH	9161		City Of Chicago Police	$360.36
04/16/2015	SINKS, KEITH	9161		City Of Chicago Police	$0.70
04/16/2015	SINKS, KEITH	9161		City Of Chicago Police	$4.00
04/16/2015	SINKS, KEITH	9161		City Of Chicago Police	$360.36
04/16/2015	SINKS, KEITH	9161		City Of Chicago Police	$0.70
04/16/2015	SINKS, KEITH	9161		City Of Chicago Police	$4.00
04/16/2015	SINKS, KEITH	9161		City Of Chicago Police	$360.36
04/16/2015	SINKS, KEITH	9161		City Of Chicago Police	$0.52
04/16/2015	SINKS, KEITH	9161		City Of Chicago Police	$4.00
04/16/2015	SINKS, KEITH	9161		City Of Chicago Police	$266.54
04/16/2015	SINKS, KEITH	9161		City Of Chicago Police	$0.70
04/16/2015	SINKS, KEITH	9161		City Of Chicago Police	$4.00
04/16/2015	SINKS, KEITH	9161		City Of Chicago Police	$360.36

Incident Date	Claimant	Rank	Unit of Assignment	Insured	Total to be Paid
04/16/2015	SINKS, KEITH	9161		City Of Chicago Police	$0.06
04/16/2015	SINKS, KEITH	9161		City Of Chicago Police	$32.42
04/16/2015	SINKS, KEITH	9161		City Of Chicago Police	$327.94
04/16/2015	SINKS, KEITH	9161		City Of Chicago Police	$424.75
04/16/2015	SINKS, KEITH	9161		City Of Chicago Police	$0.64
04/16/2015	SINKS, KEITH	9161		City Of Chicago Police	$4.00
04/16/2015	SINKS, KEITH	9161		City Of Chicago Police	$0.82
04/16/2015	SINKS, KEITH	9161		City Of Chicago Police	$4.00
04/16/2015	SINKS, KEITH	9161		City Of Chicago Police	$1.36
04/16/2015	SINKS, KEITH	9161		City Of Chicago Police	$4.00
04/16/2015	SINKS, KEITH	9161		City Of Chicago Police	$701.13
04/16/2015	SINKS, KEITH	9161		City Of Chicago Police	$0.62
04/16/2015	SINKS, KEITH	9161		City Of Chicago Police	$4.00
04/16/2015	SINKS, KEITH	9161		City Of Chicago Police	$318.37
04/16/2015	SINKS, KEITH	9161		City Of Chicago Police	$0.70
04/16/2015	SINKS, KEITH	9161		City Of Chicago Police	$4.00
04/16/2015	SINKS, KEITH	9161		City Of Chicago Police	$360.36
12/16/2014	SIMPSON OWENS, VALENCIA	9161	022	City Of Chicago Police	$4.00
12/16/2014	SIMPSON OWENS, VALENCIA	9161	022	City Of Chicago Police	$702.00
12/16/2014	SIMPSON OWENS, VALENCIA	9161	022	City Of Chicago Police	$4.00
12/16/2014	SIMPSON OWENS, VALENCIA	9161	022	City Of Chicago Police	$162.96
12/16/2014	SIMPSON OWENS, VALENCIA	9161	022	City Of Chicago Police	$4.00
12/16/2014	SIMPSON OWENS, VALENCIA	9161	022	City Of Chicago Police	$222.57
12/16/2014	SIMPSON OWENS, VALENCIA	9161	022	City Of Chicago Police	$4.00
12/16/2014	SIMPSON OWENS, VALENCIA	9161	022	City Of Chicago Police	$1.50
12/16/2014	SIMPSON OWENS, VALENCIA	9161	022	City Of Chicago Police	$182.68
12/16/2014	SIMPSON OWENS, VALENCIA	9161	022	City Of Chicago Police	$4.00
12/16/2014	SIMPSON OWENS, VALENCIA	9161	022	City Of Chicago Police	$195.82
12/16/2014	SIMPSON OWENS, VALENCIA	9161	022	City Of Chicago Police	$4.00
12/16/2014	SIMPSON OWENS, VALENCIA	9161	022	City Of Chicago Police	$702.00
12/16/2014	SIMPSON OWENS, VALENCIA	9161	022	City Of Chicago Police	$249.49
12/16/2014	SIMPSON OWENS, VALENCIA	9161	022	City Of Chicago Police	$4.00
12/16/2014	SIMPSON OWENS, VALENCIA	9161	022	City Of Chicago Police	$222.57

Incident Date	Claimant	Rank	Unit of Assignment	Insured	Total to be Paid
12/16/2014	SIMPSON OWENS, VALENCIA	9161	022	City Of Chicago Police	$173.99
12/16/2014	SIMPSON OWENS, VALENCIA	9161	022	City Of Chicago Police	$4.00
12/16/2014	SIMPSON OWENS, VALENCIA	9161	022	City Of Chicago Police	$286.03
12/16/2014	SIMPSON OWENS, VALENCIA	9161	022	City Of Chicago Police	$4.00
12/16/2014	SIMPSON OWENS, VALENCIA	9161	022	City Of Chicago Police	$184.62
12/16/2014	SIMPSON OWENS, VALENCIA	9161	022	City Of Chicago Police	$4.00
12/16/2014	SIMPSON OWENS, VALENCIA	9161	022	City Of Chicago Police	$89.40
12/16/2014	SIMPSON OWENS, VALENCIA	9161	022	City Of Chicago Police	$202.85
12/16/2014	SIMPSON OWENS, VALENCIA	9161	022	City Of Chicago Police	$4.00
12/16/2014	SIMPSON OWENS, VALENCIA	9161	022	City Of Chicago Police	$4.00
12/16/2014	SIMPSON OWENS, VALENCIA	9161	022	City Of Chicago Police	$209.60
06/11/2010	SIMMONS, KAREN	9161	023	City Of Chicago Police	$217.85
02/19/2015	SILVA, ANTONIO	9161	010	City Of Chicago Police	$241.54
02/19/2015	SILVA, ANTONIO	9161	010	City Of Chicago Police	$4.00
02/19/2015	SILVA, ANTONIO	9161	010	City Of Chicago Police	$0.26
02/19/2015	SILVA, ANTONIO	9161	010	City Of Chicago Police	$216.19
02/19/2015	SILVA, ANTONIO	9161	010	City Of Chicago Police	$51.36
02/19/2015	SILVA, ANTONIO	9161	010	City Of Chicago Police	$130.49
02/19/2015	SILVA, ANTONIO	9161	010	City Of Chicago Police	$4.00
02/19/2015	SILVA, ANTONIO	9161	010	City Of Chicago Police	$0.14
02/19/2015	SILVA, ANTONIO	9161	010	City Of Chicago Police	$197.12
02/19/2015	SILVA, ANTONIO	9161	010	City Of Chicago Police	$4.00
02/19/2015	SILVA, ANTONIO	9161	010	City Of Chicago Police	$0.21
02/19/2015	SILVA, ANTONIO	9161	010	City Of Chicago Police	$241.54
02/19/2015	SILVA, ANTONIO	9161	010	City Of Chicago Police	$4.00
02/19/2015	SILVA, ANTONIO	9161	010	City Of Chicago Police	$0.26
02/19/2015	SILVA, ANTONIO	9161	010	City Of Chicago Police	$212.41
02/19/2015	SILVA, ANTONIO	9161	010	City Of Chicago Police	$4.00
02/19/2015	SILVA, ANTONIO	9161	010	City Of Chicago Police	$0.23
02/19/2015	SILVA, ANTONIO	9161	010	City Of Chicago Police	$19.95
02/19/2015	SILVA, ANTONIO	9161	010	City Of Chicago Police	$4.00
02/19/2015	SILVA, ANTONIO	9161	010	City Of Chicago Police	$38.87
02/19/2015	SILVA, ANTONIO	9161	010	City Of Chicago Police	$256.83

Incident Date	Claimant	Rank	Unit of Assignment	Insured	Total to be Paid
02/19/2015	SILVA, ANTONIO	9161	010	City Of Chicago Police	$241.54
02/19/2015	SILVA, ANTONIO	9161	010	City Of Chicago Police	$4.00
02/19/2015	SILVA, ANTONIO	9161	010	City Of Chicago Police	$0.26
02/19/2015	SILVA, ANTONIO	9161	010	City Of Chicago Police	$4.00
02/19/2015	SILVA, ANTONIO	9161	010	City Of Chicago Police	$241.54
02/19/2015	SILVA, ANTONIO	9161	010	City Of Chicago Police	$0.28
02/19/2015	SILVA, ANTONIO	9161	010	City Of Chicago Police	$4.00
02/19/2015	SILVA, ANTONIO	9161	010	City Of Chicago Police	$0.26
01/30/2012	SIEJA, THOMAS	9161	044	City Of Chicago Police	$76.71
01/30/2012	SIEJA, THOMAS	9161	044	City Of Chicago Police	$4.00
01/30/2012	SIEJA, THOMAS	9161	044	City Of Chicago Police	$4.00
12/04/2015	SIEGEL, ADAM	9161	010	City Of Chicago Police	$0.75
12/04/2015	SIEGEL, ADAM	9161	010	City Of Chicago Police	$4.00
12/04/2015	SIEGEL, ADAM	9161	010	City Of Chicago Police	$39.60
12/18/2014	SHRAKE, MICHAEL	9161		City Of Chicago Police	$12.18
12/18/2014	SHRAKE, MICHAEL	9161		City Of Chicago Police	$286.59
12/18/2014	SHRAKE, MICHAEL	9161		City Of Chicago Police	$4.00
09/01/2015	SHIELDS, JAMES	9161	153	City Of Chicago Police	$97.99
09/01/2015	SHIELDS, JAMES	9161	153	City Of Chicago Police	$4.00
09/01/2015	SHIELDS, JAMES	9161	153	City Of Chicago Police	$5.16
09/01/2015	SHIELDS, JAMES	9161	153	City Of Chicago Police	$4.00
09/01/2015	SHIELDS, JAMES	9161	153	City Of Chicago Police	$121.50
09/01/2015	SHIELDS, JAMES	9161	153	City Of Chicago Police	$20.04
09/01/2015	SHIELDS, JAMES	9161	153	City Of Chicago Police	$4.00
09/01/2015	SHIELDS, JAMES	9161	153	City Of Chicago Police	$27.22
09/01/2015	SHIELDS, JAMES	9161	153	City Of Chicago Police	$4.00
09/01/2015	SHIELDS, JAMES	9161	153	City Of Chicago Police	$5.01
09/01/2015	SHIELDS, JAMES	9161	153	City Of Chicago Police	$4.00
09/01/2015	SHIELDS, JAMES	9161	153	City Of Chicago Police	$88.41
09/01/2015	SHIELDS, JAMES	9161	153	City Of Chicago Police	$74.28
09/01/2015	SHIELDS, JAMES	9161	153	City Of Chicago Police	$16.56
09/01/2015	SHIELDS, JAMES	9161	153	City Of Chicago Police	$0.43
09/01/2015	SHIELDS, JAMES	9161	153	City Of Chicago Police	$4.00

Incident Date	Claimant	Rank	Unit of Assignment	Insured	Total to be Paid
09/01/2015	SHIELDS, JAMES	9161	153	City Of Chicago Police	$220.42
09/01/2015	SHIELDS, JAMES	9161	153	City Of Chicago Police	$0.68
09/01/2015	SHIELDS, JAMES	9161	153	City Of Chicago Police	$4.00
09/01/2015	SHIELDS, JAMES	9161	153	City Of Chicago Police	$75.86
09/01/2015	SHIELDS, JAMES	9161	153	City Of Chicago Police	$1.69
09/01/2015	SHIELDS, JAMES	9161	153	City Of Chicago Police	$4.00
09/01/2015	SHIELDS, JAMES	9161	153	City Of Chicago Police	$89.53
09/01/2015	SHIELDS, JAMES	9161	153	City Of Chicago Police	$225.00
09/01/2015	SHIELDS, JAMES	9161	153	City Of Chicago Police	$110.00
09/01/2015	SHIELDS, JAMES	9161	153	City Of Chicago Police	$110.00
09/01/2015	SHIELDS, JAMES	9161	153	City Of Chicago Police	$0.43
09/01/2015	SHIELDS, JAMES	9161	153	City Of Chicago Police	$4.00
09/01/2015	SHIELDS, JAMES	9161	153	City Of Chicago Police	$222.34
09/01/2015	SHIELDS, JAMES	9161	153	City Of Chicago Police	$5.57
09/01/2015	SHIELDS, JAMES	9161	153	City Of Chicago Police	$294.82
09/01/2015	SHIELDS, JAMES	9161	153	City Of Chicago Police	$0.49
09/01/2015	SHIELDS, JAMES	9161	153	City Of Chicago Police	$4.00
09/01/2015	SHIELDS, JAMES	9161	153	City Of Chicago Police	$252.84
09/01/2015	SHIELDS, JAMES	9161	153	City Of Chicago Police	$0.49
09/01/2015	SHIELDS, JAMES	9161	153	City Of Chicago Police	$4.00
09/01/2015	SHIELDS, JAMES	9161	153	City Of Chicago Police	$252.84
09/01/2015	SHIELDS, JAMES	9161	153	City Of Chicago Police	$0.49
09/01/2015	SHIELDS, JAMES	9161	153	City Of Chicago Police	$4.00
09/01/2015	SHIELDS, JAMES	9161	153	City Of Chicago Police	$252.84
09/01/2015	SHIELDS, JAMES	9161	153	City Of Chicago Police	$110.00
09/01/2015	SHIELDS, JAMES	9161	153	City Of Chicago Police	$0.57
09/01/2015	SHIELDS, JAMES	9161	153	City Of Chicago Police	$4.00
09/01/2015	SHIELDS, JAMES	9161	153	City Of Chicago Police	$294.83
09/01/2015	SHIELDS, JAMES	9161	153	City Of Chicago Police	$0.49
09/01/2015	SHIELDS, JAMES	9161	153	City Of Chicago Police	$4.00
09/01/2015	SHIELDS, JAMES	9161	153	City Of Chicago Police	$252.84
09/01/2015	SHIELDS, JAMES	9161	153	City Of Chicago Police	$225.00
12/10/2014	SHEPARD, SCOTT	9161		City Of Chicago Police	$0.29

Incident Date	Claimant	Rank	Unit of Assignment	Insured	Total to be Paid
12/10/2014	SHEPARD, SCOTT	9161		City Of Chicago Police	$4.00
12/10/2014	SHEPARD, SCOTT	9161		City Of Chicago Police	$1.87
12/10/2014	SHEPARD, SCOTT	9161		City Of Chicago Police	$4.00
12/10/2014	SHEPARD, SCOTT	9161		City Of Chicago Police	$208.56
12/10/2014	SHEPARD, SCOTT	9161		City Of Chicago Police	$0.40
12/10/2014	SHEPARD, SCOTT	9161		City Of Chicago Police	$4.00
12/10/2014	SHEPARD, SCOTT	9161		City Of Chicago Police	$44.81
12/10/2014	SHEPARD, SCOTT	9161		City Of Chicago Police	$0.29
12/10/2014	SHEPARD, SCOTT	9161		City Of Chicago Police	$4.00
12/10/2014	SHEPARD, SCOTT	9161		City Of Chicago Police	$32.84
12/10/2014	SHEPARD, SCOTT	9161		City Of Chicago Police	$0.33
12/10/2014	SHEPARD, SCOTT	9161		City Of Chicago Police	$4.00
12/10/2014	SHEPARD, SCOTT	9161		City Of Chicago Police	$36.86
12/10/2014	SHEPARD, SCOTT	9161		City Of Chicago Police	$1.79
12/10/2014	SHEPARD, SCOTT	9161		City Of Chicago Police	$4.00
12/10/2014	SHEPARD, SCOTT	9161		City Of Chicago Police	$200.32
12/10/2014	SHEPARD, SCOTT	9161		City Of Chicago Police	$0.33
12/10/2014	SHEPARD, SCOTT	9161		City Of Chicago Police	$4.00
12/10/2014	SHEPARD, SCOTT	9161		City Of Chicago Police	$1.95
12/10/2014	SHEPARD, SCOTT	9161		City Of Chicago Police	$4.00
12/10/2014	SHEPARD, SCOTT	9161		City Of Chicago Police	$218.28
12/10/2014	SHEPARD, SCOTT	9161		City Of Chicago Police	$2.01
12/10/2014	SHEPARD, SCOTT	9161		City Of Chicago Police	$4.00
12/10/2014	SHEPARD, SCOTT	9161		City Of Chicago Police	$225.07
12/10/2014	SHEPARD, SCOTT	9161		City Of Chicago Police	$0.36
12/10/2014	SHEPARD, SCOTT	9161		City Of Chicago Police	$4.00
12/10/2014	SHEPARD, SCOTT	9161		City Of Chicago Police	$40.33
12/10/2014	SHEPARD, SCOTT	9161		City Of Chicago Police	$1.37
12/10/2014	SHEPARD, SCOTT	9161		City Of Chicago Police	$4.00
12/10/2014	SHEPARD, SCOTT	9161		City Of Chicago Police	$153.02
11/03/2015	SHELTON, JOSHUA	9161	007	City Of Chicago Police	$221.08
11/03/2015	SHELTON, JOSHUA	9161	007	City Of Chicago Police	$4.00
02/18/2014	SHEAN, JOYCE	9161	044	City Of Chicago Police	$151.56

Incident Date	Claimant	Rank	Unit of Assignment	Insured	Total to be Paid
02/18/2014	SHEAN, JOYCE	9161	044	City Of Chicago Police	$4.00
02/18/2014	SHEAN, JOYCE	9161	044	City Of Chicago Police	$144.12
02/18/2014	SHEAN, JOYCE	9161	044	City Of Chicago Police	$4.00
02/18/2014	SHEAN, JOYCE	9161	044	City Of Chicago Police	$2.72
12/10/2012	SHAMAH, MOHAMMAD	9161		City Of Chicago Police	$0.68
12/10/2012	SHAMAH, MOHAMMAD	9161		City Of Chicago Police	$4.00
12/10/2012	SHAMAH, MOHAMMAD	9161		City Of Chicago Police	$75.86
12/14/2015	SHAFER, JEFFERY	9161		City Of Chicago Police	$255.55
12/14/2015	SHAFER, JEFFERY	9161		City Of Chicago Police	$4.00
12/14/2015	SHAFER, JEFFERY	9161		City Of Chicago Police	$0.60
12/14/2015	SHAFER, JEFFERY	9161		City Of Chicago Police	$75.86
12/14/2015	SHAFER, JEFFERY	9161		City Of Chicago Police	$4.00
12/14/2015	SHAFER, JEFFERY	9161		City Of Chicago Police	$0.68
12/14/2015	SHAFER, JEFFERY	9161		City Of Chicago Police	$111.99
12/14/2015	SHAFER, JEFFERY	9161		City Of Chicago Police	$4.00
12/14/2015	SHAFER, JEFFERY	9161		City Of Chicago Police	$1.00
12/14/2015	SHAFER, JEFFERY	9161		City Of Chicago Police	$301.67
12/14/2015	SHAFER, JEFFERY	9161		City Of Chicago Police	$4.00
12/14/2015	SHAFER, JEFFERY	9161		City Of Chicago Police	$0.60
12/14/2015	SHAFER, JEFFERY	9161		City Of Chicago Police	$0.54
12/14/2015	SHAFER, JEFFERY	9161		City Of Chicago Police	$4.00
12/14/2015	SHAFER, JEFFERY	9161		City Of Chicago Police	$275.09
12/14/2015	SHAFER, JEFFERY	9161		City Of Chicago Police	$0.74
12/14/2015	SHAFER, JEFFERY	9161		City Of Chicago Police	$4.00
12/14/2015	SHAFER, JEFFERY	9161		City Of Chicago Police	$377.83
12/14/2015	SHAFER, JEFFERY	9161		City Of Chicago Police	$0.51
12/14/2015	SHAFER, JEFFERY	9161		City Of Chicago Police	$4.00
12/14/2015	SHAFER, JEFFERY	9161		City Of Chicago Police	$304.14
12/14/2015	SHAFER, JEFFERY	9161		City Of Chicago Police	$0.51
12/14/2015	SHAFER, JEFFERY	9161		City Of Chicago Police	$4.00
12/14/2015	SHAFER, JEFFERY	9161		City Of Chicago Police	$258.02
12/14/2015	SHAFER, JEFFERY	9161		City Of Chicago Police	$0.68
12/14/2015	SHAFER, JEFFERY	9161		City Of Chicago Police	$4.00

Incident Date	Claimant	Rank	Unit of Assignment	Insured	Total to be Paid
12/14/2015	SHAFER, JEFFERY	9161		City Of Chicago Police	$75.86
06/16/2015	SHAAR, KHALED	9161	002	City Of Chicago Police	$0.98
06/16/2015	SHAAR, KHALED	9161	002	City Of Chicago Police	$4.00
06/16/2015	SHAAR, KHALED	9161	002	City Of Chicago Police	$51.93
06/16/2015	SHAAR, KHALED	9161	002	City Of Chicago Police	$0.23
06/16/2015	SHAAR, KHALED	9161	002	City Of Chicago Police	$4.00
06/16/2015	SHAAR, KHALED	9161	002	City Of Chicago Police	$1.46
06/16/2015	SHAAR, KHALED	9161	002	City Of Chicago Police	$33.62
06/16/2015	SHAAR, KHALED	9161	002	City Of Chicago Police	$4.00
06/16/2015	SHAAR, KHALED	9161	002	City Of Chicago Police	$0.30
06/16/2015	SHAAR, KHALED	9161	002	City Of Chicago Police	$77.10
06/16/2015	SHAAR, KHALED	9161	002	City Of Chicago Police	$4.00
06/16/2015	SHAAR, KHALED	9161	002	City Of Chicago Police	$12.11
11/09/2015	SESKI, WILLIAM	9161	153	City Of Chicago Police	$36.95
11/09/2015	SESKI, WILLIAM	9161	153	City Of Chicago Police	$4.00
11/09/2015	SESKI, WILLIAM	9161	153	City Of Chicago Police	$581.78
11/09/2015	SESKI, WILLIAM	9161	153	City Of Chicago Police	$4.00
11/09/2015	SESKI, WILLIAM	9161	153	City Of Chicago Police	$189.59
11/09/2015	SESKI, WILLIAM	9161	153	City Of Chicago Police	$4.00
03/21/2012	SERVIN, DANTE	9165		City Of Chicago Police	$4.00
03/21/2012	SERVIN, DANTE	9165		City Of Chicago Police	$604.76
11/09/2015	SERRANO, ROBERTO	9161		City Of Chicago Police	$4.00
11/09/2015	SERRANO, ROBERTO	9161		City Of Chicago Police	$75.86
11/09/2015	SERRANO, ROBERTO	9161		City Of Chicago Police	$4.00
11/09/2015	SERRANO, ROBERTO	9161		City Of Chicago Police	$202.48
11/09/2015	SERRANO, ROBERTO	9161		City Of Chicago Police	$1.81
11/09/2015	SERRANO, ROBERTO	9161		City Of Chicago Police	$0.68
12/31/2015	SEISER, MICHAEL	9161	025	City Of Chicago Police	$5.45
12/31/2015	SEISER, MICHAEL	9161	025	City Of Chicago Police	$4.00
12/31/2015	SEISER, MICHAEL	9161	025	City Of Chicago Police	$4.00
12/31/2015	SEISER, MICHAEL	9161	025	City Of Chicago Police	$0.97
10/15/2015	SEGRETI, MARGARET	9161	044	City Of Chicago Police	$4.00
10/15/2015	SEGRETI, MARGARET	9161	044	City Of Chicago Police	$1.50

Incident Date	Claimant	Rank	Unit of Assignment	Insured	Total to be Paid
10/15/2015	SEGRETI, MARGARET	9161	044	City Of Chicago Police	$167.00
01/13/2016	SCHURMAN, ANDREW	9161		City Of Chicago Police	$39.79
01/13/2016	SCHURMAN, ANDREW	9161		City Of Chicago Police	$109.18
06/11/2015	SCHAB, GREGORY	9161	145	City Of Chicago Police	$301.38
06/11/2015	SCHAB, GREGORY	9161	145	City Of Chicago Police	$0.59
06/11/2015	SCHAB, GREGORY	9161	145	City Of Chicago Police	$4.00
06/11/2015	SCHAB, GREGORY	9161	145	City Of Chicago Police	$301.38
06/11/2015	SCHAB, GREGORY	9161	145	City Of Chicago Police	$0.59
06/11/2015	SCHAB, GREGORY	9161	145	City Of Chicago Police	$4.00
06/11/2015	SCHAB, GREGORY	9161	145	City Of Chicago Police	$301.38
06/11/2015	SCHAB, GREGORY	9161	145	City Of Chicago Police	$0.51
06/11/2015	SCHAB, GREGORY	9161	145	City Of Chicago Police	$4.00
06/11/2015	SCHAB, GREGORY	9161	145	City Of Chicago Police	$259.39
06/11/2015	SCHAB, GREGORY	9161	145	City Of Chicago Police	$0.50
06/11/2015	SCHAB, GREGORY	9161	145	City Of Chicago Police	$4.00
06/11/2015	SCHAB, GREGORY	9161	145	City Of Chicago Police	$255.26
06/11/2015	SCHAB, GREGORY	9161	145	City Of Chicago Police	$311.87
06/11/2015	SCHAB, GREGORY	9161	145	City Of Chicago Police	$0.62
06/11/2015	SCHAB, GREGORY	9161	145	City Of Chicago Police	$4.00
06/11/2015	SCHAB, GREGORY	9161	145	City Of Chicago Police	$40.46
06/11/2015	SCHAB, GREGORY	9161	145	City Of Chicago Police	$4.00
06/11/2015	SCHAB, GREGORY	9161	145	City Of Chicago Police	$384.00
06/11/2015	SCHAB, GREGORY	9161	145	City Of Chicago Police	$0.94
06/11/2015	SCHAB, GREGORY	9161	145	City Of Chicago Police	$4.00
06/11/2015	SCHAB, GREGORY	9161	145	City Of Chicago Police	$104.64
06/11/2015	SCHAB, GREGORY	9161	145	City Of Chicago Police	$0.59
06/11/2015	SCHAB, GREGORY	9161	145	City Of Chicago Police	$4.00
06/11/2015	SCHAB, GREGORY	9161	145	City Of Chicago Police	$301.38
06/11/2015	SCHAB, GREGORY	9161	145	City Of Chicago Police	$0.59
06/11/2015	SCHAB, GREGORY	9161	145	City Of Chicago Police	$4.00
06/11/2015	SCHAB, GREGORY	9161	145	City Of Chicago Police	$301.38
06/11/2015	SCHAB, GREGORY	9161	145	City Of Chicago Police	$0.59
06/11/2015	SCHAB, GREGORY	9161	145	City Of Chicago Police	$4.00

Incident Date	Claimant	Rank	Unit of Assignment	Insured	Total to be Paid
06/11/2015	SCHAB, GREGORY	9161	145	City Of Chicago Police	$301.38
06/11/2015	SCHAB, GREGORY	9161	145	City Of Chicago Police	$0.59
06/11/2015	SCHAB, GREGORY	9161	145	City Of Chicago Police	$4.00
06/11/2015	SCHAB, GREGORY	9161	145	City Of Chicago Police	$301.38
06/11/2015	SCHAB, GREGORY	9161	145	City Of Chicago Police	$0.59
06/11/2015	SCHAB, GREGORY	9161	145	City Of Chicago Police	$4.00
06/11/2015	SCHAB, GREGORY	9161	145	City Of Chicago Police	$301.38
06/11/2015	SCHAB, GREGORY	9161	145	City Of Chicago Police	$1.62
06/11/2015	SCHAB, GREGORY	9161	145	City Of Chicago Police	$4.00
06/11/2015	SCHAB, GREGORY	9161	145	City Of Chicago Police	$180.50
06/11/2015	SCHAB, GREGORY	9161	145	City Of Chicago Police	$0.59
06/11/2015	SCHAB, GREGORY	9161	145	City Of Chicago Police	$4.00
06/11/2015	SCHAB, GREGORY	9161	145	City Of Chicago Police	$301.38
06/11/2015	SCHAB, GREGORY	9161	145	City Of Chicago Police	$0.68
06/11/2015	SCHAB, GREGORY	9161	145	City Of Chicago Police	$4.00
06/11/2015	SCHAB, GREGORY	9161	145	City Of Chicago Police	$347.50
06/11/2015	SCHAB, GREGORY	9161	145	City Of Chicago Police	$0.59
06/11/2015	SCHAB, GREGORY	9161	145	City Of Chicago Police	$4.00
06/11/2015	SCHAB, GREGORY	9161	145	City Of Chicago Police	$301.38
06/11/2015	SCHAB, GREGORY	9161	145	City Of Chicago Police	$0.51
06/11/2015	SCHAB, GREGORY	9161	145	City Of Chicago Police	$4.00
06/11/2015	SCHAB, GREGORY	9161	145	City Of Chicago Police	$4.00
06/11/2015	SCHAB, GREGORY	9161	145	City Of Chicago Police	$259.39
06/11/2015	SCHAB, GREGORY	9161	145	City Of Chicago Police	$0.59
10/23/2014	SCHAADE, ERIC	9161	044	City Of Chicago Police	$44.89
08/04/2015	SCHAADE, ERIC	9161	044	City Of Chicago Police	$300.30
08/04/2015	SCHAADE, ERIC	9161	044	City Of Chicago Police	$4.00
08/04/2015	SCHAADE, ERIC	9161	044	City Of Chicago Police	$4.01
08/04/2015	SCHAADE, ERIC	9161	044	City Of Chicago Police	$4.00
08/04/2015	SCHAADE, ERIC	9161	044	City Of Chicago Police	$123.80
08/04/2015	SCHAADE, ERIC	9161	044	City Of Chicago Police	$76.71
08/04/2015	SCHAADE, ERIC	9161	044	City Of Chicago Police	$79.10
08/04/2015	SCHAADE, ERIC	9161	044	City Of Chicago Police	$4.00

Incident Date	Claimant	Rank	Unit of Assignment	Insured	Total to be Paid
08/04/2015	SCHAADE, ERIC	9161	044	City Of Chicago Police	$300.30
01/01/2012	SAUCEDO, MARISA	9161	001	City Of Chicago Police	$104.84
08/15/2014	SARDO, MICHAEL	9161		City Of Chicago Police	$217.40
08/15/2014	SARDO, MICHAEL	9161		City Of Chicago Police	$75.86
08/15/2014	SARDO, MICHAEL	9161		City Of Chicago Police	$0.44
08/15/2014	SARDO, MICHAEL	9161		City Of Chicago Police	$4.00
08/15/2014	SARDO, MICHAEL	9161		City Of Chicago Police	$222.08
08/15/2014	SARDO, MICHAEL	9161		City Of Chicago Police	$0.68
08/15/2014	SARDO, MICHAEL	9161		City Of Chicago Police	$4.00
08/15/2014	SARDO, MICHAEL	9161		City Of Chicago Police	$4.00
08/15/2014	SARDO, MICHAEL	9161		City Of Chicago Police	$0.43
08/15/2014	SARDO, MICHAEL	9161		City Of Chicago Police	$219.87
08/15/2014	SARDO, MICHAEL	9161		City Of Chicago Police	$4.00
08/15/2014	SARDO, MICHAEL	9161		City Of Chicago Police	$0.43
08/15/2014	SARDO, MICHAEL	9161		City Of Chicago Police	$224.55
08/15/2014	SARDO, MICHAEL	9161		City Of Chicago Police	$4.00
08/15/2014	SARDO, MICHAEL	9161		City Of Chicago Police	$0.44
08/15/2014	SARDO, MICHAEL	9161		City Of Chicago Police	$0.51
08/15/2014	SARDO, MICHAEL	9161		City Of Chicago Police	$4.00
08/15/2014	SARDO, MICHAEL	9161		City Of Chicago Police	$257.47
08/15/2014	SARDO, MICHAEL	9161		City Of Chicago Police	$0.43
08/15/2014	SARDO, MICHAEL	9161		City Of Chicago Police	$4.00
08/15/2014	SARDO, MICHAEL	9161		City Of Chicago Police	$217.40
08/15/2014	SARDO, MICHAEL	9161		City Of Chicago Police	$0.43
08/15/2014	SARDO, MICHAEL	9161		City Of Chicago Police	$4.00
08/15/2014	SARDO, MICHAEL	9161		City Of Chicago Police	$217.95
08/15/2014	SARDO, MICHAEL	9161		City Of Chicago Police	$0.43
08/15/2014	SARDO, MICHAEL	9161		City Of Chicago Police	$4.00
08/15/2014	SARDO, MICHAEL	9161		City Of Chicago Police	$219.87
04/11/2015	SANKOVICH, JAMES	9161		City Of Chicago Police	$4.00
04/11/2015	SANKOVICH, JAMES	9161		City Of Chicago Police	$0.79
04/11/2015	SANKOVICH, JAMES	9161		City Of Chicago Police	$0.68
04/11/2015	SANKOVICH, JAMES	9161		City Of Chicago Police	$398.86

Incident Date	Claimant	Rank	Unit of Assignment	Insured	Total to be Paid
04/11/2015	SANKOVICH, JAMES	9161		City Of Chicago Police	$4.00
04/11/2015	SANKOVICH, JAMES	9161		City Of Chicago Police	$0.79
04/11/2015	SANKOVICH, JAMES	9161		City Of Chicago Police	$398.86
04/11/2015	SANKOVICH, JAMES	9161		City Of Chicago Police	$75.86
04/11/2015	SANKOVICH, JAMES	9161		City Of Chicago Police	$4.00
02/19/2015	SANDUSKY, MICHAEL	9161	019	City Of Chicago Police	$4.00
02/19/2015	SANDUSKY, MICHAEL	9161	019	City Of Chicago Police	$182.45
02/19/2015	SANDUSKY, MICHAEL	9161	019	City Of Chicago Police	$0.36
02/19/2015	SANDUSKY, MICHAEL	9161	019	City Of Chicago Police	$4.00
02/19/2015	SANDUSKY, MICHAEL	9161	019	City Of Chicago Police	$182.45
02/19/2015	SANDUSKY, MICHAEL	9161	019	City Of Chicago Police	$0.36
02/19/2015	SANDUSKY, MICHAEL	9161	019	City Of Chicago Police	$0.36
02/19/2015	SANDUSKY, MICHAEL	9161	019	City Of Chicago Police	$4.00
02/19/2015	SANDUSKY, MICHAEL	9161	019	City Of Chicago Police	$182.45
02/19/2015	SANDUSKY, MICHAEL	9161	019	City Of Chicago Police	$0.36
02/19/2015	SANDUSKY, MICHAEL	9161	019	City Of Chicago Police	$4.00
02/19/2015	SANDUSKY, MICHAEL	9161	019	City Of Chicago Police	$182.45
02/19/2015	SANDUSKY, MICHAEL	9161	019	City Of Chicago Police	$0.36
02/19/2015	SANDUSKY, MICHAEL	9161	019	City Of Chicago Police	$4.00
02/19/2015	SANDUSKY, MICHAEL	9161	019	City Of Chicago Police	$182.45
02/19/2015	SANDUSKY, MICHAEL	9161	019	City Of Chicago Police	$0.35
02/19/2015	SANDUSKY, MICHAEL	9161	019	City Of Chicago Police	$4.00
02/19/2015	SANDUSKY, MICHAEL	9161	019	City Of Chicago Police	$180.70
02/19/2015	SANDUSKY, MICHAEL	9161	019	City Of Chicago Police	$0.35
02/19/2015	SANDUSKY, MICHAEL	9161	019	City Of Chicago Police	$4.00
02/19/2015	SANDUSKY, MICHAEL	9161	019	City Of Chicago Police	$180.36
02/19/2015	SANDUSKY, MICHAEL	9161	019	City Of Chicago Police	$0.15
02/19/2015	SANDUSKY, MICHAEL	9161	019	City Of Chicago Police	$4.00
02/19/2015	SANDUSKY, MICHAEL	9161	019	City Of Chicago Police	$132.84
02/19/2015	SANDUSKY, MICHAEL	9161	019	City Of Chicago Police	$0.15
02/19/2015	SANDUSKY, MICHAEL	9161	019	City Of Chicago Police	$4.00
02/19/2015	SANDUSKY, MICHAEL	9161	019	City Of Chicago Police	$137.12
02/19/2015	SANDUSKY, MICHAEL	9161	019	City Of Chicago Police	$0.15

Incident Date	Claimant	Rank	Unit of Assignment	Insured	Total to be Paid
02/19/2015	SANDUSKY, MICHAEL	9161	019	City Of Chicago Police	$4.00
02/19/2015	SANDUSKY, MICHAEL	9161	019	City Of Chicago Police	$132.84
02/19/2015	SANDUSKY, MICHAEL	9161	019	City Of Chicago Police	$0.06
02/19/2015	SANDUSKY, MICHAEL	9161	019	City Of Chicago Police	$4.00
02/19/2015	SANDUSKY, MICHAEL	9161	019	City Of Chicago Police	$47.40
08/27/2009	SANCHEZ, ROBERT			City Of Chicago Police	$71.87
08/27/2009	SANCHEZ, ROBERT			City Of Chicago Police	$71.87
01/10/2016	SANCHEZ, MATTHEW	9161		City Of Chicago Police	$4.79
01/10/2016	SANCHEZ, MATTHEW	9161		City Of Chicago Police	$1.24
01/10/2016	SANCHEZ, MATTHEW	9161		City Of Chicago Police	$4.00
01/10/2016	SANCHEZ, MATTHEW	9161		City Of Chicago Police	$4.00
01/10/2016	SANCHEZ, MATTHEW	9161		City Of Chicago Police	$615.00
01/10/2016	SANCHEZ, MATTHEW	9161		City Of Chicago Police	$94.01
01/10/2016	SANCHEZ, MATTHEW	9161		City Of Chicago Police	$5.77
01/10/2016	SANCHEZ, MATTHEW	9161		City Of Chicago Police	$65.70
01/10/2016	SANCHEZ, MATTHEW	9161		City Of Chicago Police	$4.00
01/10/2016	SANCHEZ, MATTHEW	9161		City Of Chicago Police	$253.41
01/10/2016	SANCHEZ, MATTHEW	9161		City Of Chicago Police	$92.70
01/19/2016	SANCHEZ, JOSE	9161	015	City Of Chicago Police	$28.81
09/26/2015	SANCHEZ, GUADALUPE	9161		City Of Chicago Police	$327.75
09/26/2015	SANCHEZ, GUADALUPE	9161		City Of Chicago Police	$4.00
09/26/2015	SANCHEZ, GUADALUPE	9161		City Of Chicago Police	$0.75
09/26/2015	SANCHEZ, GUADALUPE	9161		City Of Chicago Police	$314.07
09/26/2015	SANCHEZ, GUADALUPE	9161		City Of Chicago Police	$4.00
09/26/2015	SANCHEZ, GUADALUPE	9161		City Of Chicago Police	$0.72
09/26/2015	SANCHEZ, GUADALUPE	9161		City Of Chicago Police	$4.00
09/26/2015	SANCHEZ, GUADALUPE	9161		City Of Chicago Police	$247.08
09/26/2015	SANCHEZ, GUADALUPE	9161		City Of Chicago Police	$0.54
09/26/2015	SANCHEZ, GUADALUPE	9161		City Of Chicago Police	$162.65
09/26/2015	SANCHEZ, GUADALUPE	9161		City Of Chicago Police	$4.00
09/26/2015	SANCHEZ, GUADALUPE	9161		City Of Chicago Police	$0.35
09/26/2015	SANCHEZ, GUADALUPE	9161		City Of Chicago Police	$201.02
09/26/2015	SANCHEZ, GUADALUPE	9161		City Of Chicago Police	$4.00

Incident Date	Claimant	Rank	Unit of Assignment	Insured	Total to be Paid
09/26/2015	SANCHEZ, GUADALUPE	9161		City Of Chicago Police	$0.68
09/26/2015	SANCHEZ, GUADALUPE	9161		City Of Chicago Police	$4.00
09/26/2015	SANCHEZ, GUADALUPE	9161		City Of Chicago Police	$75.86
09/26/2015	SANCHEZ, GUADALUPE	9161		City Of Chicago Police	$0.44
05/11/2014	SANCHEZ, CAMILA	9161	044	City Of Chicago Police	$4.00
05/11/2014	SANCHEZ, CAMILA	9161	044	City Of Chicago Police	$253.88
05/11/2014	SANCHEZ, CAMILA	9161	044	City Of Chicago Police	$359.79
05/11/2014	SANCHEZ, CAMILA	9161	044	City Of Chicago Police	$117.85
05/11/2014	SANCHEZ, CAMILA	9161	044	City Of Chicago Police	$360.70
05/11/2014	SANCHEZ, CAMILA	9161	044	City Of Chicago Police	$4.00
05/11/2014	SANCHEZ, CAMILA	9161	044	City Of Chicago Police	$75.08
01/21/2016	SANCHEZ, BENJAMIN	9161	044	City Of Chicago Police	$20.63
06/19/2006	Reed, Larry	P	00153	City Of Chicago Police	$65.84
06/19/2006	Reed, Larry	P	00153	City Of Chicago Police	$4.00
06/19/2006	Reed, Larry	P	00153	City Of Chicago Police	$250.00
06/19/2006	Reed, Larry	P	00153	City Of Chicago Police	$4.00
09/18/2008	Randle, Reginald	P	00014	City Of Chicago Police	$0.43
09/18/2008	Randle, Reginald	P	00014	City Of Chicago Police	$0.35
09/18/2008	Randle, Reginald	P	00014	City Of Chicago Police	$215.48
09/18/2008	Randle, Reginald	P	00014	City Of Chicago Police	$0.44
09/18/2008	Randle, Reginald	P	00014	City Of Chicago Police	$4.00
09/18/2008	Randle, Reginald	P	00014	City Of Chicago Police	$220.16
09/18/2008	Randle, Reginald	P	00014	City Of Chicago Police	$0.44
09/18/2008	Randle, Reginald	P	00014	City Of Chicago Police	$4.00
09/18/2008	Randle, Reginald	P	00014	City Of Chicago Police	$222.08
09/18/2008	Randle, Reginald	P	00014	City Of Chicago Police	$4.00
09/18/2008	Randle, Reginald	P	00014	City Of Chicago Police	$175.96
09/18/2008	Randle, Reginald	P	00014	City Of Chicago Police	$0.44
09/18/2008	Randle, Reginald	P	00014	City Of Chicago Police	$4.00
09/18/2008	Randle, Reginald	P	00014	City Of Chicago Police	$220.16
09/18/2008	Randle, Reginald	P	00014	City Of Chicago Police	$0.44
09/18/2008	Randle, Reginald	P	00014	City Of Chicago Police	$4.00
09/18/2008	Randle, Reginald	P	00014	City Of Chicago Police	$222.08

Incident Date	Claimant	Rank	Unit of Assignment	Insured	Total to be Paid
09/18/2008	Randle, Reginald	P	00014	City Of Chicago Police	$0.53
09/18/2008	Randle, Reginald	P	00014	City Of Chicago Police	$4.00
09/18/2008	Randle, Reginald	P	00014	City Of Chicago Police	$266.28
09/18/2008	Randle, Reginald	P	00014	City Of Chicago Police	$0.44
09/18/2008	Randle, Reginald	P	00014	City Of Chicago Police	$4.00
09/18/2008	Randle, Reginald	P	00014	City Of Chicago Police	$220.16
09/18/2008	Randle, Reginald	P	00014	City Of Chicago Police	$0.52
09/18/2008	Randle, Reginald	P	00014	City Of Chicago Police	$4.00
09/18/2008	Randle, Reginald	P	00014	City Of Chicago Police	$259.68
09/18/2008	Randle, Reginald	P	00014	City Of Chicago Police	$4.00
11/24/2015	RUIZ, ROBERT	9161	022	City Of Chicago Police	$4.00
11/24/2015	RUIZ, ROBERT	9161	022	City Of Chicago Police	$213.13
11/24/2015	RUIZ, ROBERT	9161	022	City Of Chicago Police	$79.85
09/22/2015	RUIZ, JULIO	9161	044	City Of Chicago Police	$0.56
09/22/2015	RUIZ, JULIO	9161	044	City Of Chicago Police	$4.00
09/22/2015	RUIZ, JULIO	9161	044	City Of Chicago Police	$291.87
09/22/2015	RUIZ, JULIO	9161	044	City Of Chicago Police	$0.51
09/22/2015	RUIZ, JULIO	9161	044	City Of Chicago Police	$4.00
09/22/2015	RUIZ, JULIO	9161	044	City Of Chicago Police	$259.94
09/22/2015	RUIZ, JULIO	9161	044	City Of Chicago Police	$259.94
09/22/2015	RUIZ, JULIO	9161	044	City Of Chicago Police	$4.00
09/22/2015	RUIZ, JULIO	9161	044	City Of Chicago Police	$259.94
09/22/2015	RUIZ, JULIO	9161	044	City Of Chicago Police	$1.02
09/22/2015	RUIZ, JULIO	9161	044	City Of Chicago Police	$4.00
09/22/2015	RUIZ, JULIO	9161	044	City Of Chicago Police	$519.88
09/22/2015	RUIZ, JULIO	9161	044	City Of Chicago Police	$160.24
09/22/2015	RUIZ, JULIO	9161	044	City Of Chicago Police	$4.00
09/22/2015	RUIZ, JULIO	9161	044	City Of Chicago Police	$1.43
09/22/2015	RUIZ, JULIO	9161	044	City Of Chicago Police	$0.51
09/22/2015	RUIZ, JULIO	9161	044	City Of Chicago Police	$4.00
09/22/2015	RUIZ, JULIO	9161	044	City Of Chicago Police	$0.51
07/17/2015	RUGE, STEVEN	9153	050	City Of Chicago Police	$4.00
07/17/2015	RUGE, STEVEN	9153	050	City Of Chicago Police	$38.84

Incident Date	Claimant	Rank	Unit of Assignment	Insured	Total to be Paid
01/30/2015	ROSADO, LUZ	9161		City Of Chicago Police	$76.71
11/01/2015	ROMERO, BENITO	9161		City Of Chicago Police	$0.30
11/01/2015	ROMERO, BENITO	9161		City Of Chicago Police	$4.00
11/01/2015	ROMERO, BENITO	9161		City Of Chicago Police	$222.76
11/01/2015	ROMERO, BENITO	9161		City Of Chicago Police	$4.00
11/01/2015	ROMERO, BENITO	9161		City Of Chicago Police	$0.30
11/01/2015	ROMERO, BENITO	9161		City Of Chicago Police	$222.76
11/01/2015	ROMERO, BENITO	9161		City Of Chicago Police	$4.00
11/01/2015	ROMERO, BENITO	9161		City Of Chicago Police	$0.30
11/01/2015	ROMERO, BENITO	9161		City Of Chicago Police	$0.30
11/01/2015	ROMERO, BENITO	9161		City Of Chicago Police	$222.76
11/01/2015	ROMERO, BENITO	9161		City Of Chicago Police	$4.00
11/01/2015	ROMERO, BENITO	9161		City Of Chicago Police	$222.76
11/01/2015	ROMERO, BENITO	9161		City Of Chicago Police	$4.00
11/01/2015	ROMERO, BENITO	9161		City Of Chicago Police	$222.76
11/01/2015	ROMERO, BENITO	9161		City Of Chicago Police	$0.30
11/01/2015	ROMERO, BENITO	9161		City Of Chicago Police	$4.00
11/01/2015	ROMERO, BENITO	9161		City Of Chicago Police	$222.76
11/01/2015	ROMERO, BENITO	9161		City Of Chicago Police	$0.28
11/01/2015	ROMERO, BENITO	9161		City Of Chicago Police	$4.00
11/01/2015	ROMERO, BENITO	9161		City Of Chicago Police	$206.65
11/01/2015	ROMERO, BENITO	9161		City Of Chicago Police	$0.30
11/01/2015	ROMERO, BENITO	9161		City Of Chicago Police	$4.00
11/01/2015	ROMERO, BENITO	9161		City Of Chicago Police	$222.76
11/01/2015	ROMERO, BENITO	9161		City Of Chicago Police	$0.30
01/09/2016	ROMAN, JOSEPH	9161		City Of Chicago Police	$4.00
01/09/2016	ROMAN, JOSEPH	9161		City Of Chicago Police	$92.70
01/09/2016	ROMAN, JOSEPH	9161		City Of Chicago Police	$33.15
01/09/2016	ROMAN, JOSEPH	9161		City Of Chicago Police	$4.00
01/09/2016	ROMAN, JOSEPH	9161		City Of Chicago Police	$204.40
01/09/2016	ROMAN, JOSEPH	9161		City Of Chicago Police	$4.00
01/09/2016	ROMAN, JOSEPH	9161		City Of Chicago Police	$321.63
01/09/2016	ROMAN, JOSEPH	9161		City Of Chicago Police	$4.00

Incident Date	Claimant	Rank	Unit of Assignment	Insured	Total to be Paid
01/09/2016	ROMAN, JOSEPH	9161		City Of Chicago Police	$615.00
01/09/2016	ROMAN, JOSEPH	9161		City Of Chicago Police	$0.99
03/29/2015	ROLLINS, EDWARD	9161		City Of Chicago Police	$0.25
03/29/2015	ROLLINS, EDWARD	9161		City Of Chicago Police	$131.72
03/29/2015	ROLLINS, EDWARD	9161		City Of Chicago Police	$131.72
03/29/2015	ROLLINS, EDWARD	9161		City Of Chicago Police	$0.73
03/29/2015	ROLLINS, EDWARD	9161		City Of Chicago Police	$4.00
03/29/2015	ROLLINS, EDWARD	9161		City Of Chicago Police	$175.45
03/29/2015	ROLLINS, EDWARD	9161		City Of Chicago Police	$0.25
03/29/2015	ROLLINS, EDWARD	9161		City Of Chicago Police	$4.00
03/29/2015	ROLLINS, EDWARD	9161		City Of Chicago Police	$131.72
03/29/2015	ROLLINS, EDWARD	9161		City Of Chicago Police	$0.25
03/29/2015	ROLLINS, EDWARD	9161		City Of Chicago Police	$4.00
03/29/2015	ROLLINS, EDWARD	9161		City Of Chicago Police	$131.72
03/29/2015	ROLLINS, EDWARD	9161		City Of Chicago Police	$0.06
03/29/2015	ROLLINS, EDWARD	9161		City Of Chicago Police	$4.00
03/29/2015	ROLLINS, EDWARD	9161		City Of Chicago Police	$59.50
03/29/2015	ROLLINS, EDWARD	9161		City Of Chicago Police	$20.04
03/29/2015	ROLLINS, EDWARD	9161		City Of Chicago Police	$4.00
03/29/2015	ROLLINS, EDWARD	9161		City Of Chicago Police	$0.25
03/29/2015	ROLLINS, EDWARD	9161		City Of Chicago Police	$4.00
03/29/2015	ROLLINS, EDWARD	9161		City Of Chicago Police	$131.72
03/29/2015	ROLLINS, EDWARD	9161		City Of Chicago Police	$0.25
03/29/2015	ROLLINS, EDWARD	9161		City Of Chicago Police	$4.00
03/29/2015	ROLLINS, EDWARD	9161		City Of Chicago Police	$4.00
02/06/2013	ROE, BRIAN	PPO	044	City Of Chicago Police	$2.08
02/06/2013	ROE, BRIAN	PPO	044	City Of Chicago Police	$110.31
02/06/2013	ROE, BRIAN	PPO	044	City Of Chicago Police	$4.00
10/28/2015	RODRIGUEZ, JULIO	9161		City Of Chicago Police	$197.49
10/28/2015	RODRIGUEZ, JULIO	9161		City Of Chicago Police	$1.11
10/28/2015	RODRIGUEZ, JULIO	9161		City Of Chicago Police	$4.00
10/28/2015	RODRIGUEZ, JULIO	9161		City Of Chicago Police	$1.11
10/28/2015	RODRIGUEZ, JULIO	9161		City Of Chicago Police	$4.00

Incident Date	Claimant	Rank	Unit of Assignment	Insured	Total to be Paid
10/28/2015	RODRIGUEZ, JULIO	9161		City Of Chicago Police	$1.11
10/28/2015	RODRIGUEZ, JULIO	9161		City Of Chicago Police	$4.00
10/28/2015	RODRIGUEZ, JULIO	9161		City Of Chicago Police	$197.49
10/28/2015	RODRIGUEZ, JULIO	9161		City Of Chicago Police	$1.11
10/28/2015	RODRIGUEZ, JULIO	9161		City Of Chicago Police	$4.00
10/28/2015	RODRIGUEZ, JULIO	9161		City Of Chicago Police	$197.49
10/28/2015	RODRIGUEZ, JULIO	9161		City Of Chicago Police	$1.11
10/28/2015	RODRIGUEZ, JULIO	9161		City Of Chicago Police	$4.00
10/28/2015	RODRIGUEZ, JULIO	9161		City Of Chicago Police	$197.49
10/28/2015	RODRIGUEZ, JULIO	9161		City Of Chicago Police	$21.90
10/28/2015	RODRIGUEZ, JULIO	9161		City Of Chicago Police	$1.11
10/28/2015	RODRIGUEZ, JULIO	9161		City Of Chicago Police	$4.00
10/28/2015	RODRIGUEZ, JULIO	9161		City Of Chicago Police	$197.49
10/28/2015	RODRIGUEZ, JULIO	9161		City Of Chicago Police	$1.11
10/28/2015	RODRIGUEZ, JULIO	9161		City Of Chicago Police	$4.00
10/28/2015	RODRIGUEZ, JULIO	9161		City Of Chicago Police	$197.49
10/28/2015	RODRIGUEZ, JULIO	9161		City Of Chicago Police	$4.00
10/28/2015	RODRIGUEZ, JULIO	9161		City Of Chicago Police	$32.78
10/28/2015	RODRIGUEZ, JULIO	9161		City Of Chicago Police	$1.11
10/28/2015	RODRIGUEZ, JULIO	9161		City Of Chicago Police	$4.00
10/28/2015	RODRIGUEZ, JULIO	9161		City Of Chicago Police	$197.49
10/28/2015	RODRIGUEZ, JULIO	9161		City Of Chicago Police	$1.11
10/28/2015	RODRIGUEZ, JULIO	9161		City Of Chicago Police	$4.00
10/28/2015	RODRIGUEZ, JULIO	9161		City Of Chicago Police	$197.49
10/28/2015	RODRIGUEZ, JULIO	9161		City Of Chicago Police	$1.11
10/28/2015	RODRIGUEZ, JULIO	9161		City Of Chicago Police	$4.00
10/28/2015	RODRIGUEZ, JULIO	9161		City Of Chicago Police	$197.49
10/28/2015	RODRIGUEZ, JULIO	9161		City Of Chicago Police	$1.11
10/28/2015	RODRIGUEZ, JULIO	9161		City Of Chicago Police	$4.00
10/28/2015	RODRIGUEZ, JULIO	9161		City Of Chicago Police	$197.49
10/28/2015	RODRIGUEZ, JULIO	9161		City Of Chicago Police	$1.11
10/28/2015	RODRIGUEZ, JULIO	9161		City Of Chicago Police	$4.00
10/28/2015	RODRIGUEZ, JULIO	9161		City Of Chicago Police	$197.49
10/28/2015	RODRIGUEZ, JULIO	9161		City Of Chicago Police	$1.11
10/28/2015	RODRIGUEZ, JULIO	9161		City Of Chicago Police	$4.00
10/28/2015	RODRIGUEZ, JULIO	9161		City Of Chicago Police	$197.49

Incident Date	Claimant	Rank	Unit of Assignment	Insured	Total to be Paid
10/28/2015	RODRIGUEZ, JULIO	9161		City Of Chicago Police	$1.11
10/28/2015	RODRIGUEZ, JULIO	9161		City Of Chicago Police	$4.00
10/28/2015	RODRIGUEZ, JULIO	9161		City Of Chicago Police	$197.49
10/28/2015	RODRIGUEZ, JULIO	9161		City Of Chicago Police	$0.78
10/28/2015	RODRIGUEZ, JULIO	9161		City Of Chicago Police	$4.00
10/28/2015	RODRIGUEZ, JULIO	9161		City Of Chicago Police	$199.48
10/28/2015	RODRIGUEZ, JULIO	9161		City Of Chicago Police	$1.11
10/28/2015	RODRIGUEZ, JULIO	9161		City Of Chicago Police	$4.00
10/28/2015	RODRIGUEZ, JULIO	9161		City Of Chicago Police	$197.49
10/28/2015	RODRIGUEZ, JULIO	9161		City Of Chicago Police	$1.11
10/28/2015	RODRIGUEZ, JULIO	9161		City Of Chicago Police	$4.00
10/28/2015	RODRIGUEZ, JULIO	9161		City Of Chicago Police	$197.49
10/28/2015	RODRIGUEZ, JULIO	9161		City Of Chicago Police	$3.39
10/28/2015	RODRIGUEZ, JULIO	9161		City Of Chicago Police	$4.00
10/28/2015	RODRIGUEZ, JULIO	9161		City Of Chicago Police	$59.89
10/28/2015	RODRIGUEZ, JULIO	9161		City Of Chicago Police	$1.36
10/28/2015	RODRIGUEZ, JULIO	9161		City Of Chicago Police	$4.00
10/28/2015	RODRIGUEZ, JULIO	9161		City Of Chicago Police	$313.03
10/28/2015	RODRIGUEZ, JULIO	9161		City Of Chicago Police	$1.11
10/28/2015	RODRIGUEZ, JULIO	9161		City Of Chicago Police	$4.00
03/17/2010	RODRIGUEZ, JOSEPH	9161		City Of Chicago Police	$40.63
03/17/2010	RODRIGUEZ, JOSEPH	9161		City Of Chicago Police	$168.97
03/17/2010	RODRIGUEZ, JOSEPH	9161		City Of Chicago Police	$40.63
09/28/2015	RODRIGUEZ, GABRIEL	9161	001	City Of Chicago Police	$4.00
09/28/2015	RODRIGUEZ, GABRIEL	9161	001	City Of Chicago Police	$75.86
09/28/2015	RODRIGUEZ, GABRIEL	9161	001	City Of Chicago Police	$0.40
09/28/2015	RODRIGUEZ, GABRIEL	9161	001	City Of Chicago Police	$4.00
09/28/2015	RODRIGUEZ, GABRIEL	9161	001	City Of Chicago Police	$482.02
09/28/2015	RODRIGUEZ, GABRIEL	9161	001	City Of Chicago Police	$4.00
09/28/2015	RODRIGUEZ, GABRIEL	9161	001	City Of Chicago Police	$309.66
09/28/2015	RODRIGUEZ, GABRIEL	9161	001	City Of Chicago Police	$0.19
09/28/2015	RODRIGUEZ, GABRIEL	9161	001	City Of Chicago Police	$4.00
09/28/2015	RODRIGUEZ, GABRIEL	9161	001	City Of Chicago Police	$221.26

Incident Date	Claimant	Rank	Unit of Assignment	Insured	Total to be Paid
09/28/2015	RODRIGUEZ, GABRIEL	9161	001	City Of Chicago Police	$0.19
09/28/2015	RODRIGUEZ, GABRIEL	9161	001	City Of Chicago Police	$4.00
09/28/2015	RODRIGUEZ, GABRIEL	9161	001	City Of Chicago Police	$223.48
09/28/2015	RODRIGUEZ, GABRIEL	9161	001	City Of Chicago Police	$0.26
09/28/2015	RODRIGUEZ, GABRIEL	9161	001	City Of Chicago Police	$4.00
09/28/2015	RODRIGUEZ, GABRIEL	9161	001	City Of Chicago Police	$311.59
09/28/2015	RODRIGUEZ, GABRIEL	9161	001	City Of Chicago Police	$0.26
09/28/2015	RODRIGUEZ, GABRIEL	9161	001	City Of Chicago Police	$0.26
09/28/2015	RODRIGUEZ, GABRIEL	9161	001	City Of Chicago Police	$4.00
09/28/2015	RODRIGUEZ, GABRIEL	9161	001	City Of Chicago Police	$300.13
09/28/2015	RODRIGUEZ, GABRIEL	9161	001	City Of Chicago Police	$0.68
09/28/2015	RODRIGUEZ, GABRIEL	9161	001	City Of Chicago Police	$4.00
09/28/2015	RODRIGUEZ, GABRIEL	9161	001	City Of Chicago Police	$75.86
09/28/2015	RODRIGUEZ, GABRIEL	9161	001	City Of Chicago Police	$0.18
09/28/2015	RODRIGUEZ, GABRIEL	9161	001	City Of Chicago Police	$4.00
09/28/2015	RODRIGUEZ, GABRIEL	9161	001	City Of Chicago Police	$216.84
09/28/2015	RODRIGUEZ, GABRIEL	9161	001	City Of Chicago Police	$0.68
09/28/2015	RODRIGUEZ, GABRIEL	9161	001	City Of Chicago Police	$75.86
09/28/2015	RODRIGUEZ, GABRIEL	9161	001	City Of Chicago Police	$0.68
09/28/2015	RODRIGUEZ, GABRIEL	9161	001	City Of Chicago Police	$4.00
07/04/2015	RODRIGUEZ, CHRISTINA ADELA	9161		City Of Chicago Police	$0.11
07/04/2015	RODRIGUEZ, CHRISTINA ADELA	9161		City Of Chicago Police	$4.00
07/04/2015	RODRIGUEZ, CHRISTINA ADELA	9161		City Of Chicago Police	$79.20
07/04/2015	RODRIGUEZ, CHRISTINA ADELA	9161		City Of Chicago Police	$3.70
07/04/2015	RODRIGUEZ, CHRISTINA ADELA	9161		City Of Chicago Police	$4.00
07/04/2015	RODRIGUEZ, CHRISTINA ADELA	9161		City Of Chicago Police	$434.78
07/04/2015	RODRIGUEZ, CHRISTINA ADELA	9161		City Of Chicago Police	$4.00
07/04/2015	RODRIGUEZ, CHRISTINA ADELA	9161		City Of Chicago Police	$440.00
07/04/2015	RODRIGUEZ, CHRISTINA ADELA	9161		City Of Chicago Police	$3.21
07/04/2015	RODRIGUEZ, CHRISTINA ADELA	9161		City Of Chicago Police	$4.00
07/04/2015	RODRIGUEZ, CHRISTINA ADELA	9161		City Of Chicago Police	$394.95
07/04/2015	RODRIGUEZ, CHRISTINA ADELA	9161		City Of Chicago Police	$0.11
07/04/2015	RODRIGUEZ, CHRISTINA ADELA	9161		City Of Chicago Police	$4.00

Incident Date	Claimant	Rank	Unit of Assignment	Insured	Total to be Paid
07/04/2015	RODRIGUEZ, CHRISTINA ADELA	9161		City Of Chicago Police	$79.20
07/04/2015	RODRIGUEZ, CHRISTINA ADELA	9161		City Of Chicago Police	$3.70
07/04/2015	RODRIGUEZ, CHRISTINA ADELA	9161		City Of Chicago Police	$4.00
07/04/2015	RODRIGUEZ, CHRISTINA ADELA	9161		City Of Chicago Police	$434.78
07/04/2015	RODRIGUEZ, CHRISTINA ADELA	9161		City Of Chicago Police	$5.36
07/04/2015	RODRIGUEZ, CHRISTINA ADELA	9161		City Of Chicago Police	$4.00
07/04/2015	RODRIGUEZ, CHRISTINA ADELA	9161		City Of Chicago Police	$440.08
07/04/2015	RODRIGUEZ, CHRISTINA ADELA	9161		City Of Chicago Police	$2.70
07/04/2015	RODRIGUEZ, CHRISTINA ADELA	9161		City Of Chicago Police	$4.00
07/04/2015	RODRIGUEZ, CHRISTINA ADELA	9161		City Of Chicago Police	$347.31
07/04/2015	RODRIGUEZ, CHRISTINA ADELA	9161		City Of Chicago Police	$3.70
07/04/2015	RODRIGUEZ, CHRISTINA ADELA	9161		City Of Chicago Police	$4.00
07/04/2015	RODRIGUEZ, CHRISTINA ADELA	9161		City Of Chicago Police	$434.78
07/04/2015	RODRIGUEZ, CHRISTINA ADELA	9161		City Of Chicago Police	$5.36
07/04/2015	RODRIGUEZ, CHRISTINA ADELA	9161		City Of Chicago Police	$4.00
07/04/2015	RODRIGUEZ, CHRISTINA ADELA	9161		City Of Chicago Police	$440.08
07/04/2015	RODRIGUEZ, CHRISTINA ADELA	9161		City Of Chicago Police	$4.00
07/04/2015	RODRIGUEZ, CHRISTINA ADELA	9161		City Of Chicago Police	$303.60
07/04/2015	RODRIGUEZ, CHRISTINA ADELA	9161		City Of Chicago Police	$0.81
07/04/2015	RODRIGUEZ, CHRISTINA ADELA	9161		City Of Chicago Police	$4.00
07/04/2015	RODRIGUEZ, CHRISTINA ADELA	9161		City Of Chicago Police	$75.06
07/04/2015	RODRIGUEZ, CHRISTINA ADELA	9161		City Of Chicago Police	$3.70
07/04/2015	RODRIGUEZ, CHRISTINA ADELA	9161		City Of Chicago Police	$4.00
07/04/2015	RODRIGUEZ, CHRISTINA ADELA	9161		City Of Chicago Police	$434.78
07/04/2015	RODRIGUEZ, CHRISTINA ADELA	9161		City Of Chicago Police	$3.47
07/04/2015	RODRIGUEZ, CHRISTINA ADELA	9161		City Of Chicago Police	$4.00
07/04/2015	RODRIGUEZ, CHRISTINA ADELA	9161		City Of Chicago Police	$403.42
07/04/2015	RODRIGUEZ, CHRISTINA ADELA	9161		City Of Chicago Police	$12.99
07/04/2015	RODRIGUEZ, CHRISTINA ADELA	9161		City Of Chicago Police	$110.00
07/04/2015	RODRIGUEZ, CHRISTINA ADELA	9161		City Of Chicago Police	$3.70
07/04/2015	RODRIGUEZ, CHRISTINA ADELA	9161		City Of Chicago Police	$4.00
07/04/2015	RODRIGUEZ, CHRISTINA ADELA	9161		City Of Chicago Police	$435.57
07/04/2015	RODRIGUEZ, CHRISTINA ADELA	9161		City Of Chicago Police	$3.70

Incident Date	Claimant	Rank	Unit of Assignment	Insured	Total to be Paid
07/04/2015	RODRIGUEZ, CHRISTINA ADELA	9161		City Of Chicago Police	$4.00
07/04/2015	RODRIGUEZ, CHRISTINA ADELA	9161		City Of Chicago Police	$434.78
07/04/2015	RODRIGUEZ, CHRISTINA ADELA	9161		City Of Chicago Police	$2.18
07/12/2013	RODRIGUEZ JR, FRANCISCO			City Of Chicago Police	$110.00
07/12/2013	RODRIGUEZ JR, FRANCISCO			City Of Chicago Police	$47.79
12/26/2008	ROCHA, NANCY			City Of Chicago Police	$4.00
12/26/2008	ROCHA, NANCY			City Of Chicago Police	$4.00
12/26/2008	ROCHA, NANCY			City Of Chicago Police	$20.04
12/26/2008	ROCHA, NANCY			City Of Chicago Police	$350.84
12/26/2008	ROCHA, NANCY			City Of Chicago Police	$3.13
01/28/2013	ROCCO-PIGNATO, LISA	9161	009	City Of Chicago Police	$476.40
12/04/2014	ROBLES, ROBERT	9161		City Of Chicago Police	$180.40
12/06/2014	ROBINSON III, ALFRED	9161	018	City Of Chicago Police	$76.71
09/05/2015	ROBERTSON, THOMAS	9161		City Of Chicago Police	$4.00
09/05/2015	ROBERTSON, THOMAS	9161		City Of Chicago Police	$331.71
09/05/2015	ROBERTSON, THOMAS	9161		City Of Chicago Police	$79.85
09/05/2015	ROBERTSON, THOMAS	9161		City Of Chicago Police	$0.53
09/05/2015	ROBERTSON, THOMAS	9161		City Of Chicago Police	$4.00
09/05/2015	ROBERTSON, THOMAS	9161		City Of Chicago Police	$266.28
09/05/2015	ROBERTSON, THOMAS	9161		City Of Chicago Police	$0.61
09/05/2015	ROBERTSON, THOMAS	9161		City Of Chicago Police	$4.00
09/05/2015	ROBERTSON, THOMAS	9161		City Of Chicago Police	$308.27
09/05/2015	ROBERTSON, THOMAS	9161		City Of Chicago Police	$0.65
09/05/2015	ROBERTSON, THOMAS	9161		City Of Chicago Police	$4.00
05/01/2015	ROBERTS, ANDREA	9161	018	City Of Chicago Police	$4.00
05/01/2015	ROBERTS, ANDREA	9161	018	City Of Chicago Police	$39.46
08/23/2015	RIVERA, VICTOR	9161		City Of Chicago Police	$0.13
08/23/2015	RIVERA, VICTOR	9161		City Of Chicago Police	$4.00
08/23/2015	RIVERA, VICTOR	9161		City Of Chicago Police	$260.41
08/23/2015	RIVERA, VICTOR	9161		City Of Chicago Police	$0.68
08/23/2015	RIVERA, VICTOR	9161		City Of Chicago Police	$4.00
08/23/2015	RIVERA, VICTOR	9161		City Of Chicago Police	$75.86
08/23/2015	RIVERA, VICTOR	9161		City Of Chicago Police	$0.13

Incident Date	Claimant	Rank	Unit of Assignment	Insured	Total to be Paid
08/23/2015	RIVERA, VICTOR	9161		City Of Chicago Police	$4.00
08/23/2015	RIVERA, VICTOR	9161		City Of Chicago Police	$260.41
08/23/2015	RIVERA, VICTOR	9161		City Of Chicago Police	$0.13
08/23/2015	RIVERA, VICTOR	9161		City Of Chicago Police	$4.00
08/23/2015	RIVERA, VICTOR	9161		City Of Chicago Police	$260.41
04/22/2015	RIVERA, VANESSA	9161		City Of Chicago Police	$46.35
04/22/2015	RIVERA, VANESSA	9161		City Of Chicago Police	$30.73
04/22/2015	RIVERA, VANESSA	9161		City Of Chicago Police	$179.32
04/22/2015	RIVERA, VANESSA	9161		City Of Chicago Police	$4.00
04/28/2015	RIVERA, RICARDO	9161		City Of Chicago Police	$1.59
04/28/2015	RIVERA, RICARDO	9161		City Of Chicago Police	$251.01
04/28/2015	RIVERA, RICARDO	9161		City Of Chicago Police	$4.00
11/14/2015	RIVERA, JOSE	9161		City Of Chicago Police	$4.83
11/14/2015	RIVERA, JOSE	9161		City Of Chicago Police	$4.00
11/14/2015	RIVERA, JOSE	9161		City Of Chicago Police	$322.59
11/14/2015	RIVERA, JOSE	9161		City Of Chicago Police	$7.83
11/14/2015	RIVERA, JOSE	9161		City Of Chicago Police	$161.15
11/14/2015	RIVERA, JOSE	9161		City Of Chicago Police	$4.00
12/19/2015	RILES, LAURIE	9161	044	City Of Chicago Police	$21.96
12/19/2015	RILES, LAURIE	9161	044	City Of Chicago Police	$75.86
12/19/2015	RILES, LAURIE	9161	044	City Of Chicago Police	$0.68
12/19/2015	RILES, LAURIE	9161	044	City Of Chicago Police	$4.00
12/19/2015	RILES, LAURIE	9161	044	City Of Chicago Police	$75.86
12/19/2015	RILES, LAURIE	9161	044	City Of Chicago Police	$0.69
12/19/2015	RILES, LAURIE	9161	044	City Of Chicago Police	$4.00
12/19/2015	RILES, LAURIE	9161	044	City Of Chicago Police	$76.51
12/19/2015	RILES, LAURIE	9161	044	City Of Chicago Police	$1.84
12/19/2015	RILES, LAURIE	9161	044	City Of Chicago Police	$4.00
12/19/2015	RILES, LAURIE	9161	044	City Of Chicago Police	$204.76
12/19/2015	RILES, LAURIE	9161	044	City Of Chicago Police	$0.68
12/19/2015	RILES, LAURIE	9161	044	City Of Chicago Police	$4.00
12/19/2015	RILES, LAURIE	9161	044	City Of Chicago Police	$76.01
12/19/2015	RILES, LAURIE	9161	044	City Of Chicago Police	$2.82

Incident Date	Claimant	Rank	Unit of Assignment	Insured	Total to be Paid
12/19/2015	RILES, LAURIE	9161	044	City Of Chicago Police	$4.00
12/19/2015	RILES, LAURIE	9161	044	City Of Chicago Police	$149.40
12/19/2015	RILES, LAURIE	9161	044	City Of Chicago Police	$1.00
12/19/2015	RILES, LAURIE	9161	044	City Of Chicago Police	$4.00
12/19/2015	RILES, LAURIE	9161	044	City Of Chicago Police	$112.42
12/19/2015	RILES, LAURIE	9161	044	City Of Chicago Police	$0.68
12/19/2015	RILES, LAURIE	9161	044	City Of Chicago Police	$4.00
12/19/2015	RILES, LAURIE	9161	044	City Of Chicago Police	$4.00
10/08/2015	RIGAN, KRISTOPHER	9171	007	City Of Chicago Police	$0.54
10/08/2015	RIGAN, KRISTOPHER	9171	007	City Of Chicago Police	$79.85
10/08/2015	RIGAN, KRISTOPHER	9171	007	City Of Chicago Police	$276.19
10/08/2015	RIGAN, KRISTOPHER	9171	007	City Of Chicago Police	$0.54
10/08/2015	RIGAN, KRISTOPHER	9171	007	City Of Chicago Police	$4.00
10/08/2015	RIGAN, KRISTOPHER	9171	007	City Of Chicago Police	$276.19
10/08/2015	RIGAN, KRISTOPHER	9171	007	City Of Chicago Police	$0.55
10/08/2015	RIGAN, KRISTOPHER	9171	007	City Of Chicago Police	$4.00
10/08/2015	RIGAN, KRISTOPHER	9171	007	City Of Chicago Police	$280.27
10/08/2015	RIGAN, KRISTOPHER	9171	007	City Of Chicago Police	$4.19
10/08/2015	RIGAN, KRISTOPHER	9171	007	City Of Chicago Police	$4.00
10/08/2015	RIGAN, KRISTOPHER	9171	007	City Of Chicago Police	$221.73
10/08/2015	RIGAN, KRISTOPHER	9171	007	City Of Chicago Police	$0.56
10/08/2015	RIGAN, KRISTOPHER	9171	007	City Of Chicago Police	$4.00
10/08/2015	RIGAN, KRISTOPHER	9171	007	City Of Chicago Police	$283.58
10/08/2015	RIGAN, KRISTOPHER	9171	007	City Of Chicago Police	$4.00
10/08/2015	RIGAN, KRISTOPHER	9171	007	City Of Chicago Police	$0.47
10/08/2015	RIGAN, KRISTOPHER	9171	007	City Of Chicago Police	$4.00
10/08/2015	RIGAN, KRISTOPHER	9171	007	City Of Chicago Police	$239.30
10/08/2015	RIGAN, KRISTOPHER	9171	007	City Of Chicago Police	$110.00
10/08/2015	RIGAN, KRISTOPHER	9171	007	City Of Chicago Police	$110.00
10/08/2015	RIGAN, KRISTOPHER	9171	007	City Of Chicago Police	$110.00
10/08/2015	RIGAN, KRISTOPHER	9171	007	City Of Chicago Police	$4.00
10/08/2015	RIGAN, KRISTOPHER	9171	007	City Of Chicago Police	$4.00
10/08/2015	RIGAN, KRISTOPHER	9171	007	City Of Chicago Police	$263.34

Incident Date	Claimant	Rank	Unit of Assignment	Insured	Total to be Paid
10/08/2015	RIGAN, KRISTOPHER	9171	007	City Of Chicago Police	$4.00
10/08/2015	RIGAN, KRISTOPHER	9171	007	City Of Chicago Police	$37.65
10/08/2015	RIGAN, KRISTOPHER	9171	007	City Of Chicago Police	$0.49
10/08/2015	RIGAN, KRISTOPHER	9171	007	City Of Chicago Police	$4.00
10/08/2015	RIGAN, KRISTOPHER	9171	007	City Of Chicago Police	$53.08
10/08/2015	RIGAN, KRISTOPHER	9171	007	City Of Chicago Police	$0.46
10/08/2015	RIGAN, KRISTOPHER	9171	007	City Of Chicago Police	$4.00
10/08/2015	RIGAN, KRISTOPHER	9171	007	City Of Chicago Police	$235.22
10/08/2015	RIGAN, KRISTOPHER	9171	007	City Of Chicago Police	$0.32
10/08/2015	RIGAN, KRISTOPHER	9171	007	City Of Chicago Police	$4.00
10/08/2015	RIGAN, KRISTOPHER	9171	007	City Of Chicago Police	$163.13
10/08/2015	RIGAN, KRISTOPHER	9171	007	City Of Chicago Police	$0.34
10/08/2015	RIGAN, KRISTOPHER	9171	007	City Of Chicago Police	$4.00
10/08/2015	RIGAN, KRISTOPHER	9171	007	City Of Chicago Police	$170.52
10/08/2015	RIGAN, KRISTOPHER	9171	007	City Of Chicago Police	$4.00
10/08/2015	RIGAN, KRISTOPHER	9171	007	City Of Chicago Police	$0.51
06/11/2015	RIGAN, KEITH	9171		City Of Chicago Police	$60.48
06/11/2015	RIGAN, KEITH	9171		City Of Chicago Police	$266.96
06/11/2015	RIGAN, KEITH	9171		City Of Chicago Police	$4.00
06/11/2015	RIGAN, KEITH	9171		City Of Chicago Police	$2.39
01/30/2014	RIFFERT, JOSEPH	9161	019	City Of Chicago Police	$148.67
02/05/2015	RIFFERT, JOSEPH	9161	019	City Of Chicago Police	$26.00
02/05/2015	RIFFERT, JOSEPH	9161	019	City Of Chicago Police	$341.46
02/05/2015	RIFFERT, JOSEPH	9161	019	City Of Chicago Police	$182.60
02/05/2015	RIFFERT, JOSEPH	9161	019	City Of Chicago Police	$93.69
02/05/2015	RIFFERT, JOSEPH	9161	019	City Of Chicago Police	$68.13
02/05/2015	RIFFERT, JOSEPH	9161	019	City Of Chicago Police	$18.36
02/05/2015	RIFFERT, JOSEPH	9161	019	City Of Chicago Police	$38.69
02/05/2015	RIFFERT, JOSEPH	9161	019	City Of Chicago Police	$4.00
02/05/2015	RIFFERT, JOSEPH	9161	019	City Of Chicago Police	$0.72
02/05/2015	RIFFERT, JOSEPH	9161	019	City Of Chicago Police	$4.00
02/05/2015	RIFFERT, JOSEPH	9161	019	City Of Chicago Police	$80.39
02/05/2015	RIFFERT, JOSEPH	9161	019	City Of Chicago Police	$1.42

Incident Date	Claimant	Rank	Unit of Assignment	Insured	Total to be Paid
02/05/2015	RIFFERT, JOSEPH	9161	019	City Of Chicago Police	$4.00
02/05/2015	RIFFERT, JOSEPH	9161	019	City Of Chicago Police	$158.49
02/05/2015	RIFFERT, JOSEPH	9161	019	City Of Chicago Police	$6.93
02/05/2015	RIFFERT, JOSEPH	9161	019	City Of Chicago Police	$4.00
02/05/2015	RIFFERT, JOSEPH	9161	019	City Of Chicago Police	$775.21
02/05/2015	RIFFERT, JOSEPH	9161	019	City Of Chicago Police	$129.86
02/05/2015	RIFFERT, JOSEPH	9161	019	City Of Chicago Police	$129.86
02/05/2015	RIFFERT, JOSEPH	9161	019	City Of Chicago Police	$129.86
02/05/2015	RIFFERT, JOSEPH	9161	019	City Of Chicago Police	$129.86
02/05/2015	RIFFERT, JOSEPH	9161	019	City Of Chicago Police	$236.61
02/05/2015	RIFFERT, JOSEPH	9161	019	City Of Chicago Police	$4.00
02/05/2015	RIFFERT, JOSEPH	9161	019	City Of Chicago Police	$155.00
02/05/2015	RIFFERT, JOSEPH	9161	019	City Of Chicago Police	$155.00
02/05/2015	RIFFERT, JOSEPH	9161	019	City Of Chicago Police	$155.00
02/05/2015	RIFFERT, JOSEPH	9161	019	City Of Chicago Police	$152.00
02/05/2015	RIFFERT, JOSEPH	9161	019	City Of Chicago Police	$129.86
02/05/2015	RIFFERT, JOSEPH	9161	019	City Of Chicago Police	$129.86
02/05/2015	RIFFERT, JOSEPH	9161	019	City Of Chicago Police	$129.86
02/05/2015	RIFFERT, JOSEPH	9161	019	City Of Chicago Police	$117.00
12/30/2015	RICKEN, ERIK	9161	014	City Of Chicago Police	$44.80
12/30/2015	RICKEN, ERIK	9161	014	City Of Chicago Police	$0.66
12/30/2015	RICKEN, ERIK	9161	014	City Of Chicago Police	$686.57
12/30/2015	RICKEN, ERIK	9161	014	City Of Chicago Police	$4.00
12/30/2015	RICKEN, ERIK	9161	014	City Of Chicago Police	$238.86
12/30/2015	RICKEN, ERIK	9161	014	City Of Chicago Police	$4.00
12/30/2015	RICKEN, ERIK	9161	014	City Of Chicago Police	$7.17
12/30/2015	RICKEN, ERIK	9161	014	City Of Chicago Police	$4.00
12/30/2015	RICKEN, ERIK	9161	014	City Of Chicago Police	$6.15
09/28/2015	RICHARDSON, ROBYN	9161	044	City Of Chicago Police	$551.58
09/28/2015	RICHARDSON, ROBYN	9161	044	City Of Chicago Police	$4.00
09/28/2015	RICHARDSON, ROBYN	9161	044	City Of Chicago Police	$574.42
09/28/2015	RICHARDSON, ROBYN	9161	044	City Of Chicago Police	$0.51
09/28/2015	RICHARDSON, ROBYN	9161	044	City Of Chicago Police	$4.00

Incident Date	Claimant	Rank	Unit of Assignment	Insured	Total to be Paid
09/28/2015	RICHARDSON, ROBYN	9161	044	City Of Chicago Police	$1.08
09/28/2015	RICHARDSON, ROBYN	9161	044	City Of Chicago Police	$259.94
09/28/2015	RICHARDSON, ROBYN	9161	044	City Of Chicago Police	$4.00
09/28/2015	RICHARDSON, ROBYN	9161	044	City Of Chicago Police	$217.95
09/28/2015	RICHARDSON, ROBYN	9161	044	City Of Chicago Police	$4.00
09/28/2015	RICHARDSON, ROBYN	9161	044	City Of Chicago Police	$0.43
09/28/2015	RICHARDSON, ROBYN	9161	044	City Of Chicago Police	$294.88
09/28/2015	RICHARDSON, ROBYN	9161	044	City Of Chicago Police	$4.00
09/28/2015	RICHARDSON, ROBYN	9161	044	City Of Chicago Police	$4.00
09/28/2015	RICHARDSON, ROBYN	9161	044	City Of Chicago Police	$217.95
09/28/2015	RICHARDSON, ROBYN	9161	044	City Of Chicago Police	$4.00
09/28/2015	RICHARDSON, ROBYN	9161	044	City Of Chicago Police	$0.43
09/28/2015	RICHARDSON, ROBYN	9161	044	City Of Chicago Police	$216.03
09/28/2015	RICHARDSON, ROBYN	9161	044	City Of Chicago Police	$4.00
09/28/2015	RICHARDSON, ROBYN	9161	044	City Of Chicago Police	$0.43
09/28/2015	RICHARDSON, ROBYN	9161	044	City Of Chicago Police	$0.68
09/28/2015	RICHARDSON, ROBYN	9161	044	City Of Chicago Police	$4.00
09/28/2015	RICHARDSON, ROBYN	9161	044	City Of Chicago Police	$75.86
02/15/2015	RICHARDSON, DAWN	9161	008	City Of Chicago Police	$0.28
02/15/2015	RICHARDSON, DAWN	9161	008	City Of Chicago Police	$4.00
02/15/2015	RICHARDSON, DAWN	9161	008	City Of Chicago Police	$258.76
02/15/2015	RICHARDSON, DAWN	9161	008	City Of Chicago Police	$1.10
02/15/2015	RICHARDSON, DAWN	9161	008	City Of Chicago Police	$4.00
02/15/2015	RICHARDSON, DAWN	9161	008	City Of Chicago Police	$501.46
07/17/2014	RIALMO, ROBERT	9161		City Of Chicago Police	$4.00
07/22/2015	REYNOLDS, BRYAN	9161	001	City Of Chicago Police	$4.00
07/22/2015	REYNOLDS, BRYAN	9161	001	City Of Chicago Police	$0.43
07/22/2015	REYNOLDS, BRYAN	9161	001	City Of Chicago Police	$4.00
07/22/2015	REYNOLDS, BRYAN	9161	001	City Of Chicago Police	$329.64
07/22/2015	REYNOLDS, BRYAN	9161	001	City Of Chicago Police	$0.46
07/22/2015	REYNOLDS, BRYAN	9161	001	City Of Chicago Police	$4.00
07/22/2015	REYNOLDS, BRYAN	9161	001	City Of Chicago Police	$0.49
07/22/2015	REYNOLDS, BRYAN	9161	001	City Of Chicago Police	$258.96

Incident Date	Claimant	Rank	Unit of Assignment	Insured	Total to be Paid
07/22/2015	REYNOLDS, BRYAN	9161	001	City Of Chicago Police	$0.49
07/22/2015	REYNOLDS, BRYAN	9161	001	City Of Chicago Police	$4.00
07/22/2015	REYNOLDS, BRYAN	9161	001	City Of Chicago Police	$329.64
07/22/2015	REYNOLDS, BRYAN	9161	001	City Of Chicago Police	$329.64
07/22/2015	REYNOLDS, BRYAN	9161	001	City Of Chicago Police	$188.28
07/22/2015	REYNOLDS, BRYAN	9161	001	City Of Chicago Police	$4.00
07/22/2015	REYNOLDS, BRYAN	9161	001	City Of Chicago Police	$0.49
01/27/2015	REYES, MYRTA	9161		City Of Chicago Police	$31.34
01/27/2015	REYES, MYRTA	9161		City Of Chicago Police	$4.00
08/29/2015	REYES, MONICIA	9161		City Of Chicago Police	$4.00
06/01/2014	REYES, LUIS	9161		City Of Chicago Police	$46.26
06/01/2014	REYES, LUIS	9161		City Of Chicago Police	$4.00
06/01/2014	REYES, LUIS	9161		City Of Chicago Police	$0.06
09/01/2015	RESENDEZ III, JESSE	9161	018	City Of Chicago Police	$4.00
09/01/2015	RESENDEZ III, JESSE	9161	018	City Of Chicago Police	$264.07
09/01/2015	RESENDEZ III, JESSE	9161	018	City Of Chicago Police	$0.52
09/01/2015	RESENDEZ III, JESSE	9161	018	City Of Chicago Police	$4.00
09/01/2015	RESENDEZ III, JESSE	9161	018	City Of Chicago Police	$264.07
09/01/2015	RESENDEZ III, JESSE	9161	018	City Of Chicago Police	$0.52
09/01/2015	RESENDEZ III, JESSE	9161	018	City Of Chicago Police	$4.00
09/01/2015	RESENDEZ III, JESSE	9161	018	City Of Chicago Police	$264.07
09/01/2015	RESENDEZ III, JESSE	9161	018	City Of Chicago Police	$0.51
09/01/2015	RESENDEZ III, JESSE	9161	018	City Of Chicago Police	$4.00
09/01/2015	RESENDEZ III, JESSE	9161	018	City Of Chicago Police	$259.94
09/01/2015	RESENDEZ III, JESSE	9161	018	City Of Chicago Police	$0.60
09/01/2015	RESENDEZ III, JESSE	9161	018	City Of Chicago Police	$4.00
09/01/2015	RESENDEZ III, JESSE	9161	018	City Of Chicago Police	$306.06
09/01/2015	RESENDEZ III, JESSE	9161	018	City Of Chicago Police	$0.52
09/01/2015	RESENDEZ III, JESSE	9161	018	City Of Chicago Police	$4.00
09/01/2015	RESENDEZ III, JESSE	9161	018	City Of Chicago Police	$0.52
09/01/2015	RESENDEZ III, JESSE	9161	018	City Of Chicago Police	$336.07
09/01/2015	RESENDEZ III, JESSE	9161	018	City Of Chicago Police	$4.00
09/01/2015	RESENDEZ III, JESSE	9161	018	City Of Chicago Police	$0.65

Incident Date	Claimant	Rank	Unit of Assignment	Insured	Total to be Paid
09/01/2015	RESENDEZ III, JESSE	9161	018	City Of Chicago Police	$217.95
09/01/2015	RESENDEZ III, JESSE	9161	018	City Of Chicago Police	$110.81
09/01/2015	RESENDEZ III, JESSE	9161	018	City Of Chicago Police	$4.00
09/01/2015	RESENDEZ III, JESSE	9161	018	City Of Chicago Police	$1.20
09/01/2015	RESENDEZ III, JESSE	9161	018	City Of Chicago Police	$264.07
09/01/2015	RESENDEZ III, JESSE	9161	018	City Of Chicago Police	$4.00
09/01/2015	RESENDEZ III, JESSE	9161	018	City Of Chicago Police	$0.52
09/01/2015	RESENDEZ III, JESSE	9161	018	City Of Chicago Police	$218.36
09/01/2015	RESENDEZ III, JESSE	9161	018	City Of Chicago Police	$4.00
09/01/2015	RESENDEZ III, JESSE	9161	018	City Of Chicago Police	$0.43
09/01/2015	RESENDEZ III, JESSE	9161	018	City Of Chicago Police	$4.00
09/01/2015	RESENDEZ III, JESSE	9161	018	City Of Chicago Police	$0.43
09/01/2015	RESENDEZ III, JESSE	9161	018	City Of Chicago Police	$217.95
09/01/2015	RESENDEZ III, JESSE	9161	018	City Of Chicago Police	$4.00
09/01/2015	RESENDEZ III, JESSE	9161	018	City Of Chicago Police	$0.43
09/01/2015	RESENDEZ III, JESSE	9161	018	City Of Chicago Police	$266.54
09/01/2015	RESENDEZ III, JESSE	9161	018	City Of Chicago Police	$29.12
09/01/2015	RESENDEZ III, JESSE	9161	018	City Of Chicago Police	$4.00
09/28/2015	RENTERIA, MARCO	9161	25	City Of Chicago Police	$59.89
09/28/2015	RENTERIA, MARCO	9161	25	City Of Chicago Police	$2.10
09/28/2015	RENTERIA, MARCO	9161	25	City Of Chicago Police	$4.00
09/28/2015	RENTERIA, MARCO	9161	25	City Of Chicago Police	$234.04
09/28/2015	RENTERIA, MARCO	9161	25	City Of Chicago Police	$3.39
09/28/2015	RENTERIA, MARCO	9161	25	City Of Chicago Police	$4.00
01/01/2015	RENT, TEHMARR	9161	014	City Of Chicago Police	$13.00
01/01/2015	RENT, TEHMARR	9161	014	City Of Chicago Police	$124.16
01/01/2015	RENT, TEHMARR	9161	014	City Of Chicago Police	$13.00
01/01/2015	RENT, TEHMARR	9161	014	City Of Chicago Police	$124.16
12/12/2013	RANIERI, FRANK	9161	017	City Of Chicago Police	$0.19
12/12/2013	RANIERI, FRANK	9161	017	City Of Chicago Police	$110.00
12/12/2013	RANIERI, FRANK	9161	017	City Of Chicago Police	$176.84
12/12/2013	RANIERI, FRANK	9161	017	City Of Chicago Police	$0.35
12/12/2013	RANIERI, FRANK	9161	017	City Of Chicago Police	$4.00

Incident Date	Claimant	Rank	Unit of Assignment	Insured	Total to be Paid
12/12/2013	RANIERI, FRANK	9161	017	City Of Chicago Police	$175.96
12/12/2013	RANIERI, FRANK	9161	017	City Of Chicago Police	$20.48
12/12/2013	RANIERI, FRANK	9161	017	City Of Chicago Police	$4.00
12/12/2013	RANIERI, FRANK	9161	017	City Of Chicago Police	$0.46
12/12/2013	RANIERI, FRANK	9161	017	City Of Chicago Police	$4.00
12/12/2013	RANIERI, FRANK	9161	017	City Of Chicago Police	$235.16
12/12/2013	RANIERI, FRANK	9161	017	City Of Chicago Police	$0.47
12/12/2013	RANIERI, FRANK	9161	017	City Of Chicago Police	$4.00
12/12/2013	RANIERI, FRANK	9161	017	City Of Chicago Police	$53.08
12/12/2013	RANIERI, FRANK	9161	017	City Of Chicago Police	$4.00
12/12/2013	RANIERI, FRANK	9161	017	City Of Chicago Police	$79.85
12/12/2013	RANIERI, FRANK	9161	017	City Of Chicago Police	$225.00
12/12/2013	RANIERI, FRANK	9161	017	City Of Chicago Police	$4.00
11/01/2015	RAMOS, FRANCIS	9161		City Of Chicago Police	$91.14
11/01/2015	RAMOS, FRANCIS	9161		City Of Chicago Police	$0.07
11/01/2015	RAMOS, FRANCIS	9161		City Of Chicago Police	$4.00
11/01/2015	RAMOS, FRANCIS	9161		City Of Chicago Police	$50.37
11/01/2015	RAMOS, FRANCIS	9161		City Of Chicago Police	$4.00
11/01/2015	RAMOS, FRANCIS	9161		City Of Chicago Police	$224.55
11/01/2015	RAMOS, FRANCIS	9161		City Of Chicago Police	$0.46
11/01/2015	RAMOS, FRANCIS	9161		City Of Chicago Police	$4.00
11/01/2015	RAMOS, FRANCIS	9161		City Of Chicago Police	$232.42
11/01/2015	RAMOS, FRANCIS	9161		City Of Chicago Police	$0.44
11/01/2015	RAMOS, FRANCIS	9161		City Of Chicago Police	$4.00
11/01/2015	RAMOS, FRANCIS	9161		City Of Chicago Police	$224.55
11/01/2015	RAMOS, FRANCIS	9161		City Of Chicago Police	$0.44
11/01/2015	RAMOS, FRANCIS	9161		City Of Chicago Police	$0.53
11/01/2015	RAMOS, FRANCIS	9161		City Of Chicago Police	$4.00
11/01/2015	RAMOS, FRANCIS	9161		City Of Chicago Police	$270.67
11/01/2015	RAMOS, FRANCIS	9161		City Of Chicago Police	$0.32
11/01/2015	RAMOS, FRANCIS	9161		City Of Chicago Police	$4.00
11/01/2015	RAMOS, FRANCIS	9161		City Of Chicago Police	$162.86
11/01/2015	RAMOS, FRANCIS	9161		City Of Chicago Police	$0.46

Incident Date	Claimant	Rank	Unit of Assignment	Insured	Total to be Paid
11/01/2015	RAMOS, FRANCIS	9161		City Of Chicago Police	$4.00
11/01/2015	RAMOS, FRANCIS	9161		City Of Chicago Police	$232.42
11/01/2015	RAMOS, FRANCIS	9161		City Of Chicago Police	$0.82
11/01/2015	RAMOS, FRANCIS	9161		City Of Chicago Police	$4.00
12/25/2013	RAMOS, DAVID	9161		City Of Chicago Police	$78.52
12/25/2013	RAMOS, DAVID	9161		City Of Chicago Police	$45.86
12/25/2013	RAMOS, DAVID	9161		City Of Chicago Police	$509.99
12/25/2013	RAMOS, DAVID	9161		City Of Chicago Police	$627.06
11/11/2015	RAMOS JR., CARLOS	9161	044	City Of Chicago Police	$0.48
11/11/2015	RAMOS JR., CARLOS	9161	044	City Of Chicago Police	$4.00
11/11/2015	RAMOS JR., CARLOS	9161	044	City Of Chicago Police	$217.67
11/11/2015	RAMOS JR., CARLOS	9161	044	City Of Chicago Police	$4.00
11/11/2015	RAMOS JR., CARLOS	9161	044	City Of Chicago Police	$228.38
11/11/2015	RAMOS JR., CARLOS	9161	044	City Of Chicago Police	$0.50
10/18/2015	RAMIREZ, TONY			City Of Chicago Police	$12.26
10/18/2015	RAMIREZ, TONY			City Of Chicago Police	$2.51
10/18/2015	RAMIREZ, TONY			City Of Chicago Police	$4.00
10/18/2015	RAMIREZ, TONY			City Of Chicago Police	$125.67
10/18/2015	RAMIREZ, TONY			City Of Chicago Police	$4.00
10/18/2015	RAMIREZ, TONY			City Of Chicago Police	$7.76
06/14/2015	RAMIREZ, MARIA	9161		City Of Chicago Police	$0.24
06/14/2015	RAMIREZ, MARIA	9161		City Of Chicago Police	$4.00
06/14/2015	RAMIREZ, MARIA	9161		City Of Chicago Police	$185.04
06/14/2015	RAMIREZ, MARIA	9161		City Of Chicago Police	$0.18
06/14/2015	RAMIREZ, MARIA	9161		City Of Chicago Police	$4.00
06/14/2015	RAMIREZ, MARIA	9161		City Of Chicago Police	$138.78
06/14/2015	RAMIREZ, MARIA	9161		City Of Chicago Police	$0.24
06/14/2015	RAMIREZ, MARIA	9161		City Of Chicago Police	$4.00
06/14/2015	RAMIREZ, MARIA	9161		City Of Chicago Police	$185.04
06/14/2015	RAMIREZ, MARIA	9161		City Of Chicago Police	$0.34
06/14/2015	RAMIREZ, MARIA	9161		City Of Chicago Police	$4.00
06/14/2015	RAMIREZ, MARIA	9161		City Of Chicago Police	$253.97
06/14/2015	RAMIREZ, MARIA	9161		City Of Chicago Police	$1.27

Incident Date	Claimant	Rank	Unit of Assignment	Insured	Total to be Paid
06/14/2015	RAMIREZ, MARIA	9161		City Of Chicago Police	$0.24
06/14/2015	RAMIREZ, MARIA	9161		City Of Chicago Police	$185.04
06/14/2015	RAMIREZ, MARIA	9161		City Of Chicago Police	$4.00
06/14/2015	RAMIREZ, MARIA	9161		City Of Chicago Police	$0.24
06/14/2015	RAMIREZ, MARIA	9161		City Of Chicago Police	$0.18
06/14/2015	RAMIREZ, MARIA	9161		City Of Chicago Police	$4.00
06/14/2015	RAMIREZ, MARIA	9161		City Of Chicago Police	$136.86
06/14/2015	RAMIREZ, MARIA	9161		City Of Chicago Police	$183.12
06/14/2015	RAMIREZ, MARIA	9161		City Of Chicago Police	$4.00
06/14/2015	RAMIREZ, MARIA	9161		City Of Chicago Police	$0.24
06/14/2015	RAMIREZ, MARIA	9161		City Of Chicago Police	$4.00
06/14/2015	RAMIREZ, MARIA	9161		City Of Chicago Police	$181.20
06/14/2015	RAMIREZ, MARIA	9161		City Of Chicago Police	$4.00
06/14/2015	RAMIREZ, MARIA	9161		City Of Chicago Police	$141.86
08/08/2013	RAMIREZ, JOSE	9173	715	City Of Chicago Police	$79.85
08/08/2013	RAMIREZ, JOSE	9173	715	City Of Chicago Police	$4.00
08/08/2013	RAMIREZ, JOSE	9173	715	City Of Chicago Police	$23.00
08/28/2015	RAK, DAVID	9161	044	City Of Chicago Police	$0.68
08/28/2015	RAK, DAVID	9161	044	City Of Chicago Police	$136.44
08/28/2015	RAK, DAVID	9161	044	City Of Chicago Police	$75.86
08/28/2015	RAK, DAVID	9161	044	City Of Chicago Police	$0.51
08/28/2015	RAK, DAVID	9161	044	City Of Chicago Police	$4.00
08/28/2015	RAK, DAVID	9161	044	City Of Chicago Police	$257.47
08/28/2015	RAK, DAVID	9161	044	City Of Chicago Police	$0.59
08/28/2015	RAK, DAVID	9161	044	City Of Chicago Police	$4.00
08/28/2015	RAK, DAVID	9161	044	City Of Chicago Police	$296.99
08/28/2015	RAK, DAVID	9161	044	City Of Chicago Police	$0.69
08/28/2015	RAK, DAVID	9161	044	City Of Chicago Police	$4.00
08/28/2015	RAK, DAVID	9161	044	City Of Chicago Police	$347.79
08/28/2015	RAK, DAVID	9161	044	City Of Chicago Police	$0.68
08/28/2015	RAK, DAVID	9161	044	City Of Chicago Police	$4.00
08/28/2015	RAK, DAVID	9161	044	City Of Chicago Police	$343.11
08/28/2015	RAK, DAVID	9161	044	City Of Chicago Police	$0.60

Incident Date	Claimant	Rank	Unit of Assignment	Insured	Total to be Paid
08/28/2015	RAK, DAVID	9161	044	City Of Chicago Police	$4.00
08/28/2015	RAK, DAVID	9161	044	City Of Chicago Police	$301.67
08/28/2015	RAK, DAVID	9161	044	City Of Chicago Police	$4.00
08/28/2015	RAK, DAVID	9161	044	City Of Chicago Police	$75.86
08/28/2015	RAK, DAVID	9161	044	City Of Chicago Police	$0.68
08/28/2015	RAK, DAVID	9161	044	City Of Chicago Police	$4.00
08/28/2015	RAK, DAVID	9161	044	City Of Chicago Police	$75.86
08/28/2015	RAK, DAVID	9161	044	City Of Chicago Police	$0.68
08/28/2015	RAK, DAVID	9161	044	City Of Chicago Police	$0.68
08/28/2015	RAK, DAVID	9161	044	City Of Chicago Police	$4.00
08/28/2015	RAK, DAVID	9161	044	City Of Chicago Police	$75.86
08/28/2015	RAK, DAVID	9161	044	City Of Chicago Police	$0.69
08/28/2015	RAK, DAVID	9161	044	City Of Chicago Police	$4.00
08/28/2015	RAK, DAVID	9161	044	City Of Chicago Police	$347.79
08/28/2015	RAK, DAVID	9161	044	City Of Chicago Police	$0.27
08/28/2015	RAK, DAVID	9161	044	City Of Chicago Police	$4.00
08/28/2015	RAK, DAVID	9161	044	City Of Chicago Police	$4.00
02/09/2013	RAINEY, TAMICA	9161		City Of Chicago Police	$110.00
02/09/2013	RAINEY, TAMICA	9161		City Of Chicago Police	$164.17
02/09/2013	RAINEY, TAMICA	9161		City Of Chicago Police	$4.51
02/09/2013	RAINEY, TAMICA	9161		City Of Chicago Police	$4.00
02/09/2013	RAINEY, TAMICA	9161		City Of Chicago Police	$138.90
02/09/2013	RAINEY, TAMICA	9161		City Of Chicago Police	$225.00
02/09/2013	RAINEY, TAMICA	9161		City Of Chicago Police	$4.38
02/09/2013	RAINEY, TAMICA	9161		City Of Chicago Police	$4.00
02/09/2013	RAINEY, TAMICA	9161		City Of Chicago Police	$135.18
02/09/2013	RAINEY, TAMICA	9161		City Of Chicago Police	$9.62
02/09/2013	RAINEY, TAMICA	9161		City Of Chicago Police	$4.00
02/09/2013	RAINEY, TAMICA	9161		City Of Chicago Police	$296.62
02/09/2013	RAINEY, TAMICA	9161		City Of Chicago Police	$5.35
02/09/2013	RAINEY, TAMICA	9161		City Of Chicago Police	$4.00
02/09/2013	RAINEY, TAMICA	9161		City Of Chicago Police	$165.09
02/09/2013	RAINEY, TAMICA	9161		City Of Chicago Police	$75.54

Incident Date	Claimant	Rank	Unit of Assignment	Insured	Total to be Paid
02/09/2013	RAINEY, TAMICA	9161		City Of Chicago Police	$17.12
02/09/2013	RAINEY, TAMICA	9161		City Of Chicago Police	$9.67
02/09/2013	RAINEY, TAMICA	9161		City Of Chicago Police	$4.00
02/09/2013	RAINEY, TAMICA	9161		City Of Chicago Police	$298.25
02/09/2013	RAINEY, TAMICA	9161		City Of Chicago Police	$4.64
02/09/2013	RAINEY, TAMICA	9161		City Of Chicago Police	$4.00
02/09/2013	RAINEY, TAMICA	9161		City Of Chicago Police	$143.42
02/09/2013	RAINEY, TAMICA	9161		City Of Chicago Police	$8.37
02/09/2013	RAINEY, TAMICA	9161		City Of Chicago Police	$4.00
02/09/2013	RAINEY, TAMICA	9161		City Of Chicago Police	$258.07
02/09/2013	RAINEY, TAMICA	9161		City Of Chicago Police	$190.36
02/09/2013	RAINEY, TAMICA	9161		City Of Chicago Police	$5.03
02/09/2013	RAINEY, TAMICA	9161		City Of Chicago Police	$155.09
02/09/2013	RAINEY, TAMICA	9161		City Of Chicago Police	$24.29
02/09/2013	RAINEY, TAMICA	9161		City Of Chicago Police	$4.00
02/09/2013	RAINEY, TAMICA	9161		City Of Chicago Police	$476.10
03/13/2015	RAINEY, TAMICA	9161		City Of Chicago Police	$182.89
03/13/2015	RAINEY, TAMICA	9161		City Of Chicago Police	$4.00
03/13/2015	RAINEY, TAMICA	9161		City Of Chicago Police	$19.05
03/13/2015	RAINEY, TAMICA	9161		City Of Chicago Police	$615.00
03/13/2015	RAINEY, TAMICA	9161		City Of Chicago Police	$695.75
03/13/2015	RAINEY, TAMICA	9161		City Of Chicago Police	$90.61
03/13/2015	RAINEY, TAMICA	9161		City Of Chicago Police	$27.90
03/13/2015	RAINEY, TAMICA	9161		City Of Chicago Police	$4.00
03/13/2015	RAINEY, TAMICA	9161		City Of Chicago Police	$4.00
05/28/2015	RAINES, THOMAS	9161		City Of Chicago Police	$208.98
05/28/2015	RAINES, THOMAS	9161		City Of Chicago Police	$0.41
05/28/2015	RAINES, THOMAS	9161		City Of Chicago Police	$4.17
05/28/2015	RAINES, THOMAS	9161		City Of Chicago Police	$4.00
05/28/2015	RAINES, THOMAS	9161		City Of Chicago Police	$73.64
05/28/2015	RAINES, THOMAS	9161		City Of Chicago Police	$3.12
05/28/2015	RAINES, THOMAS	9161		City Of Chicago Police	$4.00
05/28/2015	RAINES, THOMAS	9161		City Of Chicago Police	$4.00

Incident Date	Claimant	Rank	Unit of Assignment	Insured	Total to be Paid
05/28/2015	RAINES, THOMAS	9161		City Of Chicago Police	$12.77
05/28/2015	RAINES, THOMAS	9161		City Of Chicago Police	$4.00
05/28/2015	RAINES, THOMAS	9161		City Of Chicago Police	$0.72
05/28/2015	RAINES, THOMAS	9161		City Of Chicago Police	$12.77
05/28/2015	RAINES, THOMAS	9161		City Of Chicago Police	$4.00
05/28/2015	RAINES, THOMAS	9161		City Of Chicago Police	$0.72
05/28/2015	RAINES, THOMAS	9161		City Of Chicago Police	$55.10
05/28/2015	RAINES, THOMAS	9161		City Of Chicago Police	$31.34
05/28/2015	RAINES, THOMAS	9161		City Of Chicago Police	$4.00
10/18/2015	QUINONES, JOHNNY			City Of Chicago Police	$118.42
09/25/2013	QUINN III, FRANK	9161	022	City Of Chicago Police	$164.96
09/23/2007	Puchalski, Therese	P	00101	City Of Chicago Police	$117.88
11/27/2007	Podlo, Frank W	P	00018	City Of Chicago Police	$4.00
11/27/2007	Podlo, Frank W	P	00018	City Of Chicago Police	$4.00
01/05/2008	Phillips, Antonio	P	00008	City Of Chicago Police	$53.08
01/05/2008	Phillips, Antonio	P	00008	City Of Chicago Police	$0.47
01/05/2008	Phillips, Antonio	P	00008	City Of Chicago Police	$4.00
01/05/2008	Phillips, Antonio	P	00008	City Of Chicago Police	$226.23
01/05/2008	Phillips, Antonio	P	00008	City Of Chicago Police	$4.27
01/05/2008	Phillips, Antonio	P	00008	City Of Chicago Police	$4.00
01/05/2008	Phillips, Antonio	P	00008	City Of Chicago Police	$4.00
08/12/2002	Perez, Carlitos	P	00012	City Of Chicago Police	$610.76
08/12/2002	Perez, Carlitos	P	00012	City Of Chicago Police	$4.00
08/24/2014	PURCHES, MATTHEW	9161		City Of Chicago Police	$76.71
08/24/2014	PURCHES, MATTHEW	9161		City Of Chicago Police	$76.71
07/13/2015	PURCHES, MATTHEW	9161		City Of Chicago Police	$398.35
07/13/2015	PURCHES, MATTHEW	9161		City Of Chicago Police	$0.71
07/13/2015	PURCHES, MATTHEW	9161		City Of Chicago Police	$4.00
07/13/2015	PURCHES, MATTHEW	9161		City Of Chicago Police	$328.38
07/13/2015	PURCHES, MATTHEW	9161		City Of Chicago Police	$0.86
07/13/2015	PURCHES, MATTHEW	9161		City Of Chicago Police	$4.00
07/13/2015	PURCHES, MATTHEW	9161		City Of Chicago Police	$398.35
07/13/2015	PURCHES, MATTHEW	9161		City Of Chicago Police	$0.71

Incident Date	Claimant	Rank	Unit of Assignment	Insured	Total to be Paid
07/13/2015	PURCHES, MATTHEW	9161		City Of Chicago Police	$4.00
07/13/2015	PURCHES, MATTHEW	9161		City Of Chicago Police	$328.38
07/13/2015	PURCHES, MATTHEW	9161		City Of Chicago Police	$0.71
07/13/2015	PURCHES, MATTHEW	9161		City Of Chicago Police	$4.00
07/13/2015	PURCHES, MATTHEW	9161		City Of Chicago Police	$328.38
07/13/2015	PURCHES, MATTHEW	9161		City Of Chicago Police	$0.71
07/13/2015	PURCHES, MATTHEW	9161		City Of Chicago Police	$4.00
07/13/2015	PURCHES, MATTHEW	9161		City Of Chicago Police	$328.38
07/13/2015	PURCHES, MATTHEW	9161		City Of Chicago Police	$0.86
07/13/2015	PURCHES, MATTHEW	9161		City Of Chicago Police	$4.00
07/13/2015	PURCHES, MATTHEW	9161		City Of Chicago Police	$398.35
07/13/2015	PURCHES, MATTHEW	9161		City Of Chicago Police	$0.86
07/13/2015	PURCHES, MATTHEW	9161		City Of Chicago Police	$4.00
07/13/2015	PURCHES, MATTHEW	9161		City Of Chicago Police	$398.35
07/13/2015	PURCHES, MATTHEW	9161		City Of Chicago Police	$0.86
07/13/2015	PURCHES, MATTHEW	9161		City Of Chicago Police	$4.00
07/13/2015	PURCHES, MATTHEW	9161		City Of Chicago Police	$398.35
07/13/2015	PURCHES, MATTHEW	9161		City Of Chicago Police	$0.71
07/13/2015	PURCHES, MATTHEW	9161		City Of Chicago Police	$4.00
07/13/2015	PURCHES, MATTHEW	9161		City Of Chicago Police	$328.38
07/13/2015	PURCHES, MATTHEW	9161		City Of Chicago Police	$0.71
07/13/2015	PURCHES, MATTHEW	9161		City Of Chicago Police	$4.00
07/13/2015	PURCHES, MATTHEW	9161		City Of Chicago Police	$0.21
07/13/2015	PURCHES, MATTHEW	9161		City Of Chicago Police	$4.00
07/13/2015	PURCHES, MATTHEW	9161		City Of Chicago Police	$138.66
07/13/2015	PURCHES, MATTHEW	9161		City Of Chicago Police	$5.08
07/13/2015	PURCHES, MATTHEW	9161		City Of Chicago Police	$4.00
07/13/2015	PURCHES, MATTHEW	9161		City Of Chicago Police	$965.66
07/13/2015	PURCHES, MATTHEW	9161		City Of Chicago Police	$1.88
07/13/2015	PURCHES, MATTHEW	9161		City Of Chicago Police	$4.00
07/13/2015	PURCHES, MATTHEW	9161		City Of Chicago Police	$404.97
07/13/2015	PURCHES, MATTHEW	9161		City Of Chicago Police	$0.86
07/13/2015	PURCHES, MATTHEW	9161		City Of Chicago Police	$4.00

Incident Date	Claimant	Rank	Unit of Assignment	Insured	Total to be Paid
07/13/2015	PURCHES, MATTHEW	9161		City Of Chicago Police	$398.35
07/13/2015	PURCHES, MATTHEW	9161		City Of Chicago Police	$0.86
07/13/2015	PURCHES, MATTHEW	9161		City Of Chicago Police	$4.00
07/13/2015	PURCHES, MATTHEW	9161		City Of Chicago Police	$398.35
07/13/2015	PURCHES, MATTHEW	9161		City Of Chicago Police	$0.86
07/13/2015	PURCHES, MATTHEW	9161		City Of Chicago Police	$4.00
07/13/2015	PURCHES, MATTHEW	9161		City Of Chicago Police	$398.35
07/13/2015	PURCHES, MATTHEW	9161		City Of Chicago Police	$0.66
07/13/2015	PURCHES, MATTHEW	9161		City Of Chicago Police	$4.00
07/13/2015	PURCHES, MATTHEW	9161		City Of Chicago Police	$178.48
07/13/2015	PURCHES, MATTHEW	9161		City Of Chicago Police	$2.99
07/13/2015	PURCHES, MATTHEW	9161		City Of Chicago Police	$4.00
07/13/2015	PURCHES, MATTHEW	9161		City Of Chicago Police	$62.28
07/13/2015	PURCHES, MATTHEW	9161		City Of Chicago Police	$0.71
07/13/2015	PURCHES, MATTHEW	9161		City Of Chicago Police	$4.00
07/13/2015	PURCHES, MATTHEW	9161		City Of Chicago Police	$328.38
07/13/2015	PURCHES, MATTHEW	9161		City Of Chicago Police	$4.00
07/13/2015	PURCHES, MATTHEW	9161		City Of Chicago Police	$688.09
07/13/2015	PURCHES, MATTHEW	9161		City Of Chicago Police	$2.10
07/13/2015	PURCHES, MATTHEW	9161		City Of Chicago Police	$4.00
07/13/2015	PURCHES, MATTHEW	9161		City Of Chicago Police	$544.65
07/13/2015	PURCHES, MATTHEW	9161		City Of Chicago Police	$328.38
07/13/2015	PURCHES, MATTHEW	9161		City Of Chicago Police	$0.71
07/13/2015	PURCHES, MATTHEW	9161		City Of Chicago Police	$4.00
07/13/2015	PURCHES, MATTHEW	9161		City Of Chicago Police	$328.38
07/13/2015	PURCHES, MATTHEW	9161		City Of Chicago Police	$0.86
07/13/2015	PURCHES, MATTHEW	9161		City Of Chicago Police	$4.00
07/13/2015	PURCHES, MATTHEW	9161		City Of Chicago Police	$398.35
07/13/2015	PURCHES, MATTHEW	9161		City Of Chicago Police	$0.86
07/13/2015	PURCHES, MATTHEW	9161		City Of Chicago Police	$4.00
07/13/2015	PURCHES, MATTHEW	9161		City Of Chicago Police	$398.35
07/13/2015	PURCHES, MATTHEW	9161		City Of Chicago Police	$0.86
07/13/2015	PURCHES, MATTHEW	9161		City Of Chicago Police	$4.00

Incident Date	Claimant	Rank	Unit of Assignment	Insured	Total to be Paid
07/13/2015	PURCHES, MATTHEW	9161		City Of Chicago Police	$398.35
07/13/2015	PURCHES, MATTHEW	9161		City Of Chicago Police	$2.02
07/13/2015	PURCHES, MATTHEW	9161		City Of Chicago Police	$4.00
07/13/2015	PURCHES, MATTHEW	9161		City Of Chicago Police	$416.12
07/13/2015	PURCHES, MATTHEW	9161		City Of Chicago Police	$9.96
07/13/2015	PURCHES, MATTHEW	9161		City Of Chicago Police	$4.00
07/13/2015	PURCHES, MATTHEW	9161		City Of Chicago Police	$207.55
07/13/2015	PURCHES, MATTHEW	9161		City Of Chicago Police	$0.86
07/13/2015	PURCHES, MATTHEW	9161		City Of Chicago Police	$4.00
07/13/2015	PURCHES, MATTHEW	9161		City Of Chicago Police	$398.35
07/13/2015	PURCHES, MATTHEW	9161		City Of Chicago Police	$0.86
07/13/2015	PURCHES, MATTHEW	9161		City Of Chicago Police	$4.00
07/13/2015	PURCHES, MATTHEW	9161		City Of Chicago Police	$398.35
07/13/2015	PURCHES, MATTHEW	9161		City Of Chicago Police	$0.71
07/13/2015	PURCHES, MATTHEW	9161		City Of Chicago Police	$4.00
07/13/2015	PURCHES, MATTHEW	9161		City Of Chicago Police	$328.38
07/13/2015	PURCHES, MATTHEW	9161		City Of Chicago Police	$0.86
07/13/2015	PURCHES, MATTHEW	9161		City Of Chicago Police	$4.00
09/12/2015	PULIDO, ROBERT	9161	010	City Of Chicago Police	$8.04
09/12/2015	PULIDO, ROBERT	9161	010	City Of Chicago Police	$425.52
09/12/2015	PULIDO, ROBERT	9161	010	City Of Chicago Police	$4.00
10/15/2015	PUDOWSKI, JOHN	9161	004	City Of Chicago Police	$4.90
10/15/2015	PUDOWSKI, JOHN	9161	004	City Of Chicago Police	$548.76
10/15/2015	PUDOWSKI, JOHN	9161	004	City Of Chicago Police	$1.61
10/15/2015	PUDOWSKI, JOHN	9161	004	City Of Chicago Police	$4.00
10/15/2015	PUDOWSKI, JOHN	9161	004	City Of Chicago Police	$180.11
10/15/2015	PUDOWSKI, JOHN	9161	004	City Of Chicago Police	$4.00
12/04/2014	PRILL, JOSEPH	9161	018	City Of Chicago Police	$4.00
12/04/2014	PRILL, JOSEPH	9161	018	City Of Chicago Police	$574.42
12/04/2014	PRILL, JOSEPH	9161	018	City Of Chicago Police	$4.00
12/04/2014	PRILL, JOSEPH	9161	018	City Of Chicago Police	$656.48
12/04/2014	PRILL, JOSEPH	9161	018	City Of Chicago Police	$2.72
12/04/2014	PRILL, JOSEPH	9161	018	City Of Chicago Police	$257.31

Incident Date	Claimant	Rank	Unit of Assignment	Insured	Total to be Paid
12/04/2014	PRILL, JOSEPH	9161	018	City Of Chicago Police	$144.12
12/04/2014	PRILL, JOSEPH	9161	018	City Of Chicago Police	$3.41
12/04/2014	PRILL, JOSEPH	9161	018	City Of Chicago Police	$4.00
12/04/2014	PRILL, JOSEPH	9161	018	City Of Chicago Police	$1.66
12/04/2014	PRILL, JOSEPH	9161	018	City Of Chicago Police	$4.00
12/04/2014	PRILL, JOSEPH	9161	018	City Of Chicago Police	$4.00
09/05/2015	PRICE, TORREY	9161	022	City Of Chicago Police	$236.17
09/05/2015	PRICE, TORREY	9161	022	City Of Chicago Police	$0.38
09/05/2015	PRICE, TORREY	9161	022	City Of Chicago Police	$4.00
09/05/2015	PRICE, TORREY	9161	022	City Of Chicago Police	$341.42
09/05/2015	PRICE, TORREY	9161	022	City Of Chicago Police	$0.38
09/05/2015	PRICE, TORREY	9161	022	City Of Chicago Police	$4.00
09/05/2015	PRICE, TORREY	9161	022	City Of Chicago Police	$343.35
09/05/2015	PRICE, TORREY	9161	022	City Of Chicago Police	$0.33
09/05/2015	PRICE, TORREY	9161	022	City Of Chicago Police	$4.00
09/05/2015	PRICE, TORREY	9161	022	City Of Chicago Police	$297.00
09/05/2015	PRICE, TORREY	9161	022	City Of Chicago Police	$0.33
09/05/2015	PRICE, TORREY	9161	022	City Of Chicago Police	$4.00
09/05/2015	PRICE, TORREY	9161	022	City Of Chicago Police	$303.37
09/05/2015	PRICE, TORREY	9161	022	City Of Chicago Police	$0.33
09/05/2015	PRICE, TORREY	9161	022	City Of Chicago Police	$4.00
09/05/2015	PRICE, TORREY	9161	022	City Of Chicago Police	$303.37
09/05/2015	PRICE, TORREY	9161	022	City Of Chicago Police	$41.88
09/05/2015	PRICE, TORREY	9161	022	City Of Chicago Police	$4.00
09/05/2015	PRICE, TORREY	9161	022	City Of Chicago Police	$160.11
09/05/2015	PRICE, TORREY	9161	022	City Of Chicago Police	$589.42
09/05/2015	PRICE, TORREY	9161	022	City Of Chicago Police	$79.51
09/05/2015	PRICE, TORREY	9161	022	City Of Chicago Police	$2.05
09/05/2015	PRICE, TORREY	9161	022	City Of Chicago Police	$228.90
09/05/2015	PRICE, TORREY	9161	022	City Of Chicago Police	$75.86
09/05/2015	PRICE, TORREY	9161	022	City Of Chicago Police	$0.28
09/05/2015	PRICE, TORREY	9161	022	City Of Chicago Police	$4.00
09/05/2015	PRICE, TORREY	9161	022	City Of Chicago Police	$252.87

Incident Date	Claimant	Rank	Unit of Assignment	Insured	Total to be Paid
09/05/2015	PRICE, TORREY	9161	022	City Of Chicago Police	$0.30
09/05/2015	PRICE, TORREY	9161	022	City Of Chicago Police	$4.00
09/05/2015	PRICE, TORREY	9161	022	City Of Chicago Police	$272.02
09/05/2015	PRICE, TORREY	9161	022	City Of Chicago Police	$0.23
09/05/2015	PRICE, TORREY	9161	022	City Of Chicago Police	$4.00
09/05/2015	PRICE, TORREY	9161	022	City Of Chicago Police	$206.52
09/05/2015	PRICE, TORREY	9161	022	City Of Chicago Police	$0.38
09/05/2015	PRICE, TORREY	9161	022	City Of Chicago Police	$4.00
09/05/2015	PRICE, TORREY	9161	022	City Of Chicago Police	$341.42
09/05/2015	PRICE, TORREY	9161	022	City Of Chicago Police	$0.38
09/05/2015	PRICE, TORREY	9161	022	City Of Chicago Police	$4.00
09/05/2015	PRICE, TORREY	9161	022	City Of Chicago Police	$347.79
09/05/2015	PRICE, TORREY	9161	022	City Of Chicago Police	$0.68
09/05/2015	PRICE, TORREY	9161	022	City Of Chicago Police	$4.00
09/05/2015	PRICE, TORREY	9161	022	City Of Chicago Police	$0.38
09/05/2015	PRICE, TORREY	9161	022	City Of Chicago Police	$4.00
09/05/2015	PRICE, TORREY	9161	022	City Of Chicago Police	$347.79
09/05/2015	PRICE, TORREY	9161	022	City Of Chicago Police	$0.33
09/05/2015	PRICE, TORREY	9161	022	City Of Chicago Police	$4.00
09/05/2015	PRICE, TORREY	9161	022	City Of Chicago Police	$297.29
09/05/2015	PRICE, TORREY	9161	022	City Of Chicago Police	$0.33
09/05/2015	PRICE, TORREY	9161	022	City Of Chicago Police	$4.00
09/05/2015	PRICE, TORREY	9161	022	City Of Chicago Police	$299.22
09/05/2015	PRICE, TORREY	9161	022	City Of Chicago Police	$4.00
09/05/2015	PRICE, TORREY	9161	022	City Of Chicago Police	$79.85
09/05/2015	PRICE, TORREY	9161	022	City Of Chicago Police	$0.25
09/05/2015	PRICE, TORREY	9161	022	City Of Chicago Police	$4.00
05/28/2015	PRICE, ALMA	9161		City Of Chicago Police	$0.49
05/28/2015	PRICE, ALMA	9161		City Of Chicago Police	$252.84
05/28/2015	PRICE, ALMA	9161		City Of Chicago Police	$252.84
05/28/2015	PRICE, ALMA	9161		City Of Chicago Police	$0.49
05/28/2015	PRICE, ALMA	9161		City Of Chicago Police	$4.00
05/28/2015	PRICE, ALMA	9161		City Of Chicago Police	$252.84

Incident Date	Claimant	Rank	Unit of Assignment	Insured	Total to be Paid
05/28/2015	PRICE, ALMA	9161		City Of Chicago Police	$0.48
05/28/2015	PRICE, ALMA	9161		City Of Chicago Police	$4.00
05/28/2015	PRICE, ALMA	9161		City Of Chicago Police	$246.24
05/28/2015	PRICE, ALMA	9161		City Of Chicago Police	$0.49
05/28/2015	PRICE, ALMA	9161		City Of Chicago Police	$4.00
05/28/2015	PRICE, ALMA	9161		City Of Chicago Police	$252.84
05/28/2015	PRICE, ALMA	9161		City Of Chicago Police	$0.48
05/28/2015	PRICE, ALMA	9161		City Of Chicago Police	$4.00
05/28/2015	PRICE, ALMA	9161		City Of Chicago Police	$246.24
05/28/2015	PRICE, ALMA	9161		City Of Chicago Police	$0.43
05/28/2015	PRICE, ALMA	9161		City Of Chicago Police	$4.00
05/28/2015	PRICE, ALMA	9161		City Of Chicago Police	$220.42
05/28/2015	PRICE, ALMA	9161		City Of Chicago Police	$0.49
05/28/2015	PRICE, ALMA	9161		City Of Chicago Police	$4.00
05/28/2015	PRICE, ALMA	9161		City Of Chicago Police	$252.84
05/28/2015	PRICE, ALMA	9161		City Of Chicago Police	$0.49
05/28/2015	PRICE, ALMA	9161		City Of Chicago Police	$4.00
05/28/2015	PRICE, ALMA	9161		City Of Chicago Police	$252.84
05/28/2015	PRICE, ALMA	9161		City Of Chicago Police	$1.27
05/28/2015	PRICE, ALMA	9161		City Of Chicago Police	$4.00
05/28/2015	PRICE, ALMA	9161		City Of Chicago Police	$141.86
05/28/2015	PRICE, ALMA	9161		City Of Chicago Police	$4.00
05/28/2015	PRICE, ALMA	9161		City Of Chicago Police	$4.00
05/28/2015	PRICE, ALMA	9161		City Of Chicago Police	$0.49
05/28/2015	PRICE, ALMA	9161		City Of Chicago Police	$12.64
05/28/2015	PRICE, ALMA	9161		City Of Chicago Police	$0.68
05/28/2015	PRICE, ALMA	9161		City Of Chicago Police	$4.00
05/28/2015	PRICE, ALMA	9161		City Of Chicago Police	$75.86
05/28/2015	PRICE, ALMA	9161		City Of Chicago Police	$0.49
05/28/2015	PRICE, ALMA	9161		City Of Chicago Police	$4.00
05/28/2015	PRICE, ALMA	9161		City Of Chicago Police	$252.84
05/28/2015	PRICE, ALMA	9161		City Of Chicago Police	$0.49
05/28/2015	PRICE, ALMA	9161		City Of Chicago Police	$4.00

Incident Date	Claimant	Rank	Unit of Assignment	Insured	Total to be Paid
05/28/2015	PRICE, ALMA	9161		City Of Chicago Police	$252.84
05/28/2015	PRICE, ALMA	9161		City Of Chicago Police	$0.11
05/28/2015	PRICE, ALMA	9161		City Of Chicago Police	$4.00
03/16/2014	PRESTON, TARITA	9161		City Of Chicago Police	$1.12
03/16/2014	PRESTON, TARITA	9161		City Of Chicago Police	$125.13
03/16/2014	PRESTON, TARITA	9161		City Of Chicago Police	$4.00
03/16/2014	PRESTON, TARITA	9161		City Of Chicago Police	$20.04
07/10/2015	PIVARAL, JOSUE	9161		City Of Chicago Police	$0.52
07/10/2015	PIVARAL, JOSUE	9161		City Of Chicago Police	$262.15
07/10/2015	PIVARAL, JOSUE	9161		City Of Chicago Police	$4.00
04/20/2015	PIETRYLA, JOHN	9161		City Of Chicago Police	$0.68
04/20/2015	PIETRYLA, JOHN	9161		City Of Chicago Police	$4.00
04/20/2015	PIETRYLA, JOHN	9161		City Of Chicago Police	$75.86
04/20/2015	PIETRYLA, JOHN	9161		City Of Chicago Police	$0.55
04/20/2015	PIETRYLA, JOHN	9161		City Of Chicago Police	$4.00
04/20/2015	PIETRYLA, JOHN	9161		City Of Chicago Police	$389.14
04/20/2015	PIETRYLA, JOHN	9161		City Of Chicago Police	$0.49
04/20/2015	PIETRYLA, JOHN	9161		City Of Chicago Police	$4.00
04/20/2015	PIETRYLA, JOHN	9161		City Of Chicago Police	$329.64
04/20/2015	PIETRYLA, JOHN	9161		City Of Chicago Police	$0.57
04/20/2015	PIETRYLA, JOHN	9161		City Of Chicago Police	$4.00
04/20/2015	PIETRYLA, JOHN	9161		City Of Chicago Police	$329.12
04/20/2015	PIETRYLA, JOHN	9161		City Of Chicago Police	$0.57
04/20/2015	PIETRYLA, JOHN	9161		City Of Chicago Police	$4.00
04/20/2015	PIETRYLA, JOHN	9161		City Of Chicago Police	$329.12
01/25/2015	PEREZ, VICTOR	9161	010	City Of Chicago Police	$463.67
01/25/2015	PEREZ, VICTOR	9161	010	City Of Chicago Police	$396.64
01/25/2015	PEREZ, VICTOR	9161	010	City Of Chicago Police	$4.00
01/25/2015	PEREZ, VICTOR	9161	010	City Of Chicago Police	$118.35
01/25/2015	PEREZ, VICTOR	9161	010	City Of Chicago Police	$704.00
01/25/2015	PEREZ, VICTOR	9161	010	City Of Chicago Police	$29.92
01/25/2015	PEREZ, VICTOR	9161	010	City Of Chicago Police	$4.00
01/11/2016	PEREZ, MICHELLE	9161	014	City Of Chicago Police	$77.46

Incident Date	Claimant	Rank	Unit of Assignment	Insured	Total to be Paid
01/11/2016	PEREZ, MICHELLE	9161	014	City Of Chicago Police	$4.00
01/11/2016	PEREZ, MICHELLE	9161	014	City Of Chicago Police	$365.00
01/11/2016	PEREZ, MICHELLE	9161	014	City Of Chicago Police	$4.00
01/11/2016	PEREZ, MICHELLE	9161	014	City Of Chicago Police	$10.43
05/08/2015	PEREZ, JOSE	9152	341	City Of Chicago Police	$4.00
05/08/2015	PEREZ, JOSE	9152	341	City Of Chicago Police	$4.00
05/08/2015	PEREZ, JOSE	9152	341	City Of Chicago Police	$15.35
05/08/2015	PEREZ, JOSE	9152	341	City Of Chicago Police	$127.65
05/08/2015	PEREZ, JOSE	9152	341	City Of Chicago Police	$102.55
05/08/2015	PEREZ, JOSE	9152	341	City Of Chicago Police	$13.90
05/08/2015	PEREZ, JOSE	9152	341	City Of Chicago Police	$4.00
05/08/2015	PEREZ, JOSE	9152	341	City Of Chicago Police	$509.59
05/08/2015	PEREZ, JOSE	9152	341	City Of Chicago Police	$0.92
05/08/2015	PEREZ, JOSE	9152	341	City Of Chicago Police	$4.00
06/11/2009	PEREZ, EVELYN	9161		City Of Chicago Police	$4.00
12/14/2010	PEREZ, DAVID	9161		City Of Chicago Police	$11.63
12/14/2010	PEREZ, DAVID	9161		City Of Chicago Police	$0.35
10/09/2013	PEREZ, DAVID	9161		City Of Chicago Police	$18.83
10/09/2013	PEREZ, DAVID	9161		City Of Chicago Police	$20.90
07/29/2015	PEREZ, DAVID	9161	044	City Of Chicago Police	$75.06
07/29/2015	PEREZ, DAVID	9161	044	City Of Chicago Police	$4.00
07/29/2015	PEREZ, DAVID	9161	044	City Of Chicago Police	$0.81
07/29/2015	PEREZ, DAVID	9161	044	City Of Chicago Police	$110.00
07/29/2015	PEREZ, DAVID	9161	044	City Of Chicago Police	$4.00
07/29/2015	PEREZ, DAVID	9161	044	City Of Chicago Police	$48.24
07/29/2015	PEREZ, DAVID	9161	044	City Of Chicago Police	$100.20
07/29/2015	PEREZ, DAVID	9161	044	City Of Chicago Police	$4.00
07/29/2015	PEREZ, DAVID	9161	044	City Of Chicago Police	$45.37
07/29/2015	PEREZ, DAVID	9161	044	City Of Chicago Police	$3.01
07/29/2015	PEREZ, DAVID	9161	044	City Of Chicago Police	$4.00
07/29/2015	PEREZ, DAVID	9161	044	City Of Chicago Police	$0.49
10/06/2015	PEREZ, DAVID	9161		City Of Chicago Police	$1.62
10/06/2015	PEREZ, DAVID	9161		City Of Chicago Police	$4.00

Incident Date	Claimant	Rank	Unit of Assignment	Insured	Total to be Paid
10/06/2015	PEREZ, DAVID	9161		City Of Chicago Police	$85.50
12/31/2015	PEREZ, DAVID	9161	009	City Of Chicago Police	$6.67
12/31/2015	PEREZ, DAVID	9161	009	City Of Chicago Police	$4.00
12/31/2015	PEREZ, DAVID	9161	009	City Of Chicago Police	$744.65
12/31/2015	PEREZ, DAVID	9161	009	City Of Chicago Police	$4.00
12/31/2015	PEREZ, DAVID	9161	009	City Of Chicago Police	$13.82
04/13/2015	PEREZ, CHRISTIAN	9161		City Of Chicago Police	$175.96
04/13/2015	PEREZ, CHRISTIAN	9161		City Of Chicago Police	$4.00
04/13/2015	PEREZ, CHRISTIAN	9161		City Of Chicago Police	$0.35
10/01/2015	PEREZ, AIDA	9161		City Of Chicago Police	$4.00
10/01/2015	PEREZ, AIDA	9161		City Of Chicago Police	$0.52
10/01/2015	PEREZ, AIDA	9161		City Of Chicago Police	$4.00
10/01/2015	PEREZ, AIDA	9161		City Of Chicago Police	$0.44
10/01/2015	PEREZ, AIDA	9161		City Of Chicago Police	$4.00
10/01/2015	PEREZ, AIDA	9161		City Of Chicago Police	$0.53
10/01/2015	PEREZ, AIDA	9161		City Of Chicago Police	$4.00
10/01/2015	PEREZ, AIDA	9161		City Of Chicago Police	$270.67
10/01/2015	PEREZ, AIDA	9161		City Of Chicago Police	$0.55
10/01/2015	PEREZ, AIDA	9161		City Of Chicago Police	$4.00
10/01/2015	PEREZ, AIDA	9161		City Of Chicago Police	$279.52
10/01/2015	PEREZ, AIDA	9161		City Of Chicago Police	$0.53
10/01/2015	PEREZ, AIDA	9161		City Of Chicago Police	$4.00
10/01/2015	PEREZ, AIDA	9161		City Of Chicago Police	$266.69
10/01/2015	PEREZ, AIDA	9161		City Of Chicago Police	$0.82
10/01/2015	PEREZ, AIDA	9161		City Of Chicago Police	$4.00
10/01/2015	PEREZ, AIDA	9161		City Of Chicago Police	$75.21
10/01/2015	PEREZ, AIDA	9161		City Of Chicago Police	$0.52
10/01/2015	PEREZ, AIDA	9161		City Of Chicago Police	$4.00
10/01/2015	PEREZ, AIDA	9161		City Of Chicago Police	$264.07
10/01/2015	PEREZ, AIDA	9161		City Of Chicago Police	$0.30
10/01/2015	PEREZ, AIDA	9161		City Of Chicago Police	$4.00
10/01/2015	PEREZ, AIDA	9161		City Of Chicago Police	$272.55
10/01/2015	PEREZ, AIDA	9161		City Of Chicago Police	$0.82

Incident Date	Claimant	Rank	Unit of Assignment	Insured	Total to be Paid
10/01/2015	PEREZ, AIDA	9161		City Of Chicago Police	$4.00
10/01/2015	PEREZ, AIDA	9161		City Of Chicago Police	$75.21
10/01/2015	PEREZ, AIDA	9161		City Of Chicago Police	$0.52
10/01/2015	PEREZ, AIDA	9161		City Of Chicago Police	$4.00
10/01/2015	PEREZ, AIDA	9161		City Of Chicago Police	$266.54
10/01/2015	PEREZ, AIDA	9161		City Of Chicago Police	$224.55
10/01/2015	PEREZ, AIDA	9161		City Of Chicago Police	$615.00
10/01/2015	PEREZ, AIDA	9161		City Of Chicago Police	$266.54
10/01/2015	PEREZ, AIDA	9161		City Of Chicago Police	$266.54
10/01/2015	PEREZ, AIDA	9161		City Of Chicago Police	$0.52
10/01/2015	PEREZ, AIDA	9161		City Of Chicago Police	$4.00
10/01/2015	PEREZ, AIDA	9161		City Of Chicago Police	$94.56
12/26/2015	PERALES JR, ROBERT			City Of Chicago Police	$1.55
12/26/2015	PERALES JR, ROBERT			City Of Chicago Police	$159.97
12/26/2015	PERALES JR, ROBERT			City Of Chicago Police	$174.11
12/26/2015	PERALES JR, ROBERT			City Of Chicago Police	$4.00
12/26/2015	PERALES JR, ROBERT			City Of Chicago Police	$4.00
12/26/2015	PERALES JR, ROBERT			City Of Chicago Police	$1.44
12/26/2015	PERALES JR, ROBERT			City Of Chicago Police	$5.03
12/26/2015	PERALES JR, ROBERT			City Of Chicago Police	$12.20
12/26/2015	PERALES JR, ROBERT			City Of Chicago Police	$80.51
12/26/2015	PERALES JR, ROBERT			City Of Chicago Police	$4.00
12/26/2015	PERALES JR, ROBERT			City Of Chicago Police	$0.72
12/07/2015	PENA, ARTEMIO	9161	001	City Of Chicago Police	$110.00
11/14/2015	PELLERANO, RICHARD	9161		City Of Chicago Police	$4.00
11/14/2015	PELLERANO, RICHARD	9161		City Of Chicago Police	$81.98
11/14/2015	PELLERANO, RICHARD	9161		City Of Chicago Police	$0.89
11/02/2012	PEKIC, JOSEPH	9161		City Of Chicago Police	$4.00
11/02/2012	PEKIC, JOSEPH	9161		City Of Chicago Police	$4.83
11/02/2012	PEKIC, JOSEPH	9161		City Of Chicago Police	$161.15
08/04/2015	PEKIC, JOSEPH	9161		City Of Chicago Police	$0.34
08/04/2015	PEKIC, JOSEPH	9161		City Of Chicago Police	$4.00
08/04/2015	PEKIC, JOSEPH	9161		City Of Chicago Police	$330.48

Incident Date	Claimant	Rank	Unit of Assignment	Insured	Total to be Paid
01/12/2012	PAZ, FRANKLIN	9161	013	City Of Chicago Police	$4.00
01/12/2012	PAZ, FRANKLIN	9161	013	City Of Chicago Police	$0.55
01/12/2012	PAZ, FRANKLIN	9161	013	City Of Chicago Police	$250.73
01/12/2012	PAZ, FRANKLIN	9161	013	City Of Chicago Police	$4.00
01/12/2012	PAZ, FRANKLIN	9161	013	City Of Chicago Police	$4.00
01/12/2012	PAZ, FRANKLIN	9161	013	City Of Chicago Police	$0.44
01/12/2012	PAZ, FRANKLIN	9161	013	City Of Chicago Police	$4.00
01/12/2012	PAZ, FRANKLIN	9161	013	City Of Chicago Police	$20.04
01/12/2012	PAZ, FRANKLIN	9161	013	City Of Chicago Police	$234.68
01/12/2012	PAZ, FRANKLIN	9161	013	City Of Chicago Police	$202.47
01/12/2012	PAZ, FRANKLIN	9161	013	City Of Chicago Police	$0.68
01/12/2012	PAZ, FRANKLIN	9161	013	City Of Chicago Police	$4.00
01/12/2012	PAZ, FRANKLIN	9161	013	City Of Chicago Police	$0.38
01/12/2012	PAZ, FRANKLIN	9161	013	City Of Chicago Police	$4.00
01/12/2012	PAZ, FRANKLIN	9161	013	City Of Chicago Police	$171.06
01/12/2012	PAZ, FRANKLIN	9161	013	City Of Chicago Police	$0.35
01/12/2012	PAZ, FRANKLIN	9161	013	City Of Chicago Police	$4.00
01/12/2012	PAZ, FRANKLIN	9161	013	City Of Chicago Police	$160.53
01/12/2012	PAZ, FRANKLIN	9161	013	City Of Chicago Police	$75.86
01/12/2012	PAZ, FRANKLIN	9161	013	City Of Chicago Police	$0.55
01/12/2012	PAZ, FRANKLIN	9161	013	City Of Chicago Police	$4.00
01/12/2012	PAZ, FRANKLIN	9161	013	City Of Chicago Police	$250.73
01/12/2012	PAZ, FRANKLIN	9161	013	City Of Chicago Police	$0.55
01/12/2012	PAZ, FRANKLIN	9161	013	City Of Chicago Police	$4.00
01/12/2012	PAZ, FRANKLIN	9161	013	City Of Chicago Police	$250.73
01/12/2012	PAZ, FRANKLIN	9161	013	City Of Chicago Police	$0.51
10/18/2014	PAZ, FRANKLIN	9171	003	City Of Chicago Police	$231.18
10/18/2014	PAZ, FRANKLIN	9171	003	City Of Chicago Police	$4.00
10/18/2014	PAZ, FRANKLIN	9171	003	City Of Chicago Police	$4.37
10/18/2014	PAZ, FRANKLIN	9171	003	City Of Chicago Police	$64.39
10/18/2014	PAZ, FRANKLIN	9171	003	City Of Chicago Police	$4.00
10/18/2014	PAZ, FRANKLIN	9171	003	City Of Chicago Police	$149.40
10/18/2014	PAZ, FRANKLIN	9171	003	City Of Chicago Police	$4.00

Incident Date	Claimant	Rank	Unit of Assignment	Insured	Total to be Paid
10/18/2014	PAZ, FRANKLIN	9171	003	City Of Chicago Police	$2.82
05/31/2015	PAYNE, LEON	9161		City Of Chicago Police	$110.00
05/31/2015	PAYNE, LEON	9161		City Of Chicago Police	$4.00
05/31/2015	PAYNE, LEON	9161		City Of Chicago Police	$93.17
05/31/2015	PAYNE, LEON	9161		City Of Chicago Police	$0.20
05/31/2015	PAYNE, LEON	9161		City Of Chicago Police	$4.00
05/31/2015	PAYNE, LEON	9161		City Of Chicago Police	$225.97
11/06/2015	PAWLAK, PATRICIA	9161	010	City Of Chicago Police	$4.00
11/06/2015	PAWLAK, PATRICIA	9161	010	City Of Chicago Police	$4.00
10/04/2015	PASQUA, PATRICK	9161		City Of Chicago Police	$217.67
10/04/2015	PASQUA, PATRICK	9161		City Of Chicago Police	$0.48
10/04/2015	PASQUA, PATRICK	9161		City Of Chicago Police	$4.00
10/04/2015	PASQUA, PATRICK	9161		City Of Chicago Police	$217.67
10/04/2015	PASQUA, PATRICK	9161		City Of Chicago Police	$20.04
10/04/2015	PASQUA, PATRICK	9161		City Of Chicago Police	$4.00
10/04/2015	PASQUA, PATRICK	9161		City Of Chicago Police	$175.73
10/04/2015	PASQUA, PATRICK	9161		City Of Chicago Police	$221.79
10/04/2015	PASQUA, PATRICK	9161		City Of Chicago Police	$0.49
10/04/2015	PASQUA, PATRICK	9161		City Of Chicago Police	$4.00
10/04/2015	PASQUA, PATRICK	9161		City Of Chicago Police	$221.79
10/04/2015	PASQUA, PATRICK	9161		City Of Chicago Police	$221.79
10/04/2015	PASQUA, PATRICK	9161		City Of Chicago Police	$0.58
10/04/2015	PASQUA, PATRICK	9161		City Of Chicago Police	$4.00
10/04/2015	PASQUA, PATRICK	9161		City Of Chicago Police	$263.73
10/04/2015	PASQUA, PATRICK	9161		City Of Chicago Police	$0.58
10/04/2015	PASQUA, PATRICK	9161		City Of Chicago Police	$4.00
10/04/2015	PASQUA, PATRICK	9161		City Of Chicago Police	$263.73
10/04/2015	PASQUA, PATRICK	9161		City Of Chicago Police	$0.48
10/04/2015	PASQUA, PATRICK	9161		City Of Chicago Police	$4.00
10/04/2015	PASQUA, PATRICK	9161		City Of Chicago Police	$0.49
10/04/2015	PASQUA, PATRICK	9161		City Of Chicago Police	$4.00
10/04/2015	PASQUA, PATRICK	9161		City Of Chicago Police	$221.79
10/04/2015	PASQUA, PATRICK	9161		City Of Chicago Police	$0.39

Incident Date	Claimant	Rank	Unit of Assignment	Insured	Total to be Paid
10/04/2015	PASQUA, PATRICK	9161		City Of Chicago Police	$4.00
10/04/2015	PASQUA, PATRICK	9161		City Of Chicago Police	$0.49
10/04/2015	PASQUA, PATRICK	9161		City Of Chicago Police	$4.00
10/04/2015	PASQUA, PATRICK	9161		City Of Chicago Police	$0.49
10/04/2015	PASQUA, PATRICK	9161		City Of Chicago Police	$4.00
10/04/2015	PASQUA, PATRICK	9161		City Of Chicago Police	$0.49
10/04/2015	PASQUA, PATRICK	9161		City Of Chicago Police	$4.00
10/04/2015	PASQUA, PATRICK	9161		City Of Chicago Police	$217.67
10/04/2015	PASQUA, PATRICK	9161		City Of Chicago Police	$0.48
10/04/2015	PASQUA, PATRICK	9161		City Of Chicago Police	$4.00
10/04/2015	PASQUA, PATRICK	9161		City Of Chicago Police	$217.67
10/04/2015	PASQUA, PATRICK	9161		City Of Chicago Police	$0.48
10/04/2015	PASQUA, PATRICK	9161		City Of Chicago Police	$4.00
10/04/2015	PASQUA, PATRICK	9161		City Of Chicago Police	$221.79
10/04/2015	PASQUA, PATRICK	9161		City Of Chicago Police	$217.67
10/04/2015	PASQUA, PATRICK	9161		City Of Chicago Police	$0.48
10/04/2015	PASQUA, PATRICK	9161		City Of Chicago Police	$4.00
04/18/2015	PARTIDA, JUAN	9161	012	City Of Chicago Police	$204.87
04/18/2015	PARTIDA, JUAN	9161	012	City Of Chicago Police	$0.34
04/18/2015	PARTIDA, JUAN	9161	012	City Of Chicago Police	$17.96
04/18/2015	PARTIDA, JUAN	9161	012	City Of Chicago Police	$4.00
10/07/2015	PARKER, ROBBIN	9161		City Of Chicago Police	$149.06
10/07/2015	PARKER, ROBBIN	9161		City Of Chicago Police	$4.00
10/07/2015	PARKER, ROBBIN	9161		City Of Chicago Police	$1.61
12/27/2014	PARKER, MICHAEL	9161	011	City Of Chicago Police	$153.68
12/27/2014	PARKER, MICHAEL	9161	011	City Of Chicago Police	$2.90
01/06/2009	PARHAM, ANDRE	9171	006	City Of Chicago Police	$4.00
01/06/2009	PARHAM, ANDRE	9171	006	City Of Chicago Police	$1.06
01/06/2009	PARHAM, ANDRE	9171	006	City Of Chicago Police	$118.66
01/06/2009	PARHAM, ANDRE	9171	006	City Of Chicago Police	$581.21
01/06/2009	PARHAM, ANDRE	9171	006	City Of Chicago Police	$4.00
01/06/2009	PARHAM, ANDRE	9171	006	City Of Chicago Police	$615.00
01/06/2009	PARHAM, ANDRE	9171	006	City Of Chicago Police	$4.00

Incident Date	Claimant	Rank	Unit of Assignment	Insured	Total to be Paid
01/06/2009	PARHAM, ANDRE	9171	006	City Of Chicago Police	$5.20
01/06/2009	PARHAM, ANDRE	9171	006	City Of Chicago Police	$89.59
12/22/2015	PANEPINTO, LEO	9752		City Of Chicago Police	$30.83
12/22/2015	PANEPINTO, LEO	9752		City Of Chicago Police	$4.00
12/22/2015	PANEPINTO, LEO	9752		City Of Chicago Police	$0.28
12/22/2015	PANEPINTO, LEO	9752		City Of Chicago Police	$24.79
12/22/2015	PANEPINTO, LEO	9752		City Of Chicago Police	$4.00
12/22/2015	PANEPINTO, LEO	9752		City Of Chicago Police	$556.48
12/22/2015	PANEPINTO, LEO	9752		City Of Chicago Police	$4.00
12/22/2015	PANEPINTO, LEO	9752		City Of Chicago Police	$31.74
12/22/2015	PANEPINTO, LEO	9752		City Of Chicago Police	$65.08
12/22/2015	PANEPINTO, LEO	9752		City Of Chicago Police	$4.00
12/22/2015	PANEPINTO, LEO	9752		City Of Chicago Police	$174.53
12/22/2015	PANEPINTO, LEO	9752		City Of Chicago Police	$4.00
12/22/2015	PANEPINTO, LEO	9752		City Of Chicago Police	$1.56
12/18/2015	PANEK, SHERYL	9161		City Of Chicago Police	$141.78
12/18/2015	PANEK, SHERYL	9161		City Of Chicago Police	$11.30
12/18/2015	PANEK, SHERYL	9161		City Of Chicago Police	$5.30
12/18/2015	PANEK, SHERYL	9161		City Of Chicago Police	$4.00
12/18/2015	PANEK, SHERYL	9161		City Of Chicago Police	$93.49
10/26/2015	PALMER, STEPHANIE	9161		City Of Chicago Police	$2.30
10/26/2015	PALMER, STEPHANIE	9161		City Of Chicago Police	$4.00
10/26/2015	PALMER, STEPHANIE	9161		City Of Chicago Police	$212.43
10/17/2007	Odonnell, James C	P	00006	City Of Chicago Police	$225.00
10/17/2007	Odonnell, James C	P	00006	City Of Chicago Police	$110.00
01/09/2016	OWEN, JAMES	9153	341	City Of Chicago Police	$27.18
01/09/2016	OWEN, JAMES	9153	341	City Of Chicago Police	$94.01
12/17/2013	OSWALD, MICHAEL	9161		City Of Chicago Police	$78.65
12/17/2013	OSWALD, MICHAEL	9161		City Of Chicago Police	$4.00
03/17/2015	OSBORN, KEVIN	9161		City Of Chicago Police	$112.21
03/17/2015	OSBORN, KEVIN	9161		City Of Chicago Police	$1.70
03/17/2015	OSBORN, KEVIN	9161		City Of Chicago Police	$4.00
03/17/2015	OSBORN, KEVIN	9161		City Of Chicago Police	$261.42

Incident Date	Claimant	Rank	Unit of Assignment	Insured	Total to be Paid
03/17/2015	OSBORN, KEVIN	9161		City Of Chicago Police	$1.21
03/17/2015	OSBORN, KEVIN	9161		City Of Chicago Police	$4.00
03/17/2015	OSBORN, KEVIN	9161		City Of Chicago Police	$217.67
03/17/2015	OSBORN, KEVIN	9161		City Of Chicago Police	$1.00
03/17/2015	OSBORN, KEVIN	9161		City Of Chicago Police	$4.00
03/17/2015	OSBORN, KEVIN	9161		City Of Chicago Police	$198.50
03/17/2015	OSBORN, KEVIN	9161		City Of Chicago Police	$1.21
03/17/2015	OSBORN, KEVIN	9161		City Of Chicago Police	$4.00
03/17/2015	OSBORN, KEVIN	9161		City Of Chicago Police	$217.67
03/17/2015	OSBORN, KEVIN	9161		City Of Chicago Police	$1.21
03/17/2015	OSBORN, KEVIN	9161		City Of Chicago Police	$4.00
03/17/2015	OSBORN, KEVIN	9161		City Of Chicago Police	$217.67
03/17/2015	OSBORN, KEVIN	9161		City Of Chicago Police	$1.00
03/17/2015	OSBORN, KEVIN	9161		City Of Chicago Police	$4.00
12/13/2015	ORTIZ, CLARA	9161	019	City Of Chicago Police	$1.11
12/13/2015	ORTIZ, CLARA	9161	019	City Of Chicago Police	$197.49
12/13/2015	ORTIZ, CLARA	9161	019	City Of Chicago Police	$4.00
12/13/2015	ORTIZ, CLARA	9161	019	City Of Chicago Police	$188.28
12/13/2015	ORTIZ, CLARA	9161	019	City Of Chicago Police	$114.23
12/13/2015	ORTIZ, CLARA	9161	019	City Of Chicago Police	$4.00
12/13/2015	ORTIZ, CLARA	9161	019	City Of Chicago Police	$615.00
12/13/2015	ORTIZ, CLARA	9161	019	City Of Chicago Police	$6.33
12/13/2015	ORTIZ, CLARA	9161	019	City Of Chicago Police	$4.00
12/13/2015	ORTIZ, CLARA	9161	019	City Of Chicago Police	$26.79
12/13/2015	ORTIZ, CLARA	9161	019	City Of Chicago Police	$5.30
12/13/2015	ORTIZ, CLARA	9161	019	City Of Chicago Police	$4.00
12/13/2015	ORTIZ, CLARA	9161	019	City Of Chicago Police	$12.00
12/13/2015	ORTIZ, CLARA	9161	019	City Of Chicago Police	$0.99
12/13/2015	ORTIZ, CLARA	9161	019	City Of Chicago Police	$4.00
12/13/2015	ORTIZ, CLARA	9161	019	City Of Chicago Police	$313.03
12/13/2015	ORTIZ, CLARA	9161	019	City Of Chicago Police	$4.00
12/13/2015	ORTIZ, CLARA	9161	019	City Of Chicago Police	$9.00
12/13/2015	ORTIZ, CLARA	9161	019	City Of Chicago Police	$4.00

Incident Date	Claimant	Rank	Unit of Assignment	Insured	Total to be Paid
12/13/2015	ORTIZ, CLARA	9161	019	City Of Chicago Police	$476.51
12/13/2015	ORTIZ, CLARA	9161	019	City Of Chicago Police	$26.90
12/13/2015	ORTIZ, CLARA	9161	019	City Of Chicago Police	$1.36
06/18/2015	ORTEGA, ELVIS	9171	010	City Of Chicago Police	$4.00
11/03/2014	ORSA, SHEILA	9161		City Of Chicago Police	$35.60
11/03/2014	ORSA, SHEILA	9161		City Of Chicago Police	$4.00
11/03/2014	ORSA, SHEILA	9161		City Of Chicago Police	$2.02
07/13/2015	OROZCO, CAROLINA	9161		City Of Chicago Police	$0.30
07/13/2015	OROZCO, CAROLINA	9161		City Of Chicago Police	$4.00
07/13/2015	OROZCO, CAROLINA	9161		City Of Chicago Police	$272.02
07/13/2015	OROZCO, CAROLINA	9161		City Of Chicago Police	$0.25
07/13/2015	OROZCO, CAROLINA	9161		City Of Chicago Police	$0.72
07/13/2015	OROZCO, CAROLINA	9161		City Of Chicago Police	$4.00
07/13/2015	OROZCO, CAROLINA	9161		City Of Chicago Police	$712.32
07/13/2015	OROZCO, CAROLINA	9161		City Of Chicago Police	$0.41
07/13/2015	OROZCO, CAROLINA	9161		City Of Chicago Police	$4.00
07/13/2015	OROZCO, CAROLINA	9161		City Of Chicago Police	$400.90
07/13/2015	OROZCO, CAROLINA	9161		City Of Chicago Police	$0.81
07/13/2015	OROZCO, CAROLINA	9161		City Of Chicago Police	$4.00
07/13/2015	OROZCO, CAROLINA	9161		City Of Chicago Police	$75.06
07/13/2015	OROZCO, CAROLINA	9161		City Of Chicago Police	$0.41
07/13/2015	OROZCO, CAROLINA	9161		City Of Chicago Police	$4.00
07/13/2015	OROZCO, CAROLINA	9161		City Of Chicago Police	$400.90
07/13/2015	OROZCO, CAROLINA	9161		City Of Chicago Police	$0.34
07/13/2015	OROZCO, CAROLINA	9161		City Of Chicago Police	$4.00
07/13/2015	OROZCO, CAROLINA	9161		City Of Chicago Police	$330.48
07/13/2015	OROZCO, CAROLINA	9161		City Of Chicago Police	$0.20
07/13/2015	OROZCO, CAROLINA	9161		City Of Chicago Police	$4.00
07/13/2015	OROZCO, CAROLINA	9161		City Of Chicago Police	$189.64
07/13/2015	OROZCO, CAROLINA	9161		City Of Chicago Police	$0.41
07/13/2015	OROZCO, CAROLINA	9161		City Of Chicago Police	$4.00
07/13/2015	OROZCO, CAROLINA	9161		City Of Chicago Police	$400.90
07/13/2015	OROZCO, CAROLINA	9161		City Of Chicago Police	$1.59

Incident Date	Claimant	Rank	Unit of Assignment	Insured	Total to be Paid
07/13/2015	OROZCO, CAROLINA	9161		City Of Chicago Police	$4.00
07/13/2015	OROZCO, CAROLINA	9161		City Of Chicago Police	$146.50
07/13/2015	OROZCO, CAROLINA	9161		City Of Chicago Police	$330.48
07/13/2015	OROZCO, CAROLINA	9161		City Of Chicago Police	$0.41
07/13/2015	OROZCO, CAROLINA	9161		City Of Chicago Police	$4.00
07/13/2015	OROZCO, CAROLINA	9161		City Of Chicago Police	$400.90
07/13/2015	OROZCO, CAROLINA	9161		City Of Chicago Police	$0.34
07/13/2015	OROZCO, CAROLINA	9161		City Of Chicago Police	$4.00
07/13/2015	OROZCO, CAROLINA	9161		City Of Chicago Police	$330.48
07/13/2015	OROZCO, CAROLINA	9161		City Of Chicago Police	$0.34
07/13/2015	OROZCO, CAROLINA	9161		City Of Chicago Police	$4.00
07/13/2015	OROZCO, CAROLINA	9161		City Of Chicago Police	$4.00
07/13/2015	OROZCO, CAROLINA	9161		City Of Chicago Police	$231.75
07/13/2015	OROZCO, CAROLINA	9161		City Of Chicago Police	$0.20
07/13/2015	OROZCO, CAROLINA	9161		City Of Chicago Police	$4.00
07/13/2015	OROZCO, CAROLINA	9161		City Of Chicago Police	$177.10
02/10/2012	OPALINSKI, MILDRED	9161		City Of Chicago Police	$218.38
02/10/2012	OPALINSKI, MILDRED	9161		City Of Chicago Police	$110.00
02/10/2012	OPALINSKI, MILDRED	9161		City Of Chicago Police	$225.00
02/10/2012	OPALINSKI, MILDRED	9161		City Of Chicago Police	$110.00
02/10/2012	OPALINSKI, MILDRED	9161		City Of Chicago Police	$629.18
02/10/2012	OPALINSKI, MILDRED	9161		City Of Chicago Police	$225.00
02/10/2012	OPALINSKI, MILDRED	9161		City Of Chicago Police	$72.56
03/21/2012	OLSEN, TODD	9161		City Of Chicago Police	$4.00
03/21/2012	OLSEN, TODD	9161		City Of Chicago Police	$70.80
07/22/2015	OHLSON, ANDREW	9161	044	City Of Chicago Police	$4.00
07/22/2015	OHLSON, ANDREW	9161	044	City Of Chicago Police	$12.64
07/09/2015	OCHOA, JOSE	9161		City Of Chicago Police	$258.96
07/09/2015	OCHOA, JOSE	9161		City Of Chicago Police	$0.49
07/09/2015	OCHOA, JOSE	9161		City Of Chicago Police	$0.49
07/09/2015	OCHOA, JOSE	9161		City Of Chicago Police	$4.00
07/09/2015	OCHOA, JOSE	9161		City Of Chicago Police	$329.64
07/09/2015	OCHOA, JOSE	9161		City Of Chicago Police	$0.46

Incident Date	Claimant	Rank	Unit of Assignment	Insured	Total to be Paid
07/09/2015	OCHOA, JOSE	9161		City Of Chicago Police	$4.00
07/09/2015	OCHOA, JOSE	9161		City Of Chicago Police	$258.96
07/09/2015	OCHOA, JOSE	9161		City Of Chicago Police	$0.49
07/09/2015	OCHOA, JOSE	9161		City Of Chicago Police	$4.00
07/09/2015	OCHOA, JOSE	9161		City Of Chicago Police	$329.64
07/09/2015	OCHOA, JOSE	9161		City Of Chicago Police	$4.00
07/09/2015	OCHOA, JOSE	9161		City Of Chicago Police	$329.64
07/09/2015	OCHOA, JOSE	9161		City Of Chicago Police	$0.46
07/09/2015	OCHOA, JOSE	9161		City Of Chicago Police	$4.00
07/09/2015	OCHOA, JOSE	9161		City Of Chicago Police	$258.96
07/09/2015	OCHOA, JOSE	9161		City Of Chicago Police	$4.00
07/09/2015	OCHOA, JOSE	9161		City Of Chicago Police	$447.21
07/09/2015	OCHOA, JOSE	9161		City Of Chicago Police	$0.49
07/09/2015	OCHOA, JOSE	9161		City Of Chicago Police	$4.00
07/09/2015	OCHOA, JOSE	9161		City Of Chicago Police	$0.46
07/09/2015	OCHOA, JOSE	9161		City Of Chicago Police	$4.00
07/09/2015	OCHOA, JOSE	9161		City Of Chicago Police	$329.64
03/20/2012	OCAMPO, ADAM	9161	011	City Of Chicago Police	$4.00
03/20/2012	OCAMPO, ADAM	9161	011	City Of Chicago Police	$75.86
03/20/2012	OCAMPO, ADAM	9161	011	City Of Chicago Police	$0.68
07/27/2014	OCAMPO, ADAM	9161		City Of Chicago Police	$60.71
07/27/2014	OCAMPO, ADAM	9161		City Of Chicago Police	$5.13
09/03/2015	OCAMPO, ADAM	9161		City Of Chicago Police	$4.00
09/03/2015	OCAMPO, ADAM	9161		City Of Chicago Police	$180.11
09/03/2015	OCAMPO, ADAM	9161		City Of Chicago Police	$0.43
09/03/2015	OCAMPO, ADAM	9161		City Of Chicago Police	$4.00
09/03/2015	OCAMPO, ADAM	9161		City Of Chicago Police	$220.42
09/03/2015	OCAMPO, ADAM	9161		City Of Chicago Police	$0.43
09/03/2015	OCAMPO, ADAM	9161		City Of Chicago Police	$262.41
09/03/2015	OCAMPO, ADAM	9161		City Of Chicago Police	$220.42
09/03/2015	OCAMPO, ADAM	9161		City Of Chicago Police	$1.61
09/03/2015	OCAMPO, ADAM	9161		City Of Chicago Police	$0.49
09/03/2015	OCAMPO, ADAM	9161		City Of Chicago Police	$4.00

Incident Date	Claimant	Rank	Unit of Assignment	Insured	Total to be Paid
09/03/2015	OCAMPO, ADAM	9161		City Of Chicago Police	$4.00
09/03/2015	OCAMPO, ADAM	9161		City Of Chicago Police	$0.51
09/03/2015	OCAMPO, ADAM	9161		City Of Chicago Police	$4.00
09/03/2015	OCAMPO, ADAM	9161		City Of Chicago Police	$252.84
09/20/2015	O'SHEA, MICHAEL	9161		City Of Chicago Police	$77.39
09/29/2011	O CONNOR, DANIEL	P.O.		City Of Chicago Police	$79.85
09/29/2011	O CONNOR, DANIEL	P.O.		City Of Chicago Police	$4.00
09/29/2011	O CONNOR, DANIEL	P.O.		City Of Chicago Police	$55.87
09/29/2011	O CONNOR, DANIEL	P.O.		City Of Chicago Police	$4.00
03/09/2015	O BRIEN JR, WILLIAM	9161	009	City Of Chicago Police	$685.36
03/09/2015	O BRIEN JR, WILLIAM	9161	009	City Of Chicago Police	$272.70
03/09/2015	O BRIEN JR, WILLIAM	9161	009	City Of Chicago Police	$452.30
07/29/2015	O BRIEN JR, WILLIAM	9161	009	City Of Chicago Police	$202.51
07/29/2015	O BRIEN JR, WILLIAM	9161	009	City Of Chicago Police	$40.00
07/29/2015	O BRIEN JR, WILLIAM	9161	009	City Of Chicago Police	$194.40
07/29/2015	O BRIEN JR, WILLIAM	9161	009	City Of Chicago Police	$4.00
07/29/2015	O BRIEN JR, WILLIAM	9161	009	City Of Chicago Police	$3.67
07/29/2015	O BRIEN JR, WILLIAM	9161	009	City Of Chicago Police	$80.31
07/29/2015	O BRIEN JR, WILLIAM	9161	009	City Of Chicago Police	$4.00
06/21/2006	Neumeyer, Richard W	P	00014	City Of Chicago Police	$17.64
06/21/2006	Neumeyer, Richard W	P	00014	City Of Chicago Police	$17.64
06/21/2006	Neumeyer, Richard W	P	00014	City Of Chicago Police	$17.64
06/21/2006	Neumeyer, Richard W	P	00014	City Of Chicago Police	$17.64
08/28/2015	NUTILE, LAURA	9161	044	City Of Chicago Police	$0.41
08/28/2015	NUTILE, LAURA	9161	044	City Of Chicago Police	$4.00
08/28/2015	NUTILE, LAURA	9161	044	City Of Chicago Police	$210.85
08/28/2015	NUTILE, LAURA	9161	044	City Of Chicago Police	$4.00
08/28/2015	NUTILE, LAURA	9161	044	City Of Chicago Police	$80.01
08/28/2015	NUTILE, LAURA	9161	044	City Of Chicago Police	$0.40
08/28/2015	NUTILE, LAURA	9161	044	City Of Chicago Police	$4.00
08/28/2015	NUTILE, LAURA	9161	044	City Of Chicago Police	$204.25
08/28/2015	NUTILE, LAURA	9161	044	City Of Chicago Police	$0.41
08/28/2015	NUTILE, LAURA	9161	044	City Of Chicago Police	$4.00

Incident Date	Claimant	Rank	Unit of Assignment	Insured	Total to be Paid
08/28/2015	NUTILE, LAURA	9161	044	City Of Chicago Police	$210.85
08/28/2015	NUTILE, LAURA	9161	044	City Of Chicago Police	$0.41
08/28/2015	NUTILE, LAURA	9161	044	City Of Chicago Police	$4.00
08/28/2015	NUTILE, LAURA	9161	044	City Of Chicago Police	$210.85
08/28/2015	NUTILE, LAURA	9161	044	City Of Chicago Police	$0.53
08/28/2015	NUTILE, LAURA	9161	044	City Of Chicago Police	$4.00
08/28/2015	NUTILE, LAURA	9161	044	City Of Chicago Police	$258.43
08/28/2015	NUTILE, LAURA	9161	044	City Of Chicago Police	$0.41
08/28/2015	NUTILE, LAURA	9161	044	City Of Chicago Police	$4.00
08/28/2015	NUTILE, LAURA	9161	044	City Of Chicago Police	$210.85
08/28/2015	NUTILE, LAURA	9161	044	City Of Chicago Police	$0.40
08/28/2015	NUTILE, LAURA	9161	044	City Of Chicago Police	$4.00
08/28/2015	NUTILE, LAURA	9161	044	City Of Chicago Police	$204.25
08/28/2015	NUTILE, LAURA	9161	044	City Of Chicago Police	$0.41
08/28/2015	NUTILE, LAURA	9161	044	City Of Chicago Police	$4.00
08/28/2015	NUTILE, LAURA	9161	044	City Of Chicago Police	$210.85
08/28/2015	NUTILE, LAURA	9161	044	City Of Chicago Police	$4.00
08/28/2015	NUTILE, LAURA	9161	044	City Of Chicago Police	$79.85
08/28/2015	NUTILE, LAURA	9161	044	City Of Chicago Police	$3.89
08/28/2015	NUTILE, LAURA	9161	044	City Of Chicago Police	$4.00
08/28/2015	NUTILE, LAURA	9161	044	City Of Chicago Police	$740.55
08/28/2015	NUTILE, LAURA	9161	044	City Of Chicago Police	$0.41
08/28/2015	NUTILE, LAURA	9161	044	City Of Chicago Police	$4.00
08/28/2015	NUTILE, LAURA	9161	044	City Of Chicago Police	$210.85
11/04/2015	NOWAK, SLAWOMIR	9161	044	City Of Chicago Police	$2.81
11/04/2015	NOWAK, SLAWOMIR	9161	044	City Of Chicago Police	$4.00
11/04/2015	NOWAK, SLAWOMIR	9161	044	City Of Chicago Police	$7.81
11/04/2015	NOWAK, SLAWOMIR	9161	044	City Of Chicago Police	$4.00
11/04/2015	NOWAK, SLAWOMIR	9161	044	City Of Chicago Police	$4.00
11/04/2015	NOWAK, SLAWOMIR	9161	044	City Of Chicago Police	$7.17
11/04/2015	NOWAK, SLAWOMIR	9161	044	City Of Chicago Police	$47.14
11/04/2015	NOWAK, SLAWOMIR	9161	044	City Of Chicago Police	$4.00
08/07/2009	NOVAK, MAUREEN			City Of Chicago Police	$221.52

Incident Date	Claimant	Rank	Unit of Assignment	Insured	Total to be Paid
08/07/2009	NOVAK, MAUREEN			City Of Chicago Police	$179.32
08/07/2009	NOVAK, MAUREEN			City Of Chicago Police	$0.25
08/07/2009	NOVAK, MAUREEN			City Of Chicago Police	$0.20
08/07/2009	NOVAK, MAUREEN			City Of Chicago Police	$4.00
08/07/2009	NOVAK, MAUREEN			City Of Chicago Police	$4.00
08/07/2009	NOVAK, MAUREEN			City Of Chicago Police	$4.00
08/07/2009	NOVAK, MAUREEN			City Of Chicago Police	$0.25
08/07/2009	NOVAK, MAUREEN			City Of Chicago Police	$221.52
08/07/2009	NOVAK, MAUREEN			City Of Chicago Police	$4.00
08/07/2009	NOVAK, MAUREEN			City Of Chicago Police	$221.52
08/07/2009	NOVAK, MAUREEN			City Of Chicago Police	$221.52
08/07/2009	NOVAK, MAUREEN			City Of Chicago Police	$4.00
08/07/2009	NOVAK, MAUREEN			City Of Chicago Police	$0.25
08/07/2009	NOVAK, MAUREEN			City Of Chicago Police	$0.25
09/16/2015	NIMOCKS, MARLON			City Of Chicago Police	$0.60
09/16/2015	NIMOCKS, MARLON			City Of Chicago Police	$335.04
09/16/2015	NIMOCKS, MARLON			City Of Chicago Police	$0.66
09/16/2015	NIMOCKS, MARLON			City Of Chicago Police	$4.00
09/16/2015	NIMOCKS, MARLON			City Of Chicago Police	$0.60
09/16/2015	NIMOCKS, MARLON			City Of Chicago Police	$4.00
09/16/2015	NIMOCKS, MARLON			City Of Chicago Police	$306.06
09/16/2015	NIMOCKS, MARLON			City Of Chicago Police	$12.66
09/16/2015	NIMOCKS, MARLON			City Of Chicago Police	$4.00
09/16/2015	NIMOCKS, MARLON			City Of Chicago Police	$521.36
09/16/2015	NIMOCKS, MARLON			City Of Chicago Police	$0.66
09/16/2015	NIMOCKS, MARLON			City Of Chicago Police	$4.00
09/16/2015	NIMOCKS, MARLON			City Of Chicago Police	$335.04
09/16/2015	NIMOCKS, MARLON			City Of Chicago Police	$0.71
09/16/2015	NIMOCKS, MARLON			City Of Chicago Police	$4.00
09/16/2015	NIMOCKS, MARLON			City Of Chicago Police	$365.26
09/16/2015	NIMOCKS, MARLON			City Of Chicago Police	$306.06
09/16/2015	NIMOCKS, MARLON			City Of Chicago Police	$335.04
09/16/2015	NIMOCKS, MARLON			City Of Chicago Police	$0.66

Incident Date	Claimant	Rank	Unit of Assignment	Insured	Total to be Paid
09/16/2015	NIMOCKS, MARLON			City Of Chicago Police	$4.00
09/16/2015	NIMOCKS, MARLON			City Of Chicago Police	$0.66
09/16/2015	NIMOCKS, MARLON			City Of Chicago Police	$4.00
09/16/2015	NIMOCKS, MARLON			City Of Chicago Police	$0.66
09/16/2015	NIMOCKS, MARLON			City Of Chicago Police	$4.00
09/16/2015	NIMOCKS, MARLON			City Of Chicago Police	$0.69
09/16/2015	NIMOCKS, MARLON			City Of Chicago Police	$4.00
09/16/2015	NIMOCKS, MARLON			City Of Chicago Police	$0.66
09/16/2015	NIMOCKS, MARLON			City Of Chicago Police	$4.00
09/16/2015	NIMOCKS, MARLON			City Of Chicago Police	$0.66
09/16/2015	NIMOCKS, MARLON			City Of Chicago Police	$4.00
09/16/2015	NIMOCKS, MARLON			City Of Chicago Police	$0.66
09/16/2015	NIMOCKS, MARLON			City Of Chicago Police	$4.00
09/16/2015	NIMOCKS, MARLON			City Of Chicago Police	$335.04
09/16/2015	NIMOCKS, MARLON			City Of Chicago Police	$335.04
09/16/2015	NIMOCKS, MARLON			City Of Chicago Police	$335.04
09/16/2015	NIMOCKS, MARLON			City Of Chicago Police	$335.04
09/16/2015	NIMOCKS, MARLON			City Of Chicago Police	$335.04
09/16/2015	NIMOCKS, MARLON			City Of Chicago Police	$335.04
09/16/2015	NIMOCKS, MARLON			City Of Chicago Police	$350.26
09/16/2015	NIMOCKS, MARLON			City Of Chicago Police	$0.66
09/16/2015	NIMOCKS, MARLON			City Of Chicago Police	$4.00
09/16/2015	NIMOCKS, MARLON			City Of Chicago Police	$4.00
02/09/2015	NIEVES, LUZ	9171	121	City Of Chicago Police	$4.00
02/09/2015	NIEVES, LUZ	9171	121	City Of Chicago Police	$4.00
02/09/2015	NIEVES, LUZ	9171	121	City Of Chicago Police	$0.48
02/09/2015	NIEVES, LUZ	9171	121	City Of Chicago Police	$4.00
02/09/2015	NIEVES, LUZ	9171	121	City Of Chicago Police	$279.15
02/09/2015	NIEVES, LUZ	9171	121	City Of Chicago Police	$4.00
02/09/2015	NIEVES, LUZ	9171	121	City Of Chicago Police	$59.76
02/09/2015	NIEVES, LUZ	9171	121	City Of Chicago Police	$0.57
02/09/2015	NIEVES, LUZ	9171	121	City Of Chicago Police	$4.00
02/09/2015	NIEVES, LUZ	9171	121	City Of Chicago Police	$261.33

Incident Date	Claimant	Rank	Unit of Assignment	Insured	Total to be Paid
02/09/2015	NIEVES, LUZ	9171	121	City Of Chicago Police	$0.27
02/09/2015	NIEVES, LUZ	9171	121	City Of Chicago Police	$4.00
02/09/2015	NIEVES, LUZ	9171	121	City Of Chicago Police	$123.15
02/09/2015	NIEVES, LUZ	9171	121	City Of Chicago Police	$0.37
02/09/2015	NIEVES, LUZ	9171	121	City Of Chicago Police	$4.00
02/09/2015	NIEVES, LUZ	9171	121	City Of Chicago Police	$169.21
02/09/2015	NIEVES, LUZ	9171	121	City Of Chicago Police	$0.37
02/09/2015	NIEVES, LUZ	9171	121	City Of Chicago Police	$4.00
02/09/2015	NIEVES, LUZ	9171	121	City Of Chicago Police	$169.21
02/09/2015	NIEVES, LUZ	9171	121	City Of Chicago Police	$4.58
02/09/2015	NIEVES, LUZ	9171	121	City Of Chicago Police	$4.00
02/09/2015	NIEVES, LUZ	9171	121	City Of Chicago Police	$23.03
10/18/2014	NIETO, CESAR	9161		City Of Chicago Police	$218.90
10/18/2014	NIETO, CESAR	9161		City Of Chicago Police	$4.00
10/18/2014	NIETO, CESAR	9161		City Of Chicago Police	$0.25
07/05/2009	NICKLES, SCOTT			City Of Chicago Police	$288.00
07/05/2009	NICKLES, SCOTT			City Of Chicago Police	$4.00
07/05/2009	NICKLES, SCOTT			City Of Chicago Police	$4.00
07/05/2009	NICKLES, SCOTT			City Of Chicago Police	$3.12
12/06/2015	NGITAMI, ABDULHAMID	9161		City Of Chicago Police	$4.00
12/06/2015	NGITAMI, ABDULHAMID	9161		City Of Chicago Police	$48.68
12/06/2015	NGITAMI, ABDULHAMID	9161		City Of Chicago Police	$4.00
12/06/2015	NGITAMI, ABDULHAMID	9161		City Of Chicago Police	$92.70
12/06/2015	NGITAMI, ABDULHAMID	9161		City Of Chicago Police	$4.00
12/06/2015	NGITAMI, ABDULHAMID	9161		City Of Chicago Police	$4.00
12/06/2015	NGITAMI, ABDULHAMID	9161		City Of Chicago Police	$189.59
05/04/2015	NEWMAN, VICTOR	9161	005	City Of Chicago Police	$4.00
12/16/2015	NESBARY, JEROME	9161	125	City Of Chicago Police	$408.53
12/16/2015	NESBARY, JEROME	9161	125	City Of Chicago Police	$4.00
12/16/2015	NESBARY, JEROME	9161	125	City Of Chicago Police	$4.00
12/16/2015	NESBARY, JEROME	9161	125	City Of Chicago Police	$1.00
12/16/2015	NESBARY, JEROME	9161	125	City Of Chicago Police	$4.00
12/04/2014	NELSON, JERALD	9161	024	City Of Chicago Police	$4.00

Incident Date	Claimant	Rank	Unit of Assignment	Insured	Total to be Paid
12/04/2014	NELSON, JERALD	9161	024	City Of Chicago Police	$4.00
12/04/2014	NELSON, JERALD	9161	024	City Of Chicago Police	$103.23
12/04/2014	NELSON, JERALD	9161	024	City Of Chicago Police	$4.00
12/04/2014	NELSON, JERALD	9161	024	City Of Chicago Police	$2.49
12/04/2014	NELSON, JERALD	9161	024	City Of Chicago Police	$4.00
12/04/2014	NELSON, JERALD	9161	024	City Of Chicago Police	$165.76
12/04/2014	NELSON, JERALD	9161	024	City Of Chicago Police	$150.00
12/04/2014	NELSON, JERALD	9161	024	City Of Chicago Police	$86.64
12/04/2014	NELSON, JERALD	9161	024	City Of Chicago Police	$165.76
12/04/2014	NELSON, JERALD	9161	024	City Of Chicago Police	$55.17
12/04/2014	NELSON, JERALD	9161	024	City Of Chicago Police	$170.11
12/04/2014	NELSON, JERALD	9161	024	City Of Chicago Police	$4.00
12/04/2014	NELSON, JERALD	9161	024	City Of Chicago Police	$165.76
12/04/2014	NELSON, JERALD	9161	024	City Of Chicago Police	$12.72
12/04/2014	NELSON, JERALD	9161	024	City Of Chicago Police	$170.11
12/04/2014	NELSON, JERALD	9161	024	City Of Chicago Police	$55.17
06/20/2011	NELSON JONES, NEDRA	9171	715	City Of Chicago Police	$76.83
06/20/2011	NELSON JONES, NEDRA	9171	715	City Of Chicago Police	$76.71
02/28/2015	NELSON JONES, NEDRA	9171	715	City Of Chicago Police	$208.06
02/28/2015	NELSON JONES, NEDRA	9171	715	City Of Chicago Police	$2.02
02/28/2015	NELSON JONES, NEDRA	9171	715	City Of Chicago Police	$4.00
02/28/2015	NELSON JONES, NEDRA	9171	715	City Of Chicago Police	$416.12
02/28/2015	NELSON JONES, NEDRA	9171	715	City Of Chicago Police	$1.01
02/28/2015	NELSON JONES, NEDRA	9171	715	City Of Chicago Police	$4.00
02/28/2015	NELSON JONES, NEDRA	9171	715	City Of Chicago Police	$208.06
02/28/2015	NELSON JONES, NEDRA	9171	715	City Of Chicago Police	$0.85
02/28/2015	NELSON JONES, NEDRA	9171	715	City Of Chicago Police	$4.00
02/28/2015	NELSON JONES, NEDRA	9171	715	City Of Chicago Police	$195.07
02/28/2015	NELSON JONES, NEDRA	9171	715	City Of Chicago Police	$1.01
02/28/2015	NELSON JONES, NEDRA	9171	715	City Of Chicago Police	$4.00
02/28/2015	NELSON JONES, NEDRA	9171	715	City Of Chicago Police	$0.13
02/28/2015	NELSON JONES, NEDRA	9171	715	City Of Chicago Police	$208.06
02/28/2015	NELSON JONES, NEDRA	9171	715	City Of Chicago Police	$4.00

Incident Date	Claimant	Rank	Unit of Assignment	Insured	Total to be Paid
02/28/2015	NELSON JONES, NEDRA	9171	715	City Of Chicago Police	$4.00
02/28/2015	NELSON JONES, NEDRA	9171	715	City Of Chicago Police	$119.90
02/28/2015	NELSON JONES, NEDRA	9171	715	City Of Chicago Police	$1.01
12/19/2015	NEBERIEZA, ANDREW	9161		City Of Chicago Police	$3.22
12/19/2015	NEBERIEZA, ANDREW	9161		City Of Chicago Police	$170.63
12/19/2015	NEBERIEZA, ANDREW	9161		City Of Chicago Police	$4.00
11/07/2015	NAVARRO JR, JESUS	9161		City Of Chicago Police	$36.90
11/07/2015	NAVARRO JR, JESUS	9161		City Of Chicago Police	$4.00
11/07/2015	NAVARRO JR, JESUS	9161		City Of Chicago Police	$0.33
08/15/2014	NATIVIDAD, MARTIN	9161		City Of Chicago Police	$1.90
08/15/2014	NATIVIDAD, MARTIN	9161		City Of Chicago Police	$4.00
08/15/2014	NATIVIDAD, MARTIN	9161		City Of Chicago Police	$175.64
08/15/2014	NATIVIDAD, MARTIN	9161		City Of Chicago Police	$2.08
08/15/2014	NATIVIDAD, MARTIN	9161		City Of Chicago Police	$110.31
08/15/2015	NAPOLITANO, ANDREW	9161	765	City Of Chicago Police	$71.87
08/15/2015	NAPOLITANO, ANDREW	9161	765	City Of Chicago Police	$4.00
08/15/2015	NAPOLITANO, ANDREW	9161	765	City Of Chicago Police	$1.36
03/12/2008	Morandi, Kelly	P	00004	City Of Chicago Police	$4.00
03/12/2008	Morandi, Kelly	P	00004	City Of Chicago Police	$250.00
01/26/2008	Michael, Linda	P	00006	City Of Chicago Police	$76.83
06/26/1997	Mcinerney, Timothy	P	00021	City Of Chicago Police	$6.46
06/26/1997	Mcinerney, Timothy	P	00021	City Of Chicago Police	$4.00
06/26/1997	Mcinerney, Timothy	P	00021	City Of Chicago Police	$80.20
06/26/1997	Mcinerney, Timothy	P	00021	City Of Chicago Police	$4.00
06/26/1997	Mcinerney, Timothy	P	00021	City Of Chicago Police	$10.57
06/26/1997	Mcinerney, Timothy	P	00021	City Of Chicago Police	$4.00
06/26/1997	Mcinerney, Timothy	P	00021	City Of Chicago Police	$95.00
06/26/1997	Mcinerney, Timothy	P	00021	City Of Chicago Police	$800.00
06/26/1997	Mcinerney, Timothy	P	00021	City Of Chicago Police	$65.00
06/26/1997	Mcinerney, Timothy	P	00021	City Of Chicago Police	$8.02
06/26/1997	Mcinerney, Timothy	P	00021	City Of Chicago Police	$4.00
06/26/1997	Mcinerney, Timothy	P	00021	City Of Chicago Police	$80.00
06/19/2008	Mcdonagh, Geraldine	P	00018	City Of Chicago Police	$0.81

Incident Date	Claimant	Rank	Unit of Assignment	Insured	Total to be Paid
06/19/2008	Mcdonagh, Geraldine	P	00018	City Of Chicago Police	$4.00
06/19/2008	Mcdonagh, Geraldine	P	00018	City Of Chicago Police	$75.06
06/19/2008	Mcdonagh, Geraldine	P	00018	City Of Chicago Police	$0.81
06/19/2008	Mcdonagh, Geraldine	P	00018	City Of Chicago Police	$4.00
06/19/2008	Mcdonagh, Geraldine	P	00018	City Of Chicago Police	$75.06
06/19/2008	Mcdonagh, Geraldine	P	00018	City Of Chicago Police	$3.28
06/19/2008	Mcdonagh, Geraldine	P	00018	City Of Chicago Police	$4.00
06/19/2008	Mcdonagh, Geraldine	P	00018	City Of Chicago Police	$302.95
06/20/1993	Mcclory, Kathleen	P	00024	City Of Chicago Police	$836.88
05/26/2013	MYERS, PATRICK	9161		City Of Chicago Police	$50.41
05/26/2013	MYERS, PATRICK	9161		City Of Chicago Police	$147.09
05/26/2013	MYERS, PATRICK	9161		City Of Chicago Police	$47.99
05/26/2013	MYERS, PATRICK	9161		City Of Chicago Police	$101.27
05/26/2013	MYERS, PATRICK	9161		City Of Chicago Police	$98.01
05/26/2013	MYERS, PATRICK	9161		City Of Chicago Police	$96.14
05/22/2015	MURPHY, WILLIAM	9161	189	City Of Chicago Police	$4.00
05/22/2015	MURPHY, WILLIAM	9161	189	City Of Chicago Police	$105.46
05/22/2015	MURPHY, WILLIAM	9161	189	City Of Chicago Police	$44.14
05/22/2015	MURPHY, WILLIAM	9161	189	City Of Chicago Police	$0.37
05/22/2015	MURPHY, WILLIAM	9161	189	City Of Chicago Police	$4.00
05/22/2015	MURPHY, WILLIAM	9161	189	City Of Chicago Police	$168.64
05/22/2015	MURPHY, WILLIAM	9161	189	City Of Chicago Police	$226.46
05/22/2015	MURPHY, WILLIAM	9161	189	City Of Chicago Police	$0.30
05/22/2015	MURPHY, WILLIAM	9161	189	City Of Chicago Police	$4.00
05/22/2015	MURPHY, WILLIAM	9161	189	City Of Chicago Police	$136.26
05/22/2015	MURPHY, WILLIAM	9161	189	City Of Chicago Police	$0.40
05/22/2015	MURPHY, WILLIAM	9161	189	City Of Chicago Police	$4.00
05/22/2015	MURPHY, WILLIAM	9161	189	City Of Chicago Police	$180.40
05/22/2015	MURPHY, WILLIAM	9161	189	City Of Chicago Police	$4.00
05/22/2015	MURPHY, WILLIAM	9161	189	City Of Chicago Police	$0.10
05/22/2015	MURPHY, WILLIAM	9161	189	City Of Chicago Police	$105.46
05/22/2015	MURPHY, WILLIAM	9161	189	City Of Chicago Police	$0.40
05/22/2015	MURPHY, WILLIAM	9161	189	City Of Chicago Police	$4.00

Incident Date	Claimant	Rank	Unit of Assignment	Insured	Total to be Paid
05/22/2015	MURPHY, WILLIAM	9161	189	City Of Chicago Police	$180.40
05/22/2015	MURPHY, WILLIAM	9161	189	City Of Chicago Police	$0.30
05/22/2015	MURPHY, WILLIAM	9161	189	City Of Chicago Police	$4.00
05/22/2015	MURPHY, WILLIAM	9161	189	City Of Chicago Police	$134.34
05/22/2015	MURPHY, WILLIAM	9161	189	City Of Chicago Police	$0.40
05/22/2015	MURPHY, WILLIAM	9161	189	City Of Chicago Police	$4.00
05/22/2015	MURPHY, WILLIAM	9161	189	City Of Chicago Police	$180.40
05/22/2015	MURPHY, WILLIAM	9161	189	City Of Chicago Police	$0.50
05/22/2015	MURPHY, WILLIAM	9161	189	City Of Chicago Police	$4.00
05/22/2015	MURPHY, WILLIAM	9161	189	City Of Chicago Police	$42.82
05/22/2015	MURPHY, WILLIAM	9161	189	City Of Chicago Police	$4.00
05/22/2015	MURPHY, WILLIAM	9161	189	City Of Chicago Police	$0.23
05/22/2015	MURPHY, WILLIAM	9161	189	City Of Chicago Police	$0.23
10/31/2015	MURPHY, BARTHOLMEW	9161		City Of Chicago Police	$140.36
10/31/2015	MURPHY, BARTHOLMEW	9161		City Of Chicago Police	$1.52
10/31/2015	MURPHY, BARTHOLMEW	9161		City Of Chicago Police	$4.00
10/15/2015	MURARSHEED, JAMAL	9161		City Of Chicago Police	$4.00
10/15/2015	MURARSHEED, JAMAL	9161		City Of Chicago Police	$0.06
10/15/2015	MURARSHEED, JAMAL	9161		City Of Chicago Police	$12.64
10/15/2015	MURARSHEED, JAMAL	9161		City Of Chicago Police	$4.00
10/15/2015	MURARSHEED, JAMAL	9161		City Of Chicago Police	$46.26
10/15/2015	MURARSHEED, JAMAL	9161		City Of Chicago Police	$0.11
10/14/2015	MUKITE, NICHOLAS	9161		City Of Chicago Police	$1.79
10/14/2015	MUKITE, NICHOLAS	9161		City Of Chicago Police	$4.00
10/14/2015	MUKITE, NICHOLAS	9161		City Of Chicago Police	$4.63
10/14/2015	MUKITE, NICHOLAS	9161		City Of Chicago Police	$4.00
07/26/2014	MORRIS, DANAE	9161		City Of Chicago Police	$4.00
07/26/2014	MORRIS, DANAE	9161		City Of Chicago Police	$0.67
07/26/2014	MORRIS, DANAE	9161		City Of Chicago Police	$0.56
07/26/2014	MORRIS, DANAE	9161		City Of Chicago Police	$4.00
07/26/2014	MORRIS, DANAE	9161		City Of Chicago Police	$258.41
07/26/2014	MORRIS, DANAE	9161		City Of Chicago Police	$0.58
07/26/2014	MORRIS, DANAE	9161		City Of Chicago Police	$4.00

Incident Date	Claimant	Rank	Unit of Assignment	Insured	Total to be Paid
07/26/2014	MORRIS, DANAE	9161		City Of Chicago Police	$305.67
07/26/2014	MORRIS, DANAE	9161		City Of Chicago Police	$263.73
03/08/2015	MORGAN, ANDREW	PO		City Of Chicago Police	$75.86
03/08/2015	MORGAN, ANDREW	PO		City Of Chicago Police	$0.68
03/08/2015	MORGAN, ANDREW	PO		City Of Chicago Police	$4.00
01/02/2016	MORETH, MICHAEL	9171		City Of Chicago Police	$3.53
01/02/2016	MORETH, MICHAEL	9171		City Of Chicago Police	$4.00
01/02/2016	MORETH, MICHAEL	9171		City Of Chicago Police	$395.15
11/04/2015	MORALES, MARITZA	9161	044	City Of Chicago Police	$4.00
11/04/2015	MORALES, MARITZA	9161	044	City Of Chicago Police	$203.02
11/04/2015	MORALES, MARITZA	9161	044	City Of Chicago Police	$113.80
11/04/2015	MORALES, MARITZA	9161	044	City Of Chicago Police	$4.00
11/04/2015	MORALES, MARITZA	9161	044	City Of Chicago Police	$615.00
11/04/2015	MORALES, MARITZA	9161	044	City Of Chicago Police	$0.41
11/04/2015	MORALES, MARITZA	9161	044	City Of Chicago Police	$4.00
11/04/2015	MORALES, MARITZA	9161	044	City Of Chicago Police	$203.02
11/04/2015	MORALES, MARITZA	9161	044	City Of Chicago Police	$0.50
11/04/2015	MORALES, MARITZA	9161	044	City Of Chicago Police	$4.00
11/04/2015	MORALES, MARITZA	9161	044	City Of Chicago Police	$249.14
11/04/2015	MORALES, MARITZA	9161	044	City Of Chicago Police	$0.40
11/04/2015	MORALES, MARITZA	9161	044	City Of Chicago Police	$4.00
11/04/2015	MORALES, MARITZA	9161	044	City Of Chicago Police	$198.34
11/04/2015	MORALES, MARITZA	9161	044	City Of Chicago Police	$0.41
11/04/2015	MORALES, MARITZA	9161	044	City Of Chicago Police	$4.00
11/04/2015	MORALES, MARITZA	9161	044	City Of Chicago Police	$204.94
11/04/2015	MORALES, MARITZA	9161	044	City Of Chicago Police	$0.41
11/04/2015	MORALES, MARITZA	9161	044	City Of Chicago Police	$198.34
11/04/2015	MORALES, MARITZA	9161	044	City Of Chicago Police	$249.14
11/04/2015	MORALES, MARITZA	9161	044	City Of Chicago Police	$4.00
11/04/2015	MORALES, MARITZA	9161	044	City Of Chicago Police	$0.40
11/04/2015	MORALES, MARITZA	9161	044	City Of Chicago Police	$4.00
11/04/2015	MORALES, MARITZA	9161	044	City Of Chicago Police	$0.50
11/04/2015	MORALES, MARITZA	9161	044	City Of Chicago Police	$309.81

Incident Date	Claimant	Rank	Unit of Assignment	Insured	Total to be Paid
11/04/2015	MORALES, MARITZA	9161	044	City Of Chicago Police	$4.00
11/04/2015	MORALES, MARITZA	9161	044	City Of Chicago Police	$5.85
11/04/2015	MORALES, MARITZA	9161	044	City Of Chicago Police	$184.96
11/04/2015	MORALES, MARITZA	9161	044	City Of Chicago Police	$4.00
11/04/2015	MORALES, MARITZA	9161	044	City Of Chicago Police	$3.49
11/04/2015	MORALES, MARITZA	9161	044	City Of Chicago Police	$59.89
11/04/2015	MORALES, MARITZA	9161	044	City Of Chicago Police	$3.39
11/04/2015	MORALES, MARITZA	9161	044	City Of Chicago Police	$4.00
09/01/2015	MOORE, MATTHEW	9161	044	City Of Chicago Police	$195.29
09/01/2015	MOORE, MATTHEW	9161	044	City Of Chicago Police	$203.72
09/01/2015	MOORE, MATTHEW	9161	044	City Of Chicago Police	$0.29
09/01/2015	MOORE, MATTHEW	9161	044	City Of Chicago Police	$4.00
09/01/2015	MOORE, MATTHEW	9161	044	City Of Chicago Police	$32.49
09/01/2015	MOORE, MATTHEW	9161	044	City Of Chicago Police	$36.59
09/01/2015	MOORE, MATTHEW	9161	044	City Of Chicago Police	$4.00
09/01/2015	MOORE, MATTHEW	9161	044	City Of Chicago Police	$183.83
09/01/2015	MOORE, MATTHEW	9161	044	City Of Chicago Police	$1.99
09/01/2015	MOORE, MATTHEW	9161	044	City Of Chicago Police	$4.00
09/01/2015	MOORE, MATTHEW	9161	044	City Of Chicago Police	$222.00
09/01/2015	MOORE, MATTHEW	9161	044	City Of Chicago Police	$37.84
09/01/2015	MOORE, MATTHEW	9161	044	City Of Chicago Police	$4.00
09/01/2015	MOORE, MATTHEW	9161	044	City Of Chicago Police	$155.62
09/01/2015	MOORE, MATTHEW	9161	044	City Of Chicago Police	$1.90
09/01/2015	MOORE, MATTHEW	9161	044	City Of Chicago Police	$4.00
09/01/2015	MOORE, MATTHEW	9161	044	City Of Chicago Police	$212.11
09/01/2015	MOORE, MATTHEW	9161	044	City Of Chicago Police	$4.00
09/01/2015	MOORE, MATTHEW	9161	044	City Of Chicago Police	$226.36
09/01/2015	MOORE, MATTHEW	9161	044	City Of Chicago Police	$4.00
09/01/2015	MOORE, MATTHEW	9161	044	City Of Chicago Police	$54.80
05/18/2009	MOORE, KENNETH			City Of Chicago Police	$202.42
11/16/2014	MONTOYA, VICTOR	9161	018	City Of Chicago Police	$93.69
11/16/2014	MONTOYA, VICTOR	9161	018	City Of Chicago Police	$4.00
11/16/2014	MONTOYA, VICTOR	9161	018	City Of Chicago Police	$0.84

Incident Date	Claimant	Rank	Unit of Assignment	Insured	Total to be Paid
10/27/2014	MONTESDEOCA, JOSEPH	9161		City Of Chicago Police	$0.95
10/27/2014	MONTESDEOCA, JOSEPH	9161		City Of Chicago Police	$4.00
10/27/2014	MONTESDEOCA, JOSEPH	9161		City Of Chicago Police	$50.28
05/20/2012	MONTES DEOCA, JESUS	9161		City Of Chicago Police	$4.00
05/20/2012	MONTES DEOCA, JESUS	9161		City Of Chicago Police	$56.56
05/20/2012	MONTES DEOCA, JESUS	9161		City Of Chicago Police	$3.96
07/09/2015	MONTES DEOCA, JESUS	9161	044	City Of Chicago Police	$183.83
07/09/2015	MONTES DEOCA, JESUS	9161	044	City Of Chicago Police	$1.82
07/09/2015	MONTES DEOCA, JESUS	9161	044	City Of Chicago Police	$4.00
07/09/2015	MONTES DEOCA, JESUS	9161	044	City Of Chicago Police	$203.72
07/09/2015	MONTES DEOCA, JESUS	9161	044	City Of Chicago Police	$1.39
07/09/2015	MONTES DEOCA, JESUS	9161	044	City Of Chicago Police	$4.00
07/09/2015	MONTES DEOCA, JESUS	9161	044	City Of Chicago Police	$384.95
07/09/2015	MONTES DEOCA, JESUS	9161	044	City Of Chicago Police	$4.00
07/09/2015	MONTES DEOCA, JESUS	9161	044	City Of Chicago Police	$3.44
07/09/2015	MONTES DEOCA, JESUS	9161	044	City Of Chicago Police	$195.29
07/09/2015	MONTES DEOCA, JESUS	9161	044	City Of Chicago Police	$4.00
07/09/2015	MONTES DEOCA, JESUS	9161	044	City Of Chicago Police	$36.59
07/09/2015	MONTES DEOCA, JESUS	9161	044	City Of Chicago Police	$155.62
02/11/2014	MONTECINOS, MARK	9161	014	City Of Chicago Police	$4.00
02/11/2014	MONTECINOS, MARK	9161	014	City Of Chicago Police	$190.47
02/11/2014	MONTECINOS, MARK	9161	014	City Of Chicago Police	$4.00
02/11/2014	MONTECINOS, MARK	9161	014	City Of Chicago Police	$4.00
02/11/2014	MONTECINOS, MARK	9161	014	City Of Chicago Police	$74.64
02/11/2014	MONTECINOS, MARK	9161	014	City Of Chicago Police	$275.67
02/11/2014	MONTECINOS, MARK	9161	014	City Of Chicago Police	$4.00
02/11/2014	MONTECINOS, MARK	9161	014	City Of Chicago Police	$33.66
02/11/2014	MONTECINOS, MARK	9161	014	City Of Chicago Police	$4.00
02/11/2014	MONTECINOS, MARK	9161	014	City Of Chicago Police	$902.66
02/11/2014	MONTECINOS, MARK	9161	014	City Of Chicago Police	$4.00
02/11/2014	MONTECINOS, MARK	9161	014	City Of Chicago Police	$4.00
02/11/2014	MONTECINOS, MARK	9161	014	City Of Chicago Police	$38.30
02/11/2014	MONTECINOS, MARK	9161	014	City Of Chicago Police	$2.06

Incident Date	Claimant	Rank	Unit of Assignment	Insured	Total to be Paid
02/11/2014	MONTECINOS, MARK	9161	014	City Of Chicago Police	$33.66
02/11/2014	MONTECINOS, MARK	9161	014	City Of Chicago Police	$65.82
02/11/2014	MONTECINOS, MARK	9161	014	City Of Chicago Police	$4.00
02/11/2014	MONTECINOS, MARK	9161	014	City Of Chicago Police	$9.87
02/11/2014	MONTECINOS, MARK	9161	014	City Of Chicago Police	$4.00
02/11/2014	MONTECINOS, MARK	9161	014	City Of Chicago Police	$909.87
02/11/2014	MONTECINOS, MARK	9161	014	City Of Chicago Police	$4.00
02/11/2014	MONTECINOS, MARK	9161	014	City Of Chicago Police	$33.51
02/11/2014	MONTECINOS, MARK	9161	014	City Of Chicago Police	$17.04
02/11/2014	MONTECINOS, MARK	9161	014	City Of Chicago Police	$4.00
02/11/2014	MONTECINOS, MARK	9161	014	City Of Chicago Police	$274.07
02/11/2014	MONTECINOS, MARK	9161	014	City Of Chicago Police	$4.00
02/11/2014	MONTECINOS, MARK	9161	014	City Of Chicago Police	$4.00
02/11/2014	MONTECINOS, MARK	9161	014	City Of Chicago Police	$11.70
02/11/2014	MONTECINOS, MARK	9161	014	City Of Chicago Police	$4.00
02/11/2014	MONTECINOS, MARK	9161	014	City Of Chicago Police	$11.70
02/11/2014	MONTECINOS, MARK	9161	014	City Of Chicago Police	$270.67
02/11/2014	MONTECINOS, MARK	9161	014	City Of Chicago Police	$0.53
02/11/2014	MONTECINOS, MARK	9161	014	City Of Chicago Police	$4.00
02/11/2014	MONTECINOS, MARK	9161	014	City Of Chicago Police	$270.67
02/11/2014	MONTECINOS, MARK	9161	014	City Of Chicago Police	$0.53
02/11/2014	MONTECINOS, MARK	9161	014	City Of Chicago Police	$4.00
02/11/2014	MONTECINOS, MARK	9161	014	City Of Chicago Police	$270.67
02/11/2014	MONTECINOS, MARK	9161	014	City Of Chicago Police	$0.45
02/11/2014	MONTECINOS, MARK	9161	014	City Of Chicago Police	$4.00
02/11/2014	MONTECINOS, MARK	9161	014	City Of Chicago Police	$228.68
02/11/2014	MONTECINOS, MARK	9161	014	City Of Chicago Police	$314.01
02/11/2014	MONTECINOS, MARK	9161	014	City Of Chicago Police	$4.00
02/11/2014	MONTECINOS, MARK	9161	014	City Of Chicago Police	$156.00
02/11/2014	MONTECINOS, MARK	9161	014	City Of Chicago Police	$0.45
02/11/2014	MONTECINOS, MARK	9161	014	City Of Chicago Police	$4.00
02/11/2014	MONTECINOS, MARK	9161	014	City Of Chicago Police	$228.68
02/11/2014	MONTECINOS, MARK	9161	014	City Of Chicago Police	$0.45

Incident Date	Claimant	Rank	Unit of Assignment	Insured	Total to be Paid
02/11/2014	MONTECINOS, MARK	9161	014	City Of Chicago Police	$4.00
02/11/2014	MONTECINOS, MARK	9161	014	City Of Chicago Police	$228.68
02/11/2014	MONTECINOS, MARK	9161	014	City Of Chicago Police	$0.49
02/11/2014	MONTECINOS, MARK	9161	014	City Of Chicago Police	$4.00
02/11/2014	MONTECINOS, MARK	9161	014	City Of Chicago Police	$252.12
02/11/2014	MONTECINOS, MARK	9161	014	City Of Chicago Police	$4.00
02/11/2014	MONTECINOS, MARK	9161	014	City Of Chicago Police	$288.75
02/11/2014	MONTECINOS, MARK	9161	014	City Of Chicago Police	$13.15
02/11/2014	MONTECINOS, MARK	9161	014	City Of Chicago Police	$4.00
02/11/2014	MONTECINOS, MARK	9161	014	City Of Chicago Police	$232.01
02/11/2014	MONTECINOS, MARK	9161	014	City Of Chicago Police	$12.81
02/11/2014	MONTECINOS, MARK	9161	014	City Of Chicago Police	$4.00
02/11/2014	MONTECINOS, MARK	9161	014	City Of Chicago Police	$226.08
02/11/2014	MONTECINOS, MARK	9161	014	City Of Chicago Police	$0.45
02/11/2014	MONTECINOS, MARK	9161	014	City Of Chicago Police	$4.00
02/11/2014	MONTECINOS, MARK	9161	014	City Of Chicago Police	$228.68
02/11/2014	MONTECINOS, MARK	9161	014	City Of Chicago Police	$0.45
02/11/2014	MONTECINOS, MARK	9161	014	City Of Chicago Police	$4.00
02/11/2014	MONTECINOS, MARK	9161	014	City Of Chicago Police	$228.68
02/11/2014	MONTECINOS, MARK	9161	014	City Of Chicago Police	$0.53
02/11/2014	MONTECINOS, MARK	9161	014	City Of Chicago Police	$4.00
02/11/2014	MONTECINOS, MARK	9161	014	City Of Chicago Police	$270.67
02/11/2014	MONTECINOS, MARK	9161	014	City Of Chicago Police	$0.45
02/11/2014	MONTECINOS, MARK	9161	014	City Of Chicago Police	$4.00
02/11/2014	MONTECINOS, MARK	9161	014	City Of Chicago Police	$228.68
02/11/2014	MONTECINOS, MARK	9161	014	City Of Chicago Police	$3.44
02/11/2014	MONTECINOS, MARK	9161	014	City Of Chicago Police	$4.00
02/11/2014	MONTECINOS, MARK	9161	014	City Of Chicago Police	$384.95
02/11/2014	MONTECINOS, MARK	9161	014	City Of Chicago Police	$4.00
02/11/2014	MONTECINOS, MARK	9161	014	City Of Chicago Police	$98.18
02/11/2014	MONTECINOS, MARK	9161	014	City Of Chicago Police	$12.34
02/11/2014	MONTECINOS, MARK	9161	014	City Of Chicago Police	$4.00
02/11/2014	MONTECINOS, MARK	9161	014	City Of Chicago Police	$217.88

Incident Date	Claimant	Rank	Unit of Assignment	Insured	Total to be Paid
02/11/2014	MONTECINOS, MARK	9161	014	City Of Chicago Police	$0.53
02/11/2014	MONTECINOS, MARK	9161	014	City Of Chicago Police	$4.00
09/14/2015	MONROE, SHAWN	9161		City Of Chicago Police	$155.01
09/14/2015	MONROE, SHAWN	9161		City Of Chicago Police	$219.59
09/14/2015	MONROE, SHAWN	9161		City Of Chicago Police	$0.34
09/14/2015	MONROE, SHAWN	9161		City Of Chicago Police	$4.00
09/14/2015	MONROE, SHAWN	9161		City Of Chicago Police	$4.00
09/14/2015	MONROE, SHAWN	9161		City Of Chicago Police	$0.48
09/14/2015	MONROE, SHAWN	9161		City Of Chicago Police	$0.39
09/14/2015	MONROE, SHAWN	9161		City Of Chicago Police	$226.18
09/14/2015	MONROE, SHAWN	9161		City Of Chicago Police	$272.24
09/14/2015	MONROE, SHAWN	9161		City Of Chicago Police	$0.49
09/14/2015	MONROE, SHAWN	9161		City Of Chicago Police	$4.00
09/14/2015	MONROE, SHAWN	9161		City Of Chicago Police	$4.00
09/14/2015	MONROE, SHAWN	9161		City Of Chicago Police	$0.59
09/14/2015	MONROE, SHAWN	9161		City Of Chicago Police	$4.00
09/14/2015	MONROE, SHAWN	9161		City Of Chicago Police	$296.88
09/14/2015	MONROE, SHAWN	9161		City Of Chicago Police	$4.00
09/14/2015	MONROE, SHAWN	9161		City Of Chicago Police	$0.65
09/14/2015	MONROE, SHAWN	9161		City Of Chicago Police	$215.47
09/14/2015	MONROE, SHAWN	9161		City Of Chicago Police	$4.00
09/14/2015	MONROE, SHAWN	9161		City Of Chicago Police	$0.47
09/14/2015	MONROE, SHAWN	9161		City Of Chicago Police	$219.59
09/14/2015	MONROE, SHAWN	9161		City Of Chicago Police	$4.00
09/14/2015	MONROE, SHAWN	9161		City Of Chicago Police	$0.48
09/14/2015	MONROE, SHAWN	9161		City Of Chicago Police	$219.59
09/14/2015	MONROE, SHAWN	9161		City Of Chicago Police	$4.00
09/14/2015	MONROE, SHAWN	9161		City Of Chicago Police	$0.48
09/14/2015	MONROE, SHAWN	9161		City Of Chicago Police	$0.30
09/14/2015	MONROE, SHAWN	9161		City Of Chicago Police	$4.00
09/14/2015	MONROE, SHAWN	9161		City Of Chicago Police	$138.18
09/14/2015	MONROE, SHAWN	9161		City Of Chicago Police	$4.00
09/14/2015	MONROE, SHAWN	9161		City Of Chicago Police	$222.06

Incident Date	Claimant	Rank	Unit of Assignment	Insured	Total to be Paid
09/14/2015	MONROE, SHAWN	9161		City Of Chicago Police	$0.48
09/14/2015	MONROE, SHAWN	9161		City Of Chicago Police	$180.12
05/27/2015	MOKRZYCKI, PAUL	9161	010	City Of Chicago Police	$4.00
05/27/2015	MOKRZYCKI, PAUL	9161	010	City Of Chicago Police	$712.32
05/27/2015	MOKRZYCKI, PAUL	9161	010	City Of Chicago Police	$0.72
05/27/2015	MOKRZYCKI, PAUL	9161	010	City Of Chicago Police	$0.20
05/27/2015	MOKRZYCKI, PAUL	9161	010	City Of Chicago Police	$4.00
05/27/2015	MOKRZYCKI, PAUL	9161	010	City Of Chicago Police	$189.64
12/13/2014	MOHAMMAD, HAYTHAM	9161	393	City Of Chicago Police	$955.04
12/13/2014	MOHAMMAD, HAYTHAM	9161	393	City Of Chicago Police	$573.71
12/13/2014	MOHAMMAD, HAYTHAM	9161	393	City Of Chicago Police	$4.00
12/13/2014	MOHAMMAD, HAYTHAM	9161	393	City Of Chicago Police	$80.01
09/01/2015	MOCTEZUMA, FERNANDO	9161	044	City Of Chicago Police	$4.00
09/01/2015	MOCTEZUMA, FERNANDO	9161	044	City Of Chicago Police	$379.12
09/01/2015	MOCTEZUMA, FERNANDO	9161	044	City Of Chicago Police	$32.49
09/01/2015	MOCTEZUMA, FERNANDO	9161	044	City Of Chicago Police	$4.00
09/01/2015	MOCTEZUMA, FERNANDO	9161	044	City Of Chicago Police	$0.29
09/01/2015	MOCTEZUMA, FERNANDO	9161	044	City Of Chicago Police	$359.34
09/01/2015	MOCTEZUMA, FERNANDO	9161	044	City Of Chicago Police	$4.00
09/01/2015	MOCTEZUMA, FERNANDO	9161	044	City Of Chicago Police	$3.21
09/01/2015	MOCTEZUMA, FERNANDO	9161	044	City Of Chicago Police	$33.62
09/01/2015	MOCTEZUMA, FERNANDO	9161	044	City Of Chicago Police	$4.00
09/01/2015	MOCTEZUMA, FERNANDO	9161	044	City Of Chicago Police	$0.30
09/01/2015	MOCTEZUMA, FERNANDO	9161	044	City Of Chicago Police	$434.11
09/01/2015	MOCTEZUMA, FERNANDO	9161	044	City Of Chicago Police	$4.00
09/01/2015	MOCTEZUMA, FERNANDO	9161	044	City Of Chicago Police	$3.89
09/01/2015	MOCTEZUMA, FERNANDO	9161	044	City Of Chicago Police	$3.39
05/09/2015	MOCARSKI, MARK	9161	007	City Of Chicago Police	$0.72
05/09/2015	MOCARSKI, MARK	9161	007	City Of Chicago Police	$4.00
05/09/2015	MOCARSKI, MARK	9161	007	City Of Chicago Police	$712.32
01/16/2015	MITCHEM, RAPHAEL	9161	189	City Of Chicago Police	$4.00
01/16/2015	MITCHEM, RAPHAEL	9161	189	City Of Chicago Police	$32.49
01/16/2015	MITCHEM, RAPHAEL	9161	189	City Of Chicago Police	$0.67

Incident Date	Claimant	Rank	Unit of Assignment	Insured	Total to be Paid
01/16/2015	MITCHEM, RAPHAEL	9161	189	City Of Chicago Police	$145.71
01/16/2015	MITCHEM, RAPHAEL	9161	189	City Of Chicago Police	$1.30
01/16/2015	MITCHEM, RAPHAEL	9161	189	City Of Chicago Police	$0.29
01/16/2015	MITCHEM, RAPHAEL	9161	189	City Of Chicago Police	$74.73
01/16/2015	MITCHEM, RAPHAEL	9161	189	City Of Chicago Police	$4.00
01/16/2015	MITCHEM, RAPHAEL	9161	189	City Of Chicago Police	$4.00
12/30/2009	MIRANDA, ROBERTO	9161	011	City Of Chicago Police	$158.91
12/30/2009	MIRANDA, ROBERTO	9161	011	City Of Chicago Police	$4.00
12/30/2009	MIRANDA, ROBERTO	9161	011	City Of Chicago Police	$33.12
07/26/2015	MILOVICH, CANDACE	9152	341	City Of Chicago Police	$0.43
07/26/2015	MILOVICH, CANDACE	9152	341	City Of Chicago Police	$79.85
07/26/2015	MILOVICH, CANDACE	9152	341	City Of Chicago Police	$4.00
07/26/2015	MILOVICH, CANDACE	9152	341	City Of Chicago Police	$252.84
07/26/2015	MILOVICH, CANDACE	9152	341	City Of Chicago Police	$4.00
07/26/2015	MILOVICH, CANDACE	9152	341	City Of Chicago Police	$0.49
07/26/2015	MILOVICH, CANDACE	9152	341	City Of Chicago Police	$220.42
07/26/2015	MILOVICH, CANDACE	9152	341	City Of Chicago Police	$4.00
04/07/2010	MILLER, JOHN			City Of Chicago Police	$5.65
04/07/2010	MILLER, JOHN			City Of Chicago Police	$4.00
04/07/2010	MILLER, JOHN			City Of Chicago Police	$2.93
04/07/2010	MILLER, JOHN			City Of Chicago Police	$406.59
04/07/2010	MILLER, JOHN			City Of Chicago Police	$155.33
06/08/2015	MILLER, JOHN	9161	050	City Of Chicago Police	$77.95
06/08/2015	MILLER, JOHN	9161	050	City Of Chicago Police	$4.00
11/21/2015	MILIO, JOHN	9171	153	City Of Chicago Police	$110.00
11/21/2015	MILIO, JOHN	9171	153	City Of Chicago Police	$4.00
11/21/2015	MILIO, JOHN	9171	153	City Of Chicago Police	$739.98
05/19/2009	MIDLOWSKI, ROBERT	9165	075	City Of Chicago Police	$291.39
04/24/2014	MICHAEL, LINDA	9161	166	City Of Chicago Police	$4.00
04/24/2014	MICHAEL, LINDA	9161	166	City Of Chicago Police	$0.73
04/24/2014	MICHAEL, LINDA	9161	166	City Of Chicago Police	$175.77
04/24/2014	MICHAEL, LINDA	9161	166	City Of Chicago Police	$109.18
02/09/2015	MICELI, FRANK	9161	211	City Of Chicago Police	$250.00

Incident Date	Claimant	Rank	Unit of Assignment	Insured	Total to be Paid
12/21/2014	METTE, MICHAEL	9161		City Of Chicago Police	$3.48
12/21/2014	METTE, MICHAEL	9161		City Of Chicago Police	$61.45
11/29/2015	MENDEZ, MARK	9161	044	City Of Chicago Police	$258.59
11/29/2015	MENDEZ, MARK	9161	044	City Of Chicago Police	$75.86
11/29/2015	MENDEZ, MARK	9161	044	City Of Chicago Police	$2.31
11/29/2015	MENDEZ, MARK	9161	044	City Of Chicago Police	$4.00
11/29/2015	MENDEZ, MARK	9161	044	City Of Chicago Police	$4.00
11/29/2015	MENDEZ, MARK	9161	044	City Of Chicago Police	$0.68
11/29/2015	MENDEZ, MARK	9161	044	City Of Chicago Police	$189.59
11/29/2015	MENDEZ, MARK	9161	044	City Of Chicago Police	$4.00
11/21/2015	MENDEZ, JOSE	9171	018	City Of Chicago Police	$39.97
11/21/2015	MENDEZ, JOSE	9171	018	City Of Chicago Police	$4.00
11/21/2015	MENDEZ, JOSE	9171	018	City Of Chicago Police	$105.00
11/21/2015	MENDEZ, JOSE	9171	018	City Of Chicago Police	$4.00
12/04/2011	MEERBREY, KENNETH	9161	024	City Of Chicago Police	$153.69
12/04/2011	MEERBREY, KENNETH	9161	024	City Of Chicago Police	$4.00
12/04/2011	MEERBREY, KENNETH	9161	024	City Of Chicago Police	$236.38
12/04/2011	MEERBREY, KENNETH	9161	024	City Of Chicago Police	$293.21
12/04/2011	MEERBREY, KENNETH	9161	024	City Of Chicago Police	$79.85
12/04/2011	MEERBREY, KENNETH	9161	024	City Of Chicago Police	$4.00
12/04/2011	MEERBREY, KENNETH	9161	024	City Of Chicago Police	$117.88
12/04/2011	MEERBREY, KENNETH	9161	024	City Of Chicago Police	$4.00
12/04/2011	MEERBREY, KENNETH	9161	024	City Of Chicago Police	$79.85
12/04/2011	MEERBREY, KENNETH	9161	024	City Of Chicago Police	$4.00
12/04/2011	MEERBREY, KENNETH	9161	024	City Of Chicago Police	$79.85
12/04/2011	MEERBREY, KENNETH	9161	024	City Of Chicago Police	$4.00
12/04/2011	MEERBREY, KENNETH	9161	024	City Of Chicago Police	$501.20
12/04/2011	MEERBREY, KENNETH	9161	024	City Of Chicago Police	$795.70
12/04/2011	MEERBREY, KENNETH	9161	024	City Of Chicago Police	$380.10
12/04/2011	MEERBREY, KENNETH	9161	024	City Of Chicago Police	$145.24
12/04/2011	MEERBREY, KENNETH	9161	024	City Of Chicago Police	$4.00
12/04/2011	MEERBREY, KENNETH	9161	024	City Of Chicago Police	$531.83
12/04/2011	MEERBREY, KENNETH	9161	024	City Of Chicago Police	$500.60

Incident Date	Claimant	Rank	Unit of Assignment	Insured	Total to be Paid
12/04/2011	MEERBREY, KENNETH	9161	024	City Of Chicago Police	$4.00
12/04/2011	MEERBREY, KENNETH	9161	024	City Of Chicago Police	$4.00
12/04/2011	MEERBREY, KENNETH	9161	024	City Of Chicago Police	$4.00
12/04/2011	MEERBREY, KENNETH	9161	024	City Of Chicago Police	$483.06
12/04/2011	MEERBREY, KENNETH	9161	024	City Of Chicago Police	$39.91
12/04/2011	MEERBREY, KENNETH	9161	024	City Of Chicago Police	$4.00
12/04/2011	MEERBREY, KENNETH	9161	024	City Of Chicago Police	$117.88
11/11/2015	MEDINA, JULIO	9161		City Of Chicago Police	$4.00
11/11/2015	MEDINA, JULIO	9161		City Of Chicago Police	$26.40
11/11/2015	MEDINA, JULIO	9161		City Of Chicago Police	$7.96
11/11/2015	MEDINA, JULIO	9161		City Of Chicago Police	$185.48
11/11/2015	MEDINA, JULIO	9161		City Of Chicago Police	$4.00
11/11/2015	MEDINA, JULIO	9161		City Of Chicago Police	$1.66
11/11/2015	MEDINA, JULIO	9161		City Of Chicago Police	$0.24
11/11/2015	MEDINA, JULIO	9161		City Of Chicago Police	$889.16
11/11/2015	MEDINA, JULIO	9161		City Of Chicago Police	$4.00
09/18/2014	MEDINA, CYNTHIA	9161		City Of Chicago Police	$2.15
09/18/2014	MEDINA, CYNTHIA	9161		City Of Chicago Police	$4.00
09/18/2014	MEDINA, CYNTHIA	9161		City Of Chicago Police	$299.13
09/18/2014	MEDINA, CYNTHIA	9161		City Of Chicago Police	$342.87
09/18/2014	MEDINA, CYNTHIA	9161		City Of Chicago Police	$2.15
09/18/2014	MEDINA, CYNTHIA	9161		City Of Chicago Police	$4.00
09/18/2014	MEDINA, CYNTHIA	9161		City Of Chicago Police	$33.53
09/18/2014	MEDINA, CYNTHIA	9161		City Of Chicago Police	$4.00
09/18/2014	MEDINA, CYNTHIA	9161		City Of Chicago Police	$146.24
09/18/2014	MEDINA, CYNTHIA	9161		City Of Chicago Police	$1.68
09/18/2014	MEDINA, CYNTHIA	9161		City Of Chicago Police	$4.00
09/18/2014	MEDINA, CYNTHIA	9161		City Of Chicago Police	$2.15
09/18/2014	MEDINA, CYNTHIA	9161		City Of Chicago Police	$4.00
09/18/2014	MEDINA, CYNTHIA	9161		City Of Chicago Police	$2.15
09/18/2014	MEDINA, CYNTHIA	9161		City Of Chicago Police	$4.00
09/18/2014	MEDINA, CYNTHIA	9161		City Of Chicago Police	$4.00
09/18/2014	MEDINA, CYNTHIA	9161		City Of Chicago Police	$1.68

Incident Date	Claimant	Rank	Unit of Assignment	Insured	Total to be Paid
09/18/2014	MEDINA, CYNTHIA	9161		City Of Chicago Police	$4.00
09/18/2014	MEDINA, CYNTHIA	9161		City Of Chicago Police	$2.32
09/18/2014	MEDINA, CYNTHIA	9161		City Of Chicago Police	$4.00
09/18/2014	MEDINA, CYNTHIA	9161		City Of Chicago Police	$79.85
09/18/2014	MEDINA, CYNTHIA	9161		City Of Chicago Police	$257.76
09/18/2014	MEDINA, CYNTHIA	9161		City Of Chicago Police	$313.88
09/18/2014	MEDINA, CYNTHIA	9161		City Of Chicago Police	$299.13
09/18/2014	MEDINA, CYNTHIA	9161		City Of Chicago Police	$299.13
09/18/2014	MEDINA, CYNTHIA	9161		City Of Chicago Police	$257.76
09/18/2014	MEDINA, CYNTHIA	9161		City Of Chicago Police	$299.13
09/18/2014	MEDINA, CYNTHIA	9161		City Of Chicago Police	$2.00
09/18/2014	MEDINA, CYNTHIA	9161		City Of Chicago Police	$4.00
09/18/2014	MEDINA, CYNTHIA	9161		City Of Chicago Police	$287.69
09/18/2014	MEDINA, CYNTHIA	9161		City Of Chicago Police	$2.15
09/18/2014	MEDINA, CYNTHIA	9161		City Of Chicago Police	$4.00
09/18/2014	MEDINA, CYNTHIA	9161		City Of Chicago Police	$299.13
09/18/2014	MEDINA, CYNTHIA	9161		City Of Chicago Police	$2.62
09/18/2014	MEDINA, CYNTHIA	9161		City Of Chicago Police	$4.00
09/18/2014	MEDINA, CYNTHIA	9161		City Of Chicago Police	$2.15
09/18/2014	MEDINA, CYNTHIA	9161		City Of Chicago Police	$4.00
09/18/2014	MEDINA, CYNTHIA	9161		City Of Chicago Police	$299.13
09/18/2014	MEDINA, CYNTHIA	9161		City Of Chicago Police	$2.15
09/18/2014	MEDINA, CYNTHIA	9161		City Of Chicago Police	$4.00
09/18/2014	MEDINA, CYNTHIA	9161		City Of Chicago Police	$299.13
09/18/2014	MEDINA, CYNTHIA	9161		City Of Chicago Police	$2.15
09/18/2014	MEDINA, CYNTHIA	9161		City Of Chicago Police	$4.00
09/18/2014	MEDINA, CYNTHIA	9161		City Of Chicago Police	$299.13
09/18/2014	MEDINA, CYNTHIA	9161		City Of Chicago Police	$2.78
09/18/2014	MEDINA, CYNTHIA	9161		City Of Chicago Police	$4.00
09/18/2014	MEDINA, CYNTHIA	9161		City Of Chicago Police	$355.28
07/25/2012	MCWILLIAMS, SCOTT	9161	005	City Of Chicago Police	$62.08
03/09/2014	MCNALLY, BRENDAN	9161		City Of Chicago Police	$4.00
03/09/2014	MCNALLY, BRENDAN	9161		City Of Chicago Police	$165.92

Incident Date	Claimant	Rank	Unit of Assignment	Insured	Total to be Paid
03/09/2014	MCNALLY, BRENDAN	9161		City Of Chicago Police	$4.00
03/09/2014	MCNALLY, BRENDAN	9161		City Of Chicago Police	$72.01
03/09/2014	MCNALLY, BRENDAN	9161		City Of Chicago Police	$89.53
03/09/2014	MCNALLY, BRENDAN	9161		City Of Chicago Police	$1.36
03/09/2014	MCNALLY, BRENDAN	9161		City Of Chicago Police	$1.69
03/09/2014	MCNALLY, BRENDAN	9161		City Of Chicago Police	$3.13
03/09/2014	MCNALLY, BRENDAN	9161		City Of Chicago Police	$4.00
02/13/2015	MCLEAN, ANNA	9161	018	City Of Chicago Police	$4.00
02/13/2015	MCLEAN, ANNA	9161	018	City Of Chicago Police	$0.27
02/13/2015	MCLEAN, ANNA	9161	018	City Of Chicago Police	$255.32
10/13/2015	MCGREW, DAVID	9161		City Of Chicago Police	$64.51
10/13/2015	MCGREW, DAVID	9161		City Of Chicago Police	$4.00
10/13/2015	MCGREW, DAVID	9161		City Of Chicago Police	$3.09
10/13/2015	MCGREW, DAVID	9161		City Of Chicago Police	$254.04
10/13/2015	MCGREW, DAVID	9161		City Of Chicago Police	$0.49
10/13/2015	MCGREW, DAVID	9161		City Of Chicago Police	$4.00
11/12/2014	MCERLEAN, SEAN	9161	123	City Of Chicago Police	$5.86
10/14/2015	MCERLEAN, SEAN	9161	007	City Of Chicago Police	$2.92
10/14/2015	MCERLEAN, SEAN	9161	007	City Of Chicago Police	$68.80
10/14/2015	MCERLEAN, SEAN	9161	007	City Of Chicago Police	$4.00
11/12/2015	MCENERNEY, BRIAN	9161		City Of Chicago Police	$4.00
11/12/2015	MCENERNEY, BRIAN	9161		City Of Chicago Police	$0.68
11/12/2015	MCENERNEY, BRIAN	9161		City Of Chicago Police	$75.86
02/13/2013	MCDONOUGH, TIMOTHY	9161		City Of Chicago Police	$4.00
02/13/2013	MCDONOUGH, TIMOTHY	9161		City Of Chicago Police	$1.43
02/13/2013	MCDONOUGH, TIMOTHY	9161		City Of Chicago Police	$159.92
05/06/2013	MCDONNELL, MARTIN	9161		City Of Chicago Police	$183.63
05/06/2013	MCDONNELL, MARTIN	9161		City Of Chicago Police	$4.00
10/29/2013	MCCRILLIS, JAMES	9161		City Of Chicago Police	$4.00
10/29/2013	MCCRILLIS, JAMES	9161		City Of Chicago Police	$149.32
11/28/2012	MC VEY, BRIAN	9161	311	City Of Chicago Police	$76.71
06/26/2014	MC NAMARA, DANIEL	9161	045	City Of Chicago Police	$9.77
06/26/2014	MC NAMARA, DANIEL	9161	045	City Of Chicago Police	$4.00

Incident Date	Claimant	Rank	Unit of Assignment	Insured	Total to be Paid
11/29/2015	MC MAHON, KATHRYN	9161	050	City Of Chicago Police	$220.16
11/29/2015	MC MAHON, KATHRYN	9161	050	City Of Chicago Police	$0.44
11/29/2015	MC MAHON, KATHRYN	9161	050	City Of Chicago Police	$4.00
11/29/2015	MC MAHON, KATHRYN	9161	050	City Of Chicago Police	$220.16
11/29/2015	MC MAHON, KATHRYN	9161	050	City Of Chicago Police	$0.40
11/29/2015	MC MAHON, KATHRYN	9161	050	City Of Chicago Police	$4.00
11/29/2015	MC MAHON, KATHRYN	9161	050	City Of Chicago Police	$207.92
11/29/2015	MC MAHON, KATHRYN	9161	050	City Of Chicago Police	$0.52
11/29/2015	MC MAHON, KATHRYN	9161	050	City Of Chicago Police	$4.00
11/29/2015	MC MAHON, KATHRYN	9161	050	City Of Chicago Police	$260.18
11/29/2015	MC MAHON, KATHRYN	9161	050	City Of Chicago Police	$0.60
11/29/2015	MC MAHON, KATHRYN	9161	050	City Of Chicago Police	$4.00
11/29/2015	MC MAHON, KATHRYN	9161	050	City Of Chicago Police	$301.67
11/29/2015	MC MAHON, KATHRYN	9161	050	City Of Chicago Police	$0.52
11/29/2015	MC MAHON, KATHRYN	9161	050	City Of Chicago Police	$4.00
11/29/2015	MC MAHON, KATHRYN	9161	050	City Of Chicago Police	$259.68
11/29/2015	MC MAHON, KATHRYN	9161	050	City Of Chicago Police	$0.44
11/29/2015	MC MAHON, KATHRYN	9161	050	City Of Chicago Police	$4.00
11/29/2015	MC MAHON, KATHRYN	9161	050	City Of Chicago Police	$222.63
11/29/2015	MC MAHON, KATHRYN	9161	050	City Of Chicago Police	$0.49
11/29/2015	MC MAHON, KATHRYN	9161	050	City Of Chicago Police	$4.00
11/29/2015	MC MAHON, KATHRYN	9161	050	City Of Chicago Police	$246.93
11/29/2015	MC MAHON, KATHRYN	9161	050	City Of Chicago Police	$0.52
11/29/2015	MC MAHON, KATHRYN	9161	050	City Of Chicago Police	$4.00
11/29/2015	MC MAHON, KATHRYN	9161	050	City Of Chicago Police	$262.15
11/29/2015	MC MAHON, KATHRYN	9161	050	City Of Chicago Police	$4.00
11/29/2015	MC MAHON, KATHRYN	9161	050	City Of Chicago Police	$39.97
11/29/2015	MC MAHON, KATHRYN	9161	050	City Of Chicago Police	$0.44
11/29/2015	MC MAHON, KATHRYN	9161	050	City Of Chicago Police	$4.00
09/11/2014	MC GREAL, DANIEL	9161		City Of Chicago Police	$76.71
04/13/2015	MC CORMACK, PATRICK	9165	610	City Of Chicago Police	$137.27
04/13/2015	MC CORMACK, PATRICK	9165	610	City Of Chicago Police	$4.00
04/13/2015	MC CORMACK, PATRICK	9165	610	City Of Chicago Police	$166.77

Incident Date	Claimant	Rank	Unit of Assignment	Insured	Total to be Paid
04/13/2015	MC CORMACK, PATRICK	9165	610	City Of Chicago Police	$4.00
04/13/2015	MC CORMACK, PATRICK	9165	610	City Of Chicago Police	$4.00
01/02/2016	MAXWELL, MICHELLE	9161	044	City Of Chicago Police	$4.00
01/02/2016	MAXWELL, MICHELLE	9161	044	City Of Chicago Police	$615.00
01/02/2016	MAXWELL, MICHELLE	9161	044	City Of Chicago Police	$100.66
11/12/2015	MATUAL, DAVID	9165		City Of Chicago Police	$92.31
11/12/2015	MATUAL, DAVID	9165		City Of Chicago Police	$4.00
11/12/2015	MATUAL, DAVID	9165		City Of Chicago Police	$615.00
03/02/2013	MATLOB, KENNETH	9161		City Of Chicago Police	$42.46
03/02/2013	MATLOB, KENNETH	9161		City Of Chicago Police	$0.40
03/31/2015	MATICH, JOHNATHAN			City Of Chicago Police	$252.00
09/13/2014	MATEO, ERIC	9161	393	City Of Chicago Police	$4.00
09/13/2014	MATEO, ERIC	9161	393	City Of Chicago Police	$69.80
09/13/2014	MATEO, ERIC	9161	393	City Of Chicago Police	$4.00
09/13/2014	MATEO, ERIC	9161	393	City Of Chicago Police	$0.62
09/13/2014	MATEO, ERIC	9161	393	City Of Chicago Police	$4.00
09/13/2014	MATEO, ERIC	9161	393	City Of Chicago Police	$39.97
09/13/2014	MATEO, ERIC	9161	393	City Of Chicago Police	$39.97
09/17/2015	MARTINEZ, JUAN	9164		City Of Chicago Police	$4.00
04/25/2014	MARTINEZ, JAIR			City Of Chicago Police	$92.51
06/09/2015	MARTINEZ, ENRIQUE	9161	044	City Of Chicago Police	$39.60
06/09/2015	MARTINEZ, ENRIQUE	9161	044	City Of Chicago Police	$4.00
06/09/2015	MARTINEZ, ENRIQUE	9161	044	City Of Chicago Police	$0.75
05/23/2015	MARTINEZ, DANIEL	9161	010	City Of Chicago Police	$79.85
05/23/2015	MARTINEZ, DANIEL	9161	010	City Of Chicago Police	$4.00
01/03/2015	MARTINEK, JILL	9161	044	City Of Chicago Police	$0.90
01/03/2015	MARTINEK, JILL	9161	044	City Of Chicago Police	$4.00
01/03/2015	MARTINEK, JILL	9161	044	City Of Chicago Police	$4.00
01/03/2015	MARTINEK, JILL	9161	044	City Of Chicago Police	$37.42
01/03/2015	MARTINEK, JILL	9161	044	City Of Chicago Police	$4.00
01/03/2015	MARTINEK, JILL	9161	044	City Of Chicago Police	$112.00
01/03/2015	MARTINEK, JILL	9161	044	City Of Chicago Police	$47.69
12/29/2015	MARQUA, MICHAEL	9161	007	City Of Chicago Police	$4.00

Incident Date	Claimant	Rank	Unit of Assignment	Insured	Total to be Paid
12/29/2015	MARQUA, MICHAEL	9161	007	City Of Chicago Police	$10.86
12/29/2015	MARQUA, MICHAEL	9161	007	City Of Chicago Police	$4.00
12/29/2015	MARQUA, MICHAEL	9161	007	City Of Chicago Police	$0.73
12/29/2015	MARQUA, MICHAEL	9161	007	City Of Chicago Police	$80.91
06/27/2015	MARLO, MICHAEL	9161		City Of Chicago Police	$27.79
06/27/2015	MARLO, MICHAEL	9161		City Of Chicago Police	$4.00
02/12/2015	MARKOS, THEODORA	9161	024	City Of Chicago Police	$4.00
02/12/2015	MARKOS, THEODORA	9161	024	City Of Chicago Police	$49.69
02/12/2015	MARKOS, THEODORA	9161	024	City Of Chicago Police	$103.94
02/12/2015	MARKOS, THEODORA	9161	024	City Of Chicago Police	$52.52
02/12/2015	MARKOS, THEODORA	9161	024	City Of Chicago Police	$4.00
02/12/2015	MARKOS, THEODORA	9161	024	City Of Chicago Police	$18.90
02/12/2015	MARKOS, THEODORA	9161	024	City Of Chicago Police	$0.57
12/09/2014	MARAVIC, MANE	9161	001	City Of Chicago Police	$62.37
12/09/2014	MARAVIC, MANE	9161	001	City Of Chicago Police	$0.56
12/09/2014	MARAVIC, MANE	9161	001	City Of Chicago Police	$4.00
04/05/2014	MALOY, BRIAN	9161	NA	City Of Chicago Police	$75.86
04/05/2014	MALOY, BRIAN	9161	NA	City Of Chicago Police	$4.00
04/05/2014	MALOY, BRIAN	9161	NA	City Of Chicago Police	$0.68
12/18/2015	MAGLARAS, SPIRO	9171	313	City Of Chicago Police	$1.92
12/18/2015	MAGLARAS, SPIRO	9171	313	City Of Chicago Police	$615.00
12/18/2015	MAGLARAS, SPIRO	9171	313	City Of Chicago Police	$176.89
12/18/2015	MAGLARAS, SPIRO	9171	313	City Of Chicago Police	$0.82
12/18/2015	MAGLARAS, SPIRO	9171	313	City Of Chicago Police	$4.00
12/18/2015	MAGLARAS, SPIRO	9171	313	City Of Chicago Police	$75.21
12/18/2015	MAGLARAS, SPIRO	9171	313	City Of Chicago Police	$4.00
12/18/2015	MAGLARAS, SPIRO	9171	313	City Of Chicago Police	$94.95
12/18/2015	MAGLARAS, SPIRO	9171	313	City Of Chicago Police	$4.00
12/18/2015	MAGLARAS, SPIRO	9171	313	City Of Chicago Police	$94.56
12/18/2015	MAGLARAS, SPIRO	9171	313	City Of Chicago Police	$4.00
12/18/2015	MAGLARAS, SPIRO	9171	313	City Of Chicago Police	$615.00
12/18/2015	MAGLARAS, SPIRO	9171	313	City Of Chicago Police	$55.32
12/02/2015	MADRIGAL, GERARDO	9161	007	City Of Chicago Police	$4.00

Incident Date	Claimant	Rank	Unit of Assignment	Insured	Total to be Paid
12/02/2015	MADRIGAL, GERARDO	9161	007	City Of Chicago Police	$165.42
12/02/2015	MADRIGAL, GERARDO	9161	007	City Of Chicago Police	$0.31
12/02/2015	MADRIGAL, GERARDO	9161	007	City Of Chicago Police	$4.00
12/02/2015	MADRIGAL, GERARDO	9161	007	City Of Chicago Police	$161.80
12/02/2015	MADRIGAL, GERARDO	9161	007	City Of Chicago Police	$0.33
12/02/2015	MADRIGAL, GERARDO	9161	007	City Of Chicago Police	$4.00
12/02/2015	MADRIGAL, GERARDO	9161	007	City Of Chicago Police	$165.42
12/02/2015	MADRIGAL, GERARDO	9161	007	City Of Chicago Police	$0.35
12/02/2015	MADRIGAL, GERARDO	9161	007	City Of Chicago Police	$4.00
12/02/2015	MADRIGAL, GERARDO	9161	007	City Of Chicago Police	$178.43
12/02/2015	MADRIGAL, GERARDO	9161	007	City Of Chicago Police	$0.68
12/02/2015	MADRIGAL, GERARDO	9161	007	City Of Chicago Police	$4.00
12/02/2015	MADRIGAL, GERARDO	9161	007	City Of Chicago Police	$75.86
12/02/2015	MADRIGAL, GERARDO	9161	007	City Of Chicago Police	$0.35
12/02/2015	MADRIGAL, GERARDO	9161	007	City Of Chicago Police	$4.00
12/02/2015	MADRIGAL, GERARDO	9161	007	City Of Chicago Police	$178.43
12/02/2015	MADRIGAL, GERARDO	9161	007	City Of Chicago Police	$19.50
12/02/2015	MADRIGAL, GERARDO	9161	007	City Of Chicago Police	$4.00
12/02/2015	MADRIGAL, GERARDO	9161	007	City Of Chicago Police	$0.02
12/02/2015	MADRIGAL, GERARDO	9161	007	City Of Chicago Police	$4.00
12/02/2015	MADRIGAL, GERARDO	9161	007	City Of Chicago Police	$7.87
12/02/2015	MADRIGAL, GERARDO	9161	007	City Of Chicago Police	$0.42
12/02/2015	MADRIGAL, GERARDO	9161	007	City Of Chicago Police	$4.00
12/02/2015	MADRIGAL, GERARDO	9161	007	City Of Chicago Police	$211.54
12/02/2015	MADRIGAL, GERARDO	9161	007	City Of Chicago Police	$0.33
06/01/2013	MACK, RICHARD	9161		City Of Chicago Police	$124.16
06/01/2013	MACK, RICHARD	9161		City Of Chicago Police	$13.00
11/04/2008	MACK, PAUL			City Of Chicago Police	$11.06
11/04/2008	MACK, PAUL			City Of Chicago Police	$4.00
11/04/2008	MACK, PAUL			City Of Chicago Police	$11.06
11/04/2008	MACK, PAUL			City Of Chicago Police	$150.62
11/04/2008	MACK, PAUL			City Of Chicago Police	$11.13
11/04/2008	MACK, PAUL			City Of Chicago Police	$4.00

Incident Date	Claimant	Rank	Unit of Assignment	Insured	Total to be Paid
11/04/2008	MACK, PAUL			City Of Chicago Police	$150.62
11/04/2008	MACK, PAUL			City Of Chicago Police	$4.00
11/04/2008	MACK, PAUL			City Of Chicago Police	$116.61
11/04/2008	MACK, PAUL			City Of Chicago Police	$11.06
11/04/2008	MACK, PAUL			City Of Chicago Police	$4.00
11/04/2008	MACK, PAUL			City Of Chicago Police	$150.62
11/04/2008	MACK, PAUL			City Of Chicago Police	$14.77
11/04/2008	MACK, PAUL			City Of Chicago Police	$4.00
11/04/2008	MACK, PAUL			City Of Chicago Police	$188.64
11/04/2008	MACK, PAUL			City Of Chicago Police	$150.62
11/04/2008	MACK, PAUL			City Of Chicago Police	$4.00
11/04/2008	MACK, PAUL			City Of Chicago Police	$150.62
11/04/2008	MACK, PAUL			City Of Chicago Police	$11.06
11/04/2008	MACK, PAUL			City Of Chicago Police	$4.00
11/04/2008	MACK, PAUL			City Of Chicago Police	$150.62
11/04/2008	MACK, PAUL			City Of Chicago Police	$11.06
11/04/2008	MACK, PAUL			City Of Chicago Police	$4.00
11/04/2008	MACK, PAUL			City Of Chicago Police	$150.62
11/04/2008	MACK, PAUL			City Of Chicago Police	$11.06
11/04/2008	MACK, PAUL			City Of Chicago Police	$4.00
11/04/2008	MACK, PAUL			City Of Chicago Police	$150.62
11/04/2008	MACK, PAUL			City Of Chicago Police	$11.06
11/04/2008	MACK, PAUL			City Of Chicago Police	$4.00
11/04/2008	MACK, PAUL			City Of Chicago Police	$150.62
11/04/2008	MACK, PAUL			City Of Chicago Police	$11.06
11/04/2008	MACK, PAUL			City Of Chicago Police	$4.00
01/02/2016	MACK, DENNIS	9161	044	City Of Chicago Police	$6.54
01/02/2016	MACK, DENNIS	9161	044	City Of Chicago Police	$8.07
07/04/2015	MACIAS, NINO	9161		City Of Chicago Police	$981.00
07/04/2015	MACIAS, NINO	9161		City Of Chicago Police	$4.00
05/28/2002	Lyons, Megan	P	00013	City Of Chicago Police	$3.25
05/28/2002	Lyons, Megan	P	00013	City Of Chicago Police	$276.44
05/28/2002	Lyons, Megan	P	00013	City Of Chicago Police	$4.00
03/07/2003	Lange, Jimmie	P	00701	City Of Chicago Police	$213.15
03/07/2003	Lange, Jimmie	P	00701	City Of Chicago Police	$167.88
03/07/2003	Lange, Jimmie	P	00701	City Of Chicago Police	$671.44

Incident Date	Claimant	Rank	Unit of Assignment	Insured	Total to be Paid
03/07/2003	Lange, Jimmie	P	00701	City Of Chicago Police	$375.59
03/25/2000	Lane, Reginald S	P	00003	City Of Chicago Police	$165.92
08/28/2006	Laduzinsky, Mark J	P	00153	City Of Chicago Police	$334.20
08/28/2006	Laduzinsky, Mark J	P	00153	City Of Chicago Police	$288.00
08/28/2006	Laduzinsky, Mark J	P	00153	City Of Chicago Police	$4.00
08/28/2006	Laduzinsky, Mark J	P	00153	City Of Chicago Police	$81.67
08/28/2006	Laduzinsky, Mark J	P	00153	City Of Chicago Police	$718.34
01/09/2015	LUTZOW, BRIAN	9165	610	City Of Chicago Police	$398.86
01/09/2015	LUTZOW, BRIAN	9165	610	City Of Chicago Police	$4.00
01/09/2015	LUTZOW, BRIAN	9165	610	City Of Chicago Police	$0.79
10/09/2015	LUGO, STEVEN	9161	192	City Of Chicago Police	$0.49
10/09/2015	LUGO, STEVEN	9161	192	City Of Chicago Police	$4.00
10/09/2015	LUGO, STEVEN	9161	192	City Of Chicago Police	$4.00
10/09/2015	LUGO, STEVEN	9161	192	City Of Chicago Police	$173.20
08/28/2015	LOZANO RENTERIA, YVETTE	9161		City Of Chicago Police	$4.00
08/28/2015	LOZANO RENTERIA, YVETTE	9161		City Of Chicago Police	$153.76
08/28/2015	LOZANO RENTERIA, YVETTE	9161		City Of Chicago Police	$153.76
08/28/2015	LOZANO RENTERIA, YVETTE	9161		City Of Chicago Police	$4.00
08/28/2015	LOZANO RENTERIA, YVETTE	9161		City Of Chicago Police	$0.60
08/28/2015	LOZANO RENTERIA, YVETTE	9161		City Of Chicago Police	$153.76
08/28/2015	LOZANO RENTERIA, YVETTE	9161		City Of Chicago Police	$0.60
08/28/2015	LOZANO RENTERIA, YVETTE	9161		City Of Chicago Police	$615.00
08/28/2015	LOZANO RENTERIA, YVETTE	9161		City Of Chicago Police	$4.00
08/28/2015	LOZANO RENTERIA, YVETTE	9161		City Of Chicago Police	$153.76
08/28/2015	LOZANO RENTERIA, YVETTE	9161		City Of Chicago Police	$197.49
08/28/2015	LOZANO RENTERIA, YVETTE	9161		City Of Chicago Police	$59.89
08/28/2015	LOZANO RENTERIA, YVETTE	9161		City Of Chicago Police	$4.00
08/28/2015	LOZANO RENTERIA, YVETTE	9161		City Of Chicago Police	$3.39
08/28/2015	LOZANO RENTERIA, YVETTE	9161		City Of Chicago Police	$153.76
08/28/2015	LOZANO RENTERIA, YVETTE	9161		City Of Chicago Police	$153.76
08/28/2015	LOZANO RENTERIA, YVETTE	9161		City Of Chicago Police	$9.12
08/28/2015	LOZANO RENTERIA, YVETTE	9161		City Of Chicago Police	$20.04
08/28/2015	LOZANO RENTERIA, YVETTE	9161		City Of Chicago Police	$4.00

Incident Date	Claimant	Rank	Unit of Assignment	Insured	Total to be Paid
08/28/2015	LOZANO RENTERIA, YVETTE	9161		City Of Chicago Police	$0.60
08/28/2015	LOZANO RENTERIA, YVETTE	9161		City Of Chicago Police	$4.00
08/28/2015	LOZANO RENTERIA, YVETTE	9161		City Of Chicago Police	$0.60
08/28/2015	LOZANO RENTERIA, YVETTE	9161		City Of Chicago Police	$4.00
08/28/2015	LOZANO RENTERIA, YVETTE	9161		City Of Chicago Police	$0.60
08/28/2015	LOZANO RENTERIA, YVETTE	9161		City Of Chicago Police	$4.00
08/28/2015	LOZANO RENTERIA, YVETTE	9161		City Of Chicago Police	$1.11
08/28/2015	LOZANO RENTERIA, YVETTE	9161		City Of Chicago Police	$4.00
08/28/2015	LOZANO RENTERIA, YVETTE	9161		City Of Chicago Police	$0.60
08/28/2015	LOZANO RENTERIA, YVETTE	9161		City Of Chicago Police	$4.00
08/28/2015	LOZANO RENTERIA, YVETTE	9161		City Of Chicago Police	$0.60
08/28/2015	LOZANO RENTERIA, YVETTE	9161		City Of Chicago Police	$4.00
08/28/2015	LOZANO RENTERIA, YVETTE	9161		City Of Chicago Police	$0.60
08/28/2015	LOZANO RENTERIA, YVETTE	9161		City Of Chicago Police	$4.00
08/28/2015	LOZANO RENTERIA, YVETTE	9161		City Of Chicago Police	$153.76
08/28/2015	LOZANO RENTERIA, YVETTE	9161		City Of Chicago Police	$0.82
08/28/2015	LOZANO RENTERIA, YVETTE	9161		City Of Chicago Police	$0.60
08/28/2015	LOZANO RENTERIA, YVETTE	9161		City Of Chicago Police	$4.00
08/28/2015	LOZANO RENTERIA, YVETTE	9161		City Of Chicago Police	$4.00
08/28/2015	LOZANO RENTERIA, YVETTE	9161		City Of Chicago Police	$75.21
08/28/2015	LOZANO RENTERIA, YVETTE	9161		City Of Chicago Police	$100.66
08/28/2015	LOZANO RENTERIA, YVETTE	9161		City Of Chicago Police	$153.76
08/28/2015	LOZANO RENTERIA, YVETTE	9161		City Of Chicago Police	$153.76
08/29/2015	LOZA, MICHAEL	9161		City Of Chicago Police	$206.05
08/29/2015	LOZA, MICHAEL	9161		City Of Chicago Police	$174.62
08/29/2015	LOZA, MICHAEL	9161		City Of Chicago Police	$4.00
08/29/2015	LOZA, MICHAEL	9161		City Of Chicago Police	$0.19
08/29/2015	LOZA, MICHAEL	9161		City Of Chicago Police	$174.62
08/29/2015	LOZA, MICHAEL	9161		City Of Chicago Police	$4.00
08/29/2015	LOZA, MICHAEL	9161		City Of Chicago Police	$0.19
08/29/2015	LOZA, MICHAEL	9161		City Of Chicago Police	$4.00
08/29/2015	LOZA, MICHAEL	9161		City Of Chicago Police	$0.22
08/29/2015	LOZA, MICHAEL	9161		City Of Chicago Police	$174.62

Incident Date	Claimant	Rank	Unit of Assignment	Insured	Total to be Paid
08/29/2015	LOZA, MICHAEL	9161		City Of Chicago Police	$4.00
08/29/2015	LOZA, MICHAEL	9161		City Of Chicago Police	$0.19
08/29/2015	LOZA, MICHAEL	9161		City Of Chicago Police	$385.72
08/29/2015	LOZA, MICHAEL	9161		City Of Chicago Police	$170.47
08/29/2015	LOZA, MICHAEL	9161		City Of Chicago Police	$0.19
08/29/2015	LOZA, MICHAEL	9161		City Of Chicago Police	$4.00
04/03/2015	LORENZANA, EDWIN	9161		City Of Chicago Police	$53.23
04/12/2015	LOPEZ, ROBERT	9161		City Of Chicago Police	$4.00
04/12/2015	LOPEZ, ROBERT	9161		City Of Chicago Police	$16.88
04/12/2015	LOPEZ, ROBERT	9161		City Of Chicago Police	$117.88
09/27/2015	LOPEZ, RICARDO	9161	353	City Of Chicago Police	$4.00
09/27/2015	LOPEZ, RICARDO	9161	353	City Of Chicago Police	$33.25
09/27/2015	LOPEZ, RICARDO	9161	353	City Of Chicago Police	$1.67
09/27/2015	LOPEZ, RICARDO	9161	353	City Of Chicago Police	$4.00
09/27/2015	LOPEZ, RICARDO	9161	353	City Of Chicago Police	$186.44
09/27/2015	LOPEZ, RICARDO	9161	353	City Of Chicago Police	$1.06
09/27/2015	LOPEZ, RICARDO	9161	353	City Of Chicago Police	$4.00
09/27/2015	LOPEZ, RICARDO	9161	353	City Of Chicago Police	$118.42
09/27/2015	LOPEZ, RICARDO	9161	353	City Of Chicago Police	$110.00
09/27/2015	LOPEZ, RICARDO	9161	353	City Of Chicago Police	$0.30
09/27/2015	LOPEZ, RICARDO	9161	353	City Of Chicago Police	$76.01
09/27/2015	LOPEZ, RICARDO	9161	353	City Of Chicago Police	$0.68
09/27/2015	LOPEZ, RICARDO	9161	353	City Of Chicago Police	$4.00
07/29/2015	LOPEZ, MONICA	9161		City Of Chicago Police	$1.11
07/29/2015	LOPEZ, MONICA	9161		City Of Chicago Police	$4.00
07/29/2015	LOPEZ, MONICA	9161		City Of Chicago Police	$1.11
07/29/2015	LOPEZ, MONICA	9161		City Of Chicago Police	$4.00
07/29/2015	LOPEZ, MONICA	9161		City Of Chicago Police	$197.49
07/29/2015	LOPEZ, MONICA	9161		City Of Chicago Police	$1.11
07/29/2015	LOPEZ, MONICA	9161		City Of Chicago Police	$4.00
07/29/2015	LOPEZ, MONICA	9161		City Of Chicago Police	$197.49
07/29/2015	LOPEZ, MONICA	9161		City Of Chicago Police	$7.47
07/29/2015	LOPEZ, MONICA	9161		City Of Chicago Police	$4.00

Incident Date	Claimant	Rank	Unit of Assignment	Insured	Total to be Paid
07/29/2015	LOPEZ, MONICA	9161		City Of Chicago Police	$120.59
07/29/2015	LOPEZ, MONICA	9161		City Of Chicago Police	$1.11
07/29/2015	LOPEZ, MONICA	9161		City Of Chicago Police	$4.00
07/29/2015	LOPEZ, MONICA	9161		City Of Chicago Police	$197.49
07/29/2015	LOPEZ, MONICA	9161		City Of Chicago Police	$1.11
07/29/2015	LOPEZ, MONICA	9161		City Of Chicago Police	$4.00
07/29/2015	LOPEZ, MONICA	9161		City Of Chicago Police	$197.49
07/29/2015	LOPEZ, MONICA	9161		City Of Chicago Police	$1.11
07/29/2015	LOPEZ, MONICA	9161		City Of Chicago Police	$4.00
07/29/2015	LOPEZ, MONICA	9161		City Of Chicago Police	$197.49
07/29/2015	LOPEZ, MONICA	9161		City Of Chicago Police	$3.39
07/29/2015	LOPEZ, MONICA	9161		City Of Chicago Police	$4.00
07/29/2015	LOPEZ, MONICA	9161		City Of Chicago Police	$59.89
07/29/2015	LOPEZ, MONICA	9161		City Of Chicago Police	$1.11
07/29/2015	LOPEZ, MONICA	9161		City Of Chicago Police	$4.00
07/29/2015	LOPEZ, MONICA	9161		City Of Chicago Police	$197.49
07/29/2015	LOPEZ, MONICA	9161		City Of Chicago Police	$197.49
07/29/2015	LOPEZ, MONICA	9161		City Of Chicago Police	$197.49
07/29/2015	LOPEZ, MONICA	9161		City Of Chicago Police	$1.11
07/29/2015	LOPEZ, MONICA	9161		City Of Chicago Police	$4.00
01/11/2009	LOPEZ MALAVE, IRMA	9164	010	City Of Chicago Police	$4.00
09/30/2015	LINKER, NICHOLAS	9161		City Of Chicago Police	$1.37
09/30/2015	LINKER, NICHOLAS	9161		City Of Chicago Police	$211.74
09/30/2015	LINKER, NICHOLAS	9161		City Of Chicago Police	$4.00
10/27/2015	LEWIS, EILEEN	9161	008	City Of Chicago Police	$4.00
10/27/2015	LEWIS, EILEEN	9161	008	City Of Chicago Police	$0.69
10/27/2015	LEWIS, EILEEN	9161	008	City Of Chicago Police	$4.00
10/27/2015	LEWIS, EILEEN	9161	008	City Of Chicago Police	$476.05
10/27/2015	LEWIS, EILEEN	9161	008	City Of Chicago Police	$206.61
10/27/2015	LEWIS, EILEEN	9161	008	City Of Chicago Police	$39.10
10/27/2015	LEWIS, EILEEN	9161	008	City Of Chicago Police	$4.26
10/27/2015	LEWIS, EILEEN	9161	008	City Of Chicago Police	$4.00
01/01/2013	LEVERETT, SANDRA	9161	016	City Of Chicago Police	$4.00

Incident Date	Claimant	Rank	Unit of Assignment	Insured	Total to be Paid
01/01/2013	LEVERETT, SANDRA	9161	016	City Of Chicago Police	$5.59
01/01/2013	LEVERETT, SANDRA	9161	016	City Of Chicago Police	$467.74
01/01/2013	LEVERETT, SANDRA	9161	016	City Of Chicago Police	$4.00
01/01/2013	LEVERETT, SANDRA	9161	016	City Of Chicago Police	$624.56
01/01/2013	LEVERETT, SANDRA	9161	016	City Of Chicago Police	$4.19
08/03/2015	LEONARD, AQUARIUS			City Of Chicago Police	$5.25
08/03/2015	LEONARD, AQUARIUS			City Of Chicago Police	$587.39
08/03/2015	LEONARD, AQUARIUS			City Of Chicago Police	$4.00
10/17/2014	LEON, MARCO	9161		City Of Chicago Police	$4.00
10/17/2014	LEON, MARCO	9161		City Of Chicago Police	$249.32
10/17/2014	LEON, MARCO	9161		City Of Chicago Police	$4.00
10/17/2014	LEON, MARCO	9161		City Of Chicago Police	$1.59
10/17/2014	LEON, MARCO	9161		City Of Chicago Police	$271.72
10/17/2014	LEON, MARCO	9161		City Of Chicago Police	$4.00
10/17/2014	LEON, MARCO	9161		City Of Chicago Police	$1.83
10/17/2014	LEON, MARCO	9161		City Of Chicago Police	$209.35
10/17/2014	LEON, MARCO	9161		City Of Chicago Police	$1.12
10/17/2014	LEON, MARCO	9161		City Of Chicago Police	$271.72
10/17/2014	LEON, MARCO	9161		City Of Chicago Police	$4.00
10/17/2014	LEON, MARCO	9161		City Of Chicago Police	$1.83
10/17/2014	LEON, MARCO	9161		City Of Chicago Police	$215.61
10/17/2014	LEON, MARCO	9161		City Of Chicago Police	$4.00
10/17/2014	LEON, MARCO	9161		City Of Chicago Police	$1.19
10/04/2015	LEJA, JACEK	9161		City Of Chicago Police	$405.21
10/04/2015	LEJA, JACEK	9161		City Of Chicago Police	$75.06
10/04/2015	LEJA, JACEK	9161		City Of Chicago Police	$72.50
10/04/2015	LEJA, JACEK	9161		City Of Chicago Police	$4.00
10/04/2015	LEJA, JACEK	9161		City Of Chicago Police	$202.63
10/04/2015	LEJA, JACEK	9161		City Of Chicago Police	$340.21
10/04/2015	LEJA, JACEK	9161		City Of Chicago Police	$4.00
10/04/2015	LEJA, JACEK	9161		City Of Chicago Police	$1.03
10/04/2015	LEJA, JACEK	9161		City Of Chicago Police	$107.02
10/04/2015	LEJA, JACEK	9161		City Of Chicago Police	$4.00

Incident Date	Claimant	Rank	Unit of Assignment	Insured	Total to be Paid
10/04/2015	LEJA, JACEK	9161		City Of Chicago Police	$1.16
10/04/2015	LEJA, JACEK	9161		City Of Chicago Police	$2.60
10/04/2015	LEJA, JACEK	9161		City Of Chicago Police	$4.00
10/04/2015	LEJA, JACEK	9161		City Of Chicago Police	$0.81
10/04/2015	LEJA, JACEK	9161		City Of Chicago Police	$4.00
10/04/2015	LEJA, JACEK	9161		City Of Chicago Police	$4.00
11/14/2012	LEFEBVRE, TODD	9161	715	City Of Chicago Police	$4.00
11/14/2012	LEFEBVRE, TODD	9161	715	City Of Chicago Police	$50.28
11/14/2012	LEFEBVRE, TODD	9161	715	City Of Chicago Police	$0.66
11/14/2012	LEFEBVRE, TODD	9161	715	City Of Chicago Police	$4.00
11/14/2012	LEFEBVRE, TODD	9161	715	City Of Chicago Police	$339.43
11/14/2012	LEFEBVRE, TODD	9161	715	City Of Chicago Police	$0.77
11/14/2012	LEFEBVRE, TODD	9161	715	City Of Chicago Police	$4.00
11/14/2012	LEFEBVRE, TODD	9161	715	City Of Chicago Police	$398.49
11/14/2012	LEFEBVRE, TODD	9161	715	City Of Chicago Police	$1.74
11/14/2012	LEFEBVRE, TODD	9161	715	City Of Chicago Police	$4.00
11/14/2012	LEFEBVRE, TODD	9161	715	City Of Chicago Police	$892.32
11/14/2012	LEFEBVRE, TODD	9161	715	City Of Chicago Police	$0.66
11/14/2012	LEFEBVRE, TODD	9161	715	City Of Chicago Police	$4.00
11/14/2012	LEFEBVRE, TODD	9161	715	City Of Chicago Police	$339.43
11/14/2012	LEFEBVRE, TODD	9161	715	City Of Chicago Police	$0.95
02/01/2015	LEE, HYUK	9161		City Of Chicago Police	$527.51
02/01/2015	LEE, HYUK	9161		City Of Chicago Police	$4.00
09/06/2014	LEBENSORGER, FRED	9161		City Of Chicago Police	$60.01
09/06/2014	LEBENSORGER, FRED	9161		City Of Chicago Police	$3.40
09/06/2014	LEBENSORGER, FRED	9161		City Of Chicago Police	$4.00
09/06/2014	LEBENSORGER, FRED	9161		City Of Chicago Police	$60.01
09/06/2014	LEBENSORGER, FRED	9161		City Of Chicago Police	$125.85
09/06/2014	LEBENSORGER, FRED	9161		City Of Chicago Police	$110.00
09/06/2014	LEBENSORGER, FRED	9161		City Of Chicago Police	$225.00
09/06/2014	LEBENSORGER, FRED	9161		City Of Chicago Police	$255.55
09/06/2014	LEBENSORGER, FRED	9161		City Of Chicago Police	$72.56
09/06/2014	LEBENSORGER, FRED	9161		City Of Chicago Police	$0.26

Incident Date	Claimant	Rank	Unit of Assignment	Insured	Total to be Paid
09/06/2014	LEBENSORGER, FRED	9161		City Of Chicago Police	$4.00
09/06/2014	LEBENSORGER, FRED	9161		City Of Chicago Police	$121.06
09/06/2014	LEBENSORGER, FRED	9161		City Of Chicago Police	$5.98
09/06/2014	LEBENSORGER, FRED	9161		City Of Chicago Police	$4.00
09/06/2014	LEBENSORGER, FRED	9161		City Of Chicago Police	$105.54
09/06/2014	LEBENSORGER, FRED	9161		City Of Chicago Police	$0.20
09/06/2014	LEBENSORGER, FRED	9161		City Of Chicago Police	$4.00
09/06/2014	LEBENSORGER, FRED	9161		City Of Chicago Police	$92.12
09/06/2014	LEBENSORGER, FRED	9161		City Of Chicago Police	$4.00
09/06/2014	LEBENSORGER, FRED	9161		City Of Chicago Police	$27.22
09/06/2014	LEBENSORGER, FRED	9161		City Of Chicago Police	$300.30
09/06/2014	LEBENSORGER, FRED	9161		City Of Chicago Police	$76.71
09/06/2014	LEBENSORGER, FRED	9161		City Of Chicago Police	$3.12
09/06/2014	LEBENSORGER, FRED	9161		City Of Chicago Police	$4.00
09/06/2014	LEBENSORGER, FRED	9161		City Of Chicago Police	$580.14
09/06/2014	LEBENSORGER, FRED	9161		City Of Chicago Police	$11.85
09/06/2014	LEBENSORGER, FRED	9161		City Of Chicago Police	$4.00
06/07/2014	LANNING, DENNIS	9161	312	City Of Chicago Police	$4.00
06/07/2014	LANNING, DENNIS	9161	312	City Of Chicago Police	$367.17
06/07/2014	LANNING, DENNIS	9161	312	City Of Chicago Police	$252.91
06/07/2014	LANNING, DENNIS	9161	312	City Of Chicago Police	$4.00
06/07/2014	LANNING, DENNIS	9161	312	City Of Chicago Police	$4.78
06/07/2014	LANNING, DENNIS	9161	312	City Of Chicago Police	$53.08
06/07/2014	LANNING, DENNIS	9161	312	City Of Chicago Police	$4.00
06/07/2014	LANNING, DENNIS	9161	312	City Of Chicago Police	$0.47
06/07/2014	LANNING, DENNIS	9161	312	City Of Chicago Police	$364.69
06/07/2014	LANNING, DENNIS	9161	312	City Of Chicago Police	$4.00
06/07/2014	LANNING, DENNIS	9161	312	City Of Chicago Police	$6.89
06/07/2014	LANNING, DENNIS	9161	312	City Of Chicago Police	$39.65
06/07/2014	LANNING, DENNIS	9161	312	City Of Chicago Police	$225.00
06/07/2014	LANNING, DENNIS	9161	312	City Of Chicago Police	$110.00
06/07/2014	LANNING, DENNIS	9161	312	City Of Chicago Police	$1.09
06/07/2014	LANNING, DENNIS	9161	312	City Of Chicago Police	$4.00

Incident Date	Claimant	Rank	Unit of Assignment	Insured	Total to be Paid
06/07/2014	LANNING, DENNIS	9161	312	City Of Chicago Police	$57.64
06/07/2014	LANNING, DENNIS	9161	312	City Of Chicago Police	$4.17
06/07/2014	LANNING, DENNIS	9161	312	City Of Chicago Police	$4.00
06/07/2014	LANNING, DENNIS	9161	312	City Of Chicago Police	$220.68
06/07/2014	LANNING, DENNIS	9161	312	City Of Chicago Police	$6.94
06/07/2014	LANNING, DENNIS	9161	312	City Of Chicago Police	$4.00
06/07/2014	LANNING, DENNIS	9161	312	City Of Chicago Police	$0.75
11/27/2015	LANE, CHRISTOPHER	9161		City Of Chicago Police	$4.00
11/27/2015	LANE, CHRISTOPHER	9161		City Of Chicago Police	$0.36
11/27/2015	LANE, CHRISTOPHER	9161		City Of Chicago Police	$228.68
11/27/2015	LANE, CHRISTOPHER	9161		City Of Chicago Police	$4.00
11/27/2015	LANE, CHRISTOPHER	9161		City Of Chicago Police	$0.45
11/27/2015	LANE, CHRISTOPHER	9161		City Of Chicago Police	$228.68
11/27/2015	LANE, CHRISTOPHER	9161		City Of Chicago Police	$4.00
11/27/2015	LANE, CHRISTOPHER	9161		City Of Chicago Police	$0.45
11/27/2015	LANE, CHRISTOPHER	9161		City Of Chicago Police	$206.00
11/27/2015	LANE, CHRISTOPHER	9161		City Of Chicago Police	$228.68
11/27/2015	LANE, CHRISTOPHER	9161		City Of Chicago Police	$0.40
11/27/2015	LANE, CHRISTOPHER	9161		City Of Chicago Police	$4.00
11/27/2015	LANE, CHRISTOPHER	9161		City Of Chicago Police	$4.00
11/27/2015	LANE, CHRISTOPHER	9161		City Of Chicago Police	$0.45
11/27/2015	LANE, CHRISTOPHER	9161		City Of Chicago Police	$182.89
11/27/2015	LANE, CHRISTOPHER	9161		City Of Chicago Police	$4.00
11/27/2015	LANE, CHRISTOPHER	9161		City Of Chicago Police	$0.36
11/27/2015	LANE, CHRISTOPHER	9161		City Of Chicago Police	$182.89
08/23/2015	LANDRUM, JASON	9161		City Of Chicago Police	$231.44
08/23/2015	LANDRUM, JASON	9161		City Of Chicago Police	$31.83
08/23/2015	LANDRUM, JASON	9161		City Of Chicago Police	$4.00
08/23/2015	LANDRUM, JASON	9161		City Of Chicago Police	$4.00
08/23/2015	LANDRUM, JASON	9161		City Of Chicago Police	$15.64
08/23/2015	LANDRUM, JASON	9161		City Of Chicago Police	$38.82
08/23/2015	LANDRUM, JASON	9161		City Of Chicago Police	$54.78
08/23/2015	LANDRUM, JASON	9161		City Of Chicago Police	$38.82

Incident Date	Claimant	Rank	Unit of Assignment	Insured	Total to be Paid
02/08/2015	LAMPKIN, ELAINE	9161		City Of Chicago Police	$113.71
02/08/2015	LAMPKIN, ELAINE	9161		City Of Chicago Police	$247.90
05/25/2015	LADD, RYAN	9161	044	City Of Chicago Police	$4.00
05/25/2015	LADD, RYAN	9161	044	City Of Chicago Police	$173.75
05/25/2015	LADD, RYAN	9161	044	City Of Chicago Police	$0.34
05/25/2015	LADD, RYAN	9161	044	City Of Chicago Police	$4.00
05/25/2015	LADD, RYAN	9161	044	City Of Chicago Police	$173.75
05/25/2015	LADD, RYAN	9161	044	City Of Chicago Police	$4.00
05/25/2015	LADD, RYAN	9161	044	City Of Chicago Police	$250.00
05/25/2015	LADD, RYAN	9161	044	City Of Chicago Police	$0.42
05/25/2015	LADD, RYAN	9161	044	City Of Chicago Police	$4.00
05/25/2015	LADD, RYAN	9161	044	City Of Chicago Police	$216.14
05/25/2015	LADD, RYAN	9161	044	City Of Chicago Police	$0.34
05/25/2015	LADD, RYAN	9161	044	City Of Chicago Police	$4.00
05/25/2015	LADD, RYAN	9161	044	City Of Chicago Police	$174.07
05/25/2015	LADD, RYAN	9161	044	City Of Chicago Police	$171.83
05/25/2015	LADD, RYAN	9161	044	City Of Chicago Police	$0.33
05/25/2015	LADD, RYAN	9161	044	City Of Chicago Police	$4.00
05/25/2015	LADD, RYAN	9161	044	City Of Chicago Police	$170.78
05/25/2015	LADD, RYAN	9161	044	City Of Chicago Police	$0.34
05/25/2015	LADD, RYAN	9161	044	City Of Chicago Police	$4.00
05/25/2015	LADD, RYAN	9161	044	City Of Chicago Police	$173.75
05/25/2015	LADD, RYAN	9161	044	City Of Chicago Police	$0.43
05/25/2015	LADD, RYAN	9161	044	City Of Chicago Police	$4.00
05/25/2015	LADD, RYAN	9161	044	City Of Chicago Police	$217.95
05/25/2015	LADD, RYAN	9161	044	City Of Chicago Police	$0.43
05/25/2015	LADD, RYAN	9161	044	City Of Chicago Police	$4.00
05/25/2015	LADD, RYAN	9161	044	City Of Chicago Police	$217.95
05/25/2015	LADD, RYAN	9161	044	City Of Chicago Police	$0.34
05/25/2015	LADD, RYAN	9161	044	City Of Chicago Police	$4.00
05/25/2015	LADD, RYAN	9161	044	City Of Chicago Police	$173.75
05/25/2015	LADD, RYAN	9161	044	City Of Chicago Police	$0.34
05/25/2015	LADD, RYAN	9161	044	City Of Chicago Police	$4.00

Incident Date	Claimant	Rank	Unit of Assignment	Insured	Total to be Paid
05/25/2015	LADD, RYAN	9161	044	City Of Chicago Police	$173.75
05/25/2015	LADD, RYAN	9161	044	City Of Chicago Police	$0.42
05/25/2015	LADD, RYAN	9161	044	City Of Chicago Police	$4.00
05/25/2015	LADD, RYAN	9161	044	City Of Chicago Police	$213.27
05/25/2015	LADD, RYAN	9161	044	City Of Chicago Police	$0.34
05/25/2015	LADD, RYAN	9161	044	City Of Chicago Police	$4.00
05/25/2015	LADD, RYAN	9161	044	City Of Chicago Police	$0.34
11/28/2015	LABRIZZI, MARGARET	9161	015	City Of Chicago Police	$4.00
06/05/1993	Krofel, Kenneth	P	00020	City Of Chicago Police	$4.00
06/05/1993	Krofel, Kenneth	P	00020	City Of Chicago Police	$117.88
06/05/1993	Krofel, Kenneth	P	00020	City Of Chicago Police	$4.00
11/05/2005	Kazarnowicz, Marcin	P	00044	City Of Chicago Police	$40.05
11/05/2005	Kazarnowicz, Marcin	P	00044	City Of Chicago Police	$4.00
03/26/2013	KURTOVIC, ARIF	9161		City Of Chicago Police	$582.47
10/07/2014	KULBIDA, EDWARD	9175	007	City Of Chicago Police	$0.52
10/07/2014	KULBIDA, EDWARD	9175	007	City Of Chicago Police	$0.52
10/07/2014	KULBIDA, EDWARD	9175	007	City Of Chicago Police	$4.00
10/07/2014	KULBIDA, EDWARD	9175	007	City Of Chicago Police	$264.07
10/07/2014	KULBIDA, EDWARD	9175	007	City Of Chicago Police	$264.07
10/07/2014	KULBIDA, EDWARD	9175	007	City Of Chicago Police	$4.00
10/07/2014	KULBIDA, EDWARD	9175	007	City Of Chicago Police	$0.52
10/07/2014	KULBIDA, EDWARD	9175	007	City Of Chicago Police	$264.07
10/07/2014	KULBIDA, EDWARD	9175	007	City Of Chicago Police	$4.00
10/07/2014	KULBIDA, EDWARD	9175	007	City Of Chicago Police	$0.52
10/07/2014	KULBIDA, EDWARD	9175	007	City Of Chicago Police	$264.56
10/07/2014	KULBIDA, EDWARD	9175	007	City Of Chicago Police	$4.00
10/07/2014	KULBIDA, EDWARD	9175	007	City Of Chicago Police	$0.52
10/07/2014	KULBIDA, EDWARD	9175	007	City Of Chicago Police	$264.56
10/07/2014	KULBIDA, EDWARD	9175	007	City Of Chicago Police	$4.00
10/07/2014	KULBIDA, EDWARD	9175	007	City Of Chicago Police	$0.52
10/07/2014	KULBIDA, EDWARD	9175	007	City Of Chicago Police	$0.52
10/07/2014	KULBIDA, EDWARD	9175	007	City Of Chicago Police	$4.00
10/07/2014	KULBIDA, EDWARD	9175	007	City Of Chicago Police	$264.07

Incident Date	Claimant	Rank	Unit of Assignment	Insured	Total to be Paid
10/07/2014	KULBIDA, EDWARD	9175	007	City Of Chicago Police	$264.07
10/07/2014	KULBIDA, EDWARD	9175	007	City Of Chicago Police	$264.07
10/07/2014	KULBIDA, EDWARD	9175	007	City Of Chicago Police	$4.00
10/07/2014	KULBIDA, EDWARD	9175	007	City Of Chicago Police	$4.00
10/07/2014	KULBIDA, EDWARD	9175	007	City Of Chicago Police	$0.52
09/09/2015	KUKSUK, JOHN	9161	018	City Of Chicago Police	$174.53
09/09/2015	KUKSUK, JOHN	9161	018	City Of Chicago Police	$4.00
09/09/2015	KUKSUK, JOHN	9161	018	City Of Chicago Police	$1.56
03/13/2014	KUBIAK, CAROLYN	9161		City Of Chicago Police	$217.95
03/13/2014	KUBIAK, CAROLYN	9161		City Of Chicago Police	$0.52
03/13/2014	KUBIAK, CAROLYN	9161		City Of Chicago Police	$0.43
03/13/2014	KUBIAK, CAROLYN	9161		City Of Chicago Police	$308.27
03/13/2014	KUBIAK, CAROLYN	9161		City Of Chicago Police	$4.00
03/13/2014	KUBIAK, CAROLYN	9161		City Of Chicago Police	$0.61
03/13/2014	KUBIAK, CAROLYN	9161		City Of Chicago Police	$0.52
03/13/2014	KUBIAK, CAROLYN	9161		City Of Chicago Police	$4.00
03/13/2014	KUBIAK, CAROLYN	9161		City Of Chicago Police	$261.60
03/13/2014	KUBIAK, CAROLYN	9161		City Of Chicago Police	$264.07
03/13/2014	KUBIAK, CAROLYN	9161		City Of Chicago Police	$4.00
03/13/2014	KUBIAK, CAROLYN	9161		City Of Chicago Police	$0.52
03/13/2014	KUBIAK, CAROLYN	9161		City Of Chicago Police	$264.07
03/13/2014	KUBIAK, CAROLYN	9161		City Of Chicago Police	$4.00
03/13/2014	KUBIAK, CAROLYN	9161		City Of Chicago Police	$0.52
03/13/2014	KUBIAK, CAROLYN	9161		City Of Chicago Police	$264.07
03/13/2014	KUBIAK, CAROLYN	9161		City Of Chicago Police	$4.00
03/13/2014	KUBIAK, CAROLYN	9161		City Of Chicago Police	$4.00
08/20/2013	KRAMER, DANIEL	9161	019	City Of Chicago Police	$4.00
08/20/2013	KRAMER, DANIEL	9161	019	City Of Chicago Police	$4.00
08/20/2013	KRAMER, DANIEL	9161	019	City Of Chicago Police	$4.00
05/17/2015	KRAMER, DANIEL	9161	016	City Of Chicago Police	$161.88
05/17/2015	KRAMER, DANIEL	9161	016	City Of Chicago Police	$220.06
05/17/2015	KRAMER, DANIEL	9161	016	City Of Chicago Police	$188.83
05/17/2015	KRAMER, DANIEL	9161	016	City Of Chicago Police	$178.14

Incident Date	Claimant	Rank	Unit of Assignment	Insured	Total to be Paid
05/17/2015	KRAMER, DANIEL	9161	016	City Of Chicago Police	$391.76
05/17/2015	KRAMER, DANIEL	9161	016	City Of Chicago Police	$18.83
05/17/2015	KRAMER, DANIEL	9161	016	City Of Chicago Police	$205.63
05/17/2015	KRAMER, DANIEL	9161	016	City Of Chicago Police	$178.14
05/17/2015	KRAMER, DANIEL	9161	016	City Of Chicago Police	$161.88
05/17/2015	KRAMER, DANIEL	9161	016	City Of Chicago Police	$161.88
05/17/2015	KRAMER, DANIEL	9161	016	City Of Chicago Police	$234.26
05/17/2015	KRAMER, DANIEL	9161	016	City Of Chicago Police	$252.54
05/17/2015	KRAMER, DANIEL	9161	016	City Of Chicago Police	$4.00
05/17/2015	KRAMER, DANIEL	9161	016	City Of Chicago Police	$0.59
05/17/2015	KRAMER, DANIEL	9161	016	City Of Chicago Police	$4.00
05/17/2015	KRAMER, DANIEL	9161	016	City Of Chicago Police	$1.24
05/17/2015	KRAMER, DANIEL	9161	016	City Of Chicago Police	$4.00
05/17/2015	KRAMER, DANIEL	9161	016	City Of Chicago Police	$0.20
05/17/2015	KRAMER, DANIEL	9161	016	City Of Chicago Police	$4.00
05/17/2015	KRAMER, DANIEL	9161	016	City Of Chicago Police	$0.78
05/17/2015	KRAMER, DANIEL	9161	016	City Of Chicago Police	$4.00
05/17/2015	KRAMER, DANIEL	9161	016	City Of Chicago Police	$3.50
05/17/2015	KRAMER, DANIEL	9161	016	City Of Chicago Police	$4.00
05/17/2015	KRAMER, DANIEL	9161	016	City Of Chicago Police	$1.09
05/17/2015	KRAMER, DANIEL	9161	016	City Of Chicago Police	$4.00
05/17/2015	KRAMER, DANIEL	9161	016	City Of Chicago Police	$0.78
05/17/2015	KRAMER, DANIEL	9161	016	City Of Chicago Police	$4.00
05/17/2015	KRAMER, DANIEL	9161	016	City Of Chicago Police	$0.59
05/17/2015	KRAMER, DANIEL	9161	016	City Of Chicago Police	$4.00
05/17/2015	KRAMER, DANIEL	9161	016	City Of Chicago Police	$0.59
05/17/2015	KRAMER, DANIEL	9161	016	City Of Chicago Police	$4.00
05/17/2015	KRAMER, DANIEL	9161	016	City Of Chicago Police	$18.83
05/17/2015	KRAMER, DANIEL	9161	016	City Of Chicago Police	$0.65
05/17/2015	KRAMER, DANIEL	9161	016	City Of Chicago Police	$4.00
05/17/2015	KRAMER, DANIEL	9161	016	City Of Chicago Police	$167.46
05/17/2015	KRAMER, DANIEL	9161	016	City Of Chicago Police	$0.65
05/17/2015	KRAMER, DANIEL	9161	016	City Of Chicago Police	$4.00

Incident Date	Claimant	Rank	Unit of Assignment	Insured	Total to be Paid
05/17/2015	KRAMER, DANIEL	9161	016	City Of Chicago Police	$167.46
05/17/2015	KRAMER, DANIEL	9161	016	City Of Chicago Police	$1.28
05/17/2015	KRAMER, DANIEL	9161	016	City Of Chicago Police	$4.00
05/17/2015	KRAMER, DANIEL	9161	016	City Of Chicago Police	$223.58
05/17/2015	KRAMER, DANIEL	9161	016	City Of Chicago Police	$1.13
05/17/2015	KRAMER, DANIEL	9161	016	City Of Chicago Police	$4.00
05/17/2015	KRAMER, DANIEL	9161	016	City Of Chicago Police	$211.18
05/17/2015	KRAMER, DANIEL	9161	016	City Of Chicago Police	$0.72
05/17/2015	KRAMER, DANIEL	9161	016	City Of Chicago Police	$4.00
05/17/2015	KRAMER, DANIEL	9161	016	City Of Chicago Police	$173.71
05/17/2015	KRAMER, DANIEL	9161	016	City Of Chicago Police	$0.78
05/17/2015	KRAMER, DANIEL	9161	016	City Of Chicago Police	$4.00
05/17/2015	KRAMER, DANIEL	9161	016	City Of Chicago Police	$178.14
05/17/2015	KRAMER, DANIEL	9161	016	City Of Chicago Police	$4.00
05/17/2015	KRAMER, DANIEL	9161	016	City Of Chicago Police	$4.00
05/17/2015	KRAMER, DANIEL	9161	016	City Of Chicago Police	$4.00
05/17/2015	KRAMER, DANIEL	9161	016	City Of Chicago Police	$1.41
11/20/2015	KOPTERSKI, JACQUELINE	9161		City Of Chicago Police	$94.56
11/20/2015	KOPTERSKI, JACQUELINE	9161		City Of Chicago Police	$4.00
11/20/2015	KOPTERSKI, JACQUELINE	9161		City Of Chicago Police	$615.00
07/27/2015	KOLODZIEJSKI, DANIEL	9161	016	City Of Chicago Police	$75.86
07/27/2015	KOLODZIEJSKI, DANIEL	9161	016	City Of Chicago Police	$4.00
07/27/2015	KOLODZIEJSKI, DANIEL	9161	016	City Of Chicago Police	$4.00
07/27/2015	KOLODZIEJSKI, DANIEL	9161	016	City Of Chicago Police	$0.68
07/27/2015	KOLODZIEJSKI, DANIEL	9161	016	City Of Chicago Police	$175.13
07/27/2015	KOLODZIEJSKI, DANIEL	9161	016	City Of Chicago Police	$1.57
01/15/2014	KOKIC, MARKO	9161		City Of Chicago Police	$4.00
01/15/2014	KOKIC, MARKO	9161		City Of Chicago Police	$9.18
01/15/2014	KOKIC, MARKO	9161		City Of Chicago Police	$806.90
01/15/2014	KOKIC, MARKO	9161		City Of Chicago Police	$4.00
02/01/2015	KOENIGSHOFER, KRISTIN	9161		City Of Chicago Police	$164.34
02/01/2015	KOENIGSHOFER, KRISTIN	9161		City Of Chicago Police	$4.00
02/01/2015	KOENIGSHOFER, KRISTIN	9161		City Of Chicago Police	$0.50

Incident Date	Claimant	Rank	Unit of Assignment	Insured	Total to be Paid
02/01/2015	KOENIGSHOFER, KRISTIN	9161		City Of Chicago Police	$66.09
02/01/2015	KOENIGSHOFER, KRISTIN	9161		City Of Chicago Police	$4.00
02/01/2015	KOENIGSHOFER, KRISTIN	9161		City Of Chicago Police	$110.00
02/01/2015	KOENIGSHOFER, KRISTIN	9161		City Of Chicago Police	$110.00
02/01/2015	KOENIGSHOFER, KRISTIN	9161		City Of Chicago Police	$164.34
02/01/2015	KOENIGSHOFER, KRISTIN	9161		City Of Chicago Police	$4.00
02/01/2015	KOENIGSHOFER, KRISTIN	9161		City Of Chicago Police	$0.50
02/01/2015	KOENIGSHOFER, KRISTIN	9161		City Of Chicago Police	$164.34
02/01/2015	KOENIGSHOFER, KRISTIN	9161		City Of Chicago Police	$0.50
02/01/2015	KOENIGSHOFER, KRISTIN	9161		City Of Chicago Police	$4.00
02/01/2015	KOENIGSHOFER, KRISTIN	9161		City Of Chicago Police	$523.75
02/01/2015	KOENIGSHOFER, KRISTIN	9161		City Of Chicago Police	$4.00
02/01/2015	KOENIGSHOFER, KRISTIN	9161		City Of Chicago Police	$1.85
02/01/2015	KOENIGSHOFER, KRISTIN	9161		City Of Chicago Police	$164.34
02/01/2015	KOENIGSHOFER, KRISTIN	9161		City Of Chicago Police	$4.00
02/01/2015	KOENIGSHOFER, KRISTIN	9161		City Of Chicago Police	$0.50
02/01/2015	KOENIGSHOFER, KRISTIN	9161		City Of Chicago Police	$164.34
02/01/2015	KOENIGSHOFER, KRISTIN	9161		City Of Chicago Police	$4.00
02/01/2015	KOENIGSHOFER, KRISTIN	9161		City Of Chicago Police	$0.50
02/01/2015	KOENIGSHOFER, KRISTIN	9161		City Of Chicago Police	$166.15
02/01/2015	KOENIGSHOFER, KRISTIN	9161		City Of Chicago Police	$4.00
02/01/2015	KOENIGSHOFER, KRISTIN	9161		City Of Chicago Police	$0.51
11/07/2015	KOCIOLEK, ANDREW	9161	044	City Of Chicago Police	$7.76
11/07/2015	KOCIOLEK, ANDREW	9161	044	City Of Chicago Police	$14.35
11/07/2015	KOCIOLEK, ANDREW	9161	044	City Of Chicago Police	$4.00
11/07/2015	KOCIOLEK, ANDREW	9161	044	City Of Chicago Police	$125.67
11/07/2015	KOCIOLEK, ANDREW	9161	044	City Of Chicago Police	$3.39
11/07/2015	KOCIOLEK, ANDREW	9161	044	City Of Chicago Police	$3.10
11/07/2015	KOCIOLEK, ANDREW	9161	044	City Of Chicago Police	$4.00
11/07/2015	KOCIOLEK, ANDREW	9161	044	City Of Chicago Police	$164.39
11/07/2015	KOCIOLEK, ANDREW	9161	044	City Of Chicago Police	$3.58
11/07/2015	KOCIOLEK, ANDREW	9161	044	City Of Chicago Police	$4.00
11/07/2015	KOCIOLEK, ANDREW	9161	044	City Of Chicago Police	$59.89

Incident Date	Claimant	Rank	Unit of Assignment	Insured	Total to be Paid
11/07/2015	KOCIOLEK, ANDREW	9161	044	City Of Chicago Police	$4.00
10/03/2015	KOCH, DAVID	9161		City Of Chicago Police	$45.28
10/03/2015	KOCH, DAVID	9161		City Of Chicago Police	$4.00
10/03/2015	KOCH, DAVID	9161		City Of Chicago Police	$45.28
10/26/2015	KOCH, DAVID	9161		City Of Chicago Police	$0.68
10/26/2015	KOCH, DAVID	9161		City Of Chicago Police	$4.00
10/26/2015	KOCH, DAVID	9161		City Of Chicago Police	$75.86
10/26/2015	KOCH, DAVID	9161		City Of Chicago Police	$0.65
10/26/2015	KOCH, DAVID	9161		City Of Chicago Police	$4.00
10/26/2015	KOCH, DAVID	9161		City Of Chicago Police	$329.46
10/26/2015	KOCH, DAVID	9161		City Of Chicago Police	$0.65
10/26/2015	KOCH, DAVID	9161		City Of Chicago Police	$4.00
10/26/2015	KOCH, DAVID	9161		City Of Chicago Police	$329.46
10/26/2015	KOCH, DAVID	9161		City Of Chicago Police	$0.37
10/26/2015	KOCH, DAVID	9161		City Of Chicago Police	$4.00
10/26/2015	KOCH, DAVID	9161		City Of Chicago Police	$188.68
10/26/2015	KOCH, DAVID	9161		City Of Chicago Police	$1.03
10/26/2015	KOCH, DAVID	9161		City Of Chicago Police	$4.00
10/26/2015	KOCH, DAVID	9161		City Of Chicago Police	$543.04
10/26/2015	KOCH, DAVID	9161		City Of Chicago Police	$0.65
10/26/2015	KOCH, DAVID	9161		City Of Chicago Police	$4.00
10/26/2015	KOCH, DAVID	9161		City Of Chicago Police	$328.80
10/26/2015	KOCH, DAVID	9161		City Of Chicago Police	$0.58
10/26/2015	KOCH, DAVID	9161		City Of Chicago Police	$4.00
10/26/2015	KOCH, DAVID	9161		City Of Chicago Police	$294.23
10/26/2015	KOCH, DAVID	9161		City Of Chicago Police	$415.63
10/26/2015	KOCH, DAVID	9161		City Of Chicago Police	$0.58
10/26/2015	KOCH, DAVID	9161		City Of Chicago Police	$4.00
10/26/2015	KOCH, DAVID	9161		City Of Chicago Police	$294.23
10/26/2015	KOCH, DAVID	9161		City Of Chicago Police	$0.42
10/26/2015	KOCH, DAVID	9161		City Of Chicago Police	$4.00
10/26/2015	KOCH, DAVID	9161		City Of Chicago Police	$212.72
10/26/2015	KOCH, DAVID	9161		City Of Chicago Police	$0.54

Incident Date	Claimant	Rank	Unit of Assignment	Insured	Total to be Paid
10/26/2015	KOCH, DAVID	9161		City Of Chicago Police	$4.00
10/26/2015	KOCH, DAVID	9161		City Of Chicago Police	$280.07
10/26/2015	KOCH, DAVID	9161		City Of Chicago Police	$1.01
10/26/2015	KOCH, DAVID	9161		City Of Chicago Police	$4.00
10/26/2015	KOCH, DAVID	9161		City Of Chicago Police	$515.20
10/26/2015	KOCH, DAVID	9161		City Of Chicago Police	$0.75
10/26/2015	KOCH, DAVID	9161		City Of Chicago Police	$4.00
10/26/2015	KOCH, DAVID	9161		City Of Chicago Police	$382.34
10/26/2015	KOCH, DAVID	9161		City Of Chicago Police	$4.78
10/26/2015	KOCH, DAVID	9161		City Of Chicago Police	$4.00
10/26/2015	KOCH, DAVID	9161		City Of Chicago Police	$252.91
10/26/2015	KOCH, DAVID	9161		City Of Chicago Police	$0.77
10/26/2015	KOCH, DAVID	9161		City Of Chicago Police	$4.00
10/26/2015	KOCH, DAVID	9161		City Of Chicago Police	$397.34
10/26/2015	KOCH, DAVID	9161		City Of Chicago Police	$0.68
10/26/2015	KOCH, DAVID	9161		City Of Chicago Police	$4.00
10/26/2015	KOCH, DAVID	9161		City Of Chicago Police	$75.86
11/27/2015	KLIMASZEWSKI, GREGORY	9161		City Of Chicago Police	$0.39
11/27/2015	KLIMASZEWSKI, GREGORY	9161		City Of Chicago Police	$4.00
11/27/2015	KLIMASZEWSKI, GREGORY	9161		City Of Chicago Police	$0.46
11/27/2015	KLIMASZEWSKI, GREGORY	9161		City Of Chicago Police	$4.00
11/27/2015	KLIMASZEWSKI, GREGORY	9161		City Of Chicago Police	$0.39
11/27/2015	KLIMASZEWSKI, GREGORY	9161		City Of Chicago Police	$4.00
11/27/2015	KLIMASZEWSKI, GREGORY	9161		City Of Chicago Police	$0.54
11/27/2015	KLIMASZEWSKI, GREGORY	9161		City Of Chicago Police	$4.00
11/27/2015	KLIMASZEWSKI, GREGORY	9161		City Of Chicago Police	$0.46
11/27/2015	KLIMASZEWSKI, GREGORY	9161		City Of Chicago Police	$4.00
11/27/2015	KLIMASZEWSKI, GREGORY	9161		City Of Chicago Police	$0.68
11/27/2015	KLIMASZEWSKI, GREGORY	9161		City Of Chicago Police	$4.00
06/08/2015	KIRKILAS, GARY	9161	009	City Of Chicago Police	$4.00
06/08/2015	KIRKILAS, GARY	9161	009	City Of Chicago Police	$4.00
06/08/2015	KIRKILAS, GARY	9161	009	City Of Chicago Police	$4.00
06/08/2015	KIRKILAS, GARY	9161	009	City Of Chicago Police	$225.00

Incident Date	Claimant	Rank	Unit of Assignment	Insured	Total to be Paid
06/08/2015	KIRKILAS, GARY	9161	009	City Of Chicago Police	$225.00
06/08/2015	KIRKILAS, GARY	9161	009	City Of Chicago Police	$110.00
05/29/2014	KING, JEMAL	9161	006	City Of Chicago Police	$4.00
04/15/2014	KING, JEFFREY	9165		City Of Chicago Police	$106.31
04/15/2014	KING, JEFFREY	9165		City Of Chicago Police	$4.00
04/15/2014	KING, JEFFREY	9165		City Of Chicago Police	$2.01
04/15/2014	KING, JEFFREY	9165		City Of Chicago Police	$4.00
04/15/2014	KING, JEFFREY	9165		City Of Chicago Police	$80.01
06/21/2015	KIM, HYON			City Of Chicago Police	$4.00
06/21/2015	KIM, HYON			City Of Chicago Police	$5.01
06/21/2015	KIM, HYON			City Of Chicago Police	$88.41
03/18/2015	KEREAKES, ANARGYROS	9171	353	City Of Chicago Police	$26.55
08/10/2013	KENNEDY, MATTHEW	9171	014	City Of Chicago Police	$1.59
08/10/2013	KENNEDY, MATTHEW	9171	014	City Of Chicago Police	$4.00
08/10/2013	KENNEDY, MATTHEW	9171	014	City Of Chicago Police	$177.74
08/10/2013	KENNEDY, MATTHEW	9171	014	City Of Chicago Police	$0.34
08/10/2013	KENNEDY, MATTHEW	9171	014	City Of Chicago Police	$4.00
08/10/2013	KENNEDY, MATTHEW	9171	014	City Of Chicago Police	$38.00
07/12/2013	KENNA, STEVEN	9161	003	City Of Chicago Police	$4.00
12/20/2015	KENEARD, VICTOR	9161	044	City Of Chicago Police	$37.91
12/20/2015	KENEARD, VICTOR	9161	044	City Of Chicago Police	$0.34
12/20/2015	KENEARD, VICTOR	9161	044	City Of Chicago Police	$22.51
12/20/2015	KENEARD, VICTOR	9161	044	City Of Chicago Police	$7.98
12/20/2015	KENEARD, VICTOR	9161	044	City Of Chicago Police	$4.00
12/20/2015	KENEARD, VICTOR	9161	044	City Of Chicago Police	$21.28
12/20/2015	KENEARD, VICTOR	9161	044	City Of Chicago Police	$4.00
12/20/2015	KENEARD, VICTOR	9161	044	City Of Chicago Police	$4.00
12/20/2015	KENEARD, VICTOR	9161	044	City Of Chicago Police	$4.00
12/20/2015	KENEARD, VICTOR	9161	044	City Of Chicago Police	$4.00
09/25/2011	KELLY, PETER	9161	018	City Of Chicago Police	$4.00
07/28/2014	KELLY, PETER	9161	018	City Of Chicago Police	$143.40
07/28/2014	KELLY, PETER	9161	018	City Of Chicago Police	$429.24
07/28/2014	KELLY, PETER	9161	018	City Of Chicago Police	$214.40

Incident Date	Claimant	Rank	Unit of Assignment	Insured	Total to be Paid
01/28/2015	KELLY, GEORGE	9152	341	City Of Chicago Police	$44.18
01/28/2015	KELLY, GEORGE	9152	341	City Of Chicago Police	$0.28
01/28/2015	KELLY, GEORGE	9152	341	City Of Chicago Police	$4.00
01/28/2015	KELLY, GEORGE	9152	341	City Of Chicago Police	$184.80
01/28/2015	KELLY, GEORGE	9152	341	City Of Chicago Police	$0.28
01/28/2015	KELLY, GEORGE	9152	341	City Of Chicago Police	$4.00
01/28/2015	KELLY, GEORGE	9152	341	City Of Chicago Police	$184.80
01/28/2015	KELLY, GEORGE	9152	341	City Of Chicago Police	$0.37
01/28/2015	KELLY, GEORGE	9152	341	City Of Chicago Police	$4.00
01/28/2015	KELLY, GEORGE	9152	341	City Of Chicago Police	$243.33
01/28/2015	KELLY, GEORGE	9152	341	City Of Chicago Police	$2.00
01/28/2015	KELLY, GEORGE	9152	341	City Of Chicago Police	$4.00
01/28/2015	KELLY, GEORGE	9152	341	City Of Chicago Police	$106.09
01/28/2015	KELLY, GEORGE	9152	341	City Of Chicago Police	$0.28
01/28/2015	KELLY, GEORGE	9152	341	City Of Chicago Police	$4.00
01/28/2015	KELLY, GEORGE	9152	341	City Of Chicago Police	$184.80
01/28/2015	KELLY, GEORGE	9152	341	City Of Chicago Police	$0.30
01/28/2015	KELLY, GEORGE	9152	341	City Of Chicago Police	$4.00
01/28/2015	KELLY, GEORGE	9152	341	City Of Chicago Police	$197.13
01/28/2015	KELLY, GEORGE	9152	341	City Of Chicago Police	$0.37
01/28/2015	KELLY, GEORGE	9152	341	City Of Chicago Police	$4.00
01/28/2015	KELLY, GEORGE	9152	341	City Of Chicago Police	$243.33
01/28/2015	KELLY, GEORGE	9152	341	City Of Chicago Police	$0.30
01/28/2015	KELLY, GEORGE	9152	341	City Of Chicago Police	$4.00
01/28/2015	KELLY, GEORGE	9152	341	City Of Chicago Police	$195.21
01/28/2015	KELLY, GEORGE	9152	341	City Of Chicago Police	$0.26
01/28/2015	KELLY, GEORGE	9152	341	City Of Chicago Police	$4.00
01/28/2015	KELLY, GEORGE	9152	341	City Of Chicago Police	$167.64
01/28/2015	KELLY, GEORGE	9152	341	City Of Chicago Police	$0.30
01/28/2015	KELLY, GEORGE	9152	341	City Of Chicago Police	$4.00
01/28/2015	KELLY, GEORGE	9152	341	City Of Chicago Police	$197.13
01/28/2015	KELLY, GEORGE	9152	341	City Of Chicago Police	$0.33
01/28/2015	KELLY, GEORGE	9152	341	City Of Chicago Police	$4.00

Incident Date	Claimant	Rank	Unit of Assignment	Insured	Total to be Paid
01/28/2015	KELLY, GEORGE	9152	341	City Of Chicago Police	$213.84
01/28/2015	KELLY, GEORGE	9152	341	City Of Chicago Police	$0.33
01/28/2015	KELLY, GEORGE	9152	341	City Of Chicago Police	$4.00
01/28/2015	KELLY, GEORGE	9152	341	City Of Chicago Police	$211.92
01/28/2015	KELLY, GEORGE	9152	341	City Of Chicago Police	$0.26
01/28/2015	KELLY, GEORGE	9152	341	City Of Chicago Police	$4.00
01/28/2015	KELLY, GEORGE	9152	341	City Of Chicago Police	$167.64
01/28/2015	KELLY, GEORGE	9152	341	City Of Chicago Police	$0.33
01/28/2015	KELLY, GEORGE	9152	341	City Of Chicago Police	$4.00
01/28/2015	KELLY, GEORGE	9152	341	City Of Chicago Police	$213.84
12/02/2013	KEFALAS, VASILIOS	9161		City Of Chicago Police	$4.00
12/02/2013	KEFALAS, VASILIOS	9161		City Of Chicago Police	$54.80
12/02/2013	KEFALAS, VASILIOS	9161		City Of Chicago Police	$4.00
12/02/2013	KEFALAS, VASILIOS	9161		City Of Chicago Police	$79.85
06/02/2015	KEARNS, PATRICK	9161	023	City Of Chicago Police	$4.00
06/02/2015	KEARNS, PATRICK	9161	023	City Of Chicago Police	$0.35
06/02/2015	KEARNS, PATRICK	9161	023	City Of Chicago Police	$175.96
06/02/2015	KEARNS, PATRICK	9161	023	City Of Chicago Police	$4.00
06/02/2015	KEARNS, PATRICK	9161	023	City Of Chicago Police	$79.85
08/08/2013	KEANE, TAMARA	9161	001	City Of Chicago Police	$4.00
10/18/2014	KAZARNOWICZ, MARCIN	9161		City Of Chicago Police	$0.43
10/18/2014	KAZARNOWICZ, MARCIN	9161		City Of Chicago Police	$4.00
10/18/2014	KAZARNOWICZ, MARCIN	9161		City Of Chicago Police	$218.36
10/18/2014	KAZARNOWICZ, MARCIN	9161		City Of Chicago Police	$0.43
10/18/2014	KAZARNOWICZ, MARCIN	9161		City Of Chicago Police	$4.00
10/18/2014	KAZARNOWICZ, MARCIN	9161		City Of Chicago Police	$217.95
10/18/2014	KAZARNOWICZ, MARCIN	9161		City Of Chicago Police	$0.34
10/18/2014	KAZARNOWICZ, MARCIN	9161		City Of Chicago Police	$4.00
10/18/2014	KAZARNOWICZ, MARCIN	9161		City Of Chicago Police	$171.83
10/18/2014	KAZARNOWICZ, MARCIN	9161		City Of Chicago Police	$0.34
10/18/2014	KAZARNOWICZ, MARCIN	9161		City Of Chicago Police	$4.00
10/18/2014	KAZARNOWICZ, MARCIN	9161		City Of Chicago Police	$171.83
10/18/2014	KAZARNOWICZ, MARCIN	9161		City Of Chicago Police	$0.43

Incident Date	Claimant	Rank	Unit of Assignment	Insured	Total to be Paid
10/18/2014	KAZARNOWICZ, MARCIN	9161		City Of Chicago Police	$4.00
10/18/2014	KAZARNOWICZ, MARCIN	9161		City Of Chicago Police	$217.95
10/18/2014	KAZARNOWICZ, MARCIN	9161		City Of Chicago Police	$0.46
10/18/2014	KAZARNOWICZ, MARCIN	9161		City Of Chicago Police	$4.00
10/18/2014	KAZARNOWICZ, MARCIN	9161		City Of Chicago Police	$236.22
10/18/2014	KAZARNOWICZ, MARCIN	9161		City Of Chicago Police	$0.43
10/18/2014	KAZARNOWICZ, MARCIN	9161		City Of Chicago Police	$4.00
10/18/2014	KAZARNOWICZ, MARCIN	9161		City Of Chicago Police	$217.95
10/18/2014	KAZARNOWICZ, MARCIN	9161		City Of Chicago Police	$0.43
10/18/2014	KAZARNOWICZ, MARCIN	9161		City Of Chicago Police	$4.00
10/18/2014	KAZARNOWICZ, MARCIN	9161		City Of Chicago Police	$217.95
09/03/2015	KAPPEL DONEGAN, DANIELLE	9161	007	City Of Chicago Police	$1.21
09/03/2015	KAPPEL DONEGAN, DANIELLE	9161	007	City Of Chicago Police	$28.80
09/03/2015	KAPPEL DONEGAN, DANIELLE	9161	007	City Of Chicago Police	$4.00
09/03/2015	KAPPEL DONEGAN, DANIELLE	9161	007	City Of Chicago Police	$0.54
09/03/2015	KAPPEL DONEGAN, DANIELLE	9161	007	City Of Chicago Police	$64.25
09/03/2015	KAPPEL DONEGAN, DANIELLE	9161	007	City Of Chicago Police	$4.00
11/24/2015	KALAFUT, KEITH	9161		City Of Chicago Police	$222.08
11/24/2015	KALAFUT, KEITH	9161		City Of Chicago Police	$0.53
11/24/2015	KALAFUT, KEITH	9161		City Of Chicago Police	$4.00
11/24/2015	KALAFUT, KEITH	9161		City Of Chicago Police	$268.69
11/24/2015	KALAFUT, KEITH	9161		City Of Chicago Police	$0.44
11/24/2015	KALAFUT, KEITH	9161		City Of Chicago Police	$4.00
11/24/2015	KALAFUT, KEITH	9161		City Of Chicago Police	$222.49
11/24/2015	KALAFUT, KEITH	9161		City Of Chicago Police	$0.44
11/24/2015	KALAFUT, KEITH	9161		City Of Chicago Police	$4.00
11/24/2015	KALAFUT, KEITH	9161		City Of Chicago Police	$222.08
11/24/2015	KALAFUT, KEITH	9161		City Of Chicago Police	$0.68
11/24/2015	KALAFUT, KEITH	9161		City Of Chicago Police	$4.00
11/24/2015	KALAFUT, KEITH	9161		City Of Chicago Police	$75.86
11/24/2015	KALAFUT, KEITH	9161		City Of Chicago Police	$0.47
11/24/2015	KALAFUT, KEITH	9161		City Of Chicago Police	$4.00
11/24/2015	KALAFUT, KEITH	9161		City Of Chicago Police	$53.08

Incident Date	Claimant	Rank	Unit of Assignment	Insured	Total to be Paid
11/24/2015	KALAFUT, KEITH	9161		City Of Chicago Police	$4.00
11/24/2015	KALAFUT, KEITH	9161		City Of Chicago Police	$0.44
11/24/2015	KALAFUT, KEITH	9161		City Of Chicago Police	$215.48
11/24/2015	KALAFUT, KEITH	9161		City Of Chicago Police	$4.00
11/24/2015	KALAFUT, KEITH	9161		City Of Chicago Police	$0.43
11/24/2015	KALAFUT, KEITH	9161		City Of Chicago Police	$222.08
11/24/2015	KALAFUT, KEITH	9161		City Of Chicago Police	$0.44
11/24/2015	KALAFUT, KEITH	9161		City Of Chicago Police	$4.00
11/24/2015	KALAFUT, KEITH	9161		City Of Chicago Police	$0.44
11/24/2015	KALAFUT, KEITH	9161		City Of Chicago Police	$4.00
11/24/2015	KALAFUT, KEITH	9161		City Of Chicago Police	$222.08
11/24/2015	KALAFUT, KEITH	9161		City Of Chicago Police	$0.53
11/24/2015	KALAFUT, KEITH	9161		City Of Chicago Police	$4.00
11/24/2015	KALAFUT, KEITH	9161		City Of Chicago Police	$268.20
11/24/2015	KALAFUT, KEITH	9161		City Of Chicago Police	$0.53
11/24/2015	KALAFUT, KEITH	9161		City Of Chicago Police	$4.00
11/24/2015	KALAFUT, KEITH	9161		City Of Chicago Police	$268.20
11/24/2015	KALAFUT, KEITH	9161		City Of Chicago Police	$4.00
11/24/2015	KALAFUT, KEITH	9161		City Of Chicago Police	$73.65
11/24/2015	KALAFUT, KEITH	9161		City Of Chicago Police	$0.52
11/24/2015	KALAFUT, KEITH	9161		City Of Chicago Police	$4.00
11/24/2015	KALAFUT, KEITH	9161		City Of Chicago Police	$261.60
11/24/2015	KALAFUT, KEITH	9161		City Of Chicago Police	$4.00
11/24/2015	KALAFUT, KEITH	9161		City Of Chicago Police	$290.22
11/24/2015	KALAFUT, KEITH	9161		City Of Chicago Police	$0.16
11/24/2015	KALAFUT, KEITH	9161		City Of Chicago Police	$4.00
11/24/2015	KALAFUT, KEITH	9161		City Of Chicago Police	$79.04
11/24/2015	KALAFUT, KEITH	9161		City Of Chicago Police	$0.44
11/24/2015	KALAFUT, KEITH	9161		City Of Chicago Police	$4.00
11/24/2015	KALAFUT, KEITH	9161		City Of Chicago Police	$222.08
11/24/2015	KALAFUT, KEITH	9161		City Of Chicago Police	$0.44
11/24/2015	KALAFUT, KEITH	9161		City Of Chicago Police	$4.00
11/24/2015	KALAFUT, KEITH	9161		City Of Chicago Police	$222.08

Incident Date	Claimant	Rank	Unit of Assignment	Insured	Total to be Paid
03/21/2015	KAHN, BRETT	9161		City Of Chicago Police	$4.00
03/21/2015	KAHN, BRETT	9161		City Of Chicago Police	$0.68
03/21/2015	KAHN, BRETT	9161		City Of Chicago Police	$75.86
10/14/1992	Johnson-Swain, Marianne C	P	00006	City Of Chicago Police	$558.59
10/14/1992	Johnson-Swain, Marianne C	P	00006	City Of Chicago Police	$27.51
10/14/1992	Johnson-Swain, Marianne C	P	00006	City Of Chicago Police	$537.90
10/14/1992	Johnson-Swain, Marianne C	P	00006	City Of Chicago Police	$58.85
10/14/1992	Johnson-Swain, Marianne C	P	00006	City Of Chicago Police	$305.36
10/14/1992	Johnson-Swain, Marianne C	P	00006	City Of Chicago Police	$118.45
08/25/1997	Johnson-Shelby, Estella	P	00006	City Of Chicago Police	$615.00
07/17/2008	Johnson, John M	P	00008	City Of Chicago Police	$76.71
11/27/2014	JURCZYKOWSKI, ROBERT	9171		City Of Chicago Police	$0.56
11/27/2014	JURCZYKOWSKI, ROBERT	9171		City Of Chicago Police	$183.32
11/27/2014	JURCZYKOWSKI, ROBERT	9171		City Of Chicago Police	$4.00
05/08/2013	JONES, YVETTE	9161	006	City Of Chicago Police	$11.21
05/08/2013	JONES, YVETTE	9161	006	City Of Chicago Police	$31.56
05/08/2013	JONES, YVETTE	9161	006	City Of Chicago Police	$105.83
05/08/2013	JONES, YVETTE	9161	006	City Of Chicago Police	$115.62
05/08/2013	JONES, YVETTE	9161	006	City Of Chicago Police	$4.00
05/08/2013	JONES, YVETTE	9161	006	City Of Chicago Police	$1.04
12/07/2015	JONES, TYRONE	9161	015	City Of Chicago Police	$4.00
12/07/2015	JONES, TYRONE	9161	015	City Of Chicago Police	$227.18
12/07/2015	JONES, TYRONE	9161	015	City Of Chicago Police	$0.49
12/07/2015	JONES, TYRONE	9161	015	City Of Chicago Police	$4.00
12/07/2015	JONES, TYRONE	9161	015	City Of Chicago Police	$252.12
12/07/2015	JONES, TYRONE	9161	015	City Of Chicago Police	$0.45
12/07/2015	JONES, TYRONE	9161	015	City Of Chicago Police	$262.65
12/07/2015	JONES, TYRONE	9161	015	City Of Chicago Police	$4.00
12/07/2015	JONES, TYRONE	9161	015	City Of Chicago Police	$0.52
12/07/2015	JONES, TYRONE	9161	015	City Of Chicago Police	$105.95
12/07/2015	JONES, TYRONE	9161	015	City Of Chicago Police	$4.00
12/07/2015	JONES, TYRONE	9161	015	City Of Chicago Police	$171.18
12/07/2015	JONES, TYRONE	9161	015	City Of Chicago Police	$4.00

Incident Date	Claimant	Rank	Unit of Assignment	Insured	Total to be Paid
12/07/2015	JONES, TYRONE	9161	015	City Of Chicago Police	$3.18
12/07/2015	JONES, TYRONE	9161	015	City Of Chicago Police	$183.74
12/07/2015	JONES, TYRONE	9161	015	City Of Chicago Police	$4.00
12/07/2015	JONES, TYRONE	9161	015	City Of Chicago Police	$36.85
04/15/2013	JONES, TIMOTHY	9161		City Of Chicago Police	$216.53
04/15/2013	JONES, TIMOTHY	9161		City Of Chicago Police	$40.10
09/16/2015	JONES, SAMUEL	9161		City Of Chicago Police	$0.11
09/16/2015	JONES, SAMUEL	9161		City Of Chicago Police	$4.00
09/16/2015	JONES, SAMUEL	9161		City Of Chicago Police	$12.41
09/16/2015	JONES, SAMUEL	9161		City Of Chicago Police	$110.00
09/16/2015	JONES, SAMUEL	9161		City Of Chicago Police	$81.63
09/16/2015	JONES, SAMUEL	9161		City Of Chicago Police	$4.00
09/16/2015	JONES, SAMUEL	9161		City Of Chicago Police	$4.00
09/16/2015	JONES, SAMUEL	9161		City Of Chicago Police	$31.93
09/16/2015	JONES, SAMUEL	9161		City Of Chicago Police	$4.00
09/16/2015	JONES, SAMUEL	9161		City Of Chicago Police	$1.36
03/09/2015	JONES, RODNEY	9161	312	City Of Chicago Police	$0.33
03/09/2015	JONES, RODNEY	9161	312	City Of Chicago Police	$4.00
03/09/2015	JONES, RODNEY	9161	312	City Of Chicago Police	$37.49
03/12/2015	JONES, ERIC	9161		City Of Chicago Police	$116.27
03/12/2015	JONES, ERIC	9161		City Of Chicago Police	$0.12
03/12/2015	JONES, ERIC	9161		City Of Chicago Police	$4.00
11/03/2015	JONES, CALVIN	9161	015	City Of Chicago Police	$321.35
11/03/2015	JONES, CALVIN	9161	015	City Of Chicago Police	$0.52
11/03/2015	JONES, CALVIN	9161	015	City Of Chicago Police	$4.00
11/03/2015	JONES, CALVIN	9161	015	City Of Chicago Police	$262.15
11/03/2015	JONES, CALVIN	9161	015	City Of Chicago Police	$0.52
11/03/2015	JONES, CALVIN	9161	015	City Of Chicago Police	$4.00
11/03/2015	JONES, CALVIN	9161	015	City Of Chicago Police	$262.15
11/03/2015	JONES, CALVIN	9161	015	City Of Chicago Police	$0.44
11/03/2015	JONES, CALVIN	9161	015	City Of Chicago Police	$4.00
11/03/2015	JONES, CALVIN	9161	015	City Of Chicago Police	$220.16
11/03/2015	JONES, CALVIN	9161	015	City Of Chicago Police	$0.43

Incident Date	Claimant	Rank	Unit of Assignment	Insured	Total to be Paid
11/03/2015	JONES, CALVIN	9161	015	City Of Chicago Police	$4.00
11/03/2015	JONES, CALVIN	9161	015	City Of Chicago Police	$217.95
11/03/2015	JONES, CALVIN	9161	015	City Of Chicago Police	$0.43
11/03/2015	JONES, CALVIN	9161	015	City Of Chicago Police	$4.00
11/03/2015	JONES, CALVIN	9161	015	City Of Chicago Police	$217.95
11/03/2015	JONES, CALVIN	9161	015	City Of Chicago Police	$0.52
11/03/2015	JONES, CALVIN	9161	015	City Of Chicago Police	$4.00
11/03/2015	JONES, CALVIN	9161	015	City Of Chicago Police	$262.15
11/03/2015	JONES, CALVIN	9161	015	City Of Chicago Police	$0.63
11/03/2015	JONES, CALVIN	9161	015	City Of Chicago Police	$4.00
05/23/2015	JONES, ANDREW	9161		City Of Chicago Police	$0.10
05/23/2015	JONES, ANDREW	9161		City Of Chicago Police	$172.66
05/23/2015	JONES, ANDREW	9161		City Of Chicago Police	$4.00
05/23/2015	JONES, ANDREW	9161		City Of Chicago Police	$0.10
05/23/2015	JONES, ANDREW	9161		City Of Chicago Police	$172.66
05/23/2015	JONES, ANDREW	9161		City Of Chicago Police	$4.00
05/23/2015	JONES, ANDREW	9161		City Of Chicago Police	$0.11
05/23/2015	JONES, ANDREW	9161		City Of Chicago Police	$172.66
05/23/2015	JONES, ANDREW	9161		City Of Chicago Police	$0.10
05/23/2015	JONES, ANDREW	9161		City Of Chicago Police	$172.66
05/23/2015	JONES, ANDREW	9161		City Of Chicago Police	$4.00
05/23/2015	JONES, ANDREW	9161		City Of Chicago Police	$0.10
05/23/2015	JONES, ANDREW	9161		City Of Chicago Police	$172.66
05/23/2015	JONES, ANDREW	9161		City Of Chicago Police	$4.00
05/23/2015	JONES, ANDREW	9161		City Of Chicago Police	$0.10
05/23/2015	JONES, ANDREW	9161		City Of Chicago Police	$4.00
05/23/2015	JONES, ANDREW	9161		City Of Chicago Police	$179.31
05/23/2015	JONES, ANDREW	9161		City Of Chicago Police	$4.00
05/23/2015	JONES, ANDREW	9161		City Of Chicago Police	$0.11
05/23/2015	JONES, ANDREW	9161		City Of Chicago Police	$179.31
05/23/2015	JONES, ANDREW	9161		City Of Chicago Police	$4.00
02/04/2014	JOHNSON, TINA	9161	044	City Of Chicago Police	$5.50
02/04/2014	JOHNSON, TINA	9161	044	City Of Chicago Police	$4.00

Incident Date	Claimant	Rank	Unit of Assignment	Insured	Total to be Paid
02/04/2014	JOHNSON, TINA	9161	044	City Of Chicago Police	$183.95
11/12/2014	JOHNSON, SHIRLEY	9161	012	City Of Chicago Police	$4.00
11/12/2014	JOHNSON, SHIRLEY	9161	012	City Of Chicago Police	$286.15
11/12/2014	JOHNSON, SHIRLEY	9161	012	City Of Chicago Police	$0.61
11/12/2014	JOHNSON, SHIRLEY	9161	012	City Of Chicago Police	$4.00
11/12/2014	JOHNSON, SHIRLEY	9161	012	City Of Chicago Police	$281.48
11/12/2014	JOHNSON, SHIRLEY	9161	012	City Of Chicago Police	$0.62
11/12/2014	JOHNSON, SHIRLEY	9161	012	City Of Chicago Police	$4.00
11/12/2014	JOHNSON, SHIRLEY	9161	012	City Of Chicago Police	$286.15
11/12/2014	JOHNSON, SHIRLEY	9161	012	City Of Chicago Police	$0.62
11/12/2014	JOHNSON, SHIRLEY	9161	012	City Of Chicago Police	$332.21
11/12/2014	JOHNSON, SHIRLEY	9161	012	City Of Chicago Police	$4.00
11/12/2014	JOHNSON, SHIRLEY	9161	012	City Of Chicago Police	$0.72
11/12/2014	JOHNSON, SHIRLEY	9161	012	City Of Chicago Police	$290.27
11/12/2014	JOHNSON, SHIRLEY	9161	012	City Of Chicago Police	$4.00
11/12/2014	JOHNSON, SHIRLEY	9161	012	City Of Chicago Police	$0.63
11/12/2014	JOHNSON, SHIRLEY	9161	012	City Of Chicago Police	$307.39
11/12/2014	JOHNSON, SHIRLEY	9161	012	City Of Chicago Police	$4.00
11/12/2014	JOHNSON, SHIRLEY	9161	012	City Of Chicago Police	$0.67
11/12/2014	JOHNSON, SHIRLEY	9161	012	City Of Chicago Police	$215.27
11/12/2014	JOHNSON, SHIRLEY	9161	012	City Of Chicago Police	$4.00
11/12/2014	JOHNSON, SHIRLEY	9161	012	City Of Chicago Police	$0.47
11/12/2014	JOHNSON, SHIRLEY	9161	012	City Of Chicago Police	$4.00
11/12/2014	JOHNSON, SHIRLEY	9161	012	City Of Chicago Police	$327.34
11/12/2014	JOHNSON, SHIRLEY	9161	012	City Of Chicago Police	$4.00
11/12/2014	JOHNSON, SHIRLEY	9161	012	City Of Chicago Police	$0.71
11/12/2014	JOHNSON, SHIRLEY	9161	012	City Of Chicago Police	$84.00
11/12/2014	JOHNSON, SHIRLEY	9161	012	City Of Chicago Police	$84.00
11/12/2014	JOHNSON, SHIRLEY	9161	012	City Of Chicago Police	$290.27
11/12/2014	JOHNSON, SHIRLEY	9161	012	City Of Chicago Police	$4.00
11/12/2014	JOHNSON, SHIRLEY	9161	012	City Of Chicago Police	$0.63
11/12/2014	JOHNSON, SHIRLEY	9161	012	City Of Chicago Police	$235.22
11/12/2014	JOHNSON, SHIRLEY	9161	012	City Of Chicago Police	$0.51

Incident Date	Claimant	Rank	Unit of Assignment	Insured	Total to be Paid
11/12/2014	JOHNSON, SHIRLEY	9161	012	City Of Chicago Police	$4.00
11/12/2014	JOHNSON, SHIRLEY	9161	012	City Of Chicago Police	$398.12
11/12/2014	JOHNSON, SHIRLEY	9161	012	City Of Chicago Police	$250.00
11/12/2014	JOHNSON, SHIRLEY	9161	012	City Of Chicago Police	$290.00
02/17/2014	JOHNSON, BELYINDA	9171		City Of Chicago Police	$24.91
07/15/2015	JOHNSEN, DAVID	9168		City Of Chicago Police	$4.00
07/15/2015	JOHNSEN, DAVID	9168		City Of Chicago Police	$1.00
07/15/2015	JOHNSEN, DAVID	9168		City Of Chicago Police	$111.34
12/28/2015	JAUREGUI, BRAYAN	9161		City Of Chicago Police	$805.18
12/28/2015	JAUREGUI, BRAYAN	9161		City Of Chicago Police	$15.20
12/28/2015	JAUREGUI, BRAYAN	9161		City Of Chicago Police	$4.00
12/28/2015	JAUREGUI, BRAYAN	9161		City Of Chicago Police	$4.00
12/28/2015	JAUREGUI, BRAYAN	9161		City Of Chicago Police	$189.59
12/28/2015	JAUREGUI, BRAYAN	9161		City Of Chicago Police	$4.00
12/28/2015	JAUREGUI, BRAYAN	9161		City Of Chicago Police	$117.36
12/28/2015	JAUREGUI, BRAYAN	9161		City Of Chicago Police	$2.21
09/04/2014	JASINSKI, ROBERT	9161	001	City Of Chicago Police	$4.00
09/04/2014	JASINSKI, ROBERT	9161	001	City Of Chicago Police	$157.72
09/04/2014	JASINSKI, ROBERT	9161	001	City Of Chicago Police	$1.41
09/04/2014	JASINSKI, ROBERT	9161	001	City Of Chicago Police	$721.16
06/15/2015	JAIME, ELISEO	9161	007	City Of Chicago Police	$820.60
06/15/2015	JAIME, ELISEO	9161	007	City Of Chicago Police	$29.48
06/15/2015	JAIME, ELISEO	9161	007	City Of Chicago Police	$4.00
06/15/2015	JAIME, ELISEO	9161	007	City Of Chicago Police	$4.00
05/09/2014	JACKSON, MATTHEW	9161	161	City Of Chicago Police	$20.84
10/16/2014	JACKSON, GREGORY	9171	411	City Of Chicago Police	$307.32
10/16/2014	JACKSON, GREGORY	9171	411	City Of Chicago Police	$4.00
10/16/2014	JACKSON, GREGORY	9171	411	City Of Chicago Police	$0.68
10/16/2014	JACKSON, GREGORY	9171	411	City Of Chicago Police	$0.58
10/16/2014	JACKSON, GREGORY	9171	411	City Of Chicago Police	$4.00
10/16/2014	JACKSON, GREGORY	9171	411	City Of Chicago Police	$263.18
12/15/2014	JACKSON JR, WILLIAM	9206	277	City Of Chicago Police	$4.00
12/15/2014	JACKSON JR, WILLIAM	9206	277	City Of Chicago Police	$850.60

Incident Date	Claimant	Rank	Unit of Assignment	Insured	Total to be Paid
12/15/2014	JACKSON JR, WILLIAM	9206	277	City Of Chicago Police	$0.75
12/15/2014	JACKSON JR, WILLIAM	9206	277	City Of Chicago Police	$4.00
12/15/2014	JACKSON JR, WILLIAM	9206	277	City Of Chicago Police	$731.38
12/15/2014	JACKSON JR, WILLIAM	9206	277	City Of Chicago Police	$0.88
12/15/2014	JACKSON JR, WILLIAM	9206	277	City Of Chicago Police	$644.60
12/15/2014	JACKSON JR, WILLIAM	9206	277	City Of Chicago Police	$4.00
12/15/2014	JACKSON JR, WILLIAM	9206	277	City Of Chicago Police	$15.68
12/15/2014	JACKSON JR, WILLIAM	9206	277	City Of Chicago Police	$4.00
12/15/2014	JACKSON JR, WILLIAM	9206	277	City Of Chicago Police	$35.82
12/15/2014	JACKSON JR, WILLIAM	9206	277	City Of Chicago Police	$405.21
12/15/2014	JACKSON JR, WILLIAM	9206	277	City Of Chicago Police	$4.00
06/18/2015	JACKOWIAK, JOHN	9161	012	City Of Chicago Police	$4.00
06/18/2015	JACKOWIAK, JOHN	9161	012	City Of Chicago Police	$0.63
06/18/2015	JACKOWIAK, JOHN	9161	012	City Of Chicago Police	$33.04
08/23/2015	INFELISE, MICHAEL	9161	044	City Of Chicago Police	$300.30
08/23/2015	INFELISE, MICHAEL	9161	044	City Of Chicago Police	$2.11
08/23/2015	INFELISE, MICHAEL	9161	044	City Of Chicago Police	$300.30
08/23/2015	INFELISE, MICHAEL	9161	044	City Of Chicago Police	$43.58
08/23/2015	INFELISE, MICHAEL	9161	044	City Of Chicago Police	$76.71
08/23/2015	INFELISE, MICHAEL	9161	044	City Of Chicago Police	$4.00
08/25/1993	Herring, Patricia	P	00007	City Of Chicago Police	$10.06
08/05/1992	Hanley, Richard	P	00007	City Of Chicago Police	$158.74
03/05/2014	HURTADO, LILIA	9161	044	City Of Chicago Police	$0.31
03/05/2014	HURTADO, LILIA	9161	044	City Of Chicago Police	$4.00
03/05/2014	HURTADO, LILIA	9161	044	City Of Chicago Police	$16.20
12/30/2015	HUNT, JAMES	9161	006	City Of Chicago Police	$189.59
12/30/2015	HUNT, JAMES	9161	006	City Of Chicago Police	$591.15
12/30/2015	HUNT, JAMES	9161	006	City Of Chicago Police	$4.00
12/30/2015	HUNT, JAMES	9161	006	City Of Chicago Police	$11.17
12/30/2015	HUNT, JAMES	9161	006	City Of Chicago Police	$4.00
02/08/2014	HUBACK, MELVIN	9161		City Of Chicago Police	$4.00
08/04/2012	HOZZIAN, JOANNE	9161	701	City Of Chicago Police	$4.00
08/04/2012	HOZZIAN, JOANNE	9161	701	City Of Chicago Police	$225.00

Incident Date	Claimant	Rank	Unit of Assignment	Insured	Total to be Paid
08/04/2012	HOZZIAN, JOANNE	9161	701	City Of Chicago Police	$1.30
08/04/2012	HOZZIAN, JOANNE	9161	701	City Of Chicago Police	$4.00
08/04/2012	HOZZIAN, JOANNE	9161	701	City Of Chicago Police	$205.51
08/04/2012	HOZZIAN, JOANNE	9161	701	City Of Chicago Police	$110.00
08/04/2012	HOZZIAN, JOANNE	9161	701	City Of Chicago Police	$0.68
08/04/2012	HOZZIAN, JOANNE	9161	701	City Of Chicago Police	$4.00
08/04/2012	HOZZIAN, JOANNE	9161	701	City Of Chicago Police	$75.86
08/04/2012	HOZZIAN, JOANNE	9161	701	City Of Chicago Police	$1.41
08/04/2012	HOZZIAN, JOANNE	9161	701	City Of Chicago Police	$4.00
08/04/2012	HOZZIAN, JOANNE	9161	701	City Of Chicago Police	$214.36
09/05/2013	HOWARD, KEISHA	9161	005	City Of Chicago Police	$97.46
09/05/2013	HOWARD, KEISHA	9161	005	City Of Chicago Police	$4.00
07/29/2013	HOLTON, AARON	9161	193	City Of Chicago Police	$4.00
07/29/2013	HOLTON, AARON	9161	193	City Of Chicago Police	$4.00
07/29/2013	HOLTON, AARON	9161	193	City Of Chicago Police	$4.00
01/17/2015	HOLT, MARLON	9161	044	City Of Chicago Police	$189.59
01/17/2015	HOLT, MARLON	9161	044	City Of Chicago Police	$4.00
06/28/2014	HOLSTROM, NICOLE	9161		City Of Chicago Police	$4.00
06/05/2014	HOLMES, MICHAEL	9161	044	City Of Chicago Police	$173.67
06/05/2014	HOLMES, MICHAEL	9161	044	City Of Chicago Police	$4.00
06/05/2014	HOLMES, MICHAEL	9161	044	City Of Chicago Police	$3.28
11/16/2015	HOLLEY, MARCELL	9161	002	City Of Chicago Police	$4.00
11/16/2015	HOLLEY, MARCELL	9161	002	City Of Chicago Police	$1.40
11/16/2015	HOLLEY, MARCELL	9161	002	City Of Chicago Police	$210.51
11/16/2015	HOLLEY, MARCELL	9161	002	City Of Chicago Police	$4.00
11/16/2015	HOLLEY, MARCELL	9161	002	City Of Chicago Police	$0.45
11/16/2015	HOLLEY, MARCELL	9161	002	City Of Chicago Police	$255.82
11/16/2015	HOLLEY, MARCELL	9161	002	City Of Chicago Police	$271.37
11/16/2015	HOLLEY, MARCELL	9161	002	City Of Chicago Police	$4.00
11/16/2015	HOLLEY, MARCELL	9161	002	City Of Chicago Police	$4.00
11/16/2015	HOLLEY, MARCELL	9161	002	City Of Chicago Police	$82.60
11/16/2015	HOLLEY, MARCELL	9161	002	City Of Chicago Police	$228.38
11/16/2015	HOLLEY, MARCELL	9161	002	City Of Chicago Police	$4.00

Incident Date	Claimant	Rank	Unit of Assignment	Insured	Total to be Paid
11/16/2015	HOLLEY, MARCELL	9161	002	City Of Chicago Police	$0.50
11/16/2015	HOLLEY, MARCELL	9161	002	City Of Chicago Police	$228.38
11/16/2015	HOLLEY, MARCELL	9161	002	City Of Chicago Police	$4.00
11/16/2015	HOLLEY, MARCELL	9161	002	City Of Chicago Police	$0.50
11/16/2015	HOLLEY, MARCELL	9161	002	City Of Chicago Police	$0.52
11/16/2015	HOLLEY, MARCELL	9161	002	City Of Chicago Police	$4.00
11/16/2015	HOLLEY, MARCELL	9161	002	City Of Chicago Police	$216.61
10/27/2015	HOLLER, JOEL	9171	011	City Of Chicago Police	$4.83
10/27/2015	HOLLER, JOEL	9171	011	City Of Chicago Police	$4.00
10/27/2015	HOLLER, JOEL	9171	011	City Of Chicago Police	$161.15
10/27/2015	HOLLER, JOEL	9171	011	City Of Chicago Police	$5.25
10/27/2015	HOLLER, JOEL	9171	011	City Of Chicago Police	$586.59
10/27/2015	HOLLER, JOEL	9171	011	City Of Chicago Police	$26.40
10/27/2015	HOLLER, JOEL	9171	011	City Of Chicago Police	$4.00
10/27/2015	HOLLER, JOEL	9171	011	City Of Chicago Police	$0.24
10/27/2015	HOLLER, JOEL	9171	011	City Of Chicago Police	$4.00
10/18/2015	HOFFMAN, GREGORY	9171	016	City Of Chicago Police	$0.81
10/18/2015	HOFFMAN, GREGORY	9171	016	City Of Chicago Police	$161.15
10/18/2015	HOFFMAN, GREGORY	9171	016	City Of Chicago Police	$75.06
10/18/2015	HOFFMAN, GREGORY	9171	016	City Of Chicago Police	$2.77
10/18/2015	HOFFMAN, GREGORY	9171	016	City Of Chicago Police	$4.00
10/18/2015	HOFFMAN, GREGORY	9171	016	City Of Chicago Police	$255.87
10/18/2015	HOFFMAN, GREGORY	9171	016	City Of Chicago Police	$0.55
10/18/2015	HOFFMAN, GREGORY	9171	016	City Of Chicago Police	$4.00
10/18/2015	HOFFMAN, GREGORY	9171	016	City Of Chicago Police	$484.00
10/18/2015	HOFFMAN, GREGORY	9171	016	City Of Chicago Police	$0.32
10/18/2015	HOFFMAN, GREGORY	9171	016	City Of Chicago Police	$4.00
10/18/2015	HOFFMAN, GREGORY	9171	016	City Of Chicago Police	$287.19
10/18/2015	HOFFMAN, GREGORY	9171	016	City Of Chicago Police	$0.35
10/18/2015	HOFFMAN, GREGORY	9171	016	City Of Chicago Police	$4.00
10/18/2015	HOFFMAN, GREGORY	9171	016	City Of Chicago Police	$325.92
10/18/2015	HOFFMAN, GREGORY	9171	016	City Of Chicago Police	$0.33
10/18/2015	HOFFMAN, GREGORY	9171	016	City Of Chicago Police	$6.08

Incident Date	Claimant	Rank	Unit of Assignment	Insured	Total to be Paid
10/18/2015	HOFFMAN, GREGORY	9171	016	City Of Chicago Police	$4.00
10/18/2015	HOFFMAN, GREGORY	9171	016	City Of Chicago Police	$679.11
10/18/2015	HOFFMAN, GREGORY	9171	016	City Of Chicago Police	$4.00
10/18/2015	HOFFMAN, GREGORY	9171	016	City Of Chicago Police	$293.82
10/18/2015	HOFFMAN, GREGORY	9171	016	City Of Chicago Police	$0.66
10/18/2015	HOFFMAN, GREGORY	9171	016	City Of Chicago Police	$4.00
10/18/2015	HOFFMAN, GREGORY	9171	016	City Of Chicago Police	$44.80
10/18/2015	HOFFMAN, GREGORY	9171	016	City Of Chicago Police	$4.83
10/18/2015	HOFFMAN, GREGORY	9171	016	City Of Chicago Police	$4.00
10/18/2015	HOFFMAN, GREGORY	9171	016	City Of Chicago Police	$4.00
10/26/2015	HODZIC, SANJIN	9161		City Of Chicago Police	$4.00
10/26/2015	HODZIC, SANJIN	9161		City Of Chicago Police	$220.16
10/26/2015	HODZIC, SANJIN	9161		City Of Chicago Police	$0.52
10/26/2015	HODZIC, SANJIN	9161		City Of Chicago Police	$4.00
10/26/2015	HODZIC, SANJIN	9161		City Of Chicago Police	$265.99
10/26/2015	HODZIC, SANJIN	9161		City Of Chicago Police	$4.00
10/26/2015	HODZIC, SANJIN	9161		City Of Chicago Police	$63.53
10/26/2015	HODZIC, SANJIN	9161		City Of Chicago Police	$0.51
10/26/2015	HODZIC, SANJIN	9161		City Of Chicago Police	$4.00
10/26/2015	HODZIC, SANJIN	9161		City Of Chicago Police	$257.47
10/26/2015	HODZIC, SANJIN	9161		City Of Chicago Police	$0.43
10/26/2015	HODZIC, SANJIN	9161		City Of Chicago Police	$4.00
10/26/2015	HODZIC, SANJIN	9161		City Of Chicago Police	$215.48
10/26/2015	HODZIC, SANJIN	9161		City Of Chicago Police	$0.44
10/26/2015	HODZIC, SANJIN	9161		City Of Chicago Police	$4.00
10/26/2015	HODZIC, SANJIN	9161		City Of Chicago Police	$39.97
10/19/2015	HITZ, SEAN			City Of Chicago Police	$2.82
10/19/2015	HITZ, SEAN			City Of Chicago Police	$4.00
10/19/2015	HITZ, SEAN			City Of Chicago Police	$149.40
03/06/2015	HITNEY, KEVIN	9168		City Of Chicago Police	$4.00
03/06/2015	HITNEY, KEVIN	9168		City Of Chicago Police	$281.01
07/31/2015	HITNEY, KEVIN	9168		City Of Chicago Police	$35.39
07/31/2015	HITNEY, KEVIN	9168		City Of Chicago Police	$4.00

Incident Date	Claimant	Rank	Unit of Assignment	Insured	Total to be Paid
10/27/2015	HITIRIS, EVANGELOS	9171	019	City Of Chicago Police	$0.15
10/27/2015	HITIRIS, EVANGELOS	9171	019	City Of Chicago Police	$4.00
10/27/2015	HITIRIS, EVANGELOS	9171	019	City Of Chicago Police	$36.95
10/27/2015	HITIRIS, EVANGELOS	9171	019	City Of Chicago Police	$4.00
10/27/2015	HITIRIS, EVANGELOS	9171	019	City Of Chicago Police	$137.12
10/27/2015	HITIRIS, EVANGELOS	9171	019	City Of Chicago Police	$0.27
10/27/2015	HITIRIS, EVANGELOS	9171	019	City Of Chicago Police	$4.00
10/27/2015	HITIRIS, EVANGELOS	9171	019	City Of Chicago Police	$75.06
10/27/2015	HITIRIS, EVANGELOS	9171	019	City Of Chicago Police	$253.39
10/27/2015	HITIRIS, EVANGELOS	9171	019	City Of Chicago Police	$0.81
10/27/2015	HITIRIS, EVANGELOS	9171	019	City Of Chicago Police	$4.00
06/10/2015	HILLARD, TERRI	9161	001	City Of Chicago Police	$124.65
06/10/2015	HILLARD, TERRI	9161	001	City Of Chicago Police	$4.00
06/10/2015	HILLARD, TERRI	9161	001	City Of Chicago Police	$2.36
06/10/2015	HILLARD, TERRI	9161	001	City Of Chicago Police	$71.87
06/10/2015	HILLARD, TERRI	9161	001	City Of Chicago Police	$4.00
06/10/2015	HILLARD, TERRI	9161	001	City Of Chicago Police	$1.36
02/14/2011	HILL, BARBARA	3286		City Of Chicago Police	$106.34
12/23/2015	HILBRING, GEORGE	9206	044	City Of Chicago Police	$4.00
12/23/2015	HILBRING, GEORGE	9206	044	City Of Chicago Police	$4.00
12/23/2015	HILBRING, GEORGE	9206	044	City Of Chicago Police	$867.43
12/23/2015	HILBRING, GEORGE	9206	044	City Of Chicago Police	$241.58
12/23/2015	HILBRING, GEORGE	9206	044	City Of Chicago Police	$4.00
12/23/2015	HILBRING, GEORGE	9206	044	City Of Chicago Police	$35.39
12/23/2015	HILBRING, GEORGE	9206	044	City Of Chicago Police	$7.75
12/23/2015	HILBRING, GEORGE	9206	044	City Of Chicago Police	$2.16
11/28/2015	HIGHLAND, JESSICA	9164	044	City Of Chicago Police	$215.48
11/28/2015	HIGHLAND, JESSICA	9164	044	City Of Chicago Police	$0.48
11/28/2015	HIGHLAND, JESSICA	9164	044	City Of Chicago Police	$4.00
11/28/2015	HIGHLAND, JESSICA	9164	044	City Of Chicago Police	$245.52
11/28/2015	HIGHLAND, JESSICA	9164	044	City Of Chicago Police	$0.53
11/28/2015	HIGHLAND, JESSICA	9164	044	City Of Chicago Police	$4.00
11/28/2015	HIGHLAND, JESSICA	9164	044	City Of Chicago Police	$268.69

Incident Date	Claimant	Rank	Unit of Assignment	Insured	Total to be Paid
11/28/2015	HIGHLAND, JESSICA	9164	044	City Of Chicago Police	$4.00
11/28/2015	HIGHLAND, JESSICA	9164	044	City Of Chicago Police	$4.00
11/28/2015	HIGHLAND, JESSICA	9164	044	City Of Chicago Police	$0.43
11/28/2015	HIGHLAND, JESSICA	9164	044	City Of Chicago Police	$248.85
11/28/2015	HIGHLAND, JESSICA	9164	044	City Of Chicago Police	$4.00
11/28/2015	HIGHLAND, JESSICA	9164	044	City Of Chicago Police	$2.23
11/28/2015	HIGHLAND, JESSICA	9164	044	City Of Chicago Police	$2.10
11/28/2015	HIGHLAND, JESSICA	9164	044	City Of Chicago Police	$4.00
11/28/2015	HIGHLAND, JESSICA	9164	044	City Of Chicago Police	$234.04
11/28/2015	HIGHLAND, JESSICA	9164	044	City Of Chicago Police	$220.16
11/28/2015	HIGHLAND, JESSICA	9164	044	City Of Chicago Police	$0.44
05/31/2012	HERRERA, JUANA	9161		City Of Chicago Police	$48.15
05/31/2012	HERRERA, JUANA	9161		City Of Chicago Police	$48.12
05/31/2012	HERRERA, JUANA	9161		City Of Chicago Police	$48.12
09/03/2012	HERRERA, JUANA	9161	007	City Of Chicago Police	$4.00
09/03/2012	HERRERA, JUANA	9161	007	City Of Chicago Police	$4.00
09/03/2012	HERRERA, JUANA	9161	007	City Of Chicago Police	$0.64
09/03/2012	HERRERA, JUANA	9161	007	City Of Chicago Police	$4.00
09/03/2012	HERRERA, JUANA	9161	007	City Of Chicago Police	$16.85
09/03/2012	HERRERA, JUANA	9161	007	City Of Chicago Police	$4.00
09/03/2012	HERRERA, JUANA	9161	007	City Of Chicago Police	$488.26
09/03/2012	HERRERA, JUANA	9161	007	City Of Chicago Police	$325.30
09/03/2012	HERRERA, JUANA	9161	007	City Of Chicago Police	$14.65
09/03/2012	HERRERA, JUANA	9161	007	City Of Chicago Police	$595.32
09/03/2012	HERRERA, JUANA	9161	007	City Of Chicago Police	$208.50
11/24/2015	HERNANDEZ, tammy	9161		City Of Chicago Police	$261.86
11/24/2015	HERNANDEZ, tammy	9161		City Of Chicago Police	$247.44
11/24/2015	HERNANDEZ, tammy	9161		City Of Chicago Police	$4.00
11/24/2015	HERNANDEZ, tammy	9161		City Of Chicago Police	$265.99
11/24/2015	HERNANDEZ, tammy	9161		City Of Chicago Police	$0.51
11/24/2015	HERNANDEZ, tammy	9161		City Of Chicago Police	$4.00
11/24/2015	HERNANDEZ, tammy	9161		City Of Chicago Police	$261.86
11/24/2015	HERNANDEZ, tammy	9161		City Of Chicago Police	$0.51

Incident Date	Claimant	Rank	Unit of Assignment	Insured	Total to be Paid
11/24/2015	HERNANDEZ, tammy	9161		City Of Chicago Police	$4.00
11/24/2015	HERNANDEZ, tammy	9161		City Of Chicago Police	$0.51
11/24/2015	HERNANDEZ, tammy	9161		City Of Chicago Police	$0.52
11/24/2015	HERNANDEZ, tammy	9161		City Of Chicago Police	$4.00
11/24/2015	HERNANDEZ, tammy	9161		City Of Chicago Police	$0.48
11/24/2015	HERNANDEZ, tammy	9161		City Of Chicago Police	$263.52
11/24/2015	HERNANDEZ, tammy	9161		City Of Chicago Police	$4.00
11/24/2015	HERNANDEZ, tammy	9161		City Of Chicago Police	$4.00
11/24/2015	HERNANDEZ, tammy	9161		City Of Chicago Police	$92.31
11/24/2015	HERNANDEZ, tammy	9161		City Of Chicago Police	$4.00
11/24/2015	HERNANDEZ, tammy	9161		City Of Chicago Police	$615.00
11/24/2015	HERNANDEZ, tammy	9161		City Of Chicago Police	$261.86
11/24/2015	HERNANDEZ, tammy	9161		City Of Chicago Police	$261.86
11/24/2015	HERNANDEZ, tammy	9161		City Of Chicago Police	$4.00
11/24/2015	HERNANDEZ, tammy	9161		City Of Chicago Police	$0.51
11/24/2015	HERNANDEZ, tammy	9161		City Of Chicago Police	$211.17
11/24/2015	HERNANDEZ, tammy	9161		City Of Chicago Police	$0.52
10/12/2013	HERNANDEZ, NICHOLAS	9161	153	City Of Chicago Police	$169.46
09/11/2015	HERNANDEZ, MARCOS	9161		City Of Chicago Police	$35.51
09/11/2015	HERNANDEZ, MARCOS	9161		City Of Chicago Police	$4.00
09/11/2015	HERNANDEZ, MARCOS	9161		City Of Chicago Police	$0.55
09/11/2015	HERNANDEZ, MARCOS	9161		City Of Chicago Police	$57.64
09/11/2015	HERNANDEZ, MARCOS	9161		City Of Chicago Police	$4.00
09/11/2015	HERNANDEZ, MARCOS	9161		City Of Chicago Police	$2.33
09/11/2015	HERNANDEZ, MARCOS	9161		City Of Chicago Police	$4.00
09/11/2015	HERNANDEZ, MARCOS	9161		City Of Chicago Police	$260.68
09/11/2015	HERNANDEZ, MARCOS	9161		City Of Chicago Police	$0.67
09/11/2015	HERNANDEZ, MARCOS	9161		City Of Chicago Police	$4.00
09/11/2015	HERNANDEZ, MARCOS	9161		City Of Chicago Police	$1.09
09/11/2015	HERNANDEZ, MARCOS	9161		City Of Chicago Police	$250.05
03/17/2015	HERNANDEZ, EDGAR	9161	015	City Of Chicago Police	$330.37
10/31/2015	HERNANDEZ, DANIEL	9161		City Of Chicago Police	$4.00
10/31/2015	HERNANDEZ, DANIEL	9161		City Of Chicago Police	$4.00

Incident Date	Claimant	Rank	Unit of Assignment	Insured	Total to be Paid
10/31/2015	HERNANDEZ, DANIEL	9161		City Of Chicago Police	$135.80
10/31/2015	HERNANDEZ, DANIEL	9161		City Of Chicago Police	$20.66
10/31/2015	HERNANDEZ, DANIEL	9161		City Of Chicago Police	$4.00
10/31/2015	HERNANDEZ, DANIEL	9161		City Of Chicago Police	$688.86
10/31/2015	HERNANDEZ, DANIEL	9161		City Of Chicago Police	$36.67
10/31/2015	HERNANDEZ, DANIEL	9161		City Of Chicago Police	$4.00
10/31/2015	HERNANDEZ, DANIEL	9161		City Of Chicago Police	$52.67
10/31/2015	HERNANDEZ, DANIEL	9161		City Of Chicago Police	$4.00
10/31/2015	HERNANDEZ, DANIEL	9161		City Of Chicago Police	$44.89
10/31/2015	HERNANDEZ, DANIEL	9161		City Of Chicago Police	$9.03
10/31/2015	HERNANDEZ, DANIEL	9161		City Of Chicago Police	$110.00
10/31/2015	HERNANDEZ, DANIEL	9161		City Of Chicago Police	$4.20
10/31/2015	HERNANDEZ, DANIEL	9161		City Of Chicago Police	$2.01
10/31/2015	HERNANDEZ, DANIEL	9161		City Of Chicago Police	$4.00
10/31/2015	HERNANDEZ, DANIEL	9161		City Of Chicago Police	$225.15
10/31/2015	HERNANDEZ, DANIEL	9161		City Of Chicago Police	$66.56
10/31/2015	HERNANDEZ, DANIEL	9161		City Of Chicago Police	$4.00
10/31/2015	HERNANDEZ, DANIEL	9161		City Of Chicago Police	$31.34
10/30/2015	HENIGAN, ESTHER	9161		City Of Chicago Police	$0.18
10/30/2015	HENIGAN, ESTHER	9161		City Of Chicago Police	$183.12
10/30/2015	HENIGAN, ESTHER	9161		City Of Chicago Police	$136.86
10/30/2015	HENIGAN, ESTHER	9161		City Of Chicago Police	$0.30
10/30/2015	HENIGAN, ESTHER	9161		City Of Chicago Police	$4.00
10/30/2015	HENIGAN, ESTHER	9161		City Of Chicago Police	$229.38
10/30/2015	HENIGAN, ESTHER	9161		City Of Chicago Police	$0.30
10/30/2015	HENIGAN, ESTHER	9161		City Of Chicago Police	$0.24
10/30/2015	HENIGAN, ESTHER	9161		City Of Chicago Police	$4.00
10/30/2015	HENIGAN, ESTHER	9161		City Of Chicago Police	$0.30
10/30/2015	HENIGAN, ESTHER	9161		City Of Chicago Police	$4.00
10/30/2015	HENIGAN, ESTHER	9161		City Of Chicago Police	$229.38
10/30/2015	HENIGAN, ESTHER	9161		City Of Chicago Police	$0.30
10/30/2015	HENIGAN, ESTHER	9161		City Of Chicago Police	$4.00
10/30/2015	HENIGAN, ESTHER	9161		City Of Chicago Police	$229.38

Incident Date	Claimant	Rank	Unit of Assignment	Insured	Total to be Paid
10/30/2015	HENIGAN, ESTHER	9161		City Of Chicago Police	$0.30
10/30/2015	HENIGAN, ESTHER	9161		City Of Chicago Police	$4.00
10/30/2015	HENIGAN, ESTHER	9161		City Of Chicago Police	$229.38
10/30/2015	HENIGAN, ESTHER	9161		City Of Chicago Police	$4.00
10/30/2015	HENIGAN, ESTHER	9161		City Of Chicago Police	$229.38
10/30/2015	HENIGAN, ESTHER	9161		City Of Chicago Police	$0.22
10/30/2015	HENIGAN, ESTHER	9161		City Of Chicago Police	$4.00
10/30/2015	HENIGAN, ESTHER	9161		City Of Chicago Police	$162.31
10/30/2015	HENIGAN, ESTHER	9161		City Of Chicago Police	$0.30
10/30/2015	HENIGAN, ESTHER	9161		City Of Chicago Police	$4.00
10/30/2015	HENIGAN, ESTHER	9161		City Of Chicago Police	$231.30
10/30/2015	HENIGAN, ESTHER	9161		City Of Chicago Police	$0.24
10/30/2015	HENIGAN, ESTHER	9161		City Of Chicago Police	$4.00
10/30/2015	HENIGAN, ESTHER	9161		City Of Chicago Police	$4.00
08/07/2013	HAUSER, DANIEL	9161	044	City Of Chicago Police	$21.98
08/07/2013	HAUSER, DANIEL	9161	044	City Of Chicago Police	$664.69
08/07/2013	HAUSER, DANIEL	9161	044	City Of Chicago Police	$4.00
04/01/2015	HARRIS, NAKIA	9161	044	City Of Chicago Police	$29.03
04/01/2015	HARRIS, NAKIA	9161	044	City Of Chicago Police	$4.00
04/01/2015	HARRIS, NAKIA	9161	044	City Of Chicago Police	$38.78
04/01/2015	HARRIS, NAKIA	9161	044	City Of Chicago Police	$1.68
04/01/2015	HARRIS, NAKIA	9161	044	City Of Chicago Police	$4.00
04/01/2015	HARRIS, NAKIA	9161	044	City Of Chicago Police	$259.35
04/01/2015	HARRIS, NAKIA	9161	044	City Of Chicago Police	$1.05
04/01/2015	HARRIS, NAKIA	9161	044	City Of Chicago Police	$4.00
04/01/2015	HARRIS, NAKIA	9161	044	City Of Chicago Police	$203.35
04/01/2015	HARRIS, NAKIA	9161	044	City Of Chicago Police	$1.68
04/01/2015	HARRIS, NAKIA	9161	044	City Of Chicago Police	$4.00
04/01/2015	HARRIS, NAKIA	9161	044	City Of Chicago Police	$259.35
04/01/2015	HARRIS, NAKIA	9161	044	City Of Chicago Police	$1.68
04/01/2015	HARRIS, NAKIA	9161	044	City Of Chicago Police	$4.00
04/01/2015	HARRIS, NAKIA	9161	044	City Of Chicago Police	$259.35
04/01/2015	HARRIS, NAKIA	9161	044	City Of Chicago Police	$41.37

Incident Date	Claimant	Rank	Unit of Assignment	Insured	Total to be Paid
04/01/2015	HARRIS, NAKIA	9161	044	City Of Chicago Police	$4.00
04/01/2015	HARRIS, NAKIA	9161	044	City Of Chicago Police	$18.90
04/01/2015	HARRIS, NAKIA	9161	044	City Of Chicago Police	$217.17
04/01/2015	HARRIS, NAKIA	9161	044	City Of Chicago Police	$164.57
08/14/2015	HARRIS, KEISHA	9161		City Of Chicago Police	$1.06
08/14/2015	HARRIS, KEISHA	9161		City Of Chicago Police	$376.31
08/14/2015	HARRIS, KEISHA	9161		City Of Chicago Police	$118.42
08/14/2015	HARRIS, KEISHA	9161		City Of Chicago Police	$4.00
08/14/2015	HARRIS, KEISHA	9161		City Of Chicago Police	$178.47
08/14/2015	HARRIS, KEISHA	9161		City Of Chicago Police	$4.00
08/14/2015	HARRIS, KEISHA	9161		City Of Chicago Police	$558.78
08/14/2015	HARRIS, KEISHA	9161		City Of Chicago Police	$31.34
08/14/2015	HARRIS, KEISHA	9161		City Of Chicago Police	$4.00
08/14/2015	HARRIS, KEISHA	9161		City Of Chicago Police	$98.62
08/14/2015	HARRIS, KEISHA	9161		City Of Chicago Police	$4.00
08/14/2015	HARRIS, KEISHA	9161		City Of Chicago Police	$266.97
08/14/2015	HARRIS, KEISHA	9161		City Of Chicago Police	$31.34
08/14/2015	HARRIS, KEISHA	9161		City Of Chicago Police	$4.00
12/13/2009	HARRIS, DAVID			City Of Chicago Police	$4.00
08/14/2015	HARRIS, BRIAN	9161		City Of Chicago Police	$4.00
08/14/2015	HARRIS, BRIAN	9161		City Of Chicago Police	$228.38
08/14/2015	HARRIS, BRIAN	9161		City Of Chicago Police	$0.57
08/14/2015	HARRIS, BRIAN	9161		City Of Chicago Police	$4.00
08/14/2015	HARRIS, BRIAN	9161		City Of Chicago Police	$260.76
08/14/2015	HARRIS, BRIAN	9161		City Of Chicago Police	$0.30
08/14/2015	HARRIS, BRIAN	9161		City Of Chicago Police	$4.00
08/14/2015	HARRIS, BRIAN	9161		City Of Chicago Police	$136.26
08/14/2015	HARRIS, BRIAN	9161		City Of Chicago Police	$0.57
08/14/2015	HARRIS, BRIAN	9161		City Of Chicago Police	$4.00
08/14/2015	HARRIS, BRIAN	9161		City Of Chicago Police	$260.76
08/14/2015	HARRIS, BRIAN	9161		City Of Chicago Police	$0.40
08/14/2015	HARRIS, BRIAN	9161		City Of Chicago Police	$4.00
08/14/2015	HARRIS, BRIAN	9161		City Of Chicago Police	$184.24

Incident Date	Claimant	Rank	Unit of Assignment	Insured	Total to be Paid
08/14/2015	HARRIS, BRIAN	9161		City Of Chicago Police	$0.50
08/14/2015	HARRIS, BRIAN	9161		City Of Chicago Police	$4.00
08/14/2015	HARRIS, BRIAN	9161		City Of Chicago Police	$228.38
08/14/2015	HARRIS, BRIAN	9161		City Of Chicago Police	$0.50
08/14/2015	HARRIS, BRIAN	9161		City Of Chicago Police	$4.00
08/14/2015	HARRIS, BRIAN	9161		City Of Chicago Police	$228.38
08/14/2015	HARRIS, BRIAN	9161		City Of Chicago Police	$0.47
08/14/2015	HARRIS, BRIAN	9161		City Of Chicago Police	$4.00
08/14/2015	HARRIS, BRIAN	9161		City Of Chicago Police	$214.70
08/14/2015	HARRIS, BRIAN	9161		City Of Chicago Police	$0.50
08/14/2015	HARRIS, BRIAN	9161		City Of Chicago Police	$4.00
08/14/2015	HARRIS, BRIAN	9161		City Of Chicago Police	$228.38
08/14/2015	HARRIS, BRIAN	9161		City Of Chicago Police	$0.40
08/14/2015	HARRIS, BRIAN	9161		City Of Chicago Police	$4.00
08/14/2015	HARRIS, BRIAN	9161		City Of Chicago Police	$182.32
08/14/2015	HARRIS, BRIAN	9161		City Of Chicago Police	$0.50
08/14/2015	HARRIS, BRIAN	9161		City Of Chicago Police	$4.00
08/14/2015	HARRIS, BRIAN	9161		City Of Chicago Police	$228.38
08/14/2015	HARRIS, BRIAN	9161		City Of Chicago Police	$0.40
08/14/2015	HARRIS, BRIAN	9161		City Of Chicago Police	$4.00
08/14/2015	HARRIS, BRIAN	9161		City Of Chicago Police	$182.32
08/14/2015	HARRIS, BRIAN	9161		City Of Chicago Police	$0.95
08/14/2015	HARRIS, BRIAN	9161		City Of Chicago Police	$4.00
08/14/2015	HARRIS, BRIAN	9161		City Of Chicago Police	$50.28
08/14/2015	HARRIS, BRIAN	9161		City Of Chicago Police	$4.00
08/14/2015	HARRIS, BRIAN	9161		City Of Chicago Police	$79.85
08/14/2015	HARRIS, BRIAN	9161		City Of Chicago Police	$0.50
06/18/2015	HARRIS SR, JOSEPH	9161	005	City Of Chicago Police	$4.00
06/18/2015	HARRIS SR, JOSEPH	9161	005	City Of Chicago Police	$1.26
06/18/2015	HARRIS SR, JOSEPH	9161	005	City Of Chicago Police	$4.00
06/18/2015	HARRIS SR, JOSEPH	9161	005	City Of Chicago Police	$21.61
06/18/2015	HARRIS SR, JOSEPH	9161	005	City Of Chicago Police	$219.17
08/24/2014	HARN, ELIZABETH	9161		City Of Chicago Police	$0.48

Incident Date	Claimant	Rank	Unit of Assignment	Insured	Total to be Paid
08/24/2014	HARN, ELIZABETH	9161		City Of Chicago Police	$4.00
08/24/2014	HARN, ELIZABETH	9161		City Of Chicago Police	$217.67
08/24/2014	HARN, ELIZABETH	9161		City Of Chicago Police	$269.65
08/24/2014	HARN, ELIZABETH	9161		City Of Chicago Police	$0.48
08/24/2014	HARN, ELIZABETH	9161		City Of Chicago Police	$4.00
08/24/2014	HARN, ELIZABETH	9161		City Of Chicago Police	$219.59
08/24/2014	HARN, ELIZABETH	9161		City Of Chicago Police	$0.48
08/24/2014	HARN, ELIZABETH	9161		City Of Chicago Police	$4.00
08/24/2014	HARN, ELIZABETH	9161		City Of Chicago Police	$219.59
08/24/2014	HARN, ELIZABETH	9161		City Of Chicago Police	$2.41
08/24/2014	HARN, ELIZABETH	9161		City Of Chicago Police	$4.00
08/24/2014	HARN, ELIZABETH	9161		City Of Chicago Police	$261.81
08/24/2014	HARN, ELIZABETH	9161		City Of Chicago Police	$4.00
08/24/2014	HARN, ELIZABETH	9161		City Of Chicago Police	$0.58
08/24/2014	HARN, ELIZABETH	9161		City Of Chicago Police	$263.73
08/24/2014	HARN, ELIZABETH	9161		City Of Chicago Police	$0.58
08/24/2014	HARN, ELIZABETH	9161		City Of Chicago Police	$4.00
11/24/2014	HANSSON, JEFFREY	9165		City Of Chicago Police	$1.37
11/24/2014	HANSSON, JEFFREY	9165		City Of Chicago Police	$1.37
11/24/2014	HANSSON, JEFFREY	9165		City Of Chicago Police	$13.76
11/24/2014	HANSSON, JEFFREY	9165		City Of Chicago Police	$40.68
11/24/2014	HANSSON, JEFFREY	9165		City Of Chicago Police	$210.18
11/24/2014	HANSSON, JEFFREY	9165		City Of Chicago Police	$4.00
11/24/2014	HANSSON, JEFFREY	9165		City Of Chicago Police	$1.37
11/24/2014	HANSSON, JEFFREY	9165		City Of Chicago Police	$420.36
11/24/2014	HANSSON, JEFFREY	9165		City Of Chicago Police	$4.00
11/24/2014	HANSSON, JEFFREY	9165		City Of Chicago Police	$2.74
11/24/2014	HANSSON, JEFFREY	9165		City Of Chicago Police	$37.78
11/24/2014	HANSSON, JEFFREY	9165		City Of Chicago Police	$837.90
11/24/2014	HANSSON, JEFFREY	9165		City Of Chicago Police	$4.00
11/24/2014	HANSSON, JEFFREY	9165		City Of Chicago Police	$4.00
11/24/2014	HANSSON, JEFFREY	9165		City Of Chicago Police	$210.18
11/24/2014	HANSSON, JEFFREY	9165		City Of Chicago Police	$26.40

Incident Date	Claimant	Rank	Unit of Assignment	Insured	Total to be Paid
11/24/2014	HANSSON, JEFFREY	9165		City Of Chicago Police	$837.90
11/24/2014	HANSSON, JEFFREY	9165		City Of Chicago Police	$4.00
11/24/2014	HANSSON, JEFFREY	9165		City Of Chicago Police	$352.28
11/24/2014	HANSSON, JEFFREY	9165		City Of Chicago Police	$10.39
11/24/2014	HANSSON, JEFFREY	9165		City Of Chicago Police	$60.16
11/24/2014	HANSSON, JEFFREY	9165		City Of Chicago Police	$26.19
11/24/2014	HANSSON, JEFFREY	9165		City Of Chicago Police	$210.18
11/24/2014	HANSSON, JEFFREY	9165		City Of Chicago Police	$4.00
11/24/2014	HANSSON, JEFFREY	9165		City Of Chicago Police	$347.55
09/26/2012	HANRAHAN, THOMAS	9161		City Of Chicago Police	$134.90
09/26/2012	HANRAHAN, THOMAS	9161		City Of Chicago Police	$4.00
09/26/2012	HANRAHAN, THOMAS	9161		City Of Chicago Police	$0.15
09/26/2012	HANRAHAN, THOMAS	9161		City Of Chicago Police	$134.90
09/26/2012	HANRAHAN, THOMAS	9161		City Of Chicago Police	$4.00
09/26/2012	HANRAHAN, THOMAS	9161		City Of Chicago Police	$0.15
09/26/2012	HANRAHAN, THOMAS	9161		City Of Chicago Police	$179.32
09/26/2012	HANRAHAN, THOMAS	9161		City Of Chicago Police	$4.00
09/26/2012	HANRAHAN, THOMAS	9161		City Of Chicago Police	$0.20
09/26/2012	HANRAHAN, THOMAS	9161		City Of Chicago Police	$219.04
09/26/2012	HANRAHAN, THOMAS	9161		City Of Chicago Police	$4.00
09/26/2012	HANRAHAN, THOMAS	9161		City Of Chicago Police	$0.24
09/26/2012	HANRAHAN, THOMAS	9161		City Of Chicago Police	$220.97
09/26/2012	HANRAHAN, THOMAS	9161		City Of Chicago Police	$174.62
09/26/2012	HANRAHAN, THOMAS	9161		City Of Chicago Police	$0.24
09/26/2012	HANRAHAN, THOMAS	9161		City Of Chicago Police	$4.00
09/26/2012	HANRAHAN, THOMAS	9161		City Of Chicago Police	$4.00
09/26/2012	HANRAHAN, THOMAS	9161		City Of Chicago Police	$0.19
09/26/2012	HANRAHAN, THOMAS	9161		City Of Chicago Police	$174.62
09/26/2012	HANRAHAN, THOMAS	9161		City Of Chicago Police	$4.00
09/26/2012	HANRAHAN, THOMAS	9161		City Of Chicago Police	$0.19
10/31/2015	HANRAHAN, THOMAS	9161	044	City Of Chicago Police	$4.00
10/31/2015	HANRAHAN, THOMAS	9161	044	City Of Chicago Police	$0.20
10/31/2015	HANRAHAN, THOMAS	9161	044	City Of Chicago Police	$44.36

Incident Date	Claimant	Rank	Unit of Assignment	Insured	Total to be Paid
10/31/2015	HANRAHAN, THOMAS	9161	044	City Of Chicago Police	$3.34
10/31/2015	HANRAHAN, THOMAS	9161	044	City Of Chicago Police	$4.00
10/31/2015	HANRAHAN, THOMAS	9161	044	City Of Chicago Police	$4.00
10/31/2015	HANRAHAN, THOMAS	9161	044	City Of Chicago Police	$4.00
10/31/2015	HANRAHAN, THOMAS	9161	044	City Of Chicago Police	$13.91
03/29/2013	HANNA, JANET	9161	284	City Of Chicago Police	$0.38
03/29/2013	HANNA, JANET	9161	284	City Of Chicago Police	$4.00
03/29/2013	HANNA, JANET	9161	284	City Of Chicago Police	$41.95
07/12/2015	HANDZEL, LANCE	9161	008	City Of Chicago Police	$0.53
07/12/2015	HANDZEL, LANCE	9161	008	City Of Chicago Police	$4.00
07/12/2015	HANDZEL, LANCE	9161	008	City Of Chicago Police	$268.20
07/12/2015	HANDZEL, LANCE	9161	008	City Of Chicago Police	$0.44
07/12/2015	HANDZEL, LANCE	9161	008	City Of Chicago Police	$4.00
07/12/2015	HANDZEL, LANCE	9161	008	City Of Chicago Police	$222.08
07/12/2015	HANDZEL, LANCE	9161	008	City Of Chicago Police	$0.53
07/12/2015	HANDZEL, LANCE	9161	008	City Of Chicago Police	$4.00
07/12/2015	HANDZEL, LANCE	9161	008	City Of Chicago Police	$268.20
07/12/2015	HANDZEL, LANCE	9161	008	City Of Chicago Police	$0.44
07/12/2015	HANDZEL, LANCE	9161	008	City Of Chicago Police	$4.00
07/12/2015	HANDZEL, LANCE	9161	008	City Of Chicago Police	$222.08
07/12/2015	HANDZEL, LANCE	9161	008	City Of Chicago Police	$0.44
07/12/2015	HANDZEL, LANCE	9161	008	City Of Chicago Police	$4.00
07/12/2015	HANDZEL, LANCE	9161	008	City Of Chicago Police	$222.08
07/12/2015	HANDZEL, LANCE	9161	008	City Of Chicago Police	$995.00
07/12/2015	HANDZEL, LANCE	9161	008	City Of Chicago Police	$0.44
07/12/2015	HANDZEL, LANCE	9161	008	City Of Chicago Police	$4.00
07/12/2015	HANDZEL, LANCE	9161	008	City Of Chicago Police	$222.08
07/12/2015	HANDZEL, LANCE	9161	008	City Of Chicago Police	$0.44
07/12/2015	HANDZEL, LANCE	9161	008	City Of Chicago Police	$4.00
07/12/2015	HANDZEL, LANCE	9161	008	City Of Chicago Police	$222.08
07/12/2015	HANDZEL, LANCE	9161	008	City Of Chicago Police	$222.08
07/12/2015	HANDZEL, LANCE	9161	008	City Of Chicago Police	$0.44
07/12/2015	HANDZEL, LANCE	9161	008	City Of Chicago Police	$4.00

Incident Date	Claimant	Rank	Unit of Assignment	Insured	Total to be Paid
07/12/2015	HANDZEL, LANCE	9161	008	City Of Chicago Police	$0.44
07/12/2015	HANDZEL, LANCE	9161	008	City Of Chicago Police	$4.00
07/12/2015	HANDZEL, LANCE	9161	008	City Of Chicago Police	$222.08
07/12/2015	HANDZEL, LANCE	9161	008	City Of Chicago Police	$6.36
07/12/2015	HANDZEL, LANCE	9161	008	City Of Chicago Police	$336.65
07/12/2015	HANDZEL, LANCE	9161	008	City Of Chicago Police	$0.75
07/12/2015	HANDZEL, LANCE	9161	008	City Of Chicago Police	$4.00
07/12/2015	HANDZEL, LANCE	9161	008	City Of Chicago Police	$83.47
07/12/2015	HANDZEL, LANCE	9161	008	City Of Chicago Police	$0.44
07/12/2015	HANDZEL, LANCE	9161	008	City Of Chicago Police	$4.00
07/12/2015	HANDZEL, LANCE	9161	008	City Of Chicago Police	$222.08
07/12/2015	HANDZEL, LANCE	9161	008	City Of Chicago Police	$0.44
07/12/2015	HANDZEL, LANCE	9161	008	City Of Chicago Police	$4.00
07/12/2015	HANDZEL, LANCE	9161	008	City Of Chicago Police	$222.08
07/12/2015	HANDZEL, LANCE	9161	008	City Of Chicago Police	$0.92
07/12/2015	HANDZEL, LANCE	9161	008	City Of Chicago Police	$48.74
07/12/2015	HANDZEL, LANCE	9161	008	City Of Chicago Police	$0.35
07/12/2015	HANDZEL, LANCE	9161	008	City Of Chicago Police	$4.00
07/12/2015	HANDZEL, LANCE	9161	008	City Of Chicago Police	$175.96
07/12/2015	HANDZEL, LANCE	9161	008	City Of Chicago Police	$0.44
07/12/2015	HANDZEL, LANCE	9161	008	City Of Chicago Police	$4.00
07/12/2015	HANDZEL, LANCE	9161	008	City Of Chicago Police	$222.08
07/12/2015	HANDZEL, LANCE	9161	008	City Of Chicago Police	$0.35
07/12/2015	HANDZEL, LANCE	9161	008	City Of Chicago Police	$4.00
07/12/2015	HANDZEL, LANCE	9161	008	City Of Chicago Police	$175.96
01/03/2016	HAMIDEH, ZIAD	9161		City Of Chicago Police	$4.00
01/03/2016	HAMIDEH, ZIAD	9161		City Of Chicago Police	$46.33
02/17/2015	HALLINAN, ANNETTE	9161		City Of Chicago Police	$0.81
02/17/2015	HALLINAN, ANNETTE	9161		City Of Chicago Police	$4.00
02/17/2015	HALLINAN, ANNETTE	9161		City Of Chicago Police	$444.29
02/17/2015	HALLINAN, ANNETTE	9161		City Of Chicago Police	$18.39
02/17/2015	HALLINAN, ANNETTE	9161		City Of Chicago Police	$4.00
02/17/2015	HALLINAN, ANNETTE	9161		City Of Chicago Police	$75.06

Incident Date	Claimant	Rank	Unit of Assignment	Insured	Total to be Paid
05/07/2015	HABIAK, MICHELLE	9165	384	City Of Chicago Police	$1.69
05/07/2015	HABIAK, MICHELLE	9165	384	City Of Chicago Police	$259.84
05/07/2015	HABIAK, MICHELLE	9165	384	City Of Chicago Police	$4.00
04/16/2005	Gaji, Tiffany S	P	00003	City Of Chicago Police	$4.00
04/16/2005	Gaji, Tiffany S	P	00003	City Of Chicago Police	$55.87
04/16/2005	Gaji, Tiffany S	P	00003	City Of Chicago Police	$4.00
04/16/2005	Gaji, Tiffany S	P	00003	City Of Chicago Police	$105.06
07/16/2015	GUTIERREZ, JORGE	9161		City Of Chicago Police	$110.00
07/16/2015	GUTIERREZ, JORGE	9161		City Of Chicago Police	$4.00
07/16/2015	GUTIERREZ, JORGE	9161		City Of Chicago Police	$1.61
07/16/2015	GUTIERREZ, JORGE	9161		City Of Chicago Police	$186.94
07/16/2015	GUTIERREZ, JORGE	9161		City Of Chicago Police	$4.00
07/16/2015	GUTIERREZ, JORGE	9161		City Of Chicago Police	$1.11
07/16/2015	GUTIERREZ, JORGE	9161		City Of Chicago Police	$201.76
07/16/2015	GUTIERREZ, JORGE	9161		City Of Chicago Police	$4.00
07/16/2015	GUTIERREZ, JORGE	9161		City Of Chicago Police	$1.26
07/16/2015	GUTIERREZ, JORGE	9161		City Of Chicago Police	$204.36
07/16/2015	GUTIERREZ, JORGE	9161		City Of Chicago Police	$4.00
07/16/2015	GUTIERREZ, JORGE	9161		City Of Chicago Police	$1.30
07/16/2015	GUTIERREZ, JORGE	9161		City Of Chicago Police	$186.94
07/16/2015	GUTIERREZ, JORGE	9161		City Of Chicago Police	$4.00
07/16/2015	GUTIERREZ, JORGE	9161		City Of Chicago Police	$1.11
07/16/2015	GUTIERREZ, JORGE	9161		City Of Chicago Police	$186.94
07/16/2015	GUTIERREZ, JORGE	9161		City Of Chicago Police	$4.00
07/16/2015	GUTIERREZ, JORGE	9161		City Of Chicago Police	$1.11
07/16/2015	GUTIERREZ, JORGE	9161		City Of Chicago Police	$230.67
07/16/2015	GUTIERREZ, JORGE	9161		City Of Chicago Police	$4.00
07/16/2015	GUTIERREZ, JORGE	9161		City Of Chicago Police	$1.61
07/16/2015	GUTIERREZ, JORGE	9161		City Of Chicago Police	$145.04
07/16/2015	GUTIERREZ, JORGE	9161		City Of Chicago Police	$4.00
07/16/2015	GUTIERREZ, JORGE	9161		City Of Chicago Police	$0.63
07/16/2015	GUTIERREZ, JORGE	9161		City Of Chicago Police	$230.67
07/16/2015	GUTIERREZ, JORGE	9161		City Of Chicago Police	$1.27

Incident Date	Claimant	Rank	Unit of Assignment	Insured	Total to be Paid
07/16/2015	GUTIERREZ, JORGE	9161		City Of Chicago Police	$4.00
07/16/2015	GUTIERREZ, JORGE	9161		City Of Chicago Police	$203.20
07/16/2015	GUTIERREZ, JORGE	9161		City Of Chicago Police	$0.15
07/16/2015	GUTIERREZ, JORGE	9161		City Of Chicago Police	$4.00
07/16/2015	GUTIERREZ, JORGE	9161		City Of Chicago Police	$70.88
10/11/2015	GUICE, PAULA	9161		City Of Chicago Police	$4.00
10/11/2015	GUICE, PAULA	9161		City Of Chicago Police	$0.48
10/11/2015	GUICE, PAULA	9161		City Of Chicago Police	$219.59
10/11/2015	GUICE, PAULA	9161		City Of Chicago Police	$0.39
10/11/2015	GUICE, PAULA	9161		City Of Chicago Police	$4.00
10/11/2015	GUICE, PAULA	9161		City Of Chicago Police	$180.12
10/11/2015	GUICE, PAULA	9161		City Of Chicago Police	$0.48
10/11/2015	GUICE, PAULA	9161		City Of Chicago Police	$217.67
10/11/2015	GUICE, PAULA	9161		City Of Chicago Police	$4.00
10/11/2015	GUICE, PAULA	9161		City Of Chicago Police	$0.48
10/11/2015	GUICE, PAULA	9161		City Of Chicago Police	$219.59
10/11/2015	GUICE, PAULA	9161		City Of Chicago Police	$4.00
10/11/2015	GUICE, PAULA	9161		City Of Chicago Police	$0.48
10/11/2015	GUICE, PAULA	9161		City Of Chicago Police	$219.59
10/11/2015	GUICE, PAULA	9161		City Of Chicago Police	$4.00
10/11/2015	GUICE, PAULA	9161		City Of Chicago Police	$0.48
10/11/2015	GUICE, PAULA	9161		City Of Chicago Police	$219.59
11/23/2014	GUERRERO, ANGELICA	9161		City Of Chicago Police	$76.71
11/23/2014	GUERRERO, ANGELICA	9161		City Of Chicago Police	$1.10
11/23/2014	GUERRERO, ANGELICA	9161		City Of Chicago Police	$22.89
05/08/2013	GUBALA, MICHELLE	9171	007	City Of Chicago Police	$4.00
05/14/2010	GUARNIERI, PAUL	9161		City Of Chicago Police	$76.71
05/14/2010	GUARNIERI, PAUL	9161		City Of Chicago Police	$71.87
09/22/2015	GROBNER, DARREN	9161	044	City Of Chicago Police	$0.82
09/22/2015	GROBNER, DARREN	9161	044	City Of Chicago Police	$264.07
09/22/2015	GROBNER, DARREN	9161	044	City Of Chicago Police	$75.21
09/22/2015	GROBNER, DARREN	9161	044	City Of Chicago Police	$0.49

Incident Date	Claimant	Rank	Unit of Assignment	Insured	Total to be Paid
09/22/2015	GROBNER, DARREN	9161	044	City Of Chicago Police	$4.00
09/22/2015	GROBNER, DARREN	9161	044	City Of Chicago Police	$250.85
09/22/2015	GROBNER, DARREN	9161	044	City Of Chicago Police	$0.51
09/22/2015	GROBNER, DARREN	9161	044	City Of Chicago Police	$4.00
09/22/2015	GROBNER, DARREN	9161	044	City Of Chicago Police	$259.94
09/22/2015	GROBNER, DARREN	9161	044	City Of Chicago Police	$0.51
09/22/2015	GROBNER, DARREN	9161	044	City Of Chicago Police	$4.00
09/22/2015	GROBNER, DARREN	9161	044	City Of Chicago Police	$0.43
09/22/2015	GROBNER, DARREN	9161	044	City Of Chicago Police	$4.00
09/22/2015	GROBNER, DARREN	9161	044	City Of Chicago Police	$217.95
09/22/2015	GROBNER, DARREN	9161	044	City Of Chicago Police	$259.94
09/22/2015	GROBNER, DARREN	9161	044	City Of Chicago Police	$0.50
09/22/2015	GROBNER, DARREN	9161	044	City Of Chicago Police	$4.00
09/22/2015	GROBNER, DARREN	9161	044	City Of Chicago Police	$256.97
09/22/2015	GROBNER, DARREN	9161	044	City Of Chicago Police	$0.49
09/22/2015	GROBNER, DARREN	9161	044	City Of Chicago Police	$4.00
09/22/2015	GROBNER, DARREN	9161	044	City Of Chicago Police	$250.37
09/22/2015	GROBNER, DARREN	9161	044	City Of Chicago Police	$0.40
09/22/2015	GROBNER, DARREN	9161	044	City Of Chicago Police	$4.00
09/22/2015	GROBNER, DARREN	9161	044	City Of Chicago Police	$204.25
09/22/2015	GROBNER, DARREN	9161	044	City Of Chicago Police	$0.42
09/22/2015	GROBNER, DARREN	9161	044	City Of Chicago Police	$4.00
09/22/2015	GROBNER, DARREN	9161	044	City Of Chicago Police	$215.74
09/22/2015	GROBNER, DARREN	9161	044	City Of Chicago Police	$0.51
09/22/2015	GROBNER, DARREN	9161	044	City Of Chicago Police	$4.00
09/22/2015	GROBNER, DARREN	9161	044	City Of Chicago Police	$259.94
09/22/2015	GROBNER, DARREN	9161	044	City Of Chicago Police	$0.51
09/22/2015	GROBNER, DARREN	9161	044	City Of Chicago Police	$4.00
09/22/2015	GROBNER, DARREN	9161	044	City Of Chicago Police	$259.94
09/22/2015	GROBNER, DARREN	9161	044	City Of Chicago Police	$0.52
09/22/2015	GROBNER, DARREN	9161	044	City Of Chicago Police	$4.00
09/22/2015	GROBNER, DARREN	9161	044	City Of Chicago Police	$4.00
07/04/2012	GRIFFIN, TAMMI	9161		City Of Chicago Police	$79.85

Incident Date	Claimant	Rank	Unit of Assignment	Insured	Total to be Paid
07/04/2012	GRIFFIN, TAMMI	9161		City Of Chicago Police	$79.17
07/04/2012	GRIFFIN, TAMMI	9161		City Of Chicago Police	$117.88
01/11/2014	GRIFFIN, MAUREEN	9152	341	City Of Chicago Police	$76.71
11/24/2015	GRIFFIN, LAURA	9171		City Of Chicago Police	$4.00
11/24/2015	GRIFFIN, LAURA	9171		City Of Chicago Police	$2.38
11/24/2015	GRIFFIN, LAURA	9171		City Of Chicago Police	$4.00
11/24/2015	GRIFFIN, LAURA	9171		City Of Chicago Police	$9.52
11/24/2015	GRIFFIN, LAURA	9171		City Of Chicago Police	$266.78
10/14/2009	GREEN, RICHARD	9165		City Of Chicago Police	$337.23
09/22/2015	GRANIAS, GEORGE	9171		City Of Chicago Police	$0.68
09/22/2015	GRANIAS, GEORGE	9171		City Of Chicago Police	$141.74
09/22/2015	GRANIAS, GEORGE	9171		City Of Chicago Police	$343.66
09/22/2015	GRANIAS, GEORGE	9171		City Of Chicago Police	$0.60
09/22/2015	GRANIAS, GEORGE	9171		City Of Chicago Police	$0.60
09/22/2015	GRANIAS, GEORGE	9171		City Of Chicago Police	$4.00
09/22/2015	GRANIAS, GEORGE	9171		City Of Chicago Police	$304.14
09/22/2015	GRANIAS, GEORGE	9171		City Of Chicago Police	$4.00
09/22/2015	GRANIAS, GEORGE	9171		City Of Chicago Police	$4.00
09/22/2015	GRANIAS, GEORGE	9171		City Of Chicago Police	$17.83
09/22/2015	GRANIAS, GEORGE	9171		City Of Chicago Police	$304.14
09/22/2015	GRANIAS, GEORGE	9171		City Of Chicago Police	$4.00
09/22/2015	GRANIAS, GEORGE	9171		City Of Chicago Police	$0.60
09/22/2015	GRANIAS, GEORGE	9171		City Of Chicago Police	$2.04
09/22/2015	GRANIAS, GEORGE	9171		City Of Chicago Police	$4.00
09/22/2015	GRANIAS, GEORGE	9171		City Of Chicago Police	$67.87
09/22/2015	GRANIAS, GEORGE	9171		City Of Chicago Police	$4.00
09/22/2015	GRANIAS, GEORGE	9171		City Of Chicago Police	$304.72
09/22/2015	GRANIAS, GEORGE	9171		City Of Chicago Police	$0.43
09/22/2015	GRANIAS, GEORGE	9171		City Of Chicago Police	$4.00
09/22/2015	GRANIAS, GEORGE	9171		City Of Chicago Police	$217.95
09/22/2015	GRANIAS, GEORGE	9171		City Of Chicago Police	$0.43
09/22/2015	GRANIAS, GEORGE	9171		City Of Chicago Police	$4.00
09/22/2015	GRANIAS, GEORGE	9171		City Of Chicago Police	$217.95

Incident Date	Claimant	Rank	Unit of Assignment	Insured	Total to be Paid
09/22/2015	GRANIAS, GEORGE	9171		City Of Chicago Police	$0.60
09/22/2015	GRANIAS, GEORGE	9171		City Of Chicago Police	$4.00
09/22/2015	GRANIAS, GEORGE	9171		City Of Chicago Police	$304.14
09/22/2015	GRANIAS, GEORGE	9171		City Of Chicago Police	$0.60
09/22/2015	GRANIAS, GEORGE	9171		City Of Chicago Police	$4.00
09/22/2015	GRANIAS, GEORGE	9171		City Of Chicago Police	$304.14
10/28/2014	GRAHAM, KEVIN	9161	023	City Of Chicago Police	$154.47
10/28/2014	GRAHAM, KEVIN	9161	023	City Of Chicago Police	$4.00
10/28/2014	GRAHAM, KEVIN	9161	023	City Of Chicago Police	$1.09
10/28/2014	GRAHAM, KEVIN	9161	023	City Of Chicago Police	$132.09
10/28/2014	GRAHAM, KEVIN	9161	023	City Of Chicago Police	$4.00
10/28/2014	GRAHAM, KEVIN	9161	023	City Of Chicago Police	$0.93
12/06/2012	GRAHAM, BRIAN	9161	005	City Of Chicago Police	$4.00
12/06/2012	GRAHAM, BRIAN	9161	005	City Of Chicago Police	$669.70
12/06/2012	GRAHAM, BRIAN	9161	005	City Of Chicago Police	$0.51
12/06/2012	GRAHAM, BRIAN	9161	005	City Of Chicago Police	$4.00
12/06/2012	GRAHAM, BRIAN	9161	005	City Of Chicago Police	$97.37
12/06/2012	GRAHAM, BRIAN	9161	005	City Of Chicago Police	$4.00
12/06/2012	GRAHAM, BRIAN	9161	005	City Of Chicago Police	$3.80
12/06/2012	GRAHAM, BRIAN	9161	005	City Of Chicago Police	$4.00
12/06/2012	GRAHAM, BRIAN	9161	005	City Of Chicago Police	$408.75
12/06/2012	GRAHAM, BRIAN	9161	005	City Of Chicago Police	$4.00
12/06/2012	GRAHAM, BRIAN	9161	005	City Of Chicago Police	$110.00
12/06/2012	GRAHAM, BRIAN	9161	005	City Of Chicago Police	$225.00
12/06/2012	GRAHAM, BRIAN	9161	005	City Of Chicago Police	$3.48
12/06/2012	GRAHAM, BRIAN	9161	005	City Of Chicago Police	$4.00
12/06/2012	GRAHAM, BRIAN	9161	005	City Of Chicago Police	$388.03
12/06/2012	GRAHAM, BRIAN	9161	005	City Of Chicago Police	$4.00
12/06/2012	GRAHAM, BRIAN	9161	005	City Of Chicago Police	$42.56
12/06/2012	GRAHAM, BRIAN	9161	005	City Of Chicago Police	$37.78
12/06/2012	GRAHAM, BRIAN	9161	005	City Of Chicago Police	$4.00
12/06/2012	GRAHAM, BRIAN	9161	005	City Of Chicago Police	$42.56
07/31/2015	GRAFFEO, ANTHONY	9161	044	City Of Chicago Police	$4.00

Incident Date	Claimant	Rank	Unit of Assignment	Insured	Total to be Paid
07/31/2015	GRAFFEO, ANTHONY	9161	044	City Of Chicago Police	$1.72
07/31/2015	GRAFFEO, ANTHONY	9161	044	City Of Chicago Police	$0.63
07/31/2015	GRAFFEO, ANTHONY	9161	044	City Of Chicago Police	$321.35
07/31/2015	GRAFFEO, ANTHONY	9161	044	City Of Chicago Police	$4.00
07/31/2015	GRAFFEO, ANTHONY	9161	044	City Of Chicago Police	$871.80
11/01/2015	GRACIA, ANTHONY	9161		City Of Chicago Police	$4.00
11/01/2015	GRACIA, ANTHONY	9161		City Of Chicago Police	$0.10
11/01/2015	GRACIA, ANTHONY	9161		City Of Chicago Police	$325.30
11/01/2015	GRACIA, ANTHONY	9161		City Of Chicago Police	$4.00
11/01/2015	GRACIA, ANTHONY	9161		City Of Chicago Police	$0.64
11/01/2015	GRACIA, ANTHONY	9161		City Of Chicago Police	$5.41
06/21/2014	GOUGIS, JEFFREY	9161		City Of Chicago Police	$76.71
09/24/2015	GORMAN, THOMAS	9161		City Of Chicago Police	$0.69
09/24/2015	GORMAN, THOMAS	9161		City Of Chicago Police	$4.00
09/24/2015	GORMAN, THOMAS	9161		City Of Chicago Police	$0.69
09/24/2015	GORMAN, THOMAS	9161		City Of Chicago Police	$4.00
09/24/2015	GORMAN, THOMAS	9161		City Of Chicago Police	$0.69
09/24/2015	GORMAN, THOMAS	9161		City Of Chicago Police	$4.00
09/24/2015	GORMAN, THOMAS	9161		City Of Chicago Police	$0.69
09/24/2015	GORMAN, THOMAS	9161		City Of Chicago Police	$4.00
09/24/2015	GORMAN, THOMAS	9161		City Of Chicago Police	$79.85
09/24/2015	GORMAN, THOMAS	9161		City Of Chicago Police	$347.79
09/24/2015	GORMAN, THOMAS	9161		City Of Chicago Police	$347.79
09/24/2015	GORMAN, THOMAS	9161		City Of Chicago Police	$308.27
09/24/2015	GORMAN, THOMAS	9161		City Of Chicago Police	$347.79
09/24/2015	GORMAN, THOMAS	9161		City Of Chicago Police	$347.79
09/24/2015	GORMAN, THOMAS	9161		City Of Chicago Police	$0.61
09/24/2015	GORMAN, THOMAS	9161		City Of Chicago Police	$4.00
03/03/2014	GOODWIN, TURNER	9161	312	City Of Chicago Police	$76.71
11/03/2015	GONZALEZ, SAMANTHA	9161	413	City Of Chicago Police	$4.00
11/03/2015	GONZALEZ, SAMANTHA	9161	413	City Of Chicago Police	$0.47
11/03/2015	GONZALEZ, SAMANTHA	9161	413	City Of Chicago Police	$289.53

Incident Date	Claimant	Rank	Unit of Assignment	Insured	Total to be Paid
11/03/2015	GONZALEZ, SAMANTHA	9161	413	City Of Chicago Police	$4.00
11/03/2015	GONZALEZ, SAMANTHA	9161	413	City Of Chicago Police	$0.81
11/03/2015	GONZALEZ, SAMANTHA	9161	413	City Of Chicago Police	$53.08
11/03/2015	GONZALEZ, SAMANTHA	9161	413	City Of Chicago Police	$1.50
11/03/2015	GONZALEZ, SAMANTHA	9161	413	City Of Chicago Police	$4.00
11/03/2015	GONZALEZ, SAMANTHA	9161	413	City Of Chicago Police	$232.68
11/03/2015	GONZALEZ, SAMANTHA	9161	413	City Of Chicago Police	$1.33
11/03/2015	GONZALEZ, SAMANTHA	9161	413	City Of Chicago Police	$4.00
11/03/2015	GONZALEZ, SAMANTHA	9161	413	City Of Chicago Police	$310.75
11/03/2015	GONZALEZ, SAMANTHA	9161	413	City Of Chicago Police	$1.50
11/03/2015	GONZALEZ, SAMANTHA	9161	413	City Of Chicago Police	$4.00
11/03/2015	GONZALEZ, SAMANTHA	9161	413	City Of Chicago Police	$232.68
11/03/2015	GONZALEZ, SAMANTHA	9161	413	City Of Chicago Police	$54.93
11/03/2015	GONZALEZ, SAMANTHA	9161	413	City Of Chicago Police	$1.50
11/03/2015	GONZALEZ, SAMANTHA	9161	413	City Of Chicago Police	$4.00
11/03/2015	GONZALEZ, SAMANTHA	9161	413	City Of Chicago Police	$232.68
11/03/2015	GONZALEZ, SAMANTHA	9161	413	City Of Chicago Police	$75.06
11/03/2015	GONZALEZ, SAMANTHA	9161	413	City Of Chicago Police	$4.00
11/03/2015	GONZALEZ, SAMANTHA	9161	413	City Of Chicago Police	$1.50
11/03/2015	GONZALEZ, SAMANTHA	9161	413	City Of Chicago Police	$4.00
11/03/2015	GONZALEZ, SAMANTHA	9161	413	City Of Chicago Police	$232.68
11/03/2015	GONZALEZ, SAMANTHA	9161	413	City Of Chicago Police	$1.65
08/11/2015	GONZALEZ, RICARDO	9161		City Of Chicago Police	$165.92
08/11/2015	GONZALEZ, RICARDO	9161		City Of Chicago Police	$297.18
08/11/2015	GONZALEZ, RICARDO	9161		City Of Chicago Police	$0.59
08/11/2015	GONZALEZ, RICARDO	9161		City Of Chicago Police	$4.00
08/11/2015	GONZALEZ, RICARDO	9161		City Of Chicago Police	$297.18
08/11/2015	GONZALEZ, RICARDO	9161		City Of Chicago Police	$4.00
08/11/2015	GONZALEZ, RICARDO	9161		City Of Chicago Police	$0.59
08/11/2015	GONZALEZ, RICARDO	9161		City Of Chicago Police	$297.18
08/11/2015	GONZALEZ, RICARDO	9161		City Of Chicago Police	$4.00
08/11/2015	GONZALEZ, RICARDO	9161		City Of Chicago Police	$0.59
08/11/2015	GONZALEZ, RICARDO	9161		City Of Chicago Police	$222.08

Incident Date	Claimant	Rank	Unit of Assignment	Insured	Total to be Paid
08/11/2015	GONZALEZ, RICARDO	9161		City Of Chicago Police	$4.00
08/11/2015	GONZALEZ, RICARDO	9161		City Of Chicago Police	$0.44
12/11/2015	GONZALEZ, MICHELLE	9153		City Of Chicago Police	$4.00
12/11/2015	GONZALEZ, MICHELLE	9153		City Of Chicago Police	$110.00
12/11/2015	GONZALEZ, MICHELLE	9153		City Of Chicago Police	$32.38
12/11/2015	GONZALEZ, MICHELLE	9153		City Of Chicago Police	$20.04
12/11/2015	GONZALEZ, MICHELLE	9153		City Of Chicago Police	$38.25
05/24/2015	GONZALEZ, JULIE	9161		City Of Chicago Police	$91.14
09/09/2014	GONZALEZ, JUAN	9161	014	City Of Chicago Police	$4.00
09/09/2014	GONZALEZ, JUAN	9161	014	City Of Chicago Police	$537.02
09/09/2014	GONZALEZ, JUAN	9161	014	City Of Chicago Police	$10.14
11/08/2012	GONZALEZ, JOSEPH	9161	701	City Of Chicago Police	$4.00
03/14/2015	GONZALEZ, JOSEPH	9161	701	City Of Chicago Police	$440.23
08/26/2010	GONZALEZ, FRANCISCO			City Of Chicago Police	$92.94
08/12/2015	GONZALES, ROBIN	9161	044	City Of Chicago Police	$153.26
08/12/2015	GONZALES, ROBIN	9161	044	City Of Chicago Police	$4.00
08/12/2015	GONZALES, ROBIN	9161	044	City Of Chicago Police	$108.59
08/12/2015	GONZALES, ROBIN	9161	044	City Of Chicago Police	$0.17
08/12/2015	GONZALES, ROBIN	9161	044	City Of Chicago Police	$4.00
09/26/2015	GOMEZ, JUAN	9161		City Of Chicago Police	$4.00
09/26/2015	GOMEZ, JUAN	9161		City Of Chicago Police	$4.00
09/26/2015	GOMEZ, JUAN	9161		City Of Chicago Police	$0.60
09/26/2015	GOMEZ, JUAN	9161		City Of Chicago Police	$4.00
09/26/2015	GOMEZ, JUAN	9161		City Of Chicago Police	$0.55
09/26/2015	GOMEZ, JUAN	9161		City Of Chicago Police	$4.00
09/26/2015	GOMEZ, JUAN	9161		City Of Chicago Police	$0.55
09/26/2015	GOMEZ, JUAN	9161		City Of Chicago Police	$4.00
09/26/2015	GOMEZ, JUAN	9161		City Of Chicago Police	$0.55
09/26/2015	GOMEZ, JUAN	9161		City Of Chicago Police	$4.00
09/26/2015	GOMEZ, JUAN	9161		City Of Chicago Police	$0.55
09/26/2015	GOMEZ, JUAN	9161		City Of Chicago Police	$4.00
09/26/2015	GOMEZ, JUAN	9161		City Of Chicago Police	$0.55
09/26/2015	GOMEZ, JUAN	9161		City Of Chicago Police	$4.00

Incident Date	Claimant	Rank	Unit of Assignment	Insured	Total to be Paid
09/26/2015	GOMEZ, JUAN	9161		City Of Chicago Police	$0.55
09/26/2015	GOMEZ, JUAN	9161		City Of Chicago Police	$4.00
09/26/2015	GOMEZ, JUAN	9161		City Of Chicago Police	$276.88
09/26/2015	GOMEZ, JUAN	9161		City Of Chicago Police	$0.66
09/26/2015	GOMEZ, JUAN	9161		City Of Chicago Police	$4.00
09/26/2015	GOMEZ, JUAN	9161		City Of Chicago Police	$336.08
09/26/2015	GOMEZ, JUAN	9161		City Of Chicago Police	$0.46
09/26/2015	GOMEZ, JUAN	9161		City Of Chicago Police	$0.55
09/26/2015	GOMEZ, JUAN	9161		City Of Chicago Police	$232.68
09/26/2015	GOMEZ, JUAN	9161		City Of Chicago Police	$0.55
09/26/2015	GOMEZ, JUAN	9161		City Of Chicago Police	$4.00
09/26/2015	GOMEZ, JUAN	9161		City Of Chicago Police	$276.88
09/26/2015	GOMEZ, JUAN	9161		City Of Chicago Police	$1.36
09/26/2015	GOMEZ, JUAN	9161		City Of Chicago Police	$4.00
09/26/2015	GOMEZ, JUAN	9161		City Of Chicago Police	$71.87
09/26/2015	GOMEZ, JUAN	9161		City Of Chicago Police	$276.88
09/26/2015	GOMEZ, JUAN	9161		City Of Chicago Police	$306.92
09/26/2015	GOMEZ, JUAN	9161		City Of Chicago Police	$276.88
09/26/2015	GOMEZ, JUAN	9161		City Of Chicago Police	$276.88
09/26/2015	GOMEZ, JUAN	9161		City Of Chicago Police	$276.88
09/26/2015	GOMEZ, JUAN	9161		City Of Chicago Police	$0.55
09/26/2015	GOMEZ, JUAN	9161		City Of Chicago Police	$4.00
09/26/2015	GOMEZ, JUAN	9161		City Of Chicago Police	$276.88
09/26/2015	GOMEZ, JUAN	9161		City Of Chicago Police	$276.88
09/26/2015	GOMEZ, JUAN	9161		City Of Chicago Police	$276.88
09/14/2013	GOMEZ, GERMAN	9161	017	City Of Chicago Police	$77.91
09/14/2013	GOMEZ, GERMAN	9161	017	City Of Chicago Police	$4.00
09/14/2013	GOMEZ, GERMAN	9161	017	City Of Chicago Police	$0.70
07/30/2014	GOMEZ, CHRISTINA	9161		City Of Chicago Police	$418.90
07/30/2014	GOMEZ, CHRISTINA	9161		City Of Chicago Police	$4.00
12/03/2015	GLUTOVA-VLCANSKY, ANNA	9161	044	City Of Chicago Police	$0.44
12/03/2015	GLUTOVA-VLCANSKY, ANNA	9161	044	City Of Chicago Police	$4.00
12/03/2015	GLUTOVA-VLCANSKY, ANNA	9161	044	City Of Chicago Police	$4.00

Incident Date	Claimant	Rank	Unit of Assignment	Insured	Total to be Paid
12/03/2015	GLUTOVA-VLCANSKY, ANNA	9161	044	City Of Chicago Police	$4.00
12/03/2015	GLUTOVA-VLCANSKY, ANNA	9161	044	City Of Chicago Police	$4.48
12/03/2015	GLUTOVA-VLCANSKY, ANNA	9161	044	City Of Chicago Police	$0.59
05/25/2012	GLUGLA, CRYSTAL	9161	189	City Of Chicago Police	$363.34
05/25/2012	GLUGLA, CRYSTAL	9161	189	City Of Chicago Police	$0.60
05/25/2012	GLUGLA, CRYSTAL	9161	189	City Of Chicago Police	$4.00
05/25/2012	GLUGLA, CRYSTAL	9161	189	City Of Chicago Police	$304.14
05/25/2012	GLUGLA, CRYSTAL	9161	189	City Of Chicago Police	$0.60
05/25/2012	GLUGLA, CRYSTAL	9161	189	City Of Chicago Police	$4.00
05/25/2012	GLUGLA, CRYSTAL	9161	189	City Of Chicago Police	$304.14
05/25/2012	GLUGLA, CRYSTAL	9161	189	City Of Chicago Police	$0.71
05/25/2012	GLUGLA, CRYSTAL	9161	189	City Of Chicago Police	$4.00
05/25/2012	GLUGLA, CRYSTAL	9161	189	City Of Chicago Police	$0.60
05/25/2012	GLUGLA, CRYSTAL	9161	189	City Of Chicago Police	$4.00
05/25/2012	GLUGLA, CRYSTAL	9161	189	City Of Chicago Police	$304.14
05/25/2012	GLUGLA, CRYSTAL	9161	189	City Of Chicago Police	$0.60
05/25/2012	GLUGLA, CRYSTAL	9161	189	City Of Chicago Police	$4.00
05/25/2012	GLUGLA, CRYSTAL	9161	189	City Of Chicago Police	$304.14
05/25/2012	GLUGLA, CRYSTAL	9161	189	City Of Chicago Police	$0.44
05/25/2012	GLUGLA, CRYSTAL	9161	189	City Of Chicago Police	$4.00
05/25/2012	GLUGLA, CRYSTAL	9161	189	City Of Chicago Police	$223.05
06/30/2013	GIUDICE, THOMAS	9171	121	City Of Chicago Police	$4.00
06/30/2013	GIUDICE, THOMAS	9171	121	City Of Chicago Police	$250.00
06/30/2013	GIUDICE, THOMAS	9171	121	City Of Chicago Police	$4.00
06/30/2013	GIUDICE, THOMAS	9171	121	City Of Chicago Police	$400.43
08/18/2014	GILLESPIE, PATRICK	9173	630	City Of Chicago Police	$4.00
08/18/2014	GILLESPIE, PATRICK	9173	630	City Of Chicago Police	$160.74
08/18/2014	GILLESPIE, PATRICK	9173	630	City Of Chicago Police	$0.40
08/18/2014	GILLESPIE, PATRICK	9173	630	City Of Chicago Police	$4.00
08/18/2014	GILLESPIE, PATRICK	9173	630	City Of Chicago Police	$202.73
08/18/2014	GILLESPIE, PATRICK	9173	630	City Of Chicago Police	$0.32
08/18/2014	GILLESPIE, PATRICK	9173	630	City Of Chicago Police	$4.00
08/18/2014	GILLESPIE, PATRICK	9173	630	City Of Chicago Police	$202.73

Incident Date	Claimant	Rank	Unit of Assignment	Insured	Total to be Paid
08/18/2014	GILLESPIE, PATRICK	9173	630	City Of Chicago Police	$928.20
08/18/2014	GILLESPIE, PATRICK	9173	630	City Of Chicago Police	$0.51
08/18/2014	GILLESPIE, PATRICK	9173	630	City Of Chicago Police	$4.00
08/18/2014	GILLESPIE, PATRICK	9173	630	City Of Chicago Police	$257.24
08/18/2014	GILLESPIE, PATRICK	9173	630	City Of Chicago Police	$0.40
08/18/2014	GILLESPIE, PATRICK	9173	630	City Of Chicago Police	$4.00
08/18/2014	GILLESPIE, PATRICK	9173	630	City Of Chicago Police	$202.73
08/18/2014	GILLESPIE, PATRICK	9173	630	City Of Chicago Police	$0.40
08/18/2014	GILLESPIE, PATRICK	9173	630	City Of Chicago Police	$4.00
08/18/2014	GILLESPIE, PATRICK	9173	630	City Of Chicago Police	$202.73
08/18/2014	GILLESPIE, PATRICK	9173	630	City Of Chicago Police	$0.46
08/18/2014	GILLESPIE, PATRICK	9173	630	City Of Chicago Police	$4.00
08/18/2014	GILLESPIE, PATRICK	9173	630	City Of Chicago Police	$236.90
08/18/2014	GILLESPIE, PATRICK	9173	630	City Of Chicago Police	$0.40
08/18/2014	GILLESPIE, PATRICK	9173	630	City Of Chicago Police	$4.00
08/18/2014	GILLESPIE, PATRICK	9173	630	City Of Chicago Police	$0.32
08/18/2014	GILLESPIE, PATRICK	9173	630	City Of Chicago Police	$202.73
08/18/2014	GILLESPIE, PATRICK	9173	630	City Of Chicago Police	$4.00
08/18/2014	GILLESPIE, PATRICK	9173	630	City Of Chicago Police	$0.40
08/18/2014	GILLESPIE, PATRICK	9173	630	City Of Chicago Police	$161.04
03/31/2015	GIBSON, DELORES	9161	171	City Of Chicago Police	$0.43
03/31/2015	GIBSON, DELORES	9161	171	City Of Chicago Police	$4.00
03/31/2015	GIBSON, DELORES	9161	171	City Of Chicago Police	$0.71
03/31/2015	GIBSON, DELORES	9161	171	City Of Chicago Police	$4.00
03/31/2015	GIBSON, DELORES	9161	171	City Of Chicago Police	$75.86
03/31/2015	GIBSON, DELORES	9161	171	City Of Chicago Police	$0.52
03/31/2015	GIBSON, DELORES	9161	171	City Of Chicago Police	$4.00
03/31/2015	GIBSON, DELORES	9161	171	City Of Chicago Police	$264.07
03/31/2015	GIBSON, DELORES	9161	171	City Of Chicago Police	$0.51
03/31/2015	GIBSON, DELORES	9161	171	City Of Chicago Police	$4.00
03/31/2015	GIBSON, DELORES	9161	171	City Of Chicago Police	$257.47
03/31/2015	GIBSON, DELORES	9161	171	City Of Chicago Police	$0.42
03/31/2015	GIBSON, DELORES	9161	171	City Of Chicago Police	$4.00

Incident Date	Claimant	Rank	Unit of Assignment	Insured	Total to be Paid
03/31/2015	GIBSON, DELORES	9161	171	City Of Chicago Police	$213.82
03/31/2015	GIBSON, DELORES	9161	171	City Of Chicago Police	$0.52
03/31/2015	GIBSON, DELORES	9161	171	City Of Chicago Police	$4.00
03/31/2015	GIBSON, DELORES	9161	171	City Of Chicago Police	$261.60
03/31/2015	GIBSON, DELORES	9161	171	City Of Chicago Police	$0.52
03/31/2015	GIBSON, DELORES	9161	171	City Of Chicago Police	$4.00
03/31/2015	GIBSON, DELORES	9161	171	City Of Chicago Police	$259.68
03/31/2015	GIBSON, DELORES	9161	171	City Of Chicago Police	$0.51
03/31/2015	GIBSON, DELORES	9161	171	City Of Chicago Police	$4.00
03/31/2015	GIBSON, DELORES	9161	171	City Of Chicago Police	$255.00
03/31/2015	GIBSON, DELORES	9161	171	City Of Chicago Police	$0.53
03/31/2015	GIBSON, DELORES	9161	171	City Of Chicago Police	$4.00
03/31/2015	GIBSON, DELORES	9161	171	City Of Chicago Police	$266.28
03/31/2015	GIBSON, DELORES	9161	171	City Of Chicago Police	$0.52
03/31/2015	GIBSON, DELORES	9161	171	City Of Chicago Police	$4.00
03/31/2015	GIBSON, DELORES	9161	171	City Of Chicago Police	$261.60
03/31/2015	GIBSON, DELORES	9161	171	City Of Chicago Police	$217.95
03/31/2015	GIBSON, DELORES	9161	171	City Of Chicago Police	$0.52
03/31/2015	GIBSON, DELORES	9161	171	City Of Chicago Police	$4.00
03/31/2015	GIBSON, DELORES	9161	171	City Of Chicago Police	$261.60
12/07/2015	GIBBONS, KERRY	9161	024	City Of Chicago Police	$4.00
12/07/2015	GIBBONS, KERRY	9161	024	City Of Chicago Police	$574.13
12/07/2015	GIBBONS, KERRY	9161	024	City Of Chicago Police	$5.13
10/29/2015	GIBBONS, ANTHONY	9161	477	City Of Chicago Police	$155.62
10/29/2015	GIBBONS, ANTHONY	9161	477	City Of Chicago Police	$1.39
10/29/2015	GIBBONS, ANTHONY	9161	477	City Of Chicago Police	$4.00
10/29/2015	GIBBONS, ANTHONY	9161	477	City Of Chicago Police	$22.81
10/29/2015	GIBBONS, ANTHONY	9161	477	City Of Chicago Police	$2.39
10/29/2015	GIBBONS, ANTHONY	9161	477	City Of Chicago Police	$4.00
10/29/2015	GIBBONS, ANTHONY	9161	477	City Of Chicago Police	$4.00
10/29/2015	GIBBONS, ANTHONY	9161	477	City Of Chicago Police	$266.96
04/12/2015	GIBBELINA, JOHN	9161	016	City Of Chicago Police	$43.17
04/12/2015	GIBBELINA, JOHN	9161	016	City Of Chicago Police	$4.00

Incident Date	Claimant	Rank	Unit of Assignment	Insured	Total to be Paid
08/08/2015	GIANNOS, ELIAS	9161		City Of Chicago Police	$4.00
08/08/2015	GIANNOS, ELIAS	9161		City Of Chicago Police	$261.60
08/08/2015	GIANNOS, ELIAS	9161		City Of Chicago Police	$0.44
08/08/2015	GIANNOS, ELIAS	9161		City Of Chicago Police	$4.00
08/08/2015	GIANNOS, ELIAS	9161		City Of Chicago Police	$220.16
08/08/2015	GIANNOS, ELIAS	9161		City Of Chicago Police	$0.44
08/08/2015	GIANNOS, ELIAS	9161		City Of Chicago Police	$4.00
08/08/2015	GIANNOS, ELIAS	9161		City Of Chicago Police	$222.08
08/08/2015	GIANNOS, ELIAS	9161		City Of Chicago Police	$0.41
08/08/2015	GIANNOS, ELIAS	9161		City Of Chicago Police	$4.00
08/08/2015	GIANNOS, ELIAS	9161		City Of Chicago Police	$0.52
08/08/2015	GIANNOS, ELIAS	9161		City Of Chicago Police	$75.06
08/08/2015	GIANNOS, ELIAS	9161		City Of Chicago Police	$4.00
08/08/2015	GIANNOS, ELIAS	9161		City Of Chicago Police	$0.81
08/08/2015	GIANNOS, ELIAS	9161		City Of Chicago Police	$222.08
08/08/2015	GIANNOS, ELIAS	9161		City Of Chicago Police	$4.00
08/08/2015	GIANNOS, ELIAS	9161		City Of Chicago Police	$0.44
08/08/2015	GIANNOS, ELIAS	9161		City Of Chicago Police	$75.06
08/08/2015	GIANNOS, ELIAS	9161		City Of Chicago Police	$4.00
08/08/2015	GIANNOS, ELIAS	9161		City Of Chicago Police	$0.81
08/08/2015	GIANNOS, ELIAS	9161		City Of Chicago Police	$215.48
08/08/2015	GIANNOS, ELIAS	9161		City Of Chicago Police	$204.94
08/08/2015	GIANNOS, ELIAS	9161		City Of Chicago Police	$0.43
08/08/2015	GIANNOS, ELIAS	9161		City Of Chicago Police	$4.00
02/05/2015	GHUSAIN, KASSIM	9161	003	City Of Chicago Police	$527.49
02/05/2015	GHUSAIN, KASSIM	9161	003	City Of Chicago Police	$124.16
02/05/2015	GHUSAIN, KASSIM	9161	003	City Of Chicago Police	$13.00
02/05/2015	GHUSAIN, KASSIM	9161	003	City Of Chicago Police	$691.79
02/05/2015	GHUSAIN, KASSIM	9161	003	City Of Chicago Police	$76.00
02/05/2015	GHUSAIN, KASSIM	9161	003	City Of Chicago Police	$4.00
02/05/2015	GHUSAIN, KASSIM	9161	003	City Of Chicago Police	$0.65
02/05/2015	GHUSAIN, KASSIM	9161	003	City Of Chicago Police	$76.00
02/05/2015	GHUSAIN, KASSIM	9161	003	City Of Chicago Police	$4.00

Incident Date	Claimant	Rank	Unit of Assignment	Insured	Total to be Paid
02/05/2015	GHUSAIN, KASSIM	9161	003	City Of Chicago Police	$124.16
02/05/2015	GHUSAIN, KASSIM	9161	003	City Of Chicago Police	$13.00
02/05/2015	GHUSAIN, KASSIM	9161	003	City Of Chicago Police	$39.79
02/05/2015	GHUSAIN, KASSIM	9161	003	City Of Chicago Police	$68.29
02/05/2015	GHUSAIN, KASSIM	9161	003	City Of Chicago Police	$0.65
04/06/2015	GHIOTTO, SANTINO	9161	044	City Of Chicago Police	$222.00
04/06/2015	GHIOTTO, SANTINO	9161	044	City Of Chicago Police	$4.00
04/06/2015	GHIOTTO, SANTINO	9161	044	City Of Chicago Police	$1.99
04/06/2015	GHIOTTO, SANTINO	9161	044	City Of Chicago Police	$66.11
04/06/2015	GHIOTTO, SANTINO	9161	044	City Of Chicago Police	$0.33
04/06/2015	GHIOTTO, SANTINO	9161	044	City Of Chicago Police	$0.59
04/06/2015	GHIOTTO, SANTINO	9161	044	City Of Chicago Police	$37.06
04/06/2015	GHIOTTO, SANTINO	9161	044	City Of Chicago Police	$4.00
04/06/2015	GHIOTTO, SANTINO	9161	044	City Of Chicago Police	$4.00
12/16/2015	GAWLICKI, LISA	9161	017	City Of Chicago Police	$218.64
12/16/2015	GAWLICKI, LISA	9161	017	City Of Chicago Police	$94.56
12/16/2015	GAWLICKI, LISA	9161	017	City Of Chicago Police	$4.00
12/16/2015	GAWLICKI, LISA	9161	017	City Of Chicago Police	$615.00
12/16/2015	GAWLICKI, LISA	9161	017	City Of Chicago Police	$2.37
12/16/2015	GAWLICKI, LISA	9161	017	City Of Chicago Police	$4.00
01/18/2014	GASKEW, DORIS	9161	017	City Of Chicago Police	$0.32
01/18/2014	GASKEW, DORIS	9161	017	City Of Chicago Police	$4.00
01/18/2014	GASKEW, DORIS	9161	017	City Of Chicago Police	$471.32
01/18/2014	GASKEW, DORIS	9161	017	City Of Chicago Police	$0.48
01/18/2014	GASKEW, DORIS	9161	017	City Of Chicago Police	$4.00
01/18/2014	GASKEW, DORIS	9161	017	City Of Chicago Police	$305.91
05/10/2014	GARZA, NORA	9161	044	City Of Chicago Police	$4.00
05/10/2014	GARZA, NORA	9161	044	City Of Chicago Police	$225.00
05/10/2014	GARZA, NORA	9161	044	City Of Chicago Police	$75.86
05/10/2014	GARZA, NORA	9161	044	City Of Chicago Police	$4.00
05/10/2014	GARZA, NORA	9161	044	City Of Chicago Police	$2.47
05/10/2014	GARZA, NORA	9161	044	City Of Chicago Police	$4.00
05/10/2014	GARZA, NORA	9161	044	City Of Chicago Police	$275.17

Incident Date	Claimant	Rank	Unit of Assignment	Insured	Total to be Paid
05/10/2014	GARZA, NORA	9161	044	City Of Chicago Police	$0.36
05/10/2014	GARZA, NORA	9161	044	City Of Chicago Police	$110.00
05/10/2014	GARZA, NORA	9161	044	City Of Chicago Police	$332.31
05/10/2014	GARZA, NORA	9161	044	City Of Chicago Police	$0.68
05/10/2014	GARZA, NORA	9161	044	City Of Chicago Police	$4.00
05/10/2014	GARZA, NORA	9161	044	City Of Chicago Police	$75.86
05/10/2014	GARZA, NORA	9161	044	City Of Chicago Police	$0.68
11/11/2015	GARZA, MICHAEL	9161		City Of Chicago Police	$110.00
11/11/2015	GARZA, MICHAEL	9161		City Of Chicago Police	$118.42
11/11/2015	GARZA, MICHAEL	9161		City Of Chicago Police	$4.00
11/11/2015	GARZA, MICHAEL	9161		City Of Chicago Police	$1.06
09/28/2012	GARTNER, JOHN	9171	011	City Of Chicago Police	$26.05
09/28/2012	GARTNER, JOHN	9171	011	City Of Chicago Police	$900.00
09/28/2012	GARTNER, JOHN	9171	011	City Of Chicago Police	$4.00
06/15/2015	GARRETT, ERIN	9161	004	City Of Chicago Police	$41.88
06/15/2015	GARRETT, ERIN	9161	004	City Of Chicago Police	$0.40
06/15/2015	GARRETT, ERIN	9161	004	City Of Chicago Police	$358.64
06/15/2015	GARRETT, ERIN	9161	004	City Of Chicago Police	$0.17
06/15/2015	GARRETT, ERIN	9161	004	City Of Chicago Police	$4.00
06/15/2015	GARRETT, ERIN	9161	004	City Of Chicago Police	$160.69
06/15/2015	GARRETT, ERIN	9161	004	City Of Chicago Police	$0.40
06/15/2015	GARRETT, ERIN	9161	004	City Of Chicago Police	$4.00
06/15/2015	GARRETT, ERIN	9161	004	City Of Chicago Police	$358.64
06/15/2015	GARRETT, ERIN	9161	004	City Of Chicago Police	$0.40
06/15/2015	GARRETT, ERIN	9161	004	City Of Chicago Police	$4.00
06/15/2015	GARRETT, ERIN	9161	004	City Of Chicago Police	$366.94
06/15/2015	GARRETT, ERIN	9161	004	City Of Chicago Police	$0.40
06/15/2015	GARRETT, ERIN	9161	004	City Of Chicago Police	$4.00
06/15/2015	GARRETT, ERIN	9161	004	City Of Chicago Police	$358.64
06/15/2015	GARRETT, ERIN	9161	004	City Of Chicago Police	$0.40
06/15/2015	GARRETT, ERIN	9161	004	City Of Chicago Police	$4.00
06/15/2015	GARRETT, ERIN	9161	004	City Of Chicago Police	$358.64
06/15/2015	GARRETT, ERIN	9161	004	City Of Chicago Police	$0.35

Incident Date	Claimant	Rank	Unit of Assignment	Insured	Total to be Paid
06/15/2015	GARRETT, ERIN	9161	004	City Of Chicago Police	$4.00
06/15/2015	GARRETT, ERIN	9161	004	City Of Chicago Police	$314.22
06/15/2015	GARRETT, ERIN	9161	004	City Of Chicago Police	$0.40
06/15/2015	GARRETT, ERIN	9161	004	City Of Chicago Police	$4.00
06/15/2015	GARRETT, ERIN	9161	004	City Of Chicago Police	$358.64
06/15/2015	GARRETT, ERIN	9161	004	City Of Chicago Police	$0.40
06/15/2015	GARRETT, ERIN	9161	004	City Of Chicago Police	$4.00
06/15/2015	GARRETT, ERIN	9161	004	City Of Chicago Police	$358.64
06/15/2015	GARRETT, ERIN	9161	004	City Of Chicago Police	$0.40
06/15/2015	GARRETT, ERIN	9161	004	City Of Chicago Police	$0.40
06/15/2015	GARRETT, ERIN	9161	004	City Of Chicago Police	$4.00
06/15/2015	GARRETT, ERIN	9161	004	City Of Chicago Police	$358.64
06/15/2015	GARRETT, ERIN	9161	004	City Of Chicago Police	$0.40
06/15/2015	GARRETT, ERIN	9161	004	City Of Chicago Police	$4.00
06/15/2015	GARRETT, ERIN	9161	004	City Of Chicago Police	$358.64
06/15/2015	GARRETT, ERIN	9161	004	City Of Chicago Police	$4.00
06/15/2015	GARRETT, ERIN	9161	004	City Of Chicago Police	$366.94
06/15/2015	GARRETT, ERIN	9161	004	City Of Chicago Police	$0.40
06/15/2015	GARRETT, ERIN	9161	004	City Of Chicago Police	$4.00
06/15/2015	GARRETT, ERIN	9161	004	City Of Chicago Police	$358.64
06/15/2015	GARRETT, ERIN	9161	004	City Of Chicago Police	$4.27
06/15/2015	GARRETT, ERIN	9161	004	City Of Chicago Police	$226.23
06/15/2015	GARRETT, ERIN	9161	004	City Of Chicago Police	$4.00
06/15/2015	GARRETT, ERIN	9161	004	City Of Chicago Police	$0.40
06/15/2015	GARRETT, ERIN	9161	004	City Of Chicago Police	$4.00
06/15/2015	GARRETT, ERIN	9161	004	City Of Chicago Police	$358.64
06/15/2015	GARRETT, ERIN	9161	004	City Of Chicago Police	$4.00
10/09/2015	GARIBAY, FORTINO	9161	312	City Of Chicago Police	$0.59
10/09/2015	GARIBAY, FORTINO	9161	312	City Of Chicago Police	$66.00
10/09/2015	GARIBAY, FORTINO	9161	312	City Of Chicago Police	$4.00
09/23/2015	GARFIELD, NICHOLE	9161	044	City Of Chicago Police	$0.35
09/23/2015	GARFIELD, NICHOLE	9161	044	City Of Chicago Police	$4.00
09/23/2015	GARFIELD, NICHOLE	9161	044	City Of Chicago Police	$258.38

Incident Date	Claimant	Rank	Unit of Assignment	Insured	Total to be Paid
09/23/2015	GARFIELD, NICHOLE	9161	044	City Of Chicago Police	$0.35
09/23/2015	GARFIELD, NICHOLE	9161	044	City Of Chicago Police	$4.00
09/23/2015	GARFIELD, NICHOLE	9161	044	City Of Chicago Police	$253.68
09/23/2015	GARFIELD, NICHOLE	9161	044	City Of Chicago Police	$4.39
09/23/2015	GARFIELD, NICHOLE	9161	044	City Of Chicago Police	$4.00
09/23/2015	GARFIELD, NICHOLE	9161	044	City Of Chicago Police	$491.07
09/23/2015	GARFIELD, NICHOLE	9161	044	City Of Chicago Police	$0.35
09/23/2015	GARFIELD, NICHOLE	9161	044	City Of Chicago Police	$4.00
09/23/2015	GARFIELD, NICHOLE	9161	044	City Of Chicago Police	$258.38
09/23/2015	GARFIELD, NICHOLE	9161	044	City Of Chicago Police	$0.97
09/23/2015	GARFIELD, NICHOLE	9161	044	City Of Chicago Police	$4.00
09/23/2015	GARFIELD, NICHOLE	9161	044	City Of Chicago Police	$81.90
09/23/2015	GARFIELD, NICHOLE	9161	044	City Of Chicago Police	$2.04
09/23/2015	GARFIELD, NICHOLE	9161	044	City Of Chicago Police	$4.00
09/23/2015	GARFIELD, NICHOLE	9161	044	City Of Chicago Police	$0.35
09/23/2015	GARFIELD, NICHOLE	9161	044	City Of Chicago Police	$4.00
09/23/2015	GARFIELD, NICHOLE	9161	044	City Of Chicago Police	$252.84
09/23/2015	GARFIELD, NICHOLE	9161	044	City Of Chicago Police	$0.35
09/23/2015	GARFIELD, NICHOLE	9161	044	City Of Chicago Police	$4.00
09/23/2015	GARFIELD, NICHOLE	9161	044	City Of Chicago Police	$258.38
09/23/2015	GARFIELD, NICHOLE	9161	044	City Of Chicago Police	$0.30
09/23/2015	GARFIELD, NICHOLE	9161	044	City Of Chicago Police	$4.00
09/23/2015	GARFIELD, NICHOLE	9161	044	City Of Chicago Police	$260.30
09/23/2015	GARFIELD, NICHOLE	9161	044	City Of Chicago Police	$0.35
09/23/2015	GARFIELD, NICHOLE	9161	044	City Of Chicago Police	$4.00
09/23/2015	GARFIELD, NICHOLE	9161	044	City Of Chicago Police	$258.38
09/23/2015	GARFIELD, NICHOLE	9161	044	City Of Chicago Police	$0.36
09/23/2015	GARFIELD, NICHOLE	9161	044	City Of Chicago Police	$4.00
09/23/2015	GARFIELD, NICHOLE	9161	044	City Of Chicago Police	$262.40
09/23/2015	GARFIELD, NICHOLE	9161	044	City Of Chicago Police	$0.35
09/23/2015	GARFIELD, NICHOLE	9161	044	City Of Chicago Police	$0.35
09/23/2015	GARFIELD, NICHOLE	9161	044	City Of Chicago Police	$4.00
09/23/2015	GARFIELD, NICHOLE	9161	044	City Of Chicago Police	$260.30

Incident Date	Claimant	Rank	Unit of Assignment	Insured	Total to be Paid
09/23/2015	GARFIELD, NICHOLE	9161	044	City Of Chicago Police	$18.14
09/23/2015	GARFIELD, NICHOLE	9161	044	City Of Chicago Police	$4.00
09/23/2015	GARFIELD, NICHOLE	9161	044	City Of Chicago Police	$960.10
09/23/2015	GARFIELD, NICHOLE	9161	044	City Of Chicago Police	$251.76
09/23/2015	GARFIELD, NICHOLE	9161	044	City Of Chicago Police	$258.38
09/23/2015	GARFIELD, NICHOLE	9161	044	City Of Chicago Police	$298.02
09/23/2015	GARFIELD, NICHOLE	9161	044	City Of Chicago Police	$0.35
09/23/2015	GARFIELD, NICHOLE	9161	044	City Of Chicago Police	$4.00
09/23/2015	GARFIELD, NICHOLE	9161	044	City Of Chicago Police	$0.35
09/23/2015	GARFIELD, NICHOLE	9161	044	City Of Chicago Police	$4.00
09/23/2015	GARFIELD, NICHOLE	9161	044	City Of Chicago Police	$0.41
09/23/2015	GARFIELD, NICHOLE	9161	044	City Of Chicago Police	$4.00
09/23/2015	GARFIELD, NICHOLE	9161	044	City Of Chicago Police	$4.00
09/23/2015	GARFIELD, NICHOLE	9161	044	City Of Chicago Police	$220.84
12/25/2014	GARDNER, RODERICK	9171		City Of Chicago Police	$0.34
12/25/2014	GARDNER, RODERICK	9171		City Of Chicago Police	$4.00
12/25/2014	GARDNER, RODERICK	9171		City Of Chicago Police	$174.30
12/25/2014	GARDNER, RODERICK	9171		City Of Chicago Police	$0.34
12/25/2014	GARDNER, RODERICK	9171		City Of Chicago Police	$4.00
12/25/2014	GARDNER, RODERICK	9171		City Of Chicago Police	$174.30
12/25/2014	GARDNER, RODERICK	9171		City Of Chicago Police	$0.16
12/25/2014	GARDNER, RODERICK	9171		City Of Chicago Police	$8.57
12/25/2014	GARDNER, RODERICK	9171		City Of Chicago Police	$0.34
12/25/2014	GARDNER, RODERICK	9171		City Of Chicago Police	$4.00
12/25/2014	GARDNER, RODERICK	9171		City Of Chicago Police	$174.30
12/25/2014	GARDNER, RODERICK	9171		City Of Chicago Police	$0.34
12/25/2014	GARDNER, RODERICK	9171		City Of Chicago Police	$4.00
12/25/2014	GARDNER, RODERICK	9171		City Of Chicago Police	$174.30
12/25/2014	GARDNER, RODERICK	9171		City Of Chicago Police	$0.34
12/25/2014	GARDNER, RODERICK	9171		City Of Chicago Police	$4.00
12/25/2014	GARDNER, RODERICK	9171		City Of Chicago Police	$174.30
12/25/2014	GARDNER, RODERICK	9171		City Of Chicago Police	$0.34
12/25/2014	GARDNER, RODERICK	9171		City Of Chicago Police	$4.00

Incident Date	Claimant	Rank	Unit of Assignment	Insured	Total to be Paid
12/25/2014	GARDNER, RODERICK	9171		City Of Chicago Police	$174.30
01/04/2015	GARCIA, TINA	9161	019	City Of Chicago Police	$15.10
01/04/2015	GARCIA, TINA	9161	019	City Of Chicago Police	$4.00
01/04/2015	GARCIA, TINA	9161	019	City Of Chicago Police	$4.00
01/04/2015	GARCIA, TINA	9161	019	City Of Chicago Police	$743.47
01/04/2015	GARCIA, TINA	9161	019	City Of Chicago Police	$264.83
01/04/2015	GARCIA, TINA	9161	019	City Of Chicago Police	$2.37
01/04/2015	GARCIA, TINA	9161	019	City Of Chicago Police	$2.00
01/04/2015	GARCIA, TINA	9161	019	City Of Chicago Police	$4.00
01/04/2015	GARCIA, TINA	9161	019	City Of Chicago Police	$106.09
01/04/2015	GARCIA, TINA	9161	019	City Of Chicago Police	$23.48
01/04/2015	GARCIA, TINA	9161	019	City Of Chicago Police	$4.00
01/04/2015	GARCIA, TINA	9161	019	City Of Chicago Police	$4.00
05/08/2015	GARCIA, SALVADOR	9171		City Of Chicago Police	$378.25
05/08/2015	GARCIA, SALVADOR	9171		City Of Chicago Police	$4.00
05/08/2015	GARCIA, SALVADOR	9171		City Of Chicago Police	$456.95
05/08/2015	GARCIA, SALVADOR	9171		City Of Chicago Police	$405.21
05/08/2015	GARCIA, SALVADOR	9171		City Of Chicago Police	$4.00
05/08/2015	GARCIA, SALVADOR	9171		City Of Chicago Police	$4.00
06/18/2015	GARCIA, RICKY	9161	007	City Of Chicago Police	$0.95
06/18/2015	GARCIA, RICKY	9161	007	City Of Chicago Police	$50.28
06/18/2015	GARCIA, RICKY	9161	007	City Of Chicago Police	$4.00
12/21/2014	GARCIA, ADOLFO	9161	701	City Of Chicago Police	$608.40
12/21/2014	GARCIA, ADOLFO	9161	701	City Of Chicago Police	$28.29
12/21/2014	GARCIA, ADOLFO	9161	701	City Of Chicago Police	$101.40
12/21/2014	GARCIA, ADOLFO	9161	701	City Of Chicago Police	$0.68
12/21/2014	GARCIA, ADOLFO	9161	701	City Of Chicago Police	$117.00
12/21/2014	GARCIA, ADOLFO	9161	701	City Of Chicago Police	$75.86
12/21/2014	GARCIA, ADOLFO	9161	701	City Of Chicago Police	$4.00
08/20/2015	GANNON JR, THOMAS	9161	011	City Of Chicago Police	$590.56
08/20/2015	GANNON JR, THOMAS	9161	011	City Of Chicago Police	$12.11
08/20/2015	GANNON JR, THOMAS	9161	011	City Of Chicago Police	$47.91
08/20/2015	GANNON JR, THOMAS	9161	011	City Of Chicago Police	$50.28

Incident Date	Claimant	Rank	Unit of Assignment	Insured	Total to be Paid
08/20/2015	GANNON JR, THOMAS	9161	011	City Of Chicago Police	$291.46
08/20/2015	GANNON JR, THOMAS	9161	011	City Of Chicago Police	$11.16
08/20/2015	GANNON JR, THOMAS	9161	011	City Of Chicago Police	$4.00
08/20/2015	GANNON JR, THOMAS	9161	011	City Of Chicago Police	$5.50
08/20/2015	GANNON JR, THOMAS	9161	011	City Of Chicago Police	$4.00
08/20/2015	GANNON JR, THOMAS	9161	011	City Of Chicago Police	$0.91
08/20/2015	GANNON JR, THOMAS	9161	011	City Of Chicago Police	$4.00
08/20/2015	GANNON JR, THOMAS	9161	011	City Of Chicago Police	$0.95
08/20/2015	GANNON JR, THOMAS	9161	011	City Of Chicago Police	$4.00
08/20/2015	GANNON JR, THOMAS	9161	011	City Of Chicago Police	$0.23
08/20/2015	GANNON JR, THOMAS	9161	011	City Of Chicago Police	$4.00
01/05/2012	GANA, JOHN	9168		City Of Chicago Police	$44.17
08/18/2015	GALLAPO, JOSEPH	9161	020	City Of Chicago Police	$0.50
08/18/2015	GALLAPO, JOSEPH	9161	020	City Of Chicago Police	$4.00
08/18/2015	GALLAPO, JOSEPH	9161	020	City Of Chicago Police	$251.42
08/18/2015	GALLAPO, JOSEPH	9161	020	City Of Chicago Police	$0.68
08/18/2015	GALLAPO, JOSEPH	9161	020	City Of Chicago Police	$251.42
08/18/2015	GALLAPO, JOSEPH	9161	020	City Of Chicago Police	$4.00
08/18/2015	GALLAPO, JOSEPH	9161	020	City Of Chicago Police	$75.86
08/18/2015	GALLAPO, JOSEPH	9161	020	City Of Chicago Police	$4.00
08/18/2015	GALLAPO, JOSEPH	9161	020	City Of Chicago Police	$0.51
08/18/2015	GALLAPO, JOSEPH	9161	020	City Of Chicago Police	$4.00
08/18/2015	GALLAPO, JOSEPH	9161	020	City Of Chicago Police	$255.55
08/18/2015	GALLAPO, JOSEPH	9161	020	City Of Chicago Police	$0.51
08/18/2015	GALLAPO, JOSEPH	9161	020	City Of Chicago Police	$4.00
08/18/2015	GALLAPO, JOSEPH	9161	020	City Of Chicago Police	$255.55
08/18/2015	GALLAPO, JOSEPH	9161	020	City Of Chicago Police	$36.09
08/18/2015	GALLAPO, JOSEPH	9161	020	City Of Chicago Police	$4.00
08/18/2015	GALLAPO, JOSEPH	9161	020	City Of Chicago Police	$530.56
08/18/2015	GALLAPO, JOSEPH	9161	020	City Of Chicago Police	$0.47
08/18/2015	GALLAPO, JOSEPH	9161	020	City Of Chicago Police	$4.00
08/18/2015	GALLAPO, JOSEPH	9161	020	City Of Chicago Police	$53.08
08/18/2015	GALLAPO, JOSEPH	9161	020	City Of Chicago Police	$0.50

Incident Date	Claimant	Rank	Unit of Assignment	Insured	Total to be Paid
01/28/2014	GALIARDO, LESLIE	9161	016	City Of Chicago Police	$4.00
09/07/2014	GAINER, RYAN	9161		City Of Chicago Police	$0.33
09/07/2014	GAINER, RYAN	9161		City Of Chicago Police	$4.00
09/07/2014	GAINER, RYAN	9161		City Of Chicago Police	$36.86
12/31/2014	GAINER, RYAN	9161		City Of Chicago Police	$93.27
12/31/2014	GAINER, RYAN	9161		City Of Chicago Police	$0.01
03/07/2015	GAETA, JAIME	9161	006	City Of Chicago Police	$0.68
03/07/2015	GAETA, JAIME	9161	006	City Of Chicago Police	$4.00
03/07/2015	GAETA, JAIME	9161	006	City Of Chicago Police	$75.57
03/07/2015	GAETA, JAIME	9161	006	City Of Chicago Police	$149.53
03/07/2015	GAETA, JAIME	9161	006	City Of Chicago Police	$0.09
03/07/2015	GAETA, JAIME	9161	006	City Of Chicago Police	$170.47
03/07/2015	GAETA, JAIME	9161	006	City Of Chicago Police	$0.68
03/07/2015	GAETA, JAIME	9161	006	City Of Chicago Police	$4.00
03/07/2015	GAETA, JAIME	9161	006	City Of Chicago Police	$75.86
03/07/2015	GAETA, JAIME	9161	006	City Of Chicago Police	$0.19
03/07/2015	GAETA, JAIME	9161	006	City Of Chicago Police	$4.00
03/07/2015	GAETA, JAIME	9161	006	City Of Chicago Police	$4.96
12/22/2015	FURLET, MILES	9161	044	City Of Chicago Police	$4.00
12/22/2015	FURLET, MILES	9161	044	City Of Chicago Police	$4.73
12/22/2015	FURLET, MILES	9161	044	City Of Chicago Police	$528.76
11/26/2012	FULLER, STEPHEN	9161	018	City Of Chicago Police	$4.00
11/26/2012	FULLER, STEPHEN	9161	018	City Of Chicago Police	$4.00
08/26/2015	FUENTES, HECTOR	9161		City Of Chicago Police	$76.71
06/03/2015	FUENTES, EIBAR	9161		City Of Chicago Police	$439.92
06/03/2015	FUENTES, EIBAR	9161		City Of Chicago Police	$0.29
06/03/2015	FUENTES, EIBAR	9161		City Of Chicago Police	$4.00
06/03/2015	FUENTES, EIBAR	9161		City Of Chicago Police	$265.39
06/03/2015	FUENTES, EIBAR	9161		City Of Chicago Police	$29.59
06/03/2015	FUENTES, EIBAR	9161		City Of Chicago Police	$4.00
06/03/2015	FUENTES, EIBAR	9161		City Of Chicago Police	$46.35
06/03/2015	FUENTES, EIBAR	9161		City Of Chicago Police	$172.69
06/03/2015	FUENTES, EIBAR	9161		City Of Chicago Police	$73.52

Incident Date	Claimant	Rank	Unit of Assignment	Insured	Total to be Paid
06/03/2015	FUENTES, EIBAR	9161		City Of Chicago Police	$4.00
06/03/2015	FUENTES, EIBAR	9161		City Of Chicago Police	$0.66
06/03/2015	FUENTES, EIBAR	9161		City Of Chicago Police	$75.86
06/03/2015	FUENTES, EIBAR	9161		City Of Chicago Police	$0.68
06/03/2015	FUENTES, EIBAR	9161		City Of Chicago Police	$4.00
09/11/2015	FRIEL, DAVID	9171		City Of Chicago Police	$0.43
09/11/2015	FRIEL, DAVID	9171		City Of Chicago Police	$46.26
09/11/2015	FRIEL, DAVID	9171		City Of Chicago Police	$217.95
09/11/2015	FRIEL, DAVID	9171		City Of Chicago Police	$0.61
09/11/2015	FRIEL, DAVID	9171		City Of Chicago Police	$4.00
09/11/2015	FRIEL, DAVID	9171		City Of Chicago Police	$310.19
09/11/2015	FRIEL, DAVID	9171		City Of Chicago Police	$0.52
09/11/2015	FRIEL, DAVID	9171		City Of Chicago Police	$4.00
09/11/2015	FRIEL, DAVID	9171		City Of Chicago Police	$264.07
09/11/2015	FRIEL, DAVID	9171		City Of Chicago Police	$0.52
09/11/2015	FRIEL, DAVID	9171		City Of Chicago Police	$4.00
09/11/2015	FRIEL, DAVID	9171		City Of Chicago Police	$264.07
09/11/2015	FRIEL, DAVID	9171		City Of Chicago Police	$0.52
09/11/2015	FRIEL, DAVID	9171		City Of Chicago Police	$4.00
09/11/2015	FRIEL, DAVID	9171		City Of Chicago Police	$264.07
09/11/2015	FRIEL, DAVID	9171		City Of Chicago Police	$0.43
09/11/2015	FRIEL, DAVID	9171		City Of Chicago Police	$4.00
09/11/2015	FRIEL, DAVID	9171		City Of Chicago Police	$217.95
09/11/2015	FRIEL, DAVID	9171		City Of Chicago Police	$123.38
09/11/2015	FRIEL, DAVID	9171		City Of Chicago Police	$0.34
09/11/2015	FRIEL, DAVID	9171		City Of Chicago Police	$4.00
09/11/2015	FRIEL, DAVID	9171		City Of Chicago Police	$173.75
09/11/2015	FRIEL, DAVID	9171		City Of Chicago Police	$0.43
09/11/2015	FRIEL, DAVID	9171		City Of Chicago Police	$4.00
09/11/2015	FRIEL, DAVID	9171		City Of Chicago Police	$219.87
09/11/2015	FRIEL, DAVID	9171		City Of Chicago Police	$0.82
09/11/2015	FRIEL, DAVID	9171		City Of Chicago Police	$4.00
09/11/2015	FRIEL, DAVID	9171		City Of Chicago Police	$92.25

Incident Date	Claimant	Rank	Unit of Assignment	Insured	Total to be Paid
09/11/2015	FRIEL, DAVID	9171		City Of Chicago Police	$0.61
09/11/2015	FRIEL, DAVID	9171		City Of Chicago Police	$4.00
09/11/2015	FRIEL, DAVID	9171		City Of Chicago Police	$310.19
09/11/2015	FRIEL, DAVID	9171		City Of Chicago Police	$0.43
09/11/2015	FRIEL, DAVID	9171		City Of Chicago Police	$4.00
09/11/2015	FRIEL, DAVID	9171		City Of Chicago Police	$217.95
09/11/2015	FRIEL, DAVID	9171		City Of Chicago Police	$0.43
09/11/2015	FRIEL, DAVID	9171		City Of Chicago Police	$4.00
09/11/2015	FRIEL, DAVID	9171		City Of Chicago Police	$217.95
09/11/2015	FRIEL, DAVID	9171		City Of Chicago Police	$0.43
09/11/2015	FRIEL, DAVID	9171		City Of Chicago Police	$4.00
09/11/2015	FRIEL, DAVID	9171		City Of Chicago Police	$217.95
09/11/2015	FRIEL, DAVID	9171		City Of Chicago Police	$0.06
09/11/2015	FRIEL, DAVID	9171		City Of Chicago Police	$4.00
09/11/2015	FRIEL, DAVID	9171		City Of Chicago Police	$4.00
10/10/2014	FRAUSTO, JACQUELYN	9171	011	City Of Chicago Police	$0.69
10/10/2014	FRAUSTO, JACQUELYN	9171	011	City Of Chicago Police	$4.00
10/10/2014	FRAUSTO, JACQUELYN	9171	011	City Of Chicago Police	$347.98
10/10/2014	FRAUSTO, JACQUELYN	9171	011	City Of Chicago Police	$0.60
10/10/2014	FRAUSTO, JACQUELYN	9171	011	City Of Chicago Police	$4.00
10/10/2014	FRAUSTO, JACQUELYN	9171	011	City Of Chicago Police	$301.86
10/10/2014	FRAUSTO, JACQUELYN	9171	011	City Of Chicago Police	$0.69
10/10/2014	FRAUSTO, JACQUELYN	9171	011	City Of Chicago Police	$4.00
10/10/2014	FRAUSTO, JACQUELYN	9171	011	City Of Chicago Police	$347.98
10/10/2014	FRAUSTO, JACQUELYN	9171	011	City Of Chicago Police	$0.69
10/10/2014	FRAUSTO, JACQUELYN	9171	011	City Of Chicago Police	$4.00
10/10/2014	FRAUSTO, JACQUELYN	9171	011	City Of Chicago Police	$347.98
10/10/2014	FRAUSTO, JACQUELYN	9171	011	City Of Chicago Police	$0.69
10/10/2014	FRAUSTO, JACQUELYN	9171	011	City Of Chicago Police	$4.00
10/10/2014	FRAUSTO, JACQUELYN	9171	011	City Of Chicago Police	$347.98
10/10/2014	FRAUSTO, JACQUELYN	9171	011	City Of Chicago Police	$0.45
10/10/2014	FRAUSTO, JACQUELYN	9171	011	City Of Chicago Police	$4.00
10/10/2014	FRAUSTO, JACQUELYN	9171	011	City Of Chicago Police	$231.00

Incident Date	Claimant	Rank	Unit of Assignment	Insured	Total to be Paid
10/10/2014	FRAUSTO, JACQUELYN	9171	011	City Of Chicago Police	$0.69
10/10/2014	FRAUSTO, JACQUELYN	9171	011	City Of Chicago Police	$4.00
10/10/2014	FRAUSTO, JACQUELYN	9171	011	City Of Chicago Police	$347.98
10/10/2014	FRAUSTO, JACQUELYN	9171	011	City Of Chicago Police	$0.69
10/10/2014	FRAUSTO, JACQUELYN	9171	011	City Of Chicago Police	$4.00
10/10/2014	FRAUSTO, JACQUELYN	9171	011	City Of Chicago Police	$347.98
10/10/2014	FRAUSTO, JACQUELYN	9171	011	City Of Chicago Police	$458.42
10/10/2014	FRAUSTO, JACQUELYN	9171	011	City Of Chicago Police	$17.14
10/10/2014	FRAUSTO, JACQUELYN	9171	011	City Of Chicago Police	$4.00
10/10/2014	FRAUSTO, JACQUELYN	9171	011	City Of Chicago Police	$117.27
10/10/2014	FRAUSTO, JACQUELYN	9171	011	City Of Chicago Police	$4.00
10/10/2014	FRAUSTO, JACQUELYN	9171	011	City Of Chicago Police	$558.01
10/10/2014	FRAUSTO, JACQUELYN	9171	011	City Of Chicago Police	$4.10
10/10/2014	FRAUSTO, JACQUELYN	9171	011	City Of Chicago Police	$4.00
10/10/2014	FRAUSTO, JACQUELYN	9171	011	City Of Chicago Police	$0.69
10/10/2014	FRAUSTO, JACQUELYN	9171	011	City Of Chicago Police	$4.00
10/10/2014	FRAUSTO, JACQUELYN	9171	011	City Of Chicago Police	$347.98
10/10/2014	FRAUSTO, JACQUELYN	9171	011	City Of Chicago Police	$0.60
10/10/2014	FRAUSTO, JACQUELYN	9171	011	City Of Chicago Police	$4.00
10/10/2014	FRAUSTO, JACQUELYN	9171	011	City Of Chicago Police	$305.70
10/10/2014	FRAUSTO, JACQUELYN	9171	011	City Of Chicago Police	$0.69
10/10/2014	FRAUSTO, JACQUELYN	9171	011	City Of Chicago Police	$4.00
10/10/2014	FRAUSTO, JACQUELYN	9171	011	City Of Chicago Police	$347.98
10/10/2014	FRAUSTO, JACQUELYN	9171	011	City Of Chicago Police	$0.69
10/10/2014	FRAUSTO, JACQUELYN	9171	011	City Of Chicago Police	$4.00
10/10/2014	FRAUSTO, JACQUELYN	9171	011	City Of Chicago Police	$347.98
10/10/2014	FRAUSTO, JACQUELYN	9171	011	City Of Chicago Police	$0.69
10/10/2014	FRAUSTO, JACQUELYN	9171	011	City Of Chicago Police	$4.00
10/10/2014	FRAUSTO, JACQUELYN	9171	011	City Of Chicago Police	$347.98
10/10/2014	FRAUSTO, JACQUELYN	9171	011	City Of Chicago Police	$0.69
10/10/2014	FRAUSTO, JACQUELYN	9171	011	City Of Chicago Police	$4.00
10/10/2014	FRAUSTO, JACQUELYN	9171	011	City Of Chicago Police	$347.98
10/10/2014	FRAUSTO, JACQUELYN	9171	011	City Of Chicago Police	$0.60

Incident Date	Claimant	Rank	Unit of Assignment	Insured	Total to be Paid
10/10/2014	FRAUSTO, JACQUELYN	9171	011	City Of Chicago Police	$0.77
10/10/2014	FRAUSTO, JACQUELYN	9171	011	City Of Chicago Police	$4.00
10/10/2014	FRAUSTO, JACQUELYN	9171	011	City Of Chicago Police	$387.50
10/10/2014	FRAUSTO, JACQUELYN	9171	011	City Of Chicago Police	$4.00
10/10/2014	FRAUSTO, JACQUELYN	9171	011	City Of Chicago Police	$301.86
10/10/2014	FRAUSTO, JACQUELYN	9171	011	City Of Chicago Police	$0.69
10/10/2014	FRAUSTO, JACQUELYN	9171	011	City Of Chicago Police	$4.00
10/10/2014	FRAUSTO, JACQUELYN	9171	011	City Of Chicago Police	$347.98
06/02/2015	FRANO JR, WAYNE	9161	044	City Of Chicago Police	$0.95
06/02/2015	FRANO JR, WAYNE	9161	044	City Of Chicago Police	$4.00
06/02/2015	FRANO JR, WAYNE	9161	044	City Of Chicago Police	$4.00
06/02/2015	FRANO JR, WAYNE	9161	044	City Of Chicago Police	$0.40
06/02/2015	FRANO JR, WAYNE	9161	044	City Of Chicago Police	$4.00
06/02/2015	FRANO JR, WAYNE	9161	044	City Of Chicago Police	$0.34
06/02/2015	FRANO JR, WAYNE	9161	044	City Of Chicago Police	$4.00
06/02/2015	FRANO JR, WAYNE	9161	044	City Of Chicago Police	$0.74
06/02/2015	FRANO JR, WAYNE	9161	044	City Of Chicago Police	$4.00
06/02/2015	FRANO JR, WAYNE	9161	044	City Of Chicago Police	$0.29
06/02/2015	FRANO JR, WAYNE	9161	044	City Of Chicago Police	$4.00
06/02/2015	FRANO JR, WAYNE	9161	044	City Of Chicago Police	$0.29
06/02/2015	FRANO JR, WAYNE	9161	044	City Of Chicago Police	$4.00
06/02/2015	FRANO JR, WAYNE	9161	044	City Of Chicago Police	$0.34
06/02/2015	FRANO JR, WAYNE	9161	044	City Of Chicago Police	$4.00
06/02/2015	FRANO JR, WAYNE	9161	044	City Of Chicago Police	$0.61
06/02/2015	FRANO JR, WAYNE	9161	044	City Of Chicago Police	$4.00
06/02/2015	FRANO JR, WAYNE	9161	044	City Of Chicago Police	$310.19
06/02/2015	FRANO JR, WAYNE	9161	044	City Of Chicago Police	$50.28
06/02/2015	FRANO JR, WAYNE	9161	044	City Of Chicago Police	$311.74
06/02/2015	FRANO JR, WAYNE	9161	044	City Of Chicago Police	$311.74
06/02/2015	FRANO JR, WAYNE	9161	044	City Of Chicago Police	$311.74
06/02/2015	FRANO JR, WAYNE	9161	044	City Of Chicago Police	$627.34
06/02/2015	FRANO JR, WAYNE	9161	044	City Of Chicago Police	$311.74
06/02/2015	FRANO JR, WAYNE	9161	044	City Of Chicago Police	$313.67

Incident Date	Claimant	Rank	Unit of Assignment	Insured	Total to be Paid
06/02/2015	FRANO JR, WAYNE	9161	044	City Of Chicago Police	$373.03
06/02/2015	FRANO JR, WAYNE	9161	044	City Of Chicago Police	$313.67
06/02/2015	FRANO JR, WAYNE	9161	044	City Of Chicago Police	$686.70
06/02/2015	FRANO JR, WAYNE	9161	044	City Of Chicago Police	$267.32
06/02/2015	FRANO JR, WAYNE	9161	044	City Of Chicago Police	$267.32
06/02/2015	FRANO JR, WAYNE	9161	044	City Of Chicago Police	$311.74
06/02/2015	FRANO JR, WAYNE	9161	044	City Of Chicago Police	$371.10
06/02/2015	FRANO JR, WAYNE	9161	044	City Of Chicago Police	$3.51
06/02/2015	FRANO JR, WAYNE	9161	044	City Of Chicago Police	$0.40
06/02/2015	FRANO JR, WAYNE	9161	044	City Of Chicago Police	$4.00
06/02/2015	FRANO JR, WAYNE	9161	044	City Of Chicago Police	$0.40
06/02/2015	FRANO JR, WAYNE	9161	044	City Of Chicago Police	$4.00
06/02/2015	FRANO JR, WAYNE	9161	044	City Of Chicago Police	$0.60
06/02/2015	FRANO JR, WAYNE	9161	044	City Of Chicago Police	$4.00
06/02/2015	FRANO JR, WAYNE	9161	044	City Of Chicago Police	$4.00
06/02/2015	FRANO JR, WAYNE	9161	044	City Of Chicago Police	$53.98
06/02/2015	FRANO JR, WAYNE	9161	044	City Of Chicago Police	$373.03
06/02/2015	FRANO JR, WAYNE	9161	044	City Of Chicago Police	$556.64
06/02/2015	FRANO JR, WAYNE	9161	044	City Of Chicago Police	$4.00
06/02/2015	FRANO JR, WAYNE	9161	044	City Of Chicago Police	$0.34
06/02/2015	FRANO JR, WAYNE	9161	044	City Of Chicago Police	$4.00
06/02/2015	FRANO JR, WAYNE	9161	044	City Of Chicago Police	$0.34
06/02/2015	FRANO JR, WAYNE	9161	044	City Of Chicago Police	$4.00
06/02/2015	FRANO JR, WAYNE	9161	044	City Of Chicago Police	$0.34
06/02/2015	FRANO JR, WAYNE	9161	044	City Of Chicago Police	$4.00
06/02/2015	FRANO JR, WAYNE	9161	044	City Of Chicago Police	$0.68
06/02/2015	FRANO JR, WAYNE	9161	044	City Of Chicago Police	$4.00
06/02/2015	FRANO JR, WAYNE	9161	044	City Of Chicago Police	$0.34
06/02/2015	FRANO JR, WAYNE	9161	044	City Of Chicago Police	$0.34
07/15/2015	FRANCO, LINDEN	9161		City Of Chicago Police	$0.75
07/15/2015	FRANCO, LINDEN	9161		City Of Chicago Police	$4.00
07/15/2015	FRANCO, LINDEN	9161		City Of Chicago Police	$381.87
07/15/2015	FRANCO, LINDEN	9161		City Of Chicago Police	$0.60

Incident Date	Claimant	Rank	Unit of Assignment	Insured	Total to be Paid
07/15/2015	FRANCO, LINDEN	9161		City Of Chicago Police	$4.00
07/15/2015	FRANCO, LINDEN	9161		City Of Chicago Police	$306.63
07/15/2015	FRANCO, LINDEN	9161		City Of Chicago Police	$0.60
07/15/2015	FRANCO, LINDEN	9161		City Of Chicago Police	$4.00
07/15/2015	FRANCO, LINDEN	9161		City Of Chicago Police	$306.06
07/15/2015	FRANCO, LINDEN	9161		City Of Chicago Police	$4.00
07/15/2015	FRANCO, LINDEN	9161		City Of Chicago Police	$80.01
07/15/2015	FRANCO, LINDEN	9161		City Of Chicago Police	$0.60
07/15/2015	FRANCO, LINDEN	9161		City Of Chicago Police	$4.00
07/15/2015	FRANCO, LINDEN	9161		City Of Chicago Police	$306.06
07/15/2015	FRANCO, LINDEN	9161		City Of Chicago Police	$0.52
07/15/2015	FRANCO, LINDEN	9161		City Of Chicago Police	$4.00
07/15/2015	FRANCO, LINDEN	9161		City Of Chicago Police	$264.07
07/15/2015	FRANCO, LINDEN	9161		City Of Chicago Police	$24.16
07/15/2015	FRANCO, LINDEN	9161		City Of Chicago Police	$4.00
07/15/2015	FRANCO, LINDEN	9161		City Of Chicago Police	$0.52
07/15/2015	FRANCO, LINDEN	9161		City Of Chicago Police	$4.00
07/15/2015	FRANCO, LINDEN	9161		City Of Chicago Police	$264.07
07/15/2015	FRANCO, LINDEN	9161		City Of Chicago Police	$0.52
07/15/2015	FRANCO, LINDEN	9161		City Of Chicago Police	$4.00
07/15/2015	FRANCO, LINDEN	9161		City Of Chicago Police	$264.07
07/15/2015	FRANCO, LINDEN	9161		City Of Chicago Police	$0.52
07/15/2015	FRANCO, LINDEN	9161		City Of Chicago Police	$4.00
07/15/2015	FRANCO, LINDEN	9161		City Of Chicago Police	$264.07
07/15/2015	FRANCO, LINDEN	9161		City Of Chicago Police	$0.52
07/15/2015	FRANCO, LINDEN	9161		City Of Chicago Police	$4.00
07/15/2015	FRANCO, LINDEN	9161		City Of Chicago Police	$264.07
07/15/2015	FRANCO, LINDEN	9161		City Of Chicago Police	$1.04
07/15/2015	FRANCO, LINDEN	9161		City Of Chicago Police	$4.00
07/15/2015	FRANCO, LINDEN	9161		City Of Chicago Police	$528.14
07/15/2015	FRANCO, LINDEN	9161		City Of Chicago Police	$0.52
07/15/2015	FRANCO, LINDEN	9161		City Of Chicago Police	$4.00
07/15/2015	FRANCO, LINDEN	9161		City Of Chicago Police	$264.07

Incident Date	Claimant	Rank	Unit of Assignment	Insured	Total to be Paid
07/09/2015	FOWLER, TERRENCE	9161	044	City Of Chicago Police	$4.00
07/09/2015	FOWLER, TERRENCE	9161	044	City Of Chicago Police	$4.00
07/09/2015	FOWLER, TERRENCE	9161	044	City Of Chicago Police	$26.60
07/09/2015	FOWLER, TERRENCE	9161	044	City Of Chicago Police	$189.59
04/03/2013	FOSTER, KEVIN	9161		City Of Chicago Police	$76.71
11/29/2015	FORD, ARTHELIA	9161	044	City Of Chicago Police	$161.00
11/29/2015	FORD, ARTHELIA	9161	044	City Of Chicago Police	$4.00
11/29/2015	FORD, ARTHELIA	9161	044	City Of Chicago Police	$117.00
11/29/2015	FORD, ARTHELIA	9161	044	City Of Chicago Police	$4.00
03/20/2012	FONDA, DAVID	9161		City Of Chicago Police	$109.18
11/06/2010	FOLINO, ANTHONY	9161		City Of Chicago Police	$4.00
11/06/2010	FOLINO, ANTHONY	9161		City Of Chicago Police	$117.88
11/06/2010	FOLINO, ANTHONY	9161		City Of Chicago Police	$4.00
11/06/2010	FOLINO, ANTHONY	9161		City Of Chicago Police	$117.88
11/06/2010	FOLINO, ANTHONY	9161		City Of Chicago Police	$4.00
11/06/2010	FOLINO, ANTHONY	9161		City Of Chicago Police	$117.88
11/06/2010	FOLINO, ANTHONY	9161		City Of Chicago Police	$4.00
11/06/2010	FOLINO, ANTHONY	9161		City Of Chicago Police	$304.63
11/06/2010	FOLINO, ANTHONY	9161		City Of Chicago Police	$26.48
11/06/2010	FOLINO, ANTHONY	9161		City Of Chicago Police	$268.39
11/06/2010	FOLINO, ANTHONY	9161		City Of Chicago Police	$219.64
11/06/2010	FOLINO, ANTHONY	9161		City Of Chicago Police	$248.73
11/06/2010	FOLINO, ANTHONY	9161		City Of Chicago Police	$26.48
11/06/2010	FOLINO, ANTHONY	9161		City Of Chicago Police	$215.85
11/06/2010	FOLINO, ANTHONY	9161		City Of Chicago Police	$271.07
11/06/2010	FOLINO, ANTHONY	9161		City Of Chicago Police	$160.18
11/06/2010	FOLINO, ANTHONY	9161		City Of Chicago Police	$240.03
11/06/2010	FOLINO, ANTHONY	9161		City Of Chicago Police	$458.86
11/06/2010	FOLINO, ANTHONY	9161		City Of Chicago Police	$897.14
11/06/2010	FOLINO, ANTHONY	9161		City Of Chicago Police	$51.98
11/06/2010	FOLINO, ANTHONY	9161		City Of Chicago Police	$236.06
11/06/2010	FOLINO, ANTHONY	9161		City Of Chicago Police	$292.51
11/06/2010	FOLINO, ANTHONY	9161		City Of Chicago Police	$4.00

Incident Date	Claimant	Rank	Unit of Assignment	Insured	Total to be Paid
11/06/2010	FOLINO, ANTHONY	9161		City Of Chicago Police	$117.88
02/16/2015	FOLINO, ANTHONY	9161		City Of Chicago Police	$308.11
02/16/2015	FOLINO, ANTHONY	9161		City Of Chicago Police	$150.00
02/16/2015	FOLINO, ANTHONY	9161		City Of Chicago Police	$4.00
02/16/2015	FOLINO, ANTHONY	9161		City Of Chicago Police	$308.11
02/16/2015	FOLINO, ANTHONY	9161		City Of Chicago Police	$4.00
02/16/2015	FOLINO, ANTHONY	9161		City Of Chicago Police	$53.08
02/16/2015	FOLINO, ANTHONY	9161		City Of Chicago Police	$0.47
09/24/2011	FOLEY, KATHLEEN	P.O.	021	City Of Chicago Police	$80.01
09/24/2011	FOLEY, KATHLEEN	P.O.	021	City Of Chicago Police	$4.00
09/24/2011	FOLEY, KATHLEEN	P.O.	021	City Of Chicago Police	$375.59
09/24/2011	FOLEY, KATHLEEN	P.O.	021	City Of Chicago Police	$106.68
11/13/2015	FOLEY, JAMES	9161		City Of Chicago Police	$75.86
11/13/2015	FOLEY, JAMES	9161		City Of Chicago Police	$0.52
11/13/2015	FOLEY, JAMES	9161		City Of Chicago Police	$4.00
11/13/2015	FOLEY, JAMES	9161		City Of Chicago Police	$265.99
11/13/2015	FOLEY, JAMES	9161		City Of Chicago Police	$259.39
11/13/2015	FOLEY, JAMES	9161		City Of Chicago Police	$4.00
11/13/2015	FOLEY, JAMES	9161		City Of Chicago Police	$259.39
11/13/2015	FOLEY, JAMES	9161		City Of Chicago Police	$0.51
11/13/2015	FOLEY, JAMES	9161		City Of Chicago Police	$4.00
11/13/2015	FOLEY, JAMES	9161		City Of Chicago Police	$259.39
11/13/2015	FOLEY, JAMES	9161		City Of Chicago Police	$0.51
11/13/2015	FOLEY, JAMES	9161		City Of Chicago Police	$4.00
11/13/2015	FOLEY, JAMES	9161		City Of Chicago Police	$259.39
11/13/2015	FOLEY, JAMES	9161		City Of Chicago Police	$0.52
11/13/2015	FOLEY, JAMES	9161		City Of Chicago Police	$4.00
11/13/2015	FOLEY, JAMES	9161		City Of Chicago Police	$265.99
11/13/2015	FOLEY, JAMES	9161		City Of Chicago Police	$0.51
11/13/2015	FOLEY, JAMES	9161		City Of Chicago Police	$4.00
11/13/2015	FOLEY, JAMES	9161		City Of Chicago Police	$259.39
11/13/2015	FOLEY, JAMES	9161		City Of Chicago Police	$0.59
11/13/2015	FOLEY, JAMES	9161		City Of Chicago Police	$4.00

Incident Date	Claimant	Rank	Unit of Assignment	Insured	Total to be Paid
11/13/2015	FOLEY, JAMES	9161		City Of Chicago Police	$298.91
11/13/2015	FOLEY, JAMES	9161		City Of Chicago Police	$0.51
11/13/2015	FOLEY, JAMES	9161		City Of Chicago Police	$4.00
11/13/2015	FOLEY, JAMES	9161		City Of Chicago Police	$259.39
11/13/2015	FOLEY, JAMES	9161		City Of Chicago Police	$0.51
11/13/2015	FOLEY, JAMES	9161		City Of Chicago Police	$4.00
11/13/2015	FOLEY, JAMES	9161		City Of Chicago Police	$4.00
11/13/2015	FOLEY, JAMES	9161		City Of Chicago Police	$0.68
11/13/2015	FOLEY, JAMES	9161		City Of Chicago Police	$259.39
11/13/2015	FOLEY, JAMES	9161		City Of Chicago Police	$4.00
11/13/2015	FOLEY, JAMES	9161		City Of Chicago Police	$0.51
11/13/2015	FOLEY, JAMES	9161		City Of Chicago Police	$75.86
11/13/2015	FOLEY, JAMES	9161		City Of Chicago Police	$4.00
11/13/2015	FOLEY, JAMES	9161		City Of Chicago Police	$0.68
11/13/2015	FOLEY, JAMES	9161		City Of Chicago Police	$262.01
11/13/2015	FOLEY, JAMES	9161		City Of Chicago Police	$4.00
11/13/2015	FOLEY, JAMES	9161		City Of Chicago Police	$0.52
11/13/2015	FOLEY, JAMES	9161		City Of Chicago Police	$0.51
06/08/2015	FLOWERS, ANTHONY	9165	009	City Of Chicago Police	$4.00
06/08/2015	FLOWERS, ANTHONY	9165	009	City Of Chicago Police	$289.39
06/08/2015	FLOWERS, ANTHONY	9165	009	City Of Chicago Police	$2.44
06/08/2015	FLOWERS, ANTHONY	9165	009	City Of Chicago Police	$4.00
06/08/2015	FLOWERS, ANTHONY	9165	009	City Of Chicago Police	$344.99
06/08/2015	FLOWERS, ANTHONY	9165	009	City Of Chicago Police	$190.30
06/08/2015	FLOWERS, ANTHONY	9165	009	City Of Chicago Police	$0.53
06/08/2015	FLOWERS, ANTHONY	9165	009	City Of Chicago Police	$4.00
06/08/2015	FLOWERS, ANTHONY	9165	009	City Of Chicago Police	$460.97
06/08/2015	FLOWERS, ANTHONY	9165	009	City Of Chicago Police	$0.23
06/08/2015	FLOWERS, ANTHONY	9165	009	City Of Chicago Police	$4.00
06/08/2015	FLOWERS, ANTHONY	9165	009	City Of Chicago Police	$198.13
06/08/2015	FLOWERS, ANTHONY	9165	009	City Of Chicago Police	$2.63
06/08/2015	FLOWERS, ANTHONY	9165	009	City Of Chicago Police	$4.00
06/08/2015	FLOWERS, ANTHONY	9165	009	City Of Chicago Police	$348.91

Incident Date	Claimant	Rank	Unit of Assignment	Insured	Total to be Paid
06/08/2015	FLOWERS, ANTHONY	9165	009	City Of Chicago Police	$0.44
06/08/2015	FLOWERS, ANTHONY	9165	009	City Of Chicago Police	$4.00
06/08/2015	FLOWERS, ANTHONY	9165	009	City Of Chicago Police	$224.55
06/08/2015	FLOWERS, ANTHONY	9165	009	City Of Chicago Police	$0.64
06/08/2015	FLOWERS, ANTHONY	9165	009	City Of Chicago Police	$4.00
06/08/2015	FLOWERS, ANTHONY	9165	009	City Of Chicago Police	$331.38
06/08/2015	FLOWERS, ANTHONY	9165	009	City Of Chicago Police	$0.56
06/08/2015	FLOWERS, ANTHONY	9165	009	City Of Chicago Police	$4.00
06/08/2015	FLOWERS, ANTHONY	9165	009	City Of Chicago Police	$285.60
06/08/2015	FLOWERS, ANTHONY	9165	009	City Of Chicago Police	$0.63
06/08/2015	FLOWERS, ANTHONY	9165	009	City Of Chicago Police	$4.00
06/08/2015	FLOWERS, ANTHONY	9165	009	City Of Chicago Police	$327.25
06/08/2015	FLOWERS, ANTHONY	9165	009	City Of Chicago Police	$0.67
06/08/2015	FLOWERS, ANTHONY	9165	009	City Of Chicago Police	$4.00
06/08/2015	FLOWERS, ANTHONY	9165	009	City Of Chicago Police	$349.65
06/08/2015	FLOWERS, ANTHONY	9165	009	City Of Chicago Police	$0.47
06/08/2015	FLOWERS, ANTHONY	9165	009	City Of Chicago Police	$4.00
06/08/2015	FLOWERS, ANTHONY	9165	009	City Of Chicago Police	$0.54
06/08/2015	FLOWERS, ANTHONY	9165	009	City Of Chicago Police	$4.00
06/08/2015	FLOWERS, ANTHONY	9165	009	City Of Chicago Police	$76.66
06/08/2015	FLOWERS, ANTHONY	9165	009	City Of Chicago Police	$243.27
06/08/2015	FLOWERS, ANTHONY	9165	009	City Of Chicago Police	$0.61
06/08/2015	FLOWERS, ANTHONY	9165	009	City Of Chicago Police	$4.00
06/08/2015	FLOWERS, ANTHONY	9165	009	City Of Chicago Police	$314.24
06/08/2015	FLOWERS, ANTHONY	9165	009	City Of Chicago Police	$0.55
06/08/2015	FLOWERS, ANTHONY	9165	009	City Of Chicago Police	$4.00
06/08/2015	FLOWERS, ANTHONY	9165	009	City Of Chicago Police	$285.26
06/08/2015	FLOWERS, ANTHONY	9165	009	City Of Chicago Police	$0.56
07/04/2014	FLORES, MICHAEL	9161		City Of Chicago Police	$4.00
07/04/2014	FLORES, MICHAEL	9161		City Of Chicago Police	$1.37
07/04/2014	FLORES, MICHAEL	9161		City Of Chicago Police	$31.95
07/04/2014	FLORES, MICHAEL	9161		City Of Chicago Police	$4.00
07/04/2014	FLORES, MICHAEL	9161		City Of Chicago Police	$0.29

Incident Date	Claimant	Rank	Unit of Assignment	Insured	Total to be Paid
07/04/2014	FLORES, MICHAEL	9161		City Of Chicago Police	$201.70
07/04/2014	FLORES, MICHAEL	9161		City Of Chicago Police	$1.81
07/04/2014	FLORES, MICHAEL	9161		City Of Chicago Police	$36.44
07/04/2014	FLORES, MICHAEL	9161		City Of Chicago Police	$4.00
07/04/2014	FLORES, MICHAEL	9161		City Of Chicago Police	$0.33
07/04/2014	FLORES, MICHAEL	9161		City Of Chicago Police	$200.32
07/04/2014	FLORES, MICHAEL	9161		City Of Chicago Police	$4.00
07/04/2014	FLORES, MICHAEL	9161		City Of Chicago Police	$1.79
07/04/2014	FLORES, MICHAEL	9161		City Of Chicago Police	$4.00
07/04/2014	FLORES, MICHAEL	9161		City Of Chicago Police	$153.02
01/17/2016	FLORES, JULIO	9161		City Of Chicago Police	$4.00
01/17/2016	FLORES, JULIO	9161		City Of Chicago Police	$33.69
01/17/2016	FLORES, JULIO	9161		City Of Chicago Police	$0.30
06/06/2015	FLORES, JORGE	9161		City Of Chicago Police	$368.49
06/06/2015	FLORES, JORGE	9161		City Of Chicago Police	$0.71
06/06/2015	FLORES, JORGE	9161		City Of Chicago Police	$4.00
11/01/2015	FLORES, GABRIEL	9171		City Of Chicago Police	$4.00
11/01/2015	FLORES, GABRIEL	9171		City Of Chicago Police	$80.01
11/01/2015	FLORES, GABRIEL	9171		City Of Chicago Police	$4.00
11/01/2015	FLORES, GABRIEL	9171		City Of Chicago Police	$210.54
11/01/2015	FLORES, GABRIEL	9171		City Of Chicago Police	$1.11
10/12/2015	FLORES, CONNIE	9161	412	City Of Chicago Police	$4.00
09/28/2015	FLISK, MARGARET	9171		City Of Chicago Police	$4.00
09/28/2015	FLISK, MARGARET	9171		City Of Chicago Police	$46.35
09/28/2015	FLISK, MARGARET	9171		City Of Chicago Police	$0.24
09/28/2015	FLISK, MARGARET	9171		City Of Chicago Police	$4.00
09/28/2015	FLISK, MARGARET	9171		City Of Chicago Police	$216.05
09/28/2015	FLISK, MARGARET	9171		City Of Chicago Police	$0.29
09/28/2015	FLISK, MARGARET	9171		City Of Chicago Police	$4.00
09/28/2015	FLISK, MARGARET	9171		City Of Chicago Police	$254.10
09/28/2015	FLISK, MARGARET	9171		City Of Chicago Police	$2.99
09/28/2015	FLISK, MARGARET	9171		City Of Chicago Police	$4.00
09/28/2015	FLISK, MARGARET	9171		City Of Chicago Police	$62.28

Incident Date	Claimant	Rank	Unit of Assignment	Insured	Total to be Paid
09/28/2015	FLISK, MARGARET	9171		City Of Chicago Police	$159.53
09/28/2015	FLISK, MARGARET	9171		City Of Chicago Police	$219.04
09/28/2015	FLISK, MARGARET	9171		City Of Chicago Police	$211.90
09/28/2015	FLISK, MARGARET	9171		City Of Chicago Police	$216.05
09/28/2015	FLISK, MARGARET	9171		City Of Chicago Police	$0.50
09/28/2015	FLISK, MARGARET	9171		City Of Chicago Police	$4.00
09/28/2015	FLISK, MARGARET	9171		City Of Chicago Police	$255.05
09/28/2015	FLISK, MARGARET	9171		City Of Chicago Police	$0.24
09/28/2015	FLISK, MARGARET	9171		City Of Chicago Police	$4.00
09/28/2015	FLISK, MARGARET	9171		City Of Chicago Police	$216.05
09/28/2015	FLISK, MARGARET	9171		City Of Chicago Police	$27.34
09/28/2015	FLISK, MARGARET	9171		City Of Chicago Police	$4.00
09/28/2015	FLISK, MARGARET	9171		City Of Chicago Police	$42.20
09/28/2015	FLISK, MARGARET	9171		City Of Chicago Police	$0.24
09/28/2015	FLISK, MARGARET	9171		City Of Chicago Police	$4.00
09/28/2015	FLISK, MARGARET	9171		City Of Chicago Police	$216.05
09/28/2015	FLISK, MARGARET	9171		City Of Chicago Police	$37.52
09/28/2015	FLISK, MARGARET	9171		City Of Chicago Police	$4.00
09/28/2015	FLISK, MARGARET	9171		City Of Chicago Police	$42.20
09/28/2015	FLISK, MARGARET	9171		City Of Chicago Police	$0.29
09/28/2015	FLISK, MARGARET	9171		City Of Chicago Police	$4.00
09/28/2015	FLISK, MARGARET	9171		City Of Chicago Police	$258.25
09/28/2015	FLISK, MARGARET	9171		City Of Chicago Police	$36.30
09/28/2015	FLISK, MARGARET	9171		City Of Chicago Police	$4.00
09/28/2015	FLISK, MARGARET	9171		City Of Chicago Police	$46.35
09/28/2015	FLISK, MARGARET	9171		City Of Chicago Police	$37.01
04/18/2015	FLIPPIN, TASHA	9161	044	City Of Chicago Police	$5.01
05/19/2015	FISCHER, NATALIE	9161	010	City Of Chicago Police	$1.37
05/19/2015	FISCHER, NATALIE	9161	010	City Of Chicago Police	$211.74
05/19/2015	FISCHER, NATALIE	9161	010	City Of Chicago Police	$4.00
11/29/2015	FISCHER, NATALIE	9161		City Of Chicago Police	$4.00
11/29/2015	FISCHER, NATALIE	9161		City Of Chicago Police	$245.20
11/30/2012	FINNEGAN, KEVIN	9161	019	City Of Chicago Police	$122.76

Incident Date	Claimant	Rank	Unit of Assignment	Insured	Total to be Paid
11/30/2012	FINNEGAN, KEVIN	9161	019	City Of Chicago Police	$16.69
09/25/2015	FIGUEROA, EDWIN	9161		City Of Chicago Police	$4.00
09/25/2015	FIGUEROA, EDWIN	9161		City Of Chicago Police	$3.39
09/25/2015	FIGUEROA, EDWIN	9161		City Of Chicago Police	$59.89
07/06/2015	FERNANDEZ, JOSE	9161	008	City Of Chicago Police	$0.50
07/06/2015	FERNANDEZ, JOSE	9161	008	City Of Chicago Police	$4.00
07/06/2015	FERNANDEZ, JOSE	9161	008	City Of Chicago Police	$257.84
07/06/2015	FERNANDEZ, JOSE	9161	008	City Of Chicago Police	$0.59
07/06/2015	FERNANDEZ, JOSE	9161	008	City Of Chicago Police	$4.00
07/06/2015	FERNANDEZ, JOSE	9161	008	City Of Chicago Police	$303.96
07/06/2015	FERNANDEZ, JOSE	9161	008	City Of Chicago Police	$0.52
07/06/2015	FERNANDEZ, JOSE	9161	008	City Of Chicago Police	$4.00
07/06/2015	FERNANDEZ, JOSE	9161	008	City Of Chicago Police	$266.54
07/06/2015	FERNANDEZ, JOSE	9161	008	City Of Chicago Police	$303.96
07/06/2015	FERNANDEZ, JOSE	9161	008	City Of Chicago Police	$3.54
07/06/2015	FERNANDEZ, JOSE	9161	008	City Of Chicago Police	$4.00
07/06/2015	FERNANDEZ, JOSE	9161	008	City Of Chicago Police	$395.38
07/06/2015	FERNANDEZ, JOSE	9161	008	City Of Chicago Police	$0.60
07/06/2015	FERNANDEZ, JOSE	9161	008	City Of Chicago Police	$4.00
07/06/2015	FERNANDEZ, JOSE	9161	008	City Of Chicago Police	$308.66
07/06/2015	FERNANDEZ, JOSE	9161	008	City Of Chicago Police	$0.77
07/06/2015	FERNANDEZ, JOSE	9161	008	City Of Chicago Police	$4.00
07/06/2015	FERNANDEZ, JOSE	9161	008	City Of Chicago Police	$396.20
07/06/2015	FERNANDEZ, JOSE	9161	008	City Of Chicago Police	$303.96
07/06/2015	FERNANDEZ, JOSE	9161	008	City Of Chicago Police	$261.97
07/06/2015	FERNANDEZ, JOSE	9161	008	City Of Chicago Police	$308.09
07/06/2015	FERNANDEZ, JOSE	9161	008	City Of Chicago Police	$303.96
07/06/2015	FERNANDEZ, JOSE	9161	008	City Of Chicago Police	$303.96
07/06/2015	FERNANDEZ, JOSE	9161	008	City Of Chicago Police	$259.76
07/06/2015	FERNANDEZ, JOSE	9161	008	City Of Chicago Police	$261.97
07/06/2015	FERNANDEZ, JOSE	9161	008	City Of Chicago Police	$266.10
07/06/2015	FERNANDEZ, JOSE	9161	008	City Of Chicago Police	$257.10
07/06/2015	FERNANDEZ, JOSE	9161	008	City Of Chicago Police	$261.97

Incident Date	Claimant	Rank	Unit of Assignment	Insured	Total to be Paid
07/06/2015	FERNANDEZ, JOSE	9161	008	City Of Chicago Police	$0.68
07/06/2015	FERNANDEZ, JOSE	9161	008	City Of Chicago Police	$4.00
07/06/2015	FERNANDEZ, JOSE	9161	008	City Of Chicago Police	$350.08
07/06/2015	FERNANDEZ, JOSE	9161	008	City Of Chicago Police	$4.00
07/06/2015	FERNANDEZ, JOSE	9161	008	City Of Chicago Police	$0.81
07/06/2015	FERNANDEZ, JOSE	9161	008	City Of Chicago Police	$0.61
07/06/2015	FERNANDEZ, JOSE	9161	008	City Of Chicago Police	$4.00
07/06/2015	FERNANDEZ, JOSE	9161	008	City Of Chicago Police	$310.30
07/06/2015	FERNANDEZ, JOSE	9161	008	City Of Chicago Police	$0.52
07/06/2015	FERNANDEZ, JOSE	9161	008	City Of Chicago Police	$4.00
07/06/2015	FERNANDEZ, JOSE	9161	008	City Of Chicago Police	$266.10
07/06/2015	FERNANDEZ, JOSE	9161	008	City Of Chicago Police	$0.51
07/06/2015	FERNANDEZ, JOSE	9161	008	City Of Chicago Police	$4.00
07/06/2015	FERNANDEZ, JOSE	9161	008	City Of Chicago Police	$261.97
07/06/2015	FERNANDEZ, JOSE	9161	008	City Of Chicago Police	$0.52
07/06/2015	FERNANDEZ, JOSE	9161	008	City Of Chicago Police	$4.00
07/06/2015	FERNANDEZ, JOSE	9161	008	City Of Chicago Police	$266.10
07/06/2015	FERNANDEZ, JOSE	9161	008	City Of Chicago Police	$0.51
07/06/2015	FERNANDEZ, JOSE	9161	008	City Of Chicago Police	$4.00
07/06/2015	FERNANDEZ, JOSE	9161	008	City Of Chicago Police	$261.97
07/06/2015	FERNANDEZ, JOSE	9161	008	City Of Chicago Police	$0.67
07/06/2015	FERNANDEZ, JOSE	9161	008	City Of Chicago Police	$4.00
07/06/2015	FERNANDEZ, JOSE	9161	008	City Of Chicago Police	$341.20
07/06/2015	FERNANDEZ, JOSE	9161	008	City Of Chicago Police	$0.25
07/06/2015	FERNANDEZ, JOSE	9161	008	City Of Chicago Police	$4.00
07/06/2015	FERNANDEZ, JOSE	9161	008	City Of Chicago Police	$229.82
07/06/2015	FERNANDEZ, JOSE	9161	008	City Of Chicago Police	$0.25
07/06/2015	FERNANDEZ, JOSE	9161	008	City Of Chicago Police	$4.00
07/06/2015	FERNANDEZ, JOSE	9161	008	City Of Chicago Police	$229.82
07/06/2015	FERNANDEZ, JOSE	9161	008	City Of Chicago Police	$0.59
07/06/2015	FERNANDEZ, JOSE	9161	008	City Of Chicago Police	$4.00
07/06/2015	FERNANDEZ, JOSE	9161	008	City Of Chicago Police	$0.51
07/06/2015	FERNANDEZ, JOSE	9161	008	City Of Chicago Police	$4.00

Incident Date	Claimant	Rank	Unit of Assignment	Insured	Total to be Paid
07/06/2015	FERNANDEZ, JOSE	9161	008	City Of Chicago Police	$0.60
07/06/2015	FERNANDEZ, JOSE	9161	008	City Of Chicago Police	$4.00
07/06/2015	FERNANDEZ, JOSE	9161	008	City Of Chicago Police	$0.59
07/06/2015	FERNANDEZ, JOSE	9161	008	City Of Chicago Police	$4.00
07/06/2015	FERNANDEZ, JOSE	9161	008	City Of Chicago Police	$0.59
07/06/2015	FERNANDEZ, JOSE	9161	008	City Of Chicago Police	$4.00
07/06/2015	FERNANDEZ, JOSE	9161	008	City Of Chicago Police	$0.50
07/06/2015	FERNANDEZ, JOSE	9161	008	City Of Chicago Police	$4.00
07/06/2015	FERNANDEZ, JOSE	9161	008	City Of Chicago Police	$0.51
07/06/2015	FERNANDEZ, JOSE	9161	008	City Of Chicago Police	$4.00
07/06/2015	FERNANDEZ, JOSE	9161	008	City Of Chicago Police	$0.52
07/06/2015	FERNANDEZ, JOSE	9161	008	City Of Chicago Police	$4.00
07/06/2015	FERNANDEZ, JOSE	9161	008	City Of Chicago Police	$0.50
07/06/2015	FERNANDEZ, JOSE	9161	008	City Of Chicago Police	$4.00
07/06/2015	FERNANDEZ, JOSE	9161	008	City Of Chicago Police	$0.51
07/06/2015	FERNANDEZ, JOSE	9161	008	City Of Chicago Police	$4.00
07/06/2015	FERNANDEZ, JOSE	9161	008	City Of Chicago Police	$0.59
07/06/2015	FERNANDEZ, JOSE	9161	008	City Of Chicago Police	$4.00
07/06/2015	FERNANDEZ, JOSE	9161	008	City Of Chicago Police	$42.88
09/25/2015	FERLITO, DANIELLE	9161	007	City Of Chicago Police	$394.10
09/25/2015	FERLITO, DANIELLE	9161	007	City Of Chicago Police	$2.04
09/25/2015	FERLITO, DANIELLE	9161	007	City Of Chicago Police	$4.00
09/25/2015	FERLITO, DANIELLE	9161	007	City Of Chicago Police	$67.87
09/25/2015	FERLITO, DANIELLE	9161	007	City Of Chicago Police	$0.77
09/25/2015	FERLITO, DANIELLE	9161	007	City Of Chicago Police	$4.00
09/25/2015	FERLITO, DANIELLE	9161	007	City Of Chicago Police	$1.98
09/25/2015	FERLITO, DANIELLE	9161	007	City Of Chicago Police	$4.00
11/10/2015	FERENZI, RICHARD	9161	153	City Of Chicago Police	$4.00
11/10/2015	FERENZI, RICHARD	9161	153	City Of Chicago Police	$7.01
11/10/2015	FERENZI, RICHARD	9161	153	City Of Chicago Police	$783.06
08/06/2015	FENNESSEY, PATRICK	9161		City Of Chicago Police	$4.00
08/06/2015	FENNESSEY, PATRICK	9161		City Of Chicago Police	$231.09
11/02/2015	FELICIANO, EDWARD	9161	167	City Of Chicago Police	$92.01

Incident Date	Claimant	Rank	Unit of Assignment	Insured	Total to be Paid
11/02/2015	FELICIANO, EDWARD	9161	167	City Of Chicago Police	$208.06
11/02/2015	FELICIANO, EDWARD	9161	167	City Of Chicago Police	$0.45
11/02/2015	FELICIANO, EDWARD	9161	167	City Of Chicago Police	$4.00
11/02/2015	FELICIANO, EDWARD	9161	167	City Of Chicago Police	$4.00
11/02/2015	FELICIANO, EDWARD	9161	167	City Of Chicago Police	$4.00
11/02/2015	FELICIANO, EDWARD	9161	167	City Of Chicago Police	$0.82
11/02/2015	FELICIANO, EDWARD	9161	167	City Of Chicago Police	$75.86
11/02/2015	FELICIANO, EDWARD	9161	167	City Of Chicago Police	$4.00
11/02/2015	FELICIANO, EDWARD	9161	167	City Of Chicago Police	$0.68
11/02/2015	FELICIANO, EDWARD	9161	167	City Of Chicago Police	$110.00
09/16/2010	FEIL, CHRISTOPHER	9161	393	City Of Chicago Police	$386.01
09/16/2010	FEIL, CHRISTOPHER	9161	393	City Of Chicago Police	$846.00
09/16/2010	FEIL, CHRISTOPHER	9161	393	City Of Chicago Police	$4.00
09/16/2010	FEIL, CHRISTOPHER	9161	393	City Of Chicago Police	$16.69
09/16/2010	FEIL, CHRISTOPHER	9161	393	City Of Chicago Police	$311.60
09/16/2010	FEIL, CHRISTOPHER	9161	393	City Of Chicago Police	$108.66
09/16/2010	FEIL, CHRISTOPHER	9161	393	City Of Chicago Police	$0.97
09/16/2010	FEIL, CHRISTOPHER	9161	393	City Of Chicago Police	$4.00
09/16/2010	FEIL, CHRISTOPHER	9161	393	City Of Chicago Police	$146.88
09/16/2010	FEIL, CHRISTOPHER	9161	393	City Of Chicago Police	$16.69
09/16/2010	FEIL, CHRISTOPHER	9161	393	City Of Chicago Police	$104.30
03/08/2015	FARRELL, BRIAN	9161	311	City Of Chicago Police	$50.39
03/08/2015	FARRELL, BRIAN	9161	311	City Of Chicago Police	$49.22
08/30/2015	FAGAN, DANIEL	9161		City Of Chicago Police	$301.38
08/30/2015	FAGAN, DANIEL	9161		City Of Chicago Police	$0.50
08/30/2015	FAGAN, DANIEL	9161		City Of Chicago Police	$4.00
08/30/2015	FAGAN, DANIEL	9161		City Of Chicago Police	$255.26
08/30/2015	FAGAN, DANIEL	9161		City Of Chicago Police	$0.59
08/30/2015	FAGAN, DANIEL	9161		City Of Chicago Police	$4.00
08/30/2015	FAGAN, DANIEL	9161		City Of Chicago Police	$301.38
08/30/2015	FAGAN, DANIEL	9161		City Of Chicago Police	$301.38
08/30/2015	FAGAN, DANIEL	9161		City Of Chicago Police	$4.00
08/30/2015	FAGAN, DANIEL	9161		City Of Chicago Police	$255.26

Incident Date	Claimant	Rank	Unit of Assignment	Insured	Total to be Paid
08/30/2015	FAGAN, DANIEL	9161		City Of Chicago Police	$0.50
08/30/2015	FAGAN, DANIEL	9161		City Of Chicago Police	$4.00
08/30/2015	FAGAN, DANIEL	9161		City Of Chicago Police	$255.26
08/30/2015	FAGAN, DANIEL	9161		City Of Chicago Police	$0.50
08/30/2015	FAGAN, DANIEL	9161		City Of Chicago Police	$4.00
08/30/2015	FAGAN, DANIEL	9161		City Of Chicago Police	$255.26
08/30/2015	FAGAN, DANIEL	9161		City Of Chicago Police	$0.59
08/30/2015	FAGAN, DANIEL	9161		City Of Chicago Police	$4.00
08/30/2015	FAGAN, DANIEL	9161		City Of Chicago Police	$4.00
08/30/2015	FAGAN, DANIEL	9161		City Of Chicago Police	$0.59
08/30/2015	FAGAN, DANIEL	9161		City Of Chicago Police	$0.50
02/20/1991	English, Declan	P	00015	City Of Chicago Police	$48.22
02/20/1991	English, Declan	P	00015	City Of Chicago Police	$109.18
09/03/1999	Engelhardt, Daniel	P	00021	City Of Chicago Police	$710.49
08/27/2008	Ellis-Threatt, Karen L	P	00006	City Of Chicago Police	$4.00
08/27/2008	Ellis-Threatt, Karen L	P	00006	City Of Chicago Police	$281.36
05/27/2005	Edwards, Elmore	P	00018	City Of Chicago Police	$3.67
05/27/2005	Edwards, Elmore	P	00018	City Of Chicago Police	$122.32
05/27/2005	Edwards, Elmore	P	00018	City Of Chicago Police	$4.00
08/16/2000	Edenhofer, Carleen	P	00016	City Of Chicago Police	$175.27
11/05/2011	EVANS, PAMALA	9161		City Of Chicago Police	$4.00
04/08/2015	ESPOSITO, FRANK	9165		City Of Chicago Police	$52.13
04/08/2015	ESPOSITO, FRANK	9165		City Of Chicago Police	$37.61
12/31/2015	ESPINOSA, ABRAHAM	9161		City Of Chicago Police	$4.00
12/31/2015	ESPINOSA, ABRAHAM	9161		City Of Chicago Police	$103.52
12/31/2015	ESPINOSA, ABRAHAM	9161		City Of Chicago Police	$0.01
12/31/2015	ESPINOSA, ABRAHAM	9161		City Of Chicago Police	$127.76
12/31/2015	ESPINOSA, ABRAHAM	9161		City Of Chicago Police	$350.80
12/31/2015	ESPINOSA, ABRAHAM	9161		City Of Chicago Police	$4.00
12/31/2015	ESPINOSA, ABRAHAM	9161		City Of Chicago Police	$6.63
12/31/2015	ESPINOSA, ABRAHAM	9161		City Of Chicago Police	$4.00
11/29/2015	ESPINO, EUGENIO	9161		City Of Chicago Police	$4.00
11/29/2015	ESPINO, EUGENIO	9161		City Of Chicago Police	$185.48

Incident Date	Claimant	Rank	Unit of Assignment	Insured	Total to be Paid
11/29/2015	ESPINO, EUGENIO	9161		City Of Chicago Police	$1.66
11/29/2015	ESPINO, EUGENIO	9161		City Of Chicago Police	$22.74
11/29/2015	ESPINO, EUGENIO	9161		City Of Chicago Police	$5.79
11/29/2015	ESPINO, EUGENIO	9161		City Of Chicago Police	$0.20
11/29/2015	ESPINO, EUGENIO	9161		City Of Chicago Police	$233.79
11/29/2015	ESPINO, EUGENIO	9161		City Of Chicago Police	$646.45
11/29/2015	ESPINO, EUGENIO	9161		City Of Chicago Police	$4.00
11/29/2015	ESPINO, EUGENIO	9161		City Of Chicago Police	$4.00
09/03/2012	ENRIQUEZ, ELIZABETH	9161	007	City Of Chicago Police	$101.80
09/03/2012	ENRIQUEZ, ELIZABETH	9161	007	City Of Chicago Police	$4.00
09/03/2012	ENRIQUEZ, ELIZABETH	9161	007	City Of Chicago Police	$0.70
09/03/2012	ENRIQUEZ, ELIZABETH	9161	007	City Of Chicago Police	$354.39
09/03/2012	ENRIQUEZ, ELIZABETH	9161	007	City Of Chicago Police	$4.00
09/03/2012	ENRIQUEZ, ELIZABETH	9161	007	City Of Chicago Police	$141.06
09/03/2012	ENRIQUEZ, ELIZABETH	9161	007	City Of Chicago Police	$4.00
09/03/2012	ENRIQUEZ, ELIZABETH	9161	007	City Of Chicago Police	$0.61
09/03/2012	ENRIQUEZ, ELIZABETH	9161	007	City Of Chicago Police	$4.00
09/03/2012	ENRIQUEZ, ELIZABETH	9161	007	City Of Chicago Police	$308.27
09/03/2012	ENRIQUEZ, ELIZABETH	9161	007	City Of Chicago Police	$4.00
09/03/2012	ENRIQUEZ, ELIZABETH	9161	007	City Of Chicago Police	$354.39
09/03/2012	ENRIQUEZ, ELIZABETH	9161	007	City Of Chicago Police	$0.70
09/03/2012	ENRIQUEZ, ELIZABETH	9161	007	City Of Chicago Police	$4.00
09/03/2012	ENRIQUEZ, ELIZABETH	9161	007	City Of Chicago Police	$12.95
09/03/2012	ENRIQUEZ, ELIZABETH	9161	007	City Of Chicago Police	$4.00
09/03/2012	ENRIQUEZ, ELIZABETH	9161	007	City Of Chicago Police	$4.00
09/03/2012	ENRIQUEZ, ELIZABETH	9161	007	City Of Chicago Police	$151.67
09/03/2012	ENRIQUEZ, ELIZABETH	9161	007	City Of Chicago Police	$4.00
09/03/2012	ENRIQUEZ, ELIZABETH	9161	007	City Of Chicago Police	$0.70
09/03/2012	ENRIQUEZ, ELIZABETH	9161	007	City Of Chicago Police	$4.00
09/03/2012	ENRIQUEZ, ELIZABETH	9161	007	City Of Chicago Police	$354.39
09/03/2012	ENRIQUEZ, ELIZABETH	9161	007	City Of Chicago Police	$4.00
09/03/2012	ENRIQUEZ, ELIZABETH	9161	007	City Of Chicago Police	$4.00
09/03/2012	ENRIQUEZ, ELIZABETH	9161	007	City Of Chicago Police	$354.39

Incident Date	Claimant	Rank	Unit of Assignment	Insured	Total to be Paid
09/03/2012	ENRIQUEZ, ELIZABETH	9161	007	City Of Chicago Police	$4.00
09/03/2012	ENRIQUEZ, ELIZABETH	9161	007	City Of Chicago Police	$4.00
09/03/2012	ENRIQUEZ, ELIZABETH	9161	007	City Of Chicago Police	$0.62
09/03/2012	ENRIQUEZ, ELIZABETH	9161	007	City Of Chicago Police	$4.00
09/03/2012	ENRIQUEZ, ELIZABETH	9161	007	City Of Chicago Police	$312.40
09/03/2012	ENRIQUEZ, ELIZABETH	9161	007	City Of Chicago Police	$0.62
09/03/2012	ENRIQUEZ, ELIZABETH	9161	007	City Of Chicago Police	$4.00
09/03/2012	ENRIQUEZ, ELIZABETH	9161	007	City Of Chicago Police	$312.40
09/03/2012	ENRIQUEZ, ELIZABETH	9161	007	City Of Chicago Police	$0.66
09/03/2012	ENRIQUEZ, ELIZABETH	9161	007	City Of Chicago Police	$4.00
09/03/2012	ENRIQUEZ, ELIZABETH	9161	007	City Of Chicago Police	$337.76
09/03/2012	ENRIQUEZ, ELIZABETH	9161	007	City Of Chicago Police	$3.80
09/03/2012	ENRIQUEZ, ELIZABETH	9161	007	City Of Chicago Police	$4.00
09/03/2012	ENRIQUEZ, ELIZABETH	9161	007	City Of Chicago Police	$425.62
09/03/2012	ENRIQUEZ, ELIZABETH	9161	007	City Of Chicago Police	$0.71
09/03/2012	ENRIQUEZ, ELIZABETH	9161	007	City Of Chicago Police	$4.00
09/03/2012	ENRIQUEZ, ELIZABETH	9161	007	City Of Chicago Police	$365.95
09/03/2012	ENRIQUEZ, ELIZABETH	9161	007	City Of Chicago Police	$0.70
09/03/2012	ENRIQUEZ, ELIZABETH	9161	007	City Of Chicago Police	$4.00
01/06/2016	ENGELHARDT, JOSEPH	9161	008	City Of Chicago Police	$736.66
01/06/2016	ENGELHARDT, JOSEPH	9161	008	City Of Chicago Police	$4.00
01/06/2016	ENGELHARDT, JOSEPH	9161	008	City Of Chicago Police	$6.59
08/15/2010	ENG, DOUGLAS			City Of Chicago Police	$434.28
05/25/2015	ENDERLE, DIANA	9161	044	City Of Chicago Police	$110.00
05/25/2015	ENDERLE, DIANA	9161	044	City Of Chicago Police	$110.00
05/25/2015	ENDERLE, DIANA	9161	044	City Of Chicago Police	$225.00
05/25/2015	ENDERLE, DIANA	9161	044	City Of Chicago Police	$225.00
09/21/2015	ELDRIDGE, MARK	9161		City Of Chicago Police	$31.34
09/21/2015	ELDRIDGE, MARK	9161		City Of Chicago Police	$4.00
09/21/2015	ELDRIDGE, MARK	9161		City Of Chicago Police	$110.00
10/24/2015	EDWARDS, JASON	9161		City Of Chicago Police	$0.34
10/24/2015	EDWARDS, JASON	9161		City Of Chicago Police	$4.00
10/24/2015	EDWARDS, JASON	9161		City Of Chicago Police	$171.28

Incident Date	Claimant	Rank	Unit of Assignment	Insured	Total to be Paid
10/24/2015	EDWARDS, JASON	9161		City Of Chicago Police	$0.35
10/24/2015	EDWARDS, JASON	9161		City Of Chicago Police	$4.00
10/24/2015	EDWARDS, JASON	9161		City Of Chicago Police	$177.88
10/24/2015	EDWARDS, JASON	9161		City Of Chicago Police	$0.50
10/24/2015	EDWARDS, JASON	9161		City Of Chicago Police	$4.00
10/24/2015	EDWARDS, JASON	9161		City Of Chicago Police	$255.10
10/24/2015	EDWARDS, JASON	9161		City Of Chicago Police	$0.50
10/24/2015	EDWARDS, JASON	9161		City Of Chicago Police	$4.00
10/24/2015	EDWARDS, JASON	9161		City Of Chicago Police	$255.26
10/24/2015	EDWARDS, JASON	9161		City Of Chicago Police	$0.43
10/24/2015	EDWARDS, JASON	9161		City Of Chicago Police	$4.00
10/24/2015	EDWARDS, JASON	9161		City Of Chicago Police	$217.95
10/24/2015	EDWARDS, JASON	9161		City Of Chicago Police	$288.39
10/24/2015	EDWARDS, JASON	9161		City Of Chicago Police	$219.87
10/24/2015	EDWARDS, JASON	9161		City Of Chicago Police	$0.56
10/24/2015	EDWARDS, JASON	9161		City Of Chicago Police	$4.00
10/24/2015	EDWARDS, JASON	9161		City Of Chicago Police	$4.00
10/24/2015	EDWARDS, JASON	9161		City Of Chicago Police	$0.43
10/24/2015	EDWARDS, JASON	9161		City Of Chicago Police	$222.08
10/24/2015	EDWARDS, JASON	9161		City Of Chicago Police	$4.00
10/24/2015	EDWARDS, JASON	9161		City Of Chicago Police	$0.40
10/24/2015	EDWARDS, JASON	9161		City Of Chicago Police	$4.00
10/24/2015	EDWARDS, JASON	9161		City Of Chicago Police	$205.20
10/24/2015	EDWARDS, JASON	9161		City Of Chicago Police	$0.33
10/24/2015	EDWARDS, JASON	9161		City Of Chicago Police	$4.00
10/24/2015	EDWARDS, JASON	9161		City Of Chicago Police	$167.34
10/24/2015	EDWARDS, JASON	9161		City Of Chicago Police	$0.50
10/24/2015	EDWARDS, JASON	9161		City Of Chicago Police	$4.00
10/24/2015	EDWARDS, JASON	9161		City Of Chicago Police	$251.06
10/24/2015	EDWARDS, JASON	9161		City Of Chicago Police	$1.27
10/24/2015	EDWARDS, JASON	9161		City Of Chicago Police	$4.00
10/24/2015	EDWARDS, JASON	9161		City Of Chicago Police	$141.86
10/24/2015	EDWARDS, JASON	9161		City Of Chicago Police	$0.35

Incident Date	Claimant	Rank	Unit of Assignment	Insured	Total to be Paid
10/24/2015	EDWARDS, JASON	9161		City Of Chicago Police	$4.00
10/24/2015	EDWARDS, JASON	9161		City Of Chicago Police	$180.35
10/24/2015	EDWARDS, JASON	9161		City Of Chicago Police	$0.43
10/24/2015	EDWARDS, JASON	9161		City Of Chicago Police	$4.00
10/24/2015	EDWARDS, JASON	9161		City Of Chicago Police	$217.95
10/24/2015	EDWARDS, JASON	9161		City Of Chicago Police	$0.44
09/19/2015	EBBITT, JOHN	9161		City Of Chicago Police	$4.00
09/19/2015	EBBITT, JOHN	9161		City Of Chicago Police	$189.59
04/28/2012	EARLS, VERONICA	9161		City Of Chicago Police	$0.68
04/28/2012	EARLS, VERONICA	9161		City Of Chicago Police	$75.86
04/28/2012	EARLS, VERONICA	9161		City Of Chicago Police	$4.00
07/14/1988	Domagala, Bernard	P	09999	City Of Chicago Police	$4.00
07/14/1988	Domagala, Bernard	P	09999	City Of Chicago Police	$4.00
07/14/1988	Domagala, Bernard	P	09999	City Of Chicago Police	$4.00
07/14/1988	Domagala, Bernard	P	09999	City Of Chicago Police	$570.62
07/14/1988	Domagala, Bernard	P	09999	City Of Chicago Police	$1.94
07/14/1988	Domagala, Bernard	P	09999	City Of Chicago Police	$4.00
07/14/1988	Domagala, Bernard	P	09999	City Of Chicago Police	$4.00
07/14/1988	Domagala, Bernard	P	09999	City Of Chicago Police	$4.00
07/14/1988	Domagala, Bernard	P	09999	City Of Chicago Police	$0.53
07/14/1988	Domagala, Bernard	P	09999	City Of Chicago Police	$4.00
07/14/1988	Domagala, Bernard	P	09999	City Of Chicago Police	$4.00
07/14/1988	Domagala, Bernard	P	09999	City Of Chicago Police	$41.66
07/14/1988	Domagala, Bernard	P	09999	City Of Chicago Police	$4.00
07/14/1988	Domagala, Bernard	P	09999	City Of Chicago Police	$91.02
07/14/1988	Domagala, Bernard	P	09999	City Of Chicago Police	$0.49
07/14/1988	Domagala, Bernard	P	09999	City Of Chicago Police	$4.00
07/14/1988	Domagala, Bernard	P	09999	City Of Chicago Police	$4.00
07/14/1988	Domagala, Bernard	P	09999	City Of Chicago Police	$4.00
07/14/1988	Domagala, Bernard	P	09999	City Of Chicago Police	$3.39
07/14/1988	Domagala, Bernard	P	09999	City Of Chicago Police	$4.00
07/14/1988	Domagala, Bernard	P	09999	City Of Chicago Police	$4.93
07/14/1988	Domagala, Bernard	P	09999	City Of Chicago Police	$4.00

Incident Date	Claimant	Rank	Unit of Assignment	Insured	Total to be Paid
07/14/1988	Domagala, Bernard	P	09999	City Of Chicago Police	$4.60
07/14/1988	Domagala, Bernard	P	09999	City Of Chicago Police	$4.00
07/14/1988	Domagala, Bernard	P	09999	City Of Chicago Police	$5.01
07/14/1988	Domagala, Bernard	P	09999	City Of Chicago Police	$4.00
07/14/1988	Domagala, Bernard	P	09999	City Of Chicago Police	$4.93
07/14/1988	Domagala, Bernard	P	09999	City Of Chicago Police	$4.00
07/14/1988	Domagala, Bernard	P	09999	City Of Chicago Police	$4.00
07/14/1988	Domagala, Bernard	P	09999	City Of Chicago Police	$117.88
07/14/1988	Domagala, Bernard	P	09999	City Of Chicago Police	$8.77
07/14/1988	Domagala, Bernard	P	09999	City Of Chicago Police	$4.00
07/14/1988	Domagala, Bernard	P	09999	City Of Chicago Police	$12.04
07/14/1988	Domagala, Bernard	P	09999	City Of Chicago Police	$4.00
07/14/1988	Domagala, Bernard	P	09999	City Of Chicago Police	$4.00
07/14/1988	Domagala, Bernard	P	09999	City Of Chicago Police	$4.00
07/14/1988	Domagala, Bernard	P	09999	City Of Chicago Police	$4.00
07/14/1988	Domagala, Bernard	P	09999	City Of Chicago Police	$5.01
07/14/1988	Domagala, Bernard	P	09999	City Of Chicago Police	$4.00
02/01/1994	Deyoung, Debra L	P	00023	City Of Chicago Police	$0.47
02/01/1994	Deyoung, Debra L	P	00023	City Of Chicago Police	$53.08
02/01/1994	Deyoung, Debra L	P	00023	City Of Chicago Police	$4.00
07/21/2007	Deraedt, Craig A	P	00016	City Of Chicago Police	$4.00
07/21/2007	Deraedt, Craig A	P	00016	City Of Chicago Police	$79.47
07/21/2007	Deraedt, Craig A	P	00016	City Of Chicago Police	$4.00
07/21/2007	Deraedt, Craig A	P	00016	City Of Chicago Police	$389.62
07/21/2007	Deraedt, Craig A	P	00016	City Of Chicago Police	$4.00
07/21/2007	Deraedt, Craig A	P	00016	City Of Chicago Police	$117.88
07/21/2007	Deraedt, Craig A	P	00016	City Of Chicago Police	$4.00
07/21/2007	Deraedt, Craig A	P	00016	City Of Chicago Police	$117.88
07/21/2007	Deraedt, Craig A	P	00016	City Of Chicago Police	$136.95
07/21/2007	Deraedt, Craig A	P	00016	City Of Chicago Police	$117.88
07/21/2007	Deraedt, Craig A	P	00016	City Of Chicago Police	$4.00
07/21/2007	Deraedt, Craig A	P	00016	City Of Chicago Police	$6.21
07/21/2007	Deraedt, Craig A	P	00016	City Of Chicago Police	$11.69

Incident Date	Claimant	Rank	Unit of Assignment	Insured	Total to be Paid
12/23/2015	DUPLECHIN, JOSEPH	9161		City Of Chicago Police	$4.00
12/23/2015	DUPLECHIN, JOSEPH	9161		City Of Chicago Police	$4.00
12/23/2015	DUPLECHIN, JOSEPH	9161		City Of Chicago Police	$12.37
12/23/2015	DUPLECHIN, JOSEPH	9161		City Of Chicago Police	$351.04
12/23/2015	DUPLECHIN, JOSEPH	9161		City Of Chicago Police	$654.73
08/04/2013	DUNN, CHRISTINE	9161	044	City Of Chicago Police	$180.06
08/04/2013	DUNN, CHRISTINE	9161	044	City Of Chicago Police	$4.00
08/04/2013	DUNN, CHRISTINE	9161	044	City Of Chicago Police	$0.24
10/06/2015	DUNCAN, MARCUS	9161		City Of Chicago Police	$0.52
10/06/2015	DUNCAN, MARCUS	9161		City Of Chicago Police	$4.00
10/06/2015	DUNCAN, MARCUS	9161		City Of Chicago Police	$261.60
10/06/2015	DUNCAN, MARCUS	9161		City Of Chicago Police	$0.52
10/06/2015	DUNCAN, MARCUS	9161		City Of Chicago Police	$4.00
10/06/2015	DUNCAN, MARCUS	9161		City Of Chicago Police	$259.68
10/06/2015	DUNCAN, MARCUS	9161		City Of Chicago Police	$0.51
10/06/2015	DUNCAN, MARCUS	9161		City Of Chicago Police	$4.00
10/06/2015	DUNCAN, MARCUS	9161		City Of Chicago Police	$255.00
10/06/2015	DUNCAN, MARCUS	9161		City Of Chicago Police	$0.35
10/06/2015	DUNCAN, MARCUS	9161		City Of Chicago Police	$4.00
10/06/2015	DUNCAN, MARCUS	9161		City Of Chicago Police	$178.43
10/06/2015	DUNCAN, MARCUS	9161		City Of Chicago Police	$0.43
10/06/2015	DUNCAN, MARCUS	9161		City Of Chicago Police	$4.00
10/06/2015	DUNCAN, MARCUS	9161		City Of Chicago Police	$215.48
10/06/2015	DUNCAN, MARCUS	9161		City Of Chicago Police	$0.51
10/06/2015	DUNCAN, MARCUS	9161		City Of Chicago Police	$4.00
10/06/2015	DUNCAN, MARCUS	9161		City Of Chicago Police	$257.47
10/06/2015	DUNCAN, MARCUS	9161		City Of Chicago Police	$0.52
10/06/2015	DUNCAN, MARCUS	9161		City Of Chicago Police	$4.00
10/06/2015	DUNCAN, MARCUS	9161		City Of Chicago Police	$264.62
10/06/2015	DUNCAN, MARCUS	9161		City Of Chicago Police	$0.71
10/06/2015	DUNCAN, MARCUS	9161		City Of Chicago Police	$4.00
10/06/2015	DUNCAN, MARCUS	9161		City Of Chicago Police	$75.86
10/06/2015	DUNCAN, MARCUS	9161		City Of Chicago Police	$261.60

Incident Date	Claimant	Rank	Unit of Assignment	Insured	Total to be Paid
10/06/2015	DUNCAN, MARCUS	9161		City Of Chicago Police	$4.00
10/06/2015	DUNCAN, MARCUS	9161		City Of Chicago Police	$0.52
10/06/2015	DUNCAN, MARCUS	9161		City Of Chicago Police	$261.60
10/06/2015	DUNCAN, MARCUS	9161		City Of Chicago Police	$4.00
10/06/2015	DUNCAN, MARCUS	9161		City Of Chicago Police	$0.52
10/06/2015	DUNCAN, MARCUS	9161		City Of Chicago Police	$261.60
10/06/2015	DUNCAN, MARCUS	9161		City Of Chicago Police	$0.52
10/06/2015	DUNCAN, MARCUS	9161		City Of Chicago Police	$4.00
12/14/2015	DUFFY, KEVIN	9161		City Of Chicago Police	$615.00
12/14/2015	DUFFY, KEVIN	9161		City Of Chicago Police	$92.70
12/14/2015	DUFFY, KEVIN	9161		City Of Chicago Police	$4.00
05/17/2015	DOWLING, DANIEL	9161	044	City Of Chicago Police	$4.00
11/19/2015	DOUGAN, COLEEN	9161	650	City Of Chicago Police	$134.36
11/19/2015	DOUGAN, COLEEN	9161	650	City Of Chicago Police	$259.68
11/19/2015	DOUGAN, COLEEN	9161	650	City Of Chicago Police	$1.06
11/19/2015	DOUGAN, COLEEN	9161	650	City Of Chicago Police	$4.00
11/19/2015	DOUGAN, COLEEN	9161	650	City Of Chicago Police	$118.42
11/19/2015	DOUGAN, COLEEN	9161	650	City Of Chicago Police	$0.60
11/19/2015	DOUGAN, COLEEN	9161	650	City Of Chicago Police	$4.00
11/19/2015	DOUGAN, COLEEN	9161	650	City Of Chicago Police	$301.67
11/19/2015	DOUGAN, COLEEN	9161	650	City Of Chicago Police	$0.60
11/19/2015	DOUGAN, COLEEN	9161	650	City Of Chicago Police	$4.00
11/19/2015	DOUGAN, COLEEN	9161	650	City Of Chicago Police	$302.25
11/19/2015	DOUGAN, COLEEN	9161	650	City Of Chicago Police	$301.67
11/19/2015	DOUGAN, COLEEN	9161	650	City Of Chicago Police	$100.66
11/19/2015	DOUGAN, COLEEN	9161	650	City Of Chicago Police	$4.00
11/19/2015	DOUGAN, COLEEN	9161	650	City Of Chicago Police	$615.00
11/19/2015	DOUGAN, COLEEN	9161	650	City Of Chicago Police	$32.82
11/19/2015	DOUGAN, COLEEN	9161	650	City Of Chicago Police	$0.60
11/19/2015	DOUGAN, COLEEN	9161	650	City Of Chicago Police	$4.00
11/19/2015	DOUGAN, COLEEN	9161	650	City Of Chicago Police	$34.94
11/19/2015	DOUGAN, COLEEN	9161	650	City Of Chicago Police	$4.00
11/19/2015	DOUGAN, COLEEN	9161	650	City Of Chicago Police	$378.25

Incident Date	Claimant	Rank	Unit of Assignment	Insured	Total to be Paid
11/19/2015	DOUGAN, COLEEN	9161	650	City Of Chicago Police	$0.44
11/19/2015	DOUGAN, COLEEN	9161	650	City Of Chicago Police	$4.00
11/19/2015	DOUGAN, COLEEN	9161	650	City Of Chicago Police	$220.16
11/19/2015	DOUGAN, COLEEN	9161	650	City Of Chicago Police	$0.49
11/19/2015	DOUGAN, COLEEN	9161	650	City Of Chicago Police	$4.00
11/19/2015	DOUGAN, COLEEN	9161	650	City Of Chicago Police	$252.12
11/19/2015	DOUGAN, COLEEN	9161	650	City Of Chicago Police	$17.17
11/19/2015	DOUGAN, COLEEN	9161	650	City Of Chicago Police	$4.00
11/19/2015	DOUGAN, COLEEN	9161	650	City Of Chicago Police	$0.52
11/19/2015	DOUGAN, COLEEN	9161	650	City Of Chicago Police	$4.00
08/14/2015	DONALDSON, CECILIA	9161		City Of Chicago Police	$20.04
08/14/2015	DONALDSON, CECILIA	9161		City Of Chicago Police	$4.00
08/14/2015	DONALDSON, CECILIA	9161		City Of Chicago Police	$20.04
08/14/2015	DONALDSON, CECILIA	9161		City Of Chicago Police	$4.00
08/14/2015	DONALDSON, CECILIA	9161		City Of Chicago Police	$0.59
08/14/2015	DONALDSON, CECILIA	9161		City Of Chicago Police	$4.00
08/14/2015	DONALDSON, CECILIA	9161		City Of Chicago Police	$0.51
08/14/2015	DONALDSON, CECILIA	9161		City Of Chicago Police	$4.00
08/14/2015	DONALDSON, CECILIA	9161		City Of Chicago Police	$0.52
08/14/2015	DONALDSON, CECILIA	9161		City Of Chicago Police	$4.00
08/14/2015	DONALDSON, CECILIA	9161		City Of Chicago Police	$263.52
08/14/2015	DONALDSON, CECILIA	9161		City Of Chicago Police	$0.52
08/14/2015	DONALDSON, CECILIA	9161		City Of Chicago Police	$4.00
08/14/2015	DONALDSON, CECILIA	9161		City Of Chicago Police	$263.52
08/14/2015	DONALDSON, CECILIA	9161		City Of Chicago Police	$0.52
08/14/2015	DONALDSON, CECILIA	9161		City Of Chicago Police	$4.00
08/14/2015	DONALDSON, CECILIA	9161		City Of Chicago Police	$263.52
08/14/2015	DONALDSON, CECILIA	9161		City Of Chicago Police	$0.51
08/14/2015	DONALDSON, CECILIA	9161		City Of Chicago Police	$4.00
08/14/2015	DONALDSON, CECILIA	9161		City Of Chicago Police	$259.39
08/14/2015	DONALDSON, CECILIA	9161		City Of Chicago Police	$298.91
08/14/2015	DONALDSON, CECILIA	9161		City Of Chicago Police	$259.39
08/14/2015	DONALDSON, CECILIA	9161		City Of Chicago Police	$0.52

Incident Date	Claimant	Rank	Unit of Assignment	Insured	Total to be Paid
08/14/2015	DONALDSON, CECILIA	9161		City Of Chicago Police	$4.00
08/14/2015	DONALDSON, CECILIA	9161		City Of Chicago Police	$263.52
08/14/2015	DONALDSON, CECILIA	9161		City Of Chicago Police	$0.51
08/14/2015	DONALDSON, CECILIA	9161		City Of Chicago Police	$4.00
08/14/2015	DONALDSON, CECILIA	9161		City Of Chicago Police	$256.92
08/14/2015	DONALDSON, CECILIA	9161		City Of Chicago Police	$263.52
08/14/2015	DONALDSON, CECILIA	9161		City Of Chicago Police	$0.53
08/14/2015	DONALDSON, CECILIA	9161		City Of Chicago Police	$4.00
08/14/2015	DONALDSON, CECILIA	9161		City Of Chicago Police	$268.20
08/14/2015	DONALDSON, CECILIA	9161		City Of Chicago Police	$0.52
08/14/2015	DONALDSON, CECILIA	9161		City Of Chicago Police	$4.00
08/14/2015	DONALDSON, CECILIA	9161		City Of Chicago Police	$263.52
08/14/2015	DONALDSON, CECILIA	9161		City Of Chicago Police	$0.52
08/14/2015	DONALDSON, CECILIA	9161		City Of Chicago Police	$4.00
08/14/2015	DONALDSON, CECILIA	9161		City Of Chicago Police	$263.52
08/14/2015	DONALDSON, CECILIA	9161		City Of Chicago Police	$0.52
08/14/2015	DONALDSON, CECILIA	9161		City Of Chicago Police	$4.00
08/14/2015	DONALDSON, CECILIA	9161		City Of Chicago Police	$263.52
08/14/2015	DONALDSON, CECILIA	9161		City Of Chicago Police	$0.52
08/14/2015	DONALDSON, CECILIA	9161		City Of Chicago Police	$4.00
08/14/2015	DONALDSON, CECILIA	9161		City Of Chicago Police	$0.52
08/14/2015	DONALDSON, CECILIA	9161		City Of Chicago Police	$4.00
08/14/2015	DONALDSON, CECILIA	9161		City Of Chicago Police	$263.52
08/14/2015	DONALDSON, CECILIA	9161		City Of Chicago Police	$0.52
08/14/2015	DONALDSON, CECILIA	9161		City Of Chicago Police	$4.00
08/14/2015	DONALDSON, CECILIA	9161		City Of Chicago Police	$0.52
08/14/2015	DONALDSON, CECILIA	9161		City Of Chicago Police	$4.00
08/14/2015	DONALDSON, CECILIA	9161		City Of Chicago Police	$263.52
08/14/2015	DONALDSON, CECILIA	9161		City Of Chicago Police	$0.52
08/14/2015	DONALDSON, CECILIA	9161		City Of Chicago Police	$4.00
08/14/2015	DONALDSON, CECILIA	9161		City Of Chicago Police	$263.52
08/14/2015	DONALDSON, CECILIA	9161		City Of Chicago Police	$0.51
08/14/2015	DONALDSON, CECILIA	9161		City Of Chicago Police	$4.00
08/14/2015	DONALDSON, CECILIA	9161		City Of Chicago Police	$256.92
08/14/2015	DONALDSON, CECILIA	9161		City Of Chicago Police	$0.52
08/14/2015	DONALDSON, CECILIA	9161		City Of Chicago Police	$4.00
08/14/2015	DONALDSON, CECILIA	9161		City Of Chicago Police	$263.52
07/11/2015	DOMER, EMILE	9161		City Of Chicago Police	$4.00

Incident Date	Claimant	Rank	Unit of Assignment	Insured	Total to be Paid
07/11/2015	DOMER, EMILE	9161		City Of Chicago Police	$0.68
07/11/2015	DOMER, EMILE	9161		City Of Chicago Police	$75.86
10/09/2015	DOMER, EMILE	9161		City Of Chicago Police	$4.00
10/09/2015	DOMER, EMILE	9161		City Of Chicago Police	$272.25
10/09/2015	DOMER, EMILE	9161		City Of Chicago Police	$0.53
10/09/2015	DOMER, EMILE	9161		City Of Chicago Police	$285.26
10/09/2015	DOMER, EMILE	9161		City Of Chicago Police	$0.55
10/09/2015	DOMER, EMILE	9161		City Of Chicago Police	$4.00
10/09/2015	DOMER, EMILE	9161		City Of Chicago Police	$79.85
10/09/2015	DOMER, EMILE	9161		City Of Chicago Police	$4.00
10/09/2015	DOMER, EMILE	9161		City Of Chicago Police	$4.00
10/09/2015	DOMER, EMILE	9161		City Of Chicago Police	$213.13
10/09/2015	DOMER, EMILE	9161		City Of Chicago Police	$0.64
10/09/2015	DOMER, EMILE	9161		City Of Chicago Police	$4.00
10/09/2015	DOMER, EMILE	9161		City Of Chicago Police	$332.51
07/23/2011	DOIG, KATHERINE	9161	001	City Of Chicago Police	$0.68
07/23/2011	DOIG, KATHERINE	9161	001	City Of Chicago Police	$4.00
07/23/2011	DOIG, KATHERINE	9161	001	City Of Chicago Police	$75.86
08/14/2015	DJURDJEVIC, NEBOJSA	9161	044	City Of Chicago Police	$110.00
08/14/2015	DJURDJEVIC, NEBOJSA	9161	044	City Of Chicago Police	$4.00
08/14/2015	DJURDJEVIC, NEBOJSA	9161	044	City Of Chicago Police	$4.00
08/14/2015	DJURDJEVIC, NEBOJSA	9161	044	City Of Chicago Police	$648.00
08/14/2015	DJURDJEVIC, NEBOJSA	9161	044	City Of Chicago Police	$302.06
08/14/2015	DJURDJEVIC, NEBOJSA	9161	044	City Of Chicago Police	$4.00
08/14/2015	DJURDJEVIC, NEBOJSA	9161	044	City Of Chicago Police	$245.81
08/14/2015	DJURDJEVIC, NEBOJSA	9161	044	City Of Chicago Police	$0.59
08/14/2015	DJURDJEVIC, NEBOJSA	9161	044	City Of Chicago Police	$4.00
08/14/2015	DJURDJEVIC, NEBOJSA	9161	044	City Of Chicago Police	$0.47
02/02/2015	DISTASIO, ROBERT	9165	610	City Of Chicago Police	$10.11
06/03/2014	DINKHA, JANEIT	9161		City Of Chicago Police	$124.16
06/03/2014	DINKHA, JANEIT	9161		City Of Chicago Police	$13.00
06/03/2014	DINKHA, JANEIT	9161		City Of Chicago Police	$13.00
06/03/2014	DINKHA, JANEIT	9161		City Of Chicago Police	$13.00

Incident Date	Claimant	Rank	Unit of Assignment	Insured	Total to be Paid
06/03/2014	DINKHA, JANEIT	9161		City Of Chicago Police	$124.16
06/03/2014	DINKHA, JANEIT	9161		City Of Chicago Police	$13.00
06/03/2014	DINKHA, JANEIT	9161		City Of Chicago Police	$84.00
02/27/2011	DIMALANTA, RENE		025	City Of Chicago Police	$180.50
02/27/2011	DIMALANTA, RENE		025	City Of Chicago Police	$4.00
02/27/2011	DIMALANTA, RENE		025	City Of Chicago Police	$3.41
02/27/2011	DIMALANTA, RENE		025	City Of Chicago Police	$144.12
02/27/2011	DIMALANTA, RENE		025	City Of Chicago Police	$4.00
02/27/2011	DIMALANTA, RENE		025	City Of Chicago Police	$4.00
02/27/2011	DIMALANTA, RENE		025	City Of Chicago Police	$2.72
02/27/2011	DIMALANTA, RENE		025	City Of Chicago Police	$97.98
02/27/2011	DIMALANTA, RENE		025	City Of Chicago Police	$4.00
02/27/2011	DIMALANTA, RENE		025	City Of Chicago Police	$2.72
02/27/2011	DIMALANTA, RENE		025	City Of Chicago Police	$4.00
02/27/2011	DIMALANTA, RENE		025	City Of Chicago Police	$4.00
02/27/2011	DIMALANTA, RENE		025	City Of Chicago Police	$3.41
02/27/2011	DIMALANTA, RENE		025	City Of Chicago Police	$4.00
02/27/2011	DIMALANTA, RENE		025	City Of Chicago Police	$180.50
02/27/2011	DIMALANTA, RENE		025	City Of Chicago Police	$144.12
10/07/2015	DIAZ, EDIBERTO	9161	007	City Of Chicago Police	$4.00
10/07/2015	DIAZ, EDIBERTO	9161	007	City Of Chicago Police	$0.22
10/07/2015	DIAZ, EDIBERTO	9161	007	City Of Chicago Police	$182.56
10/07/2015	DIAZ, EDIBERTO	9161	007	City Of Chicago Police	$4.00
10/07/2015	DIAZ, EDIBERTO	9161	007	City Of Chicago Police	$0.36
10/07/2015	DIAZ, EDIBERTO	9161	007	City Of Chicago Police	$4.00
10/07/2015	DIAZ, EDIBERTO	9161	007	City Of Chicago Police	$0.35
10/07/2015	DIAZ, EDIBERTO	9161	007	City Of Chicago Police	$4.00
10/07/2015	DIAZ, EDIBERTO	9161	007	City Of Chicago Police	$0.35
10/07/2015	DIAZ, EDIBERTO	9161	007	City Of Chicago Police	$4.00
10/07/2015	DIAZ, EDIBERTO	9161	007	City Of Chicago Police	$0.35
10/07/2015	DIAZ, EDIBERTO	9161	007	City Of Chicago Police	$4.00
10/07/2015	DIAZ, EDIBERTO	9161	007	City Of Chicago Police	$4.78
10/07/2015	DIAZ, EDIBERTO	9161	007	City Of Chicago Police	$182.56

Incident Date	Claimant	Rank	Unit of Assignment	Insured	Total to be Paid
10/07/2015	DIAZ, EDIBERTO	9161	007	City Of Chicago Police	$4.00
10/07/2015	DIAZ, EDIBERTO	9161	007	City Of Chicago Police	$0.36
10/07/2015	DIAZ, EDIBERTO	9161	007	City Of Chicago Police	$0.36
10/07/2015	DIAZ, EDIBERTO	9161	007	City Of Chicago Police	$182.56
10/07/2015	DIAZ, EDIBERTO	9161	007	City Of Chicago Police	$4.00
10/07/2015	DIAZ, EDIBERTO	9161	007	City Of Chicago Police	$0.36
10/07/2015	DIAZ, EDIBERTO	9161	007	City Of Chicago Police	$115.68
10/07/2015	DIAZ, EDIBERTO	9161	007	City Of Chicago Police	$4.00
10/07/2015	DIAZ, EDIBERTO	9161	007	City Of Chicago Police	$182.56
06/28/2015	DERCOLA, MATT	9161	312	City Of Chicago Police	$328.38
06/28/2015	DERCOLA, MATT	9161	312	City Of Chicago Police	$328.38
06/28/2015	DERCOLA, MATT	9161	312	City Of Chicago Police	$0.71
06/28/2015	DERCOLA, MATT	9161	312	City Of Chicago Police	$0.86
06/28/2015	DERCOLA, MATT	9161	312	City Of Chicago Police	$328.38
06/28/2015	DERCOLA, MATT	9161	312	City Of Chicago Police	$4.00
06/28/2015	DERCOLA, MATT	9161	312	City Of Chicago Police	$0.71
06/28/2015	DERCOLA, MATT	9161	312	City Of Chicago Police	$328.38
06/28/2015	DERCOLA, MATT	9161	312	City Of Chicago Police	$4.00
06/28/2015	DERCOLA, MATT	9161	312	City Of Chicago Police	$0.71
06/28/2015	DERCOLA, MATT	9161	312	City Of Chicago Police	$328.38
06/28/2015	DERCOLA, MATT	9161	312	City Of Chicago Police	$4.00
06/28/2015	DERCOLA, MATT	9161	312	City Of Chicago Police	$0.71
06/28/2015	DERCOLA, MATT	9161	312	City Of Chicago Police	$328.38
06/28/2015	DERCOLA, MATT	9161	312	City Of Chicago Police	$4.00
06/28/2015	DERCOLA, MATT	9161	312	City Of Chicago Police	$0.71
06/28/2015	DERCOLA, MATT	9161	312	City Of Chicago Police	$398.35
06/28/2015	DERCOLA, MATT	9161	312	City Of Chicago Police	$4.00
06/28/2015	DERCOLA, MATT	9161	312	City Of Chicago Police	$0.86
06/28/2015	DERCOLA, MATT	9161	312	City Of Chicago Police	$75.86
06/28/2015	DERCOLA, MATT	9161	312	City Of Chicago Police	$4.00
06/28/2015	DERCOLA, MATT	9161	312	City Of Chicago Police	$0.68
06/28/2015	DERCOLA, MATT	9161	312	City Of Chicago Police	$398.35
06/28/2015	DERCOLA, MATT	9161	312	City Of Chicago Police	$4.00
06/28/2015	DERCOLA, MATT	9161	312	City Of Chicago Police	$0.71
06/28/2015	DERCOLA, MATT	9161	312	City Of Chicago Police	$4.00
06/28/2015	DERCOLA, MATT	9161	312	City Of Chicago Police	$328.38

Incident Date	Claimant	Rank	Unit of Assignment	Insured	Total to be Paid
06/28/2015	DERCOLA, MATT	9161	312	City Of Chicago Police	$0.71
06/28/2015	DERCOLA, MATT	9161	312	City Of Chicago Police	$4.00
06/28/2015	DERCOLA, MATT	9161	312	City Of Chicago Police	$328.38
06/28/2015	DERCOLA, MATT	9161	312	City Of Chicago Police	$83.35
06/28/2015	DERCOLA, MATT	9161	312	City Of Chicago Police	$4.29
06/28/2015	DERCOLA, MATT	9161	312	City Of Chicago Police	$0.71
06/28/2015	DERCOLA, MATT	9161	312	City Of Chicago Police	$4.00
06/28/2015	DERCOLA, MATT	9161	312	City Of Chicago Police	$328.38
06/28/2015	DERCOLA, MATT	9161	312	City Of Chicago Police	$0.71
06/28/2015	DERCOLA, MATT	9161	312	City Of Chicago Police	$4.00
06/28/2015	DERCOLA, MATT	9161	312	City Of Chicago Police	$4.00
12/06/2014	DEMKE, TIFFANY	9161		City Of Chicago Police	$4.00
12/06/2014	DEMKE, TIFFANY	9161		City Of Chicago Police	$46.64
12/06/2014	DEMKE, TIFFANY	9161		City Of Chicago Police	$198.02
12/06/2014	DEMKE, TIFFANY	9161		City Of Chicago Police	$4.00
12/06/2014	DEMKE, TIFFANY	9161		City Of Chicago Police	$11.32
12/06/2014	DEMKE, TIFFANY	9161		City Of Chicago Police	$5.29
11/02/2015	DEMKE, TIFFANY			City Of Chicago Police	$197.49
11/02/2015	DEMKE, TIFFANY			City Of Chicago Police	$21.00
11/02/2015	DEMKE, TIFFANY			City Of Chicago Police	$1.11
11/02/2015	DEMKE, TIFFANY			City Of Chicago Police	$197.49
11/02/2015	DEMKE, TIFFANY			City Of Chicago Police	$4.00
11/02/2015	DEMKE, TIFFANY			City Of Chicago Police	$1.11
11/02/2015	DEMKE, TIFFANY			City Of Chicago Police	$197.49
11/02/2015	DEMKE, TIFFANY			City Of Chicago Police	$4.00
11/02/2015	DEMKE, TIFFANY			City Of Chicago Police	$1.11
11/02/2015	DEMKE, TIFFANY			City Of Chicago Police	$284.60
11/02/2015	DEMKE, TIFFANY			City Of Chicago Police	$4.00
11/02/2015	DEMKE, TIFFANY			City Of Chicago Police	$5.38
11/02/2015	DEMKE, TIFFANY			City Of Chicago Police	$59.89
11/02/2015	DEMKE, TIFFANY			City Of Chicago Police	$4.00
11/02/2015	DEMKE, TIFFANY			City Of Chicago Police	$3.39
11/02/2015	DEMKE, TIFFANY			City Of Chicago Police	$7.09

Incident Date	Claimant	Rank	Unit of Assignment	Insured	Total to be Paid
11/02/2015	DEMKE, TIFFANY			City Of Chicago Police	$4.00
11/02/2015	DEMKE, TIFFANY			City Of Chicago Police	$4.00
10/18/2015	DEMBOWSKI, WAYNE	9161	016	City Of Chicago Police	$0.43
10/18/2015	DEMBOWSKI, WAYNE	9161	016	City Of Chicago Police	$4.00
10/18/2015	DEMBOWSKI, WAYNE	9161	016	City Of Chicago Police	$219.87
10/18/2015	DEMBOWSKI, WAYNE	9161	016	City Of Chicago Police	$3.11
10/18/2015	DEMBOWSKI, WAYNE	9161	016	City Of Chicago Police	$4.00
10/18/2015	DEMBOWSKI, WAYNE	9161	016	City Of Chicago Police	$286.77
10/18/2015	DEMBOWSKI, WAYNE	9161	016	City Of Chicago Police	$0.42
10/18/2015	DEMBOWSKI, WAYNE	9161	016	City Of Chicago Police	$4.00
10/18/2015	DEMBOWSKI, WAYNE	9161	016	City Of Chicago Police	$215.74
10/18/2015	DEMBOWSKI, WAYNE	9161	016	City Of Chicago Police	$0.43
10/18/2015	DEMBOWSKI, WAYNE	9161	016	City Of Chicago Police	$4.00
10/18/2015	DEMBOWSKI, WAYNE	9161	016	City Of Chicago Police	$217.95
10/18/2015	DEMBOWSKI, WAYNE	9161	016	City Of Chicago Police	$0.51
10/18/2015	DEMBOWSKI, WAYNE	9161	016	City Of Chicago Police	$4.00
10/18/2015	DEMBOWSKI, WAYNE	9161	016	City Of Chicago Police	$259.94
10/18/2015	DEMBOWSKI, WAYNE	9161	016	City Of Chicago Police	$0.52
10/18/2015	DEMBOWSKI, WAYNE	9161	016	City Of Chicago Police	$4.00
10/18/2015	DEMBOWSKI, WAYNE	9161	016	City Of Chicago Police	$264.07
10/18/2015	DEMBOWSKI, WAYNE	9161	016	City Of Chicago Police	$0.81
10/18/2015	DEMBOWSKI, WAYNE	9161	016	City Of Chicago Police	$4.00
10/18/2015	DEMBOWSKI, WAYNE	9161	016	City Of Chicago Police	$75.06
10/18/2015	DEMBOWSKI, WAYNE	9161	016	City Of Chicago Police	$0.42
10/18/2015	DEMBOWSKI, WAYNE	9161	016	City Of Chicago Police	$4.00
10/18/2015	DEMBOWSKI, WAYNE	9161	016	City Of Chicago Police	$215.74
06/21/2015	DELVALLE, HENRY	9161	011	City Of Chicago Police	$4.00
06/21/2015	DELVALLE, HENRY	9161	011	City Of Chicago Police	$124.65
06/21/2015	DELVALLE, HENRY	9161	011	City Of Chicago Police	$4.00
06/20/2015	DELVALLE, HENRY	9161	011	City Of Chicago Police	$475.05
06/20/2015	DELVALLE, HENRY	9161	011	City Of Chicago Police	$4.00
06/20/2015	DELVALLE, HENRY	9161	011	City Of Chicago Police	$4.25
01/01/2013	DELLORTO, JOHN	9161	284	City Of Chicago Police	$53.23

Incident Date	Claimant	Rank	Unit of Assignment	Insured	Total to be Paid
08/23/2015	DELLORTO, JOHN	9161	284	City Of Chicago Police	$9.35
08/23/2015	DELLORTO, JOHN	9161	284	City Of Chicago Police	$4.00
08/23/2015	DELLORTO, JOHN	9161	284	City Of Chicago Police	$287.96
08/23/2015	DELLORTO, JOHN	9161	284	City Of Chicago Police	$4.00
08/23/2015	DELLORTO, JOHN	9161	284	City Of Chicago Police	$79.85
08/23/2015	DELLORTO, JOHN	9161	284	City Of Chicago Police	$2.50
08/23/2015	DELLORTO, JOHN	9161	284	City Of Chicago Police	$4.00
08/23/2015	DELLORTO, JOHN	9161	284	City Of Chicago Police	$330.37
08/23/2015	DELLORTO, JOHN	9161	284	City Of Chicago Police	$9.35
08/23/2015	DELLORTO, JOHN	9161	284	City Of Chicago Police	$4.00
08/23/2015	DELLORTO, JOHN	9161	284	City Of Chicago Police	$287.96
08/23/2015	DELLORTO, JOHN	9161	284	City Of Chicago Police	$9.35
08/23/2015	DELLORTO, JOHN	9161	284	City Of Chicago Police	$4.00
08/23/2015	DELLORTO, JOHN	9161	284	City Of Chicago Police	$287.96
08/23/2015	DELLORTO, JOHN	9161	284	City Of Chicago Police	$2.80
08/23/2015	DELLORTO, JOHN	9161	284	City Of Chicago Police	$4.00
08/23/2015	DELLORTO, JOHN	9161	284	City Of Chicago Police	$357.21
08/23/2015	DELLORTO, JOHN	9161	284	City Of Chicago Police	$2.60
08/23/2015	DELLORTO, JOHN	9161	284	City Of Chicago Police	$4.00
08/23/2015	DELLORTO, JOHN	9161	284	City Of Chicago Police	$340.68
08/23/2015	DELLORTO, JOHN	9161	284	City Of Chicago Police	$2.50
08/23/2015	DELLORTO, JOHN	9161	284	City Of Chicago Police	$4.00
08/23/2015	DELLORTO, JOHN	9161	284	City Of Chicago Police	$330.37
08/23/2015	DELLORTO, JOHN	9161	284	City Of Chicago Police	$2.50
08/23/2015	DELLORTO, JOHN	9161	284	City Of Chicago Police	$4.00
08/23/2015	DELLORTO, JOHN	9161	284	City Of Chicago Police	$330.37
08/23/2015	DELLORTO, JOHN	9161	284	City Of Chicago Police	$2.05
08/23/2015	DELLORTO, JOHN	9161	284	City Of Chicago Police	$4.00
08/23/2015	DELLORTO, JOHN	9161	284	City Of Chicago Police	$290.54
09/27/2015	DELGADO, JESUS	9161	07	City Of Chicago Police	$3.58
09/27/2015	DELGADO, JESUS	9161	07	City Of Chicago Police	$4.00
09/27/2015	DELGADO, JESUS	9161	07	City Of Chicago Police	$14.35
09/27/2015	DELGADO, JESUS	9161	07	City Of Chicago Police	$1.52

Incident Date	Claimant	Rank	Unit of Assignment	Insured	Total to be Paid
09/27/2015	DELGADO, JESUS	9161	07	City Of Chicago Police	$140.36
09/27/2015	DELGADO, JESUS	9161	07	City Of Chicago Police	$93.49
09/27/2015	DELGADO, JESUS	9161	07	City Of Chicago Police	$4.00
09/27/2015	DELGADO, JESUS	9161	07	City Of Chicago Police	$5.30
09/27/2015	DELGADO, JESUS	9161	07	City Of Chicago Police	$4.00
10/29/2013	DELATORRE JR., CARLOS			City Of Chicago Police	$4.00
10/29/2013	DELATORRE JR., CARLOS			City Of Chicago Police	$0.30
10/29/2013	DELATORRE JR., CARLOS			City Of Chicago Police	$250.99
10/29/2013	DELATORRE JR., CARLOS			City Of Chicago Police	$4.00
10/29/2013	DELATORRE JR., CARLOS			City Of Chicago Police	$0.34
10/29/2013	DELATORRE JR., CARLOS			City Of Chicago Police	$227.46
10/29/2013	DELATORRE JR., CARLOS			City Of Chicago Police	$267.10
10/29/2013	DELATORRE JR., CARLOS			City Of Chicago Police	$4.00
10/29/2013	DELATORRE JR., CARLOS			City Of Chicago Police	$0.36
11/29/2015	DELATORRE JR., CARLOS	9161	044	City Of Chicago Police	$21.91
11/29/2015	DELATORRE JR., CARLOS	9161	044	City Of Chicago Police	$4.00
03/29/2015	DE COSTA, JESSICA	9161		City Of Chicago Police	$4.00
03/29/2015	DE COSTA, JESSICA	9161		City Of Chicago Police	$2.68
03/29/2015	DE COSTA, JESSICA	9161		City Of Chicago Police	$217.42
03/29/2015	DE COSTA, JESSICA	9161		City Of Chicago Police	$344.75
03/29/2015	DE COSTA, JESSICA	9161		City Of Chicago Police	$1.21
03/29/2015	DE COSTA, JESSICA	9161		City Of Chicago Police	$156.46
03/29/2015	DE COSTA, JESSICA	9161		City Of Chicago Police	$4.69
03/29/2015	DE COSTA, JESSICA	9161		City Of Chicago Police	$4.00
03/29/2015	DE COSTA, JESSICA	9161		City Of Chicago Police	$4.00
03/18/2015	DAVILA, MARLENE	9161		City Of Chicago Police	$0.52
03/18/2015	DAVILA, MARLENE	9161		City Of Chicago Police	$4.00
03/18/2015	DAVILA, MARLENE	9161		City Of Chicago Police	$266.54
03/18/2015	DAVILA, MARLENE	9161		City Of Chicago Police	$0.69
03/18/2015	DAVILA, MARLENE	9161		City Of Chicago Police	$4.00
03/18/2015	DAVILA, MARLENE	9161		City Of Chicago Police	$354.65
03/18/2015	DAVILA, MARLENE	9161		City Of Chicago Police	$0.61
03/18/2015	DAVILA, MARLENE	9161		City Of Chicago Police	$4.00

Incident Date	Claimant	Rank	Unit of Assignment	Insured	Total to be Paid
03/18/2015	DAVILA, MARLENE	9161		City Of Chicago Police	$312.66
03/18/2015	DAVILA, MARLENE	9161		City Of Chicago Police	$0.52
03/18/2015	DAVILA, MARLENE	9161		City Of Chicago Police	$4.00
03/18/2015	DAVILA, MARLENE	9161		City Of Chicago Police	$266.54
03/18/2015	DAVILA, MARLENE	9161		City Of Chicago Police	$0.53
03/18/2015	DAVILA, MARLENE	9161		City Of Chicago Police	$4.00
03/18/2015	DAVILA, MARLENE	9161		City Of Chicago Police	$270.67
03/18/2015	DAVILA, MARLENE	9161		City Of Chicago Police	$0.52
03/18/2015	DAVILA, MARLENE	9161		City Of Chicago Police	$4.00
03/18/2015	DAVILA, MARLENE	9161		City Of Chicago Police	$266.54
03/18/2015	DAVILA, MARLENE	9161		City Of Chicago Police	$4.00
03/18/2015	DAVILA, MARLENE	9161		City Of Chicago Police	$312.66
03/18/2015	DAVILA, MARLENE	9161		City Of Chicago Police	$0.61
03/18/2015	DAVILA, MARLENE	9161		City Of Chicago Police	$4.00
03/18/2015	DAVILA, MARLENE	9161		City Of Chicago Police	$312.66
03/18/2015	DAVILA, MARLENE	9161		City Of Chicago Police	$0.61
03/18/2015	DAVILA, MARLENE	9161		City Of Chicago Police	$4.00
03/18/2015	DAVILA, MARLENE	9161		City Of Chicago Police	$312.66
03/18/2015	DAVILA, MARLENE	9161		City Of Chicago Police	$0.41
03/18/2015	DAVILA, MARLENE	9161		City Of Chicago Police	$4.00
03/18/2015	DAVILA, MARLENE	9161		City Of Chicago Police	$205.49
03/18/2015	DAVILA, MARLENE	9161		City Of Chicago Police	$0.61
03/18/2015	DAVILA, MARLENE	9161		City Of Chicago Police	$4.00
03/18/2015	DAVILA, MARLENE	9161		City Of Chicago Police	$312.66
03/18/2015	DAVILA, MARLENE	9161		City Of Chicago Police	$0.61
03/18/2015	DAVILA, MARLENE	9161		City Of Chicago Police	$4.00
03/18/2015	DAVILA, MARLENE	9161		City Of Chicago Police	$313.23
03/18/2015	DAVILA, MARLENE	9161		City Of Chicago Police	$0.61
03/18/2015	DAVILA, MARLENE	9161		City Of Chicago Police	$312.66
03/18/2015	DAVILA, MARLENE	9161		City Of Chicago Police	$312.66
03/18/2015	DAVILA, MARLENE	9161		City Of Chicago Police	$266.54
03/18/2015	DAVILA, MARLENE	9161		City Of Chicago Police	$0.61
03/18/2015	DAVILA, MARLENE	9161		City Of Chicago Police	$4.00

Incident Date	Claimant	Rank	Unit of Assignment	Insured	Total to be Paid
03/18/2015	DAVILA, MARLENE	9161		City Of Chicago Police	$0.61
03/18/2015	DAVILA, MARLENE	9161		City Of Chicago Police	$4.00
03/18/2015	DAVILA, MARLENE	9161		City Of Chicago Police	$0.52
03/18/2015	DAVILA, MARLENE	9161		City Of Chicago Police	$4.00
01/07/2015	DAVILA, DIEGO	9161	189	City Of Chicago Police	$227.89
01/07/2015	DAVILA, DIEGO	9161	189	City Of Chicago Police	$4.00
01/07/2015	DAVILA, DIEGO	9161	189	City Of Chicago Police	$4.00
01/07/2015	DAVILA, DIEGO	9161	189	City Of Chicago Police	$346.95
01/07/2015	DAVILA, DIEGO	9161	189	City Of Chicago Police	$0.42
01/07/2015	DAVILA, DIEGO	9161	189	City Of Chicago Police	$4.00
01/07/2015	DAVILA, DIEGO	9161	189	City Of Chicago Police	$385.29
01/07/2015	DAVILA, DIEGO	9161	189	City Of Chicago Police	$0.42
01/07/2015	DAVILA, DIEGO	9161	189	City Of Chicago Police	$4.00
01/07/2015	DAVILA, DIEGO	9161	189	City Of Chicago Police	$385.29
01/07/2015	DAVILA, DIEGO	9161	189	City Of Chicago Police	$0.39
01/07/2015	DAVILA, DIEGO	9161	189	City Of Chicago Police	$4.00
01/07/2015	DAVILA, DIEGO	9161	189	City Of Chicago Police	$356.16
01/07/2015	DAVILA, DIEGO	9161	189	City Of Chicago Police	$0.33
01/07/2015	DAVILA, DIEGO	9161	189	City Of Chicago Police	$4.00
01/07/2015	DAVILA, DIEGO	9161	189	City Of Chicago Police	$0.37
01/07/2015	DAVILA, DIEGO	9161	189	City Of Chicago Police	$0.25
01/07/2015	DAVILA, DIEGO	9161	189	City Of Chicago Police	$82.85
01/07/2015	DAVILA, DIEGO	9161	189	City Of Chicago Police	$289.82
01/07/2015	DAVILA, DIEGO	9161	189	City Of Chicago Police	$252.32
01/07/2015	DAVILA, DIEGO	9161	189	City Of Chicago Police	$247.62
01/07/2015	DAVILA, DIEGO	9161	189	City Of Chicago Police	$1.80
01/07/2015	DAVILA, DIEGO	9161	189	City Of Chicago Police	$4.00
01/07/2015	DAVILA, DIEGO	9161	189	City Of Chicago Police	$201.21
01/07/2015	DAVILA, DIEGO	9161	189	City Of Chicago Police	$0.28
01/07/2015	DAVILA, DIEGO	9161	189	City Of Chicago Police	$4.00
01/07/2015	DAVILA, DIEGO	9161	189	City Of Chicago Police	$252.87
01/07/2015	DAVILA, DIEGO	9161	189	City Of Chicago Police	$49.62
01/07/2015	DAVILA, DIEGO	9161	189	City Of Chicago Police	$4.00

Incident Date	Claimant	Rank	Unit of Assignment	Insured	Total to be Paid
01/07/2015	DAVILA, DIEGO	9161	189	City Of Chicago Police	$46.35
01/07/2015	DAVILA, DIEGO	9161	189	City Of Chicago Police	$43.21
01/07/2015	DAVILA, DIEGO	9161	189	City Of Chicago Police	$4.00
01/07/2015	DAVILA, DIEGO	9161	189	City Of Chicago Police	$46.35
01/07/2015	DAVILA, DIEGO	9161	189	City Of Chicago Police	$42.40
01/07/2015	DAVILA, DIEGO	9161	189	City Of Chicago Police	$4.00
01/07/2015	DAVILA, DIEGO	9161	189	City Of Chicago Police	$46.35
01/07/2015	DAVILA, DIEGO	9161	189	City Of Chicago Police	$0.42
01/07/2015	DAVILA, DIEGO	9161	189	City Of Chicago Police	$4.00
01/07/2015	DAVILA, DIEGO	9161	189	City Of Chicago Police	$385.29
01/07/2015	DAVILA, DIEGO	9161	189	City Of Chicago Police	$309.26
06/20/2010	DAVIES, TRACY			City Of Chicago Police	$222.84
06/20/2010	DAVIES, TRACY			City Of Chicago Police	$222.84
05/17/2015	DANILOV, VADIM	9161	016	City Of Chicago Police	$0.40
05/17/2015	DANILOV, VADIM	9161	016	City Of Chicago Police	$4.00
05/17/2015	DANILOV, VADIM	9161	016	City Of Chicago Police	$180.40
05/17/2015	DANILOV, VADIM	9161	016	City Of Chicago Police	$0.40
05/17/2015	DANILOV, VADIM	9161	016	City Of Chicago Police	$4.00
05/17/2015	DANILOV, VADIM	9161	016	City Of Chicago Police	$180.40
05/17/2015	DANILOV, VADIM	9161	016	City Of Chicago Police	$0.30
05/17/2015	DANILOV, VADIM	9161	016	City Of Chicago Police	$4.00
05/17/2015	DANILOV, VADIM	9161	016	City Of Chicago Police	$134.34
05/17/2015	DANILOV, VADIM	9161	016	City Of Chicago Police	$0.39
05/17/2015	DANILOV, VADIM	9161	016	City Of Chicago Police	$4.00
05/17/2015	DANILOV, VADIM	9161	016	City Of Chicago Police	$175.73
05/17/2015	DANILOV, VADIM	9161	016	City Of Chicago Police	$0.39
05/17/2015	DANILOV, VADIM	9161	016	City Of Chicago Police	$4.00
05/17/2015	DANILOV, VADIM	9161	016	City Of Chicago Police	$173.81
05/17/2015	DANILOV, VADIM	9161	016	City Of Chicago Police	$0.30
05/17/2015	DANILOV, VADIM	9161	016	City Of Chicago Police	$4.00
05/17/2015	DANILOV, VADIM	9161	016	City Of Chicago Police	$134.34
05/17/2015	DANILOV, VADIM	9161	016	City Of Chicago Police	$0.40
05/17/2015	DANILOV, VADIM	9161	016	City Of Chicago Police	$4.00

Incident Date	Claimant	Rank	Unit of Assignment	Insured	Total to be Paid
05/17/2015	DANILOV, VADIM	9161	016	City Of Chicago Police	$178.48
05/17/2015	DANILOV, VADIM	9161	016	City Of Chicago Police	$0.30
05/17/2015	DANILOV, VADIM	9161	016	City Of Chicago Police	$4.00
05/17/2015	DANILOV, VADIM	9161	016	City Of Chicago Police	$134.34
05/17/2015	DANILOV, VADIM	9161	016	City Of Chicago Police	$4.00
05/17/2015	DANILOV, VADIM	9161	016	City Of Chicago Police	$134.34
05/17/2015	DANILOV, VADIM	9161	016	City Of Chicago Police	$0.40
05/17/2015	DANILOV, VADIM	9161	016	City Of Chicago Police	$4.00
05/17/2015	DANILOV, VADIM	9161	016	City Of Chicago Police	$180.40
05/17/2015	DANILOV, VADIM	9161	016	City Of Chicago Police	$0.40
05/17/2015	DANILOV, VADIM	9161	016	City Of Chicago Police	$4.00
05/17/2015	DANILOV, VADIM	9161	016	City Of Chicago Police	$180.40
05/17/2015	DANILOV, VADIM	9161	016	City Of Chicago Police	$0.30
05/17/2015	DANILOV, VADIM	9161	016	City Of Chicago Police	$0.40
05/17/2015	DANILOV, VADIM	9161	016	City Of Chicago Police	$4.00
05/17/2015	DANILOV, VADIM	9161	016	City Of Chicago Police	$180.40
05/17/2015	DANILOV, VADIM	9161	016	City Of Chicago Police	$0.40
05/17/2015	DANILOV, VADIM	9161	016	City Of Chicago Police	$4.00
05/17/2015	DANILOV, VADIM	9161	016	City Of Chicago Police	$180.40
05/17/2015	DANILOV, VADIM	9161	016	City Of Chicago Police	$0.40
05/17/2015	DANILOV, VADIM	9161	016	City Of Chicago Police	$4.00
05/17/2015	DANILOV, VADIM	9161	016	City Of Chicago Police	$180.40
05/17/2015	DANILOV, VADIM	9161	016	City Of Chicago Police	$0.40
05/17/2015	DANILOV, VADIM	9161	016	City Of Chicago Police	$4.00
05/17/2015	DANILOV, VADIM	9161	016	City Of Chicago Police	$180.40
05/17/2015	DANILOV, VADIM	9161	016	City Of Chicago Police	$0.40
05/17/2015	DANILOV, VADIM	9161	016	City Of Chicago Police	$4.00
05/17/2015	DANILOV, VADIM	9161	016	City Of Chicago Police	$178.48
05/17/2015	DANILOV, VADIM	9161	016	City Of Chicago Police	$0.40
05/17/2015	DANILOV, VADIM	9161	016	City Of Chicago Police	$4.00
05/17/2015	DANILOV, VADIM	9161	016	City Of Chicago Police	$180.40
04/13/2015	DALY, AARON	9161		City Of Chicago Police	$0.67
04/13/2015	DALY, AARON	9161		City Of Chicago Police	$4.00
04/13/2015	DALY, AARON	9161		City Of Chicago Police	$336.70
04/13/2015	DALY, AARON	9161		City Of Chicago Police	$0.67
04/13/2015	DALY, AARON	9161		City Of Chicago Police	$4.00

Incident Date	Claimant	Rank	Unit of Assignment	Insured	Total to be Paid
04/13/2015	DALY, AARON	9161		City Of Chicago Police	$336.70
04/13/2015	DALY, AARON	9161		City Of Chicago Police	$0.76
04/13/2015	DALY, AARON	9161		City Of Chicago Police	$4.00
04/13/2015	DALY, AARON	9161		City Of Chicago Police	$380.90
04/13/2015	DALY, AARON	9161		City Of Chicago Police	$0.67
04/13/2015	DALY, AARON	9161		City Of Chicago Police	$4.00
04/13/2015	DALY, AARON	9161		City Of Chicago Police	$336.70
04/13/2015	DALY, AARON	9161		City Of Chicago Police	$0.68
04/13/2015	DALY, AARON	9161		City Of Chicago Police	$4.00
04/13/2015	DALY, AARON	9161		City Of Chicago Police	$353.84
04/13/2015	DALY, AARON	9161		City Of Chicago Police	$0.57
04/13/2015	DALY, AARON	9161		City Of Chicago Police	$4.00
04/13/2015	DALY, AARON	9161		City Of Chicago Police	$283.98
04/13/2015	DALY, AARON	9161		City Of Chicago Police	$0.61
04/13/2015	DALY, AARON	9161		City Of Chicago Police	$4.00
04/13/2015	DALY, AARON	9161		City Of Chicago Police	$307.72
04/13/2015	DALY, AARON	9161		City Of Chicago Police	$0.69
04/13/2015	DALY, AARON	9161		City Of Chicago Police	$4.00
04/13/2015	DALY, AARON	9161		City Of Chicago Police	$347.24
04/13/2015	DALY, AARON	9161		City Of Chicago Police	$1.36
04/13/2015	DALY, AARON	9161		City Of Chicago Police	$4.00
04/13/2015	DALY, AARON	9161		City Of Chicago Police	$0.53
04/13/2015	DALY, AARON	9161		City Of Chicago Police	$4.00
04/13/2015	DALY, AARON	9161		City Of Chicago Police	$270.12
04/13/2015	DALY, AARON	9161		City Of Chicago Police	$4.78
04/13/2015	DALY, AARON	9161		City Of Chicago Police	$4.00
04/13/2015	DALY, AARON	9161		City Of Chicago Police	$252.91
04/13/2015	DALY, AARON	9161		City Of Chicago Police	$4.00
04/13/2015	DALY, AARON	9161		City Of Chicago Police	$341.38
04/13/2015	DALY, AARON	9161		City Of Chicago Police	$0.66
04/13/2015	DALY, AARON	9161		City Of Chicago Police	$4.00
04/13/2015	DALY, AARON	9161		City Of Chicago Police	$330.10
04/13/2015	DALY, AARON	9161		City Of Chicago Police	$0.68

Incident Date	Claimant	Rank	Unit of Assignment	Insured	Total to be Paid
04/13/2015	DALY, AARON	9161		City Of Chicago Police	$4.00
04/13/2015	DALY, AARON	9161		City Of Chicago Police	$341.38
04/13/2015	DALY, AARON	9161		City Of Chicago Police	$0.85
04/13/2015	DALY, AARON	9161		City Of Chicago Police	$4.00
04/13/2015	DALY, AARON	9161		City Of Chicago Police	$427.02
04/13/2015	DALY, AARON	9161		City Of Chicago Police	$0.67
04/13/2015	DALY, AARON	9161		City Of Chicago Police	$4.00
04/13/2015	DALY, AARON	9161		City Of Chicago Police	$334.78
04/13/2015	DALY, AARON	9161		City Of Chicago Police	$71.87
04/13/2015	DALY, AARON	9161		City Of Chicago Police	$0.76
04/13/2015	DALY, AARON	9161		City Of Chicago Police	$4.00
04/13/2015	DALY, AARON	9161		City Of Chicago Police	$380.90
04/13/2015	DALY, AARON	9161		City Of Chicago Police	$0.67
04/13/2015	DALY, AARON	9161		City Of Chicago Police	$4.00
04/13/2015	DALY, AARON	9161		City Of Chicago Police	$336.70
04/13/2015	DALY, AARON	9161		City Of Chicago Police	$0.76
04/13/2015	DALY, AARON	9161		City Of Chicago Police	$4.00
04/13/2015	DALY, AARON	9161		City Of Chicago Police	$382.82
04/13/2015	DALY, AARON	9161		City Of Chicago Police	$109.42
04/13/2015	DALY, AARON	9161		City Of Chicago Police	$4.00
04/13/2015	DALY, AARON	9161		City Of Chicago Police	$0.70
04/13/2015	DALY, AARON	9161		City Of Chicago Police	$0.62
04/13/2015	DALY, AARON	9161		City Of Chicago Police	$4.00
04/13/2015	DALY, AARON	9161		City Of Chicago Police	$314.32
04/13/2015	DALY, AARON	9161		City Of Chicago Police	$0.75
04/13/2015	DALY, AARON	9161		City Of Chicago Police	$4.00
04/13/2015	DALY, AARON	9161		City Of Chicago Police	$376.22
04/13/2015	DALY, AARON	9161		City Of Chicago Police	$0.76
04/13/2015	DALY, AARON	9161		City Of Chicago Police	$4.00
04/13/2015	DALY, AARON	9161		City Of Chicago Police	$380.90
04/13/2015	DALY, AARON	9161		City Of Chicago Police	$0.71
04/13/2015	DALY, AARON	9161		City Of Chicago Police	$4.00
04/13/2015	DALY, AARON	9161		City Of Chicago Police	$358.52

Incident Date	Claimant	Rank	Unit of Assignment	Insured	Total to be Paid
04/13/2015	DALY, AARON	9161		City Of Chicago Police	$0.70
04/13/2015	DALY, AARON	9161		City Of Chicago Police	$4.00
04/13/2015	DALY, AARON	9161		City Of Chicago Police	$351.92
04/13/2015	DALY, AARON	9161		City Of Chicago Police	$48.60
04/13/2015	DALY, AARON	9161		City Of Chicago Police	$4.00
04/13/2015	DALY, AARON	9161		City Of Chicago Police	$27.38
04/27/2015	DAISY, JOLANTA	9161	006	City Of Chicago Police	$4.00
04/27/2015	DAISY, JOLANTA	9161	006	City Of Chicago Police	$4.00
04/27/2015	DAISY, JOLANTA	9161	006	City Of Chicago Police	$4.00
04/27/2015	DAISY, JOLANTA	9161	006	City Of Chicago Police	$50.44
04/27/2015	DAISY, JOLANTA	9161	006	City Of Chicago Police	$27.22
04/27/2015	DAISY, JOLANTA	9161	006	City Of Chicago Police	$890.01
12/16/2015	DAHLBERG, JOHN	9161	153	City Of Chicago Police	$4.00
12/16/2015	DAHLBERG, JOHN	9161	153	City Of Chicago Police	$31.34
12/16/2006	Connelly, Dennis M	S	00022	City Of Chicago Police	$110.00
12/16/2006	Connelly, Dennis M	S	00022	City Of Chicago Police	$225.00
01/24/2016	CURRAN, ROBERT	9161		City Of Chicago Police	$32.75
01/24/2016	CURRAN, ROBERT	9161		City Of Chicago Police	$150.59
01/24/2016	CURRAN, ROBERT	9161		City Of Chicago Police	$4.00
01/19/2015	CROTTY, RITA	9161		City Of Chicago Police	$0.60
01/19/2015	CROTTY, RITA	9161		City Of Chicago Police	$265.99
01/19/2015	CROTTY, RITA	9161		City Of Chicago Police	$307.98
01/19/2015	CROTTY, RITA	9161		City Of Chicago Police	$26.20
01/19/2015	CROTTY, RITA	9161		City Of Chicago Police	$0.68
01/19/2015	CROTTY, RITA	9161		City Of Chicago Police	$4.00
01/19/2015	CROTTY, RITA	9161		City Of Chicago Police	$75.86
01/19/2015	CROTTY, RITA	9161		City Of Chicago Police	$0.68
01/19/2015	CROTTY, RITA	9161		City Of Chicago Police	$4.00
01/19/2015	CROTTY, RITA	9161		City Of Chicago Police	$75.86
01/19/2015	CROTTY, RITA	9161		City Of Chicago Police	$94.56
01/19/2015	CROTTY, RITA	9161		City Of Chicago Police	$4.00
01/19/2015	CROTTY, RITA	9161		City Of Chicago Police	$615.00
01/19/2015	CROTTY, RITA	9161		City Of Chicago Police	$0.61

Incident Date	Claimant	Rank	Unit of Assignment	Insured	Total to be Paid
01/19/2015	CROTTY, RITA	9161		City Of Chicago Police	$4.00
01/19/2015	CROTTY, RITA	9161		City Of Chicago Police	$312.11
01/19/2015	CROTTY, RITA	9161		City Of Chicago Police	$0.61
01/19/2015	CROTTY, RITA	9161		City Of Chicago Police	$4.00
01/19/2015	CROTTY, RITA	9161		City Of Chicago Police	$312.11
01/19/2015	CROTTY, RITA	9161		City Of Chicago Police	$0.61
01/19/2015	CROTTY, RITA	9161		City Of Chicago Police	$4.00
01/19/2015	CROTTY, RITA	9161		City Of Chicago Police	$312.67
01/19/2015	CROTTY, RITA	9161		City Of Chicago Police	$0.62
01/19/2015	CROTTY, RITA	9161		City Of Chicago Police	$4.00
01/19/2015	CROTTY, RITA	9161		City Of Chicago Police	$314.32
01/19/2015	CROTTY, RITA	9161		City Of Chicago Police	$0.52
01/19/2015	CROTTY, RITA	9161		City Of Chicago Police	$4.00
01/19/2015	CROTTY, RITA	9161		City Of Chicago Police	$265.99
01/19/2015	CROTTY, RITA	9161		City Of Chicago Police	$0.61
01/19/2015	CROTTY, RITA	9161		City Of Chicago Police	$4.00
01/19/2015	CROTTY, RITA	9161		City Of Chicago Police	$312.11
01/19/2015	CROTTY, RITA	9161		City Of Chicago Police	$0.61
01/19/2015	CROTTY, RITA	9161		City Of Chicago Police	$4.00
01/19/2015	CROTTY, RITA	9161		City Of Chicago Police	$312.11
01/19/2015	CROTTY, RITA	9161		City Of Chicago Police	$0.61
01/19/2015	CROTTY, RITA	9161		City Of Chicago Police	$4.00
01/19/2015	CROTTY, RITA	9161		City Of Chicago Police	$312.11
01/19/2015	CROTTY, RITA	9161		City Of Chicago Police	$0.61
01/19/2015	CROTTY, RITA	9161		City Of Chicago Police	$4.00
01/19/2015	CROTTY, RITA	9161		City Of Chicago Police	$312.11
01/19/2015	CROTTY, RITA	9161		City Of Chicago Police	$0.52
01/19/2015	CROTTY, RITA	9161		City Of Chicago Police	$4.00
01/19/2015	CROTTY, RITA	9161		City Of Chicago Police	$265.99
01/19/2015	CROTTY, RITA	9161		City Of Chicago Police	$0.52
01/19/2015	CROTTY, RITA	9161		City Of Chicago Police	$4.00
01/19/2015	CROTTY, RITA	9161		City Of Chicago Police	$265.99
01/19/2015	CROTTY, RITA	9161		City Of Chicago Police	$0.61

Incident Date	Claimant	Rank	Unit of Assignment	Insured	Total to be Paid
01/19/2015	CROTTY, RITA	9161		City Of Chicago Police	$4.00
01/19/2015	CROTTY, RITA	9161		City Of Chicago Police	$312.11
01/19/2015	CROTTY, RITA	9161		City Of Chicago Police	$0.61
01/19/2015	CROTTY, RITA	9161		City Of Chicago Police	$4.00
01/19/2015	CROTTY, RITA	9161		City Of Chicago Police	$312.11
01/19/2015	CROTTY, RITA	9161		City Of Chicago Police	$0.52
01/19/2015	CROTTY, RITA	9161		City Of Chicago Police	$4.00
01/19/2015	CROTTY, RITA	9161		City Of Chicago Police	$4.00
10/28/2010	CROSS, LENWOOD			City Of Chicago Police	$57.49
10/28/2010	CROSS, LENWOOD			City Of Chicago Police	$110.00
10/28/2010	CROSS, LENWOOD			City Of Chicago Police	$110.00
10/28/2010	CROSS, LENWOOD			City Of Chicago Police	$110.00
10/28/2010	CROSS, LENWOOD			City Of Chicago Police	$110.00
10/28/2010	CROSS, LENWOOD			City Of Chicago Police	$110.00
10/28/2010	CROSS, LENWOOD			City Of Chicago Police	$110.00
10/28/2010	CROSS, LENWOOD			City Of Chicago Police	$244.42
10/28/2010	CROSS, LENWOOD			City Of Chicago Police	$4.00
10/28/2010	CROSS, LENWOOD			City Of Chicago Police	$118.12
10/28/2010	CROSS, LENWOOD			City Of Chicago Police	$225.00
10/28/2010	CROSS, LENWOOD			City Of Chicago Police	$225.00
10/28/2010	CROSS, LENWOOD			City Of Chicago Police	$225.00
10/28/2010	CROSS, LENWOOD			City Of Chicago Police	$225.00
10/28/2010	CROSS, LENWOOD			City Of Chicago Police	$225.00
10/28/2010	CROSS, LENWOOD			City Of Chicago Police	$225.00
10/28/2010	CROSS, LENWOOD			City Of Chicago Police	$4.00
10/28/2010	CROSS, LENWOOD			City Of Chicago Police	$20.04
10/28/2010	CROSS, LENWOOD			City Of Chicago Police	$4.00
10/28/2010	CROSS, LENWOOD			City Of Chicago Police	$4.00
10/28/2010	CROSS, LENWOOD			City Of Chicago Police	$69.74
10/28/2010	CROSS, LENWOOD			City Of Chicago Police	$24.51
10/28/2010	CROSS, LENWOOD			City Of Chicago Police	$117.95
12/22/2015	CRONIN, ERIC	9161		City Of Chicago Police	$4.00
12/22/2015	CRONIN, ERIC	9161		City Of Chicago Police	$2.82

Incident Date	Claimant	Rank	Unit of Assignment	Insured	Total to be Paid
12/22/2015	CRONIN, ERIC	9161		City Of Chicago Police	$35.75
12/22/2015	CRONIN, ERIC	9161		City Of Chicago Police	$4.00
12/22/2015	CRONIN, ERIC	9161		City Of Chicago Police	$0.67
12/22/2015	CRONIN, ERIC	9161		City Of Chicago Police	$36.68
12/22/2015	CRONIN, ERIC	9161		City Of Chicago Police	$245.70
12/22/2015	CRONIN, ERIC	9161		City Of Chicago Police	$149.40
12/22/2015	CRONIN, ERIC	9161		City Of Chicago Police	$4.64
12/22/2015	CRONIN, ERIC	9161		City Of Chicago Police	$4.00
12/22/2015	CRONIN, ERIC	9161		City Of Chicago Police	$4.00
11/30/2012	CRONIN, BRIGID	9206	377	City Of Chicago Police	$79.85
11/30/2012	CRONIN, BRIGID	9206	377	City Of Chicago Police	$4.00
11/30/2012	CRONIN, BRIGID	9206	377	City Of Chicago Police	$79.85
11/30/2012	CRONIN, BRIGID	9206	377	City Of Chicago Police	$4.00
11/30/2012	CRONIN, BRIGID	9206	377	City Of Chicago Police	$166.25
11/30/2012	CRONIN, BRIGID	9206	377	City Of Chicago Police	$4.00
11/30/2012	CRONIN, BRIGID	9206	377	City Of Chicago Police	$0.18
11/30/2012	CRONIN, BRIGID	9206	377	City Of Chicago Police	$246.36
11/30/2012	CRONIN, BRIGID	9206	377	City Of Chicago Police	$117.88
11/30/2012	CRONIN, BRIGID	9206	377	City Of Chicago Police	$4.00
11/30/2012	CRONIN, BRIGID	9206	377	City Of Chicago Police	$4.00
11/30/2012	CRONIN, BRIGID	9206	377	City Of Chicago Police	$117.88
11/30/2012	CRONIN, BRIGID	9206	377	City Of Chicago Police	$0.23
11/30/2012	CRONIN, BRIGID	9206	377	City Of Chicago Police	$4.00
11/30/2012	CRONIN, BRIGID	9206	377	City Of Chicago Police	$212.60
Incident Date	Claimant	Rank	Unit of Assignment	Insured	Total to be Paid
07/23/2015	CRONIN, BRIGID	9161	377	City Of Chicago Police	$110.00
07/23/2015	CRONIN, BRIGID	9161	377	City Of Chicago Police	$225.00
10/15/2015	CRAYTON, BETTY	9161	015	City Of Chicago Police	$4.00
10/07/2015	COYLE, RICHARD	9161		City Of Chicago Police	$0.30
10/07/2015	COYLE, RICHARD	9161		City Of Chicago Police	$4.00
10/07/2015	COYLE, RICHARD	9161		City Of Chicago Police	$358.64
10/07/2015	COYLE, RICHARD	9161		City Of Chicago Police	$4.00
10/07/2015	COYLE, RICHARD	9161		City Of Chicago Police	$0.40
10/07/2015	COYLE, RICHARD	9161		City Of Chicago Police	$358.64
10/07/2015	COYLE, RICHARD	9161		City Of Chicago Police	$4.00
10/07/2015	COYLE, RICHARD	9161		City Of Chicago Police	$0.40
10/07/2015	COYLE, RICHARD	9161		City Of Chicago Police	$358.64
10/07/2015	COYLE, RICHARD	9161		City Of Chicago Police	$4.00
10/07/2015	COYLE, RICHARD	9161		City Of Chicago Police	$0.40
10/07/2015	COYLE, RICHARD	9161		City Of Chicago Police	$4.00
10/07/2015	COYLE, RICHARD	9161		City Of Chicago Police	$0.40
10/07/2015	COYLE, RICHARD	9161		City Of Chicago Police	$265.94
10/07/2015	COYLE, RICHARD	9161		City Of Chicago Police	$0.40
10/07/2015	COYLE, RICHARD	9161		City Of Chicago Police	$0.40
10/07/2015	COYLE, RICHARD	9161		City Of Chicago Police	$4.00
10/07/2015	COYLE, RICHARD	9161		City Of Chicago Police	$358.64
10/07/2015	COYLE, RICHARD	9161		City Of Chicago Police	$0.35
10/07/2015	COYLE, RICHARD	9161		City Of Chicago Police	$4.00
10/07/2015	COYLE, RICHARD	9161		City Of Chicago Police	$314.22
10/07/2015	COYLE, RICHARD	9161		City Of Chicago Police	$0.40
10/07/2015	COYLE, RICHARD	9161		City Of Chicago Police	$4.00
10/07/2015	COYLE, RICHARD	9161		City Of Chicago Police	$358.64
10/07/2015	COYLE, RICHARD	9161		City Of Chicago Police	$4.00
10/07/2015	COYLE, RICHARD	9161		City Of Chicago Police	$358.64
10/07/2015	COYLE, RICHARD	9161		City Of Chicago Police	$4.00
10/07/2015	COYLE, RICHARD	9161		City Of Chicago Police	$55.87
10/07/2015	COYLE, RICHARD	9161		City Of Chicago Police	$0.40
10/07/2015	COYLE, RICHARD	9161		City Of Chicago Police	$4.00

Incident Date	Claimant	Rank	Unit of Assignment	Insured	Total to be Paid
10/07/2015	COYLE, RICHARD	9161		City Of Chicago Police	$358.64
10/07/2015	COYLE, RICHARD	9161		City Of Chicago Police	$23.59
10/07/2015	COYLE, RICHARD	9161		City Of Chicago Police	$4.00
10/07/2015	COYLE, RICHARD	9161		City Of Chicago Police	$0.46
10/07/2015	COYLE, RICHARD	9161		City Of Chicago Police	$4.00
10/07/2015	COYLE, RICHARD	9161		City Of Chicago Police	$418.14
10/07/2015	COYLE, RICHARD	9161		City Of Chicago Police	$358.64
10/07/2015	COYLE, RICHARD	9161		City Of Chicago Police	$0.40
10/07/2015	COYLE, RICHARD	9161		City Of Chicago Police	$4.00
10/07/2015	COYLE, RICHARD	9161		City Of Chicago Police	$358.64
10/07/2015	COYLE, RICHARD	9161		City Of Chicago Police	$0.35
10/07/2015	COYLE, RICHARD	9161		City Of Chicago Police	$4.00
10/07/2015	COYLE, RICHARD	9161		City Of Chicago Police	$316.44
10/07/2015	COYLE, RICHARD	9161		City Of Chicago Police	$0.40
10/07/2015	COYLE, RICHARD	9161		City Of Chicago Police	$4.00
10/07/2015	COYLE, RICHARD	9161		City Of Chicago Police	$358.64
09/16/2014	COYLE, MATTHEW	9161	007	City Of Chicago Police	$4.00
09/16/2014	COYLE, MATTHEW	9161	007	City Of Chicago Police	$0.60
09/16/2014	COYLE, MATTHEW	9161	007	City Of Chicago Police	$66.12
10/14/2015	COYLE, MATTHEW	9161	044	City Of Chicago Police	$8.43
10/14/2015	COYLE, MATTHEW	9161	044	City Of Chicago Police	$4.00
10/14/2015	COYLE, MATTHEW	9161	044	City Of Chicago Police	$198.40
11/01/2015	COYLE, MATTHEW	9161		City Of Chicago Police	$7.17
11/01/2015	COYLE, MATTHEW	9161		City Of Chicago Police	$4.00
11/01/2015	COYLE, MATTHEW	9161		City Of Chicago Police	$238.86
11/01/2015	COYLE, MATTHEW	9161		City Of Chicago Police	$19.56
11/01/2015	COYLE, MATTHEW	9161		City Of Chicago Police	$4.00
11/01/2015	COYLE, MATTHEW	9161		City Of Chicago Police	$805.32
12/05/2009	COX, PAULINE	9161		City Of Chicago Police	$269.40
12/05/2009	COX, PAULINE	9161		City Of Chicago Police	$4.00
12/05/2009	COX, PAULINE	9161		City Of Chicago Police	$2.92
11/06/2015	COVELLO, TINA	9161	020	City Of Chicago Police	$4.00
11/06/2015	COVELLO, TINA	9161	020	City Of Chicago Police	$110.00

Incident Date	Claimant	Rank	Unit of Assignment	Insured	Total to be Paid
11/06/2015	COVELLO, TINA	9161	020	City Of Chicago Police	$69.82
11/06/2015	COVELLO, TINA	9161	020	City Of Chicago Police	$4.00
11/06/2015	COVELLO, TINA	9161	020	City Of Chicago Police	$1.32
05/18/2015	COTTER, STACEY	9171		City Of Chicago Police	$0.34
05/18/2015	COTTER, STACEY	9171		City Of Chicago Police	$4.00
05/18/2015	COTTER, STACEY	9171		City Of Chicago Police	$0.33
05/18/2015	COTTER, STACEY	9171		City Of Chicago Police	$37.73
05/18/2015	COTTER, STACEY	9171		City Of Chicago Police	$4.00
05/18/2015	COTTER, STACEY	9171		City Of Chicago Police	$37.49
02/17/2012	COTHRAN, ALONZO	9161	314	City Of Chicago Police	$0.10
02/17/2012	COTHRAN, ALONZO	9161	314	City Of Chicago Police	$4.00
02/17/2012	COTHRAN, ALONZO	9161	314	City Of Chicago Police	$0.14
02/17/2012	COTHRAN, ALONZO	9161	314	City Of Chicago Police	$4.00
02/17/2012	COTHRAN, ALONZO	9161	314	City Of Chicago Police	$230.52
02/17/2012	COTHRAN, ALONZO	9161	314	City Of Chicago Police	$4.00
02/17/2012	COTHRAN, ALONZO	9161	314	City Of Chicago Police	$179.31
02/17/2012	COTHRAN, ALONZO	9161	314	City Of Chicago Police	$0.14
02/17/2012	COTHRAN, ALONZO	9161	314	City Of Chicago Police	$0.11
02/17/2012	COTHRAN, ALONZO	9161	314	City Of Chicago Police	$4.00
02/17/2012	COTHRAN, ALONZO	9161	314	City Of Chicago Police	$179.31
02/17/2012	COTHRAN, ALONZO	9161	314	City Of Chicago Police	$0.11
02/17/2012	COTHRAN, ALONZO	9161	314	City Of Chicago Police	$177.66
02/17/2012	COTHRAN, ALONZO	9161	314	City Of Chicago Police	$254.17
02/17/2012	COTHRAN, ALONZO	9161	314	City Of Chicago Police	$4.00
02/17/2012	COTHRAN, ALONZO	9161	314	City Of Chicago Police	$0.14
02/17/2012	COTHRAN, ALONZO	9161	314	City Of Chicago Police	$230.52
02/17/2012	COTHRAN, ALONZO	9161	314	City Of Chicago Police	$4.00
10/30/2015	COONEY, CARRIE	9164		City Of Chicago Police	$66.00
10/30/2015	COONEY, CARRIE	9164		City Of Chicago Police	$4.00
10/30/2015	COONEY, CARRIE	9164		City Of Chicago Police	$0.59
10/30/2015	COONEY, CARRIE	9164		City Of Chicago Police	$44.06
10/30/2015	COONEY, CARRIE	9164		City Of Chicago Police	$4.00
10/30/2015	COONEY, CARRIE	9164		City Of Chicago Police	$0.06

Incident Date	Claimant	Rank	Unit of Assignment	Insured	Total to be Paid
02/09/2015	COOK, DAVID	9161	044	City Of Chicago Police	$225.00
02/09/2015	COOK, DAVID	9161	044	City Of Chicago Police	$110.00
02/09/2015	COOK, DAVID	9161	044	City Of Chicago Police	$43.41
02/09/2015	COOK, DAVID	9161	044	City Of Chicago Police	$4.00
02/09/2015	COOK, DAVID	9161	044	City Of Chicago Police	$558.34
02/09/2015	COOK, DAVID	9161	044	City Of Chicago Police	$4.00
02/09/2015	COOK, DAVID	9161	044	City Of Chicago Police	$4.00
01/26/2015	CONTRERAS, RENEE	9161		City Of Chicago Police	$4.00
01/26/2015	CONTRERAS, RENEE	9161		City Of Chicago Police	$0.49
01/26/2015	CONTRERAS, RENEE	9161		City Of Chicago Police	$4.00
01/26/2015	CONTRERAS, RENEE	9161		City Of Chicago Police	$247.92
01/26/2015	CONTRERAS, RENEE	9161		City Of Chicago Police	$247.92
01/26/2015	CONTRERAS, RENEE	9161		City Of Chicago Police	$0.49
01/26/2015	CONTRERAS, RENEE	9161		City Of Chicago Police	$4.00
01/26/2015	CONTRERAS, RENEE	9161		City Of Chicago Police	$247.92
01/26/2015	CONTRERAS, RENEE	9161		City Of Chicago Police	$0.48
01/26/2015	CONTRERAS, RENEE	9161		City Of Chicago Police	$4.00
01/26/2015	CONTRERAS, RENEE	9161		City Of Chicago Police	$241.32
01/26/2015	CONTRERAS, RENEE	9161		City Of Chicago Police	$0.48
01/26/2015	CONTRERAS, RENEE	9161		City Of Chicago Police	$4.00
01/26/2015	CONTRERAS, RENEE	9161		City Of Chicago Police	$241.32
01/26/2015	CONTRERAS, RENEE	9161		City Of Chicago Police	$27.22
01/26/2015	CONTRERAS, RENEE	9161		City Of Chicago Police	$4.00
01/26/2015	CONTRERAS, RENEE	9161		City Of Chicago Police	$0.49
01/26/2015	CONTRERAS, RENEE	9161		City Of Chicago Police	$4.00
01/26/2015	CONTRERAS, RENEE	9161		City Of Chicago Police	$247.92
01/26/2015	CONTRERAS, RENEE	9161		City Of Chicago Police	$0.49
01/26/2015	CONTRERAS, RENEE	9161		City Of Chicago Police	$4.00
01/26/2015	CONTRERAS, RENEE	9161		City Of Chicago Police	$247.92
01/26/2015	CONTRERAS, RENEE	9161		City Of Chicago Police	$0.52
01/26/2015	CONTRERAS, RENEE	9161		City Of Chicago Police	$4.00
01/26/2015	CONTRERAS, RENEE	9161		City Of Chicago Police	$261.60
01/26/2015	CONTRERAS, RENEE	9161		City Of Chicago Police	$4.00

Incident Date	Claimant	Rank	Unit of Assignment	Insured	Total to be Paid
01/26/2015	CONTRERAS, RENEE	9161		City Of Chicago Police	$316.50
01/26/2015	CONTRERAS, RENEE	9161		City Of Chicago Police	$545.89
01/26/2015	CONTRERAS, RENEE	9161		City Of Chicago Police	$647.11
01/26/2015	CONTRERAS, RENEE	9161		City Of Chicago Police	$348.03
01/26/2015	CONTRERAS, RENEE	9161		City Of Chicago Police	$140.04
01/26/2015	CONTRERAS, RENEE	9161		City Of Chicago Police	$32.47
01/26/2015	CONTRERAS, RENEE	9161		City Of Chicago Police	$396.60
01/26/2015	CONTRERAS, RENEE	9161		City Of Chicago Police	$0.49
01/26/2015	CONTRERAS, RENEE	9161		City Of Chicago Police	$4.00
01/26/2015	CONTRERAS, RENEE	9161		City Of Chicago Police	$247.92
01/26/2015	CONTRERAS, RENEE	9161		City Of Chicago Police	$0.49
01/26/2015	CONTRERAS, RENEE	9161		City Of Chicago Police	$4.00
01/26/2015	CONTRERAS, RENEE	9161		City Of Chicago Police	$247.92
01/26/2015	CONTRERAS, RENEE	9161		City Of Chicago Police	$0.48
01/26/2015	CONTRERAS, RENEE	9161		City Of Chicago Police	$4.00
01/26/2015	CONTRERAS, RENEE	9161		City Of Chicago Police	$241.32
01/26/2015	CONTRERAS, RENEE	9161		City Of Chicago Police	$0.49
01/26/2015	CONTRERAS, RENEE	9161		City Of Chicago Police	$4.00
01/26/2015	CONTRERAS, RENEE	9161		City Of Chicago Police	$242.54
01/26/2015	CONTRERAS, RENEE	9161		City Of Chicago Police	$0.21
01/26/2015	CONTRERAS, RENEE	9161		City Of Chicago Police	$4.00
01/26/2015	CONTRERAS, RENEE	9161		City Of Chicago Police	$202.82
01/26/2015	CONTRERAS, RENEE	9161		City Of Chicago Police	$0.17
01/26/2015	CONTRERAS, RENEE	9161		City Of Chicago Police	$4.00
01/26/2015	CONTRERAS, RENEE	9161		City Of Chicago Police	$165.51
01/26/2015	CONTRERAS, RENEE	9161		City Of Chicago Police	$79.32
01/26/2015	CONTRERAS, RENEE	9161		City Of Chicago Police	$0.21
01/26/2015	CONTRERAS, RENEE	9161		City Of Chicago Police	$4.00
01/26/2015	CONTRERAS, RENEE	9161		City Of Chicago Police	$205.23
01/26/2015	CONTRERAS, RENEE	9161		City Of Chicago Police	$315.62
01/26/2015	CONTRERAS, RENEE	9161		City Of Chicago Police	$27.22
01/26/2015	CONTRERAS, RENEE	9161		City Of Chicago Police	$4.00
01/26/2015	CONTRERAS, RENEE	9161		City Of Chicago Police	$1.64

Incident Date	Claimant	Rank	Unit of Assignment	Insured	Total to be Paid
01/26/2015	CONTRERAS, RENEE	9161		City Of Chicago Police	$4.00
01/26/2015	CONTRERAS, RENEE	9161		City Of Chicago Police	$253.10
01/26/2015	CONTRERAS, RENEE	9161		City Of Chicago Police	$0.21
01/26/2015	CONTRERAS, RENEE	9161		City Of Chicago Police	$4.00
01/26/2015	CONTRERAS, RENEE	9161		City Of Chicago Police	$201.08
01/26/2015	CONTRERAS, RENEE	9161		City Of Chicago Police	$0.25
01/26/2015	CONTRERAS, RENEE	9161		City Of Chicago Police	$4.00
01/26/2015	CONTRERAS, RENEE	9161		City Of Chicago Police	$242.54
01/26/2015	CONTRERAS, RENEE	9161		City Of Chicago Police	$0.26
01/26/2015	CONTRERAS, RENEE	9161		City Of Chicago Police	$4.00
01/26/2015	CONTRERAS, RENEE	9161		City Of Chicago Police	$247.43
01/26/2015	CONTRERAS, RENEE	9161		City Of Chicago Police	$0.21
01/26/2015	CONTRERAS, RENEE	9161		City Of Chicago Police	$4.00
01/26/2015	CONTRERAS, RENEE	9161		City Of Chicago Police	$202.82
01/26/2015	CONTRERAS, RENEE	9161		City Of Chicago Police	$4.00
01/26/2015	CONTRERAS, RENEE	9161		City Of Chicago Police	$242.54
01/26/2015	CONTRERAS, RENEE	9161		City Of Chicago Police	$0.25
01/26/2015	CONTRERAS, RENEE	9161		City Of Chicago Police	$4.00
01/26/2015	CONTRERAS, RENEE	9161		City Of Chicago Police	$242.54
01/26/2015	CONTRERAS, RENEE	9161		City Of Chicago Police	$0.25
01/26/2015	CONTRERAS, RENEE	9161		City Of Chicago Police	$0.21
01/26/2015	CONTRERAS, RENEE	9161		City Of Chicago Police	$4.00
01/26/2015	CONTRERAS, RENEE	9161		City Of Chicago Police	$205.23
01/26/2015	CONTRERAS, RENEE	9161		City Of Chicago Police	$0.21
01/26/2015	CONTRERAS, RENEE	9161		City Of Chicago Police	$4.00
01/26/2015	CONTRERAS, RENEE	9161		City Of Chicago Police	$205.23
01/26/2015	CONTRERAS, RENEE	9161		City Of Chicago Police	$0.21
01/26/2015	CONTRERAS, RENEE	9161		City Of Chicago Police	$4.00
01/26/2015	CONTRERAS, RENEE	9161		City Of Chicago Police	$202.82
01/26/2015	CONTRERAS, RENEE	9161		City Of Chicago Police	$0.21
01/26/2015	CONTRERAS, RENEE	9161		City Of Chicago Police	$4.00
01/26/2015	CONTRERAS, RENEE	9161		City Of Chicago Police	$205.23
01/26/2015	CONTRERAS, RENEE	9161		City Of Chicago Police	$0.21

Incident Date	Claimant	Rank	Unit of Assignment	Insured	Total to be Paid
01/26/2015	CONTRERAS, RENEE	9161		City Of Chicago Police	$4.00
01/26/2015	CONTRERAS, RENEE	9161		City Of Chicago Police	$205.23
01/26/2015	CONTRERAS, RENEE	9161		City Of Chicago Police	$20.04
01/26/2015	CONTRERAS, RENEE	9161		City Of Chicago Police	$4.00
01/26/2015	CONTRERAS, RENEE	9161		City Of Chicago Police	$41.88
01/26/2015	CONTRERAS, RENEE	9161		City Of Chicago Police	$4.00
01/26/2015	CONTRERAS, RENEE	9161		City Of Chicago Police	$0.21
01/26/2015	CONTRERAS, RENEE	9161		City Of Chicago Police	$4.00
01/26/2015	CONTRERAS, RENEE	9161		City Of Chicago Police	$202.82
01/26/2015	CONTRERAS, RENEE	9161		City Of Chicago Police	$20.04
01/26/2015	CONTRERAS, RENEE	9161		City Of Chicago Police	$4.00
01/26/2015	CONTRERAS, RENEE	9161		City Of Chicago Police	$27.22
01/26/2015	CONTRERAS, RENEE	9161		City Of Chicago Police	$4.00
01/26/2015	CONTRERAS, RENEE	9161		City Of Chicago Police	$20.04
01/26/2015	CONTRERAS, RENEE	9161		City Of Chicago Police	$4.00
01/26/2015	CONTRERAS, RENEE	9161		City Of Chicago Police	$27.22
01/26/2015	CONTRERAS, RENEE	9161		City Of Chicago Police	$4.00
01/26/2015	CONTRERAS, RENEE	9161		City Of Chicago Police	$0.25
01/26/2015	CONTRERAS, RENEE	9161		City Of Chicago Police	$4.00
08/01/2012	CONCIALDI, ERIC	9161	044	City Of Chicago Police	$884.11
08/01/2012	CONCIALDI, ERIC	9161	044	City Of Chicago Police	$7.91
10/05/2015	COMAS, DANNY	9161		City Of Chicago Police	$53.08
10/05/2015	COMAS, DANNY	9161		City Of Chicago Police	$521.54
10/05/2015	COMAS, DANNY	9161		City Of Chicago Police	$259.39
10/05/2015	COMAS, DANNY	9161		City Of Chicago Police	$0.47
10/05/2015	COMAS, DANNY	9161		City Of Chicago Police	$4.00
10/05/2015	COMAS, DANNY	9161		City Of Chicago Police	$0.51
10/05/2015	COMAS, DANNY	9161		City Of Chicago Police	$0.62
10/05/2015	COMAS, DANNY	9161		City Of Chicago Police	$4.00
10/05/2015	COMAS, DANNY	9161		City Of Chicago Police	$318.59
10/05/2015	COMAS, DANNY	9161		City Of Chicago Police	$0.43
10/05/2015	COMAS, DANNY	9161		City Of Chicago Police	$4.00
10/05/2015	COMAS, DANNY	9161		City Of Chicago Police	$217.95

Incident Date	Claimant	Rank	Unit of Assignment	Insured	Total to be Paid
10/05/2015	COMAS, DANNY	9161		City Of Chicago Police	$0.52
10/05/2015	COMAS, DANNY	9161		City Of Chicago Police	$4.00
10/05/2015	COMAS, DANNY	9161		City Of Chicago Police	$264.07
10/05/2015	COMAS, DANNY	9161		City Of Chicago Police	$0.51
10/05/2015	COMAS, DANNY	9161		City Of Chicago Police	$4.00
10/05/2015	COMAS, DANNY	9161		City Of Chicago Police	$259.39
10/05/2015	COMAS, DANNY	9161		City Of Chicago Police	$0.60
10/05/2015	COMAS, DANNY	9161		City Of Chicago Police	$4.00
10/05/2015	COMAS, DANNY	9161		City Of Chicago Police	$303.59
10/05/2015	COMAS, DANNY	9161		City Of Chicago Police	$4.00
10/05/2015	COMAS, DANNY	9161		City Of Chicago Police	$0.51
10/05/2015	COMAS, DANNY	9161		City Of Chicago Police	$4.00
10/05/2015	COMAS, DANNY	9161		City Of Chicago Police	$0.63
10/05/2015	COMAS, DANNY	9161		City Of Chicago Police	$4.00
10/05/2015	COMAS, DANNY	9161		City Of Chicago Police	$323.27
10/05/2015	COMAS, DANNY	9161		City Of Chicago Police	$0.60
10/05/2015	COMAS, DANNY	9161		City Of Chicago Police	$4.00
10/05/2015	COMAS, DANNY	9161		City Of Chicago Police	$303.59
10/05/2015	COMAS, DANNY	9161		City Of Chicago Police	$4.00
10/05/2015	COMAS, DANNY	9161		City Of Chicago Police	$259.39
10/05/2015	COMAS, DANNY	9161		City Of Chicago Police	$0.51
10/05/2015	COMAS, DANNY	9161		City Of Chicago Police	$1.03
10/05/2015	COMAS, DANNY	9161		City Of Chicago Police	$4.00
10/05/2015	COMAS, DANNY	9161		City Of Chicago Police	$259.39
01/08/2016	COLLINS, DANIEL	P/O		City Of Chicago Police	$4.00
01/08/2016	COLLINS, DANIEL	P/O		City Of Chicago Police	$0.33
01/08/2016	COLLINS, DANIEL	P/O		City Of Chicago Police	$161.47
01/08/2016	COLLINS, DANIEL	P/O		City Of Chicago Police	$4.00
01/08/2016	COLLINS, DANIEL	P/O		City Of Chicago Police	$4.85
01/08/2016	COLLINS, DANIEL	P/O		City Of Chicago Police	$15.10
10/23/2015	COLEMAN, JASON	9161		City Of Chicago Police	$0.38
10/23/2015	COLEMAN, JASON	9161		City Of Chicago Police	$4.00
10/23/2015	COLEMAN, JASON	9161		City Of Chicago Police	$174.08

Incident Date	Claimant	Rank	Unit of Assignment	Insured	Total to be Paid
10/23/2015	COLEMAN, JASON	9161		City Of Chicago Police	$0.35
10/23/2015	COLEMAN, JASON	9161		City Of Chicago Police	$4.00
10/23/2015	COLEMAN, JASON	9161		City Of Chicago Police	$160.40
10/23/2015	COLEMAN, JASON	9161		City Of Chicago Police	$5.60
10/23/2015	COLEMAN, JASON	9161		City Of Chicago Police	$4.00
10/23/2015	COLEMAN, JASON	9161		City Of Chicago Police	$230.42
10/23/2015	COLEMAN, JASON	9161		City Of Chicago Police	$0.35
10/23/2015	COLEMAN, JASON	9161		City Of Chicago Police	$4.00
10/23/2015	COLEMAN, JASON	9161		City Of Chicago Police	$290.67
10/23/2015	COLEMAN, JASON	9161		City Of Chicago Police	$4.00
10/23/2015	COLEMAN, JASON	9161		City Of Chicago Police	$0.63
10/23/2015	COLEMAN, JASON	9161		City Of Chicago Police	$206.46
10/23/2015	COLEMAN, JASON	9161		City Of Chicago Police	$160.40
10/23/2015	COLEMAN, JASON	9161		City Of Chicago Police	$0.45
10/23/2015	COLEMAN, JASON	9161		City Of Chicago Police	$4.00
05/27/2009	COLE II, DENSEY	9161	001	City Of Chicago Police	$5.12
05/27/2009	COLE II, DENSEY	9161	001	City Of Chicago Police	$4.00
05/27/2009	COLE II, DENSEY	9161	001	City Of Chicago Police	$4.00
05/27/2009	COLE II, DENSEY	9161	001	City Of Chicago Police	$2.27
05/27/2009	COLE II, DENSEY	9161	001	City Of Chicago Police	$4.00
05/27/2009	COLE II, DENSEY	9161	001	City Of Chicago Police	$4.00
05/27/2009	COLE II, DENSEY	9161	001	City Of Chicago Police	$4.00
05/27/2009	COLE II, DENSEY	9161	001	City Of Chicago Police	$4.00
05/27/2009	COLE II, DENSEY	9161	001	City Of Chicago Police	$4.00
05/27/2009	COLE II, DENSEY	9161	001	City Of Chicago Police	$4.00
05/27/2009	COLE II, DENSEY	9161	001	City Of Chicago Police	$4.00
05/27/2009	COLE II, DENSEY	9161	001	City Of Chicago Police	$4.00
05/27/2009	COLE II, DENSEY	9161	001	City Of Chicago Police	$4.00
05/27/2009	COLE II, DENSEY	9161	001	City Of Chicago Police	$4.00
05/27/2009	COLE II, DENSEY	9161	001	City Of Chicago Police	$4.00
05/27/2009	COLE II, DENSEY	9161	001	City Of Chicago Police	$4.00
05/27/2009	COLE II, DENSEY	9161	001	City Of Chicago Police	$4.00
05/27/2009	COLE II, DENSEY	9161	001	City Of Chicago Police	$4.00

Incident Date	Claimant	Rank	Unit of Assignment	Insured	Total to be Paid
05/27/2009	COLE II, DENSEY	9161	001	City Of Chicago Police	$4.00
05/27/2009	COLE II, DENSEY	9161	001	City Of Chicago Police	$5.98
05/27/2009	COLE II, DENSEY	9161	001	City Of Chicago Police	$234.08
05/27/2009	COLE II, DENSEY	9161	001	City Of Chicago Police	$4.00
05/27/2009	COLE II, DENSEY	9161	001	City Of Chicago Police	$64.12
05/27/2009	COLE II, DENSEY	9161	001	City Of Chicago Police	$4.00
05/27/2009	COLE II, DENSEY	9161	001	City Of Chicago Police	$21.16
05/27/2009	COLE II, DENSEY	9161	001	City Of Chicago Police	$4.00
05/27/2009	COLE II, DENSEY	9161	001	City Of Chicago Police	$4.00
05/27/2009	COLE II, DENSEY	9161	001	City Of Chicago Police	$4.00
05/27/2009	COLE II, DENSEY	9161	001	City Of Chicago Police	$4.00
05/27/2009	COLE II, DENSEY	9161	001	City Of Chicago Police	$4.00
05/27/2009	COLE II, DENSEY	9161	001	City Of Chicago Police	$4.00
05/27/2009	COLE II, DENSEY	9161	001	City Of Chicago Police	$196.29
05/27/2009	COLE II, DENSEY	9161	001	City Of Chicago Police	$4.00
05/27/2009	COLE II, DENSEY	9161	001	City Of Chicago Police	$3.12
05/27/2009	COLE II, DENSEY	9161	001	City Of Chicago Police	$4.00
05/27/2009	COLE II, DENSEY	9161	001	City Of Chicago Police	$362.74
05/27/2009	COLE II, DENSEY	9161	001	City Of Chicago Police	$4.00
05/27/2009	COLE II, DENSEY	9161	001	City Of Chicago Police	$1.44
05/27/2009	COLE II, DENSEY	9161	001	City Of Chicago Police	$4.00
05/27/2009	COLE II, DENSEY	9161	001	City Of Chicago Police	$2.49
05/27/2009	COLE II, DENSEY	9161	001	City Of Chicago Police	$4.00
05/27/2009	COLE II, DENSEY	9161	001	City Of Chicago Police	$4.40
05/27/2009	COLE II, DENSEY	9161	001	City Of Chicago Police	$1.39
05/27/2009	COLE II, DENSEY	9161	001	City Of Chicago Police	$4.00
05/27/2009	COLE II, DENSEY	9161	001	City Of Chicago Police	$4.00
05/27/2009	COLE II, DENSEY	9161	001	City Of Chicago Police	$4.00
05/27/2009	COLE II, DENSEY	9161	001	City Of Chicago Police	$4.00
05/27/2009	COLE II, DENSEY	9161	001	City Of Chicago Police	$3.34
05/27/2009	COLE II, DENSEY	9161	001	City Of Chicago Police	$4.00
05/27/2009	COLE II, DENSEY	9161	001	City Of Chicago Police	$4.00
05/27/2009	COLE II, DENSEY	9161	001	City Of Chicago Police	$4.00

Incident Date	Claimant	Rank	Unit of Assignment	Insured	Total to be Paid
05/27/2009	COLE II, DENSEY	9161	001	City Of Chicago Police	$4.00
05/27/2009	COLE II, DENSEY	9161	001	City Of Chicago Police	$5.32
05/27/2009	COLE II, DENSEY	9161	001	City Of Chicago Police	$4.00
05/27/2009	COLE II, DENSEY	9161	001	City Of Chicago Police	$0.69
05/27/2009	COLE II, DENSEY	9161	001	City Of Chicago Police	$4.00
05/27/2009	COLE II, DENSEY	9161	001	City Of Chicago Police	$4.00
05/27/2009	COLE II, DENSEY	9161	001	City Of Chicago Police	$4.00
05/27/2009	COLE II, DENSEY	9161	001	City Of Chicago Police	$5.12
05/27/2009	COLE II, DENSEY	9161	001	City Of Chicago Police	$4.00
05/27/2009	COLE II, DENSEY	9161	001	City Of Chicago Police	$168.29
05/27/2009	COLE II, DENSEY	9161	001	City Of Chicago Police	$142.66
05/27/2009	COLE II, DENSEY	9161	001	City Of Chicago Police	$525.00
05/27/2009	COLE II, DENSEY	9161	001	City Of Chicago Police	$4.00
05/27/2009	COLE II, DENSEY	9161	001	City Of Chicago Police	$94.86
05/27/2009	COLE II, DENSEY	9161	001	City Of Chicago Police	$4.00
05/27/2009	COLE II, DENSEY	9161	001	City Of Chicago Police	$444.58
05/27/2009	COLE II, DENSEY	9161	001	City Of Chicago Police	$855.60
05/27/2009	COLE II, DENSEY	9161	001	City Of Chicago Police	$992.00
05/27/2009	COLE II, DENSEY	9161	001	City Of Chicago Police	$410.29
05/27/2009	COLE II, DENSEY	9161	001	City Of Chicago Police	$97.04
05/27/2009	COLE II, DENSEY	9161	001	City Of Chicago Police	$2.43
05/27/2009	COLE II, DENSEY	9161	001	City Of Chicago Police	$2.10
05/27/2009	COLE II, DENSEY	9161	001	City Of Chicago Police	$4.00
05/27/2009	COLE II, DENSEY	9161	001	City Of Chicago Police	$22.84
05/27/2009	COLE II, DENSEY	9161	001	City Of Chicago Police	$4.00
05/27/2009	COLE II, DENSEY	9161	001	City Of Chicago Police	$4.00
05/27/2009	COLE II, DENSEY	9161	001	City Of Chicago Police	$752.59
05/27/2009	COLE II, DENSEY	9161	001	City Of Chicago Police	$4.00
05/27/2009	COLE II, DENSEY	9161	001	City Of Chicago Police	$168.38
05/27/2009	COLE II, DENSEY	9161	001	City Of Chicago Police	$4.00
05/27/2009	COLE II, DENSEY	9161	001	City Of Chicago Police	$29.74
05/27/2009	COLE II, DENSEY	9161	001	City Of Chicago Police	$1.07
05/27/2009	COLE II, DENSEY	9161	001	City Of Chicago Police	$4.00

Incident Date	Claimant	Rank	Unit of Assignment	Insured	Total to be Paid
05/27/2009	COLE II, DENSEY	9161	001	City Of Chicago Police	$4.00
05/27/2009	COLE II, DENSEY	9161	001	City Of Chicago Police	$4.00
05/27/2009	COLE II, DENSEY	9161	001	City Of Chicago Police	$0.47
05/27/2009	COLE II, DENSEY	9161	001	City Of Chicago Police	$4.33
05/27/2009	COLE II, DENSEY	9161	001	City Of Chicago Police	$4.00
05/27/2009	COLE II, DENSEY	9161	001	City Of Chicago Police	$4.00
05/27/2009	COLE II, DENSEY	9161	001	City Of Chicago Police	$4.00
05/27/2009	COLE II, DENSEY	9161	001	City Of Chicago Police	$0.29
05/27/2009	COLE II, DENSEY	9161	001	City Of Chicago Police	$4.00
05/27/2009	COLE II, DENSEY	9161	001	City Of Chicago Police	$115.31
05/27/2009	COLE II, DENSEY	9161	001	City Of Chicago Police	$2.86
05/27/2009	COLE II, DENSEY	9161	001	City Of Chicago Police	$4.00
05/27/2009	COLE II, DENSEY	9161	001	City Of Chicago Police	$342.90
05/27/2009	COLE II, DENSEY	9161	001	City Of Chicago Police	$1.70
05/27/2009	COLE II, DENSEY	9161	001	City Of Chicago Police	$4.00
05/27/2009	COLE II, DENSEY	9161	001	City Of Chicago Police	$238.40
05/27/2009	COLE II, DENSEY	9161	001	City Of Chicago Police	$298.93
05/27/2009	COLE II, DENSEY	9161	001	City Of Chicago Police	$4.00
05/27/2009	COLE II, DENSEY	9161	001	City Of Chicago Police	$4.00
05/27/2009	COLE II, DENSEY	9161	001	City Of Chicago Police	$767.61
05/27/2009	COLE II, DENSEY	9161	001	City Of Chicago Police	$4.00
05/27/2009	COLE II, DENSEY	9161	001	City Of Chicago Police	$51.70
05/27/2009	COLE II, DENSEY	9161	001	City Of Chicago Police	$4.00
05/27/2009	COLE II, DENSEY	9161	001	City Of Chicago Police	$4.00
05/27/2009	COLE II, DENSEY	9161	001	City Of Chicago Police	$0.21
05/27/2009	COLE II, DENSEY	9161	001	City Of Chicago Police	$4.00
05/27/2009	COLE II, DENSEY	9161	001	City Of Chicago Police	$2.04
05/27/2009	COLE II, DENSEY	9161	001	City Of Chicago Police	$4.00
05/27/2009	COLE II, DENSEY	9161	001	City Of Chicago Police	$27.80
11/20/2015	COCHRAN, JARREDD	9161	044	City Of Chicago Police	$7.07
11/20/2015	COCHRAN, JARREDD	9161	044	City Of Chicago Police	$790.11
11/20/2015	COCHRAN, JARREDD	9161	044	City Of Chicago Police	$4.00
02/13/2010	CIRAULO, JEFFREY	9161	044	City Of Chicago Police	$141.78

Incident Date	Claimant	Rank	Unit of Assignment	Insured	Total to be Paid
02/13/2010	CIRAULO, JEFFREY	9161	044	City Of Chicago Police	$141.78
09/17/2014	CIRAULO, JEFFREY	9161	044	City Of Chicago Police	$5.95
09/17/2014	CIRAULO, JEFFREY	9161	044	City Of Chicago Police	$4.00
09/17/2014	CIRAULO, JEFFREY	9161	044	City Of Chicago Police	$183.27
09/17/2014	CIRAULO, JEFFREY	9161	044	City Of Chicago Police	$5.95
09/17/2014	CIRAULO, JEFFREY	9161	044	City Of Chicago Police	$4.00
09/17/2014	CIRAULO, JEFFREY	9161	044	City Of Chicago Police	$183.27
09/17/2014	CIRAULO, JEFFREY	9161	044	City Of Chicago Police	$179.76
09/17/2014	CIRAULO, JEFFREY	9161	044	City Of Chicago Police	$5.84
09/17/2014	CIRAULO, JEFFREY	9161	044	City Of Chicago Police	$4.00
09/17/2014	CIRAULO, JEFFREY	9161	044	City Of Chicago Police	$5.95
09/17/2014	CIRAULO, JEFFREY	9161	044	City Of Chicago Police	$4.00
09/17/2014	CIRAULO, JEFFREY	9161	044	City Of Chicago Police	$243.14
09/17/2014	CIRAULO, JEFFREY	9161	044	City Of Chicago Police	$5.95
09/17/2014	CIRAULO, JEFFREY	9161	044	City Of Chicago Police	$4.00
09/17/2014	CIRAULO, JEFFREY	9161	044	City Of Chicago Police	$183.27
06/15/2015	CINTRON, DAVID	9161	019	City Of Chicago Police	$4.00
06/15/2015	CINTRON, DAVID	9161	019	City Of Chicago Police	$139.05
06/15/2015	CINTRON, DAVID	9161	019	City Of Chicago Police	$482.02
06/15/2015	CINTRON, DAVID	9161	019	City Of Chicago Police	$0.54
06/15/2015	CINTRON, DAVID	9161	019	City Of Chicago Police	$4.00
06/15/2015	CINTRON, DAVID	9161	019	City Of Chicago Police	$277.15
06/15/2015	CINTRON, DAVID	9161	019	City Of Chicago Police	$0.52
06/15/2015	CINTRON, DAVID	9161	019	City Of Chicago Police	$4.00
06/15/2015	CINTRON, DAVID	9161	019	City Of Chicago Police	$264.07
06/15/2015	CINTRON, DAVID	9161	019	City Of Chicago Police	$0.59
06/15/2015	CINTRON, DAVID	9161	019	City Of Chicago Police	$4.00
06/15/2015	CINTRON, DAVID	9161	019	City Of Chicago Police	$299.46
06/15/2015	CINTRON, DAVID	9161	019	City Of Chicago Police	$0.89
06/15/2015	CINTRON, DAVID	9161	019	City Of Chicago Police	$4.00
06/15/2015	CINTRON, DAVID	9161	019	City Of Chicago Police	$81.75
06/15/2015	CINTRON, DAVID	9161	019	City Of Chicago Police	$0.52
06/15/2015	CINTRON, DAVID	9161	019	City Of Chicago Police	$4.00

Incident Date	Claimant	Rank	Unit of Assignment	Insured	Total to be Paid
06/15/2015	CINTRON, DAVID	9161	019	City Of Chicago Police	$264.07
06/15/2015	CINTRON, DAVID	9161	019	City Of Chicago Police	$0.63
06/15/2015	CINTRON, DAVID	9161	019	City Of Chicago Police	$4.00
06/15/2015	CINTRON, DAVID	9161	019	City Of Chicago Police	$323.27
06/15/2015	CINTRON, DAVID	9161	019	City Of Chicago Police	$0.94
06/15/2015	CINTRON, DAVID	9161	019	City Of Chicago Police	$4.00
06/15/2015	CINTRON, DAVID	9161	019	City Of Chicago Police	$479.81
06/15/2015	CINTRON, DAVID	9161	019	City Of Chicago Police	$0.95
06/15/2015	CINTRON, DAVID	9161	019	City Of Chicago Police	$4.00
06/15/2015	CINTRON, DAVID	9161	019	City Of Chicago Police	$264.07
06/15/2015	CINTRON, DAVID	9161	019	City Of Chicago Police	$0.87
06/15/2015	CINTRON, DAVID	9161	019	City Of Chicago Police	$4.00
06/15/2015	CINTRON, DAVID	9161	019	City Of Chicago Police	$440.03
06/15/2015	CINTRON, DAVID	9161	019	City Of Chicago Police	$0.94
06/15/2015	CINTRON, DAVID	9161	019	City Of Chicago Police	$4.00
06/15/2015	CINTRON, DAVID	9161	019	City Of Chicago Police	$479.81
06/15/2015	CINTRON, DAVID	9161	019	City Of Chicago Police	$0.94
06/15/2015	CINTRON, DAVID	9161	019	City Of Chicago Police	$4.00
06/15/2015	CINTRON, DAVID	9161	019	City Of Chicago Police	$479.81
06/15/2015	CINTRON, DAVID	9161	019	City Of Chicago Police	$0.63
06/15/2015	CINTRON, DAVID	9161	019	City Of Chicago Police	$4.00
06/15/2015	CINTRON, DAVID	9161	019	City Of Chicago Police	$323.27
06/15/2015	CINTRON, DAVID	9161	019	City Of Chicago Police	$0.15
06/15/2015	CINTRON, DAVID	9161	019	City Of Chicago Police	$4.00
06/15/2015	CINTRON, DAVID	9161	019	City Of Chicago Police	$139.05
06/15/2015	CINTRON, DAVID	9161	019	City Of Chicago Police	$0.15
06/15/2015	CINTRON, DAVID	9161	019	City Of Chicago Police	$4.00
06/15/2015	CINTRON, DAVID	9161	019	City Of Chicago Police	$0.52
09/16/2015	CINTRON, ANGEL	9161	006	City Of Chicago Police	$4.00
09/16/2015	CINTRON, ANGEL	9161	006	City Of Chicago Police	$2.39
09/16/2015	CINTRON, ANGEL	9161	006	City Of Chicago Police	$266.96
02/14/2013	CIECIEL, STEVEN	sgt		City Of Chicago Police	$0.86
02/14/2013	CIECIEL, STEVEN	sgt		City Of Chicago Police	$4.00

Incident Date	Claimant	Rank	Unit of Assignment	Insured	Total to be Paid
02/14/2013	CIECIEL, STEVEN	sgt		City Of Chicago Police	$79.40
05/28/2015	CIECIEL, STEVEN	9171		City Of Chicago Police	$4.00
05/28/2015	CIECIEL, STEVEN	9171		City Of Chicago Police	$189.59
08/08/2015	CHU, WAI	9161	044	City Of Chicago Police	$0.81
08/08/2015	CHU, WAI	9161	044	City Of Chicago Police	$177.10
08/08/2015	CHU, WAI	9161	044	City Of Chicago Police	$75.06
08/08/2015	CHU, WAI	9161	044	City Of Chicago Police	$75.06
08/08/2015	CHU, WAI	9161	044	City Of Chicago Police	$0.20
08/08/2015	CHU, WAI	9161	044	City Of Chicago Police	$4.00
08/08/2015	CHU, WAI	9161	044	City Of Chicago Police	$181.25
08/08/2015	CHU, WAI	9161	044	City Of Chicago Police	$0.20
08/08/2015	CHU, WAI	9161	044	City Of Chicago Police	$4.00
08/08/2015	CHU, WAI	9161	044	City Of Chicago Police	$177.10
08/08/2015	CHU, WAI	9161	044	City Of Chicago Police	$4.83
08/08/2015	CHU, WAI	9161	044	City Of Chicago Police	$4.00
08/08/2015	CHU, WAI	9161	044	City Of Chicago Police	$161.15
08/08/2015	CHU, WAI	9161	044	City Of Chicago Police	$0.81
08/08/2015	CHU, WAI	9161	044	City Of Chicago Police	$4.00
08/08/2015	CHU, WAI	9161	044	City Of Chicago Police	$0.18
08/08/2015	CHU, WAI	9161	044	City Of Chicago Police	$4.00
08/08/2015	CHU, WAI	9161	044	City Of Chicago Police	$163.68
08/08/2015	CHU, WAI	9161	044	City Of Chicago Police	$0.20
08/08/2015	CHU, WAI	9161	044	City Of Chicago Police	$4.00
08/08/2015	CHU, WAI	9161	044	City Of Chicago Police	$4.00
04/27/2015	CHOE, KELVIN	9161		City Of Chicago Police	$9.58
04/27/2015	CHOE, KELVIN	9161		City Of Chicago Police	$4.00
04/27/2015	CHOE, KELVIN	9161		City Of Chicago Police	$10.27
04/27/2015	CHOE, KELVIN	9161		City Of Chicago Police	$131.73
04/27/2015	CHOE, KELVIN	9161		City Of Chicago Police	$31.31
04/27/2015	CHOE, KELVIN	9161		City Of Chicago Police	$4.00
04/27/2015	CHOE, KELVIN	9161		City Of Chicago Police	$32.12
04/27/2015	CHOE, KELVIN	9161		City Of Chicago Police	$31.23
04/27/2015	CHOE, KELVIN	9161		City Of Chicago Police	$4.00

Incident Date	Claimant	Rank	Unit of Assignment	Insured	Total to be Paid
04/27/2015	CHOE, KELVIN	9161		City Of Chicago Police	$33.52
04/27/2015	CHOE, KELVIN	9161		City Of Chicago Police	$0.72
04/27/2015	CHOE, KELVIN	9161		City Of Chicago Police	$4.00
04/27/2015	CHOE, KELVIN	9161		City Of Chicago Police	$367.47
04/27/2015	CHOE, KELVIN	9161		City Of Chicago Police	$308.27
04/27/2015	CHOE, KELVIN	9161		City Of Chicago Police	$0.61
04/27/2015	CHOE, KELVIN	9161		City Of Chicago Police	$4.00
04/27/2015	CHOE, KELVIN	9161		City Of Chicago Police	$310.19
04/27/2015	CHOE, KELVIN	9161		City Of Chicago Police	$0.61
04/27/2015	CHOE, KELVIN	9161		City Of Chicago Police	$4.00
04/27/2015	CHOE, KELVIN	9161		City Of Chicago Police	$0.52
04/27/2015	CHOE, KELVIN	9161		City Of Chicago Police	$4.00
04/27/2015	CHOE, KELVIN	9161		City Of Chicago Police	$262.15
04/27/2015	CHOE, KELVIN	9161		City Of Chicago Police	$0.70
04/27/2015	CHOE, KELVIN	9161		City Of Chicago Police	$4.00
04/27/2015	CHOE, KELVIN	9161		City Of Chicago Police	$354.39
04/27/2015	CHOE, KELVIN	9161		City Of Chicago Police	$3.27
04/27/2015	CHOE, KELVIN	9161		City Of Chicago Police	$4.00
04/27/2015	CHOE, KELVIN	9161		City Of Chicago Police	$301.04
04/27/2015	CHOE, KELVIN	9161		City Of Chicago Police	$0.52
04/27/2015	CHOE, KELVIN	9161		City Of Chicago Police	$4.00
04/27/2015	CHOE, KELVIN	9161		City Of Chicago Police	$264.07
04/27/2015	CHOE, KELVIN	9161		City Of Chicago Police	$4.00
04/27/2015	CHOE, KELVIN	9161		City Of Chicago Police	$43.17
04/27/2015	CHOE, KELVIN	9161		City Of Chicago Police	$4.00
04/27/2015	CHOE, KELVIN	9161		City Of Chicago Police	$13.71
04/27/2015	CHOE, KELVIN	9161		City Of Chicago Police	$308.27
04/27/2015	CHOE, KELVIN	9161		City Of Chicago Police	$264.07
04/27/2015	CHOE, KELVIN	9161		City Of Chicago Police	$0.61
04/27/2015	CHOE, KELVIN	9161		City Of Chicago Police	$4.00
04/27/2015	CHOE, KELVIN	9161		City Of Chicago Police	$0.52
04/27/2015	CHOE, KELVIN	9161		City Of Chicago Police	$4.00
04/27/2015	CHOE, KELVIN	9161		City Of Chicago Police	$0.61

Incident Date	Claimant	Rank	Unit of Assignment	Insured	Total to be Paid
04/27/2015	CHOE, KELVIN	9161		City Of Chicago Police	$4.00
04/27/2015	CHOE, KELVIN	9161		City Of Chicago Police	$308.27
09/22/2013	CHO, SEUNG	9161		City Of Chicago Police	$4.87
09/22/2013	CHO, SEUNG	9161		City Of Chicago Police	$546.28
01/21/2014	CHILDS, CHARMAINE	9161	009	City Of Chicago Police	$4.00
01/21/2014	CHILDS, CHARMAINE	9161	009	City Of Chicago Police	$23.00
01/17/2014	CHIARELLI, KENT	9161	013	City Of Chicago Police	$44.26
09/17/2015	CHEVALIER, JEFFREY	9161	004	City Of Chicago Police	$1.33
09/17/2015	CHEVALIER, JEFFREY	9161	004	City Of Chicago Police	$4.00
09/17/2015	CHEVALIER, JEFFREY	9161	004	City Of Chicago Police	$206.18
09/17/2015	CHEVALIER, JEFFREY	9161	004	City Of Chicago Police	$2.77
09/17/2015	CHEVALIER, JEFFREY	9161	004	City Of Chicago Police	$79.85
09/17/2015	CHEVALIER, JEFFREY	9161	004	City Of Chicago Police	$4.00
09/17/2015	CHEVALIER, JEFFREY	9161	004	City Of Chicago Police	$4.00
09/17/2015	CHEVALIER, JEFFREY	9161	004	City Of Chicago Police	$138.51
09/17/2015	CHEVALIER, JEFFREY	9161	004	City Of Chicago Police	$422.35
09/18/2015	CHATTERJEE, STEPHAN	9161		City Of Chicago Police	$0.29
09/18/2015	CHATTERJEE, STEPHAN	9161		City Of Chicago Police	$15.42
09/18/2015	CHATTERJEE, STEPHAN	9161		City Of Chicago Police	$4.00
12/30/2015	CEPHAS, RYDELL	9161	007	City Of Chicago Police	$4.00
12/30/2015	CEPHAS, RYDELL	9161	007	City Of Chicago Police	$31.34
06/02/2015	CELIO, VINCENT	9161	044	City Of Chicago Police	$18.83
06/02/2015	CELIO, VINCENT	9161	044	City Of Chicago Police	$4.00
06/02/2015	CELIO, VINCENT	9161	044	City Of Chicago Police	$199.79
06/02/2015	CELIO, VINCENT	9161	044	City Of Chicago Police	$4.00
06/02/2015	CELIO, VINCENT	9161	044	City Of Chicago Police	$79.85
06/02/2015	CELIO, VINCENT	9161	044	City Of Chicago Police	$136.95
06/02/2015	CELIO, VINCENT	9161	044	City Of Chicago Police	$129.65
06/02/2015	CELIO, VINCENT	9161	044	City Of Chicago Police	$18.83
06/02/2015	CELIO, VINCENT	9161	044	City Of Chicago Police	$4.00
06/02/2015	CELIO, VINCENT	9161	044	City Of Chicago Police	$79.85
06/02/2015	CELIO, VINCENT	9161	044	City Of Chicago Police	$440.46
06/02/2015	CELIO, VINCENT	9161	044	City Of Chicago Police	$4.00

Incident Date	Claimant	Rank	Unit of Assignment	Insured	Total to be Paid
12/02/2015	CEGIELSKI, JEANETTE	9161	044	City Of Chicago Police	$92.58
12/02/2015	CEGIELSKI, JEANETTE	9161	044	City Of Chicago Police	$4.00
12/02/2015	CEGIELSKI, JEANETTE	9161	044	City Of Chicago Police	$31.40
07/08/2013	CATANZARA JR, JOHN	9161	002	City Of Chicago Police	$4.00
07/08/2013	CATANZARA JR, JOHN	9161	002	City Of Chicago Police	$716.43
07/08/2013	CATANZARA JR, JOHN	9161	002	City Of Chicago Police	$110.00
04/19/2015	CASSIDY, BRYAN	9161	018	City Of Chicago Police	$1.26
04/19/2015	CASSIDY, BRYAN	9161	018	City Of Chicago Police	$4.00
04/19/2015	CASSIDY, BRYAN	9161	018	City Of Chicago Police	$201.87
04/19/2015	CASSIDY, BRYAN	9161	018	City Of Chicago Police	$1.41
04/19/2015	CASSIDY, BRYAN	9161	018	City Of Chicago Police	$4.00
04/19/2015	CASSIDY, BRYAN	9161	018	City Of Chicago Police	$214.36
04/19/2015	CASSIDY, BRYAN	9161	018	City Of Chicago Police	$1.41
04/19/2015	CASSIDY, BRYAN	9161	018	City Of Chicago Police	$4.00
04/19/2015	CASSIDY, BRYAN	9161	018	City Of Chicago Police	$214.36
04/19/2015	CASSIDY, BRYAN	9161	018	City Of Chicago Police	$0.96
04/19/2015	CASSIDY, BRYAN	9161	018	City Of Chicago Police	$4.00
04/19/2015	CASSIDY, BRYAN	9161	018	City Of Chicago Police	$173.24
04/19/2015	CASSIDY, BRYAN	9161	018	City Of Chicago Police	$1.41
04/19/2015	CASSIDY, BRYAN	9161	018	City Of Chicago Police	$4.00
04/19/2015	CASSIDY, BRYAN	9161	018	City Of Chicago Police	$214.36
04/19/2015	CASSIDY, BRYAN	9161	018	City Of Chicago Police	$4.00
12/26/2014	CASILLAS, JAIME	9161		City Of Chicago Police	$4.00
12/26/2014	CASILLAS, JAIME	9161		City Of Chicago Police	$34.51
12/26/2014	CASILLAS, JAIME	9161		City Of Chicago Police	$0.31
05/23/2013	CARUSO, ALFRED	9161		City Of Chicago Police	$4.00
05/23/2013	CARUSO, ALFRED	9161		City Of Chicago Police	$4.00
05/23/2013	CARUSO, ALFRED	9161		City Of Chicago Police	$227.60
05/23/2013	CARUSO, ALFRED	9161		City Of Chicago Police	$407.71
05/23/2013	CARUSO, ALFRED	9161		City Of Chicago Police	$4.00
05/23/2013	CARUSO, ALFRED	9161		City Of Chicago Police	$0.45
05/23/2013	CARUSO, ALFRED	9161		City Of Chicago Police	$4.00
05/23/2013	CARUSO, ALFRED	9161		City Of Chicago Police	$0.25

Incident Date	Claimant	Rank	Unit of Assignment	Insured	Total to be Paid
05/23/2013	CARUSO, ALFRED	9161		City Of Chicago Police	$0.17
05/23/2013	CARUSO, ALFRED	9161		City Of Chicago Police	$455.20
05/23/2013	CARUSO, ALFRED	9161		City Of Chicago Police	$413.00
05/23/2013	CARUSO, ALFRED	9161		City Of Chicago Police	$4.00
05/23/2013	CARUSO, ALFRED	9161		City Of Chicago Police	$0.45
05/23/2013	CARUSO, ALFRED	9161		City Of Chicago Police	$162.62
05/23/2013	CARUSO, ALFRED	9161		City Of Chicago Police	$0.50
07/27/2015	CARTER, CARL	9161	006	City Of Chicago Police	$4.00
07/27/2015	CARTER, CARL	9161	006	City Of Chicago Police	$259.94
07/27/2015	CARTER, CARL	9161	006	City Of Chicago Police	$0.51
07/27/2015	CARTER, CARL	9161	006	City Of Chicago Police	$4.00
07/27/2015	CARTER, CARL	9161	006	City Of Chicago Police	$257.47
07/27/2015	CARTER, CARL	9161	006	City Of Chicago Police	$0.51
07/27/2015	CARTER, CARL	9161	006	City Of Chicago Police	$4.00
07/27/2015	CARTER, CARL	9161	006	City Of Chicago Police	$259.94
07/27/2015	CARTER, CARL	9161	006	City Of Chicago Police	$0.51
07/27/2015	CARTER, CARL	9161	006	City Of Chicago Police	$4.00
07/27/2015	CARTER, CARL	9161	006	City Of Chicago Police	$259.94
07/27/2015	CARTER, CARL	9161	006	City Of Chicago Police	$0.51
07/27/2015	CARTER, CARL	9161	006	City Of Chicago Police	$4.00
07/27/2015	CARTER, CARL	9161	006	City Of Chicago Police	$259.94
07/27/2015	CARTER, CARL	9161	006	City Of Chicago Police	$0.51
07/27/2015	CARTER, CARL	9161	006	City Of Chicago Police	$4.00
07/27/2015	CARTER, CARL	9161	006	City Of Chicago Police	$259.94
07/27/2015	CARTER, CARL	9161	006	City Of Chicago Police	$0.51
07/27/2015	CARTER, CARL	9161	006	City Of Chicago Police	$4.00
07/27/2015	CARTER, CARL	9161	006	City Of Chicago Police	$257.47
07/27/2015	CARTER, CARL	9161	006	City Of Chicago Police	$0.51
07/27/2015	CARTER, CARL	9161	006	City Of Chicago Police	$4.00
07/27/2015	CARTER, CARL	9161	006	City Of Chicago Police	$257.47
07/27/2015	CARTER, CARL	9161	006	City Of Chicago Police	$0.51
07/27/2015	CARTER, CARL	9161	006	City Of Chicago Police	$4.00
07/27/2015	CARTER, CARL	9161	006	City Of Chicago Police	$259.94
07/27/2015	CARTER, CARL	9161	006	City Of Chicago Police	$0.51
07/27/2015	CARTER, CARL	9161	006	City Of Chicago Police	$260.43
07/27/2015	CARTER, CARL	9161	006	City Of Chicago Police	$4.00

Incident Date	Claimant	Rank	Unit of Assignment	Insured	Total to be Paid
07/27/2015	CARTER, CARL	9161	006	City Of Chicago Police	$0.51
07/27/2015	CARTER, CARL	9161	006	City Of Chicago Police	$217.95
07/27/2015	CARTER, CARL	9161	006	City Of Chicago Police	$4.00
07/27/2015	CARTER, CARL	9161	006	City Of Chicago Police	$0.43
07/27/2015	CARTER, CARL	9161	006	City Of Chicago Police	$84.06
07/27/2015	CARTER, CARL	9161	006	City Of Chicago Police	$4.00
07/27/2015	CARTER, CARL	9161	006	City Of Chicago Police	$0.75
07/27/2015	CARTER, CARL	9161	006	City Of Chicago Police	$259.94
07/27/2015	CARTER, CARL	9161	006	City Of Chicago Police	$4.00
07/27/2015	CARTER, CARL	9161	006	City Of Chicago Police	$0.51
07/27/2015	CARTER, CARL	9161	006	City Of Chicago Police	$264.07
07/27/2015	CARTER, CARL	9161	006	City Of Chicago Police	$0.52
07/27/2015	CARTER, CARL	9161	006	City Of Chicago Police	$4.00
06/29/2015	CARROLL, WILLIAM	9161	019	City Of Chicago Police	$23.13
06/29/2015	CARROLL, WILLIAM	9161	019	City Of Chicago Police	$4.00
06/29/2015	CARROLL, WILLIAM	9161	019	City Of Chicago Police	$46.35
06/29/2015	CARROLL, WILLIAM	9161	019	City Of Chicago Police	$0.01
06/29/2015	CARROLL, WILLIAM	9161	019	City Of Chicago Police	$4.00
06/29/2015	CARROLL, WILLIAM	9161	019	City Of Chicago Police	$10.56
06/29/2015	CARROLL, WILLIAM	9161	019	City Of Chicago Police	$0.30
06/29/2015	CARROLL, WILLIAM	9161	019	City Of Chicago Police	$4.00
06/29/2015	CARROLL, WILLIAM	9161	019	City Of Chicago Police	$261.50
06/29/2015	CARROLL, WILLIAM	9161	019	City Of Chicago Police	$0.20
06/29/2015	CARROLL, WILLIAM	9161	019	City Of Chicago Police	$4.00
06/29/2015	CARROLL, WILLIAM	9161	019	City Of Chicago Police	$177.10
06/29/2015	CARROLL, WILLIAM	9161	019	City Of Chicago Police	$0.25
06/29/2015	CARROLL, WILLIAM	9161	019	City Of Chicago Police	$4.00
06/29/2015	CARROLL, WILLIAM	9161	019	City Of Chicago Police	$219.30
06/29/2015	CARROLL, WILLIAM	9161	019	City Of Chicago Police	$0.25
06/29/2015	CARROLL, WILLIAM	9161	019	City Of Chicago Police	$4.00
06/29/2015	CARROLL, WILLIAM	9161	019	City Of Chicago Police	$223.45
06/29/2015	CARROLL, WILLIAM	9161	019	City Of Chicago Police	$134.90
06/29/2015	CARROLL, WILLIAM	9161	019	City Of Chicago Police	$9.64

Incident Date	Claimant	Rank	Unit of Assignment	Insured	Total to be Paid
06/29/2015	CARROLL, WILLIAM	9161	019	City Of Chicago Police	$4.00
06/29/2015	CARROLL, WILLIAM	9161	019	City Of Chicago Police	$168.21
06/29/2015	CARROLL, WILLIAM	9161	019	City Of Chicago Police	$0.68
06/29/2015	CARROLL, WILLIAM	9161	019	City Of Chicago Police	$4.00
06/29/2015	CARROLL, WILLIAM	9161	019	City Of Chicago Police	$75.86
06/29/2015	CARROLL, WILLIAM	9161	019	City Of Chicago Police	$0.25
06/29/2015	CARROLL, WILLIAM	9161	019	City Of Chicago Police	$4.00
06/29/2015	CARROLL, WILLIAM	9161	019	City Of Chicago Police	$219.30
06/29/2015	CARROLL, WILLIAM	9161	019	City Of Chicago Police	$0.20
06/29/2015	CARROLL, WILLIAM	9161	019	City Of Chicago Police	$4.00
06/29/2015	CARROLL, WILLIAM	9161	019	City Of Chicago Police	$177.10
03/03/2014	CARROLL, STEVEN	9161		City Of Chicago Police	$76.71
10/27/2015	CARNEY, MATTHEW	9161	044	City Of Chicago Police	$315.87
10/27/2015	CARNEY, MATTHEW	9161	044	City Of Chicago Police	$450.34
10/27/2015	CARNEY, MATTHEW	9161	044	City Of Chicago Police	$46.26
10/27/2015	CARNEY, MATTHEW	9161	044	City Of Chicago Police	$4.00
10/27/2015	CARNEY, MATTHEW	9161	044	City Of Chicago Police	$0.06
10/27/2015	CARNEY, MATTHEW	9161	044	City Of Chicago Police	$35.39
10/27/2015	CARNEY, MATTHEW	9161	044	City Of Chicago Police	$407.78
10/27/2015	CARNEY, MATTHEW	9161	044	City Of Chicago Police	$4.00
10/27/2015	CARNEY, MATTHEW	9161	044	City Of Chicago Police	$159.92
10/27/2015	CARNEY, MATTHEW	9161	044	City Of Chicago Police	$4.00
10/27/2015	CARNEY, MATTHEW	9161	044	City Of Chicago Police	$286.49
10/27/2015	CARNEY, MATTHEW	9161	044	City Of Chicago Police	$0.64
10/27/2015	CARNEY, MATTHEW	9161	044	City Of Chicago Police	$4.00
10/27/2015	CARNEY, MATTHEW	9161	044	City Of Chicago Police	$327.94
10/27/2015	CARNEY, MATTHEW	9161	044	City Of Chicago Police	$0.56
10/27/2015	CARNEY, MATTHEW	9161	044	City Of Chicago Police	$4.00
10/27/2015	CARNEY, MATTHEW	9161	044	City Of Chicago Police	$285.60
10/27/2015	CARNEY, MATTHEW	9161	044	City Of Chicago Police	$1.43
10/27/2015	CARNEY, MATTHEW	9161	044	City Of Chicago Police	$4.00
10/27/2015	CARNEY, MATTHEW	9161	044	City Of Chicago Police	$0.56
10/27/2015	CARNEY, MATTHEW	9161	044	City Of Chicago Police	$3.65

Incident Date	Claimant	Rank	Unit of Assignment	Insured	Total to be Paid
07/15/2014	CARLI, LISA	9161	284	City Of Chicago Police	$0.68
07/15/2014	CARLI, LISA	9161	284	City Of Chicago Police	$4.00
07/15/2014	CARLI, LISA	9161	284	City Of Chicago Police	$0.20
07/15/2014	CARLI, LISA	9161	284	City Of Chicago Police	$4.00
07/15/2014	CARLI, LISA	9161	284	City Of Chicago Police	$0.20
07/15/2014	CARLI, LISA	9161	284	City Of Chicago Police	$4.00
07/15/2014	CARLI, LISA	9161	284	City Of Chicago Police	$0.22
07/15/2014	CARLI, LISA	9161	284	City Of Chicago Police	$183.47
07/15/2014	CARLI, LISA	9161	284	City Of Chicago Police	$75.86
07/15/2014	CARLI, LISA	9161	284	City Of Chicago Police	$4.00
07/15/2014	CARLI, LISA	9161	284	City Of Chicago Police	$208.97
07/15/2014	CARLI, LISA	9161	284	City Of Chicago Police	$183.47
03/10/2015	CARILLO, CATHERINE	9161	004	City Of Chicago Police	$124.16
03/10/2015	CARILLO, CATHERINE	9161	004	City Of Chicago Police	$0.49
03/10/2015	CARILLO, CATHERINE	9161	004	City Of Chicago Police	$4.00
03/10/2015	CARILLO, CATHERINE	9161	004	City Of Chicago Police	$249.31
03/10/2015	CARILLO, CATHERINE	9161	004	City Of Chicago Police	$0.43
03/10/2015	CARILLO, CATHERINE	9161	004	City Of Chicago Police	$4.00
03/10/2015	CARILLO, CATHERINE	9161	004	City Of Chicago Police	$219.87
03/10/2015	CARILLO, CATHERINE	9161	004	City Of Chicago Police	$0.49
03/10/2015	CARILLO, CATHERINE	9161	004	City Of Chicago Police	$4.00
03/10/2015	CARILLO, CATHERINE	9161	004	City Of Chicago Police	$248.85
03/10/2015	CARILLO, CATHERINE	9161	004	City Of Chicago Police	$0.49
03/10/2015	CARILLO, CATHERINE	9161	004	City Of Chicago Police	$4.00
03/10/2015	CARILLO, CATHERINE	9161	004	City Of Chicago Police	$248.85
03/10/2015	CARILLO, CATHERINE	9161	004	City Of Chicago Police	$0.49
03/10/2015	CARILLO, CATHERINE	9161	004	City Of Chicago Police	$4.00
03/10/2015	CARILLO, CATHERINE	9161	004	City Of Chicago Police	$248.85
03/10/2015	CARILLO, CATHERINE	9161	004	City Of Chicago Police	$0.58
03/10/2015	CARILLO, CATHERINE	9161	004	City Of Chicago Police	$4.00
03/10/2015	CARILLO, CATHERINE	9161	004	City Of Chicago Police	$293.05
03/10/2015	CARILLO, CATHERINE	9161	004	City Of Chicago Police	$0.68
03/10/2015	CARILLO, CATHERINE	9161	004	City Of Chicago Police	$4.00

Incident Date	Claimant	Rank	Unit of Assignment	Insured	Total to be Paid
03/10/2015	CARILLO, CATHERINE	9161	004	City Of Chicago Police	$75.86
03/10/2015	CARILLO, CATHERINE	9161	004	City Of Chicago Police	$0.33
03/10/2015	CARILLO, CATHERINE	9161	004	City Of Chicago Police	$27.38
03/10/2015	CARILLO, CATHERINE	9161	004	City Of Chicago Police	$13.00
03/10/2015	CARILLO, CATHERINE	9161	004	City Of Chicago Police	$0.43
03/10/2015	CARILLO, CATHERINE	9161	004	City Of Chicago Police	$4.00
03/10/2015	CARILLO, CATHERINE	9161	004	City Of Chicago Police	$219.87
08/27/2015	CANO, JESUS	9171	015	City Of Chicago Police	$0.20
08/27/2015	CANO, JESUS	9171	015	City Of Chicago Police	$0.27
08/27/2015	CANO, JESUS	9171	015	City Of Chicago Police	$4.00
08/27/2015	CANO, JESUS	9171	015	City Of Chicago Police	$189.64
08/27/2015	CANO, JESUS	9171	015	City Of Chicago Police	$260.06
08/27/2015	CANO, JESUS	9171	015	City Of Chicago Police	$189.64
08/27/2015	CANO, JESUS	9171	015	City Of Chicago Police	$260.06
08/27/2015	CANO, JESUS	9171	015	City Of Chicago Police	$261.69
08/27/2015	CANO, JESUS	9171	015	City Of Chicago Police	$189.64
08/27/2015	CANO, JESUS	9171	015	City Of Chicago Police	$260.06
08/27/2015	CANO, JESUS	9171	015	City Of Chicago Police	$0.20
08/27/2015	CANO, JESUS	9171	015	City Of Chicago Police	$4.00
08/27/2015	CANO, JESUS	9171	015	City Of Chicago Police	$189.64
08/27/2015	CANO, JESUS	9171	015	City Of Chicago Police	$260.06
08/27/2015	CANO, JESUS	9171	015	City Of Chicago Police	$260.06
08/27/2015	CANO, JESUS	9171	015	City Of Chicago Police	$4.00
08/27/2015	CANO, JESUS	9171	015	City Of Chicago Police	$4.00
08/27/2015	CANO, JESUS	9171	015	City Of Chicago Police	$0.27
08/27/2015	CANO, JESUS	9171	015	City Of Chicago Police	$4.00
08/27/2015	CANO, JESUS	9171	015	City Of Chicago Police	$0.20
08/27/2015	CANO, JESUS	9171	015	City Of Chicago Police	$4.00
08/27/2015	CANO, JESUS	9171	015	City Of Chicago Police	$0.27
08/27/2015	CANO, JESUS	9171	015	City Of Chicago Police	$4.00
08/27/2015	CANO, JESUS	9171	015	City Of Chicago Police	$4.00
08/27/2015	CANO, JESUS	9171	015	City Of Chicago Police	$0.20
08/27/2015	CANO, JESUS	9171	015	City Of Chicago Police	$4.00

Incident Date	Claimant	Rank	Unit of Assignment	Insured	Total to be Paid
08/27/2015	CANO, JESUS	9171	015	City Of Chicago Police	$0.27
08/27/2015	CANO, JESUS	9171	015	City Of Chicago Police	$4.00
08/27/2015	CANO, JESUS	9171	015	City Of Chicago Police	$0.27
11/25/2015	CANNATA, CHRISTOPHER	9161	015	City Of Chicago Police	$112.19
11/25/2015	CANNATA, CHRISTOPHER	9161	015	City Of Chicago Police	$4.00
11/25/2015	CANNATA, CHRISTOPHER	9161	015	City Of Chicago Police	$2.12
01/26/2015	CAMPBELL, SEAN	9161		City Of Chicago Police	$0.40
01/26/2015	CAMPBELL, SEAN	9161		City Of Chicago Police	$211.90
01/26/2015	CAMPBELL, SEAN	9161		City Of Chicago Police	$206.72
01/26/2015	CAMPBELL, SEAN	9161		City Of Chicago Police	$0.13
01/26/2015	CAMPBELL, SEAN	9161		City Of Chicago Police	$4.00
01/26/2015	CAMPBELL, SEAN	9161		City Of Chicago Police	$17.69
01/26/2015	CAMPBELL, SEAN	9161		City Of Chicago Police	$207.75
01/26/2015	CAMPBELL, SEAN	9161		City Of Chicago Police	$4.00
01/26/2015	CAMPBELL, SEAN	9161		City Of Chicago Police	$103.29
01/26/2015	CAMPBELL, SEAN	9161		City Of Chicago Police	$0.28
01/26/2015	CAMPBELL, SEAN	9161		City Of Chicago Police	$4.00
01/26/2015	CAMPBELL, SEAN	9161		City Of Chicago Police	$240.39
01/26/2015	CAMPBELL, SEAN	9161		City Of Chicago Police	$0.19
01/26/2015	CAMPBELL, SEAN	9161		City Of Chicago Police	$4.00
01/26/2015	CAMPBELL, SEAN	9161		City Of Chicago Police	$169.70
01/26/2015	CAMPBELL, SEAN	9161		City Of Chicago Police	$0.24
01/26/2015	CAMPBELL, SEAN	9161		City Of Chicago Police	$4.00
01/26/2015	CAMPBELL, SEAN	9161		City Of Chicago Police	$0.24
01/26/2015	CAMPBELL, SEAN	9161		City Of Chicago Police	$4.00
10/08/2014	CAMPAGNA, JAMES	9161	009	City Of Chicago Police	$0.53
07/30/2012	CALDWELL, GALEN	9016		City Of Chicago Police	$20.08
07/30/2012	CALDWELL, GALEN	9016		City Of Chicago Police	$4.00
07/30/2012	CALDWELL, GALEN	9016		City Of Chicago Police	$351.74
07/30/2012	CALDWELL, GALEN	9016		City Of Chicago Police	$268.16
07/30/2012	CALDWELL, GALEN	9016		City Of Chicago Police	$39.79
07/30/2012	CALDWELL, GALEN	9016		City Of Chicago Police	$222.65
07/30/2012	CALDWELL, GALEN	9016		City Of Chicago Police	$4.00

Incident Date	Claimant	Rank	Unit of Assignment	Insured	Total to be Paid
07/30/2012	CALDWELL, GALEN	9016		City Of Chicago Police	$250.10
07/30/2012	CALDWELL, GALEN	9016		City Of Chicago Police	$4.00
11/16/2015	CAHUE, ANGEL	9161		City Of Chicago Police	$4.00
06/17/2014	CAHUE, ANGEL	9161		City Of Chicago Police	$4.00
06/17/2014	CAHUE, ANGEL	9161		City Of Chicago Police	$112.50
06/17/2014	CAHUE, ANGEL	9161		City Of Chicago Police	$177.10
06/17/2014	CAHUE, ANGEL	9161		City Of Chicago Police	$4.00
06/17/2014	CAHUE, ANGEL	9161		City Of Chicago Police	$35.75
06/17/2014	CAHUE, ANGEL	9161		City Of Chicago Police	$1.58
06/17/2014	CAHUE, ANGEL	9161		City Of Chicago Police	$4.00
06/17/2014	CAHUE, ANGEL	9161		City Of Chicago Police	$2.13
06/17/2014	CAHUE, ANGEL	9161		City Of Chicago Police	$0.67
03/08/2015	CACERES, RICHARD	9161	701	City Of Chicago Police	$925.00
03/08/2015	CACERES, RICHARD	9161	701	City Of Chicago Police	$101.92
03/08/2015	CACERES, RICHARD	9161	701	City Of Chicago Police	$4.00
03/08/2015	CACERES, RICHARD	9161	701	City Of Chicago Police	$4.00
03/08/2015	CACERES, RICHARD	9161	701	City Of Chicago Police	$17.86
09/22/2003	Burke, Margaret	P	00008	City Of Chicago Police	$1.36
09/22/2003	Burke, Margaret	P	00008	City Of Chicago Police	$4.00
09/22/2003	Burke, Margaret	P	00008	City Of Chicago Police	$84.00
09/22/2003	Burke, Margaret	P	00008	City Of Chicago Police	$339.59
09/22/2003	Burke, Margaret	P	00008	City Of Chicago Police	$559.20
09/22/2003	Burke, Margaret	P	00008	City Of Chicago Police	$71.87
10/20/2005	Beltran, Eduardo L	P	00059	City Of Chicago Police	$152.65
10/20/2005	Beltran, Eduardo L	P	00059	City Of Chicago Police	$916.00
10/20/2005	Beltran, Eduardo L	P	00059	City Of Chicago Police	$4.00
04/17/2007	Barney, Walter	P	00021	City Of Chicago Police	$4.00
04/17/2007	Barney, Walter	P	00021	City Of Chicago Police	$99.62
04/17/2007	Barney, Walter	P	00021	City Of Chicago Police	$123.21
04/17/2007	Barney, Walter	P	00021	City Of Chicago Police	$4.00
04/06/2000	Barney, Walter	P	00004	City Of Chicago Police	$4.00
04/06/2000	Barney, Walter	P	00004	City Of Chicago Police	$713.76
04/06/2000	Barney, Walter	P	00004	City Of Chicago Police	$4.00

Incident Date	Claimant	Rank	Unit of Assignment	Insured	Total to be Paid
04/06/2000	Barney, Walter	P	00004	City Of Chicago Police	$13.22
04/17/2007	Barney, Walter	P	00021	City Of Chicago Police	$4.00
04/17/2007	Barney, Walter	P	00021	City Of Chicago Police	$79.85
04/17/2007	Barney, Walter	P	00021	City Of Chicago Police	$4.00
04/17/2007	Barney, Walter	P	00021	City Of Chicago Police	$4.00
09/01/1999	Barclay, Ian C	P	09999	City Of Chicago Police	$59.20
09/01/1999	Barclay, Ian C	P	09999	City Of Chicago Police	$4.00
09/01/1999	Barclay, Ian C	P	09999	City Of Chicago Police	$0.11
09/01/1999	Barclay, Ian C	P	09999	City Of Chicago Police	$4.00
09/01/1999	Barclay, Ian C	P	09999	City Of Chicago Police	$355.76
09/01/1999	Barclay, Ian C	P	09999	City Of Chicago Police	$97.96
09/01/1999	Barclay, Ian C	P	09999	City Of Chicago Police	$4.00
09/01/1999	Barclay, Ian C	P	09999	City Of Chicago Police	$0.70
09/01/1999	Barclay, Ian C	P	09999	City Of Chicago Police	$4.16
08/08/2015	BYK JR, WALENTY	9161	044	City Of Chicago Police	$0.52
08/08/2015	BYK JR, WALENTY	9161	044	City Of Chicago Police	$4.00
08/08/2015	BYK JR, WALENTY	9161	044	City Of Chicago Police	$4.00
08/08/2015	BYK JR, WALENTY	9161	044	City Of Chicago Police	$2.36
08/08/2015	BYK JR, WALENTY	9161	044	City Of Chicago Police	$262.15
07/18/2013	BUTZEN, GINA	9161	018	City Of Chicago Police	$360.98
01/03/2016	BUTLER, SHEILA	9153		City Of Chicago Police	$44.80
01/03/2016	BUTLER, SHEILA	9153		City Of Chicago Police	$7.18
01/03/2016	BUTLER, SHEILA	9153		City Of Chicago Police	$4.00
01/03/2016	BUTLER, SHEILA	9153		City Of Chicago Police	$0.68
01/03/2016	BUTLER, SHEILA	9153		City Of Chicago Police	$4.00
01/03/2016	BUTLER, SHEILA	9153		City Of Chicago Police	$239.33
08/03/2014	BURNS, JOHN	9161	019	City Of Chicago Police	$0.20
08/03/2014	BURNS, JOHN	9161	019	City Of Chicago Police	$4.00
08/03/2014	BURNS, JOHN	9161	019	City Of Chicago Police	$181.25
08/03/2014	BURNS, JOHN	9161	019	City Of Chicago Police	$0.20
08/03/2014	BURNS, JOHN	9161	019	City Of Chicago Police	$4.00
08/03/2014	BURNS, JOHN	9161	019	City Of Chicago Police	$181.25
08/03/2014	BURNS, JOHN	9161	019	City Of Chicago Police	$0.20

Incident Date	Claimant	Rank	Unit of Assignment	Insured	Total to be Paid
08/03/2014	BURNS, JOHN	9161	019	City Of Chicago Police	$4.00
08/03/2014	BURNS, JOHN	9161	019	City Of Chicago Police	$181.25
08/03/2014	BURNS, JOHN	9161	019	City Of Chicago Police	$42.20
08/03/2014	BURNS, JOHN	9161	019	City Of Chicago Police	$4.00
08/03/2014	BURNS, JOHN	9161	019	City Of Chicago Police	$0.05
08/03/2014	BURNS, JOHN	9161	019	City Of Chicago Police	$71.87
08/03/2014	BURNS, JOHN	9161	019	City Of Chicago Police	$4.00
08/03/2014	BURNS, JOHN	9161	019	City Of Chicago Police	$1.36
08/03/2014	BURNS, JOHN	9161	019	City Of Chicago Police	$29.12
08/03/2014	BURNS, JOHN	9161	019	City Of Chicago Police	$4.00
08/03/2014	BURNS, JOHN	9161	019	City Of Chicago Police	$71.87
08/03/2014	BURNS, JOHN	9161	019	City Of Chicago Police	$4.00
08/03/2014	BURNS, JOHN	9161	019	City Of Chicago Police	$1.36
08/03/2014	BURNS, JOHN	9161	019	City Of Chicago Police	$181.25
08/03/2014	BURNS, JOHN	9161	019	City Of Chicago Police	$4.00
08/03/2014	BURNS, JOHN	9161	019	City Of Chicago Police	$0.20
08/03/2014	BURNS, JOHN	9161	019	City Of Chicago Police	$183.47
08/03/2014	BURNS, JOHN	9161	019	City Of Chicago Police	$4.00
08/03/2014	BURNS, JOHN	9161	019	City Of Chicago Police	$0.20
08/03/2014	BURNS, JOHN	9161	019	City Of Chicago Police	$71.87
08/03/2014	BURNS, JOHN	9161	019	City Of Chicago Police	$4.00
08/03/2014	BURNS, JOHN	9161	019	City Of Chicago Police	$1.36
08/03/2014	BURNS, JOHN	9161	019	City Of Chicago Police	$134.90
08/03/2014	BURNS, JOHN	9161	019	City Of Chicago Police	$4.00
08/03/2014	BURNS, JOHN	9161	019	City Of Chicago Police	$0.15
08/11/2015	BURGESS, CAROLINE	9161	312	City Of Chicago Police	$4.00
08/11/2015	BURGESS, CAROLINE	9161	312	City Of Chicago Police	$14.40
08/11/2015	BURGESS, CAROLINE	9161	312	City Of Chicago Police	$16.00
08/11/2015	BURGESS, CAROLINE	9161	312	City Of Chicago Police	$4.00
08/11/2015	BURGESS, CAROLINE	9161	312	City Of Chicago Police	$3.74
08/11/2015	BURGESS, CAROLINE	9161	312	City Of Chicago Police	$198.40
08/11/2015	BURGESS, CAROLINE	9161	312	City Of Chicago Police	$1.66
08/11/2015	BURGESS, CAROLINE	9161	312	City Of Chicago Police	$4.00

Incident Date	Claimant	Rank	Unit of Assignment	Insured	Total to be Paid
08/11/2015	BURGESS, CAROLINE	9161	312	City Of Chicago Police	$185.48
08/11/2015	BURGESS, CAROLINE	9161	312	City Of Chicago Police	$8.43
01/01/2013	BURG, JASON	9161		City Of Chicago Police	$4.00
01/01/2013	BURG, JASON	9161		City Of Chicago Police	$111.99
01/01/2013	BURG, JASON	9161		City Of Chicago Police	$4.00
01/01/2013	BURG, JASON	9161		City Of Chicago Police	$159.35
01/01/2013	BURG, JASON	9161		City Of Chicago Police	$1.00
09/30/2015	BUEHLER, COLETTE	9161	012	City Of Chicago Police	$20.38
09/30/2015	BUEHLER, COLETTE	9161	012	City Of Chicago Police	$4.00
09/30/2015	BUEHLER, COLETTE	9161	012	City Of Chicago Police	$0.38
09/30/2015	BUEHLER, COLETTE	9161	012	City Of Chicago Police	$2.00
09/30/2015	BUEHLER, COLETTE	9161	012	City Of Chicago Police	$106.09
09/30/2015	BUEHLER, COLETTE	9161	012	City Of Chicago Police	$71.87
09/30/2015	BUEHLER, COLETTE	9161	012	City Of Chicago Police	$1.36
09/30/2015	BUEHLER, COLETTE	9161	012	City Of Chicago Police	$4.00
09/30/2015	BUEHLER, COLETTE	9161	012	City Of Chicago Police	$4.00
12/03/2015	BRUBAKER, BRIDGET	9161		City Of Chicago Police	$281.01
12/03/2015	BRUBAKER, BRIDGET	9161		City Of Chicago Police	$4.00
08/16/2011	BROWN, SUZAN	9161	153	City Of Chicago Police	$4.00
08/16/2011	BROWN, SUZAN	9161	153	City Of Chicago Police	$0.13
08/16/2011	BROWN, SUZAN	9161	153	City Of Chicago Police	$4.00
08/16/2011	BROWN, SUZAN	9161	153	City Of Chicago Police	$14.77
08/16/2011	BROWN, SUZAN	9161	153	City Of Chicago Police	$149.50
08/16/2011	BROWN, SUZAN	9161	153	City Of Chicago Police	$110.00
08/16/2011	BROWN, SUZAN	9161	153	City Of Chicago Police	$225.00
08/16/2011	BROWN, SUZAN	9161	153	City Of Chicago Police	$0.77
08/16/2011	BROWN, SUZAN	9161	153	City Of Chicago Police	$4.00
08/16/2011	BROWN, SUZAN	9161	153	City Of Chicago Police	$85.50
08/16/2011	BROWN, SUZAN	9161	153	City Of Chicago Police	$3.91
08/16/2011	BROWN, SUZAN	9161	153	City Of Chicago Police	$4.00
08/16/2011	BROWN, SUZAN	9161	153	City Of Chicago Police	$435.64
08/16/2011	BROWN, SUZAN	9161	153	City Of Chicago Police	$76.71
08/16/2011	BROWN, SUZAN	9161	153	City Of Chicago Police	$1.00

Incident Date	Claimant	Rank	Unit of Assignment	Insured	Total to be Paid
08/16/2011	BROWN, SUZAN	9161	153	City Of Chicago Police	$4.00
08/16/2011	BROWN, SUZAN	9161	153	City Of Chicago Police	$111.99
08/21/2011	BROWN, SHARONE	9161		City Of Chicago Police	$117.88
08/21/2011	BROWN, SHARONE	9161		City Of Chicago Police	$4.00
12/07/2013	BROWN, MICHELLE	9161	007	City Of Chicago Police	$2.04
12/07/2013	BROWN, MICHELLE	9161	007	City Of Chicago Police	$67.87
12/07/2013	BROWN, MICHELLE	9161	007	City Of Chicago Police	$4.00
11/07/2011	BROWN JOHNSON, LOLITA	9161	022	City Of Chicago Police	$76.71
10/12/2015	BROSNAN, MICHAEL	9161	189	City Of Chicago Police	$4.00
10/12/2015	BROSNAN, MICHAEL	9161	189	City Of Chicago Police	$255.00
10/12/2015	BROSNAN, MICHAEL	9161	189	City Of Chicago Police	$0.58
10/12/2015	BROSNAN, MICHAEL	9161	189	City Of Chicago Police	$4.00
10/12/2015	BROSNAN, MICHAEL	9161	189	City Of Chicago Police	$295.33
10/12/2015	BROSNAN, MICHAEL	9161	189	City Of Chicago Police	$0.51
10/12/2015	BROSNAN, MICHAEL	9161	189	City Of Chicago Police	$4.00
10/12/2015	BROSNAN, MICHAEL	9161	189	City Of Chicago Police	$255.00
10/12/2015	BROSNAN, MICHAEL	9161	189	City Of Chicago Police	$0.50
10/12/2015	BROSNAN, MICHAEL	9161	189	City Of Chicago Police	$4.00
10/12/2015	BROSNAN, MICHAEL	9161	189	City Of Chicago Police	$255.81
10/12/2015	BROSNAN, MICHAEL	9161	189	City Of Chicago Police	$0.35
10/12/2015	BROSNAN, MICHAEL	9161	189	City Of Chicago Police	$4.00
10/12/2015	BROSNAN, MICHAEL	9161	189	City Of Chicago Police	$178.43
10/12/2015	BROSNAN, MICHAEL	9161	189	City Of Chicago Police	$0.51
10/12/2015	BROSNAN, MICHAEL	9161	189	City Of Chicago Police	$0.50
10/12/2015	BROSNAN, MICHAEL	9161	189	City Of Chicago Police	$4.00
10/12/2015	BROSNAN, MICHAEL	9161	189	City Of Chicago Police	$253.34
10/12/2015	BROSNAN, MICHAEL	9161	189	City Of Chicago Police	$0.43
10/12/2015	BROSNAN, MICHAEL	9161	189	City Of Chicago Police	$4.00
10/12/2015	BROSNAN, MICHAEL	9161	189	City Of Chicago Police	$217.95
10/12/2015	BROSNAN, MICHAEL	9161	189	City Of Chicago Police	$0.52
10/12/2015	BROSNAN, MICHAEL	9161	189	City Of Chicago Police	$4.00
10/12/2015	BROSNAN, MICHAEL	9161	189	City Of Chicago Police	$264.07
10/12/2015	BROSNAN, MICHAEL	9161	189	City Of Chicago Police	$0.51

Incident Date	Claimant	Rank	Unit of Assignment	Insured	Total to be Paid
10/12/2015	BROSNAN, MICHAEL	9161	189	City Of Chicago Police	$4.00
10/12/2015	BROSNAN, MICHAEL	9161	189	City Of Chicago Police	$259.94
10/12/2015	BROSNAN, MICHAEL	9161	189	City Of Chicago Police	$0.34
10/12/2015	BROSNAN, MICHAEL	9161	189	City Of Chicago Police	$4.00
10/12/2015	BROSNAN, MICHAEL	9161	189	City Of Chicago Police	$171.83
10/12/2015	BROSNAN, MICHAEL	9161	189	City Of Chicago Police	$0.44
10/12/2015	BROSNAN, MICHAEL	9161	189	City Of Chicago Police	$4.00
10/12/2015	BROSNAN, MICHAEL	9161	189	City Of Chicago Police	$222.08
10/12/2015	BROSNAN, MICHAEL	9161	189	City Of Chicago Police	$0.51
10/12/2015	BROSNAN, MICHAEL	9161	189	City Of Chicago Police	$257.47
10/12/2015	BROSNAN, MICHAEL	9161	189	City Of Chicago Police	$4.00
10/12/2015	BROSNAN, MICHAEL	9161	189	City Of Chicago Police	$255.00
10/12/2015	BROSNAN, MICHAEL	9161	189	City Of Chicago Police	$264.56
10/12/2015	BROSNAN, MICHAEL	9161	189	City Of Chicago Police	$0.51
10/12/2015	BROSNAN, MICHAEL	9161	189	City Of Chicago Police	$4.00
10/12/2015	BROSNAN, MICHAEL	9161	189	City Of Chicago Police	$4.00
10/12/2015	BROSNAN, MICHAEL	9161	189	City Of Chicago Police	$0.52
02/03/2013	BROOKS, DERRICK	9161	12	City Of Chicago Police	$4.00
02/03/2013	BROOKS, DERRICK	9161	12	City Of Chicago Police	$79.85
02/20/2015	BREEN, ROBERT	9161		City Of Chicago Police	$4.00
02/20/2015	BREEN, ROBERT	9161		City Of Chicago Police	$9.94
01/14/2016	BRATTON, BRIAN	9161	003	City Of Chicago Police	$114.99
01/14/2016	BRATTON, BRIAN	9161	003	City Of Chicago Police	$4.00
01/14/2016	BRATTON, BRIAN	9161	003	City Of Chicago Police	$84.31
12/28/2015	BRACAMONTES, EVERARDO	9161	015	City Of Chicago Police	$5.89
12/28/2015	BRACAMONTES, EVERARDO	9161	015	City Of Chicago Police	$4.00
12/28/2015	BRACAMONTES, EVERARDO	9161	015	City Of Chicago Police	$658.35
03/27/2014	BOUTRIS, JOHN	9161	044	City Of Chicago Police	$4.00
03/27/2014	BOUTRIS, JOHN	9161	044	City Of Chicago Police	$7.61
03/27/2014	BOUTRIS, JOHN	9161	044	City Of Chicago Police	$402.86
07/15/2015	BOUCH, MATTHEW	9161	313	City Of Chicago Police	$29.13
07/15/2015	BOUCH, MATTHEW	9161	313	City Of Chicago Police	$971.15
07/15/2015	BOUCH, MATTHEW	9161	313	City Of Chicago Police	$75.86

Incident Date	Claimant	Rank	Unit of Assignment	Insured	Total to be Paid
07/15/2015	BOUCH, MATTHEW	9161	313	City Of Chicago Police	$4.00
07/15/2015	BOUCH, MATTHEW	9161	313	City Of Chicago Police	$0.68
07/15/2015	BOUCH, MATTHEW	9161	313	City Of Chicago Police	$4.00
09/18/2009	BOND, WENDY			City Of Chicago Police	$4.00
09/18/2009	BOND, WENDY			City Of Chicago Police	$4.00
06/25/2015	BOETTCHER, JASON	9161		City Of Chicago Police	$0.49
06/25/2015	BOETTCHER, JASON	9161		City Of Chicago Police	$293.23
06/25/2015	BOETTCHER, JASON	9161		City Of Chicago Police	$251.24
06/25/2015	BOETTCHER, JASON	9161		City Of Chicago Police	$0.40
06/25/2015	BOETTCHER, JASON	9161		City Of Chicago Police	$4.00
06/25/2015	BOETTCHER, JASON	9161		City Of Chicago Police	$207.04
06/25/2015	BOETTCHER, JASON	9161		City Of Chicago Police	$0.49
06/25/2015	BOETTCHER, JASON	9161		City Of Chicago Police	$4.00
06/25/2015	BOETTCHER, JASON	9161		City Of Chicago Police	$253.16
06/25/2015	BOETTCHER, JASON	9161		City Of Chicago Police	$0.50
06/25/2015	BOETTCHER, JASON	9161		City Of Chicago Police	$4.00
06/25/2015	BOETTCHER, JASON	9161		City Of Chicago Police	$257.29
06/25/2015	BOETTCHER, JASON	9161		City Of Chicago Police	$0.58
06/25/2015	BOETTCHER, JASON	9161		City Of Chicago Police	$4.00
06/25/2015	BOETTCHER, JASON	9161		City Of Chicago Police	$297.36
06/25/2015	BOETTCHER, JASON	9161		City Of Chicago Police	$0.49
06/25/2015	BOETTCHER, JASON	9161		City Of Chicago Police	$4.00
06/25/2015	BOETTCHER, JASON	9161		City Of Chicago Police	$250.69
06/25/2015	BOETTCHER, JASON	9161		City Of Chicago Police	$4.00
06/25/2015	BOETTCHER, JASON	9161		City Of Chicago Police	$4.00
06/25/2015	BOETTCHER, JASON	9161		City Of Chicago Police	$0.57
06/25/2015	BOETTCHER, JASON	9161		City Of Chicago Police	$251.24
06/25/2015	BOETTCHER, JASON	9161		City Of Chicago Police	$291.31
06/25/2015	BOETTCHER, JASON	9161		City Of Chicago Police	$4.00
06/25/2015	BOETTCHER, JASON	9161		City Of Chicago Police	$0.49
06/25/2015	BOETTCHER, JASON	9161		City Of Chicago Police	$4.00
06/25/2015	BOETTCHER, JASON	9161		City Of Chicago Police	$0.58
06/25/2015	BOETTCHER, JASON	9161		City Of Chicago Police	$4.00

Incident Date	Claimant	Rank	Unit of Assignment	Insured	Total to be Paid
06/25/2015	BOETTCHER, JASON	9161		City Of Chicago Police	$297.36
06/25/2015	BOETTCHER, JASON	9161		City Of Chicago Police	$0.42
06/25/2015	BOETTCHER, JASON	9161		City Of Chicago Police	$4.00
06/25/2015	BOETTCHER, JASON	9161		City Of Chicago Police	$215.74
06/25/2015	BOETTCHER, JASON	9161		City Of Chicago Police	$0.57
06/25/2015	BOETTCHER, JASON	9161		City Of Chicago Police	$4.00
06/25/2015	BOETTCHER, JASON	9161		City Of Chicago Police	$293.23
06/25/2015	BOETTCHER, JASON	9161		City Of Chicago Police	$0.57
12/04/2015	BOCHENCZAK, WALTER	9161	010	City Of Chicago Police	$4.00
12/04/2015	BOCHENCZAK, WALTER	9161	010	City Of Chicago Police	$615.00
12/04/2015	BOCHENCZAK, WALTER	9161	010	City Of Chicago Police	$4.00
12/04/2015	BOCHENCZAK, WALTER	9161	010	City Of Chicago Police	$56.95
12/04/2015	BOCHENCZAK, WALTER	9161	010	City Of Chicago Police	$380.60
12/04/2015	BOCHENCZAK, WALTER	9161	010	City Of Chicago Police	$279.48
12/04/2015	BOCHENCZAK, WALTER	9161	010	City Of Chicago Police	$4.00
12/04/2015	BOCHENCZAK, WALTER	9161	010	City Of Chicago Police	$5.28
09/13/2011	BLESSING, LIZETTE	9161		City Of Chicago Police	$46.91
09/13/2011	BLESSING, LIZETTE	9161		City Of Chicago Police	$9.26
10/30/2015	BLAIR, SCOTT	9161		City Of Chicago Police	$0.52
10/30/2015	BLAIR, SCOTT	9161		City Of Chicago Police	$4.00
10/30/2015	BLAIR, SCOTT	9161		City Of Chicago Police	$264.07
10/30/2015	BLAIR, SCOTT	9161		City Of Chicago Police	$235.40
10/30/2015	BLAIR, SCOTT	9161		City Of Chicago Police	$264.07
10/30/2015	BLAIR, SCOTT	9161		City Of Chicago Police	$270.67
10/30/2015	BLAIR, SCOTT	9161		City Of Chicago Police	$264.07
10/30/2015	BLAIR, SCOTT	9161		City Of Chicago Police	$0.52
10/30/2015	BLAIR, SCOTT	9161		City Of Chicago Police	$4.00
10/30/2015	BLAIR, SCOTT	9161		City Of Chicago Police	$0.53
10/30/2015	BLAIR, SCOTT	9161		City Of Chicago Police	$4.00
10/30/2015	BLAIR, SCOTT	9161		City Of Chicago Police	$0.52
10/30/2015	BLAIR, SCOTT	9161		City Of Chicago Police	$4.00
10/30/2015	BLAIR, SCOTT	9161		City Of Chicago Police	$0.52
10/30/2015	BLAIR, SCOTT	9161		City Of Chicago Police	$4.00

Incident Date	Claimant	Rank	Unit of Assignment	Insured	Total to be Paid
10/30/2015	BLAIR, SCOTT	9161		City Of Chicago Police	$264.07
10/30/2015	BLAIR, SCOTT	9161		City Of Chicago Police	$0.58
10/30/2015	BLAIR, SCOTT	9161		City Of Chicago Police	$4.00
10/30/2015	BLAIR, SCOTT	9161		City Of Chicago Police	$298.07
10/30/2015	BLAIR, SCOTT	9161		City Of Chicago Police	$0.57
10/30/2015	BLAIR, SCOTT	9161		City Of Chicago Police	$4.00
10/30/2015	BLAIR, SCOTT	9161		City Of Chicago Police	$291.47
10/30/2015	BLAIR, SCOTT	9161		City Of Chicago Police	$0.52
10/30/2015	BLAIR, SCOTT	9161		City Of Chicago Police	$4.00
10/30/2015	BLAIR, SCOTT	9161		City Of Chicago Police	$265.99
10/30/2015	BLAIR, SCOTT	9161		City Of Chicago Police	$20.04
10/30/2015	BLAIR, SCOTT	9161		City Of Chicago Police	$4.00
10/30/2015	BLAIR, SCOTT	9161		City Of Chicago Police	$5.01
10/30/2015	BLAIR, SCOTT	9161		City Of Chicago Police	$4.00
10/30/2015	BLAIR, SCOTT	9161		City Of Chicago Police	$88.41
10/30/2015	BLAIR, SCOTT	9161		City Of Chicago Police	$0.57
10/30/2015	BLAIR, SCOTT	9161		City Of Chicago Police	$4.00
10/30/2015	BLAIR, SCOTT	9161		City Of Chicago Police	$291.47
10/30/2015	BLAIR, SCOTT	9161		City Of Chicago Police	$14.62
10/30/2015	BLAIR, SCOTT	9161		City Of Chicago Police	$4.00
10/30/2015	BLAIR, SCOTT	9161		City Of Chicago Police	$0.52
10/30/2015	BLAIR, SCOTT	9161		City Of Chicago Police	$4.00
10/30/2015	BLAIR, SCOTT	9161		City Of Chicago Police	$264.07
10/30/2015	BLAIR, SCOTT	9161		City Of Chicago Police	$0.52
10/30/2015	BLAIR, SCOTT	9161		City Of Chicago Police	$4.00
10/30/2015	BLAIR, SCOTT	9161		City Of Chicago Police	$265.99
10/30/2015	BLAIR, SCOTT	9161		City Of Chicago Police	$214.05
10/30/2015	BLAIR, SCOTT	9161		City Of Chicago Police	$4.00
10/30/2015	BLAIR, SCOTT	9161		City Of Chicago Police	$0.60
10/30/2015	BLAIR, SCOTT	9161		City Of Chicago Police	$4.00
10/30/2015	BLAIR, SCOTT	9161		City Of Chicago Police	$305.51
10/30/2015	BLAIR, SCOTT	9161		City Of Chicago Police	$0.57
10/30/2015	BLAIR, SCOTT	9161		City Of Chicago Police	$4.00

Incident Date	Claimant	Rank	Unit of Assignment	Insured	Total to be Paid
10/30/2015	BLAIR, SCOTT	9161		City Of Chicago Police	$291.47
10/30/2015	BLAIR, SCOTT	9161		City Of Chicago Police	$0.58
10/30/2015	BLAIR, SCOTT	9161		City Of Chicago Police	$4.00
10/30/2015	BLAIR, SCOTT	9161		City Of Chicago Police	$298.07
10/30/2015	BLAIR, SCOTT	9161		City Of Chicago Police	$264.07
10/30/2015	BLAIR, SCOTT	9161		City Of Chicago Police	$0.52
10/30/2015	BLAIR, SCOTT	9161		City Of Chicago Police	$4.00
12/06/2014	BLACKMAN, DANIEL	9161	044	City Of Chicago Police	$180.65
02/01/2014	BISHOP, MARILYN	9161	002	City Of Chicago Police	$76.71
02/01/2014	BISHOP, MARILYN	9161	002	City Of Chicago Police	$76.71
11/30/2011	BIRD, JOSEPH	9171		City Of Chicago Police	$4.00
11/30/2011	BIRD, JOSEPH	9171		City Of Chicago Police	$348.09
11/30/2011	BIRD, JOSEPH	9171		City Of Chicago Police	$10.44
04/17/2015	BINGAMAN, KYLE	9161		City Of Chicago Police	$4.00
04/17/2015	BINGAMAN, KYLE	9161		City Of Chicago Police	$0.29
04/17/2015	BINGAMAN, KYLE	9161		City Of Chicago Police	$4.00
04/17/2015	BINGAMAN, KYLE	9161		City Of Chicago Police	$4.00
04/17/2015	BINGAMAN, KYLE	9161		City Of Chicago Police	$5.01
04/17/2015	BINGAMAN, KYLE	9161		City Of Chicago Police	$1.48
04/17/2015	BINGAMAN, KYLE	9161		City Of Chicago Police	$4.00
04/17/2015	BINGAMAN, KYLE	9161		City Of Chicago Police	$35.06
04/17/2015	BINGAMAN, KYLE	9161		City Of Chicago Police	$4.00
04/17/2015	BINGAMAN, KYLE	9161		City Of Chicago Police	$499.80
04/17/2015	BINGAMAN, KYLE	9161		City Of Chicago Police	$367.09
04/17/2015	BINGAMAN, KYLE	9161		City Of Chicago Police	$265.39
04/17/2015	BINGAMAN, KYLE	9161		City Of Chicago Police	$309.81
04/17/2015	BINGAMAN, KYLE	9161		City Of Chicago Police	$261.24
04/17/2015	BINGAMAN, KYLE	9161		City Of Chicago Police	$88.41
04/17/2015	BINGAMAN, KYLE	9161		City Of Chicago Police	$265.39
04/17/2015	BINGAMAN, KYLE	9161		City Of Chicago Police	$530.78
04/17/2015	BINGAMAN, KYLE	9161		City Of Chicago Police	$530.78
04/17/2015	BINGAMAN, KYLE	9161		City Of Chicago Police	$65.72
04/17/2015	BINGAMAN, KYLE	9161		City Of Chicago Police	$0.54

Incident Date	Claimant	Rank	Unit of Assignment	Insured	Total to be Paid
04/17/2015	BINGAMAN, KYLE	9161		City Of Chicago Police	$4.00
04/17/2015	BINGAMAN, KYLE	9161		City Of Chicago Police	$0.40
04/17/2015	BINGAMAN, KYLE	9161		City Of Chicago Police	$4.00
04/17/2015	BINGAMAN, KYLE	9161		City Of Chicago Police	$0.29
04/17/2015	BINGAMAN, KYLE	9161		City Of Chicago Police	$4.00
04/17/2015	BINGAMAN, KYLE	9161		City Of Chicago Police	$0.34
04/17/2015	BINGAMAN, KYLE	9161		City Of Chicago Police	$4.00
04/17/2015	BINGAMAN, KYLE	9161		City Of Chicago Police	$0.29
04/17/2015	BINGAMAN, KYLE	9161		City Of Chicago Police	$4.00
04/17/2015	BINGAMAN, KYLE	9161		City Of Chicago Police	$0.54
04/17/2015	BINGAMAN, KYLE	9161		City Of Chicago Police	$4.00
04/17/2015	BINGAMAN, KYLE	9161		City Of Chicago Police	$277.15
04/17/2015	BINGAMAN, KYLE	9161		City Of Chicago Police	$0.61
04/17/2015	BINGAMAN, KYLE	9161		City Of Chicago Police	$4.00
04/17/2015	BINGAMAN, KYLE	9161		City Of Chicago Police	$308.27
04/17/2015	BINGAMAN, KYLE	9161		City Of Chicago Police	$0.58
04/17/2015	BINGAMAN, KYLE	9161		City Of Chicago Police	$4.00
04/17/2015	BINGAMAN, KYLE	9161		City Of Chicago Police	$0.58
04/17/2015	BINGAMAN, KYLE	9161		City Of Chicago Police	$219.87
04/17/2015	BINGAMAN, KYLE	9161		City Of Chicago Police	$4.00
04/17/2015	BINGAMAN, KYLE	9161		City Of Chicago Police	$0.43
04/17/2015	BINGAMAN, KYLE	9161		City Of Chicago Police	$0.60
04/17/2015	BINGAMAN, KYLE	9161		City Of Chicago Police	$4.00
04/17/2015	BINGAMAN, KYLE	9161		City Of Chicago Police	$306.06
04/17/2015	BINGAMAN, KYLE	9161		City Of Chicago Police	$0.52
04/17/2015	BINGAMAN, KYLE	9161		City Of Chicago Police	$4.00
04/17/2015	BINGAMAN, KYLE	9161		City Of Chicago Police	$264.07
04/17/2015	BINGAMAN, KYLE	9161		City Of Chicago Police	$0.52
04/17/2015	BINGAMAN, KYLE	9161		City Of Chicago Police	$4.00
04/17/2015	BINGAMAN, KYLE	9161		City Of Chicago Police	$262.15
04/17/2015	BINGAMAN, KYLE	9161		City Of Chicago Police	$0.51
04/17/2015	BINGAMAN, KYLE	9161		City Of Chicago Police	$4.00
04/17/2015	BINGAMAN, KYLE	9161		City Of Chicago Police	$259.94

Incident Date	Claimant	Rank	Unit of Assignment	Insured	Total to be Paid
05/14/2015	BIKULCIUS, EUGENE	9161		City Of Chicago Police	$175.50
05/14/2015	BIKULCIUS, EUGENE	9161		City Of Chicago Police	$4.00
05/14/2015	BIKULCIUS, EUGENE	9161		City Of Chicago Police	$9.95
07/13/2015	BICKETT, ERIC	9161		City Of Chicago Police	$257.65
07/13/2015	BICKETT, ERIC	9161		City Of Chicago Police	$4.00
07/13/2015	BICKETT, ERIC	9161		City Of Chicago Police	$4.87
03/14/2015	BERNARD, BRIAN	9161	701	City Of Chicago Police	$4.00
03/14/2015	BERNARD, BRIAN	9161	701	City Of Chicago Police	$1.46
03/14/2015	BERNARD, BRIAN	9161	701	City Of Chicago Police	$4.00
03/14/2015	BERNARD, BRIAN	9161	701	City Of Chicago Police	$277.40
03/14/2015	BERNARD, BRIAN	9161	701	City Of Chicago Police	$118.12
03/14/2015	BERNARD, BRIAN	9161	701	City Of Chicago Police	$117.88
12/15/2011	BERKA, BRIAN	9161		City Of Chicago Police	$1.10
09/29/2015	BENSON, QUENTIN	9161	005	City Of Chicago Police	$4.00
09/29/2015	BENSON, QUENTIN	9161	005	City Of Chicago Police	$293.05
09/29/2015	BENSON, QUENTIN	9161	005	City Of Chicago Police	$0.58
09/29/2015	BENSON, QUENTIN	9161	005	City Of Chicago Police	$335.67
09/29/2015	BENSON, QUENTIN	9161	005	City Of Chicago Police	$4.00
09/29/2015	BENSON, QUENTIN	9161	005	City Of Chicago Police	$0.66
09/29/2015	BENSON, QUENTIN	9161	005	City Of Chicago Police	$335.67
09/29/2015	BENSON, QUENTIN	9161	005	City Of Chicago Police	$0.58
09/29/2015	BENSON, QUENTIN	9161	005	City Of Chicago Police	$0.66
09/29/2015	BENSON, QUENTIN	9161	005	City Of Chicago Police	$4.00
09/29/2015	BENSON, QUENTIN	9161	005	City Of Chicago Police	$293.05
09/29/2015	BENSON, QUENTIN	9161	005	City Of Chicago Police	$4.00
09/29/2015	BENSON, QUENTIN	9161	005	City Of Chicago Police	$0.58
09/29/2015	BENSON, QUENTIN	9161	005	City Of Chicago Police	$516.98
09/29/2015	BENSON, QUENTIN	9161	005	City Of Chicago Police	$4.00
09/29/2015	BENSON, QUENTIN	9161	005	City Of Chicago Police	$9.76
09/29/2015	BENSON, QUENTIN	9161	005	City Of Chicago Police	$293.05
09/29/2015	BENSON, QUENTIN	9161	005	City Of Chicago Police	$4.00
09/29/2015	BENSON, QUENTIN	9161	005	City Of Chicago Police	$0.58
09/29/2015	BENSON, QUENTIN	9161	005	City Of Chicago Police	$264.07

Incident Date	Claimant	Rank	Unit of Assignment	Insured	Total to be Paid
09/29/2015	BENSON, QUENTIN	9161	005	City Of Chicago Police	$4.00
09/29/2015	BENSON, QUENTIN	9161	005	City Of Chicago Police	$0.52
09/29/2015	BENSON, QUENTIN	9161	005	City Of Chicago Police	$293.05
09/29/2015	BENSON, QUENTIN	9161	005	City Of Chicago Police	$4.00
09/29/2015	BENSON, QUENTIN	9161	005	City Of Chicago Police	$0.58
09/29/2015	BENSON, QUENTIN	9161	005	City Of Chicago Police	$41.95
09/29/2015	BENSON, QUENTIN	9161	005	City Of Chicago Police	$4.00
09/29/2015	BENSON, QUENTIN	9161	005	City Of Chicago Police	$0.38
09/29/2015	BENSON, QUENTIN	9161	005	City Of Chicago Police	$4.00
09/29/2015	BENSON, QUENTIN	9161	005	City Of Chicago Police	$293.05
09/29/2015	BENSON, QUENTIN	9161	005	City Of Chicago Police	$4.00
09/29/2015	BENNETT, JOSEPH	9161		City Of Chicago Police	$306.06
09/29/2015	BENNETT, JOSEPH	9161		City Of Chicago Police	$0.71
09/29/2015	BENNETT, JOSEPH	9161		City Of Chicago Police	$4.00
09/29/2015	BENNETT, JOSEPH	9161		City Of Chicago Police	$110.00
09/29/2015	BENNETT, JOSEPH	9161		City Of Chicago Police	$4.00
09/29/2015	BENNETT, JOSEPH	9161		City Of Chicago Police	$0.51
09/29/2015	BENNETT, JOSEPH	9161		City Of Chicago Police	$4.00
09/29/2015	BENNETT, JOSEPH	9161		City Of Chicago Police	$363.90
09/29/2015	BENNETT, JOSEPH	9161		City Of Chicago Police	$4.00
09/29/2015	BENNETT, JOSEPH	9161		City Of Chicago Police	$0.60
09/29/2015	BENNETT, JOSEPH	9161		City Of Chicago Police	$306.06
09/29/2015	BENNETT, JOSEPH	9161		City Of Chicago Police	$4.00
09/29/2015	BENNETT, JOSEPH	9161		City Of Chicago Police	$0.60
09/29/2015	BENNETT, JOSEPH	9161		City Of Chicago Police	$306.06
09/29/2015	BENNETT, JOSEPH	9161		City Of Chicago Police	$4.00
09/29/2015	BENNETT, JOSEPH	9161		City Of Chicago Police	$0.60
09/29/2015	BENNETT, JOSEPH	9161		City Of Chicago Police	$259.94
09/29/2015	BENNETT, JOSEPH	9161		City Of Chicago Police	$350.26
09/29/2015	BENNETT, JOSEPH	9161		City Of Chicago Police	$4.00
09/29/2015	BENNETT, JOSEPH	9161		City Of Chicago Police	$0.69
09/29/2015	BENNETT, JOSEPH	9161		City Of Chicago Police	$4.00
06/24/2012	BENFORD, ANDRE	9161	021	City Of Chicago Police	$71.43

Incident Date	Claimant	Rank	Unit of Assignment	Insured	Total to be Paid
11/14/2014	BELMONTES, JUAN			City Of Chicago Police	$35.20
11/14/2014	BELMONTES, JUAN			City Of Chicago Police	$1.50
11/14/2014	BELMONTES, JUAN			City Of Chicago Police	$4.00
01/22/2015	BELL, JOSEPH	9161	715	City Of Chicago Police	$4.00
09/30/2015	BEHLING, RONALD	9171	007	City Of Chicago Police	$0.28
09/30/2015	BEHLING, RONALD	9171	007	City Of Chicago Police	$4.00
09/30/2015	BEHLING, RONALD	9171	007	City Of Chicago Police	$31.43
09/30/2015	BEHLING, RONALD	9171	007	City Of Chicago Police	$5.96
09/30/2015	BEHLING, RONALD	9171	007	City Of Chicago Police	$4.00
09/30/2015	BEHLING, RONALD	9171	007	City Of Chicago Police	$666.09
09/30/2015	BEHLING, RONALD	9171	007	City Of Chicago Police	$0.30
09/30/2015	BEHLING, RONALD	9171	007	City Of Chicago Police	$4.00
09/30/2015	BEHLING, RONALD	9171	007	City Of Chicago Police	$33.62
03/24/2012	BEDOY, GUSTAVO	9161		City Of Chicago Police	$4.00
03/24/2012	BEDOY, GUSTAVO	9161		City Of Chicago Police	$4.00
11/24/2015	BEDOY, GUSTAVO	9161	009	City Of Chicago Police	$4.00
11/24/2015	BEDOY, GUSTAVO	9161	009	City Of Chicago Police	$1.00
11/24/2015	BEDOY, GUSTAVO	9161	009	City Of Chicago Police	$111.99
11/23/2015	BEDALOW, LIZZETH	9161		City Of Chicago Police	$4.00
07/30/2015	BAYLIS, TERRY	9161	001	City Of Chicago Police	$4.00
07/30/2015	BAYLIS, TERRY	9161	001	City Of Chicago Police	$72.50
07/30/2015	BAYLIS, TERRY	9161	001	City Of Chicago Police	$4.00
07/30/2015	BAYLIS, TERRY	9161	001	City Of Chicago Police	$362.53
07/30/2015	BAYLIS, TERRY	9161	001	City Of Chicago Police	$522.78
07/30/2015	BAYLIS, TERRY	9161	001	City Of Chicago Police	$2.08
07/30/2015	BAYLIS, TERRY	9161	001	City Of Chicago Police	$4.00
07/30/2015	BAYLIS, TERRY	9161	001	City Of Chicago Police	$36.25
07/09/2015	BATZER, ZOE	9161	044	City Of Chicago Police	$219.04
07/09/2015	BATZER, ZOE	9161	044	City Of Chicago Police	$4.00
07/09/2015	BATZER, ZOE	9161	044	City Of Chicago Police	$0.47
07/09/2015	BATZER, ZOE	9161	044	City Of Chicago Police	$4.00
07/09/2015	BATZER, ZOE	9161	044	City Of Chicago Police	$8.38
07/09/2015	BATZER, ZOE	9161	044	City Of Chicago Police	$0.65

Incident Date	Claimant	Rank	Unit of Assignment	Insured	Total to be Paid
07/09/2015	BATZER, ZOE	9161	044	City Of Chicago Police	$4.00
07/09/2015	BATZER, ZOE	9161	044	City Of Chicago Police	$593.05
07/09/2015	BATZER, ZOE	9161	044	City Of Chicago Police	$0.44
07/09/2015	BATZER, ZOE	9161	044	City Of Chicago Police	$4.00
07/09/2015	BATZER, ZOE	9161	044	City Of Chicago Police	$398.36
07/09/2015	BATZER, ZOE	9161	044	City Of Chicago Police	$0.53
07/09/2015	BATZER, ZOE	9161	044	City Of Chicago Police	$4.00
07/09/2015	BATZER, ZOE	9161	044	City Of Chicago Police	$482.50
07/09/2015	BATZER, ZOE	9161	044	City Of Chicago Police	$4.00
07/09/2015	BATZER, ZOE	9161	044	City Of Chicago Police	$275.15
07/09/2015	BATZER, ZOE	9161	044	City Of Chicago Police	$1.05
07/09/2015	BATZER, ZOE	9161	044	City Of Chicago Police	$4.00
07/09/2015	BATZER, ZOE	9161	044	City Of Chicago Police	$969.44
07/09/2015	BATZER, ZOE	9161	044	City Of Chicago Police	$0.24
07/09/2015	BATZER, ZOE	9161	044	City Of Chicago Police	$4.00
05/25/2013	BARNES, DENNIS	9171	002	City Of Chicago Police	$4.00
01/10/2012	BARAK, JOHN	9161		City Of Chicago Police	$278.00
01/10/2012	BARAK, JOHN	9161		City Of Chicago Police	$4.00
09/05/2015	BARAK, JOHN	9161		City Of Chicago Police	$4.57
09/05/2015	BARAK, JOHN	9161		City Of Chicago Police	$510.40
09/05/2015	BARAK, JOHN	9161		City Of Chicago Police	$0.35
09/05/2015	BARAK, JOHN	9161		City Of Chicago Police	$4.00
09/05/2015	BARAK, JOHN	9161		City Of Chicago Police	$177.88
09/05/2015	BARAK, JOHN	9161		City Of Chicago Police	$0.36
09/05/2015	BARAK, JOHN	9161		City Of Chicago Police	$4.00
09/05/2015	BARAK, JOHN	9161		City Of Chicago Police	$182.56
09/05/2015	BARAK, JOHN	9161		City Of Chicago Police	$225.00
09/05/2015	BARAK, JOHN	9161		City Of Chicago Police	$0.45
09/05/2015	BARAK, JOHN	9161		City Of Chicago Police	$4.00
09/05/2015	BARAK, JOHN	9161		City Of Chicago Police	$229.09
09/05/2015	BARAK, JOHN	9161		City Of Chicago Police	$110.00
09/05/2015	BARAK, JOHN	9161		City Of Chicago Police	$1.00
09/05/2015	BARAK, JOHN	9161		City Of Chicago Police	$4.00

Incident Date	Claimant	Rank	Unit of Assignment	Insured	Total to be Paid
09/05/2015	BARAK, JOHN	9161		City Of Chicago Police	$91.89
09/05/2015	BARAK, JOHN	9161		City Of Chicago Police	$4.00
09/05/2015	BARAK, JOHN	9161		City Of Chicago Police	$902.66
09/05/2015	BARAK, JOHN	9161		City Of Chicago Police	$0.42
09/05/2015	BARAK, JOHN	9161		City Of Chicago Police	$4.00
09/05/2015	BARAK, JOHN	9161		City Of Chicago Police	$213.82
09/05/2015	BARAK, JOHN	9161		City Of Chicago Police	$2.19
09/05/2015	BARAK, JOHN	9161		City Of Chicago Police	$4.00
09/05/2015	BARAK, JOHN	9161		City Of Chicago Police	$72.87
09/05/2015	BARAK, JOHN	9161		City Of Chicago Police	$0.35
09/05/2015	BARAK, JOHN	9161		City Of Chicago Police	$4.00
09/05/2015	BARAK, JOHN	9161		City Of Chicago Police	$175.96
09/05/2015	BARAK, JOHN	9161		City Of Chicago Police	$0.52
09/05/2015	BARAK, JOHN	9161		City Of Chicago Police	$4.00
09/05/2015	BARAK, JOHN	9161		City Of Chicago Police	$259.68
09/05/2015	BARAK, JOHN	9161		City Of Chicago Police	$0.44
09/05/2015	BARAK, JOHN	9161		City Of Chicago Police	$4.00
09/05/2015	BARAK, JOHN	9161		City Of Chicago Police	$220.16
09/05/2015	BARAK, JOHN	9161		City Of Chicago Police	$8.54
09/05/2015	BARAK, JOHN	9161		City Of Chicago Police	$4.00
09/05/2015	BARAK, JOHN	9161		City Of Chicago Police	$787.25
09/05/2015	BARAK, JOHN	9161		City Of Chicago Police	$3.76
09/05/2015	BARAK, JOHN	9161		City Of Chicago Police	$4.00
09/05/2015	BARAK, JOHN	9161		City Of Chicago Police	$346.71
09/05/2015	BARAK, JOHN	9161		City Of Chicago Police	$0.35
09/05/2015	BARAK, JOHN	9161		City Of Chicago Police	$4.00
09/05/2015	BARAK, JOHN	9161		City Of Chicago Police	$175.96
09/05/2015	BARAK, JOHN	9161		City Of Chicago Police	$77.88
09/05/2015	BARAK, JOHN	9161		City Of Chicago Police	$4.00
09/05/2015	BARAK, JOHN	9161		City Of Chicago Police	$6.21
09/05/2015	BARAK, JOHN	9161		City Of Chicago Police	$175.96
09/05/2015	BARAK, JOHN	9161		City Of Chicago Police	$206.95
09/05/2015	BARAK, JOHN	9161		City Of Chicago Police	$0.35

Incident Date	Claimant	Rank	Unit of Assignment	Insured	Total to be Paid
09/05/2015	BARAK, JOHN	9161		City Of Chicago Police	$4.00
06/05/2015	BANUELOS, ULYSSES	9171	341	City Of Chicago Police	$0.65
06/05/2015	BANUELOS, ULYSSES	9171	341	City Of Chicago Police	$4.00
06/05/2015	BANUELOS, ULYSSES	9171	341	City Of Chicago Police	$4.00
06/05/2015	BANUELOS, ULYSSES	9171	341	City Of Chicago Police	$258.74
06/05/2015	BANUELOS, ULYSSES	9171	341	City Of Chicago Police	$0.51
06/05/2015	BANUELOS, ULYSSES	9171	341	City Of Chicago Police	$4.00
06/05/2015	BANUELOS, ULYSSES	9171	341	City Of Chicago Police	$328.80
11/10/2015	BALESTRI, FRANK	9161	051	City Of Chicago Police	$4.00
11/10/2015	BALESTRI, FRANK	9161	051	City Of Chicago Police	$4.00
11/10/2015	BALESTRI, FRANK	9161	051	City Of Chicago Police	$4.00
11/10/2015	BALESTRI, FRANK	9161	051	City Of Chicago Police	$4.00
11/10/2015	BALESTRI, FRANK	9161	051	City Of Chicago Police	$4.00
01/15/2010	BALASZ, TIMOTHY	9161		City Of Chicago Police	$439.92
08/07/2012	BAILEY, MONICA	9161		City Of Chicago Police	$4.00
08/16/2010	BAEZA JR, RAUL	9161	023	City Of Chicago Police	$9.40
08/16/2010	BAEZA JR, RAUL	9161	023	City Of Chicago Police	$9.40
08/16/2010	BAEZA JR, RAUL	9161	023	City Of Chicago Police	$9.40
02/21/2012	AYLWARD, PATRICK	9171	015	City Of Chicago Police	$4.00
02/21/2012	AYLWARD, PATRICK	9171	015	City Of Chicago Police	$118.66
02/21/2012	AYLWARD, PATRICK	9171	015	City Of Chicago Police	$1.06
03/05/2013	AYLWARD, PATRICK	9171	018	City Of Chicago Police	$226.89
03/05/2013	AYLWARD, PATRICK	9171	018	City Of Chicago Police	$4.28
03/05/2013	AYLWARD, PATRICK	9171	018	City Of Chicago Police	$4.00
01/05/2014	ASKINS, TYRONE	9169		City Of Chicago Police	$76.71
12/03/2015	ARZOLA, JERRY	9161	044	City Of Chicago Police	$4.27
12/03/2015	ARZOLA, JERRY	9161	044	City Of Chicago Police	$225.98
12/03/2015	ARZOLA, JERRY	9161	044	City Of Chicago Police	$4.00
12/03/2015	ARZOLA, JERRY	9161	044	City Of Chicago Police	$93.49
12/03/2015	ARZOLA, JERRY	9161	044	City Of Chicago Police	$5.30
12/03/2015	ARZOLA, JERRY	9161	044	City Of Chicago Police	$4.00
02/11/2014	ARTIGA, GEORGE	9171	025	City Of Chicago Police	$859.69
08/13/2015	ARDITO, KEVIN	9161	023	City Of Chicago Police	$4.00

Incident Date	Claimant	Rank	Unit of Assignment	Insured	Total to be Paid
08/13/2015	ARDITO, KEVIN	9161	023	City Of Chicago Police	$0.97
08/13/2015	ARDITO, KEVIN	9161	023	City Of Chicago Police	$108.70
05/15/2013	ANTONACCI, KATHLEEN			City Of Chicago Police	$88.41
05/15/2013	ANTONACCI, KATHLEEN			City Of Chicago Police	$4.00
05/15/2013	ANTONACCI, KATHLEEN			City Of Chicago Police	$5.01
09/05/2015	ANAYA, PEDRO	9161		City Of Chicago Police	$84.40
09/05/2015	ANAYA, PEDRO	9161		City Of Chicago Police	$4.00
09/05/2015	ANAYA, PEDRO	9161		City Of Chicago Police	$4.00
09/05/2015	ANAYA, PEDRO	9161		City Of Chicago Police	$39.01
09/05/2015	ANAYA, PEDRO	9161		City Of Chicago Police	$4.00
09/05/2015	ANAYA, PEDRO	9161		City Of Chicago Police	$117.88
09/05/2015	ANAYA, PEDRO	9161		City Of Chicago Police	$110.00
09/05/2015	ANAYA, PEDRO	9161		City Of Chicago Police	$170.11
09/05/2015	ANAYA, PEDRO	9161		City Of Chicago Police	$84.40
09/05/2015	ANAYA, PEDRO	9161		City Of Chicago Police	$41.88
03/30/2015	ALVAREZ, RAUL	9171	14	City Of Chicago Police	$984.72
03/30/2015	ALVAREZ, RAUL	9171	14	City Of Chicago Police	$4.00
06/10/2015	ALVAREZ, RAUL			City Of Chicago Police	$4.00
06/10/2015	ALVAREZ, RAUL			City Of Chicago Police	$527.99
06/10/2015	ALVAREZ, RAUL			City Of Chicago Police	$163.81
06/10/2015	ALVAREZ, RAUL			City Of Chicago Police	$4.00
03/22/2015	ALVAREZ, JOSE	9161	044	City Of Chicago Police	$135.67
03/22/2015	ALVAREZ, JOSE	9161	044	City Of Chicago Police	$45.67
03/22/2015	ALVAREZ, JOSE	9161	044	City Of Chicago Police	$127.02
03/22/2015	ALVAREZ, JOSE	9161	044	City Of Chicago Police	$1.14
03/22/2015	ALVAREZ, JOSE	9161	044	City Of Chicago Police	$0.41
03/22/2015	ALVAREZ, JOSE	9161	044	City Of Chicago Police	$276.85
03/22/2015	ALVAREZ, JOSE	9161	044	City Of Chicago Police	$45.86
03/22/2015	ALVAREZ, JOSE	9161	044	City Of Chicago Police	$4.00
03/22/2015	ALVAREZ, JOSE	9161	044	City Of Chicago Police	$4.00
03/22/2015	ALVAREZ, JOSE	9161	044	City Of Chicago Police	$5.23
09/27/2014	ALVARADO, JOSHUA	9161	015	City Of Chicago Police	$110.00
09/27/2014	ALVARADO, JOSHUA	9161	015	City Of Chicago Police	$225.00

Incident Date	Claimant	Rank	Unit of Assignment	Insured	Total to be Paid
09/04/2015	ALTWASSER, PATRICK	9161		City Of Chicago Police	$322.96
09/04/2015	ALTWASSER, PATRICK	9161		City Of Chicago Police	$592.08
09/04/2015	ALTWASSER, PATRICK	9161		City Of Chicago Police	$970.00
09/04/2015	ALTWASSER, PATRICK	9161		City Of Chicago Police	$4.00
09/04/2015	ALTWASSER, PATRICK	9161		City Of Chicago Police	$5.10
09/04/2015	ALTWASSER, PATRICK	9161		City Of Chicago Police	$4.00
09/04/2015	ALTWASSER, PATRICK	9161		City Of Chicago Police	$0.35
09/04/2015	ALTWASSER, PATRICK	9161		City Of Chicago Police	$0.66
09/04/2015	ALTWASSER, PATRICK	9161		City Of Chicago Police	$4.00
09/04/2015	ALTWASSER, PATRICK	9161		City Of Chicago Police	$75.06
09/04/2015	ALTWASSER, PATRICK	9161		City Of Chicago Police	$4.00
09/04/2015	ALTWASSER, PATRICK	9161		City Of Chicago Police	$0.57
09/04/2015	ALTWASSER, PATRICK	9161		City Of Chicago Police	$4.00
09/04/2015	ALTWASSER, PATRICK	9161		City Of Chicago Police	$52.52
09/04/2015	ALTWASSER, PATRICK	9161		City Of Chicago Police	$2.70
09/04/2015	ALTWASSER, PATRICK	9161		City Of Chicago Police	$4.00
09/04/2015	ALTWASSER, PATRICK	9161		City Of Chicago Police	$249.37
09/04/2015	ALTWASSER, PATRICK	9161		City Of Chicago Police	$0.81
01/18/2015	ALMODOVAR, JOSHUA	9161		City Of Chicago Police	$1.14
01/18/2015	ALMODOVAR, JOSHUA	9161		City Of Chicago Police	$4.00
01/18/2015	ALMODOVAR, JOSHUA	9161		City Of Chicago Police	$60.02
06/15/2013	ALLEN, REGAN	9161		City Of Chicago Police	$4.00
06/15/2013	ALLEN, REGAN	9161		City Of Chicago Police	$387.86
06/15/2013	ALLEN, REGAN	9161		City Of Chicago Police	$0.79
06/15/2013	ALLEN, REGAN	9161		City Of Chicago Police	$4.00
06/15/2013	ALLEN, REGAN	9161		City Of Chicago Police	$398.86
06/15/2013	ALLEN, REGAN	9161		City Of Chicago Police	$0.65
06/15/2013	ALLEN, REGAN	9161		City Of Chicago Police	$4.00
06/15/2013	ALLEN, REGAN	9161		City Of Chicago Police	$328.80
06/15/2013	ALLEN, REGAN	9161		City Of Chicago Police	$0.65
06/15/2013	ALLEN, REGAN	9161		City Of Chicago Police	$4.00
06/15/2013	ALLEN, REGAN	9161		City Of Chicago Police	$328.80
06/15/2013	ALLEN, REGAN	9161		City Of Chicago Police	$0.65

Incident Date	Claimant	Rank	Unit of Assignment	Insured	Total to be Paid
06/15/2013	ALLEN, REGAN	9161		City Of Chicago Police	$4.00
06/15/2013	ALLEN, REGAN	9161		City Of Chicago Police	$328.80
06/15/2013	ALLEN, REGAN	9161		City Of Chicago Police	$1.03
06/15/2013	ALLEN, REGAN	9161		City Of Chicago Police	$4.00
06/15/2013	ALLEN, REGAN	9161		City Of Chicago Police	$543.04
06/15/2013	ALLEN, REGAN	9161		City Of Chicago Police	$0.79
06/15/2013	ALLEN, REGAN	9161		City Of Chicago Police	$4.00
06/15/2013	ALLEN, REGAN	9161		City Of Chicago Police	$398.86
06/15/2013	ALLEN, REGAN	9161		City Of Chicago Police	$1.58
06/15/2013	ALLEN, REGAN	9161		City Of Chicago Police	$4.00
06/15/2013	ALLEN, REGAN	9161		City Of Chicago Police	$797.72
06/15/2013	ALLEN, REGAN	9161		City Of Chicago Police	$2.31
06/15/2013	ALLEN, REGAN	9161		City Of Chicago Police	$4.00
06/15/2013	ALLEN, REGAN	9161		City Of Chicago Police	$0.65
06/15/2013	ALLEN, REGAN	9161		City Of Chicago Police	$4.00
06/15/2013	ALLEN, REGAN	9161		City Of Chicago Police	$328.80
06/15/2013	ALLEN, REGAN	9161		City Of Chicago Police	$0.65
06/15/2013	ALLEN, REGAN	9161		City Of Chicago Police	$4.00
06/15/2013	ALLEN, REGAN	9161		City Of Chicago Police	$328.80
06/15/2013	ALLEN, REGAN	9161		City Of Chicago Police	$4.00
06/15/2013	ALLEN, REGAN	9161		City Of Chicago Police	$328.80
06/15/2013	ALLEN, REGAN	9161		City Of Chicago Police	$0.65
06/15/2013	ALLEN, REGAN	9161		City Of Chicago Police	$0.68
06/15/2013	ALLEN, REGAN	9161		City Of Chicago Police	$4.00
06/15/2013	ALLEN, REGAN	9161		City Of Chicago Police	$75.86
06/15/2013	ALLEN, REGAN	9161		City Of Chicago Police	$0.65
06/15/2013	ALLEN, REGAN	9161		City Of Chicago Police	$4.00
06/15/2013	ALLEN, REGAN	9161		City Of Chicago Police	$328.80
06/15/2013	ALLEN, REGAN	9161		City Of Chicago Police	$1.30
06/15/2013	ALLEN, REGAN	9161		City Of Chicago Police	$4.00
06/15/2013	ALLEN, REGAN	9161		City Of Chicago Police	$657.60
06/15/2013	ALLEN, REGAN	9161		City Of Chicago Police	$0.79
06/15/2013	ALLEN, REGAN	9161		City Of Chicago Police	$4.00

Incident Date	Claimant	Rank	Unit of Assignment	Insured	Total to be Paid
06/15/2013	ALLEN, REGAN	9161		City Of Chicago Police	$398.86
06/15/2013	ALLEN, REGAN	9161		City Of Chicago Police	$0.65
06/15/2013	ALLEN, REGAN	9161		City Of Chicago Police	$4.00
06/15/2013	ALLEN, REGAN	9161		City Of Chicago Police	$328.80
06/15/2013	ALLEN, REGAN	9161		City Of Chicago Police	$0.76
04/03/2014	ALLEN, MARK	9168	153	City Of Chicago Police	$1.00
04/03/2014	ALLEN, MARK	9168	153	City Of Chicago Police	$4.00
04/03/2014	ALLEN, MARK	9168	153	City Of Chicago Police	$111.99
04/03/2014	ALLEN, MARK	9168	153	City Of Chicago Police	$0.50
04/03/2014	ALLEN, MARK	9168	153	City Of Chicago Police	$117.89
04/03/2014	ALLEN, MARK	9168	153	City Of Chicago Police	$455.78
04/03/2014	ALLEN, MARK	9168	153	City Of Chicago Police	$0.13
04/03/2014	ALLEN, MARK	9168	153	City Of Chicago Police	$4.00
04/03/2014	ALLEN, MARK	9168	153	City Of Chicago Police	$4.00
11/12/2015	ALFARO, JOSEPH	9161	013	City Of Chicago Police	$4.00
11/12/2015	ALFARO, JOSEPH	9161	013	City Of Chicago Police	$323.90
11/12/2015	ALFARO, JOSEPH	9161	013	City Of Chicago Police	$20.04
11/12/2015	ALFARO, JOSEPH	9161	013	City Of Chicago Police	$4.00
11/12/2015	ALFARO, JOSEPH	9161	013	City Of Chicago Police	$2.77
11/12/2015	ALFARO, JOSEPH	9161	013	City Of Chicago Police	$4.00
11/12/2015	ALFARO, JOSEPH	9161	013	City Of Chicago Police	$424.28
11/12/2015	ALFARO, JOSEPH	9161	013	City Of Chicago Police	$1.87
11/12/2015	ALFARO, JOSEPH	9161	013	City Of Chicago Police	$4.00
11/12/2015	ALFARO, JOSEPH	9161	013	City Of Chicago Police	$256.28
11/12/2015	ALFARO, JOSEPH	9161	013	City Of Chicago Police	$210.18
11/12/2015	ALFARO, JOSEPH	9161	013	City Of Chicago Police	$1.41
11/12/2015	ALFARO, JOSEPH	9161	013	City Of Chicago Police	$4.00
11/12/2015	ALFARO, JOSEPH	9161	013	City Of Chicago Police	$214.36
11/12/2015	ALFARO, JOSEPH	9161	013	City Of Chicago Police	$2.63
11/12/2015	ALFARO, JOSEPH	9161	013	City Of Chicago Police	$4.00
11/12/2015	ALFARO, JOSEPH	9161	013	City Of Chicago Police	$412.05
11/12/2015	ALFARO, JOSEPH	9161	013	City Of Chicago Police	$1.37
11/12/2015	ALFARO, JOSEPH	9161	013	City Of Chicago Police	$4.00

Incident Date	Claimant	Rank	Unit of Assignment	Insured	Total to be Paid
11/12/2015	ALFARO, JOSEPH	9161	013	City Of Chicago Police	$4.37
11/12/2015	ALFARO, JOSEPH	9161	013	City Of Chicago Police	$4.00
11/12/2015	ALFARO, JOSEPH	9161	013	City Of Chicago Police	$655.58
11/12/2015	ALFARO, JOSEPH	9161	013	City Of Chicago Police	$2.39
11/12/2015	ALFARO, JOSEPH	9161	013	City Of Chicago Police	$4.00
11/12/2015	ALFARO, JOSEPH	9161	013	City Of Chicago Police	$391.60
11/12/2015	ALFARO, JOSEPH	9161	013	City Of Chicago Police	$94.56
11/12/2015	ALFARO, JOSEPH	9161	013	City Of Chicago Police	$4.00
11/12/2015	ALFARO, JOSEPH	9161	013	City Of Chicago Police	$615.00
11/12/2015	ALFARO, JOSEPH	9161	013	City Of Chicago Police	$1.41
11/12/2015	ALFARO, JOSEPH	9161	013	City Of Chicago Police	$4.00
11/12/2015	ALFARO, JOSEPH	9161	013	City Of Chicago Police	$214.36
11/12/2015	ALFARO, JOSEPH	9161	013	City Of Chicago Police	$6.12
02/20/2015	ALESSI, CHRISTINE	9161		City Of Chicago Police	$267.30
02/20/2015	ALESSI, CHRISTINE	9161		City Of Chicago Police	$600.00
02/20/2015	ALESSI, CHRISTINE	9161		City Of Chicago Police	$544.50
02/20/2015	ALESSI, CHRISTINE	9161		City Of Chicago Police	$4.00
12/03/2015	AILLON, EDMUNDO	9161		City Of Chicago Police	$189.59
12/03/2015	AILLON, EDMUNDO	9161		City Of Chicago Police	$4.00
12/24/2009	AHEARN, DORY	9161	016	City Of Chicago Police	$4.00
12/24/2009	AHEARN, DORY	9161	016	City Of Chicago Police	$4.00
12/24/2009	AHEARN, DORY	9161	016	City Of Chicago Police	$4.00
08/13/2015	AHEARN, DORY	9161	016	City Of Chicago Police	$4.00
08/13/2015	AHEARN, DORY	9161	016	City Of Chicago Police	$138.60
08/13/2015	AHEARN, DORY	9161	016	City Of Chicago Police	$0.21
08/13/2015	AHEARN, DORY	9161	016	City Of Chicago Police	$4.00
08/13/2015	AHEARN, DORY	9161	016	City Of Chicago Police	$136.68
08/13/2015	AHEARN, DORY	9161	016	City Of Chicago Police	$0.14
08/13/2015	AHEARN, DORY	9161	016	City Of Chicago Police	$4.00
08/13/2015	AHEARN, DORY	9161	016	City Of Chicago Police	$92.40
08/13/2015	AHEARN, DORY	9161	016	City Of Chicago Police	$0.21
08/13/2015	AHEARN, DORY	9161	016	City Of Chicago Police	$4.00
08/13/2015	AHEARN, DORY	9161	016	City Of Chicago Police	$138.60

Incident Date	Claimant	Rank	Unit of Assignment	Insured	Total to be Paid
08/13/2015	AHEARN, DORY	9161	016	City Of Chicago Police	$0.21
08/13/2015	AHEARN, DORY	9161	016	City Of Chicago Police	$4.00
08/13/2015	AHEARN, DORY	9161	016	City Of Chicago Police	$138.60
08/13/2015	AHEARN, DORY	9161	016	City Of Chicago Police	$0.26
08/13/2015	AHEARN, DORY	9161	016	City Of Chicago Police	$4.00
08/13/2015	AHEARN, DORY	9161	016	City Of Chicago Police	$167.64
08/13/2015	AHEARN, DORY	9161	016	City Of Chicago Police	$0.21
08/13/2015	AHEARN, DORY	9161	016	City Of Chicago Police	$4.00
08/13/2015	AHEARN, DORY	9161	016	City Of Chicago Police	$138.60
08/13/2015	AHEARN, DORY	9161	016	City Of Chicago Police	$1.36
08/13/2015	AHEARN, DORY	9161	016	City Of Chicago Police	$4.00
08/13/2015	AHEARN, DORY	9161	016	City Of Chicago Police	$71.87
08/13/2015	AHEARN, DORY	9161	016	City Of Chicago Police	$0.14
08/13/2015	AHEARN, DORY	9161	016	City Of Chicago Police	$4.00
08/13/2015	AHEARN, DORY	9161	016	City Of Chicago Police	$92.40
08/13/2015	AHEARN, DORY	9161	016	City Of Chicago Police	$0.14
08/13/2015	AHEARN, DORY	9161	016	City Of Chicago Police	$4.00
08/13/2015	AHEARN, DORY	9161	016	City Of Chicago Police	$92.40
08/13/2015	AHEARN, DORY	9161	016	City Of Chicago Police	$31.34
08/13/2015	AHEARN, DORY	9161	016	City Of Chicago Police	$4.00
08/13/2015	AHEARN, DORY	9161	016	City Of Chicago Police	$113.80
08/13/2015	AHEARN, DORY	9161	016	City Of Chicago Police	$4.00
08/13/2015	AHEARN, DORY	9161	016	City Of Chicago Police	$615.00
08/13/2015	AHEARN, DORY	9161	016	City Of Chicago Police	$0.21
08/13/2015	AHEARN, DORY	9161	016	City Of Chicago Police	$4.00
08/13/2015	AHEARN, DORY	9161	016	City Of Chicago Police	$138.60
08/13/2015	AHEARN, DORY	9161	016	City Of Chicago Police	$0.21
08/13/2015	AHEARN, DORY	9161	016	City Of Chicago Police	$0.07
08/13/2015	AHEARN, DORY	9161	016	City Of Chicago Police	$4.00
08/13/2015	AHEARN, DORY	9161	016	City Of Chicago Police	$46.20
09/16/2015	ACSVECS, ZAIREH	9161	044	City Of Chicago Police	$4.00
09/16/2015	ACSVECS, ZAIREH	9161	044	City Of Chicago Police	$281.01
12/20/2015	ACSVECS, ZAIREH	9161	044	City Of Chicago Police	$189.59

Incident Date	Claimant	Rank	Unit of Assignment	Insured	Total to be Paid
12/20/2015	ACSVECS, ZAIREH	9161	044	City Of Chicago Police	$4.00
12/20/2015	ACSVECS, ZAIREH	9161	044	City Of Chicago Police	$4.00
08/02/2013	ACOSTA, MARIO	9161	011	City Of Chicago Police	$35.97
08/02/2013	ACOSTA, MARIO	9161	011	City Of Chicago Police	$925.37
08/02/2013	ACOSTA, MARIO	9161	011	City Of Chicago Police	$4.00
08/02/2013	ACOSTA, MARIO	9161	011	City Of Chicago Police	$71.87
08/02/2013	ACOSTA, MARIO	9161	011	City Of Chicago Police	$756.28
08/02/2013	ACOSTA, MARIO	9161	011	City Of Chicago Police	$1.36
08/02/2013	ACOSTA, MARIO	9161	011	City Of Chicago Police	$4.00
08/02/2013	ACOSTA, MARIO	9161	011	City Of Chicago Police	$0.68
08/02/2013	ACOSTA, MARIO	9161	011	City Of Chicago Police	$198.00
11/25/2012	ACEVEDO, AARON	9161		City Of Chicago Police	$166.32
11/25/2012	ACEVEDO, AARON	9161		City Of Chicago Police	$4.00
11/25/2012	ACEVEDO, AARON	9161		City Of Chicago Police	$0.19
11/25/2012	ACEVEDO, AARON	9161		City Of Chicago Police	$210.74
11/25/2012	ACEVEDO, AARON	9161		City Of Chicago Police	$4.00
11/25/2012	ACEVEDO, AARON	9161		City Of Chicago Police	$0.24
11/25/2012	ACEVEDO, AARON	9161		City Of Chicago Police	$168.80
11/25/2012	ACEVEDO, AARON	9161		City Of Chicago Police	$4.00
11/25/2012	ACEVEDO, AARON	9161		City Of Chicago Police	$0.20
11/25/2012	ACEVEDO, AARON	9161		City Of Chicago Police	$166.32
11/25/2012	ACEVEDO, AARON	9161		City Of Chicago Police	$0.19
11/25/2012	ACEVEDO, AARON	9161		City Of Chicago Police	$4.00
11/25/2012	ACEVEDO, AARON	9161		City Of Chicago Police	$166.32
11/25/2012	ACEVEDO, AARON	9161		City Of Chicago Police	$4.00
11/25/2012	ACEVEDO, AARON	9161		City Of Chicago Police	$0.19
02/16/2015	ACEVEDO, AARON	9161		City Of Chicago Police	$4.00
02/16/2015	ACEVEDO, AARON	9161		City Of Chicago Police	$3.22
02/16/2015	ACEVEDO, AARON	9161		City Of Chicago Police	$170.63
05/20/2015	ACEVEDO, AARON	9161		City Of Chicago Police	$0.82
05/20/2015	ACEVEDO, AARON	9161		City Of Chicago Police	$75.21
05/20/2015	ACEVEDO, AARON	9161		City Of Chicago Police	$4.00
05/20/2015	ACEVEDO, AARON	9161		City Of Chicago Police	$0.81

	Incident Date	Claimant	Rank	Unit of Assignment	Insured	Total to be Paid
	05/20/2015	ACEVEDO, AARON	9161		City Of Chicago Police	$75.06
	05/20/2015	ACEVEDO, AARON	9161		City Of Chicago Police	$4.00

	Number	Amount
Total:	8827	$796,117.82

	Number	Amount
Total:	11314	$1,027,570.70

City Of Chicago

Police & Fire Regular Orders

Incident Date	Claimant	Rank	Unit of Assignment	Insured	Total to be Paid
Insured Name1: City Of Chicago Fire					
12/15/2015	WILSON, DWIGHT	8811		City Of Chicago Fire	$1,000.22
12/15/2015	WILSON, DWIGHT	8811		City Of Chicago Fire	$1,100.08
05/07/2014	WEBER, LISA	8750		City Of Chicago Fire	$7,998.27
10/16/2015	WASSERMAN, JOEL	8745		City Of Chicago Fire	$16,216.67
08/20/2015	WALSH, FRANCIS	8801		City Of Chicago Fire	$5,839.40
08/20/2015	WALSH, FRANCIS	8801		City Of Chicago Fire	$1,106.42
09/29/2005	Venegas, Roy J	F	00457	City Of Chicago Fire	$71.87
09/29/2005	Venegas, Roy J	F	00457	City Of Chicago Fire	$1.36
09/29/2005	Venegas, Roy J	F	00457	City Of Chicago Fire	$4.00
12/03/2015	TYLER, DONNA	8745		City Of Chicago Fire	$2,878.83
12/19/2015	TEMEN, NICHOLAS	8750		City Of Chicago Fire	$1,112.65
11/30/1994	Sutton, David	M	00615	City Of Chicago Fire	$1,894.77
10/25/2001	Sorrentino, Nicholas	F	00367	City Of Chicago Fire	$1,036.21
10/25/2001	Sorrentino, Nicholas	F	00367	City Of Chicago Fire	$1,413.61
01/08/2016	STURDIVANT, JESSE	8801		City Of Chicago Fire	$1,142.71
11/14/2015	SINCLAIR, DONALD	8801		City Of Chicago Fire	$2,562.46
11/14/2015	SINCLAIR, DONALD	8801		City Of Chicago Fire	$1,859.48
11/14/2015	SINCLAIR, DONALD	8801		City Of Chicago Fire	$1,703.66
05/22/2011	SHRADER, MICHAEL	8817		City Of Chicago Fire	$2,237.68
05/22/2011	SHRADER, MICHAEL	8817		City Of Chicago Fire	$1,638.00
05/01/2014	SCHULTZ, SUSAN	8749		City Of Chicago Fire	$34.54
05/01/2014	SCHULTZ, SUSAN	8749		City Of Chicago Fire	$4.00
02/03/2015	SCHOTT, JASON	8801		City Of Chicago Fire	$0.35
02/03/2015	SCHOTT, JASON	8801		City Of Chicago Fire	$316.44
02/03/2015	SCHOTT, JASON	8801		City Of Chicago Fire	$4.00
10/30/2015	SCHOTT, JASON	8801		City Of Chicago Fire	$1,261.14
10/30/2015	SCHOTT, JASON	8801		City Of Chicago Fire	$3,708.88
12/06/2003	Rogus, Andrew	F	00432	City Of Chicago Fire	$14,632.80
06/08/1994	Robinson, Joyce	M	00642	City Of Chicago Fire	$1,436.27

Incident Date	Claimant	Rank	Unit of Assignment	Insured	Total to be Paid
09/12/2015	RYSZKA, PAWEL	8801		City Of Chicago Fire	$851.94
03/22/2013	ROCCASALVA, ROCCO	8811		City Of Chicago Fire	$2,839.34
01/14/2005	Patton, John	F	00482	City Of Chicago Fire	$3,380.56
06/16/2014	POREDA, THOMAS	8731		City Of Chicago Fire	$1,395.03
02/11/2014	PINEDA, DAVID	8801		City Of Chicago Fire	$5,894.08
11/26/2015	PIETRUSIEWICZ, NATHAN	8750		City Of Chicago Fire	$1,500.03
07/28/2015	PETERSON JR, JOHN	8750		City Of Chicago Fire	$31,055.15
12/31/2015	PATINO, MAYRA	8802		City Of Chicago Fire	$1,658.61
11/13/2015	PALENIK III, JOSEPH	8733		City Of Chicago Fire	$1,220.17
05/09/2014	PACK, JAMES	8801		City Of Chicago Fire	$1,288.56
09/20/1979	Owcarz, Gene	F	00439	City Of Chicago Fire	$18,176.76
09/20/1979	Owcarz, Gene	F	00439	City Of Chicago Fire	$6,726.94
09/20/1979	Owcarz, Gene	F	00439	City Of Chicago Fire	$17,115.04
09/20/1979	Owcarz, Gene	F	00439	City Of Chicago Fire	$23,196.15
09/20/1979	Owcarz, Gene	F	00439	City Of Chicago Fire	$2,330.41
09/20/1979	Owcarz, Gene	F	00439	City Of Chicago Fire	$10,403.22
11/23/2015	OWSIANIAK, DAVID	8819		City Of Chicago Fire	$1,100.08
10/31/2015	O SHEA, KAREN	8750		City Of Chicago Fire	$2,707.70
01/20/2016	O NEILL, SEAN	8735		City Of Chicago Fire	$1,067.06
12/11/2015	NESTOR, DANIEL	8749		City Of Chicago Fire	$1,016.59
12/19/2001	Martin, Brookie	L	00506	City Of Chicago Fire	$5,785.47
11/29/2015	MURPHY, ROBERT	8811		City Of Chicago Fire	$2,406.75
12/21/2015	MORDAN, MATTHEW	8749		City Of Chicago Fire	$1,392.37
01/11/2016	MILOSTRAZICH, ROBERT	8731		City Of Chicago Fire	$9.86
01/11/2016	MILOSTRAZICH, ROBERT	8731		City Of Chicago Fire	$1,114.87
01/11/2016	MILOSTRAZICH, ROBERT	8731		City Of Chicago Fire	$4.00
01/11/2016	MILOSTRAZICH, ROBERT	8731		City Of Chicago Fire	$1,102.29
08/27/2012	MC SHANE, SCOTT	8701		City Of Chicago Fire	$1,032.08
08/01/2015	MC NULTY, MARTIN	8735		City Of Chicago Fire	$3,102.54
08/01/2015	MC NULTY, MARTIN	8735		City Of Chicago Fire	$1,458.38
08/01/2015	MC NULTY, MARTIN	8735		City Of Chicago Fire	$1,684.33
08/01/2015	MC NULTY, MARTIN	8735		City Of Chicago Fire	$2,741.23
11/11/2015	MC MEEL, JOELLYN	8801		City Of Chicago Fire	$1,284.07

Incident Date	Claimant	Rank	Unit of Assignment	Insured	Total to be Paid
11/30/2015	MC AROY, ROBERT	8749		City Of Chicago Fire	$364.76
11/30/2015	MC AROY, ROBERT	8749		City Of Chicago Fire	$1,005.56
10/03/2015	MARTINEZMartinez, MICHELE	8749		City Of Chicago Fire	$1,124.85
08/23/2015	MANKOWSKI, MARK	8794		City Of Chicago Fire	$2,490.00
08/23/2015	MANKOWSKI, MARK	8794		City Of Chicago Fire	$2,490.00
12/27/2015	MADONIA, MARK	8750		City Of Chicago Fire	$189.59
11/22/2015	KLOMFAR, CHARLES	8731		City Of Chicago Fire	$1,102.29
05/24/2013	KELLY, JOSEPH	8728		City Of Chicago Fire	$1,606.08
01/11/2016	HOLMES, MATTHEW	8801		City Of Chicago Fire	$1,102.29
09/24/2015	HERLING, THOMAS			City Of Chicago Fire	$9,853.82
09/21/2003	Guth, Sarah	M	00652	City Of Chicago Fire	$846.00
09/21/2003	Guth, Sarah	M	00652	City Of Chicago Fire	$4.00
09/21/2003	Guth, Sarah	M	00652	City Of Chicago Fire	$202.95
12/12/2015	GREENWOOD, PERCY	8801		City Of Chicago Fire	$1,071.33
03/07/2013	GREEN, LAWRENCE	8731		City Of Chicago Fire	$6,194.00
12/10/2015	GRAY, JAMES	8749		City Of Chicago Fire	$1,635.74
01/15/2015	GOBERVILLE, GUY	8728		City Of Chicago Fire	$1,030.93
06/02/2015	GARDUNO, ERICKA	8750		City Of Chicago Fire	$4.00
06/02/2015	GARDUNO, ERICKA	8750		City Of Chicago Fire	$2,465.00
06/02/2015	GARDUNO, ERICKA	8750		City Of Chicago Fire	$4.00
06/02/2015	GARDUNO, ERICKA	8750		City Of Chicago Fire	$309.00
12/13/2015	FRITZ, KENNETH	8731		City Of Chicago Fire	$1,100.08
07/04/2015	FISHER, LAWRENCE	8728		City Of Chicago Fire	$208.97
12/12/2015	FAIZI, TAREK	8749		City Of Chicago Fire	$1,953.88
11/30/2015	FAHRENBACH, PATRICK	8801		City Of Chicago Fire	$1,500.03
10/07/2015	EDWARDS, TIM	8735		City Of Chicago Fire	$1,250.49
12/07/2015	DENIS, JEFFREY	8731		City Of Chicago Fire	$1,112.65
12/01/2015	DANIELS, ANDRE	8801		City Of Chicago Fire	$3,174.60
12/18/2015	COLEY JR, RONALD	8749		City Of Chicago Fire	$1,112.65
01/11/2016	COLE, KEITH	8801		City Of Chicago Fire	$1,028.60
07/04/2014	CNOTA, FRED	8812		City Of Chicago Fire	$1,942.75
01/24/2015	CLARK, RONALD			City Of Chicago Fire	$9,797.87
12/08/2015	CARRILLO, ENRIQUE	8819		City Of Chicago Fire	$226.23

	Incident Date	Claimant	Rank	Unit of Assignment	Insured	Total to be Paid
	11/29/2015	BYRNE, JAMES	8735		City Of Chicago Fire	$1,000.22
	09/08/2015	BURKE JR, PATRICK	8817		City Of Chicago Fire	$1,015.09
	10/12/2015	BROWNE, JOSEPH			City Of Chicago Fire	$30,853.96
	10/23/2015	BLOCK, WILLIAM	8701		City Of Chicago Fire	$5,391.96
	10/28/2015	BEAUDOIN, RICHARD	8750		City Of Chicago Fire	$1,219.00
	Number	Amount				
Total:	100	$331,243.65				
Insured Name1: City Of Chicago Police						
	08/30/2015	ZODO, ALEX	9161	018	City Of Chicago Police	$0.50
	08/30/2015	ZODO, ALEX	9161	018	City Of Chicago Police	$4.00
	08/30/2015	ZODO, ALEX	9161	018	City Of Chicago Police	$297.73
	08/30/2015	ZODO, ALEX	9161	018	City Of Chicago Police	$0.59
	08/30/2015	ZODO, ALEX	9161	018	City Of Chicago Police	$4.00
	08/30/2015	ZODO, ALEX	9161	018	City Of Chicago Police	$251.53
	12/21/2015	ZAMOJSKA, MARTA	9161		City Of Chicago Police	$1,201.91
	09/08/1997	Wright-Krygowski, Tammi L	P	00022	City Of Chicago Police	$79.85
	09/08/1997	Wright-Krygowski, Tammi L	P	00022	City Of Chicago Police	$1,068.60
	09/08/1997	Wright-Krygowski, Tammi L	P	00022	City Of Chicago Police	$890.62
	09/08/1997	Wright-Krygowski, Tammi L	P	00022	City Of Chicago Police	$835.85
	09/08/1997	Wright-Krygowski, Tammi L	P	00022	City Of Chicago Police	$1,335.27
	09/08/1997	Wright-Krygowski, Tammi L	P	00022	City Of Chicago Police	$885.32
	01/08/2007	Woznicki, Robert A	P	00016	City Of Chicago Police	$1,294.15
	09/29/2015	WYSONG, JOSEPH	9161	124	City Of Chicago Police	$259.87
	04/19/2015	WOODS, JAMES	9161		City Of Chicago Police	$1,135.03
	04/19/2015	WOODS, JAMES	9161		City Of Chicago Police	$1,135.03
	09/01/2015	WITCZAK, CHRISTOPHER	9161	153	City Of Chicago Police	$1,098.50
	09/01/2015	WITCZAK, CHRISTOPHER	9161	153	City Of Chicago Police	$1,456.81
	10/28/2015	WINSTEAD, EDWARD	9161	007	City Of Chicago Police	$1,297.51
	11/17/2015	WILLIAMSON, JOHN	9161	018	City Of Chicago Police	$1,787.79
	11/14/2015	WIJAS, DARIUSZ	9161		City Of Chicago Police	$1,151.75
	04/15/2013	WHELAN, SEAN	9161	004	City Of Chicago Police	$3,136.72
	04/15/2013	WHELAN, SEAN	9161	004	City Of Chicago Police	$1,172.91
	06/08/2011	WETZEL, DAVID	9161		City Of Chicago Police	$5,372.35

Incident Date	Claimant	Rank	Unit of Assignment	Insured	Total to be Paid
11/02/2014	VIVERITO, VINCENT	9171		City Of Chicago Police	$1,989.00
03/11/2015	VAIL, RITA	9161	009	City Of Chicago Police	$80.01
03/11/2015	VAIL, RITA	9161	009	City Of Chicago Police	$4.00
12/28/2015	TYRCHA, JOSEPH	9161	009	City Of Chicago Police	$1,295.64
05/16/2011	SWIATKOWSKI, BRIAN	9161		City Of Chicago Police	$2,483.00
05/16/2011	SWIATKOWSKI, BRIAN	9161		City Of Chicago Police	$1,241.50
11/13/2014	SVEC, JAMES	9161		City Of Chicago Police	$2,480.63
11/11/2015	STELLING, BRIAN	9161		City Of Chicago Police	$745.66
11/11/2015	STELLING, BRIAN	9161		City Of Chicago Police	$615.00
11/11/2015	STELLING, BRIAN	9161		City Of Chicago Police	$37.49
12/23/2013	SKORODYNSKI, MICHAEL	9161	011	City Of Chicago Police	$2,988.79
04/16/2015	SINKS, KEITH	9161		City Of Chicago Police	$267.03
04/16/2015	SINKS, KEITH	9161		City Of Chicago Police	$4.00
04/16/2015	SINKS, KEITH	9161		City Of Chicago Police	$4.00
04/16/2015	SINKS, KEITH	9161		City Of Chicago Police	$0.52
04/16/2015	SINKS, KEITH	9161		City Of Chicago Police	$267.03
04/16/2015	SINKS, KEITH	9161		City Of Chicago Police	$0.78
04/16/2015	SINKS, KEITH	9161		City Of Chicago Police	$403.12
04/16/2015	SINKS, KEITH	9161		City Of Chicago Police	$4.00
04/16/2015	SINKS, KEITH	9161		City Of Chicago Police	$0.52
01/30/2012	SIEJA, THOMAS	9161	044	City Of Chicago Police	$284.19
01/30/2012	SIEJA, THOMAS	9161	044	City Of Chicago Police	$79.85
09/01/2015	SHIELDS, JAMES	9161	153	City Of Chicago Police	$5,188.02
03/21/2012	SERVIN, DANTE	9165		City Of Chicago Police	$1,181.04
12/31/2015	SEISER, MICHAEL	9161	025	City Of Chicago Police	$609.54
12/31/2015	SEISER, MICHAEL	9161	025	City Of Chicago Police	$32.30
08/04/2015	SCHAADE, ERIC	9161	044	City Of Chicago Police	$8,839.57
01/10/2016	SANCHEZ, MATTHEW	9161		City Of Chicago Police	$1,072.07
02/03/2014	ROMANO, LINDA	9161	025	City Of Chicago Police	$17,207.12
10/28/2015	RODRIGUEZ, JULIO	9161		City Of Chicago Police	$197.49
10/28/2015	RODRIGUEZ, JULIO	9161		City Of Chicago Police	$197.49
03/17/2010	RODRIGUEZ, JOSEPH	9161		City Of Chicago Police	$23,892.15
04/28/2015	RIVERA, RICARDO	9161		City Of Chicago Police	$251.01

Incident Date	Claimant	Rank	Unit of Assignment	Insured	Total to be Paid
04/28/2015	RIVERA, RICARDO	9161		City Of Chicago Police	$1.81
04/28/2015	RIVERA, RICARDO	9161		City Of Chicago Police	$4.00
04/28/2015	RIVERA, RICARDO	9161		City Of Chicago Police	$1.59
04/28/2015	RIVERA, RICARDO	9161		City Of Chicago Police	$269.65
04/28/2015	RIVERA, RICARDO	9161		City Of Chicago Police	$4.00
12/19/2015	RILES, LAURIE	9161	044	City Of Chicago Police	$1,162.60
10/08/2015	RIGAN, KRISTOPHER	9171	007	City Of Chicago Police	$14,317.23
10/08/2015	RIGAN, KRISTOPHER	9171	007	City Of Chicago Police	$0.46
10/08/2015	RIGAN, KRISTOPHER	9171	007	City Of Chicago Police	$4.00
10/08/2015	RIGAN, KRISTOPHER	9171	007	City Of Chicago Police	$234.43
10/08/2015	RIGAN, KRISTOPHER	9171	007	City Of Chicago Police	$0.48
10/08/2015	RIGAN, KRISTOPHER	9171	007	City Of Chicago Police	$4.00
10/08/2015	RIGAN, KRISTOPHER	9171	007	City Of Chicago Police	$242.61
08/29/2015	REYES, MONICIA	9161		City Of Chicago Police	$516.84
12/12/2013	RANIERI, FRANK	9161	017	City Of Chicago Police	$1,084.24
12/18/2015	RAMIREZ, TONY			City Of Chicago Police	$21,145.42
12/18/2015	RAMIREZ, TONY			City Of Chicago Police	$4.00
12/18/2015	RAMIREZ, TONY			City Of Chicago Police	$189.19
08/08/2013	RAMIREZ, JOSE	9173	715	City Of Chicago Police	$1,641.20
11/27/2007	Podlo, Frank W	P	00018	City Of Chicago Police	$117.88
11/27/2007	Podlo, Frank W	P	00018	City Of Chicago Police	$738.54
09/12/2015	PULIDO, ROBERT	9161	010	City Of Chicago Police	$2.12
09/12/2015	PULIDO, ROBERT	9161	010	City Of Chicago Police	$4.00
09/12/2015	PULIDO, ROBERT	9161	010	City Of Chicago Police	$112.19
01/11/2016	PEREZ, MICHELLE	9161	014	City Of Chicago Police	$1,158.39
05/08/2015	PEREZ, JOSE	9152	341	City Of Chicago Police	$1,715.05
05/08/2015	PEREZ, JOSE	9152	341	City Of Chicago Police	$14,266.12
05/08/2015	PEREZ, JOSE	9152	341	City Of Chicago Police	$2,691.00
05/08/2015	PEREZ, JOSE	9152	341	City Of Chicago Police	$0.30
05/08/2015	PEREZ, JOSE	9152	341	City Of Chicago Police	$4.00
05/08/2015	PEREZ, JOSE	9152	341	City Of Chicago Police	$138.45
05/08/2015	PEREZ, JOSE	9152	341	City Of Chicago Police	$0.30
05/08/2015	PEREZ, JOSE	9152	341	City Of Chicago Police	$4.00

Incident Date	Claimant	Rank	Unit of Assignment	Insured	Total to be Paid
05/08/2015	PEREZ, JOSE	9152	341	City Of Chicago Police	$138.45
06/11/2009	PEREZ, EVELYN	9161		City Of Chicago Police	$4.00
07/29/2015	PEREZ, DAVID	9161	044	City Of Chicago Police	$5,391.96
12/31/2015	PEREZ, DAVID	9161	009	City Of Chicago Police	$191.40
12/31/2015	PEREZ, DAVID	9161	009	City Of Chicago Police	$4.00
12/31/2015	PEREZ, DAVID	9161	009	City Of Chicago Police	$31.40
10/18/2014	PAZ, FRANKLIN	9171	003	City Of Chicago Police	$3,408.40
05/31/2015	PAYNE, LEON	9161		City Of Chicago Police	$10,412.24
02/10/2012	OPALINSKI, MILDRED	9161		City Of Chicago Police	$76.00
02/10/2012	OPALINSKI, MILDRED	9161		City Of Chicago Police	$4.00
02/10/2012	OPALINSKI, MILDRED	9161		City Of Chicago Police	$0.65
07/22/2015	OHLSON, ANDREW	9161	044	City Of Chicago Police	$669.22
07/29/2015	O BRIEN JR, WILLIAM	9161	009	City Of Chicago Police	$4,252.87
06/21/2006	Neumeyer, Richard W	P	00014	City Of Chicago Police	$17.64
06/21/2006	Neumeyer, Richard W	P	00014	City Of Chicago Police	$17.64
11/04/2015	NOWAK, SLAWOMIR	9161	044	City Of Chicago Police	$321.66
11/04/2015	NOWAK, SLAWOMIR	9161	044	City Of Chicago Police	$309.63
11/04/2015	NOWAK, SLAWOMIR	9161	044	City Of Chicago Police	$101.38
11/04/2015	NOWAK, SLAWOMIR	9161	044	City Of Chicago Police	$238.86
12/06/2015	NGITAMI, ABDULHAMID	9161		City Of Chicago Police	$39.46
12/06/2015	NGITAMI, ABDULHAMID	9161		City Of Chicago Police	$615.00
12/16/2015	NESBARY, JEROME	9161	125	City Of Chicago Police	$281.01
12/16/2015	NESBARY, JEROME	9161	125	City Of Chicago Police	$111.99
12/16/2015	NESBARY, JEROME	9161	125	City Of Chicago Police	$536.81
05/22/2015	MURPHY, WILLIAM	9161	189	City Of Chicago Police	$0.33
05/22/2015	MURPHY, WILLIAM	9161	189	City Of Chicago Police	$0.33
05/22/2015	MURPHY, WILLIAM	9161	189	City Of Chicago Police	$4.00
05/22/2015	MURPHY, WILLIAM	9161	189	City Of Chicago Police	$151.83
05/22/2015	MURPHY, WILLIAM	9161	189	City Of Chicago Police	$4.00
05/22/2015	MURPHY, WILLIAM	9161	189	City Of Chicago Police	$151.83
10/14/2015	MUKITE, NICHOLAS	9161		City Of Chicago Police	$426.61
10/14/2015	MUKITE, NICHOLAS	9161		City Of Chicago Police	$165.24
02/11/2014	MONTECINOS, MARK	9161	014	City Of Chicago Police	$35,095.30

Incident Date	Claimant	Rank	Unit of Assignment	Insured	Total to be Paid
02/11/2014	MONTECINOS, MARK	9161	014	City Of Chicago Police	$30,811.41
07/26/2015	MILOVICH, CANDACE	9152	341	City Of Chicago Police	$0.43
07/26/2015	MILOVICH, CANDACE	9152	341	City Of Chicago Police	$4.00
07/26/2015	MILOVICH, CANDACE	9152	341	City Of Chicago Police	$220.42
12/04/2011	MEERBREY, KENNETH	9161	024	City Of Chicago Police	$6,213.58
12/04/2011	MEERBREY, KENNETH	9161	024	City Of Chicago Police	$4,456.46
07/25/2012	MCWILLIAMS, SCOTT	9161	005	City Of Chicago Police	$62.08
07/25/2012	MCWILLIAMS, SCOTT	9161	005	City Of Chicago Police	$62.08
07/25/2012	MCWILLIAMS, SCOTT	9161	005	City Of Chicago Police	$62.08
07/25/2012	MCWILLIAMS, SCOTT	9161	005	City Of Chicago Police	$62.08
12/02/2009	MARTINEZ, SERGIO	9161		City Of Chicago Police	$1,285.23
12/02/2009	MARTINEZ, SERGIO	9161		City Of Chicago Police	$2,950.20
12/02/2009	MARTINEZ, SERGIO	9161		City Of Chicago Police	$2,280.09
12/29/2015	MARQUA, MICHAEL	9161	007	City Of Chicago Police	$1,213.12
12/02/2015	MADRIGAL, GERARDO	9161	007	City Of Chicago Police	$1,032.47
10/09/2015	LUGO, STEVEN	9161	192	City Of Chicago Police	$250.20
10/09/2015	LUGO, STEVEN	9161	192	City Of Chicago Police	$1,252.00
08/20/2013	KRAMER, DANIEL	9161	019	City Of Chicago Police	$1,131.78
08/20/2013	KRAMER, DANIEL	9161	019	City Of Chicago Police	$837.90
08/20/2013	KRAMER, DANIEL	9161	019	City Of Chicago Police	$837.90
05/17/2015	KRAMER, DANIEL	9161	016	City Of Chicago Police	$3,909.43
05/17/2015	KRAMER, DANIEL	9161	016	City Of Chicago Police	$28,224.06
01/15/2014	KOKIC, MARKO	9161		City Of Chicago Police	$3,091.09
10/03/2015	KOCH, DAVID	9161		City Of Chicago Police	$1,864.38
10/03/2015	KOCH, DAVID	9161		City Of Chicago Police	$1,864.38
11/27/2015	KLIMASZEWSKI, GREGORY	9161		City Of Chicago Police	$75.86
11/27/2015	KLIMASZEWSKI, GREGORY	9161		City Of Chicago Police	$207.76
11/27/2015	KLIMASZEWSKI, GREGORY	9161		City Of Chicago Police	$247.68
11/27/2015	KLIMASZEWSKI, GREGORY	9161		City Of Chicago Police	$175.73
11/27/2015	KLIMASZEWSKI, GREGORY	9161		City Of Chicago Police	$207.76
11/27/2015	KLIMASZEWSKI, GREGORY	9161		City Of Chicago Police	$175.73
03/18/2015	KEREAKES, ANARGYROS	9171	353	City Of Chicago Police	$2,966.36
12/20/2015	KENEARD, VICTOR	9161	044	City Of Chicago Police	$2,514.77

Incident Date	Claimant	Rank	Unit of Assignment	Insured	Total to be Paid
08/08/2013	KEANE, TAMARA	9161	001	City Of Chicago Police	$436.64
04/28/2009	KATSAROS, DIMITRIOS	9161	019	City Of Chicago Police	$1,252.13
07/24/2008	Jones, Pamela	P	00004	City Of Chicago Police	$1,700.00
12/07/2015	JONES, TYRONE	9161	015	City Of Chicago Police	$1,118.68
09/16/2015	JONES, SAMUEL	9161		City Of Chicago Police	$1,014.00
09/16/2015	JONES, SAMUEL	9161		City Of Chicago Police	$2,684.50
09/16/2015	JONES, SAMUEL	9161		City Of Chicago Police	$9,123.66
09/16/2015	JONES, SAMUEL	9161		City Of Chicago Police	$1,543.45
05/23/2015	JONES, ANDREW	9161		City Of Chicago Police	$132.82
05/23/2015	JONES, ANDREW	9161		City Of Chicago Police	$4.00
05/23/2015	JONES, ANDREW	9161		City Of Chicago Police	$0.08
05/23/2015	JONES, ANDREW	9161		City Of Chicago Police	$179.66
05/23/2015	JONES, ANDREW	9161		City Of Chicago Police	$4.00
05/23/2015	JONES, ANDREW	9161		City Of Chicago Police	$0.11
11/12/2014	JOHNSON, SHIRLEY	9161	012	City Of Chicago Police	$3,591.27
07/10/2009	IVERS, NEAL	9161		City Of Chicago Police	$390.78
07/10/2009	IVERS, NEAL	9161		City Of Chicago Police	$4.00
07/10/2009	IVERS, NEAL	9161		City Of Chicago Police	$509.66
07/10/2009	IVERS, NEAL	9161		City Of Chicago Police	$4.00
07/17/2014	HOPKINS, TERRY			City Of Chicago Police	$4.00
11/16/2015	HOLLEY, MARCELL	9161	002	City Of Chicago Police	$156.56
09/03/2012	HERRERA, JUANA	9161	007	City Of Chicago Police	$1,283.95
09/03/2012	HERRERA, JUANA	9161	007	City Of Chicago Police	$4.00
09/03/2012	HERRERA, JUANA	9161	007	City Of Chicago Police	$1,057.05
09/03/2012	HERRERA, JUANA	9161	007	City Of Chicago Police	$1,163.98
09/03/2012	HERRERA, JUANA	9161	007	City Of Chicago Police	$8.36
09/03/2012	HERRERA, JUANA	9161	007	City Of Chicago Police	$1,793.35
11/24/2015	HERNANDEZ, tammy	9161		City Of Chicago Police	$301.38
11/24/2015	HERNANDEZ, tammy	9161		City Of Chicago Police	$4.00
11/24/2015	HERNANDEZ, tammy	9161		City Of Chicago Police	$0.59
03/17/2015	HERNANDEZ, EDGAR	9161	015	City Of Chicago Police	$36,924.87
10/31/2015	HERNANDEZ, DANIEL	9161		City Of Chicago Police	$1,260.00
10/31/2015	HERNANDEZ, DANIEL	9161		City Of Chicago Police	$4,097.71

Incident Date	Claimant	Rank	Unit of Assignment	Insured	Total to be Paid
10/31/2015	HERNANDEZ, DANIEL	9161		City Of Chicago Police	$7,440.19
10/30/2015	HENIGAN, ESTHER	9161		City Of Chicago Police	$183.12
06/18/2015	HARRIS SR, JOSEPH	9161	005	City Of Chicago Police	$1,143.97
11/24/2014	HANSSON, JEFFREY	9165		City Of Chicago Police	$15.14
11/24/2014	HANSSON, JEFFREY	9165		City Of Chicago Police	$4.00
11/24/2014	HANSSON, JEFFREY	9165		City Of Chicago Police	$801.35
11/24/2014	HANSSON, JEFFREY	9165		City Of Chicago Police	$3,882.39
10/31/2015	HANRAHAN, THOMAS	9161	044	City Of Chicago Police	$181.25
10/31/2015	HANRAHAN, THOMAS	9161	044	City Of Chicago Police	$360.98
10/31/2015	HANRAHAN, THOMAS	9161	044	City Of Chicago Police	$228.82
10/31/2015	HANRAHAN, THOMAS	9161	044	City Of Chicago Police	$176.63
01/03/2016	HAMIDEH, ZIAD	9161		City Of Chicago Police	$2,413.25
11/24/2015	GRIFFIN, LAURA	9171		City Of Chicago Police	$1,063.48
08/11/2015	GONZALEZ, RICARDO	9161		City Of Chicago Police	$4.00
08/11/2015	GONZALEZ, RICARDO	9161		City Of Chicago Police	$0.59
08/11/2015	GONZALEZ, RICARDO	9161		City Of Chicago Police	$297.18
12/03/2015	GLUTOVA-VLCANSKY, ANNA	9161	044	City Of Chicago Police	$66.00
12/03/2015	GLUTOVA-VLCANSKY, ANNA	9161	044	City Of Chicago Police	$224.55
12/03/2015	GLUTOVA-VLCANSKY, ANNA	9161	044	City Of Chicago Police	$500.25
03/31/2015	GIBSON, DELORES	9161	171	City Of Chicago Police	$216.14
03/31/2015	GIBSON, DELORES	9161	171	City Of Chicago Police	$4.00
03/31/2015	GIBSON, DELORES	9161	171	City Of Chicago Police	$0.42
03/31/2015	GIBSON, DELORES	9161	171	City Of Chicago Police	$256.30
03/31/2015	GIBSON, DELORES	9161	171	City Of Chicago Police	$0.50
03/31/2015	GIBSON, DELORES	9161	171	City Of Chicago Police	$4.00
10/29/2015	GIBBONS, ANTHONY	9161	477	City Of Chicago Police	$2,550.03
09/23/2015	GARFIELD, NICHOLE	9161	044	City Of Chicago Police	$1,154.56
01/04/2015	GARCIA, TINA	9161	019	City Of Chicago Police	$2,625.14
12/15/2015	GARCIA, NICOLAS			City Of Chicago Police	$0.61
12/15/2015	GARCIA, NICOLAS			City Of Chicago Police	$4.00
12/15/2015	GARCIA, NICOLAS			City Of Chicago Police	$14.40
12/15/2015	GARCIA, NICOLAS			City Of Chicago Police	$0.68
12/15/2015	GARCIA, NICOLAS			City Of Chicago Police	$4.00

Incident Date	Claimant	Rank	Unit of Assignment	Insured	Total to be Paid
12/15/2015	GARCIA, NICOLAS			City Of Chicago Police	$75.86
12/15/2015	GARCIA, NICOLAS			City Of Chicago Police	$31.43
12/15/2015	GARCIA, NICOLAS			City Of Chicago Police	$4.00
12/15/2015	GARCIA, NICOLAS			City Of Chicago Police	$10.74
12/15/2015	GARCIA, NICOLAS			City Of Chicago Police	$1.15
12/15/2015	GARCIA, NICOLAS			City Of Chicago Police	$4.00
12/15/2015	GARCIA, NICOLAS			City Of Chicago Police	$8.43
12/15/2015	GARCIA, NICOLAS			City Of Chicago Police	$129.18
12/15/2015	GARCIA, NICOLAS			City Of Chicago Police	$424.76
12/15/2015	GARCIA, NICOLAS			City Of Chicago Police	$4.00
01/28/2014	GALIARDO, LESLIE	9161	016	City Of Chicago Police	$2,246.33
10/10/2014	FRAUSTO, JACQUELYN	9171	011	City Of Chicago Police	$1,916.15
06/02/2015	FRANO JR, WAYNE	9161	044	City Of Chicago Police	$369.25
06/02/2015	FRANO JR, WAYNE	9161	044	City Of Chicago Police	$118.42
06/02/2015	FRANO JR, WAYNE	9161	044	City Of Chicago Police	$1.06
06/02/2015	FRANO JR, WAYNE	9161	044	City Of Chicago Police	$4.00
06/02/2015	FRANO JR, WAYNE	9161	044	City Of Chicago Police	$1.22
06/02/2015	FRANO JR, WAYNE	9161	044	City Of Chicago Police	$4.00
06/02/2015	FRANO JR, WAYNE	9161	044	City Of Chicago Police	$620.38
06/02/2015	FRANO JR, WAYNE	9161	044	City Of Chicago Police	$0.72
06/02/2015	FRANO JR, WAYNE	9161	044	City Of Chicago Police	$4.00
06/02/2015	FRANO JR, WAYNE	9161	044	City Of Chicago Police	$241.19
06/02/2015	FRANO JR, WAYNE	9161	044	City Of Chicago Police	$4.00
06/02/2015	FRANO JR, WAYNE	9161	044	City Of Chicago Police	$2.16
06/02/2015	FRANO JR, WAYNE	9161	044	City Of Chicago Police	$265.99
06/02/2015	FRANO JR, WAYNE	9161	044	City Of Chicago Police	$4.00
06/02/2015	FRANO JR, WAYNE	9161	044	City Of Chicago Police	$0.52
07/15/2015	FRANCO, LINDEN	9161		City Of Chicago Police	$2,698.98
11/06/2010	FOLINO, ANTHONY	9161		City Of Chicago Police	$326.12
02/16/2015	FOLINO, ANTHONY	9161		City Of Chicago Police	$1,243.81
06/03/2014	FILICE, DARYL	9161	009	City Of Chicago Police	$1,514.91
07/06/2015	FERNANDEZ, JOSE	9161	008	City Of Chicago Police	$4.00
07/06/2015	FERNANDEZ, JOSE	9161	008	City Of Chicago Police	$396.20

Incident Date	Claimant	Rank	Unit of Assignment	Insured	Total to be Paid
07/06/2015	FERNANDEZ, JOSE	9161	008	City Of Chicago Police	$0.77
07/06/2015	FERNANDEZ, JOSE	9161	008	City Of Chicago Police	$1,150.00
07/06/2015	FERNANDEZ, JOSE	9161	008	City Of Chicago Police	$3,465.00
09/25/2015	FERLITO, DANIELLE	9161	007	City Of Chicago Police	$1,000.18
11/02/2015	FELICIANO, EDWARD	9161	167	City Of Chicago Police	$21,084.08
09/03/2012	ENRIQUEZ, ELIZABETH	9161	007	City Of Chicago Police	$15,009.53
09/03/2012	ENRIQUEZ, ELIZABETH	9161	007	City Of Chicago Police	$1,210.30
09/03/2012	ENRIQUEZ, ELIZABETH	9161	007	City Of Chicago Police	$1,447.70
09/03/2012	ENRIQUEZ, ELIZABETH	9161	007	City Of Chicago Police	$1,210.30
09/03/2012	ENRIQUEZ, ELIZABETH	9161	007	City Of Chicago Police	$1,424.38
09/03/2012	ENRIQUEZ, ELIZABETH	9161	007	City Of Chicago Police	$1,383.20
09/03/2012	ENRIQUEZ, ELIZABETH	9161	007	City Of Chicago Police	$3,630.90
09/03/2012	ENRIQUEZ, ELIZABETH	9161	007	City Of Chicago Police	$2,390.00
09/03/2012	ENRIQUEZ, ELIZABETH	9161	007	City Of Chicago Police	$1,210.30
09/03/2012	ENRIQUEZ, ELIZABETH	9161	007	City Of Chicago Police	$15,764.78
07/14/1988	Domagala, Bernard	P	09999	City Of Chicago Police	$9,252.77
07/21/2007	Deraedt, Craig A	P	00016	City Of Chicago Police	$1,362.60
08/14/2015	DONALDSON, CECILIA	9161		City Of Chicago Police	$0.42
08/14/2015	DONALDSON, CECILIA	9161		City Of Chicago Police	$0.42
08/14/2015	DONALDSON, CECILIA	9161		City Of Chicago Police	$4.00
08/14/2015	DONALDSON, CECILIA	9161		City Of Chicago Police	$213.67
08/14/2015	DONALDSON, CECILIA	9161		City Of Chicago Police	$4.00
08/14/2015	DONALDSON, CECILIA	9161		City Of Chicago Police	$213.67
08/14/2015	DONALDSON, CECILIA	9161		City Of Chicago Police	$0.52
08/14/2015	DONALDSON, CECILIA	9161		City Of Chicago Police	$4.00
08/14/2015	DONALDSON, CECILIA	9161		City Of Chicago Police	$263.52
08/14/2015	DJURDJEVIC, NEBOJSA	9161	044	City Of Chicago Police	$6,705.26
02/02/2015	DISTASIO, ROBERT	9165	610	City Of Chicago Police	$1,131.57
02/27/2011	DIMALANTA, RENE		025	City Of Chicago Police	$5,188.34
10/07/2015	DIAZ, EDIBERTO	9161	007	City Of Chicago Police	$252.91
10/07/2015	DIAZ, EDIBERTO	9161	007	City Of Chicago Police	$178.43
10/07/2015	DIAZ, EDIBERTO	9161	007	City Of Chicago Police	$178.43
10/07/2015	DIAZ, EDIBERTO	9161	007	City Of Chicago Police	$180.67

Incident Date	Claimant	Rank	Unit of Assignment	Insured	Total to be Paid
11/29/2015	DELATORRE JR., CARLOS	9161	044	City Of Chicago Police	$1,159.80
03/18/2015	DAVILA, MARLENE	9161		City Of Chicago Police	$267.03
03/18/2015	DAVILA, MARLENE	9161		City Of Chicago Police	$0.61
03/18/2015	DAVILA, MARLENE	9161		City Of Chicago Police	$4.00
03/18/2015	DAVILA, MARLENE	9161		City Of Chicago Police	$313.23
03/18/2015	DAVILA, MARLENE	9161		City Of Chicago Police	$4.00
03/18/2015	DAVILA, MARLENE	9161		City Of Chicago Police	$0.52
01/07/2015	DAVILA, DIEGO	9161	189	City Of Chicago Police	$4.00
01/07/2015	DAVILA, DIEGO	9161	189	City Of Chicago Police	$310.19
01/07/2015	DAVILA, DIEGO	9161	189	City Of Chicago Police	$0.70
01/07/2015	DAVILA, DIEGO	9161	189	City Of Chicago Police	$4.00
01/07/2015	DAVILA, DIEGO	9161	189	City Of Chicago Police	$354.39
01/07/2015	DAVILA, DIEGO	9161	189	City Of Chicago Police	$0.61
05/17/2015	DANILOV, VADIM	9161	016	City Of Chicago Police	$928.20
04/13/2015	DALY, AARON	9161		City Of Chicago Police	$12,229.03
09/05/1987	Crowley, James	P	00002	City Of Chicago Police	$17,050.00
12/22/2015	CRONIN, ERIC	9161		City Of Chicago Police	$1,941.04
10/07/2015	COYLE, RICHARD	9161		City Of Chicago Police	$1,248.89
02/09/2015	COOK, DAVID	9161	044	City Of Chicago Police	$9,410.35
01/26/2015	CONTRERAS, RENEE	9161		City Of Chicago Police	$1,331.04
05/27/2009	COLE II, DENSEY	9161	001	City Of Chicago Police	$10,362.00
05/27/2009	COLE II, DENSEY	9161	001	City Of Chicago Police	$1,908.40
05/27/2009	COLE II, DENSEY	9161	001	City Of Chicago Police	$1,245.22
05/27/2009	COLE II, DENSEY	9161	001	City Of Chicago Police	$9,504.00
05/27/2009	COLE II, DENSEY	9161	001	City Of Chicago Police	$2,046.00
05/27/2009	COLE II, DENSEY	9161	001	City Of Chicago Police	$1,043.19
05/27/2009	COLE II, DENSEY	9161	001	City Of Chicago Police	$1,026.00
05/27/2009	COLE II, DENSEY	9161	001	City Of Chicago Police	$1,136.00
05/27/2009	COLE II, DENSEY	9161	001	City Of Chicago Police	$5,088.00
05/27/2009	COLE II, DENSEY	9161	001	City Of Chicago Police	$1,122.00
05/27/2009	COLE II, DENSEY	9161	001	City Of Chicago Police	$5,280.00
08/08/2015	CHU, WAI	9161	044	City Of Chicago Police	$177.10
08/08/2015	CHU, WAI	9161	044	City Of Chicago Police	$130.75

Incident Date	Claimant	Rank	Unit of Assignment	Insured	Total to be Paid
08/08/2015	CHU, WAI	9161	044	City Of Chicago Police	$0.20
08/08/2015	CHU, WAI	9161	044	City Of Chicago Police	$177.10
08/08/2015	CHU, WAI	9161	044	City Of Chicago Police	$4.00
08/08/2015	CHU, WAI	9161	044	City Of Chicago Police	$0.20
08/08/2015	CHU, WAI	9161	044	City Of Chicago Police	$177.10
08/08/2015	CHU, WAI	9161	044	City Of Chicago Police	$4.00
08/08/2015	CHU, WAI	9161	044	City Of Chicago Police	$0.20
08/08/2015	CHU, WAI	9161	044	City Of Chicago Police	$200.06
08/08/2015	CHU, WAI	9161	044	City Of Chicago Police	$4.00
08/08/2015	CHU, WAI	9161	044	City Of Chicago Police	$0.23
08/08/2015	CHU, WAI	9161	044	City Of Chicago Police	$177.10
08/08/2015	CHU, WAI	9161	044	City Of Chicago Police	$4.00
08/08/2015	CHU, WAI	9161	044	City Of Chicago Police	$0.20
08/08/2015	CHU, WAI	9161	044	City Of Chicago Police	$200.06
08/08/2015	CHU, WAI	9161	044	City Of Chicago Police	$4.00
08/08/2015	CHU, WAI	9161	044	City Of Chicago Police	$0.23
08/08/2015	CHU, WAI	9161	044	City Of Chicago Police	$177.10
08/08/2015	CHU, WAI	9161	044	City Of Chicago Police	$4.00
08/08/2015	CHU, WAI	9161	044	City Of Chicago Police	$0.20
08/08/2015	CHU, WAI	9161	044	City Of Chicago Police	$177.10
08/08/2015	CHU, WAI	9161	044	City Of Chicago Police	$4.00
08/08/2015	CHU, WAI	9161	044	City Of Chicago Police	$0.20
08/08/2015	CHU, WAI	9161	044	City Of Chicago Police	$177.10
08/08/2015	CHU, WAI	9161	044	City Of Chicago Police	$4.00
08/08/2015	CHU, WAI	9161	044	City Of Chicago Police	$0.20
08/08/2015	CHU, WAI	9161	044	City Of Chicago Police	$175.17
08/08/2015	CHU, WAI	9161	044	City Of Chicago Police	$4.00
08/08/2015	CHU, WAI	9161	044	City Of Chicago Police	$0.20
08/08/2015	CHU, WAI	9161	044	City Of Chicago Police	$177.10
08/08/2015	CHU, WAI	9161	044	City Of Chicago Police	$4.00
08/08/2015	CHU, WAI	9161	044	City Of Chicago Police	$0.20
08/08/2015	CHU, WAI	9161	044	City Of Chicago Police	$221.52
08/08/2015	CHU, WAI	9161	044	City Of Chicago Police	$4.00

Incident Date	Claimant	Rank	Unit of Assignment	Insured	Total to be Paid
08/08/2015	CHU, WAI	9161	044	City Of Chicago Police	$0.25
08/08/2015	CHU, WAI	9161	044	City Of Chicago Police	$221.52
08/08/2015	CHU, WAI	9161	044	City Of Chicago Police	$4.00
08/08/2015	CHU, WAI	9161	044	City Of Chicago Police	$0.25
08/08/2015	CHU, WAI	9161	044	City Of Chicago Police	$0.15
08/08/2015	CHU, WAI	9161	044	City Of Chicago Police	$4.00
08/08/2015	CHU, WAI	9161	044	City Of Chicago Police	$4.00
04/17/2007	Barney, Walter	P	00021	City Of Chicago Police	$1,068.60
04/06/2000	Barney, Walter	P	00004	City Of Chicago Police	$23.91
04/06/2000	Barney, Walter	P	00004	City Of Chicago Police	$4.00
04/06/2000	Barney, Walter	P	00004	City Of Chicago Police	$762.34
08/08/2015	BYK JR, WALENTY	9161	044	City Of Chicago Police	$1,208.13
01/01/2013	BURG, JASON	9161		City Of Chicago Police	$1,322.40
02/20/2015	BREEN, ROBERT	9161		City Of Chicago Police	$1,111.22
01/14/2016	BRATTON, BRIAN	9161	003	City Of Chicago Police	$9,422.18
12/04/2015	BOCHENCZAK, WALTER	9161	010	City Of Chicago Police	$118.12
12/04/2015	BOCHENCZAK, WALTER	9161	010	City Of Chicago Police	$4.00
10/30/2015	BLAIR, SCOTT	9161		City Of Chicago Police	$1,230.00
07/13/2015	BICKETT, ERIC	9161		City Of Chicago Police	$71.87
07/13/2015	BICKETT, ERIC	9161		City Of Chicago Police	$1.36
07/13/2015	BICKETT, ERIC	9161		City Of Chicago Police	$4.00
09/29/2015	BENNETT, JOSEPH	9161		City Of Chicago Police	$5,675.75
01/22/2015	BELL, JOSEPH	9161	715	City Of Chicago Police	$1,148.84
09/05/2015	BARAK, JOHN	9161		City Of Chicago Police	$8,703.24
09/05/2015	ANAYA, PEDRO	9161		City Of Chicago Police	$4.00
09/05/2015	ANAYA, PEDRO	9161		City Of Chicago Police	$13.54
06/15/2013	ALLEN, REGAN	9161		City Of Chicago Police	$1,174.58
02/20/2015	ALESSI, CHRISTINE	9161		City Of Chicago Police	$694.15
02/20/2015	ALESSI, CHRISTINE	9161		City Of Chicago Police	$433.80

	Number	Amount
Total:	384	$656,523.48

	Number	Amount
Total:	484	$987,767.13

Third Party Orders.
(Each Amount Not To Exceed $1,000.00)

[Or2016-104]

Ordered, That the City Comptroller is authorized and directed to issue payments, each in an amount not to exceed $1,000.00, in conformity with the schedule herein set forth, to physicians, hospitals, nurses or other individuals, in settlement for hospital, medical and nursing services rendered to the injured members of the Police Department and/or the Fire Department herein named; provided such members of the Police Department and/or Fire Department shall enter into an agreement in writing with the City of Chicago to the effect that, should it appear that any of said members of the Police Department and/or Fire Department have received any sum of money from the party whose negligence caused such injury, or have instituted proceedings against such party for the recovery of damage on account of such injury or medical expenses, then in that event the City shall be reimbursed by such member of the Police Department and/or the Fire Department out of any sum that such member of the Police Department and/or Fire Department has received or may hereafter receive from such third party on account of such injury or medical expenses, not to exceed the expense in accordance with Opinion Number 1422 of the Corporation Counsel of said City, dated March 19, 1926. The payment of any of these bills shall not be construed as approval of any previous claims pending or future claims for expenses or benefits on account of any alleged injury to the individuals named. The total amount of such claims, as allowed, is set opposite the names of the injured members of the Police Department and/or the Fire Department and the payments are to be drawn in favor of the proper claimants and charged to the following Account Numbers: 100-57-2005-0937; 610-57-4415-0937; 740-57-4415-0937; 100-59-2005-0937; 610-59-4415-0937; and 740-59-4415-0937.

[Third party orders printed on pages 18300 through 18307 of this *Journal*.]

Third Party Orders.
(All Amounts)

[Or2016-45]

Ordered, That the City Comptroller is authorized and directed to issue payments in conformity with the schedule herein set forth, to physicians, hospitals, nurses or other individuals, in settlement for hospital, medical and nursing services rendered to the injured members of the Police Department and/or the Fire Department herein named; provided such members of the Police Department and/or Fire Department shall enter into an agreement in writing with the City of Chicago to the effect that, should it appear that any of said members of the Police Department and/or Fire Department have received any sum of money from the

(Continued on page 18308)

City Of Chicago

Police & Fire Third-Party Orders

Incident Date	Claimant	Rank	Assigned to Unit	Insured	Total Paid
Insured Name1: City Of Chicago Fire					
07/19/1982	Banks, Thomas S	F	00379	City Of Chicago Fire	$75.21
07/19/1982	Banks, Thomas S	F	00379	City Of Chicago Fire	$24.91
07/19/1982	Banks, Thomas S	F	00379	City Of Chicago Fire	$75.21
Claim Total Amount					
3 $175.33					
Insured Name1: City Of Chicago Police					
04/04/2006	Zablocki, Edmund	P	09999	City Of Chicago Police	$129.84
04/04/2006	Zablocki, Edmund	P	09999	City Of Chicago Police	$0.26
04/04/2006	Zablocki, Edmund	P	09999	City Of Chicago Police	$0.26
04/04/2006	Zablocki, Edmund	P	09999	City Of Chicago Police	$124.65
04/04/2006	Zablocki, Edmund	P	09999	City Of Chicago Police	$4.00
04/04/2006	Zablocki, Edmund	P	09999	City Of Chicago Police	$79.85
04/04/2006	Zablocki, Edmund	P	09999	City Of Chicago Police	$4.00
04/04/2006	Zablocki, Edmund	P	09999	City Of Chicago Police	$265.99
04/04/2006	Zablocki, Edmund	P	09999	City Of Chicago Police	$4.00
04/04/2006	Zablocki, Edmund	P	09999	City Of Chicago Police	$131.76
04/04/2006	Zablocki, Edmund	P	09999	City Of Chicago Police	$4.00
04/04/2006	Zablocki, Edmund	P	09999	City Of Chicago Police	$247.44
04/04/2006	Zablocki, Edmund	P	09999	City Of Chicago Police	$4.00
04/04/2006	Zablocki, Edmund	P	09999	City Of Chicago Police	$0.48
04/04/2006	Zablocki, Edmund	P	09999	City Of Chicago Police	$265.99
04/04/2006	Zablocki, Edmund	P	09999	City Of Chicago Police	$4.00
04/04/2006	Zablocki, Edmund	P	09999	City Of Chicago Police	$0.52
04/04/2006	Zablocki, Edmund	P	09999	City Of Chicago Police	$0.44
04/04/2006	Zablocki, Edmund	P	09999	City Of Chicago Police	$215.48
04/04/2006	Zablocki, Edmund	P	09999	City Of Chicago Police	$4.00
04/04/2006	Zablocki, Edmund	P	09999	City Of Chicago Police	$0.43
04/04/2006	Zablocki, Edmund	P	09999	City Of Chicago Police	$265.99
04/04/2006	Zablocki, Edmund	P	09999	City Of Chicago Police	$4.00

Incident Date	Claimant	Rank	Assigned to Unit	Insured	Total Paid
04/04/2006	Zablocki, Edmund	P	09999	City Of Chicago Police	$222.08
04/04/2006	Zablocki, Edmund	P	09999	City Of Chicago Police	$4.00
04/04/2006	Zablocki, Edmund	P	09999	City Of Chicago Police	$0.52
04/04/2006	Zablocki, Edmund	P	09999	City Of Chicago Police	$261.60
04/04/2006	Zablocki, Edmund	P	09999	City Of Chicago Police	$4.00
04/04/2006	Zablocki, Edmund	P	09999	City Of Chicago Police	$0.52
04/04/2006	Zablocki, Edmund	P	09999	City Of Chicago Police	$175.96
04/04/2006	Zablocki, Edmund	P	09999	City Of Chicago Police	$4.00
04/04/2006	Zablocki, Edmund	P	09999	City Of Chicago Police	$0.35
04/04/2006	Zablocki, Edmund	P	09999	City Of Chicago Police	$0.52
04/04/2006	Zablocki, Edmund	P	09999	City Of Chicago Police	$4.00
11/03/2004	Williams, Stanley E	P	00018	City Of Chicago Police	$106.09
11/03/2004	Williams, Stanley E	P	00018	City Of Chicago Police	$4.00
11/03/2004	Williams, Stanley E	P	00018	City Of Chicago Police	$7.18
11/03/2004	Williams, Stanley E	P	00018	City Of Chicago Police	$2.00
08/10/1994	Wiktorek, Mark C	P	00014	City Of Chicago Police	$117.88
08/10/1994	Wiktorek, Mark C	P	00014	City Of Chicago Police	$117.88
08/10/1994	Wiktorek, Mark C	P	00014	City Of Chicago Police	$4.00
08/10/1994	Wiktorek, Mark C	P	00014	City Of Chicago Police	$4.00
02/27/2004	Ward, Michael	P	00124	City Of Chicago Police	$439.36
02/27/2004	Ward, Michael	P	00124	City Of Chicago Police	$4.00
02/27/2004	Ward, Michael	P	00124	City Of Chicago Police	$4.14
02/27/2004	Ward, Michael	P	00124	City Of Chicago Police	$4.00
02/27/2004	Ward, Michael	P	00124	City Of Chicago Police	$0.95
02/27/2004	Ward, Michael	P	00124	City Of Chicago Police	$182.32
02/27/2004	Ward, Michael	P	00124	City Of Chicago Police	$4.00
02/27/2004	Ward, Michael	P	00124	City Of Chicago Police	$0.40
02/27/2004	Ward, Michael	P	00124	City Of Chicago Police	$10.62
11/06/2007	Walton, Nancy	P	00005	City Of Chicago Police	$53.08
11/06/2007	Walton, Nancy	P	00005	City Of Chicago Police	$4.00
11/06/2007	Walton, Nancy	P	00005	City Of Chicago Police	$0.47
06/15/2008	Susa, Tina	P	00016	City Of Chicago Police	$629.18
06/15/2008	Susa, Tina	P	00016	City Of Chicago Police	$718.99

Incident Date	Claimant	Rank	Assigned to Unit	Insured	Total Paid
05/06/1997	Strocchia, Catherine	P	00010	City Of Chicago Police	$110.00
05/06/1997	Strocchia, Catherine	P	00010	City Of Chicago Police	$225.00
01/28/1998	Roszak, Rose M	P	00014	City Of Chicago Police	$4.00
01/28/1998	Roszak, Rose M	P	00014	City Of Chicago Police	$49.80
01/28/1998	Roszak, Rose M	P	00014	City Of Chicago Police	$5.11
03/20/2005	Roberison, Gwenda	P	00015	City Of Chicago Police	$0.61
03/20/2005	Roberison, Gwenda	P	00015	City Of Chicago Police	$1.25
03/20/2005	Roberison, Gwenda	P	00015	City Of Chicago Police	$1.20
03/20/2005	Roberison, Gwenda	P	00015	City Of Chicago Police	$110.81
03/20/2005	Roberison, Gwenda	P	00015	City Of Chicago Police	$4.00
03/20/2005	Roberison, Gwenda	P	00015	City Of Chicago Police	$1.20
03/20/2005	Roberison, Gwenda	P	00015	City Of Chicago Police	$219.84
03/20/2005	Roberison, Gwenda	P	00015	City Of Chicago Police	$4.00
03/20/2005	Roberison, Gwenda	P	00015	City Of Chicago Police	$4.00
03/20/2005	Roberison, Gwenda	P	00015	City Of Chicago Police	$163.70
03/20/2005	Roberison, Gwenda	P	00015	City Of Chicago Police	$110.81
03/20/2005	Roberison, Gwenda	P	00015	City Of Chicago Police	$4.00
04/16/2005	Oskvarek, Glenn J	P	00153	City Of Chicago Police	$238.70
04/16/2005	Oskvarek, Glenn J	P	00153	City Of Chicago Police	$4.00
04/16/2005	Oskvarek, Glenn J	P	00153	City Of Chicago Police	$110.00
04/16/2005	Oskvarek, Glenn J	P	00153	City Of Chicago Police	$225.00
04/16/2005	Oskvarek, Glenn J	P	00153	City Of Chicago Police	$225.00
04/16/2005	Oskvarek, Glenn J	P	00153	City Of Chicago Police	$110.00
02/24/1998	Oconnell, Dennis L	P	00006	City Of Chicago Police	$75.73
02/24/1998	Oconnell, Dennis L	P	00006	City Of Chicago Police	$227.10
02/24/1998	Oconnell, Dennis L	P	00006	City Of Chicago Police	$275.28
02/24/1998	Oconnell, Dennis L	P	00006	City Of Chicago Police	$20.42
02/24/1998	Oconnell, Dennis L	P	00006	City Of Chicago Police	$273.99
08/11/1994	Obrien, William	P	00009	City Of Chicago Police	$36.95
08/11/1994	Obrien, William	P	00009	City Of Chicago Police	$4.00
05/03/2008	Obrecki, Robert	P	00016	City Of Chicago Police	$488.38
05/03/2008	Obrecki, Robert	P	00016	City Of Chicago Police	$346.90
05/03/2008	Obrecki, Robert	P	00016	City Of Chicago Police	$113.09

Incident Date	Claimant	Rank	Assigned to Unit	Insured	Total Paid
05/03/2008	Obrecki, Robert	P	00016	City Of Chicago Police	$314.05
01/02/2003	Moran, John W	P	00153	City Of Chicago Police	$0.24
01/02/2003	Moran, John W	P	00153	City Of Chicago Police	$4.00
01/02/2003	Moran, John W	P	00153	City Of Chicago Police	$4.00
01/02/2003	Moran, John W	P	00153	City Of Chicago Police	$4.00
01/02/2003	Moran, John W	P	00153	City Of Chicago Police	$556.20
01/02/2003	Moran, John W	P	00153	City Of Chicago Police	$4.00
01/02/2003	Moran, John W	P	00153	City Of Chicago Police	$0.60
01/02/2003	Moran, John W	P	00153	City Of Chicago Police	$741.60
01/02/2003	Moran, John W	P	00153	City Of Chicago Police	$4.00
01/02/2003	Moran, John W	P	00153	City Of Chicago Police	$0.80
01/02/2003	Moran, John W	P	00153	City Of Chicago Police	$610.78
01/02/2003	Moran, John W	P	00153	City Of Chicago Police	$4.00
01/02/2003	Moran, John W	P	00153	City Of Chicago Police	$0.65
01/02/2003	Moran, John W	P	00153	City Of Chicago Police	$672.24
01/02/2003	Moran, John W	P	00153	City Of Chicago Police	$4.00
01/02/2003	Moran, John W	P	00153	City Of Chicago Police	$0.72
01/02/2003	Moran, John W	P	00153	City Of Chicago Police	$224.08
01/02/2003	Moran, John W	P	00153	City Of Chicago Police	$4.00
01/02/2003	Moran, John W	P	00153	City Of Chicago Police	$0.24
01/02/2003	Moran, John W	P	00153	City Of Chicago Police	$224.08
01/02/2003	Moran, John W	P	00153	City Of Chicago Police	$4.00
01/02/2003	Moran, John W	P	00153	City Of Chicago Police	$0.24
01/02/2003	Moran, John W	P	00153	City Of Chicago Police	$370.80
01/02/2003	Moran, John W	P	00153	City Of Chicago Police	$4.00
01/02/2003	Moran, John W	P	00153	City Of Chicago Police	$0.40
01/02/2003	Moran, John W	P	00153	City Of Chicago Police	$556.20
01/02/2003	Moran, John W	P	00153	City Of Chicago Police	$4.00
01/02/2003	Moran, John W	P	00153	City Of Chicago Police	$0.60
01/02/2003	Moran, John W	P	00153	City Of Chicago Police	$556.20
01/02/2003	Moran, John W	P	00153	City Of Chicago Police	$4.00
01/02/2003	Moran, John W	P	00153	City Of Chicago Police	$0.60
01/02/2003	Moran, John W	P	00153	City Of Chicago Police	$927.00

Incident Date	Claimant	Rank	Assigned to Unit	Insured	Total Paid
01/02/2003	Moran, John W	P	00153	City Of Chicago Police	$4.00
01/02/2003	Moran, John W	P	00153	City Of Chicago Police	$1.00
01/02/2003	Moran, John W	P	00153	City Of Chicago Police	$4.00
01/02/2003	Moran, John W	P	00153	City Of Chicago Police	$4.00
01/02/2003	Moran, John W	P	00153	City Of Chicago Police	$927.00
01/02/2003	Moran, John W	P	00153	City Of Chicago Police	$4.00
01/02/2003	Moran, John W	P	00153	City Of Chicago Police	$1.00
01/02/2003	Moran, John W	P	00153	City Of Chicago Police	$741.60
01/02/2003	Moran, John W	P	00153	City Of Chicago Police	$4.00
01/02/2003	Moran, John W	P	00153	City Of Chicago Police	$0.80
01/02/2003	Moran, John W	P	00153	City Of Chicago Police	$556.20
01/02/2003	Moran, John W	P	00153	City Of Chicago Police	$4.00
01/02/2003	Moran, John W	P	00153	City Of Chicago Police	$0.60
01/02/2003	Moran, John W	P	00153	City Of Chicago Police	$556.20
01/02/2003	Moran, John W	P	00153	City Of Chicago Police	$4.00
01/02/2003	Moran, John W	P	00153	City Of Chicago Police	$0.60
01/02/2003	Moran, John W	P	00153	City Of Chicago Police	$224.08
01/02/2003	Moran, John W	P	00153	City Of Chicago Police	$4.00
01/02/2003	Moran, John W	P	00153	City Of Chicago Police	$0.24
01/02/2003	Moran, John W	P	00153	City Of Chicago Police	$224.08
01/02/2003	Moran, John W	P	00153	City Of Chicago Police	$4.00
06/08/1993	Miller-Shemash, Kimberly	P	00010	City Of Chicago Police	$642.36
06/08/1993	Miller-Shemash, Kimberly	P	00010	City Of Chicago Police	$50.81
03/07/2002	Merriweather, Sheila A	P	00005	City Of Chicago Police	$349.44
03/07/2002	Merriweather, Sheila A	P	00005	City Of Chicago Police	$535.70
03/07/2002	Merriweather, Sheila A	P	00005	City Of Chicago Police	$59.50
03/07/2002	Merriweather, Sheila A	P	00005	City Of Chicago Police	$4.00
03/07/2002	Merriweather, Sheila A	P	00005	City Of Chicago Police	$0.06
03/07/2002	Merriweather, Sheila A	P	00005	City Of Chicago Police	$162.79
03/07/2002	Merriweather, Sheila A	P	00005	City Of Chicago Police	$428.72
03/07/2002	Merriweather, Sheila A	P	00005	City Of Chicago Police	$234.66
03/07/2002	Merriweather, Sheila A	P	00005	City Of Chicago Police	$280.20
03/07/2002	Merriweather, Sheila A	P	00005	City Of Chicago Police	$261.18

Incident Date	Claimant	Rank	Assigned to Unit	Insured	Total Paid
03/07/2002	Merriweather, Sheila A	P	00005	City Of Chicago Police	$71.87
03/07/2002	Merriweather, Sheila A	P	00005	City Of Chicago Police	$555.29
03/07/2002	Merriweather, Sheila A	P	00005	City Of Chicago Police	$228.04
07/15/1995	Manno, Samuel Jr.	P	00025	City Of Chicago Police	$75.86
07/15/1995	Manno, Samuel Jr.	P	00025	City Of Chicago Police	$4.00
07/15/1995	Manno, Samuel Jr.	P	00025	City Of Chicago Police	$0.68
07/15/1995	Manno, Samuel Jr.	P	00025	City Of Chicago Police	$712.91
07/15/1995	Manno, Samuel Jr.	P	00025	City Of Chicago Police	$4.00
07/15/1995	Manno, Samuel Jr.	P	00025	City Of Chicago Police	$1.40
07/15/1995	Manno, Samuel Jr.	P	00025	City Of Chicago Police	$217.95
07/15/1995	Manno, Samuel Jr.	P	00025	City Of Chicago Police	$4.00
07/15/1995	Manno, Samuel Jr.	P	00025	City Of Chicago Police	$0.43
07/15/1995	Manno, Samuel Jr.	P	00025	City Of Chicago Police	$435.90
07/15/1995	Manno, Samuel Jr.	P	00025	City Of Chicago Police	$4.00
07/15/1995	Manno, Samuel Jr.	P	00025	City Of Chicago Police	$0.86
05/16/1999	Mackey, Patricia J	P	00044	City Of Chicago Police	$174.95
05/16/1999	Mackey, Patricia J	P	00044	City Of Chicago Police	$105.60
07/26/2009	MCGUIRE, KERRY L	9161	017	City Of Chicago Police	$520.19
07/26/2009	MCGUIRE, KERRY L	9161	017	City Of Chicago Police	$226.43
07/26/2009	MCGUIRE, KERRY L	9161	017	City Of Chicago Police	$165.76
09/18/2003	Lopez, Ruth P	P	00009	City Of Chicago Police	$4.00
09/18/2003	Lopez, Ruth P	P	00009	City Of Chicago Police	$79.85
09/18/2003	Lopez, Ruth P	P	00009	City Of Chicago Police	$0.95
09/18/2003	Lopez, Ruth P	P	00009	City Of Chicago Police	$106.03
09/18/2003	Lopez, Ruth P	P	00009	City Of Chicago Police	$4.00
08/21/2003	Kitowski, Nicholas	P	00018	City Of Chicago Police	$301.97
08/21/2003	Kitowski, Nicholas	P	00018	City Of Chicago Police	$792.16
08/21/2003	Kitowski, Nicholas	P	00018	City Of Chicago Police	$4.00
08/21/2003	Kitowski, Nicholas	P	00018	City Of Chicago Police	$4.00
08/21/2003	Kitowski, Nicholas	P	00018	City Of Chicago Police	$4.00
08/21/2003	Kitowski, Nicholas	P	00018	City Of Chicago Police	$594.12
08/21/2003	Kitowski, Nicholas	P	00018	City Of Chicago Police	$594.12
08/25/2002	Jenkins, Harold	P	00007	City Of Chicago Police	$510.28

Incident Date	Claimant	Rank	Assigned to Unit	Insured	Total Paid
08/25/2002	Jenkins, Harold	P	00007	City Of Chicago Police	$510.28
01/14/2003	Fuda, Frank J	P	00007	City Of Chicago Police	$831.26
05/14/2010	DARCY, PATRICIA	9161		City Of Chicago Police	$54.13
05/14/2010	DARCY, PATRICIA	9161		City Of Chicago Police	$4.00
08/15/2002	Brumley, Cedric	P	00004	City Of Chicago Police	$829.32
08/15/2002	Brumley, Cedric	P	00004	City Of Chicago Police	$239.20
08/15/2002	Brumley, Cedric	P	00004	City Of Chicago Police	$368.00
08/15/2002	Brumley, Cedric	P	00004	City Of Chicago Police	$4.00
08/15/2002	Brumley, Cedric	P	00004	City Of Chicago Police	$4.00
08/15/2002	Brumley, Cedric	P	00004	City Of Chicago Police	$4.00
08/15/2002	Brumley, Cedric	P	00004	City Of Chicago Police	$829.32
08/15/2002	Brumley, Cedric	P	00004	City Of Chicago Police	$829.32
08/15/2002	Brumley, Cedric	P	00004	City Of Chicago Police	$829.32
08/15/2002	Brumley, Cedric	P	00004	City Of Chicago Police	$829.32
08/15/2002	Brumley, Cedric	P	00004	City Of Chicago Police	$732.76
08/15/2002	Brumley, Cedric	P	00004	City Of Chicago Police	$249.96
08/15/2002	Brumley, Cedric	P	00004	City Of Chicago Police	$249.96
08/15/2002	Brumley, Cedric	P	00004	City Of Chicago Police	$829.32
08/15/2002	Brumley, Cedric	P	00004	City Of Chicago Police	$829.32
08/15/2002	Brumley, Cedric	P	00004	City Of Chicago Police	$829.32
08/15/2002	Brumley, Cedric	P	00004	City Of Chicago Police	$829.32
08/15/2002	Brumley, Cedric	P	00004	City Of Chicago Police	$829.32
08/15/2002	Brumley, Cedric	P	00004	City Of Chicago Police	$829.32
08/15/2002	Brumley, Cedric	P	00004	City Of Chicago Police	$4.00
08/15/2002	Brumley, Cedric	P	00004	City Of Chicago Police	$4.00
08/15/2002	Brumley, Cedric	P	00004	City Of Chicago Police	$4.00
08/15/2002	Brumley, Cedric	P	00004	City Of Chicago Police	$0.65
08/15/2002	Brumley, Cedric	P	00004	City Of Chicago Police	$4.00
08/15/2002	Brumley, Cedric	P	00004	City Of Chicago Police	$0.66
08/15/2002	Brumley, Cedric	P	00004	City Of Chicago Police	$4.00
08/15/2002	Brumley, Cedric	P	00004	City Of Chicago Police	$0.52
08/15/2002	Brumley, Cedric	P	00004	City Of Chicago Police	$4.00
08/15/2002	Brumley, Cedric	P	00004	City Of Chicago Police	$194.03

Incident Date	Claimant	Rank	Assigned to Unit	Insured	Total Paid
03/07/2002	Merriweather, Sheila A	P	00005	City Of Chicago Police	$71.87
03/07/2002	Merriweather, Sheila A	P	00005	City Of Chicago Police	$555.29
03/07/2002	Merriweather, Sheila A	P	00005	City Of Chicago Police	$228.04
07/15/1995	Manno, Samuel Jr.	P	00025	City Of Chicago Police	$75.86
07/15/1995	Manno, Samuel Jr.	P	00025	City Of Chicago Police	$4.00
07/15/1995	Manno, Samuel Jr.	P	00025	City Of Chicago Police	$0.68
07/15/1995	Manno, Samuel Jr.	P	00025	City Of Chicago Police	$712.91
07/15/1995	Manno, Samuel Jr.	P	00025	City Of Chicago Police	$4.00
07/15/1995	Manno, Samuel Jr.	P	00025	City Of Chicago Police	$1.40
07/15/1995	Manno, Samuel Jr.	P	00025	City Of Chicago Police	$217.95
07/15/1995	Manno, Samuel Jr.	P	00025	City Of Chicago Police	$4.00
07/15/1995	Manno, Samuel Jr.	P	00025	City Of Chicago Police	$0.43
07/15/1995	Manno, Samuel Jr.	P	00025	City Of Chicago Police	$435.90
07/15/1995	Manno, Samuel Jr.	P	00025	City Of Chicago Police	$4.00
07/15/1995	Manno, Samuel Jr.	P	00025	City Of Chicago Police	$0.86
05/16/1999	Mackey, Patricia J	P	00044	City Of Chicago Police	$174.95
05/16/1999	Mackey, Patricia J	P	00044	City Of Chicago Police	$105.60
07/26/2009	MCGUIRE, KERRY L	9161	017	City Of Chicago Police	$520.19
07/26/2009	MCGUIRE, KERRY L	9161	017	City Of Chicago Police	$226.43
07/26/2009	MCGUIRE, KERRY L	9161	017	City Of Chicago Police	$165.76
09/18/2003	Lopez, Ruth P	P	00009	City Of Chicago Police	$4.00
09/18/2003	Lopez, Ruth P	P	00009	City Of Chicago Police	$79.85
09/18/2003	Lopez, Ruth P	P	00009	City Of Chicago Police	$0.95
09/18/2003	Lopez, Ruth P	P	00009	City Of Chicago Police	$106.03
09/18/2003	Lopez, Ruth P	P	00009	City Of Chicago Police	$4.00
08/21/2003	Kitowski, Nicholas	P	00018	City Of Chicago Police	$301.97
08/21/2003	Kitowski, Nicholas	P	00018	City Of Chicago Police	$792.16
08/21/2003	Kitowski, Nicholas	P	00018	City Of Chicago Police	$4.00
08/21/2003	Kitowski, Nicholas	P	00018	City Of Chicago Police	$4.00
08/21/2003	Kitowski, Nicholas	P	00018	City Of Chicago Police	$4.00
08/21/2003	Kitowski, Nicholas	P	00018	City Of Chicago Police	$594.12
08/21/2003	Kitowski, Nicholas	P	00018	City Of Chicago Police	$594.12
08/25/2002	Jenkins, Harold	P	00007	City Of Chicago Police	$510.28

(Continued from page 18299)

party whose negligence caused such injury, or have instituted proceedings against such party for the recovery of damage on account of such injury or medical expenses, then in that event the City shall be reimbursed by such member of the Police Department and/or the Fire Department out of any sum that such member of the Police Department and/or Fire Department has received or may hereafter receive from such third party on account of such injury or medical expenses, not to exceed the expense in accordance with Opinion Number 1422 of the Corporation Counsel of said City, dated March 19, 1926. The payment of any of these bills shall not be construed as approval of any previous claims pending or future claims for expenses or benefits on account of any alleged injury to the individuals named. The total amount of such claims, as allowed, is set opposite the names of the injured members of the Police Department and/or the Fire Department and the payments are to be drawn in favor of the proper claimants and charged to the following Account Numbers: 100-57-2005-0937; 610-57-4415-0937; 740-57-4415-0937; 100-59-2005-0937; 610-59-4415-0937; and 740-59-4415-0937.

[Third party orders printed on page 18309 of this *Journal*.]

PAYMENT OF MISCELLANEOUS REFUNDS, COMPENSATION FOR PROPERTY DAMAGE, ET CETERA.

[Or2016-47]

The Committee on Finance submitted the following report:

CHICAGO, February 10, 2016.

To the President and Members of the City Council:

Your Committee on Finance, having had under consideration an order authorizing the payment of various small claims against the City of Chicago, having had the same under advisement, begs leave to report and recommend that Your Honorable Body *Pass* the proposed order transmitted herewith.

This recommendation was concurred in by a viva voce vote of the members of the committee, with no dissenting vote.

Respectfully submitted,

(Signed) EDWARD M. BURKE,
Chairman.

(Continued on page 18310)

City Of Chicago

Police & Fire Third-Party Orders

Incident Date	Claimant	Rank	Assigned to Unit	Insured	Total Paid
Insured Name1: City Of Chicago Police					
01/28/1998	Roszak, Rose M	P	00014	City Of Chicago Police	$49.80
01/28/1998	Roszak, Rose M	P	00014	City Of Chicago Police	$5.11
01/28/1998	Roszak, Rose M	P	00014	City Of Chicago Police	$4.00
07/14/2005	Rosenthal, Daniel A	P	00015	City Of Chicago Police	$4.00
07/14/2005	Rosenthal, Daniel A	P	00015	City Of Chicago Police	$0.68
07/14/2005	Rosenthal, Daniel A	P	00015	City Of Chicago Police	$0.66
07/14/2005	Rosenthal, Daniel A	P	00015	City Of Chicago Police	$4.00
07/14/2005	Rosenthal, Daniel A	P	00015	City Of Chicago Police	$73.52
07/14/2005	Rosenthal, Daniel A	P	00015	City Of Chicago Police	$75.86
08/15/2002	Brumley, Cedric	P	00004	City Of Chicago Police	$1,442.76

Claim Total	Amount
10	$1,660.39

Claim Total	Amount
10	$1,660.39

(Continued from page 18308)

On motion of Alderman Burke, the said proposed order transmitted with the foregoing committee report was *Passed* by yeas and nays as follows:

Yeas -- Aldermen Moreno, Hopkins, Dowell, Burns, Hairston, Sawyer, Mitchell, Harris, Beale, Sadlowski Garza, Thompson, Cárdenas, Quinn, Burke, Lopez, Foulkes, D. Moore, Curtis, O'Shea, Cochran, Brookins, Muñoz, Zalewski, Scott, Solis, Burnett, Ervin, Taliaferro, Reboyras, Santiago, Waguespack, Mell, Ramirez-Rosa, Villegas, Mitts, Sposato, Laurino, O'Connor, Napolitano, Reilly, Smith, Tunney, Arena, Cappleman, Pawar, Osterman, J. Moore, Silverstein -- 48.

Nays -- None.

Alderman Beale moved to reconsider the foregoing vote. The motion was lost.

The following is said order as passed:

Ordered, That the City Comptroller is authorized and directed to pay the following named claimants the respective amounts set opposite their names, said amounts to be paid in full and final settlement on each claim on the date and location by type of claim as follows:

[List of claimants printed on pages 18311 through 18314 of this *Journal*.]

PAYMENT OF SUNDRY CLAIMS FOR CONDOMINIUM REFUSE REBATES.

[Or2016-48]

The Committee on Finance submitted the following report:

CHICAGO, February 10, 2016.

To the President and Members of the City Council:

Your Committee on Finance, having had under consideration an order authorizing the

(Continued on page 18315)

City Of Chicago

Journal Report for City Council GL Claims

Last Name	First Name	Address	City	State	Zip Code	DOL	Total Paid	Payee	Location of Accident
Claimant Type Desc: Property(7)									
ARCHITECTURAL	ARTIFACTS	4325 N RAVENSWOOD	CHICAGO	IL	60613	05/27/2015	$180.00	Claimant	4325 N RAVENSWOOD
BPO	ELKS	2750 LAKEVIEW AVE	CHICAGO	IL	60614	09/02/2015	$261.38	DEPARTMENT OF REVENUE	425 W DIVERSEY
PETRELLI	DOMINICK	3361 N NAGLE	CHICAGO	IL	60634	09/18/2015	$662.35	Claimant	3361 N NAGLE
	Number	Amount							
Total of Split Claims:	3	$1,103.73							
Claimant Type Desc: Vehicle(8)									
ADAMS	ALLISON	1651 W 106TH ST.	CHICAGO	IL	60643	06/30/2015	$368.97	Claimant	810 W 95TH ST
AJRULLA	AVOLI	5846 NORTH SAINT LOUIS	CHICAGO	IL	60659	05/30/2015	$216.90	DEPARTMENT OF REVENUE	6136 N KEDZIE AVENUE
ALEAN	ROSA	2830 N. McVICKER	CHICAGO	IL	60634	07/11/2014	$35.96	DEPARTMENT OF REVENUE	2916 N MCVICKER (ALLEY)
ALLISON	RICHARD	31 Robin Hood Ranch	OAK BROOK	IL	60523	02/06/2014	$47.81	DEPARTMENT OF REVENUE	221 N COLUMBUS DR
ANEMONE	GIUSEPPE	3153 N HAMLIN AVE	CHICAGO	IL	60618	03/14/2014	$60.58	Claimant	3250 N KIMBALL
ANTUSAS	DAVID	6143 N NATOMA AVE	CHICAGO	IL	606384115	07/07/2014	$406.56	Claimant	2523 W 67TH ST
ARRIBASPLASA	JIMMY	5824 W CORNELIA	CHICAGO	IL	60634	01/28/2014	$85.10	Claimant	2154 W DIVERSEY AVE
AVITIA	ADALBERTO	5744 S. KOLMAR AVE	CHICAGO	IL	60629	08/02/2014	$174.55	Claimant	403 S. ASHLAND
BAHN	MILDRED	4553 N. MAGNOLIA AVE, #401	CHICAGO	IL	60640	03/18/2014	$225.01	Claimant	3310 W WABANSIA
BANIA	CHRISTOPHER	5542 S. MOODY	CHICAGO	IL	60638	06/29/2015	$137.50	Claimant	5333 S ARCHER
BASSETT	ELIZABETH	4237 N. Mozart St.	Chicago	IL	60618	02/08/2014	$268.07	Claimant	4221 N MOZART
BENNETT	SETH	3052 N. KEATING	CHICAGO	IL	60641	03/01/2014	$518.17	Claimant	W KNOX AND N SCHOOL
BITNER	TESSA	669 NORTH PEORIA STREET	CHICAGO	IL	60642	05/17/2014	$115.26	Claimant	416 N HALSTED ST
BLANIARCZYK	ROBERT	387 WATERFORD CT.	CAROL STREAM	IL	60188	05/20/2014	$169.40	Claimant	3451 W GRAND AVE
BOJAN	KELLY	10421 S LEAVITT ST	CHICAGO	IL	60643	07/22/2015	$192.96	Claimant	1339 S WOOD
BONESTEEL	KRISTINA	6257 NORTH SHERIDAN	CHICAGO	IL	60660	04/26/2014	$357.42	DEPARTMENT OF REVENUE	1410 S MUSEUM CAMPUS
BOYKIN	NEQURNA	301 SOUTH MAPLEWOOD AVENUE	CHICAGO	IL	60612	06/09/2014	$133.44	Claimant	W VAN BUREN ST & S
BRASWELL	ANITA	10106 S. PROSPECT AVE	CHICAGO	IL	60643	06/22/2014	$93.75	DEPARTMENT OF REVENUE	10830 S PROSPECT AVE
BREZINSKY	KENNETH	818 W 14TH PL	CHICAGO	IL	60608	01/28/2015	$250.10	Claimant	W ROOSEVELT RD & S
BUBELA	LARRY	3058 N. OLCOTT AVE.	CHICAGO	IL	60707	03/18/2014	$125.13	Claimant	6525 W. Diversey
CAUFIELD	MICHAEL	1815 N. HOWE	CHICAGO	IL	60614	03/28/2014	$136.12	Claimant	1441 N STATE ST
CHAWLA	SHELLY	2605 S. INDIANA AVE, #309	CHICAGO	IL	60616	11/03/2015	$446.99	Claimant	2525 S. MICHIGAN AVE.

Last Name	First Name	Address	City	State	Zip Code	DOL	Total Paid	Payee	Location of Accident
CLAY	PATRICIA	6342 N OAKLEY	CHICAGO	IL	60659	05/08/2014	$541.81	Claimant	6342 N OAKLEY
COBBS	ANNE	4952 W. THOMAS St.	CHICAGO	IL	60651	12/05/2014	$390.04	Claimant	1349 S PULASKI RD
CONDRON	KEVIN	1645 N. TALMAN AVE	CHICAGO	IL	60647	06/17/2015	$351.95	Claimant	2500 W WABANSIA AVE
CONTI	ANNETTE	4128 S. BERKELEY AVENUE	CHICAGO	IL	60653	09/28/2015	$48.45	Claimant	7600 S CHICAGO AVENUE
CROOK	TIMOTHY	3530 WISCONSIN AVE	BERWYN	IL	60402	03/04/2015	$52.50	Claimant	3500 N LAKEWOOD AVE
CRUZ	ALEJANDRO	2447 N. TRIPP AVE	CHICAGO	IL	60639	08/29/2015	$426.81	Claimant	4035 W FULLERTON AVE
CURRIE	BILL	7229 S. VINCENNES AVENUE	CHICAGO	IL	60621	05/09/2015	$110.71	DEPARTMENT OF REVENUE	S INDIANA & E 95TH
DAVILA	ANNA	2231 N KEYSTONE	CHICAGO	IL	60639	04/14/2015	$29.90	Claimant	2400 N MANGO
DERRICK	MARCELLA	815 SOUTH KNIGHT AVENUE	PARK RIDGE	IL	60068	01/15/2015	$118.17	Claimant	7406 W EVERELL AVE
DIAZ	ANIBAL	2843 W. 51ST	CHICAGO	IL	60632	01/05/2014	$50.78	Claimant	1901 W GRACE ST
DIAZ	ANIBAL	2843 W. 51ST	CHICAGO	IL	60632	01/05/2014	$393.36	DEPARTMENT OF REVENUE	1901 W GRACE ST
DIFRISCO	BEATRIZ	6545 W. ADDISON ST.	CHICAGO	IL	60634	04/23/2015	$81.61	Claimant	5728 W. FULLERTON
DONEGAN	DONNA	7010 S PAXTON	CHICAGO	IL	606492212	01/10/2014	$165.39	Claimant	7009 S PAXTON AVE
DRCA	DIANA	475 BRICKELL AVE	MIAMI	FL	33131	02/21/2014	$139.55	Claimant	W ROOSEVELT ROAD
FADAE	HEIDAR	565 WEST QUINCY STREET	CHICAGO	IL	60661	03/30/2015	$691.59	Claimant	555 W MONROE STREET
FORD	JASMINE	7838 S PAULINA APT #1	CHICAGO	IL	60620	06/01/2015	$193.50	DEPARTMENT OF REVENUE	6506 S EBERHART
FUQUA	RODERICK	10457 S PEORIA ST	CHICAGO	IL	60643	07/16/2015	$56.00	DEPARTMENT OF REVENUE	11500 S MICHIGAN AVE
GALLEGOS	MIGUEL	5641 N NORTHCOTT AVE	CHICAGO	IL	60631	08/15/2015	$258.52	Claimant	6755 N NORTHWEST
GALVAN, JR.	MANUEL	205 LONGLEAF DRIVE	NAPERVILLE	IL	60540	03/11/2015	$241.38	DEPARTMENT OF REVENUE	2815 N SACRAMENTO
GREGOIRE	DARLENE	16039 MARIAN DRIVE	SOUTH HOLLAND	IL	60473	07/02/2015	$112.22	DEPARTMENT OF REVENUE	1600 E. 63rd St
GRUEN	MARK	2500 N LAKEVIEW APT 301	CHICAGO	IL	60614	05/29/2014	$122.00	DEPARTMENT OF REVENUE	2446 N LAKEVIEW AVE
GRUEN	MARK	2500 N LAKEVIEW APT 301	CHICAGO	IL	60614	05/29/2014	$70.81	Claimant	2446 N LAKEVIEW AVE
HAJDU	JOZEF	1456 SOUTH PEORIA St.	CHICAGO	IL	60608	08/06/2015	$819.71	Claimant	1207 N DEARBORN
HERRERA	AMANDA	350 S. AUSTIN BLVD.	OAK PARK	IL	60304	09/25/2014	$56.34	Claimant	5025 W 65TH ST
INDUSTRIES	MECCOR	3933 OAKTON STREET	SKOKIE	IL	60076	09/23/2015	$391.81	Claimant	12601 S TORRENCE
JONES	DARISHAE	5426 S DREXEL	Chicago	IL	60615	03/21/2014	$64.01	Claimant	26 S King Drive
JONES	ALEKA	100 E 14TH STREET #1106	CHICAGO	IL	60605	09/16/2015	$249.78	Claimant	536 S CLARK
KAGAN	LEVI	428 SWAN COURT	DEERFIELD	IL	60015	12/08/2014	$68.84	Claimant	5526 N. MULLIGAN AVE
KHOMUSI	RASHIDA	1773 TREVION CIRCLE	BOLINGBROOK	IL	60490	02/18/2015	$330.84	Claimant	832 W SHERIDAN
KICHAK	ISAAC	1002 W VAN BUREN ST	CHICAGO	IL	60607	05/09/2015	$176.36	Claimant	101 N. Lake Shore Dr
KIENZLE	MARY	5225 S SAYRE AVE	CHICAGO	IL	60638	11/13/2015	$100.50	Claimant	1900 S LAKE SHORE DR
KING-BAILEY	VALARIE	505 N. LAKE SHORE DRIVE, SUITE 6803	CHICAGO	IL	60611	04/24/2014	$447.40	Claimant	300 N MICHIGAN AVE
KYLES	EDWARD	P.O. BOX 57601	DES MOINES	IA	50317	07/04/2014	$151.69	Claimant	7558 S KING DRIVE

Last Name	First Name	Address	City	State	Zip Code	DOL	Total Paid	Payee	Location of Accident
LAWRENCE	KIMBERLY	280 E Quincy St., #1	RIVERSIDE	IL	60546	05/13/2014	$96.55	Claimant	1647 N WELLS ST
LEE	FRANCENE	P.O. BOX 20002	CHICAGO	IL	60620	05/17/2014	$332.36	Claimant	8300 S KING DR.
LORD	AMANDA	7327 N. DAMEN AVE	CHICAGO	IL	60645	05/15/2014	$449.95	Claimant	S LAKE SHORE DRIVE & E
MANIAR	NIKITA	470 SABAL WAY	WESTON	FL	33326	06/21/2015	$830.57	Claimant	234-300 S. Ashland Ave.
MARKOWITZ	ROBERT	2039 LINCOLN AVENUE	CHICAGO	IL	60614	01/13/2015	$158.94	Claimant	126 N LAKE SHORE DRIVE
MAYDEN	BARBARA	10737 SOUTH PRAIRIE AVENUE	CHICAGO	IL	60628	08/22/2014	$776.19	Claimant	704 W 107TH STREET
MOORE	NINA	3252 NORTH HAMLIN	CHICAGO	IL	60618	10/11/2015	$44.00	Claimant	1 S RACINE
MOYER	PEGGY	3930 NORTH KILDARE AVE.	CHICAGO	IL	60641	04/11/2015	$185.02	DEPARTMENT OF REVENUE	1000 N LAKE SHORE DRIVE
MYERS	OWEN	416 HANOVER ST.	BOSTON	MA	02113	07/05/2014	$54.81	Claimant	715 W ROSCOE STREET
McCLINTOCK	KATHERINE	18370 ORCHID COURT	BROOKFIELD	WI	53045	03/03/2014	$367.85	Claimant	1500 E. 60th Street
ODULATE	OLATOKUNBOH	1530 S STATE STREET	CHICAGO	IL	60605	07/05/2015	$212.30	Claimant	2600 N WESTERN
OFFORD	CARDIE	9531 S. SEELEY AVE.	CHICAGO	IL	60643	02/27/2015	$681.55	Claimant	9500 S. Prospect
OGLETREE-	PAMELA	1454 WAYNE DRIVE	CRETE	IL	60417	05/11/2015	$114.77	Claimant	S DOTY AVE & E 108TH
ONOFRIO	ROSINA	8711 W. BRYN MAWR AVENUE, #501	CHICAGO	IL	60131	07/16/2015	$64.95	Claimant	8618 W GREGORY ST
ORTIZ	JOANNA	5018 NORTH LAWNDALE AVENUE	CHICAGO	IL	60625	05/20/2015	$226.00	Claimant	3101 W IRVING PARK RD
PAULY	PAMELA	1834 N. LINCOLN AVE	CHICAGO	IL	60614	08/14/2014	$83.92	Claimant	Wrigthwood Lehman
PINKAWA	PHILLIP	2944 N TROY ST	CHICAGO	IL	60618	03/23/2014	$341.59	Claimant	2632 N KOSTNER & N
POINSETT	NORMA	4938 S. DREXEL BLVD	CHICAGO	IL	60615	02/22/2014	$77.67	Claimant	6800 S JEFFERY
POLANCIC	FRANK	1616 W. BRYN MAWR AVE	CHICAGO	IL	60660	06/25/2014	$395.32	Claimant	5000 N LAKE SHORE DR.
POLICH	NANCY	35 E. ELM	CHICAGO	IL	60611	07/13/2014	$82.06	Claimant	300 N. LAKE SHORE
POOLE	CARMENLITA	6407 S. FRANCISCO	Chicago	IL	60629	03/13/2014	$413.70	DEPARTMENT OF REVENUE	2600-2700 W 63RD STREET
PRZYWARA	LUCYNA	4354 NORTH ASHLAND AVENUE, #309	CHICAGO	IL	60613	02/25/2014	$29.39	Claimant	4155 W IRVING PARK
PRZYWARA	LUCYNA	4354 NORTH ASHLAND AVENUE, #309	CHICAGO	IL	60613	02/25/2014	$2.44	DEPARTMENT OF REVENUE	4155 W IRVING PARK
QUILL	JOHN	195 NORTH HARBOR DRIVE, APT. 1102	CHICAGO	IL	60601	03/31/2014	$172.01	Claimant	323 E UPPER WACKER
ROA	FRANCO	834 NORTH GREENVIEW	CHICAGO	IL	60642	08/26/2015	$878.15	Claimant	336 N COLUMBUS
ROBERTS	RASHUAN	357 S HOMAN	CHICAGO	IL	60624	03/01/2015	$292.40	DEPARTMENT OF REVENUE	357 S HOMAN AVENUE
ROLFE	LINDA	3930 N PINE GROVE #1815	CHICAGO	IL	60613	04/11/2015	$374.52	Claimant	900 N LAKESHORE DRIVE
ROSS	L'OREAL	3983 s lake park ave	chicago	IL	60653	05/01/2014	$72.79	Claimant	S ASHLAND AVE I-
RUSSELL	LEREATHA	8218 S SAGINAW	CHICAGO	IL	60617	03/01/2014	$166.45	DEPARTMENT OF REVENUE	
SAUER	PHILIP	3447 SUNNYSIDE AVE #2	BROOKFIELD	IL	60513	01/10/2014	$219.15	Claimant	400 N Lake Shore Drive
SHORTY	WILLIAM	5070 W. Adams	Chicago	IL	60644	03/24/2014	$446.23	Claimant	1517 N Leamington Ave

Last Name	First Name	Address	City	State	Zip Code	DOL	Total Paid	Payee	Location of Accident
SINHA	SANJAY	1305 SOUTH MICHIGAN AVENUE APT 513	CHICAGO	IL	60605	01/13/2015	$169.80	Claimant	600 N LAKE SHORE DR.
SMITH	DEREK	1217 W. School St. #1	Chicago	IL	60657	03/14/2014	$125.05	Claimant	Lincoln Addison Cornelia
SPOONER	JANE	9123 S. CLYDE AVE	CHICAGO	IL	60617	03/19/2014	$52.50	Claimant	8900 S KING DR.
STIFF	BREONNA	P.O. BOX 438834	CHICAGO	IL	60643	05/06/2014	$144.76	DEPARTMENT OF REVENUE	2601 W 67TH
SULLIVAN	LA'MON	718 E. 131st St	CHICAGO	IL	60827	04/18/2015	$42.50	Claimant	S 103RD ST
SWANSON	FAITH	3811 N. LINCOLN	CHICAGO	IL	60613	01/24/2015	$323.89	Claimant	1000 N. LAKE SHORE DR.
TAN	WEE	4838 S. UNION AVE	CHICAGO	IL	60609	04/06/2015	$147.91	Claimant	555 W ROOSEVELT ROAD
TANEFF	MARIA	155 HARBOR DR. UNIT 608	CHICAGO	IL	60601	06/16/2015	$105.65	Claimant	2127 N AUSTIN
TSANG	ROBERT	522 W. 32nd Street	Chicago	IL	60616	04/18/2014	$232.12	DEPARTMENT OF REVENUE	650 W Madison
TUCKER	YOLANDA	4628 S CALUMET AVE	CHICAGO	IL	60653	09/10/2015	$1,288.44	Claimant	1011 W DIVISION
TVETER	DONALD	5228 N NASHVILLE AVE	CHICAGO	IL	60656	07/09/2014	$24.65	Claimant	4200 N OAK PARK AVE
URENDA	FERNANDO	5830 S. MULLIGAN AVE.	CHICAGO	IL	60638	11/11/2015	$578.61	Claimant	2344 N STOCKTON DR.
WARD	MATTHEW	11036 S TROY	CHICAGO	IL	60655	08/07/2015	$854.84	Claimant	2255 E 103RD
WELLS	MARVIN	1056 W 104TH PL	CHICAGO	IL	60643	07/17/2013	$446.84	DEPARTMENT OF REVENUE	9440 S VINCENNES
WILLIAMSON	FREDRICK	7743 S CORNELL	CHICAGO	IL	60649	05/03/2014	$166.27	DEPARTMENT OF REVENUE	1200 E. 76th Street 76th &
WIND	ELIZABETH	1960 N LINCOLN PARK WEST	CHICAGO	IL	60614	02/14/2014	$250.71	Claimant	6130 S WOLCOTT
WISE	WANETTE	4207 SOUTH BERKELY AVENUE	CHICAGO	IL	60653	08/15/2015	$182.44	Claimant	830 E. 57th Street
WYNN	THEODORE	2234 S. RIDGEWAY	CHICAGO	IL	60623	11/01/2015	$110.00	Claimant	2239 S RIDGEWAY

	Number	Amount
Total of Split Claims:	104	$25,960.66

	Number	Amount
Total of Split Claims:	107	$27,064.39

(Continued from page 18310)

payment of various condominium refuse rebate claims against the city, having had the same under advisement, begs leave to report and recommend that Your Honorable Body *Pass* the proposed order transmitted herewith.

This recommendation was concurred in by a viva voce vote of the members of the committee, with no dissenting vote.

Respectfully submitted,

(Signed) EDWARD M. BURKE,
Chairman.

On motion of Alderman Burke, the said proposed order transmitted with the foregoing committee report was *Passed* by yeas and nays as follows:

Yeas -- Aldermen Moreno, Hopkins, Dowell, Burns, Hairston, Sawyer, Mitchell, Harris, Beale, Sadlowski Garza, Thompson, Cárdenas, Quinn, Burke, Lopez, Foulkes, D. Moore, Curtis, O'Shea, Cochran, Brookins, Muñoz, Zalewski, Scott, Solis, Burnett, Ervin, Taliaferro, Reboyras, Santiago, Waguespack, Mell, Ramirez-Rosa, Villegas, Mitts, Sposato, Laurino, O'Connor, Napolitano, Reilly, Smith, Tunney, Arena, Cappleman, Pawar, Osterman, J. Moore, Silverstein -- 48.

Nays -- None.

Alderman Beale moved to reconsider the foregoing vote. The motion was lost.

The following is said order as passed:

Ordered, That the City Comptroller is authorized and directed to pay the following named claimants the respective amounts set opposite their names, said amounts to be paid in full as follows and charged to Account Number 100-99-4415-0939-0939:

[List of claimants printed on page 18316
of this *Journal*.]

REPORT DATE : 2/05/2016
REPORT TIME : 12:24:03
PROGRAM : RRR272

C I T Y O F C H I C A G O
COMMITTEE ON FINANCE
REFUSE REBATE COUNCIL ORDERS--PASSED

MEETING DATE 2/10/2016

CONDOMINIUM/ COOPERATIVE NAME	NO. OF ELGIBLE UNITS	TYPE		AMOUNT OF REBATE	******* SPONSOR ******************	
BARRY BY THE LAKE CONDO ASSOC	48	ANNUAL	2010	3,462.50	THOMAS TUNNEY	44
BELDEN-COMMONWEALTH CONDO.	12	ANNUAL	2009	900.00	THOMAS TUNNEY	44
BUCKINGHAM PLACE TOWNHOMES	8	ANNUAL	2010	600.00	THOMAS TUNNEY	44
CATALPA COURTS CONDO ASSOC.	36	ANNUAL	2009	2,700.00	ANTHONY NAPOLITANO	41
CLARKSVILLE STATION CONDO	32	ANNUAL	2010	2,400.00	THOMAS TUNNEY	44
CLIFTON CROSSING CONDO ASSOC.	19	ANNUAL	2010	1,425.00	THOMAS TUNNEY	44
EDGEWOOD MANOR IV	6	ANNUAL	2010	450.00	ANTHONY NAPOLITANO	41
ERIE POINTE CONDO ASSOCIATION	30	ANNUAL	2010	2,250.00	WALTER BURNETT JR.	27
FAIRBANKS CONDOMINIUM ASSN.	26	ANNUAL	2010	1,950.00	THOMAS TUNNEY	44
FOUNTAIN PLACE CONDO ASSOC.	11	ANNUAL	2009	825.00	ANTHONY NAPOLITANO	41
HENDERSON SQUARE CONDO ASSN.	47	ANNUAL	2010	3,525.00	THOMAS TUNNEY	44
KENMORE TOWNHOUSE CONDOMINIUM	6	ANNUAL	2009	450.00	THOMAS TUNNEY	44
KINGS COURT CONDO. ASSN.	26	ANNUAL	2010	1,950.00	THOMAS TUNNEY	44
LONDON TOWNE HOUSES	801	SEMI-ANNUAL	2010	30,037.50	MICHELLE HARRIS	08
NORWOOD POINT CONDO. ASSOC.	21	ANNUAL	2010	1,575.00	ANTHONY NAPOLITANO	41
PARC ORLEANS CONDO. ASSOC.	59	ANNUAL	2010	4,425.00	WALTER BURNETT JR.	27
PARK PLAZA @BELMONT HARBOR	22	ANNUAL	2010	1,650.00	THOMAS TUNNEY	44
PLAZA 32 CONDO ASSOCIATION	129	ANNUAL	2010	9,675.00	THOMAS TUNNEY	44
PURGLOSS VIEW CONDOMINIUM	60	ANNUAL	2010	4,500.00	MICHAEL R. ZALEWSKI	23
SURF AND PINE GROVE CONDO.	13	ANNUAL	2009	975.00	THOMAS TUNNEY	44
TOWER LOFTS CONDO. ASSOC.	79	ANNUAL	2010	5,764.94	THOMAS TUNNEY	44
UNION PARK LOFTS CONDO. ASSOC.	37	ANNUAL	2010	2,775.00	WALTER BURNETT JR.	27
WATERLOO COURT CONDO. ASSN.	25	ANNUAL	2010	1,875.00	THOMAS TUNNEY	44
11 N.GREEN CONDO.ASSOC.	12	ANNUAL	2010	900.00	WALTER BURNETT JR.	27
2955 RACINE CONDO ASSOC	8	ANNUAL	2009	600.00	THOMAS TUNNEY	44
3300 N. LAKE SHORE DRIVE CONDO	85	ANNUAL	2010	6,375.00	THOMAS TUNNEY	44
3314 N.LAKE SHORE DRIVE CONDO.	28	ANNUAL	2010	2,100.00	THOMAS TUNNEY	44
3546-48 N. RETA CONDO ASSOC.	8	ANNUAL	2010	600.00	THOMAS TUNNEY	44
434 W. BRIAR PLACE CONDO ASSN.	8	ANNUAL	2010	600.00	THOMAS TUNNEY	44
629 W. BUCKINGHAM CONDO.ASSN.	7	ANNUAL	2010	525.00	THOMAS TUNNEY	44
663 W. BARRY CONDO ASSOC	12	ANNUAL	2009	900.00	THOMAS TUNNEY	44
832 W. OAKDALE CONDOMINIUM	23	SEMI-ANNUAL	2010	862.50	THOMAS TUNNEY	44
832 W. OAKDALE CONDOMINIUM	23	SEMI-ANNUAL	2010	862.50	THOMAS TUNNEY	44

** GRAND TOTAL AMOUNT ** 100,464.94 ** GRAND TOTAL NUMBER ** 33

PAYMENT OF SENIOR CITIZEN SEWER REBATE CLAIMS.

[Or2016-51]

The Committee on Finance submitted the following report:

CHICAGO, February 10, 2016.

To the President and Members of the City Council:

Your Committee on Finance, having had under consideration an order authorizing the payment of senior citizen sewer rebate claims, having had the same under advisement, begs leave to report and recommend that Your Honorable Body *Pass* the proposed order transmitted herewith.

This recommendation was concurred in by a viva voce vote of the members of the committee, with no dissenting vote.

Respectfully submitted,

(Signed) EDWARD M. BURKE,
Chairman.

On motion of Alderman Burke, the said proposed order transmitted with the foregoing committee report was *Passed* by yeas and nays as follows:

Yeas -- Aldermen Moreno, Hopkins, Dowell, Burns, Hairston, Sawyer, Mitchell, Harris, Beale, Sadlowski Garza, Thompson, Cárdenas, Quinn, Burke, Lopez, Foulkes, D. Moore, Curtis, O'Shea, Cochran, Brookins, Muñoz, Zalewski, Scott, Solis, Burnett, Ervin, Taliaferro, Reboyras, Santiago, Waguespack, Mell, Ramirez-Rosa, Villegas, Mitts, Sposato, Laurino, O'Connor, Napolitano, Reilly, Smith, Tunney, Arena, Cappleman, Pawar, Osterman, J. Moore, Silverstein -- 48.

Nays -- None.

Alderman Beale moved to reconsider the foregoing vote. The motion was lost.

The following is said order as passed:

Ordered, That the City Comptroller is authorized and directed to pay the following named claimants the respective amounts set opposite their names, said amounts to be paid in full as follows and charged to Account Number 314-99-4415-9148-0938:

[List of claimants printed on page 18318 of this *Journal*.]

COMMITTEE ON FINANCE
SMALL CLAIMS, CITY OF CHICAGO
SEWER REBATE JOURNAL

NAME	PIN NUMBER	ALDERMAN	AMOUNT
CASSIDY, JOSEPH	17-22-110-114-1025	02 HOPKINS	50.00
CASSIDY, JOSEPH	17-22-110-114-1025	02 HOPKINS	50.00
CASSIDY, JOSEPH	17-22-110-114-1025	02 HOPKINS	50.00
GORAWARA-BHAT, RITA	20-11-327-030-0000	05 HAIRSTON	50.00
LAWSON, SHARON	20-12-106-005-0000	05 HAIRSTON	50.00
MANZELLA, JOHN	14-21-312-048-1006	44 TUNNEY	50.00
NORWOOD, HELEN E.	20-12-106-005-0000	04 BURNS	50.00
SHAUGHNESSY, MARY	20-12-106-005-0000	05 HAIRSTON	50.00
TYLER SR, CORNELL	20-12-106-005-0000	05 HAIRSTON	50.00
WHITESIDE, JEANNETTE	20-12-106-005-0000	05 HAIRSTON	50.00
ZEREBINY, EDRIS	12-12-113-058-0000	41 NAPOLITANO	50.00
		* TOTAL AMOUNT	550.00

Do Not Pass -- CLAIMS FOR VARIOUS REFUNDS.

[CL2016-608]

The Committee on Finance submitted the following report:

CHICAGO, February 10, 2016.

To the President and Members of the City Council:

Your Committee on Finance, Small Claims Division, to which were referred on March 5, 2014 and on subsequent dates sundry claims for various refunds, having had the same under advisement, begs leave to report and recommend that Your Honorable Body *Do Not Pass* said claims for payment.

This recommendation was concurred in by a viva voce vote of the members of the committee, with no dissenting vote.

Respectfully submitted,

(Signed) EDWARD M. BURKE,
Chairman.

On motion of Alderman Burke, the committee's recommendation was *Concurred In* by yeas and nays as follows:

Yeas -- Aldermen Moreno, Hopkins, Dowell, Burns, Hairston, Sawyer, Mitchell, Harris, Beale, Sadlowski Garza, Thompson, Cárdenas, Quinn, Burke, Lopez, Foulkes, D. Moore, Curtis, O'Shea, Cochran, Brookins, Muñoz, Zalewski, Scott, Solis, Burnett, Ervin, Taliaferro, Reboyras, Santiago, Waguespack, Mell, Ramirez-Rosa, Villegas, Mitts, Sposato, Laurino, O'Connor, Napolitano, Reilly, Smith, Tunney, Arena, Cappleman, Pawar, Osterman, J. Moore, Silverstein -- 48.

Nays -- None.

Alderman Beale moved to reconsider the foregoing vote. The motion was lost.

[List of denied claims printed on pages 18320 through 18322 of this *Journal*.]

City Of Chicago

Denied Claims by Claim Name

Denied Date: 02/10/2016

Claimant Name	Introduced to City Council
ALLEN, MABLE M	05/28/2014
AMADOR, ANNETTE	03/05/2014
AMIN, ARANISKUMAR A.	04/30/2014
ANTWINE, MARILYN	01/13/2016
ARTEAGA, NORMA	04/30/2014
ASHLEY, JASON A	01/13/2016
AYED, NAJAH	04/30/2014
BAJOREK, ROBERT	01/13/2016
BALASKAS, LAMBRINI	07/29/2015
BALL, MARENDA D	11/18/2015
BARRY, CHELSA E	01/13/2016
BAUGHMAN, BETH	01/13/2016
BLOCH, JOSEPH	12/09/2015
BOCHENEK, THERESA A	01/13/2016
BOYLE, CHARLES J	01/13/2016
BRAND, LAURIE	09/24/2015
BRANDEL, KEITH	01/13/2016
BRONDSTEDT, STEVEN	01/13/2016
BUCKNER, KATHLEEN P	01/13/2016
CAMMON, DENISE	01/13/2016
CAMPBELL, NATHAN	01/13/2016
CARROLL, PETER A	01/13/2016
COLE-LOPEZ, CANDICE	11/02/2015
COQUILLETTE, MARLA	10/08/2014
COUTARD, ALAIN	03/18/2015
COWAN, PHILLIP	12/09/2015
CRUTHIRD, JULIE	03/18/2015
DANIELSON, MARK	04/30/2014
DECKINGA, CHRISTOPHER	01/21/2015
EDWARDS, WALTER	11/05/2014
FAUT, ALEXIS	03/18/2015
FORTH, ADDIE M	07/30/2014
GALVAN, REY	09/24/2015
GILL, ADAM J	10/08/2014
GOLLIDAY, JAMES	04/30/2014
GONZALEZ, ROLANDO	09/24/2015
GOODMAN, ROBERT	04/30/2014
GU, NAIQING	04/30/2014

Claimant Name	Introduced to City Council
GUNDU, VIJAY R	01/13/2016
HARTLINE, BARBARA LYNN	07/30/2014
HOFFMAN, FRANCES J.	09/10/2014
HOLTZMAN, EARL	04/30/2014
HOSCH, JOSEPH C	09/24/2015
JANZ, MARK A	12/09/2015
JENKINS, JENAI	05/28/2014
JOHNSON, CYNTHIA	04/30/2014
JOHNSON, PATRICIA	07/29/2015
JONES, TE'NISHA KACHELLE	04/02/2014
KAMINSKI, BENJAMIN	05/28/2014
KATSNELSON, ALEXANDER	01/13/2016
KEATING, SHEILA	12/09/2015
KO, KUN K	01/13/2016
KOLDRAS, EDWIN	05/28/2014
KUCIK, CHRISTOPHER	05/28/2014
LANGEN, MICHAEL W	01/13/2016
LEIDER, NICHOLAS	06/25/2014
LELO, BEATA	06/17/2015
LENTINO, MICHELIN	01/21/2015
LIMANNI, MARK A	01/13/2016
LINDSAY, MAUREEN J	11/18/2009
LITTLE, EMILY	07/30/2014
LORENZ, RICHARD H	07/30/2014
MAGUIRE, JEFFREY	09/10/2014
MARCHETTI, PATRICIA	01/13/2016
MARINHO, ANDREA	01/13/2016
MARTELL, JENNIFER	05/06/2015
MARTINELLI, ANTONIO V.	06/17/2015
MASLANKA, MIROSLAW	04/30/2014
MCGEE, SHANE L	04/02/2014
MENDOZA, FRANCISCO	04/30/2014
MICHEL ZAVALA, EVELIA	01/13/2016
MOGILL, SUSAN	01/13/2016
MOGILL, SUSAN S	01/13/2016
MOHAMMED, YIMAM	04/30/2014
MORENO, DANIEL P	03/05/2014
MOSIOR, ROBIN A	04/30/2014
MOSLEY, CIERRA M	01/13/2016
MOTA, DOUGLAS	04/15/2015
Monelle, Greg Sr.	04/02/2014
NEITA, ALAN	12/09/2015

Denied Date: 02/10/2016

Claimant Name	Introduced to City Council
NERI, NAVECELIA	03/18/2015
NGUYEN, NGAH HOANG	04/30/2014
OCAMPO, MARBELLA	04/02/2014
OCON, ANDREW J.	04/30/2014
OLIVI, ROBERT	11/18/2015
PALOMO, JUANITA H.	04/30/2014
PATEL, RUPAL SHIRISH	06/25/2014
PAUL, CRYSTAL M.	04/30/2014
POP, FLORIN V	01/13/2016
POPESCU, JULIAN J	07/30/2014
PRADO, HUMBERTO	03/05/2014
QURESHI, MOHAMMAD	06/25/2014
REZNIKOV, STEVEN M	01/13/2016
ROBINSON, STEPHANIE	01/13/2016
ROMERO, MIGUEL	09/24/2015
SAMPSON, KELLY	01/13/2016
SANTANA, PABLO	09/10/2014
SANTOW, LOREN	01/13/2016
SASAMOTO, NED	05/28/2014
SCOTT, SANDRA K	01/13/2016
SENESE, PETER B	10/21/2015
SHAH, ANIL	06/25/2014
SHAVONNE, RI'CHARD	05/28/2014
STOTT, KATHRYN ROSE	04/15/2015
STRAN, LISA CHRISTINE	04/02/2014
TANOVIC, DINO	05/28/2014
THOMAS, BOBBY G	11/18/2015
TRIPLETT, ROLAND T	09/10/2014
TURNER, KEVIN	12/09/2015
URSO, DOMINICK	05/28/2014
VINCENT, ANTHONY	06/25/2014
VINELLI, MARIETTA A	06/25/2014
VONMEPON, KULARB	01/13/2016
WALSH, KEVIN	12/09/2015
WASHINGTON, MICHELA	07/29/2015
WEEKLEY, SINCOBY	12/09/2015
WEST, ANITA	11/05/2014
WHITE, KEISHA N.	04/02/2014
WHITE, MARGARET	07/30/2014
WILEY-HARPER, LORETTA	07/30/2014
WILSON, LAKESHA	04/02/2014
WINHOLT, WAYNE E	01/13/2016
WONG, LINDA	04/30/2014
ZAROGIANNIS, DEMETRA	05/28/2014

Do Not Pass -- CONDOMINIUM REFUSE REBATE CLAIMS.

[CL2016-607]

The Committee on Finance submitted the following report:

CHICAGO, February 10, 2016.

To the President and Members of the City Council:

Your Committee on Finance, Condominium Refuse Rebate Division, to which were referred on January 13, 2016 and on subsequent dates, sundry condominium refuse rebate claims, having had the same under advisement, begs leave to report and recommend that Your Honorable Body *Do Not Pass* said claims for payment.

This recommendation was concurred in by a viva voce vote of the members of the committee, with no dissenting vote.

Respectfully submitted,

(Signed) EDWARD M. BURKE,
Chairman.

On motion of Alderman Burke, the committee's recommendation was *Concurred In* by yeas and nays as follows:

Yeas -- Aldermen Moreno, Hopkins, Dowell, Burns, Hairston, Sawyer, Mitchell, Harris, Beale, Sadlowski Garza, Thompson, Cárdenas, Quinn, Burke, Lopez, Foulkes, D. Moore, Curtis, O'Shea, Cochran, Brookins, Muñoz, Zalewski, Scott, Solis, Burnett, Ervin, Taliaferro, Reboyras, Santiago, Waguespack, Mell, Ramirez-Rosa, Villegas, Mitts, Sposato, Laurino, O'Connor, Napolitano, Reilly, Smith, Tunney, Arena, Cappleman, Pawar, Osterman, J. Moore, Silverstein -- 48.

Nays -- None.

Alderman Beale moved to reconsider the foregoing vote. The motion was lost.

[List of denied claims printed on page 18324 of this *Journal.*]

REPORT DATE : 2/05/2016
REPORT TIME : 11:36:13
PROGRAM : RRR272

C I T Y O F C H I C A G O
COMMITTEE ON FINANCE
REFUSE REBATE COUNCIL ORDERS--DID NOT PASS

MEETING DATE 2/10/2016

CONDOMINIUM/ COOPERATIVE NAME	NO. OF ELGIBLE UNITS	TYPE		AMOUNT OF REBATE	******* SPONSOR ******************	
CLAREMONT CONDO ASSOC.	13	ANNUAL	2015		AMEYA PAWAR	47
CLAREMONT LOFTS CONDOMINIUMS	24	ANNUAL	2015		AMEYA PAWAR	47
FOUNTAIN VIEW CONDO ASSOC.	18	ANNUAL	2015		AMEYA PAWAR	47
GRACELAND WEST CONDO ASSN.	6	ANNUAL	2015		AMEYA PAWAR	47
OZ PARK CONDO ASSOC.	10	ANNUAL	2015		MICHELE SMITH	43
PAULINA CONDOMINIUM ASSOC.	14	ANNUAL	2015		AMEYA PAWAR	47
SEMINARY GARDEN CONDOMINIUM	18	ANNUAL	2015		SCOTT WAGUESPACK	32
SOUTHPORT PLACE CONDO	47	ANNUAL	2015		AMEYA PAWAR	47
THE ROBEY CONDO ASSOC.	52	ANNUAL	2015		AMEYA PAWAR	47
1104 W. WEBSTER CONDO ASSOC.	6	ANNUAL	2015		MICHELE SMITH	43
1616 WEST MONTROSE BLOCK CONDO	31	ANNUAL	2015		AMEYA PAWAR	47
2049 AINSLIE CONDOMINIUM	12	ANNUAL	2015		JAMES CAPPLEMAN	46
4405 N GREENVIEW CONDO ASSN	9	ANNUAL	2015		AMEYA PAWAR	47
4420 NORTH CLARK STREET CONDO	32	ANNUAL	2015		AMEYA PAWAR	47
4815 N DAMEN CONDOMINIUM	9	ANNUAL	2015		AMEYA PAWAR	47
4836 -38 N PAULINA CONDO ASSOC	13	ANNUAL	2015		AMEYA PAWAR	47
616-624 SCHUBERT AVE CONDO	16	ANNUAL	2015		MICHELE SMITH	43

** GRAND TOTAL AMOUNT **

** GRAND TOTAL NUMBER ** 17

Placed On File -- REPORT OF SETTLEMENTS AND SUITS AGAINST CITY DURING MONTH OF DECEMBER 2015.

[F2016-13]

The Committee on Finance submitted the following report:

CHICAGO, February 10, 2016.

To the President and Members of the City Council:

Your Committee on Finance, having had under consideration a communication transmitting a list of cases in which judgements or settlements were entered into for the month of December 2015, having had the same under advisement, begs leave to report and recommend that Your Honorable Body *Place on File* the list of cases transmitted herewith.

This recommendation was concurred in by a viva voce vote of the members of the committee, with no dissenting vote.

Respectfully submitted,

(Signed) EDWARD M. BURKE,
Chairman.

On motion of Alderman Burke, the committee's recommendation was *Concurred In* and said list of cases and report were *Placed on File*.

Action Deferred -- AMENDMENT OF TITLE 3 OF MUNICIPAL CODE BY ADDING NEW CHAPTER 3-49 AND MODIFYING CHAPTER 4-64 CONCERNING TAX ON TOBACCO PRODUCTS AND ASSOCIATED TOBACCO-RELATED REGULATIONS.

[SO2016-105]

The Committee on Finance submitted the following report which was, on motion of Aldermen Hairston, Sadlowski Garza, Ervin, Sposato and Reilly, *Deferred* and ordered published:

CHICAGO, February 10, 2016.

To the President and Members of the City Council:

Your Committee on Finance, having had under consideration a substitute ordinance concerning the authority to amend Title 3 and Chapter 4-64 of the Municipal Code of Chicago concerning a tax on non-cigarette tobacco products and associated tobacco-related regulations, having had the same under advisement, begs leave to report and recommend that Your Honorable Body pass the proposed substitute ordinance transmitted herewith.

This recommendation was concurred in by a roll call vote of the members of the committee, with Aldermen Dowell (3), Hairston (5), O'Shea (19), Cochran (20), Zalewski (23), Mitts (37), Sposato (38), Reilly (42), and Tunney (44) voting "No".

Respectfully submitted,

(Signed) EDWARD M. BURKE,
Chairman.

The following is said ordinance transmitted with the foregoing committee report:

WHEREAS, The City of Chicago is a home rule unit of government under Article VII, Section 6(a) of the 1970 Constitution of the State of Illinois and, as such, may exercise any power and perform any function pertaining to its government and affairs, a category that includes the authority to legislate for the protection of the public health; and

WHEREAS, The enactment of ordinances and regulations designed to discourage the use of tobacco plainly meets this criterion; and

WHEREAS, The 18 to 20-year-old age range is a critical time for new smokers. Adolescents are more vulnerable than older adults to nicotine addiction, which can harm brain development, and nine out of ten adult smokers start before age 21. Raising the legal age would put tobacco products on par with alcohol and protect young adults from developing a dangerous lifelong habit; and

WHEREAS, Based on numerous studies, it is clear that high tobacco prices reduce tobacco consumption, both among youth users, who are especially price-sensitive, and among adults. A 10 percent increase in cigarette prices reduces demand among adult smokers by an average of four percent, and youth smokers are two-to-three times more price-sensitive than adults. High prices reduce the prevalence of tobacco use, the probability of trying tobacco for the first time, the average number of cigarettes consumed per smoker, the initiation of daily

smoking, and the initiation of daily heavy smoking. Moreover, reductions in the prevalence of smoking lead indirectly to even greater reductions by minimizing peer and parental influences, and by helping addicted smokers successfully quit; and

WHEREAS, The City of Chicago taxes cigarettes and e-cigarettes, but does not tax other tobacco products that are harmful to health, including little cigars, large cigars, smoking tobacco and smokeless tobacco; and

WHEREAS, As cigarette prices have increased, smokers, particularly youth, have migrated to cheaper tobacco products. Little cigars, for example, appear virtually identical to cigarettes and cost substantially less. Large cigars and smokeless tobacco are also less expensive alternatives. Despite well-documented risks, smokers of all ages -- especially youth and young adults in low-income urban areas -- erroneously perceive cigars as less harmful than cigarettes; and

WHEREAS, The use of coupons, multi-package discounts, and other price-reduction instruments, all of which are widely available in Chicago, reduce retail prices for tobacco products, even when a tax is in place to increase the price. In a 2011 study of smokers attempting to quit conducted in New York City, 25 percent reported using a coupon or other discount on their last purchase, saving an average $1.25 per package of cigarettes. Discounts entice consumers, including price-sensitive youth, to purchase deadly and highly addictive products; and

WHEREAS, This body has therefore determined that establishing price floors for tobacco products would help address the persistent availability of low-priced cigarettes and tobacco products in Chicago. Specifically, this body finds that the following price floors are reasonable and appropriate:

-- An appropriate price floor for a package of cigarettes is $11.50, which approximates the total amount of the typical wholesale price per package, plus the combined city, county, state, and federal taxes. This floor corresponds to approximately $0.58 per cigarette. This minimum should prevent discounting and preserve the public health positive deterrent effect of a strong tax.

-- An appropriate price floor for a package of little cigars equals the price floor of a package of cigarettes. These products have a similar size, shape, appearance, and carry a similar degree of health risk.

-- An appropriate price floor for a cigar weighing at least four pounds per thousand is $1.74 per cigar. Cigars, like other combustible tobacco products, carry a health risk similar to cigarettes. Commonly, a cigar contains approximately three times the weight of tobacco found in a cigarette. The appropriate price floor is therefore derived by multiplying the price floor of a single cigarette by three.

-- An appropriate price floor of smoking tobacco is $11.50 per 0.65 ounce pouch, or $17.70 per ounce. A package of cigarettes contains the same quantity of tobacco as approximately 0.65 ounces of smoking tobacco. Therefore, the price floor for 0.65 ounces of smoking tobacco should be the same as a package of cigarettes.

-- An appropriate price floor for smokeless tobacco is $4.00 per ounce. Smokeless tobacco products come in various forms and prices. This price floor is based on a low-price form of smokeless tobacco, moist snuff, a 1.2 ounce can of which is roughly equivalent to a package of cigarettes in terms of tobacco quantity. To make the price floor of smokeless tobacco equal to that of combustible tobacco, the floor would be set at $11.50 for a 1.2 ounce can, or $9.58 per ounce. However, although no form of tobacco use is safe, research suggests that smokeless tobacco is associated with lower mortality rates than combustible products. Thus, a lower price floor is appropriate; now, therefore,

Be It Ordained by the City Council of the City of Chicago:

SECTION 1. The foregoing recitals are hereby incorporated as the findings of the City Council.

SECTION 2. Title 3 of the Municipal Code of Chicago is hereby amended by adding a new Chapter 3-49, as follows:

Chapter 3-49.

Chicago Other Tobacco Products Tax.

3-49-010 Title.

This chapter shall be known and cited as the "Chicago Other Tobacco Products Tax Ordinance" or "OTP Tax Ordinance", and the tax herein imposed shall be known and cited as the "Chicago Other Tobacco Products Tax" or "Chicago OTP Tax".

3-49-020 Definitions.

Whenever any of the following words, terms, or phrases are used in this chapter, they shall have the following meanings:

"Chewing tobacco" means any leaf tobacco that is not intended to be smoked, including plug, fine-cut, and twist tobacco.

"Cigar" means any roll of tobacco wrapped in leaf tobacco or in any substance containing tobacco (other than any roll of tobacco that is a cigarette as defined in this chapter), and includes cheroots and stogies.

"Cigarette" has the meaning ascribed to that term in Section 3-42-010 of this Code.

"Cigarette wholesale tobacco dealer" means any person who engages in the business of selling or supplying cigarettes and/or OTP to any person for resale in the City.

"Cigarette wholesale tobacco manufacturer" means any person who makes or fabricates cigarettes and/or OTP and sells them.

"Commissioner" means the commissioner of business affairs and consumer protection.

"Comptroller" means the comptroller of the City.

"Consumer" means a person who purchases OTP from a wholesale tobacco dealer or retail tobacco dealer for use or consumption and not for resale purposes.

"Consume tobacco" means chew, smoke, absorb, dissolve, inhale, snort, sniff, or ingest tobacco by any means.

"Department" means the department of finance of the City.

"Large cigar" means any roll of tobacco, other than a cigarette, wrapped in leaf tobacco or any substance containing tobacco and weighing at least four pounds per one thousand units.

"Little cigar" means any roll of tobacco, other than a cigarette, wrapped in leaf tobacco or any substance containing tobacco and weighing less than four pounds per one thousand units.

"Manufacturer" means any person, other than a retail tobacco manufacturer, who makes or fabricates cigarettes and/or OTP and sells them.

"Other Tobacco Products" ("OTP") means smokeless tobacco, smoking tobacco, large cigars, and little cigars. For purposes of this chapter, the term "Other Tobacco Products" does not include cigarettes, or electronic cigarettes and liquid nicotine products, as defined in Chapter 3-47 of this Code.

"Package" means the original packet, box, tin, or other container used to contain and to convey OTP to the consumer.

"Pipe tobacco" includes any smoking tobacco which, because of its appearance, type, packaging, or labeling is suitable for use, and likely to be offered to or purchased by, consumers as tobacco to be smoked in a pipe.

"Purchaser" means a buyer of OTP, including, but not limited to, retail tobacco dealers, retail tobacco manufacturers, and consumers.

"Retail tobacco dealer" means any person who engages in the business of selling tobacco products in the City to a purchaser for use or consumption and not for resale in any form.

"Retail tobacco manufacturer" means any person who engages in the business of manufacturing cigarettes and/or OTP in the City for sale to a purchaser for use or consumption, and not for resale in any form.

"Sale", "resale", or "selling" means any transfer of ownership or possession, or both, exchange or barter, conditional or otherwise, in any manner or by any means whatsoever for a valuable consideration.

"Smokeless tobacco" means any kind and form of tobacco product not intended to be smoked, including snuff, snus, and chewing tobacco.

"Smoking tobacco" means any kind and form of tobacco product prepared in such manner as to be suitable for smoking, in a pipe or otherwise, including, granulated, plug cut, crimp cut, ready rubbed, cavendish, perique, roll-your-own, shorts, refuse scraps, clippings, cuttings, sweeping of tobacco and loose tobacco.

"Snuff" and "snuff flour" means any finely cut, ground, or powdered tobacco that is not intended to be smoked.

"Snus" means any moist tobacco product that is not intended to be smoked.

"Tobacco product" includes, but is not limited to: cigars; cheroots; stogies; periques; granulated, plug cut, crimp cut, ready rubbed, and other smoking tobacco; snus, snuff or, snuff flour; cavendish; plug and twist tobacco; fine-cut and other chewing tobaccos; shorts; refuse scraps, clippings, cuttings, and sweeping of tobacco; and all other kinds and forms of tobacco prepared in such manner as to be suitable for chewing or smoking in a pipe or otherwise, or both chewing and smoking.

"Use" means any exercise of right or power, actual or constructive, and shall include, but is not limited to, the receipt, storage, or any keeping or retention for any length of time, but shall not include possession for sale by a retail or wholesale tobacco dealer as defined in this chapter.

"Wholesale tobacco dealer" means any person who engages in the business of selling or supplying cigarettes and/or OTP to any person for resale in the City.

3-49-030 Tax Imposed.

(a) A tax at the rates specified in subsection (b) of this section is hereby imposed upon the purchase or use of all OTP within the City. The ultimate incidence of and liability for payment of said tax is to be borne by the consumer of said OTP.

(b) The rate of the tax shall be:

(1) for smoking tobacco, $6.60 per ounce or fraction thereof;

(2) for smokeless tobacco, $1.80 per ounce or fraction thereof;

(3) for little cigars, $0.15 per cigar; and

(4) for large cigars, $0.90 per cigar.

(c) The tax hereby imposed shall be in addition to any and all other taxes.

3-49-040 Liability For Payment.

(a) The ultimate incidence and liability for payment of the tax is on the purchaser.

(b) Nothing in this chapter shall be construed to impose a tax upon the occupation of wholesale tobacco dealer, retail tobacco manufacturer or retail tobacco dealer.

(c) It shall be a violation of this chapter for a retail tobacco dealer to fail to include the tax imposed herein in the sale price of the OTP or to otherwise absorb such tax.

3-49-050 Collection.

(a) Except as otherwise provided herein, any wholesale tobacco dealer shall collect the tax imposed by this chapter from any purchaser to whom the sale of said OTP is made within the City and shall remit to the department the tax levied by this chapter. Any retail tobacco dealer also shall collect the tax from any consumer to whom the sale of said OTP is made within the City. Any such tax shall be collected as a trustee for and on account of the City. The wholesale tobacco dealer and retail tobacco dealer shall remit the tax and file returns in accordance with Section 3-49-060.

(b) Any wholesale tobacco dealer that shall pay the tax imposed by this chapter shall collect the tax from each retail tobacco dealer in the City to whom the sale of OTP is made, and any such retail tobacco dealer shall in turn then collect the tax from the purchaser of said OTP.

(c) If any retail tobacco dealer located in the City shall receive or otherwise obtain OTP upon which the tax imposed hereby has not been collected by any wholesale tobacco dealer, then the retailer shall collect such tax and remit it directly to the department in accordance with Section 3-49-060.

(d) If a wholesale tobacco dealer sells OTP to a purchaser in the City for use or consumption and not for resale, such wholesale tobacco dealer shall collect the tax imposed herein from such purchaser and remit it to the department in the same manner as sales to a retail tobacco dealer.

(e) If a retail tobacco manufacturer sells OTP to a purchaser in the City for use or consumption and not for resale, such wholesale tobacco dealer shall collect the tax imposed herein from such purchaser and remit it to the department in the same manner as a retail tobacco dealer.

3-49-060 Tax Payments And Returns.

(a) All tax payments and remittances shall be made in accordance with either Section 3-4-187 (payment of actual tax liabilities) or Section 3-4-188 (payment of estimated taxes) of this Code.

(b) All tax returns shall be filed with the department on an annual basis on or before August 15 of each year, in accordance with Sections 3-4-186 and 3-4-189 of this Code.

3-49-070 Returns And Payments Required Upon Implementation Of The Tax And After Future Tax Rate Increases.

(a) The comptroller is authorized to establish by rule the filing date under this section, which shall be determined based on considerations of administrative efficiency, and shall in no event be later than 24 days after the effective date of this section. The comptroller shall publish in one or more newspapers of general circulation in the City, and post on the department website, a copy of the rule with the filing date a minimum of 10 days before that date occurs.

(b) On or before the filing date set in accordance with subsection 3-49-070(a), every retail tobacco dealer and manufacturer shall file with the department, on a form prescribed by the comptroller, a tax return reporting the inventory of OTP in the retailer's possession or control, on the effective date of this section, for sale in the City. The retailer shall include with the tax return any tax due on the inventory of OTP in its control and possession, for sale in the City, for which all applicable tax has not been collected. The retailer shall in turn collect the tax from its retail purchasers.

(c) Every retail tobacco dealer who possesses OTP for sale in the City purchased prior to the effective date of a Chicago OTP tax increase shall file with the department, on a form prescribed by the comptroller, a tax return attesting to the quantities of such OTP in its possession as of the last day prior to the tax increase, and remit to the department the amount of tax due as a result of each rate increase. The retailer shall in turn collect the tax from its retail purchasers. Each such tax return and payment due under this subsection shall be filed and received by the department by the 24th day following the effective date of each tax increase.

(d) Every retail tobacco dealer and manufacturer required to file a tax return under subsection 3-49-070(b) or 3-49-070(c) who does not file such tax return by its due date, or alternatively does not provide all required information on such tax return, or fails to remit

all required tax due computed thereon, shall be subject to a penalty of $100.00 per business location required to be reported on the tax return, in addition to all other penalties and interest that may be due under the Uniform Revenue Procedures Ordinance, Chapter 3-4 of this Code.

(e) If the comptroller determines that a person subject to the penalty in subsection 3-49-070(d) had reasonable cause for paying late, underpaying the applicable tax, or filing a late or incomplete tax return, then the applicable penalty shall be waived.

(f) The comptroller, or his or her designee, may at any time during the statute of limitations outlined in Section 3-4-120 of this Code examine the books and records of any person required to file a tax return under this section, and may issue a tax determination and assessment to the person per Section 3-4-160 of this Code, if a determination is made that any amount of tax, penalty, or interest is due.

(g) Every person required to file a tax return under subsection 3-49-070(b) or 3-49-070(c) who files a complete tax return by its due date and makes timely payment of the amount computed thereon shall be eligible to retain a commission in the amount of one percent of the tax computed due thereon.

3-49-080 Books And Records.

Every person required to collect the tax imposed by this chapter shall keep accurate books and records of its business or activity, including original source documents and books of entry denoting the transaction that gave rise, or may have given rise, to the tax liability or any exemption that may be claimed. All such books and records shall be kept in the English language and, at all times during business hours of the day, shall be subject to and available for inspection by the department.

3-49-090 Payment Of Tax Required.

The failure of the retail tobacco dealer or manufacturer to collect the tax imposed by this chapter shall not relieve the purchaser of the duty to pay it. If the retail tobacco dealer or manufacturer fails to collect the tax, the purchaser shall be required to pay it directly to the department in the same manner and form as a retail tobacco dealer.

3-49-100 Authority To Appoint Collection Agents.

In furtherance of administering this chapter, the comptroller shall have the authority to appoint one or more persons within or without the City as collection agents for the tax herein imposed. This includes the authority to enter into service agreements with public and private entities, and to perform any and all acts, including the expenditure of funds subject to appropriation therefor, as shall be necessary or advisable in connection with such service agreements, including any renewals thereto.

3-49-110 Exemptions.

(a) The tax imposed by this chapter shall not apply to the extent it would violate the United States Constitution or the Constitution of the State of Illinois.

(b) It shall be presumed that all sales of OTP in the City are subject to tax under this chapter until the contrary is established. The burden of proving that such is not taxable hereunder shall be upon the person so claiming.

3-49-120 Registration.

Every wholesale tobacco dealer that sells OTP to a retailer or purchaser located in the City, and every retail tobacco dealer and manufacturer that sells OTP in the City, must be registered with the department within 30 days of effective date of this ordinance, or within 30 days of commencing business, whichever is later.

3-49-130 Supplementary Provisions.

Whenever not inconsistent with the provisions of this chapter, or whenever this chapter is silent, the provisions of the Uniform Revenue Procedures Ordinance, Chapter 3-4 of this Code, as amended, shall apply and supplement this chapter.

3-49-140 Rules And Regulations.

The comptroller is authorized to adopt, promulgate, and enforce rules and regulations pertaining to the administration and enforcement of this chapter.

3-49-150 Deposit Of Funds.

All proceeds resulting from the imposition of this tax, including interest and penalties, shall be deposited in the City's corporate fund, and a portion shall be used to fund: (1) an orientation program for incoming ninth graders and at-risk incoming eighth graders in the Chicago Public Schools; (2) smoking and health education for youth, including tobacco cessation programs; and (3) enforcement of the provisions concerning the illegal sale of tobacco products found in Chapter 4-64 of this Code.

3-49-160 Effect Of Invalidation.

In the event Chapter 3-49 is invalidated by a court of competent jurisdiction or by legislation, the operation, application, and enforcement of Sections 4-64-260 and 4-64-270 shall commence as provided in Section 4-64-250.

SECTION 3. Chapter 4-64 of the Municipal Code of Chicago is hereby amended by deleting the language stricken and inserting the language underscored, as follows:

(Omitted text is not affected by this ordinance.)

4-64-190 Furnishing Tobacco Products Or Tobacco Accessories To Minors Prohibited.

No person shall sell, give away, barter, exchange or otherwise furnish any tobacco products, tobacco product samples and/or tobacco accessories to any individual who is under ~~18~~ 21 years of age.

4-64-191 Certain Transactions Prohibited.

(a) No person shall sell, offer for sale, barter, or expose for sale any tobacco product except in its original factory-wrapped package. No person shall sell, offer for sale, barter, or expose for sale any cigarettes in a package containing fewer than 20 cigarettes.

(b) Violations of this section shall be punishable by a fine of not less than $1,000.00 nor more than ~~$2,500.00~~ 5,000.00 for the first offense, and not less than $2,500.00 nor more than ~~$5,000.00~~ 10,000.00 for each subsequent offense occurring within a period of ~~24~~ 48 months. Where a violation of this section occurs on a premises licensed for the retail sale of tobacco products, and is committed by any employee or other agent of the retail tobacco licensee, such licensee shall be punishable in the same manner as if said act had been performed by the licensee personally.

(c) In addition to the penalty provided in subsection 4-64-191(b), any person who violates this section shall be punishable by imprisonment for a period not to exceed six months for each offense. For purposes of this subsection, where an act in violation of this section: (1) occurs on a premises licensed for the retail sale of tobacco products, and (2) is committed by an employee or other agent of the retail tobacco licensee; and (3) the licensee (or, if the licensee is not a natural person, any person who has a substantial ownership or controlling interest in the entity that holds the license) intentionally, knowingly, or recklessly allows the violation to occur, the licensee or such other person shall be punishable in the same manner as if said act had been performed by him or her personally. As used in this subsection, "substantial ownership or controlling interest" means ownership of 25% or more of the entity, or, if the entity is a corporation, ownership of 25% or more of the voting shares of stock; or occupation as a principal officer, member of the board of directors, or manager of the entity.

(d) On June 1 of each year, beginning in 2017, the commissioner shall provide to the City Council Committee on License and Consumer Protection a report describing enforcement of this section by the department of business affairs and consumer protection during the previous 12 months.

(Omitted text is not affected by this ordinance.)

4-64-200 ~~Purchase Or Possession Of~~ Use Of Improper Identification To Purchase Tobacco Products ~~Or Tobacco Accessories By Minors~~ Prohibited.

It shall be unlawful:

(a) For any individual under the age of ~~18~~ 21 years ~~to purchase tobacco products, tobacco product samples or tobacco accessories, or~~ to misrepresent ~~the individual's~~ his or her identity or age, or to use any false or altered identification, for the purpose of purchasing tobacco products, tobacco product samples, or tobacco accessories; or

~~(b) For any individual under the age of 18 years to possess or to accept delivery of any tobacco product, tobacco product samples or tobacco accessories, except (i) in the presence of and with the knowledge and consent of the individual's parent or legal guardian, while on private property that is not open to the public, or (ii) at the direction of the individual's employer when required in the performance of the individual's employment duties; or~~

~~(c)~~ (b) For any person to give any individual under the age of ~~18~~ 21 years any identification card not duly issued to such individual, for the purpose of buying tobacco products, tobacco product samples, or tobacco accessories.

~~Any minor who illegally possesses any tobacco product, tobacco product sample or tobacco accessory shall be subject to a fine of $25.00 for the first offense and a fine of not less than $50.00 for each subsequent offense.~~

(Omitted text is not affected by this ordinance.)

4-64-210 Posting Of Warning To Minors.

Any person who sells, gives away or distributes tobacco products or accessories shall display a printed card which shall state:

Warning:

It Is A Violation Of The Law For Cigarettes Or Other Tobacco Products Or Tobacco Accessories To Be Sold To Any Person Under The Age Of ~~18~~ 21. Any Person Who Violates This Law Is Subject To A Fine And Possible Imprisonment.

(Omitted text is not affected by this ordinance.)

4-64-332 Underage Tobacco Violations -- Commissioner Of Business Affairs And Consumer Protection Duties.

(Omitted text is not affected by this ordinance.)

(b) The commissioner of business affairs and consumer protection is authorized to establish a program of testing the sales practices of licensed tobacco dealers, to determine whether licensees are selling tobacco products to minors. The program shall include the use of persons under the age of ~~18~~ 21 as purchasers of tobacco products, in accordance with procedures established by the commissioner of business affairs and consumer protection. No person under the age of ~~18~~ 21 who purchases or attempts to purchase tobacco products as part of the program shall be charged with a violation of Section 4-64-200.

(Omitted text is not affected by this ordinance.)

SECTION 4. Chapter 4-64 of the Municipal Code of Chicago is hereby amended by adding a new Article III and a new Section 4-64-338, as follows:

Article III.

Price Floors, Coupon Prohibition, And Minimum Package Sizes For Tobacco Products (4-64-250, Et Seq.)

4-64-250 Stay Of Operation, Application, And Enforcement Of Certain Provisions.

(a) The operation, application, and enforcement of Sections 4-64-260 and 4-64-270 is hereby stayed.

(b) In the event Chapter 3-49 of this Code is invalidated by a court of competent jurisdiction or by legislation, the operation, application, and enforcement of Sections 4-64-260 and 4-64-270 shall commence on the 90th day following the date of the final judicial determination or the effective date of the legislation, as applicable.

4-64-255 Definitions.

As used in this article:

"Cigarette" has the meaning ascribed to that term in Section 3-42-010 of this Code.

"Large cigar" means any roll of tobacco wrapped in leaf tobacco or any substance containing tobacco and weighing at least four pounds per one thousand units.

"Little cigar" means any roll of tobacco, other than a cigarette, wrapped in leaf tobacco or any substance containing tobacco and weighing less than four pounds per one thousand units.

"Package" means the original packet, box, tin, or other container used to contain and to convey cigarettes or other tobacco products to the consumer.

"Price reduction instrument" means any coupon, voucher, rebate, card, paper, note, form, statement, ticket, image, or other issue, whether in paper, digital, or any other form, used for commercial purposes to receive an article, product, service, or accommodation without charge or at a discounted price.

"Price floor" means the minimum price, including all applicable taxes, for which one tobacco product or package of tobacco products may be sold by a retail tobacco dealer.

"Smokeless tobacco" means any kind and form of tobacco product not intended to be smoked, including snuff, snus, and chewing tobacco.

"Smoking tobacco" means any kind and form of tobacco product prepared in such manner as to be suitable for smoking, in a pipe or otherwise, including, granulated, plug cut, crimp cut, ready rubbed, cavendish, perique, roll-your-own, shorts, refuse scraps, clippings, cuttings, sweeping of tobacco and loose tobacco.

4-64-260 Price Floors For Tobacco Products.

(a) The following price floors shall apply to sales in the City of Chicago:

(1) The price floor for cigarettes shall be $11.50 per package, provided that this floor may be modified pursuant to subsection 4-64-260(b).

(2) The price floor for little cigars shall be $11.50 per package, provided that this floor may be modified pursuant to subsection 4-64-260(b).

(3) The price floor for large cigars shall be $1.74 per cigar, provided that this floor may be modified pursuant to subsection 4-64-260(b).

(4) The price floor for smoking tobacco shall be $11.50 per 0.65 ounce pouch ($17.70 per ounce), provided that this floor may be modified pursuant to subsection 4-64-260(b).

(5) The price floor for smokeless tobacco shall be $4.00 per ounce, provided that this floor may be modified pursuant to subsection 4-64-260(b).

(b) The commissioner of health, with the approval of the comptroller, may amend by rule the price floor applicable to a category of tobacco product in an amount proportional to the change, if any, in the Chicago-Gary-Kenosha area consumer price index. In the event the commissioner amends a price floor, the amended price floor shall not go into effect until 90 days after it is announced via rule promulgated by the department of public health.

(c) No person shall sell or offer for sale a tobacco product to a consumer for a price less than the price floor. A retail tobacco dealer shall prominently display the price of all tobacco products at the point of display or at the point of sale.

4-64-265 Coupons Prohibited.

No person shall:

(a) honor or accept a price reduction instrument in any transaction related to the sale of a tobacco product to a consumer;

(b) sell or offer for sale a tobacco product to a consumer through any multi-package discount, or otherwise provide to a consumer any tobacco product for less than the listed price in exchange for the purchase of any other tobacco product by the consumer;

(c) sell, offer for sale, or otherwise provide any product other than a tobacco product to a consumer for less than the listed price in exchange for the purchase of a tobacco product by the consumer; or

(d) sell, offer for sale, or otherwise provide tobacco products to a consumer for less than the listed price.

4-64-270 Minimum Package Sizes For Tobacco Products.

(a) Each tobacco product sold or offered for sale by a retail tobacco dealer shall be sold or offered for sale in the package provided by the manufacturer, importer, or packager.

(b) No retail tobacco dealer shall sell or offer for sale a large cigar unless it is sold in a package of at least four large cigars, provided that this subsection shall not apply to any individual large cigar with a listed price of more than $3.00. The commissioner of health, with the approval of the comptroller, may amend by rule this minimum listed price in proportion to the change, if any, in the Chicago-Gary-Kenosha area consumer price index. In the event the commissioner does so, the amended minimum listed price shall not go into effect until 90 days after it is announced via rule promulgated by the department of public health.

(c) No retail tobacco dealer shall sell or offer for sale a little cigar unless it is sold in a package of at least 20 little cigars.

4-64-280 Enforcement -- Regulations.

The department of business affairs and consumer protection shall enforce this article. The commissioners of health and business affairs and consumer protection, acting jointly or individually, may promulgate any rules necessary to administer this article.

(Omitted text is not affected by this ordinance.)

4-64-338 Price Floor, Coupon Prohibition, And Package Size Violations.

Any person convicted of a first offense for violating Article III, this chapter, or any rule or regulation promulgated pursuant to that article, shall be punished by a fine of not less than $1,000.00 nor more than $2,000.00. Any person convicted of a second offense within a five-year period for violating Article III, this chapter, or any rule or regulation promulgated pursuant to that article, shall be punished for such offense by a fine of not less than $2,500.00 nor more than $3,500.00. Any person convicted of a third offense within a five-year period for violating Article III, this chapter, or any rule or regulation promulgated pursuant to that article, shall be punished for such offense by a fine of not less than $5,000.00 nor more than $7,500.00. For purposes of this section, multiple violations occurring on the same date shall be deemed a single violation.

(Omitted text is not affected by this ordinance.)

SECTION 5. Chapter 4-64 of the Municipal Code of Chicago is hereby amended by deleting the language stricken and inserting the language underscored, as follows:

(Omitted text is not affected by this ordinance.)

4-64-240 Revocation Of Licenses.

(a) If a person commits any combination of three or more violations within any 24-month period of Sections 3-42-020, 3-42-025, 3-42-060, 3-42-100, 4-64-132, 4-64-150, 4-64-180, 4-64-190, ~~4-64-191,~~ 4-64-210, ~~and~~ 4-64-220, 4-64-260, 4-64-265, and 4-64-270, the commissioner shall revoke that person's licenses. If a person commits two or more violations within any 48-month period of Section 4-64-191, the commissioner shall revoke that person's licenses. For purposes of this section: (1) "licenses" includes any and all

licenses issued by any officer, department, or agency of the City of Chicago required for retail or other business operations at the location at which the violations occurred, and includes, but is not limited to, retail tobacco licenses; (2) multiple violations occurring on the same date shall be deemed a single violation; and (3) the term "violation" means any final disposition against the licensee on a charge brought pursuant to one of the Code provisions listed above, including, but not limited to, any finding of liability after adjudication on the merits, any default finding of liability, any uncontested finding of liability, any negotiated pre-hearing settlement of the charge, and any voluntary payment of the fine corresponding to the charge. A person subject to revocation pursuant to this subsection shall be entitled to the process described in Section 4-4-280, with the condition that any revocation hearing shall be limited to the issue of whether the licensee's record accurately reflects the existence of a sufficient number of violations to support the revocation decision; the licensee shall not be permitted to challenge the violations themselves, nor any underlying facts asserted or determined therein.

(Omitted text is unaffected by this ordinance.)

4-64-245 Nonrenewal Of Licenses.

(a) If a retail tobacco licensee commits any combination of three or more violations within any 24-month period of Sections 3-42-020, 3-42-025, 3-42-060, 3-42-100, 4-64-132, 4-64-150, 4-64-180, 4-64-190, ~~4-64-191,~~ 4-64-210, ~~and~~ 4-64-220, 4-64-260, 4-64-265, and 4-64-270, the licensee shall be subject to nonrenewal of the license. If a person commits two or more violations within any 48-month period of Section 4-64-191, the licensee shall be subject to nonrenewal of the license. The commissioner may decline to renew such license, subject to the procedure described in subsection 4-64-245(b). For purposes of this section, multiple violations occurring on the same date shall be deemed a single violation, and the term "violation" means any final disposition against the licensee on a charge brought pursuant to one of the Code provisions listed above, including, but not limited to, any finding of liability after adjudication on the merits of the charge, any default finding of liability, any uncontested finding of liability, any negotiated pre-hearing settlement of the charge, and any voluntary payment of the fine corresponding to the charge.

(Omitted text is unaffected by this ordinance.)

SECTION 6. The provisions of this ordinance are declared to be separate and severable. The invalidity of any provision of this ordinance, or the invalidity of the application thereof to any person or circumstance, shall not affect the validity of the remainder of this ordinance, or the validity of its application to other persons or circumstances.

SECTION 7. Following passage and publication, Section 2 and Section 3 of this ordinance shall take effect on July 1, 2016. Section 4 and Section 5 of this ordinance shall take effect 180 days after passage and publication. The remainder of this ordinance shall take effect upon passage and publication.

COMMITTEE ON THE BUDGET AND GOVERNMENT OPERATIONS.

AMENDMENT OF CHAPTER 2-36 OF MUNICIPAL CODE BY ADDING NEW SECTION 2-36-570 TO AUTHORIZE COMMISSIONER OF FIRE TO ENTER INTO AGREEMENTS RELATED TO ELECTRONIC SUBMISSION OF INSPECTION RECORDS AND INSPECTION FEES.

[O2016-103]

The Committee on the Budget and Government Operations submitted the following report:

CHICAGO, February 10, 2016.

To the President and Members of the City Council:

Your Committee on the Budget and Government Operations, having had under consideration an ordinance authorizing an amendment to Chapter 2-36 of the Municipal Code of Chicago authorizing the Fire Commissioner to execute agreements necessary for the electronic submission of inspection records and inspection fees, and having had the same under advisement, begs leave to report and recommend that Your Honorable Body *Pass* the ordinance transmitted herewith.

This recommendation was concurred in by a viva voce vote of the members of the committee.

Respectfully submitted,

(Signed) JASON C. ERVIN,
Vice-Chairman.

On motion of Alderman Ervin, the said proposed ordinance transmitted with the foregoing committee report was *Passed* by yeas and nays as follows:

Yeas -- Aldermen Moreno, Hopkins, Dowell, Burns, Hairston, Sawyer, Mitchell, Harris, Beale, Sadlowski Garza, Thompson, Cárdenas, Quinn, Burke, Lopez, Foulkes, D. Moore, Curtis, O'Shea, Cochran, Brookins, Muñoz, Zalewski, Scott, Solis, Burnett, Ervin, Taliaferro, Reboyras, Santiago, Waguespack, Mell, Ramirez-Rosa, Villegas, Mitts, Sposato, Laurino, O'Connor, Napolitano, Reilly, Smith, Tunney, Arena, Cappleman, Pawar, Osterman, J. Moore, Silverstein -- 48.

Nays -- None.

Alderman Beale moved to reconsider the foregoing vote. The motion was lost.

The following is said ordinance as passed:

Be It Ordained by the City Council of the City of Chicago:

SECTION 1. Chapter 2-36 of the Municipal Code of Chicago is hereby amended by adding a new Section 2-36-570, as follows:

2-36-570 Agreements Related To Electronic Submission Of Inspection Records And Inspection Fees.

The fire commissioner, after conducting a competitive solicitation, is authorized to enter into an agreement with an entity that provides and hosts a computer application through which inspectors shall electronically submit to the City: (i) results of mandatory inspections of fire protection equipment, including pump inspections, sprinkler system inspections, and standpipe inspections, as well as (ii) the amount of the inspection fees due the City pertaining to such inspections. The fire commissioner is authorized to designate the entity's computer application as the required method for submission of these records and fees to the City. The costs for the operation and maintenance of the application and the retention of the various records contained therein shall be borne by the inspectors, who may pass on such charges to building owners. The City's contract with the entity shall be on such terms as the fire commissioner deems reasonable. The fire commissioner is authorized to adopt rules to administer and enforce this section.

SECTION 2. This ordinance shall be in force and effect upon passage and approval.

AMENDMENT OF CHAPTER 2-92 OF MUNICIPAL CODE BY MODIFYING SECTIONS 2-92-660, 2-92-690 AND 2-92-780 TO FURTHER EXTEND MINORITY- AND WOMEN-OWNED BUSINESS ENTERPRISE CONSTRUCTION PROGRAM TO DECEMBER 31, 2020 AND INCREASE ASPIRATIONAL GOALS.

[O2016-1530]

The Committee on the Budget and Government Operations submitted the following report:

CHICAGO, February 10, 2016.

To the President and Members of the City Council:

Your Committee on the Budget and Government Operations, having had under

consideration an ordinance authorizing an amendment to Chapter 2-92 of the Municipal Code of Chicago necessary to provide for the continuation of the minority- and women-owned (MBE/WBE) firms' construction program until December 31, 2020, and having had the same under advisement, begs leave to report and recommend that Your Honorable Body *Pass* the ordinance transmitted herewith.

This recommendation was concurred in by a viva voce vote of the members of the committee.

Respectfully submitted,

(Signed) JASON C. ERVIN,
Vice-Chairman.

On motion of Alderman Ervin, the said proposed ordinance transmitted with the foregoing committee report was *Passed* by yeas and nays as follows:

Yeas -- Aldermen Moreno, Hopkins, Dowell, Burns, Hairston, Sawyer, Mitchell, Harris, Beale, Sadlowski Garza, Thompson, Cárdenas, Quinn, Burke, Lopez, Foulkes, D. Moore, Curtis, O'Shea, Cochran, Brookins, Muñoz, Zalewski, Scott, Solis, Burnett, Ervin, Taliaferro, Reboyras, Santiago, Waguespack, Mell, Ramirez-Rosa, Villegas, Mitts, Sposato, Laurino, O'Connor, Napolitano, Reilly, Smith, Tunney, Arena, Cappleman, Pawar, Osterman, J. Moore, Silverstein -- 48.

Nays -- None.

Alderman Beale moved to reconsider the foregoing vote. The motion was lost.

The following is said ordinance as passed:

WHEREAS, The City of Chicago (the "City") is a home rule unit of local government as defined in Section 6(a), Article VII of the 1970 Constitution of the State of Illinois and, as such, may exercise any power and perform any function pertaining to its government and affairs; and

WHEREAS, The City, through its Department of Procurement Services (the "Department") is responsible for the contracting of goods and services for the City; and

WHEREAS, Pursuant to Section 2-92-650, et seq. (the "Ordinance") of the Municipal Code of Chicago ("Code"), the Department has established a Minority- and Women-owned business enterprise construction procurement program (the "MBE/WBE program"); and

WHEREAS, The Ordinance provides in pertinent part that the Ordinance "shall expire on March 31, 2016, unless the city finds that its remedial purposes have not been fully achieved and there is a compelling interest in continuing narrowly tailored remedies to redress discrimination against MBEs or WBEs so that the City will not function as a passive participant in a discriminatory marketplace"; and

WHEREAS, In order to determine whether it is appropriate to allow the Ordinance to expire or instead to continue the narrowly tailored remedies contained therein, a comprehensive review of the relevant data is warranted; and

WHEREAS, The City has retained the noted econometrician Dr. David G. Blanchflower, Bruce V. Rauner Professor of Economics, Dartmouth College, and former member of the Monetary Policy Committee of the Bank of England, to carry out such a comprehensive review; and

WHEREAS, The City has also commissioned a credit market survey on lender discrimination, which was conducted by the National Opinion Research Center (NORC) at The University of Chicago; and

WHEREAS, The City has also retained Don O'Bannon, Esq., who conducted a study to explore anecdotal evidence of possible discrimination against minorities and women through the use of a focus group and stakeholder meetings; and

WHEREAS, The City has also retained the law firm of Pugh, Jones & Johnson to provide counsel to the City and the retained parties with respect to the entire comprehensive review; and

WHEREAS, Dr. Blanchflower has concluded his review and has provided a detailed report of his conclusions to the City, including the NORC Credit Market survey and the anecdotal study, together with recommendations based on his findings ("the Final Report") that the MBE/WBE program should continue; and

WHEREAS, It is advisable and appropriate to incorporate the conclusions and recommendations of the Final Report into law; now, therefore,

Be It Ordained by the City Council of the City of Chicago:

SECTION 1. Sections 2-92-660, 2-92-690 and 2-92-780 of the Code are hereby amended by inserting the underscored language and deleting the struck-through language as follows:

2-92-660 Findings Of Discrimination.

(Omitted text is unaffected by this ordinance.)

(v) following a comprehensive review of the relevant data conducted in 2009, the city ~~has~~ determined to extend this article to December 2015 and make other changes to this article, and following a subsequent comprehensive review of the relevant data conducted in 2015, the city has determined to further extend this article to ~~March 31, 2016~~ December 31, 2020.

2-92-690 Aspirational Goals.

The chief procurement officer shall establish biannual, aspirational goals for the award of construction contracts and subcontracts to MBEs and WBEs, based upon the best available evidence. Quotas are prohibited.

Upon the effective date of this article, the biannual, aspirational goals shall be to award ~~24~~ 26 percent of the annual dollar value of all construction contracts to qualified MBEs and ~~four~~ six percent of the annual dollar value of all construction contracts to qualified WBEs.

2-92-780 Review And Sunset.

This article shall be subject to an interim review by the chief procurement officer to be concluded by December of ~~2012~~ 2017, and shall expire on ~~March 31, 2016~~ December 31, 2020, unless the city finds that its remedial purposes have not been fully achieved and there is a compelling interest in continuing narrowly tailored remedies to redress discrimination against MBEs or WBEs so that the city will not function as a passive participant in a discriminatory marketplace.

SECTION 2. This ordinance shall be in full force and effect from the date of its passage and approval.

INTERGOVERNMENTAL AGREEMENT WITH CITY OF EVANSTON AND VILLAGE OF OAK PARK REGARDING DIVVY BIKE SHARING SYSTEM.

[O2016-68]

The Committee on the Budget and Government Operations submitted the following report:

CHICAGO, February 10, 2016.

To the President and Members of the City Council:

Your Committee on the Budget and Government Operations, having had under

consideration an ordinance authorizing the execution of intergovernmental agreements between the City of Chicago and the City of Evanston and the Village of Oak Park necessary for interoperable bike sharing systems, and having the same under advisement, begs leave to report and recommend that Your Honorable Body *Pass* the ordinance transmitted herewith.

This recommendation was concurred in by a viva voce vote of the members of the committee.

Respectfully submitted,

(Signed) JASON C. ERVIN,
Vice-Chairman.

On motion of Alderman Ervin, the said proposed ordinance transmitted with the foregoing committee report was *Passed* by yeas and nays as follows:

Yeas -- Aldermen Moreno, Hopkins, Dowell, Burns, Hairston, Sawyer, Mitchell, Harris, Beale, Sadlowski Garza, Thompson, Cárdenas, Quinn, Burke, Lopez, Foulkes, D. Moore, Curtis, O'Shea, Cochran, Brookins, Muñoz, Zalewski, Scott, Solis, Burnett, Ervin, Taliaferro, Reboyras, Santiago, Waguespack, Mell, Ramirez-Rosa, Villegas, Mitts, Sposato, Laurino, O'Connor, Napolitano, Reilly, Smith, Tunney, Arena, Cappleman, Pawar, Osterman, J. Moore, Silverstein -- 48.

Nays -- None.

Alderman Beale moved to reconsider the foregoing vote. The motion was lost.

The following is said ordinance as passed:

WHEREAS, The City of Chicago (the "City"), is a home rule unit of government under Section 6(a), Article VII of the 1970 Constitution of the State of Illinois; and

WHEREAS, The City has established a large bike sharing system in Chicago (the "System"); and

WHEREAS, The City has received grants totaling $28,000,000 (the "Grant Funds") from the federal government to pay for the costs of purchase and installation of the infrastructure of the System, which will be supplemented by City funds in the amount of approximately $6,500,000; and

WHEREAS, The City, through its Department of Transportation ("CDOT"), desires to act as a fiscal agent to a portion of the Grant Funds in the amount of $320,000 that will be granted to the City of Evanston ("Evanston") for the purpose of Evanston acquiring a

substantially identical bike sharing system to the System such that the two systems will, *inter alia*, (i) be interoperable, (ii) share a brand identity through a licensing arrangement, and (iii) may share certain costs and revenues; and

WHEREAS, The City, through CDOT, also desires to act as a fiscal agent to a portion of the Grant Funds in the amount of $480,000 that will be granted to the Village of Oak Park ("Oak Park," and together with Evanston, the "Parties") for the purpose of Oak Park acquiring a substantially identical bike sharing system to the System such that the two systems will, *inter alia*, (i) be interoperable, (ii) share a brand identity through a licensing arrangement, and (iii) may share certain costs and revenues; and

WHEREAS, The City and the Parties wish to enter into intergovernmental agreements in substantially the forms attached as Exhibit A and Exhibit B (the "Agreements") whereby the City shall grant $320,000 to Evanston and $480,000 to Oak Park, respectively; now, therefore,

Be It Ordained by the City Council of the City of Chicago:

SECTION 1. The above recitals are expressly incorporated in and made a part of this ordinance as though fully set forth herein.

SECTION 2. Subject to the approval of the Corporation Counsel of the City as to form and legality, the Commissioner of CDOT is authorized to execute and deliver the Agreements in substantially the forms attached hereto as Exhibit A and Exhibit B, and such other documents as are necessary, between the City and the Parties.

SECTION 3. To the extent that any ordinance, resolution, rule, order or provision of the Municipal Code of Chicago, or part thereof, is in conflict with the provisions of this ordinance, the provisions of this ordinance shall control. If any section, paragraph, clause or provision of this ordinance shall be held invalid, the invalidity of such section, paragraph, clause or provision shall not affect any other provisions of this ordinance.

SECTION 4. This ordinance shall be in full force and effect from and after the date of its passage and approval.

Exhibits "A" and "B" referred to in this ordinance read as follows:

Exhibit "A".

Intergovernmental Agreement With City Of Evanston Regarding Chicago City-Wide Bike Sharing System.

This Intergovernmental Agreement (the "Intergovernmental Agreement") is made and entered into this __th day of _____, 20 __ by and between the City of Chicago

(the "City"), a municipal corporation and home rule unit of government under Article VII, Section 6(a) of the 1970 Constitution of the State of Illinois, by and through its Department of Transportation, and the City of Evanston ("Evanston"), a municipal corporation and home rule unit of government under Article VII, Section 6(a) of the 1970 Constitution of the State of Illinois. The City and Evanston are sometimes referred to herein individually as a "Party" and together as the "Parties".

Recitals.

Whereas, The City has received grants totaling $28,000,000 (the "Grant Funds") from the federal government to pay for the costs of purchase and installation of the infrastructure of a bike sharing system within Chicago (the "System"), which will be supplemented by City funds in the amount of approximately $6,500,000; and

Whereas, The City desires to act as a fiscal agent to a portion of the Grant Funds in the amount of $320,000 that will be granted to Evanston (the "Evanston Pass-Through Grant") for the purpose of Evanston acquiring a substantially identical bicycle sharing system to the System such that the two systems will, inter alia, (i) be interoperable, (ii) share a brand identity through a licensing arrangement described herein, and (iii) may share certain costs and revenues in a manner described herein; and

Whereas, The City, as the fiscal agent, will provide the Evanston Pass-Through Grant through direct payments to the Bicycle Sharing Provider, as hereinafter defined, for costs related to the Evanston Project, as hereinafter defined; and

Whereas, Evanston is required to provide no less than $80,000 as the local match funds for the Evanston Pass-Through Grant (the "Local Match Funds"); and

Whereas, Evanston will provide the Local Match Funds through direct payments to the Bicycle Sharing Provider, as hereinafter defined, for eligible costs in connection with the Evanston Project, as hereinafter defined; and

Whereas, Evanston will be the owner of all Bicycle Stations, as hereinafter defined, used in the Evanston System, as hereinafter defined; and

Whereas, The City is the owner of Federal trademark registrations for the marks "Divvy" (Reg. Number 4802363) and "Divvy and Design" (Reg. Number 4802362) and various trademarks, service marks, logos, trade dress and the like used in connection with the System and is the owner of the Bike Sharing System (the "System Marks"); and

Whereas, Evanston desires that the Evanston System use the System Marks; and

Whereas, The City has entered into an agreement (the "Bicycle Sharing Agreement") with Motivate International, Inc. (the "Bicycle Sharing Provider"), for the Bicycle Sharing Provider

to procure, install, operate and maintain the equipment necessary for the System (the installation, operation, maintenance of the equipment, displaying advertising on, repairing, replacing, dismantling and removing Bicycle Stations necessary for the System by the Bicycle Sharing Provider pursuant to the Bicycle Sharing Agreement shall be known herein as the "Project"); and

Whereas, The Bicycle Sharing Provider is licensed to use the System Marks in operating the System and related systems, including the Evanston System, subject to all restrictions and quality control provisions exercised by the City; and

Whereas, It is anticipated that Evanston will also enter into an agreement substantially similar to Bicycle Sharing Agreement (the "Evanston Bicycle Sharing Agreement") with the Bicycle Sharing Provider, for the Bicycle Sharing Provider to operate and maintain the equipment necessary for a bike sharing system in the City of Evanston, including all or most of the same service metrics as in the Bicycle Sharing Agreement (the "Evanston System", and collectively with the System, the "Entire System") (the installation, operation, maintenance of the equipment, displaying advertising on, repairing, replacing, dismantling and removing Evanston Bicycle Stations necessary for the System by the Bicycle Sharing Provider pursuant to the Evanston Bicycle Sharing Agreement shall be known herein as the "Evanston Project", and collectively with the Project, the "Entire Project"); and

Whereas, The City has entered into an agreement with Outfront Media LLC (formerly known as Van Wagner Communications LLC), a New York limited liability company ("Outfront"), to install, maintain, and remove advertising in connection with the System (the "Advertising Provider Agreement") (Outfront and its subcontractors will be collectively known as the "Advertising Provider"); and

Whereas, The Entire System shall benefit the Parties' residents, businesses and visitors by improving the environment and increasing the amenities of the Parties by providing an additional convenient transportation option; and

Whereas, The Evanston Project shall require that the Bicycle Sharing Provider install, operate and maintain certain necessary equipment (bicycles and related equipment known as "Bicycle Stations") on and at specific locations on and at property owned (or otherwise legally controlled) by Evanston (such property shall be known as "Evanston Property", such Bicycle Stations shall be known as "Evanston Bicycle Stations", and such locations shall be known as "Evanston Bicycle Station Locations"); and

Whereas, The Entire Project shall therefore require that Evanston grant (or cause to be granted to): (1) the Bicycle Sharing Provider and its contractor(s) and subcontractors (the Bicycle Sharing Provider, its contractors and subcontractor shall be known collectively as the "Contractors") and the Advertising Provider, appropriate rights of entry and access to the Evanston Bicycle Station Locations for purposes of installing, operating, maintaining, displaying advertising on, repairing, replacing, dismantling and removing the Evanston Bicycle Stations; and (2) members of the public (the "Member") appropriate rights of entry and access to the Evanston Bicycle Station Locations for purposes of using the Evanston Bicycle Stations and the System;

Now, Therefore, In consideration of the mutual covenants and agreements contained herein, and for other good and valuable consideration, the receipt and sufficiency of which are hereby acknowledged, the parties hereto agree as follows:

Terms And Conditions.

Article One.

Incorporation Of Recitals; Definitions.

The recitals set forth above are incorporated herein by reference and made a part hereof. Any capitalized term used, but otherwise not defined, herein shall have the same meaning as ascribed to it in the Bicycle Sharing Agreement.

Article Two.

The Bicycle Sharing Agreement, The Village Bicycle Stations And The Village Bicycle Station Locations.

1. Evanston hereby acknowledges and agrees to comply with (i) all applicable terms and conditions of the Bicycle Sharing Agreement and (ii) the City's exercise of the control over the quality of the goods and services offered under the System Marks through its license with Motivate, all of which will be no more onerous than that which the City exercises over the System, all as directed by the City. Evanston acknowledges that City is the owner of the System Marks and that Evanston has no ownership interest in the System Marks.

2. Evanston shall not act or fail to act in such a manner as to cause the City or the Bicycle Sharing Provider to violate or be in default under the Bicycle Sharing Agreement.

3. Evanston, prior to entering into the Evanston Bicycle Sharing Agreement, shall furnish the City with a copy for the City's review and approval.

4. Evanston will determine potential Evanston Bicycle Station Locations (the "Potential Evanston Bicycle Station Locations"). Evanston shall use as its basis for the proper siting of the Bicycle Station Locations such factors as reservation of sites for future projects, aesthetics, crowd and traffic control, general safety and visibility, landscaping issues, and other factors which may affect the mission of the Evanston. The Illinois State Historic Preservation Officer (SHPO) shall be given the opportunity to review all Potential Evanston Bicycle Station Locations to ensure that they meet the Secretary of Interior's standard for rehabilitation and guidelines for rehabilitating historic buildings as contained in 36 CFR 67 and concur in a finding of no adverse effect pursuant to 36 CFR 800.

5. In addition to the Evanston Bicycle Stations funded from the proceeds of the Evanston Pass-Through Grant, Evanston may install additional Bicycle Stations funded by other sources. Such Bicycle Stations shall be considered Evanston Bicycle Stations, a part of the Evanston System and therefore a part of the Entire System, and subject to all of the terms and conditions of this Intergovernmental Agreement.

6. Evanston shall provide, or cause to be provided, to the City and Contractors the relevant information and documentation (including documentation evidencing Evanston's ownership or control of Evanston Property) regarding the Potential Evanston Bicycle Station Locations, the Evanston Bicycle Station Locations, and, to the extent necessary, the applicable Evanston Property(ies) necessary for purposes of installing, operating, maintaining, displaying advertising on, repairing, replacing, dismantling and removing Evanston Bicycle Stations. Evanston shall provide any and all permits to install said Evanston Bicycle Stations at no cost to the Contractors.

7. Evanston hereby grants to the City, the City's agents and employees, Contractors and the Advertising Provider a right of entry to Evanston Bicycle Station Locations and, to the extent necessary, the applicable Evanston Property(ies) for purposes of (i) installing, operating, maintaining, displaying advertising on, repairing, replacing, dismantling and removing the Evanston Bicycle Stations and (ii) inspection of compliance with quality standards that the City enforces with the System. Five days prior to the installation of such Evanston Bicycle Station, the Bicycle Sharing Provider shall provide written notice to Evanston's representative identified in Article Nineteen of its intention to install Evanston Bicycle Stations and its associated infrastructure, subject to Evanston's approval, which may include the necessity of opening secured areas, providing locates and conducting before and after installation walkthroughs to determine damage and restoration if needed.

Evanston hereby also grants to the members a right of entry to the Evanston Bicycle Station Locations and, to the extent necessary, the applicable Evanston Property(ies), for the purpose of using Evanston Bicycle Stations and the Evanston System. The terms and conditions of the rights of entry described in this paragraph 7 shall be coterminous with the Bicycle Sharing Agreement, as may be amended from time to time, only upon agreement of the parties hereto. Further, the Contractors shall keep, or cause to be kept, the Evanston Stations in a clean, well-maintained condition, and shall not use Evanston Property for any purpose other than those related to this Agreement, including but not limited to parking vehicles, storage or equipment or debris for longer than necessary to complete necessary construction and maintenance tasks.

8. Evanston acknowledges that the Evanston Bicycle Stations, and all related equipment installed at the Evanston Bicycle Station Locations by the Contractors, are and shall remain the property of Evanston. Evanston also agrees that all Evanston Bicycle Stations and other equipment purchased for the Evanston System shall be identical to the equipment in the System.

9. Evanston shall be responsible for all costs related to the Evanston Project and Evanston Bicycle Stations, including the costs described in subparts (a), (b) and (c) below:

(a) Damage To Bicycles.

(i) Evanston will be responsible for costs associated with damage to bicycles if the damage clearly occurred within Evanston (the "Evanston Costs").

(ii) The City will be responsible for the costs associated with damage to bicycles if the damage clearly occurred within the City (the "City Costs").

(iii) The costs of damage to bicycles that are not Evanston Costs nor City Costs, nor attributable to a particular Member, will be divided in proportion to the number of bicycles in a jurisdiction's system compared to the number of bicycles in the Entire System.

(b) Stolen Or Missing Bicycles. Except as provided in the Evanston Bicycle Sharing Agreement, Evanston will be responsible for costs associated with stolen or missing bicycles (the "Costs of Missing Bicycles") in proportion to the number of bicycles in the Evanston System as compared to the number of bicycles in the Entire System. Solely for the purpose of illustration, and not of limitation, if the number of bicycles in the Evanston System is 10, and the number of bicycles in the Entire System is 100, the Evanston would be responsible for 10 percent of the Costs of Missing Bicycles in the Entire System; provided, however, the Evanston's share of the Costs of Missing Bicycles shall not exceed any maximum amount of such cost stated in the Evanston Bicycle Sharing Agreement. Costs in excess of such maximum shall be the responsibility of the Bicycle Sharing Provider, and not of the City.

(c) Damage To Stations. Except as provided in the Evanston Bicycle Sharing Agreement, Evanston will be responsible for all costs associated with damage to Evanston Bicycle Stations, no matter the source of the damage.

10. The authorizations granted in or pursuant to this Intergovernmental Agreement (including but not limited to the right of entry and license referenced in Section 6 above) shall be nonexclusive and nothing contained in this Intergovernmental Agreement shall be construed to limit, alter, or waive the right of Evanston to authorize persons other than the City, the Contractors and Advertising Provider to access and use the Evanston Property for any purpose, other than the operation of a bicycle sharing program.

11. At the conclusion of the Project, Evanston shall cause the Contractor to remove, or cause to be removed, any and all infrastructure, improvements, fixtures, signage or markings associated with the Project unless otherwise requested by the City. All removals from Evanston property must be within 90 days of the conclusion of this Intergovernmental Agreement, or if the Project has been terminated by the City with their vendors due to any reason, including bankruptcy, impracticability, impossibility, abandonment or any other reason for early conclusion of this Project, within 90 days of termination.

12. Evanston agrees that the following elements of the Entire System shall be determined by the City, in its sole discretion: pricing, hours of operation, seasons of operation, emergency system shut down, software and technology upgrades, branding, colors, logo, the number and types of specialty bikes, and all advertising and promotional materials (in print or electronic form) incorporating the System Marks. The City reserves the right to modify this list at its sole discretion.

Article Three.

The Revenue Sharing Agreement.

1. Memberships. The revenue related to membership fees shall be distributed as follows:

(a) Annual Memberships.

(i) The City shall be entitled to the membership fee related to an annual membership that is purchased by a Member with a mailing address located within the City, the membership fee related to an annual membership that is purchased by a Member with a mailing address that is neither located within the City nor within Evanston, and any overage fees related to such trips that originate within the City.

(ii) Evanston shall be entitled to the membership fee related to an annual membership that is purchased by a Member with a mailing address that is located within Evanston and any overage fees related to trips that originate within Evanston.

(b) 24-Hour Passes.

(i) The City shall be entitled to the fee related to any 24-hour pass that is purchased within the City and any overage fees related to such 24-hour pass for trips that originate within the City.

(ii) Evanston shall be entitled to the fees related to any 24-hour pass that is purchased within Evanston and any overage fees related to such 24-hour pass for trips that originate within Evanston.

(c) Gift Memberships And Gift 24-Hour Passes.

(i) The City shall be entitled to the fee related to a Gift Membership or Gift 24-hour pass is activated by a Member with a mailing address located within the City, and by a Member with a mailing address that is neither located within the City nor within Evanston.

(ii) Evanston shall be entitled to the fee related to a Gift Membership or a Gift 24-hour pass that is activated by a Member with a mailing address located within Evanston.

(d) Notwithstanding the foregoing in subsection (c) above, if a Gift 24-hour pass or Gift Membership is not activated within six months of the date of purchase (the "Unactivated Membership"), each Party shall be entitled to the share of the Unactivated Membership fee that is in proportion to the number of docking points in a particular jurisdiction divided by the number of docking points in the Entire System.

2. Licensed Merchandise.

Grant: City grants Evanston a non-exclusive and non-sublicensable license to use the System Marks on the following goods: hats, T-shirts, bicycle helmets and sweatshirts ("Merchandise"). Should Evanston wish to use the System Marks on any other products not identified in the definition of "Merchandise", it must request permission in writing from City. Evanston acknowledges and agrees that all use of the System Marks on the Merchandise by Evanston inures to the benefit of the City.

Quality Control: Prior to manufacture of the Merchandise, Evanston must submit to City in writing samples of all Merchandise, specifications regarding materials and information regarding the manufacturer of the Merchandise for approval by City. Evanston must provide City with samples of Merchandise for sale or distributed to the public pursuant to the license in this paragraph on the anniversary of the effective date of this Agreement. If any of the Merchandise is modified in a material manner by Evanston, including a change in the identity of the manufacturer, samples and information regarding the manufacturer shall be provided to City for approval before the modified Merchandise is offered for sale or otherwise distributed to the public. Should City require any changes to Merchandise, Evanston will have 30 days to modify the Merchandise as required by City. Should Evanston fail to do so, City may terminate the license granted under this paragraph. Any unsold Merchandise in Evanston's possession as of the termination date must be given to City or otherwise disposed of as City directs.

All revenues from sales of Merchandise shall be distributed as follows:

(a) The City shall be entitled to all revenue from Merchandise purchased in and shipped to locations within the City, and shipped to locations neither within the City nor Evanston.

(b) Evanston shall be entitled to revenue from Merchandise created by Evanston and purchased in Evanston, less a 10 percent licensing fee charged by the City (the "City Licensing Fee").

(c) Within 30 days following the end of each quarter, Evanston shall provide a report to the Bicycle Sharing Provider detailing the revenue obtained from merchandising for

such quarter. The Bicycle Sharing Provider shall then invoice Evanston in the amount of the City Licensing Fee. Evanston shall pay the amount of the invoice to the Bicycle Sharing Provider, who will deposit the funds as provided in the Bicycle Sharing Agreement.

3. Advertising.

(a) If Evanston agrees that the City will contract with the Advertising Provider to install advertising on the Evanston Bicycle Stations, Evanston does hereby grant to the City, the Contractors, and the Advertising Provider a license to use the Evanston Bicycle Station Locations for said purpose. The term of license described in this Section 3 shall be coterminous with the Bicycle Sharing Agreement and the Evanston Bicycle Sharing Agreement, as both may be amended from time to time. Ten percent of the gross revenue shall be allocated to the City as an administrative fee and such fee shall be in addition to and shall not be deducted from or considered a part of the City's share of the operating revenue. Evanston shall be entitled to all revenue, if any, generated by advertising from the Evanston Bicycle Stations remaining after payment of the City's administrative fee and the Advertising Provider's commission based on the rates in the Advertising Provider Agreement. Such advertising shall comply with the City's established standards for advertising content and format.

(b) Evanston may enter into agreements to install, maintain and remove advertising in connection with the Evanston Bicycle Stations with alternative advertising providers. Such advertising shall comply with the City's established standards for content, format, and existing contracts.

4. Sponsorship.

(a) The City has entered into that certain sponsorship agreement by and between with Blue Cross Blue Shield of Illinois and the City (the "Sponsorship Agreement"). The terms of the Sponsorship Agreement shall apply to the Evanston System and the Evanston Bicycle Stations. Evanston acknowledges and accepts that the City is entitled to 100 percent of the revenue generated by the Sponsorship Agreement in connection with the Evanston System and Evanston Bicycle Stations.

(b) The City contemplates entering into additional sponsorship agreements for additional station elements including, but not limited to, cellular service and payment system sponsorships (the "Additional Sponsorship Agreements"). If agreed upon by the sponsor, the terms of the Additional Sponsorship Agreements shall apply to the Evanston System and the Evanston Bicycle Stations. Evanston acknowledges and accepts that Evanston will be entitled to a percentage of the sponsorship revenue less any commissions based on the number of stations in the Evanston System in proportion to stations in the Entire System. Evanston also acknowledges that it shall only receive revenue if the sponsor(s) agree to extend the sponsorship to the Evanston System.

Notwithstanding the foregoing, Evanston may enter into sponsorship agreements in connection with individual Evanston Bicycle Stations, with the consent of the City, which consent shall not be unreasonably withheld.

Article Four.

Term.

The term of the Intergovernmental Agreement shall commence on the date hereof and shall expire upon the termination of the Bicycle Sharing Agreement according to its terms. Notwithstanding the foregoing, the City may terminate this Intergovernmental Agreement in its entirety, or any portion of it, at any time by a notice in writing from the City to Evanston for the following reasons:

1. The City or the Bicycle Sharing Provider terminates the Bicycle Sharing Agreement.

2. Evanston or the Bicycle Sharing Provider terminates the Evanston Bicycle Sharing Agreement.

3. The City terminates the System, the Entire System, or the Evanston System. If the City decides to terminate the Evanston System, it may offer to purchase the Evanston Bicycle Stations.

The City will give notice to Evanston in accordance with the provisions of Article Seven. The effective date of termination will be the date the notice is received by Evanston or the date stated in the notice, whichever is later.

Article Five.

Indemnity.

1. Evanston agrees to indemnify, defend and hold the City harmless from and against any losses, costs, damages, liabilities, claims, suits, actions, causes of action and expenses (including, without limitation, reasonable attorneys' fees and court costs) suffered or incurred by the City arising from or in connection with Evanston's failure to comply with any of the terms, covenants and conditions contained within this Intergovernmental Agreement.

2. The City agrees to indemnify, defend and hold Evanston harmless from and against any losses, costs, damages, liabilities, claims, suits, actions, causes of action and expenses (including, without limitation, reasonable attorneys' fees and court costs) suffered or incurred by Evanston arising from or in connection with the City's failure to comply with any of the terms, covenants and conditions contained within this Intergovernmental Agreement.

The indemnities contained herein shall survive the expiration of this Intergovernmental Agreement.

Article Six.

Consent.

Whenever the consent or approval of one or both Parties to this Intergovernmental Agreement is required hereunder, such consent or approval shall not be unreasonably withheld or delayed.

Article Seven.

Notice.

Notice to Evanston shall be addressed to:

City of Evanston
Community Development Department
100 Ridge Avenue
Evanston, Illinois 60201
Attention: Mark Muenzer, Director
Phone: (847)448-8032

with a copy to:

City of Evanston
Law Department
2100 Ridge Avenue
Attention: W. Grant Farrar, Corporation Counsel
Phone: (847)866-2937

Notice to the City shall be addressed to:

City of Chicago
Department of Transportation
30 North LaSalle Street, Suite 500
Chicago, Illinois 60602
Attention: Divvy Bike Program

with a copy to:

City of Chicago
Department of Law
City Hall, Room 600
121 North LaSalle Street
Chicago, Illinois 60602
Attention: Finance and Economic Development Division

Unless otherwise specified, any notice, demand or request required hereunder shall be given in writing at the addresses set forth above, by any of the following means: (a) personal service; (b) overnight courier; (c) registered or certified mail, return receipt requested.

Such addresses may be changed when notice is given to the other party in the same manner as provided above. Any notice, demand or request sent pursuant to clause (a) hereof shall be deemed received upon such personal service. Any notice, demand or request sent pursuant to clause (b) shall be deemed received on the day immediately following deposit with the overnight courier and, if sent pursuant to subjection (c) shall be deemed received two days following deposit in the mail.

Article Eight.

Assignment; Binding Effect.

This Intergovernmental Agreement, or any portion thereof, shall not be assigned by either Party without the prior written consent of the other.

This Intergovernmental Agreement shall inure to the benefit of and shall be binding upon the City, Evanston and their respective successors and permitted assigns. This Intergovernmental Agreement is intended to be and is for the sole and exclusive benefit of the Parties hereto and such successors and permitted assigns (and, to the extent applicable, the Bicycle Sharing Provider).

Article Nine.

Modification.

This Intergovernmental Agreement may not be altered, modified or amended except by written instrument signed by all of the Parties hereto.

Article Ten.

Compliance With Laws.

The Parties hereto shall comply with all federal, state and municipal laws, ordinances, rules and regulations relating to this Intergovernmental Agreement.

Article Eleven.

Governing Law And Severability.

This Intergovernmental Agreement shall be governed by the laws of the State of Illinois. If any provision of this Intergovernmental Agreement shall be held or deemed to be or shall in fact be inoperative or unenforceable as applied in any particular case in any jurisdiction or jurisdictions or in all cases because it conflicts with any other provision or provisions hereof or any constitution, statute, ordinance, rule of law or public policy, or for any reason, such circumstance shall not have the effect of rendering any other provision or provisions contained herein invalid, inoperative or unenforceable to any extent whatsoever. The invalidity of any one or more phrases, sentences, clauses, or sections contained in this Intergovernmental Agreement shall not affect the remaining portions of this Intergovernmental Agreement or any part hereof.

Article Twelve.

Counterparts.

This Intergovernmental Agreement may be executed in counterparts, each of which shall be deemed an original.

Article Thirteen.

Entire Agreement.

This Intergovernmental Agreement constitutes the entire agreement between the Parties and shall supersede any and all prior agreements regarding the subject matter hereof.

Article Fourteen.

Authority.

Execution of this Intergovernmental Agreement by the City is authorized by an ordinance passed by the City Council of the City on _____. Execution of this Intergovernmental Agreement by Evanston is authorized by a resolution approved by the City Council of Evanston on _____ __, 201_. The Parties represent and warrant to each other that they have the authority to enter into this Intergovernmental Agreement and perform their obligations hereunder.

Article Fifteen.

Headings.

The headings and titles of this Intergovernmental Agreement are for convenience only and shall not influence the construction or interpretation of this Intergovernmental Agreement.

Article Sixteen.

Disclaimer Of Relationship.

The Bicycle Sharing Provider shall be deemed a third party beneficiary of Article Two hereof; otherwise, nothing contained in this Intergovernmental Agreement, nor any act of the City or Evanston shall be deemed or construed by any of the parties hereto or by third persons, to create any relationship of third party beneficiary, principal, agent, limited or general partnership, joint venture, or any association or relationship involving the City and Evanston.

Article Seventeen.

Construction Of Words.

The use of the singular form of any word herein shall also include the plural, and vice versa. The use of the neuter form of any word herein shall also include the masculine and feminine forms, the masculine form shall include feminine and neuter, and the feminine form shall include masculine and neuter.

Article Eighteen.

No Personal Liability.

No member, official, employee or agent of the City or Evanston shall be individually or personally liable in connection with this Intergovernmental Agreement.

Article Nineteen.

Representatives.

Immediately upon execution of this Intergovernmental Agreement, the following individuals will represent the Parties as a primary contact in all matters under this Intergovernmental Agreement.

For The Evanston:

City of Evanston
Community Development Department
100 Ridge Avenue
Evanston, Illinois 602011
Attention: Katherine Knapp
Phone: (847) 448-8032

For The City:

City of Chicago
Department of Transportation
30 North LaSalle Street
Chicago, Illinois 60602
Attention: Sean Wiedel
Phone: (312) 744-8182

Each Party agrees to promptly notify the other Party of any change in its designated representative, which notice shall include the name, address, telephone number and fax number of the representative for such Party for the purpose hereof.

Article Twenty.

Inspection And Records.

Evanston shall provide the City with reasonable access to its books and records relating to the Evanston System as shall be required by the City and necessary to reflect and disclose

fully the amount and disposition of the revenues related to the memberships, merchandise, advertising, and sponsorship described in Article Three. Any duly authorized representative of the City shall, at all reasonable times, have access to all portions of the Evanston Property where the Evanston Project is located. The rights of access and inspection provided in this paragraph shall continue for five years from the later of the expiration or the termination of this Intergovernmental Agreement.

In Witness Whereof, Each of the Parties has caused this Intergovernmental Agreement to be executed and delivered as of the date first above written.

City of Chicago, Illinois

By: _____
Rebekah Scheinfeld,
Commissioner
Department of Transportation

City of Evanston, Illinois

By: _____

Name: Wally Bobkiewicz

Title: City Manager

Exhibit "B".

Intergovernmental Agreement With Village Of Oak Park Regarding Chicago City-Wide Bike Sharing System.

This Intergovernmental Agreement (the "Intergovernmental Agreement") is made and entered into this __th day of _____, 2016 by and between the City of Chicago (the "City"), a municipal corporation and home rule unit of government under Article VII, Section 6(a) of the 1970 Constitution of the State of Illinois, by and through its Department of Transportation, and the Village of Oak Park (the "Village"), a Illinois municipal corporation and home rule unit of government under Article VIVV, Section 6(a) of the 1970 Constitution of the State of Illinois. The City and the Village are sometimes referred to herein individually as a "Party" and together as the "Parties".

Recitals.

Whereas, The City has received grants totaling $28,000,000 (the "Grant Funds") from the federal government to pay for the costs of purchase and installation of the infrastructure of a bike sharing system within Chicago (the "System"), which will be supplemented by City funds in the amount of approximately $6,500,000; and

Whereas, The City desires to act as a fiscal agent to a portion of the Grant Funds in the amount of $480,000 that will be granted to the Village (the "Village Pass-Through Grant") for the purpose of the Village acquiring a substantially identical bicycle sharing system to the System such that the two systems will, inter alia, (i) be interoperable, (ii) share a brand identity through a licensing arrangement described herein, and (iii) may share certain costs and revenues in a manner described herein; and

Whereas, The City, as the fiscal agent, will provide the Village Pass-Through Grant through direct payments to the Bicycle Sharing Provider, as hereinafter defined, for costs related to the Village Project, as hereinafter defined; and

Whereas, The Village is required to provide no less than $120,000 as the local match funds for the Village Pass-Through Grant (the "Local Match Funds"); and

Whereas, The Village will provide the Local Match Funds through direct payments to the Bicycle Sharing Provider, as hereinafter defined, for eligible costs in connection with the Village Project, as hereinafter defined; and

Whereas, The Village will be the owner of all Bicycle Stations, as hereinafter defined, used in the Village System, as hereinafter defined; and

Whereas, The City is the owner of Federal trademark registrations for the marks "Divvy" (Reg. Number 4802363) and "Divvy and Design" (Reg. Number 4802362) and various trademarks, service marks, logos, trade dress and the like used in connection with the System and is the owner of the Bike Sharing System (the "System Marks"); and

Whereas, The Village desires that the Village System use the System Marks; and

Whereas, The City has entered into an agreement (the "Bicycle Sharing Agreement") with Motivate International, Inc. (the "Bicycle Sharing Provider"), for the Bicycle Sharing Provider to procure, install, operate and maintain the equipment necessary for the System (the installation, operation, maintenance of the equipment, displaying advertising on, repairing, replacing, dismantling and removing Bicycle Stations necessary for the System by the Bicycle Sharing Provider pursuant to the Bicycle Sharing Agreement shall be known herein as the "Project"); and

Whereas, The Bicycle Sharing Provider is licensed to use the System Marks in operating the System and related systems, including the Village System, subject to all restrictions and quality control provisions exercised by the City; and

Whereas, It is anticipated that the Village will also enter into an agreement substantially similar to Bicycle Sharing Agreement (the "Village Bicycle Sharing Agreement") with the Bicycle Sharing Provider, for the Bicycle Sharing Provider to operate and maintain the equipment necessary for a bike sharing system in the Village of Oak Park, including all or most of the same service metrics as in the Bicycle Sharing Agreement (the "Village System", and collectively with the System, the "Entire System")(the installation, operation, maintenance of the equipment, displaying advertising on, repairing, replacing, dismantling and removing Village Bicycle Stations necessary for the System by the Bicycle Sharing Provider pursuant to the Village Bicycle Sharing Agreement shall be known herein as the "Village Project", and collectively with the Project, the "Entire Project"); and

Whereas, The City has entered into an agreement with Outfront Media LLC (formerly known as Van Wagner Communications LLC), a New York limited liability company ("Outfront") to install, maintain, and remove advertising in connection with the System (the "Advertising Provider Agreement") (Outfront and its subcontractors will be collectively known as the "Advertising Provider"); and

Whereas, The Entire System shall benefit the Parties' residents, businesses and visitors by improving the environment and increasing the amenities of the Parties by providing an additional convenient transportation option; and

Whereas, The Village Project shall require that the Bicycle Sharing Provider install, operate and maintain certain necessary equipment (bicycles and related equipment known as "Bicycle Stations") on and at specific locations on and at property owned (or otherwise legally controlled) by the Village (such property shall be known as "Village Property", such Bicycle Stations shall be known as "Village Bicycle Stations", and such locations shall be known as "Village Bicycle Station Locations"); and

Whereas, The Entire Project shall therefore require that the Village grant (or cause to be granted to): (1) the Bicycle Sharing Provider and its contractor(s) and subcontractors (the Bicycle Sharing Provider, its contractors and subcontractor shall be known collectively as the "Contractors") and the Advertising Provider, appropriate rights of entry and access to the Village Bicycle Station Locations for purposes of installing, operating, maintaining, displaying advertising on, repairing, replacing, dismantling and removing the Village Bicycle Stations; and (2) members of the public (the "Member") appropriate rights of entry and access to the Village Bicycle Station Locations for purposes of using the Village Bicycle Stations and the System;

Now, Therefore, In consideration of the mutual covenants and agreements contained herein, and for other good and valuable consideration, the receipt and sufficiency of which are hereby acknowledged, the parties hereto agree as follows:

Terms And Conditions.

Article One.

Incorporation Of Recitals; Definitions.

The recitals set forth above are incorporated herein by reference and made a part hereof. Any capitalized term used, but otherwise not defined, herein shall have the same meaning as ascribed to it in the Bicycle Sharing Agreement.

Article Two.

The Bicycle Sharing Agreement, The Village Bicycle Stations And The Village Bicycle Station Locations.

1. The Village hereby acknowledges and agrees to comply with (i) all applicable terms and conditions of the Bicycle Sharing Agreement and (ii) the City's exercise of the control over the quality of the goods and services offered under the System Marks through its license with Motivate, all of which will be no more onerous than that which the City exercises over the System, all as directed by the City. The Village acknowledges that City is the owner of the System Marks and that the Village has no ownership interest in the System Marks.

2. The Village shall not act or fail to act in such a manner as to cause the City or the Bicycle Sharing Provider to violate or be in default under the Bicycle Sharing Agreement.

3. The Village, prior to entering into the Village Bicycle Sharing Agreement, shall furnish the City with a copy for the City's review and approval.

4. The Village will determine potential Village Bicycle Station Locations (the "Potential Village Bicycle Station Locations"). The Village shall use as its basis for the proper siting of the Bicycle Station Locations such factors as reservation of sites for future projects, aesthetics, crowd and traffic control, general safety and visibility, landscaping issues, and other factors which may affect the mission of the Village. The Illinois State Historic Preservation Officer (SHPO) shall be given the opportunity to review all Potential Village Bicycle Station Locations to ensure that they meet the Secretary of Interior's standard for rehabilitation and guidelines for rehabilitating historic buildings as contained in 36 CFR 67 and concur in a finding of no adverse effect pursuant to 36 CFR 800.

5. In addition to the Village Bicycle Stations funded from the proceeds of the Village Pass-Through Grant, Village may install additional Bicycle Stations funded by other sources. Such Bicycle Stations shall be considered Village Bicycle Stations, a part of the Village

System and therefore a part of the Entire System, and subject to all of the terms and conditions of this Intergovernmental Agreement.

6. The Village shall provide, or cause to be provided, to the City and Contractors the relevant information and documentation (including documentation evidencing the Village's ownership or control of the Village Property) regarding the Potential Village Bicycle Station Locations, the Village Bicycle Station Locations, and, to the extent necessary, the applicable Village Property(ies) necessary for purposes of installing, operating, maintaining, displaying advertising on, repairing, replacing, dismantling and removing the Village Bicycle Stations. The Village shall provide any and all permits to install said Village Bicycle Stations at no cost to the Contractors.

7. The Village hereby grants to the City, the City's agents and employees, Contractors and the Advertising Provider a right-of-entry to the Village Bicycle Station Locations and, to the extent necessary, the applicable Village Property(ies) for purposes of (i) installing, operating, maintaining, displaying advertising on, repairing, replacing, dismantling and removing the Village Bicycle Stations and (ii) inspection of compliance with quality standards that the City enforces with the System. Five days prior to the installation of such Village Bicycle Station, the Bicycle Sharing Provider shall provide written notice to the Village's representative identified in Article Nineteen of its intention to install Village Bicycle Stations and its associated infrastructure, subject to the Village's approval, which may include the necessity of opening secured areas, providing locates and conducting before and after installation walkthroughs to determine damage and restoration if needed.

The Village hereby also grants to the members a right-of-entry to the Village Bicycle Station Locations and, to the extent necessary, the applicable Village Property(ies), for the purpose of using the Village Bicycle Stations and the System. The terms and conditions of the rights-of-entry described in this paragraph 7 shall be coterminous with the Bicycle Sharing Agreement, as may be amended from time to time, only upon agreement of the parties hereto. Further, the Contractors shall keep, or cause to be kept, the Village Stations in a clean, well-maintained condition, and shall not use the Village Property for any purpose other than those related to this Agreement, including but not limited to parking vehicles, storage or equipment or debris for longer than necessary to complete necessary construction and maintenance tasks.

8. The Village acknowledges that the Village Bicycle Stations, and all related equipment installed at the Village Bicycle Station Locations by the Contractors, are and shall remain the property of the Village. The Village also agrees that all Village Bicycle Stations and other equipment purchased for the Village System shall be identical to the equipment in the System.

9. The Village shall be responsible for all costs related to the Village Project and Village Bicycle Stations, including the costs described in subparts (a), (b) and (c) below:

(a) Damage To Bicycles.

(i) The Village will be responsible for costs associated with damage to bicycles if the damage clearly occurred within the Village (the "Village Costs").

(ii) The City will be responsible for the costs associated with damage to bicycles if the damage clearly occurred within the City (the "City Costs").

(iii) The costs of damage to bicycles that are not Village Costs nor City Costs, nor attributable to a particular Member, will be divided in proportion to the number of bicycles in a jurisdiction's system compared to the number of bicycles in the Entire System.

(b) Stolen Or Missing Bicycles. Except as provided in the Village Bicycle Sharing Agreement, the Village will be responsible for costs associated with stolen or missing bicycles (the "Costs of Missing Bicycles") in proportion to the number of bicycles in the Village System as compared to the number of bicycles in the Entire System. Solely for the purpose of illustration, and not of limitation, if the number of bicycles in the Village System is 10, and the number of bicycles in the Entire System is 100, the Village would be responsible for 10 percent of the Costs of Missing Bicycles in the Entire System; provided, however, the Village's share of the Costs of Missing Bicycles shall not exceed any maximum amount of such cost stated in the Village Bicycle Sharing Agreement. Costs in excess of such maximum shall be the responsibility of the Bicycle Sharing Provider, and not of the City.

(c) Damage To Stations. Except as provided in the Village Bicycle Sharing Agreement, the Village will be responsible for all costs associated with damage to Village Bicycle Stations, no matter the source of the damage.

10. The authorizations granted in or pursuant to this Intergovernmental Agreement (including but not limited to the right of entry and license referenced in Section 6 above) shall be nonexclusive and nothing contained in this Intergovernmental Agreement shall be construed to limit, alter, or waive the right of the Village to authorize persons other than the City, the Contractors and Advertising Provider to access and use the Village Property for any purpose, other than the operation of a bicycle sharing program.

11. At the conclusion of the Project, the Village shall cause the Contractor to remove, or cause to be removed, any and all infrastructure, improvements, fixtures, signage or markings associated with the Project unless otherwise requested by the City. All removals from Village property must be within 90 days of the conclusion of this Intergovernmental Agreement, or if the Project has been terminated by the City with their vendors due to any reason, including bankruptcy, impracticability, impossibility, abandonment or any other reason for early conclusion of this Project, within 90 days of termination.

12. The Village agrees that the following elements of the Entire System shall be determined by the City, in its sole discretion: pricing, hours of operation, seasons of operation, emergency system shut down, software and technology upgrades, branding,

colors, logo, the number and types of specialty bikes, and all advertising and promotional materials (in print or electronic form) incorporating the System Marks. The City reserves the right to modify this list at its sole discretion.

Article Three.

The Revenue Sharing Agreement.

1. Memberships. The revenue related to membership fees shall be distributed as follows:

(a) Annual Memberships.

(i) The City shall be entitled to the membership fee related to an annual membership that is purchased by a Member with a mailing address located within the City, the membership fee related to an annual membership that is purchased by a Member with a mailing address that is neither located within the City nor within the Village, and any overage fees related to such trips that originate within the City.

(ii) The Village shall be entitled to the membership fee related to an annual membership that is purchased by a Member with a mailing address that is located within the Village and any overage fees related to trips that originate within the Village.

(b) 24-Hour Passes.

(i) The City shall be entitled to the fee related to any 24-hour pass that is purchased within the City and any overage fees related to such 24-hour pass for trips that originate within the City.

(ii) The Village shall be entitled to the fees related to any 24-hour pass that is purchased within the Village and any overage fees related to such 24-hour pass for trips that originate within the Village.

(c) Gift Memberships And Gift 24-Hour Passes.

(i) The City shall be entitled to the fee related to a Gift Membership or Gift 24-hour pass is activated by a Member with a mailing address located within the City, and by a Member with a mailing address that is neither located within the City nor within the Village.

(ii) The Village shall be entitled to the fee related to a Gift Membership or a Gift 24-hour pass that is activated by a Member with a mailing address located within the Village.

(d) Notwithstanding the foregoing in subsection (c) above, if a Gift 24-hour pass or Gift Membership is not activated within six months of the date of purchase (the "Unactivated Membership"), each Party shall be entitled to the share of the Unactivated Membership fee that is in proportion to the number of docking points in a particular jurisdiction divided by the number of docking points in the Entire System.

2. Licensed Merchandise.

Grant: City grants Village a non-exclusive and non-sublicensable license to use the System Marks on the following goods: hats, t-shirts, bicycle helmets and sweatshirts ("Merchandise"). Should the Village wish to use the System Marks on any other products not identified in the definition of "Merchandise", it must request permission in writing from City. The Village acknowledges and agrees that all use of the System Marks on the Merchandise by the Village inures to the benefit of the City.

Quality Control: Prior to manufacture of the Merchandise, the Village must submit to City in writing samples of all Merchandise, specifications regarding materials and information regarding the manufacturer of the Merchandise for approval by City. The Village must provide City with samples of Merchandise for sale or distributed to the public pursuant to the license in this paragraph on the anniversary of the effective date of this Agreement. If any of the Merchandise is modified in a material manner by the Village, including a change in the identity of the manufacturer, samples and information regarding the manufacturer shall be provided to City for approval before the modified Merchandise is offered for sale or otherwise distributed to the public. Should City require any changes to Merchandise, the Village will have 30 days to modify the Merchandise as required by City. Should the Village fail to do so, City may terminate the license granted under this paragraph. Any unsold Merchandise in the Village's possession as of the termination date must be given to City or otherwise disposed of as City directs.

All revenues from sales of Merchandise shall be distributed as follows:

(a) The City shall be entitled to all revenue from Merchandise purchased in and shipped to locations within the City, and shipped to locations neither within the City nor the Village.

(b) The Village shall be entitled to revenue from Merchandise created by the Village and purchased in the Village, less a 10 percent licensing fee charged by the City (the "City Licensing Fee").

(c) Within 30 days following the end of each quarter, the Village shall provide a report to the Bicycle Sharing Provider detailing the revenue obtained from merchandising for such quarter. The Bicycle Sharing Provider shall then invoice the Village in the amount of the City Licensing Fee. The Village shall pay the amount of the invoice to the Bicycle Sharing Provider, who will deposit the funds as provided in the Bicycle Sharing Agreement.

3. Advertising.

(a) If the Village agrees that the City will contract with the Advertising Provider to install advertising on the Village Bicycle Stations, the Village does hereby grant to the City, the Contractors, and the Advertising Provider a license to use the Village Bicycle Station Locations for said purpose. The term of license described in this Section 3 shall be coterminous with the Bicycle Sharing Agreement and the Village Bicycle Sharing Agreement, as both may be amended from time to time. Ten percent of the gross revenue shall be allocated to the City as an administrative fee and such fee shall be in addition to and shall not be deducted from or considered a part of the City's share of the operating revenue. The Village shall be entitled to all revenue, if any, generated by advertising from the Village Bicycle Stations remaining after payment of the City's administrative fee and the Advertising Provider's commission based on the rates in the Advertising Provider Agreement. Such advertising shall comply with the City's established standards for advertising content and format.

(b) The Village may enter into agreements to install, maintain and remove advertising in connection with the Village Bicycle Stations with alternative advertising providers. Such advertising shall comply with the City's established standards for content, format, and existing contracts.

4. Sponsorship.

(a) The City has entered into that certain sponsorship agreement by and between with Blue Cross Blue Shield of Illinois and the City (the "Sponsorship Agreement"). The terms of the Sponsorship Agreement shall apply to the Village System and the Village Bicycle Stations. The Village acknowledges and accepts that the City is entitled to 100 percent of the revenue generated by the Sponsorship Agreement in connection with the Village System and the Village Bicycle Stations.

(b) The City contemplates entering into additional sponsorship agreements for additional station elements including, but not limited to, cellular service and payment system sponsorships (the "Additional Sponsorship Agreements"). If agreed upon by the sponsor, the terms of the Additional Sponsorship Agreements shall apply to the Village System and the Village Bicycle Stations. The Village acknowledges and accepts that the Village will be entitled to a percentage of the sponsorship revenue less any commissions based on the number of stations in the Village System in proportion to stations in the Entire System. Village also acknowledges that it shall only receive revenue if the sponsor(s) agree to extend the sponsorship to the Village System.

Notwithstanding the foregoing, the Village may enter into sponsorship agreements in connection with individual Village Bicycle Stations, with the consent of the City, which consent shall not be unreasonably withheld.

Article Four.

Term.

The term of the Intergovernmental Agreement shall commence on the date hereof and shall expire upon the termination of the Bicycle Sharing Agreement according to its terms. Notwithstanding the foregoing, the City may terminate this Intergovernmental Agreement in its entirety, or any portion of it, at any time by a notice in writing from the City to the Village for the following reasons:

1. The City or the Bicycle Sharing Provider terminates the Bicycle Sharing Agreement.

2. The Village or the Bicycle Sharing Provider terminates the Village Bicycle Sharing Agreement.

3. The City terminates the System, the Entire System, or the Village System. If the City decides to terminate the Village System, it may offer to purchase the Village Bicycle Stations.

The City will give notice to the Village in accordance with the provisions of Article Seven. The effective date of termination will be the date the notice is received by the Village or the date stated in the notice, whichever is later.

Article Five.

Indemnity.

1. The Village agrees to indemnify, defend and hold the City harmless from and against any losses, costs, damages, liabilities, claims, suits, actions, causes of action and expenses (including, without limitation, reasonable attorneys' fees and court costs) suffered or incurred by the City arising from or in connection with the Village's failure to comply with any of the terms, covenants and conditions contained within this Intergovernmental Agreement.

2. The City agrees to indemnify, defend and hold the Village harmless from and against any losses, costs, damages, liabilities, claims, suits, actions, causes of action and expenses (including, without limitation, reasonable attorneys' fees and court costs) suffered or incurred by the Village arising from or in connection with the City's failure to comply with any of the terms, covenants and conditions contained within this Intergovernmental Agreement.

The indemnities contained herein shall survive the expiration of this Intergovernmental Agreement.

Article Six.

Consent.

Whenever the consent or approval of one or both Parties to this Intergovernmental Agreement is required hereunder, such consent or approval shall not be unreasonably withheld or delayed.

Article Seven.

Notice.

Notice to the Village shall be addressed to:

Village of Oak Park
123 Madison Street
Oak Park, Illinois 60302
Attention: Village Manager

Notice to the City shall be addressed to:

City of Chicago
Department of Transportation
30 North LaSalle Street, Suite 500
Chicago, Illinois 60602
Attention: Divvy Bike Program

with a copy to:

City of Chicago
Department of Law
City Hall, Room 600
121 North LaSalle Street
Chicago, Illinois 60602
Attention: Finance and Economic Development Division

Unless otherwise specified, any notice, demand or request required hereunder shall be given in writing at the addresses set forth above, by any of the following means: (a) personal service; (b) overnight courier; (c) registered or certified mail, return receipt requested.

Such addresses may be changed when notice is given to the other party in the same manner as provided above. Any notice, demand or request sent pursuant to clause (a) hereof shall be deemed received upon such personal service. Any notice, demand or request sent pursuant to clause (b) shall be deemed received on the day immediately following deposit with the overnight courier and, if sent pursuant to subjection (c) shall be deemed received two days following deposit in the mail.

Article Eight.

Assignment; Binding Effect.

This Intergovernmental Agreement, or any portion thereof, shall not be assigned by either Party without the prior written consent of the other.

This Intergovernmental Agreement shall inure to the benefit of and shall be binding upon the City, the Village and their respective successors and permitted assigns. This Intergovernmental Agreement is intended to be and is for the sole and exclusive benefit of the Parties hereto and such successors and permitted assigns (and, to the extent applicable, the Bicycle Sharing Provider).

Article Nine.

Modification.

This Intergovernmental Agreement may not be altered, modified or amended except by written instrument signed by all of the Parties hereto.

Article Ten.

Compliance With Laws.

The Parties hereto shall comply with all federal, state and municipal laws, ordinances, rules and regulations relating to this Intergovernmental Agreement.

Article Eleven.

Governing Law And Severability.

This Intergovernmental Agreement shall be governed by the laws of the State of Illinois. If any provision of this Intergovernmental Agreement shall be held or deemed to be or shall in fact be inoperative or unenforceable as applied in any particular case in any jurisdiction or jurisdictions or in all cases because it conflicts with any other provision or provisions hereof or any constitution, statute, ordinance, rule of law or public policy, or for any reason, such circumstance shall not have the effect of rendering any other provision or provisions contained herein invalid, inoperative or unenforceable to any extent whatsoever. The invalidity of any one or more phrases, sentences, clauses, or sections contained in this Intergovernmental Agreement shall not affect the remaining portions of this Intergovernmental Agreement or any part hereof.

Article Twelve.

Counterparts.

This Intergovernmental Agreement may be executed in counterparts, each of which shall be deemed an original.

Article Thirteen.

Entire Agreement.

This Intergovernmental Agreement constitutes the entire agreement between the Parties and shall supersede any and all prior agreements regarding the subject matter hereof.

Article Fourteen.

Authority.

Execution of this Intergovernmental Agreement by the City is authorized by an ordinance passed by the City Council of the City on _____. Execution of this Intergovernmental Agreement by the Village is authorized by a resolution approved by the Board of Trustees of

the Village on _____ __, 201_. The Parties represent and warrant to each other that they have the authority to enter into this Intergovernmental Agreement and perform their obligations hereunder.

Article Fifteen.

Headings.

The headings and titles of this Intergovernmental Agreement are for convenience only and shall not influence the construction or interpretation of this Intergovernmental Agreement.

Article Sixteen.

Disclaimer Of Relationship.

The Bicycle Sharing Provider shall be deemed a third party beneficiary of Article Two hereof; otherwise, nothing contained in this Intergovernmental Agreement, nor any act of the City or the Village shall be deemed or construed by any of the parties hereto or by third persons, to create any relationship of third party beneficiary, principal, agent, limited or general partnership, joint venture, or any association or relationship involving the City and the Village.

Article Seventeen.

Construction Of Words.

The use of the singular form of any word herein shall also include the plural, and vice versa. The use of the neuter form of any word herein shall also include the masculine and feminine forms, the masculine form shall include feminine and neuter, and the feminine form shall include masculine and neuter.

Article Eighteen.

No Personal Liability.

No member, official, employee or agent of the City or the Village shall be individually or personally liable in connection with this Intergovernmental Agreement.

Article Nineteen.

Representatives.

Immediately upon execution of this Intergovernmental Agreement, the following individuals will represent the Parties as a primary contact in all matters under this Intergovernmental Agreement.

For The Village:

Department of Parking and Mobility Services
Village of Oak Park
123 Madison Street
Oak Park, Illinois 60302
Attention: Jill Velan, Director
Phone: (708) 356-5752

For The City:

City of Chicago
Department of Transportation
30 North LaSalle Street
Chicago, Illinois 60602
Attention: Sean Wiedel
Phone: (312) 744-8182

Each Party agrees to promptly notify the other Party of any change in its designated representative, which notice shall include the name, address, telephone number and fax number of the representative for such Party for the purpose hereof.

Article Twenty.

Inspection And Records.

The Village shall provide the City with reasonable access to its books and records relating to the Village System as shall be required by the City and necessary to reflect and disclose fully the amount and disposition of the revenues related to the memberships, merchandise, advertising, and sponsorship described in Article Three. Any duly authorized representative of the City shall, at all reasonable times, have access to all portions of the Village Property

where the Village Project is located. The rights of access and inspection provided in this paragraph shall continue for five years from the later of the expiration or the termination of this Intergovernmental Agreement.

In Witness Whereof, Each of the Parties has caused this Intergovernmental Agreement to be executed and delivered as of the date first above written.

City of Chicago, Illinois

By: _____
Rebekah Scheinfeld,
Commissioner
Department of Transportation

Village of Oak Park, Illinois

By: _____

Name: Cara Pavlicek

Title: Village Manager

SUPPLEMENTAL APPROPRIATION AND AMENDMENT OF YEAR 2016 ANNUAL APPROPRIATION ORDINANCE WITHIN FUND NO. 925.

[SO2016-67]

The Committee on the Budget and Government Operations submitted the following report:

CHICAGO, February 10, 2016.

To the President and Members of the City Council:

Your Committee on the Budget and Government Operations, having had under

consideration an ordinance authorizing a supplemental appropriation and an amendment to the year 2016 Annual Appropriation Ordinance necessary to reflect an increase in the amount of funds received from federal, state, public, and/or private agencies, and having been presented with a proposed substitute ordinance by the Office of Budget and Management, and having had the same under advisement, begs leave to report and recommend that Your Honorable Body *Pass* the substitute ordinance transmitted herewith.

This recommendation was concurred in by a viva voce vote of the members of the committee.

Respectfully submitted,

(Signed) JASON C. ERVIN,
Vice-Chairman.

On motion of Alderman Ervin, the said proposed substitute ordinance transmitted with the foregoing committee report was *Passed* by yeas and nays as follows:

Yeas -- Aldermen Moreno, Hopkins, Dowell, Burns, Hairston, Sawyer, Mitchell, Harris, Beale, Sadlowski Garza, Thompson, Cárdenas, Quinn, Burke, Lopez, Foulkes, D. Moore, Curtis, O'Shea, Cochran, Brookins, Muñoz, Zalewski, Scott, Solis, Burnett, Ervin, Taliaferro, Reboyras, Santiago, Waguespack, Mell, Ramirez-Rosa, Villegas, Mitts, Sposato, Laurino, O'Connor, Napolitano, Reilly, Smith, Tunney, Arena, Cappleman, Pawar, Osterman, J. Moore, Silverstein -- 48.

Nays -- None.

Alderman Beale moved to reconsider the foregoing vote. The motion was lost.

The following is said ordinance as passed:

WHEREAS, The Annual Appropriation Ordinance for the year 2016 of the City of Chicago (the "City") contains estimates of revenues receivable as grants from agencies of the state and federal governments and public and private agencies; and

WHEREAS, In accordance with Section 8 of the Annual Appropriation Ordinance, the heads of various departments and agencies of the City have applied to agencies of the state

and federal governments and public and private agencies for grants to the City for various purposes; and

WHEREAS, The Annual Appropriation Ordinance inadvertently included an anticipated carryover from 2015 of private grant funds in the amount of $100,000 from the Illinois Science and Energy Innovation Foundation for a "smart" electric grid/energy efficiency consumer education program, which private grant funds terminated at the end of 2015; and

WHEREAS, The City, through its Office of the Mayor, has been awarded new private grant funds for 2016 in the amount of $100,000 from the Illinois Science and Energy Innovation Foundation, which shall be used for a "Smart" Grid/Energy Efficiency Consumer Education program; and

WHEREAS, The City through its Office of Emergency Management and Communications ("OEMC") has been awarded federal grant funds in the amount of $74,000 from the Illinois Emergency Management Agency which shall be used for the Hazardous Materials Emergency Preparedness (HMEP) Planning program; now, therefore,

Be It Ordained by the City Council of the City of Chicago:

SECTION 1. The sum of $74,000 not previously appropriated, representing new grant awards to OEMC, is hereby appropriated from Fund 925 -- Grant Funds for the year 2016. The sum of $100,000 that was inadvertently included as an anticipated carryover appropriation is hereby stricken from Fund 925 -- Grant Funds for the year 2016. The sum of $100,000 not previously appropriated, representing new grant awards, is hereby appropriated from Fund 925 -- Grant Funds for the year 2016. The Annual Appropriation Ordinance is hereby further amended by striking the words and figures and adding the words and figures indicated in the attached Exhibit A which is hereby made a part hereof.

SECTION 2. To the extent that any ordinance, resolution, rule, order or provision of the Municipal Code of Chicago, or part thereof, is in conflict with the provisions of this ordinance, the provisions of this ordinance shall control. If any section, paragraph, clause or provision of this ordinance shall be held invalid, the invalidity of such section, paragraph, clause or provision shall not affect any of the other provisions of this ordinance.

SECTION 3. This ordinance shall be in full force and effect upon its passage and approval.

Exhibit "A" referred to in this ordinance reads as follows:

Exhibit "A".

Amendment To The 2016 Appropriation Ordinance.

Code	Department And Item	Strike Amount	Add Amount
	Estimate Of Grant Revenue For 2016		
	Awards from Agencies of the Federal Government	$1,257,440,000	$1,257,514,000
	Awards from Public and Private Sources	28,438,000	28,438,000 (unchanged)

925 -- Grant Funds

Department Number, Department And Grant Name	Strike Amount 2016 Anticipated Grant	Add Amount 2016 Anticipated Grant	Strike Amount (2016 Total) Includes Anticipated Carryover	Add Amount (2016 Total) Includes Anticipated Carryover	Strike Amount (2016 Total)	Add Amount (2016 Total)
1 Office Of The Mayor:						
Smart Grid/Energy Efficiency Consumer Education		$100,000				$100,000
1 Office Of The Mayor:						
Smart Grid/Energy Efficiency Consumer Education			$100,000		$100,000	
58 Office Of Emergency Management And Communications:						
Hazardous Materials Emergency Preparedness (HMEP) Planning		$ 74,000				$ 74,000

TRANSFER OF YEAR 2015 FUNDS WITHIN CITY COUNCIL COMMITTEE ON TRANSPORTATION AND PUBLIC WAY.

[O2016-629]

The Committee on the Budget and Government Operations submitted the following report:

CHICAGO, February 10, 2016.

To the President and Members of the City Council:

Your Committee on the Budget and Government Operations, having had under consideration an ordinance authorizing a transfer of funds within the City Council Committee on Transportation and Public Way, and having had the same under advisement, begs leave to report and recommend that Your Honorable Body *Pass* the ordinance transmitted herewith.

This recommendation was concurred in by a viva voce vote of the members of the committee.

Respectfully submitted,

(Signed) JASON C. ERVIN,
Vice-Chairman.

On motion of Alderman Ervin, the said proposed ordinance transmitted with the foregoing committee report was *Passed* by yeas and nays as follows:

Yeas -- Aldermen Moreno, Hopkins, Dowell, Burns, Hairston, Sawyer, Mitchell, Harris, Beale, Sadlowski Garza, Thompson, Cárdenas, Quinn, Burke, Lopez, Foulkes, D. Moore, Curtis, O'Shea, Cochran, Brookins, Muñoz, Zalewski, Scott, Solis, Burnett, Ervin, Taliaferro, Reboyras, Santiago, Waguespack, Mell, Ramirez-Rosa, Villegas, Mitts, Sposato, Laurino, O'Connor, Napolitano, Reilly, Smith, Tunney, Arena, Cappleman, Pawar, Osterman, J. Moore, Silverstein -- 48.

Nays -- None.

Alderman Beale moved to reconsider the foregoing vote. The motion was lost.

The following is said ordinance as passed:

WHEREAS, The City of Chicago is a home rule unit of government as defined in Article VII, Section 6(a) of the Illinois Constitution and, as such, may exercise any power and perform any function pertaining to its government and affairs; and

WHEREAS, The management of its finances is a matter pertaining to the government and affairs of the City of Chicago; now, therefore,

Be It Ordained by the City Council of the City of Chicago:

SECTION 1. The City Comptroller and the City Treasurer are authorized and directed to make the following transfer of funds for the year 2015. This transfer will leave sufficient unencumbered appropriations to meet all liabilities that have been or may be incurred during the year 2015 payable from such appropriations:

FROM:

Purpose	Fund	Code Department	Account	Amount
Personnel Services	300	15/2230	0000	$20,000.00

TO:

Purpose	Fund	Code Department	Account	Amount
Purposes as Specified	300	15/2230	9000	$20,000.00

SECTION 2. The sole purpose of this transfer of funds is to provide funds to meet the necessary obligations in the City Council, Committee on Transportation and Public Way, during the year 2015.

SECTION 3. This ordinance shall be in full force and effect from and after its passage.

Re-Referred -- CHICAGO DEPARTMENT OF LAW DIRECTED TO EXPLORE LEGAL ACTION AGAINST FINANCIAL INSTITUTIONS CONCERNING LOWERING OR TERMINATION OF PENALTIES, RECOVERY OF PAST LOSSES ON OUTSTANDING INTEREST RATE SWAP AGREEMENTS AND INJUNCTION AGAINST ONGOING PAYMENTS WHILE LEGAL ACTION IS ONGOING.

[Or2016-31]

The Committee on the Budget and Government Operations submitted the following report:

CHICAGO, February 10, 2016.

To the President and Members of the City Council:

Your Committee on the Budget and Government Operations, having had under consideration a proposed order concerning interest rate swap agreements, and having had the same under advisement, begs leave to report and recommend that Your Honorable Body *Re-Refer* the proposed order and report transmitted herewith to the City Council Committee on Finance.

This recommendation was concurred in by a viva voce vote of the members of the committee.

Respectfully submitted,

(Signed) JASON C. ERVIN,
Vice-Chairman.

On motion of Alderman Ervin, the committee's recommendation was *Concurred In* and the said proposed order transmitted with the foregoing committee report was *Re-Referred to the Committee on Finance* by yeas and nays as follows:

Yeas -- Aldermen Moreno, Hopkins, Dowell, Burns, Hairston, Sawyer, Mitchell, Harris, Beale, Sadlowski Garza, Thompson, Cárdenas, Quinn, Burke, Lopez, Foulkes, D. Moore, Curtis, O'Shea, Cochran, Brookins, Muñoz, Zalewski, Scott, Solis, Burnett, Ervin, Taliaferro, Reboyras, Santiago, Waguespack, Mell, Ramirez-Rosa, Villegas, Mitts, Sposato, Laurino, O'Connor, Napolitano, Reilly, Smith, Tunney, Arena, Cappleman, Pawar, Osterman, J. Moore, Silverstein -- 48.

Nays -- None.

Alderman Beale moved to reconsider the foregoing vote. The motion was lost.

Re-Referred -- EXPRESSION OF SUPPORT FOR USE OF TAX INCREMENT FINANCING SURPLUS FUNDS TO OFFSET CHICAGO PUBLIC SCHOOL BUDGET DEFICIT.

[R2016-21]

The Committee on the Budget and Government Operations submitted the following report:

CHICAGO, February 10, 2016.

To the President and Members of the City Council:

Your Committee on the Budget and Government Operations, having had under consideration a proposed resolution concerning Tax Increment Financing (TIF) surplus funds, and having had the same under advisement, begs leave to report and recommend that Your Honorable Body *Re-Refer* the proposed resolution and report transmitted herewith to the City Council Committee on Finance.

This recommendation was concurred in by a viva voce vote of the members of the committee.

Respectfully submitted,

(Signed) JASON C. ERVIN,
Vice-Chairman.

On motion of Alderman Ervin, the committee's recommendation was *Concurred In* and the said proposed resolution transmitted with the foregoing committee report was *Re-Referred to the Committee on Finance* by yeas and nays as follows:

Yeas -- Aldermen Moreno, Hopkins, Dowell, Burns, Hairston, Sawyer, Mitchell, Harris, Beale, Sadlowski Garza, Thompson, Cárdenas, Quinn, Burke, Lopez, Foulkes, D. Moore, Curtis, O'Shea, Cochran, Brookins, Muñoz, Zalewski, Scott, Solis, Burnett, Ervin, Taliaferro, Reboyras, Santiago, Waguespack, Mell, Ramirez-Rosa, Villegas, Mitts, Sposato, Laurino, O'Connor, Napolitano, Reilly, Smith, Tunney, Arena, Cappleman, Pawar, Osterman, J. Moore, Silverstein -- 48.

Nays -- None.

Alderman Beale moved to reconsider the foregoing vote. The motion was lost.

COMMITTEE ON HOUSING AND REAL ESTATE.

ACCEPTANCE OF BIDS FOR PURCHASE OF CITY-OWNED PROPERTIES AT VARIOUS LOCATIONS IN ACCORDANCE WITH ADJACENT NEIGHBORS LAND ACQUISITION PROGRAM.

The Committee on Housing and Real Estate submitted the following report:

CHICAGO, February 10, 2016.

To the President and Members of the City Council:

Your Committee on Housing and Real Estate, for which a meeting was held on February 4, 2016, having had under consideration the ordinances introduced by Mayor Rahm Emanuel on January 13, 2016, these being the sale of properties at various locations through the Adjacent Neighbors Land Acquisition Program, begs leave to recommend that Your Honorable Body *Pass* the said ordinances transmitted herewith.

This recommendation was concurred in by a voice vote of all committee members present, with no dissenting votes.

Respectfully submitted,

(Signed) JOSEPH A. MOORE,
Chairman.

On motion of Alderman J. Moore, the said proposed ordinances transmitted with the foregoing committee report were *Passed* by yeas and nays as follows:

Yeas -- Aldermen Moreno, Hopkins, Dowell, Burns, Hairston, Sawyer, Mitchell, Harris, Beale, Sadlowski Garza, Thompson, Cárdenas, Quinn, Burke, Lopez, Foulkes, D. Moore, Curtis, O'Shea, Cochran, Brookins, Muñoz, Zalewski, Scott, Solis, Burnett, Ervin, Taliaferro, Reboyras, Santiago, Waguespack, Mell, Ramirez-Rosa, Villegas, Mitts, Sposato, Laurino, O'Connor, Napolitano, Reilly, Smith, Tunney, Arena, Cappleman, Pawar, Osterman, J. Moore, Silverstein -- 48.

Nays -- None.

Alderman Beale moved to reconsider the foregoing vote. The motion was lost.

The following are said ordinances as passed (the italic heading in each case not being a part of the ordinance):

3039 W. Arthington St.

[O2016-521]

WHEREAS, The City of Chicago ("City") is a home rule unit of government by virtue of the provisions of the Constitution of the State of Illinois of 1970 and, as such, may exercise any power and perform any function pertaining to its government and affairs; and

WHEREAS, The City, through the foreclosure of demolition liens, tax sales and other methods of acquisition, has acquired title to numerous parcels of real property which are of minimal value and costly to clean up and maintain, and because title to such properties was vested in the City, the properties were exempted from real estate taxes, thus depriving the City of revenue; and

WHEREAS, Pursuant to an ordinance (the "Original Program Ordinance") adopted by the City Council of the City ("City Council") on March 6, 1981 and published on pages 5584 and 5585 of the *Journal of the Proceedings of the City Council of the City of Chicago* ("*Journal*") for such date, the City established a program for the disposition of certain vacant real property owned by the City known as the Adjacent Neighbors Land Acquisition Program; and

WHEREAS, The Original Program Ordinance was amended by ordinances adopted on July 23, 1982 and published in the *Journal* for such date at pages 11830 -- 11833, and on January 7, 1983 and published in the *Journal* for such date at pages 14803 -- 14805 (the Original Program Ordinance and such two amending ordinances, collectively, the "Original ANLAP Ordinances"); and

WHEREAS, Pursuant to an ordinance adopted by the City Council on September 14, 1994 and published in the *Journal* for such date at pages 56195 -- 56198, the City Council repealed the Original ANLAP Ordinances, and established a new program, also known as the Adjacent Neighbors Land Acquisition Program, for the disposition of certain vacant real property owned by the City, which ordinance was subsequently amended by ordinances adopted on September 4, 2002 and published in the *Journal* for such date at pages 92771 -- 92773, and on July 28, 2010 and published in the *Journal* for such date at pages 97370 -- 97374, and on June 25, 2014 and published in the *Journal* for such date at pages 83533 -- 83535 (such new program, as amended, the "ANLAP Program"); and

WHEREAS, Pursuant to the ANLAP Program, as codified at Municipal Code Section 2-159-010, et seq. (the "ANLAP Program Ordinance"), a qualified City-owned parcel may be sold if it has an appraised value of not more than Fifty Thousand and no/100 Dollars ($50,000.00); and

WHEREAS, Pursuant to the ANLAP Program, if the property appraises at or for less than Ten Thousand and no/100 Dollars ($10,000.00) the minimum acceptable bid must be at least One Thousand and no/100 Dollars ($1,000.00); if the property appraises at or for less than Twenty Thousand and no/100 Dollars ($20,000.00) but more than Ten Thousand and no/100 Dollars ($10,000.00) the minimum acceptable bid must be at least Two Thousand and no/100 Dollars ($2,000.00); and if the property appraises for more than Twenty Thousand and no/100 Dollars ($20,000.00) the minimum acceptable bid must be Two Thousand and no/100 Dollars ($2,000.00), plus fifty percent (50%) of the appraised value which exceeds Twenty Thousand and no/100 Dollars ($20,000.00); and

WHEREAS, Pursuant to the ANLAP Program, an Adjacent Neighbor means a person who owns one parcel, or two or more contiguous parcels, of real property that is immediately adjacent to a City-owned parcel and at least one of the parcels is an improved parcel which the person occupies as his primary residence; and

WHEREAS, Pursuant to the ANLAP Program, any deed conveying a parcel pursuant thereto shall contain covenants which: (1) prohibit the grantee from conveying, assigning or otherwise transferring the parcel except in conjunction with the sale of the real estate on which grantee's primary residence is located, including the adjacent side yard if any; and (2) require that the parcel be improved with landscaped open space within six months of the conveyance of such parcel and prohibit the construction of any permanent improvements on the parcel, excluding only improvements made by the grantee on the parcel that constitute an integrated addition to the grantee's primary residence, or a garage appurtenant thereto; and (3) require the grantee to maintain the parcel in accordance with the provisions of the Municipal Code of Chicago. The covenants shall terminate 10 years after the date of the conveyance of the parcel to the grantee; and

WHEREAS, The Department of Planning and Development ("DPD") of the City desires to convey the vacant parcel of real property identified on Exhibit A to this ordinance (the "ANLAP Parcel") to Carlos Reyes and Maria A. Ballesteros (the "Purchasers"), who have a principal residence of 3037 West Arthington Street, Chicago, Illinois 60612, which ANLAP Parcel is located in the Midwest Redevelopment Project Area ("Area") established pursuant to ordinances adopted by the City Council on May 17, 2000 and published in the *Journal* for such date at pages 30775 through 30953; and

WHEREAS, DPD has caused notice of the proposed sale of the ANLAP Parcel to be sent to all eligible adjacent neighbors (if any) and has also caused public notice advertising the City's intent to enter into the sale of the ANLAP Parcel to the Purchasers to be published in the *Chicago Sun-Times* on December 4, 2015; and

WHEREAS, Purchasers' proposal was the only proposal received by the deadline indicated in the aforesaid notice; and

WHEREAS, Pursuant to Resolution Number 15-115-21 adopted on December 17, 2015, by the Plan Commission of the City of Chicago ("Commission"), the Commission approved the sale of the Property to the Purchasers; now, therefore,

Be It Ordained by the City Council of the City of Chicago:

SECTION 1. The City hereby accepts the bid of the Purchasers to purchase the ANLAP Parcel, which purchase shall be subject to all of the terms, conditions, covenants and restrictions of the ANLAP Program and the ANLAP Program Ordinance.

SECTION 2. The Mayor or his proxy is authorized to execute, and the City Clerk or Deputy City Clerk is authorized to attest, a quitclaim deed conveying the ANLAP Parcel to the Purchasers for the purchase price of One Thousand and no/100 Dollars ($1,000.00). Such deed shall include a covenant obligating the Purchasers to use the ANLAP Parcel only for a use consistent with the land uses permitted under the redevelopment plan for the Area and consistent with the requirements of the ANLAP Program Ordinance.

SECTION 3. If any provision of this ordinance shall be held to be invalid or unenforceable for any reason, the invalidity of such provision shall not affect any of the other provisions of this ordinance.

SECTION 4. All ordinances, resolutions, motions or orders inconsistent with this ordinance are hereby repealed to the extent of such conflict.

SECTION 5. This ordinance shall take effect upon its passage and approval.

Exhibit "A" referred to in this ordinance reads as follows:

Exhibit "A".

Bidders:

Carlos Reyes and Maria A. Ballesteros.

Bidder's Address:

3037 West Arthington Street
Chicago, Illinois 60612.

Appraised Value ("as is"):

$3,100.00.

Bid Amount:

$1,000.00.

Legal Description (subject to title commitment and survey):

Lot 16 in subdivision of Block 4 in Pipers Subdivision of the south 45 acres of the west half of the southwest quarter of Section 13, Township 39 North, Range 13, East of the Third Principal Meridian in Cook County, Illinois.

Address:

3039 West Arthington Street
Chicago, Illinois 60612.

Property Index Number:

16-13-317-008-0000.

5612 S. Sangamon St.

[O2016-550]

WHEREAS, The City of Chicago ("City") is a home rule unit of government by virtue of the provisions of the Constitution of the State of Illinois of 1970 and, as such, may exercise any power and perform any function pertaining to its government and affairs; and

WHEREAS, The City, through the foreclosure of demolition liens, tax sales and other methods of acquisition, has acquired title to numerous parcels of real property which are of minimal value and costly to clean up and maintain, and because title to such properties was vested in the City, the properties were exempted from real estate taxes, thus depriving the City of revenue; and

WHEREAS, Pursuant to an ordinance (the "Original Program Ordinance") adopted by the City Council of the City ("City Council") on March 6, 1981 and published on pages 5584 and 5585 of the *Journal of the Proceedings of the City Council of the City of Chicago* ("*Journal*") for such date, the City established a program for the disposition of certain vacant real property owned by the City known as the Adjacent Neighbors Land Acquisition Program; and

WHEREAS, The Original Program Ordinance was amended by ordinances adopted on July 23, 1982 and published in the *Journal* for such date at pages 11830 -- 11833, and on January 7, 1983 and published in the *Journal* for such date at pages 14803 -- 14805 (the Original Program Ordinance and such two amending ordinances, collectively, the "Original ANLAP Ordinances"); and

WHEREAS, Pursuant to an ordinance adopted by the City Council on September 14, 1994 and published in the *Journal* for such date at pages 56195 -- 56198, the City Council repealed the Original ANLAP Ordinances, and established a new program, also known as the Adjacent Neighbors Land Acquisition Program, for the disposition of certain vacant real property owned by the City, which ordinance was subsequently amended by ordinances adopted on September 4, 2002 and published in the *Journal* for such date at pages 92771 -- 92773, and on July 28, 2010 and published in the *Journal* for such date at pages 97370 -- 97374, and on June 25, 2014 and published in the *Journal* for such date at pages 83533 -- 83535 (such new program, as amended, the "ANLAP Program"); and

WHEREAS, Pursuant to the ANLAP Program, as codified at Municipal Code Section 2-159-010, et seq. (the "ANLAP Program Ordinance"), a qualified City-owned parcel may be sold if it has an appraised value of not more than Fifty Thousand and no/100 Dollars ($50,000.00); and

WHEREAS, Pursuant to the ANLAP Program, if the property appraises at or for less than Ten Thousand and no/100 Dollars ($10,000.00) the minimum acceptable bid must be at least One Thousand and no/100 Dollars ($1,000.00); if the property appraises at or for less than Twenty Thousand and no/100 Dollars ($20,000.00) but more than Ten Thousand and no/100 Dollars ($10,000.00) the minimum acceptable bid must be at least Two Thousand and no/100 Dollars ($2,000.00); and if the property appraises for more than Twenty Thousand and no/100 Dollars ($20,000.00) the minimum acceptable bid must be Two Thousand and no/100 Dollars ($2,000.00), plus fifty percent (50%) of the appraised value which exceeds Twenty Thousand and no/100 Dollars ($20,000.00); and

WHEREAS, Pursuant to the ANLAP Program, an Adjacent Neighbor means a person who owns one parcel, or two or more contiguous parcels, of real property that is immediately adjacent to a City-owned parcel and at least one of the parcels is an improved parcel which the person occupies as his primary residence; and

WHEREAS, Pursuant to the ANLAP Program, any deed conveying a parcel pursuant thereto shall contain covenants which: (1) prohibit the grantee from conveying, assigning or otherwise transferring the parcel except in conjunction with the sale of the real estate on which grantee's primary residence is located, including the adjacent side yard if any; and (2) require that the parcel be improved with landscaped open space within six months of the conveyance of such parcel and prohibit the construction of any permanent improvements on the parcel, excluding only improvements made by the grantee on the parcel that constitute an integrated addition to the grantee's primary residence, or a garage appurtenant thereto; and (3) require the grantee to maintain the parcel in accordance with the provisions of the Municipal Code of Chicago. The covenants shall terminate 10 years after the date of the conveyance of the parcel to the grantee; and

WHEREAS, The Department of Planning and Development ("DPD") of the City desires to convey the vacant parcel of real property identified on Exhibit A to this ordinance (the "ANLAP Parcel") to Dolores Gonzalez (the "Purchaser"), who has a principal residence of 5610 South Sangamon Street, Chicago, Illinois 60621, which ANLAP Parcel is located in the Englewood Neighborhood Redevelopment Project Area ("Area") established pursuant to ordinances adopted by the City Council on June 27, 2001 and published in the *Journal* for such date at pages 61850 through 62055; and

WHEREAS, DPD has caused notice of the proposed sale of the ANLAP Parcel to be sent to all eligible adjacent neighbors (if any) and has also caused public notice advertising the City's intent to enter into the sale of the ANLAP Parcel to the Purchaser to be published in the *Chicago Sun-Times* on November 9, 2015; and

WHEREAS, Purchaser's proposal was the only proposal received by the deadline indicated in the aforesaid notice; and

WHEREAS, Pursuant to Resolution Number 15-099-21 adopted on November 19, 2015, by the Plan Commission of the City of Chicago ("Commission"), the Commission approved the sale of the Property to the Purchaser; now, therefore,

Be It Ordained by the City Council of the City of Chicago:

SECTION 1. The City hereby accepts the bid of the Purchaser to purchase the ANLAP Parcel, which purchase shall be subject to all of the terms, conditions, covenants and restrictions of the ANLAP Program and the ANLAP Program Ordinance.

SECTION 2. The Mayor or his proxy is authorized to execute, and the City Clerk or Deputy City Clerk is authorized to attest, a quitclaim deed conveying the ANLAP Parcel to the Purchaser for the purchase price of One Thousand and no/100 Dollars ($1,000.00). Such deed shall include a covenant obligating the Purchaser to use the ANLAP Parcel only for a use consistent with the land uses permitted under the redevelopment plan for the Area and consistent with the requirements of the ANLAP Program Ordinance.

SECTION 3. If any provision of this ordinance shall be held to be invalid or unenforceable for any reason, the invalidity of such provision shall not affect any of the other provisions of this ordinance.

SECTION 4. All ordinances, resolutions, motions or orders inconsistent with this ordinance are hereby repealed to the extent of such conflict.

SECTION 5. This ordinance shall take effect upon its passage and approval.

Exhibit "A" referred to in this ordinance reads as follows:

Exhibit "A".

Bidder:

Dolores Gonzalez.

Bidder's Address:

5610 South Sangamon Street
Chicago, Illinois 60621.

Appraised Value ("as is"):

$2,300.00.

Bid Amount:

$1,000.00.

Legal Description (subject to title commitment and survey):

Lot 6 in Block 5 in Eames Subdivision of the northeast quarter of the northeast quarter of Section 17, Township 38 North, Range 14, East of the Third Principal Meridian in Cook County, Illinois.

Address:

5612 South Sangamon Street
Chicago, Illinois 60621.

Property Index Number:

20-17-212-024-0000.

NEGOTIATED SALE OF CITY-OWNED PROPERTIES AT VARIOUS LOCATIONS.

The Committee on Housing and Real Estate submitted the following report:

CHICAGO, February 10, 2016.

To the President and Members of the City Council:

Your Committee on Housing and Real Estate, for which a meeting was held on February 4, 2016, having had under consideration the ordinances introduced by

Mayor Rahm Emanuel on January 13, 2016, these being the negotiated sale of City-owned properties at various locations, begs leave to recommend that Your Honorable Body *Pass* the said ordinances transmitted herewith.

This recommendation was concurred in by a voice vote of all committee members present, with no dissenting votes.

Respectfully submitted,

(Signed) JOSEPH A. MOORE,
Chairman.

On motion of Alderman J. Moore, the said proposed ordinances transmitted with the foregoing committee report were *Passed* by yeas and nays as follows:

Yeas -- Aldermen Moreno, Hopkins, Dowell, Burns, Hairston, Sawyer, Mitchell, Harris, Beale, Sadlowski Garza, Thompson, Cárdenas, Quinn, Burke, Lopez, Foulkes, D. Moore, Curtis, O'Shea, Cochran, Brookins, Muñoz, Zalewski, Scott, Solis, Burnett, Ervin, Taliaferro, Reboyras, Santiago, Waguespack, Mell, Ramirez-Rosa, Villegas, Mitts, Sposato, Laurino, O'Connor, Napolitano, Reilly, Smith, Tunney, Arena, Cappleman, Pawar, Osterman, J. Moore, Silverstein -- 48.

Nays -- None.

Alderman Beale moved to reconsider the foregoing vote. The motion was lost.

The following are said ordinances as passed (the italic heading in each case not being a part of the ordinance):

6022 -- 6024 And 6026 -- 6028 S. Aberdeen St.

[O2016-552]

WHEREAS, The City of Chicago ("City") is a home rule unit of government by virtue of the provisions of the Constitution of the State of Illinois of 1970 and, as such, may exercise any power and perform any function pertaining to its government and affairs; and

WHEREAS, The City is the owner of the vacant parcels of property located at 6022 -- 6024 South Aberdeen Street and 6026 -- 6028 South Aberdeen Street, Chicago, Illinois, which is legally described on Exhibit A attached hereto (the "Property"); which Property is located in the Englewood Neighborhood Redevelopment Project Area ("Area") established pursuant to ordinances adopted by the City Council of the City on June 27, 2001, published in the *Journal of the Proceedings of the City Council of the City of Chicago*, for such date at pages 61850 through 62055; and

WHEREAS, Paris J. Ector (the "Grantee"), with a principal address of 6034 South Aberdeen Street, Chicago, Illinois 60621, has offered to purchase the Property from the City for the sum of Three Thousand Five Hundred and no/100 Dollars ($3,500.00), such amount being the appraised fair market value of the Property, to improve with landscaped open space thereon; and

WHEREAS, Pursuant to Resolution Number 15-108-21 adopted on November 19, 2015, by the Plan Commission of the City (the "Commission"), the Commission approved the negotiated sale of the Property to the Grantee; and

WHEREAS, Public notice advertising the City's intent to enter into a negotiated sale of the Property with the Grantee and requesting alternative proposals appeared in the *Chicago Sun-Times*, a newspaper of general circulation, on December 2 and 9, 2015; and

WHEREAS, No alternative proposals were received by the deadline indicated in the aforesaid notice; now, therefore,

Be It Ordained by the City Council of the City of Chicago:

SECTION 1. The City Council of the City hereby approves the sale of the Property to the Grantee for the amount of Three Thousand Five Hundred and no/100 Dollars ($3,500.00).

SECTION 2. The Mayor or his proxy is authorized to execute, and the City Clerk or Deputy City Clerk is authorized to attest, a quitclaim deed conveying the Property to the Grantee. Such deed shall include a covenant obligating the Grantee to use the Property only for use consistent with the land uses permitted under the redevelopment plan for the Area. Grantee's acceptance of the City's deed shall constitute Grantee's agreement to such covenant. The quitclaim deed shall also contain language substantially in the following form:

> This conveyance is subject to the express condition that: the Property is improved with landscaped open space within six months of the date of this deed. In the event that the condition is not met, the City of Chicago may re-enter the Property and revest title in the City of Chicago. Grantee, at the request of the City of Chicago, covenants to execute and deliver to the City a reconveyance deed to the Property to further evidence such revesting of title. This right of reverter and re-entry shall terminate upon the issuance of a certificate of completion, release or similar instrument by the City of Chicago.
>
> The Grantee acknowledges that if the Grantee develops the Property with a residential housing project, as defined under and that is subject to Section 2-45-115 of the Municipal Code of the City (the "2015 Affordable Requirements Ordinance"), the Grantee and such project shall be obligated to comply with the 2015 Affordable Requirements Ordinance.

SECTION 3. If any provision of this ordinance shall be held to be invalid or unenforceable for any reason, the invalidity or unenforceability of such provision shall not affect any of the other provisions of this ordinance.

SECTION 4. All ordinances, resolutions, motions or orders inconsistent with this ordinance are hereby repealed to the extent of such conflict.

SECTION 5. This ordinance shall take effect upon its passage and approval.

Exhibit "A" referred to in this ordinance reads as follows:

Exhibit "A".

Purchaser:

Paris J. Ector.

Purchaser's Address:

6034 South Aberdeen Street
Chicago, Illinois 60621.

Purchase Amount:

$3,500.00.

Appraised Value:

$3,500.00.

Legal Description (subject to title commitment and survey):

Parcel 1.

Lot 15 and the north half of Lot 14 in Block 3 in James U. Borden's First Addition in the southeast quarter of Section 17, Township 38 North, Range 14, East of the Third Principal Meridian, in Cook County, Illinois.

Address:

6022 -- 6024 South Aberdeen Street
Chicago, Illinois 60621.

Property Index Number:

20-17-409-028-0000.

Parcel 2.

Lot 13 and the south half of Lot 14 in Block 3 in James U. Borden's First Addition in the southeast quarter of Section 17, Township 38 North, Range 14, East of the Third Principal Meridian, in Cook County, Illinois.

Address:

6026 -- 6028 South Aberdeen Street
Chicago, Illinois 60621.

Property Index Number:

20-17-409-029-0000.

3526 W. Cermak Rd.

[O2016-548]

WHEREAS, The City of Chicago ("City") is a home rule unit of government by virtue of the provisions of the Constitution of the State of Illinois of 1970 and, as such, may exercise any power and perform any function pertaining to its government and affairs; and

WHEREAS, The City is the owner of the vacant parcel of property located at 3526 West Cermak Road, Chicago, Illinois, which is legally described on Exhibit A attached hereto (the "Property"), which Property is located in the Ogden/Pulaski Redevelopment Project Area ("Area") established pursuant to ordinances adopted by the City Council of the City on April 9, 2008, published in the *Journal of the Proceedings of the City Council of the City of Chicago*, for such date at pages 24221 through 24477; and

WHEREAS, Celestial Ministries (the "Grantee"), with a principal address of 1838 South Springfield Avenue, Chicago, Illinois 60623, has offered to purchase the Property from the City for the sum of One Thousand Five Hundred and no/100 Dollars ($1,500.00), such amount being the appraised fair market value of the Property with an open space in perpetuity deed restriction, to improve with landscaped open space thereon; and

WHEREAS, Pursuant to Resolution Number 15-007-21 adopted on January 15, 2015, by the Plan Commission of the City (the "Commission"), the Commission approved the negotiated sale of the Property to the Grantee; and

WHEREAS, Public notice advertising the City's intent to enter into a negotiated sale of the Property with the Grantee and requesting alternative proposals appeared in the *Chicago Sun-Times*, a newspaper of general circulation, on October 22 and 29, 2015; and

WHEREAS, No alternative proposals were received by the deadline indicated in the aforesaid notice; now, therefore,

Be It Ordained by the City Council of the City of Chicago:

SECTION 1. The City Council of the City hereby approves the sale of the Property to the Grantee for the amount of One Thousand Five Hundred and no/100 Dollars ($1,500.00).

SECTION 2. The Mayor or his proxy is authorized to execute, and the City Clerk or Deputy City Clerk is authorized to attest, a quitclaim deed conveying the Property to the Grantee. Such deed shall include a covenant obligating the Grantee to use the Property only for use consistent with the land uses permitted under the redevelopment plan for the Area. Grantee's acceptance of the City's deed shall constitute Grantee's agreement to such covenant. The quitclaim deed shall also contain language substantially in the following form:

This conveyance is subject to the express conditions that: 1) Property is improved with landscaped open space within six months of the date of this deed; and 2) the Property is used as open space in perpetuity.

In the event that these conditions are not met, the City of Chicago may re-enter the Property and revest title in the City of Chicago. Grantee, at the request of the City of Chicago, covenants to execute and deliver to the City a reconveyance deed to the Property to further evidence such revesting of title. This right of reverter and re-entry shall terminate 40 years from the date of the quitclaim deed.

The Grantee acknowledges that if the Grantee develops the Property with a residential housing project, as defined under and that is subject to Section 2-45-115 of the Municipal Code of the City (the "2015 Affordable Requirements Ordinance"), the Grantee and such project shall be obligated to comply with the 2015 Affordable Requirements Ordinance.

SECTION 3. If any provision of this ordinance shall be held to be invalid or unenforceable for any reason, the invalidity or unenforceability of such provision shall not affect any of the other provisions of this ordinance.

SECTION 4. All ordinances, resolutions, motions or orders inconsistent with this ordinance are hereby repealed to the extent of such conflict.

SECTION 5. This ordinance shall take effect upon its passage and approval.

Exhibit "A" referred to in this ordinance reads as follows:

Exhibit "A".

Purchaser:

Celestial Ministries.

Purchaser's Address:

1838 South Springfield Avenue
Chicago, Illinois 60623.

Purchase Amount:

$1,500.00.

Appraised Value with an open space in perpetuity restriction:

$1,500.00.

Legal Description (subject to title commitment and survey):

Lot 43 (except the north 45 feet) in Block 1 in Race and Pearson's Subdivision of that part of the west half of the southeast quarter of Section 23, Township 39 North, Range 13, East of the Third Principal Meridian, in Cook County, Illinois.

Address:

3526 West Cermak Road
Chicago, Illinois 60623.

Property Index Number:

16-23-416-072-0000.

8856 S. Mackinaw Ave.

[O2016-553]

WHEREAS, The City of Chicago ("City") is a home rule unit of government by virtue of the provisions of the Constitution of the State of Illinois of 1970 and, as such, may exercise any power and perform any function pertaining to its government and affairs; and

WHEREAS, The City is the owner of the vacant parcel of property located at 8856 South Mackinaw Avenue, Chicago, Illinois, which is legally described on Exhibit A attached hereto (the "Property"); which Property is located in the South Chicago Redevelopment Project Area ("Area") established pursuant to ordinances adopted by the City Council of the City on April 12, 2000, published in the *Journal of the Proceedings of the City Council of the City of Chicago*, for such date at pages 28776, 28778 through 28876; and

WHEREAS, Dora Dixie (the "Grantee"), with a principal address of 5421 South Cornell Avenue, Unit 13, Chicago, Illinois 60615, has offered to purchase the Property from the City for the sum of Eight Thousand and no/100 Dollars ($8,000.00), such amount being the appraised fair market value of the Property, to improve with landscaped open space thereon; and

WHEREAS, Pursuant to Resolution Number 15-109-21 adopted on November 19, 2015, by the Plan Commission of the City (the "Commission"), the Commission approved the negotiated sale of the Property to the Grantee; and

WHEREAS, Public notice advertising the City's intent to enter into a negotiated sale of the Property with the Grantee and requesting alternative proposals appeared in the *Chicago Sun-Times*, a newspaper of general circulation, on December 2 and 9, 2015; and

WHEREAS, No alternative proposals were received by the deadline indicated in the aforesaid notice; now, therefore,

Be It Ordained by the City Council of the City of Chicago:

SECTION 1. The City Council of the City hereby approves the sale of the Property to the Grantee for the amount of Eight Thousand and no/100 Dollars ($8,000.00).

SECTION 2. The Mayor or his proxy is authorized to execute, and the City Clerk or Deputy City Clerk is authorized to attest, a quitclaim deed conveying the Property to the Grantee. The quitclaim deed shall also contain language substantially in the following form:

This conveyance is subject to the express condition that: the Property is improved with landscaped open space within six months of the date of this deed. In the event that the condition is not met, the City of Chicago may re-enter the Property and revest title in the City of Chicago. Grantee, at the request of the City of Chicago, covenants to execute and deliver to the City a reconveyance deed to the Property to further evidence such revesting of title. This right of reverter and re-entry shall terminate upon the issuance of a certificate of completion, release or similar instrument by the City of Chicago.

The Grantee acknowledges that if the Grantee develops the Property with a residential housing project, as defined under and that is subject to Section 2-45-115 of the Municipal Code of the City (the "2015 Affordable Requirements Ordinance"), the Grantee and such project shall be obligated to comply with the 2015 Affordable Requirements Ordinance.

SECTION 3. If any provision of this ordinance shall be held to be invalid or unenforceable for any reason, the invalidity or unenforceability of such provision shall not affect any of the other provisions of this ordinance.

SECTION 4. All ordinances, resolutions, motions or orders inconsistent with this ordinance are hereby repealed to the extent of such conflict.

SECTION 5. This ordinance shall take effect upon its passage and approval.

Exhibit "A" referred to in this ordinance reads as follows:

Exhibit "A".

Purchaser:

Dora Dixie.

Purchaser's Address:

5421 South Cornell Avenue, Unit 13
Chicago, Illinois 60615.

Purchase Amount:

$8,000.00.

Appraised Value:

$8,000.00.

Legal Description (subject to title commitment and survey):

Lots 22 and 23 in Block 29 in South Chicago, a subdivision made by Calumet & Chicago Canal & Dock Co. of the east half of the west half and parts of the east fractional half of fractional Section 6, north of the Indian Boundary Line, and that part of fractional Section 6, south of the Indian Boundary Line, lying north of the Michigan Southern Railroad and fractional Section 5, all in Township 37 North, Range 15, East of the Third Principal Meridian, in Cook County, Illinois.

Address:

8856 South Mackinaw Avenue
Chicago, Illinois 60615.

Property Index Number:

26-05-103-040-0000.

5049 -- 5053 S. Michigan Ave.

[O2016-549]

WHEREAS, The City of Chicago ("City") is a home rule unit of government by virtue of the provisions of the Constitution of the State of Illinois of 1970 and, as such, may exercise any power and perform any function pertaining to its government and affairs; and

WHEREAS, The City is the owner of the vacant parcel of property located at 5049 -- 5053 South Michigan Avenue, Chicago, Illinois, which is legally described on Exhibit A attached hereto (the "Property"), which Property is located in the 47th King Drive Redevelopment Project Area ("Area") established pursuant to ordinances adopted by the City Council of the City on March 27, 2002, published in the *Journal of the Proceedings of the City Council of the City of Chicago*, for such date at pages 81231 through 81472; and

WHEREAS, Luna Llena Group LLC, an Illinois limited liability company ("Grantee") of 333 West North Avenue, Suite 415, Chicago, Illinois 60610, has offered to purchase the Property from the City for the sum of Forty Thousand and no/100 Dollars ($40,000.00), such amount being the appraised fair market value of the Property, to improve with a parking lot thereon; and

WHEREAS, Pursuant to Resolution Number 15-111-21 adopted on December 17, 2015, by the Plan Commission of the City of Chicago (the "Commission"), the Commission approved the negotiated sale of the Property to the Grantee; and

WHEREAS, Public notice advertising the City's intent to enter into a negotiated sale of the Property with the Grantee and requesting alternative proposals appeared in the *Chicago Sun-Times*, a newspaper of general circulation, on November 10, 2015 and November 17, 2015; and

WHEREAS, No alternative proposals were received by the deadline indicated in the aforesaid notice; now, therefore,

Be It Ordained by the City Council of the City of Chicago:

SECTION 1. The City Council of the City hereby approves the sale of the Property to the Grantee for the amount of Forty Thousand and no/100 Dollars ($40,000.00).

SECTION 2. The Mayor or his proxy is authorized to execute, and the City Clerk or Deputy City Clerk is authorized to attest, a quitclaim deed conveying the Property to the Grantee. Such deed shall include a covenant obligating the Grantee to use the Property only for use consistent with the land uses permitted under the redevelopment plan for the Area. Grantee's acceptance of the City's deed shall constitute Grantee's agreement to such covenant. The quitclaim deed shall also contain language substantially in the following form:

> This conveyance is subject to the express condition that the Property is improved with a parking lot within 12 months of the date of this deed. In the event that the condition is not met, the City of Chicago may re-enter the Property and revest title in the City of Chicago. Grantee, at the request of the City of Chicago, covenants to execute and deliver to the City a reconveyance deed to the Property to further evidence such revesting of title. This right of reverter and re-entry shall terminate upon the issuance of a certificate of completion, release or similar instrument by the City of Chicago.

The Grantee acknowledges that if the Grantee develops the Property with a residential housing project, as defined under and that is subject to Section 2-45-115 of the Municipal Code of the City (the "2015 Affordable Requirements Ordinance"), the Grantee and such project shall be obligated to comply with the 2015 Affordable Requirements Ordinance.

SECTION 3. If any provision of this ordinance shall be held to be invalid or unenforceable for any reason, the invalidity or unenforceability of such provision shall not affect any of the other provisions of this ordinance.

SECTION 4. All ordinances, resolutions, motions or orders inconsistent with this ordinance are hereby repealed to the extent of such conflict.

SECTION 5. This ordinance shall take effect upon its passage and approval.

Exhibit "A" referred to in this ordinance reads as follows:

Exhibit "A".

Purchaser:

Luna Llena Group LLC.

Purchaser's Address:

333 West North Avenue, Suite Number 415
Chicago, Illinois 60610.

Purchase Amount:

$40,000.00.

Appraised Amount:

$40,000.00.

Legal Description (subject to title commitment and survey):

That part of Lots 25 to 29, inclusive, in Block 6 in Derby's Subdivision of the southwest quarter of the northwest quarter of Section 10, Township 38 North, Range 14, East of the Third Principal Meridian in Cook County, Illinois, except that part taken as a tract, beginning

at the southwest corner of said tract; thence north along the west line of said tract, a distance of 50 feet; thence east along the centerline of a 12-inch brick wall a distance of 91.30 feet; thence north along a line parallel to the east line of said tract, a distance of 13 feet; thence east along a line parallel to the south line of said tract, a distance of 15 feet; thence north along a line parallel to the east line of said tract, a distance of 16.36 feet; thence east along a line parallel to the south line of said tract, a distance of 2 feet; thence north along a line parallel to the east line of said tract, a distance of 36 feet; thence east along a line parallel to the north line of said tract, a distance of 52 feet to its intersection with the east line of said tract; thence south along the east line of said tract 115.36 feet, to the southeast corner of said tract; thence west along the south line of said tract to the place of beginning, in Cook County, Illinois, East of the Third Principal Meridian, in Cook County, Illinois.

Address:

5049 -- 5053 South Michigan Avenue
Chicago, Illinois 60615.

Property Index Number:

20-10-120-020-0000.

2130 And 2134 W. 51st Pl.

[O2016-507]

WHEREAS, The City of Chicago ("City") is a home rule unit of government by virtue of the provisions of the Constitution of the State of Illinois of 1970 and, as such, may exercise any power and perform any function pertaining to its government and affairs; and

WHEREAS, The City is the owner of the vacant parcel of property located at 2130 and 2134 West 51st Place, Chicago, Illinois, which is legally described on Exhibit A attached hereto (the "Property"); and

WHEREAS, Blanca Adan ("Grantee"), 2122 West 51st Place, Chicago, Illinois 60609, has offered to purchase the Property from the City for the sum of Two Thousand Four Hundred and no/100 Dollars ($2,400.00), such amount being the appraised fair market value of the Property, to improve with landscaped open space thereon; and

WHEREAS, Pursuant to Resolution Number 15-112-21 adopted on December 17, 2015, by the Plan Commission of the City of Chicago (the "Commission"), the Commission approved the negotiated sale of the Property to the Grantee; and

WHEREAS, Public notice advertising the City's intent to enter into a negotiated sale of the Property with the Grantee and requesting alternative proposals appeared in the *Chicago Sun-Times*, a newspaper of general circulation, on October 30, 2015 and November 6, 2015; and

WHEREAS, No alternative proposals were received by the deadline indicated in the aforesaid notice; now, therefore,

Be It Ordained by the City Council of the City of Chicago:

SECTION 1. The City Council of the City hereby approves the sale of the Property to the Grantee for the amount of Two Thousand Four Hundred and no/100 Dollars ($2,400.00).

SECTION 2. The Mayor or his proxy is authorized to execute, and the City Clerk or Deputy City Clerk is authorized to attest, a quitclaim deed conveying the Property to the Grantee. The quitclaim deed shall also contain language substantially in the following form:

> This conveyance is subject to the express condition that the Property is improved with landscaped open space within six months of the date of this deed. In the event that the condition is not met, the City of Chicago may re-enter the Property and revest title in the City of Chicago. Grantee, at the request of the City of Chicago, covenants to execute and deliver to the City a reconveyance deed to the Property to further evidence such revesting of title. This right of reverter and re-entry shall terminate upon the issuance of a certificate of completion, release or similar instrument by the City of Chicago.
>
> The Grantee acknowledges that if the Grantee develops the Property with a residential housing project, as defined under and that is subject to Section 2-45-115 of the Municipal Code of the City (the "2015 Affordable Requirements Ordinance"), the Grantee and such project shall be obligated to comply with the 2015 Affordable Requirements Ordinance.

SECTION 3. If any provision of this ordinance shall be held to be invalid or unenforceable for any reason, the invalidity or unenforceability of such provision shall not affect any of the other provisions of this ordinance.

SECTION 4. All ordinances, resolutions, motions or orders inconsistent with this ordinance are hereby repealed to the extent of such conflict.

SECTION 5. This ordinance shall take effect upon its passage and approval.

Exhibit "A" referred to in this ordinance reads as follows:

Exhibit "A".

Purchaser:

Blanca Adan.

Address:

2122 West 51st Place
Chicago, Illinois 60609.

Purchase Price:

$2,400.00.

Appraised Value:

$2,400.00.

Legal Description (subject to title commitment and survey):

Parcel 1.

Lot 37 in Nutt and Walleck's Subdivision of the west half of Lots 1 and 4 in a subdivision of the southwest quarter of Section 7, Township 38 North, Range 14, East of the Third Principal Meridian, in Cook County, Illinois.

Address:

2130 West 51st Place
Chicago, Illinois 60609.

Property Index Number:

20-07-302-032-0000.

Parcel 2.

Lot 39 in Nutt and Walleck's Subdivision of the west half of Lots 1 and 4 in the subdivision of the southwest quarter of Section 7, Township 38 North, Range 14, East of the Third Principal Meridian, in Cook County, Illinois.

Address:

2134 West 51st Place
Chicago, Illinois 60609.

Property Index Number:

20-07-302-030-0000.

NEGOTIATED SALE AND CONVEYANCE OF CITY-OWNED PROPERTIES AT 3142 W. 16TH ST. AND 3100 -- 3158 W. OGDEN AVE. TO MT. SINAI HEALTH SYSTEM FOR CONSTRUCTION OF CHILD DEVELOPMENT CENTER.

[SO2016-538]

The Committee on Housing and Real Estate submitted the following report:

CHICAGO, February 10, 2016.

To the President and Members of the City Council:

Your Committee on Housing and Real Estate, for which a meeting was held on February 4, 2016, having had under consideration the substitute ordinance introduced by Mayor Rahm Emanuel on February 4, 2016, this being the negotiated sale of properties at 3142 West 16th Street and 3100 -- 3158 West Ogden Avenue, begs leave to recommend that Your Honorable Body *Pass* the said substitute ordinance transmitted herewith.

This recommendation was concurred in by a voice vote of all committee members present, with no dissenting votes.

Respectfully submitted,

(Signed) JOSEPH A. MOORE,
Chairman.

On motion of Alderman J. Moore, the said proposed substitute ordinance transmitted with the foregoing committee report was *Passed* by yeas and nays as follows:

Yeas -- Aldermen Moreno, Hopkins, Dowell, Burns, Hairston, Sawyer, Mitchell, Harris, Beale, Sadlowski Garza, Thompson, Cárdenas, Quinn, Burke, Lopez, Foulkes, D. Moore, Curtis, O'Shea, Cochran, Brookins, Muñoz, Zalewski, Scott, Solis, Burnett, Ervin, Taliaferro, Reboyras, Santiago, Waguespack, Mell, Ramirez-Rosa, Villegas, Mitts, Sposato, Laurino, O'Connor, Napolitano, Reilly, Smith, Tunney, Arena, Cappleman, Pawar, Osterman, J. Moore, Silverstein -- 48.

Nays -- None.

Alderman Beale moved to reconsider the foregoing vote. The motion was lost.

The following is said ordinance as passed:

WHEREAS, The City of Chicago (the "City") is a home rule unit of government by virtue of the provisions of the Constitution of the State of Illinois of 1970 and, as such, may exercise any power and perform any function pertaining to its government and affairs; and

WHEREAS, To induce redevelopment pursuant to the Illinois Tax Increment Allocation Redevelopment Act, 65 ILCS 5/11-74.4-1, et seq., as amended, the City Council of the City (the "City Council") adopted the following ordinances on May 17, 2000: (1) "An Ordinance of the City of Chicago, Illinois Approving a Redevelopment Plan for the Midwest Redevelopment Project Area" as amended pursuant to ordinances adopted on April 14, 2010, May 9, 2012 and December 9, 2015 (as amended, the "Midwest Redevelopment Plan"); (2) "An Ordinance of the City of Chicago, Illinois Designating the Midwest Redevelopment Project Area as a Redevelopment Project Area Pursuant to the Tax Increment Allocation Redevelopment Act" (the "Midwest Redevelopment Area"); and (3) "An Ordinance of the City of Chicago, Illinois Adopting Tax Increment Allocation Financing for the Midwest Redevelopment Project Area"; and

WHEREAS, Pursuant to an ordinance adopted on October 8, 2014, and published at pages 89048 through 89131 in the *Journal of the Proceedings of the City Council of the City of Chicago* for such date (the "Ordinance"), the City and Sinai Health System, an Illinois not-for-profit corporation ("Developer"), have entered into that certain Redevelopment Agreement (the "Agreement"), dated as of August 1, 2015, and recorded in the Office of the Recorder of Deeds of Cook County, Illinois, on August 28, 2015, as Document Number 152402279, relating to Developer's multi-phase renovation project on multiple parcels of real property which are legally described on Exhibit A attached hereto (the "Property"); and

WHEREAS, Under the Agreement, the City contemplated the conveyance of the real properties commonly known as 3100 -- 3158 West Ogden Avenue and 3142 West 16th Street, Chicago, Illinois, and which are legally described on Exhibit B attached hereto (the "City Property") to the Developer, subject to the passage of an ordinance authorizing the City's conveyance of the City Property; and

WHEREAS, The City Property is located in the Midwest Redevelopment Area; and

WHEREAS, The Developer will rehabilitate and expand the existing one-story building on the City Property into a child development center, which will include eight classrooms, administrative offices, a kitchen, ancillary facilities, outdoor playground equipment, landscaped open space, and a surface parking lot with twenty (20) parking spaces, with a total project cost of approximately $3,475,940; and

WHEREAS, The Developer's proposed use of the City Property is consistent with the Midwest Redevelopment Plan; and

WHEREAS, The appraised fair market value of the City Property is Two Hundred Fifty-five Thousand and no/100 Dollars ($255,000.00); and

WHEREAS, The Developer has submitted a proposal to the City's Department of Planning and Development (the "Department") to purchase the City Property for One and no/100 Dollars ($1.00), which is a write-down of Two Hundred Fifty-four Thousand Nine Hundred Ninety-nine and no/100 Dollars ($254,999.00); and

WHEREAS, By Resolution Number 15-CDC-31 adopted on November 10, 2015, the City's Community and Development Commission authorized the Department to advertise its intent to convey the City Property to the Developer and request alternative proposals for the sale and redevelopment of the City Property; and

WHEREAS, By Resolution Number 15-107-21, adopted by the Plan Commission of the City (the "Plan Commission") on November 19, 2015, the Plan Commission recommended the sale of the City Property; and

WHEREAS, Public notices advertising the proposed sale of the City Property and requesting alternative proposals appeared in the *Chicago Sun-Times*, a newspaper of general circulation, on November 11, 19 and 26, 2015; and

WHEREAS, No alternative proposals have been received by the deadline set forth in the aforesaid public notices; now, therefore,

Be It Ordained by the City Council of the City of Chicago:

SECTION 1. The foregoing recitals are hereby adopted as the findings of the City Council.

SECTION 2. The sale of the City Property to the Developer in the amount of One and no/100 Dollars ($1.00) is hereby approved. The Mayor or his proxy is authorized to execute, and the City Clerk or Deputy City Clerk is authorized to attest, a quitclaim deed (or quitclaim deeds) conveying the City Property to the Developer. The quitclaim deed shall include the following covenants running with the City Property, or language substantially similar and acceptable to the Corporation Counsel:

First: The conveyance of the City Property is subject to the covenants and restrictions set forth in the quitclaim deed and the Agreement.

Second: Developer may convey the City Property to Developer's affiliate, Sinai Community Institute ("SCI"), or the Department, in its sole discretion, may approve conveyance to another controlled affiliate of Developer, and SCI (or such other controlled affiliate) shall be bound by the terms of the quitclaim deed and the Agreement. The Developer and SCI (or such other controlled affiliate) may collectively be referred to as the "Developer Parties".

Third: The Developer Parties shall commence construction no later than 30 days after the City's conveyance of the City Property to the Developer, and construction shall be completed no later than 12 months after said conveyance. The Department, in its sole discretion, may extend the construction commencement and completion dates.

Fourth: The City Property must be used as a child development center operated by Gads Hill Center (or alternatively for (i) use by the Sinai Community Institute for social services including, workforce development, case management, Women, Infant and Child (WIC) nutrition, Affordable Care Act enrollment, seniors and persons with disabilities protective services, subsequent pregnancy, parenting and early childhood development, and after school programs; (ii) use by the Sinai Urban Health Institute for community focused research and intervention programs for eliminating health disparities including health education, community health needs assessment and health surveys, health disparities research and publication, program evaluation, public health education, and consulting services; and (iii) Sinai Health System administrative services). The Department, in its sole discretion, may approve alternative uses and/or operators of the City Property other than those described in the prior sentence.

Fifth: The Developer Parties may not directly or indirectly sell, transfer, or otherwise dispose of the City Property or any part thereof or any interest therein without the prior written consent of the Department, which consent shall be in the Department's sole discretion. If the City Property is sold, other than to a controlled affiliate of the Developer, the Developer Parties will share fifty percent (50%) of the net profits with the City, calculated pursuant to a formula to be determined in the City's sole discretion.

Sixth: Commencing one year after the City's issuance of the Certificate of Completion for Milestone Number 2, as that term is described in the Agreement, and annually thereafter, the Developer Parties shall submit to the Department documentation evidencing the Developer Parties' payment of real estate taxes, if any, owed on the City Property, and

the Developer's application for an exemption from real property taxes, if applicable. Said documentation must be submitted to the Department within 30 days following the completion of each applicable one-year period.

Seventh: The Developer Parties must supply an up-to-date Phase I Environmental Site Assessment Report, with the City named in a reliance letter. The Developer Parties must determine if underground storage tanks ("USTs") are present on the City Property. If USTs are present, the Developer Parties must remove the USTs and close any leaking underground storage tank incidents in accordance with Illinois Office of the State Fire Marshall and Illinois Environmental Protection Agency ("IEPA") requirements. The Developer must conduct a Phase II Environmental Site Assessment to assess soil and groundwater for the constituent lists specified in 35 III. Adm. Code 740, Appendix A, including vapor migration and indoor inhalation issues. If contaminants are identified in exceedance of IEPA's Tiered Approach to Corrective Action Objectives ("TACO") Tier 1 residential criteria, the Developer must enter the site into the Site Remediation Program administered by the IEPA and receive a Comprehensive Residential No Further Remediation letter. The Developer must complete a hazardous materials survey of the building and abate any hazardous materials if necessary for redevelopment and occupancy.

The covenants numbered Second through Sixth shall terminate 20 years following the issuance of the Certificate of Completion for Milestone Number 2.

Upon the completion of the requirements in the Seventh covenant, the Developer Parties shall request a review and inspection by the City's Department of Fleet and Facility Management. The Department of Fleet and Facility Management shall provide the Developer Parties with either a certificate of release of the Seventh covenant, or a written statement indicating how the Developer Parties have failed to complete the Seventh covenant requirements, and what measures or acts are necessary, in the sole reasonable opinion of the Department of Fleet and Facility Management, for the Developer Parties to take or perform in order to obtain the certificate of release of the Seventh covenant. The Seventh covenant shall terminate upon the issuance of said certificate of release.

If the Developer Parties violate, breach or fail to comply with any of the above covenants First through Seventh, the City may re-enter and take possession of the City Property, terminate the estate conveyed to the Developer Parties, and revest title to the City Property in the City (the "Right of Reverter"); provided, however, the City's Right of Reverter shall be limited by, and shall not defeat, render invalid, or limit in any way, the lien of any mortgage authorized by the Agreement. If title to the City Property revests to the City pursuant to the Right of Reverter, the Developer Parties shall be responsible for all real estate taxes and assessments which accrued during the period the City Property was owned by the Developer Parties and shall cause the release of all liens and encumbrances placed on the City Property (except those permitted by the Agreement) during the period of time the City Property was owned by the Developer Parties. The Developer Parties will cooperate with the City to ensure that if the reconveyance deed for the City Property, such reconveyance deed being a condition of conveyance of the City Property by the City, is recorded, such recording is effective for purposes of transferring title to the City Property

to the City, subject only to those exceptions that (i) were on title as to the date and time that the City conveyed the City Property to the Developer Parties, (ii) utility easements, and (iii) any mortgage authorized by the Agreement on the City Property.

With respect to the Developer's violation, breach or failure to comply with the covenant numbered Fourth, the City may elect not to exercise its Right of Reverter and instead require the Developer Parties to pay the City, within 90 days of the default, an amount equal to the fair market value of the City Property at the time of the default; provided that the determination of such fair market value shall exclude the value of all improvements made to the City Property by the Developer Parties subsequent to the conveyance of the City Property to the Developer. The fair market value shall be based on an appraisal ordered by the City at the Developer Parties' cost. Upon such payment of the fair market value of the City Property, these covenants shall terminate.

SECTION 3. The City's transfer of title to the City Property to the Developer must close on or before 90 days from the publication of this ordinance (the "Outside Closing Date"), unless the Department, in its sole discretion, extends such Outside Closing Date. In the event that the closing has not occurred by the Outside Closing Date through no fault of the City, the Department may cancel the sale upon written notice to the Developer.

SECTION 4. If any provision of this ordinance shall be held to be invalid or unenforceable for any reason, the invalidity or unenforceability of such provision shall not affect any of the other provisions of this ordinance.

SECTION 5. All ordinances, resolutions, motions or orders in conflict with this ordinance are hereby repealed to the extent of such conflict.

SECTION 6. This ordinance shall take effect immediately upon its passage and approval.

Exhibits "A" and "B" referred to in this ordinance read as follows:

Exhibit "A".

Legal Description Of Property.

Parcel 1:

Lots 1, 2, 3, 4, 5 and 6 in the subdivision of Lots 1 and 2 in Block 6 in Cook and Anderson's Subdivision of the west half of the northeast quarter of Section 24, Township 39 North, Range 13, East of the Third Principal Meridian, in Cook County, Illinois.

Parcel 2:

Lots 1, 2, 3, 4 and 5 in J. Waska and Son's Subdivision of Lots 7 to 12, inclusive, in the subdivision of Lots 1 and 2 in Block 6 in Cook and Anderson's Subdivision of the west half of the northeast quarter of Section 24, Township 39 North, Range 13, East of the Third Principal Meridian, in Cook County, Illinois.

Parcel 3:

That part of Lot 3 and of Lot 4 (except the west 24.68 feet thereof) and of Lot 5 (except the east 41.32 feet thereof) lying southeasterly of the southeasterly line of West Ogden Avenue, as widened, in Block 6 in Cook and Anderson's Subdivision of the west half of the northeast quarter of Section 24, Township 39 North, Range 13, East of the Third Principal Meridian, in Cook County, Illinois. Also that part of South Fairfield Avenue as dedicated by plat of dedication recorded June 16, 1967 as Document 20169157 and being further described as the west 24.68 feet of Lot 4 and the east 41.32 feet of Lot 5 in Block 6 in Cook and Anderson's Subdivision, aforesaid, as vacated by ordinance recorded July 12, 1978 as Document 24531126.

Parcel 4:

Lots 1 to 5, both inclusive, in the subdivision of Lot 6 in Block 6 (except that part taken for Ogden Avenue) in Cook and Anderson's Subdivision of the west half of the northeast quarter of Section 24, Township 39 North, Range 13, East of the Third Principal Meridian, in Cook County, Illinois.

Parcel 5:

That part of Lot 7 lying southeasterly of the southeasterly line of West Ogden Avenue, as widened, in Block 6 in Cook and Anderson's Subdivision of the west half of the northeast quarter of Section 24, Township 39 North, Range 13, East of the Third Principal Meridian, in Cook County, Illinois.

Parcel 6:

Lots 1 to 10, both inclusive, that part of Lot 11 and that part of the 16.0-foot vacated alley lying east and adjoining said lots, lying north of the north line of West 15th Place, as widened, in the subdivision of Lots 8 and 9 in Block 7 of Cook and Anderson's Subdivision of the west half of the northeast quarter of Section 24, Township 39 North, Range 13, East of the Third Principal Meridian, in Cook County, Illinois.

Parcel 7:

Lots 1 to 6, both inclusive, in the subdivision of Lot 6 in Block 7 in Cook and Anderson's Subdivision of the west half of the northeast quarter of Section 24, Township 39 North, Range 13, East of the Third Principal Meridian, in Cook County, Illinois.

Parcel 8:

Lots 4, 5 and 6 in the subdivision of Lot 1 in Block 7 in Cook and Anderson's Subdivision of the west half of the northeast quarter of Section 24, Township 39 North, Range 13, East of the Third Principal Meridian, in Cook County, Illinois.

Parcel 9:

Lots 1, 2 and 3 in V. Lusk's Resubdivision of Lots 1, 2 and 3 in the subdivision of Lot 1 in Block 7 in Cook and Anderson's Subdivision of the west half of the northeast quarter of Section 24, Township 39 North, Range 13, East of the Third Principal Meridian, in Cook County, Illinois.

Parcel 10:

Lots 1 to 20, both inclusive, in the subdivision of Lots 2, 3 and 5 and a resubdivision of Lot 4 in Block 7 in Cook and Anderson's Subdivision of the west half of the northeast quarter of Section 24, Township 39 North, Range 13, East of the Third Principal Meridian, in Cook County, Illinois.

Parcel 11:

That part of Lot 7 in Block 7, lying north of the north line of West 15th Place, as widened, in Cook and Anderson's Subdivision of the west half of the northeast quarter of Section 24, Township 39 North, Range 13, East of the Third Principal Meridian, in Cook County, Illinois.

Parcel 12:

That part of vacated West 15th Street bounded on the north by the south line of Block 6 of Cook and Anderson's Subdivision aforesaid, and bounded on the south by the north line of Block 7 of the aforesaid subdivision, and bounded on the west by the southerly extension of the west line of vacated South Fairfield Avenue aforesaid and bounded on the east by the west line of South Washtenaw Avenue as dedicated in the aforesaid subdivision in Cook County, Illinois and as vacated by ordinance recorded July 12, 1978 as Document 24531126.

Parcel 13:

That part of the vacated east and west 16-foot public alley bounded on the north by the south line of V. Lusk's Resubdivision aforesaid and by the south line of Lots 1 and 2 in the subdivision of Lots 2, 3 and 5 and a resubdivision of Lot 4 in Block 7 aforesaid and on the south by the subdivision of Lot 1 in Block 7 aforesaid and by the north line of said Lots 19 and 20 in the subdivision of Lots 2, 3 and 5 and a resubdivision of Lot 4 in Block 7 aforesaid, lying west of a line drawn from the southeast corner of said Lot 3 in V. Lusk's Resubdivision aforesaid, to the northeast corner of said Lot 4 in the subdivision of Lot 1 in Block 7 in Cook and Anderson's Subdivision aforesaid, lying east of the west line of the east 17 feet of said Lot 2 produced south to the north line of Lot 19, in the subdivision of Lots 2, 3 and 5 in the resubdivision of Lot 4 in Block 7 of Cook and Anderson's Subdivision aforesaid, as vacated by ordinance recorded July 12, 1978 as Document 24531126.

Parcel 14:

That part of West 15th Street and of the alleys vacated according to ordinance passed on April 21, 1967 by the City of Chicago and recorded June 16, 1967 as Document 20169151, excepting therefrom any part thereof falling within Lot 7 in Block 7 in Cook and Anderson's Subdivision of the west half of the northeast quarter of Section 24, Township 39 North, Range 13, East of the Third Principal Meridian, in Cook County, Illinois.

Parcel 15:

Lots 9 and 10 in Block 5 in Cook and Anderson's Subdivision of the west half of the northeast quarter of Section 24, Township 39 North, Range 13, East of the Third Principal Meridian (except that part of Lots 9 and 10 conveyed to the City of Chicago for widening of Ogden Avenue and also excepting from said Lots 9 and 10 that part thereof condemned or used for alley purposes) all in Cook County, Illinois.

Property Addresses And Property Index Numbers (Parcels 1 through 15):

Address	Property Index Number
2713 West Ogden Avenue	16-24-214-011-0000
2711 West Ogden Avenue	16-24-214-012-0000
2709 West Ogden Avenue	16-24-214-013-0000
2703 West Ogden Avenue	16-24-214-014-0000

Address	Property Index Number
2701 West Ogden Avenue	16-24-214-015-0000
2714 West 15th Place	16-24-214-016-0000
2744 West 15th Street	16-24-214-021-0000
2742 West 15th Street	16-24-214-022-0000
2705 West 15th Place	16-24-214-027-0000
2732 West 15th Street	16-24-214-028-0000
2722 West 15th Street	16-24-214-029-0000
2653 West Ogden Avenue (aka 2655 West Ogden Ave)	16-24-215-001-0000
1512 South California Avenue	16-24-221-001-0000
1513 South California Avenue	16-24-221-002-0000
1515 South California Avenue	16-24-221-003-0000
1517 South California Avenue	16-24-221-004-0000
1523 South California Avenue	16-24-221-005-0000
1529 South California Avenue	16-24-221-006-0000
2744 West 15th Street	16-24-221-007-0000
1500 South Fairfield Avenue	16-24-221-008-0000
2736 West 15th Place	16-24-221-009-0000
2734 West 15th Place	16-24-221-010-0000
2732 West 15th Place	16-24-221-011-0000
2730 West 15th Place	16-24-221-012-0000
2724 West 15th Place	16-24-221-015-0000

Address	Property Index Number
2722 West 15th Place	16-24-221-016-0000
2720 West 15th Place	16-24-221-017-0000
2718 West 15th Place	16-24-221-018-0000
2710 West 15th Place	16-24-221-021-0000
2745 West 15th Place	16-24-221-022-0000
2743 West 15th Place	16-24-221-023-0000
2741 West 15th Place	16-24-221-024-0000
2737 West 15th Place	16-24-221-025-0000
2735 West 15th Place	16-24-221-026-0000
2733 West 15th Place	16-24-221-027-0000
2731 West 15th Place	16-24-221-028-0000
2729 West 15th Place	16-24-221-029-0000
2727 West 15th Place	16-24-221-030-0000
2725 West 15th Place	16-24-221-031-0000
2723 West 15th Place	16-24-221-032-0000
2721 West 15th Place	16-24-221-033-0000
2719 West 15th Place	16-24-221-034-0000
2717 West 15th Place	16-24-221-035-0000
2715 West 15th Place	16-24-221-036-0000
2713 West 15th Place	16-24-221-037-0000
2711 West 15th Place	16-24-221-038-0000

Address	Property Index Number
2709 West 15th Place	16-24-221-039-0000
1510 West 15th Street	16-24-221-040-0000
1527 South California Avenue	16-24-221-041-0000
2726 West 15th Place	16-24-221-042-0000

Parcel 16:

Lots 1 through 5 and Lots 9 through 40 in Lombard's Subdivision of Block 5 of Douglas Park Addition to Chicago of part of Section 24, Township 39 North, Range 13, East of the Third Principal Meridian, in Cook County, Illinois.

Property Addresses And Property Index Numbers (Parcel 16):

Address	Property Index Number
1603 South Kedzie Avenue	16-24-300-001-0000
1609 South Kedzie Avenue	16-24-300-002-0000
3142 West 16th Street	16-24-300-003-0000
3158 West Ogden Avenue	16-24-300-005-0000
3104 West Ogden Avenue	16-24-300-006-0000
3106 West Ogden Avenue	16-24-300-007-0000
3108 West Ogden Avenue	16-24-300-008-0000
3110 West Ogden Avenue	16-24-300-009-0000
3112 West Ogden Avenue	16-24-300-010-0000
3114 West Ogden Avenue	16-24-300-011-0000
3112 West Ogden Avenue	16-24-300-012-0000

Address	Property Index Number
3110 West Ogden Avenue	16-24-300-013-0000
3134 West Ogden Avenue	16-24-300-014-0000
3100 West Ogden Avenue	16-24-300-015-0000

Approximately 28,530 square feet of area on the third floor of the in-patient unit and 4,000 square feet of area on the first floor adjacent to the emergency department of Holy Cross Hospital, located at 2701 West 68th Street (also commonly known as 6801 South California Avenue), Chicago, Illinois, and constituting a portion of the parcel of real estate legally described as follows:

Parcel 17:

Blocks 5 and 6 (except the east 150 feet of Block 6 and except the west 35 feet of the east 185 feet of the south 180 feet of Block 6) in Hirsh and Young's Subdivision of the northwest quarter of the southeast quarter of Section 24, Township 38 North, Range 13, East of the Third Principal Meridian, and also that part of vacated West 68th Street lying easterly of the east line of South California Avenue and westerly of the west line of South Washtenaw Avenue (except the east 150 feet of the south one half thereof, lying north of and adjoining Block 6) in Hirsh and Young's Subdivision of the northwest quarter of the southeast quarter of Section 24, Township 38 North, Range 13, East of the Third Principal Meridian, all in Cook County, Illinois.

Address:

6801 South California Avenue.

Property Index Number:

19-24-406-003-0000.

Exhibit "B".

Legal Description Of City Property (subject to title commitment and final survey):

Lots 9, 10, 11, 12, 13, 14, 15, 16, 17, 18, 19, 20, 21, 22, 23, 24, 25, 26, 27, 28, 29, 30, 31, 32, 33, 34, 35, 36, 37, 38, 39 and 40 in Lombard's Subdivision of Block 5 of Douglas Park Addition to Chicago, in the west half of the southwest quarter of Section 24, Township 39, Range 13, East of the Principal Meridian, in Cook County, Illinois.

Commonly Known As:

3142 West 16th Street; and

3100 -- 3158 West Ogden Avenue
Chicago, Illinois 60623.

Property Index Numbers:

16-24-300-003; and

16-24-300-005 through -015.

NEGOTIATED SALE OF CITY-OWNED PROPERTIES AT VARIOUS LOCATIONS TO AND EXECUTION OF REDEVELOPMENT AGREEMENT WITH THE UNIVERSITY OF CHICAGO AND THE UNIVERSITY OF CHICAGO CHARTER SCHOOL CORPORATION FOR CONSTRUCTION OF NEW SCHOOL BUILDING AND ATHLETIC FIELD.

[O2016-467]

The Committee on Housing and Real Estate submitted the following report:

CHICAGO, February 10, 2016.

To the President and Members of the City Council:

Your Committee on Housing and Real Estate, for which a meeting was held on February 4, 2016, having had under consideration the ordinance introduced by Mayor Rahm Emanuel on January 13, 2016, this being the negotiated sale of City-owned properties on East 63rd Street, East 64th Street, South Greenwood Avenue and South University Avenue, begs leave to recommend that Your Honorable Body *Pass* the said ordinance transmitted herewith.

This recommendation was concurred in by a voice vote of all committee members present, with no dissenting votes.

Respectfully submitted,

(Signed) JOSEPH A. MOORE,
Chairman.

On motion of Alderman J. Moore, the said proposed ordinance transmitted with the foregoing committee report was *Passed* by yeas and nays as follows:

Yeas -- Aldermen Moreno, Hopkins, Dowell, Burns, Hairston, Sawyer, Mitchell, Harris, Beale, Sadlowski Garza, Thompson, Cárdenas, Quinn, Burke, Lopez, Foulkes, Curtis, O'Shea, Cochran, Brookins, Muñoz, Zalewski, Scott, Solis, Burnett, Ervin, Taliaferro, Reboyras, Santiago, Waguespack, Mell, Ramirez-Rosa, Villegas, Mitts, Sposato, Laurino, O'Connor, Napolitano, Reilly, Smith, Tunney, Arena, Cappleman, Osterman, J. Moore, Silverstein -- 46.

Nays -- Alderman D. Moore -- 1.

Alderman Beale moved to reconsider the foregoing vote. The motion was lost.

Alderman Pawar invoked Rule 14 of the City Council's Rules of Order and Procedure.

The following is said ordinance as passed:

WHEREAS, The City of Chicago ("City") is a home rule unit of government by virtue of the provisions of the Constitution of the State of Illinois of 1970 and, as such, may exercise any power and perform any function pertaining to its government and affairs; and

WHEREAS, The City has established the Community Development Commission ("CDC") to, among other things, designate redevelopment areas, approve redevelopment plans, and recommend the sale of parcels located in redevelopment areas, subject to the approval of the City Council; and

WHEREAS, Pursuant to an ordinance adopted by the City Council of the City ("City Council") on January 20, 1999, and published at pages 87763 through 87845 in the *Journal of the Proceedings of the City Council of the City of Chicago* ("*Journal*") of such date, the City Council approved a certain redevelopment plan and project (as amended, the "Redevelopment Plan") for the Woodlawn Tax Increment Redevelopment Project Area (the "Redevelopment Area") pursuant to the Illinois Tax Increment Allocation Redevelopment Act, as amended (65 ILCS 5/11-74.4-1, et seq.) (the "Act"); and

WHEREAS, Pursuant to an ordinance adopted by the City Council on January 20, 1999, and published at pages 87845 through 87852 in the *Journal* of such date, the City Council designated the Redevelopment Area as a redevelopment project area pursuant to the Act; and

WHEREAS, Pursuant to an ordinance adopted by the City Council on January 20, 1999, and published at pages 87852 through 87860 in the *Journal* of such date, the City Council adopted tax increment allocation financing pursuant to the Act as a means of financing certain redevelopment project costs (as defined in the Act) in the Redevelopment Area incurred pursuant to the Redevelopment Plan; and

WHEREAS, The City is the owner of approximately 3.586 acres of vacant land bounded by East 63rd Street on the north, South University Avenue on the east, East 64th Street on the south and South Greenwood Avenue on the west, as legally described on Exhibit A attached hereto (the "Property"); and

WHEREAS, The Property is bisected by two alleys; and

WHEREAS, The City Council, by ordinance adopted on December 9, 2015, authorized the vacation of the two alleys crossing the Property, as depicted in the Plat of Vacation attached as Exhibit C to the Redevelopment Agreement (as hereinafter defined); and

WHEREAS, Upon recordation of the vacation ordinance, the alleys will become part of the Property by operation of law; and

WHEREAS, The Property is located in the Redevelopment Area; and

WHEREAS, The University of Chicago, an Illinois not-for-profit corporation (the "University"), has submitted a proposal to the Department of Planning and Development (the "Department") to purchase the Property for $1.00; and

WHEREAS, The appraised value of the Property as of February 8, 2015, was $755,000; and

WHEREAS, The University of Chicago Charter School Corporation, an Illinois not-for-profit corporation and affiliate of the University ("UCCS"), currently operates a neighborhood charter school comprised of four academic campuses on Chicago's South Side, including the Woodlawn Campus currently at 6420 South University Avenue; and

WHEREAS, The Woodlawn Campus serves 650 students from grades 6 through 12, and has been operating for nine years; and

WHEREAS, As one of two public high schools serving the Woodlawn community, the UCCS-Woodlawn Campus offers priority admission to students who live in the surrounding neighborhood, with approximately 30-40 percent of students living within two miles of the campus; and

WHEREAS, The University desires to purchase the Property from the City in order to construct a new school building and athletic field for the UCCS-Woodlawn Campus (the "Project"); and

WHEREAS, The University intends to build the Project in two phases; and

WHEREAS, In the first phase of the Project, the University will construct a three-story school building containing approximately 68,000 square feet and housing academic and

administrative offices, classrooms, a cafeteria, and a gymnasium, together with associated off-street parking and landscaping, including a large grass field for athletic and other student activities; and

WHEREAS, In the second phase of the Project, the University will enhance the athletic field by constructing a jogging path, adding field markings for competitive sports, installing field goal posts and other site infrastructure and equipment to support the athletic field; and

WHEREAS, The University will lease the underlying land and improvements to UCCS; and

WHEREAS, The City Council, pursuant to an ordinance adopted on July 29, 2015, authorized an amendment to the Redevelopment Plan to permit an institutional use of the Property; and

WHEREAS, The Project is consistent with the purposes and objectives of the Redevelopment Plan; and

WHEREAS, The University and UCCS have agreed to undertake the construction and operation of the Project in accordance with the Redevelopment Plan and pursuant to the terms and conditions of a redevelopment agreement in substantially the form attached hereto as Exhibit B (the "Redevelopment Agreement"); and

WHEREAS, By Resolution Number 15-056-21 adopted on October 15, 2015, the Chicago Plan Commission approved the conveyance of the Property to the University; and

WHEREAS, By Resolution Number 15-CDC-28, adopted on October 13, 2015, the CDC authorized the Department to advertise its intent to negotiate a sale of the Property with the University and to request alternative proposals for the redevelopment of the Property, and recommended the sale of the Property to the University if no responsive alternative proposals were received at the conclusion of the advertising period, or, if alternative proposals were received, if the Department determined in its sole discretion that it was in the best interest of the City to proceed with the University's proposal; and

WHEREAS, Public notices advertising the Department's intent to enter into a negotiated sale of the Property with the University and requesting alternative proposals appeared in the *Chicago Sun-Times* on October 16, October 26 and November 9, 2015; and

WHEREAS, No other responsive proposals were received by the deadline indicated in the aforesaid notices; now, therefore,

Be It Ordained by the City Council of the City of Chicago:

SECTION 1. The foregoing recitals are hereby adopted as the findings of the City Council.

SECTION 2. The University is hereby designated as the developer for the Project pursuant to Section 5/11-74.4-4 of the Act.

SECTION 3. The sale of the Property to the University for $1.00 is hereby approved. This approval is expressly conditioned upon the City entering into the Redevelopment Agreement with the University and UCCS. The Commissioner of the Department (the "Commissioner") or a designee of the Commissioner is each hereby authorized, with the approval of the City's Corporation Counsel, to negotiate, execute and deliver the Redevelopment Agreement, and such other supporting documents as may be necessary or appropriate to carry out and comply with the provisions of the Redevelopment Agreement, with such changes, deletions and insertions as shall be approved by the persons executing the Redevelopment Agreement and such other supporting documents.

SECTION 4. The Mayor or his proxy is authorized to execute, and the City Clerk or the Deputy City Clerk is authorized to attest, a quitclaim deed or quitclaim deeds conveying the Property to the University, or to a land trust of which the University is the sole beneficiary, or to an entity of which the University is the sole controlling party, subject to those covenants, conditions and restrictions set forth in the Redevelopment Agreement.

SECTION 5. If any provision of this ordinance shall be held to be invalid or unenforceable for any reason, the invalidity or unenforceability of such provision shall not affect any of the other provisions of this ordinance.

SECTION 6. All ordinances, resolutions, motions or orders in conflict with this ordinance are hereby repealed to the extent of such conflict.

SECTION 7. This ordinance shall take effect immediately upon its passage and approval.

Exhibits "A" and "B" referred to in this ordinance read as follows:

Exhibit "A".
(To Ordinance)

Legal Description Of Property.

(Subject To Final Survey And Title Commitment)

Parcel 1:

Lots 1, 2 and 3 in Wadsworth's Addition to Woodlawn, a subdivision of the west 8 acres of

the east 30 acres of the northeast quarter of the northwest quarter of Section 23, Township 38 North, Range 14, also Lots 7 and 8 of Block 2 and Lot 10 and the west 40 feet of Lot 11 in Block 3 of Second Plat of Woodlawn, a subdivision of the east 22 acres of the north half of the northwest quarter of Section 23, Township 38 North, Range 14, East of the Third Principal Meridian, in Cook County, Illinois.

Parcel 2:

Lots 1, 2 and 3 in Wadsworth's Resubdivision of Lots 4 to 12, inclusive, in Wadsworth Addition to Woodlawn with Lots 9 and 10 in Block 2 and part of Lot 11 in Block 3 in the Second Plat of Woodlawn in Section 23, Township 38 North, Range 14, East of the Third Principal Meridian, in Cook County, Illinois.

Parcel 3:

Lots 1, 2, 3, 4, 5, 6, 11, 12, 13, 14 and 15 in Block 2 in the Second Plat of Woodlawn, being Wadsworth's Subdivision of the east 22 acres of the north half of the northwest quarter of Section 23, Township 38 North, Range 14, East of the Third Principal Meridian, in Cook County, Illinois.

Addresses:

1101 -- 1145 East 63rd Street;

1110 -- 1144 East 64th Street;

6301 -- 6337 South Greenwood Avenue; and

6300 -- 6336 South University Avenue.

Property Index Numbers:

20-23-107-001 through and including -015; and

20-23-107-017 through and including -020.

Exhibit "B".
(To Ordinance)

Agreement With The University Of Chicago And The University Of Chicago Charter School Corporation For Sale And Redevelopment Of Land.

This **AGREEMENT FOR THE SALE AND REDEVELOPMENT OF LAND** ("Agreement") is made on or as of the ___ day of _____, 2016, by, between and among the **CITY OF CHICAGO**, an Illinois municipal corporation ("City"), acting by and through its Department of Planning and Development ("DPD"), having its principal offices at City Hall, 121 North LaSalle Street, Chicago, Illinois 60602, the **UNIVERSITY OF CHICAGO**, an Illinois not-for-profit corporation (the "University"), whose offices are located at 5801 South Ellis Avenue, Chicago, IL 60637, and the **UNIVERSITY OF CHICAGO CHARTER SCHOOL CORPORATION**, an Illinois not-for-profit corporation ("UCCS"), whose offices are located at 1313 East 60th Street, Chicago, IL 60637.

RECITALS

WHEREAS, The City is the owner of approximately 3.586 acres of vacant land bounded by East 63rd Street on the north, South University Avenue on the east, East 64th Street on the south and South Greenwood Avenue on the west, as legally described on (Sub)Exhibit A attached hereto and depicted on the Property Line Map and PD Boundary Map attached hereto as (Sub)Exhibit B (the "Property"); and

WHEREAS, The Property is comprised of nineteen (19) vacant parcels of land, which together form a rectangular city block bounded on all sides by public rights-of-way; and

WHEREAS, The University, through UCCS, currently operates a neighborhood charter school comprised of four academic campuses on Chicago's South Side: the Woodlawn Campus (Grades 6-12) at 6420 South University Avenue, the Carter G. Woodson Campus (Grades 6-8) at 4444 South Evans Avenue, the Donoghue Campus (Grades PreK-5) at 707 East 37th Street, and the North Kenwood/Oakland Campus (Grades PreK-5) at 1119 East 46th Street; and

WHEREAS, The University desires to purchase the Property from the City in order to construct a new school facility for UCCS' Woodlawn Campus (as further described below, the "Project"); and

WHEREAS, The Property is bisected by two alleys, which intersect and terminate in approximately the middle of the rectangular city block and separate its southeast quadrant from the rest of the land; and

WHEREAS, The City Council, by ordinance adopted on December 9, 2015, authorized the vacation of the two alleys crossing the Property, as depicted in the Plat of Vacation attached hereto as (Sub)Exhibit C; and

WHEREAS, Upon recordation of the vacation ordinance, the alleys will become part of the Property by operation of law, and thereafter any reference herein to the Property shall be deemed to include the alleys; and

WHEREAS, The Woodlawn Campus serves 650 students from grades 6 through 12 at its current campus located at 6420 S. University Avenue; and

WHEREAS, UCCS has been operating the Woodlawn Campus for nine years; and

WHEREAS, As one of two public high schools serving the Woodlawn community, the UCCS-Woodlawn Campus offers priority admission to students who live in the surrounding neighborhood, with approximately 30-40 percent of students living within two miles of the campus; and

WHEREAS, Ninety-nine percent of UCCS students are African Americans and approximately 80 percent of students qualify for free or reduced lunch; and

WHEREAS, The City Council, pursuant to an ordinance adopted on July 29, 2015, and published at pages 4149 through 4170 in the *Journal of the Proceedings of the City Council of the City of Chicago* ("*Journal*") of such date, approved the rezoning of the Property from Residential Planned Development Number 723 to B3-2 Community Shopping District and then to Institutional Planned Development Number 1287 (the "PD"); and

WHEREAS, The University intends to build the Project in two (2) phases in accordance with the phasing plan incorporated in the PD and attached hereto as(Sub) Exhibit D (the "Phasing Plan"); and

WHEREAS, In the first phase of the Project ("Phase I"), the University will (i) construct a three-story school building containing approximately 68,000 square feet and housing academic and administrative offices, classrooms, a cafeteria, and a gymnasium; (ii) construct a 25-space parking lot and trash enclosure; (iii) connect to the necessary utilities to support the school building; (iv) plant parkway trees along University Avenue and Greenwood Avenue; and (v) install paving adjacent to the building and landscape the Property in accordance with the plan attached hereto as (Sub)Exhibit E (the "Interim Landscape Plan"), including clearing, greening and fencing the Phase II area, all in accordance with the PD and as illustrated on the Phasing Plan; and

WHEREAS, In the second phase of the Project ("Phase II"), the University will (i) remove power lines and other utilities in the existing alleys and relocate such utilities as necessary, (ii) construct a jogging path around the Phase II grass field and place field markings for competitive sports; (iii) install the necessary site infrastructure to support the athletic field; (iv) install athletic field goal posts and other athletic equipment; and (v) plant parkway trees along 64th Street, all in accordance with the PD and as illustrated on the Phasing Plan; and

WHEREAS, The University will lease the underlying land and improvements to UCCS; and

WHEREAS, The Property is located in the Woodlawn Redevelopment Project Area (the "Redevelopment Area"), as created by ordinance adopted on January 20, 1999; and

WHEREAS, The Project is consistent with the redevelopment plan and project for the Redevelopment Area (as amended, the "Redevelopment Plan"); and

WHEREAS, The City Council, pursuant to an ordinance adopted on July 29, 2015, authorized an amendment to the Redevelopment Plan to permit an institutional use of the Property; and

WHEREAS, The Property has an appraised value of $755,000 (approximately $4.93 per square foot); and

WHEREAS, The City has agreed to sell the Property to the University for $1.00 in consideration of the University's obligations to construct the Project in accordance with the terms and conditions of this Agreement, to comply with certain use restrictions and to obtain a Final NFR Letter, among other requirements; and

WHEREAS, The estimated cost of the Project is $27.5 million ($24.5 million for Phase I and $3 million for Phase II); and

WHEREAS, As security for the University's completion of construction of the Project and compliance with the use restrictions set forth herein (or the payment of certain fees in lieu thereof), the University has agreed to execute a reconveyance deed in the form attached hereto as (Sub)Exhibit F (the "Reconveyance Deed"); and

WHEREAS, The City Council, pursuant to an ordinance (the "Project Ordinance") adopted on _____, 2016, and published at pages _____ through _____ in the Journal of such date, authorized the sale of the Property to the University, subject to the execution, delivery and recording of this Agreement.

NOW, THEREFORE, In consideration of the mutual covenants and agreements contained herein, and for other good and valuable consideration, the receipt and sufficiency of which are hereby acknowledged, the parties agree as follows:

SECTION 1. INCORPORATION OF RECITALS.

The foregoing recitals constitute an integral part of this Agreement and are incorporated herein by this reference with the same force and effect as if set forth herein as agreements of the parties.

SECTION 2. DEFINITIONS AND RULES OF CONSTRUCTION.

2.1 Defined Terms. For purposes of this Agreement, in addition to the terms defined in the foregoing Recitals, the following terms shall have the following meanings:

"2FM" is defined in Section 22.3(a).

"Actual Residents of the City" means persons domiciled within the City, as set forth in more detail in Section 23.2(c) hereof.

"Affiliate(s)" when used to indicate a relationship with a specified person or entity, means a person or entity that, directly or indirectly, through one or more intermediaries, controls, is controlled by or is under common control with such specified person or entity, and a person or entity shall be deemed to be controlled by another person or entity, if controlled in any manner whatsoever that results in control in fact by that other person or entity (or that other person or entity and any person or entities with whom that other person or entity is acting jointly or in concert), whether directly or indirectly and whether through share ownership, a trust, a contract or otherwise.

"Agent" means any agents, employees, contractors, subcontractors, or other persons acting under the control or at the request of the University or UCCS, as the context requires, or their respective contractors or Affiliates.

"Agreement" means this Agreement as may be amended in accordance with the terms hereof.

"Alternative Permitted Use(s)" means: (a) operation of any of the following University-sponsored programs, if such programs are permitted under the PD or the PD is amended to permit such programs, and supporting administrative offices: Upward Bound, Collegiate Scholars Program, Neighborhood Schools Program, Community Programs Accelerator, Civic Leadership Academy, Arts + Public Life, UChicago Local, or any comparable community outreach program that has a direct impact on the communities of Woodlawn, Washington Park, Greater Grand Crossing, South Shore, Douglas, Grand Boulevard, and/or Oakland, and supporting administrative offices; or (b) another purpose that has a direct community impact approved by the Commissioner in his or her reasonable discretion.

"Architect" means EC Purdy & Associates.

"Budget" is defined in Section 9.

"Bundle" is defined in Section 27.7(a).

"Business Day" means any day other than Saturday, Sunday or a legal holiday in the City.

"Certificate of Completion" is defined in Section 14.

"Change Order" means any modification to the Scope Drawings, Plans and Specifications, or Budget, as described in Sections 9 and 11.

"City" is defined in the Preamble to the Recitals.

"City Contract" is defined in Section 24.1(l).

"City Council" means the City Council of the City of Chicago as defined in the Recitals.

"City Hiring Plan" is defined in Section 30.1.

"Claims" means liens (including, without limitation, lien removal and bonding costs), liabilities, obligations, damages, losses, demands, penalties, assessments, payments, fines, claims, actions, suits, judgments, settlements, costs, expenses and disbursements (including, without limitation, reasonable, actually-incurred legal fees and expenses and costs of investigation) of any kind and nature whatsoever.

"Closing" means the closing on the conveyance of the Property in accordance with this Agreement.

"Closing Date" is defined in Section 5.

"Commissioner" means the individual holding the office and exercising the responsibilities of the commissioner or acting commissioner of DPD or any successor City department, and any authorized designee.

"Compliance Period" means a period of twenty (20) years following issuance of the Phase I Completion Certificate, excluding any period of time that an Event of Default exists under this Agreement, provided that such period shall terminate upon the earliest of the payment of the Unrestricted Use Default Fee, Intentional Default Use Fee, or the Prohibited Sale Fee.

"Construction Program" is defined in Section 23.3(a).

"Contractors" is defined in Section 27.1.

"Contribution" is defined in Section 27.7(c).

"Corporation Counsel" means the City's Department of Law.

"CPI" means the Consumer Price Index for Urban Wage Earners and Clerical Workers, Chicago, Gary, Lake County, IL-IN-WI All Items (Base Year 1982-4 = 100) for the applicable date or period, published by the Bureau of Labor Statistics of the United States Department of Labor.

"Deed" is defined in Section 6.1.

"Domestic partners" is defined in Section 27.7(d).

"DPD" is defined in the Preamble to the Recitals hereof.

"Draft NFR Letter" means a draft comprehensive "No Further Remediation" Letter issued by the IEPA for the Property, or applicable portions thereof, as determined pursuant to Section 22.3(a), based on TACO Tier I residential remediation objectives, as amended or supplemented from time to time.

"EDS" means the City's Economic Disclosure Statement and Affidavit, on the City's then-current form, whether submitted on paper or via the City's on-line submission process.

"Effective Date" means the date upon which this Agreement has been both (a) fully executed, and (b) delivered to the University and UCCS.

"Employer(s)" is defined in Section 23.1.

"Environmental Documents" means all reports, surveys, field data, correspondence and analytical results prepared by or for the University or UCCS (or otherwise obtained by the University or UCCS) regarding the condition of the Property or any portion thereof, including, without limitation, the SRP Documents.

"Environmental Laws" means any and all Laws relating to the regulation and protection of human health, safety, the environment and natural resources now or hereafter in effect, as amended or supplemented from time to time, including, without limitation, the Comprehensive Environmental Response, Compensation and Liability Act, 42 U.S.C. § 9601 et seq., the Resource Conservation and Recovery Act, 42 U.S.C. § 6901 et seq., the Hazardous Materials Transportation Act, 49 U.S.C. § 5101 et seq., the Federal Water Pollution Control Act, 33 U.S.C. § 1251 et seq., the Clean Air Act, 42 U.S.C. § 7401 et seq., the Toxic Substances Control Act, 15 U.S.C. § 2601 et seq., the Federal Insecticide, Fungicide, and Rodenticide Act, 7 U.S.C. § 136 et seq., the Occupational Safety and Health Act, 29 U.S.C. § 651 et seq., any and all regulations promulgated under such Laws, and all analogous state and local counterparts or equivalents of such Laws, including, without limitation, the Illinois Environmental Protection Act, 415 ILCS 5/1 et seq., and the common law, including, without limitation, trespass and nuisance.

"Equity" means funds of the University (other than funds derived from Lender Financing) irrevocably available for the Project, and unencumbered by any other obligation.

"Event of Default" means any event or occurrence as defined in Section 19.2.

"Excusable Default" is defined in Section 15.2(b).

"Final NFR Letter" means a final comprehensive "No Further Remediation" letter issued by the IEPA approving the use of the Property for the construction, development and operation of the Project in accordance with the site plan approved by the City and the terms and conditions of the SRP Documents, as amended or supplemented from time to time. The Final NFR Letter shall state that the Property meets TACO Tier 1 remediation objectives for residential properties and the construction worker exposure route as set forth in 35 Ill. Adm. Code Part 742, but may be reasonably conditioned upon use and maintenance of engineered barriers and other institutional or engineering controls acceptable to the IEPA.

"General Contractor" means _____ for Phase I of the Project, and the general contractor to be selected by the University for Phase II of the Project.

"Governmental Approvals" is defined in Section 8.

"Hazardous Substances" means any toxic substance, hazardous substance, hazardous material, hazardous chemical or hazardous, toxic or dangerous waste defined or qualifying as such in (or for the purposes of) any Environmental Laws, or any pollutant, toxic vapor, or contaminant, and shall include, but not be limited to, petroleum (including crude oil or any fraction thereof), any radioactive material or by-product material, polychlorinated biphenyls and asbestos in any form or condition.

"Human Rights Ordinance" is defined in Section 23.1(a).

"Identified Parties" is defined in Section 27.

"IEPA" means the Illinois Environmental Protection Agency.

"IGO Hiring Oversight" is defined in Section 30.4.

"Indemnitee" and "Indemnitees" have the respective meanings defined in Section 21.

"Intentional Default" is defined in Section 15.2(c).

"Intentional Default Use(s)" means: (a) operation of any of the following University-sponsored programs, if such programs are permitted under the PD or the PD is amended to permit such programs, and supporting administrative offices: (i) Upward Bound, Collegiate Scholars Program or Neighborhood Schools Program; or (ii) Community Programs Accelerator, Civic Leadership Academy, Arts + Public Life, or UChicago Local, but only if such subsection (ii) programs include significant participation by businesses and individuals whose primary work or home address is located within the Woodlawn Community Area; or (b) another purpose that has a direct community impact approved by the Commissioner in his or her reasonable discretion.

"Intentional Default Use Fee" means an amount equal to the fair market value of the Property as if it were vacant, which fair market value shall be calculated at the time of default, but in no event shall exceed $1.51 million.

"Interim Landscape Plan" is defined in the Recitals.

"Laws" means all applicable federal, state, county, municipal or other laws (including common law), statutes, codes, ordinances, rules, regulations, executive orders or other requirements, now or hereafter in effect, as amended or supplemented from time to time, and any applicable judicial or administrative interpretation thereof, including any applicable judicial or administrative orders, consent decrees or judgments.

"Lender(s)" means any provider of Lender Financing approved pursuant to Section 9 hereof, which shall be limited to funds necessary to construct the Project.

"Lender Financing" means funds borrowed by the University from Lenders, available to pay for the costs of the Project (or any portion thereof).

"Losses" means any and all debts, liens, claims, causes of action, demands, complaints, legal or administrative proceedings, losses, damages, obligations, liabilities, judgments, amounts paid in settlement, arbitration or mediation awards, interest, fines, penalties, costs, expenses and disbursements of any kind or nature whatsoever (including, without limitation, reasonable attorneys' fees and expenses, consultants' fees and expenses and court costs).

"Material Reduction" means (a) for any fiscal year, a reduction in per-pupil public funding in excess of 10 percent of the per-pupil public funding level from the prior fiscal year, adjusted for inflation based on the percentage change in the CPI between July 1 of the prior fiscal year and July 1 of the then-current fiscal year, or (b) an aggregate reduction in per-pupil public funding in excess of 10% over any three-year period, adjusted for inflation based on the percentage change in the CPI between July 1 of the first fiscal year of such

three-year period and July 1 of the third fiscal year of such three-year period, or (c) an aggregate reduction in per-pupil public funding in excess of 20% of the per-pupil public funding level from fiscal year 2015, adjusted for inflation based on the percentage change in the CPI between July 1 of fiscal year 2015 and July 1 of the then-current fiscal year.

"MBE(s)" means a business identified in the Directory of Certified Minority Business Enterprises published by the City's Department of Procurement Services, or otherwise certified by the City's Department of Procurement Services as a minority-owned business enterprise, related to the Procurement Program or the Construction Program, as applicable.

"MBE/WBE Program" is defined in Section 23.3(a).

"Municipal Code" means the Municipal Code of the City of Chicago as presently in effect and as hereafter amended from time to time.

"Other Contract" is defined in Section 27.7(b).

"Outside Closing Date" is defined in Section 5.

"Owners" is defined in Section 27.1.

"Party(ies)" means the City, the University and UCCS, or any or all of them, as applicable.

"PD" is defined in the Recitals.

"Phase I" is defined in the Recitals.

"Phase I Completion Certificate" means the Certificate of Completion for Phase I of the Project referenced in Section 14.2.

"Phase II" is defined in the Recitals.

"Phase II Completion Certificate" means the Certificate of Completion for Phase II of the Project referenced in Section 14.3.

"Phase II Construction Default Fee" is defined in Section 13.2.

"Phasing Plan" is defined in the Recitals.

"Plans and Specifications" means the final construction plans and specifications prepared by the Architect, as submitted to the City as the basis for obtaining Governmental Approvals for the Project, as such plans and specifications may be amended, revised or supplemented from time to time with the prior written approval of the City in accordance with Section 11.2 (Change Orders) hereof.

"Political fundraising committee" is defined in Section 27.7(e).

"Primary Permitted Use" means the operation of a public educational institution for students between pre-K through 12th grade.

"Prohibited Sale Fee" is defined in Section 16.2.

"Project" is defined in the Recitals.

"Proof of Financing" means proof reasonably acceptable to the City that the University has Equity and/or Lender Financing, in the amount of 80% of the Project Budget, with not more than 10 percent of such 80 percent in written pledges. The Proof of Financing shall include binding commitment letters from the University's Lenders, if any, and evidence of the University's ability to make an equity contribution in the amount of any gap in financing.

"Property" is defined in the Recitals.

"Purchase Price" is defined in Section 3.

"Reconveyance Deed(s)" is defined in the Recitals.

"Redevelopment Area" is defined in the Recitals.

"Redevelopment Plan" is defined in the Recitals.

"Released Claims" is defined in Section 22.4.

"Remediation Costs" means governmental or regulatory body response costs, natural resource damages, property damages, and the costs of any investigation, cleanup, monitoring, remedial, removal or restoration work required by any federal, state or local governmental agency or political subdivision or other third party in connection or associated with the Property or any improvements, facilities or operations located or formerly located thereon.

"Remediation Work" means all investigation, sampling, monitoring, testing, removal, response, disposal, storage, remediation, treatment and other activities necessary to obtain a Final NFR Letter for the Property in accordance with the terms and conditions of the Draft NFR Letter for the Property, the SRP Documents, all requirements of the IEPA and all applicable Laws, including, without limitation, all applicable Environmental Laws.

"Scope Drawings" means the preliminary construction documents for the Project, containing a site plan and preliminary drawings and specifications, as such site plan and preliminary drawings and specifications may be amended, revised or supplemented from time to time with the prior written approval of the City in accordance with Section 11.2 (Change Orders) hereof.

"Shakman Accord" is defined in Section 30.1.

"SRP" means the IEPA's Site Remediation Program as set forth in Title XVII of the Illinois Environmental Protection Act, 415 ILCS 5/58 et seq., and the regulations promulgated thereunder.

"SRP Documents" means all documents submitted to the IEPA under the SRP program, as amended or supplemented from time to time, including, without limitation, the Comprehensive Site Investigation and Remediation Objectives Report, the Remedial Action Plan, and the Remedial Action Completion Report.

"Sub-owners" is defined in Section 27.1.

"Survey" means a Class A plat of survey in the most recently revised form of ALTA/ACSM urban survey of the Property dated within 45 days prior to the Closing Date, acceptable in form and content to the City and the Title Company, prepared by a surveyor registered in the State of Illinois, certified to the City and the Title Company, and indicating whether the Property is in a flood hazard area as identified by the United States Federal Emergency Management Agency (and updates thereof to reflect improvements to the Property in connection with the construction of the Project as required by the City or Lender(s) providing Lender Financing.

"TACO" means the Tiered Approach to Corrective Action Objectives codified at 35 Ill. Adm. Code Part 742, et seq.

"Title Company" means _____.

"Title Commitment" is defined in Section 7.1.

"Title Policy" means a title insurance policy issued by the Title Company in the most recently revised ALTA or equivalent form, showing the University as the named insured with respect to the Property, noting the recording of this Agreement and a subordination agreement with respect to any Lender Financing for the Project (as described in Section 10.14 below) as encumbrances against the Property.

"UCCS" is defined in the Preamble to the Recitals.

"University" is defined in the Preamble to the Recitals.

"University Parties" means the University, the University's Affiliates (including, without limitation, UCCS), and the respective officers, directors, trustees, employees, agents, successors and assigns of the University and the University Affiliates.

"Unrestricted Use Fee" means an amount equal to $755,000, as adjusted for inflation, by the percentage increase in the CPI from 2016 to the year in which the payment is due.

"Unrestricted Use" means any use of the Property permitted by the PD or any amendments to the PD.

"UST(s)" means underground storage tank(s) whether or not subject to Title 16 of the Illinois Environmental Protection Act, including without limitation (i) any underground storage tank as defined in 415 ILCS 5/57.2, (ii) any farm or residential tank of 1,100 gallons or less capacity used for storing motor fuel for noncommercial purposes, (iii) any tank used for storing heating oil for consumption on the premises where stored, (iv) any septic tank, (v) any tank that is excluded from the definition in 415 ILCS 5/57.2 based upon the existence of any Hazardous Substance therein, and (vi) any pipes connected to items (i) through (v) above.

"Waste Sections" is defined in Section 29.

2.2 Rules of Construction. For all purposes of this Agreement, except as otherwise expressly provided or unless the context otherwise requires, the following rules of construction apply in construing the provisions of this Agreement:

(a) The terms defined in this Section 2 and elsewhere in this Agreement include the plural as well as the singular.

(b) All references in this instrument to designated "Articles," "Sections" and other subdivisions are to be the designated Articles, Sections and other subdivisions of this instrument as originally executed.

(c) The words "herein," "hereof" and "hereunder" and other words of similar import refer to this Agreement as a whole and not to any Section or other subdivision.

(d) The Section and subsection headings herein are for convenience only and shall not affect the construction hereof.

SECTION 3. PURCHASE PRICE.

The City hereby agrees to sell, and the University hereby agrees to purchase, upon and subject to the terms and conditions of this Agreement, the Property, for the sum of $1.00 ("Purchase Price"). Except as specifically provided herein to the contrary, the University shall pay all escrow fees and other title insurance fees and closing costs. The University acknowledges and agrees that the fair market value of the Property is $755,000 and that it is receiving a land write-down. The purpose of the land write-down is to facilitate the construction of the Project. The University acknowledges and agrees that the City has only agreed to provide the land write-down because the University has agreed to execute this Agreement and comply with its terms and conditions, including, without limitation, the use covenants set forth in Section 15.2.

SECTION 4. PERFORMANCE DEPOSIT. Intentionally Deleted.

SECTION 5. CLOSING.

The Closing shall take place at the downtown offices of the Title Company within seven (7) Business Days after the University has satisfied all conditions precedent set forth in Section 10 hereof, unless DPD, in its sole discretion, waives such conditions (the "Closing Date"); provided, however, in no event shall the Closing Date occur any later than June 1, 2016 (the "Outside Closing Date"), unless the Commissioner of DPD, in his or her sole discretion, extends such Outside Closing Date by up to twelve (12) months. On or before the Closing Date, the City shall deliver to the Title Company the Deed, all necessary state, county and municipal real estate transfer tax declarations, and an ALTA statement.

SECTION 6. CONVEYANCE OF TITLE.

6.1 Form of City Deed. The City shall convey the Property to the University by quitclaim deed ("Deed"), subject to the terms of this Agreement and, without limiting the quitclaim nature of the deed, the following:

(a) the Redevelopment Plan for the Redevelopment Area;

(b) the standard exceptions in an ALTA title insurance policy;

(c) general real estate taxes and any special assessments or other taxes;

(d) all easements, encroachments, covenants and restrictions of record and not shown of record;

(e) such other title defects as may exist; and

(f) any and all exceptions caused by the acts of the University or its Agents.

6.2 Recording. At the Closing, the University shall pay to record the Deed, this Agreement, and any other documents incident to the conveyance of the Property to the University. This Agreement shall be recorded prior to any mortgage made in connection with any Lender Financing. Upon recording, the University shall immediately transmit to the City an executed original of this Agreement showing the date and recording number.

6.3 Reconveyance Deed. On the Closing Date, the University shall execute and deliver a Reconveyance Deed to the City to be held in trust. The University acknowledges and agrees that the City shall have the right to record the Reconveyance Deed and revest title to the Property and all improvements thereon in the City in accordance with Section 19 hereof.

SECTION 7. TITLE AND SURVEY.

7.1 Title Commitment And Insurance. Not less than seven (7) Business Days before the Closing, the University shall obtain a commitment for an owner's policy of title insurance for the Property, issued by the Title Company (the "Title Commitment"). The University shall be solely responsible for and shall pay all costs associated with updating the Title Commitment (including all search, continuation and later-date fees), and obtaining the Title Policy and any endorsements.

7.2 Correction Of Title. The City shall have no obligation to cure title defects; provided, however, if there are exceptions for general real estate taxes due or unpaid prior to the Closing Date with respect to the Property or liens for such unpaid property taxes, the City shall ask the County to void the unpaid taxes as provided in Section 21-100 of the Property Tax Code, 35 ILCS 200/21-100, or file an application for a Certificate of Error with the Cook County Assessor, or tax injunction suit or petition to vacate a tax sale in the Circuit Court of Cook County. If, after taking the foregoing actions and diligently pursuing the same, the Property remains subject to any tax liens, or if the Property is encumbered with any other exceptions that would adversely affect the use and insurability of the Property for the development of the Project, the University shall have the option to terminate this Agreement. If the University does not elect to terminate this Agreement as aforesaid, then the University shall be deemed to have accepted title subject to all exceptions.

7.3 Survey. The University shall obtain a Survey of the Property at the University's sole cost and expense and deliver a copy of the Survey to the City not less than seven (7) Business Days before the Closing.

SECTION 8. BUILDING PERMITS AND OTHER GOVERNMENTAL APPROVALS.

The University represents that it has applied for all necessary building permits and other governmental approvals to construct and operate Phase I of the Project (collectively, "Governmental Approvals"), and covenants and agrees to pursue the Governmental Approvals in good faith and with all due diligence.

SECTION 9. PROJECT BUDGET AND PROOF OF FINANCING.

The University has furnished to DPD, and DPD has approved, a preliminary budget showing total costs for construction for both Phase I and Phase II of the Project in the amount of $27,500,000. The University hereby certifies to the City that the preliminary budget for the Project attached hereto as (Sub)Exhibit G is true, correct and complete in all material respects. Not less than seven (7) Business Days prior to the Closing Date, the University shall submit to DPD for approval a final budget for the Project (the "Budget") and Proof of Financing. The University shall promptly deliver to DPD certified copies of any Change Orders with respect to the Budget for approval pursuant to Section 11.2 hereof.

SECTION 10. CONDITIONS PRECEDENT TO CLOSING.

The obligation of the City to convey the Property to the University is contingent upon the delivery or satisfaction of each of the following items (unless waived by DPD in its sole discretion) at least seven (7) Business Days prior to the Closing Date, unless another time period is specified below:

10.1 Budget. The University has submitted to DPD, and DPD has approved, the Budget in accordance with the provisions of Section 9 hereof.

10.2 Proof Of Financing; Simultaneous Loan Closing. The University has submitted to DPD, and DPD has approved, the Proof of Financing for the Project in accordance with the provisions of Section 9 hereof. On the Closing Date, the University shall simultaneously close all Lender Financing approved pursuant to Section 9.

10.3 Subordination Agreement. The University has provided to the Corporation Counsel a subordination agreement in a form reasonably acceptable to the City, to be executed and recorded on or prior to the Closing Date, subordinating any liens against the Property related to any Lender Financing.

10.4 Plans And Specifications. The University has submitted to DPD, and DPD has approved, the Plans and Specifications for the Project in accordance with the provisions of Section 11.1 hereof.

10.5 Governmental Approvals. The University has received all Governmental Approvals necessary to construct and operate Phase I of the Project and has submitted evidence thereof to DPD.

10.6 Vacation Of Public Right-of-Way. The City Council has passed an ordinance authorizing the vacation of public right-of-way as depicted in the Plat of Vacation attached hereto as (Sub)Exhibit C and said Plat has been recorded.

10.7 Title. On the Closing Date, the University shall furnish the City with a copy of the pro forma Title Policy for the Property, certified by the Title Company, showing the University as the named insured. The Title Policy shall be dated as of the Closing Date and shall evidence the recording of this Agreement. The Title Policy shall also contain such endorsements as the Corporation Counsel shall request, including, but not limited to, an owner's comprehensive endorsement and satisfactory endorsements regarding contiguity, location, access and survey.

10.8 Survey. The University has furnished the City with a copy of the Survey.

10.9 Insurance. The University has submitted to the City, and the City has approved, evidence of insurance reasonably acceptable to the City for the Property. The City shall be named as an additional insured on all liability insurance policies and as a loss payee (subject to the prior rights of any first mortgagee) on all property insurance policies from the Closing Date through the date the City issues the Phase I Certificate.

10.10 Legal Opinion. The University has submitted to the Corporation Counsel, and the Corporation Counsel has approved an opinion of counsel in a form reasonably acceptable to

the City of due authorization, execution and enforceability (subject to bankruptcy and creditor's rights) of this Agreement and all other documentation signed by the University provided for herein.

10.11 Resolutions Authorizing Transaction. The University has submitted to the Corporation Counsel resolutions authorizing the University to execute and deliver this Agreement and any other documents required to complete the transaction contemplated by this Agreement and to perform its obligations under this Agreement.

10.12 Economic Disclosure Statement. The University has provided to the Corporation Counsel an Economic Disclosure Statement in the City's then current form, dated as of the Closing Date.

10.13 MBE/WBE And City Residency Hiring Compliance Plan. The University and the University's General Contractor and all major subcontractors have met with staff from DPD regarding compliance with the MBE/WBE, city residency hiring and other requirements set forth in Section 23, and DPD has approved the University's compliance plan in accordance with Section 23.4.

10.14 Reconveyance Deed. On the Closing Date, the University shall deliver a Reconveyance Deed for the Property to the City for possible recording in accordance with Section 19 below, if applicable.

10.15 Representations And Warranties. On the Closing Date, each of the representations and warranties of the University in Section 24 and elsewhere in this Agreement shall be true and correct.

10.16 Other Obligations. On the Closing Date, the University shall have performed all of the other obligations required to be performed by the University under this Agreement as and when required under this Agreement.

If any of the conditions in this Section 10 have not been satisfied to DPD's reasonable satisfaction within the time periods provided for herein, or waived by DPD, DPD may, at its option, upon thirty (30) days' prior written notice to the University, terminate this Agreement at any time after the expiration of the applicable time period, in which event this Agreement shall be null and void and, except as otherwise specifically provided, neither party shall have any further right, duty or obligation hereunder; provided, however, that if within said thirty (30) day notice period the University satisfies said condition(s), then the termination notice shall be deemed to have been withdrawn. Any forbearance by DPD in exercising its right to terminate this Agreement upon a default hereunder shall not be construed as a waiver of such right.

SECTION 11. CONSTRUCTION REQUIREMENTS.

11.1 Scope Drawings And Plans And Specifications. The University has delivered the Scope Drawings for the Project to DPD and DPD has approved the same. Not less than seven (7) days prior to the Closing Date, the University shall submit to DPD for approval the final plans and specifications prepared by the Architect for the Project. Any material changes to the Scope Drawings or Plans and Specifications for any portion of the Project shall be submitted to DPD as a Change Order pursuant to Section 11.2 hereof. The Scope Drawings and Plans and Specifications for the Project shall at all times conform to the Redevelopment Plan, the PD and all applicable Laws. The University shall submit all necessary documents to the City's Building Department, Department of Transportation and such other City departments or governmental authorities as may be necessary to acquire Governmental Approvals for the Project. The University shall construct the Project in accordance with the approved Scope Drawings and Plans and Specifications.

11.2 Change Orders. All Change Orders (and documentation identifying the source of funding therefor) relating to a material change to the Project must be submitted by the University to DPD for DPD's prior written approval, which approval shall not be unreasonably delayed. As used in the preceding sentence, a "material change to the Project" means (a) an increase or reduction in the gross or net square footage of the school building by more than 5%; or (b) any changes to the Budget that, individually or in the aggregate, increase or decrease the Budget by more than 10%. The University shall not authorize or permit the performance of any work relating to any Change Order or the furnishing of materials in connection therewith prior to the receipt by the University of DPD's written approval (to the extent required in this section).

11.3 Performance And Payment Bonds. Prior to the commencement of construction of any portion of the Project involving work in the public way or work that constitutes a "public work" under applicable state law and is required to be bonded under such state law, the University shall require that the General Contractor be bonded for its performance and payment by sureties having an AA rating or better using a bond in a form acceptable to the City. The City shall be named as obligee or co-obligee on any such bonds.

11.4 Employment Opportunity; Progress Reports. The University covenants and agrees to abide by, and contractually obligate and cause the General Contractor and each subcontractor to abide by the terms set forth in Section 23.2 (City Resident Construction Worker Employment Requirement) and Section 23.3 (MBE/WBE Commitment) of this Agreement. The University shall deliver to the City written progress reports detailing compliance with such requirements on a quarterly basis. If any such reports indicate a

shortfall in compliance, the University shall also deliver a plan to DPD which shall outline, to DPD's satisfaction, the manner in which the University shall correct any shortfall.

11.5 Relocation Of Utilities, Curb Cuts And Driveways. The University shall be solely responsible for and shall pay all costs associated with: (a) the relocation, installation or construction of public or private utilities, curb cuts and driveways; (b) the repair or reconstruction of any curbs, vaults, sidewalks or parkways required in connection with or damaged as a result of the University's construction of the Project; (c) the removal of existing pipes, utility equipment or building foundations; and (d) the termination of existing water or other utility services. The City shall have the right to approve any streetscaping provided by the University as part of the Project, including, without limitation, any paving of sidewalks, landscaping and lighting.

11.6 City's Right To Inspect Property. For the period commencing on the Closing Date and continuing through the date the City issues the Phase I Completion Certificate, and then again for the period commencing on the date the University commences construction of Phase II and continuing through the date the City issues the Phase II Completion Certificate, any authorized representative of the City shall have access to the relevant portions of the Project and the Property at all reasonable times for the purpose of determining whether the University is constructing the Project in accordance with the terms of this Agreement, the PD, the Scope Drawings, the Plans and Specifications, the Budget, and all applicable Laws and covenants and restrictions of record.

11.7 Barricades And Signs. The University shall, at its sole cost and expense, erect and maintain such signs as the City may reasonably require during the Project, identifying the site as a City redevelopment project. The City reserves the right to include the name, photograph, artistic rendering of the Project and other pertinent information regarding the University, the Property and the Project in the City's promotional literature and communications. Prior to the commencement of any construction activity requiring barricades, the University shall install barricades of a type and appearance satisfactory to the City and constructed in compliance with all applicable Laws. DPD shall have the right to approve the maintenance, appearance, color scheme, painting, nature, type, content and design of all barricades. The University shall erect all signs and barricades so as not to interfere with or affect any bus stop or train station in the vicinity of the Property.

11.8 Survival. The provisions of this Section 11 shall survive the Closing.

SECTION 12. LIMITED APPLICABILITY.

Any approval given by DPD pursuant to this Agreement is for the purpose of this Agreement only and does not constitute the approval required by the City's Department of Buildings or any other City department, nor does such approval constitute an approval of the quality, structural soundness or safety of any improvements located or to be located on the Property, or the compliance of said improvements with any Laws, private covenants, restrictions of record, or any agreement affecting the Property or any part thereof.

SECTION 13. COMMENCEMENT AND COMPLETION OF PROJECT.

13.1 Phase I Construction. The University shall commence construction of Phase I of the Project no later than three (3) months after the Closing Date, and shall complete Phase I (as evidenced by the issuance of the Phase I Completion Certificate) no later than twenty-

four (24) months after the Phase I construction commencement date; provided, however, DPD, in its sole discretion, may extend the construction commencement and completion dates by up to six (6) months each (or twelve (12) months in the aggregate). The University shall construct Phase I in accordance with this Agreement, the PD, the Scope Drawings, the Plans and Specifications, the Budget, and all applicable Laws and covenants and restrictions of record.

13.2 Phase II Construction. The University shall commence construction of Phase II of the Project no later than February 2021, and shall complete Phase II (as evidenced by the issuance of the Phase II Completion Certificate) no later than twelve (12) months after the Phase II construction commencement date; provided, however, DPD, in its sole discretion, may extend the construction commencement date by up to three (3) years. Not less than thirty (30) days prior to commencing construction of Phase II, the University shall deliver to DPD, and DPD shall approve, any updates to the previously approved Budget, Scope Drawings for Phase II, Plans and Specifications for Phase II, and all necessary Governmental Approvals for Phase II. The University shall construct Phase II in accordance with this Agreement, the PD, the approved (and, if applicable, updated) Scope Drawings, Plans and Specifications, Budget, and all applicable Laws and covenants and restrictions of record. If the University fails to construct the Phase II improvements within the specified time period, the University shall pay the City an amount equal to 50% of the appraised value of the Phase II land as if it were vacant and unimproved, as determined by an independent appraisal at the time of the default, but in no event in an amount in excess of $339,230 (the "Phase II Construction Default Fee"). Upon the payment in full of the Phase II Construction Default Fee, the public access requirements set forth in Section 15.3 shall remain in effect until the expiration of the Compliance Period, or until the University pays the Unrestricted Use Fee or the Intentional Default Use Fee, but the failure to complete construction of the field shall no longer form the basis of a default hereunder.

SECTION 14. CERTIFICATE OF COMPLETION OF CONSTRUCTION.

14.1 Upon satisfaction of the requirements set forth in this Section 14 for each phase of the Project, and upon the University's written request, DPD shall issue to the University a certificate of completion for the applicable phase ("Certificate of Completion") in recordable form certifying that the University has fulfilled its obligation to complete the applicable phase of the Project in accordance with the terms of this Agreement.

14.2 A Certificate of Completion for Phase I of the Project ("Phase I Completion Certificate") will not be issued until the following requirements have been satisfied:

(a) Phase I has been fully constructed in accordance with this Agreement, and the University has received a Certificate of Occupancy or other evidence acceptable to DPD that the school building is in full compliance with all building permit requirements.

(b) The University has cleared, seeded (with grass seed) and fenced the Phase II area upon which the athletic field will be constructed, and such area is accessible to the general public.

(c) The University has met with the alderman of the ward and community members to discuss the process by which community members can reserve use of the Phase II open space for specific events or uses to the extent provided for herein.

(d) The University has obtained the Final NFR Letter for the Property.

(e) The University is in full compliance with all requirements of the PD relating to construction of Phase I.

(f) The City's Monitoring and Compliance Unit has verified in writing that the University is in full compliance with all City requirements set forth in Section 23.2 (City Resident Construction Worker Employment Requirement) and Section 23.3 (MBE/WBE Commitment) with respect to Phase I of the Project.

(g) There exists neither an Event of Default nor a condition or event which, with the giving of notice or passage of time or both, would constitute an Event of Default.

14.3A Certificate of Completion for Phase II of the Project ("Phase II Completion Certificate") will not be issued until the following requirements have been satisfied:

(a) The University has completed Phase II in accordance with this Agreement.

(b) The University has obtained a revised Final NFR Letter for the Property to the extent required under Section 22.3(c).

(c) The University is in full compliance with all requirements of the PD relating to construction of Phase II.

(d) The City's Monitoring and Compliance Unit has verified in writing that the University is in full compliance with all City requirements set forth in Section 23.2 (City Resident Construction Worker Employment Requirement) and Section 23.3 (MBE/WBE Commitment) with respect to the Project.

(e) There exists neither an Event of Default nor a condition or event which, with the giving of notice or passage of time or both, would constitute an Event of Default.

14.4 Within forty-five (45) days after receipt of a written request by the University for a Certificate of Completion, the City shall provide the University with either the Certificate of Completion or a written statement indicating in adequate detail how the University has failed to complete the applicable Phase in conformity with this Agreement, or is otherwise in default, and what measures or acts will be necessary, in the sole opinion of the City, for the University to take or perform in order to obtain the Certificate of Completion. If the City requires additional measures or acts to assure compliance, the University shall resubmit a written request for the Certificate of Completion upon compliance with the City's response. The Certificate of Completion shall be in recordable form, and shall, upon recording, constitute a conclusive determination of satisfaction and termination of the covenants in this Agreement and the Deed with respect to the University's obligations to construct the applicable Phase. The Certificate of Completion shall not, however, constitute evidence that the University has complied with any Laws relating to the construction of the Project, and shall not serve as any "guaranty" as to the quality of the construction. Nor shall the Certificate of Completion release the University from its obligation to comply with the other terms, covenants and conditions of this Agreement, except to the extent otherwise provided by this Agreement.

SECTION 15. RESTRICTIONS ON USE.

The University and UCCS, for themselves and their respective successors and assigns, covenant and agree as follows:

15.1 Compliance with Redevelopment Plan. The University and UCCS shall use the Property in compliance with the Redevelopment Plan.

15.2 Permitted Use.

(a) Primary Permitted Use. The University shall use the Property for the Primary Permitted Use for the Compliance Period, except as provided in subsections (b) and (c) below.

(b) Excusable Default. If, during the Compliance Period, the University ceases using the Property for the Primary Permitted Use due to circumstances beyond its reasonable control ("Excusable Default"), and is not otherwise in default under a material provision of this Agreement, the University may elect to (i) use the Property for one or more Alternative Permitted Uses (with the ability to alternate between Alternative Permitted Uses at the University's discretion) without payment to the City and (ii) use the Property for an Unrestricted Use upon payment to the City of the Unrestricted Use Fee. If the Property is used for an Alternative Permitted Use, the University shall provide an annual report to DPD throughout the Compliance Period demonstrating compliance of such programming with the definition of Alternative Permitted Use. In both cases, the University must provide evidence reasonably satisfactory to DPD of the existence of the Excusable Default. The University may also, following any election to use the Property for one or more Alternative Permitted Uses, elect to use the Property for an Unrestricted Use upon payment to the City of the Intentional Default Use Fee. The Parties agree that the following circumstances constitute Excusable Defaults:

(i) the loss or withdrawal of the school's charter;

(ii) a Material Reduction in public (federal, state and local) funding per pupil; or

(iii) legislative, regulatory, policy or other similar changes that materially and adversely reduce the autonomy currently afforded to charter schools or that otherwise have a material and adverse impact on charter schools.

(c) Intentional Default. If, during the Compliance Period, the University ceases using the Property for the Primary Permitted Use for reasons that are not beyond its reasonable control (an "Intentional Default"), the University may use the Property for an Intentional Default Use upon payment to the City of the Intentional Default Use Fee.

15.3 Athletic Field Open To Public. During the Compliance Period, or until the University pays the Unrestricted Use Fee or Intentional Default Use Fee, the athletic field south of the school building in the Phase II area, as depicted on the Phasing Plan, shall be open to the public during daylight hours on week days, weekends, school breaks, and school holidays when it is not being used for school activities or functions. The University and/or UCCS shall meet with the alderman of the ward and community members to discuss public access to the Phase II open space as described in Section 14.2(c), and shall post notice of the hours the field is open to the public. The foregoing provision is not intended to

be, and shall not be construed as, a dedication of the Property or any portion thereof by the University or UCCS for public use. After Closing, the University and UCCS reserve the right to post notice and close public access to the Property periodically as necessary or desirable to prevent the establishment of prescriptive rights or other rights of the public and/or third parties to the Property. UCCS may establish reasonable rules and regulations regarding use of the athletic field by the public.

15.4 Final NFR Letter. The University and UCCS shall comply with all land use restrictions, institutional controls and other terms and conditions contained in the Final NFR Letter for the Property.

15.5 Non-Discrimination. The University and UCCS shall not discriminate on the basis of race, color, sex, gender identity, age, religion, disability, national origin, ancestry, sexual orientation, marital status, parental status, military discharge status, or source of income in the sale, lease, rental, use or occupancy of the Property or the Project or any part thereof.

The University and UCCS, for themselves and their respective successors and assigns, acknowledge and agree that the development and use restrictions set forth in this Section 15 constitute material, bargained-for consideration for the City and are intended to further the public policies set forth in the Redevelopment Plan. The City acknowledges and agrees that all restrictions on the use of the Project and Property under Sections 15.2 and 15.3, and all restrictions on the sale of the Property under Section 16, terminate at the end of the Compliance Period or the earlier payment of a fee in lieu of compliance as permitted hereunder.

SECTION 16. PROHIBITION AGAINST SALE OR TRANSFER OF PROPERTY.

16.1 During the Compliance Period, the University and UCCS may not, without the prior written consent of DPD, which consent shall be in DPD's sole discretion: (a) directly or indirectly sell, transfer, convey, lease or otherwise dispose of all or any portion of the Property or the Project or any interest therein; or (b) directly or indirectly assign this Agreement (other than to a lender for collateral assignment purposes as permitted under Section 17). The University acknowledges and agrees that DPD may withhold its consent under (a) or (b) above if, among other reasons, the proposed purchaser, transferee or assignee (or such entity's principal officers or directors) is in violation of any Laws, or if the University fails to submit sufficient evidence of the financial responsibility, business background and reputation of the proposed purchaser, transferee or assignee. Notwithstanding the preceding provisions of this Section 16.1, the following transactions shall not require DPD's consent: lease or sub-lease of the Property or the Project or any part thereof to UCCS or any other Affiliate or CPS-approved charter school that operates a Primary Permitted Use, Alternative Permitted Use, Intentional Default Use (provided the Intentional Default Use Fee is paid to the City), or Unrestricted Use (provided the Unrestricted Use Fee is paid to the City).

16.2 If, during the Compliance Period, the University sells, conveys, transfers, exchanges or otherwise disposes of all or any part of the Property or the Project without DPD's consent where such consent is required by Section 16.1, on the closing date of such disposition, the University shall make a payment to the City in an amount equal to fifty percent (50%) of either the purchase price (in the case of an arms-length transaction) or the appraised value at the time of the disposition (in the case of a related party transaction),

minus (a) any reasonable and customary closing costs and expenses, and (b) the actual costs incurred by the University in constructing the Project (the "Prohibited Sale Fee"). The University shall prepare and submit to DPD, for DPD's approval, at least fifteen (15) days before the scheduled date of the closing, a written statement identifying the portion of the Property or the Project that is being sold and the estimated Prohibited Sale Fee for such portion.

SECTION 17. MORTGAGES AND OTHER LIENS.

17.1 Limitation Upon Encumbrance Of Project Site. Prior to the issuance of the Phase I Completion Certificate, the University and UCCS may not, without the prior written consent of DPD, which consent shall be in DPD's sole discretion, engage in any financing or other transaction which would create an encumbrance or lien on the Property, except for the Lender Financing, if any, approved pursuant to Section 9, which shall be limited to funds necessary to construct the Project.

17.2 Mortgagees Not Obligated To Construct. Notwithstanding any other provision of this Agreement or of the Deed, the holder of any mortgage authorized by this Agreement (or any affiliate of such holder) shall not itself be obligated to construct or complete the Project, or to guarantee such construction or completion, but shall be bound by the other covenants running with the land specified in Section 18 and, at the Closing, shall execute a subordination agreement in accordance with Section 10.3. If any such mortgagee or its affiliate succeeds to the University's interest in the Property (or any portion thereof) prior to the issuance of the Phase II Completion Certificate, whether by foreclosure, deed-in-lieu of foreclosure or otherwise, and thereafter transfers its interest in the Property (or any portion thereof) to another party, such transferee shall be obligated to complete the Project (or such portion of the Project located on the land so transferred) or pay the Phase II Construction Default Fee, and shall also be bound by the other covenants running with the land specified in Section 18.

SECTION 18. COVENANTS RUNNING WITH THE LAND.

The Parties agree, and the Deed shall so expressly provide, that the covenants, agreements, releases and other terms and provisions contained in Section 13 (Commencement and Completion of Project), Section 15 (Restrictions on Use), Section 16 (Prohibition Against Sale or Transfer of Property), Section 17 (Limitation Upon Encumbrance of Property), and Section 22.4 (Release and Indemnification), touch and concern and shall be appurtenant to and shall run with the Property. Such covenants, agreements, releases and other terms and provisions shall be binding on the University and UCCS and their respective successors and assigns (subject to the limitation set forth in Section 17 above as to any permitted mortgagee) to the fullest extent permitted by law and equity for the benefit and in favor of the City, and shall be enforceable by the City. Such covenants, agreements, releases and other terms and provisions shall terminate as follows:

Section	Covenant	Termination
§13.1	Completion of Phase I	Upon issuance of Phase I Completion Certificate
§13.2	Completion of Phase II	Upon (1) issuance of Phase II Completion Certificate, or (2) payment of Phase II

		Construction Default Fee
§15.1	Redevelopment Plan Compliance	Upon expiration of Redevelopment Plan
§15.2(a)	Primary Permitted Use	Upon (1) expiration of Compliance Period, or (2) payment of Unrestricted Use Fee or Intentional Default Use Fee, or (3) in the event of an Excusable Default, upon commencement of an Alternative Permitted Use
§15.2(b)	Alternative Permitted Use	Upon (1) expiration of Compliance Period, or (2) payment of Intentional Default Use Fee
§15.2(c)	Intentional Default Use	Upon expiration of Compliance Period
§15.3	Athletic Field Open to Public	Upon (1) expiration of Compliance Period, or (2) payment of Unrestricted Use Fee or Intentional Default Use Fee
§15.4	NFR Requirements	In accordance with terms of Final NFR Letter
§15.5	Non-Discrimination	No limitation as to time
§16	Sale/Transfer Prohibition	Upon (1) expiration of Compliance Period, or (2) payment of Prohibited Sale Fee
§17	Limitation on Encumbrances	Upon issuance of Phase I Completion Certificate
§23.4	Environmental Release	No limitation as to time

SECTION 19. PERFORMANCE AND BREACH.

19.1 Time Of The Essence. Time is of the essence in the University's and UCCS' performance of their obligations under this Agreement.

19.2 Event Of Default. The occurrence of any one or more of the following events or occurrences shall constitute an "Event of Default" under this Agreement:

(a) the failure of the University or UCCS to perform, keep or observe any of the covenants, conditions, promises, agreements or obligations of the University under this Agreement;

(b) the making or furnishing by the University or UCCS of any warranty, representation, statement, certification, schedule or report to the City (whether in this Agreement, an Economic Disclosure Statement, or another document) which is untrue or misleading in any material respect;

(c) except as otherwise permitted hereunder, the creation (whether voluntary or involuntary) of, or any attempt to create, any lien or other encumbrance upon the Property, or the making or any attempt to make any levy, seizure or attachment thereof;

(d) the entry of any judgment or order against the University or UCCS which is related to the Property and remains unsatisfied or undischarged and in effect for sixty (60) days after such entry without a stay of enforcement or execution; or

(e) the occurrence of an event of default under the Lender Financing, which default is not cured within any applicable cure period.

19.3 Cure. If either the University or UCCS defaults in the performance of its obligations under this Agreement, the University and UCCS, or either one, shall have thirty (30) days after written notice of default from the City to cure the default, or such longer period as shall be reasonably necessary to cure such default provided the University and UCCS, or either one, promptly commences such cure and thereafter diligently pursues such cure to completion (so long as continuation of the default does not create material risk of damage to the improvements comprising the Project or injury to persons using the Project). Notwithstanding the foregoing or any other provision of this Agreement to the contrary, there shall be no notice requirement or cure period with respect to Events of Default described in Section 16 (Prohibition Against Transfer of Property).

19.4 Default Prior To The Issuance Of Phase I Certificate. If an Event of Default occurs prior to the issuance of the Phase I Certificate, and the default is not cured in the time period provided for in Section 19.3 above, the City may terminate this Agreement and pursue and secure any available remedy against the University or UCCS, or both, in any court of competent jurisdiction by any action or proceeding at law or in equity, including, but not limited to, damages, injunctive relief, the specific performance of the agreements contained herein, and the right to revest title to the Property in the City pursuant to the Reconveyance Deed, provided, however, that the recording of the Reconveyance Deed shall not defeat, render invalid, or limit in any way, the lien of any mortgage authorized by this Agreement.

19.5 Default After Issuance Of Phase I Certificate. If an Event of Default occurs after the issuance of the Phase I Certificate, and the default is not cured in the time period provided for in Section 19.3 above, the City may terminate this Agreement and pursue and secure any available remedy against the University or UCCS, or both, in any court of competent jurisdiction by any action or proceeding at law or in equity, including, but not limited to, damages, injunctive relief and the specific performance of the agreements contained herein. The City's right to record and revest title in the City pursuant to the Reconveyance Deed is specifically limited to the following Events of Default and no others, and then only after notice and opportunity to cure is afforded to the University as provided in Section 19.3, and the recording of the Reconveyance Deed shall not defeat, render invalid, or limit in any way the lien of any mortgage authorized by this Agreement:

(a) The University fails to pay the Phase II Construction Default Fee to the City if required by Section 13.2;

(b) The University fails to pay the Unrestricted Use Fee to the City if required by Section 15.2(b); or

(c) The University fails to pay the Intentional Default Use Fee to the City if required by Section 15.2(c); or

(d) The University fails to pay the Prohibited Sale Fee to the City if required by Section 16.2.

If the Reconveyance Deed is recorded by the City, the University shall be responsible for all real estate taxes and assessments which accrued during the period the Property was owned by the University, and the University shall cause the release of all unpermitted liens or encumbrances placed on the Property during the period of time the Property was owned by the University. The University will cooperate with the City to ensure that if the City records the Reconveyance Deed, such recording is effective for purposes of transferring title to the Property to the City.

19.6 Resale Of The Property. Upon the reconveyance of the Property to the City as provided in Section 19.5, the City may complete the Project at its own cost (if the Project has not been completed) or convey the Property to a qualified and financially responsible party reasonably acceptable to the first mortgagee (if any), who (at its own cost) shall assume the obligation of completing the Project or such other improvements as shall be satisfactory to DPD (if the Project has not been completed), and otherwise comply with the covenants that run with the land as specified in Section 18.

19.7 Disposition Of Resale Proceeds. If the City sells the Property as provided for in Section 19.6, the net proceeds from the sale, after payment of all amounts owed under any mortgage liens authorized by this Agreement in order of lien priority, shall be utilized to reimburse the City for:

(a) the fair market value of the Property as if it were vacant, which fair market value shall be calculated at the time of sale; and

(b) costs and expenses incurred by the City (including, without limitation, salaries of personnel) in connection with the recapture, management and resale of the Property (less any income derived by the City from the Property in connection with such management); and

(c) all unpaid taxes, assessments, and water and sewer charges assessed against the Property; and

(d) any payments made (including, without limitation, reasonable attorneys' fees and court costs) to discharge or prevent from attaching or being made any subsequent encumbrances or liens due to obligations, defaults or acts of the University; and

(e) any expenditures made or obligations incurred with respect to construction or maintenance of the Project; and

(f) any other amounts owed to the City by the University.

The University shall be entitled to receive any remaining proceeds.

SECTION 20. CONFLICT OF INTEREST; CITY'S REPRESENTATIVES NOT INDIVIDUALLY LIABLE.

The University and UCCS each represent and warrant (for themselves and not for each other) that no agent, official or employee of the City shall have any personal interest, direct or indirect, in the University, UCCS, this Agreement, the Property or the Project, nor shall any such agent, official or employee participate in any decision relating to this Agreement which affects his or her personal interests or the interests of any corporation, partnership, association or other entity in which he or she is directly or indirectly interested. No agent, official, director, officer, trustee or employee of the City, the University or UCCS shall be personally liable in the event of any default under or breach of this Agreement or for any amount which may become due with respect to any commitment or obligation under the terms of this Agreement.

SECTION 21. INDEMNIFICATION.

The University and UCCS agree to indemnify, pay, defend and hold the City, and its elected and appointed officials, employees and agents (individually, an "Indemnitee," and collectively the "Indemnitees") harmless from and against any and all Losses in connection with any investigative, administrative or judicial proceeding commenced or threatened, whether or not such Indemnitees shall be designated a party thereto, that may be imposed on, suffered, incurred by or asserted against the Indemnitees in any manner relating to or arising out of: (a) the failure of the University or UCCS to comply with any of the terms, covenants and conditions applicable to the University or UCCS and contained within this Agreement; (b) the failure of the University or UCCS or any Agent of the University or UCCS to pay contractors, subcontractors or material suppliers undisputed amounts owed in connection with the construction and management of the Project; (c) the existence of any material misrepresentation or omission in this Agreement or any other document related to this Agreement that is the result of information supplied or omitted by the University or UCCS or any Agent or Affiliate of the University or UCCS; (d) the University's or UCCS' failure to cure any material misrepresentation in this Agreement or any other document relating hereto; and (e) any activity undertaken by the University or UCCS or any Agent or Affiliate of the University or UCCS on the Property prior to or after the Closing. Notwithstanding the foregoing, no Indemnitee, shall be indemnified for claims to the extent arising out of such Indemnitee's breach of this Agreement or negligence. This indemnification shall survive the Closing and any termination of this Agreement (regardless of the reason for such termination).

SECTION 22. ENVIRONMENTAL MATTERS.

22.1 "AS IS" SALE. THE UNIVERSITY ACKNOWLEDGES THAT IT HAS HAD ADEQUATE OPPORTUNITY TO INSPECT AND EVALUATE THE STRUCTURAL, PHYSICAL AND ENVIRONMENTAL CONDITION AND RISKS OF THE PROPERTY AND ACCEPTS THE RISK THAT ANY INSPECTION MAY NOT DISCLOSE ALL MATERIAL MATTERS AFFECTING THE PROPERTY (AND ANY IMPROVEMENTS THEREON). THE UNIVERSITY AGREES TO ACCEPT THE PROPERTY IN ITS "AS IS," "WHERE IS" AND "WITH ALL FAULTS" CONDITION AT CLOSING WITHOUT ANY COVENANT, REPRESENTATION OR WARRANTY, EXPRESS OR IMPLIED, OF ANY KIND, AS TO THE STRUCTURAL, PHYSICAL OR ENVIRONMENTAL CONDITION OF THE PROPERTY OR THE SUITABILITY OF THE PROPERTY FOR ANY PURPOSE WHATSOEVER. THE UNIVERSITY ACKNOWLEDGES THAT IT IS RELYING SOLELY UPON ITS OWN

INSPECTION AND OTHER DUE DILIGENCE ACTIVITIES AND NOT UPON ANY INFORMATION (INCLUDING, WITHOUT LIMITATION, ENVIRONMENTAL STUDIES OR REPORTS OF ANY KIND) PROVIDED BY OR ON BEHALF OF THE CITY OR ITS AGENTS OR EMPLOYEES WITH RESPECT THERETO. THE UNIVERSITY AGREES THAT IT IS THE UNIVERSITY'S SOLE RESPONSIBILITY AND OBLIGATION TO PERFORM ANY ENVIRONMENTAL REMEDIATION WORK AND TAKE SUCH OTHER ACTION AS IS NECESSARY TO PUT THE PROPERTY IN A CONDITION WHICH IS SUITABLE FOR ITS INTENDED USE.

22.2 Right Of Entry. The University hereby represents and warrants to the City that it has or will perform a Phase I environmental site assessment of the Property in accordance with the requirements of the ASTM E 1527-05 standard and other environmental studies sufficient to conclude that the Project may be completed and operated in accordance with all Environmental Laws and this Agreement. The University agrees to deliver to the City copies of all Environmental Documents. The obligation of the University to purchase the Property is conditioned upon the University being satisfied with the condition of the Property for the construction, development and operation of the Project. The City shall grant the University the right, at its sole cost and expense, to enter the Property to perform the Phase I and any other surveys, environmental assessments, soil tests and other due diligence it deems necessary or desirable to satisfy itself as to the condition of the Property. If the University determines that it is not satisfied, in its sole and absolute discretion, with the condition of the Property, it may terminate this Agreement by written notice to the City any time prior to the Closing Date, whereupon this Agreement shall be null and void and, except as otherwise specifically provided, neither Party shall have any further right, duty or obligation hereunder. If the University elects not to terminate this Agreement pursuant to this Section 22.2, the University shall be deemed satisfied with the condition of the Property.

22.3 Environmental Remediation.

(a) The City's Department of Fleet and Facilities Management ("2FM") shall have the right to review and approve the sufficiency of the Phase I and any Phase II or other follow-up reports. Upon 2FM's request, the University shall perform additional studies and tests for the purpose of determining whether any environmental or health risks would be associated with the development of the Project, including, without limitation, updating or expanding the Phase I and performing initial or additional Phase II testing. If the environmental reports for the Property disclose the presence of contaminants exceeding residential remediation objectives, the University shall enroll the Property (or the applicable portion thereof) in the IEPA's SRP Program and take all necessary and proper steps to obtain a Draft NFR Letter for the Property (or the applicable portion thereof), unless 2FM determines that it is not necessary to enroll the Property in the SRP. If the University enrolls (or is required to enroll) the Property in the SRP, the University acknowledges and agrees that it may not commence construction on the Property until the IEPA issues, and 2FM approves, a Draft NFR Letter for the Property.

(b) After 2FM approves the Draft NFR Letter for the City Property (to the extent required under subsection (a) above), the University covenants and agrees to complete the Remediation Work and diligently pursue the Final NFR Letter for the Property using all reasonable means. The City shall have the right to review in advance and approve all SRP Documents and any changes thereto, and the University's estimate of the cost to perform the Remediation Work. The University shall cooperate and consult with the City at all

relevant times (and in all cases upon the City's request) with respect to environmental matters. The University shall bear sole responsibility for all aspects of the Remediation Work. The University shall promptly transmit to the City copies of all Environmental Documents prepared or received with respect to the Remediation Work, including, without limitation, any written communications delivered to or received from the IEPA or other regulatory agencies. The University acknowledges and agrees that the City will not issue a Phase I Completion Certificate or a Certificate of Occupancy for the school building until the IEPA has issued, and the City has approved, a Final NFR Letter for the Property (to the extent required under (a) above), which approval shall not be unreasonably withheld.

(c) If the construction of Phase II of the Project will disrupt any engineered barriers, or otherwise violate any terms or conditions of the Final NFR Letter, then the University shall notify 2FM and the IEPA and work with both agencies to obtain a revised Final NFR Letter.

(d) The City will not issue a Phase II Completion Certificate or (to the extent applicable) a Certificate of Occupancy for Phase II until the IEPA has issued, and the City has approved, such revised Final NFR Letter.

22.4 Release And Indemnification. The University, on behalf of itself and the other University Parties, or anyone claiming by, through, or under the University Parties, hereby releases, relinquishes and forever discharges the City from and against any and all Losses which the University or any of the University Parties ever had, now have, or hereafter may have, whether grounded in tort or contract or otherwise, in any and all courts or other forums, of whatever kind or nature, whether known or unknown, arising out of or in any way connected with, directly or indirectly (a) any environmental contamination, pollution or hazards associated with the Property or any improvements, facilities or operations located or formerly located thereon, including, without limitation, any release, emission, discharge, generation, transportation, treatment, storage or disposal of Hazardous Substances, or threatened release, emission or discharge of Hazardous Substances; (b) the structural, physical or environmental condition of the Property, including, without limitation, the presence or suspected presence of Hazardous Substances in, on, under or about the Property or the migration of Hazardous Substances from or to other property, unless the Hazardous Substances migrate from property owned by the City to the Property; (c) any violation of, compliance with, enforcement of or liability under any Environmental Laws, including, without limitation, any Losses arising under CERCLA, and (d) any investigation, cleanup, monitoring, remedial, removal or restoration work required by any federal, state or local governmental agency or political subdivision or other third party in connection or associated with the Property or any improvements, facilities or operations located or formerly located thereon (collectively, "Released Claims"). Furthermore, the University shall defend, indemnify, and hold the City harmless from and against any and all Losses which may be made or asserted by any third parties arising out of or in any way connected with, directly or indirectly, any of the Released Claims.

22.5 Release Runs With The Land. The covenant of release in Section 22.4 shall run with the Property, and shall be binding upon all successors and assigns of the University with respect to the Property, including, without limitation, each and every person, firm, corporation, limited liability company, trust or other entity owning, leasing, occupying, using or possessing any portion of the Property under or through the University following the

date of the Deed. The University acknowledges and agrees that the foregoing covenant of release constitutes a material inducement to the City to enter into this Agreement, and that, but for such release, the City would not have agreed to convey the Property to the University for the Purchase Price. It is expressly agreed and understood by and between the University and the City that, should any future obligation of the University, or any of the University Parties, arise or be alleged to arise in connection with any environmental, soil or other condition of the Property, neither the University, nor any of the University Parties, will assert that those obligations must be satisfied in whole or in part by the City because Section 22.4 contains a full, complete and final release of all such claims.

22.6 Survival. This Section 22 shall survive the Closing or any termination of this Agreement (regardless of the reason for such termination).

SECTION 23. DEVELOPER'S EMPLOYMENT OBLIGATIONS.

23.1 Employment Opportunity. The University agrees, and shall contractually obligate its various contractors, subcontractors and any Affiliate of the University operating on the Property (collectively, the "Employers" and individually, an "Employer") to agree, that with respect to the provision of services in connection with the construction of the Project:

(a) Neither the University nor any Employer shall discriminate against any employee or applicant for employment based upon race, religion, color, sex, national origin or ancestry, age, handicap or disability, sexual orientation, military discharge status, marital status, parental status or source of income as defined in the City of Chicago Human Rights Ordinance, Section 2-160-010 et seq. of the Municipal Code, as amended from time to time (the "Human Rights Ordinance"). The University and each Employer shall take affirmative action to ensure that applicants are hired and employed without discrimination based upon the foregoing grounds, and are treated in a non-discriminatory manner with regard to all job-related matters, including, without limitation: employment, upgrading, demotion or transfer; recruitment or recruitment advertising; layoff or termination; rates of pay or other forms of compensation; and selection for training, including apprenticeship. The University and each Employer agrees to post in conspicuous places, available to employees and applicants for employment, notices to be provided by the City setting forth the provisions of this nondiscrimination clause. In addition, the University and each Employer, in all solicitations or advertisements for employees, shall state that all qualified applicants shall receive consideration for employment without discrimination based upon the foregoing grounds.

(b) To the greatest extent feasible, the University and each Employer shall (i) present opportunities for training and employment of low and moderate income residents of the City, and (ii) provide that contracts for work in connection with the construction of the Project be awarded to business concerns which are located in or owned in substantial part by persons residing in, the City.

(c) The University and each Employer shall comply with all federal, state and local equal employment and affirmative action statutes, rules and regulations, including, without limitation, the Human Rights Ordinance and the Illinois Human Rights Act, 775 ILCS 5/1-101, et seq. (1993), both as amended from time to time, and any regulations promulgated thereunder.

(d) The University, in order to demonstrate compliance with the terms of this Section 23.1, shall cooperate with and promptly and accurately respond to inquiries by the City, which has the responsibility to observe and report compliance with equal employment opportunity regulations of federal, state and municipal agencies.

(e) The University and each Employer shall include the foregoing provisions of subparagraphs (a) through (d) in every contract entered into in connection with the construction of the Project, and shall require inclusion of these provisions in every subcontract entered into by any subcontractors, and every agreement with any affiliate operating on the Property, so that each such provision shall be binding upon each contractor, subcontractor or affiliate, as the case may be.

(f) Failure to comply with the employment obligations described in this Section 23.1 shall be a basis for the City to pursue remedies under the provisions of Section 19.

23.2 City Resident Employment Requirement.

(a) The University agrees, and shall contractually obligate each Employer to agree, that during the construction of the Project, the University and each Employer shall comply with the minimum percentage of total worker hours performed by actual residents of the City of Chicago as specified in Section 2-92-330 of the Municipal Code (at least fifty percent); provided, however, that in addition to complying with this percentage, the University and each Employer shall be required to make good faith efforts to utilize qualified residents of the City in both unskilled and skilled labor positions.

(b) The University and the Employers may request a reduction or waiver of this minimum percentage level of Chicagoans as provided for in Section 2-92-330 of the Municipal Code in accordance with standards and procedures developed by the chief procurement officer of the City of Chicago.

(c) "Actual residents of the City of Chicago" shall mean persons domiciled within the City of Chicago. The domicile is an individual's one and only true, fixed and permanent home and principal establishment.

(d) The University and the Employers shall provide for the maintenance of adequate employee residency records to ensure that actual Chicago residents are employed on the construction of the Project. The University and the Employers shall maintain copies of personal documents supportive of every Chicago employee's actual record of residence.

(e) The University and the Employers shall submit weekly certified payroll reports (U.S. Department of Labor Form WH-347 or equivalent) to DPD in triplicate, which shall identify clearly the actual residence of every employee on each submitted certified payroll. The first time that an employee's name appears on a payroll, the date that the University or Employer hired the employee should be written in after the employee's name.

(f) The University and the Employers shall provide full access to their employment records to the chief procurement officer, DPD, the Superintendent of the Chicago Police Department, the inspector general, or any duly authorized representative thereof. The University and the Employers shall maintain all relevant personnel data and records for a period of at least three (3) years after the issuance of the Phase II Completion Certificate.

(g) At the direction of DPD, the University and the Employers shall provide affidavits and other supporting documentation to verify or clarify an employee's actual address when doubt or lack of clarity has arisen.

(h) Good faith efforts on the part of the University and the Employers to provide work for actual Chicago residents (but not sufficient for the granting of a waiver request as provided for in the standards and procedures developed by the chief procurement officer) shall not suffice to replace the actual, verified achievement of the requirements of this Section 23.2 concerning the worker hours performed by actual Chicago residents.

(i) If the City determines that the University or an Employer failed to ensure the fulfillment of the requirements of this Section 23.2 concerning the worker hours performed by actual Chicago residents or failed to report in the manner as indicated above, the City will thereby be damaged in the failure to provide the benefit of demonstrable employment to Chicagoans to the degree stipulated in this Section 23.2. If such noncompliance is not remedied in accordance with the breach and cure provisions of Section 19.3, the parties agree that 1/20 of 1 percent (.05%) of the aggregate hard construction costs set forth in the Lot 6 Budget (with respect to Phase I of the Project) and the Phase II Budget (with respect to Phase II of the Project) shall be surrendered by the University to the City in payment for each percentage of shortfall toward the stipulated residency requirement. Failure to report the residency of employees entirely and correctly shall result in the surrender of the entire liquidated damages as if no Chicago residents were employed in either of the categories. The willful falsification of statements and the certification of payroll data may subject the University and/or the other Employers or employees to prosecution.

(j) Nothing herein provided shall be construed to be a limitation upon the "Notice of Requirements for Affirmative Action to Ensure Equal Employment Opportunity, Executive Order 11246" and "Standard Federal Equal Employment Opportunity, Executive Order 11246," or other affirmative action required for equal opportunity under the provisions of this Agreement.

(k) The University shall cause or require the provisions of this Section 23.2 to be included in all construction contracts and subcontracts related to the construction of the Project.

23.3 University's MBE/WBE Commitment. The University agrees for itself and its successors and assigns, and, if necessary to meet the requirements set forth herein, shall contractually obligate the General Contractor to agree, that during the construction of the Project:

(a) Consistent with the findings which support, as applicable, (i) the Minority-Owned and Women-Owned Business Enterprise Procurement Program, Section 2-92-420 et seq., Municipal Code (the "Procurement Program"), and (ii) the Minority- and Women-Owned Business Enterprise Construction Program, Section 2-92-650 et seq., Municipal Code (the "Construction Program," and collectively with the Procurement Program, the "MBE/WBE Program"), and in reliance upon the provisions of the MBE/WBE Program to the extent contained in, and as qualified by, the provisions of this Section 23.3, during the course of construction of the Project, at least 25% of the aggregate hard construction costs shall be expended for contract participation by minority-owned businesses and at least 5% of the

aggregate hard construction costs shall be expended for contract participation by women-owned businesses.

(b) For purposes of this Section 23.3 only:

(i) The University (and any party to whom a contract is let by the University in connection with the Project) shall be deemed a "contractor" and this Agreement (and any contract let by the University in connection with the Project) shall be deemed a "contract" or a "construction contract" as such terms are defined in Sections 2-92-420 and 2-92-670, Municipal Code, as applicable.

(ii) The term "minority-owned business" or "MBE" shall mean a business identified in the Directory of Certified Minority Business Enterprises published by the City's Department of Procurement Services, or otherwise certified by the City's Department of Procurement Services as a minority-owned business enterprise, related to the Procurement Program or the Construction Program, as applicable.

(iii) The term "women-owned business" or "WBE" shall mean a business identified in the Directory of Certified Women Business Enterprises published by the City's Department of Procurement Services, or otherwise certified by the City's Department of Procurement Services as a women-owned business enterprise, related to the Procurement Program or the Construction Program, as applicable.

(c) Consistent with Sections 2-92-440 and 2-92-720, Municipal Code, the University's MBE/WBE commitment may be achieved in part by the University's status as an MBE or WBE (but only to the extent of any actual work performed on the Project by the University) or by a joint venture with one or more MBEs or WBEs (but only to the extent of the lesser of (i) the MBE or WBE participation in such joint venture, or (ii) the amount of any actual work performed on the Project by the MBE or WBE); by the University utilizing a MBE or a WBE as the General Contractor (but only to the extent of any actual work performed on the Project by the General Contractor); by subcontracting or causing the General Contractor to subcontract a portion of the construction of the Project to one or more MBEs or WBEs; by the purchase of materials or services used in the construction of the Project from one or more MBEs or WBEs; or by any combination of the foregoing. Those entities which constitute both a MBE and a WBE shall not be credited more than once with regard to the University's MBE/WBE commitment as described in this Section 23.3. In accordance with Section 2-92-730, Municipal Code, the University shall not substitute any MBE or WBE General Contractor or subcontractor without the prior written approval of DPD.

(d) The University shall deliver quarterly reports to the City's monitoring staff during the construction of the Project describing its efforts to achieve compliance with this MBE/WBE commitment. Such reports shall include, inter alia, the name and business address of each MBE and WBE solicited by the University or the General Contractor to work on the Project, and the responses received from such solicitation, the name and business address of each MBE or WBE actually involved in the construction of the Project, a description of the work performed or products or services supplied, the date and amount of such work, product or service, and such other information as may assist the City's monitoring staff in determining the University's compliance with this MBE/WBE commitment. The University shall maintain records of all relevant data with respect to the utilization of MBEs and WBEs in connection with the construction of the Project for at least five (5) years after completion of the Project, and the City's monitoring staff shall have access to all such

records maintained by the University, on prior notice of at least five (5) Business Days, to allow the City to review the University's compliance with its commitment to MBE/WBE participation and the status of any MBE or WBE performing any portion of the construction of the Project.

(e) Upon the disqualification of any MBE or WBE General Contractor or subcontractor, if the disqualified party misrepresented such status, the University shall be obligated to discharge or cause to be discharged the disqualified General Contractor or subcontractor, and, if possible, identify and engage a qualified MBE or WBE as a replacement. For purposes of this subsection (e), the disqualification procedures are further described in Sections 2-92-540 and 2-92-730, Municipal Code, as applicable.

(f) Any reduction or waiver of the University's MBE/WBE commitment as described in this Section 23.3 shall be undertaken in accordance with Sections 2-92-450 and 2-92-730, Municipal Code, as applicable.

23.4 Pre-Construction Conference And Post-Closing Compliance Requirements. Not less than seven (7) Business Days prior to the Closing Date, the University and the University's General Contractor and all major subcontractors shall meet with DPD monitoring staff regarding compliance with all Section 23 requirements. During this pre-construction meeting, the University shall present its plan to achieve its obligations under this Section 23, the sufficiency of which the City's monitoring staff shall approve as a precondition to the Closing. During the construction of the Project, the University shall submit all documentation required by this Section 23 to the City's monitoring staff, including, without limitation, the following: (a) subcontractor's activity report; (b) contractor's certification concerning labor standards and prevailing wage requirements (if applicable); (c) contractor letter of understanding; (d) monthly utilization report; (e) authorization for payroll agent; (f) certified payroll; (g) evidence that MBE/WBE contractor associations have been informed of the Project via written notice and hearings; and (h) evidence of compliance with job creation/job retention requirements (if any). Failure to submit such documentation on a timely basis, or a determination by the City's monitoring staff, upon analysis of the documentation, that the University is not complying with its obligations under this Section 23, shall, upon the delivery of written notice to the University, be deemed an Event of Default. Upon the occurrence of any such Event of Default, in addition to any other remedies provided in this Agreement, the City may: (x) issue a written demand to the University to halt construction of the Project, (y) withhold any further payment of any City funds to the University or the General Contractor (if applicable), or (z) seek any other remedies against the University available at law or in equity.

SECTION 24. REPRESENTATIONS AND WARRANTIES.

24.1 Representations And Warranties Of The University. To induce the City to execute
this Agreement and perform its obligations hereunder, the University and UCCS, as applicable, each represent, warrant and covenant (for themselves and not for each other) as follows:

(a) The University is an Illinois not-for-profit corporation duly organized, validly existing, and in good standing under the laws of the State of Illinois, with full power and authority to acquire, own and redevelop the Property, and the person signing this Agreement on behalf of the University has the authority to do so; and UCCS is an Illinois

not-for-profit corporation duly organized, validly existing, and in good standing under the laws of the State of Illinois, with full power and authority to operate the Primary Permitted Use, and the person signing this Agreement on behalf of UCCS has the authority to do so.

(b) All certifications and statements contained in the Economic Disclosure Statement submitted to the City by the University and UCCS are true, accurate and complete.

(c) The University and UCCS each have the right, power and authority to enter into, execute, deliver and perform this Agreement. The University's and UCCS' execution, delivery and performance of this Agreement, and all instruments and agreements contemplated hereby, have been duly authorized by all necessary action, and do not and will not violate the University's articles of incorporation or bylaws (as amended and supplemented), or any applicable Laws, nor will such execution, delivery and performance, upon the giving of notice or lapse of time or both, result in a breach or violation of, or constitute a default under, or require any consent under, any other agreement, instrument or document to which the University or UCCS, or any party affiliated with the University or UCCS, is a party or by which the University, UCCS or the Property is now or may become bound.

(d) No action, litigation, investigation or proceeding of any kind is pending or threatened against the University or UCCS or any party affiliated with the University or UCCS, by or before any court, governmental commission, board, bureau or any other administrative agency, and the University and UCCS know of no facts which could give rise to any such action, litigation, investigation or proceeding, which could: (i) affect the ability of the University or UCCS to perform its obligations hereunder; or (ii) materially affect the operation or financial condition of the University or UCCS.

(e) The University and UCCS are now and for the term of the Agreement shall remain solvent and able to pay their debts as they mature.

(f) The University shall procure and maintain all Governmental Approvals necessary to construct, complete and operate the Project.

(g) The University and UCCS are not in default in any material respect with respect to any indenture, loan agreement, mortgage, note or any other agreement or instrument related to the borrowing of money to which the University or UCCS is a party or by which the University or UCCS is bound.

(h) The Project will not violate: (i) any applicable Laws, including, without limitation, any zoning and building codes and Environmental Laws; or (ii) any building permit, restriction of record or other agreement affecting the Property.

(i) The University and UCCS have not made or caused to be made, directly or indirectly, any payment, gratuity or offer of employment in connection with this Agreement or any contract paid from the City treasury or pursuant to City ordinance, for services to any City agency ("City Contract") as an inducement for the City to enter into this Agreement or any City Contract with the University or UCCS in violation of Chapter 2-156-120 of the Municipal Code of the City.

(j) None of the University, UCCS or any Affiliate of the University or UCCS is listed on any of the following lists maintained by the Office of Foreign Assets Control of the U.S.

Department of the Treasury, the Bureau of Industry and Security of the U.S. Department of Commerce or their successors, or on any other list of persons or entities with which the City may not do business under any applicable Laws: the Specially Designated Nationals List, the Denied Persons List, the Unverified List, the Entity List and the Debarred List.

24.2 Representations and Warranties of the City. To induce the University and UCCS to execute this Agreement and perform their obligations hereunder, the City hereby represents and warrants to the University and UCCS that the City has authority under its home rule powers to execute and deliver this Agreement and perform the terms and obligations contained herein.

24.3 Survival of Representations and Warranties. Each of the Parties agrees that all warranties, representations, covenants and agreements contained in this Section 24 and elsewhere in this Agreement are true, accurate and complete as of the Effective Date and shall survive the Effective Date and shall be in effect until the expiration of the Compliance Period.

SECTION 25. NOTICES.

Any notice, demand or communication required or permitted to be given hereunder shall be given in writing at the addresses set forth below by any of the following means: (a) personal service; (b) facsimile; (c) overnight courier; or (d) registered or certified first class mail, postage prepaid, return receipt requested:

If to the City:	City of Chicago Department of Planning & Development 121 North LaSalle Street, Room 1000 Chicago, Illinois 60602 Attention: Commissioner
With a copy to:	City of Chicago Department of Law 121 North LaSalle Street, Suite 600 Chicago, Illinois 60602 Attention: Real Estate and Land Use Division
If to UCCS:	University of Chicago Charter School 1313 East 60th Street Chicago, Illinois 60637 Attention: _____
With a copy to:	University of Chicago Office of Legal Counsel Edward H. Levi Hall 5801 South Ellis Avenue, Suite 619 Chicago, Illinois 60637 Attention: Vice President and General Counsel
If to the University:	University of Chicago Office of Legal Counsel Edward H. Levi Hall

5801 S. Ellis Ave, Suite 619
Chicago, Illinois 60637
Attn: Vice President and General Counsel

Any notice, demand or communication given pursuant to either clause (a) or (b) hereof shall be deemed received upon such personal service or upon confirmed transmission by facsimile, respectively, provided that such facsimile transmission is confirmed as having occurred prior to 5:00 p.m. on a business day. If such transmission occurred after 5:00 p.m. on a business day or on a non-business day, it shall be deemed to have been given on the next business day. Any notice, demand or communication given pursuant to clause (c) shall be deemed received on the business day immediately following deposit with the overnight courier. Any notice, demand or communication sent pursuant to clause (d) shall be deemed received three (3) Business Days after mailing. The parties, by notice given hereunder, may designate any further or different addresses to which subsequent notices, demands or communications shall be given. The refusal to accept delivery by any party or the inability to deliver any communication because of a changed address of which no notice has been given in accordance with this Section 25 shall constitute delivery.

SECTION 26. BUSINESS RELATIONSHIPS.

The University and UCCS each acknowledge (a) receipt of a copy of Section 2-156-030 (b) of the Municipal Code, (b) that it has read such provision and understands that pursuant to such Section 2-156-030 (b) it is illegal for any elected official of the City, or any person acting at the direction of such official, to contact, either orally or in writing, any other City official or employee with respect to any matter involving any person with whom the elected City official or employee has a "Business Relationship" (as defined in Section 2-156-080 of the Municipal Code), or to participate in any discussion in any City Council committee hearing or in any City Council meeting or to vote on any matter involving the person with whom an elected official has a Business Relationship, and (c) notwithstanding anything to the contrary contained in this Agreement, that a violation of Section 2-156-030 (b) by an elected official, or any person acting at the direction of such official, with respect to any transaction contemplated by this Agreement shall be grounds for termination of this Agreement and the transactions contemplated hereby. The University and UCCS (for themselves and not for each other) hereby represent and warrant that no violation of Section 2-145-030 (b) has occurred with respect to this Agreement or the transactions contemplated hereby.

SECTION 27. PROHIBITION ON CERTAIN CONTRIBUTIONS PURSUANT TO MAYORAL EXECUTIVE ORDER NO. 2011-4.

27.1 The University and UCCS agree that the University and UCCS, any person or entity who directly or indirectly has an ownership or beneficial interest in the University or UCCS of more than 7.5 percent ("Owners"), spouses and domestic partners of such Owners, the University's and UCCS' contractors (i.e., any person or entity in direct contractual privity with the University or UCCS regarding the subject matter of this Agreement) ("Contractors"), any person or entity who directly or indirectly has an ownership or beneficial interest in any Contractor of more than 7.5 percent ("Sub-owners") and spouses and domestic partners of such Sub-owners (such Owners and all other preceding classes of persons and entities, collectively the "Identified Parties"), shall not make a contribution of any amount to the Mayor of the City of Chicago or to his political fundraising committee (a) after execution of this Agreement by the University and UCCS, (b) while this

Agreement or any Other Contract (as hereinafter defined) is executory, (c) during the term of this Agreement or any Other Contract, or (d) during any period while an extension of this Agreement or any Other Contract is being sought or negotiated. This provision shall not apply to contributions made prior to May 16, 2011, the effective date of Executive Order 2011-4.

27.2 The University and UCCS represent and warrant (for themselves and not for each other) that from the later of (a) May 16, 2011, or (b) the date the City approached the University and UCCS, or the date the University and UCCS approached the City, as applicable, regarding the formulation of this Agreement, no Identified Parties have made a contribution of any amount to the Mayor or to his political fundraising committee.

27.3 The University and UCCS agree that they shall not: (a) coerce, compel or intimidate its employees to make a contribution of any amount to the Mayor or to the Mayor's political fundraising committee; (b) reimburse its employees for a contribution of any amount made to the Mayor or to the Mayor's political fundraising committee; or (c) bundle or solicit others to bundle contributions to the Mayor or to his political fundraising committee.

27.4 The University and UCCS agree that the Identified Parties must not engage in any conduct whatsoever designed to intentionally violate this provision or Mayoral Executive Order No. 2011-4 or to entice, direct or solicit others to intentionally violate this provision or Mayoral Executive Order No. 05-1.

27.5 Notwithstanding anything to the contrary contained herein, the University and UCCS agree that a violation of, non-compliance with, misrepresentation with respect to, or breach of any covenant or warranty under this Section 27 or violation of Mayoral Executive Order No. 2011-4 constitutes a breach and default under this Agreement, and under any Other Contract for which no opportunity to cure will be granted, unless the City, in its sole discretion, elects to grant such an opportunity to cure. Such breach and default entitles the City to all remedies (including, without limitation, termination for default) under this Agreement, and under any Other Contract, at law and in equity. This provision amends any Other Contract and supersedes any inconsistent provision contained therein.

27.6 If the University intentionally violates this provision or Mayoral Executive Order No. 2011-4 prior to the Closing, the City may elect to decline to close the transaction contemplated by this Agreement.

27.7 For purposes of this provision:

(a) "Bundle" means to collect contributions from more than one source, which contributions are then delivered by one person to the Mayor or to his political fundraising committee.

(b) "Other Contract" means any other agreement with the City to which the University or UCCS is a party that is (i) formed under the authority of Chapter 2-92 of the Municipal Code; (ii) entered into for the purchase or lease of real or personal property; or (iii) for materials, supplies, equipment or services which are approved or authorized by the City Council.

(c) "Contribution" means a "political contribution" as defined in Chapter 2-156 of the Municipal Code, as amended.

(d) Individuals are "domestic partners" if they satisfy the following criteria:

(i) they are each other's sole domestic partner, responsible for each other's common welfare; and

(ii) neither party is married; and

(iii) the partners are not related by blood closer than would bar marriage in the State of Illinois; and

(iv) each partner is at least 18 years of age, and the partners are the same sex, and the partners reside at the same residence; and

(v) two of the following four conditions exist for the partners:

(1) The partners have been residing together for at least 12 months.

(2) The partners have common or joint ownership of a residence.

(3) The partners have at least two of the following arrangements:

(A) joint ownership of a motor vehicle;
(B) joint credit account;
(C) a joint checking account;
(D) a lease for a residence identifying both domestic partners as tenants.

(4) Each partner identifies the other partner as a primary beneficiary in a will.

(e) "Political fundraising committee" means a "political fundraising committee" as defined in Chapter 2-156 of the Municipal Code, as amended.

SECTION 28. INSPECTOR GENERAL AND LEGISLATIVE INSPECTOR GENERAL.

It is the duty of every officer, employee, department, agency, contractor, subcontractor, developer and licensee of the City, and every applicant for certification of eligibility for a City contract or program, to cooperate with the City's Legislative Inspector General and with the City's Inspector General in any investigation or hearing undertaken pursuant to Chapters 2-55 and 2-56, respectively, of the Municipal Code. The University and UCCS understand and will abide by all provisions of Chapters 2-55 and 2-56 of the Municipal Code.

SECTION 29. WASTE ORDINANCE PROVISIONS.

In accordance with Section 11-4-1600(e) of the Municipal Code, the University and UCCS each warrant and represent (for themselves and not for each other) that it, and to the best of its knowledge, its contractors and subcontractors, have not violated and are not in violation of any provisions of Section 7-28 or Section 11-4 of the Municipal Code (the "Waste Sections"). During the period while this Agreement is executory, any violation of the Waste Sections by the University, its General Contractor or any subcontractor, or UCCS, whether or not relating to the performance of this Agreement, constitutes a breach of and an event of default under this Agreement, for which the opportunity to cure, if curable, will be granted only at the sole discretion of the Commissioner of DPD. Such breach and default entitles the City to all remedies under this Agreement, at law or in equity. This section does not limit the duty of the University, the General Contractor and any subcontractors and UCCS to comply with all applicable Laws, in effect now or later, and whether or not they appear in this Agreement. Non-compliance with these terms and conditions may be used by

the City as grounds for the termination of this Agreement, and may further affect the University's or UCCS' eligibility for future contract awards.

SECTION 30. SHAKMAN.

30.1 The City is subject to the May 31, 2007 Order entitled "Agreed Settlement Order and Accord" (the "Shakman Accord") and the August 16, 2007 "City of Chicago Hiring Plan" (the "City Hiring Plan") entered in *Shakman v. Democratic Organization of Cook County*, Case No 69 C 2145 (United States District Court for the Northern District of Illinois). Among other things, the Shakman Accord and the City Hiring Plan prohibit the City from hiring persons as governmental employees in non-exempt positions on the basis of political reasons or factors.

30.2 The University and UCCS are aware that City policy prohibits City employees from directing any individual to apply for a position with the University or UCCS, either as an employee or as a subcontractor, and from directing the University or UCCS to hire an individual as an employee or as a subcontractor. Accordingly, the University and UCCS must follow their own hiring and contracting procedures, without being influenced by City employees. Any and all personnel provided by the University and UCCS under this Agreement are employees or subcontractors of the University or UCCS, not employees of the City of Chicago. This Agreement is not intended to and does not constitute, create, give rise to, or otherwise recognize an employer-employee relationship of any kind between the City and any personnel provided by the University or UCCS.

30.3 The University and UCCS will not condition, base, or knowingly prejudice or affect any term or aspect of the employment of any personnel provided under this Agreement, or offer employment to any individual to provide services under this Agreement, based upon or because of any political reason or factor, including, without limitation, any individual's political affiliation, membership in a political organization or party, political support or activity, political financial contributions, promises of such political support, activity or financial contributions, or such individual's political sponsorship or recommendation. For purposes of this Agreement, a political organization or party is an identifiable group or entity

that has as its primary purpose the support of or opposition to candidates for elected public office. Individual political activities are the activities of individual persons in support of or in opposition to political organizations or parties or candidates for elected public office.

30.4 In the event of any communication to the University or UCCS by a City employee or City official in violation of Section 30.2 above, or advocating a violation of Section 30.3 above, the University or UCCS, as applicable, will, as soon as is reasonably practicable, report such communication to the Hiring Oversight Section of the City's Office of the Inspector General ("IGO Hiring Oversight"), and also to the head of the relevant City department utilizing services provided under this Agreement. The University and UCCS will also cooperate with any inquiries by IGO Hiring Oversight or the Shakman Monitor's Office related to the contract.

SECTION 31. FAILURE TO MAINTAIN ELIGIBILITY TO DO BUSINESS WITH THE CITY.

Failure by the University or UCCS or any controlling person (as defined in Section 1-23-010 of the Municipal Code) thereof to maintain eligibility to do business with the City of Chicago as required by Section 1-23-030 of the Municipal Code shall be grounds for termination of this Agreement and the transactions contemplated hereby. The University and UCCS shall at all times comply with Section 2-154-020 of the Municipal Code.

SECTION 32. MISCELLANEOUS.

The following general provisions govern this Agreement:

32.1 Counterparts. This Agreement may be executed in any number of counterparts, each of which shall be deemed an original and all of which, taken together, shall constitute a single, integrated instrument.

32.2 Cumulative Remedies. The remedies of any party hereunder are cumulative and the exercise of any one or more of such remedies shall not be construed as a waiver of any other remedy herein conferred upon such party or hereafter existing at law or in equity, unless specifically so provided herein.

32.3 Date for Performance. If the final date of any time period set forth herein falls on a Saturday, Sunday or legal holiday under the laws of Illinois or the United States of America, then such time period shall be automatically extended to the next business day.

32.4 Disclaimer. Nothing contained in this Agreement nor any act of the City shall be deemed or construed by any of the parties, or by any third person, to create or imply any relationship of third-party beneficiary, principal or agent, limited or general partnership or joint venture, or to create or imply any association or relationship involving the City.

32.5 Entire Agreement; Modification. This Agreement constitutes the entire agreement between the parties with respect to the subject matter hereof and supersedes any prior agreements, negotiations and discussions. This Agreement may not be modified or amended in any manner without the prior written consent of the parties hereto. No term of this Agreement may be waived or discharged orally or by any course of dealing, but only by an instrument in writing signed by the party benefited by such term.

32.6 Exhibits. All exhibits referred to herein and attached hereto shall be deemed part of this Agreement.

32.7 Force Majeure. None of the City, the University, UCCS nor any successor in interest to any of them shall be considered in breach of or in default of its obligations under this Agreement in the event of a delay due to unforeseeable events or conditions beyond the reasonable control of the party affected which in fact interferes with the ability of such party to discharge its obligations hereunder, including, without limitation, fires, floods, strikes, shortages of material and unusually severe weather or delays of subcontractors due to such causes. The time for the performance of the obligations shall be extended only for the period of the delay and only if the party relying on this section requests an extension in writing within twenty (20) days after the beginning of any such delay.

32.8 Form Of Documents. All documents required by this Agreement to be submitted, delivered or furnished to the City shall be in form and content satisfactory to the City.

32.9 Governing Law. This Agreement shall be governed by and construed in accordance with the laws of the State of Illinois.

32.10 Headings. The headings of the various sections and subsections of this Agreement have been inserted for convenience of reference only and shall not in any manner be construed as modifying, amending or affecting in any way the express terms and provisions hereof.

32.11 Limitation Of Liability. No member, official, officer, director, trustee or employee of the City, the University or UCCS shall be personally liable in the event of any default or breach under this Agreement or for any amount which may become due to any other party under the terms of this Agreement.

32.12 No Merger. The terms of this Agreement shall not be merged with the Deed, and the delivery of the Deed shall not be deemed to affect or impair the terms of this Agreement.

32.13 No Waiver. No waiver by the City with respect to any specific default by the University or UCCS shall be deemed to be a waiver of the rights of the City with respect to any other defaults of the University or UCCS, nor shall any forbearance by the City to seek a remedy for any breach or default be deemed a waiver of its rights and remedies with respect to such breach or default, nor shall the City be deemed to have waived any of its rights and remedies unless such waiver is in writing.

32.14 Severability. If any term of this Agreement or any application thereof is held invalid or unenforceable, the remainder of this Agreement shall be construed as if such invalid part were never included herein and this Agreement shall be and remain valid and enforceable to the fullest extent permitted by law.

32.15 Successors And Assigns. Except as otherwise provided in this Agreement, the terms and conditions of this Agreement shall apply to and bind the successors and assigns of the parties.

32.16 Venue And Consent To Jurisdiction. If there is a lawsuit under this Agreement, each Party agrees to submit to the jurisdiction of the courts of Cook County, the State of Illinois and the United States District Court for the Northern District of Illinois.

32.17 Joint And Several. The obligations of the University and UCCS hereunder are joint and several.

IN WITNESS WHEREOF, The parties have caused this Agreement to be executed on or as of the date first above written.

CITY OF CHICAGO, an Illinois municipal corporation

By:_____
David Reifman,
Commissioner of Planning and Development

UNIVERSITY OF CHICAGO, an Illinois not-for-profit corporation

By:_____

[Name]
[Title]

UNIVERSITY OF CHICAGO CHARTER SCHOOL CORPORATION, an Illinois not-for-profit corporation

By:_____

[Name]
[Title]

STATE OF ILLINOIS)
) SS.
COUNTY OF COOK)

I, the undersigned, a Notary Public in and for said County, in the State aforesaid, do hereby certify that David Reifman, the Commissioner of the Department of Planning and Development of the City of Chicago, an Illinois municipal corporation ("City"), and personally known to me to be the same person whose name is subscribed to the foregoing instrument, appeared before me this day in person and, being first duly sworn by me, acknowledged that, as said Commissioner, he signed and delivered the foregoing instrument pursuant to authority given by the City as his free and voluntary act and as the free and voluntary act and deed of the City, for the uses and purposes therein set forth.

GIVEN under my notarial seal this ____ day of _____, 2016.

_____
NOTARY PUBLIC

STATE OF ILLINOIS)
) SS.
COUNTY OF COOK)

I, the undersigned, a Notary Public in and for said County, in the State aforesaid, do hereby certify that _____, the _____ of the University of Chicago, an Illinois not-for-profit corporation (the "University"), personally known to me to be the same person whose name is subscribed to the foregoing instrument, appeared before me this day in person and, being first duly sworn by me, acknowledged that s/he signed and delivered the foregoing instrument pursuant to authority given by the University, as her/his free and voluntary act and as the free and voluntary act and deed of the University, for the uses and purposes therein set forth.

GIVEN under my notarial seal this ____ day of _____, 2016.

_____
NOTARY PUBLIC

STATE OF ILLINOIS)
) SS.
COUNTY OF COOK)

I, the undersigned, a Notary Public in and for said County, in the State aforesaid, do hereby certify that _____, the _____ of the University of Chicago Charter School Corporation, an Illinois not-for-profit corporation ("UCCS"), personally known to me to be the same person whose name is subscribed to the foregoing instrument, appeared before me this day in person and, being first duly sworn by me, acknowledged that s/he signed and delivered the foregoing instrument pursuant to authority given by UCCS, as her/his free and voluntary act and as the free and voluntary act and deed of UCCS, for the uses and purposes therein set forth.

GIVEN under my notarial seal this ____ day of _____, 201__.

_____
NOTARY PUBLIC

[(Sub)Exhibit "A" referred to in this Agreement with The University of Chicago and The University of Chicago Charter School Corporation for Sale and Redevelopment of Land constitutes Exhibit "A" to ordinance and printed on pages 18425 and 18426 of this *Journal*.]

[(Sub)Exhibits "B", "C", "D" and "E" referred to in this Agreement with The University of Chicago and The University of Chicago Charter School Corporation for Sale and Redevelopment of Land printed on pages 18474 through 18477 of this *Journal*.]

[(Sub)Exhibit "F" referred to in this Agreement with The University of Chicago and The University of Chicago Charter School Corporation for Sale and Redevelopment of Land unavailable at time of printing.]

(Sub)Exhibit "G" referred to in this Agreement with The University of Chicago and The University of Chicago Charter School Corporation for the Sale and Redevelopment of Land reads as follows:

(Sub)Exhibit "G".
(To Agreement With The University Of Chicago And The University Of Chicago Charter School Corporation For Sale And Redevelopment Of Land)

Sources And Uses Of Funds.

Project Name: UChicago -- Woodlawn Charter School

Developer: University of Chicago

Date: October 8, 2015

Notes: Enter data only in Columns C and H. Column C figures will total automatically. The totals of sources of funds and uses of funds must match exactly.

Sources	Amount	Percent Of Total Sources
Total University Funding	$27,500,000	
Total Secured Funding	$21,800,000	79% *Current as of September 17, 2015

Uses	Amount	$ per Square Feet of Building Area*
Land Acquisition	$ 0	$ 0.00
Demolition	0	0.00
Site Preparation	1,811,158	26.35
Landscaping & Paving	1,099,729	16.00
Hard Costs	18,378,090	267.37
Equipment	615,938	8.96
Furniture and Fixtures	98,910	1.44
Soft Costs	5,496,175	79.96
TOTAL USES:	$27,500,000	$400.08

* Building area = 68,737 square feet.

Attachment "A" attached to this Sources and Uses of Funds reads as follows:

Attachment "A".
(To Sources And Uses Of Funds)

Detailed Construction Budget.

Project Name: UChicago -- Woodlawn Charter School

Developer: University of Chicago

Date: October 8, 2015

Note: Enter data only in Column C. Totals will be calculated automatically.

	Amount	$ per Square Feet of Building Area*	% of Total Project Costs	Comment
Land Acquisition:				
City Land	$ 0	$ 0.00	0.0%	Negotiated Sale (Legal Fees in Soft Costs)
Other Property	0	0.00	0.0%	
Total Land Acquisition	0	$ 0.00	0.0%	
Demolition	$ 0	$ 0.00	0.0%	

* Building area = 68,737 square feet.

	Amount	$ per Square Feet of Building Area*	% of Total Project Costs	Comment
Site Preparation:				
Utilities	$ 750,000	$ 10.91	2.7%	ComEd, Peoples, Comcast, DWM, etc.
Environmental	1,061,158	15.44	3.9%	UST removal, NFR program
Foundation Removal	0	0.00	0.0%	
Grading	0	0.00	0.0%	Included in Hard Costs
Other	0	0.00	0.0%	
Total Site Preparation	$ 1,811,158	$ 26.36	6.6%	
Landscaping & Paving	$ 1,099,729	$ 16.00	4.0%	
Hard Costs:				
Construction	$14,519,515	$211.23	52.8%	Estimated
General Contractor Fee	756,545	11.01	2.8%	Estimated
General Conditions	962,512	14.00	3.5%	Estimated
Hard Cost Contingency	2,139,518	31.13	7.8%	Estimated
Total Hard Costs	$18,378,090	$267.37	66.8%	
Equipment	$ 615,938	$ 8.96	2.2%	
Furniture and Fixtures	$ 98,910	$ 1.44	0.4%	Furniture is primarily being reused


* Building area = 68,737 square feet.

	Amount	$ per Square Feet of Building Area*	% of Total Project Costs	Comment
Soft Costs:				
Architect Fee	$ 1,764,317	$ 25.67	6.4%	
Project Management	817,835	11.90	3.0%	
Developer Fee	0	0.00	0.0%	
Legal/Accounting	150,000	2.18	0.5%	Estimated Legal Fees
Leasing Commissions	0	0.00	0.0%	
Market Studies	0	0.00	0.0%	
Financing Fees	0	0.00	0.0%	
Financing Interest	0	0.00	0.0%	
Real Estate Taxes	0	0.00	0.0%	
Insurance	58,600	0.85	0.2%	
Appraisal	10,000	0.15	0.0%	
Testing	50,000	0.73	0.2%	
Permits	25,000	0.36	0.1%	Per CoC Permit Calculator
Other Soft Costs	905,166	13.17	3.3%	
Soft Cost Contingency	1,715,257	24.95	6.2%	Includes escalation
Total Soft Costs	$ 5,496,175	$ 79.96	20.0%	
TOTAL PROJECT COSTS:	$27,500,000	$400.00	100.00%	

* Building area = 68,737 square feet.

(Sub)Exhibit "B".
(To Agreement With The University Of Chicago And The University Of Chicago Charter School Corporation For Sale And Redevelopment Of Land)

Property Line Map And PD Boundary Map.

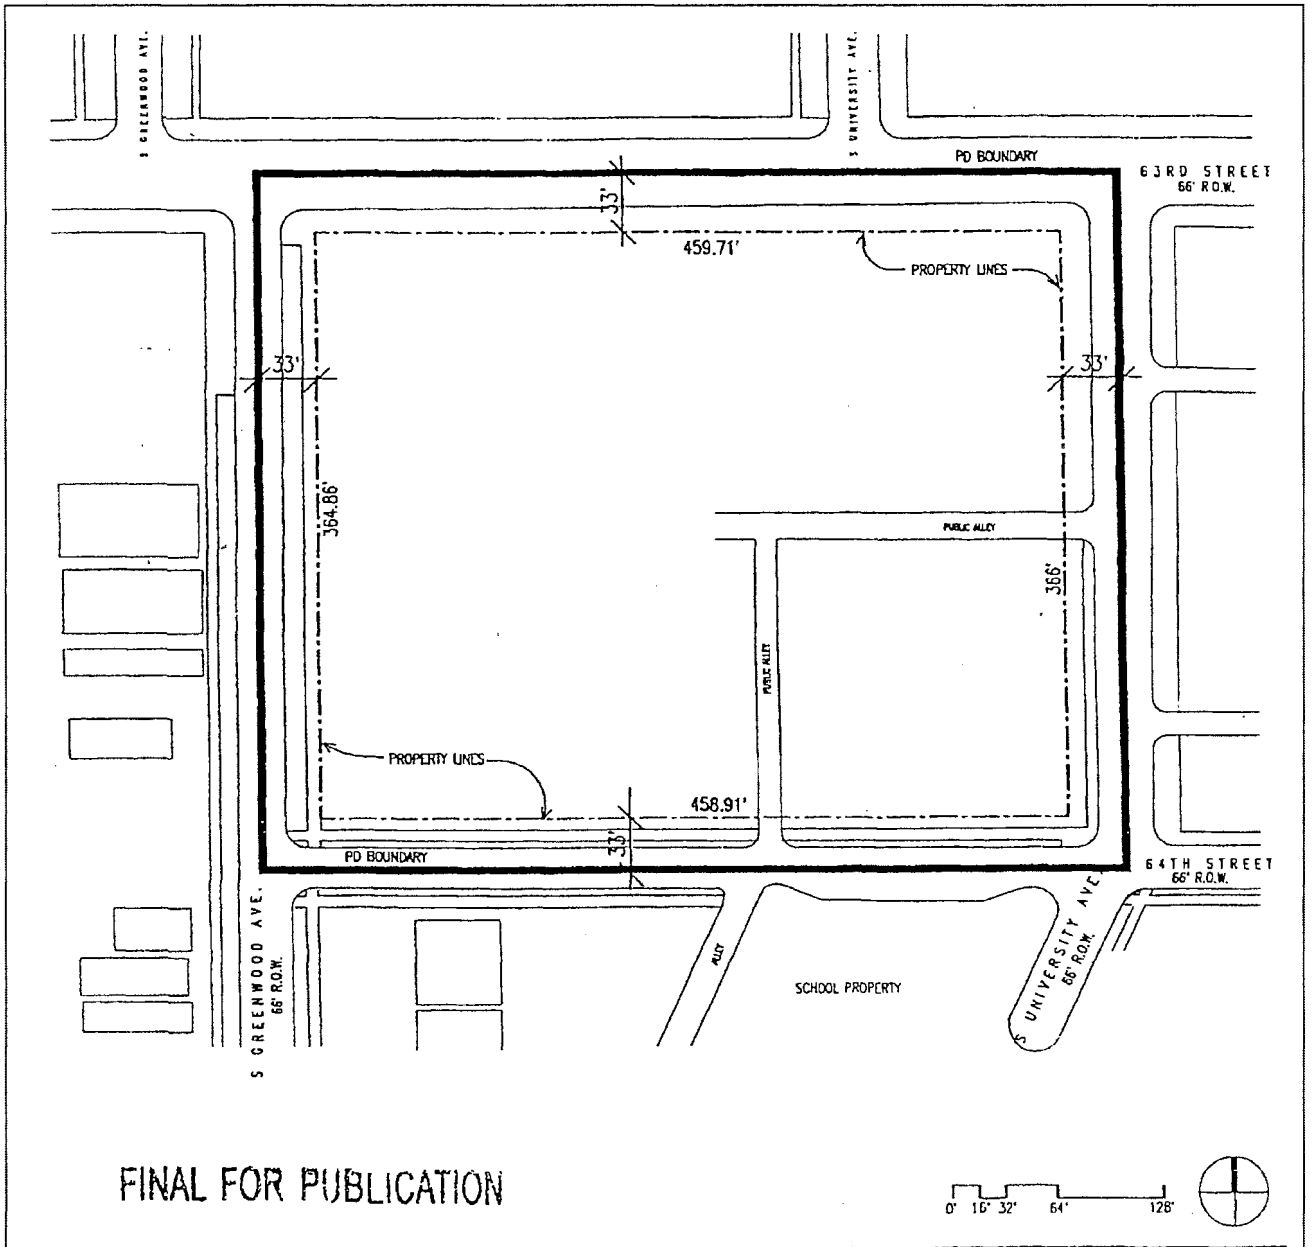

Applicant: University of Chicago
Addresses: 1101-1145 East 63rd Street
1100-1144 East 64th Street
6300-6336 South University Avenue
6301-6337 South Greenwood Avenue

Address applied for: 6300 South University Avenue

Date: June 8, 2015
Intro Date: April 15, 2015
Plan Commission: June 18, 2015

PD-02


(Sub)Exhibit "C".
(To Agreement With The University Of Chicago And The University Of Chicago Charter School Corporation For Sale And Redevelopment Of Land)

Plat Of Vacation.

PLAT OF VACATION

LEGAL DESCRIPTION

All that part of an East-West 20 foot wide Public Alley lying West of and adjoining the West right of way line of S. University Avenue and all that part of an North-South 20 foot wide Public Alley lying North of and adjoining the North right of way line of E. 64th Street, all inclusive in Block 2 of Second Plat Of Woodlawn, being a Subdivision of the East 22 acres of the North 1/2 of the Northwest 1/4 of Section 23, Township 38 North, Range 14 East of the Third Principal Meridian, according to the Ante-Fire plat thereof recorded August 23, 1867, in Cook County, Illinois, said parcel containing 11,641.62 Square Feet, or 0.267 Acre, more or less.

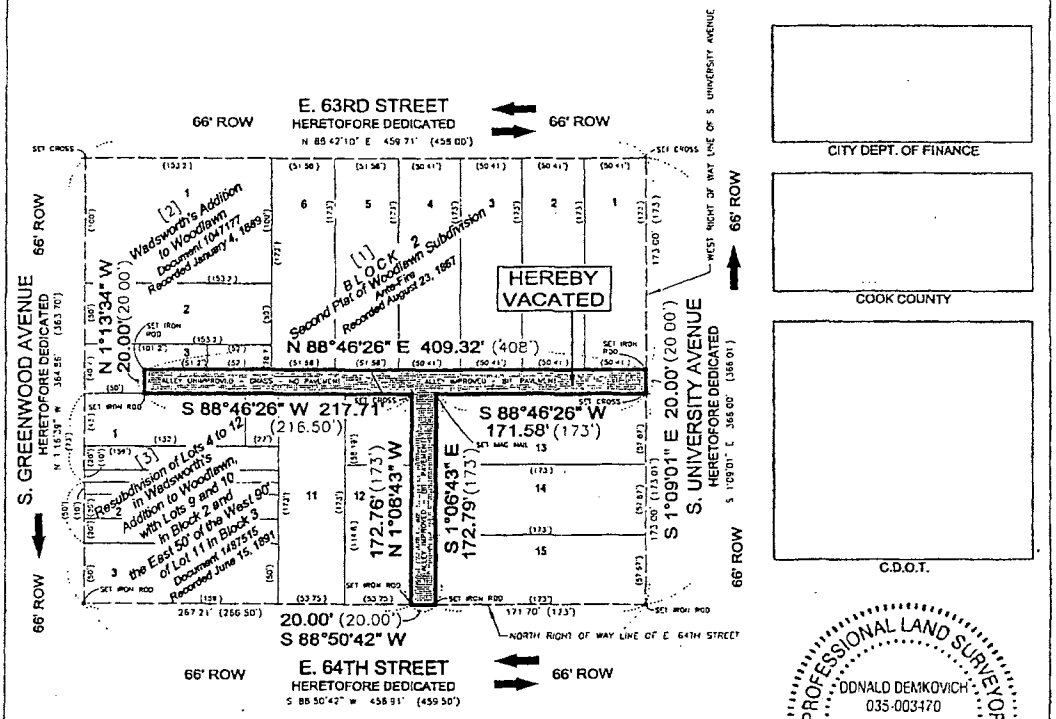

AFFECTED PINS	LOT(S)	SUBDIVISION	EXISTING CONDITIONS
20-23-107-003	LOT 3 (EXCEPT E 52 OF W 207)	(2)	ALL PARCELS VACANT NO BUILDINGS
20-23-107-004	E 52 OF W 207 LOT 3	(2)	
20-23-107-005	N 43 (EXCEPT E 27') LOT 1	(3)	
20-23-107-006	E 27' OF N 43' LOT 1	(3)	
20-23-107-012	LOT 6	(1)	
20-23-107-013	LOT 5	(1)	
20-23-107-014	LOTS 3 AND 4	(1)	
20-23-107-015	LOTS 1 AND 2	(1)	
20-23-107-017	S 114.8' LOT 12	(1)	
20-23-107-018	LOTS 13 THROUGH 15	(1)	
20-23-107-019	LOT 11	(1)	
20-23-107-020	LOT 12 (EXCEPT S 114.8')	(1)	

STATE OF ILLINOIS) S S
COUNTY OF COOK)

I, DONALD DEMKOVICH, HEREBY CERTIFY THAT I AM A PROFESSIONAL LAND SURVEYOR IN THE STATE OF ILLINOIS, THAT THE SURVEY SHOWN HEREON WAS PERFORMED BY ME OR UNDER MY DIRECT SUPERVISION, ON THE GROUND, THAT, TO THE BEST OF MY KNOWLEDGE AND BELIEF THE DRAWING SHOWN HEREON CORRECTLY REPRESENTS SAID SURVEY, THAT ALL MEASUREMENTS SHOWN HEREON ARE IN FEET AND DECIMAL PARTS THEREOF

FIELD WORK COMPLETED JANUARY 22 2015

DATED THIS 30TH DAY OF JUNE, 2015 A.D. AT CHICAGO, ILLINOIS

DONALD DEMKOVICH
ILLINOIS PROFESSIONAL LAND SURVEYOR
MEMBER 35 - 3470
LICENSE EXPIRATION DATE 11/30/2016

THIS PROFESSIONAL SERVICE CONFORMS TO THE CURRENT ILLINOIS MINIMUM STANDARDS FOR A BOUNDARY SURVEY

PROFESSIONAL LAND SURVEYOR
DONALD DEMKOVICH
035-003470
CHICAGO
ILLINOIS
STATE OF ILLINOIS

SURVEYOR'S NOTES

UTILITIES EXIST ON BOTH PAVED AND UNPAVED PORTIONS OF ALLEY

BEARINGS AND COORDINATES SHOWN HEREON REFERENCE THE ILLINOIS STATE PLANE COORDINATE SYSTEM, EAST ZONE, NORTH AMERICAN DATUM OF 1983

DIMENSIONS SHOWN IN FEET AND DECIMAL PARTS THEREOF

ZONING IS PD #773

NO DIMENSIONS SHOULD BE ASSUMED BY SCALE MEASUREMENTS UPON THE PLAT

FIRM REGISTRATION NO 184.003874
LICENSE EXPIRATION DATE 4/30/2017

LEGEND

[1] SUBDIVISION INDEX NUMBERS
(12.34') RECORDED DIMENSION
12.34' OR 12.34' MEASURED DIMENSION
EXISTING RIGHT OF WAY
RECORD LOT OR DEED LINE
PARCEL HEREBY VACATED

SCALE 1" = 50'
0 25 50 75 100

C:\UOFC-WOODLAWN\UC_WOODLAWN-ALLEY-VAC.DWG

ARDMORE ASSOCIATES, LLC
33 N. DEARBORN, SUITE 1720
CHICAGO, ILLINOIS 60602-3109
312-795-1400


PREPARED FOR
THE UNIVERSITY OF CHICAGO
FACILITIES DESIGN AND CONSTRUCTION
850 EAST 58TH STREET ROOM 400
CHICAGO ILLINOIS 60637

SCALE 1" = 50'
DATE 6/30/15
CAD AW/CALC DD
A A NO 6100 17
SHEET 1 OF 1

CDOT # 23-20-15-3698

(Sub)Exhibit "D".
(To Agreement With The University Of Chicago And The University Of Chicago Charter School Corporation For Sale And Redevelopment Of Land)

Phasing Plan.

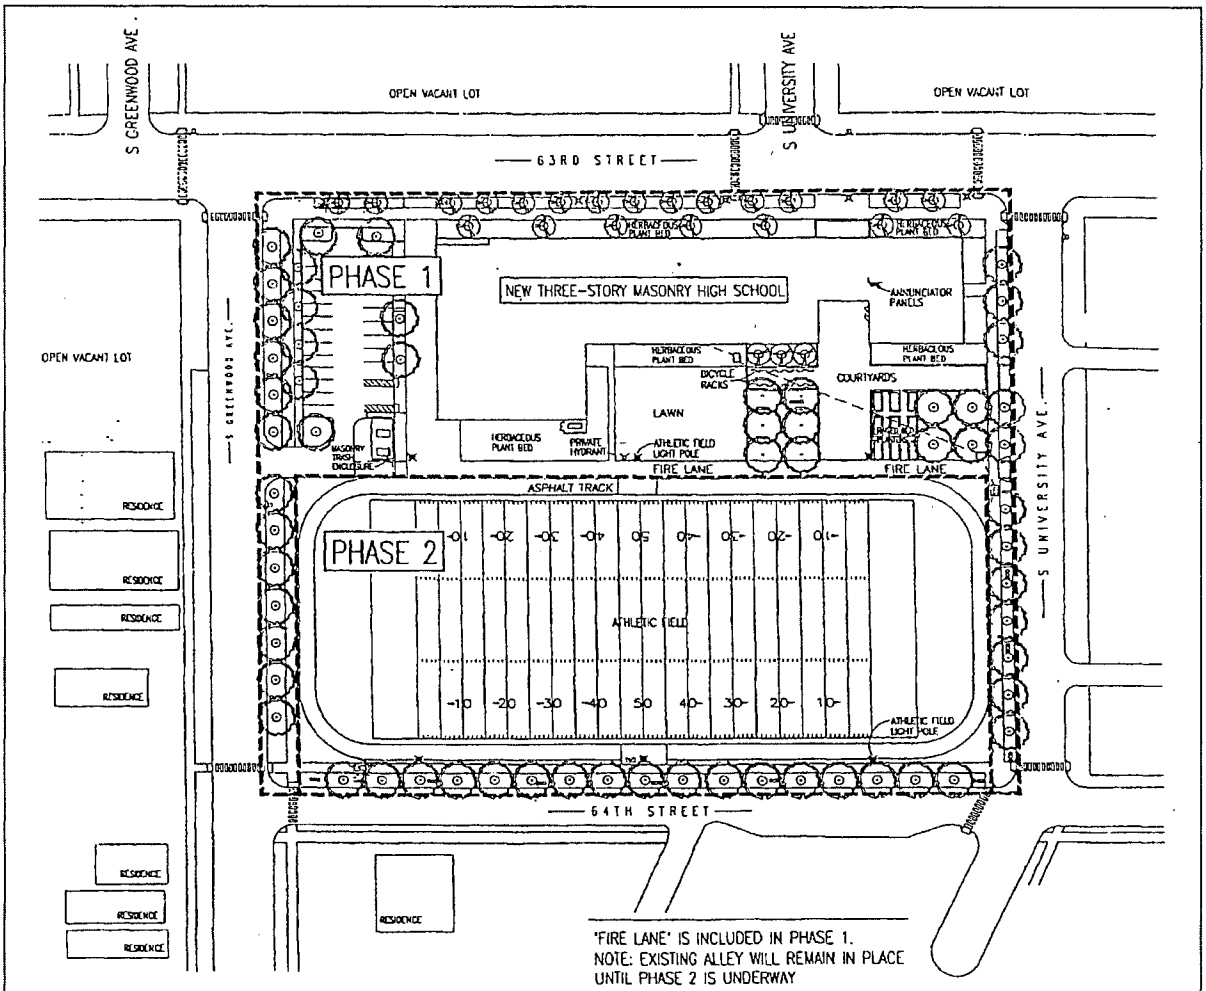

PHASE 1

- CONSTRUCT THREE-STORY ±68,000sf MIDDLE SCHOOL AND HIGH SCHOOL
- CONSTRUCT TWENTY-FIVE SPACE PARKING LOT AND TRASH ENCLOSURE
- CONNECT TO THE NECESSARY UTILITIES TO SUPPORT THE BUILDING.
- PAVING AND LANDSCAPING ADJACENT TO THE BUILDING AND PARKWAY TREES ALONG UNIVERSITY AVE AND GREENWOOD AVE PER THE PHASE 1 BOUNDARY ABOVE.
- FENCING AROUND ALTHLETIC FIELD AND GRASS SEED ONLY ON THE SOUTHERN PORTION OF THE SITE.

PHASE 2

- REMOVE CONCRETE, POWER LINES AND OTHER UTILITY IN EXISTING ALLEY.
- CONSTRUCT JOGGING PATH AROUND THE FIELD AND PLACE FIELD MARKINGS FOR COMPETITIVE SPORTS.
- INSTALL THE NECESSARY SITE INFRASTRUCTURE TO SUPPORT THE ATHLETIC FIELD.
- INSTALL ATHLETIC FIELD GOAL POSTS AND OTHER ATHLETIC EQUIPMENT.
- PLANT PARKWAY TREES ALONG 64TH ST PER THE PHASE 2 BOUNDARY ABOVE.

0' 16' 32' 64' 128'

Applicant: University of Chicago
Addresses 1101-1145 East 63rd Street
1100-1144 East 64th Street
6300-6336 South University Avenue
6301-6337 South Greenwood Avenue
Address applied for: 6300 South University Avenue


FINAL FOR PUBLICATION

Date June 11, 2015
Intro Date April 15, 2015
Plan Commission. June 18, 2015

PD-04a

(Sub)Exhibit "E".
(To Agreement With The University Of Chicago And The University Of Chicago Charter School Corporation For Sale And Redevelopment Of Land)

Interim Landscape Plan.

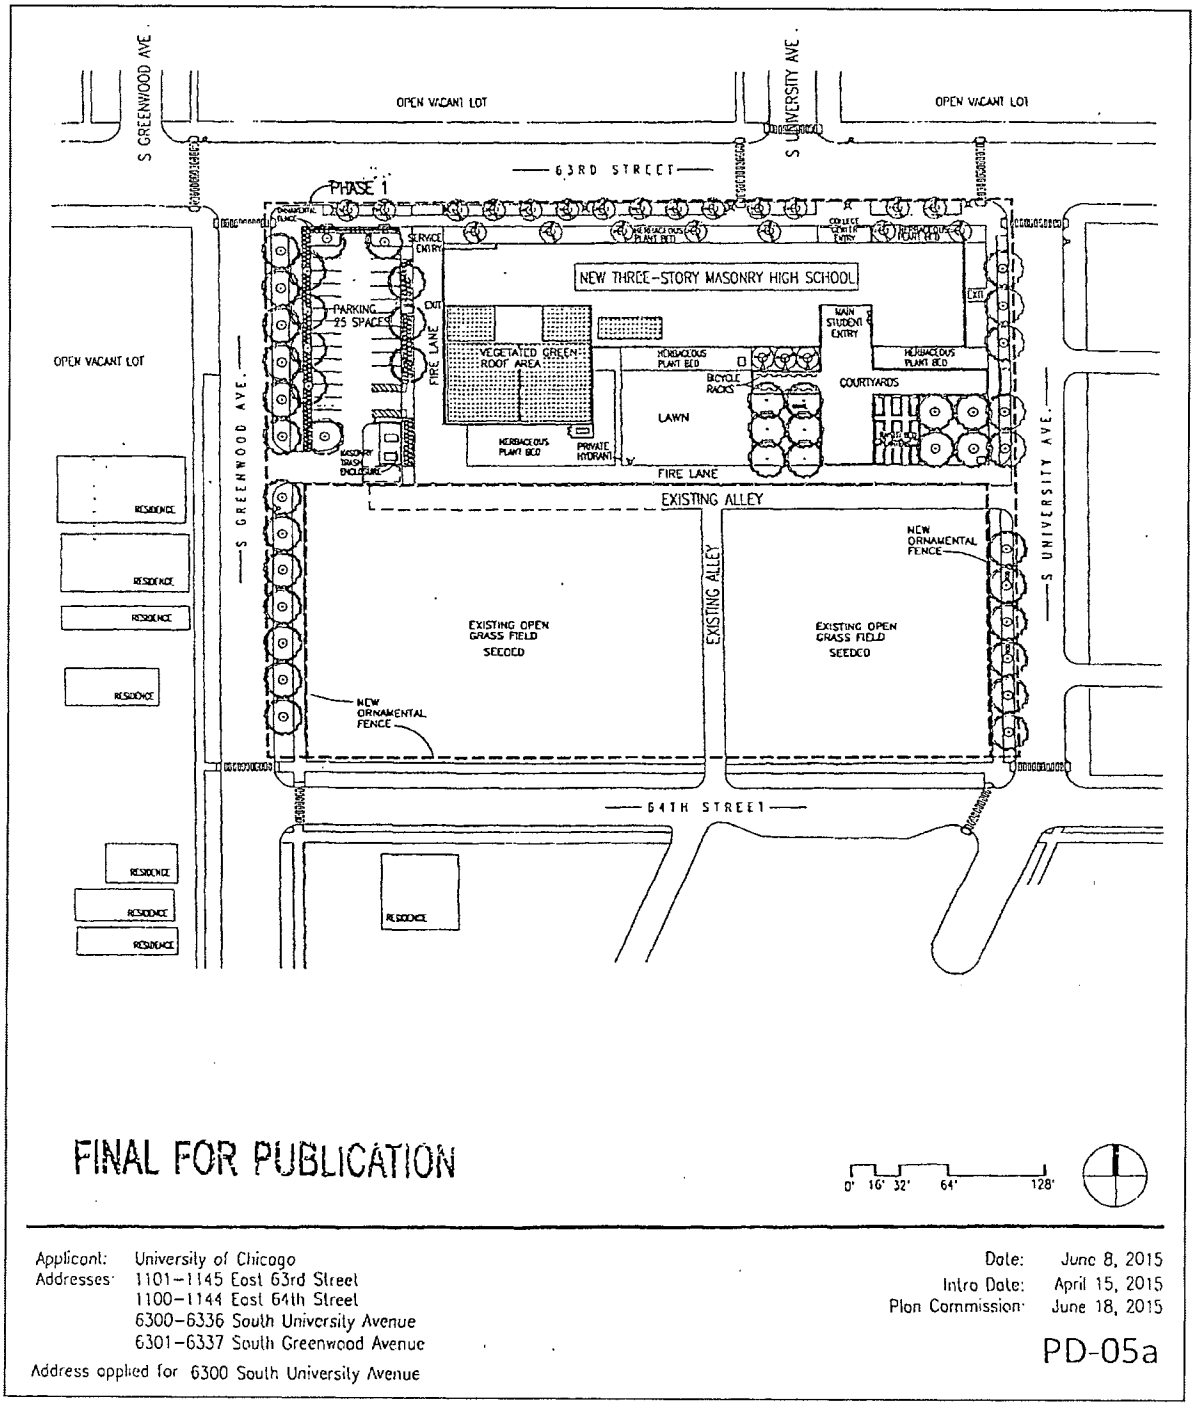

Applicant: University of Chicago
Addresses: 1101–1145 East 63rd Street
1100–1144 East 64th Street
6300–6336 South University Avenue
6301–6337 South Greenwood Avenue
Address applied for 6300 South University Avenue

Date: June 8, 2015
Intro Date: April 15, 2015
Plan Commission: June 18, 2015

PD-05a

FIRST AMENDMENT TO AGREEMENT WITH HABITAT FOR HUMANITY CHICAGO (FKA WINDY CITY HABITAT FOR HUMANITY, INC.) FOR SALE AND REDEVELOPMENT OF LAND.

[O2016-179]

The Committee on Housing and Real Estate submitted the following report:

CHICAGO, February 10, 2016.

To the President and Members of the City Council:

Your Committee on Housing and Real Estate, for which a meeting was held on February 4, 2016, having had under consideration the ordinance introduced by Mayor Rahm Emanuel on January 13, 2016, this being the amendment of a previously passed sale of properties located on the 11900 block of South Union Avenue and the 600 block of West 120th Street, begs leave to recommend that Your Honorable Body *Pass* the said ordinance transmitted herewith.

This recommendation was concurred in by a voice vote of all committee members present, with no dissenting votes.

Respectfully submitted,

(Signed) JOSEPH A. MOORE,
Chairman.

On motion of Alderman J. Moore, the said proposed ordinance transmitted with the foregoing committee report was *Passed* by yeas and nays as follows:

Yeas -- Aldermen Moreno, Hopkins, Dowell, Burns, Hairston, Sawyer, Mitchell, Harris, Beale, Sadlowski Garza, Thompson, Cárdenas, Quinn, Burke, Lopez, Foulkes, D. Moore, Curtis, O'Shea, Cochran, Brookins, Muñoz, Zalewski, Scott, Solis, Burnett, Ervin, Taliaferro, Reboyras, Santiago, Waguespack, Mell, Ramirez-Rosa, Villegas, Mitts, Sposato, Laurino, O'Connor, Napolitano, Reilly, Smith, Tunney, Arena, Cappleman, Pawar, Osterman, J. Moore, Silverstein -- 48.

Nays -- None.

Alderman Beale moved to reconsider the foregoing vote. The motion was lost.

The following is said ordinance as passed:

WHEREAS, The City of Chicago ("City") is a home rule unit of government by virtue of the provisions of the Constitution of the State of Illinois of 1970 and, as such, may exercise any power and perform any function pertaining to its government and affairs; and

WHEREAS, Pursuant to an ordinance adopted on April 22, 2009, and published at pages 58465 through 58537 in the *Journal of the Proceedings of the City Council of the City of Chicago* for such date (the "Ordinance"), the City and Windy City Habitat for Humanity, Inc., an Illinois not-for-profit corporation, (now known as Habitat for Humanity Chicago) ("Developer"), have entered into that certain Agreement for the Sale and Redevelopment of Land (the "Agreement"), dated May 2, 2011, and recorded in the Office of the Recorder of Deeds of Cook County, Illinois (the "Recorder's Office") on May 4, 2011, as Document Number 1112431047, relating to Developer's construction of up to 16 single-family homes (the "Project") on the vacant parcels of real property commonly known as 11915, 11921 -- 11927 and 11933 -- 11943 South Union Avenue and 650 -- 658 West 120th Street, Chicago, Illinois, and which are legally described on Exhibit A attached hereto (the "City Land"); and

WHEREAS, Pursuant to the Ordinance, and in connection with the Agreement, the City has previously conveyed to Developer the real properties commonly known as 11943 South Union Avenue, 11941 South Union Avenue, 658 West 120th Street and 650 West 120th Street, Chicago, Illinois, and identified in Exhibit A of this Ordinance as Parcels 8, 9, 10 and 11, respectively (together, the "Conveyed Parcels"), by the City's quitclaim deeds, dated March 2, 2012 and July 7, 2015, and recorded with the Recorder's Office on October 10, 2012 and July 7, 2015, respectively, as Document Numbers 1228439108 and 1518817057 (the portion of the City Land that does not include the Conveyed Parcels, the "Remaining Parcels"); and

WHEREAS, The City has previously issued to Developer two (partial) certificates of completion with respect to Developer's construction of two single-family homes; and

WHEREAS, The City and Developer desire to amend the affordability requirements set forth in the Agreement; and

WHEREAS, The Agreement established a procedure for conveying the City Land to Developer pursuant to a series of phased conveyances; and

WHEREAS, In order to facilitate Developer's construction of the balance of the single-family homes on the City Land, Developer has requested that the City convey the Remaining Parcels to it in a single conveyance (i.e., not in phases); and

WHEREAS, Developer also has requested an extension of the date by which Developer must complete construction of the Project; now, therefore,

Be It Ordained by the City Council of the City of Chicago:

SECTION 1. The above recitals, and the statements of fact and findings made therein, are incorporated herein and made a material part of this ordinance.

SECTION 2. The Commissioner of the Department of Planning and Development ("Commissioner") or a designee of the Commissioner is each hereby authorized, with the approval of the City's Corporation Counsel as to form and legality, to negotiate, execute and deliver a first amendment to the Agreement between the City and Developer, in substantially the form attached hereto as Exhibit B and made a part hereof (the "First Amendment"), and such other supporting documents as may be necessary or appropriate to carry out and comply with the provisions of the First Amendment, with such changes, deletions and insertions as shall be approved by the persons executing the First Amendment.

SECTION 3. If any provision of this ordinance shall be held to be invalid or unenforceable for any reason, the invalidity or unenforceability of such provision shall not affect any of the other provisions of this ordinance.

SECTION 4. All ordinances, resolutions, motions or orders in conflict with this ordinance are hereby repealed to the extent of such conflict.

SECTION 5. This ordinance shall be in full force and effect immediately upon its passage and approval.

Exhibits "A" and "B" referred to in this ordinance read as follows:

Exhibit "A".
(To Ordinance)

Legal Description Of City Land.

Parcel 1:

Lot 43 in Block 10 in West Pullman, a subdivision of the northwest quarter of the west half of the northeast quarter of Section 28, Township 37 North, Range 14, East of the Third Principal Meridian, in Cook County, Illinois.

Commonly Known As:

11915 South Union Avenue
Chicago, Illinois.

Property Index Number:

25-28-102-009.

Parcel 2:

Lot 40 in Block 10 in West Pullman, a subdivision in the west half of the northeast quarter and the northwest quarter of Section 28, Township 37 North, Range 14, East of the Third Principal Meridian, in Cook County, Illinois.

Commonly Known As:

11921 South Union Avenue
Chicago, Illinois.

Property Index Number:

25-28-102-012.

Parcel 3:

Lot 39 in Block 10 in West Pullman, a subdivision in the west half of the northeast quarter and the northwest quarter of Section 28, Township 37 North, Range 14, East of the Third Principal Meridian, in Cook County, Illinois.

Commonly Known As:

11925 South Union Avenue
Chicago, Illinois.

Property Index Number:

25-28-102-013.

Parcel 4:

Lot 38 in Block 10 in West Pullman, a subdivision in the west half of the northeast quarter and the northwest quarter of Section 28, Township 37 North, Range 14, East of the Third Principal Meridian, in Cook County, Illinois.

Commonly Known As:

11927 South Union Avenue
Chicago, Illinois.

Property Index Number:

25-28-102-014.

Parcel 5:

Lot 36 in Block 10 in West Pullman, a subdivision of the northwest quarter and the west half of the northeast quarter of Section 28, Township 37 North, Range 14, East of the Third Principal Meridian, in Cook County, Illinois.

Commonly Known As:

11933 South Union Avenue
Chicago, Illinois.

Property Index Number:

25-28-102-016.

Parcel 6:

The north half of Lot 34 and all of Lot 35 in Block 10 in West Pullman, a subdivision of the northwest quarter and the west half of the northeast quarter of Section 28, Township 37 North, Range 14, East of the Third Principal Meridian, in Cook County, Illinois.

Commonly Known As:

11935 South Union Avenue
Chicago, Illinois.

Property Index Number:

25-28-102-017.

Parcel 7:

The south half of Lot 34 and all of Lot 33 in Block 10 in West Pullman, a subdivision of the northwest quarter and the west half of the northeast quarter of Section 28, Township 37 North, Range 14, East of the Third Principal Meridian, in Cook County, Illinois.

Commonly Known As:

11939 South Union Avenue
Chicago, Illinois.

Property Index Number:

25-28-102-018.

Parcel 8:

Lots 31 and 32 in Block 10 in West Pullman, a subdivision of the northwest quarter and the west half of the northeast quarter of Section 28, Township 37 North, Range 14, East of the Third Principal Meridian, in Cook County, Illinois.

Commonly Known As:

11941 South Union Avenue
Chicago, Illinois.

Property Index Number:

25-28-102-019.

Parcel 9:

The north 5 feet of Lot 28 (except the east 27½ feet) and all of Lots 29 and 30 in Block 10 in West Pullman, a subdivision in the west half of the northeast quarter and northwest quarter of Section 28, Township 37 North, Range 14, East of the Third Principal Meridian, in Cook County, Illinois.

Commonly Known As:

11943 South Union Avenue
Chicago, Illinois.

Property Index Number:

25-28-102-020.

Parcel 10:

Lots 25 to 27 and the south 20 feet of Lot 28 (except the east 25 feet of said lots) in Block 10 in West Pullman, a subdivision in the northwest quarter and the west half of the northeast quarter of Section 28, Township 37 North, Range 14, East of the Third Principal Meridian, in Cook County, Illinois.

Commonly Known As:

658 West 120th Street
Chicago, Illinois.

Property Index Number:

25-28-102-021.

Parcel 11:

The east 25 feet of Lots 25, 26, 27 and 28 in Block 10 in West Pullman, a subdivision in the west half of the northeast quarter and northwest quarter of Section 28, Township 37 North, Range 14, East of the Third Principal Meridian, in Cook County, Illinois.

Commonly Known As:

650 West 120th Street
Chicago, Illinois.

Property Index Number:

25-28-102-022.

Exhibit "B".
(To Ordinance)

First Amendment To Agreement With
Habitat For Humanity Chicago
For The Sale And Redevelopment Of Land.

This First Amendment to Agreement for the Sale and Redevelopment of Land ("First Amendment") is made on or as of the ____ day of _____, 20__, by and between the

City of Chicago, an Illinois municipal corporation and home rule unit of government ("City"), acting by and through its Department of Planning and Development ("DPD"), as the successor department to the Department of Housing and Economic Development, having its principal offices at City Hall, 121 North LaSalle Street, Chicago, Illinois 60602, and Habitat for Humanity Chicago (formerly known as Windy City Habitat for Humanity, Inc.), an Illinois not-for-profit corporation ("Developer"), whose offices are located at 2201 South Halsted Street, Chicago, Illinois 60608. Capitalized terms used in this First Amendment but not defined herein shall have the meaning set forth in the Agreement ("Agreement" is defined below).

Recitals.

Whereas, Pursuant to an ordinance adopted on April 22, 2009, and published at pages 58465 through 58537 in the *Journal of the Proceedings of the City Council of the City of Chicago* for such date (the "Ordinance"), the City and Developer have entered into that certain Agreement for the Sale and Redevelopment of Land (the "Agreement"), dated May 2, 2011, and recorded in the Office of the Recorder of Deeds of Cook County, Illinois (the "Recorder's Office") on May 4, 2011, as Document Number 1112431047, relating to Developer's construction of up to 16 single-family homes (the "Project") on the vacant parcels of real property commonly known as 11915, 11921 -- 11927 and 11933 -- 11943 South Union Avenue and 650 -- 658 West 120th Street, Chicago, Illinois, and which are legally described on (Sub)Exhibit A attached hereto (the "City Land"); and

Whereas, Pursuant to the Ordinance, and in connection with the Agreement, the City has previously conveyed to Developer the real properties commonly known as 11943 South Union Avenue, 658 West 120th Street and 650 West 120th Street, Chicago, Illinois, and identified in (Sub)Exhibit A hereto as Parcels 9, 10 and 11, respectively (together, the "Conveyed Parcels"), by the City's quitclaim deed, dated March 2, 2012, and recorded with the Recorder's Office on October 10, 2012, as Document Number 1228439108 (the portion of the City Land that does not include the Conveyed Parcels, the "Remaining Parcels"); and

Whereas, The City has previously issued to Developer a (partial) certificate of completion with respect to Developer's construction of one single-family home; and

Whereas, The City and Developer desire to amend the affordability requirements set forth in the Agreement; and

Whereas, The Agreement established a procedure for conveying the City Land to Developer pursuant to a series of phased conveyances; and

Whereas, In order to facilitate Developer's construction of the balance of the single-family homes on the City Land, Developer has requested that the City convey the Remaining Parcels to it in a single conveyance (i.e., not in phases); and

Whereas, Developer also has requested an extension of the date by which Developer must complete construction of the Project;

Now, Therefore, In consideration of the mutual covenants and agreements contained herein and in the Agreement, and for other good and valuable consideration, the receipt and sufficiency of which are hereby acknowledged, the parties agree as follows:

Section 1.

Incorporation Of Recitals.

The foregoing recitals constitute an integral part of this First Amendment and are incorporated herein by this reference with the same force and effect as if set forth herein as agreements of the parties.

Section 2.

Homebuyers.

The eighth recital of the Agreement is amended and restated to read as follows:

"Whereas, All the Homes to be constructed by Developer pursuant to this Agreement must be developed and sold to homebuyers (a) for a base sales price (i.e., excluding any upgrades selected by the homebuyer) affordable to a buyer at one hundred percent (100%) of the median income for the Chicago primary metropolitan statistical area ('AMI'), and (b) whose household income at the time of executing a purchase contract for the Home is not more than one hundred twenty percent (120%) AMI (each such homebuyer, a 'Qualified Household')".

Section 3.

Conveyance Of Title.

Section 5.3 (Phased Conveyances) of the Agreement is amended to include the following statement at the end of such section: "Notwithstanding the foregoing, pursuant to a written request from Developer, the Department of Planning and Development, in its sole discretion, may elect to convey the Property (or any part thereof) without regard to the phased conveyance procedure set forth above".

Section 4.

Commencement And Completion Dates.

Section 12 (Commencement And Completion Of Project) is amended and restated to read as follows:

"The Developer shall commence construction of the Project no later than the date that is one year and three months after the Ordinance Date (as that term is defined in the Agreement) and shall complete the Project (as evidenced by the issuance of the last Partial Certificate of Completion) no later than March 31, 2018, except as a result of a force majeure; provided, however, that if, for reasons outside the Developer's reasonable control, the Developer requires an extension of the completion date, the Department of Planning and Development, in its sole discretion, may extend the construction completion date, for good cause shown by issuing a written extension letter. The Developer shall give written notice to the City within five days after it commences construction. The Developer shall construct the Project in accordance with the Plans and all laws and covenants and restrictions of record".

Section 5.

Base Sales Price For Homes.

A. Sections 5.5.B. (Sales Price) of the Agreement is amended and restated to read as follows:

"Developer affirmatively covenants that it shall sell and convey each Home to a Qualified Household for a base sales price (i.e., excluding any upgrades selected by the homebuyer) affordable to a buyer at one hundred percent (100%) of the median income for the Chicago primary metropolitan statistical area ('AMI'). Upon receipt of a written request from Developer, the Commissioner of Planning and Development shall have discretion to increase the base purchase price, for good cause shown by issuing a written notice to Developer".

B. Section 14.3 (Restrictions On Use) is amended and restated to read as follows:

"The Developer agrees that it shall develop and sell the Homes in accordance with the following provisions:

(a) The Developer shall sell each Home for a base sales price (i.e., excluding any

upgrades selected by the homebuyer) affordable to a buyer at one hundred percent (100%) of AMI, except as that price may be amended in accordance with Section 5.5.

(b) The Developer shall sell each Home to a Qualified Household.

(c) At the closing of each Home, the Developer shall require the homebuyer to execute a First Mortgage and a Second Mortgage.

The Developer acknowledges and agrees that the use and affordability restrictions set forth in this Section 14 constitute material, bargained-for consideration for the City, and that, but for such use and affordability restrictions, the City would not have agreed to convey the City Land to the Developer".

C. (Sub)Exhibit I (Base Prices) of the Agreement is deleted in its entirety.

Section 6.

City Hiring Plan.

The Agreement is amended to include Section 33 (City Hiring Plan), which reads as follows:

"(i) The City is subject to the June 16, 2014 'City of Chicago Hiring Plan' (as amended, the '2014 City Hiring Plan') entered in Shakman v. Democratic Organization of Cook County, Case Number 69 C 2145 (United States District Court for the Northern District of Illinois). Among other things, the 2014 City Hiring Plan prohibits the City from hiring persons as governmental employees in non-exempt positions on the basis of political reasons or factors.

(ii) Developer is aware that City policy prohibits City employees from directing any individual to apply for a position with Developer, either as an employee or as a subcontractor, and from directing Developer to hire an individual as an employee or as a subcontractor. Accordingly, Developer must follow its own hiring and contracting procedures, without being influenced by City employees. Any and all personnel provided by Developer under this Agreement are employees or subcontractors of Developer, not employees of the City of Chicago. This Agreement is not intended to and does not constitute, create, give rise to, or otherwise recognize an employer-employee relationship of any kind between the City and any personnel provided by Developer.

(iii) Developer will not condition, base, or knowingly prejudice or affect any term or aspect to the employment of any personnel provided under this Agreement, or offer employment

to any individual to provide services under this Agreement, based upon or because of any political reason or factor, including, without limitation, any individual's political affiliation, membership in a political organization or party, political support or activity, political financial contributions, promises of such political support, activity or financial contributions, or such individual's political sponsorship or recommendation. For purposes of this Agreement, a political organization or party is an identifiable group or entity that has as its primary purpose the support of or opposition to candidates for elected public office. Individual political activities are the activities of individual persons in support of or in opposition to political organizations or parties or candidates for elected public office.

(iv) In the event of any communication to Developer by a City employee or City official in violation of subparagraph (ii) above, or advocating a violation of subparagraph (iii) above, Developer will, as soon as is reasonably practicable, report such communication to the Hiring Oversight Section of the City's Office of the Inspector General (the 'OIG'), and also to the head of the relevant City Department utilizing services provided under this Agreement. Developer will also cooperate with any inquiries by the OIG".

Section 7.

Recording Costs.

Developer shall pay to record this First Amendment and other documents incidental thereto.

Section 8.

Full Force And Effect.

Except as amended hereby, the Agreement shall continue in full force and effect as the binding obligations of the City and Developer.

Section 9.

Counterparts.

This First Amendment may be executed in any number of counterparts, each of which shall be deemed an original and all of which, taken together, shall constitute a single, integrated instrument.

In Witness Whereof, The parties have caused this First Amendment to be executed on or as of the date first above written.

City of Chicago, an Illinois municipal corporation, acting by and through its Department of Planning and Development

By: _____
David L. Reifman, Commissioner
Department of Planning
and Development

Habitat for Humanity Chicago
(formerly known as Windy City Habitat for Humanity, Inc.),
an Illinois not-for-profit corporation

By: _____

Name: _____

Its: _____

State of Illinois)
) SS.
County of Cook)

I, the undersigned, a notary public in and for said County, in the State aforesaid, do hereby certify that David L. Reifman, the Commissioner of the Department of Planning and Development of the City of Chicago, an Illinois municipal corporation, personally known to me to be the same person whose name is subscribed to the foregoing instrument, appeared before me this day in person and, being first duly sworn by me, acknowledged that, as said Commissioner, he signed and delivered the foregoing instrument pursuant to authority given by the City of Chicago as his free and voluntary act and as the free and voluntary act and deed of said municipal corporation, for the uses and purposes therein set forth.

Given under my notarial seal this _____ day of _____, 20__.

_____
Notary Public

State of Illinois)
) SS.
County of Cook)

I, the undersigned, a notary public in and for said County, in the State aforesaid, do hereby certify that _____, personally known to me to be the _____ of Habitat for Humanity Chicago, an Illinois not-for-profit corporation and the same person whose name is subscribed to the foregoing instrument, appeared before me this day in person and, being first duly sworn by me, acknowledged that s/he signed and delivered the foregoing instrument as her/his free and voluntary act and the free and voluntary act of said company for the uses and purposes therein set forth.

Given under my notarial seal this _____ day of _____, 20__.

_____
Notary Public

[(Sub)Exhibit "A" referred to in this First Agreement with Habitat for Humanity Chicago for Sale and Redevelopment of Land constitutes Exhibit "A" to ordinance and printed on pages 18480 through 18484 of this *Journal*.]

ACQUISITION OF PROPERTY IN 1600 BLOCKS OF W. EDGEWATER AVE. AND W. HOLLYWOOD AVE. FOR BENEFIT OF EDGEWATER/ASHLAND REDEVELOPMENT PROJECT AREA.

[O2016-160]

The Committee on Housing and Real Estate submitted the following report:

CHICAGO, February 10, 2016.

To the President and Members of the City Council:

Your Committee on Housing and Real Estate, for which a meeting was held on February 4, 2016, having had under consideration the ordinance introduced by Mayor Rahm Emanuel on January 13, 2016, this being an acquisition of property on the 1600 blocks of

West Edgewater Avenue and West Hollywood Avenue, begs leave to recommend that Your Honorable Body *Pass* the said ordinance transmitted herewith.

This recommendation was concurred in by a voice vote of all committee members present, with no dissenting votes.

Respectfully submitted,

(Signed) JOSEPH A. MOORE,
Chairman.

On motion of Alderman J. Moore, the said proposed ordinance transmitted with the foregoing committee report was *Passed* by yeas and nays as follows:

Yeas -- Aldermen Moreno, Hopkins, Dowell, Burns, Hairston, Sawyer, Mitchell, Harris, Beale, Sadlowski Garza, Thompson, Cárdenas, Quinn, Burke, Lopez, Foulkes, D. Moore, Curtis, O'Shea, Cochran, Brookins, Muñoz, Zalewski, Scott, Solis, Burnett, Ervin, Taliaferro, Reboyras, Santiago, Waguespack, Mell, Ramirez-Rosa, Villegas, Mitts, Sposato, Laurino, O'Connor, Napolitano, Reilly, Smith, Tunney, Arena, Cappleman, Pawar, Osterman, J. Moore, Silverstein -- 48.

Nays -- None.

Alderman Beale moved to reconsider the foregoing vote. The motion was lost.

The following is said ordinance as passed:

WHEREAS, The City of Chicago ("City") is a home rule unit of government by virtue of the provisions of the Constitution of the State of Illinois of 1970 and, as such, may exercise any power and perform any function pertaining to its government and affairs; and

WHEREAS, Pursuant to ordinances adopted by the City Council of the City of Chicago ("City Council") on October 1, 2003 and published at pages 8260 through 8333 of the *Journal of the Proceedings of the City Council of the City of Chicago* ("*Journal*") for such date: (i) a certain redevelopment plan and project (the "Plan") for the Edgewater/Ashland Redevelopment Project Area (the "Area") was approved pursuant to the Illinois Tax Increment Allocation Redevelopment Act, as amended (65 ILCS 5/11-74.4-1, et seq.) (the "Act"); (ii) the Area was designated as a redevelopment project area pursuant to the Act; and (iii) tax increment allocation financing was adopted pursuant to the Act as a means of financing certain Area redevelopment project costs (as defined in the Act) incurred pursuant to the Plan; and

WHEREAS, It is necessary to acquire the parcels of property located in the Area listed on the attached Exhibit A (the "Acquisition Parcels"), which parcels also are located in the Area, in order to achieve the objectives of the Plan, which include, among other things: reducing or eliminating conditions that qualify the Area as a redevelopment area; and

WHEREAS, By Resolution Number 15-CDC-32, adopted by the Community Development Commission of the City of Chicago ("Commission") on November 10, 2015, the Commission recommended the acquisition of the Acquisition Parcels; and

WHEREAS, By Resolution Number 15-CDC-33, adopted by the Community Development Commission of the City of Chicago ("Commission") on November 10, 2015, the Commission recommended the disposition of the Acquisition Parcels to the Chicago Park District for the creation of a public park, subject to public advertisement of the proposed sale of the Acquisition Parcels and City Council authorization; and

WHEREAS, The City Council finds such acquisitions to be for the same purposes as those set forth in Divisions 74.2 and 74.4 of the Illinois Municipal Code; and

WHEREAS, The City Council further finds that such acquisition and exercise of power of eminent domain shall be in furtherance of the Plan, which was first adopted in 2003 in accordance with the Act, as recited above, and was in existence prior to April 15, 2006; and

WHEREAS, The City Council further finds that prior to April 15, 2006, the Plan included an estimated $7,500,000 in property assembly costs as a budget line item in Table 2 to the Plan, and also described property assembly as a part of the redevelopment project for the Area, including in Section 4 of the Plan; and

WHEREAS, The City Council further finds that the Acquisition Parcels were included in the Area prior to April 15, 2006, that there has been no extension in the completion date of the Plan and that the Acquisition Parcels are not located in an industrial park conservation area; now, therefore,

Be It Ordained by the City Council of the City of Chicago:

SECTION 1. The foregoing recitals are hereby adopted as the findings of the City Council.

SECTION 2. It is hereby determined and declared that it is useful, desirable and necessary that the City of Chicago acquire the Acquisition Parcels for public purposes and for purposes of implementing the objectives of the Amended Plan for the Department of Planning and Development.

SECTION 3. The Corporation Counsel is authorized to negotiate with the owner(s) for the purchase of the Acquisition Parcels. If the Corporation Counsel and the owner(s) are able to agree on the terms of the purchase, the Corporation Counsel is authorized to purchase the Acquisition Parcels on behalf of the City for the agreed price. If the Corporation Counsel is unable to agree with the owner(s) of the Acquisition Parcels on the terms of the purchase,

or if the owner(s) is or are incapable of entering into such a transaction with the City, or if the owner(s) cannot be located, then the Corporation Counsel is authorized to institute and prosecute condemnation proceedings on behalf of the City for the purpose of acquiring fee simple title to the Acquisition Parcels under the City's power of eminent domain. Such acquisition efforts shall commence with respect to those Acquisition Parcels identified in Exhibit A within four years of the date of the publication of this ordinance. For each Acquisition Parcel, commencement shall be deemed to have occurred upon the City's delivery of an offer letter to the owner(s) of such Acquisition Parcel.

SECTION 4. The Commissioner of the Department of Planning and Development is authorized to execute such documents as may be necessary to implement the provisions of this ordinance, subject to the approval of the Corporation Counsel.

SECTION 5. If any provision of this ordinance shall be held to be invalid or unenforceable for any reason, the invalidity or unenforceability of such provision shall not affect any of the other provisions of this ordinance.

SECTION 6. All ordinances, resolutions, motions or orders in conflict with this ordinance are hereby repealed to the extent of such conflict.

SECTION 7. This ordinance shall be effective upon its passage and approval.

Exhibit "A" referred to in this ordinance reads as follows:

Exhibit "A".

Acquisition Parcels.

(Subject To Final Survey And Title Commitment)

Address	Permanent Index Numbers	Vacant Or Improved
1628 West Hollywood Avenue	14-06-409-060	Improved
1630 West Hollywood Avenue	14-06-409-048	Improved
1619 West Edgewater Avenue	14-06-409-066	Improved
1621 West Edgewater Avenue	14-06-409-067	Improved
1623 West Edgewater Avenue	14-06-409-068	Improved
1625 West Edgewater Avenue	14-06-409-069	Improved

LEASE RENEWAL AGREEMENT WITH BOARD OF EDUCATION OF CHICAGO FOR USE OF BUILDING SPACE AT 13281 S. CORLISS AVE. BY CHICAGO PUBLIC LIBRARY ALTGELD BRANCH.

[O2016-155]

The Committee on Housing and Real Estate submitted the following report:

CHICAGO, February 10, 2016.

To the President and Members of the City Council:

Your Committee on Housing and Real Estate, for which a meeting was held on February 4, 2016, having had under consideration the ordinance introduced by Mayor Rahm Emanuel on January 13, 2016, this being the lease agreement with Chicago Board of Education regarding property at 13281 South Corliss Avenue, begs leave to recommend that Your Honorable Body *Pass* said ordinance transmitted herewith.

This recommendation was concurred in by a voice vote of all committee members present, with no dissenting votes.

Respectfully submitted,

(Signed) JOSEPH A. MOORE,
Chairman.

On motion of Alderman J. Moore, the said proposed ordinance transmitted with the foregoing committee report was *Passed* by yeas and nays as follows:

Yeas -- Aldermen Moreno, Hopkins, Dowell, Burns, Hairston, Sawyer, Mitchell, Harris, Beale, Sadlowski Garza, Thompson, Cárdenas, Quinn, Burke, Lopez, Foulkes, D. Moore, Curtis, O'Shea, Cochran, Brookins, Muñoz, Zalewski, Scott, Solis, Burnett, Ervin, Taliaferro, Reboyras, Santiago, Waguespack, Mell, Ramirez-Rosa, Villegas, Mitts, Sposato, Laurino, O'Connor, Napolitano, Reilly, Smith, Tunney, Arena, Cappleman, Pawar, Osterman, J. Moore, Silverstein -- 48.

Nays -- None.

Alderman Beale moved to reconsider the foregoing vote. The motion was lost.

The following is said ordinance as passed:

Be It Ordained by the City Council of the City of Chicago:

SECTION 1. On behalf of the City of Chicago, as tenant, the Commissioner of the Department of Fleet and Facility Management is authorized to execute a lease renewal with the Board of Education of the City of Chicago, as landlord, for use of approximately 4,000 square feet of building space located at 13281 South Corliss Avenue by the Chicago Public Library as the Altgeld Branch Library; such lease renewal to be approved by the Commissioner of the Chicago Public Library, the President of the Chicago Public Library Board of Directors, and approved as to form and legality by the Corporation Counsel in substantially the following form:

[Lease Agreement immediately follows Section 2 of this ordinance.]

SECTION 2. This ordinance shall be effective from and after the date of its passage and approval.

Lease Agreement referred to in this ordinance reads as follows:

Lease No. 19049.

This Lease Renewal ("Lease Renewal") is made and entered into this 15th day of November 2015, by and between the Board of Education of the City of Chicago, a body politic and corporate (herein referred to as "Landlord" or "Board") and, the City of Chicago, a municipal corporation (hereinafter referred to as "Tenant").

Recitals.

Whereas, Landlord is the owner of the real estate located at 13200 -- 13381 South Corliss Avenue, Chicago, Cook County, Illinois, which is improved with four buildings, three of which are connected with a breezeway (the "Breezeway Buildings"); and

Whereas, Landlord occupies the northernmost and southernmost Breezeway Buildings as depicted on Exhibit A attached hereto; and

Whereas, The middle Breezeway Building (the "Premises") was renovated into a new Chicago Public Library facility pursuant to the terms of that certain Intergovernmental Agreement dated November 15, 2010 by and among Landlord, Tenant, and the Chicago Housing Authority; and

Whereas, Landlord and Tenant entered into that certain Lease Agreement dated November 15, 2010 for a period commencing November 15, 2010 and terminating on November 14, 2015 (the "Original Lease") in which the Landlord agreed to lease the Premises to Tenant; and

Whereas, Tenant has been operating the Chicago Public Library Altgeld Branch at the Premises pursuant to the Original Lease; and

Whereas, Landlord and Tenant wish to renew the Original Lease so that Tenant can continue operation of the Chicago Public Library Altgeld Branch at the Premises;

Now, Therefore, In consideration of the covenants, terms and conditions set forth herein, the parties hereto agree and covenant as follows:

Section 1.

Grant.

Landlord hereby leases to Tenant the following described premises situated in the City of Chicago, County of Cook, State of Illinois, to wit:

the approximately 4,000 square foot middle Breezeway Building, located at 13281 South Corliss Avenue, Chicago, Cook County, Illinois, part of Permanent Index Number 25-35-100-019 (the "Premises") as depicted on Exhibit A and identified as the Altgeld Library.

Section 2.

Term.

The term of this Lease Renewal ("Term") shall begin on November 15, 2015 and shall end on June 30, 2021, unless sooner terminated as set forth in this Lease Renewal. Upon expiration or termination of the Term, for any reason, all improvements made to the Premises pursuant to the Original Lease or this Lease Renewal shall become the sole property of the Landlord, and Tenant shall cease to have any ownership or leasehold rights under the Original Lease or this Lease Renewal.

Section 3.

Rent, Taxes, And Utilities.

3.1 Rent.

Tenant shall pay Landlord base rent for the use of the Premises pursuant to the Lease Renewal terms set forth herein in the amount of:

One and no/100 Dollars ($1.00) for the entire Term, the receipt and sufficiency of said sum being herewith acknowledged by the Tenant and Landlord.

3.2 Leasehold Taxes.

To the extent that Tenant is not exempt from taxes or fees, Tenant shall pay when due any and all leasehold real estate taxes or other taxes assessed or levied on the Premises assessed on or after the date of occupancy and in connection with this Agreement or Tenant's use of the Premises. Tenant shall cooperate with Landlord in resolving any leasehold real estate or other tax issues that may arise. Tenant shall not be responsible for any leasehold taxes assessed against third parties or the Landlord's use or ownership of any other portions of Landlord's property not specifically included in the Premises, subject to the terms of this Lease Renewal.

3.3 Utilities And Other Services.

Tenant shall pay when due any and all costs and expenses of any kind related to the Premises, including, but not limited to: charges for gas, electricity, water, sewer, light, heat, waste disposal, telephone, cable, alarm systems, all other communication systems, and all other utilities. Tenant shall assume full responsibility for any other utility services and telephone or other communication services used in, or supplied to, the Premises by or for Tenant. Notwithstanding the foregoing, Tenant shall assume no such responsibilities for any other portions of Landlord's property not specifically included in the Premises.

Section 4.

Enjoyment Of The Premises, Alterations And Additions, Surrender.

4.1 Covenant Of Quiet Enjoyment.

Landlord covenants and agrees that Tenant, upon observing and keeping the covenants, agreements and conditions of this Lease Renewal on its part to be kept, observed and

performed, shall lawfully and quietly hold, occupy and enjoy the Premises (subject to the provisions of this Lease Renewal) during the Term without hindrance or molestation by Landlord or by any person or persons claiming under Landlord.

4.2 Tenant's Duty To Maintain Premises And Right Of Access.

Unless otherwise provided in this Lease Renewal, Tenant shall, at Tenant's sole expense, keep the Premises in a condition of thorough repair and good order, and in compliance with all applicable provisions of the Municipal Code of Chicago. Landlord shall have the right of access to the Premises for the purpose of inspecting and making repairs to the Premises, provided that, except in the case of emergencies, Landlord shall first give notice to Tenant of its desire to enter the Premises, or any portion thereof, and will schedule its entry so as to minimize any interference with Tenant's use of the Premises or Tenant's workers or contractors. Notwithstanding the foregoing, the parties acknowledge and agree that no advance notice of entry is required in the event of an emergency.

4.3 Use Of The Premises.

Tenant shall not use the Premises in a manner that would violate any laws, ordinances, orders, rules, regulations, or requirements of all federal, state and municipal governmental departments. Tenant further covenants not to damage, disfigure, or injure the Premises or any building or improvement adjacent to the Premises. Tenant agrees that in utilizing the Premises that it shall not discriminate against any member of the public because of race, color, sex, gender identity, age, religion, disability, national origin, ancestry, sexual orientation, marital status, parental status, military discharge status, or source of income.

4.4 Alterations And Additions.

Tenant shall have the right to make such alterations, additions and improvements to the Premises as it shall deem necessary, provided that any such alterations, additions and improvements shall be in full compliance with the applicable Law and provided that Tenant has obtained the prior written consent of Landlord. Landlord shall not unreasonably withhold consent.

Section 5.

Assignment And Liens.

5.1 Assignment.

Tenant shall not assign this Lease Renewal in whole or in part, or sublet the Premises or any part thereof without the prior written consent of Landlord in each instance. Landlord shall not unreasonably withhold consent.

5.2 Tenant's Covenant Against Liens.

Tenant shall not cause or permit any lien or encumbrance, whether created by act of Tenant, operation of law or otherwise, to attach to or be placed upon Landlord's title or interest in the Premises.

Section 6.

Insurance And Indemnification.

6.1 Tenant's Self-Insurance.

Tenant is self-insured and agrees to maintain such insurance in full force and effect on the leasehold during the entire Term. Tenant's self-insurance shall be subject to the approval of the Tenant's Risk Management Department. Tenant will provide Landlord with a letter executed by an authorized official evidencing that Tenant is self-insured. This letter shall be tendered to Landlord when this Lease Renewal is executed.

6.2 Mutual Indemnification.

Tenant and Landlord shall indemnify and hold each other harmless against all liabilities, judgment costs, damages, and expenses that may accrue against, be charged to, or be recovered from either party by reason of any negligent performance of or failure to perform any of their obligations under this Lease Renewal.

Section 7.

Conflict Of Interest And Governmental Ethics.

7.1 Conflict Of Interest.

No official or employee of the Tenant, nor any member of any board, commission or agency of the Tenant, shall have any financial interest (as defined in Chapter 2-156 of the Municipal Code), either direct or indirect, in the Premises; nor shall any such official, employee, or member participate in making or in any way attempt to use his/her position to influence any Tenant governmental decision or action with respect to this Lease Renewal.

7.2 Duty To Comply With Governmental Ethics Ordinance.

Tenant and Landlord shall comply with Chapter 2-156 of the Municipal Code of Chicago, "Governmental Ethics", including but not limited to Section 2-156-120, which states that no

payment, gratuity, or offer of employment shall be made in connection with any Tenant contract as an inducement for the award of that contract or order. Any contract negotiated, entered into, or performed in violation of any of the provisions of Chapter 2-156 shall be voidable as to the Tenant.

7.3 Inspector General.

Tenant, Landlord, and CHA acknowledge that, in accordance with 105 ILCS 5/34-13.1, the Inspector General of the Board of Education of the City of Chicago has the authority to conduct certain investigations and that the Inspector General shall have access to all information and personnel necessary to conduct those investigations.

7.4 Conflicts, Indebtedness, Ethics.

This Lease Renewal shall not be legally binding on the Board if entered into in violation of the provisions of 105 ILCS 5/34-21.3 which restricts the employment of, or the letting of contracts to, former Board members during the one year period following expiration or other termination of their terms of office. The Board's Indebtedness Policy adopted June 26, 1996 (96-0626-PO3), as amended from time to time, shall be incorporated and made a part of this Lease Renewal. The Board's Ethics Code adopted May 25, 2011 (11-0525-PO2), as amended from time to time, shall be incorporated and made a part of this Lease Renewal.

Section 8.

Default.

8.1

The failure of the Landlord to perform, keep or observe any of the covenants, conditions, promises, agreements or obligations of the Landlord under this Lease Renewal or any other agreement directly related to this Lease Renewal shall constitute an "Event of Default" by the Landlord hereunder. Upon the occurrence of an Event of Default, the Tenant may terminate this Lease Renewal and any other agreement directly related to this Agreement. The Tenant Renewal may, in any court of competent jurisdiction by any action or proceeding at law or in equity, pursue and secure any available remedy, including but not limited to injunctive relief or the specific performance of the agreements contained herein.

In the event the Landlord shall fail to perform a covenant which the Landlord is required to perform under this Lease Renewal, notwithstanding any other provision of this Lease Renewal to the contrary, an Event of Default shall not be deemed to have occurred unless

the Landlord has failed to cure such default within 30 days of its receipt of a written notice from the Tenant specifying the nature of the default; provided, however, with respect to those defaults which are not capable of being cured within such 30 day period, the Landlord shall not be deemed to have committed an Event of Default under this Lease Renewal if it has commenced to cure the alleged default within such 30 day period and thereafter diligently and continuously prosecutes the cure of such default until the same has been cured.

8.2

The failure of the Tenant to perform, keep or observe any of the covenants, conditions, promises, agreements or obligations of the Tenant under this Lease Renewal or any other agreement directly related to this Lease Renewal shall constitute an "Event of Default" by the Tenant hereunder. Upon the occurrence of an Event of Default, the Landlord may terminate this Lease Renewal and any other agreement directly related to this Lease Renewal. The Landlord may, in any court of competent jurisdiction by any action or proceeding at law or in equity, pursue and secure injunctive relief or the specific performance of the agreements contained herein.

In the event the Tenant shall fail to perform a covenant which the Tenant is required to perform under this Lease Renewal, notwithstanding any other provision of this Lease Renewal to the contrary, an Event of Default shall not be deemed to have occurred unless the Tenant has failed to cure such default within 30 days of its receipt of a written notice from the Landlord specifying the nature of the default; provided, however, with respect to those defaults which are not capable of being cured within such 30 day period, the Tenant shall not be deemed to have committed an Event of Default under this Lease Renewal if it has commenced to cure the alleged default within such 30 day period and thereafter diligently and continuously prosecutes the cure of such default until the same has been cured.

Section 9.

Miscellaneous.

9.1 Notice.

All notices, demands or requests which may be or are required to be given, demanded or requested by either party or to the other shall be in writing. All notices, demands and requests to Tenant shall be delivered by national overnight courier or shall be by United States registered or certified mail, return receipt requested, postage prepaid, addressed to Tenant as follows:

Chicago Public Library
Attention: Commissioner's Office
401 South State Street, 10th Floor
Chicago, Illinois 60605

with a copy to:

City of Chicago
Department of Fleet and Facility Management
Office of Real Estate Management
30 North LaSalle Street, Suite 300
Chicago, Illinois 60602

or at such other places as Tenant may from time to time designate by written notice. All notices, demands and requests to Landlord shall be delivered by national overnight courier or shall be by United States registered or certified mail, return receipt requested, postage prepaid, addressed to Landlord as follows:

Board of Education of the City of Chicago
Department of Real Estate
42 West Madison Street, Second Floor
Chicago, Illinois 60602
Attention: Director

with a copy to:

Board of Education of the City of Chicago
Law Department
One North Dearborn Street, 9th Floor
Chicago, Illinois 60602
Attention: General Counsel

or at such other place as Landlord may from time to time designate by written notice. Any notice, demand or request which shall be served upon to any party, in the manner aforesaid, shall be deemed to be sufficiently served or given for all purposes hereunder at the time such notice, demand or request shall be mailed.

9.2 Partial Invalidity.

If any covenant, condition, provision, term or agreement of this Lease Renewal shall, to any extent, be held invalid or unenforceable, the remaining covenants, conditions, provisions, terms and agreements of this Lease Renewal shall not be affected thereby, but each covenant, condition, provision, term or agreement of this Lease Renewal shall be valid and in force to the fullest extent permitted by law.

9.3 Governing Law.

This Lease Renewal shall be governed by and construed in accordance with the internal laws of the State of Illinois, without regard to the principles of conflicts of law thereof. If there

is a lawsuit under this Lease Renewal, each party agrees to submit to the jurisdiction of the courts of Cook County, the State of Illinois and the United States District Court for the Northern District of Illinois.

9.4 Entire Agreement.

All preliminary and contemporaneous negotiations are merged into and incorporated in this Lease Renewal. This Lease Renewal contains the entire agreement between the parties and shall not be modified or amended in any manner except by an instrument in writing executed by the parties hereto.

9.5 Captions And Section Numbers.

The captions and section numbers appearing in this Lease Renewal are inserted only as a matter of convenience and in no way define, limit, construe or describe the scope or intent of such sections of this Lease Renewal nor in any way affect this Lease Renewal.

9.6 Binding Effect Of Lease.

The covenants, agreements, and obligations contained in this Lease Renewal, shall extend to, bind, and insure to the benefit of the parties and their representatives, heirs, successors, and assigns.

9.7 Time Is Of The Essence.

Time is of the essence of this Lease Renewal and of each and every provision hereof.

9.8 No Principal/Agent Or Partnership Relationship.

Nothing contained in this Lease Renewal shall be deemed or construed by the parties hereto or by any third party as creating the relationship of principal and agent or of partnership or of joint venture between the parties hereto.

9.9 Authorization To Execute Lease.

The parties executing this Lease Renewal hereby represent and warrant that they are the duly authorized and acting representatives of Tenant and Landlord respectively and that by their execution of this Lease Renewal, it became the binding obligation of Tenant and Landlord respectively, subject to no contingencies or conditions except as specifically provided herein.

9.10 Termination Of Agreement.

Tenant and Landlord shall have the right to terminate this Lease Renewal for any reason without penalty by providing each other with one 120 days prior written notice.

9.11 Force Majeure.

When a period of time is provided in this Lease Renewal for either party to do or perform any act or thing, the party shall not be liable or responsible for any delays due to strikes, lockouts, casualties, acts of God, wars, governmental regulation or control, and other causes beyond the reasonable control of the party, and in such event the time period shall be extended for the amount of time the party is so delayed.

9.12 Amendments.

From time to time, the parties hereto may amend this Lease Renewal with respect to any provisions reasonably related to Tenant's use of the Premises and/or Landlord's administration of this Lease Renewal. Provided, however, that such amendment(s) shall not serve to extend the Term hereof nor serve to otherwise materially alter the essential provisions contained herein. Such amendment(s) shall be in writing, shall establish the factual background necessitating such alteration, shall set forth the terms and conditions of such modification, and shall be duly executed by both Tenant and Landlord. Such amendment(s) shall only take effect upon execution by both parties. Upon execution, such amendment(s) shall become a part of this Lease Renewal and all other provisions of this Lease Renewal shall otherwise remain in full force and effect.

9.13 No Other Rights.

This Lease Renewal does not give Tenant or Landlord any other right with respect to the Premises.

9.14 No Personal Liability.

No elected or appointed official or member or employee or agent of the Tenant or Landlord shall be individually or personally liable in connection with this Lease Renewal because of their execution or attempted execution or because of any breach hereof. This limitation on liability survives any termination or expiration of this Lease Renewal.

9.15 Further Assurance.

The parties shall perform such acts, execute and deliver such instruments and documents, and do all such other things as may be reasonably necessary to accomplish the transactions contemplated in this Lease Renewal.

9.16 No Implied Waivers.

No waiver by either party of any breach of any provision of this Lease Renewal shall be a waiver of any continuing or succeeding breach of the breached provision, a waiver of the breached provision itself, or a waiver of any right, power or remedy under this Lease Renewal. No notice to, or demand on, either party in any case shall, of itself, entitle that party to any further notice or demand in similar or other circumstances.

9.17 Parties' Interest/No Third Party Beneficiaries.

This Lease Renewal shall be binding upon the parties and their respective successors and permitted assigns (as provided herein) and shall inure to the benefit of the parties, and their respective successors and permitted assigns (as provided herein). This Lease Renewal shall not run to the benefit of, or be enforceable by, any person or entity other than a party and its successors and permitted assigns. This Lease Renewal should not be deemed to confer upon third parties any remedy, claim, right of reimbursement or other right. Nothing contained in this Lease Renewal, nor any act of the parties, shall be deemed or construed by any of the parties hereto or by third parties to create any relationship of third party beneficiary, principal, agent, limited or general partnership, joint venture, or any association or relationship involving any of the parties.

9.18 Remedies Cumulative.

The remedies of a party hereunder are cumulative and the exercise of any one or more of the remedies provided for herein shall not be construed as a waiver of any other remedies of such party unless specifically so provided herein.

9.19 Original Lease.

Landlord and Tenant acknowledge and agree that the Tenant has leased and occupied the Premises under the Original Lease, dated November 15, 2010. Landlord and Tenant each acknowledge and agree that the other party has performed all obligations under the Original Lease and that neither party has any claims against the other with respect to the Original Lease. Unless expressly provided herein, if there is a conflict between the terms and conditions of the Original Lease and the terms and conditions of this Lease Renewal, the terms and conditions of this Lease Renewal shall prevail.

9.20 Freedom Of Information Act.

Tenant acknowledges that this Lease Renewal and all documents submitted to the Board related to this contract award are a matter of public record and are subject to the Illinois Freedom of Information Act (5 ILCS 140/1) and any other comparable state and federal laws

and that this Lease Renewal is subject to reporting requirements under 105 ILCS 5/10-20.44. Tenant further acknowledges that this Lease Renewal shall be posted on the Board's Internet website.

Section 10.

Additional Tenant Responsibilities

10.1 Maintenance.

Tenant shall provide, at Tenant's expense, engineering service for all maintenance and repair of the Premises, including mechanical, electrical components, and plumbing components. Engineering service as used herein shall refer strictly to service for the maintenance and repair of the physical plant that services the Premises. Notwithstanding the foregoing, Tenant shall assume no maintenance responsibilities for any other portions of Landlord's property not specifically included in the Premises.

10.2 Custodial Service.

Tenant shall provide and pay for nightly custodial services to the Premises when necessary as determined by Tenant. Notwithstanding the foregoing, Tenant shall assume no custodial responsibilities for any other portions of Landlord's property not specifically included in the Premises.

10.3 Illegal Activity.

Tenant, or any of its agents or employees, shall not perform or permit any practice that is injurious to the Premises, is illegal, or increases the rate of insurance on the Premises.

10.4 Hazardous Materials.

Tenant shall keep out of the Premises materials which cause a fire hazard or safety hazard and shall comply with reasonable requirements of Landlord's fire insurance carrier; not destroy, deface, damage, impair, nor remove any part of the Premises or facilities, equipment or appurtenances thereto and maintain the smoke detectors in the Premises in accordance with applicable law.

10.5 Alarm Service And Security.

Tenant shall be responsible for security to the Premises during Tenant's normal hours of operation. In addition, Tenant shall pay for monthly alarm service and security if necessary

at Tenant's sole discretion. Notwithstanding the foregoing, Tenant shall assume no alarm and security responsibilities for any other portions of Landlord's property not specifically included in the Premises.

10.6 Extermination Services.

Tenant shall provide and pay for exterminator service whenever necessary at Tenant's reasonable discretion. Notwithstanding the foregoing, Tenant shall assume no extermination responsibilities for any other portions of Landlord's property not specifically included in the Premises.

10.7 Heating.

Tenant shall provide and pay for heating to the Premises whenever heating shall be necessary and/or required for the comfortable occupancy of the Premises by Tenant. Tenant shall maintain the heating plant and equipment that services the Premises portion only in good operable condition. Notwithstanding the foregoing, Tenant shall assume no heating responsibilities for any other portions of Landlord's property not specifically included in the Premises.

10.8 Air-Conditioning.

Tenant shall provide and pay for air-conditioning to the Premises whenever air-conditioning shall be necessary and/or required for the comfortable occupancy of the Premises by Tenant. Tenant shall maintain all the air-conditioning plant and equipment that services the Premises portion in good operable condition. Notwithstanding the foregoing, Tenant shall assume no air-conditioning responsibilities for other portions of Landlord's property not specifically included in the Premises.

10.9 Condition On Surrender.

Upon the termination or cancellation of this Lease Renewal, Tenant shall surrender the Premises to the Landlord in a comparable or better condition than the condition of the Premises at the beginning of Tenant's use, with normal wear and tear taken into consideration.

10.10 Trade Fixtures.

Upon the termination or cancellation of this Lease Renewal by lapse of time, Tenant may remove Tenant's personal property, trade fixtures, and equipment, provided that Tenant shall repair any injury or damage to the Premises which may result from such removal.

Section 11.

Additional Landlord Responsibilities.

11.1 Snow Removal.

Landlord shall provide and pay for prompt removal of snow and ice from sidewalks which immediately abut the Premises.

11.2 Landscaping.

Landlord shall provide and pay for any landscaping services that may be required to the physical grounds which immediately abut the Premises.

11.3 Garbage Pick-Up And Scavenger Service.

Landlord shall provide garbage removal service and scavenger service to the Premises.

Section 12.

Counterparts And Facsimiles.

12.1 Counterparts And Facsimiles.

This Lease Renewal may be executed in any number of counterparts, each of which shall be deemed to be an original, but all of which together shall constitute but one instrument. A signature delivered by facsimile or electronic means shall be considered binding for both parties.

In Witness Whereof, The parties have executed this Lease Renewal as of the day and year first above written.

City of Chicago, an Illinois municipal corporation:

By: The Department of Fleet and Facility Management

By: _____
Commissioner

Approved: The Chicago Public Library

By: _____
Commissioner

Approved: The Chicago Public Library Board of Directors

By: _____
President

Approved as to Legal Form:

_____
Deputy Corporation Counsel -- Real Estate Division

Board of Education of the City of Chicago,
a body politic and corporate:

By: _____
Liza Balistreri, Director of Real Estate

COOR: 15-1006-COO18

Approved as to Legal Form:

_____
Ronald L. Marmer, General Counsel

[Exhibit "A" referred to in this Lease Renewal Agreement with Board of Education of Chicago printed on page 18511 of this *Journal.*]

Exhibit "A".
(To Lease Renewal Agreement With
Board Of Education Of Chicago)



COMMITTEE ON HUMAN RELATIONS.

REAPPOINTMENT OF NADERH H. ELRABADI, STEPHANIE A. KANTER, DAVID J. MUSSATT AND NABEELA RASHEED AS MEMBERS OF CHICAGO COMMISSION ON HUMAN RELATIONS.

[A2015-141]

The Committee on Human Relations submitted the following report:

CHICAGO, February 10, 2016.

To the President and Members of the City Council:

Your Committee on Human Relations, for which a meeting was held February 2, 2016, having had under consideration the reappointments of Naderh H. Elrabadi, Stephanie A. Kanter, David J. Mussatt and Nabeela Rasheed as members of the Chicago Commission on Human Relations, begs leave to recommend that Your Honorable Body *Approve* the proposed reappointments transmitted herewith.

This recommendation was concurred in by a voice vote of all committee members present, with no dissenting votes.

Respectfully submitted,

(Signed) PROCO JOE MORENO,
Chairman.

On motion of Alderman Moreno, the committee's recommendation was *Concurred In* and the said proposed reappointments of Naderh H. Elrabadi, Stephanie A. Kanter, David J. Mussatt and Nabeela Rasheed as members of the Chicago Commission on Human Relations were *Approved* by yeas and nays as follows:

Yeas -- Aldermen Moreno, Hopkins, Dowell, Burns, Hairston, Sawyer, Mitchell, Harris, Beale, Sadlowski Garza, Thompson, Cárdenas, Quinn, Burke, Lopez, Foulkes, D. Moore, Curtis, O'Shea, Cochran, Brookins, Muñoz, Zalewski, Scott, Solis, Burnett, Ervin, Taliaferro, Reboyras, Santiago, Waguespack, Mell, Ramirez-Rosa, Villegas, Mitts, Sposato, Laurino, O'Connor, Napolitano, Reilly, Smith, Tunney, Arena, Cappleman, Pawar, Osterman, J. Moore, Silverstein -- 48.

Nays -- None.

Alderman Beale moved to reconsider the foregoing vote. The motion was lost.

APPOINTMENT OF JULIO RODRIGUEZ AS MEMBER OF CHICAGO COMMISSION ON HUMAN RELATIONS.

[A2015-142]

The Committee on Human Relations submitted the following report:

CHICAGO, February 10, 2016.

To the President and Members of the City Council:

Your Committee on Human Relations, for which a meeting was held February 2, 2016, having had under consideration the appointment of Julio Rodriguez as a member of the Chicago Commission on Human Relations, begs leave to recommend that Your Honorable Body *Approve* the proposed appointment transmitted herewith.

This recommendation was concurred in by a voice vote of all committee members present, with no dissenting votes.

Respectfully submitted,

(Signed) PROCO JOE MORENO,
Chairman.

On motion of Alderman Moreno, the committee's recommendation was *Concurred In* and the said proposed appointment of Julio Rodriguez as a member of the Chicago Commission on Human Relations was *Approved* by yeas and nays as follows:

Yeas -- Aldermen Moreno, Hopkins, Dowell, Burns, Hairston, Sawyer, Mitchell, Harris, Beale, Sadlowski Garza, Thompson, Cárdenas, Quinn, Burke, Lopez, Foulkes, D. Moore, Curtis, O'Shea, Cochran, Brookins, Muñoz, Zalewski, Scott, Solis, Burnett, Ervin, Taliaferro, Reboyras, Santiago, Waguespack, Mell, Ramirez-Rosa, Villegas, Mitts, Sposato, Laurino, O'Connor, Napolitano, Reilly, Smith, Tunney, Arena, Cappleman, Pawar, Osterman, J. Moore, Silverstein -- 48.

Nays -- None.

Alderman Beale moved to reconsider the foregoing vote. The motion was lost.

AMENDMENT OF TITLES 2, 5 AND 9 OF MUNICIPAL CODE REGARDING MILITARY STATUS DISCRIMINATION AND ASSOCIATED CORRECTIONS.

[SO2015-8051]

The Committee on Human Relations submitted the following report:

CHICAGO, February 10, 2016.

To the President and Members of the City Council:

Your Committee on Human Relations, for which a meeting was held February 2, 2016, having had under consideration an ordinance amending Titles 2, 5 and 9 of the Municipal Code of Chicago regarding military status discrimination and associated corrections, begs leave to recommend that Your Honorable Body do *Pass* the proposed substitute ordinance transmitted herewith.

This recommendation was concurred in by a voice vote of all committee members present, with no dissenting votes.

Respectfully submitted,

(Signed) PROCO JOE MORENO,
Chairman.

On motion of Alderman Moreno, the said proposed substitute ordinance transmitted with the foregoing committee report was *Passed* by yeas and nays as follows:

Yeas -- Aldermen Moreno, Hopkins, Dowell, Burns, Hairston, Sawyer, Mitchell, Harris, Beale, Sadlowski Garza, Thompson, Cárdenas, Quinn, Burke, Lopez, Foulkes, D. Moore, Curtis, O'Shea, Cochran, Brookins, Muñoz, Zalewski, Scott, Solis, Burnett, Ervin, Taliaferro, Reboyras, Santiago, Waguespack, Mell, Ramirez-Rosa, Villegas, Mitts, Sposato, Laurino, O'Connor, Napolitano, Reilly, Smith, Tunney, Arena, Cappleman, Pawar, Osterman, J. Moore, Silverstein -- 48.

Nays -- None.

Alderman Beale moved to reconsider the foregoing vote. The motion was lost.

The following is said ordinance as passed:

Be It Ordained by the City Council of the City of Chicago:

SECTION 1. Section 2-32-450 of the Municipal Code of Chicago is hereby amended by deleting the language stricken through and by inserting the language underscored, as follows:

2-32-450 Loan Policy -- Pledge Requirements.

With each bid for interest upon city and school funds, the comptroller shall obtain signature by either the chairman of the board, chief executive officer, or an officer acceptable to the city comptroller, of the bidding bank or savings and loan association on the following pledge:

We pledge not to arbitrarily reject mortgage loans for residential properties within a specific geographic area in Chicago because of the location and/or age of the property, or in the case of proposed borrower to arbitrarily vary the terms of those loans or the application procedures for those loans on the basis of race, color, religion, national origin, age, sex, gender identity, marital status, ancestry, sexual orientation, parental status, source of income, disability or military ~~discharge~~ status. In addition, we pledge to make loans available to low- and moderate-income residential property in the neighborhoods of the City of Chicago within the limits of our legal restriction and prudent financial practices.

(Omitted text is unaffected by this ordinance.)

SECTION 2. Section 2-32-460 of the Municipal Code of Chicago is hereby amended by deleting the language stricken through and by inserting the language underscored, as follows:

2-32-460 Definitions.

Whenever used in this chapter, the terms "race", "color", "sex", "gender identity", "age", "religion", "disability", "national origin", "sexual orientation", "marital status", "parental status", "military ~~discharge~~ status" and "source of income" shall have the ~~same~~ meaning ~~as described~~ ascribed to that term in ~~Chapter 2-160,~~ Section 2-160-020~~, of this Code~~ or in rules duly promulgated under Chapter 2-160 of this Code.

SECTION 3. Section 2-74-080 of the Municipal Code of Chicago is hereby amended by deleting the language stricken through and by inserting the language underscored, as follows:

2-74-080 Discrimination -- Unlawful Activities.

No person shall discriminate against any employee or applicant because of race, color, sex, gender identity, age, religion, disability, national origin, ancestry, sexual orientation, marital status, parental status, military ~~discharge~~ status, ~~or~~ source of income, credit history (within the meaning of Section 2-160-053), or criminal record or criminal history (within the meaning of Section 2-160-054), as those terms are defined in Chapter 2-160 of this Code or in rules duly promulgated thereunder.

SECTION 4. Section 2-120-480 of the Municipal Code of Chicago is hereby amended by deleting the language stricken through, as follows:

2-120-480 Purpose And Intent.

The city council finds that prejudice and the practice of discrimination against any individual or group because of race, color, sex, gender identity, age, religion, disability, national origin, ancestry, sexual orientation, marital status, parental status, military ~~discharge~~ status, ~~lawful~~ source of income, ~~or~~ credit history (within the meaning of Section 2-160-053), or criminal record or criminal history (~~as to employment only~~ within the meaning of Section 2-160-054) menace peace and public welfare. The city council further finds that it is necessary to promote peace and good order and to eliminate such prejudice and discrimination by establishing an agency that will investigate complaints of discrimination, enforce civil rights ordinances, and promote harmony and understanding among various segments of society by gathering information on matters of human relations and providing education and counseling thereon to the various agencies of city government and to interested groups and individuals. The city council further finds that the function of such an agency can be enhanced by the creation of advisory councils on matters of special concern to groups that historically have been the subject of discrimination and bias, and provide a point of contact between such groups and the city government.

SECTION 5. Section 2-120-485 of the Municipal Code of Chicago is hereby amended by deleting the language stricken through and by inserting the language underscored, as follows:

2-120-485 Definitions.

Wherever used in this Article XIV, the terms "age", "religion", "disability", "sexual orientation", "marital status", "parental status", "military ~~discharge~~ status", "gender identity", and "source of income" shall have the ~~same meanings as described~~ meaning ascribed to that term in ~~Chapter 2-160~~ Section 2-160-020 of this Code. The term "credit history" shall have the meaning ascribed to that term in Section 2-160-020 and Section 2-160-053.

SECTION 6. Section 2-120-510 of the Municipal Code of Chicago is hereby amended by deleting the language stricken through and by inserting the language underscored, as follows:

2-120-510 Powers And Duties.

The commission shall have the following powers and duties, in addition to those assigned by other provisions of the Municipal Code:

(a) to advise and consult with the mayor and the city council on all matters involving prejudice or discrimination based on race, color, sex, gender identity, age, religion, disability, national origin, ancestry, sexual orientation, marital status, parental status, military ~~discharge~~ status, source of income, credit history (~~as to employment only~~ within the meaning of Section 2-160-053), or criminal record or criminal history (within the meaning of Section 2-160-054), or professional training or education from an accredited institution; and to recommend such legislative action as it may deem appropriate to effectuate the policy of this ordinance;

(Omitted text is unaffected by this ordinance.)

(c) to develop and implement programs to train city employees in methods of dealing with intergroup relations, in order to develop respect for equal rights and to achieve equality of treatment regardless of race, color, sex, gender identity, age, religion, disability, national origin, ancestry, sexual orientation, marital status, parental status, military ~~discharge~~ status, source of income, ~~or~~ credit history (~~as to employment only~~ within the meaning of Section 2-160-053), or criminal record or criminal history (within the meaning of Section 2-160-054);

(Omitted text is unaffected by this ordinance.)

SECTION 7. Section 2-120-515 of the Municipal Code of Chicago is hereby amended by deleting the language stricken through and by inserting the language underscored, as follows:

2-120-515 Investigations, Research And Publications.

The commission may also conduct research, public forums and educational programs on tensions between various groups within society, practices of discrimination based on race, color, sex, gender identity, age, religion, disability, national origin, ancestry, sexual orientation, marital status, parental status, military ~~discharge~~ status, ~~or lawful~~ source of income, credit history (within the meaning of Section 2-160-053), or criminal record or criminal history (within the meaning of Section 2-160-054); conduct public hearings to ascertain the status and treatment of various racial, ethnic, religious, cultural and social groups within society; means of alleviation discrimination and bias, and of improving human relations within the city; and issue such publications as may assist in the performance of its function.

SECTION 8. Section 2-160-010 of the Municipal Code of Chicago is hereby amended by deleting the language stricken through and by inserting the language underscored, as follows:

2-160-010 Declaration Of City Policy.

(Omitted text is unaffected by this ordinance.)

The city council of the City of Chicago hereby declares and affirms:

(Omitted text is unaffected by this ordinance.)

that behavior which denies equal treatment to any individual because of his or her race, color, sex, gender identity, age, religion, disability, national origin, ancestry, sexual orientation, marital status, parental status, military ~~discharge~~ status, source of income, ~~or~~ credit history (within the meaning of Section 2-160-053), or criminal record or criminal history (~~as to employment only~~ within the meaning of Section 2-160-054) undermines civil order and deprives persons of the benefits of a free and open society.

(Omitted text is unaffected by this ordinance.)

SECTION 9. Section 2-160-020 of the Municipal Code of Chicago is hereby amended by deleting the language stricken through and by inserting the language underscored, as follows:

2-160-020 Definitions.

Whenever used in this chapter:

(Omitted text is unaffected by this ordinance.)

(h) "Military ~~discharge~~ status" means (1) being on active duty in, or in any reserve component of, any branch of the armed forces of the United States, the State of Illinois, or any other state; (2) being a veteran of any such branch of the armed forces; or (3) the fact of discharge from ~~military status~~ any such branch of the armed forces and the reasons for such discharge.

(Omitted text is unaffected by this ordinance.)

SECTION 10. Section 2-160-030 of the Municipal Code of Chicago is hereby amended by deleting the language stricken through and by inserting the language underscored, as follows:

2-160-030 Unlawful Discriminatory Activities Designated.

No person shall directly or indirectly discriminate against any individual in hiring, classification, grading, discharge, discipline, compensation or other term or condition of employment because of the individual's race, color, sex, gender identity, age, religion, disability, national origin, ancestry, sexual orientation, marital status, parental status, military ~~discharge~~ status, credit history (within the meaning of Section 2-160-053), criminal record or criminal history (within the meaning of Section 2-160-054), or source of income. No employment agency shall directly or indirectly discriminate against any individual in classification, processing, referral or recommendation for employment because of the individual's race, color, sex, gender identity, age, religion, disability, national origin, ancestry, sexual orientation, marital status, parental status, military ~~discharge~~ status, credit history (within the meaning of Section 2-160-053), criminal record or criminal history (within the meaning of Section 2-160-054), or source of income.

The prohibitions contained in this paragraph shall not apply to any of the following:

(a) use of an individual's unfavorable discharge from military service as a valid employment criterion where: (i) authorized by federal law or regulation; or (ii) where the affected position of employment involves the exercise of fiduciary responsibilities and the reasons for the dishonorable discharge are related to ~~his or her~~ such individual's fiduciary capacity;

(b) hiring or selecting between individuals for bona fide occupational qualifications; and

(c) giving preferential treatment to veterans and their relatives as required by federal, ~~or~~ state or local law or regulation.

SECTION 11. Section 2-160-060 of the Municipal Code of Chicago is hereby amended by deleting the language stricken through, as follows:

2-160-060 Discriminatory Practices -- Credit Transactions.

No person shall discriminate against any individual in any aspect of a credit transaction, or in any terms and conditions of bonding because of the individual's race, color, sex, gender identity, age, religion, disability, national origin, ancestry, sexual orientation, marital status, parental status, military ~~discharge~~ status, or source of income.

SECTION 12. Section 2-160-070 of the Municipal Code of Chicago is hereby amended by deleting the language stricken through, as follows:

2-160-070 Discriminatory Practices -- Public Accommodations.

No person that owns, leases, rents, operates, manages or in any manner controls a public accommodation shall withhold, deny, curtail, limit or discriminate concerning the full use of such public accommodation by any individual because of the individual's race, color, sex, gender identity, age, religion, disability, national origin, ancestry, sexual orientation, marital

status, parental status, military ~~discharge~~ status, or source of income. The prohibition contained in this section shall not apply to the following:

(Omitted text is unaffected by this ordinance.)

SECTION 13. Section 5-8-010 of the Municipal Code of Chicago is hereby amended by deleting the language stricken through, as follows:

5-8-010 City Policy Generally.

It is hereby declared the policy of the City of Chicago to assure full and equal opportunity to all residents of the city to obtain fair and adequate housing for themselves and their families in the City of Chicago without discrimination against them because of their race, color, sex, gender identity, age, religion, disability, national origin, ancestry, sexual orientation, marital status, parental status, military ~~discharge~~ status or source of income.

SECTION 14. Section 5-8-020 of the Municipal Code of Chicago is hereby amended by deleting the language stricken through, as follows:

5-8-020 Discrimination Prohibited.

It is further declared to be the policy of the City of Chicago that no owner, lessee, sublessee, assignee, managing agent, or other person, firm or corporation having the right to sell, rent or lease any housing accommodation, within the City of Chicago, or any agent of any of these, should refuse to sell, rent, lease, or otherwise deny to or withhold from any person or group of persons such housing accommodations because of his race, color, sex, gender identity, age, religion, disability, national origin, ancestry, sexual orientation, marital status, parental status, military ~~discharge~~ status or source of income of such person or persons or discriminate against any person because of his race, color, sex, gender identity, age, religion, disability, national origin, ancestry, sexual orientation, marital status, parental status, military ~~discharge~~ status or source of income in the terms, conditions, or privileges or the sale, rental or lease of any housing accommodation or in the furnishing of facilities or services in connection therewith.

SECTION 15. Chapter 5-8 of the Municipal Code of Chicago is hereby amended by inserting a new Section 5-8-025 underscored, as follows:

5-8-025 Retaliation -- Prohibited.

No person shall retaliate against any individual because that individual in good faith has made a charge, testified, assisted or participated in an investigation, proceeding or hearing under this chapter.

SECTION 16. Section 5-8-030 of the Municipal Code of Chicago is hereby amended by deleting the language stricken through, as follows:

5-8-030 Unfair Housing Practices.

It shall be an unfair housing practice and unlawful for any owner, lessee, sublessee, assignee, managing agent, condominium association board of managers, governing body of a cooperative, or other person, firm or corporation having the right to sell, rent, lease, sublease, or establish rules or policies for any housing accommodation, within the City of Chicago, or any agent of any of these, or any real estate broker licensed as such:

A. To make any distinction, discrimination or restriction against any person in the price, terms, conditions or privileges of any kind relating to the sale, rental, lease or occupancy of any real estate used for residential purposes in the City of Chicago or in the furnishing of, or access to, any facilities (including common areas or common elements such as but not limited to elevators, hallways, entrances, and garages, and in instances in which access to these is to be gained with the use of an ambulatory assistive device, wheelchair, stroller or comparable device), privileges, furnishings, or services rendered in connection with the use or occupancy therewith, predicated upon the race, color, sex, gender identity, age, religion, disability, national origin, ancestry, sexual orientation, marital status, parental status, military ~~discharge~~ status or source of income of the prospective or actual buyer or tenant thereof. Provided, however, that the access provision in this subsection does not mandate modifications, accommodations, or other actions not also required by the Federal Fair Housing Amendments Act and its regulations.

B. To publish, circulate, issue or display, or cause to be published, circulated, issued or displayed, any communication, notice, advertisement, sign or other writing of any kind relating to the sale, rental or leasing of any residential real property within the City of Chicago which will indicate or express any limitation or discrimination in the sale, rental or leasing of such residential real estate, predicated upon the race, color, sex, gender identity, age, religion, disability, national origin, ancestry, sexual orientation, marital status, parental status, military ~~discharge~~ status or source of income of any prospective buyer, lessee or renter of such property.

C. To refuse to sell, lease or rent, any real estate for residential purposes within the City of Chicago because of the race, color, sex, gender identity, age, religion, disability, national origin, ancestry, sexual orientation, marital status, parental status, military ~~discharge~~ status or source of income of the proposed buyer or renter.

D. To discriminate or to participate in discrimination in connection with borrowing or lending money, guaranteeing loans, accepting mortgages or otherwise obtaining or making available funds for the purchase, acquisition, construction, rehabilitation, repair or maintenance of any residential housing unit or housing accommodation in the City of Chicago because of race, color, sex, gender identity, age, religion, disability, national origin, ancestry, sexual orientation, marital status, parental status, military ~~discharge~~ status or source of income.

E. To solicit for sale, lease or listing for sale or lease, residential real estate within the City of Chicago on the ground of loss of value due to the present or prospective entry into any neighborhood of any person or persons of any particular race, color, sex, gender identity, age, religion, disability, national origin, ancestry, sexual orientation, marital status, parental status, military ~~discharge~~ status or source of income.

F. To distribute or cause to be distributed, written material or statements designed to induce any owner of residential real estate in the City of Chicago to sell or lease his property because of any present or prospective change in the race, color, sex, gender identity, age, religion, disability, national origin, ancestry, sexual orientation, marital status, parental status, military ~~discharge~~ status or source of income of persons in the neighborhood.

G. To deliberately and knowingly refuse examination of any listing of residential real estate within the City of Chicago to any person because of race, color, sex, gender identity, age, religion, disability, national origin, ancestry, sexual orientation, marital status, parental status, military ~~discharge~~ status or source of income.

(Omitted text is unaffected by this ordinance.)

SECTION 17. Section 5-8-040 of the Municipal Code of Chicago is hereby amended by deleting the language stricken through, as follows:

5-8-040 Definitions.

Wherever used in this chapter, the terms "age", "religion", "disability", "sexual orientation", "marital status", "parental status", "military ~~discharge~~ status", "gender identity" and "source of income" shall have the ~~same meanings as described in Chapter 2-160 of this Code~~ meaning ascribed to that term in Section 2-160-020.

SECTION 18. Section 9-115-180 of the Municipal Code of Chicago is hereby amended by deleting the language stricken through, as follows:

9-115-180 Operating Regulations.

(Omitted text is unaffected by this ordinance.)

(1) All licensees and drivers must comply with all Federal, State of Illinois and City of Chicago nondiscrimination laws. No licensee shall discriminate against any potential or existing employee, driver or passenger on account of race, color, sex, gender identity, age, religion, disability, national origin, ancestry, sexual orientation, marital status, parental status, military ~~discharge~~ status or source of income, as defined in ~~Chapter 2-160 of this Code~~ Section 2-160-020.

(Omitted text is unaffected by this ordinance.)

SECTION 19. This ordinance shall take full force and effect upon its passage and publication.

COMMITTEE ON LICENSE AND CONSUMER PROTECTION.

AMENDMENT OF SECTION 4-8-037 OF MUNICIPAL CODE TO PROHIBIT PREPARED MOBILE FOOD VENDORS FROM OPERATING ON SIDEWALKS OF VARIOUS STREETS WITHIN LINCOLN PARK COMMUNITY AREA.

[SO2015-8522]

The Committee on License and Consumer Protection submitted the following report:

CHICAGO, February 10, 2016.

To the President and Members of the City Council:

Your Committee on License and Consumer Protection, having under consideration a substitute ordinance introduced by Alderman Michele Smith (original ordinance was referred on December 9, 2015 and re-referred January 7, 2016), to amend Section 4-8-037 of the Municipal Code of Chicago regarding restrictions on mobile food vendors in the 43rd Ward, begs leave to recommend that Your Honorable Body *Pass* the substitute ordinance which is transmitted herewith.

This recommendation was concurred in by a viva voce vote of the members of the committee on February 9, 2016.

Respectfully submitted,

(Signed) EMMA MITTS,
Chairman.

On motion of Alderman Mitts, the said proposed substitute ordinance transmitted with the foregoing committee report was *Passed* by yeas and nays as follows:

Yeas -- Aldermen Moreno, Hopkins, Dowell, Burns, Hairston, Sawyer, Mitchell, Harris, Beale, Sadlowski Garza, Thompson, Cárdenas, Quinn, Burke, Lopez, Foulkes, D. Moore, Curtis, O'Shea, Cochran, Brookins, Muñoz, Zalewski, Scott, Solis, Burnett, Ervin, Taliaferro, Reboyras, Santiago, Waguespack, Mell, Ramirez-Rosa, Villegas, Mitts, Sposato, Laurino, O'Connor, Napolitano, Reilly, Smith, Tunney, Arena, Cappleman, Pawar, Osterman, J. Moore, Silverstein -- 48.

Nays -- None.

Alderman Beale moved to reconsider the foregoing vote. The motion was lost.

The following is said ordinance as passed:

WHEREAS, The Chicago City Council may from time to time define areas, in the interest of preserving public health and safety or avoiding traffic congestion, in which no mobile food vendor may prepare or dispense food from a wheeled vehicle or cart; and

WHEREAS, With 64,116 residents (per the 2010 Census) living within a 2.83 square mile area, representing 22,656 residents per square mile, Lincoln Park is one of the densely populated neighborhoods in the City of Chicago; and

WHEREAS, Lincoln Park is a diverse arts and cultural hub that serves as a leading destination for tourists visiting the City of Chicago; and

WHEREAS, Lincoln Park is a vibrant, pedestrian-oriented urban community designed for walkability and, per Section 17-3-0503-D of the Municipal Code of Chicago, has the highest ratio of pedestrian-retail street designations throughout the City; and

WHEREAS, The streets referenced in Section 4-8-037(c) contain significant amounts of existing retail and culinary establishments, have mainly continuous patterns of buildings constructed close to existing sidewalks, have doors, other entrances and storefront windows abutting the sidewalk and adjoin a street with a right-of-way of 80 feet or less; and

WHEREAS, On certain high-volume pedestrian streets, existing street furniture, kiosks and other City of Chicago infrastructure restrict pedestrian flow; and

WHEREAS, The Lincoln Park community is home to over 300 retail food licenses; and

WHEREAS, Adding mobile food carts to the mix of current public right-of-way obstructions could have a detrimental impact on public safety and pedestrian accessibility; now, therefore,

Be It Ordained by the City Council of the City of Chicago:

SECTION 1. The recitals to this ordinance are incorporated herein.

SECTION 2. Section 4-8-037 of the Municipal Code of Chicago is hereby amended by inserting the language underscored, as follows:

4-8-037 Restrictions On Mobile Food Vendors.

(Omitted text is unaffected by this ordinance.)

(c) No mobile prepared food vendor shall operate on the sidewalk in any of the following designated areas:

(1) the east side of Clybourn Avenue, between Racine Avenue and Willow Street;

(2) the south side of West Diversey Parkway, between Pine Grove Avenue and Burling Street;

(3) both sides of North Clark Street, between Diversey Parkway and Belden Street;

(4) both sides of Armitage Avenue, between Racine Avenue and Halsted Street;

(5) both sides of Lincoln Avenue, between Diversey Parkway and Fullerton Parkway;

(6) both sides of Lincoln Avenue, between Clark Street and Armitage Avenue;

(7) both sides of Fullerton Parkway, between Lakewood Avenue and Halsted Street;

(8) both sides of Halsted Street, between Diversey Parkway and Fullerton Avenue; and

(9) both sides of Halsted Street, between Willow Place and Armitage Avenue.

SECTION 3. This ordinance shall take effect upon its passage and publication.

AMENDMENT OF SECTION 4-60-022 OF MUNICIPAL CODE BY DELETING SUBSECTION 11.1 4 TO ALLOW ISSUANCE OF ADDITIONAL ALCOHOLIC LIQUOR LICENSES ON PORTION OF W. 31ST ST.

[O2016-118]

The Committee on License and Consumer Protection submitted the following report:

CHICAGO, February 10, 2016.

To the President and Members of the City Council:

Your Committee on License and Consumer Protection, having under consideration an ordinance introduced by Alderman Patrick Thompson (which was referred on January 13, 2016), to amend the Municipal Code of Chicago by lifting

subsection 4-60-022 (11.14) to allow the issuance of additional alcoholic liquor licenses on portion of West 31st Street, begs leave to recommend that Your Honorable Body *Pass* the ordinance which is transmitted herewith.

This recommendation was concurred in by a viva voce vote of the members of the committee on February 9, 2016.

Respectfully submitted,

(Signed) EMMA MITTS,
Chairman.

On motion of Alderman Mitts, the said proposed ordinance transmitted with the foregoing committee report was *Passed* by yeas and nays as follows:

Yeas -- Aldermen Moreno, Hopkins, Dowell, Burns, Hairston, Sawyer, Mitchell, Harris, Beale, Sadlowski Garza, Thompson, Cárdenas, Quinn, Burke, Lopez, Foulkes, D. Moore, Curtis, O'Shea, Cochran, Brookins, Muñoz, Zalewski, Scott, Solis, Burnett, Ervin, Taliaferro, Reboyras, Santiago, Waguespack, Mell, Ramirez-Rosa, Villegas, Mitts, Sposato, Laurino, O'Connor, Napolitano, Reilly, Smith, Tunney, Arena, Cappleman, Pawar, Osterman, J. Moore, Silverstein -- 48.

Nays -- None.

Alderman Beale moved to reconsider the foregoing vote. The motion was lost.

The following is said ordinance as passed:

Be It Ordained by the City Council of the City of Chicago:

SECTION 1. Section 4-60-022 of the Municipal Code of Chicago is hereby amended by deleting the language struck through, as follows:

4-60-022 Restrictions On Additional Licenses.

Subject to the provisions of subsection 4-60-021(c), no additional license shall be issued for the sale of alcoholic liquor, for consumption on the premises within the following areas:

(Omitted text is unaffected by this ordinance.)

~~(11.14) On 31st Street, from Halsted Street to Morgan Street.~~

(Omitted text is unaffected by this ordinance.)

SECTION 2. This ordinance shall be in full force and effect from and after its passage and publication.

AMENDMENT OF SECTION 4-60-022 OF MUNICIPAL CODE BY DELETING SUBSECTION 13.278 TO ALLOW ISSUANCE OF ADDITIONAL ALCOHOLIC LIQUOR LICENSES ON PORTION OF S. PULASKI RD.

[O2016-78]

The Committee on License and Consumer Protection submitted the following report:

CHICAGO, February 10, 2016.

To the President and Members of the City Council:

Your Committee on License and Consumer Protection, having under consideration an ordinance introduced by Alderman Michael Zalewski (which was referred on January 13, 2016), to amend the Municipal Code of Chicago by lifting subsection 4-60-022 (13.278) to allow the issuance of additional alcoholic liquor licenses on portion of South Pulaski Road, begs leave to recommend that Your Honorable Body *Pass* the ordinance which is transmitted herewith.

This recommendation was concurred in by a viva voce vote of the members of the committee on February 9, 2016.

Respectfully submitted,

(Signed) EMMA MITTS,
Chairman.

On motion of Alderman Mitts, the said proposed ordinance transmitted with the foregoing committee report was *Passed* by yeas and nays as follows:

Yeas -- Aldermen Moreno, Hopkins, Dowell, Burns, Hairston, Sawyer, Mitchell, Harris, Beale, Sadlowski Garza, Thompson, Cárdenas, Quinn, Burke, Lopez, Foulkes, D. Moore, Curtis, O'Shea, Cochran, Brookins, Muñoz, Zalewski, Scott, Solis, Burnett, Ervin, Taliaferro, Reboyras, Santiago, Waguespack, Mell, Ramirez-Rosa, Villegas, Mitts, Sposato, Laurino, O'Connor, Napolitano, Reilly, Smith, Tunney, Arena, Cappleman, Pawar, Osterman, J. Moore, Silverstein -- 48.

Nays -- None.

Alderman Beale moved to reconsider the foregoing vote. The motion was lost.

The following is said ordinance as passed:

Be It Ordained by the City Council of the City of Chicago:

SECTION 1. Section 4-60-022 of the Municipal Code of Chicago is hereby amended by deleting the language struck through, as follows:

4-60-022 Restrictions On Additional Licenses.

Subject to the provisions of subsection 4-60-021(c), no additional license shall be issued for the sale of alcoholic liquor, for consumption on the premises within the following areas:

(Omitted text is unaffected by this ordinance.)

~~(13.278) On Pulaski Road, from 61st Street to 63rd Street.~~

(Omitted text is unaffected by this ordinance.)

SECTION 2. This ordinance shall be in force and effect upon passage and approval.

AMENDMENT OF SECTION 4-60-022 OF MUNICIPAL CODE BY DELETING SUBSECTION 27.228 TO ALLOW ISSUANCE OF ADDITIONAL ALCOHOLIC LIQUOR LICENSES ON PORTIONS OF W. MADISON ST. AND THROOP ST.

[O2016-124]

The Committee on License and Consumer Protection submitted the following report:

CHICAGO, February 10, 2016.

To the President and Members of the City Council:

Your Committee on License and Consumer Protection, having under consideration an ordinance introduced by Alderman Daniel Solis (which was referred on January 13, 2016) to amend the Municipal Code of Chicago by lifting subsection 4-60-022 (27.228) to allow the issuance of additional alcoholic liquor licenses on portions of West Madison Street and Throop Street, begs leave to recommend that Your Honorable Body *Pass* the ordinance which is transmitted herewith.

This recommendation was concurred in by a viva voce vote of the members of the committee on February 9, 2016.

Respectfully submitted,

(Signed) EMMA MITTS,
Chairman.

On motion of Alderman Mitts, the said proposed ordinance transmitted with the foregoing committee report was *Passed* by yeas and nays as follows:

Yeas -- Aldermen Moreno, Hopkins, Dowell, Burns, Hairston, Sawyer, Mitchell, Harris, Beale, Sadlowski Garza, Thompson, Cárdenas, Quinn, Burke, Lopez, Foulkes, D. Moore, Curtis, O'Shea, Cochran, Brookins, Muñoz, Zalewski, Scott, Solis, Burnett, Ervin, Taliaferro, Reboyras, Santiago, Waguespack, Mell, Ramirez-Rosa, Villegas, Mitts, Sposato, Laurino, O'Connor, Napolitano, Reilly, Smith, Tunney, Arena, Cappleman, Pawar, Osterman, J. Moore, Silverstein -- 48.

Nays -- None.

Alderman Beale moved to reconsider the foregoing vote. The motion was lost.

The following is said ordinance as passed:

Be It Ordained by the City Council of the City of Chicago:

SECTION 1. Section 4-60-022 of the Municipal Code of Chicago is hereby amended by deleting the language struck through, as follows:

4-60-022 Restrictions On Additional Licenses.

Subject to the provisions of subsection 4-60-021(c), no additional license shall be issued for the sale of alcoholic liquor, for consumption on the premises within the following areas:

(Omitted text is unaffected by this ordinance.)

~~(27.228) On Madison Street, from Racine Avenue to Loomis Street; and on Throop Street, from Monroe Street to Washington Boulevard.~~

(Omitted text is unaffected by this ordinance.)

SECTION 2. This ordinance shall be in force and effect upon passage and approval.

AMENDMENT OF SECTION 4-60-023 OF MUNICIPAL CODE BY DELETING SUBSECTION 24.85 TO ALLOW ISSUANCE OF ADDITIONAL PACKAGE GOODS LICENSES ON PORTION OF W. OGDEN AVE.

[O2016-80]

The Committee on License and Consumer Protection submitted the following report:

CHICAGO, February 10, 2016.

To the President and Members of the City Council:

Your Committee on License and Consumer Protection, having under consideration an ordinance introduced by Alderman Michael Scott, Jr. (which was referred on January 13, 2016) to amend the Municipal Code of Chicago by lifting subsection 4-60-023 (24.85) to allow the issuance of additional package goods licenses on portion of West Ogden Avenue, begs leave to recommend that Your Honorable Body *Pass* the ordinance which is transmitted herewith.

This recommendation was concurred in by a viva voce vote of the members of the committee on February 9, 2016.

Respectfully submitted,

(Signed) EMMA MITTS,
Chairman.

On motion of Alderman Mitts, the said proposed ordinance transmitted with the foregoing committee report was *Passed* by yeas and nays as follows:

Yeas -- Aldermen Moreno, Hopkins, Dowell, Burns, Hairston, Sawyer, Mitchell, Harris, Beale, Sadlowski Garza, Thompson, Cárdenas, Quinn, Burke, Lopez, Foulkes, D. Moore, Curtis, O'Shea, Cochran, Brookins, Muñoz, Zalewski, Scott, Solis, Burnett, Ervin, Taliaferro, Reboyras, Santiago, Waguespack, Mell, Ramirez-Rosa, Villegas, Mitts, Sposato, Laurino, O'Connor, Napolitano, Reilly, Smith, Tunney, Arena, Cappleman, Pawar, Osterman, J. Moore, Silverstein -- 48.

Nays -- None.

Alderman Beale moved to reconsider the foregoing vote. The motion was lost.

The following is said ordinance as passed:

Be It Ordained by the City Council of the City of Chicago:

SECTION 1. Section 4-60-023 of the Municipal Code of Chicago is hereby amended by deleting the language struck through, as follows:

4-60-023 Restrictions On Additional Licenses.

Subject to the provisions of subsection 4-60-021(c), no additional package goods license shall be issued for any premises located within the following areas:

(Omitted text is unaffected by this ordinance.)

~~(24.85) On Ogden Avenue, from Homan Avenue to Central Park Avenue.~~

(Omitted text is unaffected by this ordinance.)

SECTION 2. This ordinance shall be in force and effect upon passage and publication.

AMENDMENT OF SECTION 4-60-023 OF MUNICIPAL CODE BY DELETING SUBSECTION 31.11 TO ALLOW ISSUANCE OF ADDITIONAL PACKAGE GOODS LICENSES ON PORTION OF W. DIVERSEY AVE.

[O2016-96]

The Committee on License and Consumer Protection submitted the following report:

CHICAGO, February 10, 2016.

To the President and Members of the City Council:

Your Committee on License and Consumer Protection, having under consideration an ordinance introduced by Alderman Milly Santiago (which was referred on January 13, 2016), to amend the Municipal Code of Chicago by lifting subsection 4-60-023 (31.11) to allow the issuance of additional package goods licenses on portion of West Diversey Avenue, begs leave to recommend that Your Honorable Body *Pass* the ordinance which is transmitted herewith.

This recommendation was concurred in by a viva voce vote of the members of the committee on February 9, 2016.

Respectfully submitted,

(Signed) EMMA MITTS,
Chairman.

On motion of Alderman Mitts, the said proposed ordinance transmitted with the foregoing committee report was *Passed* by yeas and nays as follows:

Yeas -- Aldermen Moreno, Hopkins, Dowell, Burns, Hairston, Sawyer, Mitchell, Harris, Beale, Sadlowski Garza, Thompson, Cárdenas, Quinn, Burke, Lopez, Foulkes, D. Moore, Curtis, O'Shea, Cochran, Brookins, Muñoz, Zalewski, Scott, Solis, Burnett, Ervin, Taliaferro, Reboyras, Santiago, Waguespack, Mell, Ramirez-Rosa, Villegas, Mitts, Sposato, Laurino, O'Connor, Napolitano, Reilly, Smith, Tunney, Arena, Cappleman, Pawar, Osterman, J. Moore, Silverstein -- 48.

Nays -- None.

Alderman Beale moved to reconsider the foregoing vote. The motion was lost.

The following is said ordinance as passed:

Be It Ordained by the City Council of the City of Chicago:

SECTION 1. Section 4-60-023 of the Municipal Code of Chicago is hereby amended by deleting the language struck through, as follows:

4-60-023 Restrictions On Additional Licenses.

Subject to the provisions of subsection 4-60-021(c), no additional package goods license shall be issued for any premises located within the following areas:

(Omitted text is unaffected by this ordinance.)

~~(31.11) On West Diversey Avenue, from North Kenton Avenue to North Cicero Avenue.~~

(Omitted text is unaffected by this ordinance.)

SECTION 2. This ordinance shall be in force and effect upon passage and publication.

AMENDMENT OF SECTION 4-60-023 OF MUNICIPAL CODE BY DELETING SUBSECTION 31.17 TO ALLOW ISSUANCE OF ADDITIONAL PACKAGE GOODS LICENSES ON PORTION OF W. FULLERTON AVE.

[O2016-95]

The Committee on License and Consumer Protection submitted the following report:

CHICAGO, February 10, 2016.

To the President and Members of the City Council:

Your Committee on License and Consumer Protection, having under consideration an ordinance introduced by Alderman Milly Santiago (which was referred on January 13, 2016), to amend the Municipal Code of Chicago by lifting subsection 4-60-023 (31.17) to allow the issuance of additional package goods licenses on portion of West Fullerton Avenue, begs leave to recommend that Your Honorable Body *Pass* the ordinance which is transmitted herewith.

This recommendation was concurred in by a viva voce vote of the members of the committee on February 9, 2016.

Respectfully submitted,

(Signed) EMMA MITTS,
Chairman.

On motion of Alderman Mitts, the said proposed ordinance transmitted with the foregoing committee report was *Passed* by yeas and nays as follows:

Yeas -- Aldermen Moreno, Hopkins, Dowell, Burns, Hairston, Sawyer, Mitchell, Harris, Beale, Sadlowski Garza, Thompson, Cárdenas, Quinn, Burke, Lopez, Foulkes, D. Moore, Curtis, O'Shea, Cochran, Brookins, Muñoz, Zalewski, Scott, Solis, Burnett, Ervin, Taliaferro, Reboyras, Santiago, Waguespack, Mell, Ramirez-Rosa, Villegas, Mitts, Sposato, Laurino, O'Connor, Napolitano, Reilly, Smith, Tunney, Arena, Cappleman, Pawar, Osterman, J. Moore, Silverstein -- 48.

Nays -- None.

Alderman Beale moved to reconsider the foregoing vote. The motion was lost.

The following is said ordinance as passed:

Be It Ordained by the City Council of the City of Chicago:

SECTION 1. Section 4-60-023 of the Municipal Code of Chicago is hereby amended by deleting the language struck through, as follows:

4-60-023 Restrictions On Additional Licenses.

Subject to the provisions of subsection 4-60-021(c), no additional package goods license shall be issued for any premises located within the following areas:

(Omitted text is unaffected by this ordinance.)

~~(31.17) On West Fullerton Avenue, from North Keeler Avenue to North Kostner Avenue.~~

(Omitted text is unaffected by this ordinance.)

SECTION 2. This ordinance shall be in force and effect upon passage and publication.

AMENDMENT OF SECTION 4-60-023 OF MUNICIPAL CODE BY ADDING NEW SUBSECTION 35.73 TO DISALLOW ISSUANCE OF ADDITIONAL PACKAGE GOODS LICENSES ON PORTION OF N. PULASKI RD.

[O2016-81]

The Committee on License and Consumer Protection submitted the following report:

CHICAGO, February 10, 2016.

To the President and Members of the City Council:

Your Committee on License and Consumer Protection, having under consideration an ordinance introduced by Alderman Carlos Ramirez-Rosa (which was referred on January 13, 2016), to amend Section 4-60-023 of the Municipal Code of Chicago by adding new subsection 4-60-023 (35.73) to disallow the issuance of additional package goods licenses on portion of North Pulaski Road, begs leave to recommend that Your Honorable Body *Pass* the ordinance which is transmitted herewith.

This recommendation was concurred in by a viva voce vote of the members of the committee on February 9, 2016.

Respectfully submitted,

(Signed) EMMA MITTS,
Chairman.

On motion of Alderman Mitts, the said proposed ordinance transmitted with the foregoing committee report was *Passed* by yeas and nays as follows:

Yeas -- Aldermen Moreno, Hopkins, Dowell, Burns, Hairston, Sawyer, Mitchell, Harris, Beale, Sadlowski Garza, Thompson, Cárdenas, Quinn, Burke, Lopez, Foulkes, D. Moore, Curtis, O'Shea, Cochran, Brookins, Muñoz, Zalewski, Scott, Solis, Burnett, Ervin, Taliaferro, Reboyras, Santiago, Waguespack, Mell, Ramirez-Rosa, Villegas, Mitts, Sposato, Laurino, O'Connor, Napolitano, Reilly, Smith, Tunney, Arena, Cappleman, Pawar, Osterman, J. Moore, Silverstein -- 48.

Nays -- None.

Alderman Beale moved to reconsider the foregoing vote. The motion was lost.

The following is said ordinance as passed:

Be It Ordained by the City Council of the City of Chicago:

SECTION 1. The City Council finds that the areas described in Section 2 of this ordinance are adversely affected by the over-concentration of businesses licensed to sell alcoholic liquor within and near the areas.

SECTION 2. Section 4-60-023 of the Municipal Code of Chicago is hereby amended by inserting the underscored language as a new subsection 4-60-023 (35.73), as follows:

4-60-023 Restrictions On Additional Package Goods Licenses.

Subject to the provisions of subsection 4-60-021(c), no additional package goods license shall be issued for any premises located within the following areas:

(Omitted text is unaffected by this ordinance.)

(35.73) <u>On the east side only of North Pulaski Road, from West Montrose Avenue to West Wilson Avenue.</u>

(Omitted text is unaffected by this ordinance.)

SECTION 3. This ordinance shall be in full force and effect from and after its passage and publication.

AMENDMENT OF SECTION 4-60-023 OF MUNICIPAL CODE BY ADDING NEW SUBSECTION 39.59 TO DISALLOW ISSUANCE OF ADDITIONAL PACKAGE GOODS LICENSES ON PORTION OF N. PULASKI RD.

[O2016-84]

The Committee on License and Consumer Protection submitted the following report:

CHICAGO, February 10, 2016.

To the President and Members of the City Council:

Your Committee on License and Consumer Protection, having under consideration an ordinance introduced by Alderman Margaret Laurino (which was referred on January 13, 2016), to amend the Municipal Code of Chicago by adding new subsection 4-60-023 (39.59)

to disallow the issuance of additional package goods licenses on portion of North Pulaski Road, begs leave to recommend that Your Honorable Body *Pass* the ordinance which is transmitted herewith.

This recommendation was concurred in by a viva voce vote of the members of the committee on February 9, 2016.

Respectfully submitted,

(Signed) EMMA MITTS,
Chairman.

On motion of Alderman Mitts, the said proposed ordinance transmitted with the foregoing committee report was *Passed* by yeas and nays as follows:

Yeas -- Aldermen Moreno, Hopkins, Dowell, Burns, Hairston, Sawyer, Mitchell, Harris, Beale, Sadlowski Garza, Thompson, Cárdenas, Quinn, Burke, Lopez, Foulkes, D. Moore, Curtis, O'Shea, Cochran, Brookins, Muñoz, Zalewski, Scott, Solis, Burnett, Ervin, Taliaferro, Reboyras, Santiago, Waguespack, Mell, Ramirez-Rosa, Villegas, Mitts, Sposato, Laurino, O'Connor, Napolitano, Reilly, Smith, Tunney, Arena, Cappleman, Pawar, Osterman, J. Moore, Silverstein -- 48.

Nays -- None.

Alderman Beale moved to reconsider the foregoing vote. The motion was lost.

The following is said ordinance as passed:

Be It Ordained by the City Council of the City of Chicago:

SECTION 1. The City Council finds that the areas described in Section 2 of this ordinance are adversely affected by the over-concentration of businesses licensed to sell alcoholic liquor within and near the areas.

SECTION 2. Section 4-60-023 of the Municipal Code of Chicago is hereby amended by inserting the underscored language as a new subsection 4-60-023 (39.59), as follows:

4-60-023 Restrictions On Additional Package Goods Licenses.

Subject to the provisions of subsection 4-60-021(c), no additional package goods license shall be issued for any premises located within the following areas:

(Omitted text is unaffected by this ordinance.)

(39.59) On the west side only of North Pulaski Road, from West Montrose Avenue to West Wilson Avenue.

(Omitted text is unaffected by this ordinance.)

SECTION 3. This ordinance shall be in full force and effect from and after its passage and publication.

AMENDMENT OF CHAPTER 4-60 OF MUNICIPAL CODE BY ADDING NEW SUBSECTIONS 4-60-022 (3.58) AND 4-60-023 (3.62) TO DISALLOW ISSUANCE OF ADDITIONAL ALCOHOLIC LIQUOR AND PACKAGE GOODS LICENSES ON PORTIONS OF E. 47TH ST. AND S. DR. MARTIN LUTHER KING, JR. DR.

[O2016-97]

The Committee on License and Consumer Protection submitted the following report:

CHICAGO, February 10, 2016.

To the President and Members of the City Council:

Your Committee on License and Consumer Protection, having under consideration an ordinance introduced by Alderman Pat Dowell (which was referred on January 13, 2016), to amend Sections 4-60-022 and 4-60-023 of the Municipal Code of Chicago to disallow the issuance of additional alcoholic liquor licenses and package goods licenses in portions of the 3rd Ward, begs leave to recommend that Your Honorable Body *Pass* the ordinance which is transmitted herewith.

This recommendation was concurred in by a viva voce vote of the members of the committee on February 9, 2016.

Respectfully submitted,

(Signed) EMMA MITTS,
Chairman.

On motion of Alderman Mitts, the said proposed ordinance transmitted with the foregoing committee report was *Passed* by yeas and nays as follows:

Yeas -- Aldermen Moreno, Hopkins, Dowell, Burns, Hairston, Sawyer, Mitchell, Harris, Beale, Sadlowski Garza, Thompson, Cárdenas, Quinn, Burke, Lopez, Foulkes, D. Moore, Curtis, O'Shea, Cochran, Brookins, Muñoz, Zalewski, Scott, Solis, Burnett, Ervin, Taliaferro, Reboyras, Santiago, Waguespack, Mell, Ramirez-Rosa, Villegas, Mitts, Sposato, Laurino, O'Connor, Napolitano, Reilly, Smith, Tunney, Arena, Cappleman, Pawar, Osterman, J. Moore, Silverstein -- 48.

Nays -- None.

Alderman Beale moved to reconsider the foregoing vote. The motion was lost.

The following is said ordinance as passed:

Be It Ordained by the City Council of the City of Chicago:

SECTION 1. The City Council finds that the areas described in Sections 2 and 3 of this ordinance are adversely affected by the over-concentration of businesses licensed to sell alcoholic liquor within and near the areas.

SECTION 2. Section 4-60-022 of the Municipal Code of Chicago is hereby amended by inserting the underscored language and deleting the language struck through, as follows:

4-60-022 Restrictions On Additional Licenses.

Subject to the provisions of subsection 4-60-021(c), no additional license shall be issued for the sale of alcoholic liquor, for consumption on the premises within the following areas:

(Omitted text is unaffected by this ordinance.)

(3.58) On 47th Street, from Michigan Avenue to Dr. Martin Luther King, Jr. Drive, and on Dr. Martin Luther King, Jr. Drive, from 47th Street to 46th Street.

(Omitted text is unaffected by this ordinance.)

SECTION 3. Section 4-60-023 of the Municipal Code of Chicago is hereby amended by inserting the underscored language and deleting the language struck through, as follows:

4-60-023 Restrictions On Additional Package Goods Licenses.

Subject to the provisions of subsection 4-60-021(c), no additional package goods license shall be issued for any premises located within the following areas:

(Omitted text is unaffected by this ordinance.)

(3.62) On 47th Street, from Michigan Avenue to Dr. Martin Luther King, Jr. Drive, and on Dr. Martin Luther King, Jr. Drive, from 47th Street to 46th Street.

(Omitted text is unaffected by this ordinance.)

SECTION 4. This ordinance shall be in full force and effect from and after its passage and publication.

AMENDMENT OF TITLES 7 AND 10 OF MUNICIPAL CODE BY FURTHER REGULATION OF GREASE CONTAINERS.

[SO2015-8537]

The Committee on License and Consumer Protection submitted the following report:

CHICAGO, February 10, 2016.

To the President and Members of the City Council:

Your Committee on License and Consumer Protection, having under consideration a substitute ordinance introduced by Alderman Brendan Reilly (original ordinance was referred on December 9, 2015), to amend Section 7-28 of the Municipal Code of Chicago regarding commercial refuse containers, begs leave to recommend that Your Honorable Body *Pass* the substitute ordinance which is transmitted herewith.

This recommendation was concurred in by a viva voce vote of the members of the committee on February 9, 2016.

Respectfully submitted,

(Signed) EMMA MITTS,
Chairman.

On motion of Alderman Mitts, the said proposed substitute ordinance transmitted with the foregoing committee report was *Passed* by yeas and nays as follows:

Yeas -- Aldermen Moreno, Hopkins, Dowell, Burns, Hairston, Sawyer, Mitchell, Harris, Beale, Sadlowski Garza, Thompson, Cárdenas, Quinn, Burke, Lopez, Foulkes, D. Moore, Curtis, O'Shea, Cochran, Brookins, Muñoz, Zalewski, Scott, Solis, Burnett, Ervin, Taliaferro, Reboyras, Santiago, Waguespack, Mell, Ramirez-Rosa, Villegas, Mitts, Sposato, Laurino, O'Connor, Napolitano, Reilly, Smith, Tunney, Arena, Cappleman, Pawar, Osterman, J. Moore, Silverstein -- 48.

Nays -- None.

Alderman Beale moved to reconsider the foregoing vote. The motion was lost.

The following is said ordinance as passed:

Be It Ordained by the City Council of the City of Chicago:

SECTION 1. Chapter 7-28 of the Municipal Code of Chicago is hereby amended by deleting the language stricken and inserting the language underscored, as follows:

7-28-200 Definitions.

For the purposes of this chapter the following words and terms shall be understood as having the following meanings:

(Omitted text is not affected by this ordinance.)

"Garbage" means rejected organic matter, household food, cooking grease or kindred refuse, manure, swill or carrion.

"Grease container" means any container used for the storage, collection or removal of cooking grease or kindred refuse.

(Omitted text is not affected by this ordinance.)

7-28-217 Commercial Refuse Containers And Compactors; Grease Containers -- Identification.

(a) The owner of a commercial refuse container or compactor, or grease container, at a building where refuse is removed at the expense of the owner, his agent or occupant of the property, shall label the container with the following information: the address of the person using the commercial container; in the case of a business, the name of the business

or businesses served by the container, and the name and telephone number of the person providing refuse collection service for that container; and, in the case of a residential building, the name of the person responsible for payment for refuse collection service for that container at the building~~; except that this section shall not apply to grease containers as defined in Section 10-28-791 of this Code~~. The labeling shall be indelible, in letters no less than one inch high, in a color that contrasts clearly with its background, placed on the vertical surface opposite the hinge of the container's cover. The container shall be placed during normal use so that the label is visible from the alley adjacent to the building served by the container. Said owner, in addition to or as part of affixing the required label, shall equip each container with a form of technology (by way of non-limiting examples, a bar code or wireless transmitting device), following approval of that technology by the commissioner of streets and sanitation in consultation with the commissioner of transportation, that enables authorized city personnel to (i) verify that the container is properly permitted, and (ii) ascertain other information specified by said commissioners that is relevant to the legal status of the container. Containers used exclusively for recycling shall be marked in a manner specified by the commissioner of transportation.

(Omitted text is not affected by this ordinance.)

7-28-301 Grease Containers.

~~Any container used for the storage, collection or removal of cooking grease or kindred refuse~~ Every grease container shall be constructed of impervious material and subject to the inspection of the department of health and the department of streets and sanitation.

(Omitted text is not affected by this ordinance.)

SECTION 2. Section 10-28-792 of the Municipal Code of Chicago is hereby amended by deleting the language stricken and inserting the language underscored, as follows:

10-28-792 Permit Required.

It shall be unlawful for any person to erect, locate, construct or maintain any refuse compactor or grease container on the public way or any other unenclosed property owned or controlled by the City of Chicago without obtaining a permit therefor from the commissioner of streets and sanitation as hereinafter provided. Notwithstanding any other provision of this ~~municipal code~~ chapter, such permit is the only authorization required for placement of a refuse compactor or grease container on the public way. There shall be no permit fee or application fee for a permit for a refuse compactor or a grease container on the public way. The administration of city permits for use of the public way for refuse compactors or grease containers obtained prior to the effective date of this ordinance shall

be transferred to the department of streets and sanitation. Such permittees shall receive notice that no annual fees shall be due to the city. The requirements of this article do not include those refuse compactors or grease containers installed on private property. The commissioner or his designee may grant a waiver or variance from this requirement at his discretion, pursuant to standards created through the promulgation of rules and regulations.

Any refuse compactor or grease container on the public way authorized pursuant to this section shall not require the issuance of a public way use permit pursuant to Section 10-28-010.

SECTION 3. This ordinance shall take effect upon passage and approval.

AMENDMENT OF SECTIONS 9-112-480 AND 9-112-575 OF MUNICIPAL CODE CONCERNING PROCEDURES FOR DISTRIBUTION OF TAXICAB LICENSES AND ESTABLISHMENT OF TAXICAB DRIVER AWARDS AND INCENTIVE PROGRAM.

[O2016-66]

The Committee on License and Consumer Protection submitted the following report:

CHICAGO, February 10, 2016.

To the President and Members of the City Council:

Your Committee on License and Consumer Protection, having under consideration an ordinance introduced by Mayor Rahm Emanuel at the request of the Commissioner of Business Affairs and Consumer Protection (which was referred on January 13, 2016), to amend Sections 9-112-480 and 9-112-575 of the Municipal Code of Chicago by establishing a city-wide taxi medallion award, begs leave to recommend that Your Honorable Body *Pass* the ordinance which is transmitted herewith.

This recommendation was concurred in by a viva voce vote of the members of the committee on February 9, 2016.

Respectfully submitted,

(Signed) EMMA MITTS,
Chairman.

On motion of Alderman Mitts, the said proposed ordinance transmitted with the foregoing committee report was *Passed* by yeas and nays as follows:

Yeas -- Aldermen Moreno, Hopkins, Dowell, Burns, Hairston, Sawyer, Mitchell, Harris, Beale, Sadlowski Garza, Thompson, Cárdenas, Quinn, Burke, Lopez, Foulkes, D. Moore, Curtis, O'Shea, Cochran, Brookins, Muñoz, Zalewski, Scott, Solis, Burnett, Ervin, Taliaferro, Reboyras, Santiago, Waguespack, Mell, Ramirez-Rosa, Villegas, Mitts, Sposato, Laurino, O'Connor, Napolitano, Reilly, Smith, Tunney, Arena, Cappleman, Pawar, Osterman, J. Moore, Silverstein -- 48.

Nays -- None.

Alderman Beale moved to reconsider the foregoing vote. The motion was lost.

The following is said ordinance as passed:

Be It Ordained by the City Council of the City of Chicago:

SECTION 1. Sections 9-112-480 and 9-112-575 of the Municipal Code of Chicago are hereby amended by deleting the language struck through and by inserting the language underscored, as follows:

9-112-480 Number Of Available Licenses -- Distribution.

Except as otherwise provided in Section 9-112-575, ~~The~~ the commissioner shall promulgate regulations to set forth procedures by which all available taxicab licenses shall be distributed periodically (by sale, lease, or otherwise) pursuant to open and competitive bidding procedures. The procedures shall be designed to produce the maximum amount of revenues to the city consistent with serving the public interest, and to ensure that only applicants that are qualified under this chapter are awarded licenses.

9-112-575 Taxicab ~~Wheelchair Accessible~~ Driver Awards.

(a) In each calendar year, one taxicab medallion license may be awarded to the person who has demonstrated, through their actions as a licensed public chauffeur, the greatest dedication to providing service to persons needing wheelchair accessible vehicles. The awardee must place the awarded medallion license onto a wheelchair accessible vehicle.

(b) The commissioner is authorized to develop and administer a taxicab driver incentive program to promote outstanding taxicab service. Program awards may include the granting of up to two taxicab medallion licenses per calendar year.

SECTION 2. This ordinance shall take effect upon its passage and approval.

COMMITTEE ON PEDESTRIAN AND TRAFFIC SAFETY.

ESTABLISHMENT AND AMENDMENT OF LOADING/STANDING ZONES.
[SO2016-602]

The Committee on Pedestrian and Traffic Safety submitted the following report:

CHICAGO, February 10, 2016.

To the President and Members of the City Council:

Your Committee on Pedestrian and Traffic Safety, to which were referred ordinances to establish and/or amend loading zones/standing zones on portions of sundry streets, begs leave to recommend that Your Honorable Body do *Pass* the proposed substitute ordinance submitted herewith.

This recommendation was concurred in by all members of the committee present, with no dissenting votes.

Respectfully submitted,

(Signed) WALTER BURNETT, JR.,
Chairman.

On motion of Alderman Burnett, the said proposed substitute ordinance transmitted with the foregoing committee report was *Passed* by yeas and nays as follows:

Yeas -- Aldermen Moreno, Hopkins, Dowell, Burns, Hairston, Sawyer, Mitchell, Harris, Beale, Sadlowski Garza, Thompson, Cárdenas, Quinn, Burke, Lopez, Foulkes, D. Moore, Curtis, O'Shea, Cochran, Brookins, Muñoz, Zalewski, Scott, Solis, Burnett, Ervin, Taliaferro, Reboyras, Santiago, Waguespack, Mell, Ramirez-Rosa, Villegas, Mitts, Sposato, Laurino, O'Connor, Napolitano, Reilly, Smith, Tunney, Arena, Cappleman, Pawar, Osterman, J. Moore, Silverstein -- 48.

Nays -- None.

Alderman Beale moved to reconsider the foregoing vote. The motion was lost.

The following is said ordinance as passed:

Be It Ordained by the City Council of the City of Chicago:

SECTION 1. Pursuant to Title 9, Chapter 64, Section 160 of the Municipal Code of Chicago, the following locations are hereby designated as loading zones for the distances specified, during the hours indicated:

Establishment Of Loading/Standing Zones:

Ward	Location
11	3231 South Halsted Street: South Halsted Street (east side) from a point 367 feet north of West 33rd Street to a point 25 feet north thereof -- 30 minute standing zone -- use flashing lights -- 8:30 A.M. to 7:00 P.M. -- Monday through Saturday (15-03226697);
23	South Archer Avenue: South Archer Avenue (east side) from a point 80 feet northeast of South Lockwood Avenue to a point 20 feet northeast thereof -- 15 minute standing zone -- use flashing lights -- 9:00 A.M. to 2:00 P.M. -- Monday through Friday and 7:00 A.M. to 2:00 A.M. -- Saturday and Sunday;
27	1105 West Fulton Market: West Fulton Market (south side) from a point 42 feet west of North Aberdeen Street to a point 40 feet west thereof -- no parking loading zone -- 5:00 A.M. to 12:00 A.M. -- Monday and Saturday (16-00089536);
27	212 North Peoria Street: North Peoria Street (west side) from a point 164 feet north of West Lake Street to a point 20 feet north thereof -- no parking loading zone -- 9:00 A.M. to 5:00 P.M. -- all days;
28	1146 South California Avenue: South California Avenue (west side) from a point 88 feet north of West Roosevelt Road to a point 30 feet north thereof -- 15 minute standing zone -- use flashing lights -- 6:00 A.M. to 6:00 P.M. -- Monday through Friday (15-05835214);
40	1542 West Devon Avenue: West Devon Avenue (north side) from a point 87 feet west of North Bosworth Avenue to a point 27 feet west thereof -- no parking disabled loading zone -- 9:00 A.M. to 5:00 P.M. -- Monday through Saturday (public benefit) (15-05785442);
42	233 West Huron Street: West Huron Street (south side) from a point 30 feet east of North Franklin Street to a point 35 feet east thereof -- 15 minute standing zone -- use flashing lights -- 6:30 A.M. to 6:30 P.M. -- Monday through Friday (15-021537280);

Ward	Location
44	3201 North Racine Avenue: North Racine Avenue (east side) from a point 20 feet north of West Belmont Avenue to a point 75 feet north thereof -- 15 minute standing zone -- use flashing lights -- 7:30 A.M. to 6:00 P.M. -- Monday through Friday (14-01585338);
45	5401 West Lawrence Avenue: West Lawrence Avenue, from a point 35 feet west of North Long Avenue to a point 40 feet west thereof -- 15 minute standing zone -- use flashing lights -- 8:00 A.M. to 8:00 P.M. -- Monday through Saturday (15-06288095).

Amendment Of Loading/Standing Zones:

Ward	Location
2	1956 West Iowa Street: repeal no parking loading zone;
2	901 North Damen Avenue: repeal no parking loading zone;
11	West 36th Street: repeal ordinance passed October 6, 2002 (*Journal of the Proceedings of the City Council of the City of Chicago,* page 58214) which reads: "West 36th Street (north side) from a point 30 feet east of South Halsted Street to a point 60 feet east thereof -- no parking loading zone -- 8:00 A.M. to 6:00 P.M. -- Monday through Friday" by striking the above (15-06457620);
32	1760 West North Avenue: repeal ordinance passed May 9, 1996 (*Journal of the Proceedings of the City Council of the City of Chicago,* page 21868) which reads: "North Wood Street (east side) from a point 20 feet north of West North Avenue to a point 25 feet north thereof -- no parking loading zone -- 5:00 A.M. to 11:00 P.M. -- all days" by striking the above (15-06457144);
31	4242 West Fullerton Avenue: West Fullerton Avenue (north side) from a point 105 feet west of North Tripp Avenue to a point 20 feet west thereof -- repeal "no parking loading zone -- 6:00 A.M. to 6:00 P.M. -- all days" by striking the above;
44	3551 North Sheffield Avenue: repeal ordinance passed June 17, 1992 (*Journal of the Proceedings of the City Council of the City of Chicago,* page 17778) which reads: "North Sheffield Avenue (east side) from a point 20 feet south of West Addison Street to a point 115 feet south thereof -- no parking loading zone" by striking the above (15-06649420);

Ward	Location
47	3868 North Lincoln Avenue: repeal ordinance passed May 24, 2006 (*Journal of the Proceedings of the City Council of the City of Chicago,* page 77286) which reads: "West Byron Street (north side) from a point 20 feet west of North Lincoln Avenue to a point 25 feet west thereof -- no parking loading zone -- 5:30 P.M. to 2:00 A.M. -- all days" by striking the above (15-06456851).

SECTION 2. This ordinance shall take effect and be in force hereinafter its passage and publication.

ESTABLISHMENT OF SINGLE DIRECTION OF VEHICULAR TRAFFIC MOVEMENT AT 1400 N. HUDSON AVE.

[SO2016-619]

The Committee on Pedestrian and Traffic Safety submitted the following report:

CHICAGO, February 10, 2016.

To the President and Members of the City Council:

Your Committee on Pedestrian and Traffic Safety, to which was referred a proposed ordinance to establish single direction of vehicular traffic movement at 1400 North Hudson Avenue, begs leave to recommend that Your Honorable Body do *Pass* the proposed substitute ordinance submitted herewith.

This recommendation was concurred in by all members of the committee present, with no dissenting votes.

Respectfully submitted,

(Signed) WALTER BURNETT, JR.,
Chairman.

On motion of Alderman Burnett, the said proposed substitute ordinance transmitted with the foregoing committee report was *Passed* by yeas and nays as follows:

Yeas -- Aldermen Moreno, Hopkins, Dowell, Burns, Hairston, Sawyer, Mitchell, Harris, Beale, Sadlowski Garza, Thompson, Cárdenas, Quinn, Burke, Lopez, Foulkes, D. Moore, Curtis, O'Shea, Cochran, Brookins, Muñoz, Zalewski, Scott, Solis, Burnett, Ervin, Taliaferro, Reboyras, Santiago, Waguespack, Mell, Ramirez-Rosa, Villegas, Mitts, Sposato, Laurino, O'Connor, Napolitano, Reilly, Smith, Tunney, Arena, Cappleman, Pawar, Osterman, J. Moore, Silverstein -- 48.

Nays -- None.

Alderman Beale moved to reconsider the foregoing vote. The motion was lost.

The following is said ordinance as passed:

Be It Ordained by the City Council of the City of Chicago:

SECTION 1. Pursuant to Title 9, Chapter 64, Section 010 of the Municipal Code of Chicago, the operator of a vehicle shall operate such vehicle only in the direction specified below on the public way between the limits indicated:

Ward	Location
27	1400 North Hudson Avenue: 1400 North Hudson Avenue, between West Blackhawk Street and West Evergreen Avenue -- single direction -- southerly.

SECTION 2. This ordinance shall take effect and be in force hereinafter its passage and publication.

ESTABLISHMENT AND AMENDMENT OF PARKING RESTRICTIONS.
(Except For Disabled)

[SO2016-601]

The Committee on Pedestrian and Traffic Safety submitted the following report:

CHICAGO, February 10, 2016.

To the President and Members of the City Council:

Your Committee on Pedestrian and Traffic Safety, to which were referred proposed ordinances to establish and/or amend parking restrictions at all times, disabled permits, on

portions of sundry streets, begs leave to recommend that Your Honorable Body do *Pass* the proposed substitute ordinance submitted herewith.

This recommendation was concurred in by all members of the committee present, with no dissenting votes.

Respectfully submitted,

(Signed) WALTER BURNETT, JR.,
Chairman.

On motion of Alderman Burnett, the said proposed substitute ordinance transmitted with the foregoing committee report was *Passed* by yeas and nays as follows:

Yeas -- Aldermen Moreno, Hopkins, Dowell, Burns, Hairston, Sawyer, Mitchell, Harris, Beale, Sadlowski Garza, Thompson, Cárdenas, Quinn, Burke, Lopez, Foulkes, D. Moore, Curtis, O'Shea, Cochran, Brookins, Muñoz, Zalewski, Scott, Solis, Burnett, Ervin, Taliaferro, Reboyras, Santiago, Waguespack, Mell, Ramirez-Rosa, Villegas, Mitts, Sposato, Laurino, O'Connor, Napolitano, Reilly, Smith, Tunney, Arena, Cappleman, Pawar, Osterman, J. Moore, Silverstein -- 48.

Nays -- None.

Alderman Beale moved to reconsider the foregoing vote. The motion was lost.

The following is said ordinance as passed:

Be It Ordained by the City Council of the City of Chicago:

SECTION 1. Pursuant to Title 9, Chapter 64, Section 050 of the Municipal Code of Chicago, the operator of a vehicle shall not park such vehicle at any time upon the following public way, as indicated:

Establishment Of Disabled Permit Parking:

Ward	Location And Permit Number
1	1842 North Sawyer Avenue -- Disabled Parking Permit Number 101564;
2	2135 West Caton Street -- Disabled Parking Permit Number 101936;
2	2336 North Wayne Avenue -- Disabled Parking Permit Number 96971;

Ward	Location And Permit Number
4	4423 South Ellis Avenue -- Disabled Parking Permit Number 97217;
4	5048 South Blackstone Avenue -- Disabled Parking Permit Number 97246;
6	7742 South Langley Avenue -- Disabled Parking Permit Number 100656;
8	7811 South Bennett Avenue -- Disabled Parking Permit Number 95410;
8	8819 South Blackstone Avenue -- Disabled Parking Permit Number 100481;
8	8931 South Cregier Avenue -- Disabled Parking Permit Number 96215;
9	12211 South Lafayette Avenue -- Disabled Parking Permit Number 94987;
11	2723 South Emerald Avenue -- Disabled Parking Permit Number 101726;
11	3123 South Lowe Avenue -- Disabled Parking Permit Number 101722;
11	3249 South May Street -- Disabled Parking Permit Number 101658;
11	3122 South Wells Street -- Disabled Parking Permit Number 101729;
11	922 West 34th Street -- Disabled Parking Permit Number 101723;
11	959 West 35th Place -- Disabled Parking Permit Number 100220;
13	6511 South Kedvale Avenue -- Disabled Parking Permit Number 99218;
13	6008 South Kilpatrick Avenue -- Disabled Parking Permit Number 99214;
13	6106 South Kilpatrick Avenue -- Disabled Parking Permit Number 99210;
13	6159 South Kilpatrick Avenue -- Disabled Parking Permit Number 99224;
13	6136 South Komensky Avenue -- Disabled Parking Permit Number 97084;
13	6422 South Komensky Avenue -- Disabled Parking Permit Number 97083;
13	5819 South Meade Avenue -- Disabled Parking Permit Number 99549;
13	6330 South Tripp Avenue -- Disabled Parking Permit Number 99223;

Ward	Location And Permit Number
13	6642 West 63rd Street -- Disabled Parking Permit Number 102761;
13	3931 West 66th Street -- Disabled Parking Permit Number 99217;
13	3908 West 70th Street -- Disabled Parking Permit Number 97085;
14	5234 South Campbell Avenue -- Disabled Parking Permit Number 97109;
14	5039 South Rockwell Street -- Disabled Parking Permit Number 97104;
15	5644 South Campbell Avenue -- Disabled Parking Permit Number 95054;
15	4245 South Francisco Avenue -- Disabled Parking Permit Number 101489;
15	4548 South Francisco Avenue -- Disabled Parking Permit Number 101493;
15	5755 South Seeley Avenue -- Disabled Parking Permit Number 102491;
15	1821 West 45th Street -- Disabled Parking Permit Number 100761;
15	2455 West 46th Place -- Disabled Parking Permit Number 101494;
16	6127 South Justine Street -- Disabled Parking Permit Number 100548;
16	3308 West 60th Place -- Disabled Parking Permit Number 98095;
18	7336 South Campbell Avenue -- Disabled Parking Permit Number 95484;
18	3622 West 80th Place -- Disabled Parking Permit Number 99108;
18	3509 West 84th Place -- Disabled Parking Permit Number 99113;
22	2815 South Central Park Boulevard -- Disabled Parking Permit Number 95946;
22	2456 South Homan Avenue -- Disabled Parking Permit Number 99352;
22	3133 South Kedvale Avenue -- Disabled Parking Permit Number 95957;
22	2834 South Kenneth Avenue -- Disabled Parking Permit Number 99372;
22	2819 South Millard Avenue -- Disabled Parking Permit Number 103686;

Ward	Location And Permit Number
22	3215 South Ridgeway Avenue -- Disabled Parking Permit Number 99358;
22	2811 South St. Louis Avenue -- Disabled Parking Permit Number 99356;
23	5419 South McVicker Avenue -- Disabled Parking Permit Number 102762;
23	3306 West 65th Place -- Disabled Parking Permit Number 100507;
25	2345 West 23rd Place -- Disabled Parking Permit Number 99990;
26	2514 West Augusta Boulevard -- Disabled Parking Permit Number 97511;
26	2126 North Avers Avenue -- Disabled Parking Permit Number 102367;
26	3227 West Beach Avenue -- Disabled Parking Permit Number 99415;
26	3325 West Dickens Avenue -- Disabled Parking Permit Number 102370;
26	2650 West Evergreen Avenue -- Disabled Parking Permit Number 101560;
26	1738 North Harding Avenue -- Disabled Parking Permit Number 102379;
26	1543 North Harding Avenue -- Disabled Parking Permit Number 95255;
26	3439 West Hirsch Street -- Disabled Parking Permit Number 99695;
26	2035 North Karlov Avenue -- Disabled Parking Permit Number 97535;
26	2032 North Keystone Avenue -- Disabled Parking Permit Number 99380;
26	1625 North Kildare Avenue -- Disabled Parking Permit Number 101526;
26	1522 North Kolin Avenue -- Disabled Parking Permit Number 101539;
26	1417 North Kostner Avenue -- Disabled Parking Permit Number 97550;
26	3238 West Le Moyne Street -- Disabled Parking Permit Number 10152;
26	3622 West McLean Avenue -- Disabled Parking Permit Number 97507;
26	3650 West McLean Avenue -- Disabled Parking Permit Number 99382;

Ward	Location And Permit Number
26	1326 North Monticello Avenue -- Disabled Parking Permit Number 99680;
26	1739 North Monticello Avenue -- Disabled Parking Permit Number 101534;
26	909 North Mozart Street -- Disabled Parking Permit Number 102363;
26	2216 West Ohio Street -- Disabled Parking Permit Number 102361;
26	3328 West Pierce Avenue -- Disabled Parking Permit Number 101537;
26	1944 North Ridgeway Avenue -- Disabled Parking Permit Number 91259;
26	1018 North Rockwell Street -- Disabled Parking Permit Number 102374;
26	1733 North Spaulding Avenue -- Disabled Parking Permit Number 97519;
26	1229 North Springfield Avenue -- Disabled Parking Permit Number 102356;
26	1720 North Springfield Avenue -- Disabled Parking Permit Number 10284;
26	2311 North Springfield Avenue -- Disabled Parking Permit Number 98144;
26	2523 West Walton Street -- Disabled Parking Permit Number 9937;
27	923 North Drake Avenue -- Disabled Parking Permit Number 98248;
27	623 North Sawyer Avenue -- Disabled Parking Permit Number 102070;
27	2903 West Wilcox Street -- Disabled Parking Permit Number 98252;
28	4827 West West End Avenue -- Disabled Parking Permit Number 100812;
29	5338 West Monroe Street -- Disabled Parking Permit Number 101512;
29	3033 North Olcott Avenue -- Disabled Parking Permit Number 101509;
29	130 North Menard Avenue -- Disabled Parking Permit Number 101278;
29	1633 North Narragansett Avenue -- Disabled Parking Permit Number 101335;
30	3634 North Kilpatrick Avenue -- Disabled Parking Permit Number 99296;

Ward	Location And Permit Number
30	4207 West Roscoe Street -- Disabled Parking Permit Number 99290;
31	3611 West Wrightwood Avenue -- Disabled Parking Permit Number 101132;
32	2954 North Seeley Avenue -- Disabled Parking Permit Number 96944;
34	11340 South Eggleston Avenue -- Disabled Parking Permit Number 101908;
34	11353 South Eggleston Avenue -- Disabled Parking Permit Number 80455;
34	11720 South Laflin Street -- Disabled Parking Permit Number 101996;
34	10209 South May Street -- Disabled Parking Permit Number 97877;
34	10611 South Parnell Avenue -- Disabled Parking Permit Number 100866;
34	10743 South Union Avenue -- Disabled Parking Permit Number 101922;
34	1056 West 79th Place -- Disabled Parking Permit Number 101926;
34	12436 South Wallace Street -- Disabled Parking Permit Number 100857;
34	729 West 116th Place -- Disabled Parking Permit Number 100868;
35	4714 North Monticello Avenue -- Disabled Parking Permit Number 101303;
35	4319 West Palmer Street -- Disabled Parking Permit Number 101130;
35	2848 North Spaulding Avenue -- Disabled Parking Permit Number 98785;
36	6328 West Eddy Street -- Disabled Parking Permit Number 102054;
36	4823 West Belden Avenue -- Disabled Parking Permit Number 102238;
36	6122 West Henderson Street -- Disabled Parking Permit Number 102300;
36	2314 North Laramie Avenue -- Disabled Parking Permit Number 102052;
37	5523 West Hirsch Street -- Disabled Parking Permit Number 97603;
37	906 North Lavergne Avenue -- Disabled Parking Permit Number 99466;

Ward	Location And Permit Number
37	1653 North Linder Avenue -- Disabled Parking Permit Number 94234;
38	4146 North Marmora Avenue -- Disabled Parking Permit Number 101764;
38	5520 West Sunnyside Avenue -- Disabled Parking Permit Number 98102;
38	5722 West Windsor Avenue -- Disabled Parking Permit Number 97726;
39	4027 North Kedvale Avenue -- Disabled Parking Permit Number 101199;
39	4907 North Keystone Avenue -- Disabled Parking Permit Number 101198;
39	4984 North Kilpatrick Avenue -- Disabled Parking Permit Number 101195;
39	3336 West Hollywood Avenue -- Disabled Parking Permit Number 101204;
39	4576 North Elston Avenue -- Disabled Parking Permit Number 101165;
40	1723 West Berwyn Avenue -- Disabled Parking Permit Number 101572;
40	2842 West Summerdale Avenue -- Disabled Parking Permit Number 101576;
41	5219 North Potawatomie Avenue -- Disabled Parking Permit Number 101026;
41	5223 North Reserve Avenue -- Disabled Parking Permit Number 101025;
43	2015 North Bissell Street -- Disabled Parking Permit Number 101220;
45	5505 North Parkside Avenue -- Disabled Parking Permit Number 98968;
45	5918 West Eastwood Avenue -- Disabled Parking Permit Number 100962;
45	4126 North Lavergne Avenue -- Disabled Parking Permit Number 100949;
45	5009 West Sunnyside Avenue -- Disabled Parking Permit Number 100955;
49	7742 North Marshfield Avenue -- Disabled Parking Permit Number 102494;
50	2853 West Rosemont Avenue -- Disabled Parking Permit Number 101104;
50	6011 North Mozart Street -- Disabled Parking Permit Number 95691;
50	6154 North Central Park Avenue -- Disabled Parking Permit Number 99334;

Ward	Location And Permit Number
50	3556 West Glenlake Avenue -- Disabled Parking Permit Number 99341;
50	6216 North Monticello Avenue -- Disabled Parking Permit Number 99869;
50	6430 North Mozart Street -- Disabled Parking Permit Number 101803;
50	6531 North Mozart Street -- Disabled Parking Permit Number 99335.

Repeal Of Disabled Permit Parking:

Ward	Location And Permit Number
6	Repeal Disabled Parking Permit Number 92588 located at 7022 South Perry Avenue;
9	Repeal Disabled Parking Permit Number 84787 located at 10714 South Prairie Avenue;
9	Repeal Disabled Parking Permit Number 93750 located at 10607 South Champlain Avenue;
10	Repeal Disabled Parking Permit Number 71304 located at 10908 South Avenue F;
13	Repeal Disabled Parking Permit Number 91508 located at 3904 West 70th Street;
14	Repeal Disabled Parking Permit Number 58090 located at 5256 South Kilpatrick Avenue;
22	Repeal Disabled Parking Permit Number 49587 located at 4518 South Lavergne Avenue;
23	Repeal Disabled Parking Permit Number 90576 located at 3633 West 64th Street;
25	Repeal Disabled Parking Permit Number 67713 located at 2021 West 22nd Place;
25	Repeal Disabled Parking Permit Number 96368 located at 2024 West 18th Place;

Ward	Location And Permit Number
35	Repeal Disabled Parking Permit Number 41439 located at 2325 North Keeler Avenue;
36	Repeal Disabled Parking Permit Number 1068 located at 2200 North Lawler Avenue;
36	Repeal Disabled Parking Permit Number 93670 located at 5900 West Eddy Street;
39	Repeal Disabled Parking Permit Number 91124 located at 6325 West Holbrook Street;
39	Repeal Disabled Parking Permit Number 101165 located at 4776 North Elston Avenue;
41	Repeal Disabled Parking Permit Number 98109 located at 4818 North Sayre Avenue;
45	Repeal Disabled Parking Permit Number 91103 located at 4648 North Lawler Avenue;
48	Repeal Disabled Parking Permit Number 79732 located at 1284 West Early Avenue;
49	Repeal Disabled Parking Permit Number 51729 located at 1720 West Juneway Terrace.

SECTION 2. This ordinance shall take effect and be in force hereinafter its passage and publication.

ESTABLISHMENT AND AMENDMENT OF RESIDENTIAL PERMIT PARKING ZONES. [SO2016-618]

The Committee on Pedestrian and Traffic Safety submitted the following report:

CHICAGO, February 10, 2016.

To the President and Members of the City Council:

Your Committee on Pedestrian and Traffic Safety, to which were referred proposed ordinances and/or order to establish and/or amend residential permit parking zones on

portions of sundry streets, begs leave to recommend that Your Honorable Body do *Pass* the proposed substitute ordinance submitted herewith.

This recommendation was concurred in by all members of the committee present, with no dissenting votes.

Respectfully submitted,

(Signed) WALTER BURNETT, JR.,
Chairman.

On motion of Alderman Burnett, the said proposed substitute ordinance transmitted with the foregoing committee report was *Passed* by yeas and nays as follows:

Yeas -- Aldermen Moreno, Hopkins, Dowell, Burns, Hairston, Sawyer, Mitchell, Harris, Beale, Sadlowski Garza, Thompson, Cárdenas, Quinn, Burke, Lopez, Foulkes, D. Moore, Curtis, O'Shea, Cochran, Brookins, Muñoz, Zalewski, Scott, Solis, Burnett, Ervin, Taliaferro, Reboyras, Santiago, Waguespack, Mell, Ramirez-Rosa, Villegas, Mitts, Sposato, Laurino, O'Connor, Napolitano, Reilly, Smith, Tunney, Arena, Cappleman, Pawar, Osterman, J. Moore, Silverstein -- 48.

Nays -- None.

Alderman Beale moved to reconsider the foregoing vote. The motion was lost.

The following is said ordinance as passed:

Be It Ordained by the City Council of the City of Chicago:

SECTION 1. Pursuant to Title 9, Chapter 64, Section 090 of the Municipal Code of Chicago, portions of the below named streets are hereby designated as residential permit parking zones, for the following locations:

Establishment Of Residential Permit Parking Zones:

Ward	Location
1	1901 -- 1903 North Humboldt Boulevard (east side) -- Residential Permit Parking Zone 1569, by including 1901 -- 1903 North Humboldt Boulevard (east side) as Buffer Zone;

Ward	Location
24	1600 -- 1699 South Christiana Avenue -- Residential Permit Parking Zone 1897 -- 8:30 A.M. to 4:30 P.M. -- all days;
46	West Lawrence Avenue to the north, North Clarendon Avenue to the east, West Montrose Avenue to the south and North Malden Street to the west; 4600 -- 4799 North Malden Street (east and west sides), 4600 -- 4799 North Magnolia Avenue (east and west sides), 4600 -- 4799 North Racine Avenue (east and west sides), 1200 -- 1238 West Leland Avenue (north and south sides), 818 -- 950 West Windsor Avenue (north and south sides), 818 -- 936 West Sunnyside Avenue (north and south sides), 848 -- 936 West Agatite Avenue (north and south sides), 4400 -- 4599 North Hazel Street (east and west sides) -- Residential Permit Parking Zone 1130 -- 6:00 P.M. to 6:00 A.M. -- all days.

Amendment Of Residential Permit Parking Zones:

Ward	Location
10	3701 -- 3731 East 105th Street, from Avenue J to Avenue H -- repeal Residential Permit Parking Zone 1270;
14	South Christiana Avenue: amend Residential Permit Parking Zone 1856 to include: South Christiana Avenue (east and west sides) from West 53rd Street to the first alley north of West 55th Street, West 53rd Street (south side) from South Christiana Avenue to South Homan Avenue and West 54th Street (north and south sides) from South Christiana Avenue to South Homan Avenue;
24	1600 -- 1699 South Spaulding Avenue: repeal "Residential Permit Parking Zone 1897 -- 4:00 P.M. to 7:00 A.M. -- all days" by striking the above.

SECTION 2. This ordinance shall take effect and be in force hereinafter its passage and publication.

AMENDMENT OF INDUSTRIAL PERMIT PARKING ZONES ON PORTIONS OF SUNDRY STREETS.

[SO2016-622]

The Committee on Pedestrian and Traffic Safety submitted the following report:

CHICAGO, February 10, 2016.

To the President and Members of the City Council:

Your Committee on Pedestrian and Traffic Safety, to which was referred a proposed ordinance to amend industrial permit parking zones on portions of sundry streets, begs leave to recommend that Your Honorable Body do *Pass* the proposed substitute ordinance submitted herewith.

This recommendation was concurred in by all members of the committee present, with no dissenting votes.

Respectfully submitted,

(Signed) WALTER BURNETT, JR.,
Chairman.

On motion of Alderman Burnett, the said proposed substitute ordinance transmitted with the foregoing committee report was *Passed* by yeas and nays as follows:

Yeas -- Aldermen Moreno, Hopkins, Dowell, Burns, Hairston, Sawyer, Mitchell, Harris, Beale, Sadlowski Garza, Thompson, Cárdenas, Quinn, Burke, Lopez, Foulkes, D. Moore, Curtis, O'Shea, Cochran, Brookins, Muñoz, Zalewski, Scott, Solis, Burnett, Ervin, Taliaferro, Reboyras, Santiago, Waguespack, Mell, Ramirez-Rosa, Villegas, Mitts, Sposato, Laurino, O'Connor, Napolitano, Reilly, Smith, Tunney, Arena, Cappleman, Pawar, Osterman, J. Moore, Silverstein -- 48.

Nays -- None.

Alderman Beale moved to reconsider the foregoing vote. The motion was lost.

The following is said ordinance as passed:

Be It Ordained by the City Council of the City of Chicago:

SECTION 1. Pursuant to Title 9, Chapter 64, Section 090 of the Municipal Code of Chicago, portions of the below named streets are hereby designated as Industrial Permit Parking Zones, for the following locations:

Ward	Location
47	West Leland Avenue and North Ravenswood Avenue: amend ordinance passed November 19, 2014 (*Journal of the Proceedings of the City Council of the City of Chicago,* page 98814) which reads: "North Ravenswood Avenue (west roadway, both sides) from West Wilson Avenue to West Lawrence Avenue; and

Ward Location

West Leland Avenue (north and south sides) from North Ravenswood Avenue (west roadway) to alley immediately west of North Ravenswood Avenue; and North Ravenswood Avenue (east roadway, both sides) from West Leland Avenue to West Lawrence Avenue; and North Ravenswood Avenue: 4801 -- 4845 North Ravenswood Avenue (east side), 4800 -- 4988 North Ravenswood Avenue (west side); and east North Broadway (all diagonal parking spaces) from West Lawrence Avenue to West Ainslie Street -- Industrial Permit Parking Zone 20 -- 7:00 A.M. to 5:00 P.M. -- Monday through Friday" by striking the above and inserting in lieu thereof: "West Leland Avenue (north and south sides) from North Ravenswood Avenue (west roadway) to alley immediately west of North Ravenswood Avenue; and North Ravenswood Avenue (west roadway, both sides) from West Wilson Avenue to West Leland Avenue; and North Ravenswood Avenue (east roadway, both sides) from West Wilson Avenue to West Lawrence Avenue; and North Ravenswood Avenue (east roadway, diagonal parking spaces only) from West Lawrence Avenue to West Ainslie Street (North Ravenswood Avenue east side: from 4801 to 4845, all diagonal spaces) (North Ravenswood Avenue west side: from 4807 [just north of Divvy Station] to 4883 [all except last 10 diagonal spaces at northern end of block]) -- Industrial Permit Parking Zone 20 -- 7:00 A.M. to 5:00 P.M. -- Monday through Friday; and also North Ravenswood Avenue (west roadway, west side only) from West Leland Avenue to West Lawrence Avenue -- Industrial Permit Parking Zone 20 -- 10:00 A.M. to 12:00 P.M. and 2:00 P.M. to 4:00 P.M. -- Monday through Friday".

SECTION 2. This ordinance shall take effect and be in force hereinafter its passage and publication.

ESTABLISHMENT OF TRAFFIC LANE TOW-AWAY ZONE ON PORTION OF S. LONGWOOD DR.

[SO2016-620]

The Committee on Pedestrian and Traffic Safety submitted the following report:

CHICAGO, February 10, 2016.

To the President and Members of the City Council:

Your Committee on Pedestrian and Traffic Safety, to which was referred a proposed ordinance to establish traffic lane tow-away zone on portion of South Longwood Drive, begs

leave to recommend that Your Honorable Body do *Pass* the proposed substitute ordinance submitted herewith.

This recommendation was concurred in by all members of the committee present, with no dissenting votes.

Respectfully submitted,

(Signed) WALTER BURNETT, JR.,
Chairman.

On motion of Alderman Burnett, the said proposed substitute ordinance transmitted with the foregoing committee report was *Passed* by yeas and nays as follows:

Yeas -- Aldermen Moreno, Hopkins, Dowell, Burns, Hairston, Sawyer, Mitchell, Harris, Beale, Sadlowski Garza, Thompson, Cárdenas, Quinn, Burke, Lopez, Foulkes, D. Moore, Curtis, O'Shea, Cochran, Brookins, Muñoz, Zalewski, Scott, Solis, Burnett, Ervin, Taliaferro, Reboyras, Santiago, Waguespack, Mell, Ramirez-Rosa, Villegas, Mitts, Sposato, Laurino, O'Connor, Napolitano, Reilly, Smith, Tunney, Arena, Cappleman, Pawar, Osterman, J. Moore, Silverstein -- 48.

Nays -- None.

Alderman Beale moved to reconsider the foregoing vote. The motion was lost.

The following is said ordinance as passed:

Be It Ordained by the City Council of the City of Chicago:

SECTION 1. Pursuant to Title 9, Chapter 64 of the Municipal Code of Chicago, the following location is hereby designated as a traffic lane tow-away zone, between the limits and during the times specified, standing or parking of any vehicle shall be considered a definite hazard to the normal movement of traffic:

Ward	Location
19	South Longwood Drive: South Longwood Drive (east side) from West 101st Street to a point 445 feet south thereof -- no stopping -- no standing -- no parking tow-away zone (15-05993848).

SECTION 2. This ordinance shall take effect and be in force hereinafter its passage and publication.

INSTALLATION AND REPEAL OF TRAFFIC WARNING SIGNS.

[SO2016-621]

The Committee on Pedestrian and Traffic Safety submitted the following report:

CHICAGO, February 10, 2016.

To the President and Members of the City Council:

Your Committee on Pedestrian and Traffic Safety, to which were referred proposed ordinances to erect and/or amend traffic warning signs and signals, begs leave to recommend that Your Honorable Body do *Pass* the proposed substitute ordinance submitted herewith.

This recommendation was concurred in by all members of the committee present, with no dissenting votes.

Respectfully submitted,

(Signed) WALTER BURNETT, JR.,
Chairman.

On motion of Alderman Burnett, the said proposed substitute ordinance transmitted with the foregoing committee report was *Passed* by yeas and nays as follows:

Yeas -- Aldermen Moreno, Hopkins, Dowell, Burns, Hairston, Sawyer, Mitchell, Harris, Beale, Sadlowski Garza, Thompson, Cárdenas, Quinn, Burke, Lopez, Foulkes, D. Moore, Curtis, O'Shea, Cochran, Brookins, Muñoz, Zalewski, Scott, Solis, Burnett, Ervin, Taliaferro, Reboyras, Santiago, Waguespack, Mell, Ramirez-Rosa, Villegas, Mitts, Sposato, Laurino, O'Connor, Napolitano, Reilly, Smith, Tunney, Arena, Cappleman, Pawar, Osterman, J. Moore, Silverstein -- 48.

Nays -- None.

Alderman Beale moved to reconsider the foregoing vote. The motion was lost.

The following is said ordinance as passed:

Be It Ordained by the City Council of the City of Chicago:

SECTION 1. Pursuant to Title 9, Chapter 64 of the Municipal Code of Chicago, the Commissioner of Transportation is hereby authorized and directed to erect and/or amend traffic warning signs and signals, for the following locations:

Ward	Type Of Sign And Location
19	West 106th Street and South Drew Street -- "Two-Way Stop" sign, stopping north- and southbound traffic on West 106th Street;
31	North Lockwood Avenue and West Nelson Street -- repeal "All-Way Stop" sign, stopping all approaches.

SECTION 2. This ordinance shall take effect and be in force hereinafter its passage and publication.

INSTALLATION OF "RESERVED DISABLED PARKING" SIGNS AT 1845 W. CORTLAND ST.

[SO2016-623]

The Committee on Pedestrian and Traffic Safety submitted the following report:

CHICAGO, February 10, 2016.

To the President and Members of the City Council:

Your Committee on Pedestrian and Traffic Safety, to which was referred a proposed miscellaneous ordinance to establish reserved parking (2 percent disabled) at 1845 West Cortland Street, begs leave to recommend that Your Honorable Body do *Pass* the proposed substitute ordinance submitted herewith.

This recommendation was concurred in by all members of the committee present, with no dissenting votes.

Respectfully submitted,

(Signed) WALTER BURNETT, JR.,
Chairman.

On motion of Alderman Burnett, the said proposed substitute ordinance transmitted with the foregoing committee report was *Passed* by yeas and nays as follows:

Yeas -- Aldermen Moreno, Hopkins, Dowell, Burns, Hairston, Sawyer, Mitchell, Harris, Beale, Sadlowski Garza, Thompson, Cárdenas, Quinn, Burke, Lopez, Foulkes, D. Moore, Curtis, O'Shea, Cochran, Brookins, Muñoz, Zalewski, Scott, Solis, Burnett, Ervin, Taliaferro, Reboyras, Santiago, Waguespack, Mell, Ramirez-Rosa, Villegas, Mitts, Sposato, Laurino, O'Connor, Napolitano, Reilly, Smith, Tunney, Arena, Cappleman, Pawar, Osterman, J. Moore, Silverstein -- 48.

Nays -- None.

Alderman Beale moved to reconsider the foregoing vote. The motion was lost.

The following is said ordinance as passed:

Be It Ordained by the City Council of the City of Chicago:

SECTION 1. That the Commissioner of Transportation is hereby authorized and directed to install 2 percent disabled parking sign at the below listed location:

Ward	Location
32	1845 West Cortland Street: West Cortland Street (south side) from a point 128 feet east of North Wolcott Avenue to a point 20 feet east thereof -- reserved parking (2 percent disabled) -- 7:00 A.M. to 4:30 P.M. -- school days (public benefit) (16-00275218).

SECTION 2. This ordinance shall take effect and be in force hereinafter its passage and publication.

ESTABLISHMENT AND AMENDMENT OF FIVE-TON VEHICLE WEIGHT LIMITATION ON PORTIONS OF DESIGNATED STREETS.

[SO2016-1563]

The Committee on Pedestrian and Traffic Safety submitted the following report:

CHICAGO, February 10, 2016.

To the President and Members of the City Council:

Your Committee on Pedestrian and Traffic Safety, to which were referred proposed ordinances to establish the allowable weight limit for trucks and commercial vehicles on portions of designated streets, begs leave to recommend that Your Honorable Body do *Pass* the proposed substitute ordinance transmitted herewith.

This recommendation was concurred in by all members of the committee present, with no dissenting votes.

Respectfully submitted,

(Signed) WALTER BURNETT, JR.,
Chairman.

On motion of Alderman Burnett, the said proposed substitute ordinance transmitted with the foregoing committee report was *Passed* by yeas and nays as follows:

Yeas -- Aldermen Moreno, Hopkins, Dowell, Burns, Hairston, Sawyer, Mitchell, Harris, Beale, Sadlowski Garza, Thompson, Cárdenas, Quinn, Burke, Lopez, Foulkes, D. Moore, Curtis, O'Shea, Cochran, Brookins, Muñoz, Zalewski, Scott, Solis, Burnett, Ervin, Taliaferro, Reboyras, Santiago, Waguespack, Mell, Ramirez-Rosa, Villegas, Mitts, Sposato, Laurino, O'Connor, Napolitano, Reilly, Smith, Tunney, Arena, Cappleman, Pawar, Osterman, J. Moore, Silverstein -- 48.

Nays -- None.

Alderman Beale moved to reconsider the foregoing vote. The motion was lost.

The following is said ordinance as passed:

Be It Ordained by the City Council of the City of Chicago:

SECTION 1. Pursuant to Title 9, Chapter 64, Section 030 of the Municipal Code of Chicago, the maximum weight permitted to be carried by any truck or commercial vehicle upon the following public ways between the limits indicated except for the purpose of delivering or picking up material or merchandise shall be as follows:

Establishment Of Weight Limitations:

Ward	Location
30	3200 North Keating Avenue: North Keating Avenue, from West School Street to West Belmont Avenue -- five-ton weight limitation (15-0667619).

Amendment Of Weight Limitations:

Ward	Location
39	North Kostner Avenue: repeal ordinance passed December 30, 1960 (*Journal of the Proceedings of the City Council of the City of Chicago,* page 4197) which reads: "North Kostner Avenue, from West Irving Park Road to West Montrose Avenue -- five-ton weight limitation" by striking the above.

SECTION 2. This ordinance shall take effect and be in force hereinafter its passage and publication.

Failed To Pass -- VARIOUS TRAFFIC REGULATIONS, TRAFFIC SIGNS, ET CETERA.
(Adverse Committee Recommendations)

[SO2016-624]

The Committee on Pedestrian and Traffic Safety submitted a report recommending that the City Council do not pass sundry proposed ordinances and proposed orders (transmitted with the committee report) relating to traffic regulations, traffic signs, et cetera.

Alderman Burnett moved to *Concur In* the committee's recommendation. The question in reference to each proposed ordinance or proposed order thereupon became: *"Shall the proposed ordinances or proposed orders pass, notwithstanding the committee's adverse recommendation?"* and the several questions being so put, each of the said proposed ordinances and proposed orders *Failed to Pass* by yeas and nays as follows:

Yeas -- None.

Nays -- Aldermen Moreno, Hopkins, Dowell, Burns, Hairston, Sawyer, Mitchell, Harris, Beale, Sadlowski Garza, Thompson, Cárdenas, Quinn, Burke, Lopez, Foulkes, D. Moore, Curtis, O'Shea, Cochran, Brookins, Muñoz, Zalewski, Scott, Solis, Burnett, Ervin, Taliaferro, Reboyras, Santiago, Waguespack, Mell, Ramirez-Rosa, Villegas, Mitts, Sposato, Laurino, O'Connor, Napolitano, Reilly, Smith, Tunney, Arena, Cappleman, Pawar, Osterman, J. Moore, Silverstein -- 48.

Alderman Beale moved to reconsider the foregoing vote. The motion was lost.

The committee report listing said ordinances and orders which failed to pass reads as follows:

CHICAGO, February 10, 2016.

To the President and Members of the City Council:

Your Committee on Pedestrian and Traffic Safety begs leave to recommend that Your Honorable Body *Do Not Pass* the sundry proposed ordinances and orders submitted herewith which were referred to the Committee on Pedestrian and Traffic Safety concerning traffic regulations and traffic signs, et cetera, as follows:

Parking Prohibited At All Times:

Ward	Location
50	6531 North Mozart Street -- Disabled Parking Permit Number 99335 -- duplicate.

Loading Zones/Standing Zones:

Ward	Location
2	1306 North Dearborn Street -- no parking loading zone. Not recommended. (15-06244231);

Ward	Location
26	2717 West Chicago Avenue -- 15 minute standing zone. Not recommended. Information needed to prepare recommendation for this ordinance is not available (15-02280920);
35	2700 North Sawyer Avenue -- 15 minute standing zone. Not recommended. Request withdrawn by alderman (15-06286027);
37	1607 -- 1623 North Cicero Avenue -- 15 minute standing zone. Not recommended. Insufficient data to process request (15-03271439).

Tow-Away Zone:

Ward	Location
7	9101 South Jeffery Avenue -- no parking tow-away zone. Not recommended. Request withdrawn by alderman's office (15-06246070).

Traffic Warning Signs And/Or Signals:

Ward	Location
36	3244 North Newland Avenue, alley -- "Two-Way Stop" sign. Not recommended. CDOT does not recommend "Two-Way Stop" signs (15-06677084);
36	2014 North Cicero Avenue, alley -- "Two-Way Stop" sign. Not recommended. CDOT does not recommend "Two-Way Stop" signs (15-06676915).

Miscellaneous:

Ward	Location
1	North Wood Street: repeal parking prohibited -- no parking on school days. Not recommended. No City Council action necessary. Sign will be removed (15-04828913).

These *Do Not Pass* recommendations were concurred in by all members of the committee present, with no dissenting votes.

Respectfully submitted,

(Signed) WALTER BURNETT, JR.,
Chairman.

COMMITTEE ON SPECIAL EVENTS, CULTURAL AFFAIRS AND RECREATION.

EXPENDITURE OF OPEN SPACE IMPACT FEE FUNDS FOR JULIA DE BURGOS PARK EXPANSION PROJECT AT 1808 N. WHIPPLE ST.

[O2016-69]

The Committee on Special Events, Cultural Affairs and Recreation submitted the following report:

CHICAGO, February 10, 2016.

To the President and Members of the City Council:

Your Committee on Special Events, Cultural Affairs and Recreation, for which a meeting was held on February 8, 2016, having had under consideration an ordinance authorizing an expenditure of open impact fee funds for Julia de Burgos Park, which was introduced by Mayor Rahm Emanuel at the January 13, 2016 City Council meeting, I beg leave to report and recommend that your Honorable Body *Pass* the proposed ordinance transmitted herewith.

This recommendation was concurred in by a viva voce vote of the members of the committee.

Respectfully submitted,

(Signed) THOMAS M. TUNNEY,
Chairman.

On motion of Alderman Tunney, the said proposed ordinance transmitted with the foregoing committee report was *Passed* by yeas and nays as follows:

Yeas -- Aldermen Moreno, Hopkins, Dowell, Burns, Hairston, Sawyer, Mitchell, Harris, Beale, Sadlowski Garza, Thompson, Cárdenas, Quinn, Burke, Lopez, Foulkes, D. Moore, Curtis, O'Shea, Cochran, Brookins, Muñoz, Zalewski, Scott, Solis, Burnett, Ervin, Taliaferro, Reboyras, Santiago, Waguespack, Mell, Ramirez-Rosa, Villegas, Mitts, Sposato, Laurino, O'Connor, Napolitano, Reilly, Smith, Tunney, Arena, Cappleman, Pawar, Osterman, J. Moore, Silverstein -- 48.

Nays -- None.

Alderman Beale moved to reconsider the foregoing vote. The motion was lost.

The following is said ordinance as passed:

WHEREAS, The City of Chicago (the "City"), is a home rule unit of government under Article VII, Section 6(a) of the Constitution of the State of Illinois and, as such, may exercise any power and perform any function pertaining to its government and affairs; and

WHEREAS, The City is authorized under its home rule powers to regulate the use and development of land; and

WHEREAS, It is a reasonable condition of development approval to ensure that adequate open space and recreational facilities exist within the City; and

WHEREAS, On April 1, 1998, the City Council of the City (the "City Council") adopted the Open Space Impact Fee Ordinance codified at Chapter 18 of Title 16 (the "Open Space Ordinance") of the Municipal Code of Chicago (the "Code") to address the need for additional public space and recreational facilities for the benefit of the residents of newly created residential developments in the City; and

WHEREAS, The Open Space Ordinance authorizes, among other things, the collection of fees from residential developments that create new dwelling units without contributing a proportionate share of open space and recreational facilities for the benefit of their residents as part of the overall development (the "Fee-Paying Developments"); and

WHEREAS, Pursuant to the Open Space Ordinance, the Department of Finance ("DOF") has collected fees derived from the Fee-Paying Developments (the "Open Space Fees") and has deposited those fees in separate funds, each fund corresponding to the Community Area (as defined in the Open Space Ordinance), in which each of the Fee-Paying Developments is located and from which the Open Space Fees were collected; and

WHEREAS, The Department of Planning and Development ("DPD") has determined that the Fee-Paying Developments built in the Community Area listed on Exhibit A attached hereto have deepened the already significant deficit of open space in the Community Area, which deficit was documented in the comprehensive plan entitled "The CitySpace Plan", adopted by the Chicago Plan Commission on September 11, 1997 and adopted by the City Council on May 20, 1998 and appearing on pages 69309 -- 69311 of the *Journal of the Proceedings of the City Council of the City of Chicago,* of the same date; and

WHEREAS, DPD has proposed the implementation of a project to create open spaces and recreational facilities in the Community Area listed on Exhibit A (the "Project"); and

WHEREAS, DPD wishes to make available Open Space Fees collected by DOF in an amount described on Exhibit A for the purpose of providing funding for the Project which will provide open space and recreational facilities for the benefit of the residents of the Community Area described on Exhibit A; and

WHEREAS, The Open Space Ordinance requires that the Open Space Fees be used for open space acquisition or capital improvements, or both, which provide a direct and material benefit to the new development from which the fees are collected; and

WHEREAS, The Open Space Ordinance requires that the Open Space Fees be expended within the same or a contiguous Community Area from which they were collected after a legislative finding by the City Council that the expenditure of the Open Space Fees will directly and materially benefit the developments from which the Open Space Fees were collected; and

WHEREAS, DPD has agreed to use the Open Space Fees, in the amounts set forth on Exhibit A, to pay for open space acquisition and capital improvements relating to the Project; and

WHEREAS, DPD has determined that the use of the Open Space Fees to assist the Project will provide a direct and material benefit to each of the Fee-Paying Developments from which the Open Space Fees were collected in that the Open Space Fees used for the Project will come from the specific fund set up by DOF for the corresponding Community Area in which a Fee-Paying Development is located and from which the Open Space Fees were collected; and

WHEREAS, DPD has recommended that the City Council approve the use of the Open Space Fees for the purposes set forth on Exhibit A through this ordinance; and

WHEREAS, DPD has recommended that the City Council make a finding that the expenditure of the Open Space Fees as described herein will directly and materially benefit the Fee-Paying Developments from which the Open Space Fees were collected; now, therefore,

Be It Ordained by the City Council of the City of Chicago:

SECTION 1. The above recitals are expressly incorporated in and made part of this ordinance as though fully set forth herein.

SECTION 2. The City Council hereby finds that the expenditure of the Open Space Fees, as proposed on Exhibit A, will directly and materially benefit the residents of those Fee-Paying Developments from which the Open Space Fees were collected and approves the use of the Open Space Fees for the purposes set forth on Exhibit A.

SECTION 3. The Commissioner of DPD (the "Commissioner") and a designee of the Commissioner are each hereby authorized to utilize Open Space Fees for the Project in the amount listed on Exhibit A from the corresponding fund.

SECTION 4. Open Space Fees in an amount not to exceed $235,000 from the Logan Square-22 Community Area are hereby appropriated for the purposes described herein.

SECTION 5. To the extent that any ordinance, resolution, rule, order or provision of the Code, or part thereof, is in conflict with the provisions of this ordinance, the provisions of this ordinance shall control. If any section, paragraph, clause or provision of this ordinance shall be held invalid, the invalidity of such section, paragraph, clause or provision shall not affect any other provisions of this ordinance.

SECTION 6. This ordinance shall be in full force and effect from and after the date of its passage and approval.

Exhibit "A" referred to in this ordinance reads as follows:

Exhibit "A".

Description Of Project.

Julia De Burgos Park Expansion Project.

Address:	1808 North Whipple Street
Community Area:	Logan Square-22
Project Description:	Environmental remediation
Amount of Open Space Fees:	$235,000

COMMITTEE ON TRANSPORTATION AND PUBLIC WAY.

APPOINTMENT OF PAUL P. CONNOLLY AS MEMBER OF BOARD OF LOCAL IMPROVEMENTS.

[A2016-9]

The Committee on Transportation and Public Way submitted the following report:

CHICAGO, January 28, 2016.

To the President and Members of the City Council:

Your Committee on Transportation and Public Way begs leave to report and recommend that Your Honorable Body *Approve* the appointment of Paul P. Connolly as a member of the Board of Local Improvements. This appointment was referred to the committee on January 13, 2016.

This recommendation was concurred in unanimously by a viva voce vote of the members of the committee, with no dissenting vote.

Respectfully submitted,

(Signed) ANTHONY BEALE,
Chairman.

On motion of Alderman Beale, the committee's recommendation was *Concurred In* and the said proposed appointment of Paul P. Connolly as a member of the Board of Local Improvements was *Approved* by yeas and nays as follows:

Yeas -- Aldermen Moreno, Hopkins, Dowell, Burns, Hairston, Sawyer, Mitchell, Harris, Beale, Sadlowski Garza, Thompson, Cárdenas, Quinn, Burke, Lopez, Foulkes, D. Moore, Curtis, O'Shea, Cochran, Brookins, Muñoz, Zalewski, Scott, Solis, Burnett, Ervin, Taliaferro, Reboyras, Santiago, Waguespack, Mell, Ramirez-Rosa, Villegas, Mitts, Sposato, Laurino, O'Connor, Napolitano, Reilly, Smith, Tunney, Arena, Cappleman, Pawar, Osterman, J. Moore, Silverstein -- 48.

Nays -- None.

Alderman Beale moved to reconsider the foregoing vote. The motion was lost.

GRANTS OF PRIVILEGE IN PUBLIC WAY.

The Committee on Transportation and Public Way submitted the following report:

CHICAGO, January 28, 2016.

To the President and Members of the City Council:

Your Committee on Transportation and Public Way begs leave to report and recommend that Your Honorable Body *Pass* the proposed ordinances transmitted herewith for grants of privilege in the public way. These ordinances were referred to the committee on January 13, 2016.

This recommendation was concurred in unanimously by a viva voce vote of the members of the committee, with no dissenting vote.

Respectfully submitted,

(Signed) ANTHONY BEALE,
Chairman.

On motion of Alderman Beale, the said proposed ordinances transmitted with the foregoing committee report were *Passed* by yeas and nays as follows:

Yeas -- Aldermen Moreno, Hopkins, Dowell, Burns, Hairston, Sawyer, Mitchell, Harris, Beale, Sadlowski Garza, Thompson, Cárdenas, Quinn, Burke, Lopez, Foulkes, D. Moore, Curtis, O'Shea, Cochran, Brookins, Muñoz, Zalewski, Scott, Solis, Burnett, Ervin, Taliaferro, Reboyras, Santiago, Waguespack, Mell, Ramirez-Rosa, Villegas, Mitts, Sposato, Laurino, O'Connor, Napolitano, Reilly, Smith, Tunney, Arena, Cappleman, Pawar, Osterman, J. Moore, Silverstein -- 48.

Nays -- None.

Alderman Beale moved to reconsider the foregoing vote. The motion was lost.

The following are said ordinances as passed (the italic heading in each case not being a part of the ordinance):

ABC Headstart.

[O2016-345]

Be It Ordained by the City Council of the City of Chicago:

SECTION 1. Permission and authority are hereby given and granted to ABC Headstart, upon the terms and subject to the conditions of this ordinance, to maintain and use one (1) sign projecting over the public right-of-way attached to its premises known as 3415 West 13th Place. Said sign structure measures as follows: along West 13th Place, at five (5) feet in length, three (3) feet in height and twelve (12) feet above grade level. The location of said privilege shall be as shown on print(s) kept on file with the Department of Business Affairs and Consumer Protection and the Office of the City Clerk. Said privilege shall be constructed in accordance with plans and specifications approved by the Department of Transportation (Division of Project Development) and the Zoning Department -- Signs.

This grant of privilege in the public way shall be subject to the provisions of Section 10-28-015 and all other required provisions of the Municipal Code of Chicago.

The grantee shall pay to the City of Chicago as compensation for the privilege Number 1121008 herein granted the sum of One Hundred and no/100 Dollars ($100.00) per annum, in advance.

A 25% penalty will be added for payments received after due date.

The permit holder agrees to hold the City of Chicago harmless for any damage, relocation or replacement costs associated with damage, relocation or removal of private property caused by the City performing work in the public way.

Authority herein given and granted for a period of five (5) years from and after November 10, 2015.

Addison II Corp.

[O2016-270]

Be It Ordained by the City Council of the City of Chicago:

SECTION 1. Permission and authority are hereby given and granted to Addison II Corp., upon the terms and subject to the conditions of this ordinance, to maintain and use one (1) sign projecting over the public right-of-way attached to its premises known as 1015 -- 1023 West Addison Street. Said sign structure measures as follows: along West Addison Street, at three point four one (3.41) feet in length, three (3) feet in height and ten (10) feet above grade level. The location of said privilege shall be as shown on

print(s) kept on file with the Department of Business Affairs and Consumer Protection and the Office of the City Clerk. Said privilege shall be constructed in accordance with plans and specifications approved by the Department of Transportation (Division of Project Development) and the Zoning Department -- Signs.

This grant of privilege in the public way shall be subject to the provisions of Section 10-28-015 and all other required provisions of the Municipal Code of Chicago.

The grantee shall pay to the City of Chicago as compensation for the privilege Number 1120683 herein granted the sum of One Hundred and no/100 Dollars ($100.00) per annum, in advance.

A 25% penalty will be added for payments received after due date.

The permit holder agrees to hold the City of Chicago harmless for any damage, relocation or replacement costs associated with damage, relocation or removal of private property caused by the City performing work in the public way.

Authority herein given and granted for a period of five (5) years from and after September 10, 2013.

Andersonville Antiques.

[O2016-236]

Be It Ordained by the City Council of the City of Chicago:

SECTION 1. Permission and authority are hereby given and granted to Andersonville Antiques, upon the terms and subject to the conditions of this ordinance, to maintain and use, as now constructed, one (1) planter on the public right-of-way for beautification purposes adjacent to its premises known as 5245 North Clark Street. Said planter at North Clark Street measures one (1) foot in length and three (3) feet in width for a total of three (3) square feet. Grantee must allow the required clear and unobstructed space for pedestrian passage at all times per rules and regulations approved by the Department of Transportation. The location of said privilege shall be as shown on print(s) kept on file with the Department of Business Affairs and Consumer Protection and the Office of the City Clerk. Said privilege shall be constructed in accordance with plans and specifications approved by the Department of Planning and Development and the Department of Transportation (Division of Project Development).

This grant of privilege in the public way shall be subject to the provisions of Section 10-28-015 and all other required provisions of the Municipal Code of Chicago.

The grantee shall pay to the City of Chicago as compensation for the privilege Number 1120451 herein granted the sum of Zero and no/100 Dollars ($0.00) per annum, in advance.

A 25% penalty will be added for payments received after due date.

The permit holder agrees to hold the City of Chicago harmless for any damage, relocation or replacement costs associated with damage, relocation or removal of private property caused by the City performing work in the public way.

Authority herein given and granted for a period of five (5) years from and after date of passage.

Annex.

[O2016-227]

Be It Ordained by the City Council of the City of Chicago:

SECTION 1. Permission and authority are hereby given and granted to Annex, upon the terms and subject to the conditions of this ordinance, to maintain and use one (1) sign projecting over the public right-of-way attached to its premises known as 1620 West Chicago Avenue. Said sign structure measures as follows: along West Chicago Avenue, at ten point one seven (10.17) feet in length, thirty-three point two five (33.25) feet in height and thirty-four point two five (34.25) feet above grade level. The location of said privilege shall be as shown on print(s) kept on file with the Department of Business Affairs and Consumer Protection and the Office of the City Clerk. Said privilege shall be constructed in accordance with plans and specifications approved by the Department of Transportation (Division of Project Development) and the Zoning Department -- Signs.

This grant of privilege in the public way shall be subject to the provisions of Section 10-28-015 and all other required provisions of the Municipal Code of Chicago.

The grantee shall pay to the City of Chicago as compensation for the privilege Number 1120176 herein granted the sum of Three Hundred and no/100 Dollars ($300.00) per annum, in advance.

A 25% penalty will be added for payments received after due date.

The permit holder agrees to hold the City of Chicago harmless for any damage, relocation or replacement costs associated with damage, relocation or removal of private property caused by the City performing work in the public way.

Authority herein given and granted for a period of five (5) years from and after date of passage.

AT&T Authorized Retailer No. 1410.

[O2016-274]

Be It Ordained by the City Council of the City of Chicago:

SECTION 1. Permission and authority are hereby given and granted to AT&T Authorized Retailer Number 1410, upon the terms and subject to the conditions of this ordinance, to maintain and use two (2) signs projecting over the public right-of-way attached to its premises known as 3168 North Broadway. Said sign structures measure as follows: along North Broadway, one (1) at six (6) feet in length, four (4) feet in height and thirteen (13) feet above grade level and one (1) at thirteen point nine two (13.92) feet in length, three point seven five (3.75) feet in height and nine (9) feet above grade level. The location of said privilege shall be as shown on print(s) kept on file with the Department of Business Affairs and Consumer Protection and the Office of the City Clerk. Said privilege shall be constructed in accordance with plans and specifications approved by the Department of Transportation (Division of Project Development) and the Zoning Department -- Signs.

This grant of privilege in the public way shall be subject to the provisions of Section 10-28-015 and all other required provisions of the Municipal Code of Chicago.

The grantee shall pay to the City of Chicago as compensation for the privilege Number 1119932 herein granted the sum of Four Hundred and no/100 Dollars ($400.00) per annum, in advance.

A 25% penalty will be added for payments received after due date.

The permit holder agrees to hold the City of Chicago harmless for any damage, relocation or replacement costs associated with damage, relocation or removal of private property caused by the City performing work in the public way.

Authority herein given and granted for a period of five (5) years from and after date of passage.

Aztek Automotive.

[O2016-319]

Be It Ordained by the City Council of the City of Chicago:

SECTION 1. Permission and authority are hereby given and granted to Aztek Automotive,

upon the terms and subject to the conditions of this ordinance, to maintain and use two (2) signs projecting over the public right-of-way attached to its premises known as 6425 South Pulaski Road. Said sign structures measure as follows: along South Pulaski Road, two (2) at twelve (12) feet in length, three (3) feet in height and twenty point three three (20.33) feet above grade level. The location of said privilege shall be as shown on print(s) kept on file with the Department of Business Affairs and Consumer Protection and the Office of the City Clerk. Said privilege shall be constructed in accordance with plans and specifications approved by the Department of Transportation (Division of Project Development) and the Zoning Department -- Signs.

This grant of privilege in the public way shall be subject to the provisions of Section 10-28-015 and all other required provisions of the Municipal Code of Chicago.

The grantee shall pay to the City of Chicago as compensation for the privilege Number 1120633 herein granted the sum of Six Hundred and no/100 Dollars ($600.00) per annum, in advance.

A 25% penalty will be added for payments received after due date.

The permit holder agrees to hold the City of Chicago harmless for any damage, relocation or replacement costs associated with damage, relocation or removal of private property caused by the City performing work in the public way.

Authority herein given and granted for a period of five (5) years from and after date of passage.

Ball Park Condominium Association.

[O2016-276]

Be It Ordained by the City Council of the City of Chicago:

SECTION 1. Permission and authority are hereby given and granted to Ball Park Condominium Association, upon the terms and subject to the conditions of this ordinance, to maintain and use, as now constructed, twelve (12) balconies projecting over the public right-of-way adjacent to its premises known as 3751 North Clark Street. Said balconies at North Clark Street measure twelve (12) at four (4) feet in length and eight (8) feet in width for a total of three hundred eighty-four (384) square feet. The location of said privilege shall be as shown on print(s) kept on file with the Department of Business Affairs and Consumer Protection and the Office of the City Clerk. Said privilege shall be constructed in accordance with plans and specifications approved by the Department of Planning and Development and the Department of Transportation (Division of Project Development).

This grant of privilege in the public way shall be subject to the provisions of Section 10-28-015 and all other required provisions of the Municipal Code of Chicago.

The grantee shall pay to the City of Chicago as compensation for the privilege Number 1120546 herein granted the sum of Nine Hundred and no/100 Dollars ($900.00) per annum, in advance.

A 25% penalty will be added for payments received after due date.

The permit holder agrees to hold the City of Chicago harmless for any damage, relocation or replacement costs associated with damage, relocation or removal of private property caused by the City performing work in the public way.

Authority herein given and granted for a period of five (5) years from and after November 1, 2015.

The Ballroom LLC.

[O2016-441]

Be It Ordained by the City Council of the City of Chicago:

SECTION 1. Permission and authority are hereby given and granted to The Ballroom LLC, upon the terms and subject to the conditions of this ordinance, to maintain and use, as now constructed, three (3) fire escapes projecting over the public right-of-way adjacent to its premises known as 6351 -- 6359 South Cottage Grove Avenue. Said fire escape at 6351 -- 6359 South Cottage Grove Avenue (alley) measures one (1) at eighteen (18) feet in length and three (3) feet in width for a total of fifty-four (54) square feet. Said fire escape at 800 East 64th Street measures one (1) at eighteen (18) feet in length and three (3) feet in width for a total of fifty-four (54) square feet. Said fire escape at 806 East 64th Street measures one (1) at eighteen (18) feet in length and three (3) feet in width for a total of fifty-four (54) square feet. The location of said privilege shall be as shown on print(s) kept on file with the Department of Business Affairs and Consumer Protection and the Office of the City Clerk. Said privilege shall be constructed in accordance with plans and specifications approved by the Department of Transportation (Division of Project Development).

This grant of privilege in the public way shall be subject to the provisions of Section 10-28-015 and all other required provisions of the Municipal Code of Chicago.

The grantee shall pay to the City of Chicago as compensation for the privilege Number 1121159 herein granted the sum of One Thousand Two Hundred and no/100 Dollars ($1,200.00) per annum, in advance.

A 25% penalty will be added for payments received after due date.

The permit holder agrees to hold the City of Chicago harmless for any damage, relocation or replacement costs associated with damage, relocation or removal of private property caused by the City performing work in the public way.

Authority herein given and granted for a period of five (5) years from and after January 11, 2016.

Beefbelly.

[O2016-264]

Be It Ordained by the City Council of the City of Chicago:

SECTION 1. Permission and authority are hereby given and granted to Beefbelly, upon the terms and subject to the conditions of this ordinance, to maintain and use one (1) sign projecting over the public right-of-way attached to its premises known as 4800 -- 4802 North Central Avenue. Said sign structure measures as follows: along North Central Avenue, at eight point six seven (8.67) feet in length, six point seven five (6.75) feet in height and fourteen (14) feet above grade level. The location of said privilege shall be as shown on print(s) kept on file with the Department of Business Affairs and Consumer Protection and the Office of the City Clerk. Said privilege shall be constructed in accordance with plans and specifications approved by the Department of Transportation (Division of Project Development) and the Zoning Department -- Signs.

This grant of privilege in the public way shall be subject to the provisions of Section 10-28-015 and all other required provisions of the Municipal Code of Chicago.

The grantee shall pay to the City of Chicago as compensation for the privilege Number 1120443 herein granted the sum of Three Hundred and no/100 Dollars ($300.00) per annum, in advance.

A 25% penalty will be added for payments received after due date.

The permit holder agrees to hold the City of Chicago harmless for any damage, relocation or replacement costs associated with damage, relocation or removal of private property caused by the City performing work in the public way.

Authority herein given and granted for a period of five (5) years from and after date of passage.

Benefit Insurance Agency, Inc.

[O2016-478]

Be It Ordained by the City Council of the City of Chicago:

SECTION 1. Permission and authority are hereby given and granted to Benefit Insurance Agency, Inc., upon the terms and subject to the conditions of this ordinance, to maintain and use one (1) sign projecting over the public right-of-way attached to its premises known as 6737 West Belmont Avenue. Said sign structure measures as follows: along West Belmont Avenue, at eight (8) feet in length, eight (8) feet in height and ten (10) feet above grade level. The location of said privilege shall be as shown on print(s) kept on file with the Department of Business Affairs and Consumer Protection and the Office of the City Clerk. Said privilege shall be constructed in accordance with plans and specifications approved by the Department of Transportation (Division of Project Development) and the Zoning Department -- Signs.

This grant of privilege in the public way shall be subject to the provisions of Section 10-28-015 and all other required provisions of the Municipal Code of Chicago.

The grantee shall pay to the City of Chicago as compensation for the privilege Number 1120528 herein granted the sum of Three Hundred and no/100 Dollars ($300.00) per annum, in advance.

A 25% penalty will be added for payments received after due date.

The permit holder agrees to hold the City of Chicago harmless for any damage, relocation or replacement costs associated with damage, relocation or removal of private property caused by the City performing work in the public way.

Authority herein given and granted for a period of five (5) years from and after date of passage.

Bert's Car Wash & Detail Center.

[O2016-368]

Be It Ordained by the City Council of the City of Chicago:

SECTION 1. Permission and authority are hereby given and granted to Bert's Car Wash & Detail Center, upon the terms and subject to the conditions of this ordinance, to maintain and use, as now constructed, three (3) security cameras projecting over the public right-of-way for security purposes adjacent to its premises known as 461 North Elizabeth Street. Said security cameras at North Elizabeth Street measure three (3) at one point seven five (1.75) feet in length, point three three (.33) foot in width and twelve (12) feet above grade

level. The location of said privilege shall be as shown on print(s) kept on file with the Department of Business Affairs and Consumer Protection and the Office of the City Clerk. Said privilege shall be constructed in accordance with plans and specifications approved by the Department of Planning and Development and the Department of Transportation (Division of Project Development).

This grant of privilege in the public way shall be subject to the provisions of Section 10-28-015 and all other required provisions of the Municipal Code of Chicago.

The grantee shall pay to the City of Chicago as compensation for the privilege Number 1121116 herein granted the sum of Zero and no/100 Dollars ($0.00) per annum, in advance.

A 25% penalty will be added for payments received after due date.

The permit holder agrees to hold the City of Chicago harmless for any damage, relocation or replacement costs associated with damage, relocation or removal of private property caused by the City performing work in the public way.

Authority herein given and granted for a period of five (5) years from and after January 13, 2016.

Best Chicago Meat Company LLC.

[O2016-480]

Be It Ordained by the City Council of the City of Chicago:

SECTION 1. Permission and authority are hereby given and granted to Best Chicago Meat Company LLC, upon the terms and subject to the conditions of this ordinance, to maintain and use one (1) sign projecting over the public right-of-way attached to its premises known as 4649 West Armitage Avenue. Said sign structure measures as follows: along West Armitage Avenue, at eight (8) feet in length, four (4) feet in height and sixteen point eight (16.8) feet above grade level. The location of said privilege shall be as shown on print(s) kept on file with the Department of Business Affairs and Consumer Protection and the Office of the City Clerk. Said privilege shall be constructed in accordance with plans and specifications approved by the Department of Transportation (Division of Project Development) and the Zoning Department -- Signs.

This grant of privilege in the public way shall be subject to the provisions of Section 10-28-015 and all other required provisions of the Municipal Code of Chicago.

The grantee shall pay to the City of Chicago as compensation for the privilege Number 1121067 herein granted the sum of Three Hundred and no/100 Dollars ($300.00) per annum, in advance.

A 25% penalty will be added for payments received after due date.

The permit holder agrees to hold the City of Chicago harmless for any damage, relocation or replacement costs associated with damage, relocation or removal of private property caused by the City performing work in the public way.

Authority herein given and granted for a period of five (5) years from and after January 13, 2016.

Blu Dot.

[O2016-327]

Be It Ordained by the City Council of the City of Chicago:

SECTION 1. Permission and authority are hereby given and granted to Blu Dot, upon the terms and subject to the conditions of this ordinance, to construct, install, maintain and use one (1) windscreen on the public right-of-way adjacent to its premises known as 1953 North Clyboum Avenue. Said windscreen at North Racine Avenue and North Maud Avenue measures one hundred one point six seven (101.67) feet in length and six point one six (6.16) feet in width for a total of six hundred twenty-six point two nine (626.29) square feet. The location of said privilege shall be as shown on print(s) kept on file with the Department of Business Affairs and Consumer Protection and the Office of the City Clerk. Said privilege shall be constructed in accordance with plans and specifications approved by the Department of Transportation (Division of Project Development).

This grant of privilege in the public way shall be subject to the provisions of Section 10-28-015 and all other required provisions of the Municipal Code of Chicago.

The grantee shall pay to the City of Chicago as compensation for the privilege Number 1121011 herein granted the sum of Four Hundred and no/100 Dollars ($400.00) per annum, in advance.

A 25% penalty will be added for payments received after due date.

The permit holder agrees to hold the City of Chicago harmless for any damage, relocation or replacement costs associated with damage, relocation or removal of private property caused by the City performing work in the public way.

Authority herein given and granted for a period of five (5) years from and after date of passage.

Bosworth Flats Condominium Association.

[O2016-241]

Be It Ordained by the City Council of the City of Chicago:

SECTION 1. Permission and authority are hereby given and granted to Bosworth Flats Condominium Association, upon the terms and subject to the conditions of this ordinance, to maintain and use, as now constructed, six (6) balconies projecting over the public right-of-way adjacent to its premises known as 1501 North Bosworth Avenue. Said balconies at North Bosworth Avenue measure six (6) at ten (10) feet in length and five (5) feet in width for a total of three hundred (300) square feet. The location of said privilege shall be as shown on print(s) kept on file with the Department of Business Affairs and Consumer Protection and the Office of the City Clerk. Said privilege shall be constructed in accordance with plans and specifications approved by the Department of Planning and Development and the Department of Transportation (Division of Project Development).

This grant of privilege in the public way shall be subject to the provisions of Section 10-28-015 and all other required provisions of the Municipal Code of Chicago.

The grantee shall pay to the City of Chicago as compensation for the privilege Number 1121142 herein granted the sum of Four Hundred Fifty and no/100 Dollars ($450.00) per annum, in advance.

A 25% penalty will be added for payments received after due date.

The permit holder agrees to hold the City of Chicago harmless for any damage, relocation or replacement costs associated with damage, relocation or removal of private property caused by the City performing work in the public way.

Authority herein given and granted for a period of five (5) years from and after January 9, 2016.

Bottled Blonde.

[O2016-342]

Be It Ordained by the City Council of the City of Chicago:

SECTION 1. Permission and authority are hereby given and granted to Bottled Blonde,

upon the terms and subject to the conditions of this ordinance, to maintain and use two (2) signs projecting over the public right-of-way attached to its premises known as 504 North Wells Street. Said sign structures measure as follows: along North Wells Street, one (1) at six (6) feet in length, three (3) feet in height and eleven point five (11.5) feet above grade level and one (1) at three point five (3.5) feet in length, ten (10) feet in height and eleven point eight three (11.83) feet above grade level. The location of said privilege shall be as shown on print(s) kept on file with the Department of Business Affairs and Consumer Protection and the Office of the City Clerk. Said privilege shall be constructed in accordance with plans and specifications approved by the Department of Transportation (Division of Project Development) and the Zoning Department -- Signs.

This grant of privilege in the public way shall be subject to the provisions of Section 10-28-015 and all other required provisions of the Municipal Code of Chicago.

The grantee shall pay to the City of Chicago as compensation for the privilege Number 1120604 herein granted the sum of Four Hundred and no/100 Dollars ($400.00) per annum, in advance.

A 25% penalty will be added for payments received after due date.

The permit holder agrees to hold the City of Chicago harmless for any damage, relocation or replacement costs associated with damage, relocation or removal of private property caused by the City performing work in the public way.

Authority herein given and granted for a period of five (5) years from and after date of passage.

British School Of Chicago.

[O2016-374]

Be It Ordained by the City Council of the City of Chicago:

SECTION 1. Permission and authority are hereby given and granted to British School of Chicago, upon the terms and subject to the conditions of this ordinance, to maintain and use one (1) sign projecting over the public right-of-way attached to its premises known as 814 West Eastman Street. Said sign structure measures as follows: along West Eastman Street, at forty-one point one seven (41.17) feet in length, five point nine two (5.92) feet in height and forty-five (45) feet above grade level. The location of said privilege shall be as shown on print(s) kept on file with the Department of Business Affairs and Consumer Protection and the Office of the City Clerk. Said privilege shall be constructed in accordance with plans and specifications approved by the Department of Transportation (Division of Project Development) and the Zoning Department -- Signs.

This grant of privilege in the public way shall be subject to the provisions of Section 10-28-015 and all other required provisions of the Municipal Code of Chicago.

The grantee shall pay to the City of Chicago as compensation for the privilege Number 1120135 herein granted the sum of Three Hundred and no/100 Dollars ($300.00) per annum, in advance.

A 25% penalty will be added for payments received after due date.

The permit holder agrees to hold the City of Chicago harmless for any damage, relocation or replacement costs associated with damage, relocation or removal of private property caused by the City performing work in the public way.

Authority herein given and granted for a period of five (5) years from and after date of passage.

Broadway At Surf.

[O2016-277]

Be It Ordained by the City Council of the City of Chicago:

SECTION 1. Permission and authority are hereby given and granted to Broadway at Surf, upon the terms and subject to the conditions of this ordinance, to maintain and use one (1) sign projecting over the public right-of-way attached to its premises known as 2848 North Broadway. Said sign structure measures as follows: along North Broadway, at six point one seven (6.17) feet in length, ten point zero eight (10.08) feet in height and ten point three three (10.33) feet above grade level. The location of said privilege shall be as shown on print(s) kept on file with the Department of Business Affairs and Consumer Protection and the Office of the City Clerk. Said privilege shall be constructed in accordance with plans and specifications approved by the Department of Transportation (Division of Project Development) and the Zoning Department -- Signs.

This grant of privilege in the public way shall be subject to the provisions of Section 10-28-015 and all other required provisions of the Municipal Code of Chicago.

The grantee shall pay to the City of Chicago as compensation for the privilege Number 1108190 herein granted the sum of Three Hundred and no/100 Dollars ($300.00) per annum, in advance.

A 25% penalty will be added for payments received after due date.

The permit holder agrees to hold the City of Chicago harmless for any damage, relocation or replacement costs associated with damage, relocation or removal of private property caused by the City performing work in the public way.

Authority herein given and granted for a period of five (5) years from and after July 30, 2013.

Broadway Clark Building Corporation.

[O2016-260]

Be It Ordained by the City Council of the City of Chicago:

SECTION 1. Permission and authority are hereby given and granted to Broadway Clark Building Corporation, upon the terms and subject to the conditions of this ordinance, to maintain and use, as now constructed, one (1) fire escape projecting over the public right-of-way adjacent to its premises known as 4753 North Broadway. Said fire escape at North Broadway measures seventeen point five eight (17.58) feet in length and seven point one seven (7.17) feet in width for a total of one hundred twenty-six point zero five (126.05) square feet. The location of said privilege shall be as shown on print(s) kept on file with the Department of Business Affairs and Consumer Protection and the Office of the City Clerk. Said privilege shall be constructed in accordance with plans and specifications approved by the Department of Transportation (Division of Project Development).

This grant of privilege in the public way shall be subject to the provisions of Section 10-28-015 and all other required provisions of the Municipal Code of Chicago.

The grantee shall pay to the City of Chicago as compensation for the privilege Number 1121154 herein granted the sum of Four Hundred and no/100 Dollars ($400.00) per annum, in advance.

A 25% penalty will be added for payments received after due date.

The permit holder agrees to hold the City of Chicago harmless for any damage, relocation or replacement costs associated with damage, relocation or removal of private property caused by the City performing work in the public way.

Authority herein given and granted for a period of five (5) years from and after January 13, 2016.

Buddy Bear Car Wash.

[O2016-435]

Be It Ordained by the City Council of the City of Chicago:

SECTION 1. Permission and authority are hereby given and granted to Buddy Bear Car Wash, upon the terms and subject to the conditions of this ordinance, to maintain and use one (1) sign projecting over the public right-of-way attached to its premises known as 818 South Cicero Avenue. Said sign structure measures as follows: along South Cicero Avenue, at ten (10) feet in length, nineteen (19) feet in height and twelve (12) feet above grade level. The location of said privilege shall be as shown on print(s) kept on file with the Department of Business Affairs and Consumer Protection and the Office of the City Clerk. Said privilege shall be constructed in accordance with plans and specifications approved by the Department of Transportation (Division of Project Development) and the Zoning Department -- Signs.

This grant of privilege in the public way shall be subject to the provisions of Section 10-28-015 and all other required provisions of the Municipal Code of Chicago.

The grantee shall pay to the City of Chicago as compensation for the privilege Number 1120918 herein granted the sum of Three Hundred and no/100 Dollars ($300.00) per annum, in advance.

A 25% penalty will be added for payments received after due date.

The permit holder agrees to hold the City of Chicago harmless for any damage, relocation or replacement costs associated with damage, relocation or removal of private property caused by the City performing work in the public way.

Authority herein given and granted for a period of five (5) years from and after November 10, 2015.

Busy Burger.

[O2016-353]

Be It Ordained by the City Council of the City of Chicago:

SECTION 1. Permission and authority are hereby given and granted to Busy Burger, upon the terms and subject to the conditions of this ordinance, to maintain and use one (1) sign projecting over the public right-of-way attached to its premises known as 1120 West Taylor Street. Said sign structure measures as follows: along West Taylor Street, at seven (7) feet in length, one (1) foot in height and twelve (12) feet above grade level. The location of said

privilege shall be as shown on print(s) kept on file with the Department of Business Affairs and Consumer Protection and the Office of the City Clerk. Said privilege shall be constructed in accordance with plans and specifications approved by the Department of Transportation (Division of Project Development) and the Zoning Department -- Signs.

This grant of privilege in the public way shall be subject to the provisions of Section 10-28-015 and all other required provisions of the Municipal Code of Chicago.

The grantee shall pay to the City of Chicago as compensation for the privilege Number 1120460 herein granted the sum of One Hundred and no/100 Dollars ($100.00) per annum, in advance.

A 25% penalty will be added for payments received after due date.

The permit holder agrees to hold the City of Chicago harmless for any damage, relocation or replacement costs associated with damage, relocation or removal of private property caused by the City performing work in the public way.

Authority herein given and granted for a period of five (5) years from and after date of passage.

CA Residential State/Huron LLC.
(Balconies)

[O2016-346]

Be It Ordained by the City Council of the City of Chicago:

SECTION 1. Permission and authority are hereby given and granted to CA Residential State/Huron LLC, upon the terms and subject to the conditions of this ordinance, to construct, install, maintain and use twenty (20) balconies projecting over the public right-of-way adjacent to its premises known as 8 East Huron Street. Said balconies at East Huron Street measure twenty (20) at twelve point five eight (12.58) feet in length and five (5) feet in width for a total of one thousand two hundred fifty-eight (1,258) square feet. The location of said privilege shall be as shown on print(s) kept on file with the Department of Business Affairs and Consumer Protection and the Office of the City Clerk. Said privilege shall be constructed in accordance with plans and specifications approved by the Department of Planning and Development and the Department of Transportation (Division of Project Development).

This grant of privilege in the public way shall be subject to the provisions of Section 10-28-015 and all other required provisions of the Municipal Code of Chicago.

The grantee shall pay to the City of Chicago as compensation for the privilege Number 1121023 herein granted the sum of One Thousand Five Hundred and no/100 Dollars ($1,500.00) per annum, in advance.

A 25% penalty will be added for payments received after due date.

The permit holder agrees to hold the City of Chicago harmless for any damage, relocation or replacement costs associated with damage, relocation or removal of private property caused by the City performing work in the public way.

Authority herein given and granted for a period of five (5) years from and after date of passage.

CA Residential State/Huron LLC.
(Caissons)

[O2016-351]

Be It Ordained by the City Council of the City of Chicago:

SECTION 1. Permission and authority are hereby given and granted to CA Residential State/Huron LLC, upon the terms and subject to the conditions of this ordinance, to construct, install, maintain and use five (5) caissons under the public right-of-way adjacent to its premises known as 8 East Huron Street. Said caissons at alley (adjacent to North State Street) measure one (1) at nine (9) feet in length and nine (9) feet in width for a total of eighty-one (81) square feet, said caisson is approximately seventy-one (71) feet in depth; and one (1) at four point five (4.5) feet in length and four point five (4.5) feet in width for a total of twenty point two five (20.25) square feet, said caisson is approximately seventy-one (71) feet in depth. Said caissons at East Huron Street measure one (1) at ten point five (10.5) feet in length and ten point five (10.5) feet in width for a total of one hundred ten point two five (110.25) square feet, said caisson is approximately seventy-one (71) feet in depth; one (1) at nine point five (9.5) feet in length and nine point five (9.5) feet in width for a total of ninety point two five (90.25) square feet, said caisson is approximately seventy-one (71) feet in depth; and one (1) at eight point five (8.5) feet in length and eight point five (8.5) feet in width for a total of seventy-two point two five (72.25) square feet, said caisson is approximately seventy-one (71) feet in depth. The location of said privilege shall be as shown on print(s) kept on file with the Department of Business Affairs and Consumer Protection and the Office of the City Clerk. Said privilege shall be constructed in accordance with plans and specifications approved by the Department of Planning and Development and the Department of Transportation (Office of Underground Coordination).

This grant of privilege in the public way shall be subject to the provisions of Section 10-28-015 and all other required provisions of the Municipal Code of Chicago.

The grantee shall pay to the City of Chicago as compensation for the privilege Number 1121024 herein granted the sum of Four Hundred and no/100 Dollars ($400.00) per annum, in advance.

A 25% penalty will be added for payments received after due date.

The permit holder agrees to hold the City of Chicago harmless for any damage, relocation or replacement costs associated with damage, relocation or removal of private property caused by the City performing work in the public way.

Authority herein given and granted for a period of five (5) years from and after date of passage.

CA Residential State/Huron LLC.
(Planter Curbs)

[O2016-355]

Be It Ordained by the City Council of the City of Chicago:

SECTION 1. Permission and authority are hereby given and granted to CA Residential State/Huron LLC, upon the terms and subject to the conditions of this ordinance, to construct, install, maintain and use four (4) planter curbs on the public right-of-way for beautification purposes adjacent to its premises known as 8 East Huron Street. Said planter curbs at East Huron Street measure four (4) at nine point three three (9.33) feet in length and four point four two (4.42) feet in width for a total of one hundred sixty-four point nine five (164.95) square feet. Grantee must allow the required clear and unobstructed space for pedestrian passage at all times per rules and regulations approved by the Department of Transportation. The location of said privilege shall be as shown on print(s) kept on file with the Department of Business Affairs and Consumer Protection and the Office of the City Clerk. Said privilege shall be constructed in accordance with plans and specifications approved by the Department of Planning and Development and the Department of Transportation (Division of Project Development).

This grant of privilege in the public way shall be subject to the provisions of Section 10-28-015 and all other required provisions of the Municipal Code of Chicago.

The grantee shall pay to the City of Chicago as compensation for the privilege Number 1121018 herein granted the sum of Zero and no/100 Dollars ($0.00) per annum, in advance.

A 25% penalty will be added for payments received after due date.

The permit holder agrees to hold the City of Chicago harmless for any damage, relocation or replacement costs associated with damage, relocation or removal of private property caused by the City performing work in the public way.

Authority herein given and granted for a period of five (5) years from and after date of passage.

CA Residential State/Huron LLC.
(Planter Railings)

[O2016-358]

Be It Ordained by the City Council of the City of Chicago:

SECTION 1. Permission and authority are hereby given and granted to CA Residential State/Huron LLC, upon the terms and subject to the conditions of this ordinance, to construct, install, maintain and use four (4) planter railings on the public right-of-way for beautification purposes adjacent to its premises known as 8 East Huron Street. Said planter railings at East Huron Street measure four (4) at twenty-six point five (26.5) feet in length and point zero eight (.08) foot in width for a total of eight point four eight (8.48) square feet. Grantee must allow the required clear and unobstructed space for pedestrian passage at all times per rules and regulations approved by the Department of Transportation. The location of said privilege shall be as shown on print(s) kept on file with the Department of Business Affairs and Consumer Protection and the Office of the City Clerk. Said privilege shall be constructed in accordance with plans and specifications approved by the Department of Planning and Development and the Department of Transportation (Division of Project Development).

This grant of privilege in the public way shall be subject to the provisions of Section 10-28-015 and all other required provisions of the Municipal Code of Chicago.

The grantee shall pay to the City of Chicago as compensation for the privilege Number 1121019 herein granted the sum of Zero and no/100 Dollars ($0.00) per annum, in advance.

A 25% penalty will be added for payments received after due date.

The permit holder agrees to hold the City of Chicago harmless for any damage, relocation or replacement costs associated with damage, relocation or removal of private property caused by the City performing work in the public way.

Authority herein given and granted for a period of five (5) years from and after date of passage.

CA Residential State/Huron LLC.
(Sheetings)

[O2016-364]

Be It Ordained by the City Council of the City of Chicago:

SECTION 1. Permission and authority are hereby given and granted to CA Residential State/Huron LLC, upon the terms and subject to the conditions of this ordinance, to construct, install, maintain and use two (2) sheetings under the public right-of-way adjacent to its premises known as 8 East Huron Street. Said sheeting at North State Street measures one (1) at sixty-three point nine two (63.92) feet in length and one point two five (1.25) feet in width for a total of seventy-nine point nine (79.9) square feet. Said sheeting shall be approximately fifty (50) feet below grade level. Said sheeting at alley (adjacent to North State Street) measures one (1) at eighty-six point one seven (86.17) feet in length and one point two five (1.25) feet in width for a total of one hundred seven point seven one (107.71) square feet. Said sheeting shall be approximately fifty (50) feet below grade level. The location of said privilege shall be as shown on print(s) kept on file with the Department of Business Affairs and Consumer Protection and the Office of the City Clerk. Said privilege shall be constructed in accordance with plans and specifications approved by the Department of Planning and Development and the Department of Transportation (Office of Underground Coordination).

This grant of privilege in the public way shall be subject to the provisions of Section 10-28-015 and all other required provisions of the Municipal Code of Chicago.

The grantee shall pay to the City of Chicago as compensation for the privilege Number 1121020 herein granted the sum of Eight Hundred and no/100 Dollars ($800.00) per annum, in advance.

A 25% penalty will be added for payments received after due date.

The permit holder agrees to hold the City of Chicago harmless for any damage, relocation or replacement costs associated with damage, relocation or removal of private property caused by the City performing work in the public way.

Authority herein given and granted for a period of five (5) years from and after date of passage.

CA Residential State/Huron LLC.
(Vault)

[O2016-366]

Be It Ordained by the City Council of the City of Chicago:

SECTION 1. Permission and authority are hereby given and granted to CA Residential State/Huron LLC, upon the terms and subject to the conditions of this ordinance, to construct,

install, maintain and use one (1) vault under the public right-of-way adjacent to its premises known as 8 East Huron Street. Said vault at North State Street measures six point seven five (6.75) feet in length and eleven (11) feet in width for a total of seventy-four point two five (74.25) square feet. The location of said privilege shall be as shown on print(s) kept on file with the Department of Business Affairs and Consumer Protection and the Office of the City Clerk. Said privilege shall be constructed in accordance with plans and specifications approved by the Department of Transportation (Office of Underground Coordination).

This grant of privilege in the public way shall be subject to the provisions of Section 10-28-015 and all other required provisions of the Municipal Code of Chicago.

The grantee shall pay to the City of Chicago as compensation for the privilege Number 1121021 herein granted the sum of Four Hundred and no/100 Dollars ($400.00) per annum, in advance.

A 25% penalty will be added for payments received after due date.

The permit holder agrees to hold the City of Chicago harmless for any damage, relocation or replacement costs associated with damage, relocation or removal of private property caused by the City performing work in the public way.

Authority herein given and granted for a period of five (5) years from and after date of passage.

Chicago Brauhaus, Inc.

[O2016-242]

Be It Ordained by the City Council of the City of Chicago:

SECTION 1. Permission and authority are hereby given and granted to Chicago Brauhaus, Inc., upon the terms and subject to the conditions of this ordinance, to maintain and use, as now constructed, four (4) planters projecting over the public right-of-way for beautification purposes adjacent to its premises known as 4732 North Lincoln Avenue. Said planters at North Lincoln Avenue measure two (2) at seven (7) feet in length and point six six (.66) foot in width for a total of nine point two four (9.24) square feet. Said planters at North Lincoln Avenue measure two (2) at five (5) feet in length and point six six (.66) foot in width for a total of six point six (6.6) square feet. Grantee must allow the required clear and unobstructed space for pedestrian passage at all times per rules and regulations approved by the Department of Transportation. The location of said privilege shall be as shown on print(s) kept on file with the Department of Business Affairs and Consumer Protection and the Office of the City Clerk. Said privilege shall be constructed in accordance with plans and specifications approved by the Department of Planning and Development and the Department of Transportation (Division of Project Development).

This grant of privilege in the public way shall be subject to the provisions of Section 10-28-015 and all other required provisions of the Municipal Code of Chicago.

The grantee shall pay to the City of Chicago as compensation for the privilege Number 1120967 herein granted the sum of Zero and no/100 Dollars ($0.00) per annum, in advance.

A 25% penalty will be added for payments received after due date.

The permit holder agrees to hold the City of Chicago harmless for any damage, relocation or replacement costs associated with damage, relocation or removal of private property caused by the City performing work in the public way.

Authority herein given and granted for a period of five (5) years from and after January 13, 2016.

Chicago Sinai Congregation.

[O2016-243]

Be It Ordained by the City Council of the City of Chicago:

SECTION 1. Permission and authority are hereby given and granted to Chicago Sinai Congregation, upon the terms and subject to the conditions of this ordinance, to maintain and use, as now constructed, one (1) bay window projecting over the public right-of-way adjacent to its premises known as 15 West Delaware Place. Said bay window at West Delaware Place measures eight (8) feet in length and two point six (2.6) feet in width for a total of twenty point eight (20.8) square feet. The location of said privilege shall be as shown on print(s) kept on file with the Department of Business Affairs and Consumer Protection and the Office of the City Clerk. Said privilege shall be constructed in accordance with plans and specifications approved by the Department of Transportation (Division of Project Development).

This grant of privilege in the public way shall be subject to the provisions of Section 10-28-015 and all other required provisions of the Municipal Code of Chicago.

The grantee shall pay to the City of Chicago as compensation for the privilege Number 1121068 herein granted the sum of Seventy-five and no/100 Dollars ($75.00) per annum, in advance.

A 25% penalty will be added for payments received after due date.

The permit holder agrees to hold the City of Chicago harmless for any damage, relocation or replacement costs associated with damage, relocation or removal of private property caused by the City performing work in the public way.

Authority herein given and granted for a period of five (5) years from and after January 10, 2016.

Chicago Steak & Lemonade, Inc.

[O2016-348]

Be It Ordained by the City Council of the City of Chicago:

SECTION 1. Permission and authority are hereby given and granted to Chicago Steak & Lemonade, Inc., upon the terms and subject to the conditions of this ordinance, to maintain and use one (1) sign projecting over the public right-of-way attached to its premises known as 3942 West Roosevelt Road. Said sign structure measures as follows: along West Roosevelt Road, at six (6) feet in length, ten (10) feet in height and nine (9) feet above grade level. The location of said privilege shall be as shown on print(s) kept on file with the Department of Business Affairs and Consumer Protection and the Office of the City Clerk. Said privilege shall be constructed in accordance with plans and specifications approved by the Department of Transportation (Division of Project Development) and the Zoning Department -- Signs.

This grant of privilege in the public way shall be subject to the provisions of Section 10-28-015 and all other required provisions of the Municipal Code of Chicago.

The grantee shall pay to the City of Chicago as compensation for the privilege Number 1120291 herein granted the sum of Three Hundred and no/100 Dollars ($300.00) per annum, in advance.

A 25% penalty will be added for payments received after due date.

The permit holder agrees to hold the City of Chicago harmless for any damage, relocation or replacement costs associated with damage, relocation or removal of private property caused by the City performing work in the public way.

Authority herein given and granted for a period of five (5) years from and after May 13, 2014.

Citibank, N.A.

[O2016-340]

Be It Ordained by the City Council of the City of Chicago:

SECTION 1. Permission and authority are hereby given and granted to Citibank N.A., upon

the terms and subject to the conditions of this ordinance, to maintain and use one (1) sign projecting over the public right-of-way attached to its premises known as 4010 West 26th Street. Said sign structure measures as follows: along West 26th Street, at forty-two point six seven (42.67) feet in length, three (3) feet in height and nine (9) feet above grade level. The location of said privilege shall be as shown on print(s) kept on file with the Department of Business Affairs and Consumer Protection and the Office of the City Clerk. Said privilege shall be constructed in accordance with plans and specifications approved by the Department of Transportation (Division of Project Development) and the Zoning Department -- Signs.

This grant of privilege in the public way shall be subject to the provisions of Section 10-28-015 and all other required provisions of the Municipal Code of Chicago.

The grantee shall pay to the City of Chicago as compensation for the privilege Number 1120350 herein granted the sum of Three Hundred and no/100 Dollars ($300.00) per annum, in advance.

A 25% penalty will be added for payments received after due date.

The permit holder agrees to hold the City of Chicago harmless for any damage, relocation or replacement costs associated with damage, relocation or removal of private property caused by the City performing work in the public way.

Authority herein given and granted for a period of five (5) years from and after date of passage.

The Clare.

[O2016-367]

Be It Ordained by the City Council of the City of Chicago:

SECTION 1. Permission and authority are hereby given and granted to The Clare, upon the terms and subject to the conditions of this ordinance, to maintain and use, as now constructed, one (1) terrace overhang projecting over the public right-of-way adjacent to its premises known as 55 East Pearson Street. Said terrace overhang at North Wabash Avenue measures fifty-six point three (56.3) feet in length and five (5) feet in width for a total of two hundred eighty-one point five (281.5) square feet. Existing terrace overhang is approximately fourteen (14) feet, six (6) inches above grade level. The location of said privilege shall be as shown on print(s) kept on file with the Department of Business Affairs and Consumer Protection and the Office of the City Clerk. Said privilege shall be constructed in accordance with plans and specifications approved by the Department of Planning and Development and the Department of Transportation (Division of Project Development).

This grant of privilege in the public way shall be subject to the provisions of Section 10-28-015 and all other required provisions of the Municipal Code of Chicago.

The grantee shall pay to the City of Chicago as compensation for the privilege Number 1121150 herein granted the sum of Nine Hundred Forty-six and no/100 Dollars ($946.00) per annum, in advance.

A 25% penalty will be added for payments received after due date.

The permit holder agrees to hold the City of Chicago harmless for any damage, relocation or replacement costs associated with damage, relocation or removal of private property caused by the City performing work in the public way.

Authority herein given and granted for a period of five (5) years from and after January 11, 2016.

Clark Devon Hardware Company, Inc.

[O2016-464]

Be It Ordained by the City Council of the City of Chicago:

SECTION 1. Permission and authority are hereby given and granted to Clark Devon Hardware Company, Inc., upon the terms and subject to the conditions of this ordinance, to maintain and use, as now constructed, two (2) facades projecting over the public right-of-way adjacent to its premises known as 6401 North Clark Street. Said facade at North Clark Street measures one (1) at forty-eight (48) feet in length and point three three (.33) foot in width for a total of fifteen point eight four (15.84) square feet. Said facade at West Devon Avenue measures one (1) at forty-five (45) feet in length and point three three (.33) foot in width for a total of fourteen point eight five (14.85) square feet. The location of said privilege shall be as shown on print(s) kept on file with the Department of Business Affairs and Consumer Protection and the Office of the City Clerk. Said privilege shall be constructed in accordance with plans and specifications approved by the Department of Planning and Development and the Department of Transportation (Division of Project Development).

This grant of privilege in the public way shall be subject to the provisions of Section 10-28-015 and all other required provisions of the Municipal Code of Chicago.

The grantee shall pay to the City of Chicago as compensation for the privilege Number 1120820 herein granted the sum of Eight Hundred and no/100 Dollars ($800.00) per annum, in advance.

A 25% penalty will be added for payments received after due date.

The permit holder agrees to hold the City of Chicago harmless for any damage, relocation or replacement costs associated with damage, relocation or removal of private property caused by the City performing work in the public way.

Authority herein given and granted for a period of five (5) years from and after October 6, 2015.

Clark 800 LLC.
(Bay Windows)

[O2016-251]

Be It Ordained by the City Council of the City of Chicago:

SECTION 1. Permission and authority are hereby given and granted to Clark 800 LLC, upon the terms and subject to the conditions of this ordinance, to maintain and use, as now constructed, six (6) bay windows projecting over the public right-of-way adjacent to its premises known as 800 North Clark Street. Said bay windows at West Chicago Avenue measure four (4) at eleven point three three (11.33) feet in length and two (2) feet in width for a total of ninety point six four (90.64) square feet. Said bay windows at North Clark Street measure two (2) at eleven point three three (11.33) feet in length and two (2) feet in width for a total of forty-five point three two (45.32) square feet. The location of said privilege shall be as shown on print(s) kept on file with the Department of Business Affairs and Consumer Protection and the Office of the City Clerk. Said privilege shall be constructed in accordance with plans and specifications approved by the Department of Transportation (Division of Project Development).

This grant of privilege in the public way shall be subject to the provisions of Section 10-28-015 and all other required provisions of the Municipal Code of Chicago.

The grantee shall pay to the City of Chicago as compensation for the privilege Number 1120272 herein granted the sum of Four Hundred Fifty and no/100 Dollars ($450.00) per annum, in advance.

A 25% penalty will be added for payments received after due date.

The permit holder agrees to hold the City of Chicago harmless for any damage, relocation or replacement costs associated with damage, relocation or removal of private property caused by the City performing work in the public way.

Authority herein given and granted for a period of five (5) years from and after date of passage.

Clark 800 LLC.
(Planter Railings)

[O2016-254]

Be It Ordained by the City Council of the City of Chicago:

SECTION 1. Permission and authority are hereby given and granted to Clark 800 LLC, upon the terms and subject to the conditions of this ordinance, to construct, install, maintain and use three (3) planter railings on the public right-of-way for beautification purposes adjacent to its premises known as 800 North Clark Street. Said planter railings at West Chicago Avenue measure three (3) at six (6) feet in length and six (6) feet in width for a total of one hundred eight (108) square feet. Grantee must allow the required clear and unobstructed space for pedestrian passage at all times per rules and regulations approved by the Department of Transportation. The location of said privilege shall be as shown on print(s) kept on file with the Department of Business Affairs and Consumer Protection and the Office of the City Clerk. Said privilege shall be constructed in accordance with plans and specifications approved by the Department of Planning and Development and the Department of Transportation (Division of Project Development).

This grant of privilege in the public way shall be subject to the provisions of Section 10-28-015 and all other required provisions of the Municipal Code of Chicago.

The grantee shall pay to the City of Chicago as compensation for the privilege Number 1120219 herein granted the sum of Zero and no/100 Dollars ($0.00) per annum, in advance.

A 25% penalty will be added for payments received after due date.

The permit holder agrees to hold the City of Chicago harmless for any damage, relocation or replacement costs associated with damage, relocation or removal of private property caused by the City performing work in the public way.

Authority herein given and granted for a period of five (5) years from and after date of passage.

The Comedy Clubhouse.
(Door Swing)

[O2016-257]

Be It Ordained by the City Council of the City of Chicago:

SECTION 1. Permission and authority are hereby given and granted to The Comedy Clubhouse, upon the terms and subject to the conditions of this ordinance, to maintain and

use, as now constructed, one (1) door swing on the public right-of-way adjacent to its premises known as 1462 North Ashland Avenue. Said door swing at North Ashland Avenue measures four (4) feet in length and four (4) feet in width for a total of sixteen (16) square feet. The location of said privilege shall be as shown on print(s) kept on file with the Department of Business Affairs and Consumer Protection and the Office of the City Clerk. Said privilege shall be constructed in accordance with plans and specifications approved by the Department of Transportation (Division of Project Development).

This grant of privilege in the public way shall be subject to the provisions of Section 10-28-015 and all other required provisions of the Municipal Code of Chicago.

The grantee shall pay to the City of Chicago as compensation for the privilege Number 1120919 herein granted the sum of Seventy-five and no/100 Dollars ($75.00) per annum, in advance.

A 25% penalty will be added for payments received after due date.

The permit holder agrees to hold the City of Chicago harmless for any damage, relocation or replacement costs associated with damage, relocation or removal of private property caused by the City performing work in the public way.

Authority herein given and granted for a period of five (5) years from and after date of passage.

The Comedy Clubhouse.
(Light Fixtures)

[O2016-259]

Be It Ordained by the City Council of the City of Chicago:

SECTION 1. Permission and authority are hereby given and granted to The Comedy Clubhouse, upon the terms and subject to the conditions of this ordinance, to maintain and use, as now constructed, four (4) light fixtures projecting over the public right-of-way adjacent to its premises known as 1462 North Ashland Avenue. Said light fixtures at North Ashland Avenue measure four (4) at point three three (.33) foot in length, point five (.5) foot in width and fourteen (14) feet above grade level. The location of said privilege shall be as shown on print(s) kept on file with the Department of Business Affairs and Consumer Protection and the Office of the City Clerk. Said privilege shall be constructed in accordance with plans and specifications approved by the Department of Transportation (Division of Project Development).

This grant of privilege in the public way shall be subject to the provisions of Section 10-28-015 and all other required provisions of the Municipal Code of Chicago.

The grantee shall pay to the City of Chicago as compensation for the privilege Number 1120921 herein granted the sum of Ninety and no/100 Dollars ($90.00) per annum, in advance.

A 25% penalty will be added for payments received after due date.

The permit holder agrees to hold the City of Chicago harmless for any damage, relocation or replacement costs associated with damage, relocation or removal of private property caused by the City performing work in the public way.

Authority herein given and granted for a period of five (5) years from and after date of passage.

Community Tax LLC.
(Banners)

[O2016-369]

Be It Ordained by the City Council of the City of Chicago:

SECTION 1. Permission and authority are hereby given and granted to Community Tax LLC, upon the terms and subject to the conditions of this ordinance, to construct, install, maintain and use two (2) banners projecting over the public right-of-way adjacent to its premises known as 17 North State Street. Said banners at North State Street measure two (2) at two (2) feet in length and ten (10) feet in width for a total of forty (40) square feet. The location of said privilege shall be as shown on print(s) kept on file with the Department of Business Affairs and Consumer Protection and the Office of the City Clerk. Said privilege shall be constructed in accordance with plans and specifications approved by the Zoning Department -- Signs.

This grant of privilege in the public way shall be subject to the provisions of Section 10-28-015 and all other required provisions of the Municipal Code of Chicago.

The grantee shall pay to the City of Chicago as compensation for the privilege Number 1120227 herein granted the sum of One Hundred Fifty and no/100 Dollars ($150.00) per annum, in advance.

A 25% penalty will be added for payments received after due date.

The permit holder agrees to hold the City of Chicago harmless for any damage, relocation or replacement costs associated with damage, relocation or removal of private property caused by the City performing work in the public way.

Authority herein given and granted for a period of five (5) years from and after date of passage.

Community Tax LLC.
(Sign)

[O2016-370]

Be It Ordained by the City Council of the City of Chicago:

SECTION 1. Permission and authority are hereby given and granted to Community Tax LLC, upon the terms and subject to the conditions of this ordinance, to maintain and use one (1) sign projecting over the public right-of-way attached to its premises known as 17 North State Street. Said sign structure measures as follows: along North State Street, at three (3) feet in length, one (1) foot in height and ten (10) feet above grade level. The location of said privilege shall be as shown on print(s) kept on file with the Department of Business Affairs and Consumer Protection and the Office of the City Clerk. Said privilege shall be constructed in accordance with plans and specifications approved by the Department of Transportation (Division of Project Development) and the Zoning Department -- Signs.

This grant of privilege in the public way shall be subject to the provisions of Section 10-28-015 and all other required provisions of the Municipal Code of Chicago.

The grantee shall pay to the City of Chicago as compensation for the privilege Number 1120226 herein granted the sum of One Hundred and no/100 Dollars ($100.00) per annum, in advance.

A 25% penalty will be added for payments received after due date.

The permit holder agrees to hold the City of Chicago harmless for any damage, relocation or replacement costs associated with damage, relocation or removal of private property caused by the City performing work in the public way.

Authority herein given and granted for a period of five (5) years from and after date of passage.

Convexity Properties LLC.
(Caissons)

[O2016-266]

Be It Ordained by the City Council of the City of Chicago:

SECTION 1. Permission and authority are hereby given and granted to Convexity Properties LLC, upon the terms and subject to the conditions of this ordinance, to construct, install, maintain and use three (3) caissons under the public right-of-way adjacent to its premises known as 1118 North State Street. Said caissons at North State Street measure: two (2) at one (1) foot in length and six point five (6.5) feet in width for a total of thirteen (13) square feet. Said caissons shall be approximately eleven (11) feet, six (6) inches below

grade level. One (1) at one (1) foot in length and five point five (5.5) feet in width for a total of five point five (5.5) square feet. Said caisson shall be approximately eleven (11) feet, six (6) inches below grade level. The location of said privilege shall be as shown on print(s) kept on file with the Department of Business Affairs and Consumer Protection and the Office of the City Clerk. Said privilege shall be constructed in accordance with plans and specifications approved by the Department of Planning and Development and the Department of Transportation (Office of Underground Coordination).

This grant of privilege in the public way shall be subject to the provisions of Section 10-28-015 and all other required provisions of the Municipal Code of Chicago.

The grantee shall pay to the City of Chicago as compensation for the privilege Number 1120880 herein granted the sum of Four Hundred and no/100 Dollars ($400.00) per annum, in advance.

A 25% penalty will be added for payments received after due date.

The permit holder agrees to hold the City of Chicago harmless for any damage, relocation or replacement costs associated with damage, relocation or removal of private property caused by the City performing work in the public way.

Authority herein given and granted for a period of five (5) years from and after date of passage.

Convexity Properties LLC.
(Door Swings)

[O2016-267]

Be It Ordained by the City Council of the City of Chicago:

SECTION 1. Permission and authority are hereby given and granted to Convexity Properties LLC, upon the terms and subject to the conditions of this ordinance, to construct, install, maintain and use ten (10) door swings on the public right-of-way adjacent to its premises known as 1118 North State Street. Said door swing at North State Street measures one (1) at one point five eight (1.58) feet in length and three point one seven (3.17) feet in width for a total of five point zero one (5.01) square feet. Said door swings at North State Street measure nine (9) at one point four two (1.42) feet in length and three (3) feet in width for a total of thirty-eight point three four (38.34) square feet. The location of said privilege shall be as shown on print(s) kept on file with the Department of Business Affairs and Consumer Protection and the Office of the City Clerk. Said privilege shall be constructed in accordance with plans and specifications approved by the Department of Transportation (Division of Project Development).

This grant of privilege in the public way shall be subject to the provisions of Section 10-28-015 and all other required provisions of the Municipal Code of Chicago.

The grantee shall pay to the City of Chicago as compensation for the privilege Number 1120881 herein granted the sum of Seven Hundred Fifty and no/100 Dollars ($750.00) per annum, in advance.

A 25% penalty will be added for payments received after due date.

The permit holder agrees to hold the City of Chicago harmless for any damage, relocation or replacement costs associated with damage, relocation or removal of private property caused by the City performing work in the public way.

Authority herein given and granted for a period of five (5) years from and after date of passage.

The Crossing Tavern.

[O2016-271]

Be It Ordained by the City Council of the City of Chicago:

SECTION 1. Permission and authority are hereby given and granted to The Crossing Tavern, upon the terms and subject to the conditions of this ordinance, to maintain and use one (1) sign projecting over the public right-of-way attached to its premises known as 2548 North Southport Avenue. Said sign structure measures as follows: along North Southport Avenue, at three point one seven (3.17) feet in length, three point five (3.5) feet in height and nine point three three (9.33) feet above grade level. The location of said privilege shall be as shown on print(s) kept on file with the Department of Business Affairs and Consumer Protection and the Office of the City Clerk. Said privilege shall be constructed in accordance with plans and specifications approved by the Department of Transportation (Division of Project Development) and the Zoning Department -- Signs.

This grant of privilege in the public way shall be subject to the provisions of Section 10-28-015 and all other required provisions of the Municipal Code of Chicago.

The grantee shall pay to the City of Chicago as compensation for the privilege Number 1120957 herein granted the sum of One Hundred and no/100 Dollars ($100.00) per annum, in advance.

A 25% penalty will be added for payments received after due date.

The permit holder agrees to hold the City of Chicago harmless for any damage, relocation or replacement costs associated with damage, relocation or removal of private property caused by the City performing work in the public way.

Authority herein given and granted for a period of five (5) years from and after November 10, 2015.

CVS/Pharmacy No. 2934.

[O2016-372]

Be It Ordained by the City Council of the City of Chicago:

SECTION 1. Permission and authority are hereby given and granted to CVS/Pharmacy Number 2934, upon the terms and subject to the conditions of this ordinance, to maintain and use two (2) signs projecting over the public right-of-way attached to its premises known as 208 West Washington Street. Said sign structure measures as follows: along West Washington Street, one (1) at three (3) feet in length, two point eight three (2.83) feet in height and twelve (12) feet above grade level. Said sign structure measures as follows: along North Wells Street, one (1) at three (3) feet in length, two point eight three (2.83) feet in height and twelve (12) feet above grade level. The location of said privilege shall be as shown on print(s) kept on file with the Department of Business Affairs and Consumer Protection and the Office of the City Clerk. Said privilege shall be constructed in accordance with plans and specifications approved by the Department of Transportation (Division of Project Development) and the Zoning Department -- Signs.

This grant of privilege in the public way shall be subject to the provisions of Section 10-28-015 and all other required provisions of the Municipal Code of Chicago.

The grantee shall pay to the City of Chicago as compensation for the privilege Number 1120877 herein granted the sum of One Hundred Seventy-five and no/100 Dollars ($175.00) per annum, in advance.

A 25% penalty will be added for payments received after due date.

The permit holder agrees to hold the City of Chicago harmless for any damage, relocation or replacement costs associated with damage, relocation or removal of private property caused by the City performing work in the public way.

Authority herein given and granted for a period of five (5) years from and after December 8, 2015.

CVS/Pharmacy No. 5836.

[O2016-302]

Be It Ordained by the City Council of the City of Chicago:

SECTION 1. Permission and authority are hereby given and granted to CVS/Pharmacy Number 5836, upon the terms and subject to the conditions of this ordinance, to maintain and use two (2) signs projecting over the public right-of-way attached to its premises known as 1228 East 53rd Street. Said sign structures measure as follows: along East 53rd Street, one (1) at three (3) feet in length, two point eight three (2.83) feet in height and ten (10) feet

above grade level and one (1) at twenty-nine point two five (29.25) feet in length, three point five (3.5) feet in height and twelve (12) feet above grade level. The location of said privilege shall be as shown on print(s) kept on file with the Department of Business Affairs and Consumer Protection and the Office of the City Clerk. Said privilege shall be constructed in accordance with plans and specifications approved by the Department of Transportation (Division of Project Development) and the Zoning Department -- Signs.

This grant of privilege in the public way shall be subject to the provisions of Section 10-28-015 and all other required provisions of the Municipal Code of Chicago.

The grantee shall pay to the City of Chicago as compensation for the privilege Number 1120963 herein granted the sum of Four Hundred and no/100 Dollars ($400.00) per annum, in advance.

A 25% penalty will be added for payments received after due date.

The permit holder agrees to hold the City of Chicago harmless for any damage, relocation or replacement costs associated with damage, relocation or removal of private property caused by the City performing work in the public way.

Authority herein given and granted for a period of five (5) years from and after December 8, 2015.

David A. Gerst, DPM, S.C.

[O2016-309]

Be It Ordained by the City Council of the City of Chicago:

SECTION 1. Permission and authority are hereby given and granted to David A. Gerst, DPM, S.C., upon the terms and subject to the conditions of this ordinance, to maintain and use one (1) sign projecting over the public right-of-way attached to its premises known as 1516 East 87th Street. Said sign structure measures as follows: along East 87th Street, at thirteen (13) feet in length, seven (7) feet in height and twenty-three (23) feet above grade level. The location of said privilege shall be as shown on print(s) kept on file with the Department of Business Affairs and Consumer Protection and the Office of the City Clerk. Said privilege shall be constructed in accordance with plans and specifications approved by the Department of Transportation (Division of Project Development) and the Zoning Department -- Signs.

This grant of privilege in the public way shall be subject to the provisions of Section 10-28-015 and all other required provisions of the Municipal Code of Chicago.

The grantee shall pay to the City of Chicago as compensation for the privilege Number 1120403 herein granted the sum of Three Hundred and no/100 Dollars ($300.00) per annum, in advance.

A 25% penalty will be added for payments received after due date.

The permit holder agrees to hold the City of Chicago harmless for any damage, relocation or replacement costs associated with damage, relocation or removal of private property caused by the City performing work in the public way.

Authority herein given and granted for a period of five (5) years from and after date of passage.

Diversey Oz LLC.

[O2016-483]

Be It Ordained by the City Council of the City of Chicago:

SECTION 1. Permission and authority are hereby given and granted to Diversey Oz LLC, upon the terms and subject to the conditions of this ordinance, to maintain and use three (3) signs projecting over the public right-of-way attached to its premises known as 3431 West Diversey Avenue. Said sign structures measure as follows: along West Diversey Avenue, one (1) at sixteen point six seven (16.67) feet in length, four point seven five (4.75) feet in height and twenty-two (22) feet above grade level, one (1) at eleven point one seven (11.17) feet in length, nine point six seven (9.67) feet in height and twenty-four (24) feet above grade level and one (1) at eight point five eight (8.58) feet in length, nine point six seven (9.67) feet in height and twenty-four (24) feet above grade level. The location of said privilege shall be as shown on print(s) kept on file with the Department of Business Affairs and Consumer Protection and the Office of the City Clerk. Said privilege shall be constructed in accordance with plans and specifications approved by the Department of Transportation (Division of Project Development) and the Zoning Department -- Signs.

This grant of privilege in the public way shall be subject to the provisions of Section 10-28-015 and all other required provisions of the Municipal Code of Chicago.

The grantee shall pay to the City of Chicago as compensation for the privilege Number 1117775 herein granted the sum of Nine Hundred and no/100 Dollars ($900.00) per annum, in advance.

A 25% penalty will be added for payments received after due date.

The permit holder agrees to hold the City of Chicago harmless for any damage, relocation or replacement costs associated with damage, relocation or removal of private property caused by the City performing work in the public way.

Authority herein given and granted for a period of five (5) years from and after date of passage.

Dolex Dollar Express, Inc.
(6536 N. Clark St.)

[O2016-469]

Be It Ordained by the City Council of the City of Chicago:

SECTION 1. Permission and authority are hereby given and granted to Dolex Dollar Express, Inc., upon the terms and subject to the conditions of this ordinance, to maintain and use two (2) signs projecting over the public right-of-way attached to its premises known as 6536 North Clark Street. Said sign structures measure as follows: along North Clark Street, one (1) at four point zero eight (4.08) feet in length, two point five (2.5) feet in height and twelve (12) feet above grade level and one (1) at eight (8) feet in length, four (4) feet in height and fourteen (14) feet above grade level. The location of said privilege shall be as shown on print(s) kept on file with the Department of Business Affairs and Consumer Protection and the Office of the City Clerk. Said privilege shall be constructed in accordance with plans and specifications approved by the Department of Transportation (Division of Project Development) and the Zoning Department -- Signs.

This grant of privilege in the public way shall be subject to the provisions of Section 10-28-015 and all other required provisions of the Municipal Code of Chicago.

The grantee shall pay to the City of Chicago as compensation for the privilege Number 1120998 herein granted the sum of Four Hundred and no/100 Dollars ($400.00) per annum, in advance.

A 25% penalty will be added for payments received after due date.

The permit holder agrees to hold the City of Chicago harmless for any damage, relocation or replacement costs associated with damage, relocation or removal of private property caused by the City performing work in the public way.

Authority herein given and granted for a period of five (5) years from and after January 13, 2016.

Dolex Dollar Express, Inc.
(5846 W. Fullerton Ave.)

[O2016-446]

Be It Ordained by the City Council of the City of Chicago:

SECTION 1. Permission and authority are hereby given and granted to Dolex Dollar Express, Inc., upon the terms and subject to the conditions of this ordinance, to maintain and use two (2) signs projecting over the public right-of-way attached to its premises known as 5846 West Fullerton Avenue. Said sign structures measure as follows: along West Fullerton Avenue, one (1) at four point zero eight (4.08) feet in length, two point five (2.5) feet in height

and thirteen (13) feet above grade level and one (1) at eleven (11) feet in length, two point seven five (2.75) feet in height and ten (10) feet above grade level. The location of said privilege shall be as shown on print(s) kept on file with the Department of Business Affairs and Consumer Protection and the Office of the City Clerk. Said privilege shall be constructed in accordance with plans and specifications approved by the Department of Transportation (Division of Project Development) and the Zoning Department -- Signs.

This grant of privilege in the public way shall be subject to the provisions of Section 10-28-015 and all other required provisions of the Municipal Code of Chicago.

The grantee shall pay to the City of Chicago as compensation for the privilege Number 1120999 herein granted the sum of Four Hundred and no/100 Dollars ($400.00) per annum, in advance.

A 25% penalty will be added for payments received after due date.

The permit holder agrees to hold the City of Chicago harmless for any damage, relocation or replacement costs associated with damage, relocation or removal of private property caused by the City performing work in the public way.

Authority herein given and granted for a period of five (5) years from and after January 13, 2016.

Dolex Dollar Express, Inc.
(1838 W. 47th St.)

[O2016-321]

Be It Ordained by the City Council of the City of Chicago:

SECTION 1. Permission and authority are hereby given and granted to Dolex Dollar Express, Inc., upon the terms and subject to the conditions of this ordinance, to maintain and use one (1) sign projecting over the public right-of-way attached to its premises known as 1838 West 47th Street. Said sign structure measures as follows: along West 47th Street, at four (4) feet in length, three (3) feet in height and eleven (11) feet above grade level. The location of said privilege shall be as shown on print(s) kept on file with the Department of Business Affairs and Consumer Protection and the Office of the City Clerk. Said privilege shall be constructed in accordance with plans and specifications approved by the Department of Transportation (Division of Project Development) and the Zoning Department -- Signs.

This grant of privilege in the public way shall be subject to the provisions of Section 10-28-015 and all other required provisions of the Municipal Code of Chicago.

The grantee shall pay to the City of Chicago as compensation for the privilege Number 1121066 herein granted the sum of One Hundred and no/100 Dollars ($100.00) per annum, in advance.

A 25% penalty will be added for payments received after due date.

The permit holder agrees to hold the City of Chicago harmless for any damage, relocation or replacement costs associated with damage, relocation or removal of private property caused by the City performing work in the public way.

Authority herein given and granted for a period of five (5) years from and after January 13, 2016.

Dreams Hair Salon.

[O2016-449]

Be It Ordained by the City Council of the City of Chicago:

SECTION 1. Permission and authority are hereby given and granted to Dreams Hair Salon, upon the terms and subject to the conditions of this ordinance, to maintain and use one (1) sign projecting over the public right-of-way attached to its premises known as 4442 West Diversey Avenue. Said sign structure measures as follows: along West Diversey Avenue, at six (6) feet in length, four (4) feet in height and eleven point two five (11.25) feet above grade level. The location of said privilege shall be as shown on print(s) kept on file with the Department of Business Affairs and Consumer Protection and the Office of the City Clerk. Said privilege shall be constructed in accordance with plans and specifications approved by the Department of Transportation (Division of Project Development) and the Zoning Department -- Signs.

This grant of privilege in the public way shall be subject to the provisions of Section 10-28-015 and all other required provisions of the Municipal Code of Chicago.

The grantee shall pay to the City of Chicago as compensation for the privilege Number 1120944 herein granted the sum of One Hundred and no/100 Dollars ($100.00) per annum, in advance.

A 25% penalty will be added for payments received after due date.

The permit holder agrees to hold the City of Chicago harmless for any damage, relocation or replacement costs associated with damage, relocation or removal of private property caused by the City performing work in the public way.

Authority herein given and granted for a period of five (5) years from and after March 10, 2015.

Duk H Rhee.

[O2016-278]

Be It Ordained by the City Council of the City of Chicago:

SECTION 1. Permission and authority are hereby given and granted to Duk H Rhee, upon the terms and subject to the conditions of this ordinance, to maintain and use, as now constructed, one (1) bay window projecting over the public right-of-way adjacent to its premises known as 3235 North Ashland Avenue. Said bay window at corner of North Ashland Avenue and West Melrose Street measures eleven point two (11.2) feet in length and three (3) feet in width for a total of thirty-three point six (33.6) square feet. The location of said privilege shall be as shown on print(s) kept on file with the Department of Business Affairs and Consumer Protection and the Office of the City Clerk. Said privilege shall be constructed in accordance with plans and specifications approved by the Department of Transportation (Division of Project Development).

This grant of privilege in the public way shall be subject to the provisions of Section 10-28-015 and all other required provisions of the Municipal Code of Chicago.

The grantee shall pay to the City of Chicago as compensation for the privilege Number 1120492 herein granted the sum of Seventy-five and no/100 Dollars ($75.00) per annum, in advance.

A 25% penalty will be added for payments received after due date.

The permit holder agrees to hold the City of Chicago harmless for any damage, relocation or replacement costs associated with damage, relocation or removal of private property caused by the City performing work in the public way.

Authority herein given and granted for a period of five (5) years from and after November 15, 2015.

Emerald Isle.

[O2016-462]

Be It Ordained by the City Council of the City of Chicago:

SECTION 1. Permission and authority are hereby given and granted to Emerald Isle, upon the terms and subject to the conditions of this ordinance, to maintain and use one (1) sign projecting over the public right-of-way attached to its premises known as 6685 North Northwest Highway. Said sign structure measures as follows: along North Northwest Highway, at five (5) feet in length, five (5) feet in height and fifteen (15) feet above grade level. The location of said privilege shall be as shown on print(s) kept on file with the Department of Business Affairs and Consumer Protection and the Office of the City Clerk.

Said privilege shall be constructed in accordance with plans and specifications approved by the Department of Transportation (Division of Project Development) and the Zoning Department -- Signs.

This grant of privilege in the public way shall be subject to the provisions of Section 10-28-015 and all other required provisions of the Municipal Code of Chicago.

The grantee shall pay to the City of Chicago as compensation for the privilege Number 1120904 herein granted the sum of Three Hundred and no/100 Dollars ($300.00) per annum, in advance.

A 25% penalty will be added for payments received after due date.

The permit holder agrees to hold the City of Chicago harmless for any damage, relocation or replacement costs associated with damage, relocation or removal of private property caused by the City performing work in the public way.

Authority herein given and granted for a period of five (5) years from and after December 8, 2015.

Erie LaSalle Body Shop.

[O2016-378]

Be It Ordained by the City Council of the City of Chicago:

SECTION 1. Permission and authority are hereby given and granted to Erie LaSalle Body Shop, upon the terms and subject to the conditions of this ordinance, to maintain and use one (1) sign projecting over the public right-of-way attached to its premises known as 1005 West Huron Street. Said sign structure measures as follows: along West Huron Street, at ten (10) feet in length, eight (8) feet in height and twelve (12) feet above grade level. The location of said privilege shall be as shown on print(s) kept on file with the Department of Business Affairs and Consumer Protection and the Office of the City Clerk. Said privilege shall be constructed in accordance with plans and specifications approved by the Department of Transportation (Division of Project Development) and the Zoning Department -- Signs.

This grant of privilege in the public way shall be subject to the provisions of Section 10-28-015 and all other required provisions of the Municipal Code of Chicago.

The grantee shall pay to the City of Chicago as compensation for the privilege Number 1120464 herein granted the sum of Three Hundred and no/100 Dollars ($300.00) per annum, in advance.

A 25% penalty will be added for payments received after due date.

The permit holder agrees to hold the City of Chicago harmless for any damage, relocation or replacement costs associated with damage, relocation or removal of private property caused by the City performing work in the public way.

Authority herein given and granted for a period of five (5) years from and after date of passage.

European Beauty Concepts LLC.

[O2016-279]

Be It Ordained by the City Council of the City of Chicago:

SECTION 1. Permission and authority are hereby given and granted to European Beauty Concepts LLC, upon the terms and subject to the conditions of this ordinance, to maintain and use one (1) sign projecting over the public right-of-way attached to its premises known as 3182 North Clark Street. Said sign structure measures as follows: along North Clark Street, at sixteen point three (16.3) feet in length, one point nine (1.9) feet in height and eleven (11) feet above grade level. The location of said privilege shall be as shown on print(s) kept on file with the Department of Business Affairs and Consumer Protection and the Office of the City Clerk. Said privilege shall be constructed in accordance with plans and specifications approved by the Department of Transportation (Division of Project Development) and the Zoning Department -- Signs.

This grant of privilege in the public way shall be subject to the provisions of Section 10-28-015 and all other required provisions of the Municipal Code of Chicago.

The grantee shall pay to the City of Chicago as compensation for the privilege Number 1120606 herein granted the sum of Three Hundred and no/100 Dollars ($300.00) per annum, in advance.

A 25% penalty will be added for payments received after due date.

The permit holder agrees to hold the City of Chicago harmless for any damage, relocation or replacement costs associated with damage, relocation or removal of private property caused by the City performing work in the public way.

Authority herein given and granted for a period of five (5) years from and after November 10, 2015.

Fairfield Inn & Suites-Downtown Chicago.

[O2016-375]

Be It Ordained by the City Council of the City of Chicago:

SECTION 1. Permission and authority are hereby given and granted to Fairfield Inn & Suites-Downtown Chicago, upon the terms and subject to the conditions of this ordinance,

to maintain and use, as now constructed, one (1) building projection projecting over the public right-of-way adjacent to its premises known as 216 East Ontario Street. Said building projection at East Ontario Street measures twenty-three (23) feet in length and sixty-five (65) feet in height for a total of one thousand four hundred ninety-five (1,495) square feet. The location of said privilege shall be as shown on print(s) kept on file with the Department of Business Affairs and Consumer Protection and the Office of the City Clerk. Said privilege shall be constructed in accordance with plans and specifications approved by the Department of Planning and Development and the Department of Transportation (Division of Project Development).

This grant of privilege in the public way shall be subject to the provisions of Section 10-28-015 and all other required provisions of the Municipal Code of Chicago.

The grantee shall pay to the City of Chicago as compensation for the privilege Number 1119427 herein granted the sum of Two Thousand Nine and no/100 Dollars ($2,009.00) per annum, in advance.

A 25% penalty will be added for payments received after due date.

The permit holder agrees to hold the City of Chicago harmless for any damage, relocation or replacement costs associated with damage, relocation or removal of private property caused by the City performing work in the public way.

Authority herein given and granted for a period of five (5) years from and after July 19, 2015.

Family Dollar, Inc.

[O2016-334]

Be It Ordained by the City Council of the City of Chicago:

SECTION 1. Permission and authority are hereby given and granted to Family Dollar, Inc., upon the terms and subject to the conditions of this ordinance, to maintain and use one (1) sign projecting over the public right-of-way attached to its premises known as 6414 South Western Avenue. Said sign structure measures as follows: along South Western Avenue, at thirty-four point five eight (34.58) feet in length, five point five (5.5) feet in height and ten (10) feet above grade level. The location of said privilege shall be as shown on print(s) kept on file with the Department of Business Affairs and Consumer Protection and the Office of the City Clerk. Said privilege shall be constructed in accordance with plans and specifications approved by the Department of Transportation (Division of Project Development) and the Zoning Department -- Signs.

This grant of privilege in the public way shall be subject to the provisions of Section 10-28-015 and all other required provisions of the Municipal Code of Chicago.

The grantee shall pay to the City of Chicago as compensation for the privilege Number 1119780 herein granted the sum of Three Hundred and no/100 Dollars ($300.00) per annum, in advance.

A 25% penalty will be added for payments received after due date.

The permit holder agrees to hold the City of Chicago harmless for any damage, relocation or replacement costs associated with damage, relocation or removal of private property caused by the City performing work in the public way.

Authority herein given and granted for a period of five (5) years from and after date of passage.

First Acceptance Insurance Company, Inc.

[O2016-338]

Be It Ordained by the City Council of the City of Chicago:

SECTION 1. Permission and authority are hereby given and granted to First Acceptance Insurance Company, Inc., upon the terms and subject to the conditions of this ordinance, to maintain and use one (1) sign projecting over the public right-of-way attached to its premises known as 6510 South Western Avenue. Said sign structure measures as follows: along South Western Avenue, at fifteen point eight three (15.83) feet in length, three (3) feet in height and fifteen (15) feet above grade level. The location of said privilege shall be as shown on print(s) kept on file with the Department of Business Affairs and Consumer Protection and the Office of the City Clerk. Said privilege shall be constructed in accordance with plans and specifications approved by the Department of Transportation (Division of Project Development) and the Zoning Department -- Signs.

This grant of privilege in the public way shall be subject to the provisions of Section 10-28-015 and all other required provisions of the Municipal Code of Chicago.

The grantee shall pay to the City of Chicago as compensation for the privilege Number 1120431 herein granted the sum of Three Hundred and no/100 Dollars ($300.00) per annum, in advance.

A 25% penalty will be added for payments received after due date.

The permit holder agrees to hold the City of Chicago harmless for any damage, relocation or replacement costs associated with damage, relocation or removal of private property caused by the City performing work in the public way.

Authority herein given and granted for a period of five (5) years from and after date of passage.

Fleet Feet Sports.

[O2016-273]

Be It Ordained by the City Council of the City of Chicago:

SECTION 1. Permission and authority are hereby given and granted to Fleet Feet Sports, upon the terms and subject to the conditions of this ordinance, to maintain and use, as now constructed, two (2) flagpoles on the public right-of-way adjacent to its premises known as 1620 North Wells Street. Said flag poles at North Wells Street measure two (2) at fourteen point five (14.5) feet in length and eight point five (8.5) feet in width for a total of two hundred forty-six point five (246.5) square feet. The location of said privilege shall be as shown on print(s) kept on file with the Department of Business Affairs and Consumer Protection and the Office of the City Clerk. Said privilege shall be constructed in accordance with plans and specifications approved by the Department of Transportation (Division of Project Development).

This grant of privilege in the public way shall be subject to the provisions of Section 10-28-015 and all other required provisions of the Municipal Code of Chicago.

The grantee shall pay to the City of Chicago as compensation for the privilege Number 1120907 herein granted the sum of One Hundred Fifty and no/100 Dollars ($150.00) per annum, in advance.

A 25% penalty will be added for payments received after due date.

The permit holder agrees to hold the City of Chicago harmless for any damage, relocation or replacement costs associated with damage, relocation or removal of private property caused by the City performing work in the public way.

Authority herein given and granted for a period of five (5) years from and after November 10, 2015.

Flower Room & Gifts, Inc.

[O2016-516]

Be It Ordained by the City Council of the City of Chicago:

SECTION 1. Permission and authority are hereby given and granted to Flower Room & Gifts, Inc., upon the terms and subject to the conditions of this ordinance, to maintain and use one (1) sign projecting over the public right-of-way attached to its premises known as 5721 South Archer Avenue. Said sign structure measures as follows: along South Archer Avenue, at twenty-three point five (23.5) feet in length, three point zero eight (3.08) feet in height and twelve (12) feet above grade level. The location of said privilege shall be as shown on print(s) kept on file with the Department of Business Affairs and Consumer Protection and the Office of the City Clerk. Said privilege shall be constructed in accordance with plans and specifications approved by the Department of Transportation (Division of Project Development) and the Zoning Department -- Signs.

This grant of privilege in the public way shall be subject to the provisions of Section 10-28-015 and all other required provisions of the Municipal Code of Chicago.

The grantee shall pay to the City of Chicago as compensation for the privilege Number 1120230 herein granted the sum of Three Hundred and no/100 Dollars ($300.00) per annum, in advance.

A 25% penalty will be added for payments received after due date.

The permit holder agrees to hold the City of Chicago harmless for any damage, relocation or replacement costs associated with damage, relocation or removal of private property caused by the City performing work in the public way.

Authority herein given and granted for a period of five (5) years from and after date of passage.

The Gap, Inc. (No. 1454).

[O2016-380]

Be It Ordained by the City Council of the City of Chicago:

SECTION 1. Permission and authority are hereby given and granted to The Gap, Inc. (Number 1454), upon the terms and subject to the conditions of this ordinance, to maintain and use, as now constructed, two (2) vaults under the public right-of-way adjacent to its premises known as 1 -- 17 East Washington Street. Said vault at East Washington Street (1st basement level) measures one (1) at one hundred twelve (112) feet in length and

sixteen (16) feet in width for a total of one thousand seven hundred ninety-two (1,792) square feet. Said vault at East Washington Street (2nd basement level) measures one (1) at one hundred twelve (112) feet in length and sixteen (16) feet in width for a total of one thousand seven hundred ninety-two (1,792) square feet. The location of said privilege shall be as shown on print(s) kept on file with the Department of Business Affairs and Consumer Protection and the Office of the City Clerk. Said privilege shall be constructed in accordance with plans and specifications approved by the Department of Transportation (Office of Underground Coordination).

This grant of privilege in the public way shall be subject to the provisions of Section 10-28-015 and all other required provisions of the Municipal Code of Chicago.

The grantee shall pay to the City of Chicago as compensation for the privilege Number 1120718 herein granted the sum of Seven Thousand Five Hundred Twenty-six and no/100 Dollars ($7,526.00) per annum, in advance.

A 25% penalty will be added for payments received after due date.

The permit holder agrees to hold the City of Chicago harmless for any damage, relocation or replacement costs associated with damage, relocation or removal of private property caused by the City performing work in the public way.

Authority herein given and granted for a period of five (5) years from and after November 29, 2015.

Hampden Tower Condominium Association.

[O2016-330]

Be It Ordained by the City Council of the City of Chicago:

SECTION 1. Permission and authority are hereby given and granted to Hampden Tower Condominium Association, upon the terms and subject to the conditions of this ordinance, to maintain and use, as now constructed, two (2) sprinkler systems under the public right-of-way adjacent to its premises known as 2754 North Hampden Court. Said sprinkler systems at North Hampden Court measure: One (1) at fifty (50) feet in length and five (5) feet in width for a total of two hundred fifty (250) square feet. Existing sprinkler system is approximately two (2) feet in depth. One (1) at fifty-seven (57) feet in length and five (5) feet in width for a total of two hundred eighty-five (285) square feet. Existing sprinkler system is approximately two (2) feet in depth. The location of said privilege shall be as shown on print(s) kept on file with the Department of Business Affairs and Consumer Protection and the Office of the City Clerk. Said privilege shall be constructed in accordance with plans and specifications approved by the Department of Transportation (Office of Underground Coordination) and the Department of Water Management.

This grant of privilege in the public way shall be subject to the provisions of Section 10-28-015 and all other required provisions of the Municipal Code of Chicago.

The grantee shall pay to the City of Chicago as compensation for the privilege Number 1120916 herein granted the sum of Eight Hundred and no/100 Dollars ($800.00) per annum, in advance.

A 25% penalty will be added for payments received after due date.

The permit holder agrees to hold the City of Chicago harmless for any damage, relocation or replacement costs associated with damage, relocation or removal of private property caused by the City performing work in the public way.

Authority herein given and granted for a period of five (5) years from and after October 6, 2015.

Han Bat Restaurant.

[O2016-471]

Be It Ordained by the City Council of the City of Chicago:

SECTION 1. Permission and authority are hereby given and granted to Han Bat Restaurant, upon the terms and subject to the conditions of this ordinance, to maintain and use one (1) sign projecting over the public right-of-way attached to its premises known as 2723 West Lawrence Avenue. Said sign structure measures as follows: along West Lawrence Avenue, at six (6) feet in length, eight (8) feet in height and eleven point two five (11.25) feet above grade level. The location of said privilege shall be as shown on print(s) kept on file with the Department of Business Affairs and Consumer Protection and the Office of the City Clerk. Said privilege shall be constructed in accordance with plans and specifications approved by the Department of Transportation (Division of Project Development) and the Zoning Department -- Signs.

This grant of privilege in the public way shall be subject to the provisions of Section 10-28-015 and all other required provisions of the Municipal Code of Chicago.

The grantee shall pay to the City of Chicago as compensation for the privilege Number 1120571 herein granted the sum of Three Hundred and no/100 Dollars ($300.00) per annum, in advance.

A 25% penalty will be added for payments received after due date.

The permit holder agrees to hold the City of Chicago harmless for any damage, relocation or replacement costs associated with damage, relocation or removal of private property caused by the City performing work in the public way.

Authority herein given and granted for a period of five (5) years from and after date of passage.

Hard Water Bar & Grill.
(7541 -- 7545 N. Clark St.)

[O2016-233]

Be It Ordained by the City Council of the City of Chicago:

SECTION 1. Permission and authority are hereby given and granted to Hard Water Bar & Grill, upon the terms and subject to the conditions of this ordinance, to maintain and use, as now constructed, thirteen (13) light fixtures projecting over the public right-of-way adjacent to its premises known as 7541 -- 7545 North Clark Street. Said light fixtures at North Clark Street measure thirteen (13) at two (2) feet in length, two (2) feet in width and twelve (12) feet above grade level. The location of said privilege shall be as shown on print(s) kept on file with the Department of Business Affairs and Consumer Protection and the Office of the City Clerk. Said privilege shall be constructed in accordance with plans and specifications approved by the Department of Transportation (Division of Project Development).

This grant of privilege in the public way shall be subject to the provisions of Section 10-28-015 and all other required provisions of the Municipal Code of Chicago.

The grantee shall pay to the City of Chicago as compensation for the privilege Number 1121042 herein granted the sum of Forty-nine and no/100 Dollars ($49.00) per annum, in advance.

A 25% penalty will be added for payments received after due date.

The permit holder agrees to hold the City of Chicago harmless for any damage, relocation or replacement costs associated with damage, relocation or removal of private property caused by the City performing work in the public way.

Authority herein given and granted for a period of five (5) years from and after January 13, 2014.

Hard Water Bar & Grill.
(7547 N. Clark St.)

[O2016-234]

Be It Ordained by the City Council of the City of Chicago:

SECTION 1. Permission and authority are hereby given and granted to Hard Water Bar & Grill, upon the terms and subject to the conditions of this ordinance, to maintain and use one (1) sign projecting over the public right-of-way attached to its premises known as 7547 North Clark Street. Said sign structure measures as follows: along North Clark Street, at six (6) feet in length, four (4) feet in height and nine (9) feet above grade level. The location of said privilege shall be as shown on print(s) kept on file with the Department of Business Affairs and Consumer Protection and the Office of the City Clerk. Said privilege shall be constructed in accordance with plans and specifications approved by the Department of Transportation (Division of Project Development) and the Zoning Department -- Signs.

This grant of privilege in the public way shall be subject to the provisions of Section 10-28-015 and all other required provisions of the Municipal Code of Chicago.

The grantee shall pay to the City of Chicago as compensation for the privilege Number 1121041 herein granted the sum of Forty-nine and no/100 Dollars ($49.00) per annum, in advance.

A 25% penalty will be added for payments received after due date.

The permit holder agrees to hold the City of Chicago harmless for any damage, relocation or replacement costs associated with damage, relocation or removal of private property caused by the City performing work in the public way.

Authority herein given and granted for a period of five (5) years from and after July 29, 2014.

Michael Harris.
(Bay Windows)

[O2016-306]

Be It Ordained by the City Council of the City of Chicago:

SECTION 1. Permission and authority are hereby given and granted to Michael Harris, upon the terms and subject to the conditions of this ordinance, to maintain and use, as now constructed, two (2) bay windows projecting over the public right-of-way adjacent to its premises known as 850 West Fletcher Street. Said bay windows at West Fletcher Street

(alley) measure two (2) at twenty-two (22) feet in length and twelve (12) feet in width for a total of five hundred twenty-eight (528) square feet. The location of said privilege shall be as shown on print(s) kept on file with the Department of Business Affairs and Consumer Protection and the Office of the City Clerk. Said privilege shall be constructed in accordance with plans and specifications approved by the Department of Transportation (Division of Project Development).

This grant of privilege in the public way shall be subject to the provisions of Section 10-28-015 and all other required provisions of the Municipal Code of Chicago.

The grantee shall pay to the City of Chicago as compensation for the privilege Number 1121138 herein granted the sum of Zero and no/100 Dollars ($0.00) per annum, in advance.

A 25% penalty will be added for payments received after due date.

The permit holder agrees to hold the City of Chicago harmless for any damage, relocation or replacement costs associated with damage, relocation or removal of private property caused by the City performing work in the public way.

Authority herein given and granted for a period of five (5) years from and after December 8, 2015.

Michael Harris.
(Staircase)

[O2016-316]

Be It Ordained by the City Council of the City of Chicago:

SECTION 1. Permission and authority are hereby given and granted to Michael Harris, upon the terms and subject to the conditions of this ordinance, to maintain and use, as now constructed, one (1) staircase on the public right-of-way adjacent to its premises known as 850 West Fletcher Street. Said staircase at West Fletcher Street measures eight (8) feet in length and one (1) foot in width for a total of eight (8) square feet. The location of said privilege shall be as shown on print(s) kept on file with the Department of Business Affairs and Consumer Protection and the Office of the City Clerk. Said privilege shall be constructed in accordance with plans and specifications approved by the Department of Transportation (Division of Project Development).

This grant of privilege in the public way shall be subject to the provisions of Section 10-28-015 and all other required provisions of the Municipal Code of Chicago.

The grantee shall pay to the City of Chicago as compensation for the privilege Number 1121140 herein granted the sum of Zero and no/100 Dollars ($0.00) per annum, in advance.

A 25% penalty will be added for payments received after due date.

The permit holder agrees to hold the City of Chicago harmless for any damage, relocation or replacement costs associated with damage, relocation or removal of private property caused by the City performing work in the public way.

Authority herein given and granted for a period of five (5) years from and after December 8, 2015.

Hi-Fi Video.

[O2016-229]

Be It Ordained by the City Council of the City of Chicago:

SECTION 1. Permission and authority are hereby given and granted to Hi-Fi Video, upon the terms and subject to the conditions of this ordinance, to maintain and use one (1) sign projecting over the public right-of-way attached to its premises known as 3129 West Armitage Avenue. Said sign structure measures as follows: along West Armitage Avenue, at five (5) feet in length, five (5) feet in height and ten (10) feet above grade level. The location of said privilege shall be as shown on print(s) kept on file with the Department of Business Affairs and Consumer Protection and the Office of the City Clerk. Said privilege shall be constructed in accordance with plans and specifications approved by the Department of Transportation (Division of Project Development) and the Zoning Department -- Signs.

This grant of privilege in the public way shall be subject to the provisions of Section 10-28-015 and all other required provisions of the Municipal Code of Chicago.

The grantee shall pay to the City of Chicago as compensation for the privilege Number 1115373 herein granted the sum of Three Hundred and no/100 Dollars ($300.00) per annum, in advance.

A 25% penalty will be added for payments received after due date.

The permit holder agrees to hold the City of Chicago harmless for any damage, relocation or replacement costs associated with damage, relocation or removal of private property caused by the City performing work in the public way.

Authority herein given and granted for a period of five (5) years from and after date of passage.

Leslie Hindman.

[O2016-328]

Be It Ordained by the City Council of the City of Chicago:

SECTION 1. Permission and authority are hereby given and granted to Leslie Hindman, upon the terms and subject to the conditions of this ordinance, to construct, install, maintain and use one (1) fence on the public right-of-way adjacent to its premises known as 1258 North Lake Shore Drive. Said fence at North Stone Street measures twenty-three (23) feet in length and one (1) foot in width for a total of twenty-three (23) square feet. Said fence shall be approximately five (5) feet, ten (10) inches in height. The location of said privilege shall be as shown on print(s) kept on file with the Department of Business Affairs and Consumer Protection and the Office of the City Clerk. Said privilege shall be constructed in accordance with plans and specifications approved by the Department of Transportation (Division of Project Development).

This grant of privilege in the public way shall be subject to the provisions of Section 10-28-015 and all other required provisions of the Municipal Code of Chicago.

The grantee shall pay to the City of Chicago as compensation for the privilege Number 1120908 herein granted the sum of Four Hundred and no/100 Dollars (400.00) per annum, in advance.

A 25% penalty will be added for payments received after due date.

The permit holder agrees to hold the City of Chicago harmless for any damage, relocation or replacement costs associated with damage, relocation or removal of private property caused by the City performing work in the public way.

Authority herein given and granted for a period of five (5) years from and after date of passage.

Honey's.

[O2016-387]

Be It Ordained by the City Council of the City of Chicago:

SECTION 1. Permission and authority are hereby given and granted to Honey's, upon the

terms and subject to the conditions of this ordinance, to construct, install, maintain and use one (1) park bench on the public right-of-way adjacent to its premises known as 1111 -- 1113 West Lake Street. Said park bench at West Lake Street measures ten (10) feet in length and one point five (1.5) feet in width for a total of fifteen (15) square feet. The location of said privilege shall be as shown on print(s) kept on file with the Department of Business Affairs and Consumer Protection and the Office of the City Clerk. Said privilege shall be constructed in accordance with plans and specifications approved by the Department of Transportation (Division of Project Development).

This grant of privilege in the public way shall be subject to the provisions of Section 10-28-015 and all other required provisions of the Municipal Code of Chicago.

The grantee shall pay to the City of Chicago as compensation for the privilege Number 1120391 herein granted the sum of Seventy-five and no/100 Dollars ($75.00) per annum, in advance.

A 25% penalty will be added for payments received after due date.

The permit holder agrees to hold the City of Chicago harmless for any damage, relocation or replacement costs associated with damage, relocation or removal of private property caused by the City performing work in the public way.

Authority herein given and granted for a period of five (5) years from and after date of passage.

Hyatt Regency Chicago.

[O2016-382]

Be It Ordained by the City Council of the City of Chicago:

SECTION 1. Permission and authority are hereby given and granted to Hyatt Regency Chicago, upon the terms and subject to the conditions of this ordinance, to maintain and use, as now constructed, one (1) facade projecting over the public right-of-way adjacent to its premises known as 151 East Wacker Drive. Said facade at North Upper Stetson Avenue measures sixty-seven (67) feet in length and point three three (.33) foot in width for a total of twenty-two point one one (22.11) square feet. Said facade shall be between (4) feet and ten (10) feet in height. The location of said privilege shall be as shown on print(s) kept on file with the Department of Business Affairs and Consumer Protection and the Office of the City Clerk. Said privilege shall be constructed in accordance with plans and specifications approved by the Department of Planning and Development and the Department of Transportation (Division of Project Development).

This grant of privilege in the public way shall be subject to the provisions of Section 10-28-015 and all other required provisions of the Municipal Code of Chicago.

The grantee shall pay to the City of Chicago as compensation for the privilege Number 1120962 herein granted the sum of Four Hundred and no/100 Dollars ($400.00) per annum, in advance.

A 25% penalty will be added for payments received after due date.

The permit holder agrees to hold the City of Chicago harmless for any damage, relocation or replacement costs associated with damage, relocation or removal of private property caused by the City performing work in the public way.

Authority herein given and granted for a period of five (5) years from and after date of passage.

Illinois Institute Of Technology.

[O2016-388]

Be It Ordained by the City Council of the City of Chicago:

SECTION 1. Permission and authority are hereby given and granted to Illinois Institute of Technology, upon the terms and subject to the conditions of this ordinance, to maintain and use, as now constructed, one (1) kiosk on the public right-of-way adjacent to its premises known as 565 West Adams Street. Said kiosk at West Adams Street measures one point six seven (1.67) feet in length and one point six seven (1.67) feet in width for a total of two point seven nine (2.79) square feet. Existing kiosk is approximately six (6) feet in height. The location of said privilege shall be as shown on print(s) kept on file with the Department of Business Affairs and Consumer Protection and the Office of the City Clerk. Said privilege shall be constructed in accordance with plans and specifications approved by the Department of Transportation (Division of Project Development) and the Zoning Department -- Signs.

This grant of privilege in the public way shall be subject to the provisions of Section 10-28-015 and all other required provisions of the Municipal Code of Chicago.

The grantee shall pay to the City of Chicago as compensation for the privilege Number 1121037 herein granted the sum of Four Hundred and no/100 Dollars ($400.00) per annum, in advance.

A 25% penalty will be added for payments received after due date.

The permit holder agrees to hold the City of Chicago harmless for any damage, relocation or replacement costs associated with damage, relocation or removal of private property caused by the City performing work in the public way.

Authority herein given and granted for a period of five (5) years from and after January 13, 2016.

Imagine Pediatric Therapy.

[O2016-356]

Be It Ordained by the City Council of the City of Chicago:

SECTION 1. Permission and authority are hereby given and granted to Imagine Pediatric Therapy, upon the terms and subject to the conditions of this ordinance, to maintain and use one (1) sign projecting over the public right-of-way attached to its premises known as 606 West Roosevelt Road. Said sign structure measures as follows: along West Roosevelt Road, at eight (8) feet in length, seven point five (7.5) feet in height and seventeen point five (17.5) feet above grade level. The location of said privilege shall be as shown on print(s) kept on file with the Department of Business Affairs and Consumer Protection and the Office of the City Clerk. Said privilege shall be constructed in accordance with plans and specifications approved by the Department of Transportation (Division of Project Development) and the Zoning Department -- Signs.

This grant of privilege in the public way shall be subject to the provisions of Section 10-28-015 and all other required provisions of the Municipal Code of Chicago.

The grantee shall pay to the City of Chicago as compensation for the privilege Number 1120965 herein granted the sum of Three Hundred and no/100 Dollars ($300.00) per annum, in advance.

A 25% penalty will be added for payments received after due date.

The permit holder agrees to hold the City of Chicago harmless for any damage, relocation or replacement costs associated with damage, relocation or removal of private property caused by the City performing work in the public way.

Authority herein given and granted for a period of five (5) years from and after November 10, 2015.

Intercontinental Hotel Chicago.

[O2016-395]

Be It Ordained by the City Council of the City of Chicago:

SECTION 1. Permission and authority are hereby given and granted to Intercontinental Hotel Chicago, upon the terms and subject to the conditions of this ordinance, to maintain and use, as now constructed, one (1) fence on the public right-of-way adjacent to its premises known as 505 North Michigan Avenue. Said fence at East Illinois Street (lower level) measures sixty-two (62) feet in length and one (1) foot in width for a total of sixty-two (62) square feet. Existing fence is approximately six (6) feet in height. The location of said privilege shall be as shown on print(s) kept on file with the Department of Business Affairs and Consumer Protection and the Office of the City Clerk. Said privilege shall be constructed in accordance with plans and specifications approved by the Department of Transportation (Division of Project Development).

This grant of privilege in the public way shall be subject to the provisions of Section 10-28-015 and all other required provisions of the Municipal Code of Chicago.

The grantee shall pay to the City of Chicago as compensation for the privilege Number 1120883 herein granted the sum of Four Hundred and no/100 Dollars ($400.00) per annum, in advance.

A 25% penalty will be added for payments received after due date.

The permit holder agrees to hold the City of Chicago harmless for any damage, relocation or replacement costs associated with damage, relocation or removal of private property caused by the City performing work in the public way.

Authority herein given and granted for a period of five (5) years from and after December 8, 2015.

Irish Eyes.

[O2016-331]

Be It Ordained by the City Council of the City of Chicago:

SECTION 1. Permission and authority are hereby given and granted to Irish Eyes, upon the terms and subject to the conditions of this ordinance, to maintain and use one (1) sign projecting over the public right-of-way attached to its premises known as 2519 North Lincoln Avenue. Said sign structure measures as follows: along North Lincoln Avenue, at three (3) feet in length, three (3) feet in height and eleven (11) feet above grade level. The location

of said privilege shall be as shown on print(s) kept on file with the Department of Business Affairs and Consumer Protection and the Office of the City Clerk. Said privilege shall be constructed in accordance with plans and specifications approved by the Department of Transportation (Division of Project Development) and the Zoning Department -- Signs.

This grant of privilege in the public way shall be subject to the provisions of Section 10-28-015 and all other required provisions of the Municipal Code of Chicago.

The grantee shall pay to the City of Chicago as compensation for the privilege Number 1120928 herein granted the sum of One Hundred and no/100 Dollars ($100.00) per annum, in advance.

A 25% penalty will be added for payments received after due date.

The permit holder agrees to hold the City of Chicago harmless for any damage, relocation or replacement costs associated with damage, relocation or removal of private property caused by the City performing work in the public way.

Authority herein given and granted for a period of five (5) years from and after November 10, 2015.

Jake Melnick's Corner Tap.

[O2016-401]

Be It Ordained by the City Council of the City of Chicago:

SECTION 1. Permission and authority are hereby given and granted to Jake Melnick's Corner Tap, upon the terms and subject to the conditions of this ordinance, to construct, install, maintain and use two (2) light fixtures projecting over the public right-of-way adjacent to its premises known as 41 East Superior Street. Said light fixtures at East Superior Street measure two (2) at one (1) foot in length, point four two (.42) foot in width and thirteen point five (13.5) feet above grade level. The location of said privilege shall be as shown on print(s) kept on file with the Department of Business Affairs and Consumer Protection and the Office of the City Clerk. Said privilege shall be constructed in accordance with plans and specifications approved by the Department of Transportation (Division of Project Development).

This grant of privilege in the public way shall be subject to the provisions of Section 10-28-015 and all other required provisions of the Municipal Code of Chicago.

The grantee shall pay to the City of Chicago as compensation for the privilege Number 1120785 herein granted the sum of Eighty and no/100 Dollars ($80.00) per annum, in advance.

A 25% penalty will be added for payments received after due date.

The permit holder agrees to hold the City of Chicago harmless for any damage, relocation or replacement costs associated with damage, relocation or removal of private property caused by the City performing work in the public way.

Authority herein given and granted for a period of five (5) years from and after date of passage.

Jerk.

[O2016-389]

Be It Ordained by the City Council of the City of Chicago:

SECTION 1. Permission and authority are hereby given and granted to Jerk, upon the terms and subject to the conditions of this ordinance, to maintain and use two (2) signs projecting over the public right-of-way attached to its premises known as 811 West Chicago Avenue. Said sign structures measure as follows: along West Chicago Avenue, one (1) at ten point seven five (10.75) feet in length, three point three three (3.33) feet in height and ten point four two (10.42) feet above grade level and one (1) at four point one seven (4.17) feet in length, four point one seven (4.17) feet in height and nine point five eight (9.58) feet above grade level. The location of said privilege shall be as shown on print(s) kept on file with the Department of Business Affairs and Consumer Protection and the Office of the City Clerk. Said privilege shall be constructed in accordance with plans and specifications approved by the Department of Transportation (Division of Project Development) and the Zoning Department -- Signs.

This grant of privilege in the public way shall be subject to the provisions of Section 10-28-015 and all other required provisions of the Municipal Code of Chicago.

The grantee shall pay to the City of Chicago as compensation for the privilege Number 1120194 herein granted the sum of Four Hundred and no/100 Dollars ($400.00) per annum, in advance.

A 25% penalty will be added for payments received after due date.

The permit holder agrees to hold the City of Chicago harmless for any damage, relocation or replacement costs associated with damage, relocation or removal of private property caused by the City performing work in the public way.

Authority herein given and granted for a period of five (5) years from and after date of passage.

Journelle Chicago LLC.

[O2016-454]

Be It Ordained by the City Council of the City of Chicago:

SECTION 1. Permission and authority are hereby given and granted to Journelle Chicago LLC, upon the terms and subject to the conditions of this ordinance, to maintain and use one (1) sign projecting over the public right-of-way attached to its premises known as 1725 North Damen Avenue. Said sign structure measures as follows: along North Damen Avenue, at ten point two five (10.25) feet in length, two point four two (2.42) feet in height and eighteen (18) feet above grade level. The location of said privilege shall be as shown on print(s) kept on file with the Department of Business Affairs and Consumer Protection and the Office of the City Clerk. Said privilege shall be constructed in accordance with plans and specifications approved by the Department of Transportation (Division of Project Development) and the Zoning Department -- Signs.

This grant of privilege in the public way shall be subject to the provisions of Section 10-28-015 and all other required provisions of the Municipal Code of Chicago.

The grantee shall pay to the City of Chicago as compensation for the privilege Number 1120405 herein granted the sum of One Hundred and no/100 Dollars ($100.00) per annum, in advance.

A 25% penalty will be added for payments received after due date.

The permit holder agrees to hold the City of Chicago harmless for any damage, relocation or replacement costs associated with damage, relocation or removal of private property caused by the City performing work in the public way.

Authority herein given and granted for a period of five (5) years from and after date of passage.

Kid'z Colony Daycare, Inc.

[O2016-518]

Be It Ordained by the City Council of the City of Chicago:

SECTION 1. Permission and authority are hereby given and granted to Kid'z Colony Daycare, Inc., upon the terms and subject to the conditions of this ordinance, to maintain and use one (1) sign projecting over the public right-of-way attached to its premises known as 6287 South Archer Avenue. Said sign structure measures as follows: along South Archer Avenue, at eight (8) feet in length, eight (8) feet in height and eleven (11) feet above grade level. The location of said privilege shall be as shown on print(s) kept on file with the

Department of Business Affairs and Consumer Protection and the Office of the City Clerk. Said privilege shall be constructed in accordance with plans and specifications approved by the Department of Transportation (Division of Project Development) and the Zoning Department -- Signs.

This grant of privilege in the public way shall be subject to the provisions of Section 10-28-015 and all other required provisions of the Municipal Code of Chicago.

The grantee shall pay to the City of Chicago as compensation for the privilege Number 1121123 herein granted the sum of Three Hundred and no/100 Dollars ($300.00) per annum, in advance.

A 25% penalty will be added for payments received after due date.

The permit holder agrees to hold the City of Chicago harmless for any damage, relocation or replacement costs associated with damage, relocation or removal of private property caused by the City performing work in the public way.

Authority herein given and granted for a period of five (5) years from and after November 5, 2013.

Klein Hardware, Inc.

[O2016-281]

Be It Ordained by the City Council of the City of Chicago:

SECTION 1. Permission and authority are hereby given and granted to Klein Hardware, Inc., upon the terms and subject to the conditions of this ordinance, to maintain and use, as now constructed, occupation of space for display of merchandise on the public right-of-way adjacent to its premises known as 3737 North Southport Avenue. Said occupation of space at North Southport Avenue measures fifty (50) feet in length and four (4) feet in width for a total of two hundred (200) square feet. Existing occupation of space for display of merchandise consist of flowers, outdoor furniture and outdoor grills. Merchandise shall not be sold from outside the store. The location of said privilege shall be as shown on print(s) kept on file with the Department of Business Affairs and Consumer Protection and the Office of the City Clerk. Said privilege shall be constructed in accordance with plans and specifications approved by the Department of Planning and Development, the Department of Transportation (Division of Project Development) and the Department of Transportation (Office of Underground Coordination).

This grant of privilege in the public way shall be subject to the provisions of Section 10-28-015 and all other required provisions of the Municipal Code of Chicago.

The grantee shall pay to the City of Chicago as compensation for the privilege Number 1120438 herein granted the sum of Four Hundred and no/100 Dollars ($400.00) per annum, in advance.

A 25% penalty will be added for payments received after due date.

The permit holder agrees to hold the City of Chicago harmless for any damage, relocation or replacement costs associated with damage, relocation or removal of private property caused by the City performing work in the public way.

Authority herein given and granted for a period of five (5) years from and after November 15, 2011.

KTCP 225 LLC.

[O2016-403]

Be It Ordained by the City Council of the City of Chicago:

SECTION 1. Permission and authority are hereby given and granted to KTCP 225 LLC, upon the terms and subject to the conditions of this ordinance, to maintain and use, as now constructed, six (6) building projections projecting over the public right-of-way adjacent to its premises known as 225 West Washington Street. Said building projection at West Washington Street measures one (1) at twenty-seven (27) feet in length and point nine two (.92) foot in width for a total of twenty-four point eight four (24.84) square feet. Said building projection at West Washington Street measures one (1) at thirty (30) feet in length and point five eight (.58) foot in width for a total of seventeen point four (17.4) square feet. Said building projection at North Franklin Street measures one (1) at ninety-seven (97) feet in length and one point four two (1.42) feet in width for a total of one hundred thirty-seven point seven four (137.74) square feet. Said building projection at North Franklin Street measures one (1) at thirty (30) feet in length and point six seven (.67) foot in width for a total of twenty point one (20.1) square feet. Said building projection at West Calhoun Place measures one (1) at twenty-seven (27) feet in length and point five eight (.58) foot in width for a total of fifteen point six six (15.66) square feet. Said building projection at West Calhoun Place measures one (1) at twenty (20) feet in length and point three three (.33) foot in width for a total of six point six (6.6) square feet. The location of said privilege shall be as shown on print(s) kept on file with the Department of Business Affairs and Consumer Protection and the Office of the City Clerk. Said privilege shall be constructed in accordance with plans and specifications approved by the Department of Planning and Development and the Department of Transportation (Division of Project Development).

This grant of privilege in the public way shall be subject to the provisions of Section 10-28-015 and all other required provisions of the Municipal Code of Chicago.

The grantee shall pay to the City of Chicago as compensation for the privilege Number 1120490 herein granted the sum of Two Thousand Four Hundred and no/100 Dollars ($2,400.00) per annum, in advance.

A 25% penalty will be added for payments received after due date.

The permit holder agrees to hold the City of Chicago harmless for any damage, relocation or replacement costs associated with damage, relocation or removal of private property caused by the City performing work in the public way.

Authority herein given and granted for a period of five (5) years from and after October 9, 2015.

Lakeview East Chamber Of Commerce.
(2801 N. Broadway)

[O2016-293]

Be It Ordained by the City Council of the City of Chicago:

SECTION 1. Permission and authority are hereby given and granted to Lakeview East Chamber of Commerce, upon the terms and subject to the conditions of this ordinance, to construct, install, maintain and use one (1) trash container on the public right-of-way adjacent to its premises known as 2801 North Broadway. Said trash container at North Broadway measures four point seven five (4.75) feet in length and two point eight three (2.83) feet in width for a total of thirteen point four four (13.44) square feet. Said trash container is approximately fifty (50) inches in height. The location of said privilege shall be as shown on print(s) kept on file with the Department of Business Affairs and Consumer Protection and the Office of the City Clerk. Said privilege shall be constructed in accordance with plans and specifications approved by the Department of Transportation (Division of Project Development).

This grant of privilege in the public way shall be subject to the provisions of Section 10-28-015 and all other required provisions of the Municipal Code of Chicago.

The grantee shall pay to the City of Chicago as compensation for the privilege Number 1121077 herein granted the sum of Seventy-five and no/100 Dollars ($75.00) per annum, in advance.

A 25% penalty will be added for payments received after due date.

The permit holder agrees to hold the City of Chicago harmless for any damage, relocation or replacement costs associated with damage, relocation or removal of private property caused by the City performing work in the public way.

Authority herein given and granted for a period of five (5) years from and after date of passage.

Lakeview East Chamber Of Commerce.
(2951 N. Broadway)

[O2016-298]

Be It Ordained by the City Council of the City of Chicago:

SECTION 1. Permission and authority are hereby given and granted to Lakeview East Chamber of Commerce, upon the terms and subject to the conditions of this ordinance, to construct, install, maintain and use one (1) trash container on the public right-of-way adjacent to its premises known as 2951 North Broadway. Said trash container at North Broadway measures two point zero eight (2.08) feet in length and two point eight three (2.83) feet in width for a total of five point eight nine (5.89) square feet. Said trash container is approximately fifty (50) inches in height. The location of said privilege shall be as shown on print(s) kept on file with the Department of Business Affairs and Consumer Protection and the Office of the City Clerk. Said privilege shall be constructed in accordance with plans and specifications approved by the Department of Transportation (Division of Project Development).

This grant of privilege in the public way shall be subject to the provisions of Section 10-28-015 and all other required provisions of the Municipal Code of Chicago.

The grantee shall pay to the City of Chicago as compensation for the privilege Number 1121075 herein granted the sum of Seventy-five and no/100 Dollars ($75.00) per annum, in advance.

A 25% penalty will be added for payments received after due date.

The permit holder agrees to hold the City of Chicago harmless for any damage, relocation or replacement costs associated with damage, relocation or removal of private property caused by the City performing work in the public way.

Authority herein given and granted for a period of five (5) years from and after date of passage.

Lakeview East Chamber Of Commerce.
(3175 N. Broadway)

[O2016-295]

Be It Ordained by the City Council of the City of Chicago:

SECTION 1. Permission and authority are hereby given and granted to Lakeveiw East Chamber of Commerce, upon the terms and subject to the conditions of this ordinance, to construct, install, maintain and use one (1) trash container on the public right-of-way adjacent to its premises known as 3175 North Broadway. Said trash container at North Broadway measures two point zero eight (2.08) feet in length and two point eight three (2.83) feet in width for a total of five point eight nine (5.89) square feet. Said trash container is approximately fifty (50) inches in height. The location of said privilege shall be as shown on print(s) kept on file with the Department of Business Affairs and Consumer Protection and the Office of the City Clerk. Said privilege shall be constructed in accordance with plans and specifications approved by the Department of Transportation (Division of Project Development).

This grant of privilege in the public way shall be subject to the provisions of Section 10-28-015 and all other required provisions of the Municipal Code of Chicago.

The grantee shall pay to the City of Chicago as compensation for the privilege Number 1121076 herein granted the sum of Seventy-five and no/100 Dollars ($75.00) per annum, in advance.

A 25% penalty will be added for payments received after due date.

The permit holder agrees to hold the City of Chicago harmless for any damage, relocation or replacement costs associated with damage, relocation or removal of private property caused by the City performing work in the public way.

Authority herein given and granted for a period of five (5) years from and after date of passage.

Lakeview East Chamber Of Commerce.
(3311 N. Broadway)

[O2016-299]

Be It Ordained by the City Council of the City of Chicago:

SECTION 1. Permission and authority are hereby given and granted to Lakeview East Chamber of Commerce, upon the terms and subject to the conditions of this ordinance, to

construct, install, maintain and use one (1) trash container on the public right-of-way adjacent to its premises known as 3311 North Broadway. Said trash container at North Broadway measures two point zero eight (2.08) feet in length and two point eight three (2.83) feet in width for a total of five point eight nine (5.89) square feet. Said trash container is approximately fifty (50) inches in height. The location of said privilege shall be as shown on print(s) kept on file with the Department of Business Affairs and Consumer Protection and the Office of the City Clerk. Said privilege shall be constructed in accordance with plans and specifications approved by the Department of Transportation (Division of Project Development).

This grant of privilege in the public way shall be subject to the provisions of Section 10-28-015 and all other required provisions of the Municipal Code of Chicago.

The grantee shall pay to the City of Chicago as compensation for the privilege Number 1121074 herein granted the sum of Seventy-five and no/100 Dollars ($75.00) per annum, in advance.

A 25% penalty will be added for payments received after due date.

The permit holder agrees to hold the City of Chicago harmless for any damage, relocation or replacement costs associated with damage, relocation or removal of private property caused by the City performing work in the public way.

Authority herein given and granted for a period of five (5) years from and after date of passage.

Lakeview East Chamber Of Commerce.
(2800 N. Clark St.)

[O2016-287]

Be It Ordained by the City Council of the City of Chicago:

SECTION 1. Permission and authority are hereby given and granted to Lakeview East Chamber of Commerce, upon the terms and subject to the conditions of this ordinance, to construct, install, maintain and use one (1) trash container on the public right-of-way adjacent to its premises known as 2800 North Clark Street. Said trash container at North Clark Street measures four point seven five (4.75) feet in length and two point eight three (2.83) feet in width for a total of thirteen point four four (13.44) square feet. Said trash container is approximately fifty (50) inches in height. The location of said privilege shall be as shown on print(s) kept on file with the Department of Business Affairs and Consumer Protection and the Office of the City Clerk. Said privilege shall be constructed in accordance with plans and specifications approved by the Department of Transportation (Division of Project Development).

This grant of privilege in the public way shall be subject to the provisions of Section 10-28-015 and all other required provisions of the Municipal Code of Chicago.

The grantee shall pay to the City of Chicago as compensation for the privilege Number 1121078 herein granted the sum of Seventy-five and no/100 Dollars ($75.00) per annum, in advance.

A 25% penalty will be added for payments received after due date.

The permit holder agrees to hold the City of Chicago harmless for any damage, relocation or replacement costs associated with damage, relocation or removal of private property caused by the City performing work in the public way.

Authority herein given and granted for a period of five (5) years from and after date of passage.

Lamar Advertising.
(1957 W. Belmont Ave.)

[O2016-465]

Be It Ordained by the City Council of the City of Chicago:

SECTION 1. Permission and authority are hereby given and granted to Lamar Advertising, upon the terms and subject to the conditions of this ordinance, to maintain and use one (1) sign projecting over the public right-of-way attached to its premises known as 1957 West Belmont Avenue. Said sign structure measures as follows: along West Belmont Avenue, at ten (10) feet in length, ten (10) feet in height and twenty-six (26) feet above grade level. The location of said privilege shall be as shown on print(s) kept on file with the Department of Business Affairs and Consumer Protection and the Office of the City Clerk. Said privilege shall be constructed in accordance with plans and specifications approved by the Department of Transportation (Division of Project Development) and the Zoning Department -- Signs.

This grant of privilege in the public way shall be subject to the provisions of Section 10-28-015 and all other required provisions of the Municipal Code of Chicago.

The grantee shall pay to the City of Chicago as compensation for the privilege Number 1121108 herein granted the sum of Three Hundred and no/100 Dollars ($300.00) per annum, in advance.

A 25% penalty will be added for payments received after due date.

The permit holder agrees to hold the City of Chicago harmless for any damage, relocation or replacement costs associated with damage, relocation or removal of private property caused by the City performing work in the public way.

Authority herein given and granted for a period of five (5) years from and after January 13, 2016.

Lamar Advertising.
(3933 N. Broadway)

[O2016-262]

Be It Ordained by the City Council of the City of Chicago:

SECTION 1. Permission and authority are hereby given and granted to Lamar Advertising, upon the terms and subject to the conditions of this ordinance, to maintain and use one (1) sign projecting over the public right-of-way attached to its premises known as 3933 North Broadway. Said sign structure measures as follows: along North Broadway, at ten (10) feet in length, ten (10) feet in height and eighteen (18) feet above grade level. The location of said privilege shall be as shown on print(s) kept on file with the Department of Business Affairs and Consumer Protection and the Office of the City Clerk. Said privilege shall be constructed in accordance with plans and specifications approved by the Department of Transportation (Division of Project Development) and the Zoning Department -- Signs.

This grant of privilege in the public way shall be subject to the provisions of Section 10-28-015 and all other required provisions of the Municipal Code of Chicago.

The grantee shall pay to the City of Chicago as compensation for the privilege Number 1121111 herein granted the sum of Three Hundred and no/100 Dollars ($300.00) per annum, in advance.

A 25% penalty will be added for payments received after due date.

The permit holder agrees to hold the City of Chicago harmless for any damage, relocation or replacement costs associated with damage, relocation or removal of private property caused by the City performing work in the public way.

Authority herein given and granted for a period of five (5) years from and after January 13, 2016.

Lamar Advertising.
(3374 N. Clark St.)

[O2016-300]

Be It Ordained by the City Council of the City of Chicago:

SECTION 1. Permission and authority are hereby given and granted to Lamar Advertising, upon the terms and subject to the conditions of this ordinance, to maintain and use one (1) sign projecting over the public right-of-way attached to its premises known as 3374 North Clark Street. Said sign structure measures as follows: along North Clark Street, at ten (10) feet in length, ten (10) feet in height and sixteen (16) feet above grade level. The location of said privilege shall be as shown on print(s) kept on file with the Department of Business Affairs and Consumer Protection and the Office of the City Clerk. Said privilege shall be constructed in accordance with plans and specifications approved by the Department of Transportation (Division of Project Development) and the Zoning Department -- Signs.

This grant of privilege in the public way shall be subject to the provisions of Section 10-28-015 and all other required provisions of the Municipal Code of Chicago.

The grantee shall pay to the City of Chicago as compensation for the privilege Number 1121112 herein granted the sum of Three Hundred and no/100 Dollars ($300.00) per annum, in advance.

A 25% penalty will be added for payments received after due date.

The permit holder agrees to hold the City of Chicago harmless for any damage, relocation or replacement costs associated with damage, relocation or removal of private property caused by the City performing work in the public way.

Authority herein given and granted for a period of five (5) years from and after January 13, 2016.

Lamar Advertising.
(2201 N. Clybourn Ave.)

[O2016-275]

Be It Ordained by the City Council of the City of Chicago:

SECTION 1. Permission and authority are hereby given and granted to Lamar Advertising, upon the terms and subject to the conditions of this ordinance, to maintain and use one (1) sign projecting over the public right-of-way attached to its premises known as 2201 North Clybourn Avenue. Said sign structure measures as follows: along North Clybourn Avenue,

at ten (10) feet in length, ten (10) feet in height and twenty-four (24) feet above grade level. The location of said privilege shall be as shown on print(s) kept on file with the Department of Business Affairs and Consumer Protection and the Office of the City Clerk. Said privilege shall be constructed in accordance with plans and specifications approved by the Department of Transportation (Division of Project Development) and the Zoning Department -- Signs.

This grant of privilege in the public way shall be subject to the provisions of Section 10-28-015 and all other required provisions of the Municipal Code of Chicago.

The grantee shall pay to the City of Chicago as compensation for the privilege Number 1121114 herein granted the sum of Three Hundred and no/100 Dollars ($300.00) per annum, in advance.

A 25% penalty will be added for payments received after due date.

The permit holder agrees to hold the City of Chicago harmless for any damage, relocation or replacement costs associated with damage, relocation or removal of private property caused by the City performing work in the public way.

Authority herein given and granted for a period of five (5) years from and after January 13, 2016.

Lamar Advertising.
(2701 N. Halsted St.)

[O2016-333]

Be It Ordained by the City Council of the City of Chicago:

SECTION 1. Permission and authority are hereby given and granted to Lamar Advertising, upon the terms and subject to the conditions of this ordinance, to maintain and use one (1) sign projecting over the public right-of-way attached to its premises known as 2701 North Halsted Street. Said sign structure measures as follows: along North Halsted Street, at ten (10) feet in length, ten (10) feet in height and sixteen (16) feet above grade level. The location of said privilege shall be as shown on print(s) kept on file with the Department of Business Affairs and Consumer Protection and the Office of the City Clerk. Said privilege shall be constructed in accordance with plans and specifications approved by the Department of Transportation (Division of Project Development) and the Zoning Department -- Signs.

This grant of privilege in the public way shall be subject to the provisions of Section 10-28-015 and all other required provisions of the Municipal Code of Chicago.

The grantee shall pay to the City of Chicago as compensation for the privilege Number 1121113 herein granted the sum of Three Hundred and no/100 Dollars ($300.00) per annum, in advance.

A 25% penalty will be added for payments received after due date.

The permit holder agrees to hold the City of Chicago harmless for any damage, relocation or replacement costs associated with damage, relocation or removal of private property caused by the City performing work in the public way.

Authority herein given and granted for a period of five (5) years from and after January 13, 2016.

Lamar Advertising.
(1333 W. North Ave.)

[O2016-391]

Be It Ordained by the City Council of the City of Chicago:

SECTION 1. Permission and authority are hereby given and granted to Lamar Advertising, upon the terms and subject to the conditions of this ordinance, to maintain and use one (1) sign projecting over the public right-of-way attached to its premises known as 1333 West North Avenue. Said sign structure measures as follows: along West North Avenue, at ten (10) feet in length, ten (10) feet in height and twenty-four (24) feet above grade level. The location of said privilege shall be as shown on print(s) kept on file with the Department of Business Affairs and Consumer Protection and the Office of the City Clerk. Said privilege shall be constructed in accordance with plans and specifications approved by the Department of Transportation (Division of Project Development) and the Zoning Department -- Signs.

This grant of privilege in the public way shall be subject to the provisions of Section 10-28-015 and all other required provisions of the Municipal Code of Chicago.

The grantee shall pay to the City of Chicago as compensation for the privilege Number 1121110 herein granted the sum of Three Hundred and no/100 Dollars ($300.00) per annum, in advance.

A 25% penalty will be added for payments received after due date.

The permit holder agrees to hold the City of Chicago harmless for any damage, relocation or replacement costs associated with damage, relocation or removal of private property caused by the City performing work in the public way.

Authority herein given and granted for a period of five (5) years from and after January 13, 2016.

Leader Auto Repair.

[O2016-475]

Be It Ordained by the City Council of the City of Chicago:

SECTION 1. Permission and authority are hereby given and granted to Leader Auto Repair, upon the terms and subject to the conditions of this ordinance, to maintain and use one (1) sign projecting over the public right-of-way attached to its premises known as 4600 West Lawrence Avenue. Said sign structure measures as follows: along West Lawrence Avenue, at twenty (20) feet in length, four (4) feet in height and thirteen (13) feet above grade level. The location of said privilege shall be as shown on print(s) kept on file with the Department of Business Affairs and Consumer Protection and the Office of the City Clerk. Said privilege shall be constructed in accordance with plans and specifications approved by the Department of Transportation (Division of Project Development) and the Zoning Department -- Signs.

This grant of privilege in the public way shall be subject to the provisions of Section 10-28-015 and all other required provisions of the Municipal Code of Chicago.

The grantee shall pay to the City of Chicago as compensation for the privilege Number 1120898 herein granted the sum of Three Hundred and no/100 Dollars ($300.00) per annum, in advance.

A 25% penalty will be added for payments received after due date.

The permit holder agrees to hold the City of Chicago harmless for any damage, relocation or replacement costs associated with damage, relocation or removal of private property caused by the City performing work in the public way.

Authority herein given and granted for a period of five (5) years from and after May 13, 2014.

Lincoln Melrose LLC.
(Balconies)

[O2016-245]

Be It Ordained by the City Council of the City of Chicago:

SECTION 1. Permission and authority are hereby given and granted to Lincoln Melrose LLC, upon the terms and subject to the conditions of this ordinance, to maintain and

use, as now constructed, two (2) balconies projecting over the public right-of-way adjacent to its premises known as 3226 North Lincoln Avenue. Said balconies at public alley measure two (2) at twenty point four (20.4) feet in length and one point eight (1.8) feet in width for a total of seventy-three point four four (73.44) square feet. The location of said privilege shall be as shown on print(s) kept on file with the Department of Business Affairs and Consumer Protection and the Office of the City Clerk. Said privilege shall be constructed in accordance with plans and specifications approved by the Department of Planning and Development and the Department of Transportation (Division of Project Development).

This grant of privilege in the public way shall be subject to the provisions of Section 10-28-015 and all other required provisions of the Municipal Code of Chicago.

The grantee shall pay to the City of Chicago as compensation for the privilege Number 1120905 herein granted the sum of One Hundred Fifty and no/100 Dollars ($150.00) per annum, in advance.

A 25% penalty will be added for payments received after due date.

The permit holder agrees to hold the City of Chicago harmless for any damage, relocation or replacement costs associated with damage, relocation or removal of private property caused by the City performing work in the public way.

Authority herein given and granted for a period of five (5) years from and after December 14, 2015.

Lincoln Melrose LLC.
(Bay Window)

[O2016-246]

Be It Ordained by the City Council of the City of Chicago:

SECTION 1. Permission and authority are hereby given and granted to Lincoln Melrose LLC, upon the terms and subject to the conditions of this ordinance, to maintain and use, as now constructed, one (1) bay window projecting over the public right-of-way adjacent to its premises known as 3226 North Lincoln Avenue. Said bay window at North Lincoln Avenue measures seventeen (17) feet in length and thirty-three (33) feet in width for a total of five hundred sixty-one (561) square feet. The location of said privilege shall be as shown on print(s) kept on file with the Department of Business Affairs and Consumer Protection and the Office of the City Clerk. Said privilege shall be constructed in accordance with plans and specifications approved by the Department of Transportation (Division of Project Development).

This grant of privilege in the public way shall be subject to the provisions of Section 10-28-015 and all other required provisions of the Municipal Code of Chicago.

The grantee shall pay to the City of Chicago as compensation for the privilege Number 1120911 herein granted the sum of Seventy-five and no/100 Dollars ($75.00) per annum, in advance.

A 25% penalty will be added for payments received after due date.

The permit holder agrees to hold the City of Chicago harmless for any damage, relocation or replacement costs associated with damage, relocation or removal of private property caused by the City performing work in the public way.

Authority herein given and granted for a period of five (5) years from and after December 14, 2015.

M&R Development LLC.
(Balconies)

[O2016-303]

Be It Ordained by the City Council of the City of Chicago:

SECTION 1. Permission and authority are hereby given and granted to M&R Development LLC, upon the terms and subject to the conditions of this ordinance, to construct, install, maintain and use four (4) balconies projecting over the public right-of-way adjacent to its premises known as 1025 West Addison Street. Said balconies at public alley measure four (4) at ten point five (10.5) feet in length and five point five (5.5) feet in width for a total of two hundred thirty-one (231) square feet. The location of said privilege shall be as shown on print(s) kept on file with the Department of Business Affairs and Consumer Protection and the Office of the City Clerk. Said privilege shall be constructed in accordance with plans and specifications approved by the Department of Planning and Development and the Department of Transportation (Division of Project Development).

This grant of privilege in the public way shall be subject to the provisions of Section 10-28-015 and all other required provisions of the Municipal Code of Chicago.

The grantee shall pay to the City of Chicago as compensation for the privilege Number 1121145 herein granted the sum of Three Hundred and no/100 Dollars ($300.00) per annum, in advance.

A 25% penalty will be added for payments received after due date.

The permit holder agrees to hold the City of Chicago harmless for any damage, relocation or replacement costs associated with damage, relocation or removal of private property caused by the City performing work in the public way.

Authority herein given and granted for a period of five (5) years from and after date of passage.

M&R Development LLC.
(Bollards)

[O2016-304]

Be It Ordained by the City Council of the City of Chicago:

SECTION 1. Permission and authority are hereby given and granted to M&R Development LLC, upon the terms and subject to the conditions of this ordinance, to construct, install, maintain and use six (6) bollards on the public right-of-way adjacent to its premises known as 1025 West Addison Street. Said bollards at North Sheffield Avenue measure two (2) at one (1) foot in length and one (1) foot in width for a total of two (2) square feet. Said bollards at public alley measure four (4) at one (1) foot in length and one (1) foot in width for a total of four (4) square feet. The location of said privilege shall be as shown on print(s) kept on file with the Department of Business Affairs and Consumer Protection and the Office of the City Clerk. Said privilege shall be constructed in accordance with plans and specifications approved by the Department of Planning and Development and the Department of Transportation (Division of Project Development).

This grant of privilege in the public way shall be subject to the provisions of Section 10-28-015 and all other required provisions of the Municipal Code of Chicago.

The grantee shall pay to the City of Chicago as compensation for the privilege Number 1121144 herein granted the sum of Four Hundred Fifty and no/100 Dollars ($450.00) per annum, in advance.

A 25% penalty will be added for payments received after due date.

The permit holder agrees to hold the City of Chicago harmless for any damage, relocation or replacement costs associated with damage, relocation or removal of private property caused by the City performing work in the public way.

Authority herein given and granted for a period of five (5) years from and after date of passage.

MB Financial Bank N.A.

[O2016-301]

Be It Ordained by the City Council of the City of Chicago:

SECTION 1. Permission and authority are hereby given and granted to MB Financial Bank N.A., upon the terms and subject to the conditions of this ordinance, to maintain and use two (2) signs projecting over the public right-of-way attached to its premises known as 3604 North Southport Avenue. Said sign structures measure as follows: along North Southport Avenue, two (2) at three (3) feet in length, four (4) feet in height and eighteen (18) feet above grade level. The location of said privilege shall be as shown on print(s) kept on file with the Department of Business Affairs and Consumer Protection and the Office of the City Clerk. Said privilege shall be constructed in accordance with plans and specifications approved by the Department of Transportation (Division of Project Development) and the Zoning Department -- Signs.

This grant of privilege in the public way shall be subject to the provisions of Section 10-28-015 and all other required provisions of the Municipal Code of Chicago.

The grantee shall pay to the City of Chicago as compensation for the privilege Number 1119834 herein granted the sum of One Hundred Seventy-five and no/100 Dollars ($175.00) per annum, in advance.

A 25% penalty will be added for payments received after due date.

The permit holder agrees to hold the City of Chicago harmless for any damage, relocation or replacement costs associated with damage, relocation or removal of private property caused by the City performing work in the public way.

Authority herein given and granted for a period of five (5) years from and after March 10, 2015.

Maner Realty.

[O2016-307]

Be It Ordained by the City Council of the City of Chicago:

SECTION 1. Permission and authority are hereby given and granted to Maner Realty, upon the terms and subject to the conditions of this ordinance, to maintain and use one (1) sign projecting over the public right-of-way attached to its premises known as 212 East 83rd Street. Said sign structure measures as follows: along East 83rd Street, at eight (8) feet in length, six (6) feet in height and nine (9) feet above grade level. The location of said privilege shall

be as shown on print(s) kept on file with the Department of Business Affairs and Consumer Protection and the Office of the City Clerk. Said privilege shall be constructed in accordance with plans and specifications approved by the Department of Transportation (Division of Project Development) and the Zoning Department -- Signs.

This grant of privilege in the public way shall be subject to the provisions of Section 10-28-015 and all other required provisions of the Municipal Code of Chicago.

The grantee shall pay to the City of Chicago as compensation for the privilege Number 1120952 herein granted the sum of Three Hundred and no/100 Dollars ($300.00) per annum, in advance.

A 25% penalty will be added for payments received after due date.

The permit holder agrees to hold the City of Chicago harmless for any damage, relocation or replacement costs associated with damage, relocation or removal of private property caused by the City performing work in the public way.

Authority herein given and granted for a period of five (5) years from and after December 8, 2015.

McCarthy Self Storage.

[O2016-235]

Be It Ordained by the City Council of the City of Chicago:

SECTION 1. Permission and authority are hereby given and granted to McCarthy Self Storage, upon the terms and subject to the conditions of this ordinance, to maintain and use one (1) sign projecting over the public right-of-way attached to its premises known as 2219 West Howard Street. Said sign structure measures as follows: along West Howard Street, at twenty-two (22) feet in length, two (2) feet in height and twelve (12) feet above grade level. The location of said privilege shall be as shown on print(s) kept on file with the Department of Business Affairs and Consumer Protection and the Office of the City Clerk. Said privilege shall be constructed in accordance with plans and specifications approved by the Department of Transportation (Division of Project Development) and the Zoning Department -- Signs.

This grant of privilege in the public way shall be subject to the provisions of Section 10-28-015 and all other required provisions of the Municipal Code of Chicago.

The grantee shall pay to the City of Chicago as compensation for the privilege Number 1120953 herein granted the sum of Three Hundred and no/100 Dollars ($300.00) per annum, in advance.

A 25% penalty will be added for payments received after due date.

The permit holder agrees to hold the City of Chicago harmless for any damage, relocation or replacement costs associated with damage, relocation or removal of private property caused by the City performing work in the public way.

Authority herein given and granted for a period of five (5) years from and after November 10, 2015.

Merz Apothecary/Q Brothers.

[O2016-247]

Be It Ordained by the City Council of the City of Chicago:

SECTION 1. Permission and authority are hereby given and granted to Merz Apothecary/ Q Brothers, upon the terms and subject to the conditions of this ordinance, to maintain and use one (1) sign projecting over the public right-of-way attached to its premises known as 4718 North Lincoln Avenue. Said sign structure measures as follows: along North Lincoln Avenue, at six point zero eight (6.08) feet in length, three (3) feet in height and eleven point two five (11.25) feet above grade level. The location of said privilege shall be as shown on print(s) kept on file with the Department of Business Affairs and Consumer Protection and the Office of the City Clerk. Said privilege shall be constructed in accordance with plans and specifications approved by the Department of Transportation (Division of Project Development) and the Zoning Department -- Signs.

This grant of privilege in the public way shall be subject to the provisions of Section 10-28-015 and all other required provisions of the Municipal Code of Chicago.

The grantee shall pay to the City of Chicago as compensation for the privilege Number 1116415 herein granted the sum of One Hundred and no/100 Dollars ($100.00) per annum, in advance.

A 25% penalty will be added for payments received after due date.

The permit holder agrees to hold the City of Chicago harmless for any damage, relocation or replacement costs associated with damage, relocation or removal of private property caused by the City performing work in the public way.

Authority herein given and granted for a period of five (5) years from and after date of passage.

MetroPCS.

[O2016-305]

Be It Ordained by the City Council of the City of Chicago:

SECTION 1. Permission and authority are hereby given and granted to MetroPCS, upon the terms and subject to the conditions of this ordinance, to maintain and use one (1) sign projecting over the public right-of-way attached to its premises known as 7122 South Jeffery Boulevard. Said sign structure measures as follows: along South Jeffery Boulevard, at fifteen (15) feet in length, three point six seven (3.67) feet in height and eighteen (18) feet above grade level. The location of said privilege shall be as shown on print(s) kept on file with the Department of Business Affairs and Consumer Protection and the Office of the City Clerk. Said privilege shall be constructed in accordance with plans and specifications approved by the Department of Transportation (Division of Project Development) and the Zoning Department -- Signs.

This grant of privilege in the public way shall be subject to the provisions of Section 10-28-015 and all other required provisions of the Municipal Code of Chicago.

The grantee shall pay to the City of Chicago as compensation for the privilege Number 1120262 herein granted the sum of Three Hundred and no/100 Dollars ($300.00) per annum, in advance.

A 25% penalty will be added for payments received after due date.

The permit holder agrees to hold the City of Chicago harmless for any damage, relocation or replacement costs associated with damage, relocation or removal of private property caused by the City performing work in the public way.

Authority herein given and granted for a period of five (5) years from and after date of passage.

MetroPCS Authorized Dealer.

[O2016-484]

Be It Ordained by the City Council of the City of Chicago:

SECTION 1. Permission and authority are hereby given and granted to MetroPCS Authorized Dealer, upon the terms and subject to the conditions of this ordinance, to maintain and use two (2) signs projecting over the public right-of-way attached to its premises known as 3409 West Belmont Avenue. Said sign structures measure as follows: along West Belmont Avenue, one (1) at thirteen point zero eight (13.08) feet in length, three point two five (3.25) feet in height and ten (10) feet above grade level and one (1) at six (6) feet in length, four (4) feet in height and fourteen (14) feet above grade level. The location of said

privilege shall be as shown on print(s) kept on file with the Department of Business Affairs and Consumer Protection and the Office of the City Clerk. Said privilege shall be constructed in accordance with plans and specifications approved by the Department of Transportation (Division of Project Development) and the Zoning Department -- Signs.

This grant of privilege in the public way shall be subject to the provisions of Section 10-28-015 and all other required provisions of the Municipal Code of Chicago.

The grantee shall pay to the City of Chicago as compensation for the privilege Number 1120555 herein granted the sum of Four Hundred and no/100 Dollars ($400.00) per annum, in advance.

A 25% penalty will be added for payments received after due date.

The permit holder agrees to hold the City of Chicago harmless for any damage, relocation or replacement costs associated with damage, relocation or removal of private property caused by the City performing work in the public way.

Authority herein given and granted for a period of five (5) years from and after date of passage.

Moncler.

[O2016-405]

Be It Ordained by the City Council of the City of Chicago:

SECTION 1. Permission and authority are hereby given and granted to Moncler, upon the terms and subject to the conditions of this ordinance, to maintain and use three (3) signs projecting over the public right-of-way attached to its premises known as 33 East Oak Street. Said sign structures measure as follows: along East Oak Street, one (1) at eight point three three (8.33) feet in length, one point three three (1.33) feet in height and eleven (11) feet above grade level, one (1) at two point four two (2.42) feet in length, point eight three (.83) foot in height and three (3) feet above grade level and one (1) at two point four two (2.42) feet in length, point eight three (.83) foot in height and three (3) feet above grade level. The location of said privilege shall be as shown on print(s) kept on file with the Department of Business Affairs and Consumer Protection and the Office of the City Clerk. Said privilege shall be constructed in accordance with plans and specifications approved by the Department of Transportation (Division of Project Development) and the Zoning Department -- Signs.

This grant of privilege in the public way shall be subject to the provisions of Section 10-28-015 and all other required provisions of the Municipal Code of Chicago.

The grantee shall pay to the City of Chicago as compensation for the privilege Number 1119664 herein granted the sum of One Hundred Seventy-five and no/100 Dollars ($175.00) per annum, in advance.

A 25% penalty will be added for payments received after due date.

The permit holder agrees to hold the City of Chicago harmless for any damage, relocation or replacement costs associated with damage, relocation or removal of private property caused by the City performing work in the public way.

Authority herein given and granted for a period of five (5) years from and after date of passage.

Monteverde.

[O2016-359]

Be It Ordained by the City Council of the City of Chicago:

SECTION 1. Permission and authority are hereby given and granted to Monteverde, upon the terms and subject to the conditions of this ordinance, to maintain and use two (2) signs projecting over the public right-of-way attached to its premises known as 1020 West Madison Street. Said sign structures measure as follows: along West Madison Street, one (1) at eleven point three three (11.33) feet in length, two (2) feet in height and twelve point three three (12.33) feet above grade level and one (1) at one point two seven (1.27) feet in length, three point five (3.5) feet in height and ten point seven five (10.75) feet above grade level. The location of said privilege shall be as shown on print(s) kept on file with the Department of Business Affairs and Consumer Protection and the Office of the City Clerk. Said privilege shall be constructed in accordance with plans and specifications approved by the Department of Transportation (Division of Project Development) and the Zoning Department -- Signs.

This grant of privilege in the public way shall be subject to the provisions of Section 10-28-015 and all other required provisions of the Municipal Code of Chicago.

The grantee shall pay to the City of Chicago as compensation for the privilege Number 1120456 herein granted the sum of One Hundred Seventy-five and no/100 Dollars ($175.00) per annum, in advance.

A 25% penalty will be added for payments received after due date.

The permit holder agrees to hold the City of Chicago harmless for any damage, relocation or replacement costs associated with damage, relocation or removal of private property caused by the City performing work in the public way.

Authority herein given and granted for a period of five (5) years from and after date of passage.

Mark Musick.

[O2016-488]

Be It Ordained by the City Council of the City of Chicago:

SECTION 1. Permission and authority are hereby given and granted to Mark Musick, upon the terms and subject to the conditions of this ordinance, to maintain and use, as now constructed, one (1) step on the public right-of-way adjacent to its premises known as 2214 North Seeley Avenue. Said step at North Seeley Avenue measures eight point nine one (8.91) feet in length and two (2) feet in width for a total of seventeen point eight two (17.82) square feet. The location of said privilege shall be as shown on print(s) kept on file with the Department of Business Affairs and Consumer Protection and the Office of the City Clerk. Said privilege shall be constructed in accordance with plans and specifications approved by the Department of Transportation (Division of Project Development).

This grant of privilege in the public way shall be subject to the provisions of Section 10-28-015 and all other required provisions of the Municipal Code of Chicago.

The grantee shall pay to the City of Chicago as compensation for the privilege Number 1121079 herein granted the sum of Zero and no/100 Dollars ($0.00) per annum, in advance.

A 25% penalty will be added for payments received after due date.

The permit holder agrees to hold the City of Chicago harmless for any damage, relocation or replacement costs associated with damage, relocation or removal of private property caused by the City performing work in the public way.

Authority herein given and granted for a period of five (5) years from and after January 13, 2016.

National Association Of Realtors.

[O2016-409]

Be It Ordained by the City Council of the City of Chicago:

SECTION 1. Permission and authority are hereby given and granted to National Association of Realtors, upon the terms and subject to the conditions of this ordinance, to maintain and use one (1) sign projecting over the public right-of-way attached to its premises known as 430 North Michigan Avenue. Said sign structure measures as follows: along North Michigan Avenue, at twenty-one point five (21.5) feet in length, three point nine two (3.92) feet in height and thirteen (13) feet above grade level. The location of said privilege shall be as

shown on print(s) kept on file with the Department of Business Affairs and Consumer Protection and the Office of the City Clerk. Said privilege shall be constructed in accordance with plans and specifications approved by the Department of Transportation (Division of Project Development) and the Zoning Department -- Signs.

This grant of privilege in the public way shall be subject to the provisions of Section 10-28-015 and all other required provisions of the Municipal Code of Chicago.

The grantee shall pay to the City of Chicago as compensation for the privilege Number 1120966 herein granted the sum of Three Hundred and no/100 Dollars ($300.00) per annum, in advance.

A 25% penalty will be added for payments received after due date.

The permit holder agrees to hold the City of Chicago harmless for any damage, relocation or replacement costs associated with damage, relocation or removal of private property caused by the City performing work in the public way.

Authority herein given and granted for a period of five (5) years from and after November 3, 2015.

Neesh By Dar.

[O2016-248]

Be It Ordained by the City Council of the City of Chicago:

SECTION 1. Permission and authority are hereby given and granted to Neesh by Dar, upon the terms and subject to the conditions of this ordinance, to maintain and use, as now constructed, twelve (12) decorative lights projecting over the public right-of-way adjacent to its premises known as 4510 North Ravenswood Avenue. Said decorative lights at North Ravenswood Avenue measure ten (10) at point six (.6) foot in length and two point one (2.1) feet in width for a total of twelve point six (12.6) square feet. Said decorative lights at North Ravenswood Avenue measure two (2) at point four (.4) foot in length and three point five (3.5) feet in width for a total of two point eight (2.8) square feet. The location of said privilege shall be as shown on print(s) kept on file with the Department of Business Affairs and Consumer Protection and the Office of the City Clerk. Said privilege shall be constructed in accordance with plans and specifications approved by the Department of Planning and Development, the Department of Streets and Sanitation (Bureau of Electricity) and the Department of Transportation (Division of Project Development).

This grant of privilege in the public way shall be subject to the provisions of Section 10-28-015 and all other required provisions of the Municipal Code of Chicago.

The grantee shall pay to the City of Chicago as compensation for the privilege Number 1121012 herein granted the sum of One Hundred Thirty and no/100 Dollars ($130.00) per annum, in advance.

A 25% penalty will be added for payments received after due date.

The permit holder agrees to hold the City of Chicago harmless for any damage, relocation or replacement costs associated with damage, relocation or removal of private property caused by the City performing work in the public way.

Authority herein given and granted for a period of five (5) years from and after December 14, 2015.

The Neo-Futurists.

[O2016-473]

Be It Ordained by the City Council of the City of Chicago:

SECTION 1. Permission and authority are hereby given and granted to The Neo-Futurists, upon the terms and subject to the conditions of this ordinance, to maintain and use one (1) sign projecting over the public right-of-way attached to its premises known as 5153 North Ashland Avenue. Said sign structure measures as follows: along North Ashland Avenue, at four (4) feet in length, six (6) feet in height and twelve (12) feet above grade level. The location of said privilege shall be as shown on print(s) kept on file with the Department of Business Affairs and Consumer Protection and the Office of the City Clerk. Said privilege shall be constructed in accordance with plans and specifications approved by the Department of Transportation (Division of Project Development) and the Zoning Department -- Signs.

This grant of privilege in the public way shall be subject to the provisions of Section 10-28-015 and all other required provisions of the Municipal Code of Chicago.

The grantee shall pay to the City of Chicago as compensation for the privilege Number 1121062 herein granted the sum of One Hundred and no/100 Dollars ($100.00) per annum, in advance.

A 25% penalty will be added for payments received after due date.

The permit holder agrees to hold the City of Chicago harmless for any damage, relocation or replacement costs associated with damage, relocation or removal of private property caused by the City performing work in the public way.

Authority herein given and granted for a period of five (5) years from and after November 10, 2015.

No Oak Joint Venture.

[O2016-437]

Be It Ordained by the City Council of the City of Chicago:

SECTION 1. Permission and authority are hereby given and granted to No Oak Joint Venture, upon the terms and subject to the conditions of this ordinance, to maintain and use one (1) sign projecting over the public right-of-way attached to its premises known as 6800 West North Avenue. Said sign structure measures as follows: along West North Avenue, at seven (7) feet in length, six point five (6.5) feet in height and twelve (12) feet above grade level. The location of said privilege shall be as shown on print(s) kept on file with the Department of Business Affairs and Consumer Protection and the Office of the City Clerk. Said privilege shall be constructed in accordance with plans and specifications approved by the Department of Transportation (Division of Project Development) and the Zoning Department -- Signs.

This grant of privilege in the public way shall be subject to the provisions of Section 10-28-015 and all other required provisions of the Municipal Code of Chicago.

The grantee shall pay to the City of Chicago as compensation for the privilege Number 1119782 herein granted the sum of Three Hundred and no/100 Dollars ($300.00) per annum, in advance.

A 25% penalty will be added for payments received after due date.

The permit holder agrees to hold the City of Chicago harmless for any damage, relocation or replacement costs associated with damage, relocation or removal of private property caused by the City performing work in the public way.

Authority herein given and granted for a period of five (5) years from and after date of passage.

Nordstrom Rack.
(Banners)

[O2016-412]

Be It Ordained by the City Council of the City of Chicago:

SECTION 1. Permission and authority are hereby given and granted to Nordstrom Rack,

upon the terms and subject to the conditions of this ordinance, to maintain and use, as now constructed, two (2) banners projecting over the public right-of-way adjacent to its premises known as 730 North Michigan Avenue. Said banners at North Michigan Avenue measure one (1) at three (3) feet in length and nineteen point four one (19.41) feet in width for a total of fifty-eight point two three (58.23) square feet and one (1) at three (3) feet in length and nineteen point four one (19.41) feet in width for a total of fifty-eight point two three (58.23) square feet. The location of said privilege shall be as shown on print(s) kept on file with the Department of Business Affairs and Consumer Protection and the Office of the City Clerk. Said privilege shall be constructed in accordance with plans and specifications approved by the Zoning Department -- Signs.

This grant of privilege in the public way shall be subject to the provisions of Section 10-28-015 and all other required provisions of the Municipal Code of Chicago.

The grantee shall pay to the City of Chicago as compensation for the privilege Number 1121004 herein granted the sum of One Hundred Fifty and no/100 Dollars ($150.00) per annum, in advance.

A 25% penalty will be added for payments received after due date.

The permit holder agrees to hold the City of Chicago harmless for any damage, relocation or replacement costs associated with damage, relocation or removal of private property caused by the City performing work in the public way.

Authority herein given and granted for a period of five (5) years from and after October 6, 2015.

Nordstrom Rack.
(Signs)

[O2016-416]

Be It Ordained by the City Council of the City of Chicago:

SECTION 1. Permission and authority are hereby given and granted to Nordstrom Rack, upon the terms and subject to the conditions of this ordinance, to maintain and use two (2) signs projecting over the public right-of-way attached to its premises known as 730 North Michigan Avenue. Said sign structure measures as follows: along North Michigan Avenue, one (1) at twenty-five point six six (25.66) feet in length, two (2) feet in height and twelve (12) feet above grade level. Said sign structure measures as follows: along North Michigan Avenue, one (1) at twenty-one point five eight (21.58) feet in length, one point six six (1.66) feet in height and twelve (12) feet above grade level. The location of said privilege shall be

as shown on print(s) kept on file with the Department of Business Affairs and Consumer Protection and the Office of the City Clerk. Said privilege shall be constructed in accordance with plans and specifications approved by the Department of Transportation (Division of Project Development) and the Zoning Department -- Signs.

This grant of privilege in the public way shall be subject to the provisions of Section 10-28-015 and all other required provisions of the Municipal Code of Chicago.

The grantee shall pay to the City of Chicago as compensation for the privilege Number 1121003 herein granted the sum of Six Hundred and no/100 Dollars ($600.00) per annum, in advance.

A 25% penalty will be added for payments received after due date.

The permit holder agrees to hold the City of Chicago harmless for any damage, relocation or replacement costs associated with damage, relocation or removal of private property caused by the City performing work in the public way.

Authority herein given and granted for a period of five (5) years from and after October 6, 2015.

Northwest Side Housing Center.

[O2016-451]

Be It Ordained by the City Council of the City of Chicago:

SECTION 1. Permission and authority are hereby given and granted to Northwest Side Housing Center, upon the terms and subject to the conditions of this ordinance, to maintain and use one (1) sign projecting over the public right-of-way attached to its premises known as 5233 West Diversey Avenue. Said sign structure measures as follows: along West Diversey Avenue, at five (5) feet in length, four (4) feet in height and ten (10) feet above grade level. The location of said privilege shall be as shown on print(s) kept on file with the Department of Business Affairs and Consumer Protection and the Office of the City Clerk. Said privilege shall be constructed in accordance with plans and specifications approved by the Department of Transportation (Division of Project Development) and the Zoning Department -- Signs.

This grant of privilege in the public way shall be subject to the provisions of Section 10-28-015 and all other required provisions of the Municipal Code of Chicago.

The grantee shall pay to the City of Chicago as compensation for the privilege Number 1117297 herein granted the sum of One Hundred and no/100 Dollars ($100.00) per annum, in advance.

A 25% penalty will be added for payments received after due date.

The permit holder agrees to hold the City of Chicago harmless for any damage, relocation or replacement costs associated with damage, relocation or removal of private property caused by the City performing work in the public way.

Authority herein given and granted for a period of five (5) years from and after date of passage.

Northwestern Memorial Hospital.

[O2016-422]

Be It Ordained by the City Council of the City of Chicago:

SECTION 1. Permission and authority are hereby given and granted to Northwestern Memorial Hospital, upon the terms and subject to the conditions of this ordinance, to maintain and use, as now constructed, three (3) conduits under the public right-of-way adjacent to its premises known as 710 North Fairbanks Court. Said conduit at North Fairbanks Court measures one (1) at four hundred seventy-six (476) feet in length and point one (.1) foot in width for a total of forty-seven point six (47.6) square feet. Said conduit at North Superior Street measures one (1) at five hundred sixty-three (563) feet in length and point one (.1) foot in width for a total of fifty-six point three (56.3) square feet. Said conduit at North St. Claire Street measures one (1) at two hundred fifty-five (255) feet in length and point one (.1) foot in width for a total of twenty-five point five (25.5) square feet. The location of said privilege shall be as shown on print(s) kept on file with the Department of Business Affairs and Consumer Protection and the Office of the City Clerk. Said privilege shall be constructed in accordance with plans and specifications approved by the Department of Transportation (Division of Project Development) and the Department of Transportation (Office of Underground Coordination).

This grant of privilege in the public way shall be subject to the provisions of Section 10-28-015 and all other required provisions of the Municipal Code of Chicago.

The grantee shall pay to the City of Chicago as compensation for the privilege Number 1120745 herein granted the sum of Seven Thousand Seven Hundred Sixty-four and no/100 Dollars ($7,764.00) per annum, in advance.

A 25% penalty will be added for payments received after due date.

The permit holder agrees to hold the City of Chicago harmless for any damage, relocation or replacement costs associated with damage, relocation or removal of private property caused by the City performing work in the public way.

Authority herein given and granted for a period of five (5) years from and after November 15, 2015.

Oak Street Health MSO LLC.

[O2016-326]

Be It Ordained by the City Council of the City of Chicago:

SECTION 1. Permission and authority are hereby given and granted to Oak Street Health MSO LLC, upon the terms and subject to the conditions of this ordinance, to maintain and use one (1) sign projecting over the public right-of-way attached to its premises known as 4327 South Archer Avenue. Said sign structure measures as follows: along South Archer Avenue, at forty (40) feet in length, two point three three (2.33) feet in height and eleven (11) feet above grade level. The location of said privilege shall be as shown on print(s) kept on file with the Department of Business Affairs and Consumer Protection and the Office of the City Clerk. Said privilege shall be constructed in accordance with plans and specifications approved by the Department of Transportation (Division of Project Development) and the Zoning Department -- Signs.

This grant of privilege in the public way shall be subject to the provisions of Section 10-28-015 and all other required provisions of the Municipal Code of Chicago.

The grantee shall pay to the City of Chicago as compensation for the privilege Number 1119262 herein granted the sum of Three Hundred and no/100 Dollars ($300.00) per annum, in advance.

A 25% penalty will be added for payments received after due date.

The permit holder agrees to hold the City of Chicago harmless for any damage, relocation or replacement costs associated with damage, relocation or removal of private property caused by the City performing work in the public way.

Authority herein given and granted for a period of five (5) years from and after date of passage.

Oyster On Halsted.

[O2016-335]

Be It Ordained by the City Council of the City of Chicago:

SECTION 1. Permission and authority are hereby given and granted to Oyster on Halsted,

upon the terms and subject to the conditions of this ordinance, to construct, install, maintain and use one (1) windscreen on the public right-of-way adjacent to its premises known as 1962 North Halsted Street. Said windscreen at North Halsted Street measures five point seven five (5.75) feet in length and two (2) feet in width for a total of eleven point five (11.5) square feet. The location of said privilege shall be as shown on print(s) kept on file with the Department of Business Affairs and Consumer Protection and the Office of the City Clerk. Said privilege shall be constructed in accordance with plans and specifications approved by the Department of Transportation (Division of Project Development).

This grant of privilege in the public way shall be subject to the provisions of Section 10-28-015 and all other required provisions of the Municipal Code of Chicago.

The grantee shall pay to the City of Chicago as compensation for the privilege Number 1120972 herein granted the sum of Four Hundred and no/100 Dollars ($400.00) per annum, in advance.

A 25% penalty will be added for payments received after due date.

The permit holder agrees to hold the City of Chicago harmless for any damage, relocation or replacement costs associated with damage, relocation or removal of private property caused by the City performing work in the public way.

Authority herein given and granted for a period of five (5) years from and after date of passage.

The Pleasure Chest Ltd.

[O2016-322]

Be It Ordained by the City Council of the City of Chicago:

SECTION 1. Permission and authority are hereby given and granted to The Pleasure Chest Ltd., upon the terms and subject to the conditions of this ordinance, to construct, install, maintain and use one (1) banner projecting over the public right-of-way adjacent to its premises known as 3023 North Broadway. Said banner at North Broadway measures three point five eight (3.58) feet in length and two point three three (2.33) feet in width for a total of eight point three four (8.34) square feet. The location of said privilege shall be as shown on print(s) kept on file with the Department of Business Affairs and Consumer Protection and the Office of the City Clerk. Said privilege shall be constructed in accordance with plans and specifications approved by the Zoning Department -- Signs.

This grant of privilege in the public way shall be subject to the provisions of Section 10-28-015 and all other required provisions of the Municipal Code of Chicago.

The grantee shall pay to the City of Chicago as compensation for the privilege Number 1120233 herein granted the sum of Seventy-five and no/100 Dollars ($75.00) per annum, in advance.

A 25% penalty will be added for payments received after due date.

The permit holder agrees to hold the City of Chicago harmless for any damage, relocation or replacement costs associated with damage, relocation or removal of private property caused by the City performing work in the public way.

Authority herein given and granted for a period of five (5) years from and after date of passage.

Public House.

[O2016-425]

Be It Ordained by the City Council of the City of Chicago:

SECTION 1. Permission and authority are hereby given and granted to Public House, upon the terms and subject to the conditions of this ordinance, to maintain and use one (1) sign projecting over the public right-of-way attached to its premises known as 400 North State Street. Said sign structure measures as follows: along North State Street, at twelve (12) feet in length, four (4) feet in height and twelve (12) feet above grade level. The location of said privilege shall be as shown on print(s) kept on file with the Department of Business Affairs and Consumer Protection and the Office of the City Clerk. Said privilege shall be constructed in accordance with plans and specifications approved by the Department of Transportation (Division of Project Development) and the Zoning Department -- Signs.

This grant of privilege in the public way shall be subject to the provisions of Section 10-28-015 and all other required provisions of the Municipal Code of Chicago.

The grantee shall pay to the City of Chicago as compensation for the privilege Number 1120906 herein granted the sum of Three Hundred and no/100 Dollars ($300.00) per annum, in advance.

A 25% penalty will be added for payments received after due date.

The permit holder agrees to hold the City of Chicago harmless for any damage, relocation or replacement costs associated with damage, relocation or removal of private property caused by the City performing work in the public way.

Authority herein given and granted for a period of five (5) years from and after November 3, 2015.

Randolph Tower City Apartments.
(Planters)

[O2016-429]

Be It Ordained by the City Council of the City of Chicago:

SECTION 1. Permission and authority are hereby given and granted to Randolph Tower City Apartments, upon the terms and subject to the conditions of this ordinance, to maintain and use, as now constructed, six (6) planters on the public right-of-way for beautification purposes adjacent to its premises known as 188 West Randolph Street. Said planters at West Randolph Street measure two (2) at two (2) feet in length and two (2) feet in width for a total of eight (8) square feet. Said planter at West Randolph Street measures one (1) at nineteen (19) feet in length and four (4) feet in width for a total of seventy-six (76) square feet. Said planter at West Randolph Street measures one (1) at six point five (6.5) feet in length and four (4) feet in width for a total of twenty-six (26) square feet. Said planter at West Randolph Street measures one (1) at eight point five (8.5) feet in length and four (4) feet in width for a total of thirty-four (34) square feet. Said planter at West Randolph Street measures one (1) at two (2) feet in length and two (2) feet in width for a total of four (4) square feet. Grantee must allow the required clear and unobstructed space for pedestrian passage at all times per rules and regulations approved by the Department of Transportation. The location of said privilege shall be as shown on print(s) kept on file with the Department of Business Affairs and Consumer Protection and the Office of the City Clerk. Said privilege shall be constructed in accordance with plans and specifications approved by the Department of Planning and Development and the Department of Transportation (Division of Project Development).

This grant of privilege in the public way shall be subject to the provisions of Section 10-28-015 and all other required provisions of the Municipal Code of Chicago.

The grantee shall pay to the City of Chicago as compensation for the privilege Number 1121054 herein granted the sum of Zero and no/100 Dollars ($0.00) per annum, in advance.

A 25% penalty will be added for payments received after due date.

The permit holder agrees to hold the City of Chicago harmless for any damage, relocation or replacement costs associated with damage, relocation or removal of private property caused by the City performing work in the public way.

Authority herein given and granted for a period of five (5) years from and after November 10, 2015.

Randolph Tower City Apartments.
(Vault)

[O2016-434]

Be It Ordained by the City Council of the City of Chicago:

SECTION 1. Permission and authority are hereby given and granted to Randolph Tower City Apartments, upon the terms and subject to the conditions of this ordinance, to maintain and use, as now constructed, one (1) vault under the public right-of-way adjacent to its premises known as 188 West Randolph Street. Said vault at North Wells Street measure eighteen point three three (18.33) feet in length and nine (9) feet in width for a total of one hundred sixty-four point nine seven (164.97) square feet. Existing vault is use for mechanical use. The location of said privilege shall be as shown on print(s) kept on file with the Department of Business Affairs and Consumer Protection and the Office of the City Clerk. Said privilege shall be constructed in accordance with plans and specifications approved by the Department of Transportation (Office of Underground Coordination).

This grant of privilege in the public way shall be subject to the provisions of Section 10-28-015 and all other required provisions of the Municipal Code of Chicago.

The grantee shall pay to the City of Chicago as compensation for the privilege Number 1120592 herein granted the sum of Four Hundred Forty-three and no/100 Dollars ($443.00) per annum.

A 25% penalty will be added for payments received after due date.

The permit holder agrees to hold the City of Chicago harmless for any damage, relocation or replacement costs associated with damage, relocation or removal of private property caused by the City performing work in the public way.

Authority herein given and granted for a period of five (5) years from and after October 6, 2015.

Reside On Surf.

[O2016-324]

Be It Ordained by the City Council of the City of Chicago:

SECTION 1. Permission and authority are hereby given and granted to Reside on Surf,

upon the terms and subject to the conditions of this ordinance, to maintain and use, as now constructed, one (1) fire escape projecting over the public right-of-way adjacent to its premises known as 425 West Surf Street. Said fire escape at public alley measures thirty-nine (39) feet in length and five point five eight (5.58) feet in width for a total of two hundred seventeen point six two (217.62) square feet. The location of said privilege shall be as shown on print(s) kept on file with the Department of Business Affairs and Consumer Protection and the Office of the City Clerk. Said privilege shall be constructed in accordance with plans and specifications approved by the Department of Transportation (Division of Project Development).

This grant of privilege in the public way shall be subject to the provisions of Section 10-28-015 and all other required provisions of the Municipal Code of Chicago.

The grantee shall pay to the City of Chicago as compensation for the privilege Number 1121080 herein granted the sum of Four Hundred and no/100 Dollars ($400.00) per annum, in advance.

A 25% penalty will be added for payments received after due date.

The permit holder agrees to hold the City of Chicago harmless for any damage, relocation or replacement costs associated with damage, relocation or removal of private property caused by the City performing work in the public way.

Authority herein given and granted for a period of five (5) years from and after June 30, 2015.

Revival Social Club.

[O2016-237]

Be It Ordained by the City Council of the City of Chicago:

SECTION 1. Permission and authority are hereby given and granted to Revival Social Club, upon the terms and subject to the conditions of this ordinance, to maintain and use three (3) signs projecting over the public right-of-way attached to its premises known as 1133 West Granville Avenue. Said sign structures measure as follows: along West Granville Avenue, one (1) at ten (10) feet in length, three (3) feet in height and fifteen (15) feet above grade level, one (1) at two point five (2.5) feet in length, four (4) feet in height and nine point six seven (9.67) feet above grade level and one (1) at three (3) feet in length, two point six seven (2.67) feet in height and nine (9) feet above grade level. The location of said privilege shall be as shown on print(s) kept on file with the Department of Business Affairs and Consumer Protection and the Office of the City Clerk. Said privilege shall be constructed in accordance with plans and specifications approved by the Department of Transportation (Division of Project Development) and the Zoning Department -- Signs.

This grant of privilege in the public way shall be subject to the provisions of Section 10-28-015 and all other required provisions of the Municipal Code of Chicago.

The grantee shall pay to the City of Chicago as compensation for the privilege Number 1115857 herein granted the sum of Four Hundred Seventy-five and no/100 Dollars ($475.00) per annum, in advance.

A 25% penalty will be added for payments received after due date.

The permit holder agrees to hold the City of Chicago harmless for any damage, relocation or replacement costs associated with damage, relocation or removal of private property caused by the City performing work in the public way.

Authority herein given and granted for a period of five (5) years from and after date of passage.

Rite Liquors.

[O2016-230]

Be It Ordained by the City Council of the City of Chicago:

SECTION 1. Permission and authority are hereby given and granted to Rite Liquors, upon the terms and subject to the conditions of this ordinance, to maintain and use one (1) sign projecting over the public right-of-way attached to its premises known as 1649 West Division Street. Said sign structure measures as follows: along West Division Street, at eight (8) feet in length, four (4) feet in height and fourteen (14) feet above grade level. The location of said privilege shall be as shown on print(s) kept on file with the Department of Business Affairs and Consumer Protection and the Office of the City Clerk. Said privilege shall be constructed in accordance with plans and specifications approved by the Department of Transportation (Division of Project Development) and the Zoning Department -- Signs.

This grant of privilege in the public way shall be subject to the provisions of Section 10-28-015 and all other required provisions of the Municipal Code of Chicago.

The grantee shall pay to the City of Chicago as compensation for the privilege Number 1120868 herein granted the sum of Three Hundred and no/100 Dollars ($300.00) per annum, in advance.

A 25% penalty will be added for payments received after due date.

The permit holder agrees to hold the City of Chicago harmless for any damage, relocation or replacement costs associated with damage, relocation or removal of private property caused by the City performing work in the public way.

Authority herein given and granted for a period of five (5) years from and after December 8, 2015.

Rockit Bar & Grill.

[O2016-417]

Be It Ordained by the City Council of the City of Chicago:

SECTION 1. Permission and authority are hereby given and granted to Rockit Bar & Grill, upon the terms and subject to the conditions of this ordinance, to construct, install, maintain and use one (1) windscreen on the public right-of-way adjacent to its premises known as 22 West Hubbard Street. Said windscreen at West Hubbard Street measures seven point six seven (7.67) feet in length and seven point six seven (7.67) feet in width for a total of fifty-eight point eight three (58.83) square feet. The location of said privilege shall be as shown on print(s) kept on file with the Department of Business Affairs and Consumer Protection and the Office of the City Clerk. Said privilege shall be constructed in accordance with plans and specifications approved by the Department of Transportation (Division of Project Development).

This grant of privilege in the public way shall be subject to the provisions of Section 10-28-015 and all other required provisions of the Municipal Code of Chicago.

The grantee shall pay to the City of Chicago as compensation for the privilege Number 1120861 herein granted the sum of Four Hundred and no/100 Dollars ($400.00) per annum, in advance.

A 25% penalty will be added for payments received after due date.

The permit holder agrees to hold the City of Chicago harmless for any damage, relocation or replacement costs associated with damage, relocation or removal of private property caused by the City performing work in the public way.

Authority herein given and granted for a period of five (5) years from and after date of passage.

Ronald McDonald House Charities Of Chicagoland And Northwest Indiana.
(Bay Windows)

[O2016-444]

Be It Ordained by the City Council of the City of Chicago:

SECTION 1. Permission and authority are hereby given and granted to Ronald McDonald House Charities of Chicagoland and Northwest Indiana, upon the terms and subject to the

conditions of this ordinance, to maintain and use, as now constructed, twenty-two (22) bay windows projecting over the public right-of-way adjacent to its premises known as 211 East Grand Avenue. Said bay windows at East Grand Avenue measure twenty-two (22) at sixteen point two five (16.25) feet in length and two point seven five (2.75) feet in width for a total of nine hundred eighty-three point one three (983.13) square feet. The location of said privilege shall be as shown on print(s) kept on file with the Department of Business Affairs and Consumer Protection and the Office of the City Clerk. Said privilege shall be constructed in accordance with plans and specifications approved by the Department of Transportation (Division of Project Development).

This grant of privilege in the public way shall be subject to the provisions of Section 10-28-015 and all other required provisions of the Municipal Code of Chicago.

The grantee shall pay to the City of Chicago as compensation for the privilege Number 1120994 herein granted the sum of One Thousand Six Hundred Fifty and no/100 Dollars ($1,650.00) per annum, in advance.

A 25% penalty will be added for payments received after due date.

The permit holder agrees to hold the City of Chicago harmless for any damage, relocation or replacement costs associated with damage, relocation or removal of private property caused by the City performing work in the public way.

Authority herein given and granted for a period of five (5) years from and after November 10, 2015.

Ronald McDonald House Charities Of Chicagoland And Northwest Indiana.
(Caissons)

[O2016-447]

Be It Ordained by the City Council of the City of Chicago:

SECTION 1. Permission and authority are hereby given and granted to Ronald McDonald House Charities of Chicagoland and Northwest Indiana, upon the terms and subject to the conditions of this ordinance, to maintain and use, as now constructed, six (6) caissons under the public right-of-way adjacent to its premises known as 211 East Grand Avenue. Said caissons at East Grand Avenue measure four (4) at six point eight three (6.83) feet in length and two point one six (2.16) feet in width for a total of fifty-nine point zero one (59.01) square feet. Existing caissons are approximately eighty-five (85) feet below grade level. Said caissons at public alley measure two (2) at two point four one (2.41) feet in length and point four one (.41) foot in width for a total of one point nine eight (1.98) square feet. Existing caissons are approximately eighty-five (85) feet below grade level. The location of said

privilege shall be as shown on print(s) kept on file with the Department of Business Affairs and Consumer Protection and the Office of the City Clerk. Said privilege shall be constructed in accordance with plans and specifications approved by the Department of Planning and Development and the Department of Transportation (Office of Underground Coordination).

This grant of privilege in the public way shall be subject to the provisions of Section 10-28-015 and all other required provisions of the Municipal Code of Chicago.

The grantee shall pay to the City of Chicago as compensation for the privilege Number 1120993 herein granted the sum of Four Hundred and no/100 Dollars ($400.00) per annum, in advance.

A 25% penalty will be added for payments received after due date.

The permit holder agrees to hold the City of Chicago harmless for any damage, relocation or replacement costs associated with damage, relocation or removal of private property caused by the City performing work in the public way.

Authority herein given and granted for a period of five (5) years from and after November 3, 2015.

Saint Anthony Hospital.
(Occupation Of Space (Parking Lot))

[O2016-313]

Be It Ordained by the City Council of the City of Chicago:

SECTION 1. Permission and authority are hereby given and granted to Saint Anthony Hospital, upon the terms and subject to the conditions of this ordinance, to maintain and use, as now constructed, occupation of space (parking lot) on the public right-of-way adjacent to its premises known as 2875 West 19th Street. Said occupation of space at West 19th Street and South Marshall Boulevard measures three hundred thirty-five (335) feet in length and seventy-eight (78) feet in width for a total of twenty-six thousand one hundred thirty (26,130) square feet. Existing parking lot is complete with landscaping and approximately sixty- four (64) parking spaces. The location of said privilege shall be as shown on print(s) kept on file with the Department of Business Affairs and Consumer Protection and the Office of the City Clerk. Said privilege shall be constructed in accordance with plans and specifications approved by the Department of Planning and Development, the Department of Transportation (Division of Project Development) and the Department of Transportation (Office of Underground Coordination).

This grant of privilege in the public way shall be subject to the provisions of Section 10-28-015 and all other required provisions of the Municipal Code of Chicago.

The grantee shall pay to the City of Chicago as compensation for the privilege Number 1119581 herein granted the sum of Nine Thousand Five Hundred Fifty-two and no/100 Dollars ($9,552.00) per annum, in advance.

A 25% penalty will be added for payments received after due date.

The permit holder agrees to hold the City of Chicago harmless for any damage, relocation or replacement costs associated with damage, relocation or removal of private property caused by the City performing work in the public way.

Authority herein given and granted for a period of five (5) years from and after June 30, 2015.

Saint Anthony Hospital.
(Retaining Wall)

[O2016-317]

Be It Ordained by the City Council of the City of Chicago:

SECTION 1. Permission and authority are hereby given and granted to Saint Anthony Hospital, upon the terms and subject to the conditions of this ordinance, to maintain and use, as now constructed, one (1) retaining wall on the public right-of-way adjacent to its premises known as 2875 West 19th Street. Said retaining wall at West 19th Street and South California Avenue measures thirty-eight (38) feet in length and point six six (.66) foot in width for a total of twenty-five point zero eight (25.08) square feet. Existing retaining wall is approximately two (2) feet in height. The location of said privilege shall be as shown on print(s) kept on file with the Department of Business Affairs and Consumer Protection and the Office of the City Clerk. Said privilege shall be constructed in accordance with plans and specifications approved by the Department of Planning and Development and the Department of Transportation (Office of Underground Coordination).

This grant of privilege in the public way shall be subject to the provisions of Section 10-28-015 and all other required provisions of the Municipal Code of Chicago.

The grantee shall pay to the City of Chicago as compensation for the privilege Number 1119577 herein granted the sum of Four Hundred and no/100 Dollars ($400.00) per annum, in advance.

A 25% penalty will be added for payments received after due date.

The permit holder agrees to hold the City of Chicago harmless for any damage, relocation or replacement costs associated with damage, relocation or removal of private property caused by the City performing work in the public way.

Authority herein given and granted for a period of five (5) years from and after June 30, 2015.

Saint Josaphat Parish/Catholic Church Archdiocese Of Chicago.

[O2016-280]

Be It Ordained by the City Council of the City of Chicago:

SECTION 1. Permission and authority are hereby given and granted to Saint Josaphat Parish/Catholic Church Archdiocese of Chicago, upon the terms and subject to the conditions of this ordinance, to maintain and use, as now constructed, four (4) planters on the public right-of-way for beautification purposes adjacent to its premises known as 1397 West Belden Avenue. Said planters at West Belden Avenue measure two (2) at six point four two (6.42) feet in length and one (1) foot in width for a total of twelve point eight four (12.84) square feet. Said planters at North Southport Avenue measure two (2) at six point four two (6.42) feet in length and one (1) foot in width for a total of twelve point eight four (12.84) square feet. Grantee must allow the required clear and unobstructed space for pedestrian passage at all times per rules and regulations approved by the Department of Transportation. The location of said privilege shall be as shown on print(s) kept on file with the Department of Business Affairs and Consumer Protection and the Office of the City Clerk. Said privilege shall be constructed in accordance with plans and specifications approved by the Department of Planning and Development and the Department of Transportation (Division of Project Development).

This grant of privilege in the public way shall be subject to the provisions of Section 10-28-015 and all other required provisions of the Municipal Code of Chicago.

The grantee shall pay to the City of Chicago as compensation for the privilege Number 1120910 herein granted the sum of Zero and no/100 Dollars ($0.00) per annum, in advance.

A 25% penalty will be added for payments received after due date.

The permit holder agrees to hold the City of Chicago harmless for any damage, relocation or replacement costs associated with damage, relocation or removal of private property caused by the City performing work in the public way.

Authority herein given and granted for a period of five (5) years from and after November 3, 2015.

Scooter's Frozen Custard LLC.

[O2016-250]

Be It Ordained by the City Council of the City of Chicago:

SECTION 1. Permission and authority are hereby given and granted to Scooter's Frozen Custard LLC, upon the terms and subject to the conditions of this ordinance, to maintain and use, as now constructed, four (4) light fixtures projecting over the public right-of-way adjacent to its premises known as 1658 West Belmont Avenue. Said light fixtures at West Belmont Avenue measure two (2) at point five (.5) foot in length, point five (.5) foot in width and fourteen (14) feet above grade level. Said light fixtures at North Paulina Street measure two (2) at three (3) feet in length, five (5) feet in width and fourteen (14) feet above grade level. The location of said privilege shall be as shown on print(s) kept on file with the Department of Business Affairs and Consumer Protection and the Office of the City Clerk. Said privilege shall be constructed in accordance with plans and specifications approved by the Department of Transportation (Division of Project Development).

This grant of privilege in the public way shall be subject to the provisions of Section 10-28-015 and all other required provisions of the Municipal Code of Chicago.

The grantee shall pay to the City of Chicago as compensation for the privilege Number 1121152 herein granted the sum of Twenty-five and no/100 Dollars ($25.00) per annum, in advance.

A 25% penalty will be added for payments received after due date.

The permit holder agrees to hold the City of Chicago harmless for any damage, relocation or replacement costs associated with damage, relocation or removal of private property caused by the City performing work in the public way.

Authority herein given and granted for a period of five (5) years from and after November 10, 2015.

Standard Equipment Company.

[O2016-393]

Be It Ordained by the City Council of the City of Chicago:

SECTION 1. Permission and authority are hereby given and granted to Standard Equipment Company, upon the terms and subject to the conditions of this ordinance, to maintain and use, as now constructed, seven (7) bollards on the public right-of-way adjacent to its premises

known as 2033 West Walnut Street. Said bollards at West Walnut Street measure seven (7) at four (4) feet in length and six (6) feet in width for a total of one hundred sixty-eight (168) square feet. The location of said privilege shall be as shown on print(s) kept on file with the Department of Business Affairs and Consumer Protection and the Office of the City Clerk. Said privilege shall be constructed in accordance with plans and specifications approved by the Department of Planning and Development and the Department of Transportation (Division of Project Development).

This grant of privilege in the public way shall be subject to the provisions of Section 10-28-015 and all other required provisions of the Municipal Code of Chicago.

The grantee shall pay to the City of Chicago as compensation for the privilege Number 1120903 herein granted the sum of Five Hundred Twenty-five and no/100 Dollars ($525.00) per annum, in advance.

A 25% penalty will be added for payments received after due date.

The permit holder agrees to hold the City of Chicago harmless for any damage, relocation or replacement costs associated with damage, relocation or removal of private property caused by the City performing work in the public way.

Authority herein given and granted for a period of five (5) years from and after December 13, 2015.

State Farm Insurance Agency.

[O2016-482]

Be It Ordained by the City Council of the City of Chicago:

SECTION 1. Permission and authority are hereby given and granted to State Farm Insurance Agency, upon the terms and subject to the conditions of this ordinance, to maintain and use two (2) signs projecting over the public right-of-way attached to its premises known as 6725 West Belmont Avenue. Said sign structure measures as follows: along West Belmont Avenue, one (1) at eight point zero eight (8.08) feet in length, three point one seven (3.17) feet in height and eleven (11) feet above grade level. Said sign structure measures as follows: along North Rutherford Avenue, one (1) at eight point zero eight (8.08) feet in length, three point one seven (3.17) feet in height and eleven (11) feet above grade level. The location of said privilege shall be as shown on print(s) kept on file with the Department of Business Affairs and Consumer Protection and the Office of the City Clerk. Said privilege shall be constructed in accordance with plans and specifications approved by the Department of Transportation (Division of Project Development) and the Zoning Department -- Signs.

This grant of privilege in the public way shall be subject to the provisions of Section 10-28-015 and all other required provisions of the Municipal Code of Chicago.

The grantee shall pay to the City of Chicago as compensation for the privilege Number 1120608 herein granted the sum of Six Hundred and no/100 Dollars ($600.00) per annum, in advance.

A 25% penalty will be added for payments received after due date.

The permit holder agrees to hold the City of Chicago harmless for any damage, relocation or replacement costs associated with damage, relocation or removal of private property caused by the City performing work in the public way.

Authority herein given and granted for a period of five (5) years from and after date of passage.

Sterling Bay, Inc.

[O2016-448]

Be It Ordained by the City Council of the City of Chicago:

SECTION 1. Permission and authority are hereby given and granted to Sterling Bay, Inc., upon the terms and subject to the conditions of this ordinance, to maintain and use, as now constructed, a portion of the public right-of-way for occupation of space (parking) adjacent to its premises known as 325 North Wells Street. Said occupation of space (parking) at West Carroll Avenue measures forty-eight (48) feet in length and eighteen (18) feet in width for a total of eight hundred sixty-four (864) square feet. Existing occupation of space is used for six (6) parking spaces along the north side of the building on West Carroll Avenue. The location of said privilege shall be as shown on print(s) kept on file with the Department of Business Affairs and Consumer Protection and the Office of the City Clerk. Said privilege shall be constructed in accordance with plans and specifications approved by the Department of Planning and Development, the Department of Transportation (Division of Project Development) and the Department of Transportation (Office of Underground Coordination).

This grant of privilege in the public way shall be subject to the provisions of Section 10-28-015 and all other required provisions of the Municipal Code of Chicago.

The grantee shall pay to the City of Chicago as compensation for the privilege Number 1120958 herein granted the sum of Twenty-one Thousand Six Hundred Seventy-nine and no/100 Dollars ($21,679.00) per annum, in advance.

A 25% penalty will be added for payments received after due date.

The permit holder agrees to hold the City of Chicago harmless for any damage, relocation or replacement costs associated with damage, relocation or removal of private property caused by the City performing work in the public way.

Authority herein given and granted for a period of five (5) years from and after September 14, 2015.

Subway 26445.

[O2016-477]

Be It Ordained by the City Council of the City of Chicago:

SECTION 1. Permission and authority are hereby given and granted to Subway 26445, upon the terms and subject to the conditions of this ordinance, to maintain and use one (1) sign projecting over the public right-of-way attached to its premises known as 3346 West Foster Avenue. Said sign structure measures as follows: along West Foster Avenue, at ten (10) feet in length, five point one seven (5.17) feet in height and thirteen point nine two (13.92) feet above grade level. The location of said privilege shall be as shown on print(s) kept on file with the Department of Business Affairs and Consumer Protection and the Office of the City Clerk. Said privilege shall be constructed in accordance with plans and specifications approved by the Department of Transportation (Division of Project Development) and the Zoning Department -- Signs.

This grant of privilege in the public way shall be subject to the provisions of Section 10-28-015 and all other required provisions of the Municipal Code of Chicago.

The grantee shall pay to the City of Chicago as compensation for the privilege Number 1119949 herein granted the sum of Three Hundred and no/100 Dollars ($300.00) per annum, in advance.

A 25% penalty will be added for payments received after due date.

The permit holder agrees to hold the City of Chicago harmless for any damage, relocation or replacement costs associated with damage, relocation or removal of private property caused by the City performing work in the public way.

Authority herein given and granted for a period of five (5) years from and after April 22, 2014.

Sunda.

[O2016-450]

Be It Ordained by the City Council of the City of Chicago:

SECTION 1. Permission and authority are hereby given and granted to Sunda, upon the terms and subject to the conditions of this ordinance, to construct, install, maintain and use one (1) windscreen on the public right-of-way adjacent to its premises known as 110 West Illinois Street. Said windscreen at West Illinois Street measures eight (8) feet in length and eight (8) feet in width for a total of sixty-four (64) square feet. The location of said privilege shall be as shown on print(s) kept on file with the Department of Business Affairs and Consumer Protection and the Office of the City Clerk. Said privilege shall be constructed in accordance with plans and specifications approved by the Department of Transportation (Division of Project Development).

This grant of privilege in the public way shall be subject to the provisions of Section 10-28-015 and all other required provisions of the Municipal Code of Chicago.

The grantee shall pay to the City of Chicago as compensation for the privilege Number 1120860 herein granted the sum of Four Hundred and no/100 Dollars ($400.00) per annum, in advance.

A 25% penalty will be added for payments received after due date.

The permit holder agrees to hold the City of Chicago harmless for any damage, relocation or replacement costs associated with damage, relocation or removal of private property caused by the City performing work in the public way.

Authority herein given and granted for a period of five (5) years from and after date of passage.

Superior Autowash, Inc.

[O2016-265]

Be It Ordained by the City Council of the City of Chicago:

SECTION 1. Permission and authority are hereby given and granted to Superior Autowash, Inc., upon the terms and subject to the conditions of this ordinance, to maintain and use one (1) sign projecting over the public right-of-way attached to its premises known as 4550 West Addison Street. Said sign structure measures as follows: along West Addison Street, at nine (9) feet in length, ten (10) feet in height and fourteen (14) feet above grade

level. The location of said privilege shall be as shown on print(s) kept on file with the Department of Business Affairs and Consumer Protection and the Office of the City Clerk. Said privilege shall be constructed in accordance with plans and specifications approved by the Department of Transportation (Division of Project Development) and the Zoning Department -- Signs.

This grant of privilege in the public way shall be subject to the provisions of Section 10-28-015 and all other required provisions of the Municipal Code of Chicago.

The grantee shall pay to the City of Chicago as compensation for the privilege Number 1120970 herein granted the sum of Three Hundred and no/100 Dollars ($300.00) per annum, in advance.

A 25% penalty will be added for payments received after due date.

The permit holder agrees to hold the City of Chicago harmless for any damage, relocation or replacement costs associated with damage, relocation or removal of private property caused by the City performing work in the public way.

Authority herein given and granted for a period of five (5) years from and after November 10, 2015.

Swedish Bakery, Inc.

[O2016-474]

Be It Ordained by the City Council of the City of Chicago:

SECTION 1. Permission and authority are hereby given and granted to Swedish Bakery, Inc., upon the terms and subject to the conditions of this ordinance, to maintain and use, as now constructed, eight (8) light fixtures projecting over the public right-of-way adjacent to its premises known as 5348 North Clark Street. Said light fixtures at North Clark Street measure eight (8) at point zero eight (.08) foot in length, one point six seven (1.67) feet in width and twenty (20) feet above grade level. The location of said privilege shall be as shown on print(s) kept on file with the Department of Business Affairs and Consumer Protection and the Office of the City Clerk. Said privilege shall be constructed in accordance with plans and specifications approved by the Department of Transportation (Division of Project Development).

This grant of privilege in the public way shall be subject to the provisions of Section 10-28-015 and all other required provisions of the Municipal Code of Chicago.

The grantee shall pay to the City of Chicago as compensation for the privilege Number 1121059 herein granted the sum of One Hundred Ten and no/100 Dollars ($110.00) per annum, in advance.

A 25% penalty will be added for payments received after due date.

The permit holder agrees to hold the City of Chicago harmless for any damage, relocation or replacement costs associated with damage, relocation or removal of private property caused by the City performing work in the public way.

Authority herein given and granted for a period of five (5) years from and after November 10, 2015.

T-Mobile.

[O2016-452]

Be It Ordained by the City Council of the City of Chicago:

SECTION 1. Permission and authority are hereby given and granted to T-Mobile, upon the terms and subject to the conditions of this ordinance, to maintain and use two (2) signs projecting over the public right-of-way attached to its premises known as 36 South State Street. Said sign structure measures as follows: along South State Street, one (1) at thirteen point seven five (13.75) feet in length, two point five (2.5) feet in height and twelve (12) feet above grade level. Said sign structure measures as follows: along South State Street, one (1) at five point eight three (5.83) feet in length, six point five (6.5) feet in height and twenty (20) feet above grade level. The location of said privilege shall be as shown on print(s) kept on file with the Department of Business Affairs and Consumer Protection and the Office of the City Clerk. Said privilege shall be constructed in accordance with plans and specifications approved by the Department of Transportation (Division of Project Development) and the Zoning Department -- Signs.

This grant of privilege in the public way shall be subject to the provisions of Section 10-28-015 and all other required provisions of the Municipal Code of Chicago.

The grantee shall pay to the City of Chicago as compensation for the privilege Number 1120997 herein granted the sum of Six Hundred and no/100 Dollars ($600.00) per annum, in advance.

A 25% penalty will be added for payments received after due date.

The permit holder agrees to hold the City of Chicago harmless for any damage, relocation or replacement costs associated with damage, relocation or removal of private property caused by the City performing work in the public way.

Authority herein given and granted for a period of five (5) years from and after November 3, 2015.

Tiny.
(Bay Windows)

[O2016-253]

Be It Ordained by the City Council of the City of Chicago:

SECTION 1. Permission and authority are hereby given and granted to Tiny, upon the terms and subject to the conditions of this ordinance, to maintain and use, as now constructed, two (2) bay windows projecting over the public right-of-way adjacent to its premises known as 4352 North Leavitt Street. Said bay windows at North Leavitt Street measure two (2) at six (6) feet in length and three (3) feet in width for a total of thirty-six (36) square feet. The location of said privilege shall be as shown on print(s) kept on file with the Department of Business Affairs and Consumer Protection and the Office of the City Clerk. Said privilege shall be constructed in accordance with plans and specifications approved by the Department of Transportation (Division of Project Development).

This grant of privilege in the public way shall be subject to the provisions of Section 10-28-015 and all other required provisions of the Municipal Code of Chicago.

The grantee shall pay to the City of Chicago as compensation for the privilege Number 1120863 herein granted the sum of One Hundred Fifty and no/100 Dollars ($150.00) per annum, in advance.

A 25% penalty will be added for payments received after due date.

The permit holder agrees to hold the City of Chicago harmless for any damage, relocation or replacement costs associated with damage, relocation or removal of private property caused by the City performing work in the public way.

Authority herein given and granted for a period of five (5) years from and after July 29, 2014.

Tiny.
(Steps)

[O2016-255]

Be It Ordained by the City Council of the City of Chicago:

SECTION 1. Permission and authority are hereby given and granted to Tiny, upon the terms

and subject to the conditions of this ordinance, to maintain and use, as now constructed, two (2) steps on the public right-of-way adjacent to its premises known as 4352 North Leavitt Street. Said steps at North Leavitt Street measure two (2) at point eight three (.83) foot in length and point five eight (.58) foot in width for a total of point nine six (.96) square foot. The location of said privilege shall be as shown on print(s) kept on file with the Department of Business Affairs and Consumer Protection and the Office of the City Clerk. Said privilege shall be constructed in accordance with plans and specifications approved by the Department of Transportation (Division of Project Development).

This grant of privilege in the public way shall be subject to the provisions of Section 10-28-015 and all other required provisions of the Municipal Code of Chicago.

The grantee shall pay to the City of Chicago as compensation for the privilege Number 1120864 herein granted the sum of Eight Hundred and no/100 Dollars ($800.00) per annum, in advance.

A 25% penalty will be added for payments received after due date.

The permit holder agrees to hold the City of Chicago harmless for any damage, relocation or replacement costs associated with damage, relocation or removal of private property caused by the City performing work in the public way.

Authority herein given and granted for a period of five (5) years from and after July 29, 2014.

Sigifredo Torres.

[O2016-362]

Be It Ordained by the City Council of the City of Chicago:

SECTION 1. Permission and authority are hereby given and granted to Sigifredo Torres, upon the terms and subject to the conditions of this ordinance, to maintain and use, as now constructed, two (2) vaults under the public right-of-way adjacent to its premises known as 1811 South Carpenter Street. Said vault at South Carpenter Street (front) measures one (1) at twenty-one (21) feet in length and four (4) feet in width for a total of eighty-four (84) square feet. Said vault at South Carpenter Street (rear) measures one (1) at seven (7) feet in length and two (2) feet in width for a total of fourteen (14) square feet. The location of said privilege shall be as shown on print(s) kept on file with the Department of Business Affairs and Consumer Protection and the Office of the City Clerk. Said privilege shall be constructed in accordance with plans and specifications approved by the Department of Transportation (Office of Underground Coordination).

This grant of privilege in the public way shall be subject to the provisions of Section 10-28-015 and all other required provisions of the Municipal Code of Chicago.

The grantee shall pay to the City of Chicago as compensation for the privilege Number 1120933 herein granted the sum of Eight Hundred and no/100 Dollars ($800.00) per annum, in advance.

A 25% penalty will be added for payments received after due date.

The permit holder agrees to hold the City of Chicago harmless for any damage, relocation or replacement costs associated with damage, relocation or removal of private property caused by the City performing work in the public way.

Authority herein given and granted for a period of five (5) years from and after January 13, 2016.

Trattoria No. 10.

[O2016-453]

Be It Ordained by the City Council of the City of Chicago:

SECTION 1. Permission and authority are hereby given and granted to Trattoria Number 10, upon the terms and subject to the conditions of this ordinance, to maintain and use one (1) sign projecting over the public right-of-way attached to its premises known as 10 North Dearborn Street. Said sign structure measures as follows: along public alley, at eight (8) feet in length, three (3) feet in height and eleven point five (11.5) feet above grade level. The location of said privilege shall be as shown on print(s) kept on file with the Department of Business Affairs and Consumer Protection and the Office of the City Clerk. Said privilege shall be constructed in accordance with plans and specifications approved by the Department of Transportation (Division of Project Development) and the Zoning Department -- Signs.

This grant of privilege in the public way shall be subject to the provisions of Section 10-28-015 and all other required provisions of the Municipal Code of Chicago.

The grantee shall pay to the City of Chicago as compensation for the privilege Number 1120859 herein granted the sum of One Hundred and no/100 Dollars ($100.00) per annum, in advance.

A 25% penalty will be added for payments received after due date.

The permit holder agrees to hold the City of Chicago harmless for any damage, relocation or replacement costs associated with damage, relocation or removal of private property caused by the City performing work in the public way.

Authority herein given and granted for a period of five (5) years from and after December 8, 2015.

University Village Owner LLC.
(Balconies)

[O2016-423]

Be It Ordained by the City Council of the City of Chicago:

SECTION 1. Permission and authority are hereby given and granted to University Village Owner LLC, upon the terms and subject to the conditions of this ordinance, to construct, install, maintain and use thirteen (13) balconies projecting over the public right-of-way adjacent to its premises known as 1435 West 15th Street. Said balconies at public alley/corner of South Laflin Street and West 15th Street measure five (5) at sixteen (16) feet in length and four (4) feet in width for a total of three hundred twenty (320) square feet, two (2) at sixteen (16) feet in length and four (4) feet in width for a total of one hundred twenty-eight (128) square feet, two (2) at sixteen (16) feet in length and four (4) feet in width for a total of one hundred twenty-eight (128) square feet, one (1) at eight (8) feet in length and point three three (.33) foot in width for a total of two point six four (2.64) square feet, one (1) at eight (8) feet in length and point three three (.33) foot in width for a total of two point six four (2.64) square feet, one (1) at eight (8) feet in length and point three three (.33) foot in width for a total of two point six four (2.64) square feet and one (1) at four (4) feet in length and point three three (.33) foot in width for a total of one point three two (1.32) square feet. The location of said privilege shall be as shown on print(s) kept on file with the Department of Business Affairs and Consumer Protection and the Office of the City Clerk. Said privilege shall be constructed in accordance with plans and specifications approved by the Department of Planning and Development and the Department of Transportation (Division of Project Development).

This grant of privilege in the public way shall be subject to the provisions of Section 10-28-015 and all other required provisions of the Municipal Code of Chicago.

The grantee shall pay to the City of Chicago as compensation for the privilege Number 1121125 herein granted the sum of Nine Hundred Seventy-five and no/100 Dollars ($975.00) per annum, in advance.

A 25% penalty will be added for payments received after due date.

The permit holder agrees to hold the City of Chicago harmless for any damage, relocation or replacement costs associated with damage, relocation or removal of private property caused by the City performing work in the public way.

Authority herein given and granted for a period of five (5) years from and after date of passage.

University Village Owner LLC.
(Door Swing)

[O2016-427]

Be It Ordained by the City Council of the City of Chicago:

SECTION 1. Permission and authority are hereby given and granted to University Village Owner LLC, upon the terms and subject to the conditions of this ordinance, to maintain and use, as now constructed, one (1) door swing projecting over the public right-of-way adjacent to its premises known as 1435 West 15th Street. Said door swing at West 15th Street measures three point five (3.5) feet in length and three point five (3.5) feet in width for a total of twelve point two five (12.25) square feet. The location of said privilege shall be as shown on print(s) kept on file with the Department of Business Affairs and Consumer Protection and the Office of the City Clerk. Said privilege shall be constructed in accordance with plans and specifications approved by the Department of Transportation (Division of Project Development).

This grant of privilege in the public way shall be subject to the provisions of Section 10-28-015 and all other required provisions of the Municipal Code of Chicago.

The grantee shall pay to the City of Chicago as compensation for the privilege Number 1121127 herein granted the sum of Seventy-five and no/100 Dollars ($75.00) per annum, in advance.

A 25% penalty will be added for payments received after due date.

The permit holder agrees to hold the City of Chicago harmless for any damage, relocation or replacement costs associated with damage, relocation or removal of private property caused by the City performing work in the public way.

Authority herein given and granted for a period of five (5) years from and after date of passage.

University Village Owner LLC.
(Fire Escapes)

[O2016-428]

Be It Ordained by the City Council of the City of Chicago:

SECTION 1. Permission and authority are hereby given and granted to University Village Owner LLC, upon the terms and subject to the conditions of this ordinance, to maintain and

use, as now constructed, two (2) fire escapes projecting over the public right-of-way adjacent to its premises known as 1435 West 15th Street. Said fire escape at West 15th Street measures one (1) at twenty (20) feet in length and three (3) feet in width for a total of sixty (60) square feet. Said fire escape at South Laflin Street measures one (1) at twenty (20) feet in length and three (3) feet in width for a total of sixty (60) square feet. The location of said privilege shall be as shown on print(s) kept on file with the Department of Business Affairs and Consumer Protection and the Office of the City Clerk. Said privilege shall be constructed in accordance with plans and specifications approved by the Department of Transportation (Division of Project Development).

This grant of privilege in the public way shall be subject to the provisions of Section 10-28-015 and all other required provisions of the Municipal Code of Chicago.

The grantee shall pay to the City of Chicago as compensation for the privilege Number 1121129 herein granted the sum of Eight Hundred and no/100 Dollars ($800.00) per annum, in advance.

A 25% penalty will be added for payments received after due date.

The permit holder agrees to hold the City of Chicago harmless for any damage, relocation or replacement costs associated with damage, relocation or removal of private property caused by the City performing work in the public way.

Authority herein given and granted for a period of five (5) years from and after date of passage.

University Village Owner LLC.
(Steps)

[O2016-430]

Be It Ordained by the City Council of the City of Chicago:

SECTION 1. Permission and authority are hereby given and granted to University Village Owner LLC, upon the terms and subject to the conditions of this ordinance, to construct, install, maintain and use two (2) steps on the public right-of-way adjacent to its premises known as 1435 West 15th Street. Said steps at public alley/corner of South Laflin Street and West 15th Street measure two (2) at two point four two (2.42) feet in length and two (2) feet in width for a total of nine point six eight (9.68) square feet. The location of said privilege shall be as shown on print(s) kept on file with the Department of Business Affairs and Consumer Protection and the Office of the City Clerk. Said privilege shall be constructed in accordance with plans and specifications approved by the Department of Transportation (Division of Project Development).

This grant of privilege in the public way shall be subject to the provisions of Section 10-28-015 and all other required provisions of the Municipal Code of Chicago.

The grantee shall pay to the City of Chicago as compensation for the privilege Number 1121130 herein granted the sum of Eight Hundred and no/100 Dollars ($800.00) per annum, in advance.

A 25% penalty will be added for payments received after due date.

The permit holder agrees to hold the City of Chicago harmless for any damage, relocation or replacement costs associated with damage, relocation or removal of private property caused by the City performing work in the public way.

Authority herein given and granted for a period of five (5) years from and after date of passage.

The UPS Store No. 2850.

[O2016-238]

Be It Ordained by the City Council of the City of Chicago:

SECTION 1. Permission and authority are hereby given and granted to The UPS Store Number 2850, upon the terms and subject to the conditions of this ordinance, to maintain and use one (1) sign projecting over the public right-of-way attached to its premises known as 1333 West Devon Avenue. Said sign structure measures as follows: along West Devon Avenue, at twelve point five (12.5) feet in length, two point one seven (2.17) feet in height and eleven point eight three (11.83) feet above grade level. The location of said privilege shall be as shown on print(s) kept on file with the Department of Business Affairs and Consumer Protection and the Office of the City Clerk. Said privilege shall be constructed in accordance with plans and specifications approved by the Department of Transportation (Division of Project Development) and the Zoning Department -- Signs.

This grant of privilege in the public way shall be subject to the provisions of Section 10-28-015 and all other required provisions of the Municipal Code of Chicago.

The grantee shall pay to the City of Chicago as compensation for the privilege Number 1120902 herein granted the sum of Three Hundred and no/100 Dollars ($300.00) per annum, in advance.

A 25% penalty will be added for payments received after due date.

The permit holder agrees to hold the City of Chicago harmless for any damage, relocation or replacement costs associated with damage, relocation or removal of private property caused by the City performing work in the public way.

Authority herein given and granted for a period of five (5) years from and after December 8, 2015.

Weed-Sheffield LLC.

[O2016-396]

Be It Ordained by the City Council of the City of Chicago:

SECTION 1. Permission and authority are hereby given and granted to Weed-Sheffield LLC, upon the terms and subject to the conditions of this ordinance, to maintain and use, as now constructed, one (1) door swing on the public right-of-way adjacent to its premises known as 1001 West North Avenue. Said door swing at West North Avenue measures three (3) feet in length and two point seven five (2.75) feet in width for a total of eight point two five (8.25) square feet. The location of said privilege shall be as shown on print(s) kept on file with the Department of Business Affairs and Consumer Protection and the Office of the City Clerk. Said privilege shall be constructed in accordance with plans and specifications approved by the Department of Transportation (Division of Project Development).

This grant of privilege in the public way shall be subject to the provisions of Section 10-28-015 and all other required provisions of the Municipal Code of Chicago.

The grantee shall pay to the City of Chicago as compensation for the privilege Number 1121000 herein granted the sum of Seventy-five and no/100 Dollars ($75.00) per annum, in advance.

A 25% penalty will be added for payments received after due date.

The permit holder agrees to hold the City of Chicago harmless for any damage, relocation or replacement costs associated with damage, relocation or removal of private property caused by the City performing work in the public way.

Authority herein given and granted for a period of five (5) years from and after July 29, 2014.

West Egg Cafe.

[O2016-455]

Be It Ordained by the City Council of the City of Chicago:

SECTION 1. Permission and authority are hereby given and granted to West Egg Cafe, upon the terms and subject to the conditions of this ordinance, to maintain and use one (1) sign projecting over the public right-of-way attached to its premises known as 620 North Fairbanks Court. Said sign structure measures as follows: along North Fairbanks Court, at one point nine two (1.92) feet in length, three (3) feet in height and nine point five (9.5) feet above grade level. The location of said privilege shall be as shown on print(s) kept on file with the Department of Business Affairs and Consumer Protection and the Office of the City Clerk. Said privilege shall be constructed in accordance with plans and specifications approved by the Department of Transportation (Division of Project Development) and the Zoning Department -- Signs.

This grant of privilege in the public way shall be subject to the provisions of Section 10-28-015 and all other required provisions of the Municipal Code of Chicago.

The grantee shall pay to the City of Chicago as compensation for the privilege Number 1119854 herein granted the sum of One Hundred and no/100 Dollars ($100.00) per annum, in advance.

A 25% penalty will be added for payments received after due date.

The permit holder agrees to hold the City of Chicago harmless for any damage, relocation or replacement costs associated with damage, relocation or removal of private property caused by the City performing work in the public way.

Authority herein given and granted for a period of five (5) years from and after date of passage.

WR Property Management LLC.

[O2016-240]

Be It Ordained by the City Council of the City of Chicago:

SECTION 1. Permission and authority are hereby given and granted to WR Property Management LLC, upon the terms and subject to the conditions of this ordinance, to maintain and use, as now constructed, one (1) fire escape projecting over the public right-of-way adjacent to its premises known as 1055 West Granville Avenue. Said fire escape at public alley measures twenty-eight point five (28.5) feet in length and five (5) feet in width for a total

of one hundred forty-two point five (142.5) square feet. The location of said privilege shall be as shown on print(s) kept on file with the Department of Business Affairs and Consumer Protection and the Office of the City Clerk. Said privilege shall be constructed in accordance with plans and specifications approved by the Department of Transportation (Division of Project Development).

This grant of privilege in the public way shall be subject to the provisions of Section 10-28-015 and all other required provisions of the Municipal Code of Chicago.

The grantee shall pay to the City of Chicago as compensation for the privilege Number 1121061 herein granted the sum of Four Hundred and no/100 Dollars ($400.00) per annum, in advance.

A 25% penalty will be added for payments received after due date.

The permit holder agrees to hold the City of Chicago harmless for any damage, relocation or replacement costs associated with damage, relocation or removal of private property caused by the City performing work in the public way.

Authority herein given and granted for a period of five (5) years from and after October 6, 2015.

9/20/14 The Goose Island 312 Urban Block Party.

[O2016-383]

Be It Ordained by the City Council of the City of Chicago:

SECTION 1. Permission and authority are hereby given and granted to 9/20/14 The Goose Island 312 Urban Block Party, upon the terms and subject to the conditions of this ordinance, to maintain and use, as now constructed, one (1) pipe (auger) projecting over the public right-of-way adjacent to its premises known as 1800 West Fulton Street. Said pipe (auger) at public alley measures seven point five (7.5) feet in length and one (1) foot in width for a total of seven point five (7.5) square feet. Said pipe (auger) is used for unloading of spent grain from brewery into truck bed through pipe (auger) which will hang above street at approximately fifteen (15) feet above grade level. The location of said privilege shall be as shown on print(s) kept on file with the Department of Business Affairs and Consumer Protection and the Office of the City Clerk. Said privilege shall be constructed in accordance with plans and specifications approved by the Department of Transportation (Office of Underground Coordination) and the Department of Water Management.

This grant of privilege in the public way shall be subject to the provisions of Section 10-28-015 and all other required provisions of the Municipal Code of Chicago.

The grantee shall pay to the City of Chicago as compensation for the privilege Number 1120985 herein granted the sum of Four Hundred and no/100 Dollars ($400.00) per annum, in advance.

A 25% penalty will be added for payments received after due date.

The permit holder agrees to hold the City of Chicago harmless for any damage, relocation or replacement costs associated with damage, relocation or removal of private property caused by the City performing work in the public way.

Authority herein given and granted for a period of five (5) years from and after date of passage.

---

151 Franklin LLC.
(Caissons)

[O2016-457]

Be It Ordained by the City Council of the City of Chicago:

SECTION 1. Permission and authority are hereby given and granted to 151 Franklin LLC, upon the terms and subject to the conditions of this ordinance, to construct, install, maintain and use ten (10) caissons under the public right-of-way adjacent to its premises known as 151 North Franklin Street. Said caisson at North Franklin Street measures one (1) at twelve (12) feet in length and two point zero eight (2.08) feet in width for a total of twenty-four point nine six (24.96) square feet. Said caisson shall be approximately twenty-four (24) feet below grade level. Said caissons at West Randolph Street measure three (3) at three point two five (3.25) feet in length and point six seven (.67) foot in width for a total of six point five three (6.53) square feet. Said caissons shall be approximately twenty (20) feet below grade level. Said caissons at West Randolph Street measure two (2) at fourteen point four two (14.42) feet in length and five point three three (5.33) feet in width for a total of one hundred fifty-three point seven two (153.72) square feet. Said caissons shall be approximately twenty-five (25) feet below grade level. Said caissons at West Couch Place measure two (2) at fourteen (14) feet in length and four point seven five (4.75) feet in width for a total of one hundred thirty-three (133) square feet. Said caissons shall be approximately twenty-five (25) feet below grade level. Said caissons at West Couch Place measure two (2) at three point two five (3.25) feet in length and point six seven (.67) foot in width for a total of four point three six (4.36) square feet. Said caissons shall be approximately twenty (20) feet below grade level. The location of said privilege shall be as shown on print(s) kept on file with the Department of Business Affairs and Consumer Protection and the Office of the City Clerk. Said privilege shall be constructed in accordance with plans and specifications approved by the Department of Planning and Development and the Department of Transportation (Office of Underground Coordination).

This grant of privilege in the public way shall be subject to the provisions of Section 10-28-015 and all other required provisions of the Municipal Code of Chicago.

The grantee shall pay to the City of Chicago as compensation for the privilege Number 1121100 herein granted the sum of Four Hundred and no/100 Dollars ($400.00) per annum, in advance.

A 25% penalty will be added for payments received after due date.

The permit holder agrees to hold the City of Chicago harmless for any damage, relocation or replacement costs associated with damage, relocation or removal of private property caused by the City performing work in the public way.

Authority herein given and granted for a period of five (5) years from and after date of passage.

---

151 Franklin LLC.
(Earth Retention Systems)

[O2016-458]

Be It Ordained by the City Council of the City of Chicago:

SECTION 1. Permission and authority are hereby given and granted to 151 Franklin LLC, upon the terms and subject to the conditions of this ordinance, to construct, install, maintain and use four (4) earth retention systems under the public right-of-way adjacent to its premises known as 151 North Franklin Street. Said earth retention system at West Couch Place measures one (1) at one hundred thirteen point seven five (113.75) feet in length and one point five (1.5) feet in width for a total of one hundred seventy point six three (170.63) square feet. Said earth retention system is approximately eighty (80) feet in depth. Said earth retention system at West Couch Place measures one (1) at sixty-five point one seven (65.17) feet in length and one point five (1.5) feet in width for a total of ninety-seven point seven six (97.76) square feet. Said earth retention system is approximately eighty (80) feet in depth. Said earth retention system at West Randolph Street measures one (1) at one hundred thirteen point seven five (113.75) feet in length and one point three three (1.33) feet in width for a total of one hundred fifty-one point two nine (151.29) square feet. Said earth retention system is approximately eighty (80) feet in depth. Said earth retention system at West Randolph Street measures one (1) at sixty-five point one seven (65.17) feet in length and one point three three (1.33) feet in width for a total of eighty-six point six eight (86.68) square feet. Said earth retention system is approximately eighty (80) feet in depth. The location of said privilege shall be as shown on print(s) kept on file with the Department of Business Affairs and Consumer Protection and the Office of the City Clerk. Said privilege shall be constructed in accordance with plans and specifications approved by the Department of Transportation (Office of Underground Coordination).

This grant of privilege in the public way shall be subject to the provisions of Section 10-28-015 and all other required provisions of the Municipal Code of Chicago.

The grantee shall pay to the City of Chicago as compensation for the privilege Number 1121101 herein granted the sum of One Thousand Six Hundred and no/100 Dollars ($1,600.00) per annum, in advance.

A 25% penalty will be added for payments received after due date.

The permit holder agrees to hold the City of Chicago harmless for any damage, relocation or replacement costs associated with damage, relocation or removal of private property caused by the City performing work in the public way.

Authority herein given and granted for a period of five (5) years from and after date of passage.

---

175 Jackson LLC.

[O2016-459]

Be It Ordained by the City Council of the City of Chicago:

SECTION 1. Permission and authority are hereby given and granted to 175 Jackson LLC, upon the terms and subject to the conditions of this ordinance, to maintain and use, as now constructed, four (4) vaults under the public right-of-way adjacent to its premises known as 175 West Jackson Boulevard. Said vault at South Wells Street measures one (1) at three hundred ninety-six (396) feet in length and twelve point five (12.5) feet in width for a total of four thousand nine hundred fifty (4,950) square feet. Existing vault is used for storage. Said vault at South Financial Place measures one (1) at four hundred thirteen (413) feet in length and nine (9) feet in width for a total of three thousand seven hundred seventeen (3,717) square feet. Existing vault is used for storage. Said vault at West Van Buren Street measures one (1) at two hundred thirty-four (234) feet in length and eleven (11) feet in width for a total of two thousand five hundred seventy-four (2,574) square feet. Existing vault is used for storage. Said vault at West Jackson Boulevard measures one (1) at two hundred thirty-four (234) feet in length and eleven (11) feet in width for a total of two thousand five hundred seventy-four (2,574) square feet. Existing vault is used for storage. The location of said privilege shall be as shown on print(s) kept on file with the Department of Business Affairs and Consumer Protection and the Office of the City Clerk. Said privilege shall be constructed in accordance with plans and specifications approved by the Department of Transportation (Office of Underground Coordination).

This grant of privilege in the public way shall be subject to the provisions of Section 10-28-015 and all other required provisions of the Municipal Code of Chicago.

The grantee shall pay to the City of Chicago as compensation for the privilege Number 1120873 herein granted the sum of Eighty-one Thousand Fifty-five and no/100 Dollars ($81,055.00) per annum, in advance.

A 25% penalty will be added for payments received after due date.

The permit holder agrees to hold the City of Chicago harmless for any damage, relocation or replacement costs associated with damage, relocation or removal of private property caused by the City performing work in the public way.

Authority herein given and granted for a period of five (5) years from and after October 6, 2015.

---

215 West Lake Street Investments LLC.

[O2016-460]

Be It Ordained by the City Council of the City of Chicago:

SECTION 1. Permission and authority are hereby given and granted to 215 West Lake Street Investments LLC, upon the terms and subject to the conditions of this ordinance, to construct, install, maintain and use three (3) planters on the public right-of-way for beautification purposes adjacent to its premises known as 215 West Lake Street. Said planters at West Lake Street measure three (3) at eighteen (18) feet in length and four (4) feet in width for a total of two hundred sixteen (216) square feet. Grantee must allow the required clear and unobstructed space for pedestrian passage at all times per rules and regulations approved by the Department of Transportation. The location of said privilege shall be as shown on print(s) kept on file with the Department of Business Affairs and Consumer Protection and the Office of the City Clerk. Said privilege shall be constructed in accordance with plans and specifications approved by the Department of Planning and Development and the Department of Transportation (Division of Project Development).

This grant of privilege in the public way shall be subject to the provisions of Section 10-28-015 and all other required provisions of the Municipal Code of Chicago.

The grantee shall pay to the City of Chicago as compensation for the privilege Number 1120600 herein granted the sum of Zero and no/100 Dollars ($0.00) per annum, in advance.

A 25% penalty will be added for payments received after due date.

The permit holder agrees to hold the City of Chicago harmless for any damage, relocation or replacement costs associated with damage, relocation or removal of private property caused by the City performing work in the public way.

Authority herein given and granted for a period of five (5) years from and after date of passage.

---

250 East Pearson Condominium Association.
(Caissons)

[O2016-284]

Be It Ordained by the City Council of the City of Chicago:

SECTION 1. Permission and authority are hereby given and granted to 250 East Pearson Condominium Association, upon the terms and subject to the conditions of this ordinance, to maintain and use, as now constructed, twelve (12) caissons under the public right-of-way adjacent to its premises known as 250 East Pearson Street. Said caisson at East Pearson Street measures one (1) at four point six (4.6) feet in length and three point four (3.4) feet in width for a total of fifteen point six four (15.64) square feet. Said caisson at East Pearson Street measures one (1) at seven (7) feet in length and two (2) feet in width for a total of fourteen (14) square feet. Said caisson at East Pearson Street measures one (1) at eleven point six (11.6) feet in length and three point four (3.4) feet in width for a total of thirty-nine point four four (39.44) square feet. Said caisson at East Pearson Street measures one (1) at twelve point six (12.6) feet in length and three (3) feet in width for a total of thirty-seven point eight (37.8) square feet. Said caisson at East Pearson Street measures one (1) at twelve (12) feet in length and three point four (3.4) feet in width for a total of forty point eight (40.8) square feet. Said caisson at East Pearson Street measures one (1) at eleven point six (11.6) feet in length and two (2) feet in width for a total of twenty-three point two (23.2) square feet. Said caisson at East Pearson Street measures one (1) at thirteen point six (13.6) feet in length and five point four (5.4) feet in width for a total of seventy-three point four four (73.44) square feet. Said caisson at East Pearson Street measures one (1) at three (3) feet in length and three (3) feet in width for a total of nine (9) square feet. Said caisson at East Pearson Street measures one (1) at fourteen (14) feet in length and seven point seven (7.7) feet in width for a total of one hundred seven point eight (107.8) square feet. Said caisson at East Pearson Street measures one (1) at thirteen (13) feet in length and three (3) feet in width for a total of thirty-nine (39) square feet. Said caisson at East Pearson Street measures one (1) at ten (10) feet in length and three (3) feet in width for a total of thirty (30) square feet. Said caisson at East Pearson Street measures one (1) at seven (7) feet in length and one point eight (1.8) feet in width for a total of twelve point six (12.6) square feet. The location of said privilege shall be as shown on print(s) kept on file with the Department of Business Affairs and Consumer Protection and the Office of the City Clerk. Said privilege shall be constructed in accordance with plans and specifications approved by the Department of Planning and Development and the Department of Transportation (Office of Underground Coordination).

This grant of privilege in the public way shall be subject to the provisions of Section 10-28-015 and all other required provisions of the Municipal Code of Chicago.

The grantee shall pay to the City of Chicago as compensation for the privilege Number 1120981 herein granted the sum of Four Hundred and no/100 Dollars ($400.00) per annum, in advance.

A 25% penalty will be added for payments received after due date.

The permit holder agrees to hold the City of Chicago harmless for any damage, relocation or replacement costs associated with damage, relocation or removal of private property caused by the City performing work in the public way.

Authority herein given and granted for a period of five (5) years from and after November 15, 2015.

---

250 East Pearson Condominium Association.
(Foundation Walls)

[O2016-286]

Be It Ordained by the City Council of the City of Chicago:

SECTION 1. Permission and authority are hereby given and granted to 250 East Pearson Condominium Association, upon the terms and subject to the conditions of this ordinance, to maintain and use, as now constructed, three (3) foundation walls under the public right-of-way adjacent to its premises known as 250 East Pearson Street. Said foundation walls at East Pearson Street measure: one (1) at three point five (3.5) feet in length and eight (8) feet in width for a total of twenty-eight (28) square feet. Existing foundation wall is approximately seventeen (17) feet in depth. One (1) at one hundred seventy-five point five (175.5) feet in length and one point six seven (1.67) feet in width for a total of two hundred ninety-three point zero nine (293.09) square feet. Existing foundation wall is approximately seventeen (17) feet in depth. One (1) at thirty-four (34) feet in length and one point six seven (1.67) feet in width for a total of fifty-six point seven eight (56.78) square feet. Existing foundation wall is approximately seventeen (17) feet in depth. The location of said privilege shall be as shown on print(s) kept on file with the Department of Business Affairs and Consumer Protection and the Office of the City Clerk. Said privilege shall be constructed in accordance with plans and specifications approved by the Department of Planning and Development and the Department of Transportation (Office of Underground Coordination).

This grant of privilege in the public way shall be subject to the provisions of Section 10-28-015 and all other required provisions of the Municipal Code of Chicago.

The grantee shall pay to the City of Chicago as compensation for the privilege Number 1120979 herein granted the sum of One Thousand Two Hundred and no/100 Dollars ($1,200.00) per annum, in advance.

A 25% penalty will be added for payments received after due date.

The permit holder agrees to hold the City of Chicago harmless for any damage, relocation or replacement costs associated with damage, relocation or removal of private property caused by the City performing work in the public way.

Authority herein given and granted for a period of five (5) years from and after November 15, 2015.

---

250 East Pearson Condominium Association.
(Grease Separator)

[O2016-289]

Be It Ordained by the City Council of the City of Chicago:

SECTION 1. Permission and authority are hereby given and granted to 250 East Pearson Condominium Association, upon the terms and subject to the conditions of this ordinance, to maintain and use, as now constructed, one (1) grease separator under the public right-of-way adjacent to its premises known as 250 East Pearson Street. Said grease separator at East Pearson Street measures thirteen (13) feet in length and point six seven (.67) foot in width for a total of eight point seven one (8.71) square feet. Existing grease separator is approximately two (2) feet in depth. The location of said privilege shall be as shown on print(s) kept on file with the Department of Business Affairs and Consumer Protection and the Office of the City Clerk. Said privilege shall be constructed in accordance with plans and specifications approved by the Department of Transportation (Division of Project Development), the Department of Transportation (Office of Underground Coordination) and the Department of Water Management.

This grant of privilege in the public way shall be subject to the provisions of Section 10-28-015 and all other required provisions of the Municipal Code of Chicago.

The grantee shall pay to the City of Chicago as compensation for the privilege Number 1120982 herein granted the sum of Four Hundred and no/100 Dollars ($400.00) per annum, in advance.

A 25% penalty will be added for payments received after due date.

The permit holder agrees to hold the City of Chicago harmless for any damage, relocation or replacement costs associated with damage, relocation or removal of private property caused by the City performing work in the public way.

Authority herein given and granted for a period of five (5) years from and after November 15, 2015.

250 East Pearson Condominium Association.
(Lint Tanks)

[O2016-291]

Be It Ordained by the City Council of the City of Chicago:

SECTION 1. Permission and authority are hereby given and granted to 250 East Pearson Condominium Association, upon the terms and subject to the conditions of this ordinance, to maintain and use, as now constructed, two (2) lint tanks under the public right-of-way adjacent to its premises known as 250 East Pearson Street. Said lint tanks at East Pearson Street measure two (2) at seven point four (7.4) feet in length and two point six (2.6) feet in width for a total of thirty-eight point four eight (38.48) square feet. Existing lint tanks are approximately two (2) feet in depth. The location of said privilege shall be as shown on print(s) kept on file with the Department of Business Affairs and Consumer Protection and the Office of the City Clerk. Said privilege shall be constructed in accordance with plans and specifications approved by the Department of Transportation (Office of Underground Coordination) and the Department of Water Management.

This grant of privilege in the public way shall be subject to the provisions of Section 10-28-015 and all other required provisions of the Municipal Code of Chicago.

The grantee shall pay to the City of Chicago as compensation for the privilege Number 1120980 herein granted the sum of Eight Hundred and no/100 Dollars ($800.00) per annum, in advance.

A 25% penalty will be added for payments received after due date.

The permit holder agrees to hold the City of Chicago harmless for any damage, relocation or replacement costs associated with damage, relocation or removal of private property caused by the City performing work in the public way.

Authority herein given and granted for a period of five (5) years from and after November 15, 2015.

---

405 North Wabash LLC.

[O2016-461]

Be It Ordained by the City Council of the City of Chicago:

SECTION 1. Permission and authority are hereby given and granted to 405 North Wabash LLC, upon the terms and subject to the conditions of this ordinance, to maintain and use, as now constructed, two (2) planters on the public right-of-way for beautification purposes

adjacent to its premises known as 405 North Wabash Avenue. Said planters at North Wabash Avenue measure one (1) at sixty-seven point zero eight (67.08) feet in length and ten point five eight (10.58) feet in width for a total of seven hundred nine point seven one (709.71) square feet and one (1) at ten point five eight (10.58) feet in length and six (6) feet in width for a total of sixty-three point four eight (63.48) square feet. Grantee must allow the required clear and unobstructed space for pedestrian passage at all times per rules and regulations approved by the Department of Transportation. The location of said privilege shall be as shown on print(s) kept on file with the Department of Business Affairs and Consumer Protection and the Office of the City Clerk. Said privilege shall be constructed in accordance with plans and specifications approved by the Department of Planning and Development and the Department of Transportation (Division of Project Development).

This grant of privilege in the public way shall be subject to the provisions of Section 10-28-015 and all other required provisions of the Municipal Code of Chicago.

The grantee shall pay to the City of Chicago as compensation for the privilege Number 1120989 herein granted the sum of Zero and no/100 Dollars ($0.00) per annum, in advance.

A 25% penalty will be added for payments received after due date.

The permit holder agrees to hold the City of Chicago harmless for any damage, relocation or replacement costs associated with damage, relocation or removal of private property caused by the City performing work in the public way.

Authority herein given and granted for a period of five (5) years from and after date of passage.

---

829 North Milwaukee Avenue LLC.

[O2016-398]

Be It Ordained by the City Council of the City of Chicago:

SECTION 1. Permission and authority are hereby given and granted to 829 North Milwaukee Avenue LLC, upon the terms and subject to the conditions of this ordinance, to maintain and use one (1) sign projecting over the public right-of-way attached to its premises known as 829 North Milwaukee Avenue. Said sign structure measures as follows: along North Milwaukee Avenue, at twenty-two (22) feet in length, one point two five (1.25) feet in height and eleven (11) feet above grade level. The location of said privilege shall be as shown on print(s) kept on file with the Department of Business Affairs and Consumer Protection and the Office of the City Clerk. Said privilege shall be constructed in accordance with plans and specifications approved by the Department of Transportation (Division of Project Development) and the Zoning Department -- Signs.

This grant of privilege in the public way shall be subject to the provisions of Section 10-28-015 and all other required provisions of the Municipal Code of Chicago.

The grantee shall pay to the City of Chicago as compensation for the privilege Number 1120444 herein granted the sum of Three Hundred and no/100 Dollars ($300.00) per annum, in advance.

A 25% penalty will be added for payments received after due date.

The permit holder agrees to hold the City of Chicago harmless for any damage, relocation or replacement costs associated with damage, relocation or removal of private property caused by the City performing work in the public way.

Authority herein given and granted for a period of five (5) years from and after date of passage.

---

850 Investors LLC.

[O2016-294]

Be It Ordained by the City Council of the City of Chicago:

SECTION 1. Permission and authority are hereby given and granted to 850 Investors LLC, upon the terms and subject to the conditions of this ordinance, to maintain and use, as now constructed, two (2) planters on the public right-of-way for beautification purposes adjacent to its premises known as 850 North Lake Shore Drive. Said planter at East Chestnut Street measures one (1) at ninety-six point seven five (96.75) feet in length and six (6) feet in width for a total of five hundred eighty point five (580.5) square feet. Said planter at East Chestnut Street measures one (1) at fifty-two point zero eight (52.08) feet in length and six (6) feet in width for a total of three hundred twelve point four eight (312.48) square feet. Grantee must allow the required clear and unobstructed space for pedestrian passage at all times per rules and regulations approved by the Department of Transportation. The location of said privilege shall be as shown on print(s) kept on file with the Department of Business Affairs and Consumer Protection and the Office of the City Clerk. Said privilege shall be constructed in accordance with plans and specifications approved by the Department of Planning and Development and the Department of Transportation (Division of Project Development).

This grant of privilege in the public way shall be subject to the provisions of Section 10-28-015 and all other required provisions of the Municipal Code of Chicago.

The grantee shall pay to the City of Chicago as compensation for the privilege Number 1120728 herein granted the sum of Zero and no/100 Dollars ($0.00) per annum, in advance.

A 25% penalty will be added for payments received after due date.

The permit holder agrees to hold the City of Chicago harmless for any damage, relocation or replacement costs associated with damage, relocation or removal of private property caused by the City performing work in the public way.

Authority herein given and granted for a period of five (5) years from and after January 13, 2014.

1650 -- 1654 West Division LLC.

[O2016-231]

Be It Ordained by the City Council of the City of Chicago:

SECTION 1. Permission and authority are hereby given and granted to 1650 -- 1654 West Division LLC, upon the terms and subject to the conditions of this ordinance, to construct, install, maintain and use eight (8) balconies projecting over the public right-of-way adjacent to its premises known as 1664 West Division Street. Said balconies at West Division Street measure one (1) at seventeen point five (17.5) feet in length and five point nine two (5.92) feet in width for a total of one hundred three point six (103.6) square feet, one (1) at thirty point seven five (30.75) feet in length and six point nine two (6.92) feet in width for a total of two hundred twelve point seven nine (212.79) square feet, one (1) at thirty point seven five (30.75) feet in length and six point nine two (6.92) feet in width for a total of two hundred twelve point seven nine (212.79) square feet, one (1) at twenty-five point four two (25.42) feet in length and six point nine two (6.92) feet in width for a total of one hundred seventy-five point nine one (175.91) square feet, one (1) at twenty-five point four two (25.42) feet in length and six point nine two (6.92) feet in width for a total of one hundred seventy-five point nine one (175.91) square feet, one (1) at twenty-five point four two (25.42) feet in length and six point nine two (6.92) feet in width for a total of one hundred seventy-five point nine one (175.91) square feet, one (1) at twelve point six six (12.66) feet in length and five point nine two (5.92) feet in width for a total of seventy-four point nine five (74.95) square feet and one (1) at twelve point six six (12.66) feet in length and five point nine two (5.92) feet in width for a total of seventy-four point nine five (74.95) square feet. The location of said privilege shall be as shown on print(s) kept on file with the Department of Business Affairs and Consumer Protection and the Office of the City Clerk. Said privilege shall be constructed in accordance with plans and specifications approved by the Department of Planning and Development and the Department of Transportation (Division of Project Development).

This grant of privilege in the public way shall be subject to the provisions of Section 10-28-015 and all other required provisions of the Municipal Code of Chicago.

The grantee shall pay to the City of Chicago as compensation for the privilege Number 1119687 herein granted the sum of Six Hundred and no/100 Dollars ($600.00) per annum, in advance.

A 25% penalty will be added for payments received after due date.

The permit holder agrees to hold the City of Chicago harmless for any damage, relocation or replacement costs associated with damage, relocation or removal of private property caused by the City performing work in the public way.

Authority herein given and granted for a period of five (5) years from and after date of passage.

4050 North Lincoln Lofts Condominium Association.

[O2016-258]

Be It Ordained by the City Council of the City of Chicago:

SECTION 1. Permission and authority are hereby given and granted to 4050 North Lincoln Lofts Condominium Association, upon the terms and subject to the conditions of this ordinance, to maintain and use, as now constructed, nine (9) balconies projecting over the public right-of-way adjacent to its premises known as 4050 North Lincoln Avenue. Said balconies at North Lincoln Avenue measure nine (9) at nine point six seven (9.67) feet in length and five point six seven (5.67) feet in width for a total of four hundred ninety-three point four six (493.46) square feet. The location of said privilege shall be as shown on print(s) kept on file with the Department of Business Affairs and Consumer Protection and the Office of the City Clerk. Said privilege shall be constructed in accordance with plans and specifications approved by the Department of Planning and Development and the Department of Transportation (Division of Project Development).

This grant of privilege in the public way shall be subject to the provisions of Section 10-28-015 and all other required provisions of the Municipal Code of Chicago.

The grantee shall pay to the City of Chicago as compensation for the privilege Number 1121098 herein granted the sum of Six Hundred Seventy-five and no/100 Dollars ($675.00) per annum, in advance.

A 25% penalty will be added for payments received after due date.

The permit holder agrees to hold the City of Chicago harmless for any damage, relocation or replacement costs associated with damage, relocation or removal of private property caused by the City performing work in the public way.

Authority herein given and granted for a period of five (5) years from and after March 10, 2014.

AMENDMENT OF GRANTS OF PRIVILEGE IN PUBLIC WAY.

The Committee on Transportation and Public Way submitted the following report:

CHICAGO, January 28, 2016.

To the President and Members of the City Council:

Your Committee on Transportation and Public Way begs leave to report and recommend that Your Honorable Body *Pass* amendments to various ordinances passed by the City Council of the City of Chicago for grants of privilege in the public way. These ordinances were referred to the committee on January 13, 2016.

This recommendation was concurred in unanimously by a viva voce vote of the members of the committee, with no dissenting vote.

Respectfully submitted,

(Signed) ANTHONY BEALE,
Chairman.

On motion of Alderman Beale, the said proposed ordinances transmitted with the foregoing committee report were *Passed* by yeas and nays as follows:

Yeas -- Aldermen Moreno, Hopkins, Dowell, Burns, Hairston, Sawyer, Mitchell, Harris, Beale, Sadlowski Garza, Thompson, Cárdenas, Quinn, Burke, Lopez, Foulkes, D. Moore, Curtis, O'Shea, Cochran, Brookins, Muñoz, Zalewski, Scott, Solis, Burnett, Ervin, Taliaferro, Reboyras, Santiago, Waguespack, Mell, Ramirez-Rosa, Villegas, Mitts, Sposato, Laurino, O'Connor, Napolitano, Reilly, Smith, Tunney, Arena, Cappleman, Pawar, Osterman, J. Moore, Silverstein -- 48.

Nays -- None.

Alderman Beale moved to reconsider the foregoing vote. The motion was lost.

The following are said ordinances as passed (the italic heading in each case not being a part of the ordinance):

The Columbian Condominium Association.

[O2016-506]

Be It Ordained by the City Council of the City of Chicago:

SECTION 1. The ordinance passed by the City Council of the City of Chicago for The Columbian Condominium Association on November 18, 2015 and printed upon page 14096 of the *Journal of the Proceedings of the City Council of the City of Chicago* is hereby amended by deleting the words: "eighteen (18) light fixtures projecting over the public right-of-way adjacent to its premises known as 1160 South Michigan Avenue. Said light fixtures at South Michigan Avenue measure eight (8) at one (1) foot in length, point nine two (.92) foot in width and nine hundred ninety-nine thousand nine hundred ninety-nine (0) feet above grade level. Said light fixtures at South Michigan Avenue measure two (2) at point zero eight (.08) foot in length, one point five (1.5) feet in width and nine hundred ninety-nine thousand nine hundred ninety-nine (0) feet above grade level. Said light fixtures at East Roosevelt Road measure eight (8) at one (1) foot in length, point nine two (.92) foot in width and nine hundred ninety-nine thousand nine hundred ninety-nine (0) feet above grade level" and inserting in their place the words: "eighteen (18) light fixtures in the public right-of-way adjacent to its premises known as 1160 South Michigan Avenue. Existing recessed directional uplights are flush with the sidewalk. Along South Michigan Avenue are ten (10) uplights. Eight (8) uplights each measure eleven (11) inches in diameter and two (2) uplights each measure one (1) foot, six (6) inches in diameter. Along East Roosevelt Road are eight (8) uplights. Each uplight measures eleven (11) inches in diameter. Grantee must allow at least six (6) feet of clear and unobstructed space for pedestrian passage at all times".

SECTION 2. This ordinance amendment shall be in effect upon its passage.

Power Sculpt Fitness.

[O2016-329]

Be It Ordained by the City Council of the City of Chicago:

SECTION 1. The ordinance passed by the City Council of the City of Chicago for Power Sculpt Fitness on November 18, 2015 and printed upon page 14169 of the *Journal of the Proceedings of the City Council of the City of Chicago* is hereby amended by deleting the words: "3229 North Lincoln Avenue" and inserting in their place the words: "3119 North Lincoln Avenue".

SECTION 2. This ordinance amendment shall be in effect upon its passage.

19 East.

[O2016-332]

Be It Ordained by the City Council of the City of Chicago:

SECTION 1. The ordinance passed by the City Council of the City of Chicago for 19 East on September 24, 2015 and printed upon page 7302 of the *Journal of the Proceedings of the City Council of the City of Chicago* is hereby amended by deleting the words: "Said occupation of space at public alley south of building measures:" and "Said occupation of space at public alley east of building measures:" and inserting in their place the words: "Said occupation of space at public alley east of building measures:" and "Said occupation of space at public alley south of building measures:".

SECTION 2. This ordinance amendment shall be in effect upon its passage.

GRANTS OF PRIVILEGE IN PUBLIC WAY FOR AWNINGS.

The Committee on Transportation and Public Way submitted the following report:

CHICAGO, January 28, 2016.

To the President and Members of the City Council:

Your Committee on Transportation and Public Way begs leave to report and recommend that Your Honorable Body *Pass* the proposed ordinances and substitute ordinance transmitted herewith to authorize the issuance of permits to various applicants for the installation, maintenance and use of awnings. These ordinances and substitute ordinance were referred to the committee on January 13, 2016.

This recommendation was concurred in unanimously by a viva voce vote of the members of the committee, with no dissenting vote.

Respectfully submitted,

(Signed) ANTHONY BEALE,
Chairman.

On motion of Alderman Beale, the said proposed ordinances and substitute ordinance transmitted with the foregoing committee report were *Passed* by yeas and nays as follows:

Yeas -- Aldermen Moreno, Hopkins, Dowell, Burns, Hairston, Sawyer, Mitchell, Harris, Beale, Sadlowski Garza, Thompson, Cárdenas, Quinn, Burke, Lopez, Foulkes, D. Moore, Curtis, O'Shea, Cochran, Brookins, Muñoz, Zalewski, Scott, Solis, Burnett, Ervin, Taliaferro, Reboyras, Santiago, Waguespack, Mell, Ramirez-Rosa, Villegas, Mitts, Sposato, Laurino, O'Connor, Napolitano, Reilly, Smith, Tunney, Arena, Cappleman, Pawar, Osterman, J. Moore, Silverstein -- 48.

Nays -- None.

Alderman Beale moved to reconsider the foregoing vote. The motion was lost.

The following are said ordinances as passed (the italic heading in each case not being a part of the ordinance):

Amador Liquors.

[O2016-252]

Be It Ordained by the City Council of the City of Chicago:

SECTION 1. Permission and authority are hereby given and granted to Amador Liquors, upon the terms and subject to the conditions of this ordinance, to maintain and use, as now constructed, one (1) awning projecting over the public right-of-way adjacent to its premises known as 1167 West 18th Street. Said awning at West 18th Street measures twenty-eight (28) feet in length and two point five (2.5) feet in width for a total of seventy (70) square feet. The location of said privilege shall be as shown on print(s) kept on file with the Department of Business Affairs and Consumer Protection and the Office of the City Clerk. Said privilege shall be constructed in accordance with plans and specifications approved by the Zoning Department -- Signs.

This grant of privilege in the public way shall be subject to the provisions of Section 10-28-015 and all other required provisions of the Municipal Code of Chicago.

The grantee shall pay to the City of Chicago as compensation for the privilege Number 1120936 herein granted the sum of Fifty-three and no/100 Dollars ($53.00) per annum, in advance.

A 25% penalty will be added for payments received after due date.

The permit holder agrees to hold the City of Chicago harmless for any damage, relocation or replacement costs associated with damage, relocation or removal of private property caused by the City performing work in the public way.

Authority herein given and granted for a period of five (5) years from and after March 18, 2014.

AT&T.

[O2016-249]

Be It Ordained by the City Council of the City of Chicago:

SECTION 1. Permission and authority are hereby given and granted to AT&T, upon the terms and subject to the conditions of this ordinance, to construct, install, maintain and use four (4) awnings projecting over the public right-of-way adjacent to its premises known as 1800 South Ashland Avenue. Said awnings at South Ashland Avenue measure four (4) at fourteen (14) feet in length and three (3) feet in width for a total of one hundred sixty-eight (168) square feet. The location of said privilege shall be as shown on print(s) kept on file with the Department of Business Affairs and Consumer Protection and the Office of the City Clerk. Said privilege shall be constructed in accordance with plans and specifications approved by the Zoning Department -- Signs.

This grant of privilege in the public way shall be subject to the provisions of Section 10-28-015 and all other required provisions of the Municipal Code of Chicago.

The grantee shall pay to the City of Chicago as compensation for the privilege Number 1120890 herein granted the sum of One Hundred Seventy-five and no/100 Dollars ($175.00) per annum, in advance.

A 25% penalty will be added for payments received after due date.

The permit holder agrees to hold the City of Chicago harmless for any damage, relocation or replacement costs associated with damage, relocation or removal of private property caused by the City performing work in the public way.

Authority herein given and granted for a period of five (5) years from and after date of passage.

Athletico.

[O2016-223]

Be It Ordained by the City Council of the City of Chicago:

SECTION 1. Permission and authority are hereby given and granted to Athletico, upon the

terms and subject to the conditions of this ordinance, to construct, install, maintain and use one (1) awning projecting over the public right-of-way adjacent to its premises known as 1509 South Michigan Avenue. Said awning at South Michigan Avenue measures twenty-three (23) feet in length and point seven five (.75) foot in width for a total of seventeen point two five (17.25) square feet. The location of said privilege shall be as shown on print(s) kept on file with the Department of Business Affairs and Consumer Protection and the Office of the City Clerk. Said privilege shall be constructed in accordance with plans and specifications approved by the Zoning Department -- Signs.

This grant of privilege in the public way shall be subject to the provisions of Section 10-28-015 and all other required provisions of the Municipal Code of Chicago.

The grantee shall pay to the City of Chicago as compensation for the privilege Number 1120510 herein granted the sum of Fifty and no/100 Dollars ($50.00) per annum, in advance.

A 25% penalty will be added for payments received after due date.

The permit holder agrees to hold the City of Chicago harmless for any damage, relocation or replacement costs associated with damage, relocation or removal of private property caused by the City performing work in the public way.

Authority herein given and granted for a period of five (5) years from and after date of passage.

Bang Bang.

[SO2016-217]

Be It Ordained by the City Council of the City of Chicago:

SECTION 1. Permission and authority are hereby given and granted to Bang Bang, upon the terms and subject to the conditions of this ordinance, to maintain and use, as now constructed, one (1) awning projecting over the public right-of-way adjacent to its premises known as 2051 North California Avenue. Said awning at North California Avenue measures twenty-three point eight three (23.83) feet in length and three (3) feet in width for a total of seventy-one point four nine (71.49) square feet. The location of said privilege shall be as shown on print(s) kept on file with the Department of Business Affairs and Consumer Protection and the Office of the City Clerk. Said privilege shall be constructed in accordance with plans and specifications approved by the Zoning Department -- Signs.

This grant of privilege in the public way shall be subject to the provisions of Section 10-28-015 and all other required provisions of the Municipal Code of Chicago.

The grantee shall pay to the City of Chicago as compensation for the privilege Number 1120420 herein granted the sum of Fifty and no/100 Dollars ($50.00) per annum, in advance.

A 25% penalty will be added for payments received after due date.

The permit holder agrees to hold the City of Chicago harmless for any damage, relocation or replacement costs associated with damage, relocation or removal of private property caused by the City performing work in the public way.

Authority herein given and granted for a period of five (5) years from and after date of passage.

CVS/Pharmacy No. 2934.

[O2016-296]

Be It Ordained by the City Council of the City of Chicago:

SECTION 1. Permission and authority are hereby given and granted to CVS/Pharmacy Number 2934, upon the terms and subject to the conditions of this ordinance, to maintain and use, as now constructed, ten (10) awnings projecting over the public right-of-way adjacent to its premises known as 208 West Washington Street. Said awnings at West Washington Street measure one (1) at eleven point six seven (11.67) feet in length and three point three three (3.33) feet in width for a total of thirty-eight point eight six (38.86) square feet, one (1) at eleven point six seven (11.67) feet in length and three point three three (3.33) feet in width for a total of thirty-eight point eight six (38.86) square feet and one (1) at eleven point six seven (11.67) feet in length and three point three three (3.33) feet in width for a total of thirty-eight point eight six (38.86) square feet. Said awnings at North Wells Street measure one (1) at eleven point six seven (11.67) feet in length and three point three three (3.33) feet in width for a total of thirty-eight point eight six (38.86) square feet, one (1) at eleven point six seven (11.67) feet in length and three point three three (3.33) feet in width for a total of thirty-eight point eight six (38.86) square feet, one (1) at eleven point six seven (11.67) feet in length and three point three three (3.33) feet in width for a total of thirty-eight point eight six (38.86) square feet, one (1) at eleven point six seven (11.67) feet in length and three point three three (3.33) feet in width for a total of thirty-eight point eight six (38.86) square feet, one (1) at eleven point six seven (11.67) feet in length and three point three three (3.33) feet in width for a total of thirty-eight point eight six (38.86) square feet, one (1) at eleven point six seven (11.67) feet in length and three point three three (3.33) feet in width for a total of thirty-eight point eight six (38.86) square feet and one (1) at eleven point six seven (11.67) feet in length and three point three three (3.33) feet in width for a total of thirty-eight point eight six (38.86) square feet. The location of said privilege shall be as shown on print(s) kept on file with the Department of Business Affairs and Consumer Protection and the Office of the City Clerk. Said privilege shall be constructed in accordance with plans and specifications approved by the Zoning Department -- Signs.

This grant of privilege in the public way shall be subject to the provisions of Section 10-28-015 and all other required provisions of the Municipal Code of Chicago.

The grantee shall pay to the City of Chicago as compensation for the privilege Number 1120878 herein granted the sum of One Hundred Seventy-five and no/100 Dollars ($175.00) per annum, in advance.

A 25% penalty will be added for payments received after due date.

The permit holder agrees to hold the City of Chicago harmless for any damage, relocation or replacement costs associated with damage, relocation or removal of private property caused by the City performing work in the public way.

Authority herein given and granted for a period of five (5) years from and after December 8, 2015.

Drybar Holdings LLC.

[O2016-219]

Be It Ordained by the City Council of the City of Chicago:

SECTION 1. Permission and authority are hereby given and granted to Drybar Holdings LLC, upon the terms and subject to the conditions of this ordinance, to construct, install, maintain and use one (1) awning projecting over the public right-of-way adjacent to its premises known as 755 North Wells Street. Said awning at North Wells Street measures ten point three three (10.33) feet in length and one point five (1.5) feet in width for a total of fifteen point five (15.5) square feet. The location of said privilege shall be as shown on print(s) kept on file with the Department of Business Affairs and Consumer Protection and the Office of the City Clerk. Said privilege shall be constructed in accordance with plans and specifications approved by the Zoning Department -- Signs.

This grant of privilege in the public way shall be subject to the provisions of Section 10-28-015 and all other required provisions of the Municipal Code of Chicago.

The grantee shall pay to the City of Chicago as compensation for the privilege Number 1120661 herein granted the sum of Fifty and no/100 Dollars ($50.00) per annum, in advance.

A 25% penalty will be added for payments received after due date.

The permit holder agrees to hold the City of Chicago harmless for any damage, relocation or replacement costs associated with damage, relocation or removal of private property caused by the City performing work in the public way.

Authority herein given and granted for a period of five (5) years from and after date of passage.

Erie LaSalle Body Shop.

[O2016-282]

Be It Ordained by the City Council of the City of Chicago:

SECTION 1. Permission and authority are hereby given and granted to Erie LaSalle Body Shop, upon the terms and subject to the conditions of this ordinance, to construct, install, maintain and use one (1) awning projecting over the public right-of-way adjacent to its premises known as 1005 West Huron Street. Said awning at West Huron Street measures fifteen (15) feet in length and three (3) feet in width for a total of forty-five (45) square feet. The location of said privilege shall be as shown on print(s) kept on file with the Department of Business Affairs and Consumer Protection and the Office of the City Clerk. Said privilege shall be constructed in accordance with plans and specifications approved by the Zoning Department -- Signs.

This grant of privilege in the public way shall be subject to the provisions of Section 10-28-015 and all other required provisions of the Municipal Code of Chicago.

The grantee shall pay to the City of Chicago as compensation for the privilege Number 1120461 herein granted the sum of Fifty and no/100 Dollars ($50.00) per annum, in advance.

A 25% penalty will be added for payments received after due date.

The permit holder agrees to hold the City of Chicago harmless for any damage, relocation or replacement costs associated with damage, relocation or removal of private property caused by the City performing work in the public way.

Authority herein given and granted for a period of five (5) years from and after date of passage.

Family Shoes Corporation.

[O2016-292]

Be It Ordained by the City Council of the City of Chicago:

SECTION 1. Permission and authority are hereby given and granted to Family Shoes Corporation, upon the terms and subject to the conditions of this ordinance, to construct,

install, maintain and use one (1) awning projecting over the public right-of-way adjacent to its premises known as 5017 West Fullerton Avenue. Said awning at West Fullerton Avenue measures twenty-two point seven five (22.75) feet in length and two (2) feet in width for a total of forty-five point five (45.5) square feet. The location of said privilege shall be as shown on print(s) kept on file with the Department of Business Affairs and Consumer Protection and the Office of the City Clerk. Said privilege shall be constructed in accordance with plans and specifications approved by the Zoning Department -- Signs.

This grant of privilege in the public way shall be subject to the provisions of Section 10-28-015 and all other required provisions of the Municipal Code of Chicago.

The grantee shall pay to the City of Chicago as compensation for the privilege Number 1116049 herein granted the sum of Fifty and no/100 Dollars ($50.00) per annum, in advance.

A 25% penalty will be added for payments received after due date.

The permit holder agrees to hold the City of Chicago harmless for any damage, relocation or replacement costs associated with damage, relocation or removal of private property caused by the City performing work in the public way.

Authority herein given and granted for a period of five (5) years from and after date of passage.

The Goddess And Grocer.

[O2016-220]

Be It Ordained by the City Council of the City of Chicago:

SECTION 1. Permission and authority are hereby given and granted to The Goddess and Grocer, upon the terms and subject to the conditions of this ordinance, to construct, install, maintain and use one (1) awning projecting over the public right-of-way adjacent to its premises known as 1649 North Damen Avenue. Said awning at North Damen Avenue measures six (6) feet in length and one point one seven (1.17) feet in width for a total of seven point zero two (7.02) square feet. The location of said privilege shall be as shown on print(s) kept on file with the Department of Business Affairs and Consumer Protection and the Office of the City Clerk. Said privilege shall be constructed in accordance with plans and specifications approved by the Zoning Department -- Signs.

This grant of privilege in the public way shall be subject to the provisions of Section 10-28-015 and all other required provisions of the Municipal Code of Chicago.

The grantee shall pay to the City of Chicago as compensation for the privilege Number 1116304 herein granted the sum of Fifty and no/100 Dollars ($50.00) per annum, in advance.

A 25% penalty will be added for payments received after due date.

The permit holder agrees to hold the City of Chicago harmless for any damage, relocation or replacement costs associated with damage, relocation or removal of private property caused by the City performing work in the public way.

Authority herein given and granted for a period of five (5) years from and after date of passage.

Grandstand Ltd.

[O2016-225]

Be It Ordained by the City Council of the City of Chicago:

SECTION 1. Permission and authority are hereby given and granted to Grandstand Ltd., upon the terms and subject to the conditions of this ordinance, to construct, install, maintain and use four (4) awnings projecting over the public right-of-way adjacent to its premises known as 600 West 35th Street. Said awnings at West 35th Street measure two (2) at fourteen point five eight (14.58) feet in length and three point four two (3.42) feet in width for a total of ninety-nine point seven three (99.73) square feet. Said awnings at South Wallace Street measure two (2) at thirteen (13) feet in length and three point four two (3.42) feet in width for a total of eighty-eight point nine two (88.92) square feet. The location of said privilege shall be as shown on print(s) kept on file with the Department of Business Affairs and Consumer Protection and the Office of the City Clerk. Said privilege shall be constructed in accordance with plans and specifications approved by the Zoning Department -- Signs.

This grant of privilege in the public way shall be subject to the provisions of Section 10-28-015 and all other required provisions of the Municipal Code of Chicago.

The grantee shall pay to the City of Chicago as compensation for the privilege Number 1120941 herein granted the sum of One Hundred Seventy-five and no/100 Dollars ($175.00) per annum, in advance.

A 25% penalty will be added for payments received after due date.

The permit holder agrees to hold the City of Chicago harmless for any damage, relocation or replacement costs associated with damage, relocation or removal of private property caused by the City performing work in the public way.

Authority herein given and granted for a period of five (5) years from and after date of passage.

Hunt's Early Childhood Educational Academy Ltd.

[O2016-228]

Be It Ordained by the City Council of the City of Chicago:

SECTION 1. Permission and authority are hereby given and granted to Hunt's Early Childhood Educational Academy Ltd., upon the terms and subject to the conditions of this ordinance, to maintain and use, as now constructed, one (1) awning projecting over the public right-of-way adjacent to its premises known as 2701 West 79th Street. Said awning at West 79th Street measures forty-four (44) feet in length and one point five (1.5) feet in width for a total of sixty-six (66) square feet. The location of said privilege shall be as shown on print(s) kept on file with the Department of Business Affairs and Consumer Protection and the Office of the City Clerk. Said privilege shall be constructed in accordance with plans and specifications approved by the Zoning Department -- Signs.

This grant of privilege in the public way shall be subject to the provisions of Section 10-28-015 and all other required provisions of the Municipal Code of Chicago.

The grantee shall pay to the City of Chicago as compensation for the privilege Number 1120940 herein granted the sum of Sixty-nine and no/100 Dollars ($69.00) per annum, in advance.

A 25% penalty will be added for payments received after due date.

The permit holder agrees to hold the City of Chicago harmless for any damage, relocation or replacement costs associated with damage, relocation or removal of private property caused by the City performing work in the public way.

Authority herein given and granted for a period of five (5) years from and after December 8, 2015.

Ignotz' Ristorante.

[O2016-256]

Be It Ordained by the City Council of the City of Chicago:

SECTION 1. Permission and authority are hereby given and granted to Ignotz' Ristorante,

upon the terms and subject to the conditions of this ordinance, to maintain and use, as now constructed, one (1) awning projecting over the public right-of-way adjacent to its premises known as 2421 South Oakley Avenue. Said awning at South Oakley Avenue measures nine point five (9.5) feet in length and two point three (2.3) feet in width for a total of twenty-one point eight five (21.85) square feet. The location of said privilege shall be as shown on print(s) kept on file with the Department of Business Affairs and Consumer Protection and the Office of the City Clerk. Said privilege shall be constructed in accordance with plans and specifications approved by the Zoning Department -- Signs.

This grant of privilege in the public way shall be subject to the provisions of Section 10-28-015 and all other required provisions of the Municipal Code of Chicago.

The grantee shall pay to the City of Chicago as compensation for the privilege Number 1120983 herein granted the sum of Fifty and no/100 Dollars ($50.00) per annum, in advance.

A 25% penalty will be added for payments received after due date.

The permit holder agrees to hold the City of Chicago harmless for any damage, relocation or replacement costs associated with damage, relocation or removal of private property caused by the City performing work in the public way.

Authority herein given and granted for a period of five (5) years from and after March 14, 2015.

Jimmy Jamm Sweet Potato Pies Etc.

[O2016-244]

Be It Ordained by the City Council of the City of Chicago:

SECTION 1. Permission and authority are hereby given and granted to Jimmy Jamm Sweet Potato Pies Etc., upon the terms and subject to the conditions of this ordinance, to maintain and use, as now constructed, one (1) awning projecting over the public right-of-way adjacent to its premises known as 1844 West 95th Street. Said awning at West 95th Street measures sixteen (16) feet in length and ten (10) feet in width for a total of one hundred sixty (160) square feet. The location of said privilege shall be as shown on print(s) kept on file with the Department of Business Affairs and Consumer Protection and the Office of the City Clerk. Said privilege shall be constructed in accordance with plans and specifications approved by the Zoning Department -- Signs.

This grant of privilege in the public way shall be subject to the provisions of Section 10-28-015 and all other required provisions of the Municipal Code of Chicago.

The grantee shall pay to the City of Chicago as compensation for the privilege Number 1120938 herein granted the sum of Fifty and no/100 Dollars ($50.00) per annum, in advance.

A 25% penalty will be added for payments received after due date.

The permit holder agrees to hold the City of Chicago harmless for any damage, relocation or replacement costs associated with damage, relocation or removal of private property caused by the City performing work in the public way.

Authority herein given and granted for a period of five (5) years from and after March 18, 2014.

Kelsey's.

[O2016-336]

Be It Ordained by the City Council of the City of Chicago:

SECTION 1. Permission and authority are hereby given and granted to Kelsey's, upon the terms and subject to the conditions of this ordinance, to maintain and use, as now constructed, one (1) awning projecting over the public right-of-way adjacent to its premises known as 2265 North Lincoln Avenue. Said awning at North Lincoln Avenue measures five (5) feet in length and six (6) feet in width for a total of thirty (30) square feet. The location of said privilege shall be as shown on print(s) kept on file with the Department of Business Affairs and Consumer Protection and the Office of the City Clerk. Said privilege shall be constructed in accordance with plans and specifications approved by the Zoning Department -- Signs.

This grant of privilege in the public way shall be subject to the provisions of Section 10-28-015 and all other required provisions of the Municipal Code of Chicago.

The grantee shall pay to the City of Chicago as compensation for the privilege Number 1121014 herein granted the sum of Fifty and no/100 Dollars ($50.00) per annum, in advance.

A 25% penalty will be added for payments received after due date.

The permit holder agrees to hold the City of Chicago harmless for any damage, relocation or replacement costs associated with damage, relocation or removal of private property caused by the City performing work in the public way.

Authority herein given and granted for a period of five (5) years from and after October 6, 2015.

L&J Cuts.

[O2016-347]

Be It Ordained by the City Council of the City of Chicago:

SECTION 1. Permission and authority are hereby given and granted to L&J Cuts, upon the terms and subject to the conditions of this ordinance, to construct, install, maintain and use one (1) awning projecting over the public right-of-way adjacent to its premises known as 3800 North Western Avenue. Said awning at North Western Avenue measures fourteen (14) feet in length and two (2) feet in width for a total of twenty-eight (28) square feet. The location of said privilege shall be as shown on print(s) kept on file with the Department of Business Affairs and Consumer Protection and the Office of the City Clerk. Said privilege shall be constructed in accordance with plans and specifications approved by the Zoning Department -- Signs.

This grant of privilege in the public way shall be subject to the provisions of Section 10-28-015 and all other required provisions of the Municipal Code of Chicago.

The grantee shall pay to the City of Chicago as compensation for the privilege Number 1120465 herein granted the sum of Fifty and no/100 Dollars ($50.00) per annum, in advance.

A 25% penalty will be added for payments received after due date.

The permit holder agrees to hold the City of Chicago harmless for any damage, relocation or replacement costs associated with damage, relocation or removal of private property caused by the City performing work in the public way.

Authority herein given and granted for a period of five (5) years from and after date of passage.

Lazo's Tacos.

[O2016-288]

Be It Ordained by the City Council of the City of Chicago:

SECTION 1. Permission and authority are hereby given and granted to Lazo's Tacos, upon

the terms and subject to the conditions of this ordinance, to construct, install, maintain and use one (1) awning projecting over the public right-of-way adjacent to its premises known as 2009 North Western Avenue. Said awning at North Western Avenue measures twenty- five (25) feet in length and five point five (5.5) feet in width for a total of one hundred thirty-seven point five (137.5) square feet. The location of said privilege shall be as shown on print(s) kept on file with the Department of Business Affairs and Consumer Protection and the Office of the City Clerk. Said privilege shall be constructed in accordance with plans and specifications approved by the Zoning Department -- Signs.

This grant of privilege in the public way shall be subject to the provisions of Section 10-28-015 and all other required provisions of the Municipal Code of Chicago.

The grantee shall pay to the City of Chicago as compensation for the privilege Number 1120704 herein granted the sum of Fifty and no/100 Dollars ($50.00) per annum, in advance.

A 25% penalty will be added for payments received after due date.

The permit holder agrees to hold the City of Chicago harmless for any damage, relocation or replacement costs associated with damage, relocation or removal of private property caused by the City performing work in the public way.

Authority herein given and granted for a period of five (5) years from and after date of passage.

Life Storage Centers-South Loop LLC.

[O2016-261]

Be It Ordained by the City Council of the City of Chicago:

SECTION 1. Permission and authority are hereby given and granted to Life Storage Centers-South Loop LLC, upon the terms and subject to the conditions of this ordinance, to construct, install, maintain and use three (3) awnings projecting over the public right-of-way adjacent to its premises known as 601 West Harrison Street. Said awning at South Jefferson Street measures one (1) at twenty-four (24) feet in length and four point five (4.5) feet in width for a total of one hundred eight (108) square feet. Said awnings at West Harrison Street measure two (2) at twenty-four (24) feet in length and four point five (4.5) feet in width for a total of two hundred sixteen (216) square feet. The location of said privilege shall be as shown on print(s) kept on file with the Department of Business Affairs and Consumer Protection and the Office of the City Clerk. Said privilege shall be constructed in accordance with plans and specifications approved by the Zoning Department -- Signs.

This grant of privilege in the public way shall be subject to the provisions of Section 10-28-015 and all other required provisions of the Municipal Code of Chicago.

The grantee shall pay to the City of Chicago as compensation for the privilege Number 1119900 herein granted the sum of One Hundred Fifty and no/100 Dollars ($150.00) per annum, in advance.

A 25% penalty will be added for payments received after due date.

The permit holder agrees to hold the City of Chicago harmless for any damage, relocation or replacement costs associated with damage, relocation or removal of private property caused by the City performing work in the public way.

Authority herein given and granted for a period of five (5) years from and after date of passage.

Lighting By Fox LLC.

[O2016-337]

Be It Ordained by the City Council of the City of Chicago:

SECTION 1. Permission and authority are hereby given and granted to Lighting by Fox LLC, upon the terms and subject to the conditions of this ordinance, to construct, install, maintain and use one (1) awning projecting over the public right-of-way adjacent to its premises known as 3524 North Halsted Street. Said awning at North Halsted Street measures twenty-four (24) feet in length and four (4) feet in width for a total of ninety-six (96) square feet. The location of said privilege shall be as shown on print(s) kept on file with the Department of Business Affairs and Consumer Protection and the Office of the City Clerk. Said privilege shall be constructed in accordance with plans and specifications approved by the Zoning Department -- Signs.

This grant of privilege in the public way shall be subject to the provisions of Section 10-28-015 and all other required provisions of the Municipal Code of Chicago.

The grantee shall pay to the City of Chicago as compensation for the privilege Number 1108234 herein granted the sum of Fifty and no/100 Dollars ($50.00) per annum, in advance.

A 25% penalty will be added for payments received after due date.

The permit holder agrees to hold the City of Chicago harmless for any damage, relocation or replacement costs associated with damage, relocation or removal of private property caused by the City performing work in the public way.

Authority herein given and granted for a period of five (5) years from and after date of passage.

Magnifique.

[O2016-283]

Be It Ordained by the City Council of the City of Chicago:

SECTION 1. Permission and authority are hereby given and granted to Magnifique, upon the terms and subject to the conditions of this ordinance, to maintain and use, as now constructed, one (1) awning projecting over the public right-of-way adjacent to its premises known as 153 West North Avenue. Said awning at West North Avenue measures twenty (20) feet in length and two (2) feet in width for a total of forty (40) square feet. The location of said privilege shall be as shown on print(s) kept on file with the Department of Business Affairs and Consumer Protection and the Office of the City Clerk. Said privilege shall be constructed in accordance with plans and specifications approved by the Zoning Department -- Signs.

This grant of privilege in the public way shall be subject to the provisions of Section 10-28-015 and all other required provisions of the Municipal Code of Chicago.

The grantee shall pay to the City of Chicago as compensation for the privilege Number 1121153 herein granted the sum of Fifty and no/100 Dollars ($50.00) per annum, in advance.

A 25% penalty will be added for payments received after due date.

The permit holder agrees to hold the City of Chicago harmless for any damage, relocation or replacement costs associated with damage, relocation or removal of private property caused by the City performing work in the public way.

Authority herein given and granted for a period of five (5) years from and after March 14, 2015.

MB Fashion Wholesale.

[O2016-349]

Be It Ordained by the City Council of the City of Chicago:

SECTION 1. Permission and authority are hereby given and granted to MB Fashion Wholesale, upon the terms and subject to the conditions of this ordinance, to construct, install,

maintain and use two (2) awnings projecting over the public right-of-way adjacent to its premises known as 4500 North Clark Street. Said awnings at North Clark Street measure two (2) at eight point seven five (8.75) feet in length and two (2) feet in width for a total of thirty-five (35) square feet. The location of said privilege shall be as shown on print(s) kept on file with the Department of Business Affairs and Consumer Protection and the Office of the City Clerk. Said privilege shall be constructed in accordance with plans and specifications approved by the Zoning Department -- Signs.

This grant of privilege in the public way shall be subject to the provisions of Section 10-28-015 and all other required provisions of the Municipal Code of Chicago.

The grantee shall pay to the City of Chicago as compensation for the privilege Number 1120452 herein granted the sum of One Hundred and no/100 Dollars ($100.00) per annum, in advance.

A 25% penalty will be added for payments received after due date.

The permit holder agrees to hold the City of Chicago harmless for any damage, relocation or replacement costs associated with damage, relocation or removal of private property caused by the City performing work in the public way.

Authority herein given and granted for a period of five (5) years from and after date of passage.

MB Financial Bank N.A.

[O2016-339]

Be It Ordained by the City Council of the City of Chicago:

SECTION 1. Permission and authority are hereby given and granted to MB Financial Bank N.A., upon the terms and subject to the conditions of this ordinance, to maintain and use, as now constructed, fifteen (15) awnings projecting over the public right-of-way adjacent to its premises known as 3179 North Clark Street. Said awnings at North Clark Street measure ten (10) at twelve point two five (12.25) feet in length and two point five (2.5) feet in width for a total of three hundred six point two five (306.25) square feet. Said awnings at North Clark Street measure five (5) at eleven point zero eight (11.08) feet in length and two point five (2.5) feet in width for a total of one hundred thirty-eight point five (138.5) square feet. The location of said privilege shall be as shown on print(s) kept on file with the Department of Business Affairs and Consumer Protection and the Office of the City Clerk. Said privilege shall be constructed in accordance with plans and specifications approved by the Zoning Department -- Signs.

This grant of privilege in the public way shall be subject to the provisions of Section 10-28-015 and all other required provisions of the Municipal Code of Chicago.

The grantee shall pay to the City of Chicago as compensation for the privilege Number 1119833 herein granted the sum of One Hundred Seventy-five and no/100 Dollars ($175.00) per annum, in advance.

A 25% penalty will be added for payments received after due date.

The permit holder agrees to hold the City of Chicago harmless for any damage, relocation or replacement costs associated with damage, relocation or removal of private property caused by the City performing work in the public way.

Authority herein given and granted for a period of five (5) years from and after March 10, 2015.

Meatball Hero & Pasta.

[O2016-343]

Be It Ordained by the City Council of the City of Chicago:

SECTION 1. Permission and authority are hereby given and granted to Meatball Hero & Pasta, upon the terms and subject to the conditions of this ordinance, to maintain and use, as now constructed, one (1) awning projecting over the public right-of-way adjacent to its premises known as 3037 North Clark Street. Said awning at North Clark Street measures eighteen (18) feet in length and four (4) feet in width for a total of seventy-two (72) square feet. The location of said privilege shall be as shown on print(s) kept on file with the Department of Business Affairs and Consumer Protection and the Office of the City Clerk. Said privilege shall be constructed in accordance with plans and specifications approved by the Zoning Department -- Signs.

This grant of privilege in the public way shall be subject to the provisions of Section 10-28-015 and all other required provisions of the Municipal Code of Chicago.

The grantee shall pay to the City of Chicago as compensation for the privilege Number 1119468 herein granted the sum of Fifty and no/100 Dollars ($50.00) per annum, in advance.

A 25% penalty will be added for payments received after due date.

The permit holder agrees to hold the City of Chicago harmless for any damage, relocation or replacement costs associated with damage, relocation or removal of private property caused by the City performing work in the public way.

Authority herein given and granted for a period of five (5) years from and after date of passage.

Mercy's Unisex Salon.

[O2016-285]

Be It Ordained by the City Council of the City of Chicago:

SECTION 1. Permission and authority are hereby given and granted to Mercy's Unisex Salon, upon the terms and subject to the conditions of this ordinance, to construct, install, maintain and use one (1) awning projecting over the public right-of-way adjacent to its premises known as 4846 West Fullerton Avenue. Said awning at West Fullerton Avenue measures nineteen (19) feet in length and two (2) feet in width for a total of thirty-eight (38) square feet. The location of said privilege shall be as shown on print(s) kept on file with the Department of Business Affairs and Consumer Protection and the Office of the City Clerk. Said privilege shall be constructed in accordance with plans and specifications approved by the Zoning Department -- Signs.

This grant of privilege in the public way shall be subject to the provisions of Section 10-28-015 and all other required provisions of the Municipal Code of Chicago.

The grantee shall pay to the City of Chicago as compensation for the privilege Number 1120238 herein granted the sum of Fifty and no/100 Dollars ($50.00) per annum, in advance.

A 25% penalty will be added for payments received after due date.

The permit holder agrees to hold the City of Chicago harmless for any damage, relocation or replacement costs associated with damage, relocation or removal of private property caused by the City performing work in the public way.

Authority herein given and granted for a period of five (5) years from and after date of passage.

Mini Mart.

[O2016-263]

Be It Ordained by the City Council of the City of Chicago:

SECTION 1. Permission and authority are hereby given and granted to Mini Mart, upon the

terms and subject to the conditions of this ordinance, to maintain and use, as now constructed, two (2) awnings projecting over the public right-of-way adjacent to its premises known as 1724 South Ashland Avenue. Said awning at South Ashland Avenue measures one (1) at twenty-one point six (21.6) feet in length and two (2) feet in width for a total of forty-three point two (43.2) square feet. Said awning at West 18th Street measures one (1) at fourteen (14) feet in length and two (2) feet in width for a total of twenty-eight (28) square feet. The location of said privilege shall be as shown on print(s) kept on file with the Department of Business Affairs and Consumer Protection and the Office of the City Clerk. Said privilege shall be constructed in accordance with plans and specifications approved by the Zoning Department -- Signs.

This grant of privilege in the public way shall be subject to the provisions of Section 10-28-015 and all other required provisions of the Municipal Code of Chicago.

The grantee shall pay to the City of Chicago as compensation for the privilege Number 1120939 herein granted the sum of One Hundred and no/100 Dollars ($100.00) per annum, in advance.

A 25% penalty will be added for payments received after due date.

The permit holder agrees to hold the City of Chicago harmless for any damage, relocation or replacement costs associated with damage, relocation or removal of private property caused by the City performing work in the public way.

Authority herein given and granted for a period of five (5) years from and after June 28, 2014.

Nami.

[O2016-352]

Be It Ordained by the City Council of the City of Chicago:

SECTION 1. Permission and authority are hereby given and granted to Nami, upon the terms and subject to the conditions of this ordinance, to construct, install, maintain and use one (1) awning projecting over the public right-of-way adjacent to its premises known as 1828 West Montrose Avenue. Said awning at West Montrose Avenue measures twenty (20) feet in length and two (2) feet in width for a total of forty (40) square feet. The location of said privilege shall be as shown on print(s) kept on file with the Department of Business Affairs and Consumer Protection and the Office of the City Clerk. Said privilege shall be constructed in accordance with plans and specifications approved by the Zoning Department -- Signs.

This grant of privilege in the public way shall be subject to the provisions of Section 10-28-015 and all other required provisions of the Municipal Code of Chicago.

The grantee shall pay to the City of Chicago as compensation for the privilege Number 1119341 herein granted the sum of Fifty and no/100 Dollars ($50.00) per annum, in advance.

A 25% penalty will be added for payments received after due date.

The permit holder agrees to hold the City of Chicago harmless for any damage, relocation or replacement costs associated with damage, relocation or removal of private property caused by the City performing work in the public way.

Authority herein given and granted for a period of five (5) years from and after date of passage.

The New Dating Game.

[O2016-224]

Be It Ordained by the City Council of the City of Chicago:

SECTION 1. Permission and authority are hereby given and granted to The New Dating Game, upon the terms and subject to the conditions of this ordinance, to maintain and use, as now constructed, one (1) awning projecting over the public right-of-way adjacent to its premises known as 8924 South Stony Island Avenue. Said awning at South Stony Island Avenue measures thirty-eight (38) feet in length and two (2) feet in width for a total of seventy-six (76) square feet. The location of said privilege shall be as shown on print(s) kept on file with the Department of Business Affairs and Consumer Protection and the Office of the City Clerk. Said privilege shall be constructed in accordance with plans and specifications approved by the Zoning Department -- Signs.

This grant of privilege in the public way shall be subject to the provisions of Section 10-28-015 and all other required provisions of the Municipal Code of Chicago.

The grantee shall pay to the City of Chicago as compensation for the privilege Number 1121056 herein granted the sum of Sixty-three and no/100 Dollars ($63.00) per annum, in advance.

A 25% penalty will be added for payments received after due date.

The permit holder agrees to hold the City of Chicago harmless for any damage, relocation or replacement costs associated with damage, relocation or removal of private property caused by the City performing work in the public way.

Authority herein given and granted for a period of five (5) years from and after May 9, 2015.

Rite Liquors.

[O2016-218]

Be It Ordained by the City Council of the City of Chicago:

SECTION 1. Permission and authority are hereby given and granted to Rite Liquors, upon the terms and subject to the conditions of this ordinance, to maintain and use, as now constructed, one (1) awning projecting over the public right-of-way adjacent to its premises known as 1649 West Division Street. Said awning at West Division Street measures twenty-five (25) feet in length and two (2) feet in width for a total of fifty (50) square feet. The location of said privilege shall be as shown on print(s) kept on file with the Department of Business Affairs and Consumer Protection and the Office of the City Clerk. Said privilege shall be constructed in accordance with plans and specifications approved by the Zoning Department -- Signs.

This grant of privilege in the public way shall be subject to the provisions of Section 10-28-015 and all other required provisions of the Municipal Code of Chicago.

The grantee shall pay to the City of Chicago as compensation for the privilege Number 1120869 herein granted the sum of Fifty and no/100 Dollars ($50.00) per annum, in advance.

A 25% penalty will be added for payments received after due date.

The permit holder agrees to hold the City of Chicago harmless for any damage, relocation or replacement costs associated with damage, relocation or removal of private property caused by the City performing work in the public way.

Authority herein given and granted for a period of five (5) years from and after December 8, 2015.

Smart Kids Digital Tutoring Center.

[O2016-226]

Be It Ordained by the City Council of the City of Chicago:

SECTION 1. Permission and authority are hereby given and granted to Smart Kids Digital Tutoring Center, upon the terms and subject to the conditions of this ordinance, to maintain

and use, as now constructed, one (1) awning projecting over the public right-of-way adjacent to its premises known as 556 West 31st Street. Said awning at West 31st Street and corner measures ninety-six (96) feet in length and two (2) feet in width for a total of one hundred ninety-two (192) square feet. The location of said privilege shall be as shown on print(s) kept on file with the Department of Business Affairs and Consumer Protection and the Office of the City Clerk. Said privilege shall be constructed in accordance with plans and specifications approved by the Zoning Department -- Signs.

This grant of privilege in the public way shall be subject to the provisions of Section 10-28-015 and all other required provisions of the Municipal Code of Chicago.

The grantee shall pay to the City of Chicago as compensation for the privilege Number 1121071 herein granted the sum of One Hundred Twenty-one and no/100 Dollars ($121.00) per annum, in advance.

A 25% penalty will be added for payments received after due date.

The permit holder agrees to hold the City of Chicago harmless for any damage, relocation or replacement costs associated with damage, relocation or removal of private property caused by the City performing work in the public way.

Authority herein given and granted for a period of five (5) years from and after November 10, 2015.

Snickers.

[O2016-297]

Be It Ordained by the City Council of the City of Chicago:

SECTION 1. Permission and authority are hereby given and granted to Snickers, upon the terms and subject to the conditions of this ordinance, to maintain and use, as now constructed, one (1) awning projecting over the public right-of-way adjacent to its premises known as 448 North State Street. Said awning at North State Street measures forty-four (44) feet in length and two (2) feet in width for a total of eighty-eight (88) square feet. The location of said privilege shall be as shown on print(s) kept on file with the Department of Business Affairs and Consumer Protection and the Office of the City Clerk. Said privilege shall be constructed in accordance with plans and specifications approved by the Zoning Department -- Signs.

This grant of privilege in the public way shall be subject to the provisions of Section 10-28-015 and all other required provisions of the Municipal Code of Chicago.

The grantee shall pay to the City of Chicago as compensation for the privilege Number 1121040 herein granted the sum of Sixty-nine and no/100 Dollars ($69.00) per annum, in advance.

A 25% penalty will be added for payments received after due date.

The permit holder agrees to hold the City of Chicago harmless for any damage, relocation or replacement costs associated with damage, relocation or removal of private property caused by the City performing work in the public way.

Authority herein given and granted for a period of five (5) years from and after January 13, 2014.

Southwest Guaranteed Home Equity Program.

[O2016-239]

Be It Ordained by the City Council of the City of Chicago:

SECTION 1. Permission and authority are hereby given and granted to Southwest Guaranteed Home Equity Program, upon the terms and subject to the conditions of this ordinance, to maintain and use, as now constructed, one (1) awning projecting over the public right-of-way adjacent to its premises known as 8140 South Kedzie Avenue. Said awning at South Kedzie Avenue measures seventeen (17) feet in length and two point five (2.5) feet in width for a total of forty-two point five (42.5) square feet. The location of said privilege shall be as shown on print(s) kept on file with the Department of Business Affairs and Consumer Protection and the Office of the City Clerk. Said privilege shall be constructed in accordance with plans and specifications approved by the Zoning Department -- Signs.

This grant of privilege in the public way shall be subject to the provisions of Section 10-28-015 and all other required provisions of the Municipal Code of Chicago.

The grantee shall pay to the City of Chicago as compensation for the privilege Number 1120886 herein granted the sum of Fifty and no/100 Dollars ($50.00) per annum, in advance.

A 25% penalty will be added for payments received after due date.

The permit holder agrees to hold the City of Chicago harmless for any damage, relocation or replacement costs associated with damage, relocation or removal of private property caused by the City performing work in the public way.

Authority herein given and granted for a period of five (5) years from and after date of passage.

Sprint.

[O2016-221]

Be It Ordained by the City Council of the City of Chicago:

SECTION 1. Permission and authority are hereby given and granted to Sprint, upon the terms and subject to the conditions of this ordinance, to construct, install, maintain and use one (1) awning projecting over the public right-of-way adjacent to its premises known as 1625 North Milwaukee Avenue. Said awning at North Milwaukee Avenue measures twenty (20) feet in length and two point two five (2.25) feet in width for a total of forty-five (45) square feet. The location of said privilege shall be as shown on print(s) kept on file with the Department of Business Affairs and Consumer Protection and the Office of the City Clerk. Said privilege shall be constructed in accordance with plans and specifications approved by the Zoning Department -- Signs.

This grant of privilege in the public way shall be subject to the provisions of Section 10-28-015 and all other required provisions of the Municipal Code of Chicago.

The grantee shall pay to the City of Chicago as compensation for the privilege Number 1120442 herein granted the sum of Fifty and no/100 Dollars ($50.00) per annum, in advance.

A 25% penalty will be added for payments received after due date.

The permit holder agrees to hold the City of Chicago harmless for any damage, relocation or replacement costs associated with damage, relocation or removal of private property caused by the City performing work in the public way.

Authority herein given and granted for a period of five (5) years from and after date of passage.

Stuart Handler Real Estate Company.

[O2016-361]

Be It Ordained by the City Council of the City of Chicago:

SECTION 1. Permission and authority are hereby given and granted to Stuart Handler Real Estate Company, upon the terms and subject to the conditions of this ordinance, to maintain

and use, as now constructed, six (6) awnings projecting over the public right-of-way adjacent to its premises known as 5240 North Sheridan Road. Said awnings at North Sheridan Road measure four (4) at thirteen point one six (13.16) feet in length and three point three three (3.33) feet in width for a total of one hundred seventy-five point two nine (175.29) square feet. Said awnings at North Sheridan Road measure two (2) at eleven point one six (11.16) feet in length and three point three three (3.33) feet in width for a total of seventy-four point three three (74.33) square feet. The location of said privilege shall be as shown on print(s) kept on file with the Department of Business Affairs and Consumer Protection and the Office of the City Clerk. Said privilege shall be constructed in accordance with plans and specifications approved by the Zoning Department -- Signs.

This grant of privilege in the public way shall be subject to the provisions of Section 10-28-015 and all other required provisions of the Municipal Code of Chicago.

The grantee shall pay to the City of Chicago as compensation for the privilege Number 1120894 herein granted the sum of One Hundred Seventy-five and no/100 Dollars ($175.00) per annum, in advance.

A 25% penalty will be added for payments received after due date.

The permit holder agrees to hold the City of Chicago harmless for any damage, relocation or replacement costs associated with damage, relocation or removal of private property caused by the City performing work in the public way.

Authority herein given and granted for a period of five (5) years from and after December 5, 2015.

Vegetarian Express.

[O2016-357]

Be It Ordained by the City Council of the City of Chicago:

SECTION 1. Permission and authority are hereby given and granted to Vegetarian Express, upon the terms and subject to the conditions of this ordinance, to construct, install, maintain and use one (1) awning projecting over the public right-of-way adjacent to its premises known as 4747 North Damen Avenue. Said awning at North Damen Avenue measures twenty-eight (28) feet in length and one point five nine (1.59) feet in width for a total of forty-four point five two (44.52) square feet. The location of said privilege shall be as shown on print(s) kept on file with the Department of Business Affairs and Consumer Protection and the Office of the City Clerk. Said privilege shall be constructed in accordance with plans and specifications approved by the Zoning Department -- Signs.

This grant of privilege in the public way shall be subject to the provisions of Section 10-28-015 and all other required provisions of the Municipal Code of Chicago.

The grantee shall pay to the City of Chicago as compensation for the privilege Number 1119111 herein granted the sum of Fifty-three and no/100 Dollars ($53.00) per annum, in advance.

A 25% penalty will be added for payments received after due date.

The permit holder agrees to hold the City of Chicago harmless for any damage, relocation or replacement costs associated with damage, relocation or removal of private property caused by the City performing work in the public way.

Authority herein given and granted for a period of five (5) years from and after date of passage.

Wilton Cleaners.

[O2016-290]

Be It Ordained by the City Council of the City of Chicago:

SECTION 1. Permission and authority are hereby given and granted to Wilton Cleaners, upon the terms and subject to the conditions of this ordinance, to maintain and use, as now constructed, one (1) awning projecting over the public right-of-way adjacent to its premises known as 1815 North Western Avenue. Said awning at North Western Avenue measures thirty-four (34) feet in length and two (2) feet in width for a total of sixty-eight (68) square feet. The location of said privilege shall be as shown on print(s) kept on file with the Department of Business Affairs and Consumer Protection and the Office of the City Clerk. Said privilege shall be constructed in accordance with plans and specifications approved by the Zoning Department -- Signs.

This grant of privilege in the public way shall be subject to the provisions of Section 10-28-015 and all other required provisions of the Municipal Code of Chicago.

The grantee shall pay to the City of Chicago as compensation for the privilege Number 1120712 herein granted the sum of Fifty-nine and no/100 Dollars ($59.00) per annum, in advance.

A 25% penalty will be added for payments received after due date.

The permit holder agrees to hold the City of Chicago harmless for any damage, relocation or replacement costs associated with damage, relocation or removal of private property caused by the City performing work in the public way.

Authority herein given and granted for a period of five (5) years from and after January 13, 2014.

2X10 Nail & Spa.

[O2016-344]

Be It Ordained by the City Council of the City of Chicago:

SECTION 1. Permission and authority are hereby given and granted to 2X10 Nail & Spa, upon the terms and subject to the conditions of this ordinance, to maintain and use, as now constructed, one (1) awning projecting over the public right-of-way adjacent to its premises known as 3655 North Southport Avenue. Said awning at North Southport Avenue measures eighteen (18) feet in length and two (2) feet in width for a total of thirty-six (36) square feet. The location of said privilege shall be as shown on print(s) kept on file with the Department of Business Affairs and Consumer Protection and the Office of the City Clerk. Said privilege shall be constructed in accordance with plans and specifications approved by the Zoning Department -- Signs.

This grant of privilege in the public way shall be subject to the provisions of Section 10-28-015 and all other required provisions of the Municipal Code of Chicago.

The grantee shall pay to the City of Chicago as compensation for the privilege Number 1120686 herein granted the sum of Fifty and no/100 Dollars ($50.00) per annum, in advance.

A 25% penalty will be added for payments received after due date.

The permit holder agrees to hold the City of Chicago harmless for any damage, relocation or replacement costs associated with damage, relocation or removal of private property caused by the City performing work in the public way.

Authority herein given and granted for a period of five (5) years from and after November 10, 2015.

---

606 W. Roosevelt (Chicago) LLC.

[O2016-268]

Be It Ordained by the City Council of the City of Chicago:

SECTION 1. Permission and authority are hereby given and granted to 606 W. Roosevelt (Chicago) LLC, upon the terms and subject to the conditions of this ordinance, to maintain

and use, as now constructed, five (5) awnings projecting over the public right-of-way adjacent to its premises known as 606 -- 614 West Roosevelt Road. Said awnings at West Roosevelt Road measure one (1) at thirty (30) feet in length and two (2) feet in width for a total of sixty (60) square feet and four (4) at twenty-six (26) feet in length and two (2) feet in width for a total of two hundred eight (208) square feet. The location of said privilege shall be as shown on print(s) kept on file with the Department of Business Affairs and Consumer Protection and the Office of the City Clerk. Said privilege shall be constructed in accordance with plans and specifications approved by the Zoning Department -- Signs.

This grant of privilege in the public way shall be subject to the provisions of Section 10-28-015 and all other required provisions of the Municipal Code of Chicago.

The grantee shall pay to the City of Chicago as compensation for the privilege Number 1120330 herein granted the sum of One Hundred Seventy-five and no/100 Dollars ($175.00) per annum, in advance.

A 25% penalty will be added for payments received after due date.

The permit holder agrees to hold the City of Chicago harmless for any damage, relocation or replacement costs associated with damage, relocation or removal of private property caused by the City performing work in the public way.

Authority herein given and granted for a period of five (5) years from and after date of passage.

GRANTS OF PRIVILEGE IN PUBLIC WAY FOR CANOPIES.

The Committee on Transportation and Public Way submitted the following report:

CHICAGO, January 28, 2016.

To the President and Members of the City Council:

Your Committee on Transportation and Public Way begs leave to report and recommend that Your Honorable Body *Pass* the proposed ordinances transmitted herewith for grants of privilege in the public way for the installation, maintenance and use of canopies. These ordinances were referred to the committee on January 13, 2016.

This recommendation was concurred in unanimously by a viva voce vote of the members of the committee, with no dissenting vote.

Respectfully submitted,

(Signed) ANTHONY BEALE,
Chairman.

On motion of Alderman Beale, the said proposed ordinances transmitted with the foregoing committee report were *Passed* by yeas and nays as follows:

Yeas -- Aldermen Moreno, Hopkins, Dowell, Burns, Hairston, Sawyer, Mitchell, Harris, Beale, Sadlowski Garza, Thompson, Cárdenas, Quinn, Burke, Lopez, Foulkes, D. Moore, Curtis, O'Shea, Cochran, Brookins, Muñoz, Zalewski, Scott, Solis, Burnett, Ervin, Taliaferro, Reboyras, Santiago, Waguespack, Mell, Ramirez-Rosa, Villegas, Mitts, Sposato, Laurino, O'Connor, Napolitano, Reilly, Smith, Tunney, Arena, Cappleman, Pawar, Osterman, J. Moore, Silverstein -- 48.

Nays -- None.

Alderman Beale moved to reconsider the foregoing vote. The motion was lost.

The following are said ordinances as passed (the italic heading in each case not being a part of the ordinance):

agencyEA.

[O2016-384]

Be It Ordained by the City Council of the City of Chicago:

SECTION 1. Permission and authority are hereby given and granted to agencyEA, upon the terms and subject to the conditions of this ordinance, to construct, install, maintain and use one (1) canopy projecting over the public right-of-way adjacent to its premises known as 311 West Walton Street. Said canopy at West Walton Street measures fifteen point five (15.5) feet in length and eight point six seven (8.67) feet in width for a total of one hundred thirty-four point three nine (134.39) square feet. The location of said privilege shall be as shown on print(s) kept on file with the Department of Business Affairs and Consumer Protection and the Office of the City Clerk. Said privilege shall be constructed in accordance with plans and specifications approved by the Zoning Department -- Signs.

This grant of privilege in the public way shall be subject to the provisions of Section 10-28-015 and all other required provisions of the Municipal Code of Chicago.

The grantee shall pay to the City of Chicago as compensation for the privilege Number 1119766 herein granted the sum of Fifty and no/100 Dollars ($50.00) per annum, in advance.

A 25% penalty will be added for payments received after due date.

The permit holder agrees to hold the City of Chicago harmless for any damage, relocation or replacement costs associated with damage, relocation or removal of private property caused by the City performing work in the public way.

Authority herein given and granted for a period of five (5) years from and after date of passage.

Blue Plate Catering Ltd.

[O2016-397]

Be It Ordained by the City Council of the City of Chicago:

SECTION 1. Permission and authority are hereby given and granted to Blue Plate Catering Ltd., upon the terms and subject to the conditions of this ordinance, to construct, install, maintain and use one (1) canopy projecting over the public right-of-way adjacent to its premises known as 305 North Ogden Avenue. Said canopy at North Ogden Avenue measures seventy-five point five (75.5) feet in length and five (5) feet in width for a total of three hundred seventy-seven point five (377.5) square feet. The location of said privilege shall be as shown on print(s) kept on file with the Department of Business Affairs and Consumer Protection and the Office of the City Clerk. Said privilege shall be constructed in accordance with plans and specifications approved by the Zoning Department -- Signs.

This grant of privilege in the public way shall be subject to the provisions of Section 10-28-015 and all other required provisions of the Municipal Code of Chicago.

The grantee shall pay to the City of Chicago as compensation for the privilege Number 1121009 herein granted the sum of One Hundred and 50/100 Dollars ($100.50) per annum, in advance.

A 25% penalty will be added for payments received after due date.

The permit holder agrees to hold the City of Chicago harmless for any damage, relocation or replacement costs associated with damage, relocation or removal of private property caused by the City performing work in the public way.

Authority herein given and granted for a period of five (5) years from and after date of passage.

BRM Diversey LLC.

[O2016-436]

Be It Ordained by the City Council of the City of Chicago:

SECTION 1. Permission and authority are hereby given and granted to BRM Diversey LLC, upon the terms and subject to the conditions of this ordinance, to maintain and use, as now constructed, one (1) canopy projecting over the public right-of-way adjacent to its premises known as 530 West Diversey Parkway. Said canopy at West Diversey Parkway measures ten (10) feet in length and eight (8) feet in width for a total of eighty (80) square feet. The location of said privilege shall be as shown on print(s) kept on file with the Department of Business Affairs and Consumer Protection and the Office of the City Clerk. Said privilege shall be constructed in accordance with plans and specifications approved by the Zoning Department -- Signs.

This grant of privilege in the public way shall be subject to the provisions of Section 10-28-015 and all other required provisions of the Municipal Code of Chicago.

The grantee shall pay to the City of Chicago as compensation for the privilege Number 1119853 herein granted the sum of Fifty and no/100 Dollars ($50.00) per annum, in advance.

A 25% penalty will be added for payments received after due date.

The permit holder agrees to hold the City of Chicago harmless for any damage, relocation or replacement costs associated with damage, relocation or removal of private property caused by the City performing work in the public way.

Authority herein given and granted for a period of five (5) years from and after July 19, 2015.

CA Residential State/Huron LLC.

[O2016-407]

Be It Ordained by the City Council of the City of Chicago:

SECTION 1. Permission and authority are hereby given and granted to CA Residential State/Huron LLC, upon the terms and subject to the conditions of this ordinance, to construct,

install, maintain and use one (1) canopy projecting over the public right-of-way adjacent to its premises known as 8 East Huron Street. Said canopy at East Huron Street measures sixteen point two five (16.25) feet in length and four point four two (4.42) feet in width for a total of seventy-one point eight three (71.83) square feet. The location of said privilege shall be as shown on print(s) kept on file with the Department of Business Affairs and Consumer Protection and the Office of the City Clerk. Said privilege shall be constructed in accordance with plans and specifications approved by the Zoning Department -- Signs.

This grant of privilege in the public way shall be subject to the provisions of Section 10-28-015 and all other required provisions of the Municipal Code of Chicago.

The grantee shall pay to the City of Chicago as compensation for the privilege Number 1121022 herein granted the sum of Fifty and no/100 Dollars ($50.00) per annum, in advance.

A 25% penalty will be added for payments received after due date.

The permit holder agrees to hold the City of Chicago harmless for any damage, relocation or replacement costs associated with damage, relocation or removal of private property caused by the City performing work in the public way.

Authority herein given and granted for a period of five (5) years from and after date of passage.

Congregation KINS Of West Rodgers.

[O2016-490]

Be It Ordained by the City Council of the City of Chicago:

SECTION 1. Permission and authority are hereby given and granted to Congregation KINS of West Rodgers Park, upon the terms and subject to the conditions of this ordinance, to maintain and use, as now constructed, one (1) canopy projecting over the public right-of-way adjacent to its premises known as 2800 West North Shore Avenue. Said canopy at West North Shore Avenue measures twenty-seven point six (27.6) feet in length and six (6) feet in width for a total of one hundred sixty-five point six (165.6) square feet. The location of said privilege shall be as shown on print(s) kept on file with the Department of Business Affairs and Consumer Protection and the Office of the City Clerk. Said privilege shall be constructed in accordance with plans and specifications approved by the Zoning Department -- Signs.

This grant of privilege in the public way shall be subject to the provisions of Section 10-28-015 and all other required provisions of the Municipal Code of Chicago.

The grantee shall pay to the City of Chicago as compensation for the privilege Number 1121099 herein granted the sum of Fifty-two and 60/100 Dollars ($52.60) per annum, in advance.

A 25% penalty will be added for payments received after due date.

The permit holder agrees to hold the City of Chicago harmless for any damage, relocation or replacement costs associated with damage, relocation or removal of private property caused by the City performing work in the public way.

Authority herein given and granted for a period of five (5) years from and after February 9, 2015.

Dreams Hair Salon.

[O2016-399]

Be It Ordained by the City Council of the City of Chicago:

SECTION 1. Permission and authority are hereby given and granted to Dreams Hair Salon, upon the terms and subject to the conditions of this ordinance, to maintain and use, as now constructed, one (1) canopy projecting over the public right-of-way adjacent to its premises known as 4442 West Diversey Avenue. Said canopy at West Diversey Avenue measures twenty-two point six six (22.66) feet in length and two point three three (2.33) feet in width for a total of fifty-two point eight (52.8) square feet. The location of said privilege shall be as shown on print(s) kept on file with the Department of Business Affairs and Consumer Protection and the Office of the City Clerk. Said privilege shall be constructed in accordance with plans and specifications approved by the Zoning Department -- Signs.

This grant of privilege in the public way shall be subject to the provisions of Section 10-28-015 and all other required provisions of the Municipal Code of Chicago.

The grantee shall pay to the City of Chicago as compensation for the privilege Number 1120932 herein granted the sum of Fifty and no/100 Dollars ($50.00) per annum, in advance.

A 25% penalty will be added for payments received after due date.

The permit holder agrees to hold the City of Chicago harmless for any damage, relocation or replacement costs associated with damage, relocation or removal of private property caused by the City performing work in the public way.

Authority herein given and granted for a period of five (5) years from and after March 10, 2015.

Frank's Pizzeria.

[O2016-404]

Be It Ordained by the City Council of the City of Chicago:

SECTION 1. Permission and authority are hereby given and granted to Frank's Pizzeria, upon the terms and subject to the conditions of this ordinance, to maintain and use, as now constructed, one (1) canopy projecting over the public right-of-way adjacent to its premises known as 6506 West Belmont Avenue. Said canopy at West Belmont Avenue measures twenty-five (25) feet in length and three point eight three (3.83) feet in width for a total of ninety-five point seven five (95.75) square feet. The location of said privilege shall be as shown on print(s) kept on file with the Department of Business Affairs and Consumer Protection and the Office of the City Clerk. Said privilege shall be constructed in accordance with plans and specifications approved by the Zoning Department -- Signs.

This grant of privilege in the public way shall be subject to the provisions of Section 10-28-015 and all other required provisions of the Municipal Code of Chicago.

The grantee shall pay to the City of Chicago as compensation for the privilege Number 1121070 herein granted the sum of Fifty and no/100 Dollars ($50.00) per annum, in advance.

A 25% penalty will be added for payments received after due date.

The permit holder agrees to hold the City of Chicago harmless for any damage, relocation or replacement costs associated with damage, relocation or removal of private property caused by the City performing work in the public way.

Authority herein given and granted for a period of five (5) years from and after May 9, 2015.

Granados Liquors.

[O2016-381]

Be It Ordained by the City Council of the City of Chicago:

SECTION 1. Permission and authority are hereby given and granted to Granados Liquors,

upon the terms and subject to the conditions of this ordinance, to maintain and use, as now constructed, one (1) canopy projecting over the public right-of-way adjacent to its premises known as 1859 West 47th Street. Said canopy at West 47th Street measures fifty-nine point three three (59.33) feet in length and two (2) feet in width for a total of one hundred eighteen point six six (118.66) square feet. The location of said privilege shall be as shown on print(s) kept on file with the Department of Business Affairs and Consumer Protection and the Office of the City Clerk. Said privilege shall be constructed in accordance with plans and specifications approved by the Zoning Department -- Signs.

This grant of privilege in the public way shall be subject to the provisions of Section 10-28-015 and all other required provisions of the Municipal Code of Chicago.

The grantee shall pay to the City of Chicago as compensation for the privilege Number 1121149 herein granted the sum of Eighty-four and 33/100 Dollars ($84.33) per annum, in advance.

A 25% penalty will be added for payments received after due date.

The permit holder agrees to hold the City of Chicago harmless for any damage, relocation or replacement costs associated with damage, relocation or removal of private property caused by the City performing work in the public way.

Authority herein given and granted for a period of five (5) years from and after February 10, 2015.

Hot Telecom Devon.

[O2016-491]

Be It Ordained by the City Council of the City of Chicago:

SECTION 1. Permission and authority are hereby given and granted to Hot Telecom Devon, upon the terms and subject to the conditions of this ordinance, to construct, install, maintain and use two (2) canopies projecting over the public right-of-way adjacent to its premises known as 2456 -- 2458 West Devon Avenue. Said canopy at West Devon Avenue measures one (1) at twenty-two (22) feet in length and two point five (2.5) feet in width for a total of fifty-five (55) square feet. Said canopy at North Campbell Avenue measures one (1) at twenty-three (23) feet in length and two point five (2.5) feet in width for a total of fifty-seven point five (57.5) square feet. The location of said privilege shall be as shown on print(s) kept on file with the Department of Business Affairs and Consumer Protection and the Office of the City Clerk. Said privilege shall be constructed in accordance with plans and specifications approved by the Zoning Department -- Signs.

This grant of privilege in the public way shall be subject to the provisions of Section 10-28-015 and all other required provisions of the Municipal Code of Chicago.

The grantee shall pay to the City of Chicago as compensation for the privilege Number 1121087 herein granted the sum of Eighty-seven and 50/100 Dollars ($87.50) per annum, in advance.

A 25% penalty will be added for payments received after due date.

The permit holder agrees to hold the City of Chicago harmless for any damage, relocation or replacement costs associated with damage, relocation or removal of private property caused by the City performing work in the public way.

Authority herein given and granted for a period of five (5) years from and after date of passage.

Jake Melnick's Corner Tap.

[O2016-410]

Be It Ordained by the City Council of the City of Chicago:

SECTION 1. Permission and authority are hereby given and granted to Jake Melnick's Corner Tap, upon the terms and subject to the conditions of this ordinance, to maintain and use, as now constructed, one (1) canopy projecting over the public right-of-way adjacent to its premises known as 41 East Superior Street. Said canopy at East Superior Street measures ten (10) feet in length and ten (10) feet in width for a total of one hundred (100) square feet. The location of said privilege shall be as shown on print(s) kept on file with the Department of Business Affairs and Consumer Protection and the Office of the City Clerk. Said privilege shall be constructed in accordance with plans and specifications approved by the Zoning Department -- Signs.

This grant of privilege in the public way shall be subject to the provisions of Section 10-28-015 and all other required provisions of the Municipal Code of Chicago.

The grantee shall pay to the City of Chicago as compensation for the privilege Number 1119750 herein granted the sum of Fifty and no/100 Dollars ($50.00) per annum, in advance.

A 25% penalty will be added for payments received after due date.

The permit holder agrees to hold the City of Chicago harmless for any damage, relocation or replacement costs associated with damage, relocation or removal of private property caused by the City performing work in the public way.

Authority herein given and granted for a period of five (5) years from and after November 2, 2014.

John E. Maloney.

[O2016-442]

Be It Ordained by the City Council of the City of Chicago:

SECTION 1. Permission and authority are hereby given and granted to John E. Maloney, upon the terms and subject to the conditions of this ordinance, to maintain and use, as now constructed, one (1) canopy projecting over the public right-of-way adjacent to its premises known as 1359 West Devon Avenue. Said canopy at West Devon Avenue measures sixteen (16) feet in length and five (5) feet in width for a total of eighty (80) square feet. The location of said privilege shall be as shown on print(s) kept on file with the Department of Business Affairs and Consumer Protection and the Office of the City Clerk. Said privilege shall be constructed in accordance with plans and specifications approved by the Zoning Department -- Signs.

This grant of privilege in the public way shall be subject to the provisions of Section 10-28-015 and all other required provisions of the Municipal Code of Chicago.

The grantee shall pay to the City of Chicago as compensation for the privilege Number 1121058 herein granted the sum of Fifty and no/100 Dollars ($50.00) per annum, in advance.

A 25% penalty will be added for payments received after due date.

The permit holder agrees to hold the City of Chicago harmless for any damage, relocation or replacement costs associated with damage, relocation or removal of private property caused by the City performing work in the public way.

Authority herein given and granted for a period of five (5) years from and after January 21, 2016.

Samanta's Flowers.

[O2016-373]

Be It Ordained by the City Council of the City of Chicago:

SECTION 1. Permission and authority are hereby given and granted to Samanta's Flowers,

upon the terms and subject to the conditions of this ordinance, to maintain and use, as now constructed, one (1) canopy projecting over the public right-of-way adjacent to its premises known as 8911 South Commercial Avenue. Said canopy at South Commercial Avenue measures seventeen point one seven (17.17) feet in length and four point four two (4.42) feet in width for a total of seventy-five point eight nine (75.89) square feet. The location of said privilege shall be as shown on print(s) kept on file with the Department of Business Affairs and Consumer Protection and the Office of the City Clerk. Said privilege shall be constructed in accordance with plans and specifications approved by the Zoning Department -- Signs.

This grant of privilege in the public way shall be subject to the provisions of Section 10-28-015 and all other required provisions of the Municipal Code of Chicago.

The grantee shall pay to the City of Chicago as compensation for the privilege Number 1121064 herein granted the sum of Fifty and no/100 Dollars ($50.00) per annum, in advance.

A 25% penalty will be added for payments received after due date.

The permit holder agrees to hold the City of Chicago harmless for any damage, relocation or replacement costs associated with damage, relocation or removal of private property caused by the City performing work in the public way.

Authority herein given and granted for a period of five (5) years from and after July 9, 2013.

Three J Formal Wear.

[O2016-377]

Be It Ordained by the City Council of the City of Chicago:

SECTION 1. Permission and authority are hereby given and granted to Three J Formal Wear, upon the terms and subject to the conditions of this ordinance, to maintain and use, as now constructed, one (1) canopy projecting over the public right-of-way adjacent to its premises known as 3235 West 26th Street. Said canopy at West 26th Street measures thirty-one point five (31.5) feet in length and four (4) feet in width for a total of one hundred twenty-six (126) square feet. The location of said privilege shall be as shown on print(s) kept on file with the Department of Business Affairs and Consumer Protection and the Office of the City Clerk. Said privilege shall be constructed in accordance with plans and specifications approved by the Zoning Department -- Signs.

This grant of privilege in the public way shall be subject to the provisions of Section 10-28-015 and all other required provisions of the Municipal Code of Chicago.

The grantee shall pay to the City of Chicago as compensation for the privilege Number 1121095 herein granted the sum of Fifty-six and 50/100 Dollars ($56.50) per annum, in advance.

A 25% penalty will be added for payments received after due date.

The permit holder agrees to hold the City of Chicago harmless for any damage, relocation or replacement costs associated with damage, relocation or removal of private property caused by the City performing work in the public way.

Authority herein given and granted for a period of five (5) years from and after September 10, 2013.

The Thresholds.

[O2016-439]

Be It Ordained by the City Council of the City of Chicago:

SECTION 1. Permission and authority are hereby given and granted to The Thresholds, upon the terms and subject to the conditions of this ordinance, to construct, install, maintain and use one (1) canopy projecting over the public right-of-way adjacent to its premises known as 4101 North Ravenswood Avenue. Said canopy at North Lincoln Avenue measures thirteen (13) feet in length and four point zero eight (4.08) feet in width for a total of fifty-three point zero four (53.04) square feet. The location of said privilege shall be as shown on print(s) kept on file with the Department of Business Affairs and Consumer Protection and the Office of the City Clerk. Said privilege shall be constructed in accordance with plans and specifications approved by the Zoning Department -- Signs.

This grant of privilege in the public way shall be subject to the provisions of Section 10-28-015 and all other required provisions of the Municipal Code of Chicago.

The grantee shall pay to the City of Chicago as compensation for the privilege Number 1121139 herein granted the sum of Fifty and no/100 Dollars ($50.00) per annum, in advance.

A 25% penalty will be added for payments received after due date.

The permit holder agrees to hold the City of Chicago harmless for any damage, relocation or replacement costs associated with damage, relocation or removal of private property caused by the City performing work in the public way.

Authority herein given and granted for a period of five (5) years from and after date of passage.

GRANTS OF PRIVILEGE IN PUBLIC WAY FOR SIDEWALK CAFES.

The Committee on Transportation and Public Way submitted the following report:

CHICAGO, January 28, 2016.

To the President and Members of the City Council:

Your Committee on Transportation and Public Way begs leave to report and recommend that Your Honorable Body *Pass* the proposed ordinances transmitted herewith for various establishments to maintain and use portions of the public right-of-way for sidewalk cafes. These ordinances were referred to the committee on January 13, 2016.

This recommendation was concurred in unanimously by a viva voce vote of the members of the committee, with no dissenting vote.

Respectfully submitted,

(Signed) ANTHONY BEALE,
Chairman.

On motion of Alderman Beale, the said proposed ordinances transmitted with the foregoing committee report were *Passed* by yeas and nays as follows:

Yeas -- Aldermen Moreno, Hopkins, Dowell, Burns, Hairston, Sawyer, Mitchell, Harris, Beale, Sadlowski Garza, Thompson, Cárdenas, Quinn, Burke, Lopez, Foulkes, D. Moore, Curtis, O'Shea, Cochran, Brookins, Muñoz, Zalewski, Scott, Solis, Burnett, Ervin, Taliaferro, Reboyras, Santiago, Waguespack, Mell, Ramirez-Rosa, Villegas, Mitts, Sposato, Laurino, O'Connor, Napolitano, Reilly, Smith, Tunney, Arena, Cappleman, Pawar, Osterman, J. Moore, Silverstein -- 48.

Nays -- None.

Alderman Beale moved to reconsider the foregoing vote. The motion was lost.

The following are said ordinances as passed (the italic heading in each case not being a part of the ordinance):

Corridor Brewery And Provisions.

[O2016-501]

Be It Ordained by the City Council of the City of Chicago:

Permission and authority are hereby given and granted to Corridor Brewery and Provisions, upon the terms and subject to the conditions of this ordinance, to maintain and use a portion of the public right-of-way for a sidewalk cafe adjacent to its premises located at 3446 North Southport Avenue. Said sidewalk cafe area shall be twenty-two (22) feet in length and eleven point five (11.5) feet in width for a total of two hundred fifty-three (253) square feet and shall allow six (6) feet of clear space from the face of the curb/building line along North Southport Avenue. The compensation for said space and the days and hours of operation for the sidewalk cafe shall be as follows:

Monday through Thursday, 11:00 A.M. to 10:00 P.M.
Friday, 11:00 A.M. to 11:00 P.M.
Saturday, 10:00 A.M. to 11:00 P.M.
Sunday, 10:00 A.M. to 10:00 P.M.

Compensation: $600.00/Seating Capacity: 22.

Sidewalk cafe permit and approved plan must be posted at all times.

This grant of privilege Number 1117189 for a sidewalk cafe shall be subject to the provisions of Sections 10-28-800 through 10-28-885 of the Municipal Code of Chicago and the directions of the Commissioner of the Department of Business Affairs and Consumer Protection, the Commissioner of Streets and Sanitation and the Commissioner of Transportation.

The permit holder agrees to hold the City of Chicago harmless for any damage, relocation or replacement costs associated with damage, relocation or removal of private property caused by the City performing work in the public way.

Authority for the above named privilege is herein given and granted from and after March 1, 2016 through and including December 1, 2016.

Homeslyce Wheel House.

[O2016-499]

Be It Ordained by the City Council of the City of Chicago:

Permission and authority are hereby given and granted to Homeslyce Wheel House, upon

the terms and subject to the conditions of this ordinance, to maintain and use portions of the public right-of-way for a sidewalk cafe adjacent to its premises located at 934 -- 938 West Webster Avenue. Said sidewalk cafe area Number 1 shall be forty-five (45) feet in length and eleven (11) feet in width, sidewalk cafe area Number 2 shall be forty-two (42) feet in length and ten point two five (10.25) feet in width and sidewalk cafe area Number 3 shall be forty-eight point five (48.5) feet in length and six point nine two (6.92) feet in width for a total of one thousand two hundred sixty-one point one two (1,261.12) square feet and shall allow six (6) feet of clear space from the face of the curb/building line along North Bissell Street and West Webster Avenue. The compensation for said space and the days and hours of operation for the sidewalk cafe shall be as follows:

Monday to Friday, 11:30 A.M. until 10:00 P.M.
Saturday and Sunday, 11:00 A.M. until 10:00 P.M.

Compensation: $1,387.23/Seating Capacity: 54.

Sidewalk cafe permit and approved plan must be posted at all times.

This grant of privilege Number 1121169 for a sidewalk cafe shall be subject to the provisions of Sections 10-28-800 through 10-28-885 of the Municipal Code of Chicago and the directions of the Commissioner of the Department of Business Affairs and Consumer Protection, the Commissioner of Streets and Sanitation and the Commissioner of Transportation.

The permit holder agrees to hold the City of Chicago harmless for any damage, relocation or replacement costs associated with damage, relocation or removal of private property caused by the City performing work in the public way.

Authority for the above named privilege is herein given and granted from and after March 1, 2016 through and including December 1, 2016.

O'Neil's On Wells.

[O2016-571]

Be It Ordained by the City Council of the City of Chicago:

Permission and authority are hereby given and granted to O'Neil's on Wells, upon the terms and subject to the conditions of this ordinance, to maintain and use a portion of the public right-of-way for a sidewalk cafe adjacent to its premises located at 411 South Wells Street. Said sidewalk cafe area shall be thirty-one point four two (31.42) feet in length and eight (8) feet in width for a total of two hundred fifty-one point three six (251.36) square feet and shall allow six (6) feet of clear space from the face of the curb/building line along South Wells Street. The compensation for said space and the days and hours of operation for the sidewalk cafe shall be as follows:

Monday through Sunday, 11:00 A.M. to 12:00 Midnight

Compensation: $600.00/Seating Capacity: 28.

Sidewalk cafe permit and approved plan must be posted at all times.

This grant of privilege Number 1121198 for a sidewalk cafe shall be subject to the provisions of Sections 10-28-800 through 10-28-885 of the Municipal Code of Chicago and the directions of the Commissioner of the Department of Business Affairs and Consumer Protection, the Commissioner of Streets and Sanitation and the Commissioner of Transportation.

The permit holder agrees to hold the City of Chicago harmless for any damage, relocation or replacement costs associated with damage, relocation or removal of private property caused by the City performing work in the public way.

Authority for the above named privilege is herein given and granted from and after March 1, 2016 through and including December 1, 2016.

Orso's Restaurant.

[O2016-495]

Be It Ordained by the City Council of the City of Chicago:

Permission and authority are hereby given and granted to Orso's Restaurant, upon the terms and subject to the conditions of this ordinance, to maintain and use a portion of the public right-of-way for a sidewalk cafe adjacent to its premises located at 1401 North Wells Street. Said sidewalk cafe area shall be twenty-six (26) feet in length and eight (8) feet in width for a total of two hundred eight (208) square feet and shall allow six (6) feet of clear space from the face of the curb/building line along North Wells Street. The compensation for said space and the days and hours of operation for the sidewalk cafe shall be as follows:

Monday through Thursday, 11:00 A.M. to 10:00 P.M.
Friday and Saturday, 11:00 A.M. to 12:00 Midnight
Sunday, 12:00 Noon to 10:00 P.M.

Compensation: $600.00/Seating Capacity: 16.

Sidewalk cafe permit and approved plan must be posted at all times.

This grant of privilege Number 1121172 for a sidewalk cafe shall be subject to the provisions of Sections 10-28-800 through 10-28-885 of the Municipal Code of Chicago and the directions

of the Commissioner of the Department of Business Affairs and Consumer Protection, the Commissioner of Streets and Sanitation and the Commissioner of Transportation.

The permit holder agrees to hold the City of Chicago harmless for any damage, relocation or replacement costs associated with damage, relocation or removal of private property caused by the City performing work in the public way.

Authority for the above named privilege is herein given and granted from and after March 1, 2016 through and including December 1, 2016.

EXEMPTION OF APPLICANTS FROM PHYSICAL BARRIER REQUIREMENT PERTAINING TO ALLEY ACCESSIBILITY FOR PARKING FACILITIES.

The Committee on Transportation and Public Way submitted the following report:

CHICAGO, January 28, 2016.

To the President and Members of the City Council:

Your Committee on Transportation and Public Way begs leave to report and recommend that Your Honorable Body *Pass* the proposed ordinances transmitted herewith authorizing and directing the Commissioner of Transportation and/or the Director of Revenue to exempt various applicants from the provisions requiring barriers as a prerequisite to prohibit alley ingress and/or egress to parking facilities at sundry locations. These ordinances were referred to the committee on January 13, 2016.

This recommendation was concurred in unanimously by a viva voce vote of the members of the committee, with no dissenting vote.

Respectfully submitted,

(Signed) ANTHONY BEALE,
Chairman.

On motion of Alderman Beale, the said proposed ordinances transmitted with the foregoing committee report were *Passed* by yeas and nays as follows:

Yeas -- Aldermen Moreno, Hopkins, Dowell, Burns, Hairston, Sawyer, Mitchell, Harris, Beale, Sadlowski Garza, Thompson, Cárdenas, Quinn, Burke, Lopez, Foulkes, D. Moore, Curtis, O'Shea, Cochran, Brookins, Muñoz, Zalewski, Scott, Solis, Burnett, Ervin, Taliaferro, Reboyras, Santiago, Waguespack, Mell, Ramirez-Rosa, Villegas, Mitts, Sposato, Laurino, O'Connor, Napolitano, Reilly, Smith, Tunney, Arena, Cappleman, Pawar, Osterman, J. Moore, Silverstein -- 48.

Nays -- None.

Alderman Beale moved to reconsider the foregoing vote. The motion was lost.

The following are said ordinances as passed (the italic heading in each case not being a part of the ordinance):

Armitage-Milwaukee LLC.

[O2016-205]

Be It Ordained by the City Council of the City of Chicago:

SECTION 1. Per Section 10-20-430 of the Municipal Code of Chicago, the Director of Revenue is hereby authorized and directed to exempt Armitage-Milwaukee LLC from the provisions requiring barriers as a prerequisite to prohibit alley ingress and egress into 1968 -- 1970 North Milwaukee Avenue.

SECTION 2. This ordinance shall be in force and take effect from and after its passage and publication.

Alvarez Auto Repair.

[O2016-90]

Be It Ordained by the City Council of the City of Chicago:

SECTION 1. Pursuant to Section 10-20-430 of the Municipal Code of Chicago, the Commissioner of Transportation is hereby authorized and direct to exempt Alvarez Auto Repair from the provisions of requiring barriers as a prerequisite to prohibit alley ingress to parking facilities for premises address at 2739 West Belmont Avenue.

SECTION 2. This ordinance shall take effect and be in force from and after its passage and publication.

Ashland 820 LLC.

[O2016-129]

Be It Ordained by the City Council of the City of Chicago:

SECTION 1. Per Section 10-20-430 of the Municipal Code of Chicago, the Director of Revenue is hereby authorized and directed to exempt Ashland 820 LLC from the provisions requiring barriers as a prerequisite to prohibit alley ingress and egress into 820 -- 824 North Ashland Avenue.

SECTION 2. This ordinance shall be in force and take effect from and after its passage and publication.

Atrium Village.

[O2016-116]

Be It Ordained by the City Council of the City of Chicago:

SECTION 1. Pursuant to Section 10-20-430 of the Municipal Code of Chicago, the Commissioner of Transportation is hereby authorized and directed to exempt Atrium Village, 1140 North Wells Street, Chicago, Illinois 60610, from the provisions requiring barriers as a prerequisite to prohibit alley ingress and egress to parking facilities for premises address.

SECTION 2. This ordinance shall take effect and be in force from and after its passage and publication.

Baker Lincoln LLC.

[O2016-92]

Be It Ordained by the City Council of the City of Chicago:

SECTION 1. Pursuant to Section 10-20-435 of the Municipal Code of the City of Chicago, the Commissioner of the Department of Transportation is hereby authorized and directed to

exempt Baker Lincoln LLC of 2518 -- 2536 North Lincoln Avenue, Chicago, Illinois 60614, from the Municipal Code provisions prohibiting alley access to any parking lot or garage if the capacity of that lot or garage is in excess of six spaces.

SECTION 2. This ordinance shall take effect and be in force upon its passage and publication.

Baranyk Associates/Dolyva Properties.

[O2016-89]

Be It Ordained by the City Council of the City of Chicago:

SECTION 1. Pursuant to Section 10-20-430 of the Municipal Code of Chicago, the Commissioner of Transportation is hereby authorized and directed to exempt Baranyk Associates on behalf of owners, Dolyva Properties, from the provisions requiring barriers as a prerequisite to prohibit alley ingress and egress to parking facilities for premises address at 3102 South Giles Avenue and 3108 South Giles Avenue.

SECTION 2. This ordinance shall take effect and be in force from and after its passage and publication.

Bolidos Auto Rebuilders/Freddy Villegas And Santiago Rosas.

[O2016-85]

Be It Ordained by the City Council of the City of Chicago:

SECTION 1. Pursuant to Section 10-20-430 of the Municipal Code of Chicago, the Commissioner of Transportation is hereby authorized and directed to exempt Freddy Villegas and Santiago Rosas of Bolidos Auto Rebuilders from the provisions requiring barriers as a prerequisite to prohibit alley ingress and egress to parking facilities for 5348 West Grand Avenue.

SECTION 2. This ordinance shall take effect and be in force from and after its passage and publication.

Chicago Auto Sales, Inc.

[O2016-72]

Be It Ordained by the City Council of the City of Chicago:

SECTION 1. Pursuant to Section 10-20-430 of the Municipal Code of Chicago, the Commissioner of Transportation is hereby authorized and directed to exempt Chicago Auto Sales, Inc., 5626 North Western Avenue, Chicago, Illinois 60659, from the provisions requiring barriers as a prerequisite to prohibit alley ingress and egress to parking facilities for premises address.

SECTION 2. This ordinance shall take effect and be in force upon its passage and publication.

Dollar Express LLC.

[O2016-76]

Be It Ordained by the City Council of the City of Chicago:

SECTION 1. Pursuant to Section 10-20-430 of the Municipal Code of Chicago, the Commissioner of Transportation is hereby authorized and directed to exempt Dollar Express LLC, 8341 South Cottage Grove Avenue, from the provisions requiring barriers as a prerequisite to prohibit alley ingress and egress to parking facilities for premises address.

SECTION 2. This ordinance shall take effect and be in force from and after its passage and publication.

Kidz Creative Concepts.

[O2016-109]

Be It Ordained by the City Council of the City of Chicago:

SECTION 1. Pursuant to Section 10-20-430 of the Municipal Code of Chicago, the Commissioner of Transportation is hereby authorized and directed to exempt Kidz Creative Concepts from the provisions requiring barriers as a prerequisite to prohibit alley ingress and egress to parking facilities for 719 East 63rd Street, Chicago, Illinois 60637.

SECTION 2. This ordinance shall take effect and be in force from and after its passage and publication.

Midway Pointe Senior Residence.

[O2016-86]

Be It Ordained by the City Council of the City of Chicago:

SECTION 1. Pursuant to Section 10-20-430 of the Municipal Code of Chicago, the Commissioner of Transportation is hereby authorized and directed to exempt Midway Pointe Senior Residence of 5001 -- 5025 West 47th Street from the provisions requiring barriers as a prerequisite to prohibit alley ingress and egress to parking for premises address.

SECTION 2. This ordinance shall take effect and be in force from and after its passage and publication.

Mr. And Misses Unisex Salon LLC.

[O2016-112]

Be It Ordained by the City Council of the City of Chicago:

SECTION 1. Pursuant to Section 10-20-430 of the Municipal Code of Chicago, the Commissioner of Transportation is hereby authorized and directed to exempt Mr. and Misses Unisex Salon LLC, 3356 West Chicago Avenue, Chicago, Illinois 60651, from the provisions requiring barriers as a prerequisite to prohibit alley ingress and egress to parking facilities for premises address.

SECTION 2. This ordinance shall take effect and be in force from and after its passage and publication.

Nationwide Hand Car Wash, Inc.

[O2016-71]

Be It Ordained by the City Council of the City of Chicago:

SECTION 1. Pursuant to Section 10-20-430 of the Municipal Code of Chicago,

the Commissioner of Transportation is hereby authorized and directed to exempt Nationwide Hand Car Wash, Inc. of 3006 West Roosevelt Road from the provisions requiring barriers as a prerequisite to prohibit alley ingress and egress to parking facilities for premises address.

SECTION 2. This ordinance shall take effect and be in force from and after its passage and publication.

Nelson Mandela Apartments, L.P.

[O2016-111]

Be It Ordained by the City Council of the City of Chicago:

SECTION 1. Pursuant to Section 10-20-430 of the Municipal Code of Chicago, the Commissioner of Transportation is hereby authorized and directed to exempt Nelson Mandela Apartments, L.P., 505 North Troy Street and 3108 -- 3118 West Franklin Boulevard, Chicago, Illinois 60612, from the provisions requiring barriers as a prerequisite to prohibit alley ingress and egress to parking facilities for premises address.

SECTION 2. This ordinance shall take effect and be in force from and after its passage and publication.

Northside Automotive, Inc.

[O2016-91]

Be It Ordained by the City Council of the City of Chicago:

SECTION 1. Pursuant to Section 10-20-430 of the Municipal Code of Chicago, the Commissioner of Transportation is hereby authorized and directed to exempt Northside Automotive, Inc. from the provisions requiring barriers as a prerequisite to prohibit alley ingress to parking facilities for premises address at 4535 -- 4541 North Kedzie Avenue.

SECTION 2. This ordinance shall take effect and be in force from and after its passage and publication.

Public 2 LLC.

[O2016-126]

Be It Ordained by the City Council of the City of Chicago:

SECTION 1. Per Section 10-20-430 of the Municipal Code of Chicago, the Director of Revenue is hereby authorized and directed to exempt Public 2 LLC from the provisions requiring barriers as a prerequisite to prohibit alley ingress and egress into 1509 North Western Avenue.

SECTION 2. This ordinance shall be in force and take effect from and after its passage and publication.

Quintanilla Tire Center.

[O2016-114]

Be It Ordained by the City Council of the City of Chicago:

SECTION 1. Pursuant to Section 10-20-430 of the Municipal Code of Chicago, the Commissioner of Transportation is hereby authorized and directed to exempt Quintanilla Tire Center of 3342 South Halsted Street from the provisions requiring barriers as a prerequisite to prohibit alley ingress and egress to parking facilities for premises address.

SECTION 2. This ordinance shall take effect and be in force thereinafter its passage and due publication.

Vaunt Fitness.

[O2016-75]

Be It Ordained by the Council of the City of Chicago:

SECTION 1. Pursuant to Section 10-20-430 of the Municipal Code of Chicago, the Commissioner of Transportation is hereby authorized and directed to exempt Vaunt Fitness from the provisions requiring barriers as a prerequisite to prohibit alley ingress and egress to the parking facilities for 6255 South Archer Avenue, Chicago, Illinois 60638.

SECTION 2. This ordinance shall take effect and be in force from and after its passage and publication.

Wonder Montessori School.

[O2016-83]

Be It Ordained by the City Council of the City of Chicago:

SECTION 1. Pursuant to Section 10-20-430 of the Municipal Code of Chicago, the Commissioner of Transportation is hereby authorized and directed to exempt Wonder Montessori School from the provisions requiring barriers as a prerequisite to prohibit alley ingress and egress to parking facilities for 5624 -- 5638 North Pulaski Road.

SECTION 2. This ordinance shall take effect and be in force from and after its passage and publication.

---

221 Hubbard-215 Hubbard LLC.

[O2016-117]

Be It Ordained by the City Council of the City of Chicago:

SECTION 1. Pursuant to Section 10-20-430 of the Municipal Code of Chicago, the Commissioner of Transportation is hereby authorized and directed to exempt 221 Hubbard-215 Hubbard LLC of 221 West Hubbard Street from the provisions requiring barriers as a prerequisite to prohibit alley ingress to parking facilities for the premises referenced herein.

SECTION 2. This ordinance shall take effect and be in force upon its passage and publication.

1827 North Milwaukee LLC.

[O2016-102]

Be It Ordained by the City Council of the City of Chicago:

SECTION 1. Pursuant to Section 10-20-430 of the Municipal Code of Chicago, the Director of the Department of Revenue is hereby authorized and directed to exempt 1827 North Milwaukee LLC at 1827 North Milwaukee Avenue from the provisions requiring barriers as a prerequisite to prohibit alley ingress and egress to parking facilities for premises address.

SECTION 2. This ordinance shall take effect and be in force upon its passage and publication.

4912 North Lincoln LLC.

[O2016-73]

Be It Ordained by the City Council of the City of Chicago:

SECTION 1. Pursuant to Section 10-20-430 of the Municipal Code of Chicago, the Commissioner of Transportation is hereby authorized and directed to exempt 4912 North Lincoln LLC, 4912 North Lincoln Avenue, Chicago, Illinois 60625, from the provisions requiring barriers as a prerequisite to prohibit alley ingress and egress to parking facilities for premises address.

SECTION 2. This ordinance shall take effect and be in force upon its passage and publication.

5061 North Lincoln LLC.

[O2016-79]

Be It Ordained by the City Council of the City of Chicago:

SECTION 1. Pursuant to Section 10-20-430 of the Municipal Code of Chicago, the Commissioner of Transportation is hereby authorized and directed to exempt 5061 North Lincoln LLC, 5061 North Lincoln Avenue, Chicago, Illinois 60625, from the provisions requiring barriers as a prerequisite to prohibit alley ingress and egress to parking facilities for premises address.

SECTION 2. This ordinance shall take effect and be in force upon its passage and publication.

STANDARDIZATION OF PORTIONS OF PUBLIC WAYS.

The Committee on Transportation and Public Way submitted the following report:

CHICAGO, January 28, 2016.

To the President and Members of the City Council:

Your Committee on Transportation and Public Way begs leave to report and recommend that

Your Honorable Body *Pass* the proposed ordinances transmitted herewith authorizing and directing the Commissioner of Transportation to take the actions necessary for the honorary designation/standardization of various portions of the public way. These ordinances were referred to the committee on January 13 and January 28, 2016.

This recommendation was concurred in unanimously by a viva voce vote of the members of the committee, with no dissenting vote.

Respectfully submitted,

(Signed) ANTHONY BEALE,
Chairman.

On motion of Alderman Beale, the said proposed ordinances transmitted with the foregoing committee report were *Passed* by yeas and nays as follows:

Yeas -- Aldermen Moreno, Hopkins, Dowell, Burns, Hairston, Sawyer, Mitchell, Harris, Beale, Sadlowski Garza, Thompson, Cárdenas, Quinn, Burke, Lopez, Foulkes, D. Moore, Curtis, O'Shea, Cochran, Brookins, Muñoz, Zalewski, Scott, Solis, Burnett, Ervin, Taliaferro, Reboyras, Santiago, Waguespack, Mell, Ramirez-Rosa, Villegas, Mitts, Sposato, Laurino, O'Connor, Napolitano, Reilly, Smith, Tunney, Arena, Cappleman, Pawar, Osterman, J. Moore, Silverstein -- 48.

Nays -- None.

Alderman Beale moved to reconsider the foregoing vote. The motion was lost.

The following are said ordinances as passed (the italic heading in each case not being a part of the ordinance):

700 Block Of W. Sheridan Rd. To Be Known As "Honorary Richard Cotovsky Way".
[O2016-572]

Be It Ordained by the City Council of the City of Chicago:

SECTION 1. That pursuant to an ordinance heretofore passed by the City Council allowing erection of an honorary street sign, the Commissioner of Transportation shall take necessary steps for the standardization of the 700 block of West Sheridan Road to be known as "Honorary Richard Cotovsky Way".

SECTION 2. This ordinance shall take effect and be in full force hereinafter its passage and publication.

Northeast Corner Of N. Fremont St. And W. Dickens Ave. To Be Known As "Warren Gast Way".

[O2016-93]

Be It Ordained by the City Council of the City of Chicago:

SECTION 1. Pursuant to an ordinance heretofore passed by the City Council which allows erection of honorary street-name signs, the Commissioner of Transportation shall take the necessary action for standardization of the northeast corner of North Fremont Street and West Dickens Avenue (facing east/west and pointing north) as "Warren Gast Way".

SECTION 2. This ordinance shall take effect upon its passage and publication.

3900 Block Of W. Dakin St. To Be Known As "James J. 'Jim' Grigar Way".

[O2016-128]

Be It Ordained by the City Council of the City of Chicago:

SECTION 1. Pursuant to an ordinance heretofore passed by the City Council which allows erection of honorary street-name signs, the Commissioner of Transportation shall take the necessary action for standardization of the 3900 block of West Dakin Street, from North Springfield Avenue to North Pulaski Road, as "James J. 'Jim' Grigar Way".

SECTION 2. This ordinance shall take effect upon its passage and publication.

Portion of S. Dr. Martin Luther King, Jr. Dr., From E. 65th St. To E. 67th St., To Be Known As "Herman Roberts Way".

[O2016-108]

Be It Ordained by the City Council of the City of Chicago:

SECTION 1. Pursuant to an ordinance heretofore passed by the City Council which allows erection of honorary street-name signs, the Commissioner of Transportation shall take the necessary action for standardization of South Dr. Martin Luther King, Jr. Drive, from East 65th Street to East 67th Street, as "Herman Roberts Way".

SECTION 2. This ordinance shall take effect upon its passage and publication.

Continued in Volume II
on page 18763

(Published by the Authority of the City Council of the City of Chicago)

COPY

JOURNAL of the PROCEEDINGS of the CITY COUNCIL of the CITY of CHICAGO, ILLINOIS

Regular Meeting -- Wednesday, February 10, 2016

at 10:00 A.M.

(Council Chamber -- City Hall -- Chicago, Illinois)

OFFICIAL RECORD.

VOLUME II

RAHM EMANUEL
Mayor

SUSANA A. MENDOZA
City Clerk

Continued from Volume I
on page 18762

COMMITTEE ON ZONING, LANDMARKS AND BUILDING STANDARDS.

APPOINTMENT OF AMANDA WILLIAMS AS MEMBER OF ZONING BOARD OF APPEALS.

(MA-219)

[A2016-12]

(Committee Meeting Held February 9, 2016)

The Committee on Zoning, Landmarks and Building Standards submitted the following report:

CHICAGO, February 10, 2016.

To the President and Members of the City Council:

Presenting a report for your Committee on Zoning, Landmarks and Building Standards which held a meeting on February 9, 2016, the following items were passed by a majority of the members present:

Page 1 contains four Mayoral appointments as members of the Electrical Commission, one appointment as a member of the Zoning Board of Appeals and also the designation of a chairman to Zoning Board of Appeals.

Page 1 also contains one text amendment regarding venues for private events.

Pages 1 through 4 contain various map amendments regarding land use.

Page 4 contains numerous signs over 100 feet in diameter and 24 feet above grade, one off-premises sign and one landmark designation.

I hereby move for approval of the appointment of Amanda Williams transmitted herewith.

Respectfully submitted,

(Signed) DANIEL S. SOLIS,
Chairman.

On motion of Alderman Solis, the committee's recommendation was *Concurred In* and the said proposed appointment of Amanda Williams as a member of the Zoning Board of Appeals was *Approved* by yeas and nays as follows:

Yeas -- Aldermen Moreno, Hopkins, Dowell, Burns, Hairston, Sawyer, Mitchell, Harris, Beale, Sadlowski Garza, Thompson, Cárdenas, Quinn, Burke, Lopez, Foulkes, D. Moore, Curtis, O'Shea, Cochran, Brookins, Muñoz, Zalewski, Scott, Solis, Burnett, Ervin, Taliaferro, Reboyras, Santiago, Waguespack, Mell, Ramirez-Rosa, Villegas, Mitts, Sposato, Laurino, O'Connor, Napolitano, Reilly, Smith, Tunney, Arena, Cappleman, Pawar, Osterman, J. Moore, Silverstein -- 48.

Nays -- None.

Alderman Beale moved to reconsider the foregoing vote. The motion was lost.

APPOINTMENT OF ERIC F. NIXON, HAROLD C. OHDE, ANGELITA PEREZ AND MORRIS TOPOREK AS MEMBERS OF ELECTRICAL COMMISSION.

(MA-217)

(As Amended)

[SA2016-10]

(Committee Meeting Held February 9, 2016)

The Committee on Zoning, Landmarks and Building Standards submitted the following report:

CHICAGO, February 10, 2016.

To the President and Members of the City Council:

Presenting a report for your Committee on Zoning, Landmarks and Building Standards which held a meeting on February 9, 2016, the following items were passed by a majority of the members present:

Page 1 contains four Mayoral appointments as members of the Electrical Commission, one appointment as a member of the Zoning Board of Appeals and also the designation of a chairman to Zoning Board of Appeals.

Page 1 also contains one text amendment regarding venues for private events.

Pages 1 through 4 contain various map amendments regarding land use.

Page 4 contains numerous signs over 100 feet in diameter and 24 feet above grade, one off-premises sign and one landmark designation.

I hereby move for approval of the appointments of Eric F. Nixon, Harold C. Ohde, Angelita Perez and Morris Toporek transmitted herewith.

Respectfully submitted,

(Signed) DANIEL S. SOLIS,
Chairman.

On motion of Alderman Solis, the committee's recommendation was *Concurred In* and the said proposed appointments of Eric F. Nixon, Harold C. Ohde, Angelita Perez and Morris Toporek as members of the Electrical Commission were *Approved* by yeas and nays as follows:

Yeas -- Aldermen Moreno, Hopkins, Dowell, Burns, Hairston, Sawyer, Mitchell, Harris, Beale, Sadlowski Garza, Thompson, Cárdenas, Quinn, Burke, Lopez, Foulkes, D. Moore, Curtis, O'Shea, Cochran, Brookins, Muñoz, Zalewski, Scott, Solis, Burnett, Ervin, Taliaferro, Reboyras, Santiago, Waguespack, Mell, Ramirez-Rosa, Villegas, Mitts, Sposato, Laurino, O'Connor, Napolitano, Reilly, Smith, Tunney, Arena, Cappleman, Pawar, Osterman, J. Moore, Silverstein -- 48.

Nays -- None.

Alderman Beale moved to reconsider the foregoing vote. The motion was lost.

DESIGNATION OF BLAKE P. SERCYE AS CHAIRMAN OF ZONING BOARD OF APPEALS.

(MA-218)

[A2016-11]

(Committee Meeting Held February 9, 2016)

The Committee on Zoning, Landmarks and Building Standards submitted the following report:

CHICAGO, February 10, 2016.

To the President and Members of the City Council:

Presenting a report for your Committee on Zoning, Landmarks and Building Standards which held a meeting on February 9, 2016, the following items were passed by a majority of the members present:

Page 1 contains four Mayoral appointments as members of the Electrical Commission, one appointment as a member of the Zoning Board of Appeals and also the designation of a chairman to Zoning Board of Appeals.

Page 1 also contains one text amendment regarding venues for private events.

Pages 1 through 4 contain various map amendments regarding land use.

Page 4 contains numerous signs over 100 feet in diameter and 24 feet above grade, one off-premises sign and one landmark designation.

I hereby move for approval of the designation of Blake P. Sercye transmitted herewith.

Respectfully submitted,

(Signed) DANIEL S. SOLIS,
Chairman.

On motion of Alderman Solis, the committee's recommendation was *Concurred In* and the said proposed designation of Blake P. Sercye as chairman of the Zoning Board of Appeals was *Approved* by yeas and nays as follows:

Yeas -- Aldermen Moreno, Hopkins, Dowell, Burns, Hairston, Sawyer, Mitchell, Harris, Beale, Sadlowski Garza, Thompson, Cárdenas, Quinn, Burke, Lopez, Foulkes, D. Moore, Curtis, O'Shea, Cochran, Brookins, Muñoz, Zalewski, Scott, Solis, Burnett, Ervin, Taliaferro, Reboyras, Santiago, Waguespack, Mell, Ramirez-Rosa, Villegas, Mitts, Sposato, Laurino, O'Connor, Napolitano, Reilly, Smith, Tunney, Arena, Cappleman, Pawar, Osterman, J. Moore, Silverstein -- 48.

Nays -- None.

Alderman Beale moved to reconsider the foregoing vote. The motion was lost.

AMENDMENT OF TITLES 4, 13 AND 17 OF MUNICIPAL CODE BY MODIFYING VARIOUS SECTIONS AND ADDING NEW ARTICLE VI TO CHAPTER 4-156 CONCERNING SPECIAL EVENT LIQUOR LICENSES FOR INDUSTRIAL PRIVATE VENUES.

[O2015-5387]

(Committee Meeting Held February 9, 2016)

The Committee on Zoning, Landmarks and Building Standards submitted the following report:

CHICAGO, February 10, 2016.

To the President and Members of the City Council:

Presenting a report for your Committee on Zoning, Landmarks and Building Standards which held a meeting on February 9, 2016, the following items were passed by a majority of the members present:

Page 1 contains four Mayoral appointments as members of the Electrical Commission, one appointment as a member of the Zoning Board of Appeals and also the designation of a chairman to Zoning Board of Appeals.

Page 1 also contains one text amendment regarding venues for private events.

Pages 1 through 4 contain various map amendments regarding land use.

Page 4 contains numerous signs over 100 feet in diameter and 24 feet above grade, one off-premises sign and one landmark designation.

I hereby move for passage of the proposed ordinance transmitted herewith.

Respectfully submitted,

(Signed) DANIEL S. SOLIS,
Chairman.

On motion of Alderman Solis, the said proposed ordinance transmitted with the foregoing committee report was *Passed* by yeas and nays as follows:

Yeas -- Aldermen Moreno, Hopkins, Dowell, Burns, Hairston, Sawyer, Mitchell, Harris, Beale, Sadlowski Garza, Thompson, Cárdenas, Quinn, Burke, Lopez, Foulkes, D. Moore, Curtis, O'Shea, Cochran, Brookins, Muñoz, Zalewski, Scott, Solis, Burnett, Ervin, Taliaferro, Reboyras, Santiago, Waguespack, Mell, Ramirez-Rosa, Villegas, Mitts, Sposato, Laurino, O'Connor, Napolitano, Reilly, Smith, Tunney, Arena, Cappleman, Pawar, Osterman, J. Moore, Silverstein -- 48.

Nays -- None.

Alderman Beale moved to reconsider the foregoing vote. The motion was lost.

The following is said ordinance as passed:

BE IT ORDAINED BY THE CITY COUNCIL OF THE CITY OF CHICAGO:

SECTION 1. Section 4-4-060 of the Municipal Code of Chicago is hereby amended by inserting the language underscored, as follows:

4-4-060 License – Application and renewal – Inspection or investigation.

(Omitted text is unaffected by this ordinance)

(c) Except for licenses issued pursuant to Chapter 4-60 or Articles III, V or VI of Chapter 4-156 of this Code: The license review process shall be completed within 90 days after the license application is filed. If the license review process is not completed within 90 days after the license application is filed, the license application fee shall be forfeited to the city and a new application and filing fee submitted to the department after expiration of such 90-day period, unless the delay in completing the license review process was caused by the city or is solely due to failure to complete building inspections.

(Omitted text is unaffected by this ordinance)

SECTION 2. Section 4-5-010 of the Municipal Code of Chicago is hereby amended by deleting the language stricken through and by inserting the language underscored, as follows:

4-5-010 Establishment of license fees.

(Omitted text is unaffected by this ordinance)

(6) Public places of amusement (4-156)

Public place of amusement license

The fee for each public place of amusement license shall be graded according to the licensed establishment's occupancy ~~capacity~~ in accordance with the following schedule:

Maximum ~~Capacity~~ Occupancy	Fee
1 – 350	$770.00
351 – 500	$1,000.00
501 – 750	$1,650.00
751 – 1000	$2,200.00
1,001 – 2,000	$3,300.00
2,001 – 3,000	$4,400.00
3,001 – 4,000	$6,600.00
over 4,000	$13,200.00

When computing the ~~capacity~~ occupancy of a public place of amusement, other than a performing arts venue, the total occupancy of all rooms or other occupancy areas of the premises of the business operating the amusement shall be calculated.

Performing Arts Venue	
0 – 499 person ~~capacity~~ occupancy	$110.00
500 plus person ~~capacity~~ occupancy	$2.00/person

(Omitted text is unaffected by this ordinance)

(21) Indoor special event (4-156)~~:~~ $100.00/day
~~Class A license ..... $6,000.00~~
~~Class B license ..... $100.00/day~~

(Omitted text is unaffected by this ordinance)

(36) Industrial Private Event Venue- (4-156)

maximum occupancy of the area licensed for industrial venue events	Fee
1– 350	$770.00
351 – 500	$1,000.00
501 – 750	$1,650.00
751 – 1000	$2,200.00
1,001 – 2,000	$3,300.00
2,001 – 3,000	$4,400.00
3,001 – 4,000	$6,600.00
over 4,000	$13,200.00

SECTION 3. Chapter 4-60 of the Municipal Code of Chicago is hereby amended by deleting the language stricken through and adding the language underscored, as follows:

4-60-070 Issuance authority – Special licenses.

(a) A city retailer's license for the sale of alcoholic liquor shall be issued by the local liquor control commissioner, subject to the provisions of an act entitled "An Act relating to alcoholic liquor", approved January 31, 1934, as amended, and subject to the provisions of this chapter and Chapter 4-4 relating to licenses in general not inconsistent with the law relating to alcoholic liquor. ~~The local liquor control commissioner shall also have the authority to issue a special event liquor license. A special event liquor license may be issued by the local liquor control commissioner for a period of time not to exceed 11 days; provided, however, that if a special event liquor license is issued in conjunction with a Class A indoor special event license issued under Chapter 4-156, the local liquor control commissioner may issue such special event liquor license for a period of time not to exceed 30 days. Such license may be issued only after the mayor has designated an event as a special event. Notwithstanding any provision of this chapter, the fee for a special event liquor license shall be as set forth in Section 4-5-010. The alderman of the ward in which the event is located shall be notified five days prior to issuance of the special event license.~~

(Omitted text is unaffected by this ordinance)

(c) (1) The local liquor control commissioner shall have the authority to issue a special event liquor license.

(2) The local liquor control commissioner may approve a special event retailer's license issued to a not-for-profit by the State of Illinois for a period of time not to exceed 11 days.

(3) The local liquor control commissioner may approve a special event use permit issued to a for-profit entity by the State of Illinois for an outdoor event authorizing the sale and

consumption of alcoholic liquor for a period not to exceed 11 days; provided that the mayor has designated an event as a special event.

(4) Notwithstanding any other provision of this chapter, the fee for a special event liquor license shall be as set forth in Section 4-5-010.

(5) The alderman of the ward in which the event is located shall be notified five days prior to issuance of the special event license.

(Omitted text is unaffected by this ordinance)

4-60-130 Hours of operation.

(Omitted text is unaffected by this ordinance)

(l) Notwithstanding any other provision of this chapter, no person who holds an industrial private event venue license pursuant to chapter 4-156 and is licensed to sell alcoholic liquor for consumption on the premises as an incidental activity shall:

(1) serve, sell or permit the sale of alcoholic liquor:

(i) other than during an industrial venue event, as that term is defined in section 4-156-800;

(ii) except in those areas of the building designated in the approved site plan licensed for industrial venue events;

(iii) after 12:01 a.m. on Monday through Friday, or after 2:00 a.m. on Saturday or Sunday; or

(iv) before 4 p.m. on Monday through Friday; before 7:00 a.m. on Saturday; or before 10 a.m. on Sunday.

(2) be eligible for a late-hour privilege.

(m) Notwithstanding any other provision of this chapter, no person who holds a caterer's liquor license pursuant to chapter 4-156 and who sells or serves alcoholic liquor as part of its service at an industrial venue event, as that term is defined in section 4-156-800, shall serve, sell or permit the sale of alcoholic liquor:

(1) other than during an industrial venue event;

(2) except in those areas of the building designated in the approved site plan licensed for industrial venue events;

(3) after 12:01 a.m. on Monday through Friday, or after 2:00 a.m. on Saturday or Sunday; or

(4) before 4 p.m. on Monday through Friday; before 7:00 a.m. on Saturday; or before 10 a.m. on Sunday.

SECTION 4. Article I of Chapter 4-156 of the Municipal Code of Chicago is hereby amended by inserting the language underscored, as follows:

4-156-010 Definitions.

For purposes of this chapter:

(Omitted text is unaffected by this ordinance)

"Maximum capacity," for the sole purposes of the exemption and lower rate provided in section 4-156-020, means the number of persons that an auditorium, theater or other space may accommodate as determined by the building commissioner pursuant to Chapter 13-36 of this Code or by any other appropriate government official; provided, however, that "maximum capacity" shall not exceed the maximum number of tickets or admissions that may be made available for sale to a performance as stated in any binding written agreement relating to that performance. If the number of tickets or admissions actually sold to a performance exceeds the legally permissible limit, for purposes of determining the applicable tax, "maximum capacity" shall mean such greater number.

(Omitted text is unaffected by this ordinance)

SECTION 5. Article III of Chapter 4-156 of the Municipal Code of Chicago are hereby amended by inserting the language underscored and by deleting the language struck through, as follows:

4-156-305 License – Exceptions.

No public place of amusement license shall be required, if the only amusement to be produced, presented, or conducted is one or more of the following:

(Omitted text is unaffected by this ordinance)

(h) paid television programming; ~~or~~

(Omitted text is unaffected by this ordinance)

(j) an indoor special event licensed under Article IV ~~of this Chapter 4-156 of this Code~~; ~~or~~.

(k) a industrial venue event conducted at an establishment licensed as an industrial private event venue under Article VI.

For purposes of this section, when determining whether a venue has ~~a capacity~~ an occupancy of more than 100 persons, the total occupancy of all rooms or other occupancy areas of the premises of the business operating the amusement shall be calculated

SECTION 6. Article IV of Chapter 4-156 of the Municipal Code of Chicago is hereby amended by deleting sections 4-156-550 and 4-156-560, by deleting the language stricken through and by inserting the language underscored, as follows:

4-156-530 Definitions.

Whenever the following words and phrases are used in this Article IV ~~of this chapter~~, they shall have the following meanings ~~ascribed to them in this section~~:

(Omitted text is unaffected by this ordinance)

~~"Manufacturing district" means (1) any district designated as a manufacturing district under the Chicago Zoning Ordinance; (2) any planned manufacturing district as defined in Section 16-8-030 (b); and (3) any industrial corridor as defined in the Chicago Zoning Ordinance.~~

"Not-for-profit corporation" means any not-for-profit organization which (1) has been registered with the State of Illinois as a not-for-profit corporation for at least three years before application is made for a license under this chapter; and (2) qualifies for tax exempt status under Section 501(c)(3) or 501(c)(4) of the United States Internal Revenue Code of 1986, as now or hereafter amended.

"Sponsor of the event" or "sponsor" means any ~~person who~~ not-for-profit corporation which organizes or conducts an indoor special event, or who is primarily responsible for arranging to obtain the space or subsidiary services which participating vendors or exhibitors may require for the event, or in whose name or for whose support the proposed event will be held.

"Temporary" means ~~(1) no more than 45 days within any 12-month period, not to exceed 90 days in any license period, if the licensee holds a Class A license issued under Article IV of this chapter; and (2)~~ no more than six events, not to exceed three consecutive days, within any 12-month period ~~if the licensee holds a Class B license issued under Article IV of this chapter~~.

4-156-540 License – Required – ~~Limitation on duration of event~~.

(a) Unless specifically exempted ~~in Section 4-156-305 or subsection (f) of Section 4-156-300~~, it shall be unlawful for the owner, lessee or manager of any establishment ~~located in a manufacturing district~~ to produce, present, conduct or host an indoor special event at the establishment without first having obtained ~~a Class A or Class B~~ an indoor special event license issued under this Article ~~chapter~~, unless the owner, lessee or manager of the establishment has obtained a public place of amusement license issued under Chapter 4-156. ~~No person shall sponsor an indoor special event at any establishment located in a manufacturing district if the owner, lessee or manager of the establishment is required to obtain an indoor special event license under this chapter but has failed to do so~~.

The license issued under this Article authorizes: (1) the temporary production, presentation or conduct of indoor special events at establishments; and (2) the temporary indoor or outdoor sale at retail of alcoholic liquor for consumption on the premises at the licensed location, incidental to the hosting of an indoor special event at the establishment, if a special event liquor license issued under Section 4-60-070 is obtained. The dates of operation for any establishment shall be limited to six events, not to exceed three consecutive days, within any 12-month period.

(b) No license under this Article shall be required if: (1) the establishment where the indoor special event is held or conducted is a church, temple, synagogue or other place of worship, or school which has been inspected pursuant to Section 13-20-020 within the 12-month period preceding the production, presentation or conduct of any amusement; (2) the sponsor of the event is affiliated with that church, temple, synagogue or other place of worship, or school; and (3) all required food, liquor and other licenses and permits have been obtained.

~~Unless specifically exempted in Section 4-156-305 or subsection (f) of Section 4-156-300, it shall be unlawful for any person to sponsor an indoor special event at an establishment located outside of a manufacturing district without first having obtained a Class B indoor special event license issued under this chapter, unless the owner, lessee or manager of the establishment has obtained a public place of amusement license issued under Chapter 4-156. No owner, lessee or manager of any establishment located outside of a manufacturing district shall host an indoor special event at the establishment if the sponsor of the event is required to obtain an indoor special event license under this chapter but has failed to do so~~.

(c) A license under this Article ~~IV of this chapter~~ shall be in addition to any other licenses and permits required by law~~, including, but not limited to, an outdoor special event permit issued under Section 10-8-335~~.

~~(d) Dates of operation under a Class A license as set forth in Section 4-156-550 shall be limited to 45 days within any 12-month period, not to exceed 90 days in any license period. Dates of operation under a Class B license as set forth in Section 4-156-550 shall be limited to six events, not to exceed three consecutive days, within any 12-month period. Any person who violates this subsection shall be subject to a fine of up to $10,000 for each offense. Each day that a violation continues shall constitute a separate and distinct offense to which a separate fine shall apply.~~

~~4-156-550 License classifications.~~

~~Indoor special event licenses shall be divided into classifications, as follows:~~

~~Class A license: This license authorizes the temporary production, presentation or conduct, for gain or profit, of indoor special events at establishments located in manufacturing districts. For purposes of this Class A license, the term "temporary" means no more than 45 days within any 12-month period, not to exceed 90 days in any license period.~~

~~If alcoholic liquor is to be sold or otherwise provided at the event, the appropriate liquor license under Chapter 4-60 of this Code must be obtained. If food is to be sold or otherwise provided at the event, the licensee must hold a valid retail food establishment license issued under Chapter 4-8 of this Code, or the licensee must arrange for food service by a caterer holding a valid retail food establishment license issued under Chapter 4-8 of this Code~~

~~Class B license: This per-event license authorizes (1) the temporary production, presentation or conduct, for gain or profit, of indoor special events at establishments; and (2) the temporary indoor or outdoor sale at retail of alcoholic liquor for consumption on the premises at the licensed location, incidental to the presentation of amusements by the licensee, if a special event liquor license issued under Section 4-60-070 is obtained. For purposes of this Class B license, the term "temporary" means no more than six events, not to exceed three consecutive days, within any 12-month period.~~

~~If food is to be sold or otherwise provided at the event, the establishment hosting the indoor special event must hold a valid retail food establishment license issued under Chapter 4-8 of this Code, or the licensee must arrange for food service by a caterer holding a valid retail food establishment license issued under Chapter 4-8 of this Code.~~

~~4-156-560 Issuance of Class A license – Prohibited when.~~

~~No Class A license shall be issued under Article IV of this chapter unless all of the following requirements are met:~~

~~(a) the applicant is at least 21 years of age;~~

~~(b) the applicant does not have and is not required to obtain a public place of amusement license issued under Chapter 4-156;~~

~~(c) the applicant has not had any of the following licenses or permits issued under this Code revoked for cause at any time during the last four years: (i) a public place of amusement license issued under Chapter 4-156; or (ii) an indoor special event license issued~~

~~under Article IV of this chapter; or (iii) a manufacturing indoor special event venue license issued under Chapter 4-60; or (iv) an outdoor special event permit issued under Section 10-8-335;~~

~~(d) the establishment is located in a manufacturing district as defined in Section 4-156-530~~;

~~(e) the gross floor area of the establishment is at least 75,000 square feet or, if the gross floor area of the establishment is less than 75,000 square feet, the minimum lot size on which the establishment is located is at least 2 acres;~~

~~(f) during the three-year period immediately preceding, the establishment (1) has not been vacant at any time; (2) has been continuously owned or leased by the same person; and (3) has been actively, exclusively and continuously engaged in a business unrelated to the production, presentation or conduct of any amusement other than an amusement authorized under Section 4-60-077 (now repealed) or Article IV of this chapter; and~~

~~(g) the department of buildings and the fire department have inspected the establishment at least once during the 12-month period preceding and have determined that the establishment complies with all applicable life safety requirements of this Code necessary to ensuring the safety of places of public assembly.~~

~~For any applicant other than a natural person, the above requirements shall apply to every principal officer and to any person owning, directly or indirectly, 25 percent or more of the interest in the applicant.~~

4-156-570 Issuance of ~~Class B~~ license – Prohibited when.

No ~~Class B~~ license shall be issued under this Article ~~IV of this chapter~~ unless all of the following requirements are met:

(a) the applicant is at least 21 years of age;

(b) reserved ~~the establishment hosting the indoor special event does not have and is not required to obtain a public place of amusement license issued under Chapter 4-156~~;

(c) the establishment hosting the indoor special event has not had any of the following licenses or permits issued under this Code revoked for cause at any time during the last four years: (i) a public place of amusement license issued under Chapter 4-156; ~~or~~ (ii) an indoor special event license issued under this Article ~~IV of this chapter~~; ~~or~~ (iii) a ~~manufacturing indoor special event venue licensed~~ liquor license issued under Chapter 4-60; ~~or~~ (iv) an outdoor special event permit issued under Section 10-8-335; or (v) an industrial private event venue license.

(d) if alcoholic liquor is to be sold or otherwise provided at the event, (1) the applicant has obtained a special event liquor license ~~issued~~ approved under Section 4-60-070; and (2) the applicant has not had any liquor license issued under this Code revoked for cause at any time;

(e) if food is to be sold or otherwise provided at the event, the establishment hosting the indoor special event holds a valid retail food establishment license issued under Chapter 4-8 of this Code, or the applicant has made arrangements for food service by a caterer holding a valid retail food establishment license issued under Chapter 4-8 of this Code;

(f) the sponsor of the event is a not-for-profit corporation as defined in Section 4-156-530;

(g) the establishment has not exceeded the limitation set forth in this Article ~~subsection (d) of Section 4-156-540~~ on the number of events which can be held at the establishment within any 12-month period;

(Omitted text is unaffected by this ordinance)

4-156-580 License – Term.

~~Each Class A license issued under Article IV of this chapter shall expire on the date indicated on the face of the license. Each Class B~~ Each license issued under this Article ~~IV of this chapter~~ shall be valid only on the date or dates, and at the location, specified on the license.

4-156-590 License – Posting – Transferability – Notice of changes.

Every license issued pursuant to this Article ~~IV of this chapter~~ shall be posted in a conspicuous place on the licensed premises. No transfer of ownership shall be allowed on any license issued under this Article ~~IV of this chapter~~. It is a condition of the license that information in the application be kept current. Any change in required information shall be reported to the commissioner without delay.

4-156-600 License – Application – Deadline.

(a) An application for an indoor special event license shall be made to the commissioner, on a form supplied by the department. ~~For a Class B license,~~ The application must be made at least 60 days before the event is held.

(b) In addition to the requirements in Section 4-4-050, an application for a license under this Article shall be accompanied by the following:

~~(a) If the applicant is an individual:~~
- ~~(1) the applicant's full name, residence address, residence telephone number, business address and business telephone number;~~
- ~~(2) proof that the applicant is at least 21 years of age;~~

~~(b) If the applicant is a corporation:~~
- ~~(1) the corporate name, address and telephone number of the applicant's principal office or place of business;~~
- ~~(2) the date and state of incorporation;~~
- ~~(3) the name, residence address and residence telephone number of all principal officers and of any person owning, directly or indirectly, 25 percent or more of the interest in the applicant;~~
- ~~(4) proof that all corporate officers are at least 21 years of age;~~

~~(c) If the applicant is a partnership or a limited liability company:~~
- ~~(1) the name, address and telephone number of the applicant's principal office or place of business;~~
- ~~(2) the name, residence address and residence telephone number of all partners, if a general partnership; of all general partners, if a limited partnership; of all managing members, if a limited liability company; and of any person owning, directly or indirectly, 25~~

~~percent or more of the interest in the applicant; proof that all partners or managing members are at least 21 years of age~~;

(1 ~~d~~) the name, address and telephone number of the person authorized by the applicant to accept all notices of violation and of license suspension or revocation and closure orders~~, as required by Section 4-156-640(a)(1);~~

(2 ~~e~~) the name, address and telephone number of the person authorized by the applicant to schedule all required inspections of the establishment;

(3 ~~f~~) a certificate of insurance, as required by this Article ~~Section 4-156-620~~;

(4 ~~g~~) an indemnification agreement, as required by this Article ~~Section 4-156-630~~;

(5 ~~h~~) ~~if available,~~ the establishment's certificate of occupancy and all other applicable certificates required by Chapter 13-36;

(6 ~~i~~) exit diagrams, as required by ~~Section 4-156-640(a)(2)~~ this Article and floor plans for the events;

(7 ~~j~~) proof of adequate off-street parking, as required by Section 17-10-0207-V of the Chicago Zoning Ordinance;

(8 ~~k~~) the license fee;

~~(l) if application is being made for a Class A license, an affidavit, in a form satisfactory to the commissioner, verifying that all of the requirements set forth in Section 4-156-560(f) have been met;~~

(9 ~~m~~) ~~if application is being made for a Class B license:~~

(A ~~1~~) a description of the event;

(B ~~2~~) the date, times and location of the event;

(C ~~3~~) the estimated attendance at the event;

(D 4) whether food or alcoholic liquor will be provided at the event;

(E ~~5~~) if alcoholic liquor is to be sold or otherwise provided at the event, ~~(A)~~ proof that any required liquor license has been obtained or proof of application for the same; and ~~(B)~~ designation of (i) the specific site in the establishment where the applicant intends to sell alcoholic liquor; (ii) the location where the licensee will clean glasses and utensils used in the service of alcoholic liquor; and (iii) the areas where the amusements will be presented;

(F ~~6~~) if food is to be sold or otherwise provided at the event, proof that the establishment hosting the event holds a valid retail food establishment license issued under Chapter 4-8 of this Code or that the applicant has made arrangements for food service by a caterer holding a valid retail food establishment license issued under Chapter 4-8 of this Code;

(G ~~7~~) if applicable, the number, identity and license number of all food vendors, alcohol beverage vendors and itinerant merchants participating in the event;

(H ~~8~~) an affidavit attesting to the not-for-profit character of the sponsor signed by the sponsor's presiding officer and secretary; and

(10 ~~n~~) any other information that the commissioner may reasonably require.

(c) An application for a renewal of a license shall be accompanied by any information that the commissioner may reasonably require.

(d) The commissioner shall deny an application for a ~~an indoor special event~~ license, or a renewal of a license, if the applicant fails to satisfy the requirements of this Article. ~~IV of this chapter, and~~ The commissioner may deny an application for a ~~an indoor special event~~ license, or a renewal of a license, if the issuance of such a license would tend to create a law enforcement problem, result in or add to an undue concentration of licenses, or have a deleterious impact on the health, safety or welfare of the community in which the licensed establishment is located.

4-156-640 Legal duties.

(a) A licensee and any person requiring a license under this Article ~~IV of this chapter~~ shall have the following duties:

(Omitted text is unaffected by this ordinance)

(b) Any vendor, exhibitor or itinerant merchant participating in an indoor special event shall have and post all licenses required by law.

~~For any applicant other than a natural person, the~~ The requirements set forth in this section shall apply to every principal officer of ~~and to any person owning, directly or indirectly, 25 percent or more of the interest in~~ the applicant.

~~(c) Not less than 30 business days prior to an event, the holder of a Class A license shall provide the following to the department:~~

~~(1) a description of the event;~~
~~(2) the date, times and location of the event;~~
~~(3) the estimated attendance at the event;~~
~~(4) whether food or alcoholic liquor will be provided at the event;~~
~~(5) a floor plan for the event if different from the plan submitted with the original license application;~~
~~(6) if alcoholic liquor is to be sold or otherwise provided at the event, (A) proof that any required liquor license has been obtained or proof of application for the same; and (B) designation of (i) the specific site in the establishment where the applicant intends to sell alcoholic liquor; (ii) the location where the licensee will clean glasses and utensils used in the service of alcoholic liquor; and (iii) the areas where the amusements will be presented;~~
~~(7) if food is to be sold or otherwise provided at the event, proof that the establishment hosting the event holds a valid retail food establishment license issued under Chapter 4-8 of this Code or that the applicant has made arrangements for food service by a caterer holding a valid retail food establishment license issued under Chapter 4-8 of this Code; and~~
~~(8) if applicable, the number, identity and license number of all food vendors, alcohol beverage vendors and itinerant merchants participating in the event.~~

4-156-650 Unlawful acts.

It shall be unlawful for any licensee or for any person requiring a license under this Article ~~IV of this chapter~~, to do the following:

(a) To exceed the limitation ~~set forth in section 4-156-540(d)~~ on the number of events which can be held at the establishment within any 12-month period;

(b) To exceed the establishment's ~~maximum capacity as defined in Section 4-156-010~~ occupancy, as set forth on the posted occupancy placards;

(c) To conduct any activity at an event requiring adult use registration and certification under Chapter 16-16 of this Code;

(d) To sell alcoholic liquor after 12:00 midnight and before 12:00 noon;

(e) To sell alcoholic liquor or present amusements outside the sites designated on the license application ~~submitted pursuant to Section 4-156-600~~.

~~For any applicant other than a natural person, the~~ The prohibitions set forth in this section shall apply to every principal officer of ~~and to any person owning, directly or indirectly, 25 percent or more of the interest in~~ the applicant.

4-156-660 License – Suspension – Revocation.

The commissioner may at any time suspend or revoke any indoor special event license issued under this ~~chapter~~ Article if the event is operating in violation of this Code or any other applicable law, or if such suspension or revocation is necessary to preserve the health or safety of the public. At the time of the suspension or revocation, notice of the suspension or revocation with the reasons therefor shall be mailed to or served upon the licensee or any person designated by the licensee pursuant to this Article ~~Section 4-156-640(a)(1)~~. Unless the license will expire by its own terms before a hearing can be reasonably scheduled, no such suspension or revocation shall take effect until the licensee has been given notice and an opportunity to be heard in accordance with rules and regulations promulgated by the department. If necessary to prevent an immediate threat to the health or safety of the public, the commissioner shall order the licensee to cease operation of the indoor special event pending the outcome of the hearing.

4-156-680 Regulations.

The commissioner shall have the authority to promulgate rules and regulations necessary to implement ~~the requirements of~~ this Article ~~IV of this chapter~~. Notice of any rules and regulations promulgated pursuant to this Article ~~IV of this chapter~~ shall be published, and such rules and regulations shall be kept on file in the office of the commissioner and made available to the public for inspection and copying during normal business hours.

4-156-700 Violation – Penalty.

Except as otherwise provided in this Article ~~IV of this chapter~~, any person violating any of the requirements of this ~~chapter~~ Article shall be subject to a fine of not more than $10,000.00 for each offense. Each day that a violation continues shall constitute a separate and distinct offense to which a separate fine shall apply.

~~Unless specifically exempted under Section 4-156-305 or subsection (f) of Section 4-156-300, if the owner, lessee or manager of any establishment or the sponsor of an event or any other person produces, presents or conducts an indoor special event without obtaining a~~

~~license as required by this Article IV of this chapter, that person shall be deemed to have produced, presented or conducted an amusement within the meaning of Section 4-156-010 and, in addition to any penalties provided by this Article IV of this chapter, shall be fined pursuant to Section 4-156-300(a).~~

SECTION 7. Chapter 4-156 of the Municipal Code of Chicago is hereby amended by adding a new Article VI, Industrial Private Event Venue, Sections 4-156-800 through and including 4-256-950, as follows:

ARTICLE VI. INDUSTRIAL PRIVATE EVENT VENUE.

4-156-800 Definition.

As used in this Article, the following definitions apply:

(a) "Commissioner" means the commissioner of business affairs and consumer protection or the liquor commissioner, whichever is applicable.

(b) "Establishment" means any building or part of a building used or intended to be used to host a industrial venue event.

(c) "Fundraising event" means an indoor fundraising event held under circumstances where:

(1) the fundraising event:

(A) is a pre-arranged event held pursuant to a written contract, executed at least 24 hours in advance of the event, and meeting the requirements set forth in section 4-156-880(h);

(B) is sponsored by: (i) a not-for-profit organization for its own benefit or for the benefit of another not-for-profit organization, or (ii) an educational, fraternal, political, civic, or religious organization that has been in existence for at least three years prior to the event;

(C) is held in a room or other clearly delineated, separate physical space within the building for the exclusive use by persons invited to attend the event;

(D) is conducted in such a manner that the primary emphasis of the event is on the event itself or on its participants or beneficiaries and not on the consumption of alcohol or any entertainment provided; and

(E) does not include activities requiring adult use registration and certification under Chapter 16-16 of this Code; and

(2) the licensee can demonstrate with reasonable evidence that the net funds generated by the event have been remitted within 14 calendar days of the event by the sponsor to the stated beneficiary of the event, " Net funds" means the total amount of funds generated by the event, minus: (i) a reasonable rental fee charged by the licensee for the event space; (ii) any reasonable costs incurred by the licensee in connection with the provision of alcohol, food, decorations or security for the event provided directly by the licensee or through a licensed caterer paid by the licensee; and (iii) any other legitimate costs incurred by the licensee as set forth by the commissioner in rules and regulations.

A fundraising event may be open to a sponsor's walk-in guests, who did not register or pay in advance to attend the event, so long as the occupancy of the space where the fundraising event is being held does not exceed the occupancy posted on the occupancy placards.

(d) "Manufacturing district" means: (1) any district designated as a manufacturing district under the zoning ordinance; (2) any planned manufacturing district as defined in Section 16-8-030 (b); or (3) any industrial corridor as defined in the zoning ordinance.

(e) "Not-for-profit organization" means (1) any not-for-profit organization which has been in existence for at least three years prior to the fundraising event; (2) is registered in good standing with the State of Illinois as a not-for-profit corporation; and (3) qualifies for tax-exempt status under Section 501(c)(3) or 501(c)(4) of the United States Internal Revenue Code of 1986, as amended.

(f) "Industrial venue event" means a private event or a fundraising event held at an establishment that is licensed as an industrial private event venue under this Article.

(g) "Private event" means an indoor private party, such as a wedding reception, bar mitzvah, bat mitzvah, birthday party, anniversary party, company holiday party or other company event:

(1) which is a pre-arranged event held pursuant to a written contract, executed at least 24 hours in advance of the event, meeting the requirements set forth in section 4-156-880(h);

(2) where no cover charge, no door entry fee, no admission fee, no minimum purchase requirement, no membership fee or any form of donation or other fee or charge is imposed on, or collected from, attendees for the privilege of attending the event or for the privilege of entering the establishment or portion of the establishment where the event is being held;

(3) that is by invitation only;

(4) that is limited to a finite number of invitees;

(5) that is not open to the general public;

(6) where the primary emphasis of the private event is on the event itself or on its participants or beneficiaries and not on the consumption of alcohol or any entertainment provided; and

(7) that does not include activities requiring adult use registration and certification under chapter 16-16 of this code.

4-156-810 License Required.

(a) Unless specifically exempted, it shall be unlawful for the owner, lessee or manager of any establishment located in a manufacturing district to produce, present, conduct or host an industrial venue event without first having obtained an industrial private event venue license pursuant to this Article, unless the owner, lessee or manager has obtained a public place of amusement license.

The license issued under this Article authorizes: (1) the production, presentation or conduct of industrial venue events at establishments; (2) the production, presentation or conduct of amusements, including dancing, live or recorded music or other entertainment, but only in connection with an industrial venue event and in compliance with this Article; and (3) the temporary indoor sale at retail of alcoholic liquor for consumption on the premise incidental to conducting a industrial venue event at the establishment if the licensee was issued a consumption on the premises-incidental activity license under chapter 4-60.

(b) No license under this Article shall be required if: (1) the establishment where the industrial venue event is held or conducted is a church, temple, synagogue or other place of

worship, or school which has been inspected pursuant to Section 13-20-020 within the 12-month period preceding the production, presentation or conduct of any amusement; (2) the sponsor of the event is affiliated with that church, temple, synagogue or other place of worship, or school; and (3) all required food, liquor and other licenses and permits have been obtained.

(c) A license under this Article shall be in addition to any other licenses and permits required by law, including, but not limited to, an outdoor special event permit issued under Section 10-8-335.

(d) It shall be unlawful for any person to hold, host or sponsor an industrial venue event at an establishment in a manufacturing district if the owner, lessee or manager of the establishment is required to obtain a license under this Article but has failed to do so.

4-156-820 Issuance of license – Prohibited when.

No license shall be issued under this Article unless all of the following requirements are met:

(a) the applicant is at least 21 years of age;

(b) the applicant has not had any of the following licenses or permits revoked for cause at any time, unless, upon request of the applicant, the commissioner determines that the applicant has been sufficiently rehabilitated to warrant the public trust:

(i) a public place of amusement license issued under this chapter;
(ii) an indoor special event license issued under Article IV of this chapter;
(iii) a liquor license issued under Chapter 4-60;
(iv) an outdoor special event permit issued under Section 10-8-335; or
(v) a retail food establishment license issued under Chapter 4-8.

The burden of proof of sufficient rehabilitation shall be on the person seeking such rehabilitation;

(c) the applicant has not been convicted of a felony under any state or federal law within the ten years prior to the date of the application, unless upon the request of the applicant, the commissioner determines that the applicant has been sufficiently rehabilitated to warrant the public trust. The burden of proof of sufficient rehabilitation shall be on the person seeking such rehabilitation;

(d) the establishment is located in: (1) a manufacturing district; and (2) a building in lawful existence for no less than 50 years prior to the effective date of this section;

(e) the applicant has obtained all occupancy placards required for the establishment under section 13-84-410, and, in the case of a license renewal, has certified in writing that no modifications or alterations affecting the layout, floor plan, doorways, staircases, interior separations or other features of the establishment have been made that may affect occupancy limits; and

(f) the department of buildings and the fire department have inspected the establishment at least once during the 12-month period preceding and have determined that the establishment and building in which the establishment is located comply with all applicable life safety requirements of this code.

For any applicant other than a natural person, the above requirements shall apply to every principal officer and to any person owning, directly or indirectly, 25 percent or more of the interest in the applicant.

4-156-830 License – Application.

(a) In addition to the requirements in Section 4-4-050, an application for a license under this Article shall be accompanied by the following information:

(1) the name, address and telephone number of the person authorized by the applicant to accept all notices of violation and of license suspension or revocation and closure orders;

(2) the name, address and telephone number of the person authorized by the applicant to schedule all required inspections of the establishment;

(3) the certificate of insurance required by this Article;

(4) the indemnification agreement required by this Article;

(5) the certificate of occupancy and all other applicable certificates required by Chapter 13-36;

(6) a site plan that includes the location within the establishment where events will be held, the required exit diagrams, and floor plans for the events;

(7) proof of adequate off-street parking, as required by the zoning ordinance;

(8) the license fee;

(9) an affidavit, in a form satisfactory to the commissioner, verifying that all of the requirements have been met;

(10) an exterior safety plan in compliance with this Article;

(11) a statement as to whether the applicant has been convicted of a felony under any state or federal law within the ten years prior to the date of the application; and

(12) any other information that the commissioner may reasonably require.

(b) An application for a renewal of a license shall be accompanied by any information that the commissioner may reasonably require in rules and regulations.

4-156-840 Notice.

(a) Within five days after receiving payment of the license fee for an industrial private event venue license, the department shall cause a written notice to be sent to the alderman of the ward in which the premises described in the application is located.

(b) Within five days after receiving payment of the license fee, the applicant shall serve written notice by first class, registered or certified mail on all property owners within 500 feet of the location for which the license is sought. The measurement of such area shall be made from

the boundaries of the premises described in the application for which the license is sought to a radius of 500 feet away. The notice shall:

(1) identify the license being sought and state the name of the applicant;

(2) identify the address of the establishment for which the license is sought;

(3) identify the date on which the license fee was paid; and

(4) advise the recipient that any property owner within 500 feet of the location for which the license is sought may file an objection with the commissioner no later than 35 days after the date the license fee was paid, requesting that the commissioner deny the application on the grounds that the license would have an adverse effect on: (i) the value of the property in the surrounding area; (ii) other commercial or industrial enterprises in the surrounding area; (iii) traffic flow or parking within the surrounding area; (iv) the character of the surrounding area because of the hours of operation or use; or (v) the health, safety or welfare of the occupants of the surrounding area. The objection shall include the objector's name, address, signature and set forth in writing the grounds for the objection.

Any objection filed pursuant to this subsection shall be delivered to the department no later than 35 days after the date on which the license fee was paid.

(c) Within five days after payment of the license fee, the applicant shall cause to be posted at the premises for which the license is sought, in a place clearly visible from the public way, a notice stating that an application has been made for an industrial private event venue license, the date the license fee was paid, the name of the applicant and the street number and location of the premises covered by the application. The notice shall also include the language required by subsection (b)(1) – (4) of this section.

(d) (1) The commissioner shall review the application materials, including any objections. The review period for the application shall be no less than 35 days and no more than 90 days after the date the license fee was paid.

(2) In addition to any other grounds for denial of a license application, the commissioner shall deny an application if the commissioner finds that:

(A) the approval of the application would give rise to any of the adverse effects set forth in subsection (b). When an application is denied under this subsection, the commissioner shall send a written notice to the applicant of the findings which are the basis of the denial and advise the applicant that the applicant may submit a plan of operation within 20 days of the notice. If the applicant submits a plan of operation within the 20-day period, the time for a final ruling on the application shall be extended until 35 days after the date the plan of operation was submitted. A plan of operation may include conditions upon the applicant's operation of the premises that are useful or necessary to mitigate the adverse effects, including but not limited to providing security personnel, restricted hours of operation, providing outdoor lighting, the display of signs, providing trash pickup services, or any other reasonable restrictions on business practices. It shall be a violation of this section if a licensee fails to comply with all requirements of the approved written plan of operation and shall subject the licensee to a fine pursuant to Section 4-156-950, or license suspension or revocation.

(B) within the two-year period prior to the date of the application, the premises identified in the application was identified in a prior application for a substantially similar business and the prior application was denied for a finding of an adverse effect on the surrounding area under this section or another similar provision; provided that the commissioner may approve an application if an applicant can prove by clear and convincing evidence that the issuance of the license will not have an adverse effect on the surrounding area. The

commissioner shall send a written notice to the applicant of the findings which are the basis of the denial under this subsection and advise the applicant that the applicant may submit evidence that the issuance of the license will not have an adverse effect on the surrounding area within 20 days of the notice. The evidence may include, but is not limited to:

(i) a petition with the written support of a majority of the property owners within a radius of 500 feet from the boundaries of the premises for which a license is sought;

(ii) a traffic study or traffic management plan which sets forth methods to mitigate any potential adverse effect on traffic flow or parking in the surrounding area; or

(iii) a plan of operation to mitigate any of the adverse effects on the surrounding area which the commissioner found was a basis for a denial pursuant to this section.

If the applicant submits evidence that the issuance of the license will not have an adverse effect on the surrounding area within the 20-day period, the time for a final ruling on the application shall be extended until 35 days after the date the evidence was submitted.

(e) This section shall not limit the authority of the city or a department or agency of the city to seek denial of an application on the basis of other applicable law.

4-156-850 Denial of a license.

In addition to any other grounds for denial of a license, the commissioner shall deny an application for a license or a renewal of a license if:

(a) The applicant or licensee, or the licensed premises, fails to satisfy the requirements of this Article;

(b) The issuance of such a license would tend to create a law enforcement problem, result in or add to an undue concentration of licenses, or have a deleterious impact on the health, safety or welfare of the community in which the licensed establishment is located;

(c) The commissioner finds that the approval of the application would give rise to any of the adverse effects set forth in section 4-156-840(b).

(d) The gross floor area of the establishment to be licensed is less than 15,000 square feet;

(e) The building in which the establishment is or will be located has been altered, modified, reconstructed, erected, or relocated in contravention of section 13-32-220.

4-156-860 License fee.

The license fee shall be as set forth in section 4-5-010.

4-156-870 Insurance – Required.

(a) Prior to the issuance of an industrial private event venue license, each applicant shall furnish a certificate of insurance, issued by an insurer authorized to insure in Illinois, evidencing commercial general liability insurance, with limits of not less than $300,000.00 per occurrence for bodily injury and property damage arising in any way from the issuance of the license. Each policy of insurance required under this section shall include a provision requiring 10 days advance notice to the commissioner prior to cancellation or lapse of the policy, and shall name the city as additional insured.

(b) The insurance required under this section shall remain in full force and effect for the duration of the license period. The license shall be rendered void if at any time the insurance required by this section is not in force.

4-156-875 License – Posting – Transferability – Notice of changes.

(a) Every license issued pursuant to this Article shall be posted in a conspicuous place on the licensed premises.

(b) No transfer of ownership shall be allowed on any license issued under this Article.

(c) It is a condition of the license that information in the application be kept current. Any change in required information shall be reported to the commissioner without delay.

4-156-880 Legal duties.

A licensee shall have the following duties:

(a) to designate a person who shall be:

(1) present at all times during the industrial venue event and be responsible for ensuring compliance with all applicable rules and regulations; and

(2) responsible for accepting all notices of violation and of license suspension or revocation and closure orders;

(b) to post, in a conspicuous place, a site plan of the establishment, drawn to scale, where events will occur. At a minimum, the site plan shall include exit diagrams, all entrances to and exits from the establishment identifying all means of egress from the establishment, including the location of all available exits and, if applicable, all floor-by-floor corridors, stairways, evacuation routes, areas of rescue assistance and elevator lobbies. Each site plan shall measure not less than 11 inches in width by 17 inches in height, and shall be (i) made of durable material; (ii) illuminated; and (iii) substantially secured to a wall or partition;

(c) to post, in a conspicuous place, occupancy placards, reflecting the approved site and site plan for the establishment, in accordance with Section 13-84-410;

(d) to ensure that each vendor, exhibitor or itinerant merchant participating in the event has and posts all licenses required by law;

(e) to maintain sanitary conditions in any area where food for the event is prepared, served or stored, or where glasses or utensils used in the service of alcoholic liquor and other beverages are kept and cleaned;

(f) to provide and maintain in sanitary condition proper and sufficient toilet facilities, consisting of water closets or chemical closets equipped with a sink or hand-sanitizer-gel-dispensers, for use by persons attending the event;

(g) to develop and implement an exterior safety plan meeting the requirements of this subsection. Such plan must prevent the following conditions: (1) excessive noise caused by persons leaving or entering the industrial venue event; (2) loitering or littering by such persons; (3) fighting or other criminal activity by such persons; and (4) the congregation of arrival or departure of persons in such numbers as to unreasonably impede traffic flow.

The plan shall provide evidence satisfactory to the commissioner of: (i) the installation of adequate exterior lighting in accordance with rules prescribed by the commissioner; (ii) the installation and maintenance of surveillance cameras installed at each building exit utilized by persons attending the industrial venue event, which shall be employed and lighted in such a manner to identify persons entering or exiting the building at least one hour before, during, and one hour after the industrial venue event; and (iii) the employment of adequately trained security personnel in accordance with rules prescribed by the commissioner. Recordings from the surveillance cameras required under this subsection shall be maintained by the licensee for not less than 30 days.

The existence of any conditions set forth in items (1) through (4) of this subsection shall be prima facie evidence that the exterior safety plan has not been adequately maintained and implemented.

The licensee shall obtain all necessary permits, including a public way use permit if applicable; provided that, notwithstanding any other provision of the code to the contrary, no fee for a public way use permit will be imposed when the permit is for any camera installed pursuant to this subsection solely because the camera or its wiring is in any portion of the public way.

(h) to enter into a written contract, which shall be executed at least 24 hours in advance of the industrial venue event, with the sponsor of the event. Such contract, at a minimum, shall include the following information about the industrial venue event:

(1) the licensee's license number;

(2) if any other license or permit is required for the event, the applicable license or permit number;

(3) the name and mobile phone number of the person designated by the licensee to be present at all times during the event;

(4) the number of security personnel, if any, that will be present during the event and the name of the employer of such security personnel;

(5) the respective responsibilities, functions, duties and rights of the parties to the contract required under this subsection.

(6) the date, location, and hours of operation of the industrial venue event;

(7) a provision notifying the sponsor of the event that:

(A) the sponsor's communications about the event to invitees, whether by printed invitation or by electronic or social media or other means, shall be limited to a finite number of people;

(B) on the day of the event, the maximum occupancy of the space where the event will be held shall not be exceeded under any circumstance; and

(C) the licensee's legal obligations under the Illinois Liquor Control Act or this code may require the licensee to cancel or alter the nature of the event if the sponsor fails to comply with the requirements in this Article.

(i) to maintain on file, for a period of at least three years after the date on which the industrial venue event is held, a copy of the contract required under subsection (h), and, on the day of the event, to keep a copy of the contract on site at the event; and

(j) to ensure that any vendor, exhibitor or itinerant merchant participating in an industrial venue event has, and posts, all licenses required by law.

4-156-890 Unlawful acts.

It shall be unlawful for any licensee to do the following at the licensed establishment:

(a) to exceed the establishment's occupancy, as indicated on the posted occupancy placards;

(b) to conduct, or permit the conduct of, any activity at a industrial venue event requiring adult use registration and certification under Chapter 16-16 of this Code;

(c) to permit any industrial venue event to be held before 4 p.m., on Monday through Friday, unless the industrial venue event is a luncheon or conference without entertainment,

(d) to permit any industrial venue event to be held before 7:00 a.m. on Saturday or 10:00 a.m. on Sunday;

(e) to permit any industrial venue event to be held or continue after 12:01 a.m. on Monday through Friday, or after 2:00 a.m. on Saturday or Sunday;

(f) to sell alcoholic liquor or present amusements outside any location approved in the site plan;

(g) to permit any patron, guest, invitee or attendee of any industrial venue event to bring into the establishment alcoholic liquor that was not purchased or otherwise obtained from the licensee or a licensed caterer retained to cater the event;

(h) to permit any patron, guest, invitee or attendee of any industrial venue event in any location of the building other than those locations designated in the approved site plan; or

(i) to permit the retail sale of alcohol at the licensed premises:

(1) to any person other than a patron, guest, invitee or attendee of a industrial venue event; or

(2) at any time other than during an industrial venue event.

4-156-900 License – Suspension – Revocation.

The commissioner may at any time suspend or revoke any license issued under this Article in accordance with section 4-4-280 if the industrial venue event is being conducted in violation of this code, or any other applicable law, or if such suspension or revocation is necessary to preserve the health or safety of the public. At the time of the suspension or revocation, notice of the suspension or revocation with the reasons therefor shall be mailed to or served upon the licensee or any person designated by the licensee pursuant to Section 4-156-830(a)(1). Unless the license will expire by its own terms before a hearing can be reasonably scheduled, no such suspension or revocation shall take effect until the licensee has been given notice and an opportunity to be heard in accordance with rules and regulations promulgated by the department. If necessary to prevent an immediate threat to the health or safety of the public, the commissioner shall order the licensee to cease operation of the industrial venue event pending the outcome of the hearing.

4-156-910 Judicial review.

Any action of the commissioner in denying or revoking a license under this Article shall be subject to judicial review as provided by law.

4-156-920 Regulations.

The commissioner shall have the authority to promulgate rules and regulations necessary to implement this Article.

4-156-930 Joint and several liability for alcohol-related violations.

If alcoholic liquor is sold, stored, handled, prepared, transported or served at an industrial venue event by a caterer that holds or is required to hold a caterer's liquor license under Chapter 4-60, the licensee and caterer shall be jointly and severally liable for any violation of Chapter 4-60 of this code or the Illinois Liquor Control Act that occurs at such event.

4-156-940 License revocation – Waiting period for new license.

(a) No person whose industrial private event venue license is revoked for cause shall be granted an industrial private event venue license at the same or different location, or under the same or different name, for a period of four years from the date of revocation.

(b) If an industrial private event venue license is revoked for cause, no industrial private event venue license shall be granted to any person for an indoor private event at the location described in the revocation order for a period of one year from the date of revocation.

4-156-950 Violation – Penalty.

Except as otherwise provided in this Article, any person violating any of the requirements of this Article shall be subject to a fine of not more than $10,000.00 for each offense. Each day that a violation continues shall constitute a separate and distinct offense to which a separate fine shall apply.

SECTION 8. Chapter 13-32 of the Municipal Code of Chicago is hereby amended by adding a new section 13-32-220, as follows:

13-32-220 Industrial Private Event Venues ~~Reserved~~.

(a) No building permit shall be issued for the alteration, construction, reconstruction, erection, demolition, relocation, or other work of a building in which an industrial private event venue license is located if such will increase the floor area of the building by more than 10% of the total amount of the floor area in the building on the effective date of this section; provided that in those instances where there is a conflict between any applicable provision of this code, the more restrictive provision shall apply.

(b) This section shall not apply to building permit applications for the alteration, construction, reconstruction, erection, demolition, relocation, or other work: (1) that is necessary to remedy conditions imminently dangerous to life, health or property, as determined in writing by the department of buildings, the board of health or the fire department; or (2) to any auxiliary building or structure, such as a garage.

SECTION 9. Section 13-56-070 of the Municipal Code of Chicago is hereby amended by adding the language underscored, as follows:

13-56-070 Class C, assembly units.

Buildings, or parts thereof, designed or used for the assembly of persons for civic, political, educational, religious, social, recreational or other similar activities shall be classified as Class C, assembly units. Class C, assembly units shall include among others, the following:

(Omitted text is unaffected by this ordinance)

Gymnasium

Industrial Private Event Venue- only those areas of the building licensed to conduct an industrial venue event

Indoor special events- only those areas of the building licensed to conduct an indoor special event

Lecture halls

(Omitted text is unaffected by this ordinance)

SECTION 10. Section 17-3-0207 of the Municipal Code of Chicago is hereby amended by adding the language underscored, as follows:

17-3-0207 Use Table and Standards.

USE GROUP		Zoning Districts						Use Standard	Parking Standard
Use Category		B1	B2	B3	C1	C2	C3		
	Specific Use Type								
P= permitted by-right S = special use approval required PD = planned development approval required - = Not allowed									

(Omitted text is unaffected by this ordinance)

BB. Entertainment and Spectator Sports									
1.	Indoor Special Event ~~Class B (see Sec. 4-156-550(b))~~ including incidental liquor sales	P	P	P	P	P	P		
2.	Inter-Track Wagering Facility	-	-	-	S	S	S	§ 17-9-0110	§ 17-10-0207-P
3.	Small venues (1-149 ~~capacity~~ occupancy)	P	P	P	P	P	P		§ 17-10-0207-P
4.	Medium venues (150-999 ~~capacity~~ occupancy)	-	-	P	P	P	P		§ 17-10-0207-P
5.	Large venues (1,000+ ~~capacity~~ occupancy)	-	-	PD	PD	PD	PD		§ 17-10-0207-P
6.	Banquet or Meeting Halls	-	-	P	P	P	P		§ 17-10-0207-P
7.	Industrial Private Event Venue including incidental liquor sales	-	-	-	-	-	-		

(Omitted text is unaffected by this ordinance)

SECTION 11. Section 17-4-0207 of the Municipal Code of Chicago is hereby amended by adding the language underscored and by deleting the language struck through, as follows:

17-4-0207 Use Table and Standards.

USE GROUP		Zoning Districts				Use Standard	Parking Standard
Use Category		DC	DX	DR	DS		
	Specific Use Type						
P= permitted by-right S = special use approval required PD = planned development approval required - = Not allowed							

(Omitted text is unaffected by this ordinance)

BB. Entertainment and Spectator Sports (except as more specifically regulated)		P	P	-	P		
1.	~~Indoor Special Event Class A (see Sec. 4-156-550(a)) including incidental liquor sales~~	-	-	-	~~P~~ -		
2.	Indoor Special Event ~~Class B (see Sec. 4-156-550(b))~~ including incidental liquor sales	P	P	-	P		
3.	Inter-Track Wagering Facility	S	S	-	S	§ 17-9-0110	§ 17-10-0208

(Omitted text is unaffected by this ordinance)

SECTION 12. Section 17-5-0207 of the Municipal Code of Chicago is hereby amended by adding the language underscored and by deleting the language struck through, as follows:

17-5-0207 Use Table and Standards.

USE GROUP		District			Use Standard	Parking Standard
Use Category		M1	M2	M3		
	Specific Use Type					
P= permitted by-right S = special use approval required PD = planned development approval required - = Not allowed						

(Omitted text is unaffected by this ordinance)

R. Entertainment and Spectator Sports							
1.	Indoor Special Event ~~Class A or B (see Sec. 4-156-550)~~ including incidental liquor sales	P	P	P		
2.	Inter-Track Wagering Facility	S	S	S	§ 17-9-0110	§ 17-10-0207-P
3.	Industrial Private Event Venue including incidental liquor sales	P	P	P	§ 17-9-0130	§ 17-10-0207-P

(Omitted text is unaffected by this ordinance)

SECTION 13. Section 17-6-0403-F of the Municipal Code of Chicago is hereby amended by adding the language underscored and by deleting the language struck through, as follows:

17-6-0403-F Use Table and Standards.

USE GROUP		**PMD (Planned Manufacturing District)**																		**Use Standard**
Use Category		**No. 1**		**No. 2**		**No. 3**	**No. 4**		**No. 5**	**No. 6**	**No. 7**		**No. 8**	**No. 9**	**No. 10**	**No. 11**		**No. 12**	**No. 13**	**No. 14**	**No. 15**	
	Specific Use Type	**A**	**B**	**A**	**B**		**A**	**B**			**A**	**B**				**A**	**B**					
P = permitted by right S = special use approval req'd PD = planned development approval req'd - = not allowed																						

(Omitted text is unaffected by this ordinance)

R. Entertainment and Spectator Sports																					
1.	Small Venue	-	P	-	P	-	S	S	S	-	-	P	-	S	-	-	P	-	-	-	-	
2.	Medium Venue	-	-	-	-	-	-	-	S	-	-	P	-	P	-	-	P	-	-	-	-	
3.	Inter-Track Wagering Facility	S	S	S	S	S	S	S	S	-	S	S	S	S	-	S	S	-	-	-	-	§ 17-9-0110
4.	Industrial Private Event Venue including incidental liquor sales ~~Indoor Special Event Class A (See Sec. 4-156-550) including incidental liquor sales~~	= ~~P~~	= ~~-~~	= ~~P~~	= ~~-~~	P ~~P~~	P ~~P~~	P ~~-~~	= ~~P~~	= ~~P~~	= ~~P~~	= ~~P~~	P ~~P~~	= ~~P~~	= ~~P~~	P ~~P~~	P ~~P~~	= ~~P~~	= ~~P~~	= ~~P~~	= ~~P~~	§17-9-0130
5.	Indoor Special Event ~~Class B (See Sec. 4-156-550 (b))~~ including incidental liquor sales	P	P	P	P	P	P	P	P	P	P	P	P	P	P	P	P	P	P	P	P	

(Omitted text is unaffected by this ordinance)

SECTION 14. Chapter 17-9 of the Municipal Code of Chicago is hereby amended by adding a new section 17-9-0130, as follows:

17-9-0130 Industrial Private Event Venue.

(a) The parking requirements for an industrial private event venue located in a planned manufacturing district shall be the same as the parking requirements for an industrial private event venue located in a manufacturing district.

(b) An industrial private event venue is only permitted in a building that has been in lawful existence for no less than 50 years prior to the effective date of this section and the total floor area of the building has not been expanded by more than 10% of the building's total floor area in existence on the effective date of this section.

SECTION 15. Section 17-10-0101-C of the Municipal Code of Chicago is hereby amended by adding the language underscored and by deleting the language struck through, as follows:

17-10-0101-C Change of Use (Nonresidential).

1. Unless otherwise expressly stated, when the use of property changes, off-street parking and loading facilities must be provided to serve nonresidential uses only when the number of parking or loading spaces required for the new nonresidential use exceeds the number of spaces required for the use that most recently occupied the building, based on the minimum parking standards of this Zoning Ordinance. In other words, "credit" is given to the most recent use of the property for the number of parking spaces that would be required now; a new nonresidential use is not required to "make up" the existing deficit.

2. If the building in which the change of use occurs has been in lawful existence for 50 or more years, additional parking and loading facilities must be provided only when the number of parking or loading spaces required for the new nonresidential use exceed by 25% or more the number of spaces that would have been required for the use that most recently occupied the building based on the minimum parking standards of this Zoning Ordinance. In such cases, additional parking and loading spaces must be provided only in the amount by which the number of parking or loading spaces required for the new nonresidential use exceed 125% of the number of spaces that would have been required for the use that most recently occupied the building (based on existing parking ratios).

(3) Notwithstanding any other provision of the code to the contrary, no credit for required off-street parking or loading space shall be given to any building, or any part thereof, in which the change is to a use as an industrial private event venue.

SECTION 16. Chapter 17-17 of the Municipal Code of Chicago is hereby amended by adding sections 17-17-0270.8 and 17-7-0276.5, by adding the language underscored and by deleting the language struck through, as follows:

(Omitted text is unaffected by this ordinance)

17-17-0270.7 Apiary. Keeping or propagation of honeybee colonies for collection of honey or other bee products. Up to five (5) colonies may be kept as an accessory use to the primary activity on the site.

17-17-0270.8 Indoor Special Event. "Indoor special event" means any temporary amusement or planned temporary aggregation of attractions or amusements, including public entertainment, food and beverage facilities, or sales of souvenirs or other merchandise or similar attractions, that is: (1) conducted primarily indoors; and (2) conducted or held pursuant to a valid special events license issued pursuant to Article IV of Chapter 4-156.

17-17-0271 Incidental Sign. A sign that contains no commercial message and that is exclusively used to convey directions or other information for the convenience of the public. Included are signs designating restrooms, address numbers, hours of operation, entrances to buildings, help wanted, public telephone, etc. Also included are signs on private property designed to guide or direct pedestrians or vehicular traffic, such as "entrance" and "exit" signs.

(Omitted text is unaffected by this ordinance)

17-17-0276 Industrial Park. A planned, unified, campus-like development consisting primarily of manufacturing, industrial and warehousing uses.

17-17-0276.5 Industrial Private Event Venue. Industrial Private Event Venue means an establishment issued an industrial private event venue license under Article VI of Chapter 4-156 where an industrial venue event, such as fundraising event or a private event, is held in compliance with that Article. For purposes of this definition, the terms "fundraising event," "industrial venue event" and "private event" have the meaning ascribed to those terms in section 4-156-800.

17-17-0277 Interior Side Property Line. A side property line that does not abut a street or alley.

(Omitted text is unaffected by this ordinance)

SECTION 17. Section 4-156-950 in Section 7 of this ordinance shall take effect 10 days after the ordinance's passage and publication, and the remainder of the ordinance shall be effective upon its passage and approval.

AMENDMENT OF SECTION 17-9-0129 OF MUNICIPAL CODE TO FURTHER REGULATE MEDICAL CANNABIS DISPENSING ORGANIZATIONS AND CULTIVATION CENTERS.

[O2015-8241]

(Committee Meeting Held January 20, 2016)

The Committee on Zoning, Landmarks and Building Standards submitted the following report:

CHICAGO, February 10, 2016.

To the President and Members of the City Council:

Presenting a report for your Committee on Zoning, Landmarks and Building Standards which held a meeting on January 20, 2016, the following ordinances were passed by a majority of the members present:

Page 1 contains one text amendment regarding medical dispensing organizations and cultivation centers.

Pages 1 through 4 contain various map amendments regarding land use.

I hereby move for passage of the proposed ordinance transmitted herewith.

Respectfully submitted,

(Signed) DANIEL S. SOLIS,
Chairman.

On motion of Alderman Solis, the said proposed ordinance transmitted with the foregoing committee report was *Passed* by yeas and nays as follows:

Yeas -- Aldermen Moreno, Hopkins, Dowell, Burns, Hairston, Sawyer, Mitchell, Harris, Beale, Sadlowski Garza, Thompson, Cárdenas, Quinn, Burke, Lopez, Foulkes, D. Moore, Curtis, O'Shea, Cochran, Brookins, Muñoz, Zalewski, Scott, Solis, Burnett, Ervin, Taliaferro, Reboyras, Santiago, Waguespack, Mell, Ramirez-Rosa, Villegas, Mitts, Sposato, Laurino, O'Connor, Reilly, Smith, Arena, Cappleman, Pawar, Osterman, J. Moore, Silverstein -- 46.

Nays -- Aldermen Napolitano, Tunney -- 2.

Alderman Beale moved to reconsider the foregoing vote. The motion was lost.

The following is said ordinance as passed:

Be It Ordained by the City Council of the City of Chicago:

SECTION 1. Section 17-9-0129 of the Municipal Code of Chicago is hereby amended by deleting the language stricken through and adding the language underscored, as follows:

17-9-0129 Medical Cannabis Dispensing Organizations And Cultivation Centers.

2. Medical cannabis dispensing organizations and cultivation centers shall ~~be required to~~ retain the services of an Illinois licensed private security agency or an Illinois licensed private security contractor and an Illinois licensed private security contractor shall be present at medical cannabis dispensing organizations and cultivation centers ~~maintain a private security contractor presence at their facilities 24 hours per day and 7 days per week~~ at all times that they are open to the public, qualifying patients, or designated caregivers.

SECTION 2. This ordinance shall be in full force and effect upon its passage and publication.

AMENDMENT OF TITLE 17 OF MUNICIPAL CODE BY RECLASSIFICATION OF AREAS SHOWN ON MAP NOS. 1-G AND 5-H.

(Committee Meeting Held February 9, 2016)

The Committee on Zoning, Landmarks and Building Standards submitted the following report:

CHICAGO, February 10, 2016.

To the President and Members of the City Council:

Presenting a report for your Committee on Zoning, Landmarks and Building Standards which held a meeting on February 9, 2016, the following items were passed by a majority of the members present:

Page 1 contains four Mayoral appointments as members of the Electrical Commission, one appointment as a member of the Zoning Board of Appeals and also the designation of a chairman to Zoning Board of Appeals.

Page 1 also contains one text amendment regarding venues for private events.

Pages 1 through 4 contain various map amendments regarding land use.

Page 4 contains numerous signs over 100 feet in diameter and 24 feet above grade, one off-premises sign and one landmark designation.

I hereby move for passage of the proposed substitute ordinances transmitted herewith.

Respectfully submitted,

(Signed) DANIEL S. SOLIS,
Chairman.

On motion of Alderman Solis, the said proposed substitute ordinances transmitted with the foregoing committee report were *Passed* by yeas and nays as follows:

Yeas -- Aldermen Moreno, Hopkins, Dowell, Burns, Hairston, Sawyer, Mitchell, Harris, Beale, Sadlowski Garza, Thompson, Cárdenas, Quinn, Lopez, Foulkes, D. Moore, Curtis, O'Shea, Cochran, Brookins, Muñoz, Zalewski, Scott, Solis, Burnett, Ervin, Taliaferro, Reboyras, Santiago, Waguespack, Mell, Ramirez-Rosa, Villegas, Mitts, Sposato, Laurino, O'Connor, Napolitano, Reilly, Smith, Tunney, Arena, Cappleman, Pawar, Osterman, J. Moore, Silverstein -- 47.

Nays -- None.

Alderman Beale moved to reconsider the foregoing vote. The motion was lost.

Alderman Burke invoked Rule 14 of the City Council's Rules of Order and Procedure, disclosing that he had represented parties to these ordinances in previous and unrelated matters.

The following are said ordinances as passed (the italic heading in each case not being a part of the ordinance):

Reclassification Of Area Shown On Map No. 1-G.
(As Amended)
(Application No. 18546)
(Common Address: 1300 -- 1344 W. Fulton St., 301 -- 329 N. Ada St., 1301 -- 1345 W. Carroll Ave. And 300 -- 330 N. Elizabeth St.)
[SO2015-7344]

Be It Ordained by the City Council of the City of Chicago:

SECTION 1. Title 17 of the Municipal Code of Chicago, the Chicago Zoning Ordinance, is hereby amended by changing all the M2-3 Light Industry District symbols and indications as shown on Map Number 1-G in an area bounded by:

West Carroll Avenue; North Elizabeth Street; West Fulton Street; and North Ada Street,

to the designation of a C3-5 Commercial, Manufacturing and Employment District and a corresponding use district is hereby established in the area above described.

SECTION 2. Title 17 of the Municipal Code of Chicago, the Chicago Zoning Ordinance, is hereby amended by changing all C3-5 Commercial, Manufacturing and Employment District symbols and indications as shown on Map Number 1-G in an area bounded by:

West Carroll Avenue; North Elizabeth Street; West Fulton Street; and North Ada Street,

to the designation of Commercial Manufacturing Planned Development Number ____ which is hereby established in the area above described, subject to such use and bulk regulations as are set forth in the Plan of Development herewith attached and made a part thereof and to no others.

SECTION 3. This ordinance shall be in force and effect from after its passage and due publication.

Plan of Development Statements referred to in this ordinance read as follows:

Commercial Manufacturing Planned Development No. _____.

Plan Of Development Statements.

1. The area delineated herein as Commercial Manufacturing Planned Development Number _____ consists of approximately 136,282 square feet of property which is depicted on the attached Planned Development Boundary and Property Line Map ("Property") and is owned or controlled by the applicant, 1330 West Fulton LLC.

2. The requirements, obligations and conditions contained within this planned development shall be binding upon the applicant, its successors and assigns and, if different than the applicant, the legal titleholders and any ground lessors. All rights granted hereunder to the applicant shall inure to the benefit of the applicant's successors and assigns and, if different than the applicant, the legal titleholder and any ground lessors. Furthermore, pursuant to the requirements of Section 17-8-0400 of the Chicago Zoning Ordinance, the Property, at the time applications for amendments, modifications or changes (administrative, legislative or otherwise) to this planned development are made, shall be under single ownership or under single designated control. Single designated control is defined in Section 17-8-0400 of the Zoning Ordinance.

3. All applicable official reviews, approvals or permits are required to be obtained by the applicant or its successors, assignees, or grantees. Any dedication or vacation of streets or alleys, or grants of easements, or adjustments of right-of-way, shall require a separate submittal to the Department of Transportation on behalf of the applicant or its successors, assignees, or grantees.

   Any requests for grants of privilege, or any items encroaching on the public way, shall be in compliance with the plans.

   Ingress or egress shall be pursuant to the plans and may be subject to the review and approval of the Departments of Planning and Development and Transportation. Closure of all or any public street or alley during demolition or construction shall be subject to the review and approval of the Department of Transportation.

   All work proposed in the public way must be designed and constructed in accordance with the Department of Transportation Construction Standards for Work in the Public Way and in compliance with the Municipal Code of the City of Chicago. Prior to the issuance of any Part II Approval, the submitted plans must be approved by the Department of Transportation.

   As part of this project, applicant agrees to contribute $50,000 towards the cost of installation of a turn bay onto West Carroll Avenue, from West Ogden Avenue. The applicant further agrees to contribute $199,500 towards the cost of the installation of a traffic signal and related improvements at West Fulton Street and West Ogden Avenue. Both payments must be made to the City of Chicago Department of Transportation prior to the certificate of occupancy of the building located on the northeast corner of North Fulton Street and North Ada Street, with address ranges of 1324 -- 1342 North Fulton Street and 301 -- 329 North Ada Street.

4. This plan of development consists of these fifteen (15) Statements; a Bulk Regulations and Data Table; a Vicinity Map; an Existing Land-Use Map; an Existing Zoning Map; a Subarea Diagram; a Site Plan; a Landscape Plan; a Green Roof Diagram; and Building Elevations prepared by architect Gensler dated October 14, 2015. In any instance where a provision of this planned development conflicts with the Chicago Building Code,

the Building Code shall control. This planned development conforms to the intent and purpose of the Zoning Ordinance, and all requirements thereto, and satisfies the established criteria for approval as a planned development. In case of a conflict between the terms of this planned development ordinance and the Zoning Ordinance, this planned development ordinance shall control.

5. The following uses shall be allowed within the area herein delineated as Commercial Manufacturing Planned Development:

-- office; high technology office; electronic data storage center

-- accessory and non-accessory parking

-- artist work or sales space

-- business equipment sales and service

-- business maintenance services

-- business support services; copying and reproduction, business/trade school, day labor employment agency, employment agencies

-- urban farm; indoor operation, outdoor operation, rooftop operation

-- day care

-- communication service establishments

-- entertainment and spectator sports; indoor special event Class A and Class B including incidental liquor sales, small venues (1-149 capacity)

-- financial services; bank, savings bank, savings and loan association, currency exchange, and credit union, automated teller machine facility

-- food and beverage retail sales; liquor store (package goods), liquor sales (as accessory use)

-- personal service; hair salon, nail salon, or barbershop, massage establishment

-- repair or laundry service, consumer; dry cleaning drop-off or pick up (no on-premise plant)

-- sports and recreation, participant; indoor, children's play center

-- manufacturing, production and industrial services; artisan, limited, general

-- wireless communication facilities, co-located, freestanding (towers)

-- medical service

-- eating and drinking establishments; restaurant -- limited, restaurant -- general

-- tavern, outdoor patio (if located on a rooftop), outdoor patio (if located at grade level)

-- retail sales, general

-- sales of goods produced and services offered on site by tenants of the property

6. On-premises signs and temporary signs, such as construction and marketing signs, shall be permitted within the planned development, subject to the review and approval of the Department of Planning and Development. Off-premises signs are prohibited within the boundary of the Planned Development.

7. For purposes of height measurement, the definitions in the Zoning Ordinance shall apply. The height of any building shall also be subject to height limitations, if any, established by the Federal Aviation Administration.

8. The maximum permitted Floor Area Ratio ("FAR") for the site shall be in accordance with the attached Bulk Regulations and Data Table. For the purposes of FAR calculations and measurements, the definitions in the Zoning Ordinance shall apply. The permitted FAR identified in the Bulk Regulations and Data Table has been determined using a net site area of 136,282 square feet.

9. Upon review and determination, "Part II Review", pursuant to Section 17-13-0610 of the Zoning Ordinance, a Part II Review fee shall be assessed by the Department of Planning and Development. The fee, as determined by staff at the time, is final and binding on the applicant and must be paid to the Department of Revenue prior to the issuance of any Part II Approval.

10. The site and landscape plans shall be in substantial conformance with the Landscape Ordinance and any other corresponding regulations and guidelines. Final landscape plan review and approval will be by the Department of Planning and Development. Any interim reviews associated with site plan review or Part II Reviews, are conditional until final Part II Approval.

11. The applicant shall comply with Rules and Regulations for the Maintenance of Stockpiles promulgated by the Commissioners of the Departments of Streets and Sanitation, Environment and Buildings, under Section 13-32-125 of the Municipal Code, or any other provision of that Code.

12. The terms and conditions of development under this planned development ordinance may be modified administratively, pursuant to Section 17-13-0611-A of the Zoning Ordinance by the Zoning Administrator upon the application for such a modification by the applicant, its successors and assigns and, if different than the applicant, the legal titleholders and any ground lessors.

13. The applicant acknowledges that it is in the public interest to design, construct and maintain the project in a manner which promotes, enables and maximizes universal access throughout the Property. Plans for all buildings and improvements on the Property shall be reviewed and approved by the Mayor's Office for People with Disabilities to ensure compliance with all applicable laws and regulations related to access for persons with disabilities and to promote accessibility.

14. The applicant acknowledges that it is in the public interest to design, construct, renovate and maintain all buildings in a manner that provides healthier indoor environments, reduces operating costs and conserves energy and natural resources. New buildings will conform to the Chicago Sustainable Development Policy and are eligible for building certification and will provide green roof to cover at least 50 percent of the net roof area of any new building. "Net roof area" is defined as total roof area minus any required perimeter setbacks, roof top structures, and roof-mounted equipment.

15. Unless construction of the new improvements contemplated in this planned development has commenced within six years following adoption of this planned development, and unless completion is thereafter diligently pursued, then this planned development shall expire and the zoning of the Property shall automatically revert to the C3-5 Commercial, Manufacturing and Employment District classification.

[Vicinity Map; Existing Zoning Map; Existing Land-Use Map;
Site Plan; Landscape Plan; Green Roof Diagram; and
North, South, East and West Building Elevations
referred to in these Plan of Development
Statements printed on pages
18804 through 18813
of this *Journal.*]

Bulk Regulations and Data Table referred to in these Plan of Development Statements reads as follows:

Bulk Regulations And Data Table.

Site Area:


Gross Site Area:	194,841 square feet
Net Site Area:	136,282 square feet

Public Right-of-Way:	58,559 square feet
Maximum Height:	139 feet, 0 inches
Floor Area Ratio:	5.0
Site Buildable Area:	
Net Site Area:	136,282 square feet
Allowable Buildable Area:	618,410 square feet
Existing As-Built Square Feet:	166,000 square feet
Remaining Buildable Area:	515,410 square feet
Setbacks:	
Boundary and Front:	Per approved Site Plan
Boundary and Side:	Per approved Site Plan
Parking Spaces:	
Minimum Proposed Accessory Parking Spaces:	450
Maximum Proposed Non-Accessory Parking Spaces:	160
Total Proposed Parking Spaces:	610
Loading Spaces:	
Spaces Provided:	6
Bicycle Parking Spaces:	50

FINAL FOR PUBLICATION


Gensler

PROJECT SITE

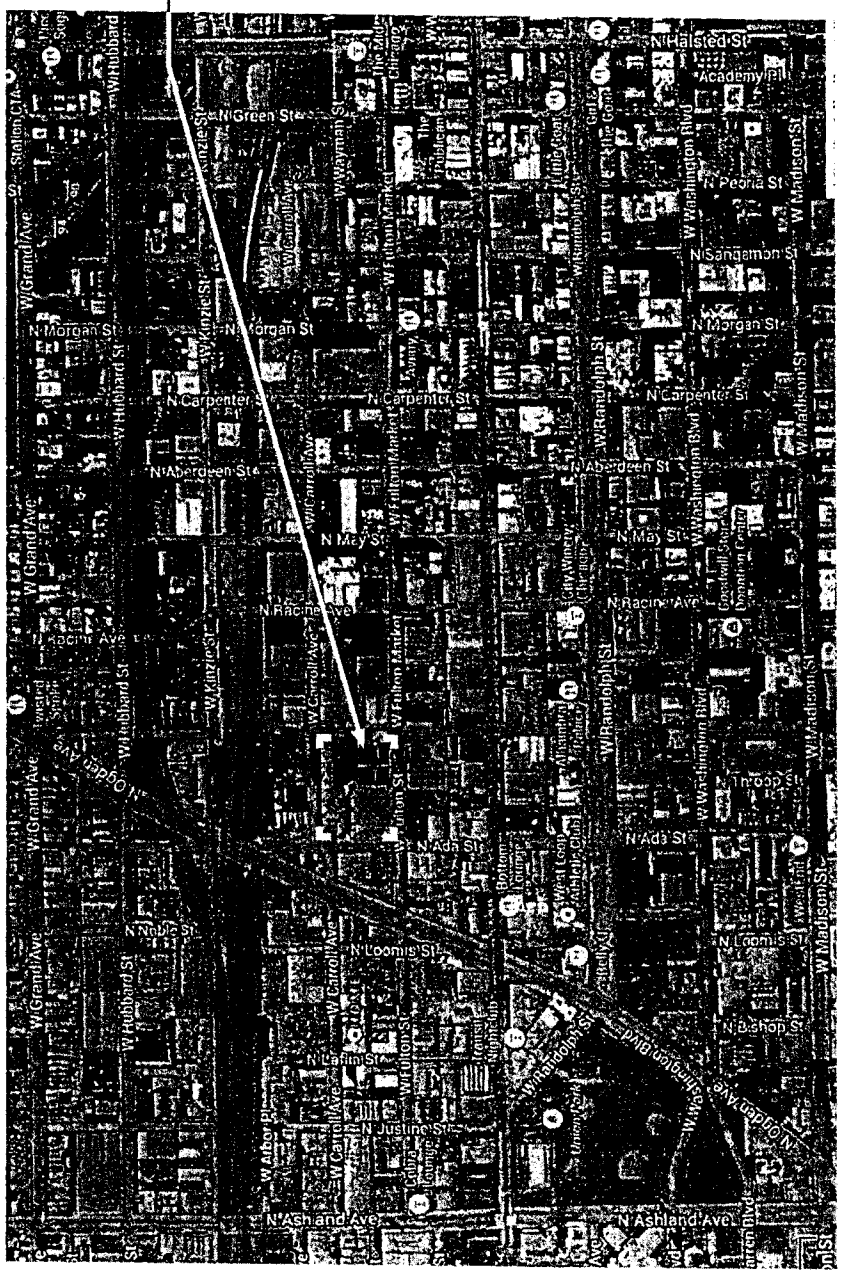

VICINITY MAP

EXISTING ZONING MAP

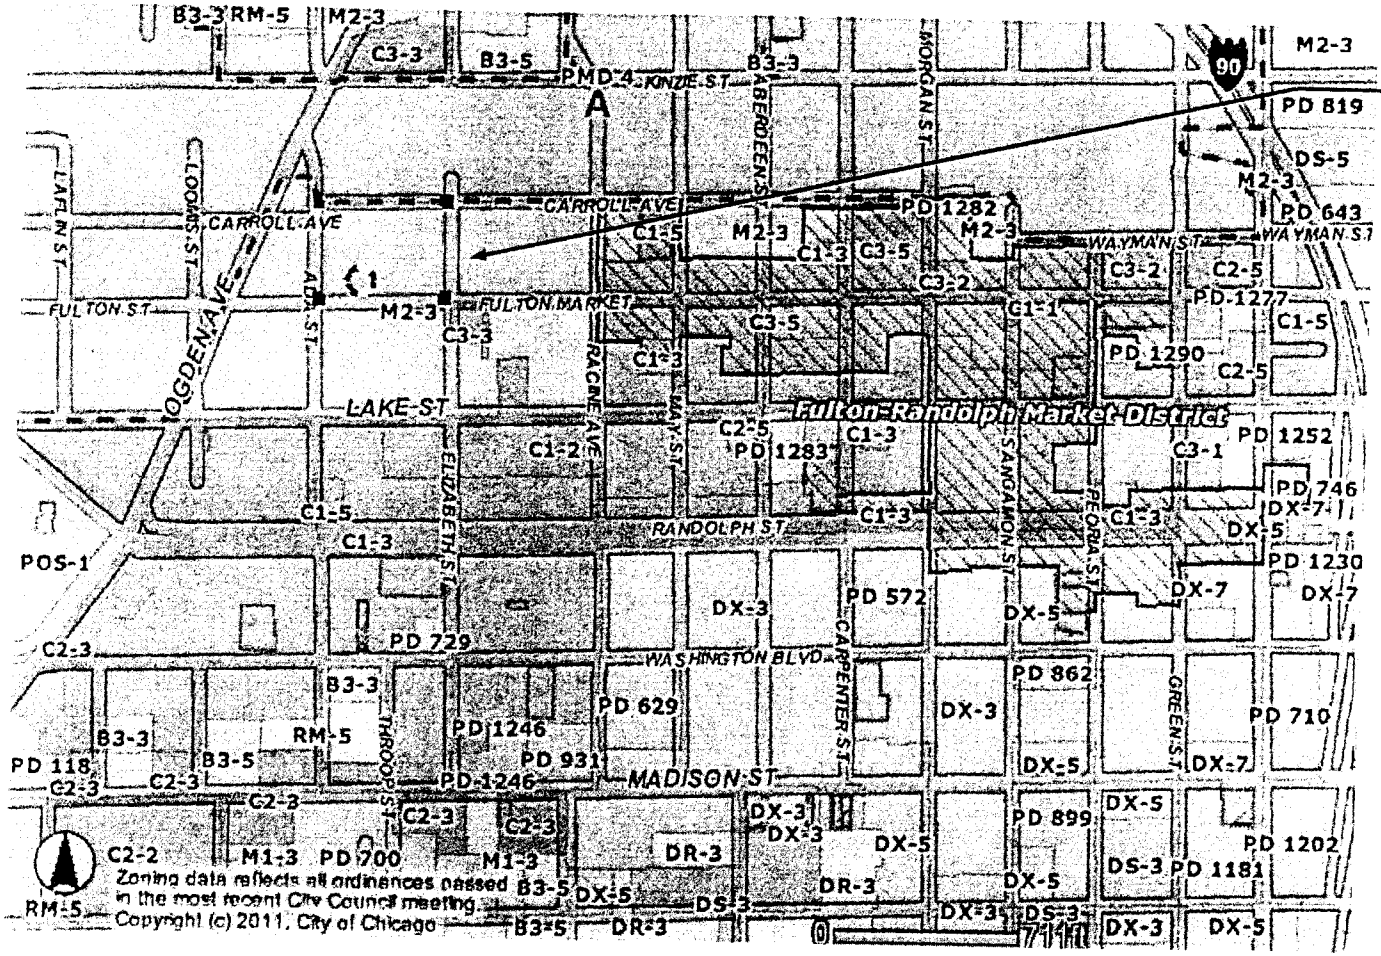

Gensler


FINAL FOR PUBLICATION

REPORTS OF COMMITTEES

2/10/2016

18805


EXISTING LAND USE MAP

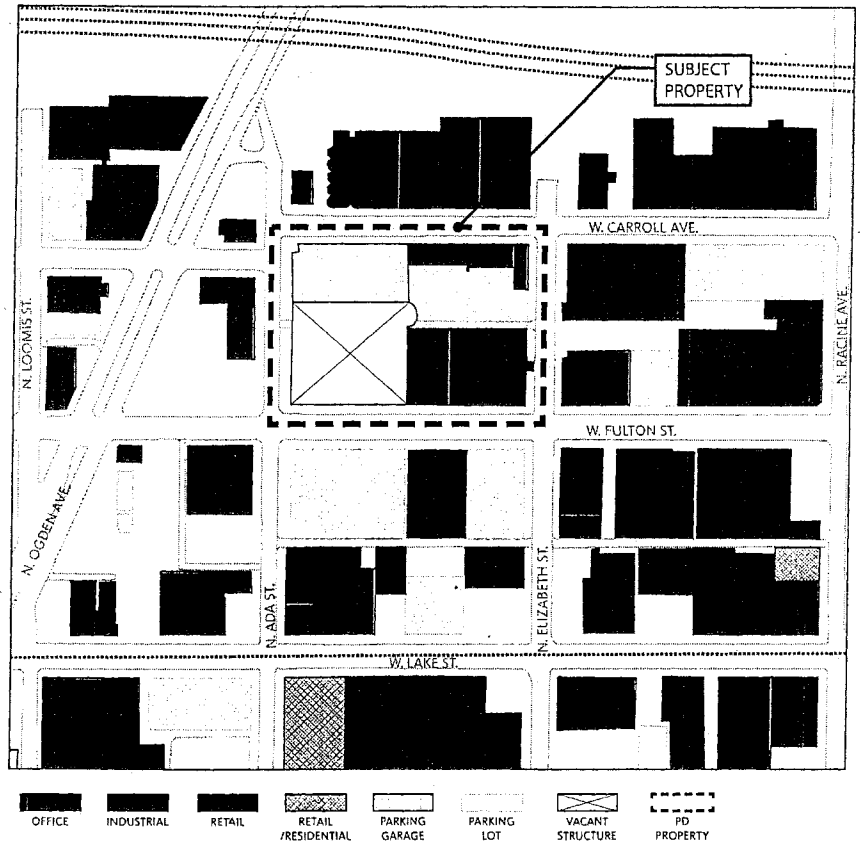

18806 JOURNAL--CITY COUNCIL--CHICAGO 2/10/2016
FINAL FOR PUBLICATION


Gensler

SITE PLAN

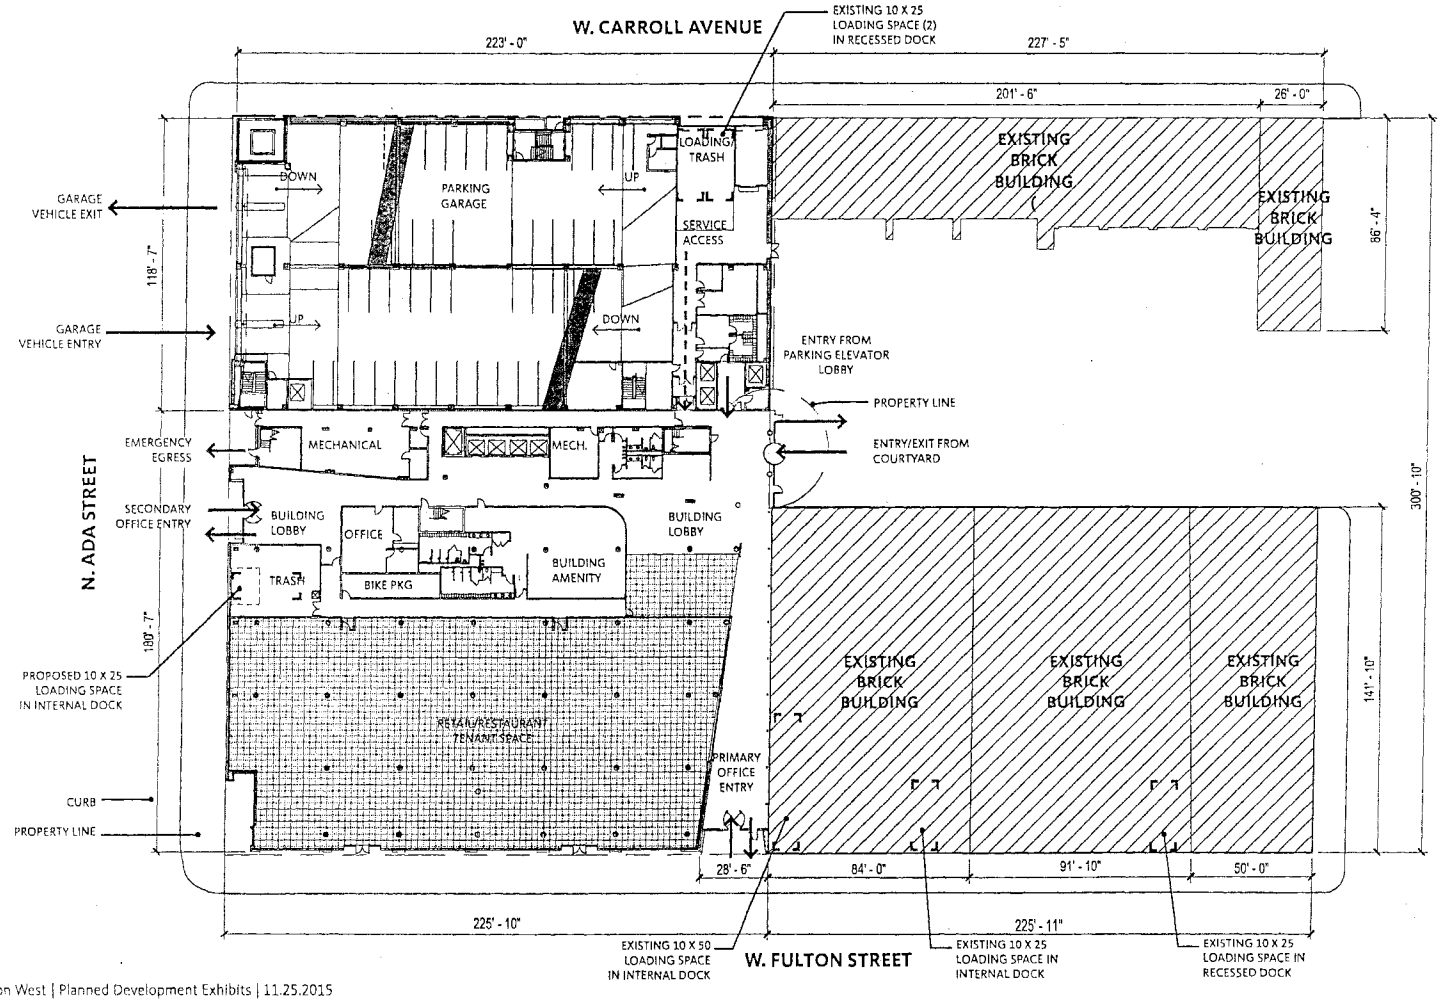

2/10/2016
REPORTS OF COMMITTEES
18807
FINAL FOR PUBLICATION
Gensler

LANDSCAPE PLAN

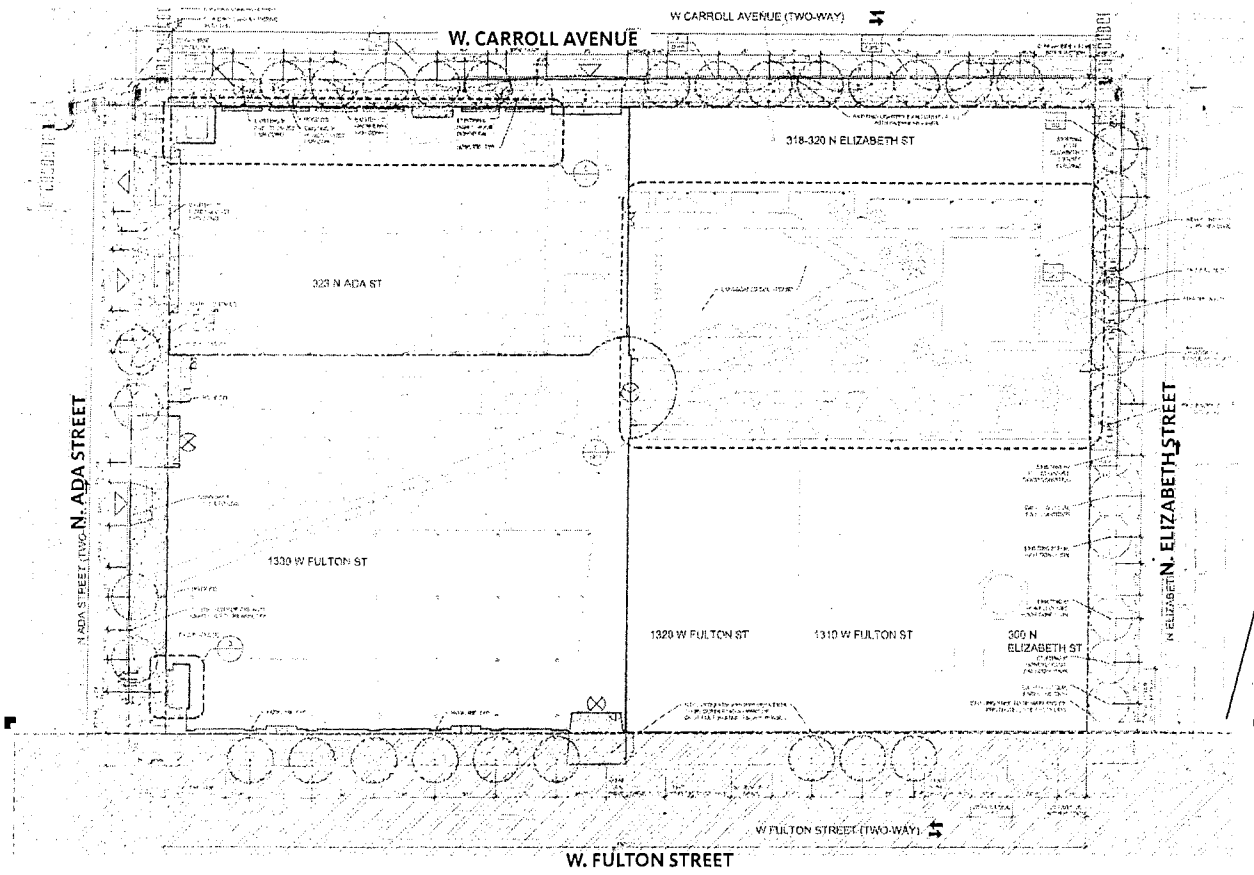

LEGEND

FULTON ST R.O.W. LANDSCAPE TO BE COMPLETED BY CDOT DURING PHASE 2 OF THE FULTON STREETSCAPE PROJECT. SCOPE SHOWN FOR REFERENCE ONLY.

FINAL FOR PUBLICATION

Gensler | site design group

GREEN ROOF DIAGRAM

OFFICE

TOTAL NET ROOF AREA

MAIN ROOF	17, 575 SF
HIGH ROOF	1,820 SF
TOTAL	19,395 SF

REQUIRED GREEN ROOF AREA PER CITY OF CHICAGO SUSTAINABLE DEVELOPMENT POLICY =
50% (19,395 SF) = 9,698 SF


PROPOSED GREEN ROOF AREA = 10,800 SF

GARAGE

NO GREEN ROOF PROVIDED

NET ROOF AREA


EXTENT OF GREEN ROOF

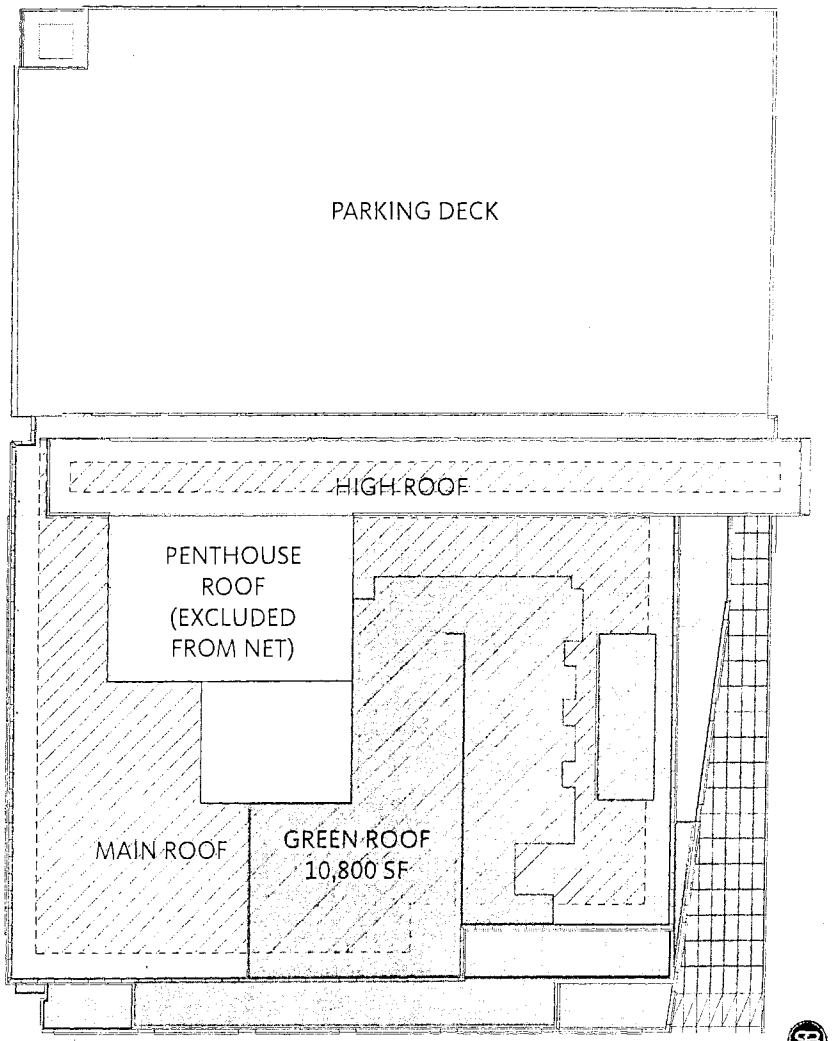

Gensler

2/10/2016 REPORTS OF COMMITTEES 18809
FINAL FOR PUBLICATION

ELEVATIONS - NORTH ELEVATION

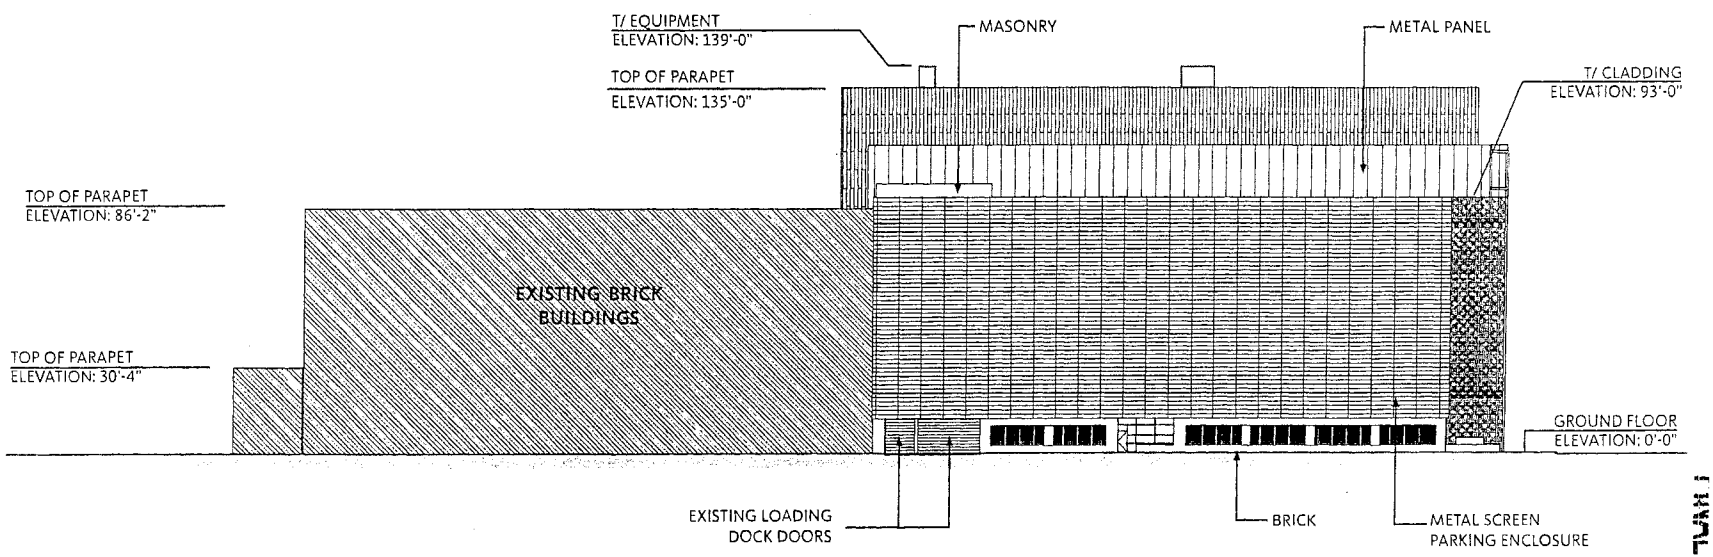


SCALE: 0 10 20 40 80

Gensler

FINAL FOR PUBLICATION

ELEVATIONS - SOUTH ELEVATION

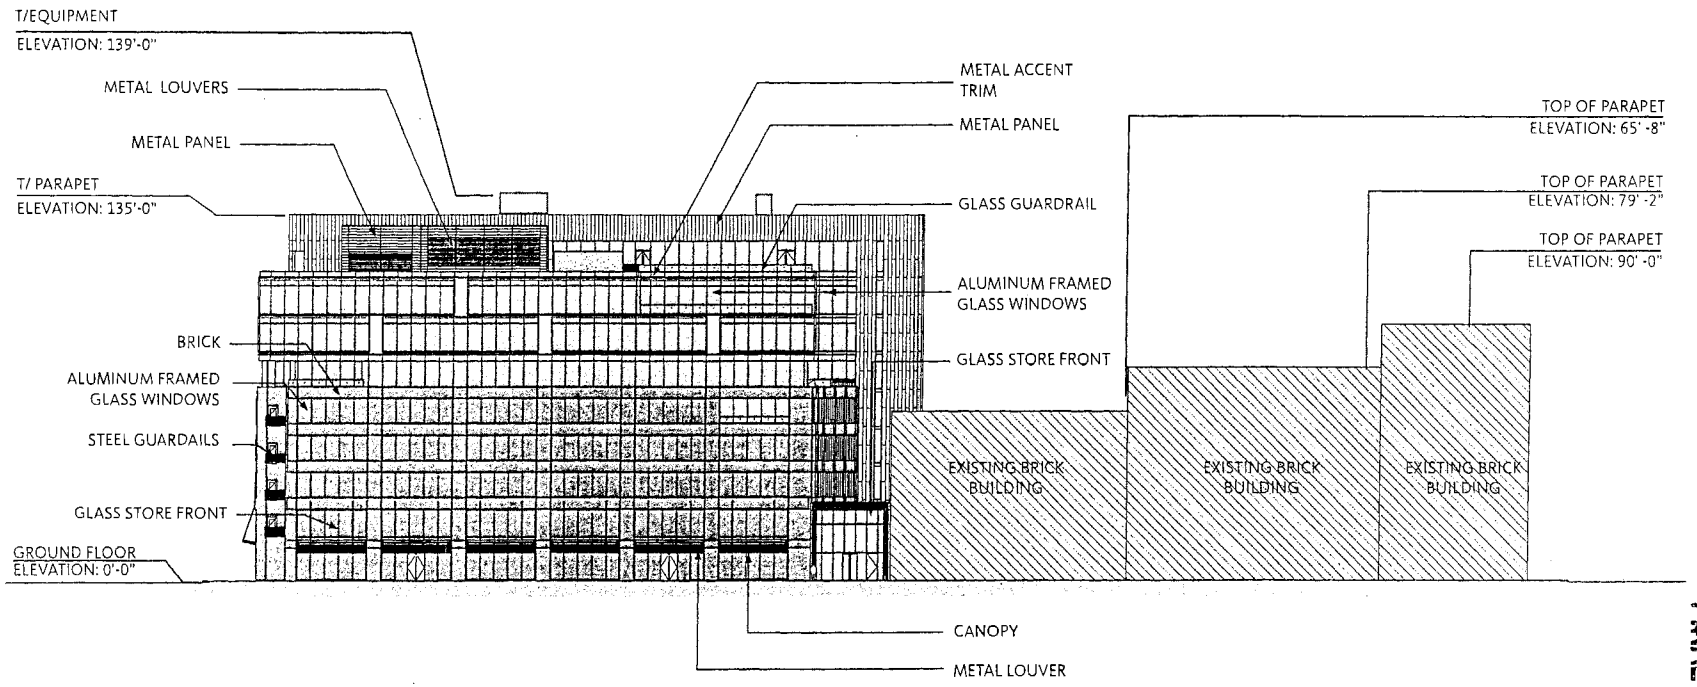


SCALE: 0 10 20 40 80

Gensler

2/10/2016 REPORTS OF COMMITTEES 18811

FINAL FOR PUBLICATION

ELEVATIONS - EAST ELEVATION

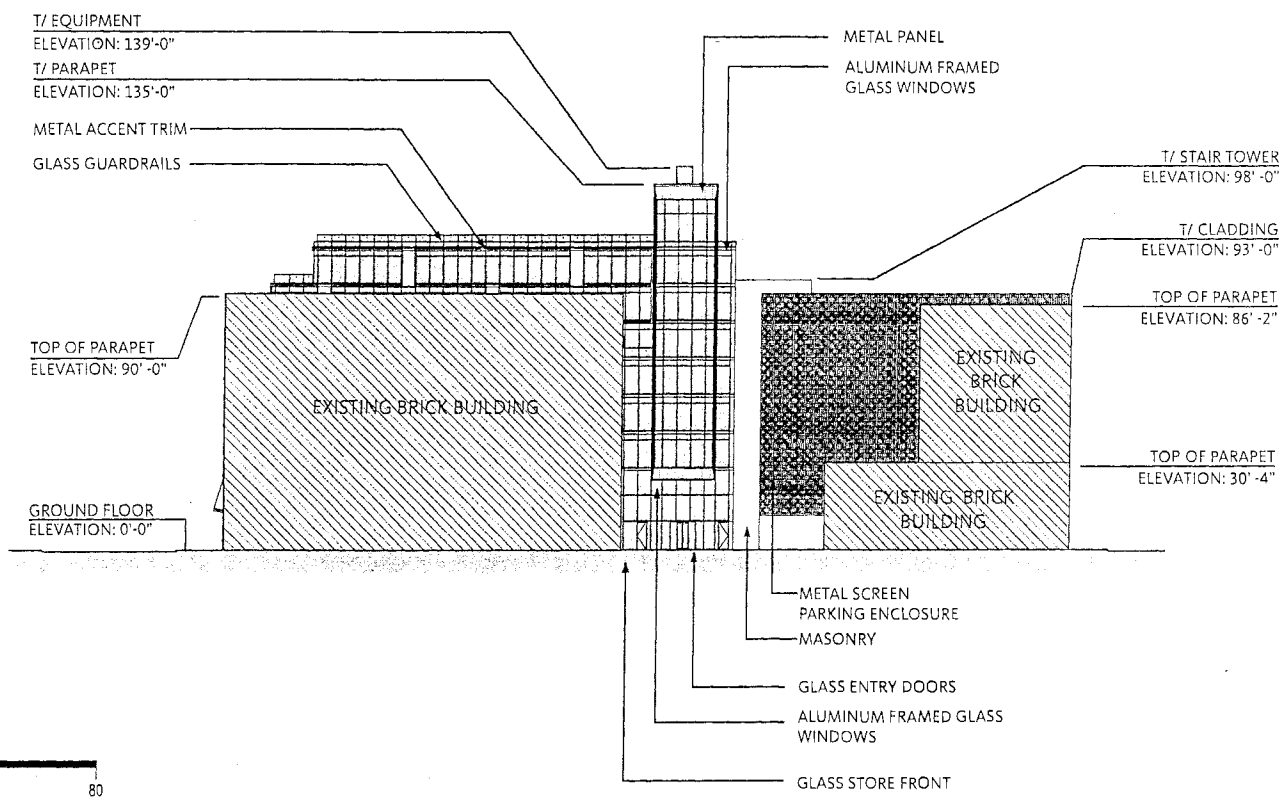


SCALE: 0 10 20 40 80

FINAL FOR PUBLICATION

Gensler

ELEVATIONS - WEST ELEVATION

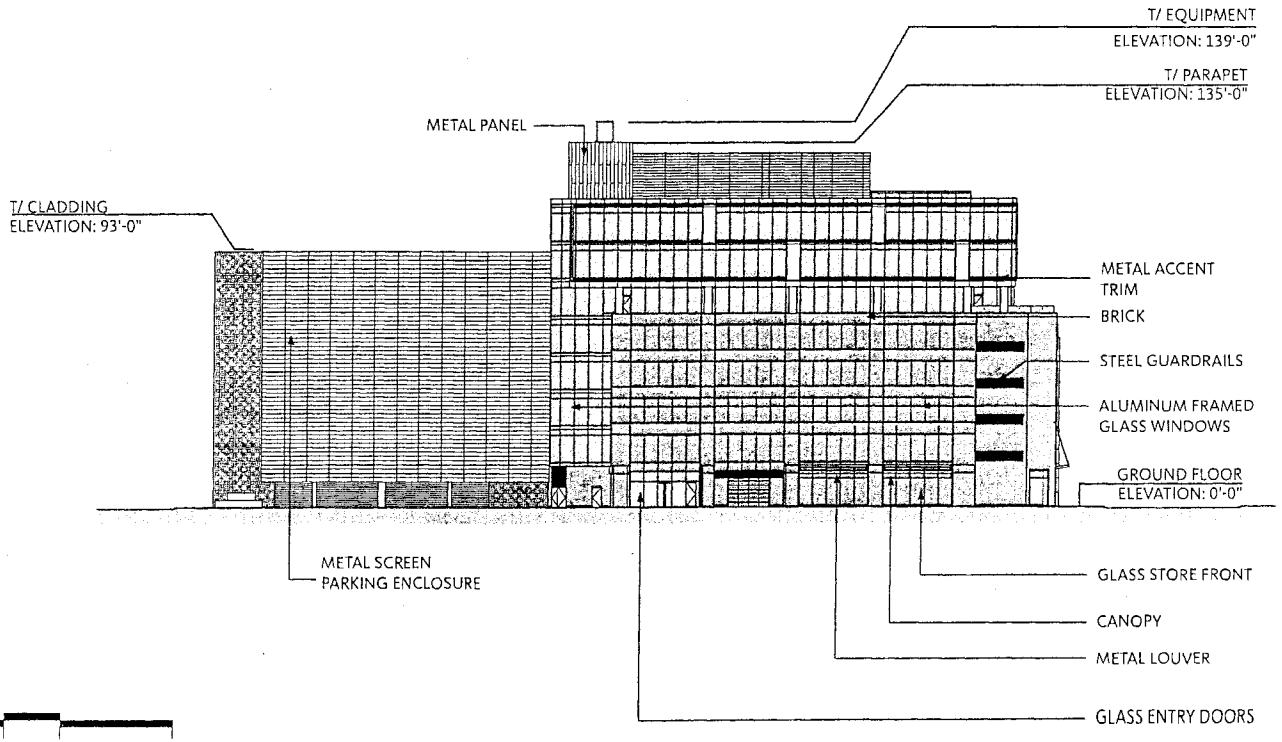

SCALE: 0 10 20 40 80

Gensler

FINAL FOR PUBLICATION

2/10/2016 REPORTS OF COMMITTEES 18813

Reclassification Of Area Shown On Map No. 5-H.
(As Amended)
(Application No. 18511)
(Common Address: 1920 N. Milwaukee Ave.)

[SO2015-6401]

Be It Ordained By the City Council of the City of Chicago:

SECTION 1. Title 17 of the Municipal Code of Chicago, the Chicago Zoning Ordinance, is hereby amended by changing all of the B3-2 Community Shopping District and M1-1 Limited Manufacturing/Business Park District symbols and indications as shown on Map Number 5-H in the area bounded by:

starting at a line 20 feet southeast of the east line of North Western Avenue (as measured along the southwest line of North Milwaukee Avenue); North Milwaukee Avenue; a line 155.69 feet southeast of the east boundary line of North Western Avenue (as measured along the southwest boundary line of North Milwaukee Avenue); the public alley next southwest of and parallel to North Milwaukee Avenue; North Western Avenue; a line 20 feet south of the southwest line of North Milwaukee Avenue (as measured along the east boundary line of North Western Avenue); and North Milwaukee Avenue,

to those of a C1-5 Neighborhood Commercial District.

SECTION 2. That the Chicago Zoning Ordinance be amended by changing all of the C1-5 Neighborhood Commercial District Symbols and the indications as shown on Map Number 5-H in the area bounded by:

starting at a line 20 feet southeast of the east line of North Western Avenue (as measured along the southwest line of North Milwaukee Avenue); North Milwaukee Avenue; a line 155.69 feet southeast of the east boundary line of North Western Avenue (as measured along the southwest boundary line of North Milwaukee Avenue); the public alley next southwest of and parallel to North Milwaukee Avenue; North Western Avenue; a line 20 feet south of the southwest line of North Milwaukee Avenue (as measured along the east boundary line of North Western Avenue); and North Milwaukee Avenue,

to those of a Residential-Business Planned Development.

SECTION 3. This ordinance shall be in force and effect from and after its passage and approval.

Plan of Development Statements attached to this ordinance read as follows:

Residential-Business Planned Development No. _____.

Planned Development Statements.

1. The area delineated herein as Residential-Business Planned Development Number ____ (the "Planned Development") consists of a net site area of approximately 10,888 square feet of property which is depicted on the attached Planned Development Boundary and Property Line Map (the "Property"). The Property is owned by 1920 LLC, an Illinois limited liability company (the "Applicant").

2. The requirements, obligations and conditions contained within this Planned Development shall be binding upon the Applicant, its successors and assigns. All rights granted hereunder to the Applicant shall inure to the benefit of the Applicant, its successors and assigns. Furthermore, pursuant to the requirements of Section 17-8-0400 of the Chicago Zoning Ordinance, at the time applications for amendments, modifications or changes (administrative, legislative or otherwise) to this Planned Development are made, the Property shall be under single ownership or under single designated control. Single designated control for purposes of this Statement shall mean that any application to the City for any amendment to this Planned Development or any other modification or change thereto (administrative, legislative or otherwise) shall be made or authorized by all the owners of the Property and any ground lessees of the Property, subject however to the following exceptions and conditions: (a) any changes or modifications to this Planned Development applicable to or in a given subarea that is established in the event Applicant subdivides the Property need only be made or authorized by the owners and/or any ground lessees of such subarea provided there is no adverse effect (i.e., a diminution of development rights) on other subareas; and (b) where portions of the improvements located on the Property have been submitted to the Illinois Condominium Property Act, the term "owner" shall be deemed to refer solely to the condominium association of the owners of such portions of the improvements and not to the individual unit owners therein. Nothing herein shall prohibit or in any way restrict the alienation, sale or any other transfer of all or any portion of the Property or any rights, interests or obligations therein. Upon any alienation, sale or any other transfer of all or any portion of the Property or the rights therein (other than an assignment or transfer of rights pursuant to a mortgage or otherwise as collateral for any indebtedness) and solely with respect to the portion of the Property so transferred, the term "Applicant", "ground lessee" or "titleholder" shall be deemed amended to apply to the transferee thereof (and its beneficiaries if such transferee is a land trust) and the seller or transferor thereof (and its beneficiaries if such seller or transferor is a land trust) shall thereafter be released from any and all obligations or liability hereunder with respect to the portion of the Property so transferred.

3. All applicable official reviews, approvals or permits are required to be obtained by any owner of the Property, as applicable, or its successors, assigns or grantees, which require such reviews, approvals or permits. Any dedication or vacation of streets or alleys or grants of easements or any adjustment of the right-of-way shall require a

separate submittal to the Department of Transportation on behalf of the applicable Property owner, its successors, assigns or grantees, seeking such action.

Any requests for grants of privilege, or any items encroaching on the public way, shall be in compliance with the plans, as defined below.

Ingress or egress shall be pursuant to the plans (as defined below) and may be subject to the review and approval of the Departments of Planning and Development and Transportation. Closure of all or any public street or alley during demolition or construction shall be subject to the review and approval of the Department of Transportation.

All work proposed in the public way must be designed and constructed in accordance with the Department of Transportation Construction Standards for Work in the Public Way and in compliance with the Municipal Code of the City of Chicago. Prior to the issuance of any Part II Approval, the submitted plans must be approved by the Department of Transportation.

4. This plan of development consists of 15 Statements; a Bulk Regulations and Data Table; an Existing Zoning Map; an Existing Land-Use Map; a Planned Development Boundary and Property Line Map; a Site Plan; a Landscape and Green Roof Plan; and Elevations (North, South, East and West), all prepared by Brininstool + Lynch Ltd. and dated January 21, 2016 (collectively, the "Plans"). In any instance where a provision of this Planned Development conflicts with the Chicago Building Code, the Building Code shall control. This Planned Development conforms to the intent and purpose of the Zoning Ordinance, and all requirements thereto, and satisfies the established criteria for approval as a Planned Development. In case of a conflict between the terms of this Planned Development Ordinance and the Zoning Ordinance, this Planned Development Ordinance shall control.

5. The following uses are permitted within the area delineated as Residential-Business Planned Development: dwelling units above the ground floor; animal services -- sales and grooming and veterinary; eating and drinking establishments; amusement arcades (accessory only to eating and drinking establishments); indoor participant sports and recreation; banks, currency exchange, credit union and ATM facilities; food and beverage retail sales uses; vacation rental; medical service; office; personal service uses; consumer repair or laundry services; general retail sales; wireless communications facilities; accessory and non-accessory parking (limited to two spaces for car sharing services); and incidental and related uses.

6. On-premises signs and temporary signs, such as construction and marketing signs, shall be permitted within the Planned Development, subject to the review and approval of the Department of Planning and Development. Off-premises signs are prohibited within the boundary of the Planned Development.

7. For purposes of height measurement, the definitions in the Zoning Ordinance shall apply. The height of any building shall also be subject to height limitations, if any, established by the Federal Aviation Administration.

8. The maximum permitted Floor Area Ratio ("FAR") for the site shall be in accordance with the attached Bulk Regulations Table. For the purposes of FAR calculations and measurements, the definitions in the Zoning Ordinance shall apply. The permitted FAR identified in the Bulk Regulations Table has been determined using a Net Site Area of 10,888 square feet.

9. The Applicant acknowledges and agrees that the rezoning of the Property from B3-2 Community Shopping District and M1-1 Light Manufacturing/Business Park District to C1-5 Neighborhood Commercial District for construction of the Residential Project triggers the requirements of Section 2-45-110 of the Municipal Code (the "Affordable Housing Ordinance"). Any developer of a "residential housing project" within the meaning of the Affordable Housing Ordinance must: (i) develop affordable housing units as part of the residential housing project; (ii) pay a fee in lieu of the development of affordable housing units; or (iii) any combination of (i) and (ii). In accordance with these requirements and the Affordable Housing Profile Form attached hereto as Exhibit A-1, the Applicant has agreed to provide five affordable housing units in the Residential Project for households earning up to 60 percent of the Chicago Primary Metropolitan Statistical Area median income (the "Affordable Units"), or make a cash payment to the Affordable Housing Opportunity Fund in the amount of $100,000 per unit ("Cash Payment") or a combination of the forgoing. At the time of each Part II Review for the Residential Project, Applicant shall update and resubmit the Affordable Housing Profile Form to the Department for review and approval. If the Applicant subsequently reduces the number of dwelling units in the Residential Project, the Department may adjust the requirements of this Statement 9 (i.e., number of Affordable Units and/or amount of Cash Payment) accordingly without amending this Planned Development. Prior to the issuance of a building permit for the Residential Project, the Applicant must either make the required Cash Payment, execute an Affordable Housing Agreement in substantially the form attached hereto as Exhibit A-2 in accordance with Section 2-45-110(i)(2) of the Affordable Housing Ordinance, or both if a combination of a Cash Payment and provision of Affordable Units is chosen. The terms of the Affordable Housing Agreement and any amendments thereto are incorporated herein by this reference. The Applicant acknowledges and agrees that, if applicable, the Affordable Housing Agreement will be recorded against the Property and will constitute a lien against each Affordable Unit. The City shall execute partial releases of the Affordable Housing Agreement prior to or at the time of the sale of any Affordable Unit to an income-eligible buyer at an affordable price, subject to the simultaneous execution and recording of a mortgage, restrictive covenant or similar instrument against such Affordable Unit. Notwithstanding anything to the contrary contained in Section 17-4-1003-E, the Commissioner of Planning and Development may enforce remedies for breach of the Affordable Housing Agreement, and enter into settlement agreements with respect to any such breach, subject to the approval of the Corporation Counsel, without amending the planned development ordinance.

10. Upon review and determination, "Part II Review", pursuant to Section 17-13-0610 of the Zoning Ordinance, a Part II Review fee shall be assessed by the Department of Planning and Development. The fee, as determined by staff at the time, is final and binding and must be paid to the Department of Revenue prior to the issuance of any Part II Approval.

11. The Site Plans and Landscape Plans shall be in substantial conformance with the Landscape Ordinance and any other corresponding regulations and guidelines. Final landscape plan review and approval will be by the Department of Planning and Development. Any interim reviews associated with site plan review or Part II Reviews, are conditional until final Part II Approval.

12. The Applicant shall comply with Rules and Regulations for the Maintenance of Stockpiles promulgated by the Commissioners of the Departments of Streets and Sanitation, Environment and Buildings, under Section 13-32-125 of the Municipal Code, or any other provision of that Code.

13. Subject to the provisions of Statement Number 2 of this Planned Development, the terms and conditions of development under this Planned Development ordinance may be modified administratively pursuant to Section 17-13-0611-A of the Zoning Ordinance by the Zoning Administrator upon the application for such a modification by the Applicant, its successors and assigns and, if different than the Applicant, the legal titleholders and any ground lessors. In order to provide for the orderly development of the Property, the Applicant shall be permitted to establish not more than three subareas within the Planned Development and to allocate development rights to such subareas upon delivery of notice of such subarea establishment to the Department of Planning and Development. The establishment of more than three subareas may only be accomplished by an administrative modification pursuant to Section 17-13-0611-A of the Zoning Ordinance.

14. The Applicant acknowledges that it is in the public interest to design, construct and maintain the project in a manner which promotes, enables and maximizes universal access throughout the Property. Plans for all new buildings and improvements on the Property constructed after the date hereof shall be reviewed and approved by the Mayor's Office for People with Disabilities to ensure compliance with all applicable laws and regulations related to access for persons with disabilities.

15. The Applicant acknowledges that it is in the public interest to design, construct, renovate and maintain all buildings in a manner that provides healthier indoor environments, reduces operating costs and conserves energy and natural resources. In furtherance of this policy, improvements within the Planned Development shall include at least the following sustainable features: (A) 50 percent Green Roof and (B) Building Certification in accordance with City of Chicago's Sustainable Development Policy in effect as of the date of passage and publication.

16. This Planned Development shall be governed by Section 17-13-0612 of the Zoning Ordinance. Should this Planned Development ordinance lapse due to the passage of time, the Commissioner of the Department of Planning and Development shall initiate a zoning map amendment to rezone this Residential-Business Planned Development to B3-3 Community Shopping District.

[Existing Zoning Map; Existing Land-Use Map; Boundary and Property Line Map; Site Plan; Landscape and Green Roof Plan; and Northeast, Southeast, East and West Building Elevations referred to in these Plan of Development Statements printed on pages 18820 through 18828 of this *Journal*.]

Bulk Regulations and Data Table referred to in these Plan of Development Statements reads as follows:

Institutional Planned Development No. _____.

Bulk Regulations And Data Table

Gross Site Area:	25,416 square feet
Area in the Public Right-of-Way:	14,528 square feet
Net Site Area:	10,888 square feet
Maximum Permitted FAR:	5.0
Maximum Number of Dwelling Units:	44
Minimum Number of Off-Street Parking Spaces:	10
Minimum Number of Bike Parking Spaces:	40
Minimum Number of Off-Street Loading Berths:	1
Setbacks from the Property Line:	In accordance with the Site Plan.
Maximum Building Height:	85 feet

Legend

	Property Line
R	Residential
C	Commercial
M	Manufacturing


Applicant: 1920 LLC
Address: 400 N State St, Suite 400
Chicago, IL 60654
Introduced: September 24, 2015
Plan Commission: January 21, 2016

EXISTING ZONING MAP
Scale: NTS

BRININSTOOL + LYNCH

© Brininstool + Lynch, Ltd.

FINAL FOR PUBLICATION

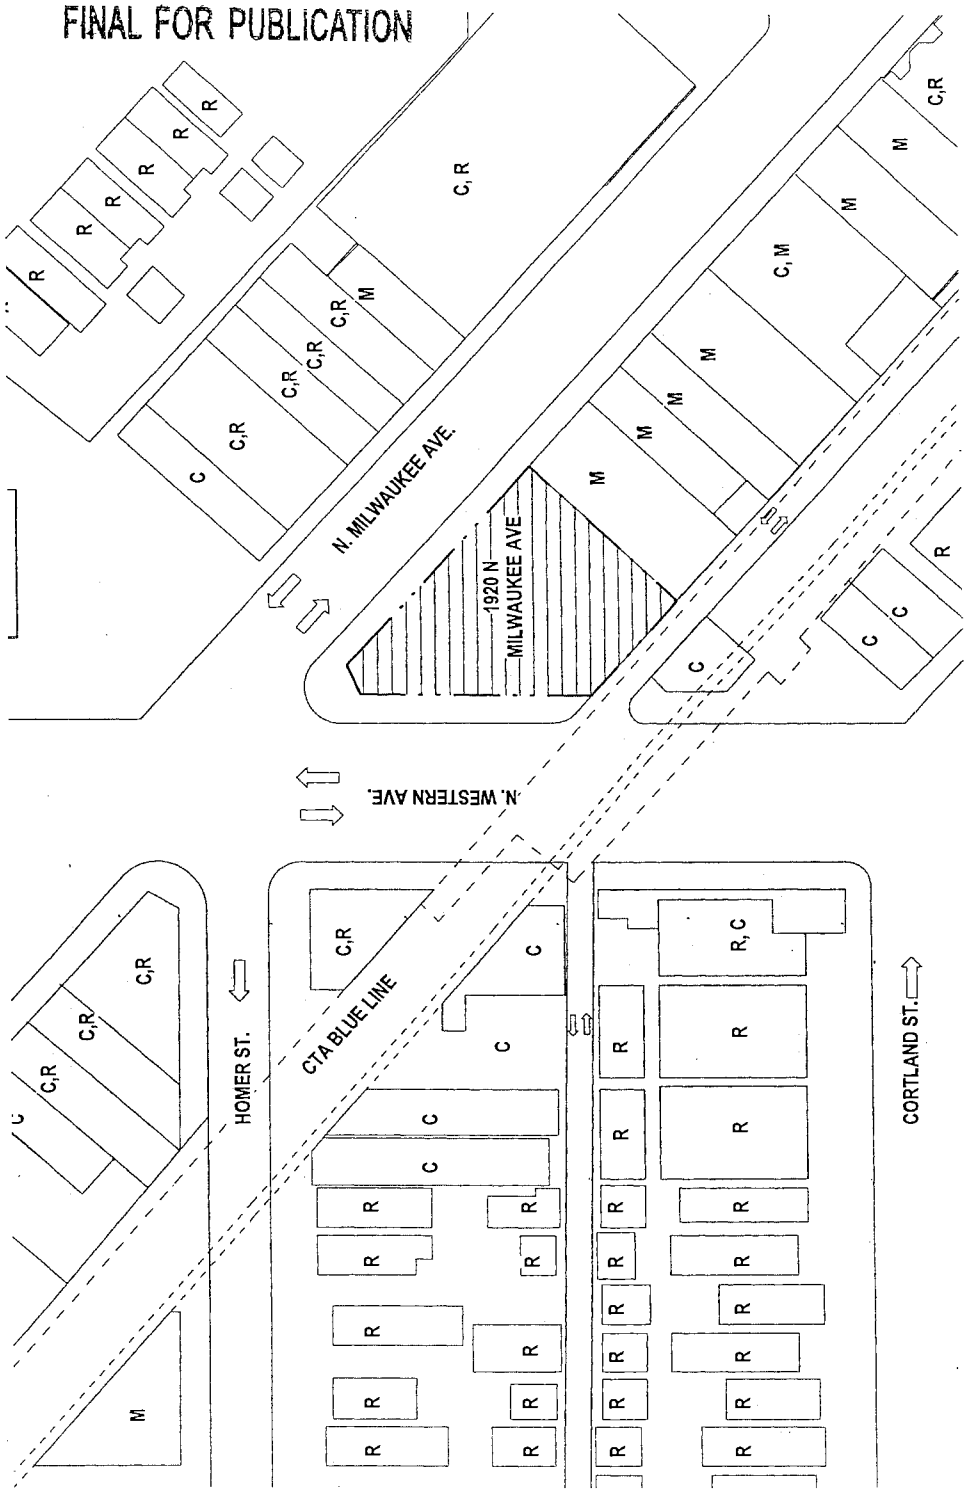

EXISTING LAND USE MAP
Scale: NTS

BRININSTOOL + LYNCH


© Brininstool + Lynch, Ltd.

Legend

	Property Line
R	Residential
C	Commercial
M	Manufacturing

Applicant: 1920 LLC
Address: 400 N State St, Suite 400
Chicago, IL 60654
Introduced: September 24, 2015
Plan Commission: January 21, 2016

FINAL FOR PUBLICATION

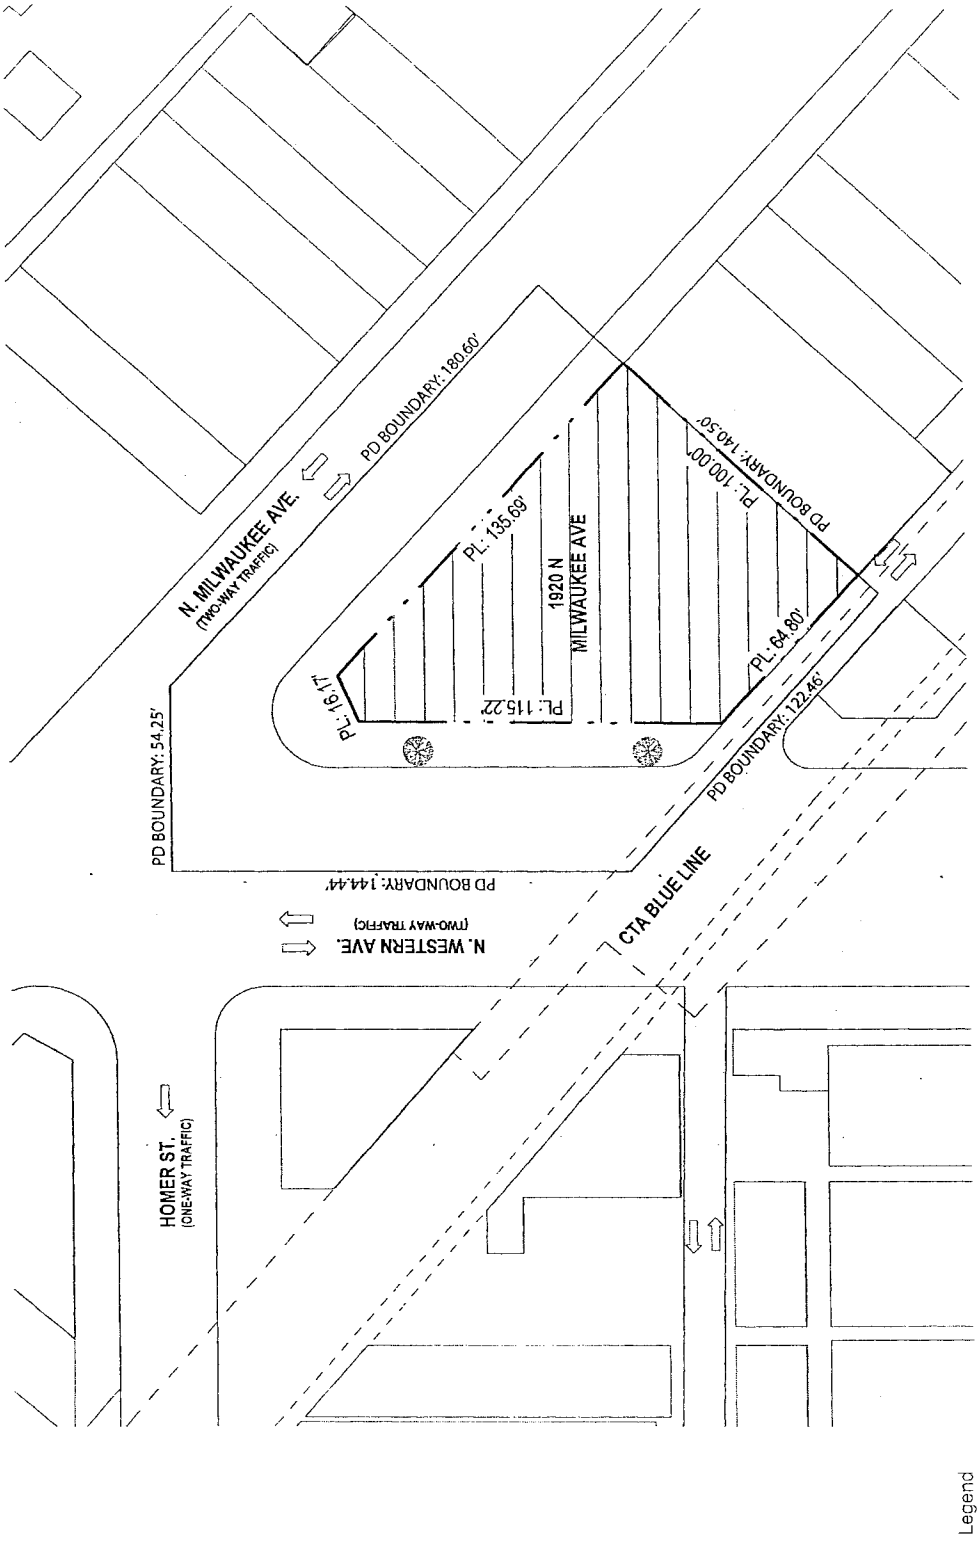

PLANNED DEVELOPMENT BOUNDARY
AND PROPERTY LINE MAP
Scale: 1" = 50' - 0"

BRININSTOOL + LYNCH


© Brininstool + Lynch, Ltd.

Legend

Property Line

PD Boundary Line

Applicant: 1920 LLC
Address: 400 N State St, Suite 400
Chicago, IL 60654
Introduced: September 24, 2015
Plan Commission: January 21, 2016

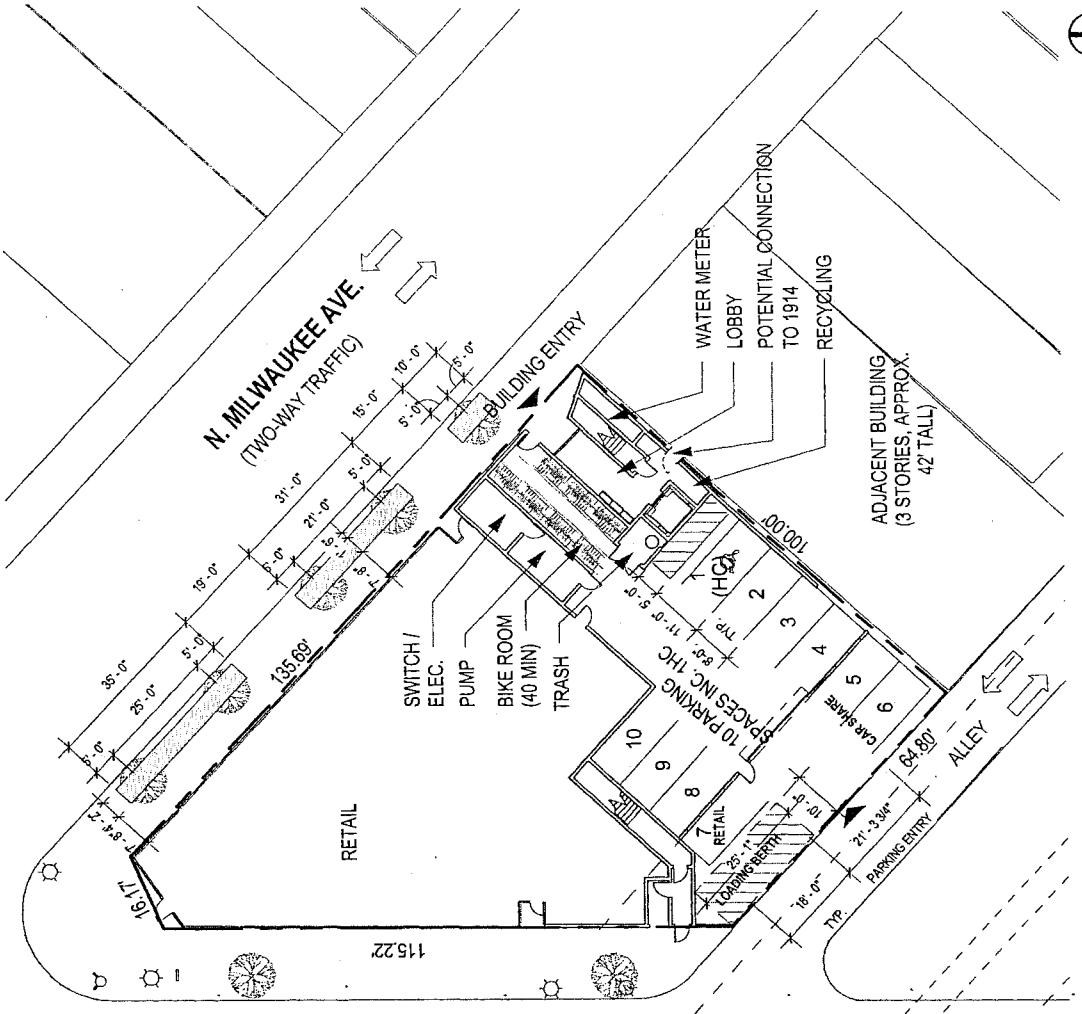


SITE PLAN
Scale:1/32" = 1'-0"

BRININSTOOL + LYNCH

© Brininstool + Lynch, Ltd.

FINAL FOR PUBLICATION

Applicant: 1920 LLC
Address: 400 N State St, Suite 400
Chicago, IL 60654
Introduced: September 24, 2015
Plan Commission: January 21, 2016

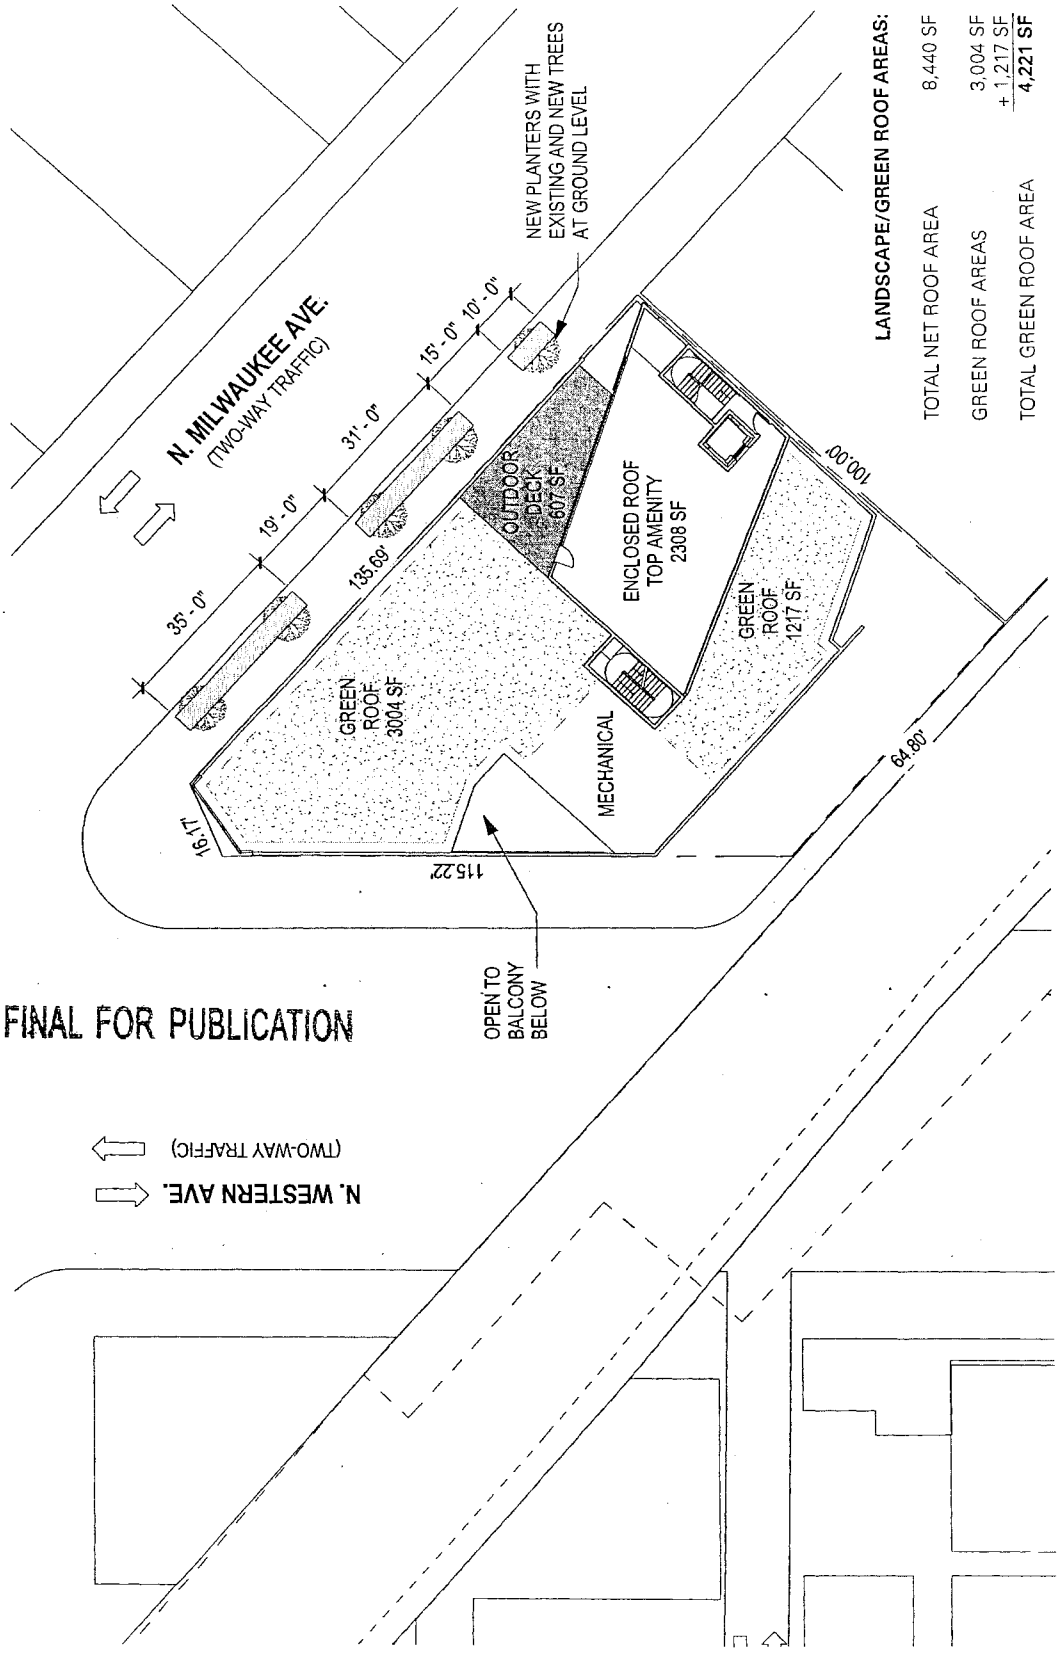

LANDSCAPE/GREEN ROOF AREAS:

TOTAL NET ROOF AREA	8,440 SF
GREEN ROOF AREAS	3,004 SF
	+ 1,217 SF
TOTAL GREEN ROOF AREA	**4,221 SF**


LANDSCAPE AND GREEN ROOF
Scale: 1/32" = 1'-0"


BRININSTOOL + LYNCH

© Brininstool + Lynch, Ltd.

FINAL FOR PUBLICATION

Applicant: 1920 LLC
Address: 400 N State St, Suite 400
Chicago, IL 60654
Introduced: September 24, 2015
Plan Commission: January 21, 2016

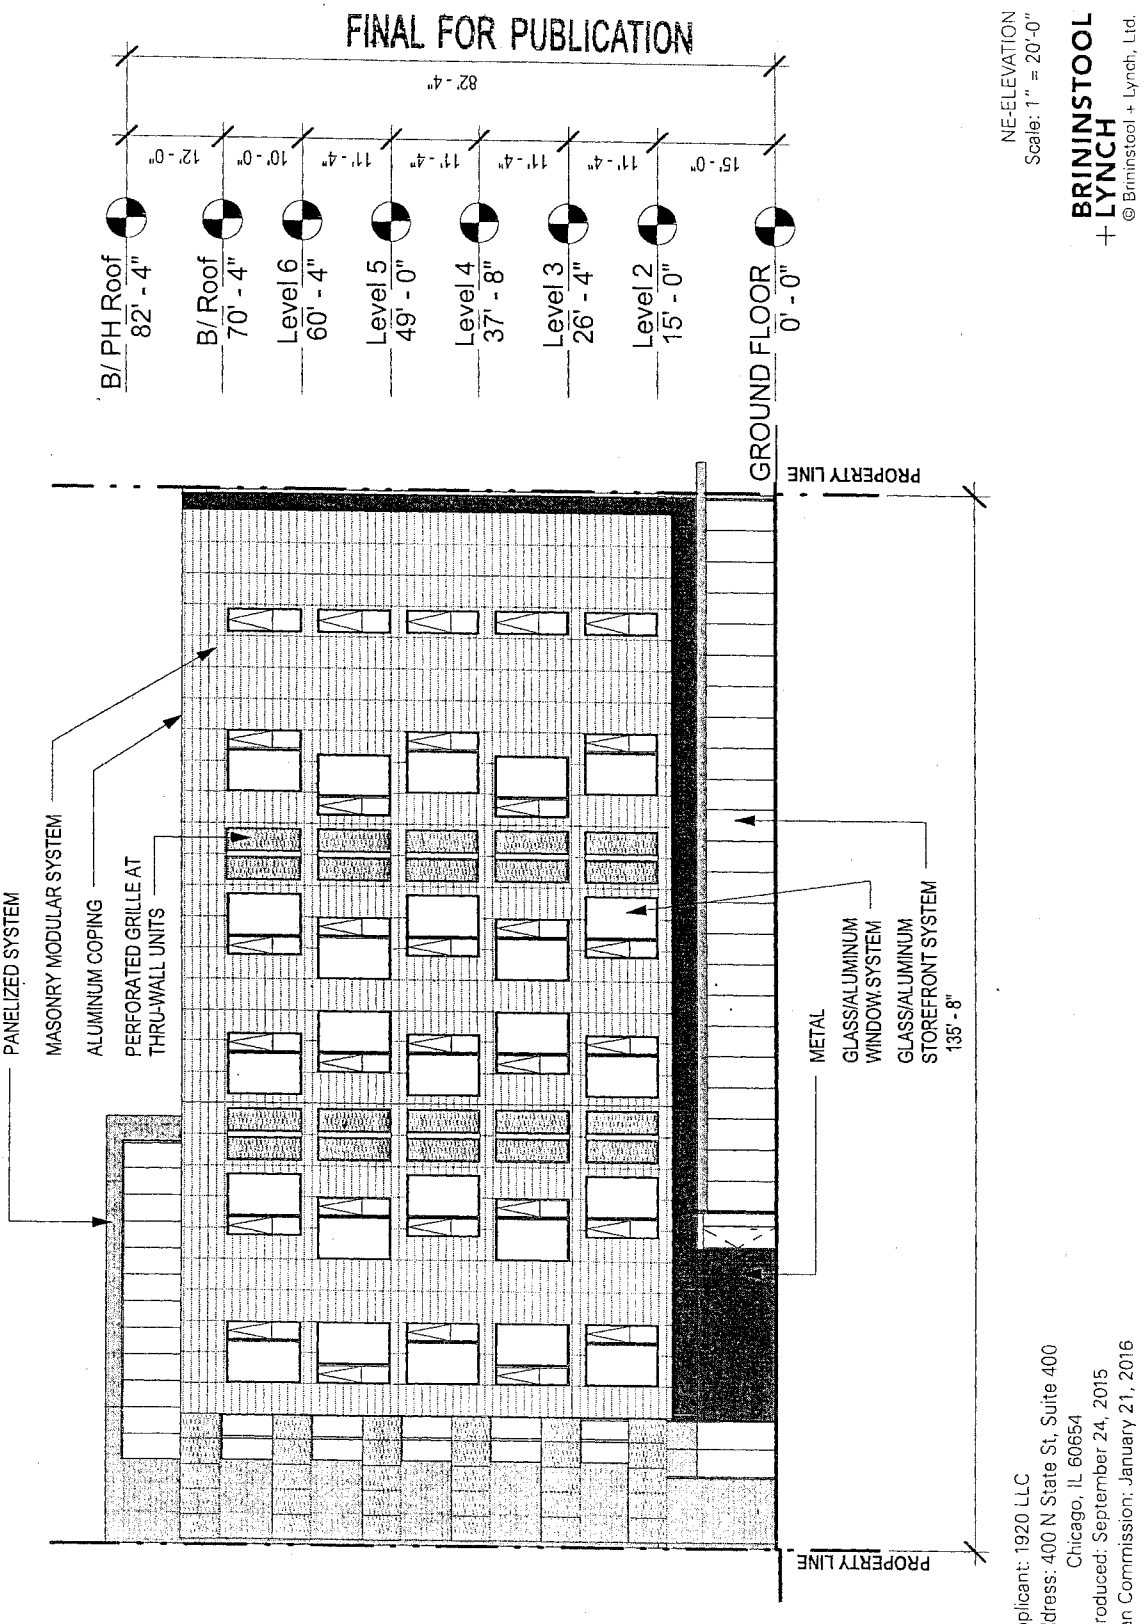
FINAL FOR PUBLICATION
82' - 4"
12' - 0"
10' - 0"
11' - 4"
11' - 4"
11' - 4"
11' - 4"
15' - 0"
B/ PH Roof 82' - 4"
B/ Roof 70' - 4"
Level 6 60' - 4"
Level 5 49' - 0"
Level 4 37' - 8"
Level 3 26' - 4"
Level 2 15' - 0"
GROUND FLOOR 0' - 0"
PROPERTY LINE
PROPERTY LINE
PANELIZED SYSTEM
MASONRY MODULAR SYSTEM
ALUMINUM COPING
PERFORATED GRILLE AT THRU-WALL UNITS
METAL
GLASS/ALUMINUM WINDOW SYSTEM
GLASS/ALUMINUM STOREFRONT SYSTEM
135' - 8"
NE-ELEVATION
Scale: 1" = 20'-0"
BRININSTOOL + LYNCH
© Brininstool + Lynch, Ltd.
Applicant: 1920 LLC
Address: 400 N State St, Suite 400
Chicago, IL 60654
Introduced: September 24, 2015
Plan Commission: January 21, 2016

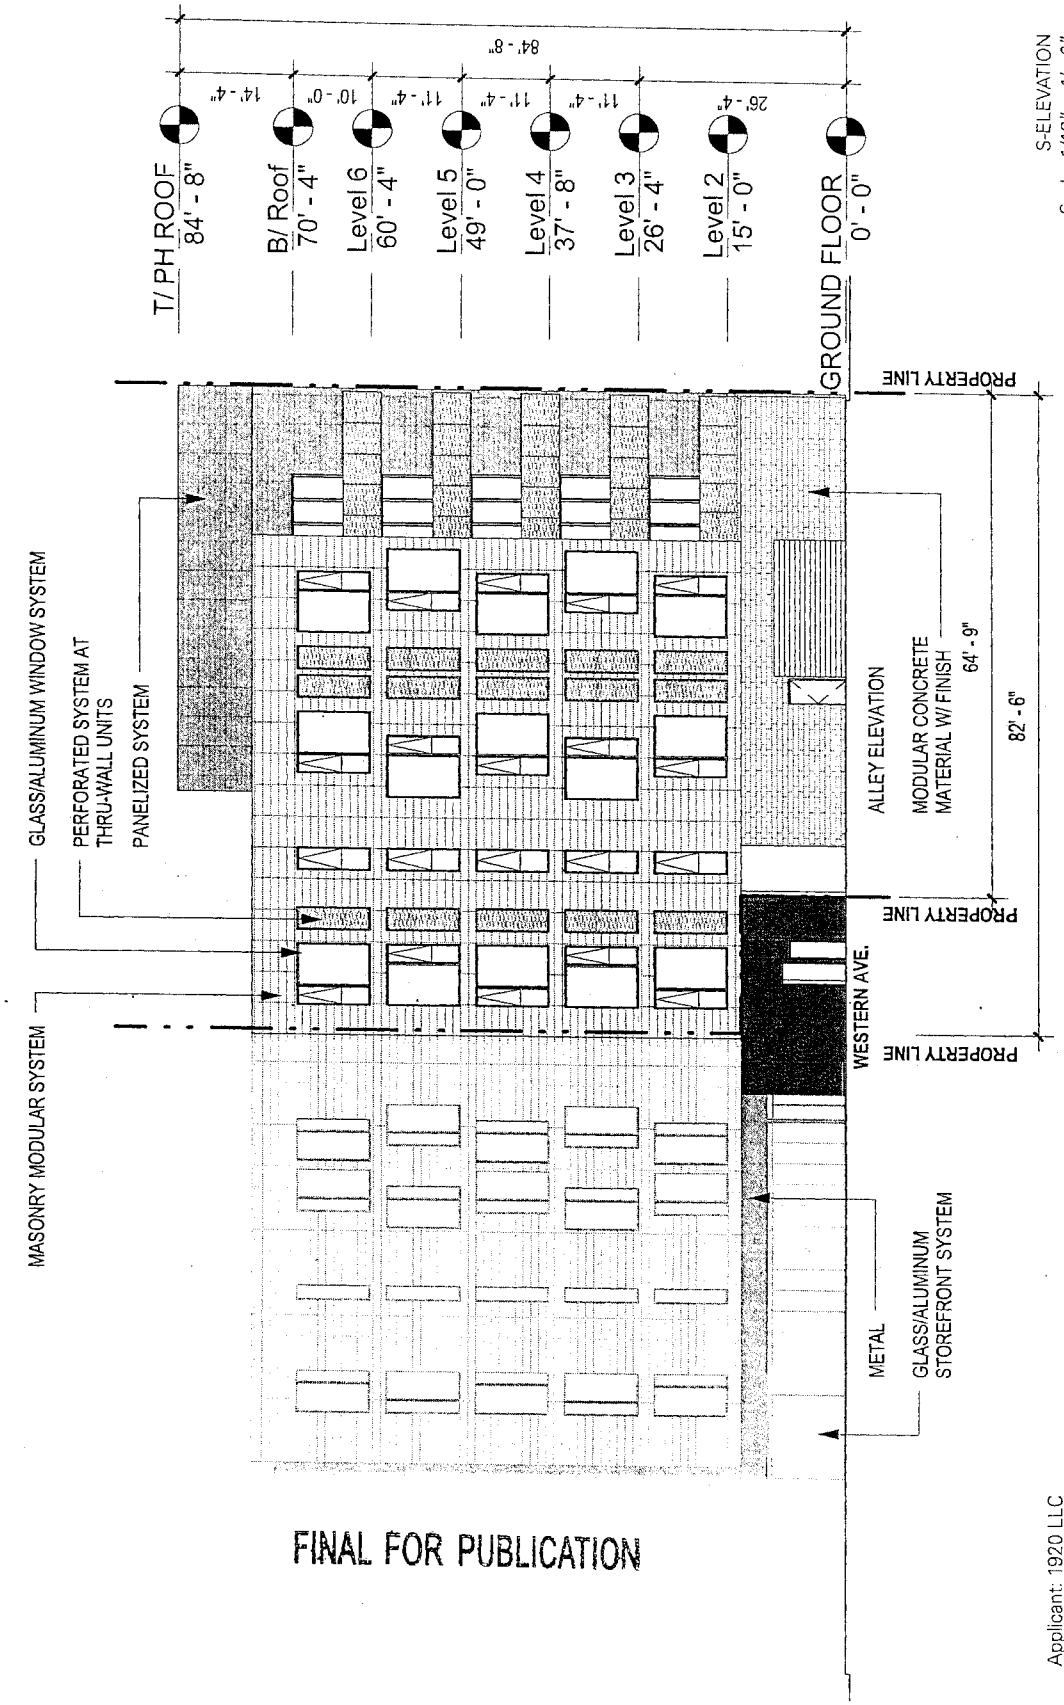


S-ELEVATION
Scale: 1/16" = 1' - 0"

BRININSTOOL + LYNCH
© Brininstool + Lynch, Ltd.

FINAL FOR PUBLICATION

Applicant: 1920 LLC
Address: 400 N State St, Suite 400
Chicago, IL 60654
Introduced: September 24, 2015
Plan Commission: January 21, 2016

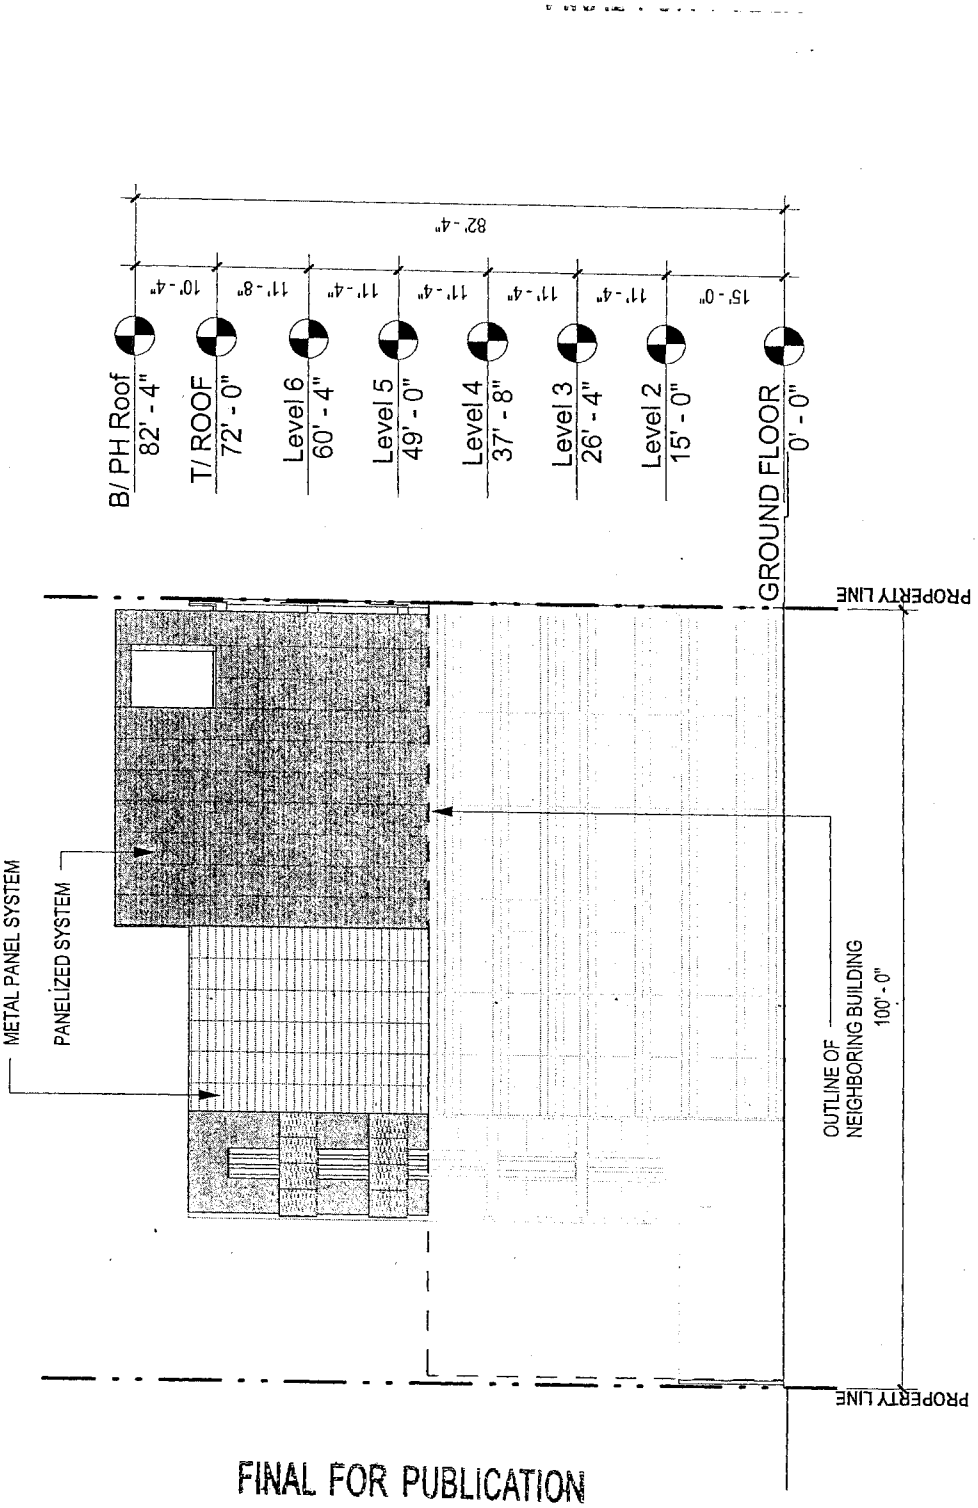


E-ELEVATION
Scale: 1/16" = 1' - 0"

BRININSTOOL + LYNCH

© Brininstool + Lynch, Ltd.

FINAL FOR PUBLICATION

Applicant: 1920 LLC
Address: 400 N State St, Suite 400
Chicago, IL 60654
Introduced: September 24, 2015
Plan Commission: January 21, 2016

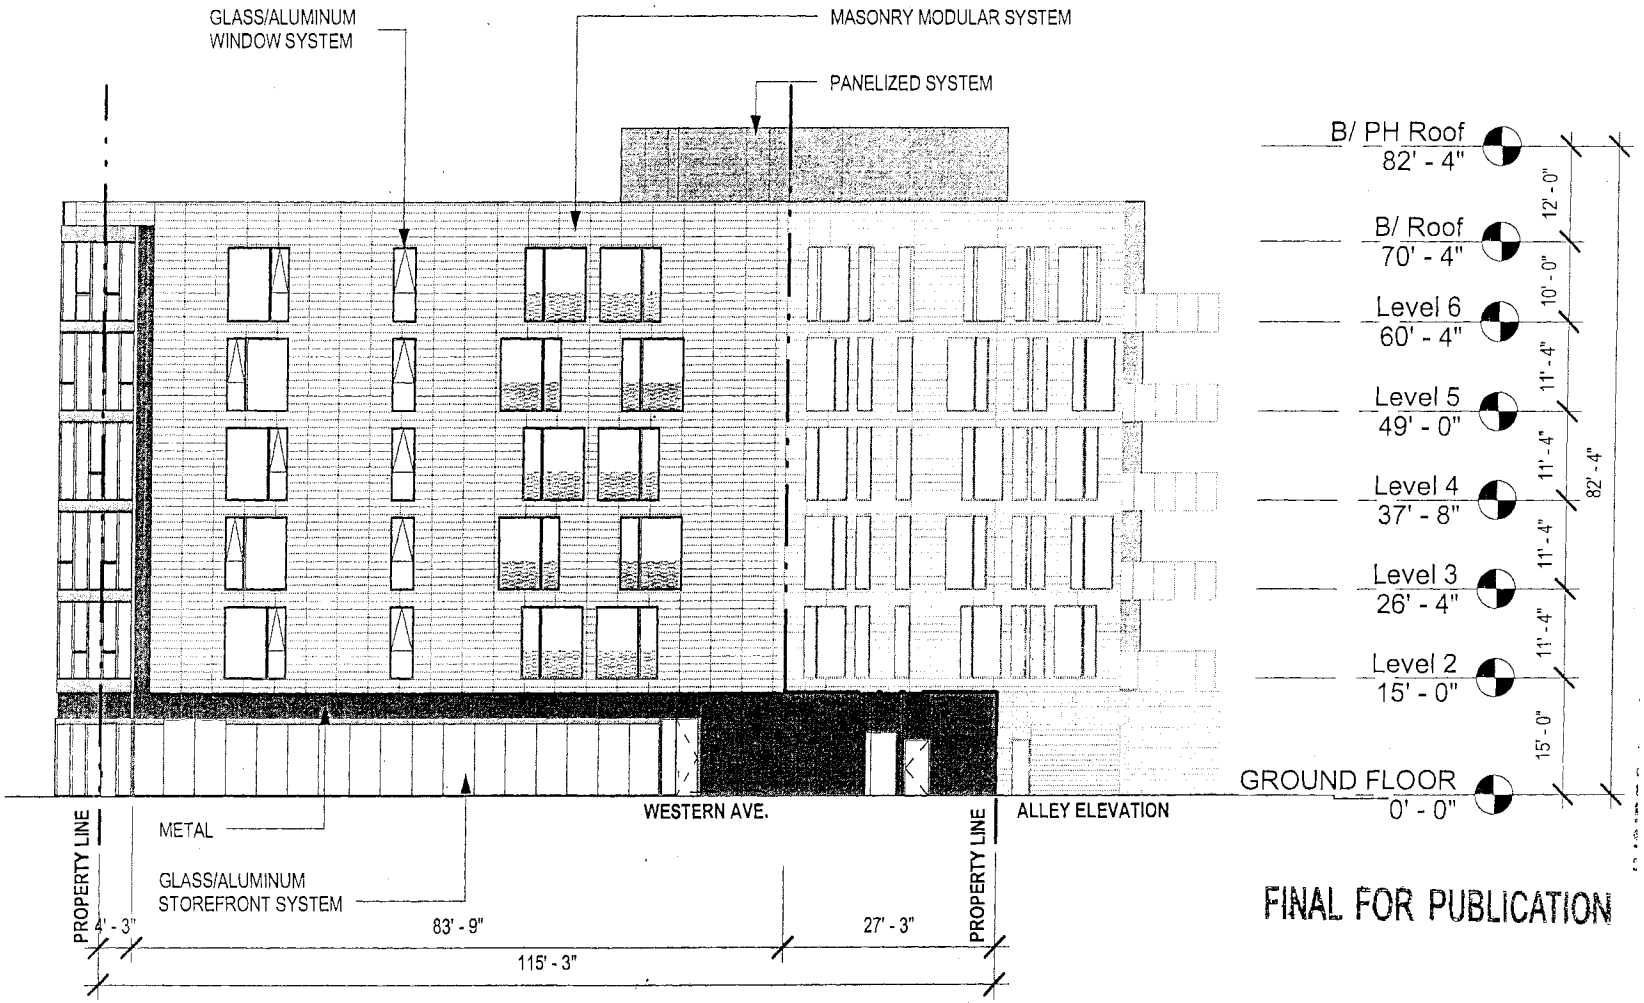

FINAL FOR PUBLICATION

Applicant: 1920 LLC
Address: 400 N State St, Suite 400
Chicago, IL 60654
Introduced: September 24, 2015
Plan Commission: January 21, 2016

W-ELEVATION
Scale: 1/16" = 1' - 0"

BRININSTOOL + LYNCH

© Brininstool + Lynch, Ltd.

AMENDMENT OF TITLE 17 OF MUNICIPAL CODE BY RECLASSIFICATION OF AREA SHOWN ON MAP NOS. 11-F AND 11-G.
(As Amended)
(Application No. 17707)
(Common Address: 4400 -- 4458 N. Clarendon Ave.
And 4401 -- 4415 N. Clarendon Ave.)

[SO2013-2478]

(Committee Meeting Held February 9, 2016)

The Committee on Zoning, Landmarks and Building Standards submitted the following report:

CHICAGO, February 10, 2016.

To the President and Members of the City Council:

Presenting a report for your Committee on Zoning, Landmarks and Building Standards which held a meeting on February 9, 2016, the following items were passed by a majority of the members present:

Page 1 contains four Mayoral appointments as members of the Electrical Commission, one appointment as a member of the Zoning Board of Appeals and also the designation of a chairman to Zoning Board of Appeals.

Page 1 also contains one text amendment regarding venues for private events.

Pages 1 through 4 contain various map amendments regarding land use.

Page 4 contains numerous signs over 100 feet in diameter and 24 feet above grade, one off-premises sign and one landmark designation.

I hereby move for passage of the proposed substitute ordinance transmitted herewith.

Respectfully submitted,

(Signed) DANIEL S. SOLIS,
Chairman.

On motion of Alderman Solis, the said proposed substitute ordinance transmitted with the foregoing committee report was *Passed* by yeas and nays as follows:

Yeas -- Aldermen Hopkins, Dowell, Burns, Hairston, Sawyer, Mitchell, Harris, Beale, Sadlowski Garza, Thompson, Cárdenas, Quinn, Burke, Lopez, Foulkes, D. Moore, Curtis, O'Shea, Cochran, Brookins, Muñoz, Zalewski, Scott, Solis, Burnett, Ervin, Taliaferro, Reboyras, Santiago, Waguespack, Mell, Ramirez-Rosa, Villegas, Mitts, Sposato, Laurino, O'Connor, Napolitano, Reilly, Smith, Tunney, Arena, Cappleman, J. Moore, Silverstein -- 45.

Nays -- Aldermen Moreno, Pawar, Osterman -- 3.

Alderman Beale moved to reconsider the foregoing vote. The motion was lost.

The following is said ordinance as passed:

Be It Ordained by the City Council of the City of Chicago:

SECTION 1. That the Chicago Zoning Ordinance be amended by changing all of the Institutional Planned Development Number 138 and RM5 Residential Multi-Unit District symbols and indications as shown on Map Numbers 11-F and 11-G in the area bounded by:

West Sunnyside Avenue; North Clarendon Avenue; a line approximately 176.96 feet north of and parallel to West Montrose Avenue; a line approximately 85.01 feet east of and parallel to North Clarendon Avenue; a line approximately 162.96 feet north of and parallel to West Montrose Avenue; a line approximately 136.61 feet east of and parallel to North Clarendon Avenue; West Montrose Avenue; the public alley next west of and parallel to North Clarendon Avenue; a line approximately 154.33 feet south of and parallel to West Agatite Avenue; a line approximately 472.54 feet west of and parallel to North Clarendon Avenue; West Agatite Avenue; the public alley next west of and parallel to North Clarendon Avenue,

to those of B3-5 Community Shopping District.

SECTION 2. That the Chicago Zoning Ordinance be amended by changing all of the B3-5 Community Shopping District symbols and indications as shown on Map Numbers 11-F and 11-G in the area bounded by:

West Sunnyside Avenue; North Clarendon Avenue; a line approximately 176.96 feet north of and parallel to West Montrose Avenue; a line approximately 85.01 feet east of and parallel to North Clarendon Avenue; a line approximately 162.96 feet north of and parallel to West Montrose Avenue; a line approximately 136.61 feet east of and parallel to North Clarendon Avenue; West Montrose Avenue; the public alley next west of and parallel to North Clarendon Avenue; a line approximately 154.33 feet south of and parallel to West Agatite Avenue; a line approximately 472.54 feet west of and parallel to North Clarendon Avenue; West Agatite Avenue; the public alley next west of and parallel to North Clarendon Avenue,

to those of Residential-Business Planned Development Number 138.

SECTION 3. This ordinance shall be in force and effect from and after its passage and due publication.

Plan of Development Statements referred to in this ordinance read as follows.

Planned Development No. 138.

Standard Planned Development Statements.

1. The area delineated herein as Planned Development Number 138 ("Planned Development") consists of approximately 195,591 gross square feet (approximately 131,186 net square feet) of property which is depicted on the attached Planned Development Boundary and Property Line Map (the "Property"). For purposes of this Planned Development, the Property consists of three subareas delineated on the attached Planned Development Boundary/Subarea Map as Subarea A, Subarea B and Subarea C. The Property is owned by the Missionary Sisters of the Sacred Heart ("Owner"). The "Applicant" for purposes of this Planned Development with respect to Subarea A and Subarea C is Montrose Clarendon Partners LLC, with the authorization of the Owner. The Owner is the "Applicant" for purposes of this Planned Development with respect to Subarea B.

2. The requirements, obligations and conditions contained within this Planned Development shall be binding upon the Applicant, its successors and assigns and, if different than the Applicant, the legal titleholders and any ground lessors. All rights granted hereunder to the Applicant shall inure to the benefit of the Applicant's successors and assigns and, if different than the Applicant, the legal titleholder and any ground lessors. Furthermore, pursuant to the requirements of Section 17-8-0400 of the Chicago Municipal Code ("Municipal Code"), the Property, at the time of application for amendments, modifications or changes (administrative, legislative or otherwise) to this Planned Development are made, shall be under single ownership or designated control. Single designated control is defined in Section 17-8-0400 of the Municipal Code.

3. All applicable official reviews, approvals or permits are required to be obtained by the Applicant or its successors, assignees or grantees. Any dedication or vacation of streets or alleys or grants of easements or any adjustment of the right-of-way shall require a separate submittal to the Department of Transportation ("CDOT") on behalf of the Applicant or its successors, assigns or grantees. Any requests for grants of privilege, or any items encroaching on the public way, shall be in compliance with the Plans. Ingress or egress shall be pursuant to the Plans and may be subject to the review and approval of the Department of Planning and Development ("DPD") and CDOT. Closure of all or any public street or alley during demolition or construction shall be subject to the review and approval of CDOT. All work proposed in the public way must be designed and constructed in accordance with the CDOT Construction Standards for Work in the Public Way and in compliance with the Municipal Code. Prior to the issuance of any Part II Approval, the submitted plans must be approved by CDOT.

4. This plan of development consists of these 17 Statements, a Bulk Regulations and Data Table, a Subarea A Affordable Housing Profile Form, a Subarea B Affordable Housing Profile Form and the following exhibits, prepared by Hartshorne Plunkard Architecture: an Existing Aerial Map; an Existing Land-Use Map; an Existing Zoning Map; a Planned Development Boundary/Subarea Map; an Overall Site/Landscape Plan; a Subarea A Site Plan; a Subarea A Landscape Plan; a Subarea B Site Plan; a Subarea B Landscape Plan; a Subarea B Interim Site/Landscape Plan; a Subarea C Site Plan; a Subarea C Landscape Plan; a Subarea A Green Roof Plan; a Subarea B Green Roof Plan; a Subarea C Green Roof Plan; a Subarea A 4th Floor Plan; a Subarea A Typical Floor Plan; a Subarea B Typical Floor Plan; Subarea A East Elevation; Subarea A North Elevation; Subarea A South Elevation; Subarea A West Elevation; Subarea B East and West Elevations; Subarea B North and South Elevations; and, Subarea C Elevations dated January 21, 2016 submitted herein (collectively, the "Plans"). Full-sized copies of the Site/Landscape Plans and Building Elevations are on file with DPD. In any instance where a provision of this Planned Development conflicts with the Chicago Building Code, the Building Code shall control. This Planned Development conforms to the intent and purpose of the Municipal Code and all requirements thereof, and satisfies the established criteria for approval as a Planned Development. In case of a conflict between the terms of this Planned Development Ordinance and the Municipal Code, this Planned Development Ordinance shall control.

5. The following uses are permitted within the Planned Development:

   Subarea A: dwelling units located at or above the ground floor (multi-unit residential and townhouse); cultural exhibits and libraries; day care; postal service; business support services; eating and drinking establishments; banks; food and beverage retail sales (liquor sales as package goods and accessory use); medical service; office; personal service; dry cleaning (drop-off or pick-up); retail sales (general); sports and recreation (participant, indoor, physical fitness center); wireless communication facilities (co-located); accessory parking; non-accessory parking; and, accessory and related uses.

   Subarea B: dwelling units located at or above the ground floor (multi-unit residential); accessory parking; construction staging directly related to the provision of the improvements proposed for Subareas A and C; and, accessory and related uses.

   Subarea C: day care; postal service; business support services; eating and drinking establishments; banks; food and beverage retail sales (liquor sales as package goods and accessory use); medical service; office; personal service; dry cleaning (drop-off or pick-up); retail sales (general); sports and recreation (participant, outdoor, indoor, physical fitness center, children's play center); wireless communication facilities (co-located); accessory parking; and, accessory and related uses.

6. Subsequent to the completion of construction of the provision of the improvements proposed for Subareas A and C and prior to the issuance of the final Certificate of Occupancy for the improvements proposed in Subarea A, either of the following conditions must be fulfilled: (i) Part II Review, pursuant to Section 17-13-0610 of the Municipal Code, for the improvements proposed for Subarea B, as described in Planned Development Statement 5 and the exhibits associated with this Planned Development,

must have commenced; or, (ii) the improvements depicted in the Subarea B Interim Site/Landscape Plan, as described in the exhibits associated with this Planned Development, must be completely installed or otherwise provided by the following June 1st, if such Certificate of Occupancy for Subarea A is requested at such a time when seasonal weather conditions would not allow completion of the Subarea B Interim Site/Landscape Plan.

Prior to the issuance of the final Certificate of Occupancy for the improvements proposed in Subarea A, the Applicant commits to provide left turn lanes and actuated left turn arrows on the east and west approaches of West Montrose Avenue at its intersection with North Clarendon Avenue.

7. On-premises signs and temporary signs, such as construction and marketing signs, shall be permitted within the Planned Development, subject to the review and approval of DPD. Off-premises signs are prohibited within the boundary of the Planned Development.

8. For purposes of height measurement, the definitions in the Municipal Code shall apply. The height of any building shall also be subject to height limitations, if any, established by the Federal Aviation Administration.

9. The maximum permitted Floor Area Ratio ("FAR") for the site shall be in accordance with the attached Bulk Regulations and Data Table. For the purposes of FAR calculations and measurements, the definitions in the Municipal Code shall apply. The permitted FAR identified in the Bulk Regulations Table has been determined using a Net Site Area of 131,186 square feet.

10. Upon review and determination, Part II Review, pursuant to Section 17-13-0610 of the Municipal Code, a Part II Review fee shall be assessed by DPD. The fee, as determined by staff at the time in accordance with the Municipal Code, is final and binding on the Applicant and must be paid to the Department of Revenue prior to the issuance of any Part II Approval.

11. The Site and Landscape Plans shall be in substantial conformance with the Landscape Ordinance and any other corresponding regulations and guidelines, including Section 17-13-0800 of the Municipal Code. Final landscape plan review and approval will be by DPD. Any interim reviews associated with site plan review or Part II Reviews, are conditional until final Part II Approval.

12. The Applicant shall comply with Rules and Regulations for the Maintenance of Stockpiles promulgated by the Commissioners of the Departments of Streets and Sanitation, Fleet and Facility Management and Buildings, under Section 13-32-125 of the Municipal Code, or any other provision of that Code.

13. The terms and conditions of development under this Planned Development ordinance may be modified administratively, pursuant to Section 17-13-0611-A of the Municipal Code by the Zoning Administrator upon the application for such a modification by the Applicant, its successors and assigns and the legal titleholders and any ground lessors.

14. The Applicant acknowledges that it is in the public interest to design, construct and maintain the project in a manner which promotes, enables and maximizes universal access throughout the Property. Plans for all buildings and improvements on the Property shall be reviewed and approved by the Mayor's Office for People with Disabilities to ensure compliance with all applicable laws and regulations related to access for persons with disabilities and to promote the highest standard of accessibility.

15. The Applicant acknowledges that it is in the public interest to design, construct, renovate and maintain all buildings in a manner that provides healthier indoor environments, reduces operating costs and conserves energy and natural resources. The Planned Development will be LEED certified (Leadership in Energy and Environmental Design) and include a green roof over at least 50 percent of the Net Roof Area; provided, however, that if any portion of this Planned Development receives tax increment financing, such portion shall be LEED certified and include a green roof over 100 percent of the Net Roof Area of that portion.

16. The Applicant acknowledges and agrees that the rezoning of the Property from Institutional Planned Development 138 and RM5 (Residential Multi-Unit District) to, first, the B3-5 (Community Shopping District), then back to Planned Development 138, for construction of this Planned Development triggers the requirements of Section 2-45-110 of the Municipal Code (the 2007 Affordable Requirements Ordinance or "ARO"). Any developer of a "residential housing project" within the meaning of the ARO must: (i) set aside 10 percent of the housing units in the residential housing project as affordable units ("Affordable Units") if the developer receives city land or zoning assistance, or 20 percent if the developer receives financial assistance, such as tax increment financing ("TIF"); (ii) pay a fee in lieu of the development of the Affordable Units; or (iii) any combination of (i) and (ii). The foregoing compliance options are referred to herein as Option (i), Option (ii), and Option (iii).

    In Subarea A, the Applicant intends to construct a total of 381 dwelling units and has filed an application for TIF for the project. If the Applicant receives TIF funds, the Subarea A project will require 77 Affordable Units (20 percent x 381 = 76.2, rounded up = 77) under Option (i), or an in lieu fee ("Cash Payment") in the amount of $7,700,000 (77 x $100,000) under Option (ii), or a combination under Option (iii). If the Applicant does not receive TIF funds, the Subarea A project will require 39 Affordable Units (10 percent x 381 = 38.1, rounded up = 39) under Option (i), or a Cash Payment in the amount of $3,900,000 (39 x $100,000) under Option (ii), or a combination under Option (iii). The Applicant has elected to comply with the ARO in Subarea A through a combination under Option (iii), as described below and in the Affordable Housing Profile Form for Subarea A attached hereto. First, the Applicant will provide 20 Affordable Units in Subarea A, regardless of whether the project receives TIF funds. If the Applicant receives TIF funds, 10 of the 20 Affordable Units will be affordable to households earning no more than 50 percent of the Chicago Primary Metropolitan Statistical Area Median Income ("AMI") and the other 10 will be affordable to households earning no more than 60 percent of AMI. If the project does not receive TIF funds, all 20 Affordable Units will be affordable to households earning no more than 60 percent of AMI. Second, the Applicant will satisfy its remaining ARO obligation by making a Cash Payment in the amount of $5,700,000 (77 required Affordable Units - 20 provided Affordable Units = 57 x $100,000) if the Applicant receives TIF funds, or $1,900,000 (39 required Affordable Units - 20 provided Affordable Units = 19 x $100,000) if it does not.

In Subarea B, the Applicant intends to construct a total of 250 dwelling units without any TIF or other financial assistance from the city, and has elected to comply with the ARO by making a Cash Payment in the amount of $2,500,000 (250 dwelling units x 10 percent = 25 required Affordable Units x $100,000 per unit), as set forth in the Affordable Housing Profile Form for Subarea B attached hereto.

At the time of each Part II Review for Subarea A or Subarea B, Applicant may update and resubmit the applicable Affordable Housing Profile Form to DPD for review and approval. If the Applicant subsequently reduces or increases the number of dwelling units in either subarea, DPD may adjust the requirements of this Statement 16 (i.e., number of required Affordable Units and/or amount of Cash Payment) accordingly without amending the Planned Development. Prior to the issuance of any building permits within Subarea A or Subarea B, including, without limitation, excavation or foundation permits, the Applicant must make the required Cash Payment. The Applicant intends to develop Subarea A and Subarea B as separate projects in phases, and the Cash Payment for each subarea shall be calculated separately and paid at the time building permits are sought for the applicable subarea. In the case of Subarea A, where the Applicant is providing Affordable Units, the Applicant must also execute and record an affordable housing agreement in accordance with Section 2-45-110(i)(2) of the Municipal Code prior to the issuance of any building permits for Subarea A. The terms of the affordable housing agreement and any amendments thereto are incorporated herein by this reference. The Applicant acknowledges and agrees that the affordable housing agreement will be recorded against Subarea A, or the applicable portions thereof, and will constitute a lien against such property. The commissioner of DPD may enforce remedies for any breach of this Statement 16, including any breach of any affordable housing agreement, and enter into settlement agreements with respect to any such breach, subject to the approval of the Corporation Counsel, without amending the Planned Development.

17. This Planned Development shall be governed by Section 17-13-0612 of the Municipal Code. Should this Planned Development ordinance lapse, the commissioner of DPD shall initiate a zoning map amendment to rezone the Property to the B3-5 (Community Shopping District).

[Existing Site Aerial Map; Existing Zoning Map; Existing Land-Use Map; Boundary/Subarea Map; Site/Landscape Plan; Site Plans; Landscape Plans; Interim Site Plan; Plant Legend; Green Roof Plans; Subarea A 4th Floor Plan; Typical Floor Plans; and Building Elevations referred to in these Plan of Development Statements printed on pages 18843 through 18866 of this *Journal*.]

Bulk Regulation and Data Table and 2007 Affordable Housing Profile Form (Rental) and worksheet for Bonus Calculation for Subareas A and B referred to in these Plan of Development Statements read as follows:

Planned Development No. 138.

Bulk Regulations And Data Table.

Gross Site Area, 195,591 square feet = Net Site Area, 131,186 square feet + Area Remaining in Public Way, 64,405 square feet

Net Site Area (sf)	131,186
Sub-Area A	85,160
Sub-Area B	31,608
Sub-Area C	14,419
Maximum Floor Area Ratio (FAR)	5.0
Sub-Area A	4.42
Sub-Area B	6.87
Sub-Area C	0.42
Maximum Floor Area (sf)	655,930
Sub-Area A	432,648
Sub-Area B	217,282
Sub-Area C	6,000
Maximum Number of Dwelling Units	631[1]
Sub-Area A	381
Sub-Area B	250
Sub-Area C	0
Maximum Commercial Floor Area (net rentable square feet)	36,000
Sub-Area A	30,000
Sub-Area B	0
Sub-Area C	6,000

[1] Up to 37% of the total number of dwelling units may be efficiency units. Minimum Lot Area (MLA) per dwelling unit shall be calculated based on the overall net site area.

Maximum Site Coverage	Per Site Plans
Minimum Building Setbacks	Per Site Plan
Minimum Number of Off-Street Parking Spaces **Sub-Area A** **Sub-Area B** **Sub-Area C**	449 278 160 11
Minimum Number of Off-Street Loading Berths **Sub-Area A** **Sub-Area B** **Sub-Area C**	1 - 10' x 50'; 1 - 10' x 30'; and, 4 - 10' x 25' 1 - 10' x 50'; 1 - 10' x 30'; and, 2 - 10' x 25' 1 - 10' x 25' 1 - 10' x 25'
Maximum Building Height (feet) **Sub-Area A** **Sub-Area B** **Sub-Area C**	 259' 157' 20'

FINAL FOR PUBLICATION

2007 Affordable Housing Profile Form (Rental)

Submit this form to the Department of Planning & Development (DPD) for projects that are subject to the 2007 ARO. Projects submitted after October 13, 2015 – or that do not receive City Council approval by July 13, 2016 – will be subject to the 2015 ARO. More information is online at www.cityofchicago.org/ARO.

This completed form should be returned to: Kara Breems, DPD, 121 N. LaSalle Street, Chicago, IL 60602. **E-mail: kara.breems@cityofchicago.org** Telephone: (312) 744-6476

Date:

SECTION 1: DEVELOPMENT INFORMATION
Development Name: Montrose & Clarendon
Development Address: Montrose & Clarendon
Ward: 46th
If you are working with a Planner at the City, what is his/her name?
Type of City involvement: (check all that apply)
- ☐ City Land
- ☑ Financial Assistance (If receiving TIF assistance, will TIF funds be **used for housing construction?** ☑ *) *if yes, please provide copy of the TIF Eligible Expenses
- ☑ Zoning increase and/or PD

SECTION 2: DEVELOPER INFORMATION
Developer Name: Harlem Irving Companies Inc., JDL Development LLC
Developer Contact (Project Coordinator): Rick Filler, James Letchinger
Developer Address: 4104 N. Harlem Avenue, Norridge, IL 60706
Email address: RFiller@Harlemirving.com
Telephone Number: 773 625 3036

SECTION 3: DEVELOPMENT INFORMATION
a) Affordable units required

For **ARO** projects: 381 (Total units) x 10%* = 77 (total affordable units required) **(always round up)**
*20% if TIF assistance is provided

For **Density Bonus** projects: _____ (Bonus Square Footage*) X 25% = _____ (Affordable sq. footage required)

*Note that the maximum allowed bonus is 20% of base FAR in dash-5; 25% in dash-7 or -10; and 30% of base FAR in dash-12 or -16 (www.cityofchicago.org/zoning for zoning info).

b) building details

In addition to water, which of the following utilities will be **included** in the rent (circle applicable):
☑ Cooking gas ☐ electric ☑ gas heat ☐ electric heat ☐ other (describe on back)

Is parking included in the rent for the: affordable units? ☐ yes ☑ no market-rate units? ☐ yes ☑ no
If parking is not included, what is the monthly cost per space? 200

Estimated date for the commencement of marketing: February, 2018

FINAL FOR PUBLICATION

Estimated date for completion of construction of the affordable units: April, 2018

For each unit configuration, fill out a separate row, as applicable (see example).

	Unit Type*	Number of Units	Number of Bedrooms/Unit	Total Square Footage/Unit	Expected Market Rent	Proposed Affordable Rent*	Proposed Level of Affordability (60% or less of AMI)	Unit Mix OK to proceed?
Example	1 bed/1 bath	4	1	800	$1000	759	60%	
Affordable Units								☐
	PLEASE SEE ATTACHED ADDENDUM							☐
								☐
Market Rate Units						N/A	N/A	☐
						N/A	N/A	☐
						N/A	N/A	☐

*Rent amounts updated annually in the "City of Chicago's Maximum Affordable Monthly Rent Chart"

SECTION 4: PAYMENT IN LIEU OF UNITS

When do you expect to make the payment -in-lieu? May, 2016
(typically corresponds with issuance of building permits) Month/Year

For **ARO** projects, use the following formula to calculate payment owed:

381 (Number of total units in development) X 10% = 77 afford less 20 built (round **up** to nearest whole number) X $100,000 = $5,700,000 (Amount owed)

For **Density Bonus** projects, use the following formula to calculate payment owed:

_____ (Bonus Floor Area (sq ft)) x 80% x $_____ (median price per base FAR foot *(from table below)*) = $_____ (Amount owed)

Submarket (Table for use with the Density Bonus fees-in-lieu calculations)	**Median Land Price per Base FAR Foot**
Loop: Chicago River on north/west; Congress on south; Lake Shore Dr on east	$31
North: Division on north; Chicago River on south/west; Lake Shore Dr. on east	$43
South: Congress on north; Stevenson on south; Chicago River on west; Lake Shore Dr. on east	$22
West: Lake on north; Congress on south; Chicago River on east; Racine on west	$29

Authorization to Proceed (to be completed by Developer & DPD)

Kara Breems, DPD * — Date 11-24-15

Developer/Project Manager — Date 11.24.15

* assuming project receives City council approval by 7.13.2016

FINAL FOR PUBLICATION

	Unit Type*	Number of Units	Number of Bedrooms/ Unit	Total Square Footage/Unit	Expected Market Rent	Proposed Affordable Rent*	Proposed Level of Affordability (60% or less of AMI)	Unit Mix OK to proceed?
Example	1 bed/1 bath	4	1	800	$ 1,000	$ 759	60%	
Affordable Units	Studio	3	0	561	$ 1,688	$ 636	50%	YES
	Studio	4	0	561	$ 1,688	$ 769	60%	
	1 Bed	6	1	759	$ 2,079	$ 674	50%	
	1 Bed	5	1	759	$ 2,079	$ 817	60%	
	2 bed	1	2	945	$ 2,637	$ 809	50%	
	2 bed	1	2	945	$ 2,637	$ 980	60%	
Market Rate Units	Studio	123	0	561	$ 1,688	N/A	N/A	
	1 Bed	187	1	759	$ 2,079	N/A	N/A	
	2 bed	43	2	945	$ 2,637	N/A	N/A	
	Twnhm	8	3	2204	$ 5,510	N/A	N/A	

FINAL FOR PUBLICATION

2007 Affordable Housing Profile Form (Rental)

Submit this form to the Department of Planning & Development (DPD) for projects that are subject to the 2007 ARO. Projects submitted after October 13, 2015 – or that do not receive City Council approval by July 13, 2016 – will be subject to the 2015 ARO. More information is online at www.cityofchicago.org/ARO.

This completed form should be returned to: Kara Breems, DPD, 121 N. LaSalle Street, Chicago, IL 60602. E-mail: kara.breems@cityofchicago.org Telephone: (312) 744-6476

Date:

SECTION 1: DEVELOPMENT INFORMATION
Development Name: Montrose & Clarendon - Subarea B
Development Address: Clarendon & Agatite
Ward: 46th
If you are working with a Planner at the City, what is his/her name?
Type of City involvement: (check all that apply)
- ☐ City Land
- ☐ Financial Assistance (If receiving TIF assistance, will TIF funds be **used for housing construction?** ☐ *) *if yes, please provide copy of the TIF Eligible Expenses
- ☑ Zoning increase and/or PD

SECTION 2: DEVELOPER INFORMATION
Developer Name: Harlem Irving Companies Inc., JDL Development
Developer Contact (Project Coordinator): Rick Filler, James Letchinger
Developer Address: 4104 N. Harlem Avenue, Norridge, IL
Email address: RFiller@HarlemIrving.com
Telephone Number: 773 625 3036

SECTION 3: DEVELOPMENT INFORMATION
a) Affordable units required

For **ARO** projects: 250 (Total units) x 10%* = 25 (total affordable units required) (**always** round up)
*20% if TIF assistance is provided

For **Density Bonus** projects: _____ (Bonus Square Footage*) X 25% = _____ (Affordable sq. footage required)

*Note that the maximum allowed bonus is 20% of base FAR in dash-5; 25% in dash-7 or -10; and 30% of base FAR in dash-12 or -16 (www.cityofchicago.org/zoning for zoning info).

b) building details

In addition to water, which of the following utilities will be **included in** the rent (circle applicable):
☑ Cooking gas ☐ electric ☑ gas heat ☐ electric heat ☐ other (describe on back)

Is parking included in the rent for the: affordable units? ☐ yes ☑ no market-rate units? ☐ yes ☑ no
If parking is not included, what is the monthly cost per space? 200

Estimated date for the commencement of marketing: To be determined

FINAL FOR PUBLICATION

Estimated date for completion of construction of the affordable units: To be determined

For each unit configuration, fill out a separate row, as applicable (see example).

	Unit Type*	Number of Units	Number of Bedrooms/Unit	Total Square Footage/Unit	Expected Market Rent	Proposed Affordable Rent*	Proposed Level of Affordability (60% or less of AMI)	Unit Mix OK to proceed?
Example	1 bed/1 bath	4	1	800	$1000	759	60%	
Affordable Units								☐
								☐
								☐
Market Rate Units	Studio	100	0	561	$1688	N/A	N/A	☐
	1 Bed	122	1	759	$2079	N/A	N/A	☐
	2 Bed	28	2	945	$2637	N/A	N/A	☐

*Rent amounts updated annually in the "City of Chicago's Maximum Affordable Monthly Rent Chart"

SECTION 4: PAYMENT IN LIEU OF UNITS

When do you expect to make the payment -in-lieu? To be determined
(typically corresponds with issuance of building permits) Month/Year

For ARO projects, use the following formula to calculate payment owed:

250 (Number of total units in development) X 10% = 25 (round up to nearest whole number) X $100,000 = $2,500,000 (Amount owed)

For Density Bonus projects, use the following formula to calculate payment owed:

_____ (Bonus Floor Area (sq ft)) x 80% x $_____ (median price per base FAR foot *(from table below)*) = $_____ (Amount owed)

Submarket (Table for use with the Density Bonus fees-in-lieu calculations)	**Median Land Price per Base FAR Foot**
Loop: Chicago River on north/west; Congress on south; Lake Shore Dr on east	$31
North: Division on north; Chicago River on south/west; Lake Shore Dr. on east	$43
South: Congress on north; Stevenson on south; Chicago River on west; Lake Shore Dr. on east	$22
West: Lake on north; Congress on south; Chicago River on east; Racine on west	$29

Authorization to Proceed (to be completed by Developer & DPD)

Kara Breems, DPD — Date 12/3/15

Developer/Project Manager Vice - 6 Forge — Date 10/25/15

FINAL FOR PUBLICATION

LEGEND
SUBJECT PREMISES




APPLICANT:	MONTROSE CLARENDON PARTNERS LLC
ADDRESS:	4400-24, 4401-4415, 4432-4458 N. CLARENDON AVE.
INTRODUCED:	APRIL 21, 2013
PLAN COMMISSION:	JANUARY 21, 2016 SCALE: 1"=400'-0"

EXISTING SITE AERIAL MAP

FINAL FOR PUBLICATION

LEGEND
SUBJECT PREMISES

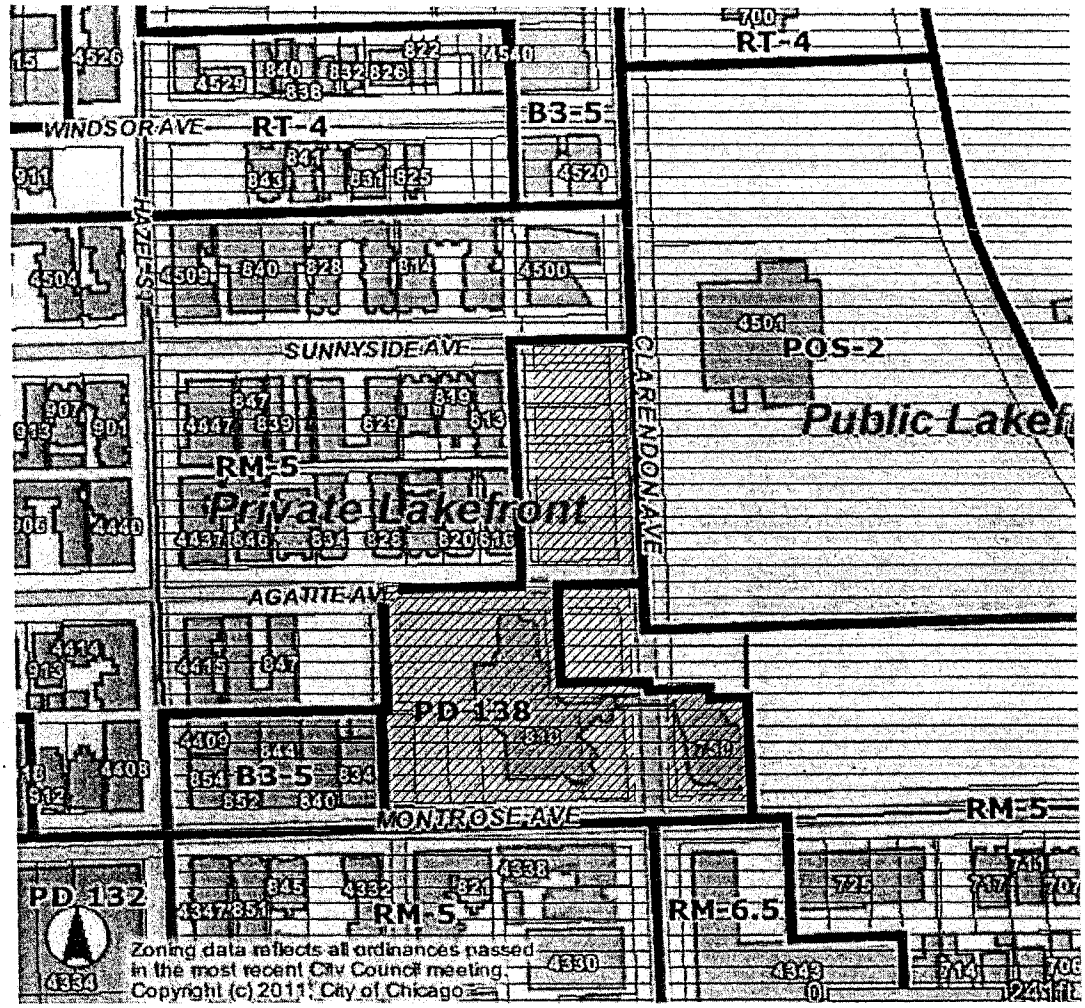


N

APPLICANT:	MONTROSE CLARENDON PARTNERS LLC
ADDRESS:	4400-24, 4401-4415, 4432-4458 N. CLARENDON AVE.
INTRODUCED:	APRIL 21, 2013
PLAN COMMISSION:	JANUARY 21, 2016 SCALE: 1" = 250'-0"


EXISTING ZONING MAP

FINAL FOR PUBLICATION

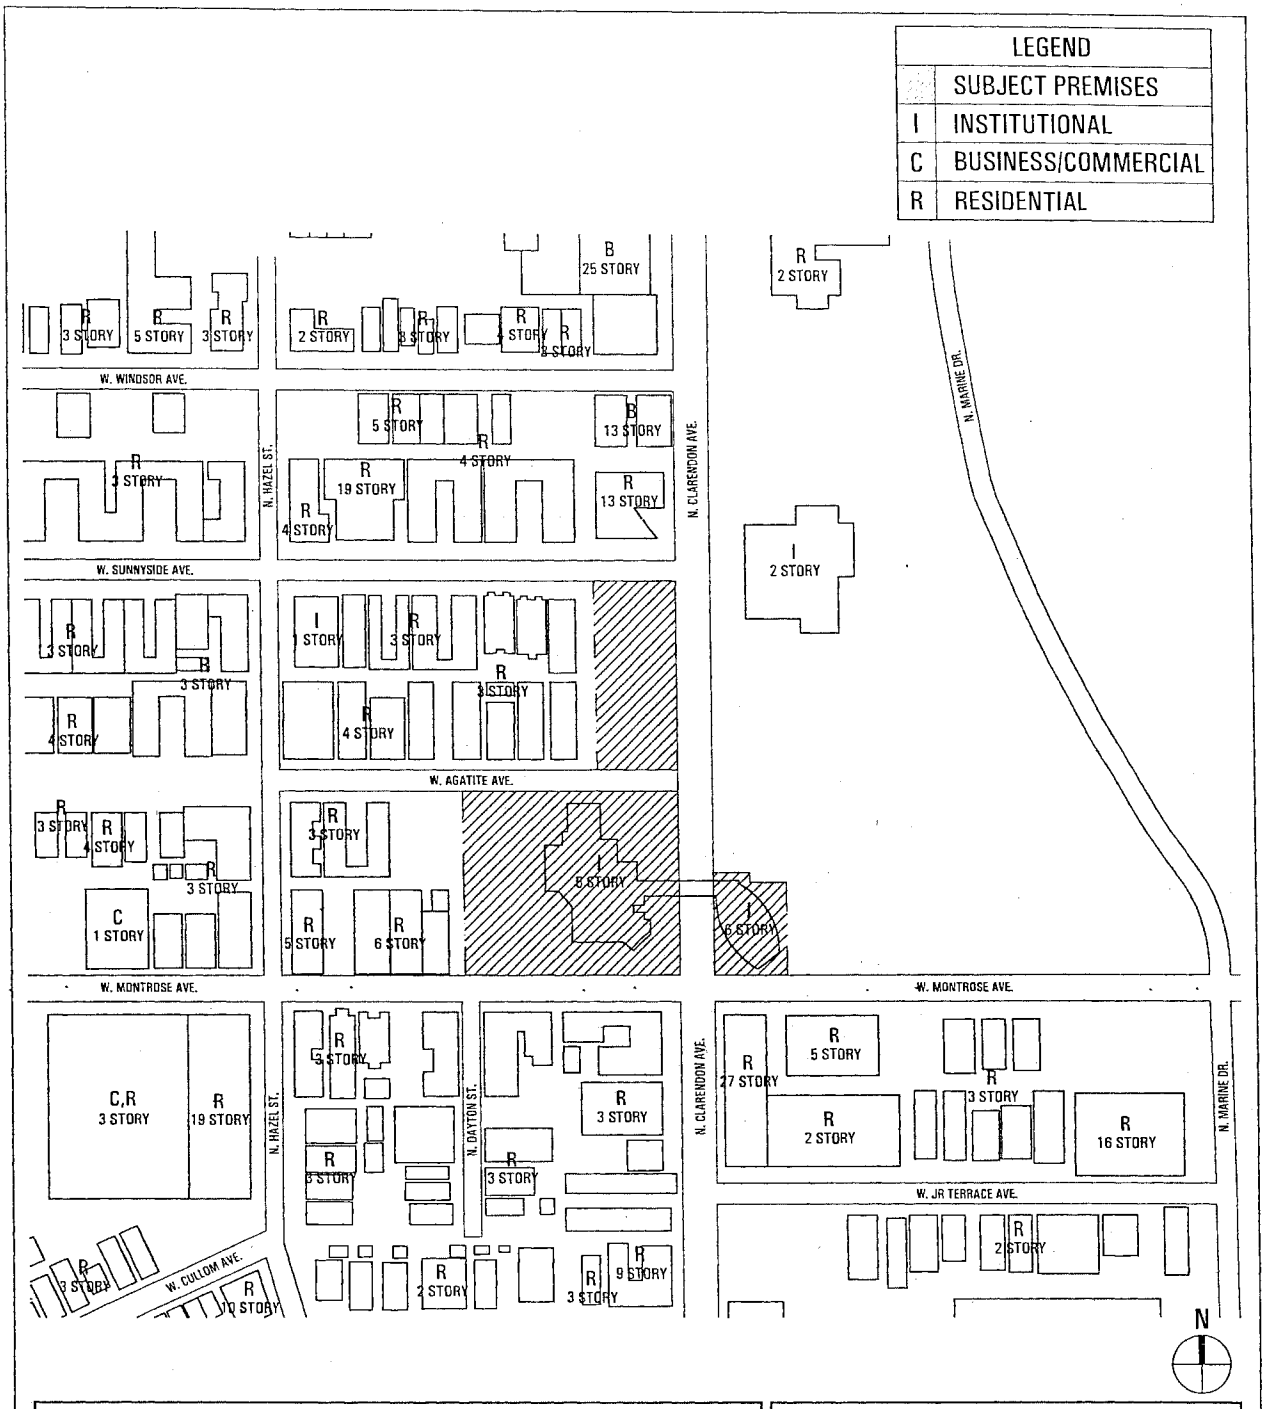


APPLICANT:	MONTROSE CLARENDON PARTNERS LLC
ADDRESS:	4400-24, 4401-4415, 4432-4458 N. CLARENDON AVE.
INTRODUCED:	APRIL 21, 2013
PLAN COMMISSION:	JANUARY 21, 2016 SCALE: 1"=250'-0"

EXISTING LAND USE MAP

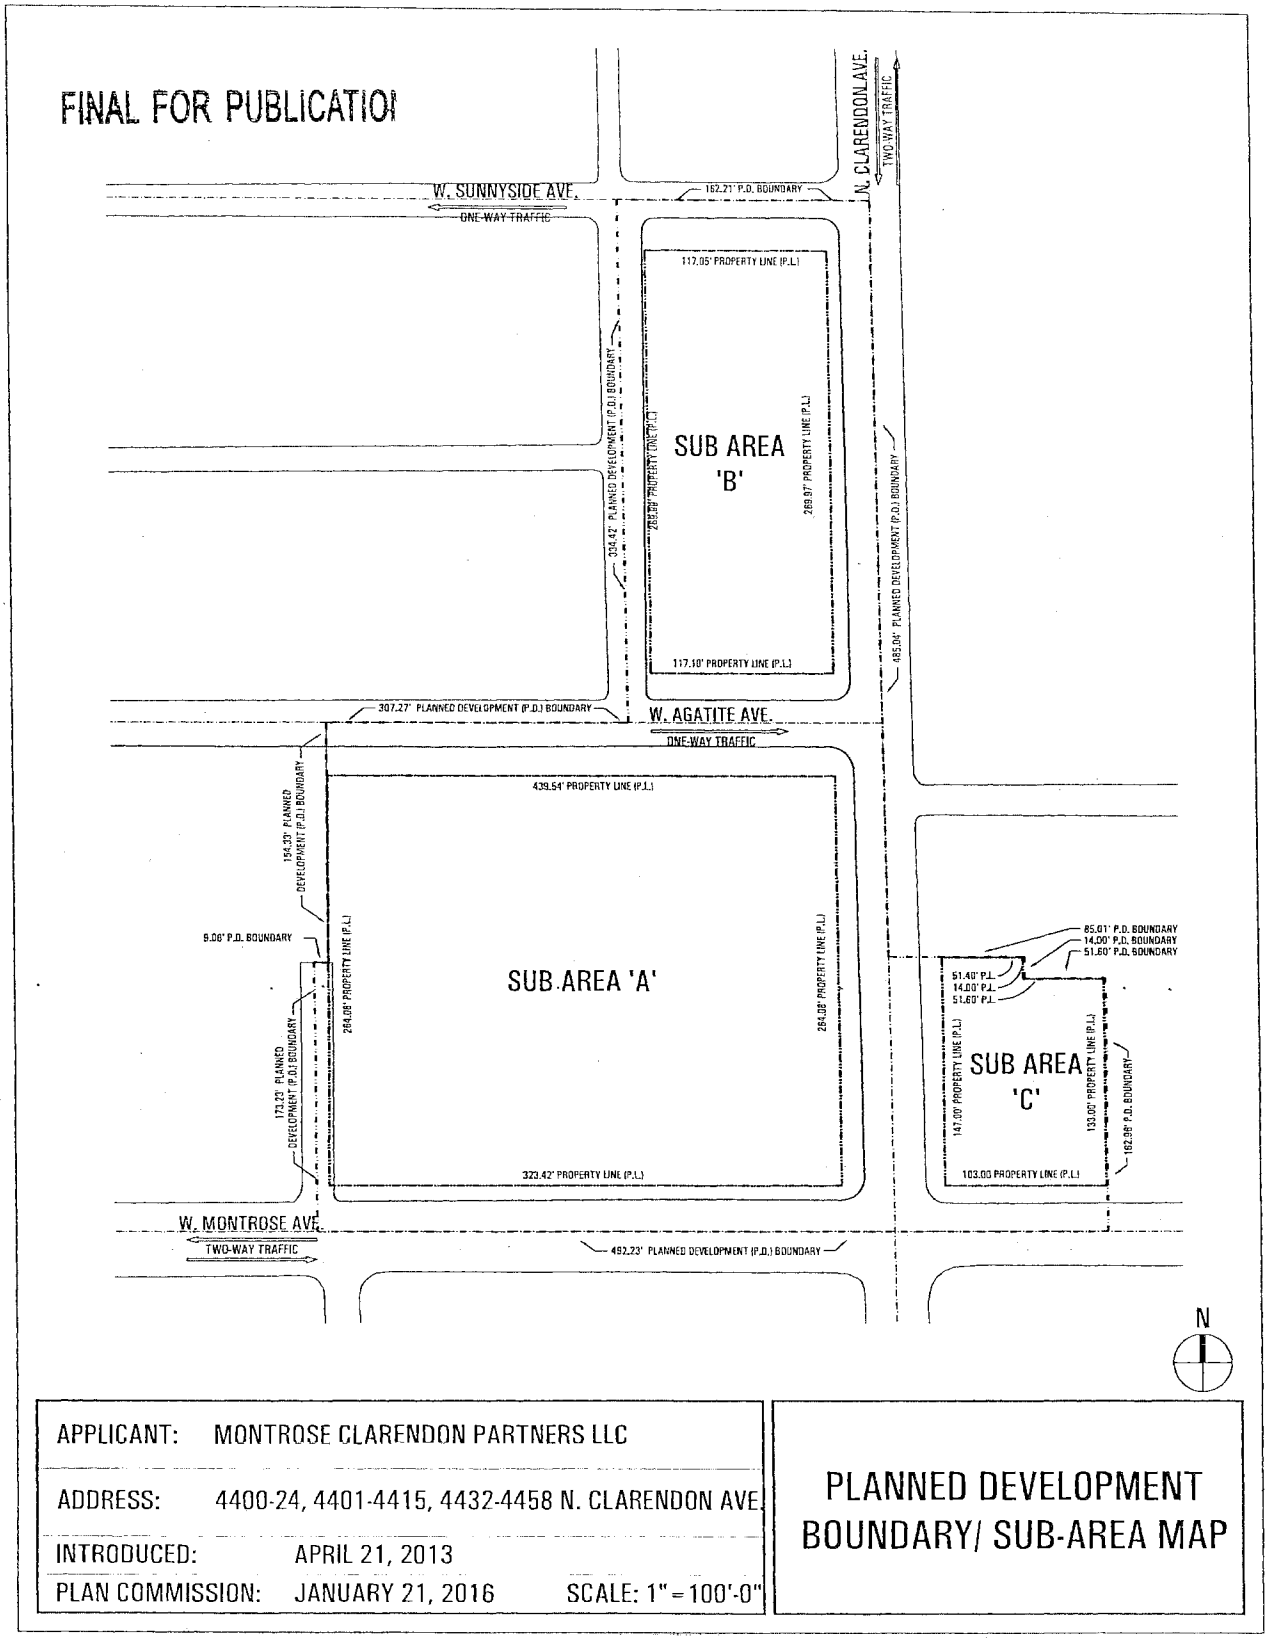



APPLICANT:	MONTROSE CLARENDON PARTNERS LLC
ADDRESS:	4400-24, 4401-4415, 4432-4458 N. CLARENDON AVE.
INTRODUCED:	APRIL 21, 2013
PLAN COMMISSION:	JANUARY 21, 2016 SCALE: 1" = 100'-0"

PLANNED DEVELOPMENT BOUNDARY/ SUB-AREA MAP

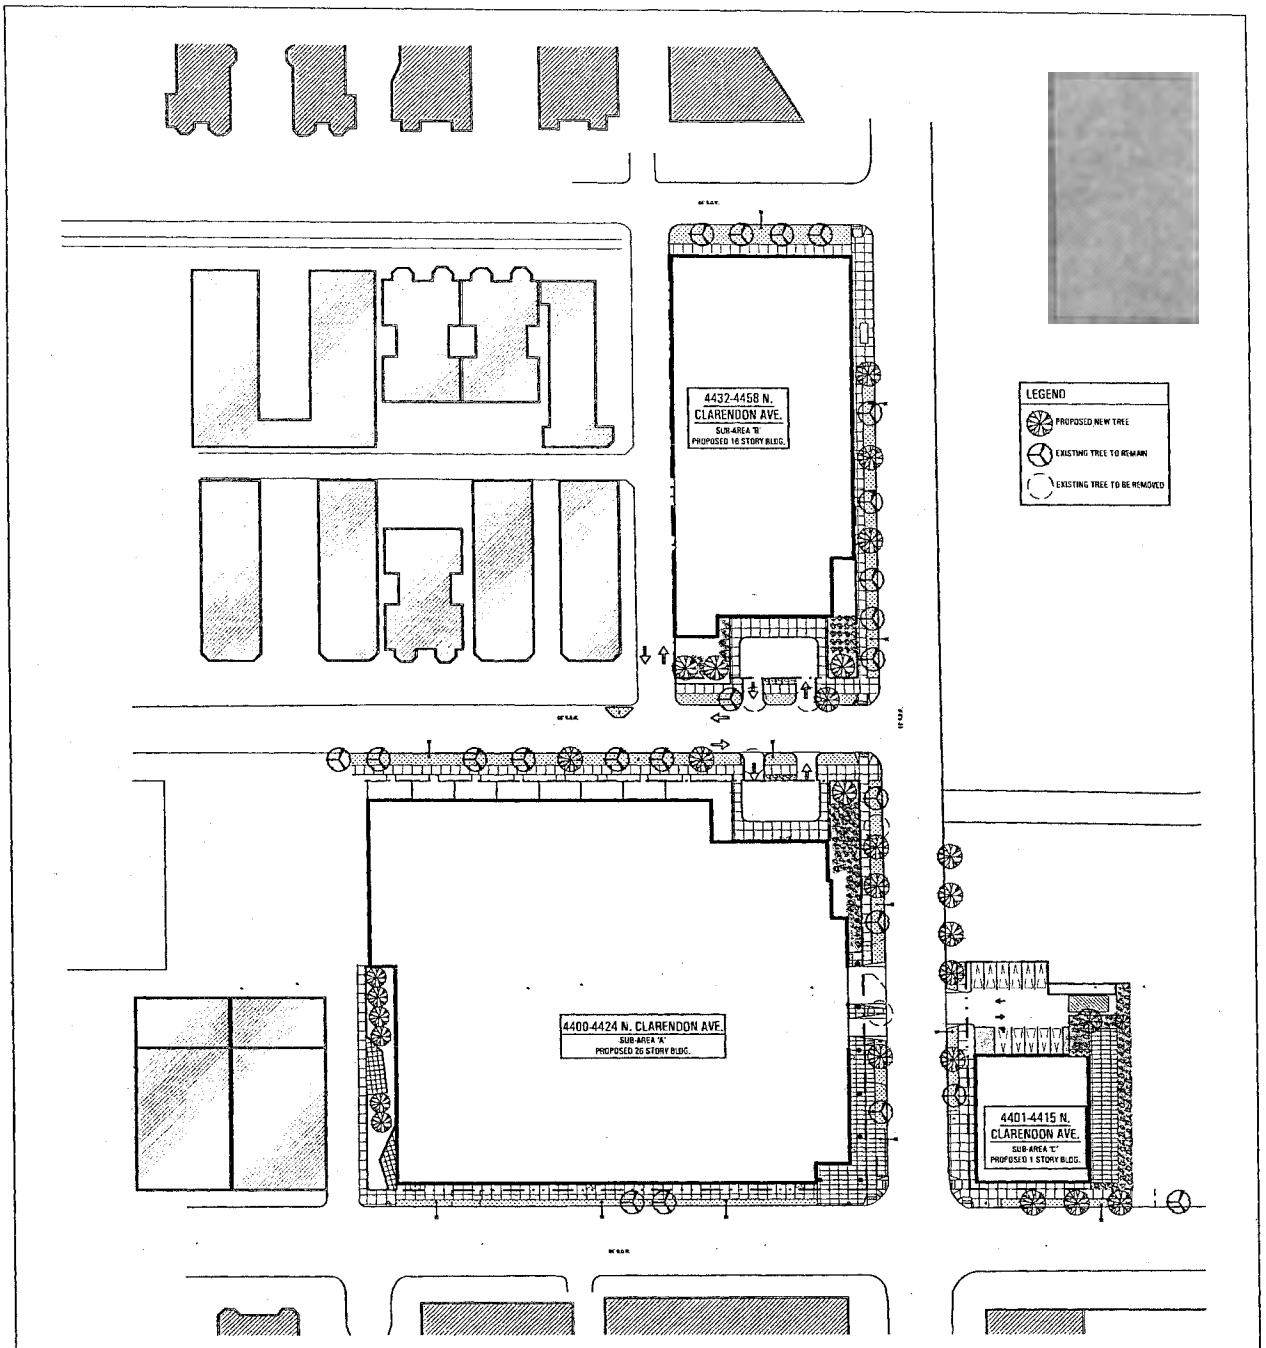



APPLICANT: MONTROSE CLARENDON PARTNERS LLC	SITE/ LANDSCAPE PLAN
ADDRESS: 4400-24, 4401-4415, 4432-4458 N. CLARENDON AVE.	
INTRODUCED: APRIL 21, 2013	
PLAN COMMISSION: JANUARY 21, 2016 SCALE: 1" = 100'-0"	

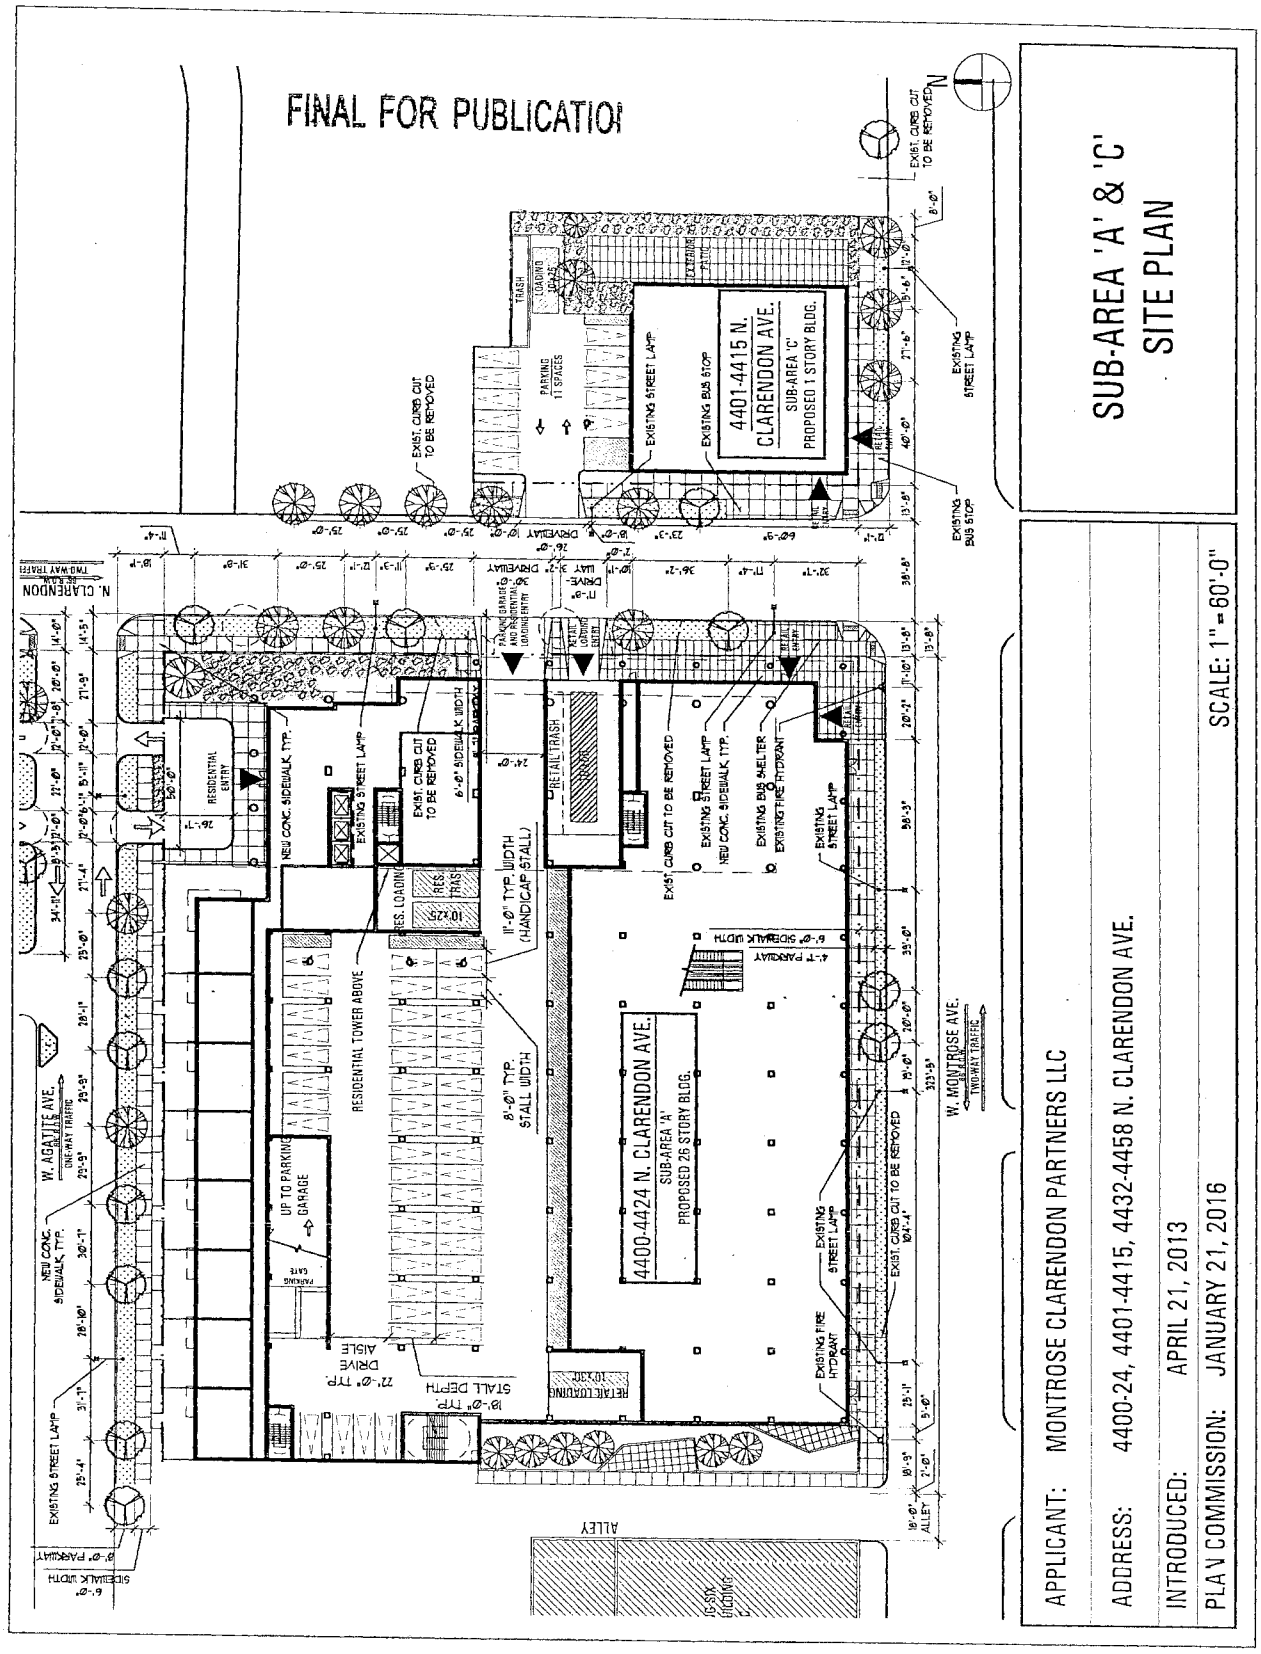
FINAL FOR PUBLICATIOI
SUB-AREA 'A' & 'C'
SITE PLAN
APPLICANT: MONTROSE CLARENDON PARTNERS LLC
ADDRESS: 4400-24, 4401-4415, 4432-4458 N. CLARENDON AVE.
INTRODUCED: APRIL 21, 2013
PLAN COMMISSION: JANUARY 21, 2016
SCALE: 1" = 60'-0"
4401-4415 N. CLARENDON AVE.
SUB-AREA 'C'
PROPOSED 1 STORY BLDG.
4400-4424 N. CLARENDON AVE.
SUB-AREA 'A'
PROPOSED 26 STORY BLDG.
N. CLARENDON
W. AGATITE AVE.
W. MONTROSE AVE.
ALLEY
RESIDENTIAL TOWER ABOVE
UP TO PARKING GARAGE
RETAIL TRASH
RETAIL LOADING
RES. LOADING
RES. TRASH
EXISTING STREET LAMP
EXISTING BUS STOP
EXISTING BUS SHELTER
EXISTING FIRE HYDRANT
EXIST. CURBS CUT TO BE REMOVED
NEW CONC. SIDEWALK, TYP.
PARKING 11 SPACES
DRIVEWAY
RESIDENTIAL ENTRY
RETAIL ENTRY
11'-0" TYP. WIDTH (HANDICAP STALL)
8'-0" TYP. STALL WIDTH
22'-0" TYP. DRIVE AISLE
18'-0" TYP. STALL DEPTH

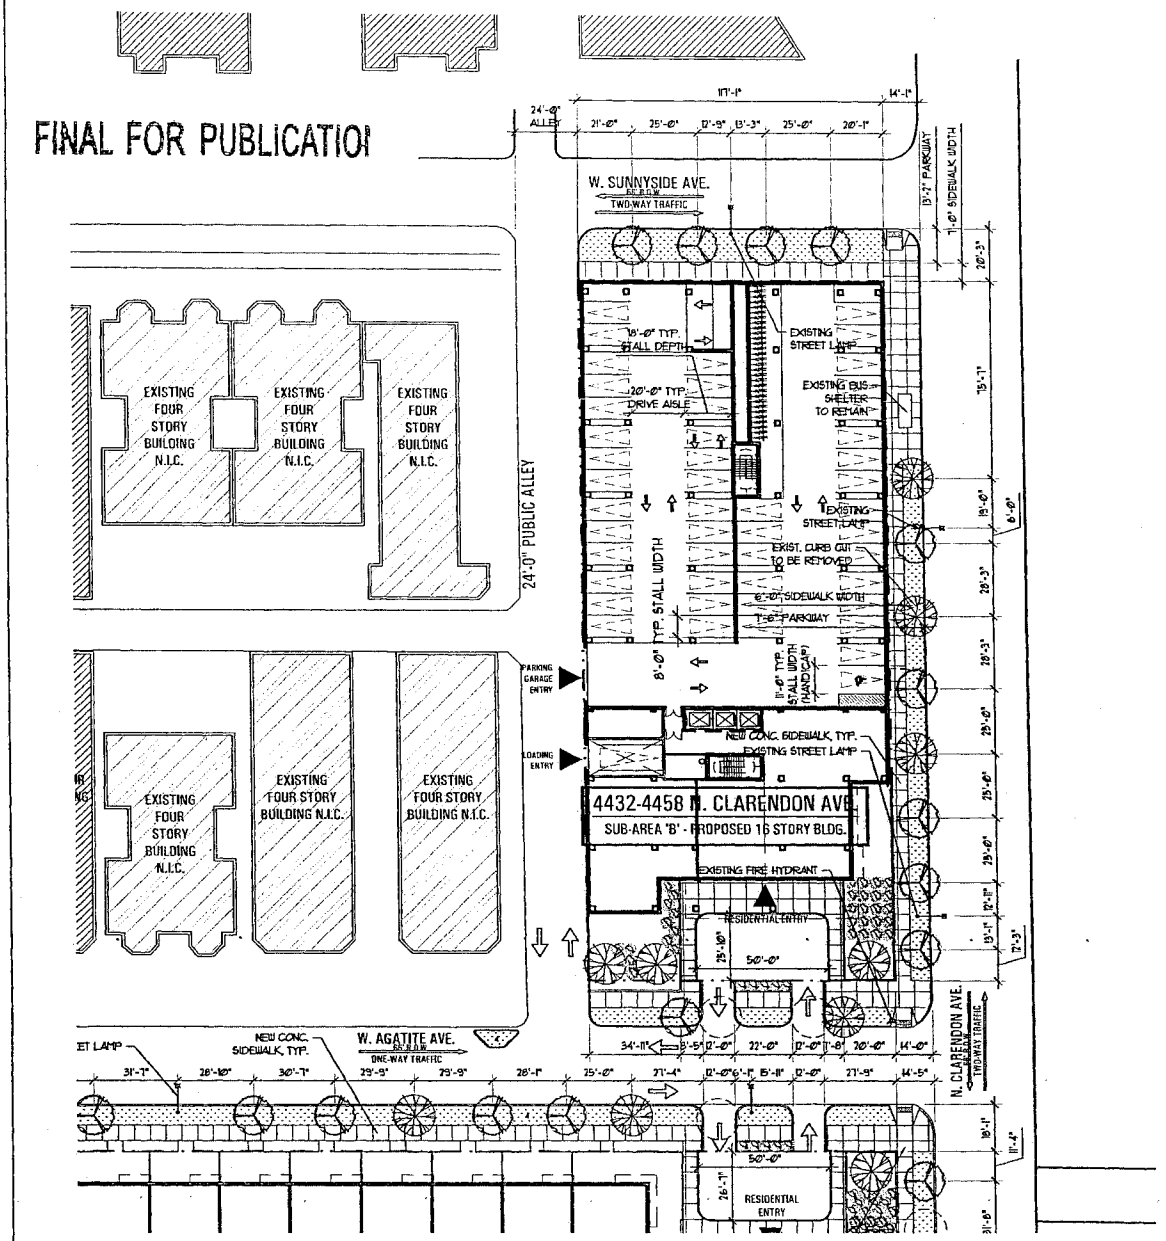


APPLICANT: MONTROSE CLARENDON PARTNERS LLC	SUB-AREA 'B' SITE PLAN
ADDRESS: 4400-24, 4401-4415, 4432-4458 N. CLARENDON AVE.	
INTRODUCED: APRIL 21, 2013	
PLAN COMMISSION: JANUARY 21, 2016 SCALE: 1" = 60'-0"	

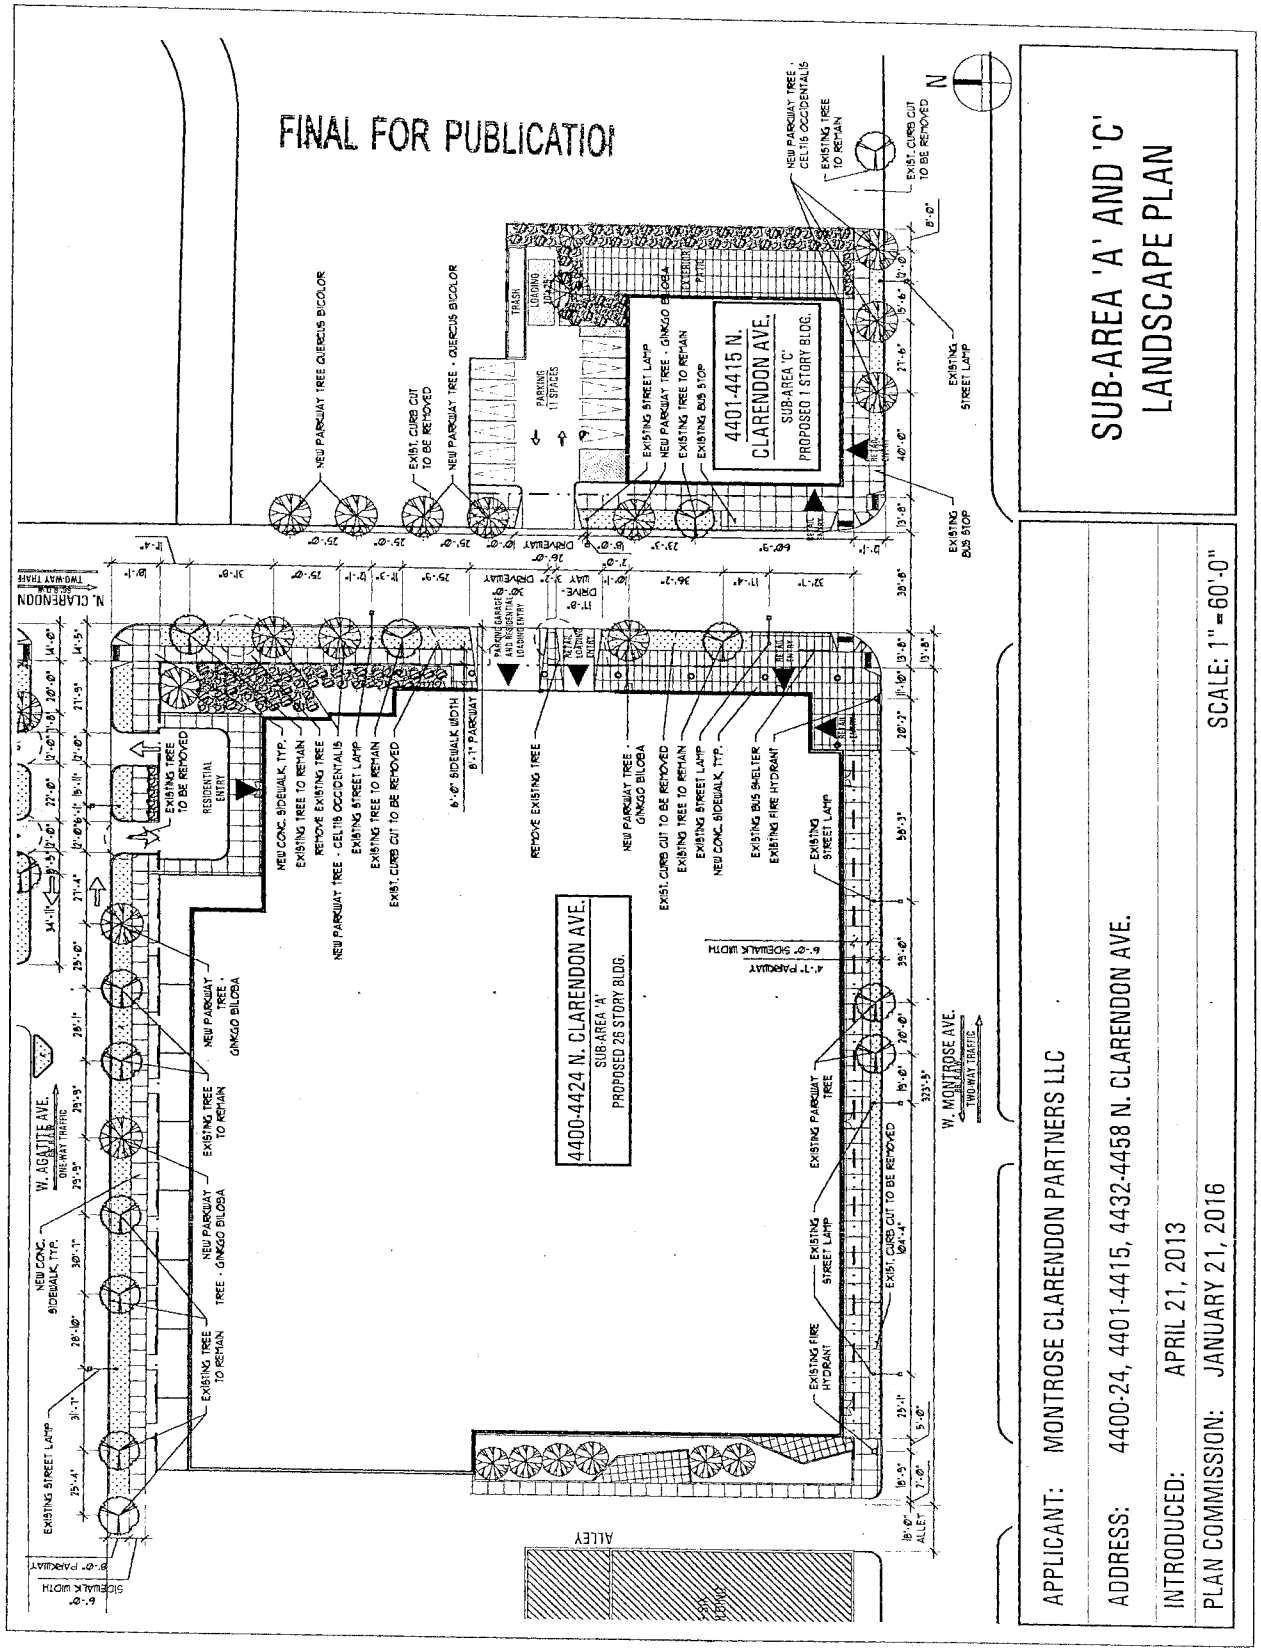
FINAL FOR PUBLICATIOI
SUB-AREA 'A' AND 'C'
LANDSCAPE PLAN
APPLICANT: MONTROSE CLARENDON PARTNERS LLC
ADDRESS: 4400-24, 4401-4415, 4432-4458 N. CLARENDON AVE.
INTRODUCED: APRIL 21, 2013
PLAN COMMISSION: JANUARY 21, 2016
SCALE: 1" = 60'-0"
4400-4424 N. CLARENDON AVE.
SUB-AREA 'A'
PROPOSED 28 STORY BLDG.
4401-4415 N. CLARENDON AVE.
SUB-AREA 'C'
PROPOSED 7 STORY BLDG.
N. CLARENDON
W. AGATITE AVE.
W. MONTROSE AVE.
ALLEY
N

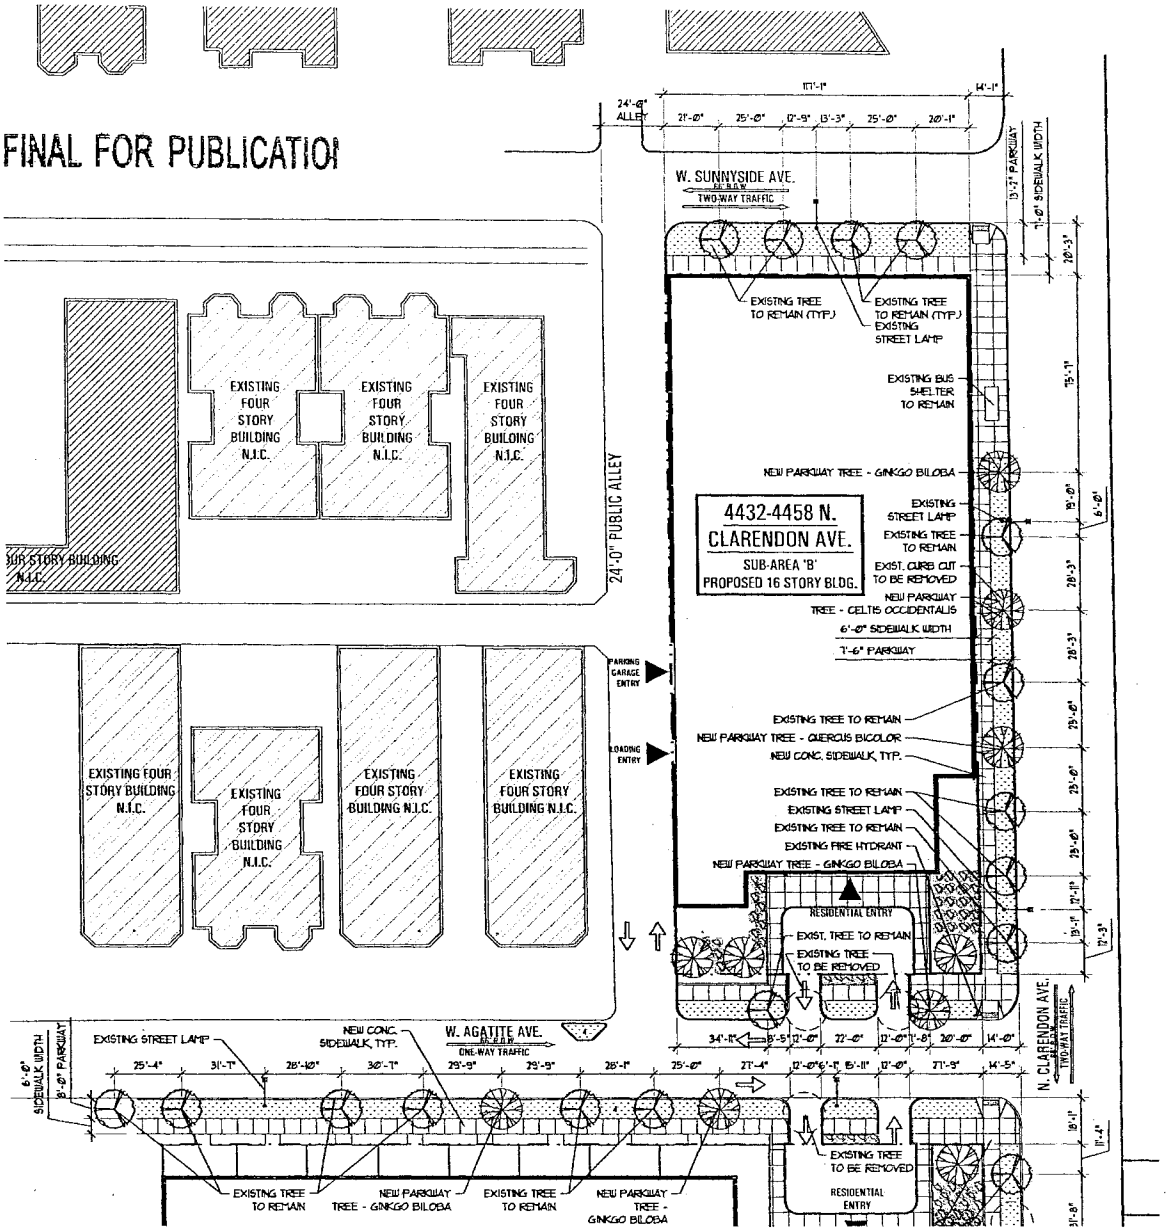

APPLICANT:	MONTROSE CLARENDON PARTNERS LLC
ADDRESS:	4400-24, 4401-4415, 4432-4458 N. CLARENDON AVE.
INTRODUCED:	APRIL 21, 2013
PLAN COMMISSION:	JANUARY 21, 2016 SCALE: 1"=60'-0"

SUB-AREA 'B'
LANDSCAPE PLAN

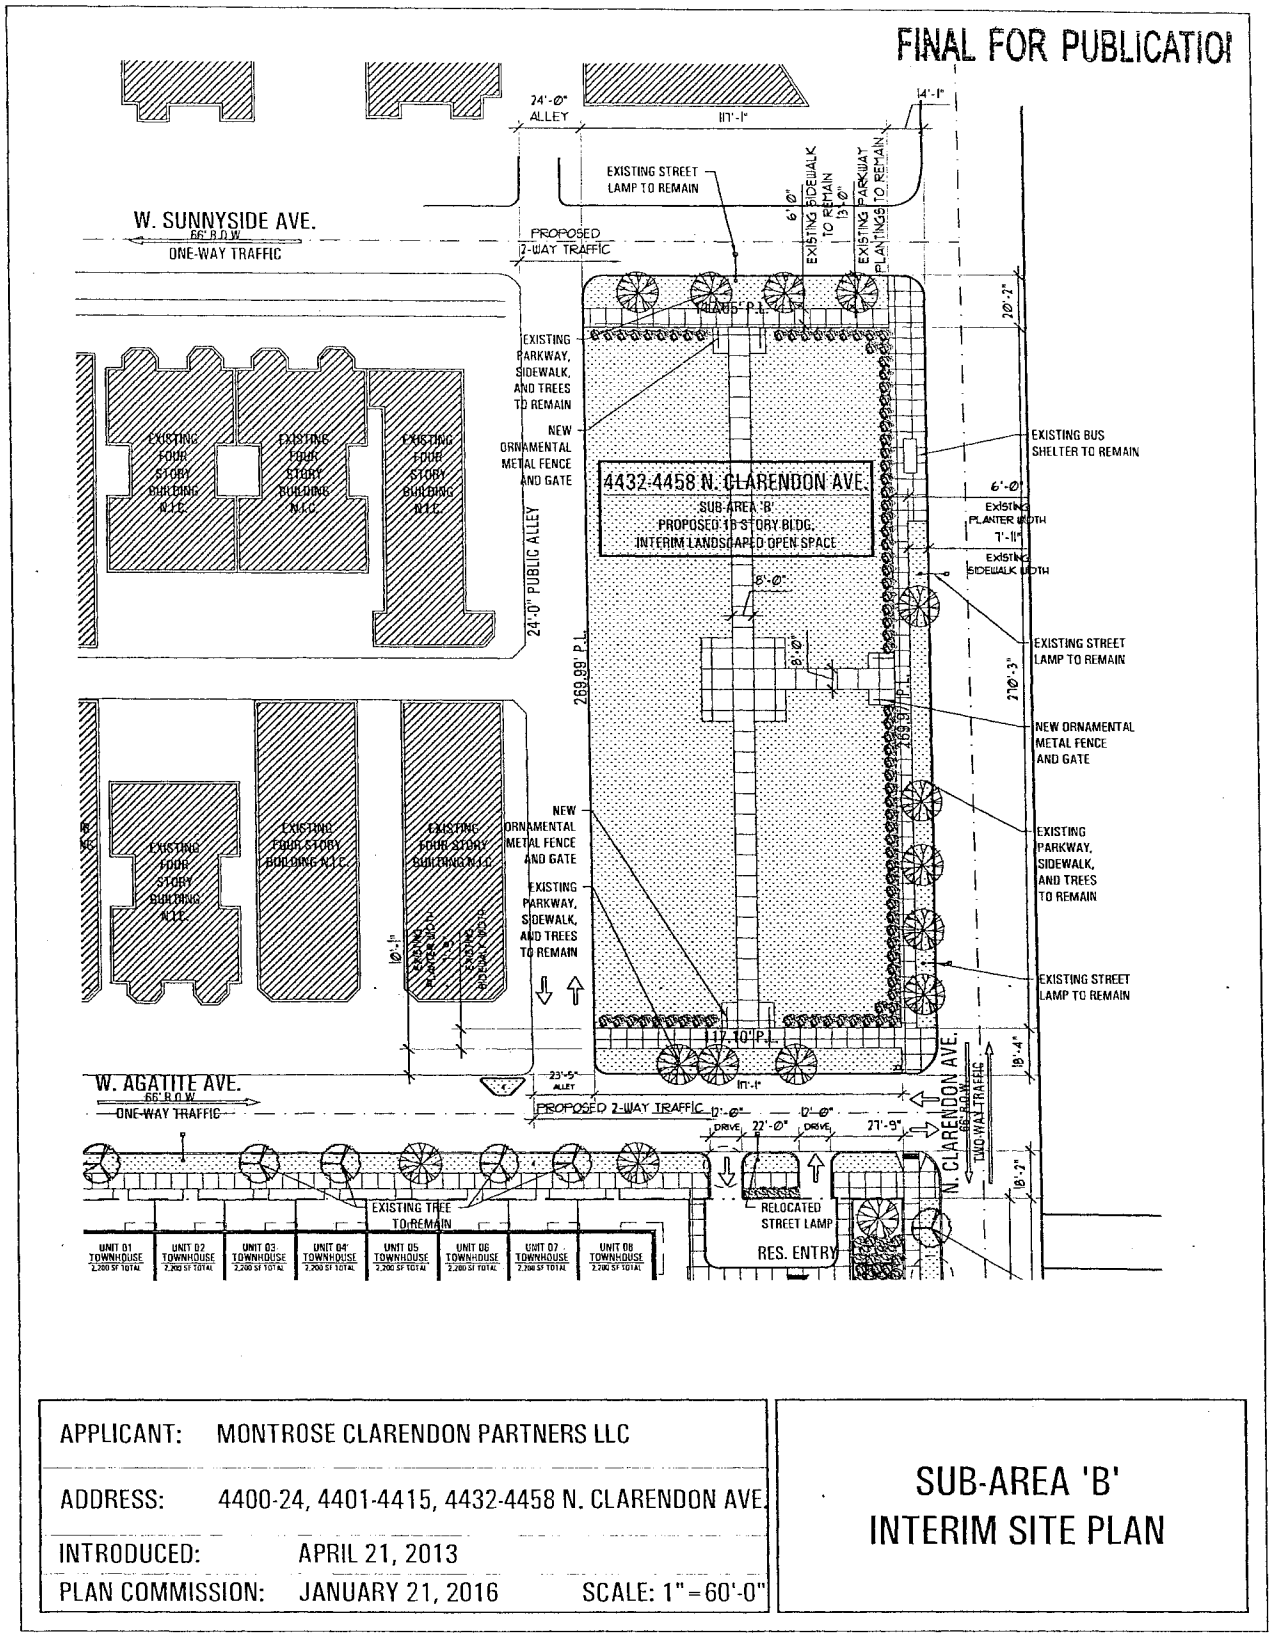

APPLICANT:	MONTROSE CLARENDON PARTNERS LLC
ADDRESS:	4400-24, 4401-4415, 4432-4458 N. CLARENDON AVE.
INTRODUCED:	APRIL 21, 2013
PLAN COMMISSION:	JANUARY 21, 2016 SCALE: 1"=60'-0"

SUB-AREA 'B'
INTERIM SITE PLAN

FINAL FOR PUBLICATIOI

	CODE	BOTANICAL NAME	COMMON NAME	QTY	CAL	HT	SPRD	ROOT	REMARKS
TREES	BPW	BETULA POPULIFOLIA 'WHITESPIRE'	WHITESPIRE BIRCH	-	-	12'	-	B&B	MULTI-STEM, 5 STEMS MINIMUM
	COC	CELTIS OCCIDENTALIS 'CHICAGOLAND'	CHICAGOLAND COMMON HACKBERRY	-	2.5"	-	-	B&B	SINGLE STRAIGHT TRUNK, SPECIMEN QUALITY
	GB	GINKGO BILOBA	GINKGO	-	2.5"	-	-	B&B	SINGLE STRAIGHT TRUNK, SPECIMEN QUALITY
	GD	GYMNOCLADUS DIOICUS	KENTUCKY COFFEETREE	-	2.5"	-	-	B&B	SINGLE STRAIGHT TRUNK, SPECIMEN QUALITY
	QB	QUERCUS BICOLOR	SWAMP WHITE OAK	-	2.5"	-	-	B&B	SINGLE STRAIGHT TRUNK, SPECIMEN QUALITY
	TAR	TILIA AMERICANA 'REDMOND'	REDMOND LINDEN	-	2.5"	-	-	B&B	SINGLE STRAIGHT TRUNK, SPECIMEN QUALITY
	UCMG	ULMUS CARPINIFOLIA 'MORTON GLOSSY'	TRIUMPH ELM	-	2.5"	-	-	B&B	SINGLE STRAIGHT TRUNK, SPECIMEN QUALITY
ORN. TREES	AGAB	AMELANCHIER X GRANDIFLORA 'AUT. BRILLIANCE'	AUTUMN BRILLIANCE APPL SERVICEBERRY	-	-	8'	-	B&B	MULTI-STEM, 5 STEMS MINIMUM
	CCA	CERCIS CANADENSIS	EASTERN REDBUD / AMERICAN REDBUD	-	-	8'	-	B&B	MULTI-STEM, 3 STEMS MINIMUM
	CVWK	CRATAEGUS VIRIDIS 'WINTER KING'	WINTER KING GREEN HAWTHORN	-	-	8'	-	B&B	SINGLE STRAIGHT TRUNK, SPECIMEN QUALITY, SPRING-DIG ONLY
	MS	MALUS 'SCHMIDTCUTLEAF'	GOLDEN RAINDROPS CRABAPPLE	-	-	8'	-	B&B	CLUMP FORM
SHRUBS	BDPD	BUDDLEIA DAVIDII 'PINK DELIGHT'	PINK DELIGHT BUTTERFLY BUSH	-	-	36"	-	#5	
	BMKW	BUXUS MICRO. VAR. KOR. 'WINTERGREEN'	WINTERGREEN LITTLELEAF KOR. BOXWOOD	-	-	18"	-	#3	
	HPT	HYDRANGEA PANICULATA 'TARDIVA'	TARDIVA HYDRANGEA	-	-	36"	-	B&B	
	JCSV	JUNIPERUS CHINENSIS VAR. SARGENTII 'VIRIDIS'	GREEN SARGENT JUNIPER	-	-	-	24"	#5	
	RAGL	RHUS AROMATICA 'GRO-LOW'	GRO-LOW SUMAC	-	-	-	24"	#5	
	RAGM	RIBES ALPINUM 'GREEN MOUND'	GREEN MOUND ALPINE CURRANT	-	-	24"	-	#5	
	RPKO	ROSA X 'PINK KNOCK OUT'	PINK KNOCKOUT ROSE	-	-	-	24"	#3	
	RRKO	ROSA X 'RED KNOCK OUT'	RED KNOCKOUT ROSE	-	-	-	24"	#3	
	RTB	RHUS TYPHINA 'BATTIGER'	TIGER EYES CUTLEAF STAGHORN	-	-	36"	-	#5	
	SBG	SPIREA X BUMALDA 'GOLDFLAME'	GOLDFLAME SPIREA	-	-	-	24"	B&B	
	SMP	SYRINGA MEYERI PALIBIN	DWARF KOREAN LILAC	-	-	36"	-	B&B	
	TMT	TAXUS X MEDIA 'TAUNTONII'	TAUNTON YEW	-	-	-	36"	B&B	
	VJ	VIBURNUM X JUDDII	JUDD FRAGRANT VIBURNUM	-	-	36"	-	#3	
GRASSES	CAKF	CALAMAGROSTIS ACUTIFLORA 'KARL FORESTER'	KARL FORESTER FEATHER REED GRASS	-	-	-	-	#1	2'-0" ON CENTER
	PVS	PANICUM VIRGATUM 'SHENANDOAH'	SHENANDOAH RED SWITCH GRASS	-	-	-	-	#1	2'-0" ON CENTER
	PAH	PENNISETUM ALOPECUROIDES 'HAMELN'	HAMELN DWARF FOUNTAIN GRASS	-	-	-	-	#1	2'-0" ON CENTER
	SH	SPOROBOLUS HETEROLEPIS	PRAIRIE DROPSEED	-	-	-	-	#1	1'-6" ON CENTER
PERENNIALS / GROUNDCOVER	EPKK	ECHINACEA PURPUREA 'KIM'S KNEE HIGH'	KIM'S KNEE HIGH PURPLE CONEFLOWER	-	-	-	-	#1	1'-0" ON CENTER
	HMPP	HEUCHERA MICRANTHA 'PALACE PURPLE'	PALACE PURPLE CORAL BELLS	-	-	-	-	#1	1'-0" ON CENTER
	HSE	HOSTA SIEBOLDIANA 'ELEGANS'	ELEGANS SIEBOLDIANA HOSTA	-	-	-	-	#1	2'-0" ON CENTER
	HSFW	HOSTA SIEBOLDIANA 'FRANCES WILLIAMS'	FRANCES WILLIAMS SIEBOLDIANA HOSTA	-	-	-	-	#1	2'-0" ON CENTER
	HSM	HEMEROCALLIS SPECIES MIX	DAYLILY	-	-	-	-	#1	1'-6" ON CENTER
	NF	NEPETA X FAASSENII	CATMINT	-	-	-	-	#1	1'-6" ON CENTER
	RFB	RUDBECKIA FULGIDA 'BLOVI'	VIETTE'S LITTLE SUZY	-	-	-	-		1'-0" ON CENTER


APPLICANT: MONTROSE CLARENDON PARTNERS LLC	PLANT LEGEND
ADDRESS: 4400-24, 4401-4415, 4432-4458 N. CLARENDON AVE.	
INTRODUCED: APRIL 21, 2013	
PLAN COMMISSION: JANUARY 21, 2016 SCALE: N.T.S.	

GREEN ROOF CALCULATION - SUB-AREA 'A'	
GROSS ROOFTOP AREA =	73,787 SF
LESS ESTIMATED MECHANICAL AREA =	5,102 SF
LESS ESTIMATED POOL AREA =	4,141 SF
ESTIMATED NET ROOFTOP AREA =	64,544 SF
ESTIMATED HARDSCAPED OUTDOOR AMENITY AREA =	22,443 SF
ESTIMATED PLANTED ROOF AREA =	42,101 SF
ESTIMATED ROOF AMENITY AREA =	64,544 SF
ESTIMATED NET GREEN ROOF % =	65%

LEGEND

- = GREEN ROOF TRAY
- = LAWN/PLANTER
- = PEDESTAL PAVER - COLOR #1
- = PEDESTAL PAVER - COLOR #2
- = WALKING/ JOGGING TRACK

FINAL FOR PUBLICATIO

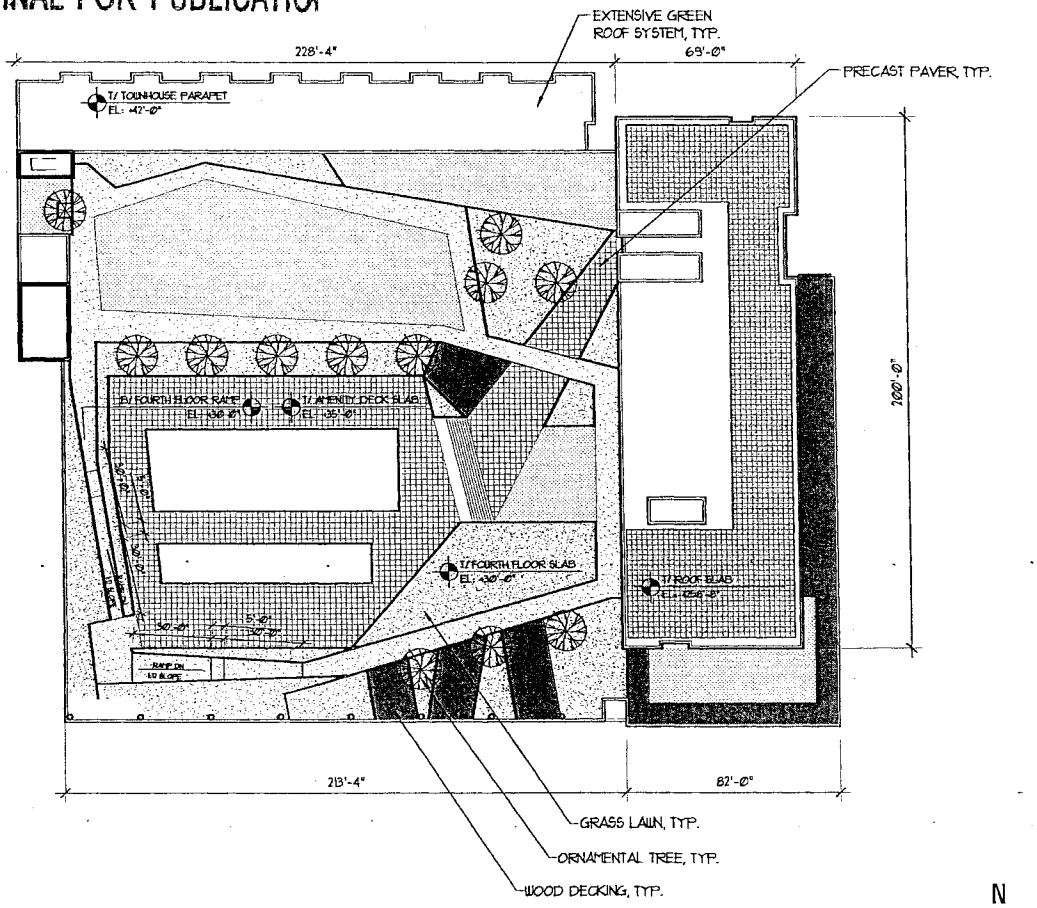

APPLICANT:	MONTROSE CLARENDON PARTNERS LLC
ADDRESS:	4400-24, 4401-4415, 4432-4458 N. CLARENDON AVE.
INTRODUCED:	APRIL 21, 2013
PLAN COMMISSION:	JANUARY 21, 2016 SCALE: 1"=60'-0"


SUB-AREA 'A' GREEN ROOF PLAN

GREEN ROOF CALCULATION - SUB-AREA 'B'	
GROSS ROOFTOP AREA =	24,230 SF
LESS ESTIMATED MECHANICAL AREA =	4,930 SF
LESS ESTIMATED PRIVATE TERRACE AREA =	2,800 SF
ESTIMATED NET ROOFTOP AREA =	16,500 SF
ESTIMATED HARDSCAPED OUTDOOR AMENITY AREA =	0 SF
ESTIMATED PLANTED ROOF AREA =	16,500 SF
ESTIMATED GREEN ROOF AREA =	16,500 SF
ESTIMATED NET GREEN ROOF % =	100%

LEGEND

- = GREEN ROOF TRAY
- = LAWN/PLANTER
- = PEDESTAL PAVER - COLOR #1
- = PEDESTAL PAVER - COLOR #2
- = WALKING/ JOGGING TRACK

FINAL FOR PUBLICATIOI

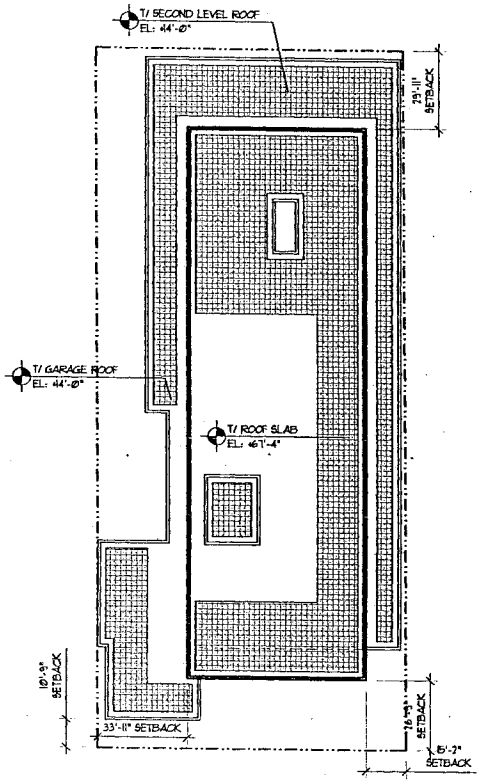

N

APPLICANT:	MONTROSE CLARENDON PARTNERS LLC
ADDRESS:	4400-24, 4401-4415, 4432-4458 N. CLARENDON AVE.
INTRODUCED:	APRIL 21, 2013
PLAN COMMISSION:	JANUARY 21, 2016 SCALE: 1"=60'-0"

SUB-AREA 'B' GREEN ROOF PLAN

GREEN ROOF CALCULATION - SUB-AREA 'B'	
GROSS ROOFTOP AREA =	6,003 SF
LESS ESTIMATED MECHANICAL AREA =	1,425 SF
LESS ESTIMATED PRIVATE TERRACE AREA =	0 SF
ESTIMATED NET ROOFTOP AREA =	4,578 SF
ESTIMATED HARDSCAPED OUTDOOR AMENITY AREA =	0 SF
ESTIMATED PLANTED ROOF AREA =	4,578 SF
ESTIMATED GREEN ROOF AREA =	4,578 SF
ESTIMATED NET GREEN ROOF % =	100%

LEGEND

= GREEN ROOF TRAY


= LAWN/PLANTER

= PEDESTAL PAVER - COLOR #1

= PEDESTAL PAVER - COLOR #2

= WALKING/ JOGGING TRACK

FINAL FOR PUBLICATIOI

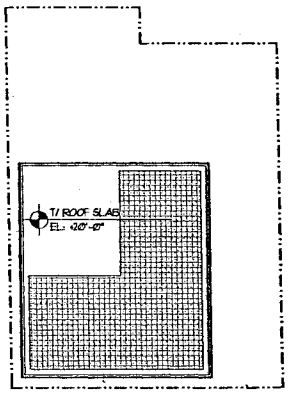


N

APPLICANT:	MONTROSE CLARENDON PARTNERS LLC
ADDRESS:	4400-24, 4401-4415, 4432-4458 N. CLARENDON AVE.
INTRODUCED:	APRIL 21, 2013
PLAN COMMISSION:	JANUARY 21, 2016 SCALE: 1"=60'-0"

SUB-AREA 'C' GREEN ROOF PLAN

FINAL FOR PUBLICATION

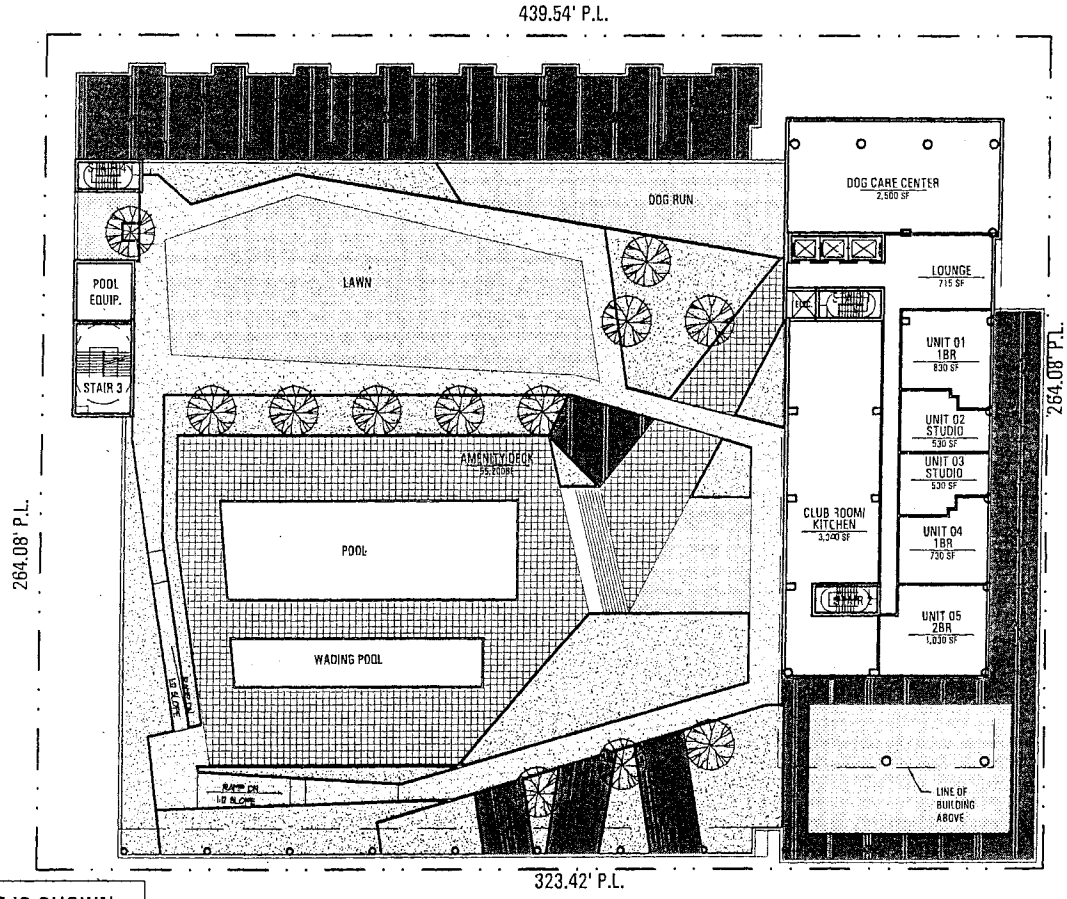


NOTE: INTERIOR LAYOUT IS SHOWN FOR ILLUSTRATIVE PURPOSES ONLY.

APPLICANT:	MONTROSE CLARENDON PARTNERS LLC
ADDRESS:	4400-24, 4401-4415, 4432-4458 N. CLARENDON AVE.
INTRODUCED:	APRIL 21, 2013
PLAN COMMISSION:	JANUARY 21, 2016 SCALE: 1" = 50'

SUB-AREA 'A'
4TH FLOOR PLAN

FINAL FOR PUBLICATIOI

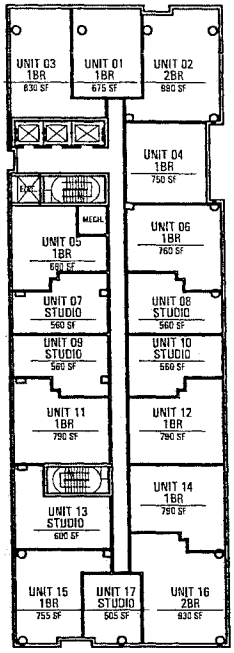


NOTE: INTERIOR LAYOUT IS SHOWN FOR ILLUSTRATIVE PURPOSES ONLY.

N

APPLICANT:	MONTROSE CLARENDON PARTNERS LLC
ADDRESS:	4400-24, 4401-4415, 4432-4458 N. CLARENDON AVE.
INTRODUCED:	APRIL 21, 2013
PLAN COMMISSION:	JANUARY 21, 2016 SCALE: 1"=50'

SUB-AREA 'A'
TYPICAL FLOOR PLAN

FINAL FOR PUBLICATIOI

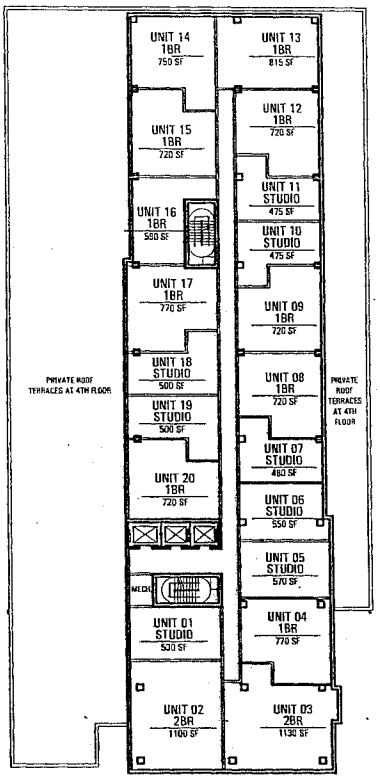

NOTE: INTERIOR LAYOUT IS SHOWN FOR ILLUSTRATIVE PURPOSES ONLY.


N

APPLICANT:	MONTROSE CLARENDON PARTNERS LLC
ADDRESS:	4400-24, 4401-4415, 4432-4458 N. CLARENDON AVE.
INTRODUCED:	APRIL 21, 2013
PLAN COMMISSION:	JANUARY 21, 2016 SCALE: 1" = 50'

SUB-AREA 'B'
TYPICAL FLOOR PLAN

FINAL FOR PUBLICATIOI

LEGEND	
1	CONCRETE COLUMN
2	GLASS WINDOW WALL
3	GFRC PANEL
4	GLASS RAILING
5	GLASS/METAL PANEL
6	GLASS CURTAIN WALL
7	METAL PANEL
8	PUNCHED WINDOW
9	MODULAR BRICK
10	GLASS GARAGE DOOR
11	PAINTED CONCRETE
12	LOUVER

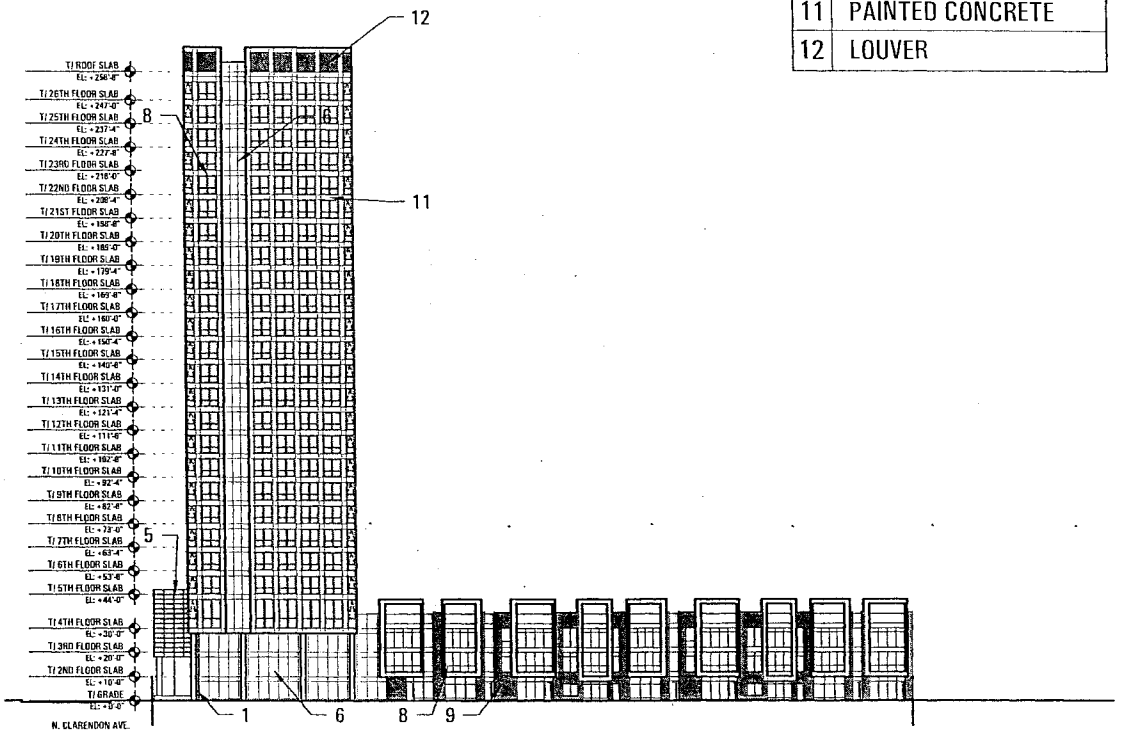


1 NORTH ELEVATION
SCALE: 1/64" = 1'-0"

APPLICANT:	MONTROSE CLARENDON PARTNERS LLC
ADDRESS:	4400-24, 4401-4415, 4432-4458 N. CLARENDON AVE.
INTRODUCED:	APRIL 21, 2013
PLAN COMMISSION:	JANUARY 21, 2016 SCALE: 1/64" = 1'-0"

SUB-AREA 'A'
NORTH ELEVATION

FINAL FOR PUBLICATIOI

LEGEND	
1	CONCRETE CDLUMN
2	GLASS WINDOW WALL
3	GFRC PANEL
4	GLASS RAILING
5	GLASS/METAL PANEL
6	GLASS CURTAIN WALL
7	METAL PANEL
8	PUNCHED WINDOW
9	MODULAR BRICK
10	GLASS GARAGE DOOR
11	PAINTED CONCRETE
12	LOUVER

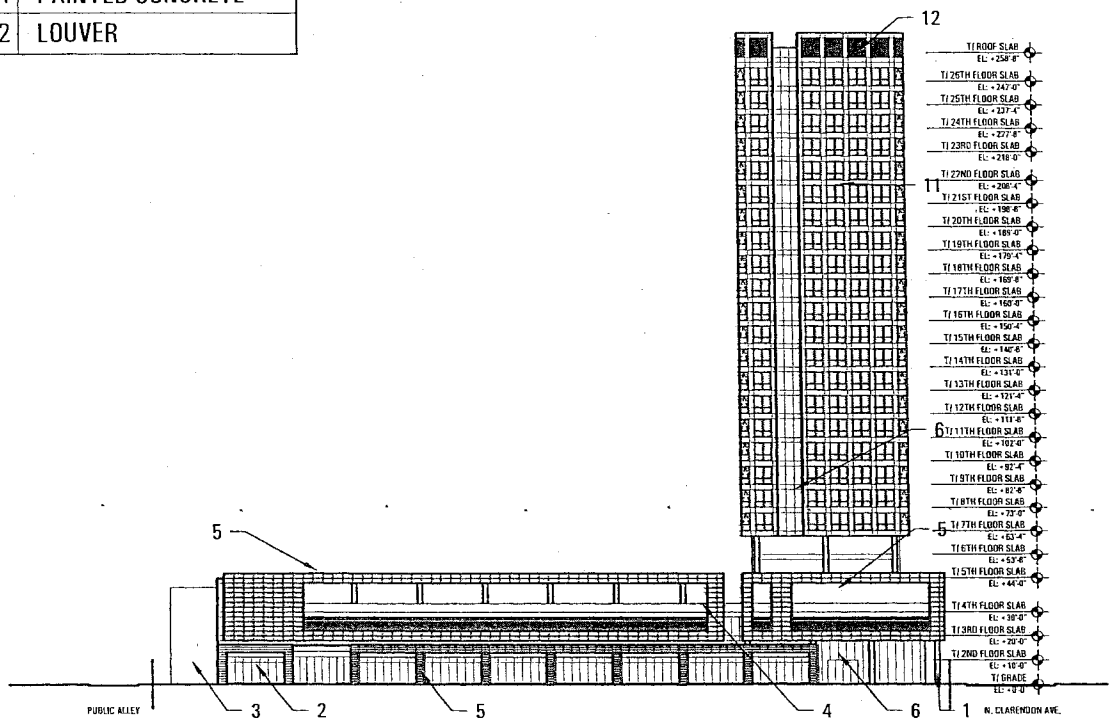


1 SOUTH ELEVATION
SCALE: 1/64" = 1'-0"

APPLICANT:	MONTROSE CLARENDON PARTNERS LLC
ADDRESS:	4400-24, 4401-4415, 4432-4458 N. CLARENDON AVE.
INTRODUCED:	APRIL 21, 2013
PLAN COMMISSION:	JANUARY 21, 2016 SCALE: 1/64"=1'-0"

SUB-AREA 'A'
SOUTH ELEVATION

FINAL FOR PUBLICATIOI

LEGEND	
1	CONCRETE COLUMN
2	GLASS WINDOW WALL
3	GFRC PANEL
4	GLASS RAILING
5	GLASS/METAL PANEL
6	GLASS CURTAIN WALL
7	METAL PANEL
8	PUNCHED WINDOW
9	MODULAR BRICK
10	GLASS GARAGE DOOR
11	PAINTED CONCRETE
12	LOUVER

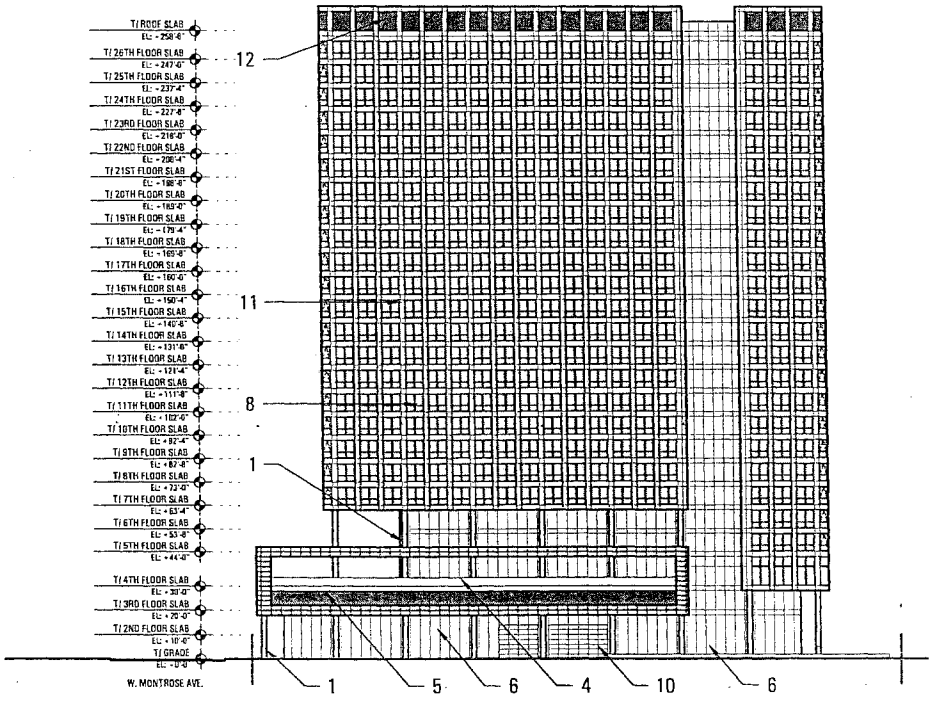


1 EAST ELEVATION
SCALE: 1/64" = 1'-0"

APPLICANT:	MONTROSE CLARENDON PARTNERS LLC
ADDRESS:	4400-24, 4401-4415, 4432-4458 N. CLARENDON AVE.
INTRODUCED:	APRIL 21, 2013
PLAN COMMISSION:	JANUARY 21, 2016 SCALE: 1/64"=1'-0"

SUB-AREA 'A'
EAST ELEVATION

FINAL FOR PUBLICATIOI

LEGEND	
1	CONCRETE COLUMN
2	GLASS WINDOW WALL
3	GFRC PANEL
4	GLASS RAILING
5	GLASS/METAL PANEL
6	GLASS CURTAIN WALL
7	METAL PANEL
8	PUNCHED WINDOW
9	MODULAR BRICK
10	GLASS GARAGE DOOR
11	PAINTED CONCRETE
12	LOUVER

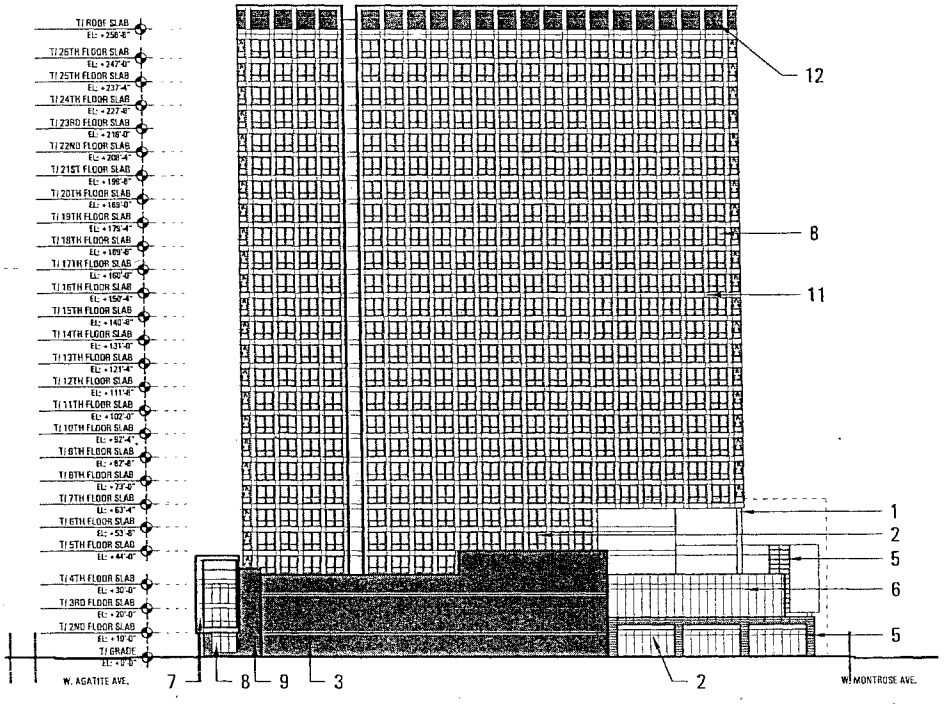


1 WEST ELEVATION
SCALE: 1/64" = 1'-0"

APPLICANT:	MONTROSE CLARENDON PARTNERS LLC
ADDRESS:	4400-24, 4401-4415, 4432-4458 N. CLARENDON AVE.
INTRODUCED:	APRIL 21, 2013
PLAN COMMISSION:	JANUARY 21, 2016 SCALE: 1/64"=1'-0"


SUB-AREA 'A'
WEST ELEVATION

FINAL FOR PUBLICATIOI

LEGEND	
1	CONCRETE COLUMN
2	GLASS WINDOW WALL
3	GFRC PANEL
4	GLASS RAILING
5	GLASS/METAL PANEL
6	GLASS CURTAIN WALL
7	METAL PANEL
8	PUNCHED WINDOW
9	MODULAR BRICK
10	GLASS GARAGE DOOR
11	METAL GARAGE DOOR

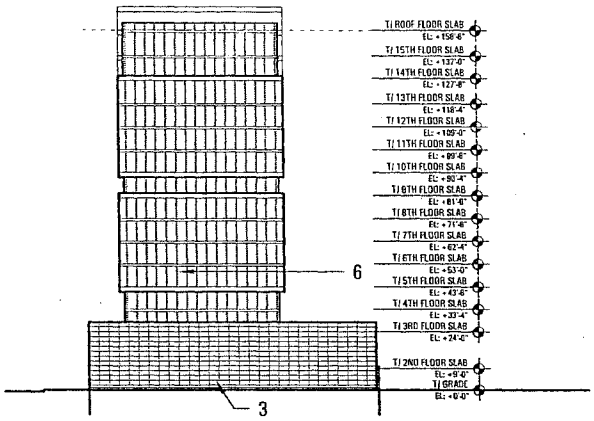

1 NORTH ELEVATION
SCALE: 1/64" = 1'-0"

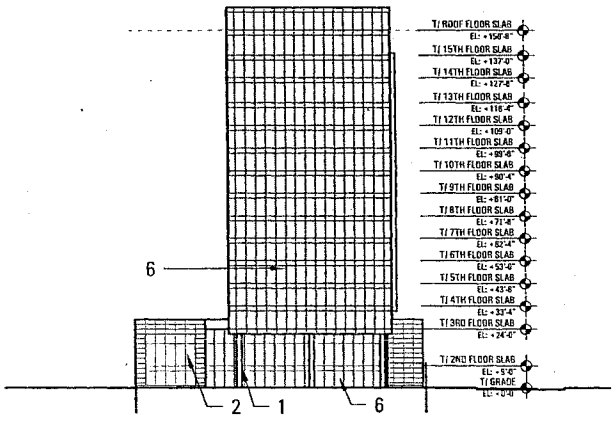


2 SOUTH ELEVATION
SCALE: 1/64" = 1'-0"

APPLICANT:	MONTROSE CLARENDON PARTNERS LLC
ADDRESS:	4400-24, 4401-4415, 4432-4458 N. CLARENDON AVE.
INTRODUCED:	APRIL 21, 2013
PLAN COMMISSION:	JANUARY 21, 2016 SCALE: 1/64"=1'-0"


SUB-AREA 'B'
NORTH AND SOUTH
ELEVATIONS

FINAL FOR PUBLICATIO

LEGEND	
1	CONCRETE COLUMN
2	GLASS WINDOW WALL
3	GFRC PANEL
4	GLASS RAILING
5	GLASS/METAL PANEL
6	GLASS CURTAIN WALL
7	METAL PANEL
8	PUNCHED WINDOW
9	MODULAR BRICK
10	GLASS GARAGE DOOR
11	METAL GARAGE DOOR

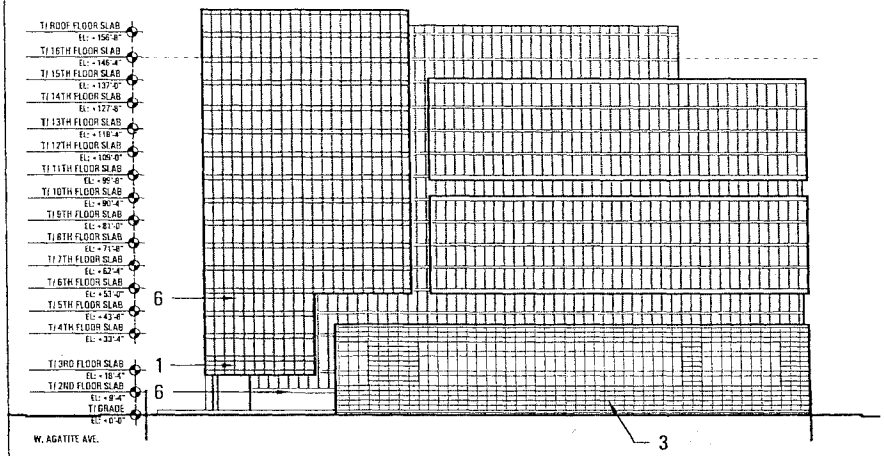

1 EAST ELEVATION
SCALE: 1/64" = 1'-0"

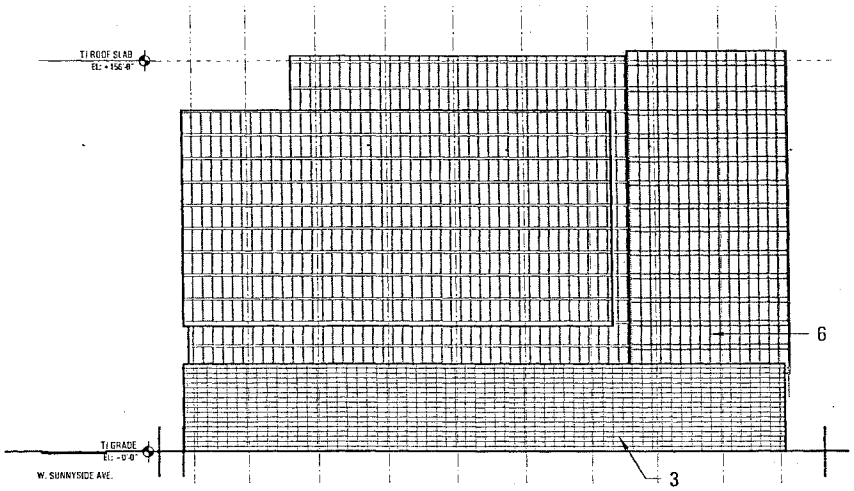


2 WEST ELEVATION
SCALE: 1/64" = 1'-0"

APPLICANT:	MONTROSE CLARENDON PARTNERS LLC
ADDRESS:	4400-24, 4401-4415, 4432-4458 N. CLARENDON AVE.
INTRODUCED:	APRIL 21, 2013
PLAN COMMISSION:	JANUARY 21, 2016 SCALE: 1/64" = 1'-0"


SUB-AREA 'B'
EAST AND WEST
ELEVATIONS

FINAL FOR PUBLICATION


LEGEND	
1	CONCRETE COLUMN
2	GLASS WINDOW WALL
3	GFRC PANEL
4	GLASS RAILING
5	GLASS/METAL PANEL
6	GLASS CURTAIN WALL
7	METAL PANEL
8	PUNCHED WINDOW
9	MODULAR BRICK
10	GLASS GARAGE DOOR
11	METAL GARAGE DOOR

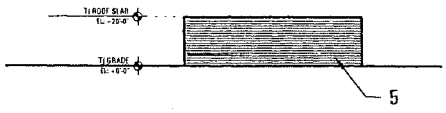


1 NORTH ELEVATION
SCALE: 1/64" = 1'-0"

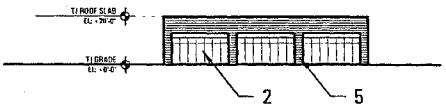

2 EAST ELEVATION
SCALE: 1/64" = 1'-0"

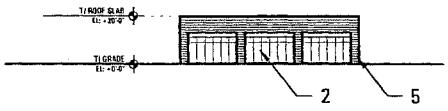

3 SOUTH ELEVATION
SCALE: 1/64" = 1'-0"

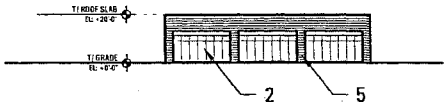

4 WEST ELEVATION
SCALE: 1/64" = 1'-0"

APPLICANT:	MONTROSE CLARENDON PARTNERS LLC
ADDRESS:	4400-24, 4401-4415, 4432-4458 N. CLARENDON AVE.
INTRODUCED:	APRIL 21, 2013
PLAN COMMISSION:	JANUARY 21, 2016 SCALE: 1/64"=1'-0"

SUB-AREA 'C'
ELEVATIONS

AMENDMENT OF TITLE 17 OF MUNICIPAL CODE BY RECLASSIFICATION OF PARTICULAR AREAS.

(Committee Meeting Held February 9, 2016)

The Committee on Zoning, Landmarks and Building Standards submitted the following report:

CHICAGO, February 10, 2016.

To the President and Members of the City Council:

Presenting a report for your Committee on Zoning, Landmarks and Building Standards which held a meeting on February 9, 2016, the following items were passed by a majority of the members present:

Page 1 contains four Mayoral appointments as members of the Electrical Commission, one appointment as a member of the Zoning Board of Appeals and also the designation of a chairman to Zoning Board of Appeals.

Page 1 also contains one text amendment regarding venues for private events.

Pages 1 through 4 contain various map amendments regarding land use.

Page 4 contains numerous signs over 100 feet in diameter and 24 feet above grade, one off-premises sign and one landmark designation.

I hereby move for passage of the proposed ordinances and substitute ordinances transmitted herewith.

Respectfully submitted,

(Signed) DANIEL S. SOLIS,
Chairman.

On motion of Alderman Solis, the said proposed ordinances and substitute ordinances transmitted with the foregoing committee report were *Passed* by yeas and nays as follows:

Yeas -- Aldermen Moreno, Hopkins, Dowell, Burns, Hairston, Sawyer, Mitchell, Harris, Beale, Sadlowski Garza, Thompson, Cárdenas, Quinn, Burke, Lopez, Foulkes, D. Moore, Curtis, O'Shea, Cochran, Brookins, Muñoz, Zalewski, Scott, Solis, Burnett, Ervin, Taliaferro, Reboyras, Santiago, Waguespack, Mell, Ramirez-Rosa, Villegas, Mitts, Sposato, Laurino, O'Connor, Napolitano, Reilly, Smith, Tunney, Arena, Cappleman, Pawar, Osterman, J. Moore, Silverstein -- 48.

Nays -- None.

Alderman Beale moved to reconsider the foregoing vote. The motion was lost.

The following are said ordinances as passed (the italic heading in each case not being a part of the ordinance):

Reclassification Of Area Shown On Map No. 2-H.
(As Amended)
(Application No. 18584)
(Common Address: 301 -- 339 S. Damen Ave., 1853 -- 1959 W. Jackson Blvd. And 1840 -- 1958 W. Van Buren St.)

[SO2015-8469]

Be It Ordained by the City Council of the City of Chicago:

SECTION 1. Title 17 of the Municipal Code of Chicago, the Chicago Zoning Ordinance, is amended by changing all the B3-3 Community Shopping District symbols and indications as shown on Map Number 2-H in the area bounded by:

West Jackson Boulevard; a line 751.97 feet east of and parallel to the east right-of-way line of South Damen Avenue; a line 267.52 feet south of and parallel to the south right-of-way line of West Jackson Boulevard; a line 878.9 feet east of and parallel to the east right-of-way line of South Damen Avenue; West Van Buren Street; and South Damen Avenue,

to those of a C1-5 Neighborhood Commercial District, which is hereby established in the area described.

SECTION 2. Title 17 of the Municipal Code of Chicago, the Chicago Zoning Ordinance, is amended by changing all the C1-5 Neighborhood Commercial District symbols and indications as shown on Map Number 2-H in the area bounded by:

West Jackson Boulevard; a line 751.97 feet east of and parallel to the east right-of-way line of South Damen Avenue; a line 267.52 feet south of and parallel to the south right-of-way line of West Jackson Boulevard; a line 878.9 feet east of and parallel to the east right-of-way line of South Damen Avenue; West Van Buren Street; and South Damen Avenue,

to those of an Institutional Planned Development, which is hereby established in the area described, subject to such use and bulk regulations as are set forth in the attached Plan of Development.

SECTION 3. This ordinance shall take effect upon its passage and due publication.

Plan of Development Statements referred to in this ordinance read as follows:

Institutional Planned Development No. _____.

Planned Development Statements.

1. The area delineated herein as Institutional Planned Development Number _____ ("Planned Development") consists of approximately 314,519 net square feet (7.22 acres) of property which is depicted on the attached Planned Development Boundary and Property Line Map ("Property") and is owned or controlled by the applicant, Rush University Medical Center and the City of Chicago.

2. The requirements, obligations and conditions contained within this Planned Development shall be binding upon the applicant, its successors and assigns and, if different than the applicant, the legal titleholders and any ground lessors. All rights granted hereunder to the applicant shall inure to the benefit of the applicant's successors and assigns and, if different than the applicant, the legal titleholder and any ground lessors. Furthermore, pursuant to the requirements of Section 17-8-0400 of the Chicago Zoning Ordinance, the Property, at the time of application for amendments, modifications or changes (administrative, legislative or otherwise) to this Planned Development are made, shall be under single ownership or designated control. Single designated control is defined in Section 17-8-0400 of the Zoning Ordinance.

3. All applicable official reviews, approvals or permits are required to be obtained by the applicant or its successors, assignees or grantees. Any dedication or vacation of streets or alleys or grants of easements or any adjustment of the right-of-way shall require a separate submittal to the Department of Transportation on behalf of the applicant or its successors, assign or grantees.

   Any requests for grants of privilege, or any items encroaching on the public way, shall be in compliance with the plans, and subject to review and approval by the Department of Business Affairs and Consumer Protection.

   Ingress or egress shall be pursuant to the plans and may be subject to the review and approval of the Departments of Planning and Development and Transportation. Closure of all or any public street or alley during demolition or construction shall be subject to the review and approval of the Department of Transportation.

   All work proposed in the public way must be designed and constructed in accordance with the Department of Transportation Construction Standards for Work in the Public Way and in compliance with the Municipal Code of the City of Chicago. Prior to the issuance of any Part II Approval, the submitted plans must be approved by the Department of Transportation.

   A traffic study must be conducted and submitted to the Department of Transportation prior to initiation of each project phase, including Phase 1. This traffic study may recommend infrastructure improvements or modifications to site access that must be implemented as part of the construction of that phase.

4. This Plan of Development consists of these 17 Statements and:

   Bulk Regulations and Data Table, Existing Zoning Map, Existing Land-Use Map, Planned Development and Property Line Map, Site Plan, Site Plan -- Phase 1 Building Landscape Plan, Green Roof Plan, and Building Elevation; Phase 1 Building -- East, South, West and North; Phasing -- Pre-Phase 1 Temporary Parking Lot, Phasing Plan: Phase 1; Phasing -- Phase 2, Phasing -- Phase 3, Phasing -- Phase 4, all prepared by Ayers Saint Gross Architects and dated January 21, 2016.

   In any instance where a provision of this Planned Development conflicts with the Chicago Building Code, the Building Code shall control. This Planned Development conforms to the intent and purpose of the Zoning Ordinance, and all requirements thereto, and satisfies the established criteria for approval as a Planned Development. In case of a conflict between the terms of this Planned Development Ordinance and the Zoning Ordinance, this Planned Development Ordinance shall control.

5. The following uses are permitted in the area delineated herein as an Institutional Planned Development:

   colleges and universities; cultural exhibits and libraries; daycare; hospital; parks and recreation; business support services; eating and drinking establishments; financial services, including but not limited to ATM facility; food and beverage retail sales; medical service; office; parking -- accessory and non-accessory; personal service; retail sales, general; children's play center; wireless communication facilities.

   Housing for medical students, used primarily for student housing, which will be classified in the 'group living' category, but may provide in-unit kitchens.

6. On-premises signs and temporary signs, such as construction and marketing signs, shall be permitted within the Planned Development, subject to the review and approval of the Department of Planning and Development. Off-premises signs are prohibited within the boundary of the Planned Development.

7. For purposes of height measurement, the definitions in the Zoning Ordinance shall apply. The height of any building shall also be subject to height limitations established by the Federal Aviation Administration.

8. The maximum permitted Floor Area Ratio ("FAR") for the site shall be in accordance with the attached Bulk Regulations Table. For the purposes of FAR calculations and measurements, the definitions in the Zoning Ordinance shall apply. The permitted FAR identified in the Bulk Regulations Table has been determined using a net site area of 314,519 square feet.

9. Development shall occur in phases, as follows:

Pre-Phase 1 Temporary Parking Lot:

-- Construction shall be initiated within six years of the effective date of this Planned Development.

-- The Temporary Parking Lot shall have a maximum of 300 parking spaces.

Phase 1:

-- Construction shall be initiated within six years of the effective date of this Planned Development.

-- Phase 1 will include a mixed-use building of approximately 350,000 square feet with educational, office, community health, conference and meeting uses with ground floor service and food oriented retail.

Phase 2:

-- Construction shall be initiated within three to five years of the effective date of completion of Phase 1.

-- Phase 2 will include a mixed-use building of approximately 350,000 square feet with educational, office, community health, conference and meeting uses with ground floor service and food oriented retail.

Phase 3:

-- Construction shall be initiated within three to five years of the effective date of completion of Phase 2.

-- Phase 3 will include a building of approximately 375,000 square feet with student housing.

Phase 4:

-- Construction shall be initiated within three to five years of the effective date of completion of Phase 3.

-- Phase 4 will include a mixed-use building of approximately 350,000 square feet with educational, office, community health, conference and meeting uses with ground floor service and food oriented retail. The fully developed site will also include the creation of open space at its center.

Prior to review and determination pursuant to Section 17-13-0610 of the Zoning Ordinance (other than alterations to existing buildings which do not increase their height or alter their footprint), a site plan for proposed phases or development areas, including parking areas (a "Site Plan"), shall be submitted by the applicant or with the applicant's written approval. No Part II Approval for work for which a Site Plan must be submitted to the Zoning Administrator shall be granted until the Site Plan has been approved by the Zoning Administrator ("Site Plan Approval").

After Site Plan Approval, an approved Site Plan may be changed or modified pursuant to the provisions of Statement 13.

Following Site Plan Approval, an approved Site Plan shall be kept on permanent file with the Department of Planning and Development and shall be an integral part of this Planned Development.

If an approved Site Plan (including proposed signs) conflicts with these Statements, the Bulk Regulations and Data Table or the Planned Development Exhibits, the approved Site Plan shall control, provided that the overall maximum FAR shall not be increased. Except as otherwise provided in these Statements, a Site Plan and the Site Plan Approval process shall comply with Section 17-13-0800 of the Zoning Ordinance. Site Plans may be limited to specific areas.

10. Upon review and determination, "Part II Review", pursuant to Section 17-13-0610 of the Zoning Ordinance, a Part II Review fee shall be assessed by the Department of Planning and Development. The fee, as determined by staff at the time, is final and binding on the applicant and must be paid to the Department of Revenue prior to the issuance of any Part II Approval.

11. The site and landscape plans shall be in substantial conformance with the Landscape Ordinance and any other corresponding regulations and guidelines. Final landscape plan review and approval will be by the Department of Planning and Development. Any interim reviews associated with site plan review or Part II Reviews, are conditional until final Part II Approval.

12. The applicant shall comply with Rules and Regulations for the Maintenance of Stockpiles promulgated by the Commissioners of the Department of Streets and Sanitation and the Department of Fleet and Facility Management, under Section 13-32-125 of the Municipal Code, or any other provision of that Code.

13. The terms and conditions of development under this Planned Development ordinance may be modified administratively (including permitted uses), pursuant to Section 17-13-0611-A of the Zoning Ordinance by the Zoning Administrator upon the application for such a modification by the applicant, its successors and assigns and, if different than the applicant, the legal titleholders and any ground lessors.

The Zoning Administrator may administratively add permitted uses, before or after Site Plan Approval (notwithstanding the timing provisions contained in Section 9).

The Zoning Administrator may administratively allow signage (notwithstanding Section 6).

14. The applicant acknowledges that it is in the public interest to design, construct and maintain the project in a manner which promotes, enables and maximizes universal access throughout the Property. Plans for all buildings and improvements on the Property shall be reviewed and approved by the Mayor's Office for People with Disabilities to ensure compliance with all applicable laws and regulations related to access for persons with disabilities and to promote the highest standard of accessibility.

15. The applicant acknowledges that it is in the public interest to design, construct, renovate and maintain all buildings in a manner that provides healthier indoor environments, reduces operating costs and conserves energy and natural resources. All phases of the project will satisfy the requirements of the current Sustainable Development Policy. Aspects of the proposed Planned Development that bring it into compliance with the Sustainable Development Policy include the following:

    Building(s) shall obtain LEED, Energy Star, Chicago Green Homes, or Green Globes certification and will include a green roof for at least 25 percent of the net roof area (excluding parking decks with rooftop parking).

16. The site will contain apartment dormitories (including married student apartments) used primarily for student housing and will be classified in the 'group living' category, but may provide in-unit kitchens and need not provide communal dining areas. Also, the units may be used for non-student housing on an as-needed bases, for example for residence advisors, prospective student visitors, visiting lecturers, and temporary staff accommodations.

17. This Planned Development shall be governed by Section 17-13-0612 of the Zoning Ordinance. Should this Planned Development ordinance lapse, the Commissioner of the Department of Planning and Development shall initiate a zoning map amendment to rezone the Property to the pre-existing C1-5 Neighborhood Commercial District.

[Existing Zoning Map; Existing Land-Use Map; Boundary and Property Line Map; Site Plans; Landscape Plan; Green Roof Plan -- Phase 1; Building Elevations -- Phase 1 Building; Phasing -- Pre-Phase 1 Temporary Parking Lot; and Phases 1, 2, 3 and 4 Phasing referred to in these Plan of Development Statements printed on pages 18876 through 18891 of this *Journal*.]

Bulk Regulations and Data Table referred to in these Plan of Development Statements read as follows:

Institutional Planned Development No. _____.


Bulk Regulations And Data Table.

Gross Site Area:	383,594 square feet (8.81 acres)
Area in Adjoining Right-of-Way:	69,075 square feet (1.59 acres)
Net Site Area:	314,519 square feet (7.22 acres)
Maximum Floor Area Ratio (FAR):	5.0
Maximum Number of Dormitory Units:	
Phases 2, 3 and 4:	300
Temporary Parking:	
Maximum Number of Off-Street Parking Spaces for Temporary Parking Lots:	
Pre-Phase 1 Parking Lot:	300 spaces maximum
Phase 1 Temporary Parking Lot:	200 spaces maximum
Phase 2 Temporary Parking Lot:	125 spaces maximum
Phase 3 Temporary Parking Lot:	125 spaces maximum
Permanent Parking:	
Minimum Number of Off-Street Parking Spaces:	
Phase 1 Building:	200 spaces minimum
Subsequent Phases (collectively):	600 spaces minimum


Minimum Permanent Parking Spaces (entire PD):	800 spaces minimum
Minimum Number of Loading Berths:	
Phase 1:	2 berth(s) per building (10 feet x 25 feet)
Subsequent Phases:	1 berth(s) per building (10 feet x 25 feet)
Minimum Number of Bicycle Spaces:	
Phase 1:	50 spaces
Subsequent Phases (collectively):	150 spaces
Maximum Number of Bicycle Spaces (entire PD):	200 bicycle spaces
Minimum Setbacks from Peripheral (public way adjoining) Property Lines:	
Front (Jackson Boulevard):	0 feet
Side (east):	0 feet
Side (Damen Avenue):	0 feet
Rear (Van Buren Street):	0 feet
Maximum Building Height:	
Phase 1:	250 feet
Subsequent Phases:	275 feet
Green Roof:	
Phase 1:	25 percent of net roof area
Subsequent Phases (collectively):	25 percent of net roof area

EXISTING ZONING MAP

FINAL FOR PUBLICATION

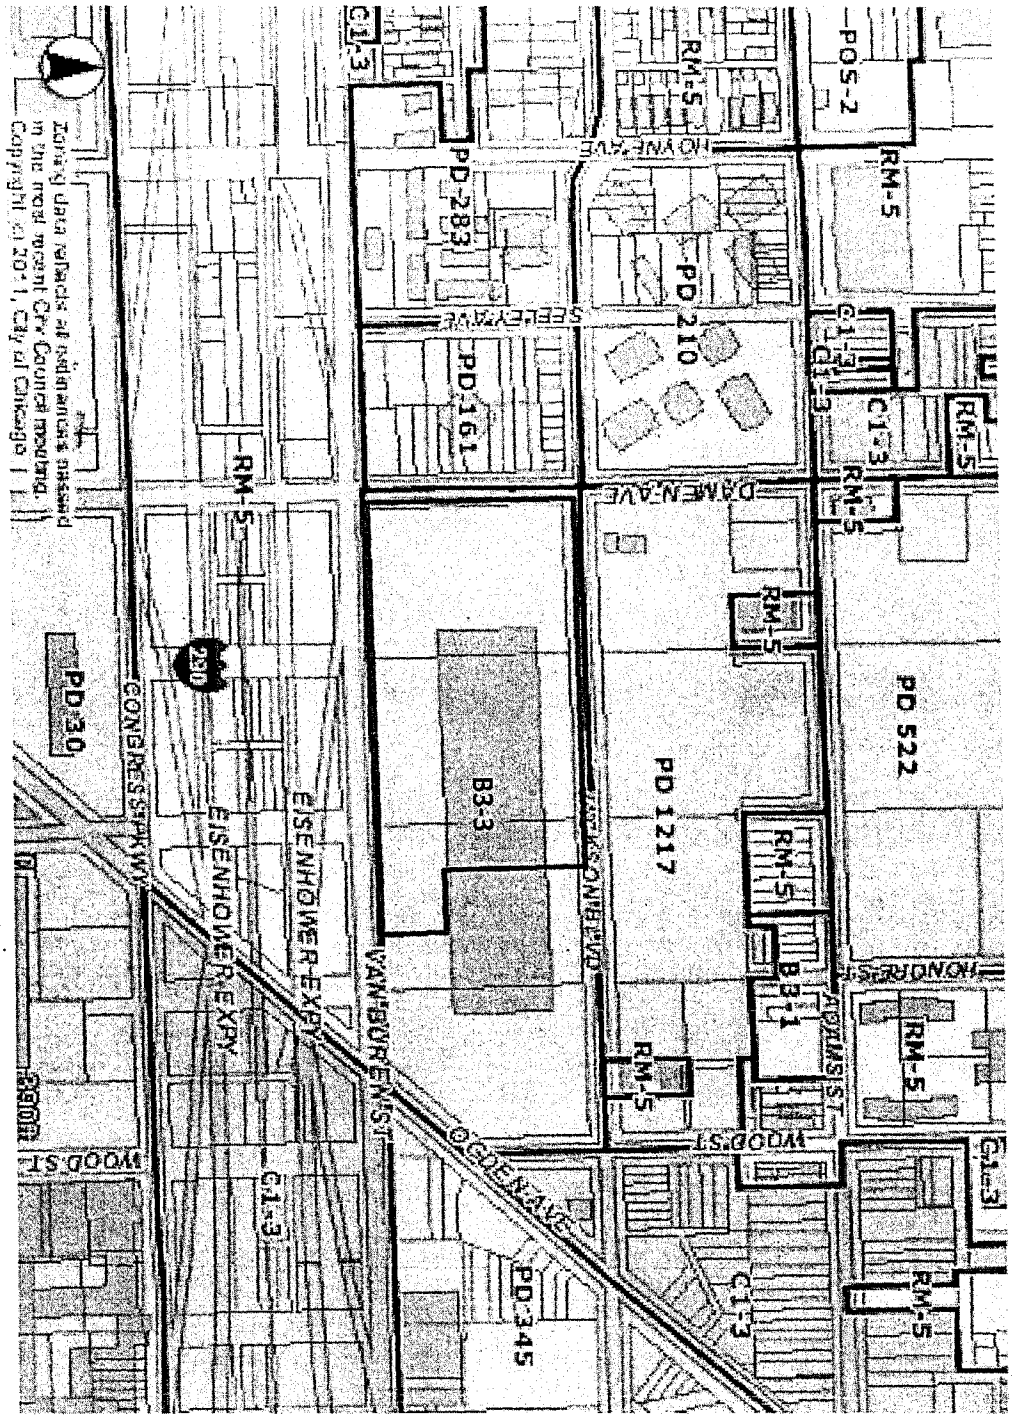


AYERS SAINT GROSS	Ayers Saint Gross 1040 Hull Street, Suite 100 Baltimore, MD 21230 O: 410 347 8500	Applicant: Address: Introduction Date: Plan Commission Date:	Rush University Medical Center 301-339 S. Damen Ave. ; 1853-1959 W. Jackson Blvd. ; 1840-1958 W. Van Buren St. December 9, 2015 January 21, 2016	EXISTING ZONING MAP Scale: NTS	AS1.01

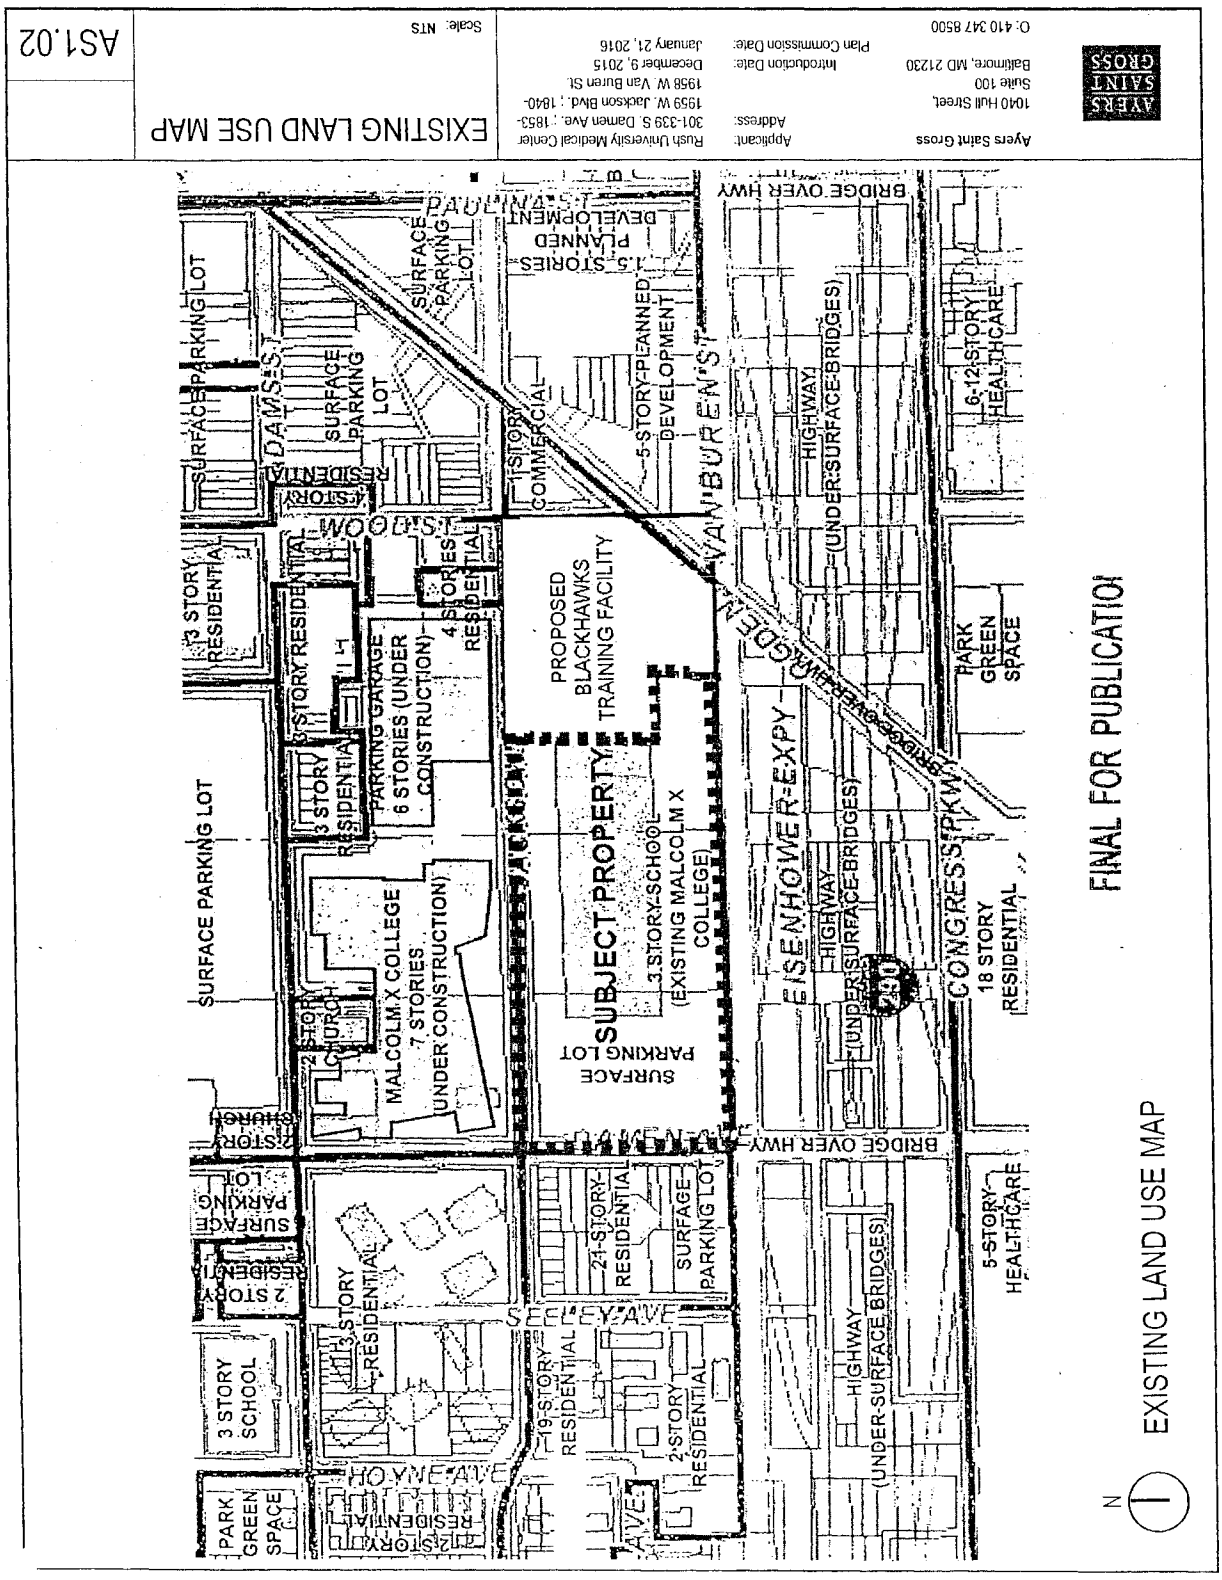

FINAL FOR PUBLICATION


PLANNED DEVELOPMENT BOUNDARY AND PROPERTY LINE MAP

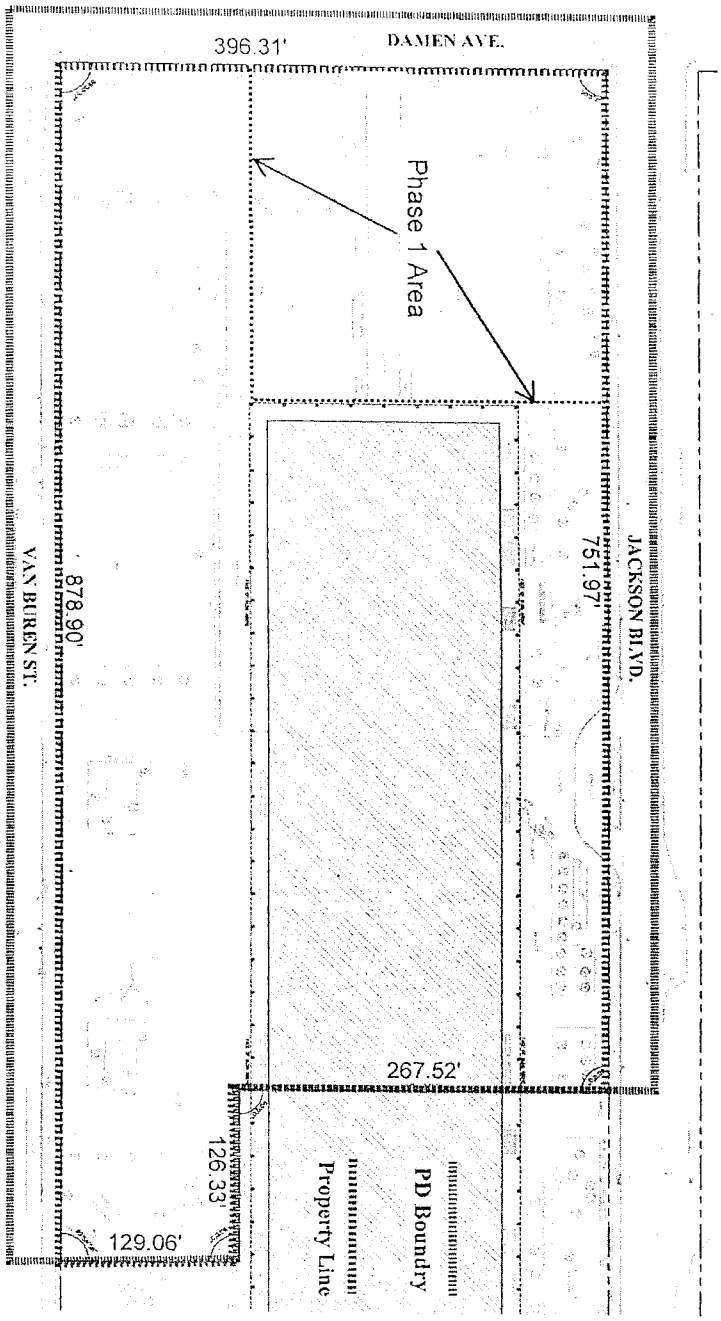


FINAL FOR PUBLICATION

FINAL FOR PUBLICATION

AYERS SAINT GROSS	Ayers Saint Gross 1040 Hull Street, Suite 100 Baltimore, MD 21230 O: 410 347 8500	Applicant: Rush University Medical Center Address: 301-339 S. Damen Ave. ; 1853-1959 W. Jackson Blvd. ; 1840-1958 W. Van Buren St. Introduction Date: December 9, 2015 Plan Commission Date: January 21, 2016	PD BOUNDARY AND PROPERTY LINE MAP Scale: NTS	AS1.03

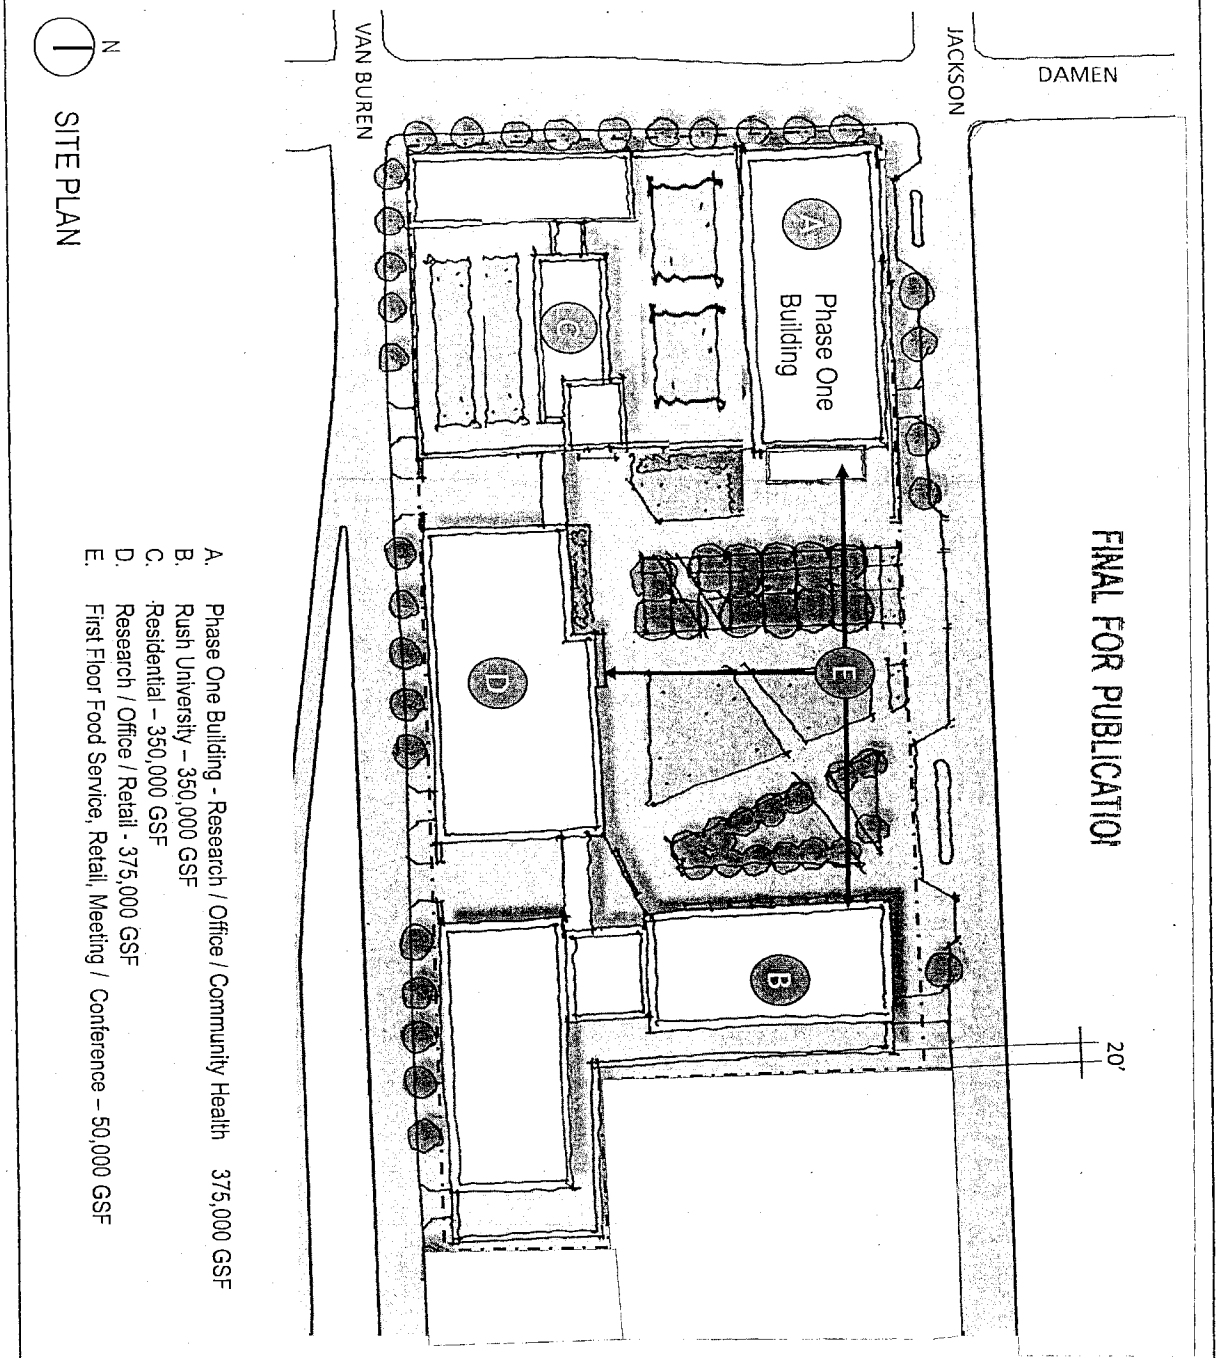

AYERS SAINT GROSS	Ayers Saint Gross 1040 Hull Street, Suite 100 Baltimore, MD 21230 O: 410 347 8500	Applicant: Rush University Medical Center Address: 301-339 S. Damen Ave. ; 1853-1959 W. Jackson Blvd. ; 1840-1958 W. Van Buren St. Introduction Date: December 9, 2015 Plan Commission Date: January 21, 2016	SITE PLAN Scale: NTS AS1.04

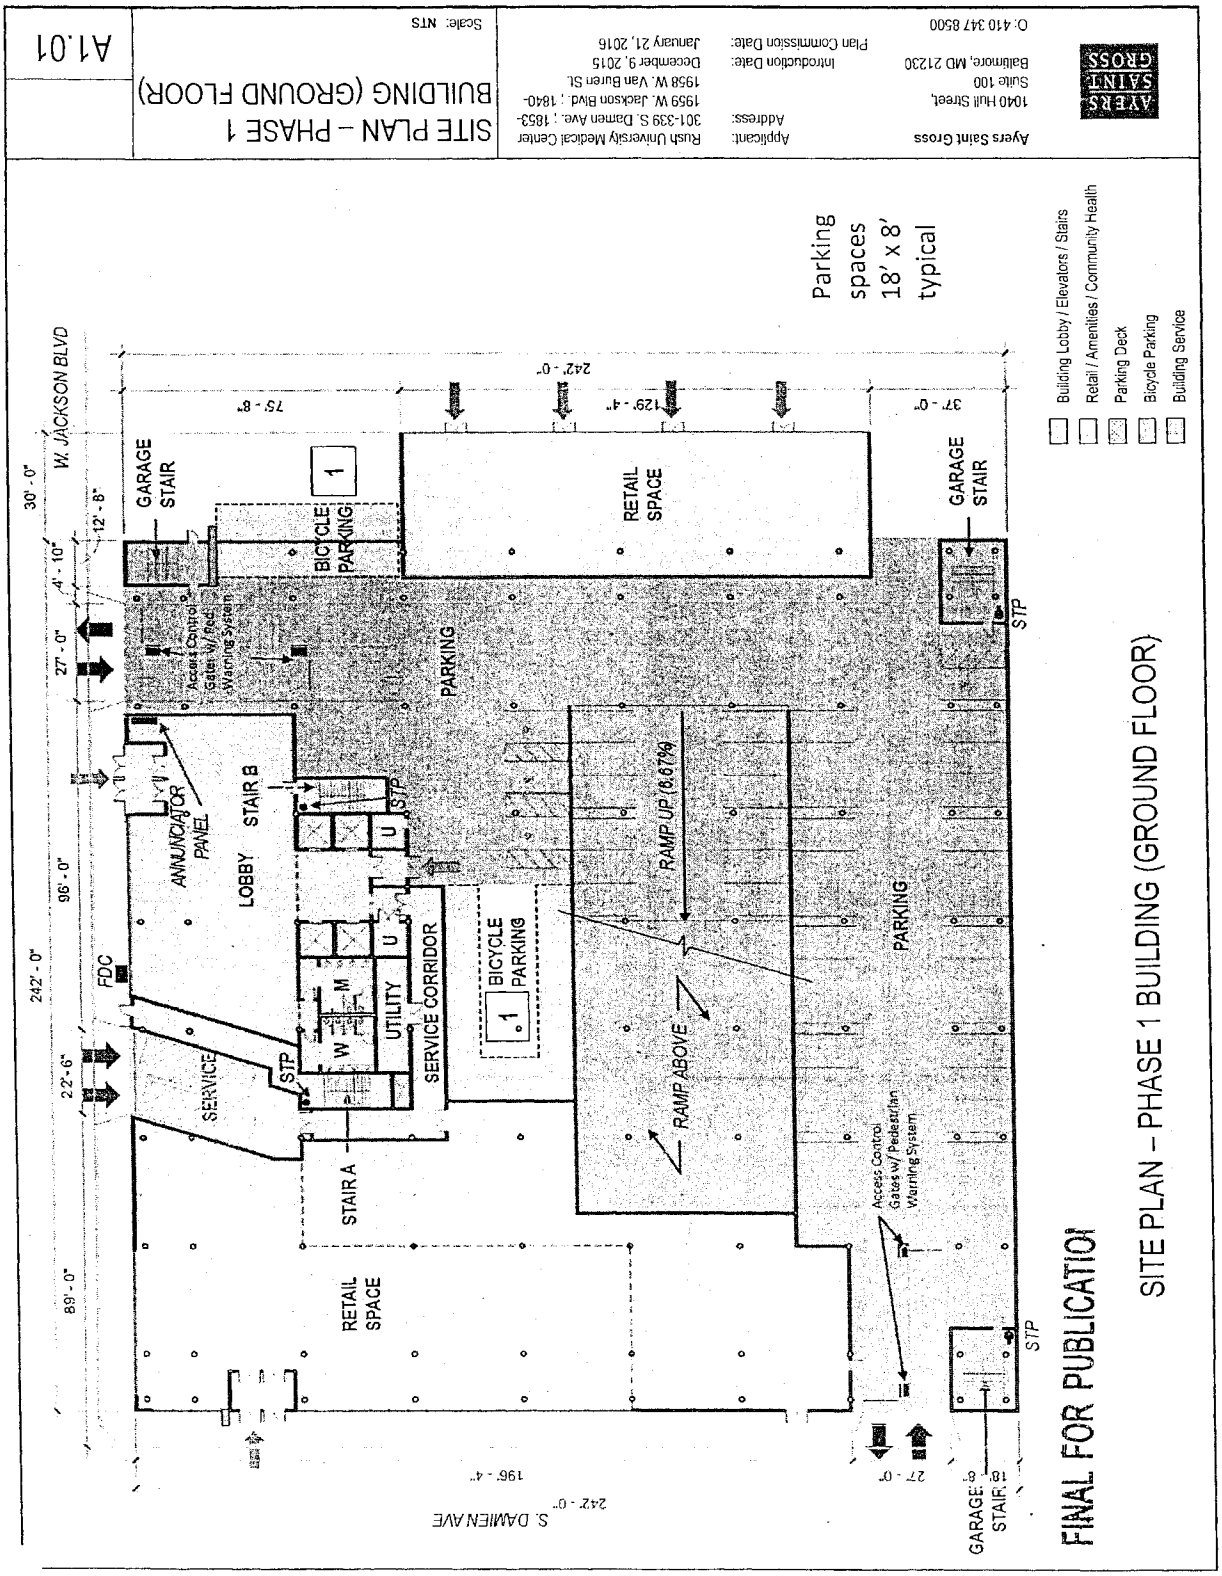

FINAL FOR PUBLICATION

FINAL FOR PUBLICATION

FINAL FOR PUBLICATION

A. Phase One Building - Research / Office / Community Health 375,000 GSF
B. Rush University – 350,000 GSF
C. Residential – 350,000 GSF
D. Research / Office / Retail - 375,000 GSF
E. First Floor Food Service, Retail, Meeting / Conference – 50,000 GSF
F. Approximately 20 Shade Trees, Grass, and Scored Concrete Pathways

N

LANDSCAPE PLAN

AS1.05


LANDSCAPE PLAN

Scale: NTS

Applicant: Rush University Medical Center
Address: 301-339 S. Damen Ave. ; 1853-1959 W. Jackson Blvd. ; 1840-1958 W. Van Buren St.
Introduction Date: December 9, 2015
Plan Commission Date: January 21, 2016


Ayers Saint Gross
1040 Hull Street, Suite 100
Baltimore, MD 21230
O: 410 347 8500

AYERS SAINT GROSS

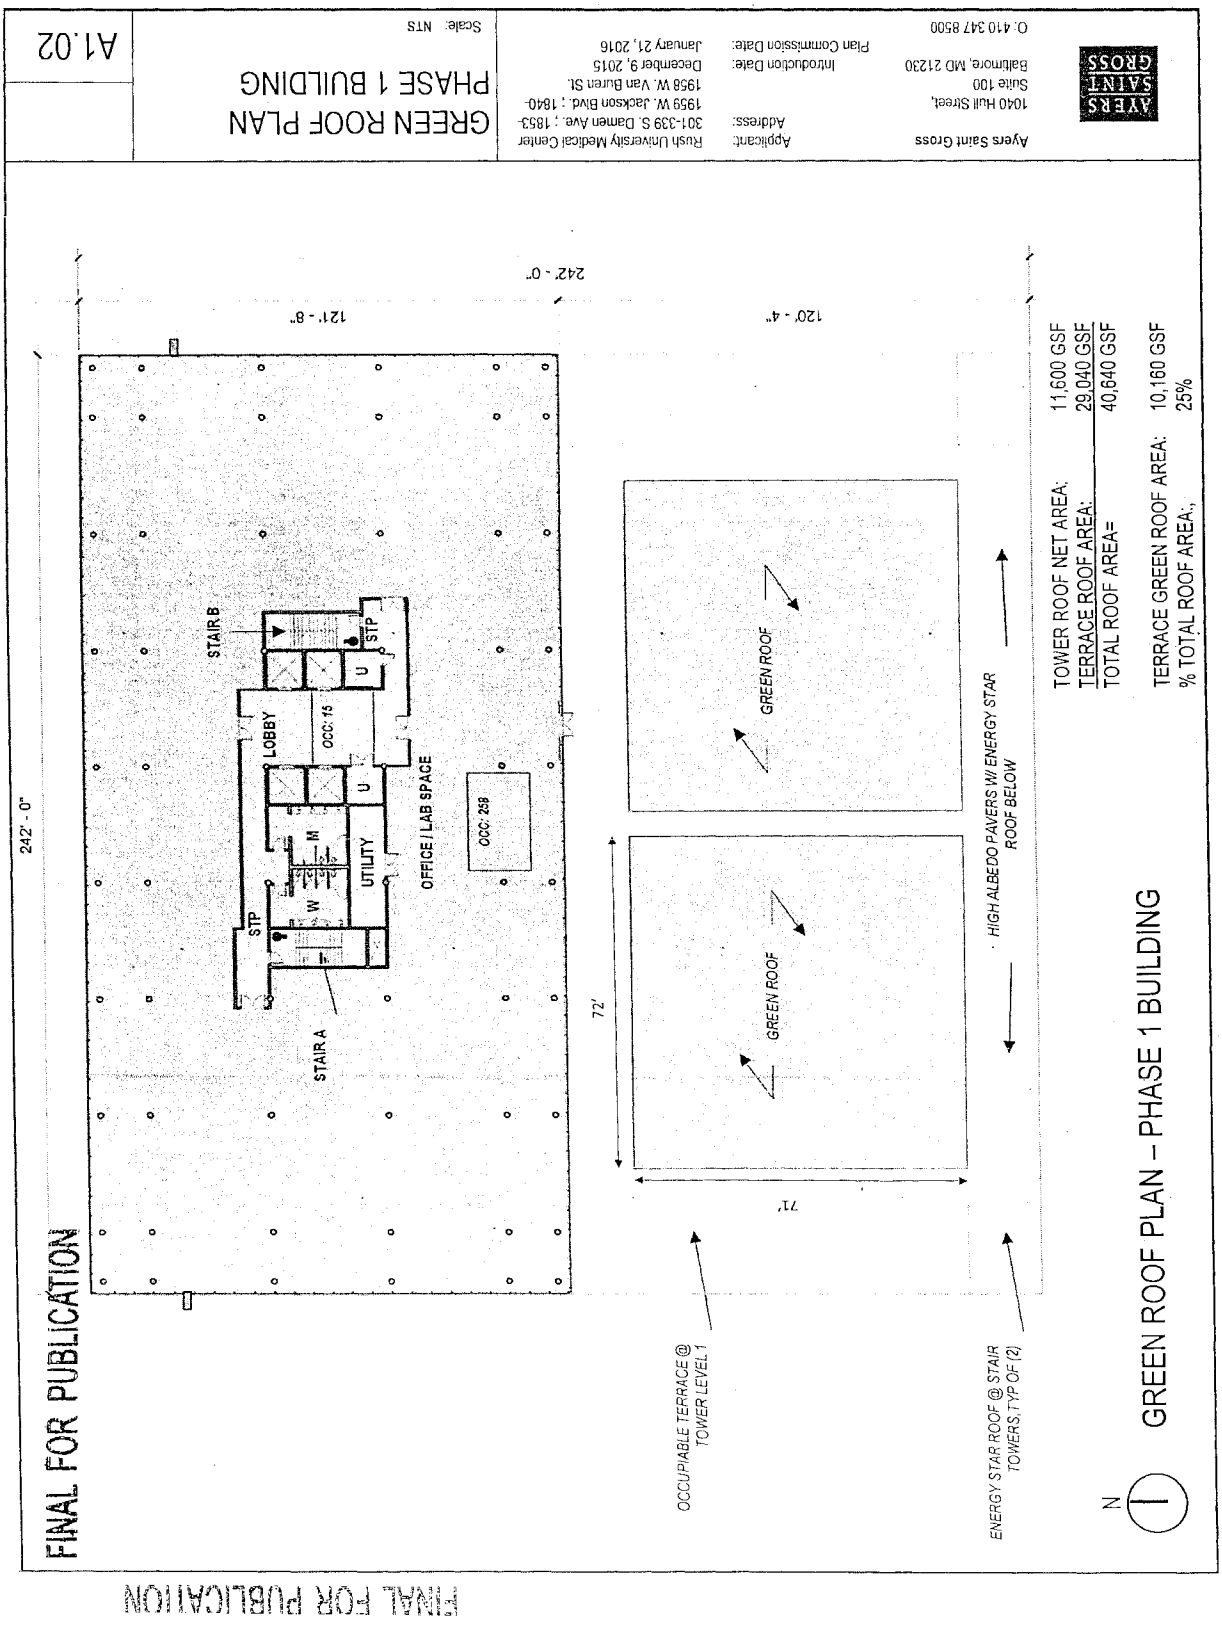
AYERS SAINT GROSS
Ayers Saint Gross
1040 Hull Street,
Suite 100
Baltimore, MD 21230
O. 410 347 8500
Applicant: Rush University Medical Center
Address: 301-339 S. Damen Ave. ; 1853-1959 W. Jackson Blvd. ; 1840-1958 W. Van Buren St.
Introduction Date: December 9, 2015
Plan Commission Date: January 21, 2016
GREEN ROOF PLAN PHASE 1 BUILDING
Scale: NTS
A1.02
FINAL FOR PUBLICATION
242' - 0"
121' - 8"
120' - 4"
STAIR B
STAIR A
LOBBY
OCC: 15
OFFICE / LAB SPACE
OCC: 259
UTILITY
STP
U
M
W
GREEN ROOF
HIGH ALBEDO PAVERS W/ ENERGY STAR ROOF BELOW
72'
71'
OCCUPIABLE TERRACE @ TOWER LEVEL 1
ENERGY STAR ROOF @ STAIR TOWERS, TYP OF (2)
TOWER ROOF NET AREA: 11,600 GSF
TERRACE ROOF AREA: 29,040 GSF
TOTAL ROOF AREA= 40,640 GSF
TERRACE GREEN ROOF AREA: 10,160 GSF
% TOTAL ROOF AREA:, 25%
N
1
GREEN ROOF PLAN – PHASE 1 BUILDING
FINAL FOR PUBLICATION

MATERIALS LEGEND:

A. METAL PANELS
B. GLASS FAÇADE WITH COLORED GLASS PANELS
C. METAL SCREEN ON PARKING DECK ELEVATIONS
D. AMENITY "STOREFRONT" ONTO CAMPUS GREEN WITH GLASS DOORS

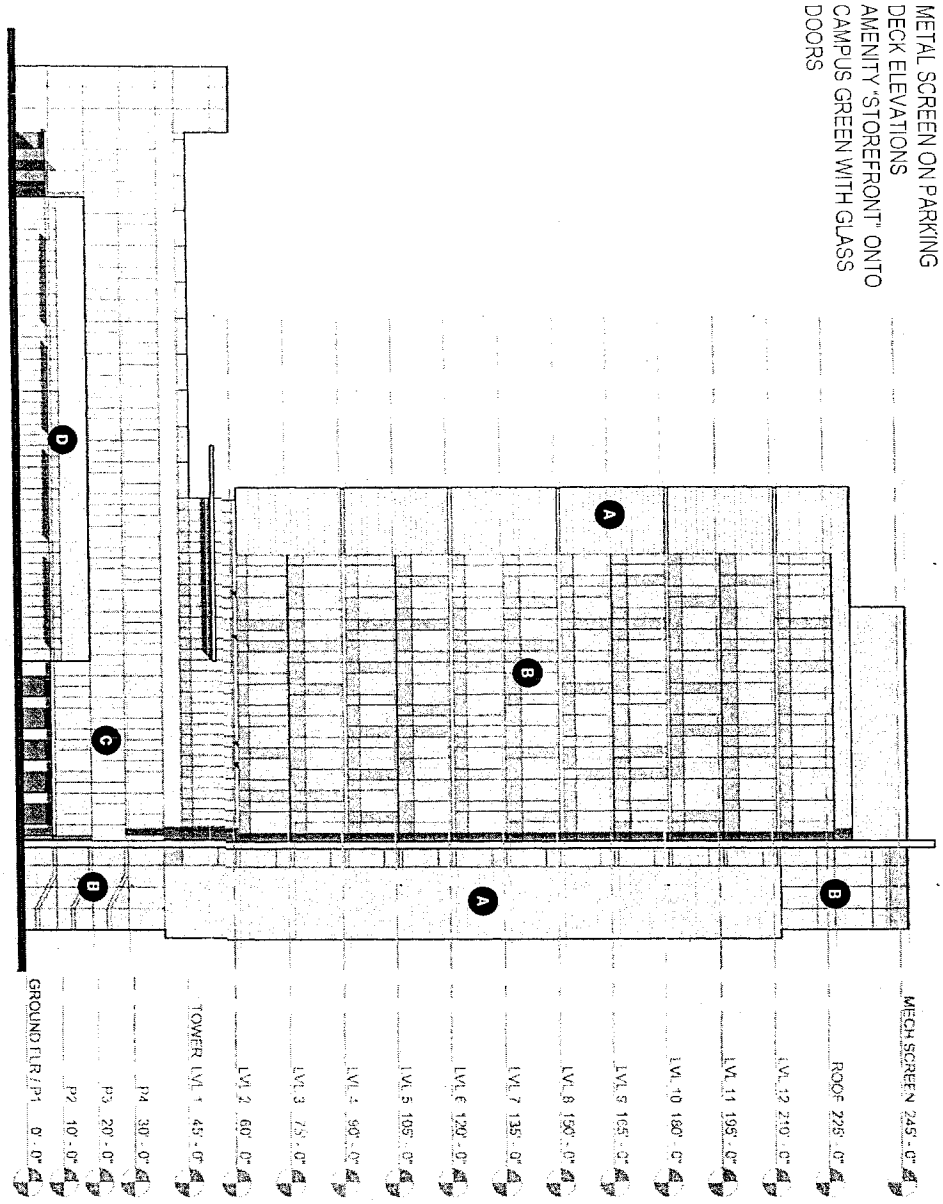



BUILDING ELEVATION – PHASE 1 BUILDING – EAST


FINAL FOR PUBLICATION


AYERS SAINT GROSS	Ayers Saint Gross 1040 Hull Street, Suite 100 Baltimore, MD 21230 O: 410 347 8500	Applicant: Rush University Medical Center Address: 301-339 S. Damen Ave. ; 1853-1959 W. Jackson Blvd. ; 1840-1958 W. Van Buren St. Introduction Date: December 9, 2015 Plan Commission Date: January 21, 2016	BUILDING ELEVATION – PHASE 1 BUILDING – EAST Scale: NTS	A2.01


FINAL FOR PUBLICATION
BUILDING ELEVATION – PHASE 1 BUILDING – SOUTH
MATERIALS LEGEND:
A. METAL PANELS
B. GLASS FAÇADE WITH COLORED GLASS PANELS
C. METAL SCREEN ON PARKING DECK ELEVATIONS
D. AMENITY "STOREFRONT" ONTO CAMPUS GREEN WITH GLASS DOORS
MECH. SCREEN 245' - 0"
ROOF 225' - 0"
LVL 12 210' - 0"
LVL 11 195' - 0"
LVL 10 180' - 0"
LVL 9 165' - 0"
LVL 8 150' - 0"
LVL 7 135' - 0"
LVL 6 120' - 0"
LVL 5 105' - 0"
LVL 4 90' - 0"
LVL 3 75' - 0"
LVL 2 60' - 0"
PH 30' - 0"
P3 15' - 0"
P2 0' - 0"
GROUND LVL 0' - 0"
A
B
C
D
BUILDING ELEVATION – PHASE 1 BUILDING – SOUTH
Scale: NTS
A2.02
Ayers Saint Gross
1040 Hull Street,
Suite 100
Baltimore, MD 21230
O: 410 347 8500
Applicant: Rush University Medical Center
Address: 301-339 S. Damen Ave. ; 1853-1959 W. Jackson Blvd. ; 1840-1958 W. Van Buren St.
Introduction Date: December 9, 2015
Plan Commission Date: January 21, 2016
FINAL FOR PUBLICATION

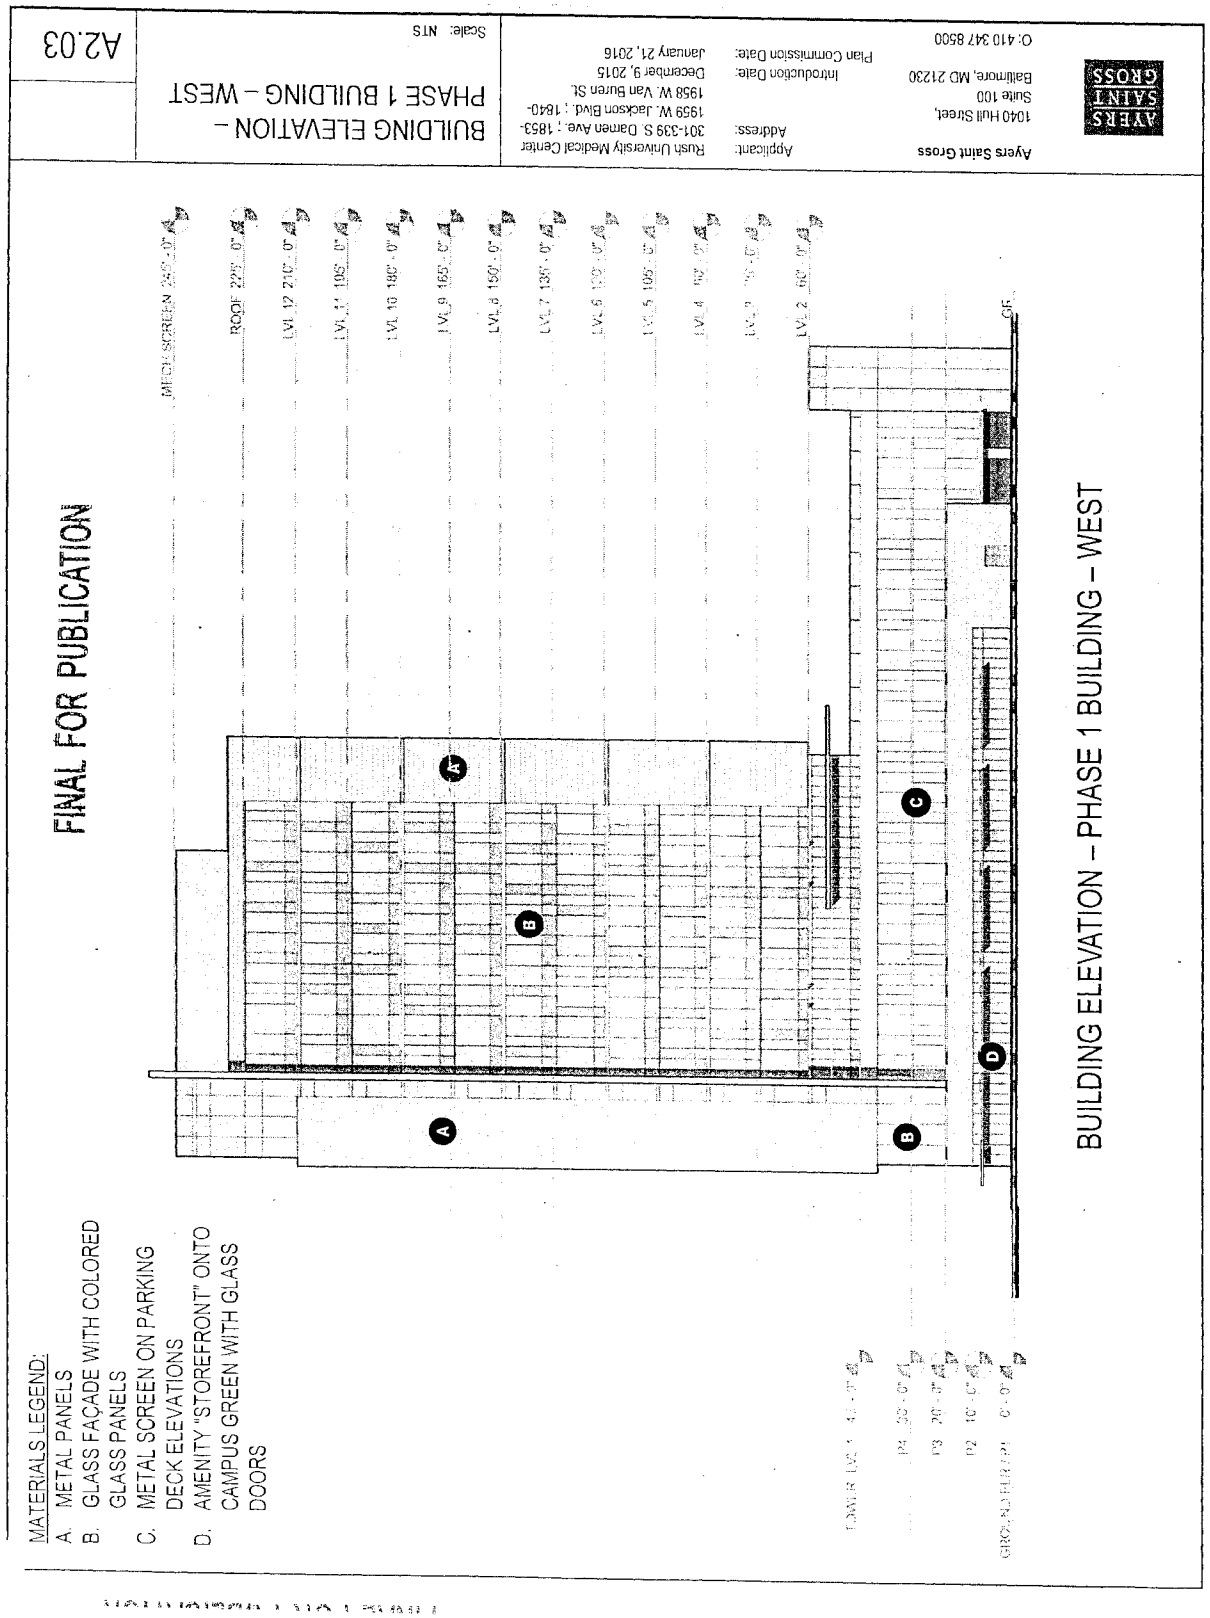
Ayers Saint Gross
1040 Hull Street,
Suite 100
Baltimore, MD 21230
O: 410 347 8500
Applicant: Rush University Medical Center
Address: 301-339 S. Damen Ave. ; 1853-1859 W. Jackson Blvd. ; 1840-1958 W. Van Buren St.
Introduction Date: December 9, 2015
Plan Commission Date: January 21, 2016
BUILDING ELEVATION – PHASE 1 BUILDING – WEST
Scale: NTS
A2.03
FINAL FOR PUBLICATION
MECH SCREEN
ROOF
LVL 12
LVL 11
LVL 10
LVL 9
LVL 8
LVL 7
LVL 6
LVL 5
LVL 4
LVL 3
LVL 2
GR
MATERIALS LEGEND:
A. METAL PANELS
B. GLASS FAÇADE WITH COLORED GLASS PANELS
C. METAL SCREEN ON PARKING DECK ELEVATIONS
D. AMENITY "STOREFRONT" ONTO CAMPUS GREEN WITH GLASS DOORS

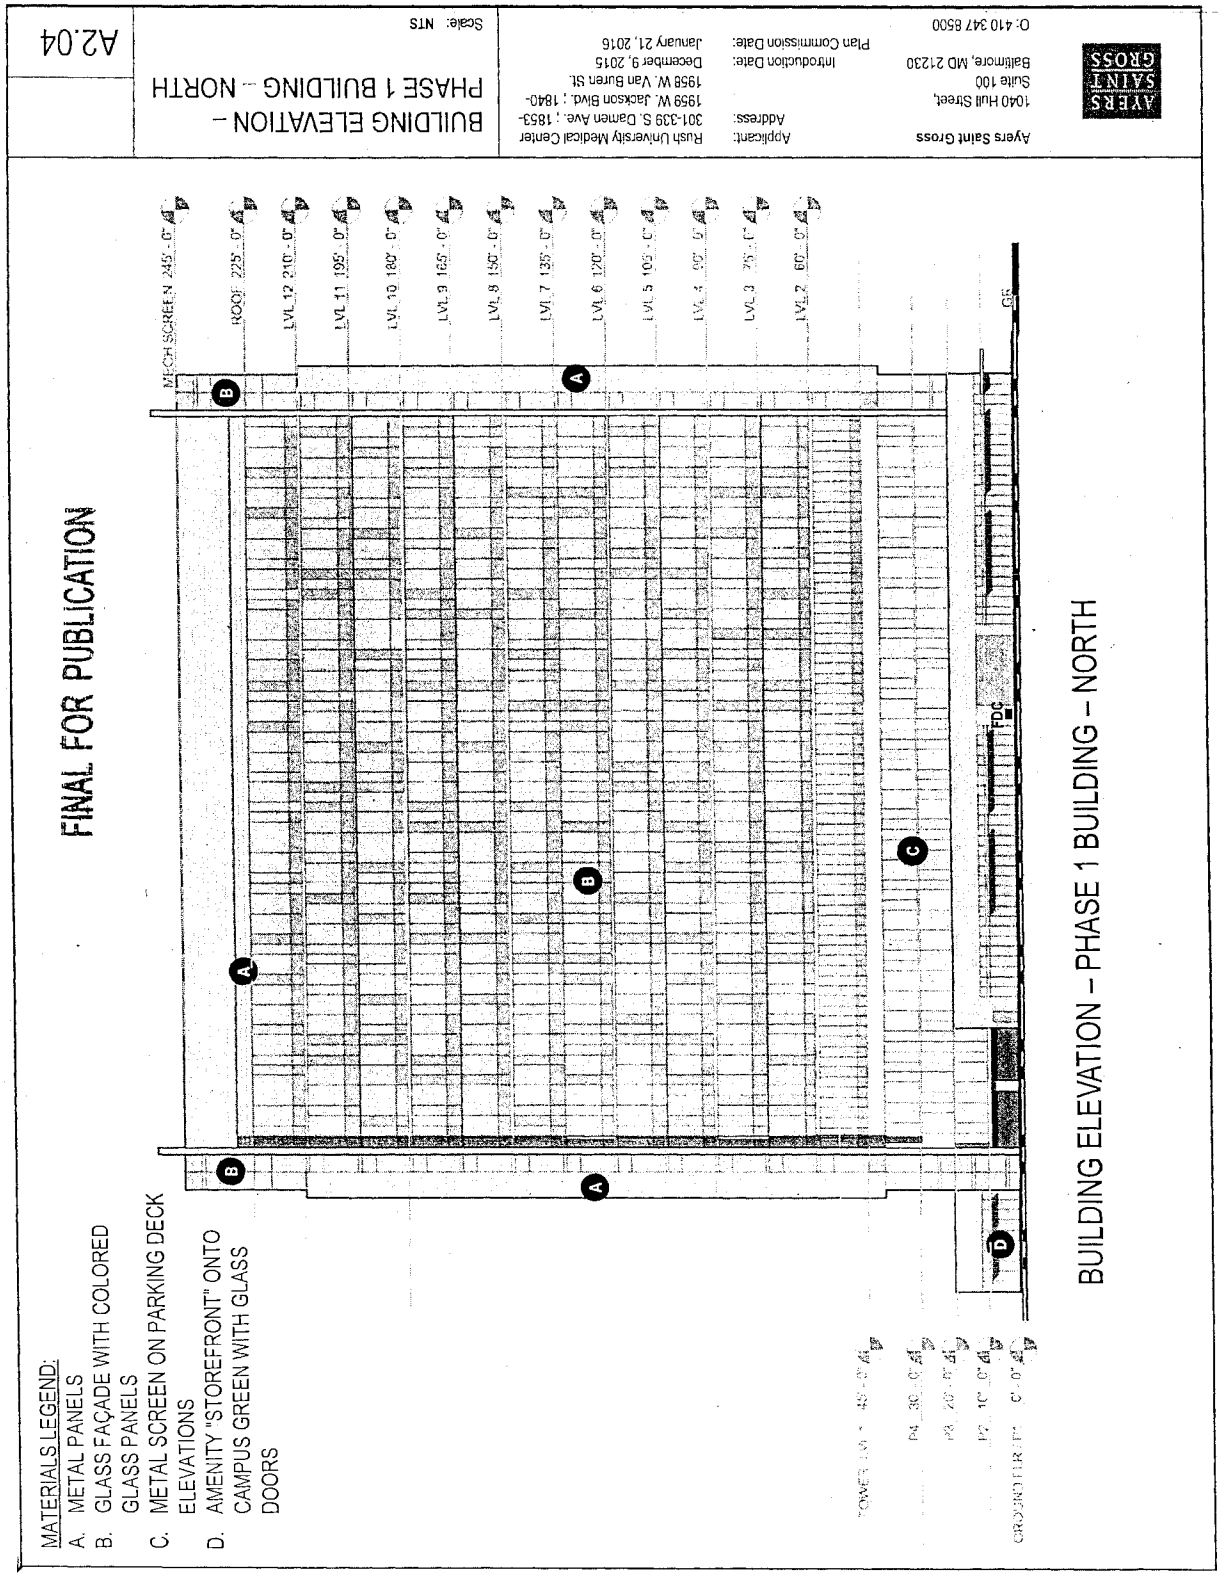
AYERS SAINT GROSS
Ayers Saint Gross
1040 Hull Street,
Suite 100
Baltimore, MD 21230
O: 410 347 8500
Applicant: Rush University Medical Center
Address: 301-339 S. Damen Ave. ; 1853-1959 W. Jackson Blvd. ; 1840-1958 W. Van Buren St.
Introduction Date: December 9, 2015
Plan Commission Date: January 21, 2016
Scale: NTS
BUILDING ELEVATION – NORTH
PHASE 1 BUILDING
A2.04
FINAL FOR PUBLICATION
MECH SCREEN 245' - 0"
ROOF 225' - 0"
LVL 12 210' - 0"
LVL 11 195' - 0"
LVL 10 180' - 0"
LVL 9 165' - 0"
LVL 8 150' - 0"
LVL 7 135' - 0"
LVL 6 120' - 0"
LVL 5 105' - 0"
LVL 4 90' - 0"
LVL 3 75' - 0"
LVL 2 60' - 0"
GS
TDC
MATERIALS LEGEND:
A. METAL PANELS
B. GLASS FAÇADE WITH COLORED GLASS PANELS
C. METAL SCREEN ON PARKING DECK ELEVATIONS
D. AMENITY "STOREFRONT" ONTO CAMPUS GREEN WITH GLASS DOORS
BUILDING ELEVATION – PHASE 1 BUILDING – NORTH

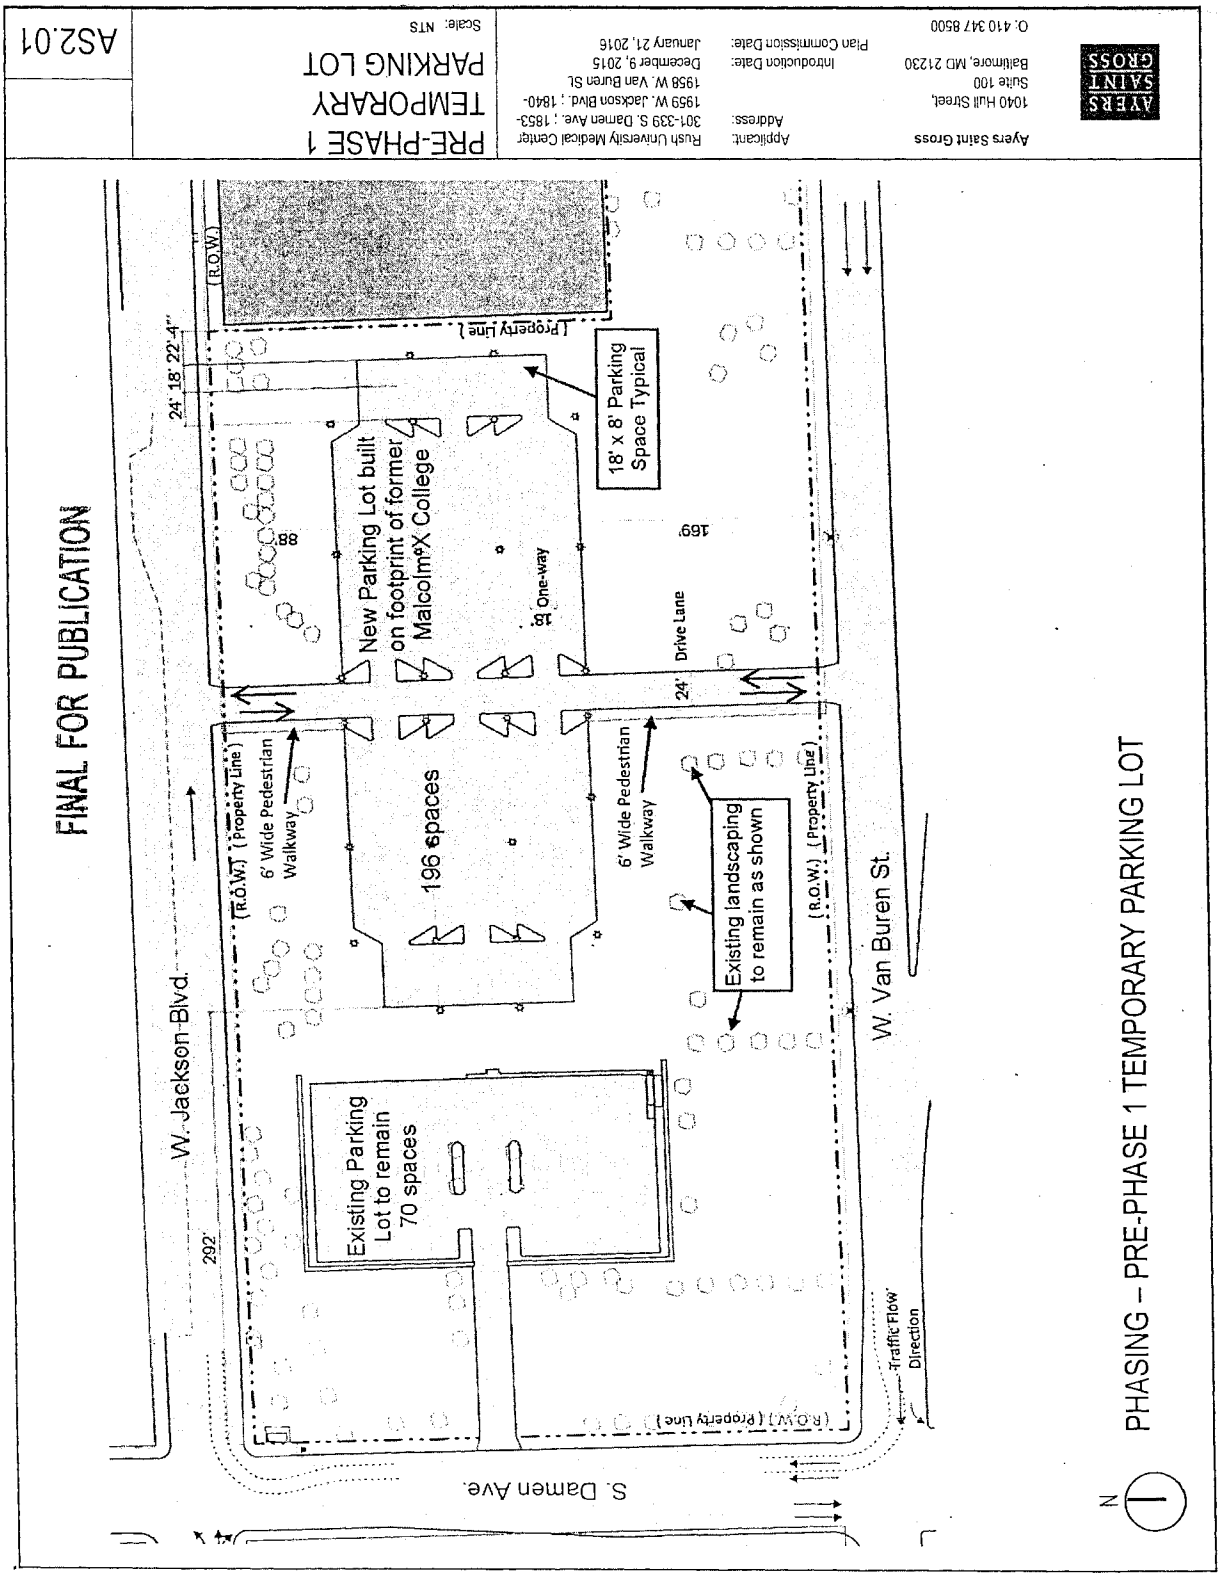
Ayers Saint Gross
1040 Hull Street,
Suite 100
Baltimore, MD 21230
O: 410 347 8500
Applicant:
Address:
Introduction Date:
Plan Commission Date:
Rush University Medical Center
301-339 S. Damen Ave. ; 1853-1959 W. Jackson Blvd. ; 1840-1958 W. Van Buren St.
December 9, 2015
January 21, 2016
PRE-PHASE 1 TEMPORARY PARKING LOT
Scale: NTS
AS2.01
FINAL FOR PUBLICATION
W. Jackson Blvd.
S. Damen Ave.
W. Van Buren St.
(R.O.W.)
(Property Line)
24' 18' 22'-4"
New Parking Lot built on footprint of former Malcolm X College
18' x 8' Parking Space Typical
18' One-way
24' Drive Lane
169'
88'
6' Wide Pedestrian Walkway
196 spaces
Existing landscaping to remain as shown
Existing Parking Lot to remain 70 spaces
292'
Traffic Flow Direction
PHASING – PRE-PHASE 1 TEMPORARY PARKING LOT
N

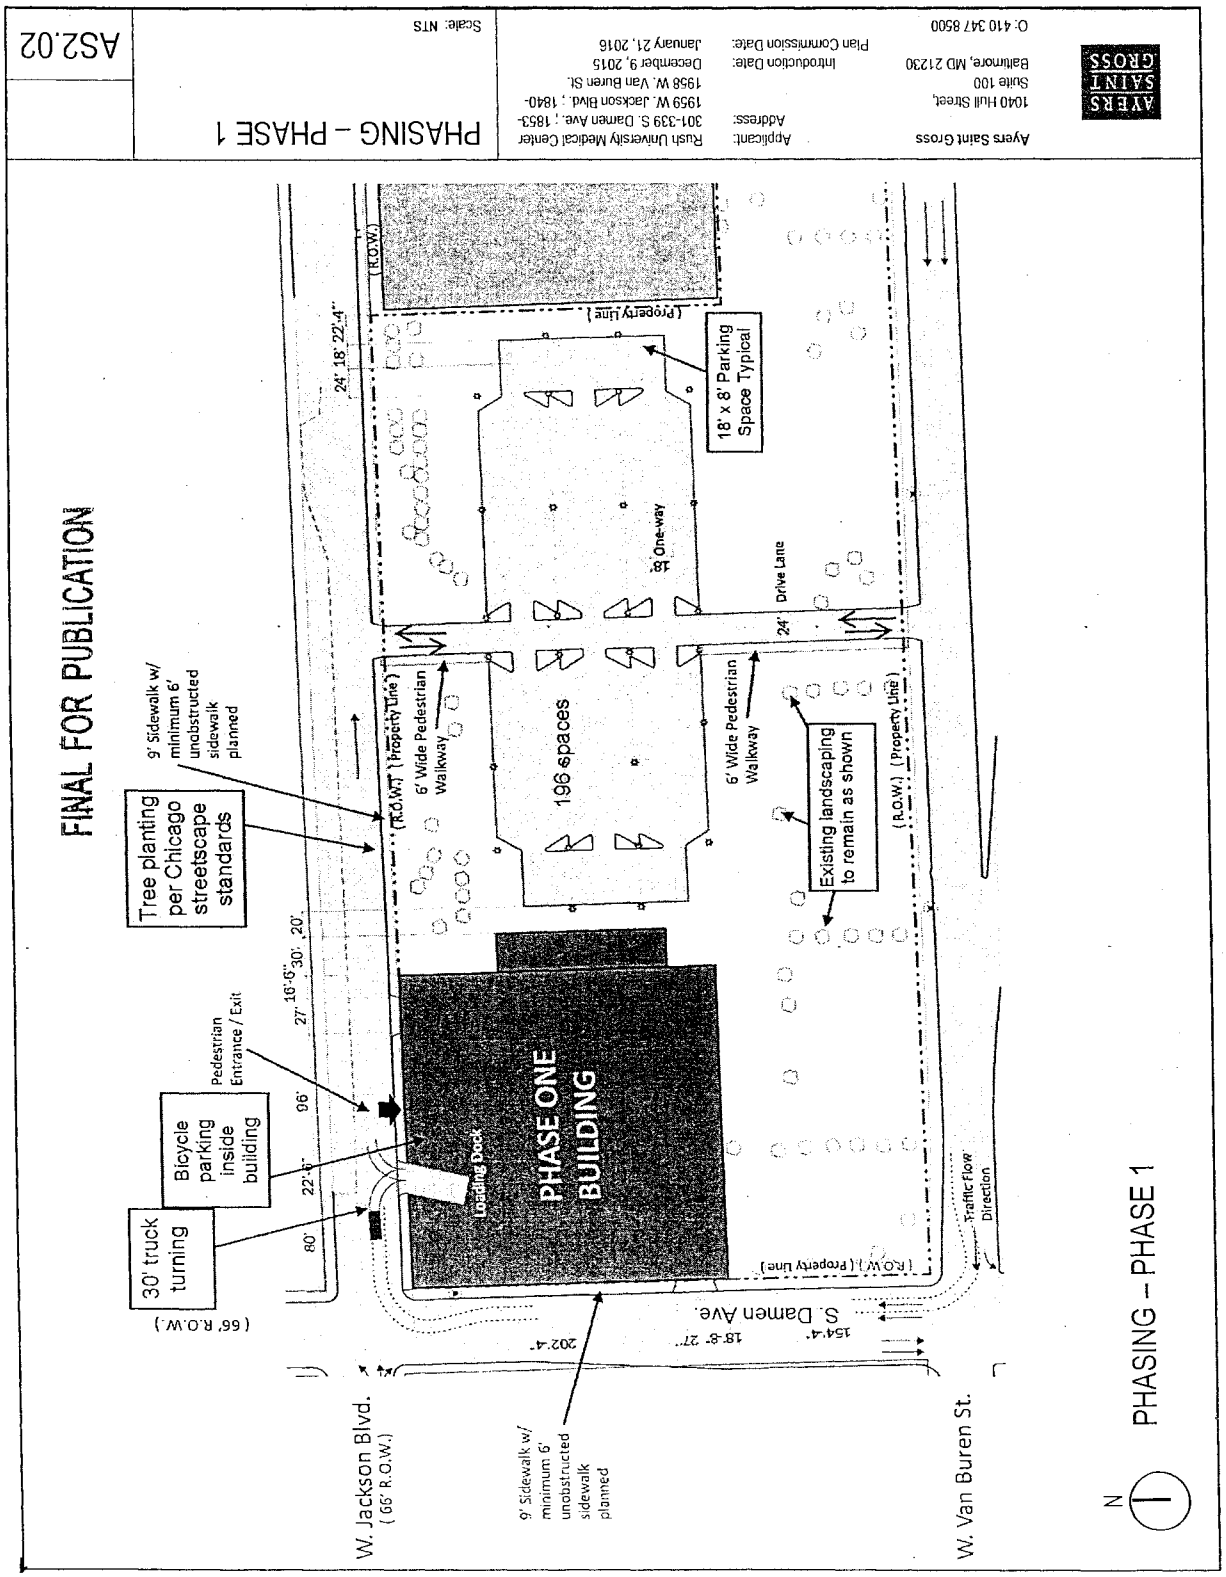
AS2.02
PHASING – PHASE 1
Scale: NTS
Ayers Saint Gross
1040 Hull Street,
Suite 100
Baltimore, MD 21230
O: 410 347 8500
Applicant: Rush University Medical Center
Address: 301-339 S. Damen Ave. ; 1853-1959 W. Jackson Blvd. ; 1840-1958 W. Van Buren St.
Introduction Date: December 9, 2015
Plan Commission Date: January 21, 2016
FINAL FOR PUBLICATION
PHASE ONE BUILDING
196 spaces
18' x 8' Parking Space Typical
6' Wide Pedestrian Walkway
Existing landscaping to remain as shown
Drive Lane
18' One-way
Loading Dock
Pedestrian Entrance / Exit
Bicycle parking inside building
30' truck turning
Tree planting per Chicago streetscape standards
9' Sidewalk w/ minimum 6' unobstructed sidewalk planned
Traffic Flow Direction
W. Jackson Blvd. (66' R.O.W.)
W. Van Buren St.
S. Damen Ave.
(R.O.W.) (Property Line)
(Property Line) (R.O.W.)
(66' R.O.W.)
202.4'
154.4'
18'-8"
27'
16'-6"
30'
20'
24'
24' 18' 22.4'
80'
96'
22'-6"
N

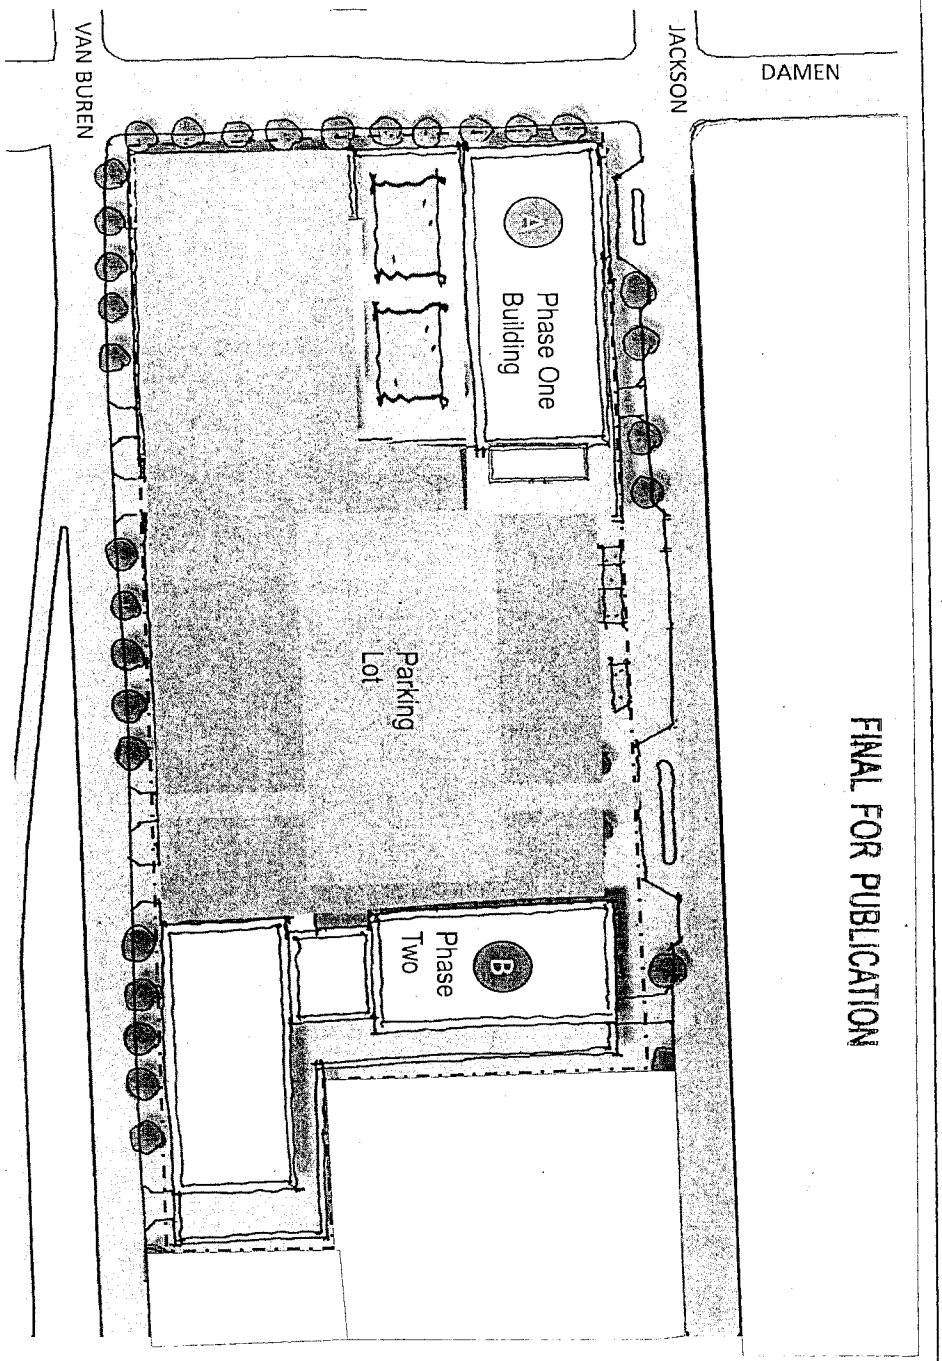


N

PHASING – PHASE 2

A. Phase One Building - Research / Office / Community Health 375,000 GSF
B. Rush University – 350,000 GSF

AYERS SAINT GROSS	Ayers Saint Gross 1040 Hull Street, Suite 100 Baltimore, MD 21230 O: 410 347 8500	Applicant: Rush University Medical Center Address: 301-339 S. Damen Ave. ; 1853-1959 W. Jackson Blvd. ; 1840-1958 W. Van Buren St. Introduction Date: December 9, 2015 Plan Commission Date: January 21, 2016	PHASING – PHASE 2 Scale: NTS	AS2.03

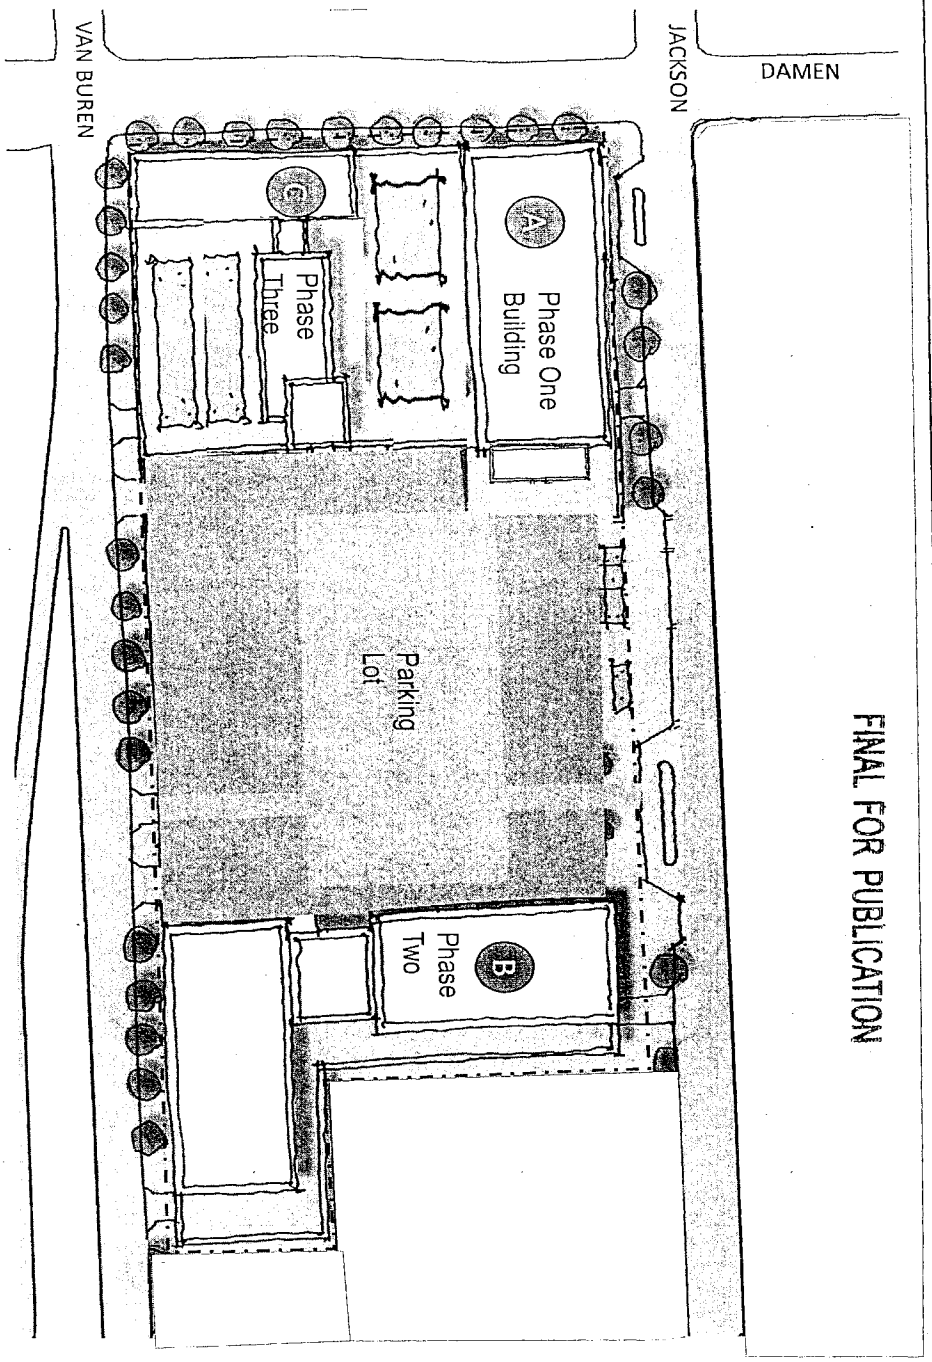

PHASING – PHASE 3

A. Phase One Building - Research / Office / Community Health 375,000 GSF
B. Rush University – 350,000 GSF
C. Residential – 350,000 GSF

AYERS SAINT GROSS


Ayers Saint Gross
1040 Hull Street,
Suite 100
Baltimore, MD 21230
O: 410 347 8500

Applicant: Rush University Medical Center
Address: 301-339 S. Damen Ave. ; 1853-1959 W. Jackson Blvd. ; 1840-1958 W. Van Buren St.
Introduction Date: December 9, 2015
Plan Commission Date: January 21, 2016

PHASING – PHASE 3

Scale: NTS

AS2.04

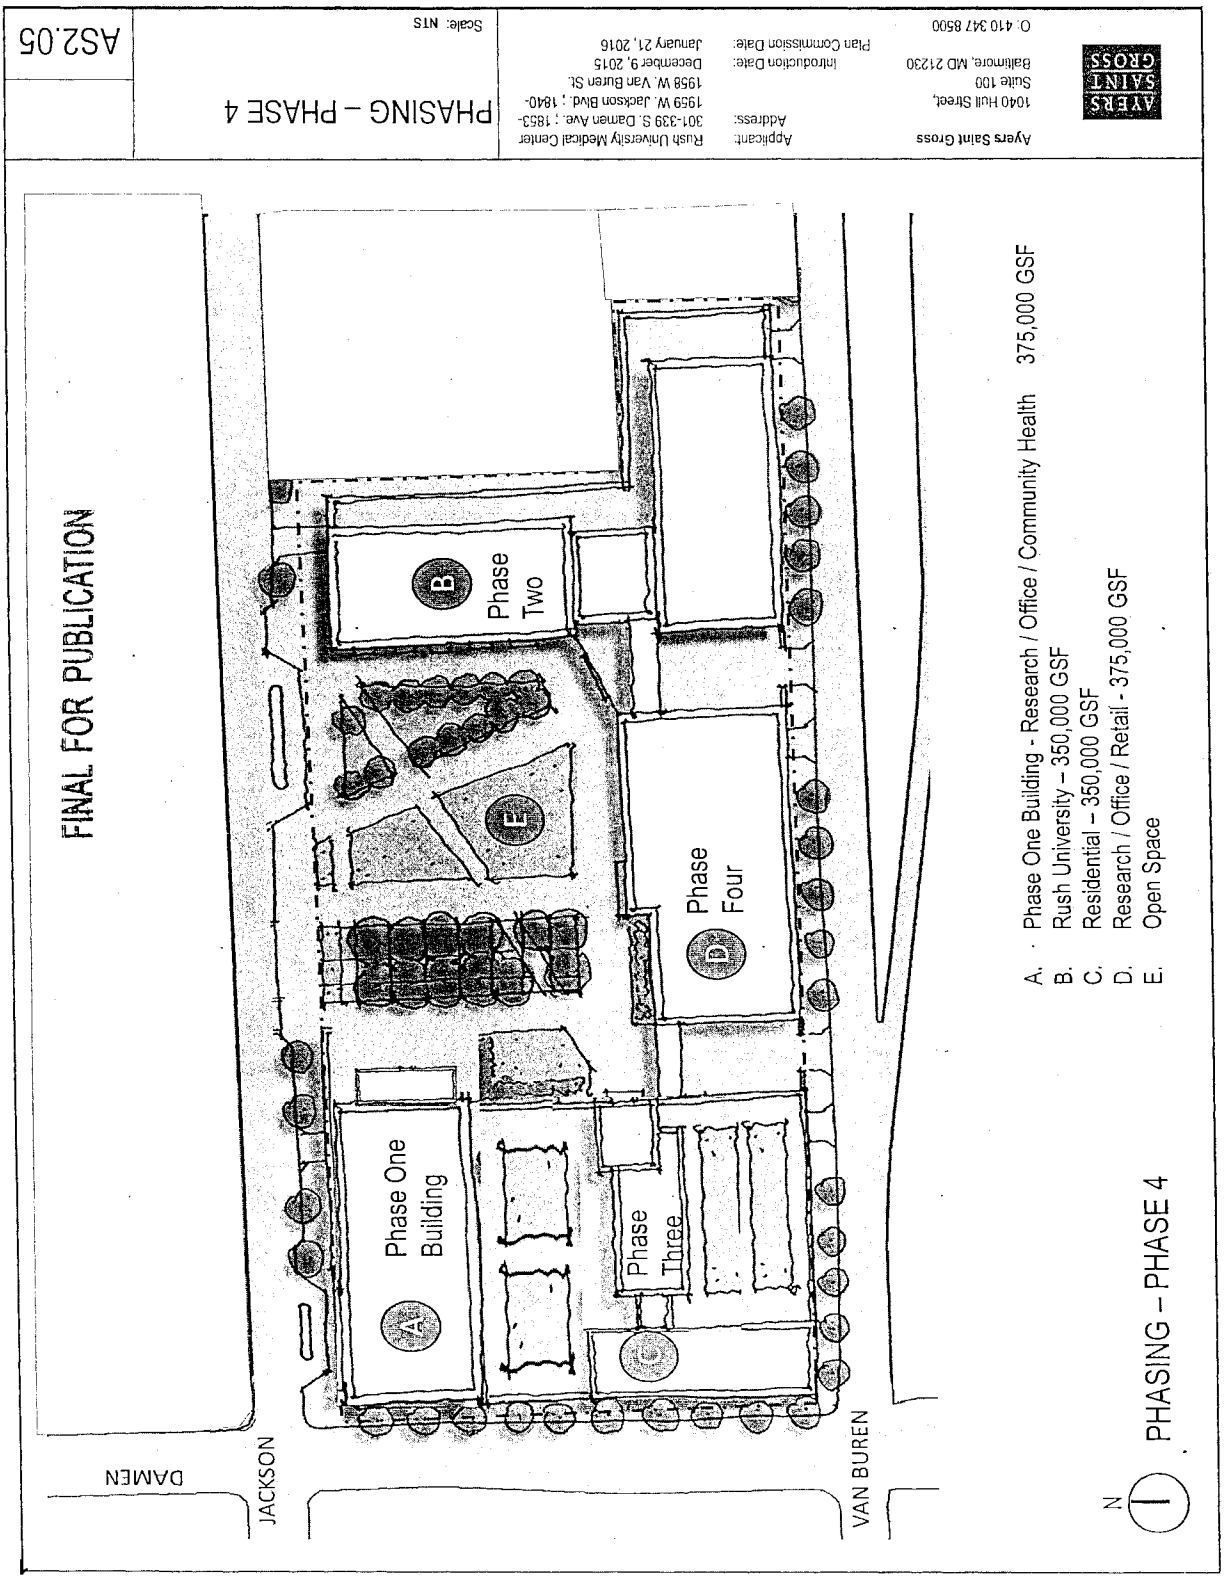
AS2.05
PHASING – PHASE 4
Scale: NTS
Ayers Saint Gross
1040 Hull Street,
Suite 100
Baltimore, MD 21230
O. 410 347 8500
Applicant: Rush University Medical Center
Address: 301-339 S. Damen Ave. ; 1853-1959 W. Jackson Blvd. ; 1840-1958 W. Van Buren St.
Introduction Date: December 9, 2015
Plan Commission Date: January 21, 2016
FINAL FOR PUBLICATION
DAMEN
JACKSON
VAN BUREN
Phase One Building
Phase Two
Phase Three
Phase Four
A. Phase One Building - Research / Office / Community Health 375,000 GSF
B. Rush University – 350,000 GSF
C. Residential – 350,000 GSF
D. Research / Office / Retail - 375,000 GSF
E. Open Space
N
1 PHASING – PHASE 4

Reclassification Of Area Shown On Map No. 2-H.
(As Amended)
(Application No. 18583)
(Common Address: 1801 -- 1853 W. Jackson Blvd.)

[SO2015-8468]

Be It Ordained by the City Council of the City of Chicago:

SECTION 1. Title 17 of the Municipal Code of Chicago, the Chicago Zoning Ordinance, is hereby amended by changing all of the B3-3 Community Shopping District symbols and indications as shown on Map Number 2-H in the area bounded by:

West Jackson Boulevard; South Wood Street; West Ogden Avenue; West Van Buren Street; a line approximately 228 feet west of West Ogden Avenue; a line 129.06 feet north of and parallel to West Van Buren Street; and a line 516 feet west of and parallel to South Wood Street,

to those of an Institutional Planned Development District.

SECTION 2. This ordinance shall be in force and effect from and after its passage and due publication.

Plan of Development Statements attached to this ordinance read as follows:

Business Planned Development No. ____ Statements.

1. The area delineated herein as Planned Development Number _____ ("Planned Development") consists of approximately 174,240 square feet of property (4 acres) which is depicted on the attached Planned Development Boundary and Property Line Map ("Property") and is owned or controlled by the applicant, Blackhawk Community Ice Rink LLC.

2. The requirements, obligations and conditions contained within this Planned Development shall be binding upon the applicant, its successors and assigns and, if different than the applicant, the legal titleholders and any ground lessors. All rights granted hereunder to the applicant shall inure to the benefit of the applicant's successors and assigns and, if different than the applicant, the legal titleholder and any ground lessors. Furthermore, pursuant to the requirements of Section 17-8-0400 of the Chicago Zoning Ordinance, the Property, at the time of application for amendments, modifications or changes (administrative, legislative or otherwise) to this Planned Development are made, shall be under single ownership or designated control. Single designated control is defined in Section 17-8-0400 of the Zoning Ordinance.

3. All applicable official reviews, approvals or permits are required to be obtained by the applicant or its successors, assignees or grantees. Any dedication or vacation of streets or alleys or grants of easements or any adjustment of the right-of-way shall require a separate submittal to the Department of Transportation on behalf of the applicant or its successors, assigns or grantees.

   Any requests for grants of privilege, or any items encroaching on the public way, shall be in compliance with the plans.

   Ingress or egress shall be pursuant to the plans and may be subject to the review and approval of the Departments of Planning and Development and Transportation. Closure of all or any public street or alley during demolition or construction shall be subject to the review and approval of the Department of Transportation.

   All work proposed in the public way must be designed and constructed in accordance with the Department of Transportation Construction Standards for Work in the Public Way and in compliance with the Municipal Code of the City of Chicago. Prior to the issuance of any Part II Approval, the submitted plans must be approved by the Department of Transportation.

4. This plan of development consists of 16 Statements: a Bulk Regulations Table; an Aerial Map; an Existing Zoning Map; an Existing Land-Use Map; a Generalized Land-Use Map; a Planned Development Boundary and Property Line Map; Site Plan; Landscape Plan; a Green Roof Plan; Building Elevations (North, South, East and West) prepared by HOK; and a Signage Plan and Matrix, submitted herein and dated January 21, 2016. Full-sized copies of the Site Plan, Landscape Plan and Building Elevations are on file with the Department of Planning and Development. In any instance where a provision of this Planned Development conflicts with the Chicago Building Code, the Building Code shall control. This Planned Development conforms to the intent and purpose of the Zoning Ordinance, and all requirements thereto, and satisfies the established criteria for approval as a Planned Development. In case of a conflict between the terms of this Planned Development ordinance and the Zoning Ordinance, this Planned Development ordinance shall control.

5. Permitted Uses for the Property shall include: professional athletic team training/ practice facility; community center, recreation building; entertainment and spectator sports (small, medium, large venue); international youth sporting events; sports and recreation, participant (indoor); place of public amusement, including rental of space; offices; parking, accessory; medical services, including rehabilitation, training, physical therapy, ancillary medical services, nutritional counseling, fitness; retail sales, general; food and beverage retail sales; eating and drinking establishments, including restaurant and bar service; indoor special event Class B, including incidental liquor sales; communications service establishments, including audio and video communication facilities; and accessory uses, including but not limited to catering and banquet; outdoor activities and sales, including public entertainment events; ice rink-related activities; educational programs; and accessory and related uses.

6. On-premises signs and temporary signs, such as construction and marketing signs, shall be permitted within the Planned Development, subject to the review and approval of the Department of Planning and Development. Signage may be fully video capable, dynamic display, and/or static sign formats, and may include: venue identification and promotion, promotion of teams, players and other personnel and team events, charitable, civic, and community-related events and causes, public service announcements, promotion of upcoming events such as sporting events, concerts, family shows, meetings, religious events and other performances (whether or not held on the Property) and sponsor commercials for branding or promotion of products and services.

   Notwithstanding the foregoing, the Department shall approve all signs substantially conforming to the Planned Development Signage Matrix. The Planned Development Signage Matrix is incorporated herein and is hereby approved as an integral part of this Planned Development, and development of the Property as contemplated herein.

   For the purposes of this Planned Development, any sign which identifies the name or sponsorship of any structure or designated area within the Property, or any sponsor of the professional team operating in the facility, shall be deemed an on-premises sign and may be located anywhere in the Planned Development.

   Nothing in this Planned Development or the Planned Development Signage Matrix shall be deemed to regulate or limit any other sign exempt from regulation under Section 17-12-0500 of the Chicago Zoning Ordinance, or incidental, temporary and special events signage.

   Solely as applied to the Property, this Planned Development and the Planned Development Signage Matrix shall supersede any provisions of Title 17 of the Chicago Municipal Code which are inconsistent or in conflict with or more restrictive than the Planned Development Signage Matrix, including, without limitation, video and dynamic display and other provisions of Chapter 17-12 of the Zoning Ordinance.

7. For purposes of height measurement, the definitions in the Zoning Ordinance shall apply. The height of any building shall also be subject to height limitations, if any, established by the Federal Aviation Administration.

8. The maximum permitted Floor Area Ratio ("FAR") for the site shall be in accordance with the attached Bulk Regulations Table. For the purposes of FAR calculations and measurements, the definitions in the Zoning Ordinance shall apply. The permitted FAR identified in the Bulk Regulations Table has been determined using a Net Site Area of approximately 174,240 square feet.

9. Upon review and determination, "Part II Review", pursuant to Section 17-13-0610 of the Zoning Ordinance, a Part II Review fee shall be assessed by the Department of Planning and Development. The fee, as determined by staff at the time, is final and binding on the applicant and must be paid to the Department of Revenue prior to the issuance of any Part II Approval.

10. The site and landscape plans referenced in Statement 4, approved by this Planned Development, shall be deemed to be in substantial conformance with the Landscape Ordinance and any other corresponding regulations and guidelines. Any revisions thereto shall be in substantial conformance with the Landscape Ordinance and any other corresponding regulations and guidelines in effect at the time of such revisions. Final landscape plan review and approval will be by the Department of Planning and Development. Any interim reviews associated with site plan review or Part II Reviews, are conditional until final Part II Approval.

11. Any future expansion would be conducted through Site Plan approval, as follows:

    Prior to the Part II Approval (per Section 17-13-0610 of the Zoning Ordinance), the applicant shall submit a site plan, landscape plan and building elevations for the proposed project for review and approval by the Department of Planning and Development. Review and approval by the Department of Planning and Development is intended to assure that specific development components substantially conform with the Planned Development and to assist the City in monitoring ongoing development. Site Plan Approval Submittals (per Section 17-13-0800) need only include that portion of the Property for which approval is being sought by the applicant. The site plan provided shall include all dimensioned and planned street rights-of-way.

No Part II Approval for any portion of the Property shall be granted until Site Plan approval has been granted. Following approval by the Department of Planning and Development, the approved Site Plan Approval Submittals, supporting data and materials shall be made part of the main file and shall be deemed to be an integral part of the Planned Development.

After approval of the Site Plan, changes or modifications may be made pursuant to the provisions of Statement 13. In the event of any inconsistency between approved plans and the terms of the Planned Development, the terms of the Planned Development shall govern. Any Site Plan Approval Submittals shall, at a minimum, provide the following information:

-- fully-dimensioned site plan (including a footprint of the proposed improvements);

-- fully-dimensioned building elevations;

-- fully-dimensioned landscape plan(s); and,

-- statistical information applicable to the subject Property, including floor area, the applicable FAR, uses to be established, building heights and setbacks.

Site Plan Approval Submittals shall include all other information necessary to illustrate substantial conformance to the Planned Development.

12. The applicant shall comply with Rules and Regulations for the Maintenance of Stockpiles promulgated by the Commissioners of the Departments of Streets and Sanitation, Fleet and Facility Management and Buildings, under Section 13-32-125 of the Municipal Code, or any other provision of that Code.

13. The terms and conditions of development under this Planned Development ordinance may be modified administratively, pursuant to Section 17-13-0611-A of the Zoning Ordinance by the Zoning Administrator upon the application for such a modification by the applicant, its successors and assigns and, if different than the applicant, the legal titleholders and any ground lessors.

14. The applicant acknowledges that it is in the public interest to design, construct and maintain the project in a manner which promotes, enables and maximizes universal access throughout the Property. Plans for all buildings and improvements on the Property shall be reviewed and approved by the Mayor's Office for People with Disabilities to ensure compliance with all applicable laws and regulations related to access for persons with disabilities and to promote the highest standard of accessibility.

15. The applicant acknowledges that it is in the public interest to design, construct, renovate and maintain all buildings in a manner that provides healthier indoor environments, reduces operating costs and conserves energy and natural resources. Applicant will construct the facility with a green roof, covering 25 percent of the Net Roof Area, and the project shall be designed, constructed and maintained to achieve LEED Certification (Version 3).


16. This Planned Development shall be governed by Section 17-13-0612 of the Zoning Ordinance. Should this Planned Development ordinance lapse, the Commissioner of the Department of Planning and Development shall initiate a zoning map amendment to rezone the Property to B3-3.

[Aerial Map; Zoning Map; Existing Land-Use Map; Generalized Land-Use Map; Boundary/Property Line Map; Conceptual Site Plan; Landscape Plan; Landscape Ordinance Analysis; Green Roof Plan; North, South, East and West Exterior Building Elevations; Site Signage Plan; and Site Signage Matrix referred to in these Plan of Development Statements printed on pages 18898 through 18910 of this *Journal*.]


Bulk Regulations and Data Table referred to in these Plan of Development Statements reads as follows:


Bulk Regulations Table.


Gross Site Area (PD Boundary):	5.02 acres (218,671 square feet)
Public Right-of-Way Site Area:	1.02 acres (44,431 square feet)
Net Site Area:	4 acres (174,240 square feet)
Allowable Uses:	Per Planned Development Statement Number 5
Maximum Allowed FAR:	1.1
Minimum Off-Street Parking Spaces:	80 parking spaces
Minimum Off-Street Loading Spaces:	1 loading dock (10 feet by 25 feet)
Minimum Periphery Setbacks:	
North:	0 feet
West:	0 feet
South:	0 feet
East:	5 feet
Southeast (from Ogden):	15 feet
Minimum Distance Between Buildings:	Not Applicable
Maximum Building Height:	52 feet, 0 inches
Bicycle Parking:	26 bicycle spaces

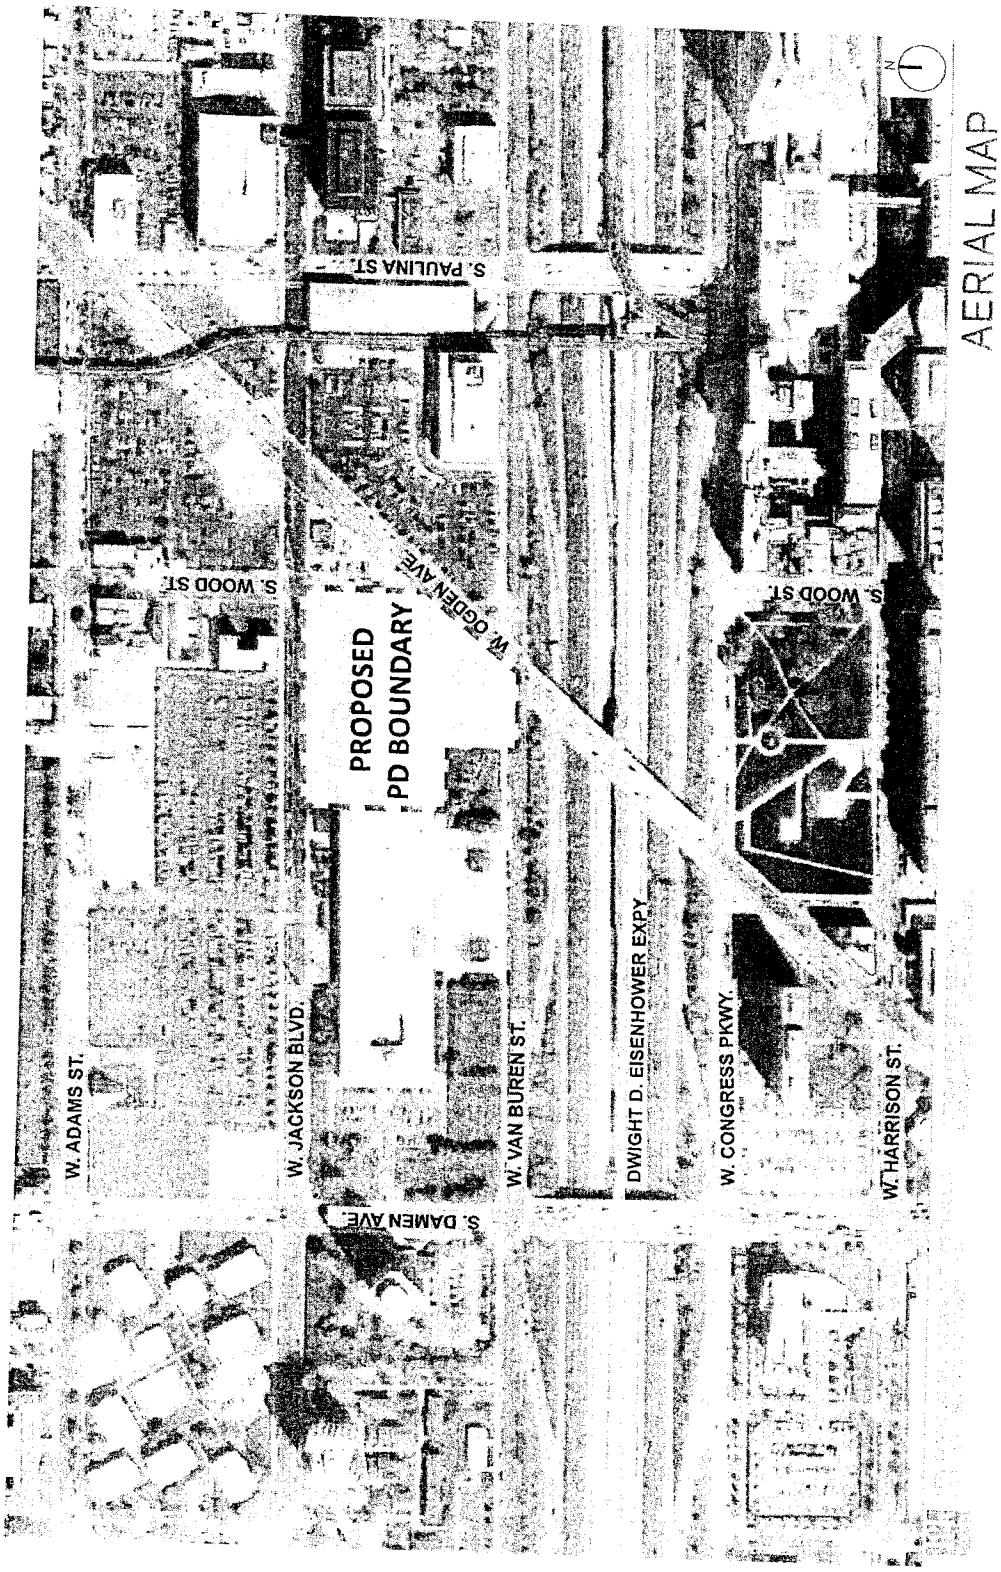

S. PAULINA ST.
W. OGDEN AVE.
S. WOOD ST.
S. WOOD ST.
PROPOSED
PD BOUNDARY
W. ADAMS ST.
W. JACKSON BLVD.
S. DAMEN AVE.
W. VAN BUREN ST.
DWIGHT D. EISENHOWER EXPY.
W. CONGRESS PKWY.
W. HARRISON ST.
N

AERIAL MAP

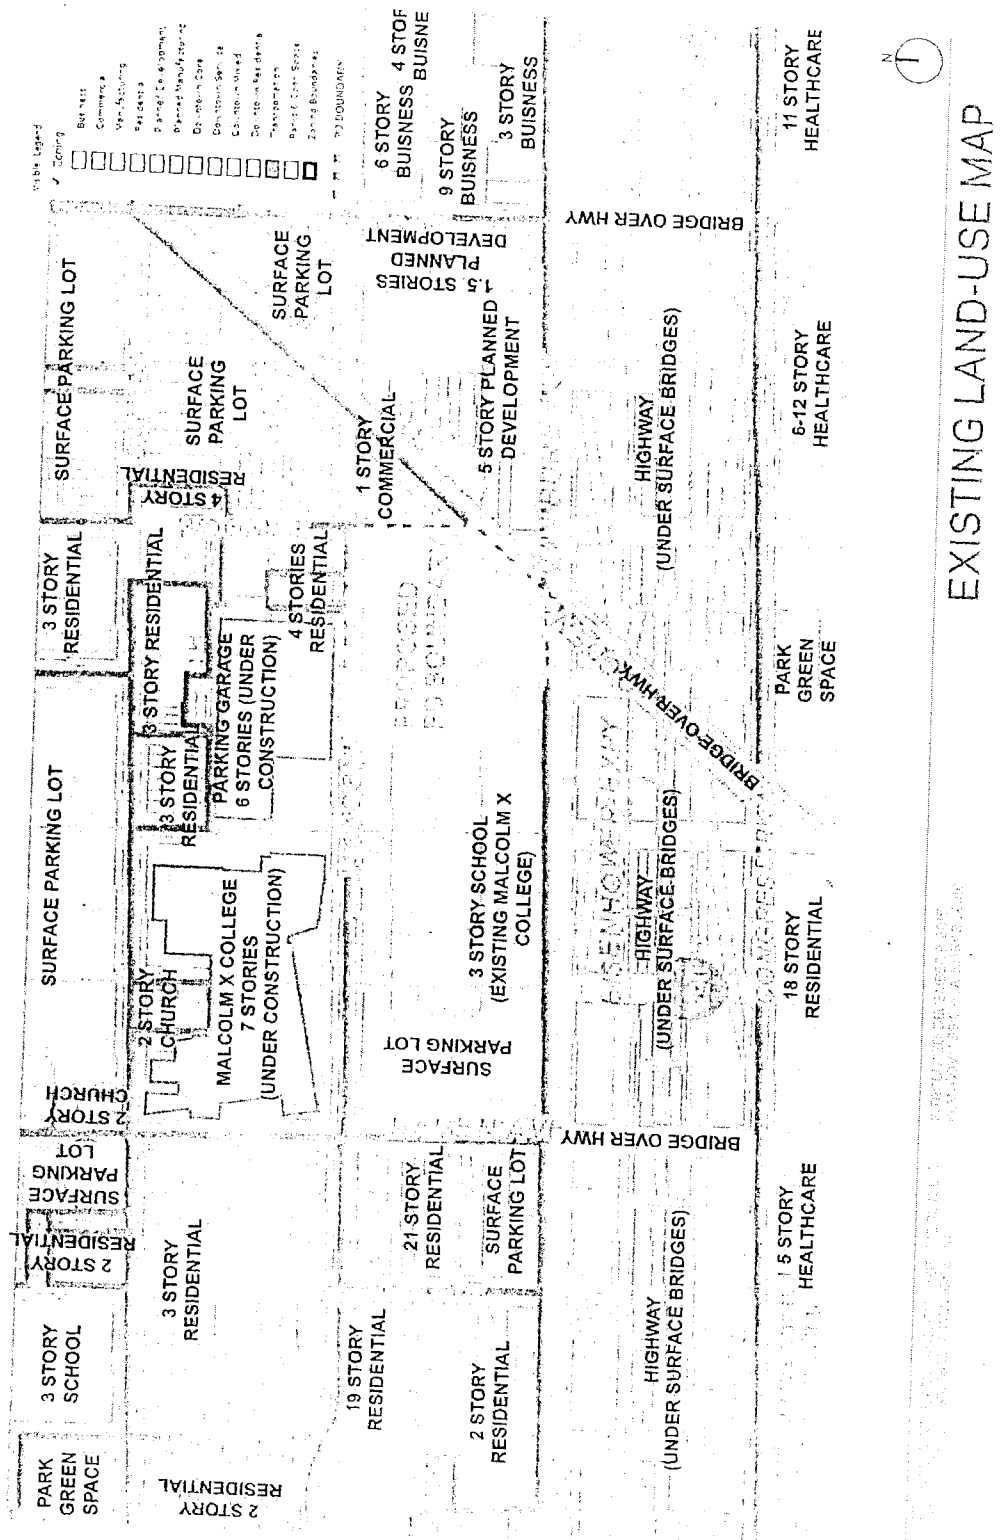

PARK GREEN SPACE
3 STORY SCHOOL
2 STORY RESIDENTIAL
SURFACE PARKING LOT
2 STORY CHURCH
SURFACE PARKING LOT
3 STORY RESIDENTIAL
2 STORY RESIDENTIAL
3 STORY RESIDENTIAL
4 STORY RESIDENTIAL
SURFACE PARKING LOT
3 STORY RESIDENTIAL
2 STORY CHURCH
MALCOLM X COLLEGE 7 STORIES (UNDER CONSTRUCTION)
3 STORY RESIDENTIAL
PARKING GARAGE
3 STORY RESIDENTIAL
6 STORIES (UNDER CONSTRUCTION)
4 STORIES RESIDENTIAL
SURFACE PARKING LOT
1 STORY COMMERCIAL
5 STORY PLANNED DEVELOPMENT
1.5 STORIES PLANNED DEVELOPMENT
6 STORY BUISNESS
9 STORY BUISNESS
3 STORY BUISNESS
4 STOF BUISNE
BRIDGE OVER HWY
HIGHWAY (UNDER SURFACE BRIDGES)
BRIDGE OVER HWY
PARK GREEN SPACE
11 STORY HEALTHCARE
6-12 STORY HEALTHCARE
19 STORY RESIDENTIAL
2 STORY RESIDENTIAL
21 STORY RESIDENTIAL
SURFACE PARKING LOT
3 STORY SCHOOL (EXISTING MALCOLM X COLLEGE)
SURFACE PARKING LOT
BRIDGE OVER HWY
HIGHWAY (UNDER SURFACE BRIDGES)
HIGHWAY (UNDER SURFACE BRIDGES)
18 STORY RESIDENTIAL
5 STORY HEALTHCARE
EXISTING LAND-USE MAP

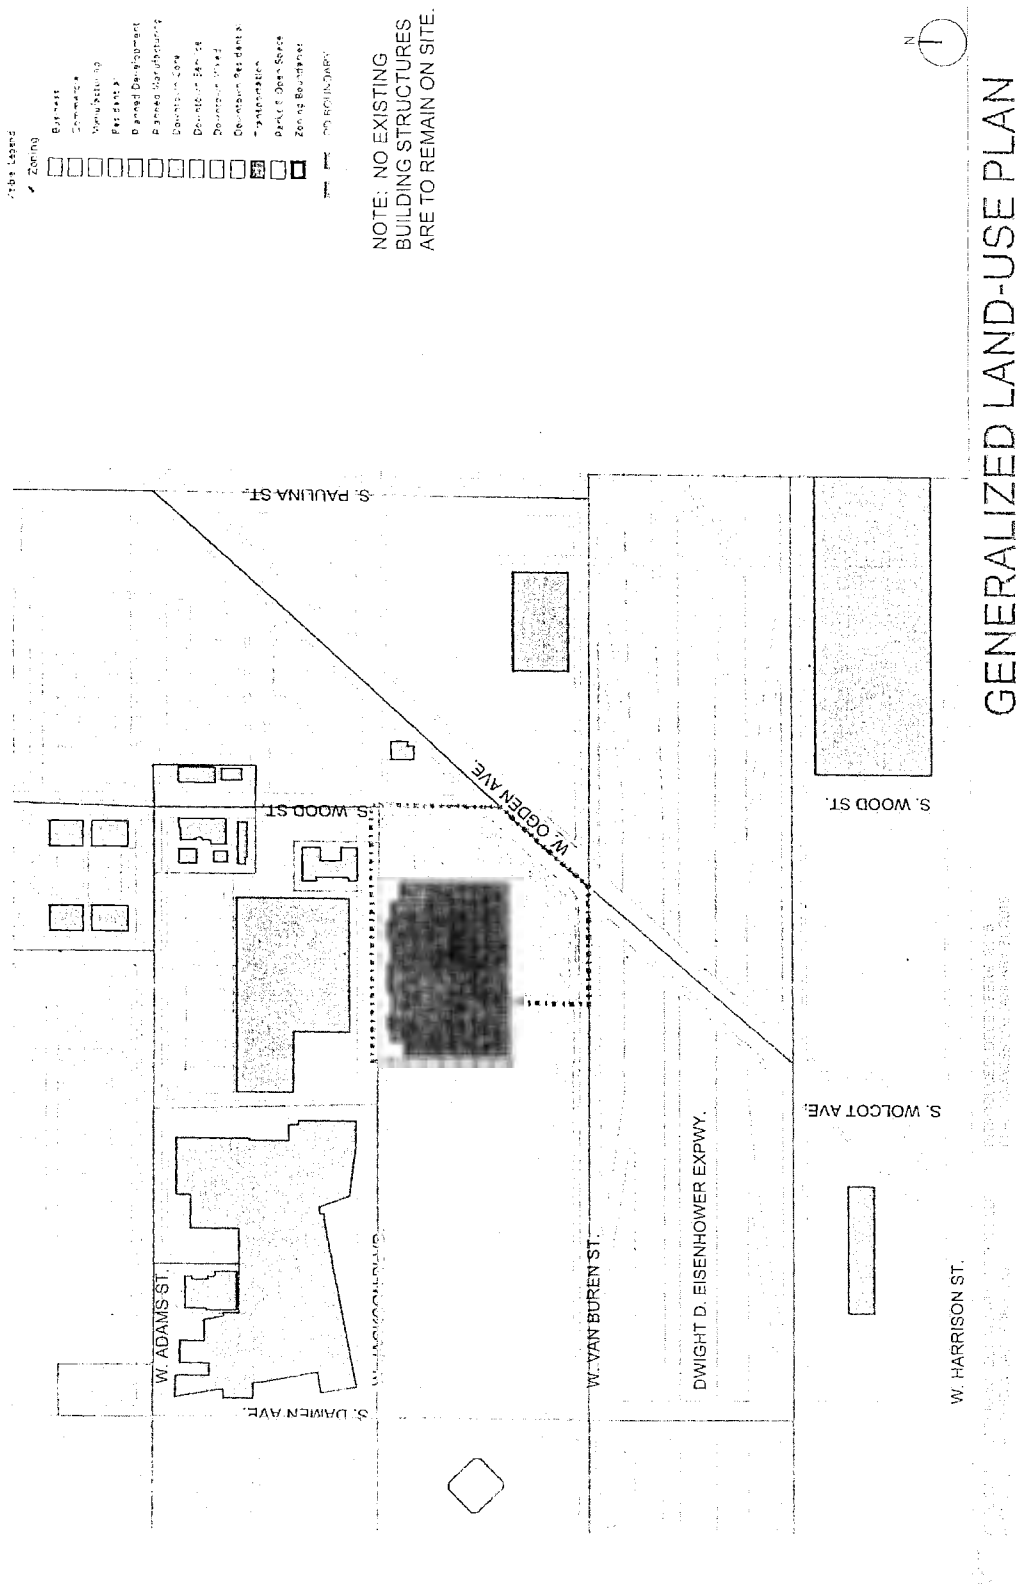
GENERALIZED LAND-USE PLAN
NOTE: NO EXISTING BUILDING STRUCTURES ARE TO REMAIN ON SITE.
N
S. PAULINA ST.
W. OGDEN AVE.
S. WOOD ST.
S. WOOD ST.
S. WOLCOTT AVE.
W. ADAMS ST.
S. DAMEN AVE.
W. VAN BUREN ST.
DWIGHT D. EISENHOWER EXPWY.
W. HARRISON ST.

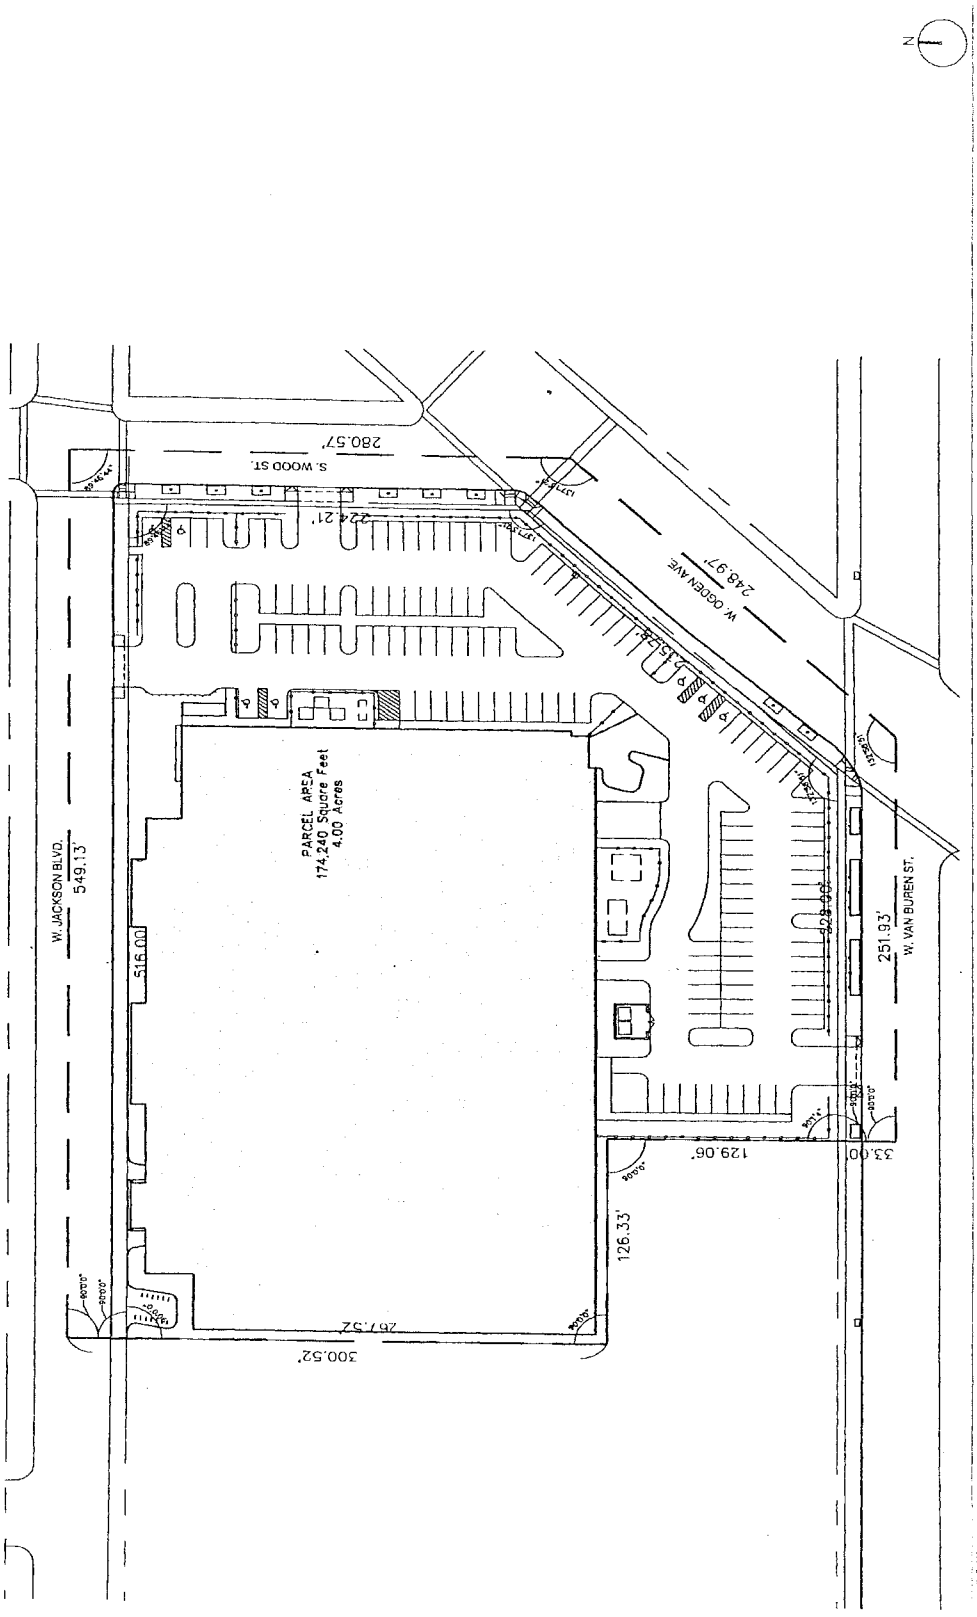
PD BOUNDARY/PROPERTY LINE MAP
N
S. WOOD ST.
280.57'
224.21'
W. OGDEN AVE
248.97'
PARCEL AREA
174,240 Square Feet
4.00 Acres
W. JACKSON BLVD.
549.13'
516.00'
251.93'
W. VAN BUREN ST.
129.06'
33.00'
126.33'
267.52'
300.52'

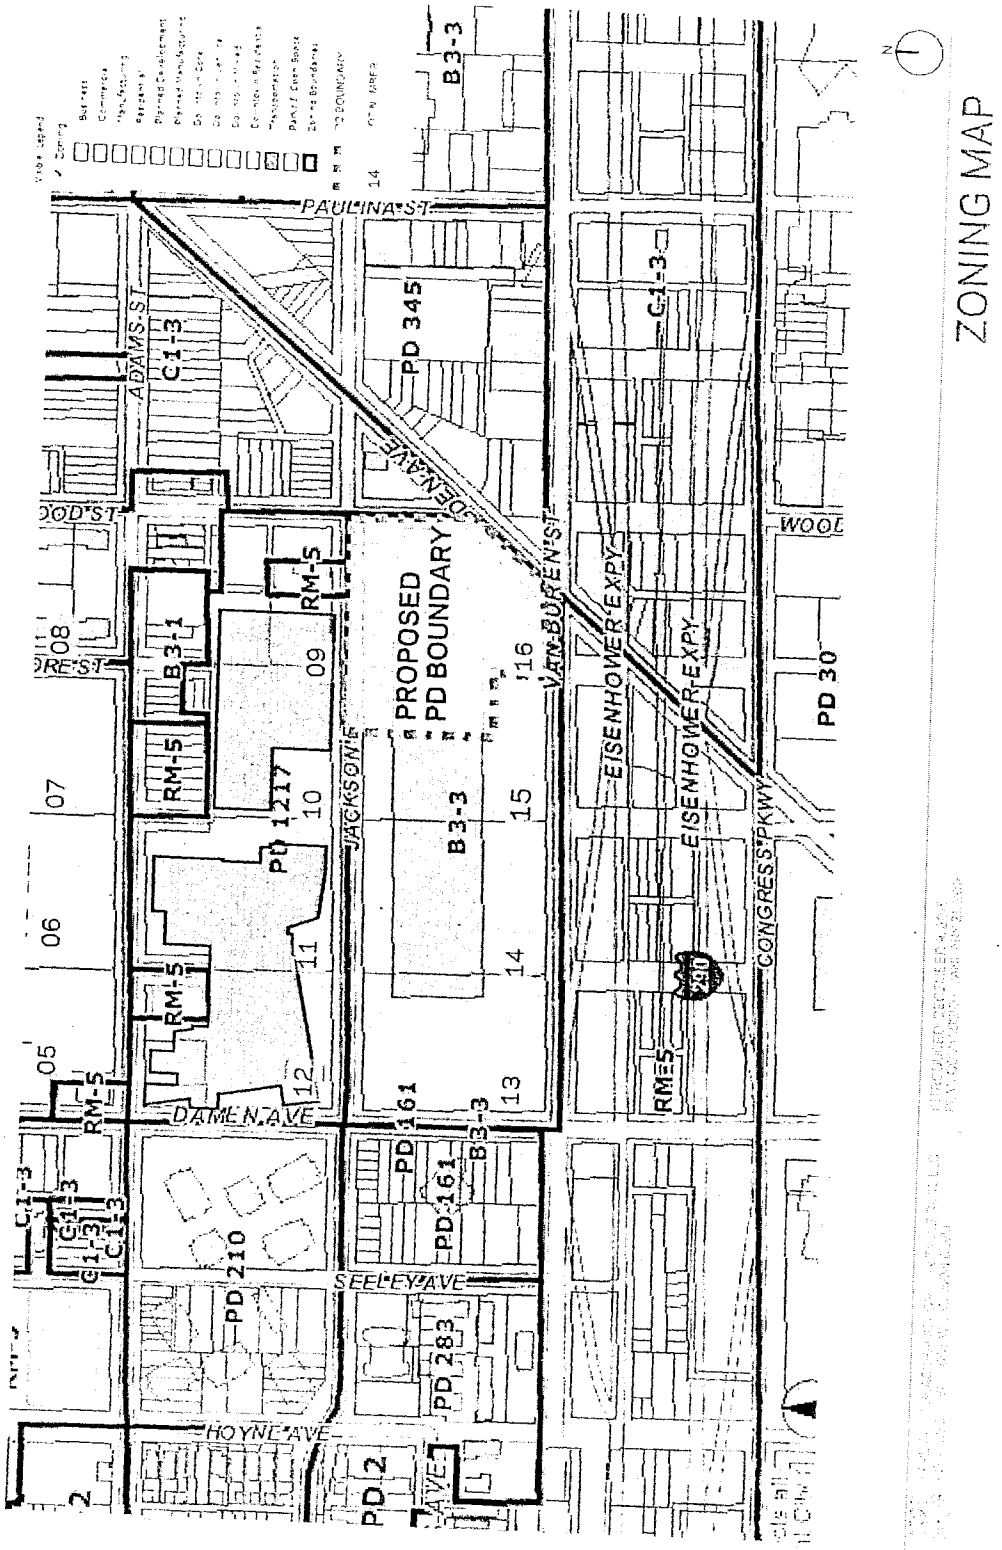
PROPOSED
PD BOUNDARY
PAULINA ST
ADAMS ST
WOOD ST
HONORE ST
DAMEN AVE
SEELEY AVE
HOYNE AVE
JACKSON BLVD
VAN BUREN ST
EISENHOWER EXPY
CONGRESS PKWY
C1-3
B3-1
B3-3
RM-5
RM5
PD 345
PD 1217
PD 161
PD 210
PD 283
PD 30
PD 2
290
01
02
03
04
05
06
07
08
09
10
11
12
13
14
15
16

ZONING MAP

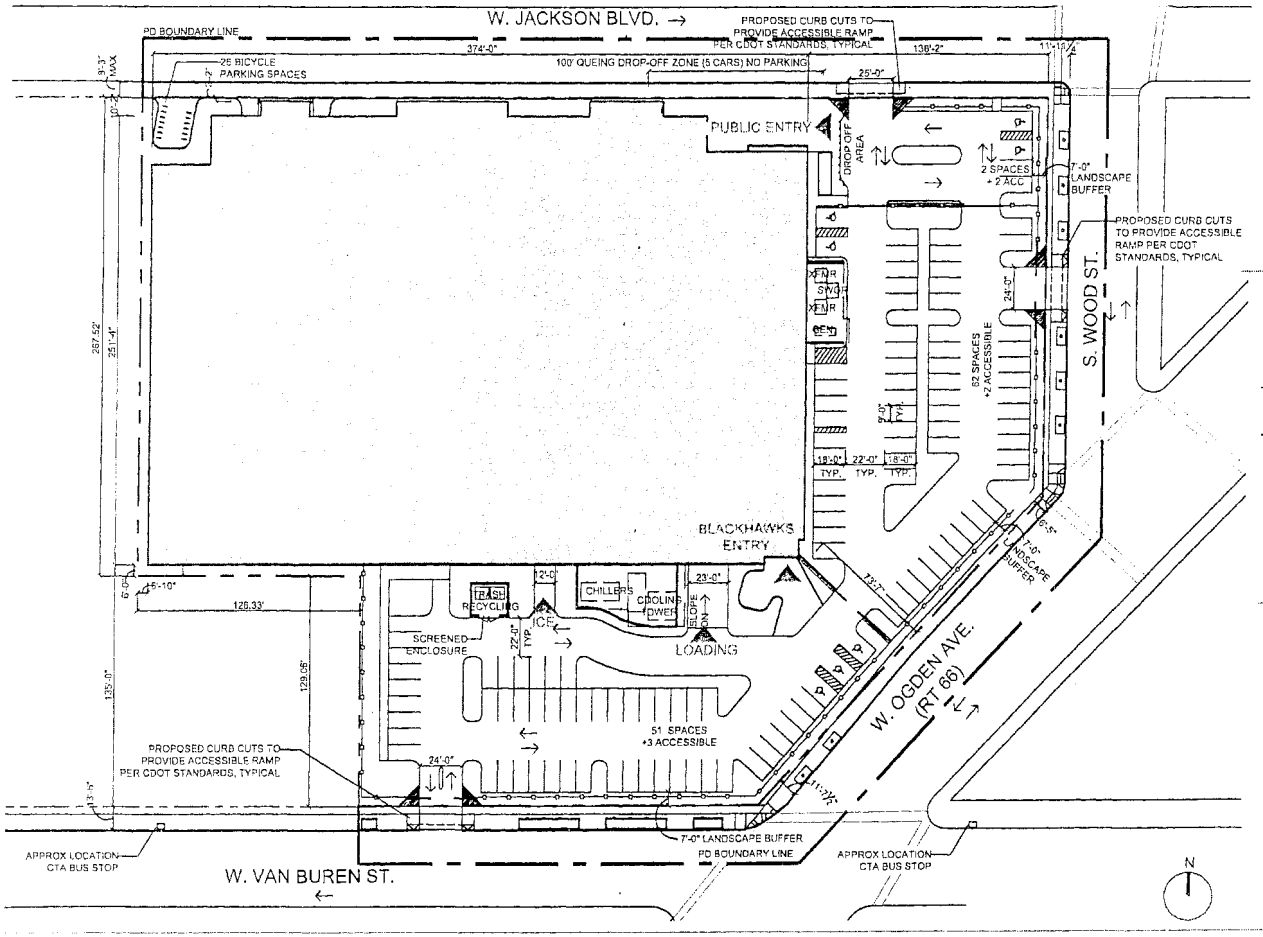

PARKING SUMMARY


DROP OFF AREA	2+2 SPACES
PUBLIC LOT	62+2 SPACES
TEAM LOT	51+3 SPACES
TOTAL	115 SPACES + 7 ADA

LEGEND

- 4 ACRE SITE
- ONE WAY STREET
- TWO WAY STREET
- BUILDING ENTRANCE
- PD BOUNDARY LINE

INTRODUCED DECEMBER 9, 2015
PLAN COMMISSION JANUARY 21, 2016

CONCEPTUAL SITE PLAN

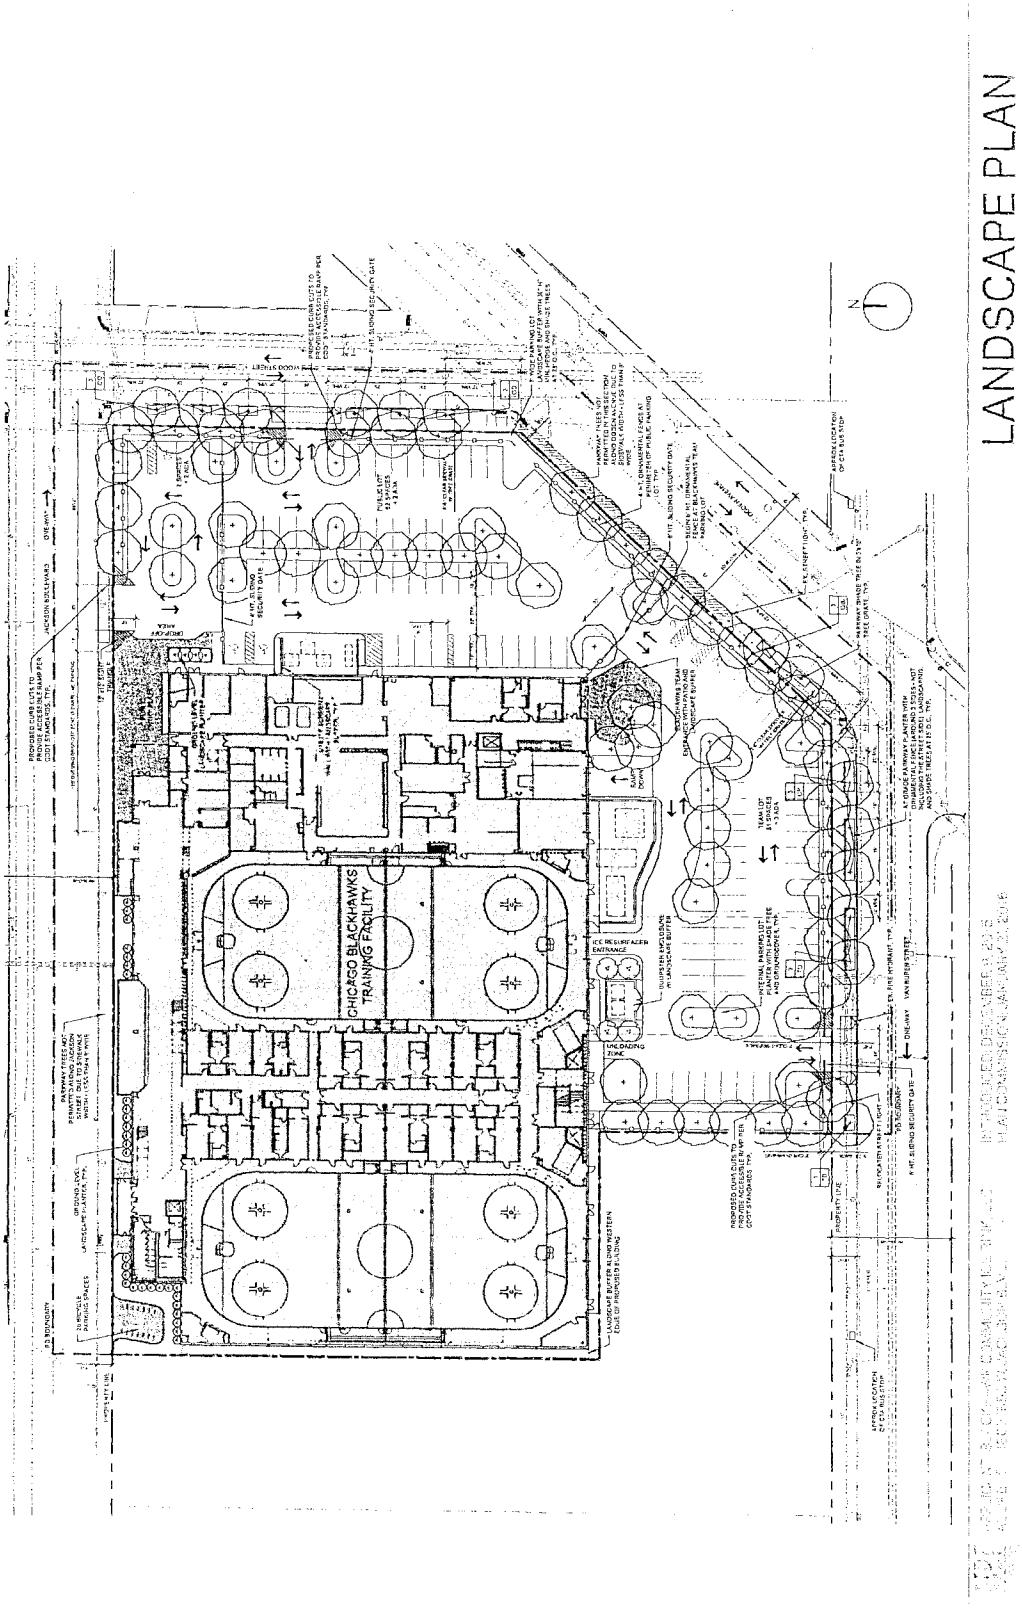
LANDSCAPE PLAN
CHICAGO BLACKHAWKS
TRAINING FACILITY
N

PARKING LOT INTERNAL PLANTING (VEHICULAR USE AREA CALCULATION TABLE)

TOTAL VEHICULAR USE AREA (VUA)	50,637 SF
LANDSCAPE AREA REQUIRED (10% OF TOTAL VUA)	5,063 SF
LANDSCAPE AREA PROVIDED	9,528 SF
NUMBER OF TREES REQUIRED (1 PER 120 SF)	42
EXISTING TREES TO REMAIN	0
NUMBER OF INTERIOR TREES TO BE PROVIDED	42

NOTE: 7'-0" LANDSCAPED SETBACKS ARE PROVIDED.

SITE AND PARKING DATA	
SITE AREA	174,240 SF
PROPOSED BUILDING FOOTPRINT	92,890 SF
PROPOSED BUILDING AREA	127,535 SF
PROPOSED IMPERVIOUS AREA	131,383 SF
PROPOSED PERVIOUS AREA	42,857 SF
MAX FAR (SEE BULK REGULATION TABLE)	1.1
PROPOSED REGULAR SPACES	115
PROPOSED ADA ACCESSIBLE SPACES	7
PROPOSED TOTAL SPACES	122

PARKWAY PLANTING

JACKSON BOULEVARD	
LENGTH (LINEAR FEET)	383'
NUMBER OF TREES REQUIRED (1 PER 25')	0
EXISTING TREES TO REMAIN	0
NUMBER OF TREES TO BE PROVIDED	0

NOTE: PARKWAY TREES NOT PERMITTED ALONG JACKSON STREET DUE TO SIDEWALK WIDTH - LESS THAN 9' WIDE

WOOD STREET	
LENGTH (LINEAR FEET)	121'
NUMBER OF TREES REQUIRED (1 PER 25')	6
EXISTING TREES TO REMAIN	0
NUMBER OF ADDITIONAL TREES TO BE PROVIDED	6
OGDEN AVENUE	
LENGTH (LINEAR FEET)	54' (204')
NUMBER OF TREES REQUIRED (1 PER 25')	2
EXISTING TREES TO REMAIN	0
NUMBER OF ADDITIONAL TREES TO BE PROVIDED	2

NOTE: EXISTING RIGHT-OF-WAY NARROWS TO ALLOW FOR LESS THAN 5' OF SIDEWALK WIDTH FOR APPROXIMATELY 150' OF STREET FRONTAGE – TREES NOT PERMITTED IN THIS AREA.


VAN BUREN STREET	
LENGTH (LINEAR FEET)	159'
NUMBER OF TREES REQUIRED (1 PER 25')	6
EXISTING TREES TO REMAIN	0
NUMBER OF ADDITIONAL TREES TO BE PROVIDED	6

PARKING LOT SCREENING

JACKSON BOULEVARD	
LENGTH (LINEAR FEET)	83'
NUMBER OF TREES REQUIRED (1 PER 25')	3
EXISTING TREES TO REMAIN	0
NUMBER OF ADDITIONAL TREES TO BE PROVIDED	3
WOOD STREET	
LENGTH (LINEAR FEET)	165'
NUMBER OF TREES REQUIRED (1 PER 25')	7
EXISTING TREES TO REMAIN	0
NUMBER OF ADDITIONAL TREES TO BE PROVIDED	7
OGDEN AVENUE	
LENGTH (LINEAR FEET)	235'
NUMBER OF TREES REQUIRED (1 PER 25')	10
EXISTING TREES TO REMAIN	0
NUMBER OF ADDITIONAL TREES TO BE PROVIDED	10
VAN BUREN STREET	
LENGTH (LINEAR FEET)	180'
NUMBER OF TREES REQUIRED (1 PER 25')	7
EXISTING TREES TO REMAIN	0
NUMBER OF ADDITIONAL TREES TO BE PROVIDED	7

NOTE: PARKING LOT SCREENING INCLUDES 5' SETBACK WITH 30" HEDGE AND SHADE TREES SPACED 25' ND. BEHIND THE 5' SETBACK IS A 4' ORNAMENTAL FENCE AROUND THE PERIMETER OF THE PUBLIC PARKING LOT AND AN 8' ORNAMENTAL FENCE AROUND THE PERIMETER OF THE BLACKHAWKS TEAM PARKING LOT. BETWEEN THE FENCE AND THE PARKING LOT IS A 2' CAR OVERHANG WITH LOW GROUNDCOVER.

LANDSCAPE ORDINANCE ANALYSIS

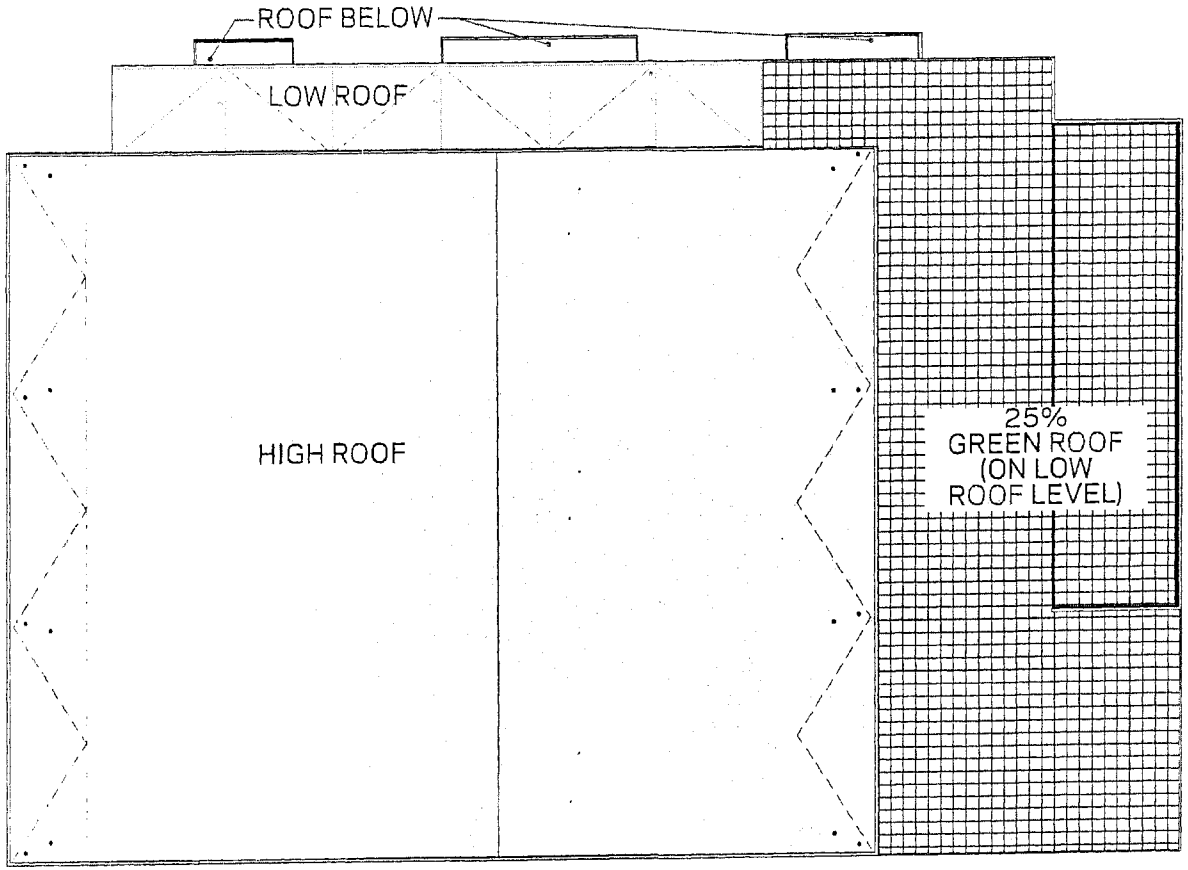

GREEN ROOF INFORMATION

EXTENSIVE GREEN ROOF SYSTEM COVERAGE

TOTAL ROOF FOOTPRINT: 93,355 SF


GREEN ROOF FOOTPRINT:


REQUIRED (25%)	23,339 SF
PROPOSED	23,778 SF


USABLE GREEN ROOF: 1275 SF

[illegible] PRODUCED DECEMBER 3, 2015
[illegible] PLAN COMMISSION JANUARY 21, 2016


GREEN ROOF PLAN

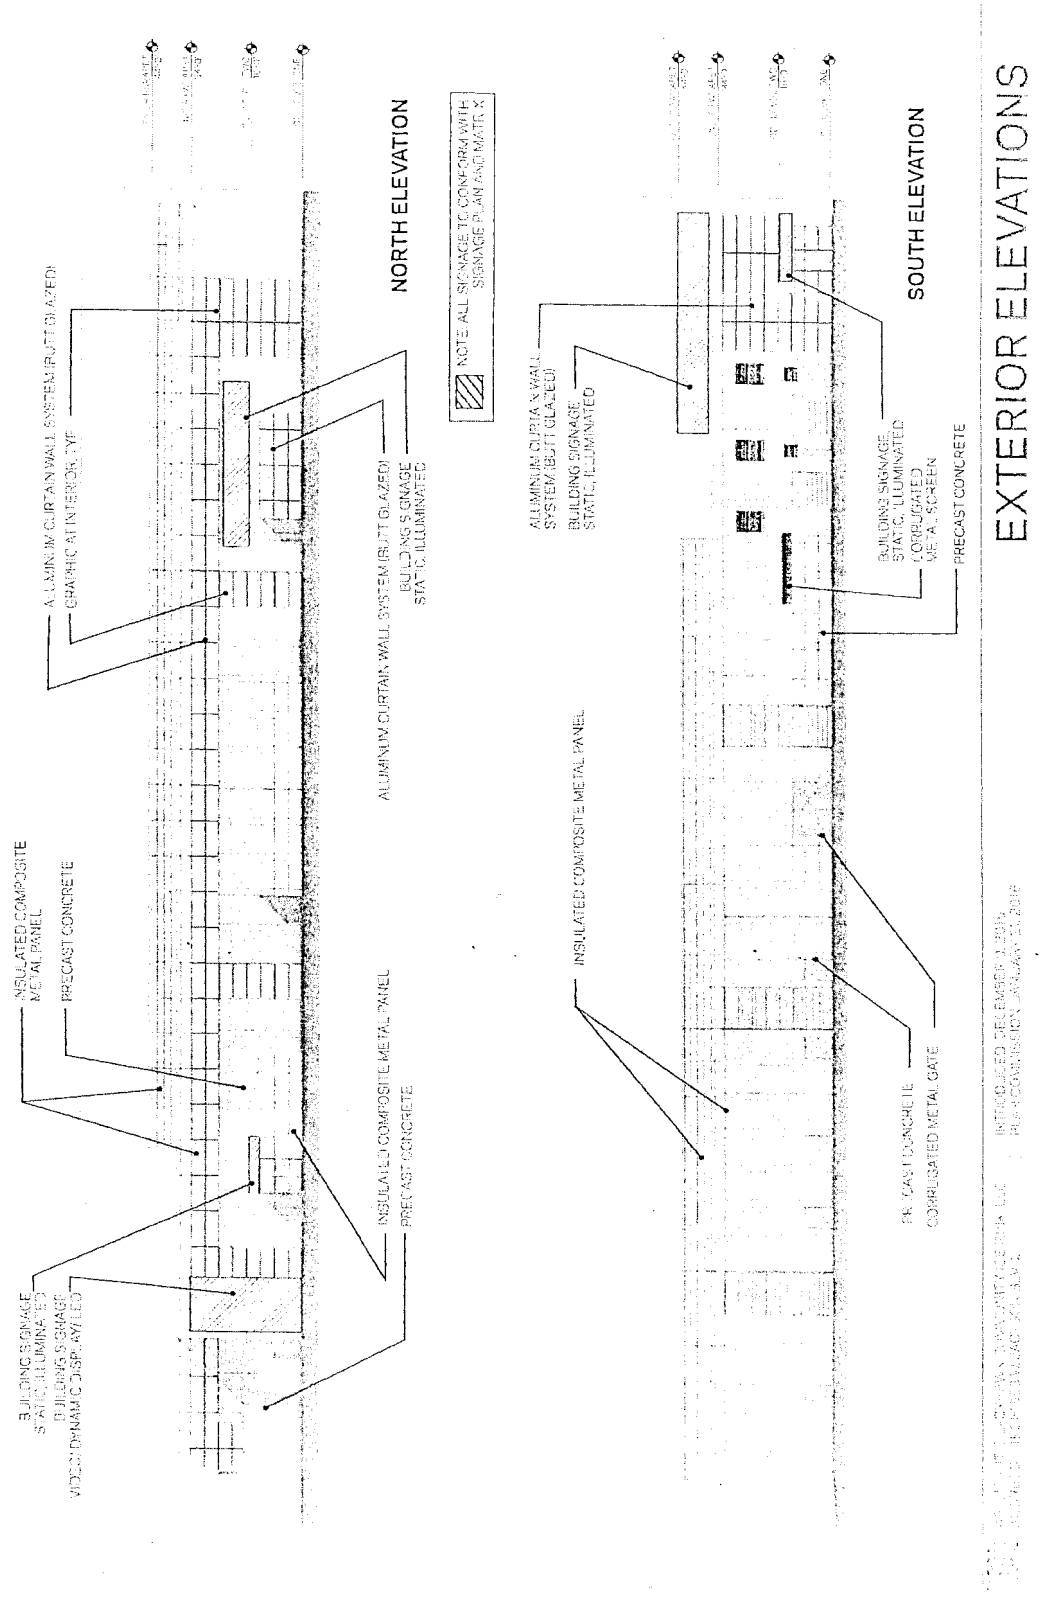
NORTH ELEVATION
SOUTH ELEVATION
EXTERIOR ELEVATIONS
NOTE ALL SIGNAGE TO CONFORM WITH SIGNAGE PLAN AND MATRIX
ALUMINUM CURTAIN WALL SYSTEM (BUTT GLAZED)
GRAPHIC AT INTERIOR, TYP.
INSULATED COMPOSITE METAL PANEL
PRECAST CONCRETE
BUILDING SIGNAGE STATIC, ILLUMINATED
BUILDING SIGNAGE VIDEO DYNAMIC DISPLAY, LED
INSULATED COMPOSITE METAL PANEL
PRECAST CONCRETE
ALUMINUM CURTAIN WALL SYSTEM (BUTT GLAZED)
BUILDING SIGNAGE STATIC, ILLUMINATED
INSULATED COMPOSITE METAL PANEL
BUILDING SIGNAGE STATIC, ILLUMINATED
CORRUGATED METAL SCREEN
PRECAST CONCRETE
PRECAST CONCRETE
CORRUGATED METAL GATE

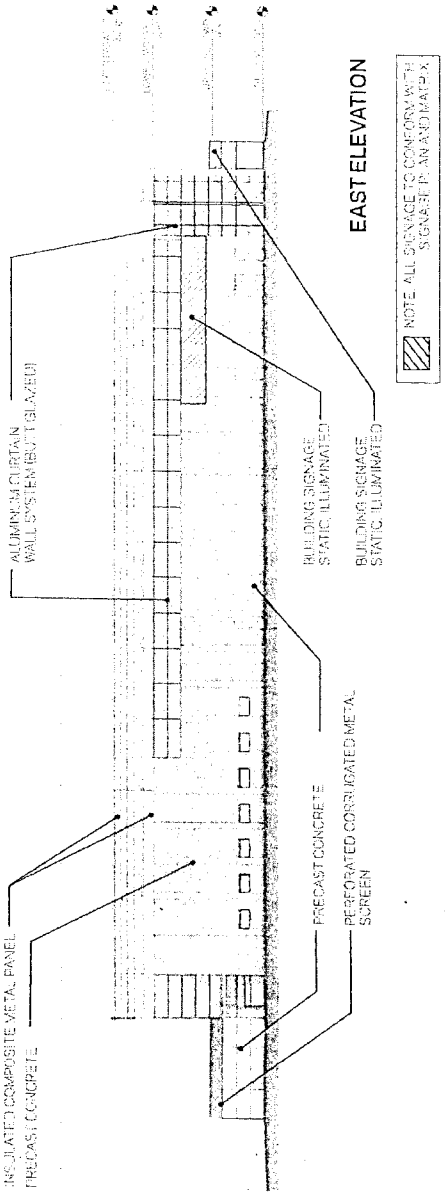


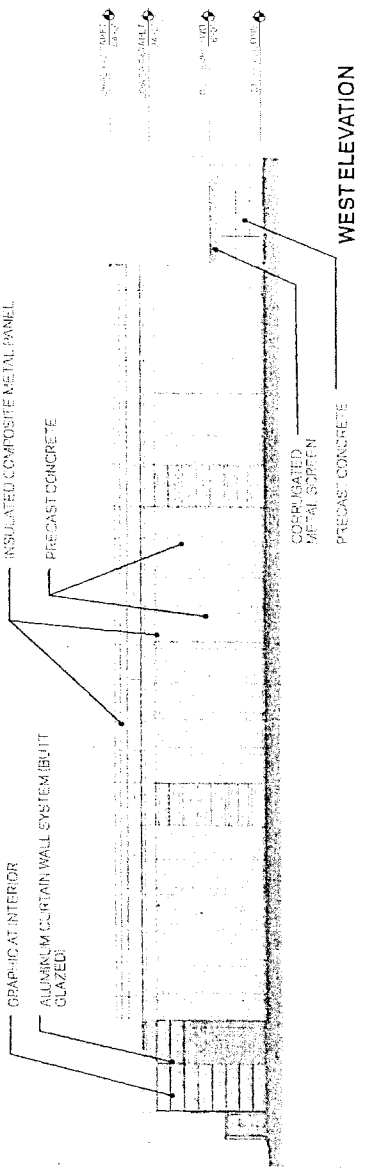


EXTERIOR ELEVATIONS

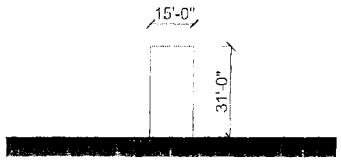

SITE SIGN- S2

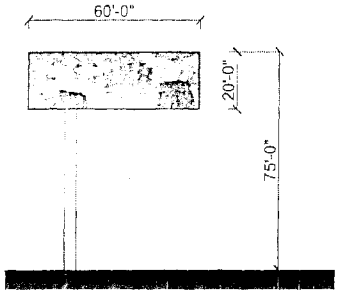

SITE SIGN - S1

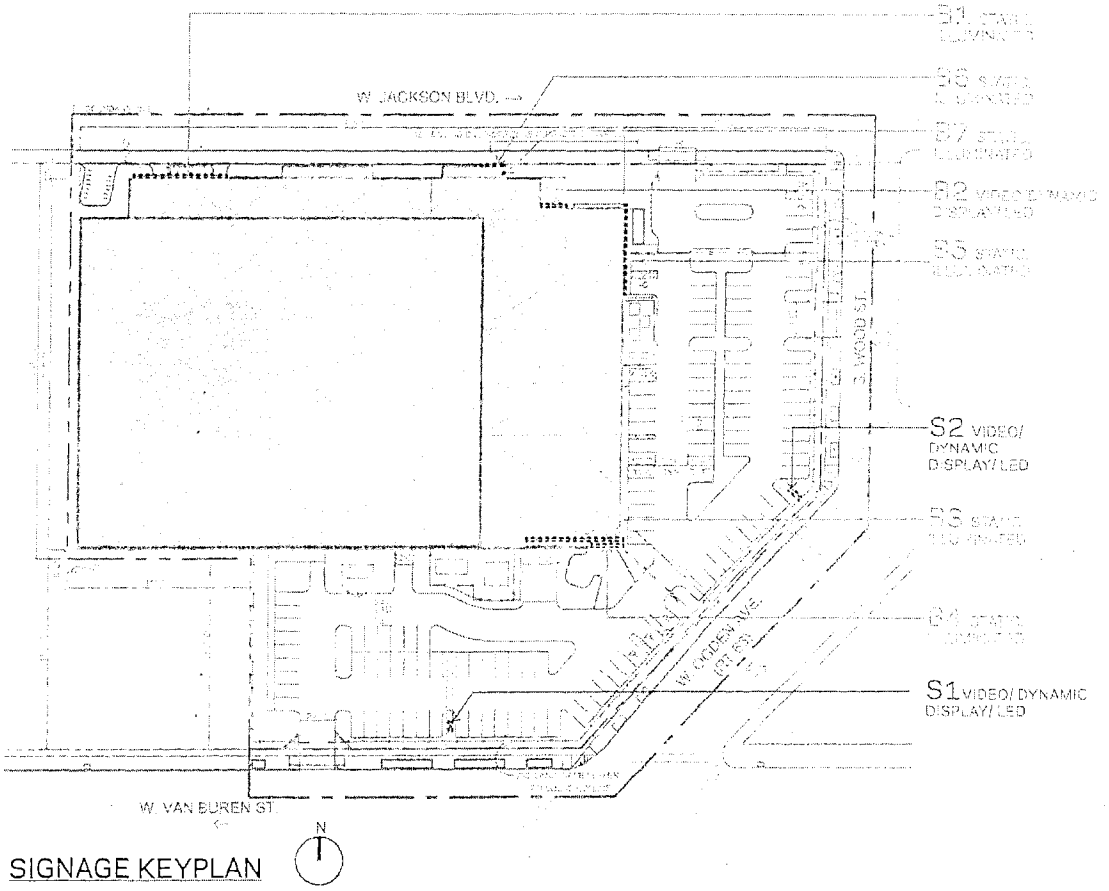

SIGNAGE KEYPLAN

SITE SIGNAGE PLAN

PLANNED DEVELOPMENT SIGNAGE MATRIX

SIGN TYPE & DESCRIPTION	AREA (SF)	COMMENTS
BUILDING SIGNAGE		
B1: STATIC, ILLUMINATED	500 SF	BRANDED WALL MOUNTED LETTERING AND/OR LOGO; STATIC, ILLUMINATED; NORTH ELEVATION
B2: VIDEO/DYNAMIC DISPLAY/ LED	600 SF	BRANDED WALL MOUNTED LETTERING AND/OR LOGO; VIDEO/ DYNAMIC DISPLAY/ LED; NORTH ELEVATION UNDER ROOF OVERHANG
B3: STATIC, ILLUMINATED	1,000 SF	BRANDED ROOF MOUNTED LETTERING AND/OR LOGO; DOUBLE SIDED; STATIC, ILLUMINATED; SOUTH ELEVATION
B4: STATIC, ILLUMINATED	150 SF	BRANDED WALL MOUNTED LETTERING AND/OR LOGO; STATIC, ILLUMINATED; SOUTH ELEVATION
B5: STATIC, ILLUMINATED	500 SF	BRANDED WALL MOUNTED LETTERING AND/OR LOGO; STATIC, ILLUMINATED; EAST ELEVATION
B6: STATIC, ILLUMINATED	30 SF	BRANDED WALL MOUNTED LETTERING AND/OR LOGO; STATIC, ILLUMINATED; SOUTH ELEVATION
B7: STATIC, ILLUMINATED	16 SF	BRANDED WALL MOUNTED LETTERING AND/OR LOGO; STATIC, ILLUMINATED; EAST ELEVATION
SITE SIGNAGE		
S1: VIDEO/DYNAMIC DISPLAY/ LED	1,200 SF (1 SIDE COUNTED)	FREE-STANDING (PYLON-TYPE) SIGN CONTAINING VIDEO AND/ OR DYNAMIC DISPLAY MEASURING 20' X 60' AT 75' IN HEIGHT, 1,200 SF PER SIDE, DOUBLE SIDED (1 SIDE COUNTED) LOCATED OFF W. VAN BUREN ST.
S2: VIDEO/DYNAMIC DISPLAY/ LED	511.5 SF (2 SIDES COUNTED, 465 + 46.5)	VERTICAL FOUR-SIDED SIGNAGE, RECTANGULAR - 465 SF WIDE SIDE (VIDEO/ DYNAMIC DISPLAY/ LED), 46.5 SF THIN SIDE (STATIC, ILLUMINATED); CONCRETE PAD MOUNTED; AT THE CORNER OF S. OGDEN AVE. AND S. WOOD ST.
	4,507.5 SF	TOTAL AREA (SF) - BUILDING & SITE SIGNAGE

NOTES:

1. REFER TO INCLUDED PLAN FOR KEYED SIGN LOCATIONS.
2. THE FOLLOWING SIGNAGE TYPES ARE PERMITTED AND ARE EXCLUDED FROM CALCULATION OF THE AREA (SF) MAXIMUM. SIGN SIGNAGE MAY BE ADDED IN THE DISCRETION OF THE APPLICANT AND SHALL BE PERMITTED.
   A. DIRECTIONAL, PUBLIC INFORMATIONAL, ACCESSIBILITY SIGNAGE, ETC., AND SIGNAGE REQUIRED BY LAW.
   B. INTERIOR SIGNAGE
   C. INCIDENTAL, PORTABLE, TEMPORARY, SEASONAL, SPECIAL EVENT, BRANDED DIRECTIONAL OR SPECIFIC LOCATION, MOBILE FOOD AND BEVERAGE SIGNS, BRANDED BANNERS.
   D. SIGNAGE PROMOTING OWNERS; SIGNAGE RELATING TO EVENTS IN THE PLANNED DEVELOPMENT, SIGNAGE RELATED TO THE HOCKEY TEAM PLAYING IN THE FACILITY AND/OR CONTAINING ITS LOGO.
3. SQUARE FOOTAGE LISTED IS APPROXIMATE. FOR EXAMPLE, AS BUILDING NAMING AND SPONSORSHIP ARE IDENTIFIED OR MODIFIED, ADDITIONAL SIGNAGE MAY BE ADDED AND SIGNS MAY BE MODIFIED TO REFLECT THE SPONSORS NAME AND MAY BE LARGER OR SMALLER.
4. ANY SIGN IN THIS SECTION MAY INCLUDE THIRD PARTY BRANDING FOR THE AVOIDANCE OF DOUBT AND WITHOUT LIMITING THE FORGOING SIGNS WHICH ARE BLACKHAWKS BRANDED ARE ALLOWED, EVEN IF A THIRD PARTY LOGO OR IDENTIFICATION ALSO APPEARS ON THE SIGN.

SITE SIGNAGE MATRIX

Reclassification Of Area Shown On Map No. 3-F.
(As Amended)
(Application No. 18540)
(Common Address: 800 -- 814 N. Clark St.
And 100 -- 114 W. Chicago Ave.)

[SO2015-6439]

Be It Ordained by the City Council of the City of Chicago:

SECTION 1. That the Chicago Zoning Ordinance be amended by changing all of the DX-5 Downtown Mixed-Use District symbols and indications as shown on Map Number 3-F in the area bounded by:

North Clark Street; a line 100 feet north of and parallel to West Chicago Avenue; the public alley next west of and parallel to North Clark Street; and a line 152 feet next north of and parallel to West Chicago Avenue,

to those of a DX-7 Downtown Mixed-Use District.

SECTION 2. That the Chicago Zoning Ordinance be amended by changing all of the DX-7 Downtown Mixed-Use District symbols and indications as shown on Map Number 3-F in the area bounded by:

North Clark Street; West Chicago Avenue; the public alley next west of and parallel to North Clark Street; and a line 152 feet next north of and parallel to West Chicago Avenue,

to those of a Residential-Business Planned Development.

SECTION 3. This ordinance shall be in force and effect from and after its passage and publication.

Plan of Development Statements attached to this ordinance read as follows:

Residential-Business Planned Development No. _____.

Planned Development Statements.

1. The area delineated herein as Planned Development Number TBD ("Planned Development") consists of approximately 23,002 square feet of property which is depicted on the attached Planned Development Boundary and Property Line Map ("Property"). Clark 800 LLC is owner of the Property and the "Applicant" for this Planned Development.

2. The requirements, obligations and conditions contained within this Planned Development shall be binding upon the Applicant, its successors and assigns and, if different than the Applicant, the legal titleholders and any ground lessors. All rights

granted hereunder to the Applicant shall inure to the benefit of the Applicant's successors and assigns and, if different than the Applicant, the legal titleholder and any ground lessors. Furthermore, pursuant to the requirements of Section 17-8-0400 of the Chicago Zoning Ordinance (the "Zoning Ordinance"), the Property, at the time of application for amendments, modifications or changes (administrative, legislative or otherwise) to this Planned Development, shall be under single ownership or designated control. Single designated control is defined in Section 17-8-0400 of the Zoning Ordinance.

3. All applicable official reviews, approvals or permits are required to be obtained by the Applicant or its successors, assignees or grantees. Any dedication or vacation of streets or alleys or grants of easements or any adjustment of the right-of-way shall require a separate submittal to the Chicago Department of Transportation ("CDOT") on behalf of the Applicant or its successors, assigns or grantees.

   Any requests for grants of privilege, or any items encroaching on the public way, shall be in compliance with the plans.

   Ingress or egress shall be pursuant to the plans and may be subject to the review and approval of the Department of Planning and Development ("DPD") and CDOT. Closure of all or any public street or alley during demolition or construction shall be subject to the review and approval of CDOT.

   All work proposed in the public way must be designed and constructed in accordance with CDOT Standards for Work in the Public Way and in compliance with the Municipal Code of the City of Chicago. Prior to the issuance of any Part II Approval, the submitted plans must be approved by CDOT.

4. This plan of development consists of these 16 Statements; a Bulk Regulations and Data Table and the following exhibits and plans attached hereto prepared by Hartshorne Plunkard Architecture and dated January 21, 2016 (the "Plans"): an Existing Zoning Map; an Existing Land-Use Map; a Planned Development Property and Boundary Line Map; a Site Plan; a Landscape/Green Roof Plan; Subarea A Building Elevations (North, South, East and West) and Subarea B Building Elevations (North, South, East and West). In any instance where a provision of this Planned Development conflicts with the Chicago Building Code, the Building Code shall control. This Planned Development conforms to the intent and purpose of the Zoning Ordinance, and all requirements thereof, and satisfies the established criteria for approval as a Planned Development. In case of a conflict between the terms of this Planned Development ordinance and the Zoning Ordinance, this Planned Development ordinance shall control.

5. The following uses are permitted in the area delineated herein as a Business Planned Development: dwelling units located above the ground floor; animal services; artist work or sales space; business support services; eating and drinking establishments; financial services; food and beverage retail sales; vacation rental; office; personal service; general retail sales; indoor participant sports and recreation; valuable objects dealer; co-located wireless communication facilities and related, incidental and accessory uses and accessory parking.

6. On-premises signs and temporary signs, such as construction and marketing signs, shall be permitted within the Planned Development, subject to the review and approval of DPD. Off-premises signs are prohibited within the boundary of the Planned Development.

7. For purposes of height measurement, the definitions in the Zoning Ordinance shall apply. The height of any building shall also be subject to height limitations, if any, established by the Federal Aviation Administration.

8. The maximum permitted Floor Area Ratio ("FAR") for the Property shall be in accordance with the attached Bulk Regulations and Data Table. For the purposes of FAR calculations and measurements, the definitions in the Zoning Ordinance shall apply. The permitted FAR identified in the Bulk Regulations and Data Table has been determined using a Net Site Area of 23,001 square feet and a FAR of 7.0.

9. Upon review and determination, "Part II Review", pursuant to Section 17-13-0610 of the Zoning Ordinance, a Part II Review fee shall be assessed by DPD. The fee, as determined by staff at the time, is final and binding on the Applicant and must be paid to the Department of Revenue prior to the issuance of any Part II Approval.

10. The site and landscape plans shall be in substantial conformance with the Landscape Ordinance and any other corresponding regulations and guidelines. Final landscape plan review and approval will be by DPD. Any interim reviews associated with site plan review or Part II Reviews, are conditional until final Part II Approval.

11. The Applicant shall comply with Rules and Regulations for the Maintenance of Stockpiles promulgated by the Commissioners of the Departments of Streets and Sanitation, Fleet and Facility Management and Buildings, under Section 13-32-125 of the Municipal Code, or any other provision of that Code.

12. The terms and conditions of development under this Planned Development ordinance may be modified administratively, pursuant to Section 17-13-0611-A of the Zoning Ordinance by the Zoning Administrator upon the application for such a modification by the Applicant, its successors and assigns and, if different than the Applicant, the legal titleholders and any ground lessors.

13. The Applicant acknowledges that it is in the public interest to design, construct and maintain the project in a manner which promotes, enables and maximizes universal access throughout the Property. Plans for all buildings and improvements on the Property shall be reviewed and approved by the Mayor's Office for People with Disabilities to ensure compliance with all applicable laws and regulations related to access for persons with disabilities and to promote the highest standard of accessibility.

14. The Applicant acknowledges that it is in the public interest to design, construct, renovate and maintain all buildings in a manner that provides healthier indoor environments, reduces operating costs and conserves energy and natural resources. The Applicant shall seek LEED certification (or equivalent alternative certification, such as Energy Star) and provide a 50 percent net green roof equivalent to an actual total of approximately 2,382 square feet for the building in Subarea B.

15. The Applicant acknowledges and agrees that the rezoning of Subarea B from DX-5 Downtown Mixed-Use District to DX-7 Downtown Mixed-Use District for construction of this Planned Development triggers the requirements of Section 2-45-110 of the Municipal Code (the "Affordable Housing Ordinance"). Any developer of a "residential housing project" within the meaning of the Affordable Housing Ordinance ("Residential Project") must: (i) develop affordable housing units as part of the Residential Project; (ii) pay a fee in lieu of the development of affordable housing units; or (iii) any combination of (i) and (ii). In accordance with these requirements and the Affordable Housing Profile Form attached hereto as Exhibit [___], the Applicant has agreed to provide 23 affordable housing units in the Residential Project for households earning up to 60 percent of the Chicago Primary Metropolitan Statistical Area median income (the "Affordable Units"), or make a cash payment to the Affordable Housing Opportunity Fund in the amount of $100,000 per unit ("Cash Payment"). At the time of each Part II Review for the Residential Project, Applicant may update and resubmit the Affordable Housing Profile Form to the Department of Planning and Development ("DPD") for review and approval. If the Applicant subsequently reduces the number of dwelling units in the Residential Project, DPD may adjust the requirements of this Statement 15 (i.e., number of Affordable Units and/or amount of Cash Payment) accordingly without amending the Planned Development. Prior to the issuance of any building permits including, without limitation, excavation or foundation permits, the Applicant must either make the required Cash Payment, or execute an Affordable Housing Agreement in accordance with Section 2-45-110(i)(2). The terms of the Affordable Housing Agreement and any amendments thereto are incorporated herein by this reference. The Applicant acknowledges and agrees that the Affordable Housing Agreement will be recorded against the Residential Project and will constitute a lien against each Affordable Unit. The City shall execute partial releases of the Affordable Housing Agreement prior to or at the time of the sale of each Affordable Unit to an income-eligible buyer at an affordable price, subject to the simultaneous execution and recording of a mortgage, restrictive covenant or similar instrument against such Affordable Unit. The Commissioner of DPD may enforce remedies for breach of the Affordable Housing Agreement, and enter into settlement agreements with respect to any such breach, subject to the approval of the Corporation Counsel, without amending the Planned Development.

16. This Planned Development shall be governed by Section 17-13-0612 of the Zoning Ordinance. Should this Planned Development ordinance lapse, the Commissioner of DPD shall initiate a zoning map amendment to rezone the Property to the DX-7 Downtown Mixed-Use District.

[Existing Zoning Map; Existing Land-Use Map; Boundary and Subarea Map; Site/ Landscape/Green Roof Plan; and North, South, East and West Building Elevations referred to in these Plan of Development Statements printed on pages 18916 through 18925 of this *Journal*.]

Bulk Regulations and Data Table and Affordable Housing Profile Form (Rental) referred to in these Plan of Development Statements read as follows:

Residential-Business Planned Development No. _____.

Bulk Regulations and Data Table.

Gross Site Area (square feet):	50,532
Area of Public Rights-of-Way (square feet):	27,531
Net Site Area (square feet):	23,001
Maximum Floor Area Ratio:	7.0
Maximum Number of Dwelling Units:	
Subarea A:	101
Subarea B:	129
Minimum Off-Street Parking Spaces:	
Subarea A:	0
Subarea B:	15
Minimum Bicycle Parking Spaces:	
Subarea A:	60
Subarea B:	84
Minimum Off-Street Loading Spaces:	
Subarea A:	0
Subarea B:	1
Maximum Building Height:	
Subarea A:	Existing
Subarea B:	179 feet
Minimum Setbacks:	In substantial conformance with the Plans.

Affordable Housing Profile Form (Rental)

Submit this form to the Department of Planning & Development for each project that triggers an affordability requirement (including CPAN, ARO, and the Density Bonus).

This completed form should be returned (via e-mail, fax, postal service or interoffice mail), to: Marcia Baxter, Department of Planning & Development, 121 N. LaSalle Street, Chicago, IL 60602. E-mail: Marcia.Baxter@cityofchicago.org; Telephone: (312) 744-0696.

For information on these programs/requirements, visit www.cityofchicago.org/dpd

Date: January 15, 2016

SECTION 1: DEVELOPMENT INFORMATION
Development Name: 800-814 North Clark
Development Address: 800-814 North Clark
Ward: 2nd
If you are working with a Planner at the City, what is his/her name? Dan Klaiber
Type of City involvement: (check all that apply)
___ Land write-down
___ Financial Assistance (If receiving TIF assistance, will TIF funds be **used for housing construction?** ____*) *if yes, please provide copy of the TIF Eligible Expenses
X Zoning increase, PD, or City Land purchase

SECTION 2: DEVELOPER INFORMATION
Developer Name: Clark 800 LLC
Developer Contact (Project Coordinator): Mark Heffron
Developer Address: 1025 W Sunnyside Avenue, Chicago, IL 60640
Email address: mheffron@cedarst.com *May we use email to contact you?* (Yes) No
Telephone Number: 312-506-3200

SECTION 3: DEVELOPMENT INFORMATION
a) Affordable units required

For **ARO** projects: 230 x 10%* = 23 (**always** round up)
Total units total affordable units required
*20% if TIF assistance is provided

For **Density Bonus** projects: _____ X 25% = _____
Bonus Square Footage* Affordable sq. footage required

*Note that the maximum allowed bonus is 20% of base FAR in dash-5; 25% in dash-7 or -10; and 30% of base FAR in dash-12 or -16 (www.cityofchicago.org/zoning for zoning info).

b) building details N/A

In addition to water, which of the following utilities will be **included in** the rent (circle applicable):
Cooking gas electric gas heat electric heat other (describe on back)

Is parking included in the rent for the: affordable units? yes no market-rate units? yes no
If parking is not included, what is the monthly cost per space? _____

Estimated date for the commencement of marketing:

Estimated date for completion of construction of the affordable units: N/A

For each unit configuration, fill out a separate row, as applicable (see example).

	Unit Type*	Number of Units	Number of Bedrooms/Unit	Total Square Footage/Unit	Expected Market Rent	Proposed Affordable Rent*	Proposed Level of Affordability (60% or less of AMI)	Unit Mix OK to proceed?
Example	1 bed/1 bath	4	1	800	$1000	759	60%	
Affordable Units								
Market Rate Units						N/A	N/A	
						N/A	N/A	
						N/A	N/A	

*Rent amounts updated annually in the "City of Chicago's Maximum Affordable Monthly Rent Chart"

SECTION 4: PAYMENT IN LIEU OF UNITS

When do you expect to make the payment -in-lieu? March 2016
(typically corresponds with issuance of building permits) Month/Year

For **ARO** projects, use the following formula to calculate payment owed:

230 (Number of total units in development) X 10% = 23 (round up to nearest whole number) X $100,000 = $ 2,300,000 (Amount owed)

For **Density Bonus** projects, use the following formula to calculate payment owed:

_____ (Bonus Floor Area (sq ft)) x 80% x $_____ (median price per base FAR foot *(from table below)*) = $_____ (Amount owed)


Submarket (Table for use with the Density Bonus fees-in-lieu calculations)	**Median Land Price per Base FAR Foot**
Loop: Chicago River on north/west; Congress on south; Lake Shore Dr on east	$31
North: Division on north; Chicago River on south/west; Lake Shore Dr. on east	$43
South: Congress on north; Stevenson on south; Chicago River on west; Lake Shore Dr. on east	$22
West: Lake on north; Congress on south; Chicago River on east; Racine on west	$29

Authorization to Proceed (to be completed by Department of HED)

Marcia Baxter, Department of Planning & Development — Date 1-15-16

Developer/Project Manager — Date 1-18-16


LEGEND
SUBJECT PREMISES

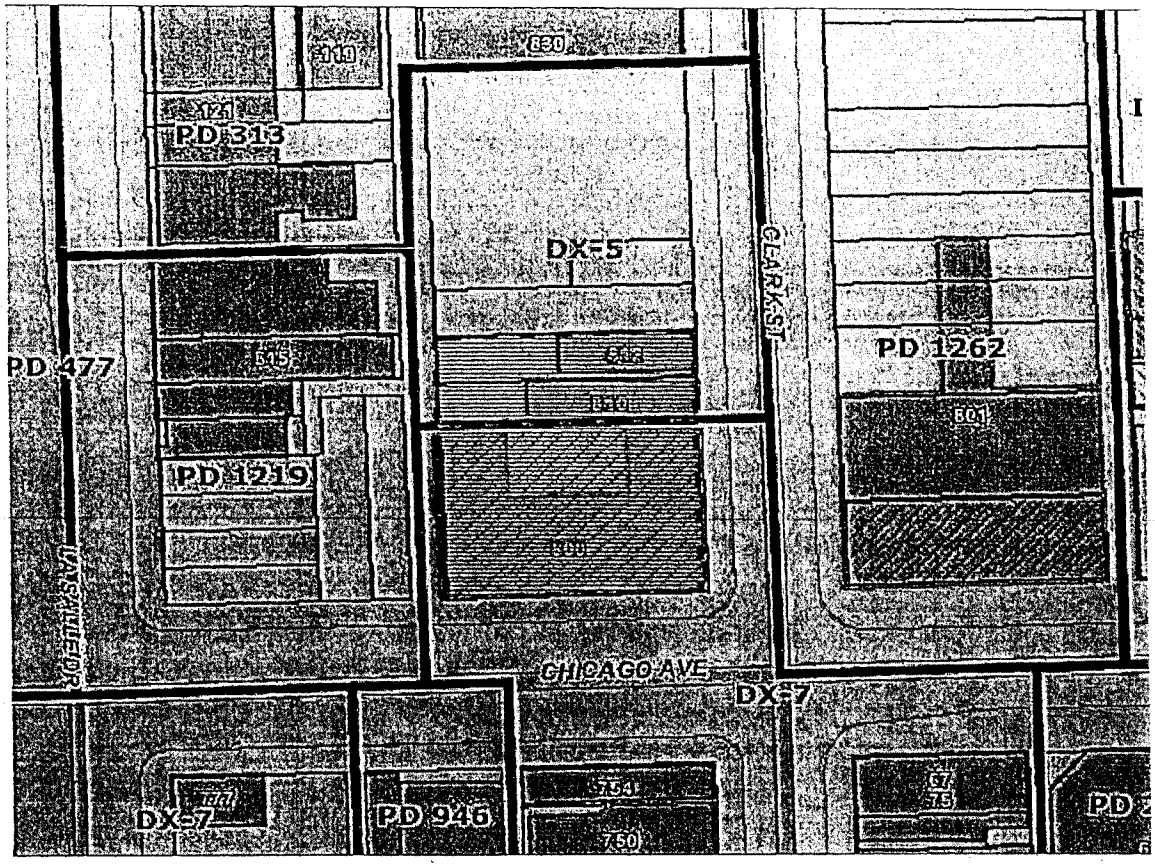

N


APPLICANT: 800 CLARK LLC	EXISTING ZONING MAP
ADDRESS: 810-814 N. CLARK STREET & 100 W. CHICAGO	
INTRODUCED: SEPTEMBER 24, 2015	
PLAN COMMISSION: JANUARY 21, 2016 SCALE: 1"=400'-0"	

FINAL FOR PUBLICATION

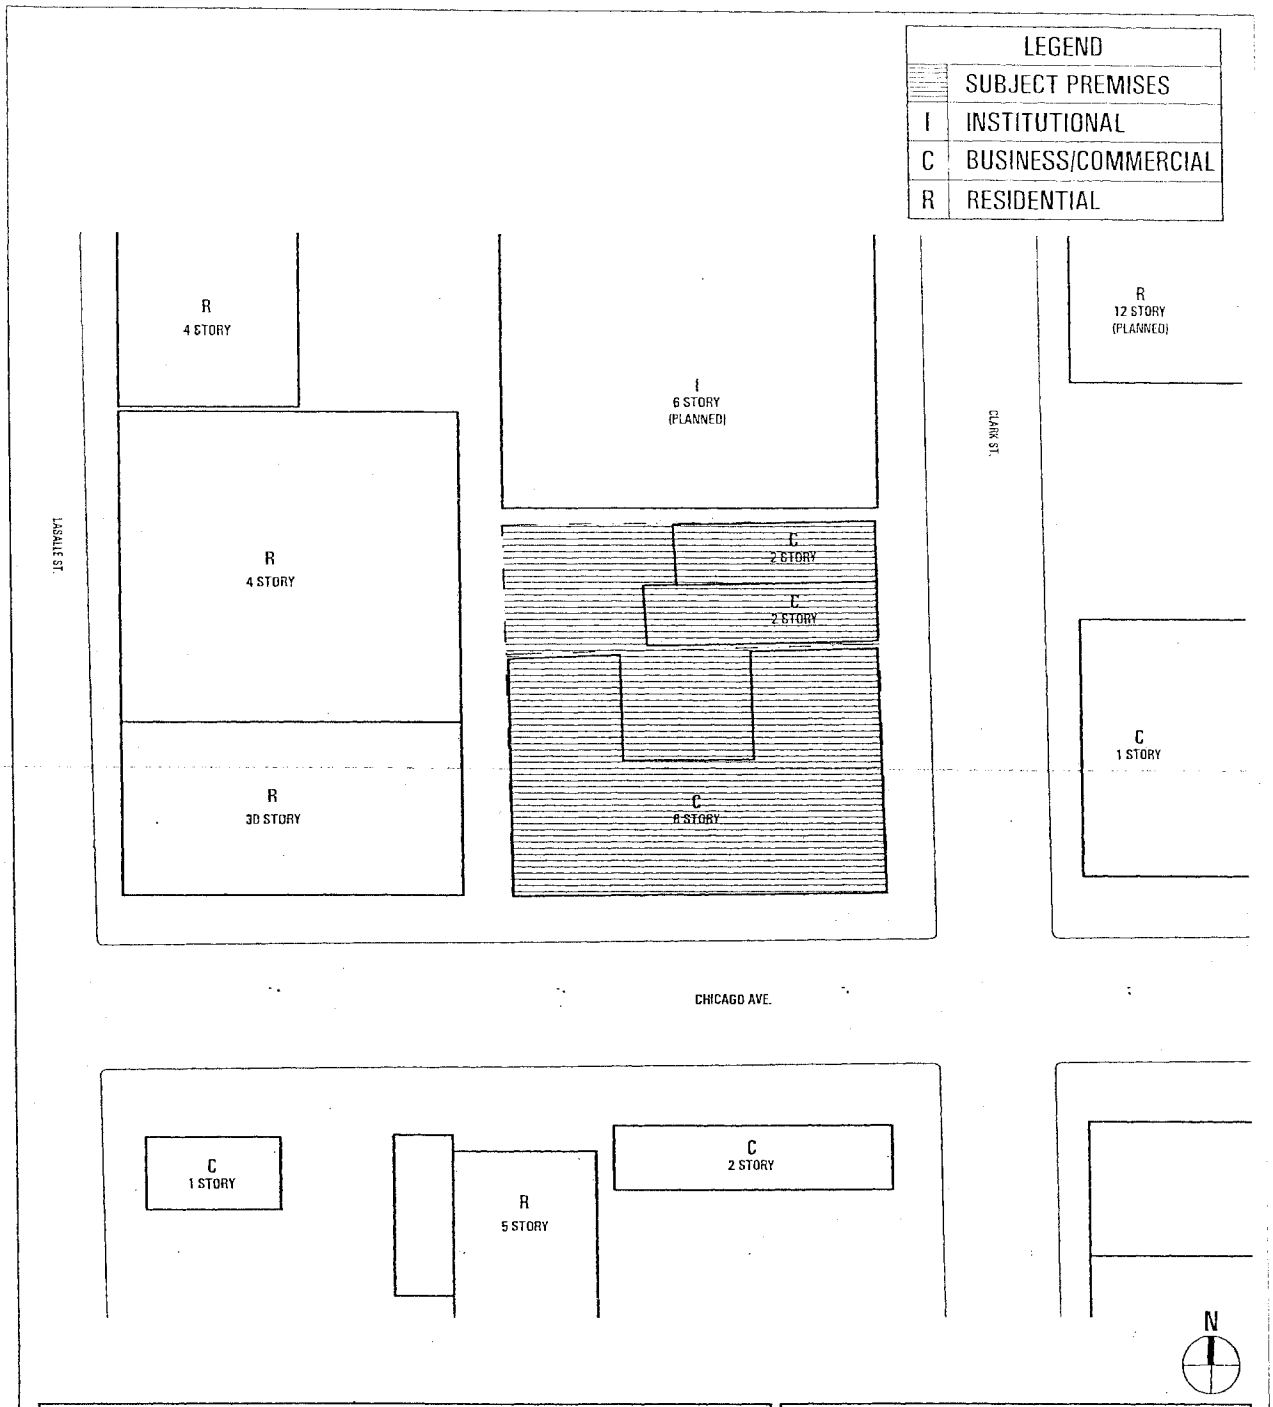


APPLICANT: 800 CLARK LLC	EXISTING LAND USE MAP
ADDRESS: 810-814 N. CLARK STREET & 100 W. CHICAGO	
INTRODUCED: SEPTEMBER 24, 2015	
PLAN COMMISSION: JANUARY 21, 2016 SCALE: 1" = 275'-0"	

GROSS SITE AREA:	40,400 SF
AREA IN RIGHT-OF-WAY:	17,399 SF
NET SITE AREA:	23,001 SF

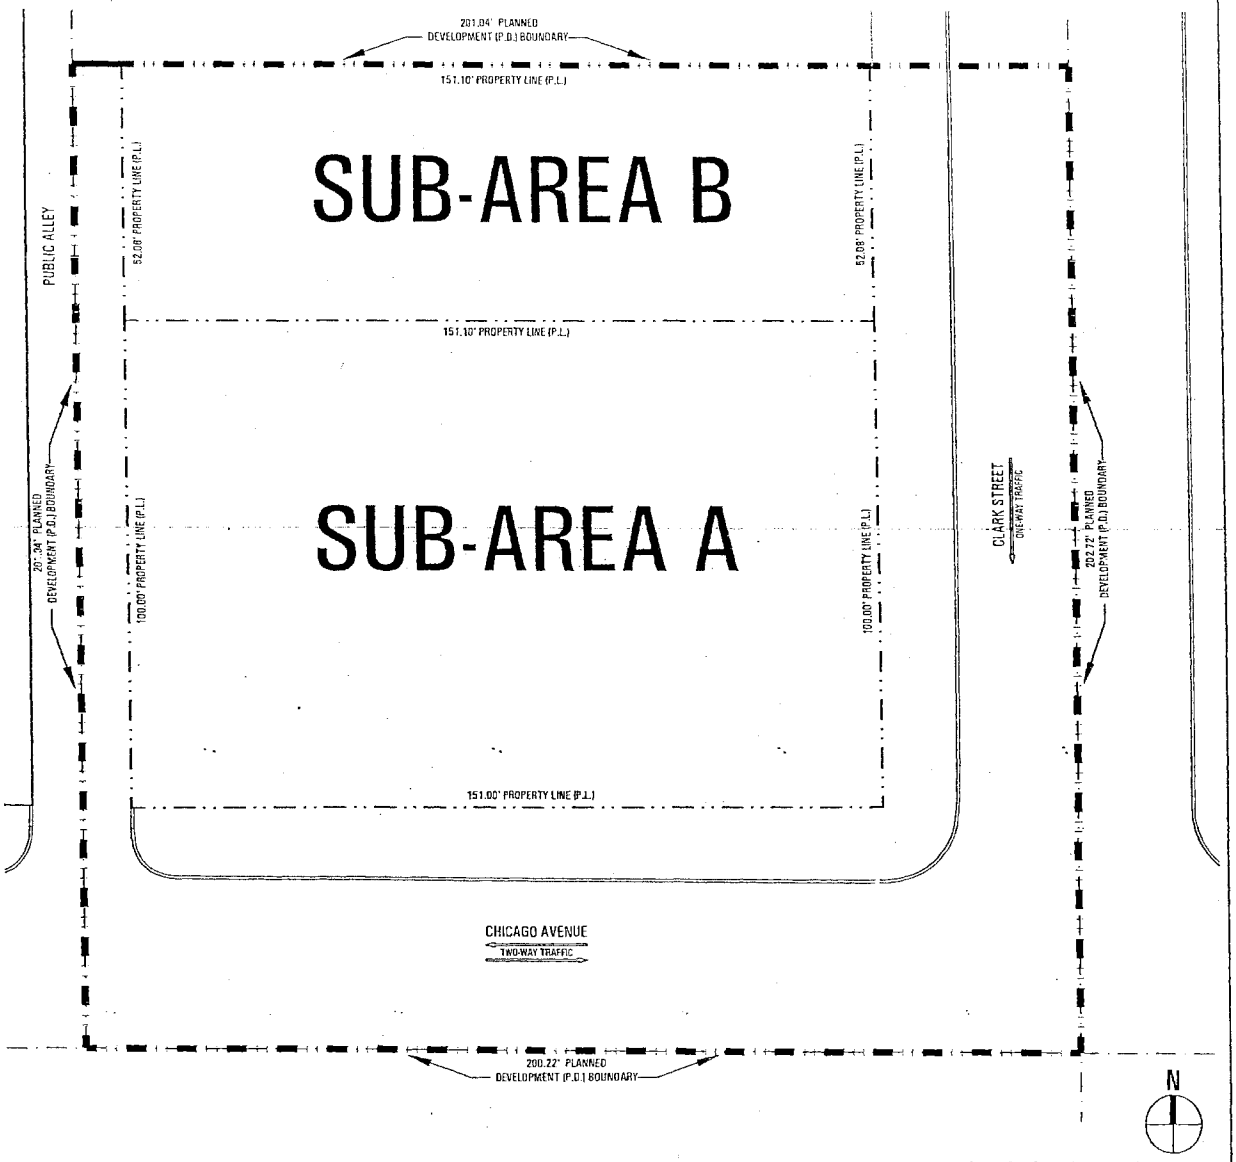

APPLICANT: 800 CLARK LLC	PLANNED DEVELOPMENT BOUNDARY/ SUB-AREA MAP
ADDRESS: 810-814 N. CLARK STREET & 100 W. CHICAGO	
INTRODUCED: SEPTEMBER 24, 2015	
PLAN COMMISSION: JANUARY 21, 2016 SCALE: 1/32" = 1'-0"	

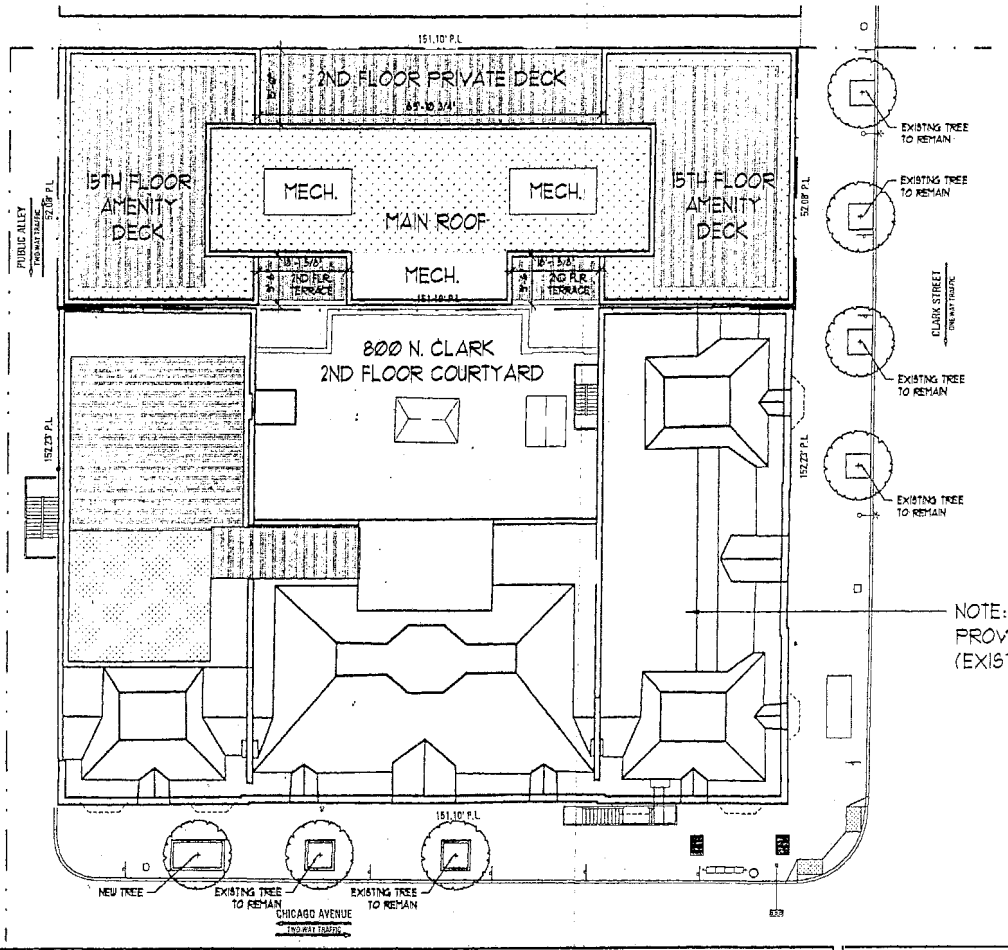

SUB-AREA B GREEN ROOF CALCULATION	
GROSS ROOFTOP AREA =	6,951 SF
LESS ESTIMATED MECHANICAL AREA =	2,187 SF
ESTIMATED NET ROOFTOP AREA =	4,764 SF
ESTIMATED HARDSCAPED	
OUTDOOR AMENITY AREA =	2,487 SF
OUTDOOR PRIVATE DECKS =	1,287 SF
ESTIMATED GREEN ROOF AREA =	2,382 SF
ESTIMATED NET GREEN ROOF % =	50%

LEGEND

= SEDUM GREEN ROOF

= PAVERS / DECKING

NOTE: GREEN ROOF NOT PROVIDED FOR SUB-AREA A (EXISTING BUILDING)

N

APPLICANT: 800 CLARK LLC


ADDRESS: 810-814 N. CLARK STREET & 100 W. CHICAGO


INTRODUCED: SEPTEMBER 24, 2015

PLAN COMMISSION: JANUARY 21, 2016

SCALE: 1/32" = 1'-0"

SITE / LANDSCAPE / GREEN ROOF PLAN

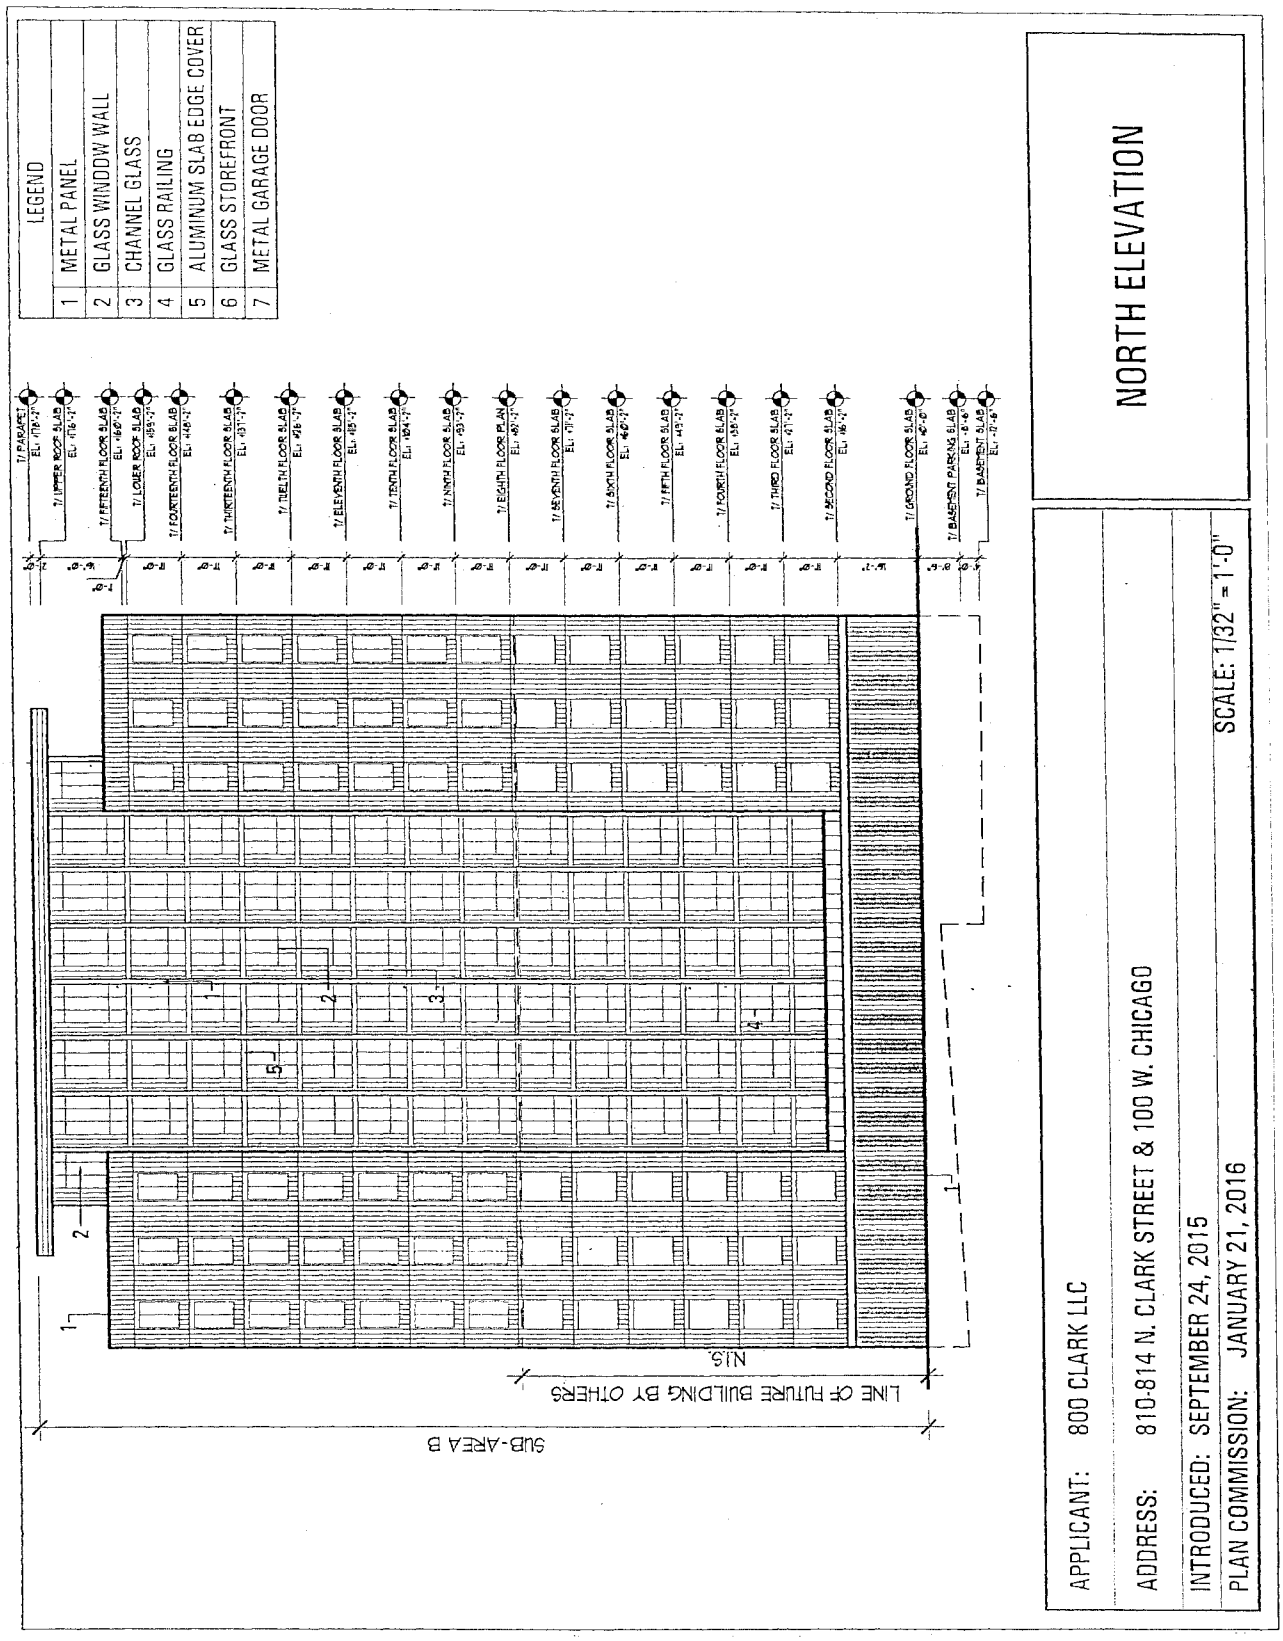

LEGEND
1 METAL PANEL
2 GLASS WINDOW WALL
3 CHANNEL GLASS
4 GLASS RAILING
5 ALUMINUM SLAB EDGE COVER
6 GLASS STOREFRONT
7 METAL GARAGE DOOR
T/ PARAPET
T/ UPPER ROOF SLAB
T/ FIFTEENTH FLOOR SLAB
T/ LOWER ROOF SLAB
T/ FOURTEENTH FLOOR SLAB
T/ THIRTEENTH FLOOR SLAB
T/ TWELFTH FLOOR SLAB
T/ ELEVENTH FLOOR SLAB
T/ TENTH FLOOR SLAB
T/ NINTH FLOOR SLAB
T/ EIGHTH FLOOR PLAN
T/ SEVENTH FLOOR SLAB
T/ SIXTH FLOOR SLAB
T/ FIFTH FLOOR SLAB
T/ FOURTH FLOOR SLAB
T/ THIRD FLOOR SLAB
T/ SECOND FLOOR SLAB
T/ GROUND FLOOR SLAB
T/ BASEMENT PARKING SLAB
T/ BASEMENT SLAB
N15.
LINE OF FUTURE BUILDING BY OTHERS
SUB-AREA B
APPLICANT: 800 CLARK LLC
ADDRESS: 810-814 N. CLARK STREET & 100 W. CHICAGO
INTRODUCED: SEPTEMBER 24, 2015
PLAN COMMISSION: JANUARY 21, 2016
SCALE: 1/32" = 1'-0"
NORTH ELEVATION

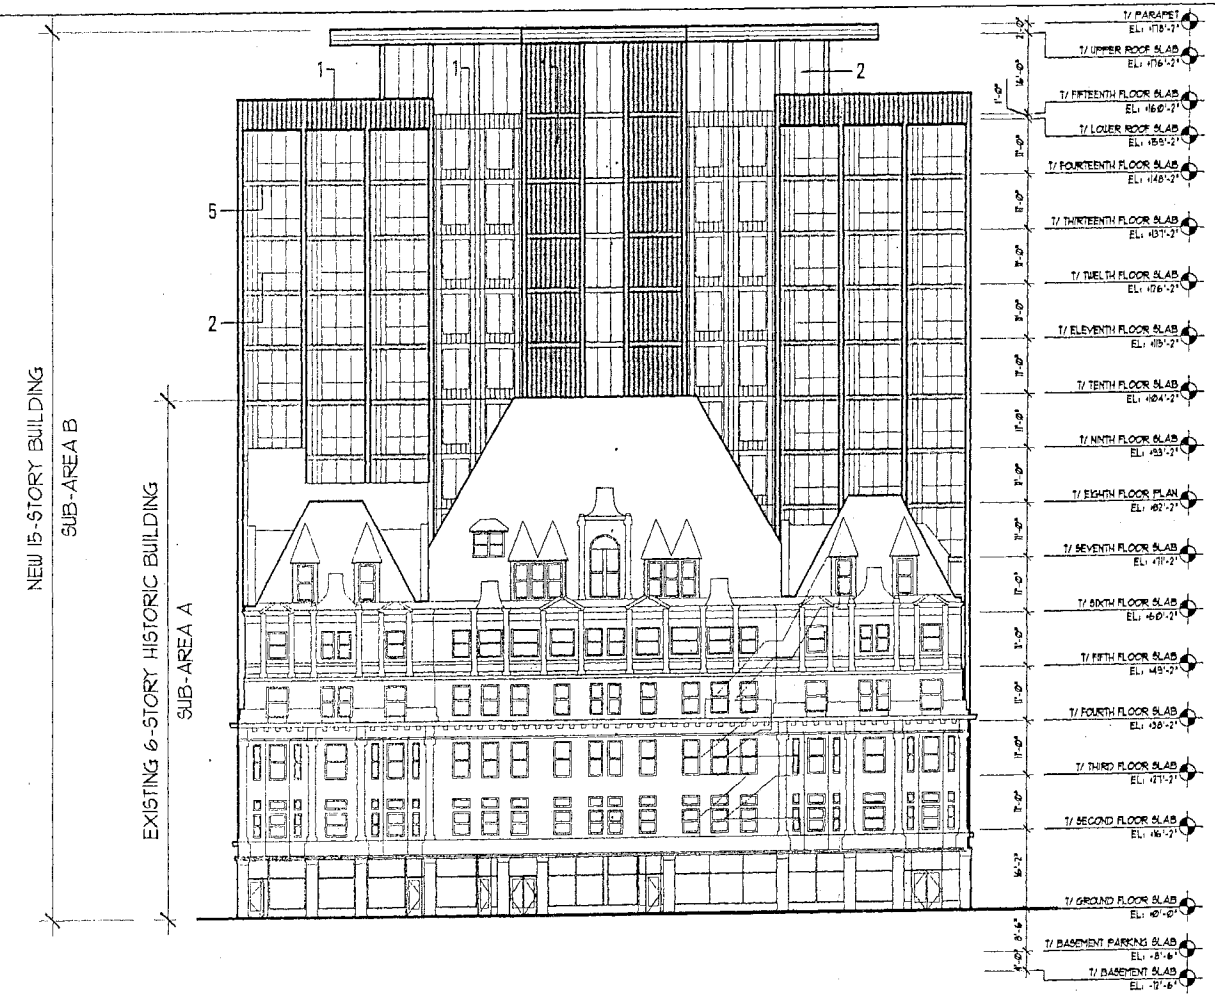


LEGEND	
1	METAL PANEL
2	GLASS WINDOW WALL
3	CHANNEL GLASS
4	GLASS RAILING
5	ALUMINUM SLAB EDGE COVER
6	GLASS STOREFRONT
7	METAL GARAGE DOOR

APPLICANT:	800 CLARK LLC
ADDRESS:	810-814 N. CLARK STREET & 100 W. CHICAGO
INTRODUCED:	SEPTEMBER 24, 2015
PLAN COMMISSION:	JANUARY 21, 2016
SCALE:	1/32" = 1'-0"

SOUTH ELEVATION

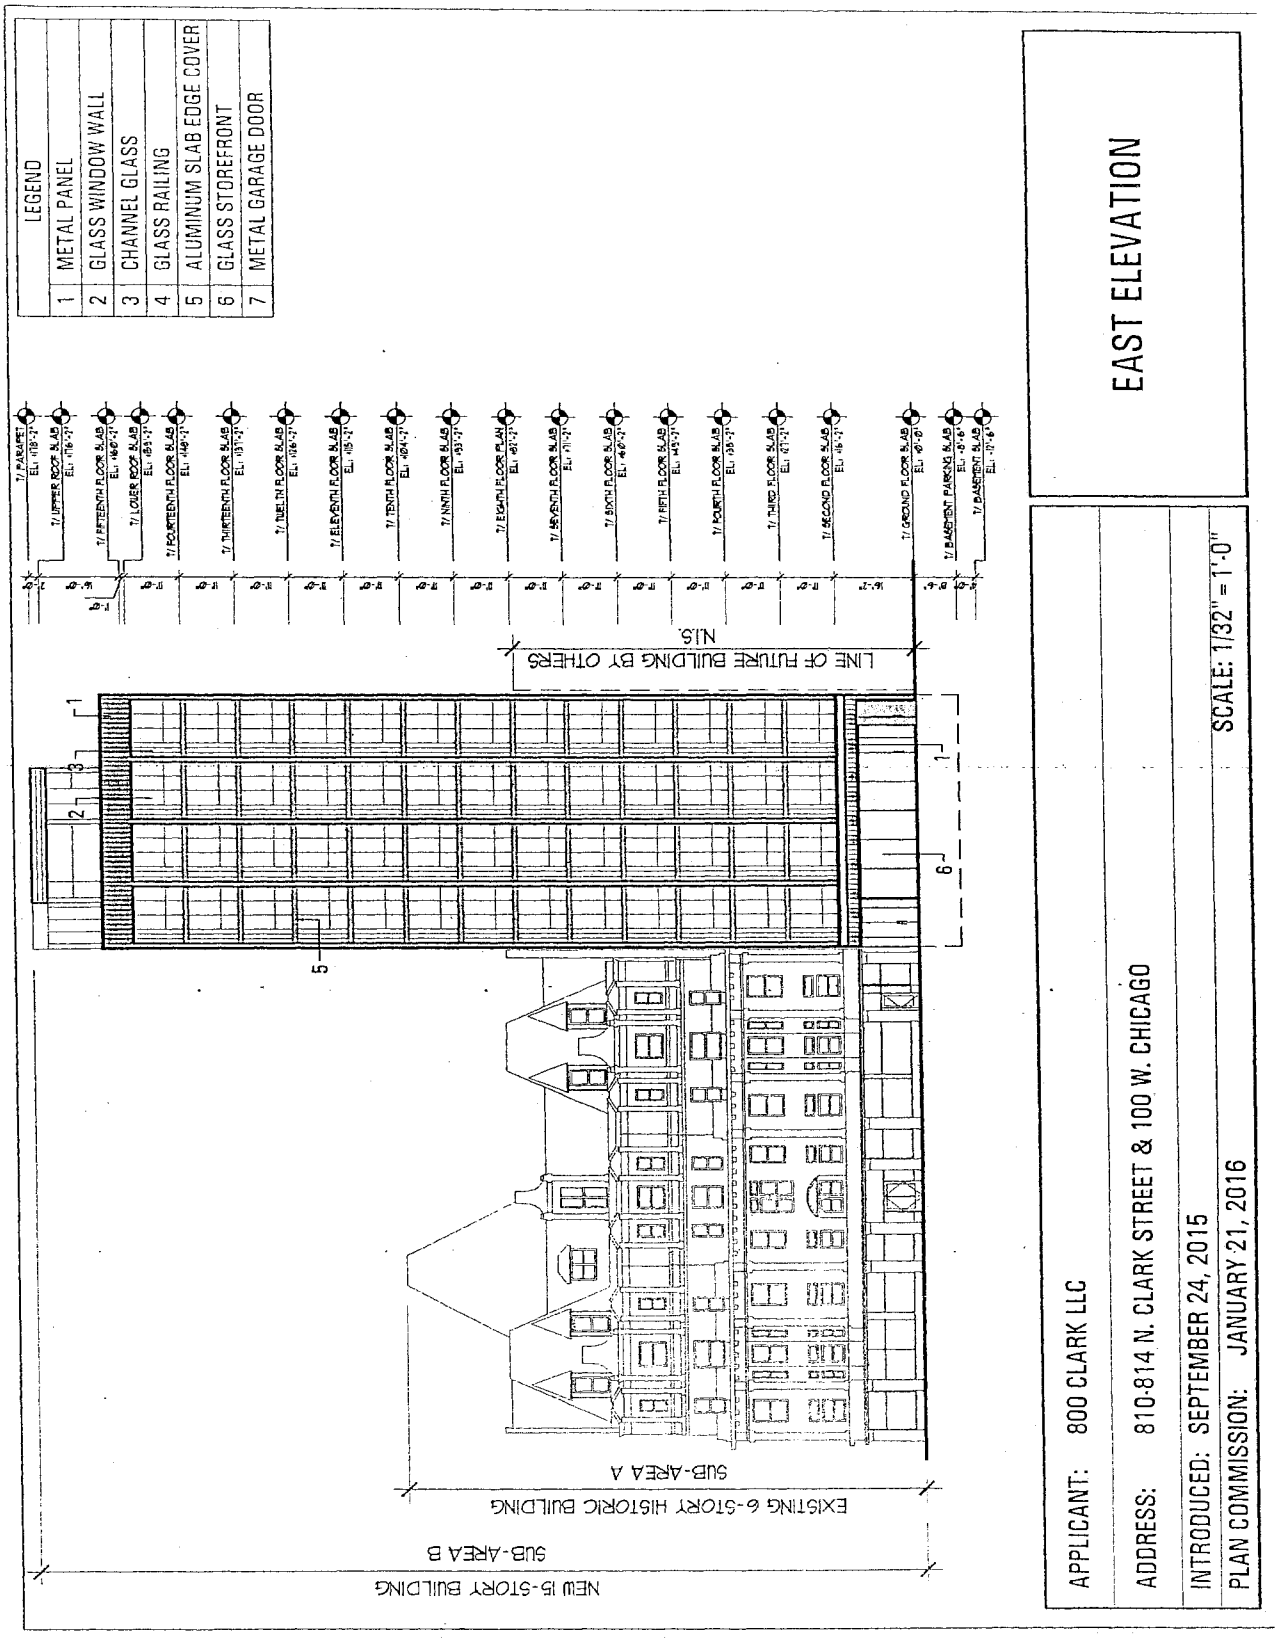
LEGEND
1 METAL PANEL
2 GLASS WINDOW WALL
3 CHANNEL GLASS
4 GLASS RAILING
5 ALUMINUM SLAB EDGE COVER
6 GLASS STOREFRONT
7 METAL GARAGE DOOR
LINE OF FUTURE BUILDING BY OTHERS
N1.5
EXISTING 6-STORY HISTORIC BUILDING
SUB-AREA A
NEW 15-STORY BUILDING
SUB-AREA B
EAST ELEVATION
APPLICANT: 800 CLARK LLC
ADDRESS: 810-814 N. CLARK STREET & 100 W. CHICAGO
INTRODUCED: SEPTEMBER 24, 2015
PLAN COMMISSION: JANUARY 21, 2016
SCALE: 1/32" = 1'-0"

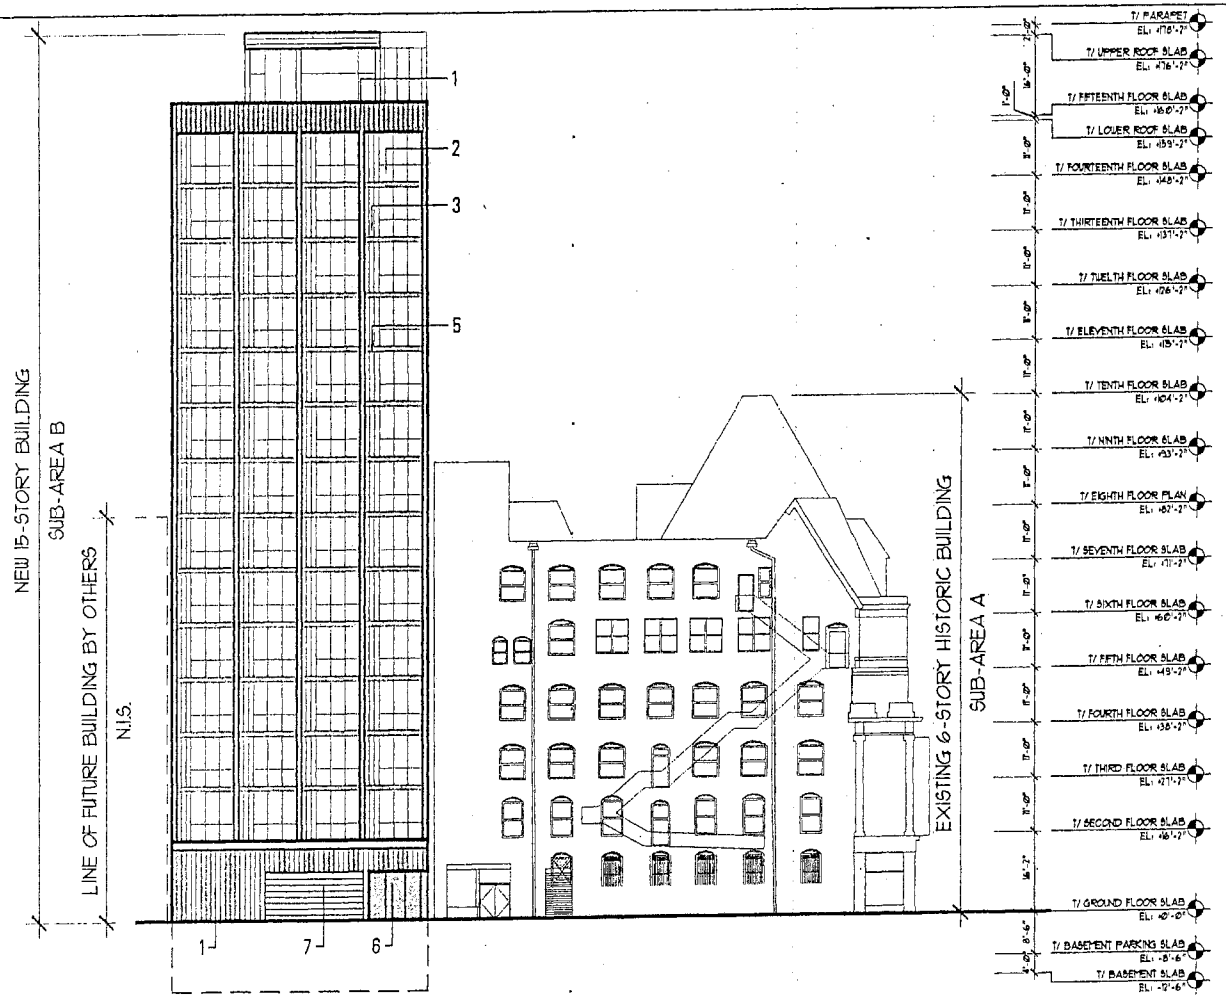

LEGEND	
1	METAL PANEL
2	GLASS WINDOW WALL
3	CHANNEL GLASS
4	GLASS RAILING
5	ALUMINUM SLAB EDGE COVER
6	GLASS STOREFRONT
7	METAL GARAGE DOOR

APPLICANT: 800 CLARK LLC

ADDRESS: 810-814 N. CLARK STREET & 100 W. CHICAGO

INTRODUCED: SEPTEMBER 24, 2015

PLAN COMMISSION: JANUARY 21, 2016

SCALE: 1/32" = 1'-0"

WEST ELEVATION

Reclassification Of Area Shown On Map No. 4-G.
(Application No. 18518T1)
(Common Address: 1414 -- 1446 W. 21st St.
And 2013 -- 2025 S. Laflin St.)

[O2015-6408]

Be It Ordained by the City Council of the City of Chicago:

SECTION 1. Title 17 of the Municipal Code of Chicago, the Chicago Zoning Ordinance, is hereby amended by changing all of the C1-2 Neighborhood Commercial District and M1-3 Limited Manufacturing/Business Park District symbols as shown on Map Number 4-G in the area bounded by:

South Laflin Street; a line 144.66 feet north of and parallel to West 21st Street; a line 66.22 feet east of and parallel to South Laflin Street; a line 168.66 feet north of and parallel to West 21st Street; the public alley next east of and parallel to South Laflin Street; the public alley next north of and parallel to West 21st Street; a line 464.61 feet east of and parallel to South Laflin Street; and West 21st Street,

to those of a B2-5 Neighborhood Mixed-Use District.

SECTION 2. This ordinance takes effect after its passage and approval.

[Site Plan; Basement, First, Second and Third Floor Plans; and North, South, East and West Building Elevations attached to this ordinance printed on pages 18928 through 18935 of this *Journal.*]


Type 1 Narrative Rezoning Analysis attached to this ordinance reads as follows:

Narrative For Type 1 Rezoning For

1414 -- 1446 W. 21st St. And 2013 -- 2025 S. Laflin St., Chicago.

The subject property is currently improved with partial one-story and partial three-story industrial building. The applicant needs a zoning change to comply with the minimum lot area and the maximum floor area requirements of the ordinance in order to rehab the existing building, convert it to a mixed-use building and establish commercial units on the ground floor (retail/office) and 99 dwelling units within the existing building (both ground floor and upper floors).

Project Description:	Zoning change from M1-3 and C1-2 to B2-5
Land Use:	To establish commercial units on the ground floor (retail/office) and 99 dwelling units (both ground floor and upper floors) within the existing building
Floor Area Ratio:	
Lot Area:	61,413.62 square feet
Building Floor Area:	123,625 square feet
FAR:	2.013
Density:	620 square feet per dwelling unit
Off-Street Parking:	
Parking Spaces:	52 spaces
Loading Zone:	1 (10 feet by 25 feet)
Setbacks:	
Front:	0 feet
Side:	0 feet
Rear:	0 feet
Building Height:	44.08 feet

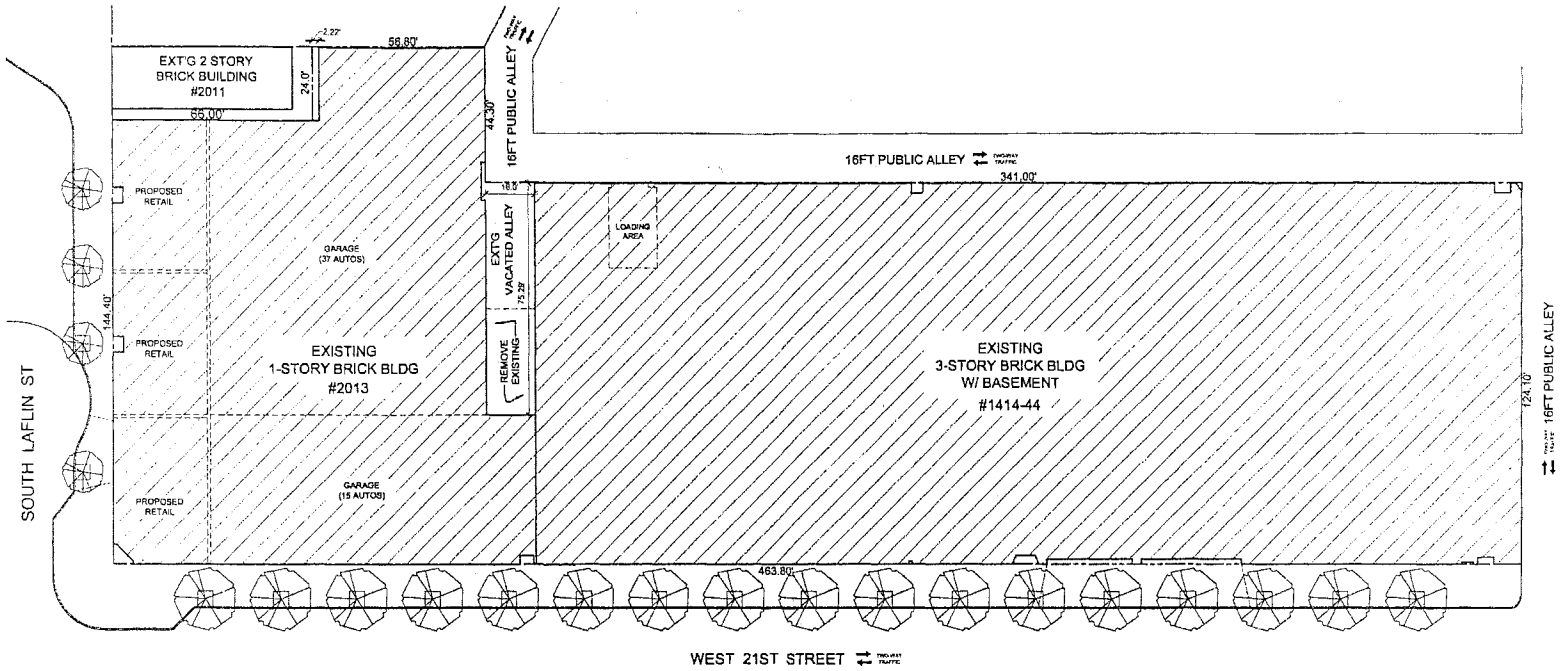


SITE PLAN
SCALE: 1/32" = 1'-0"

FINAL FOR PUBLICATION

R P FOX &
ASSOCIATES
1110 Pleasant St.
Oak Park, IL 60302

1432 W. 21st ST

Mayer
Jeffers
Gillespie
Architects
1017 W. WEBSTER
CHICAGO, IL 60614

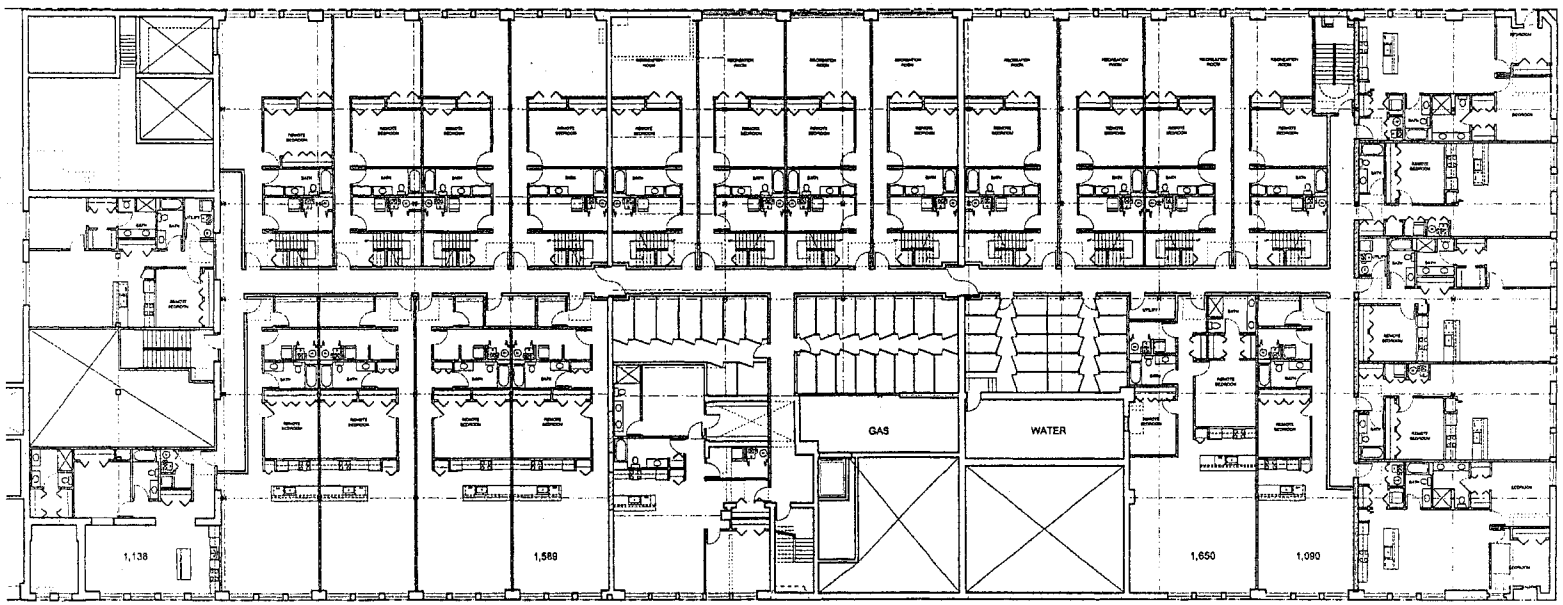


BASEMENT PLAN
SCALE: 1/32" = 1'-0"

FINAL FOR PUBLICATION

R P FOX &
ASSOCIATES
1110 Pleasant St.
Oak Park, IL 60302

1432 W. 21st ST

Mayer
Jeffers
Gillespie
Architects
1017 W. WEBSTER
CHICAGO, IL 60614

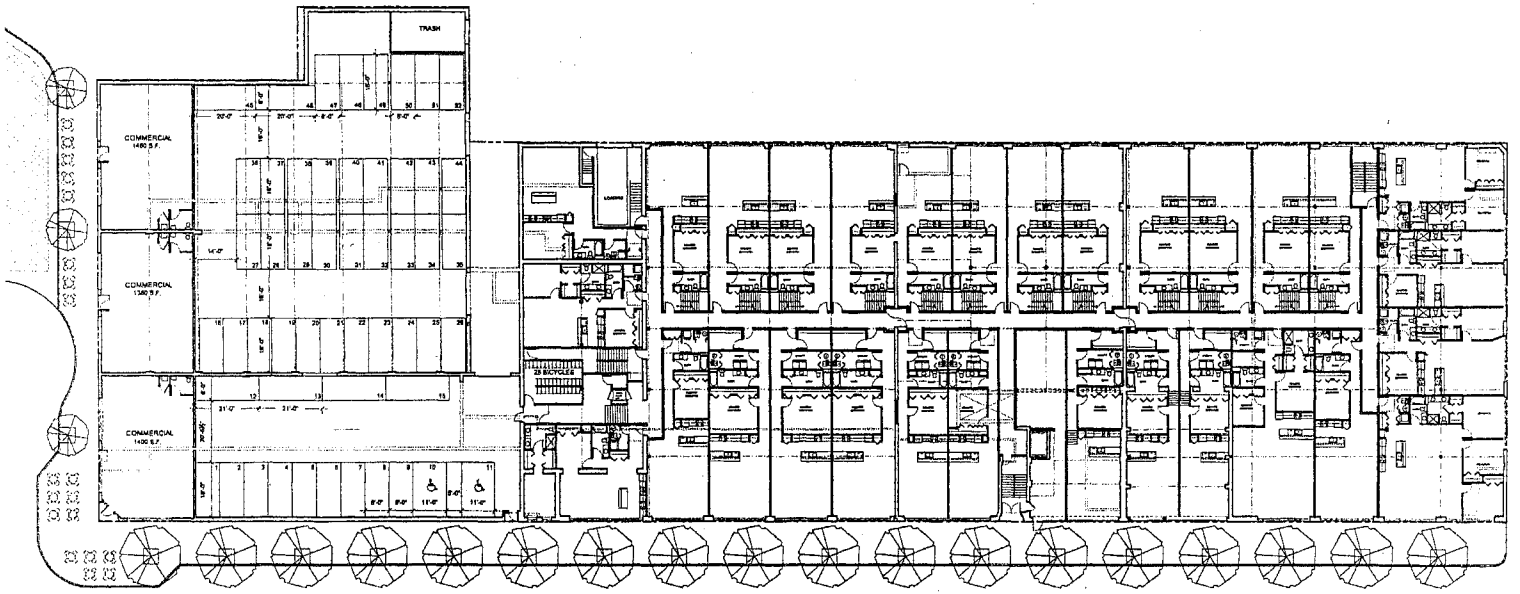

SITE PLAN/ FIRST FLOOR PLAN
SCALE: 1/32" = 1'-0"


FINAL FOR PUBLICATION

R P FOX &
ASSOCIATES
1110 Pleasant St.
Oak Park, IL 60302

1432 W. 21st ST

Mayer
Jeffers
Gillespie
Architects
1017 W. WEBSTER
CHICAGO, IL 60614

16FT PUBLIC ALLEY

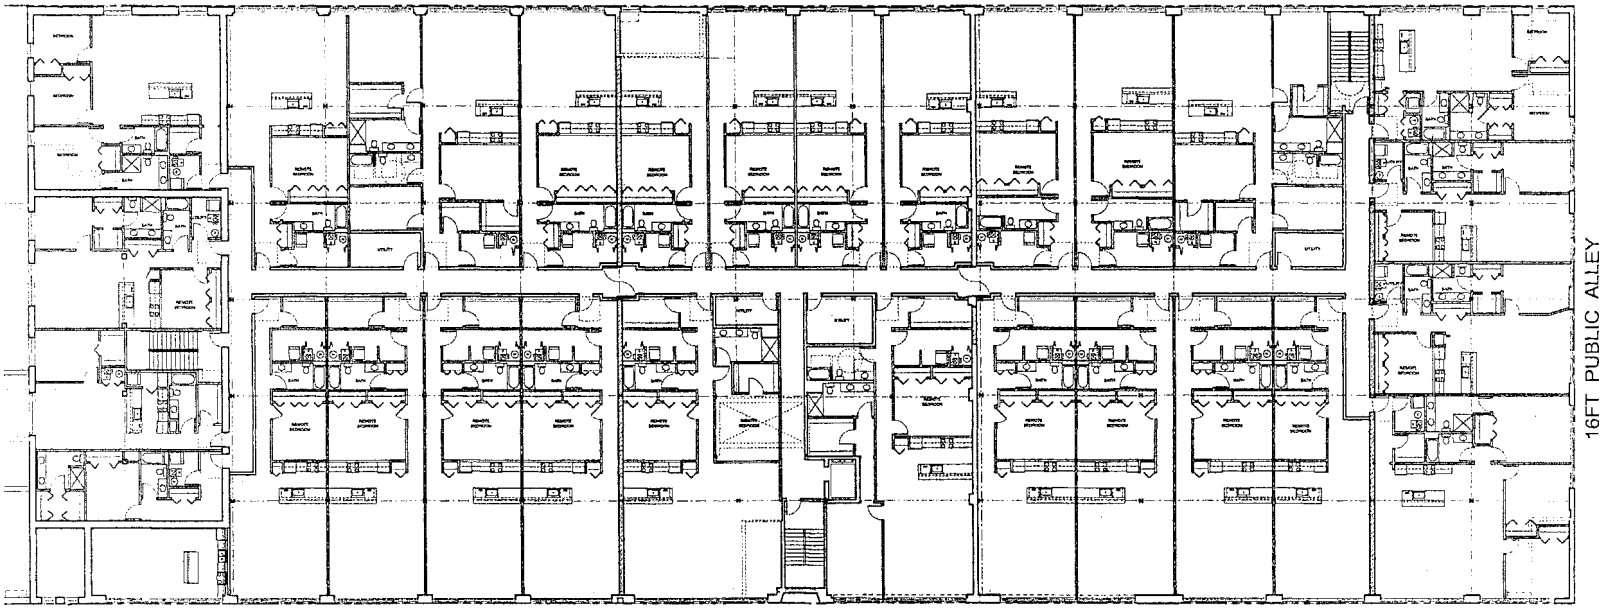

16FT PUBLIC ALLEY


2ND FLOOR PLAN
SCALE: NTS

FINAL FOR PUBLICATION

R P FOX &
ASSOCIATES
1110 Pleasant St.
Oak Park, IL 60302

1432 W. 21st ST

Mayer
Jeffers
Gillespie
Architects
1017 W. WEBSTER
CHICAGO, IL 60614

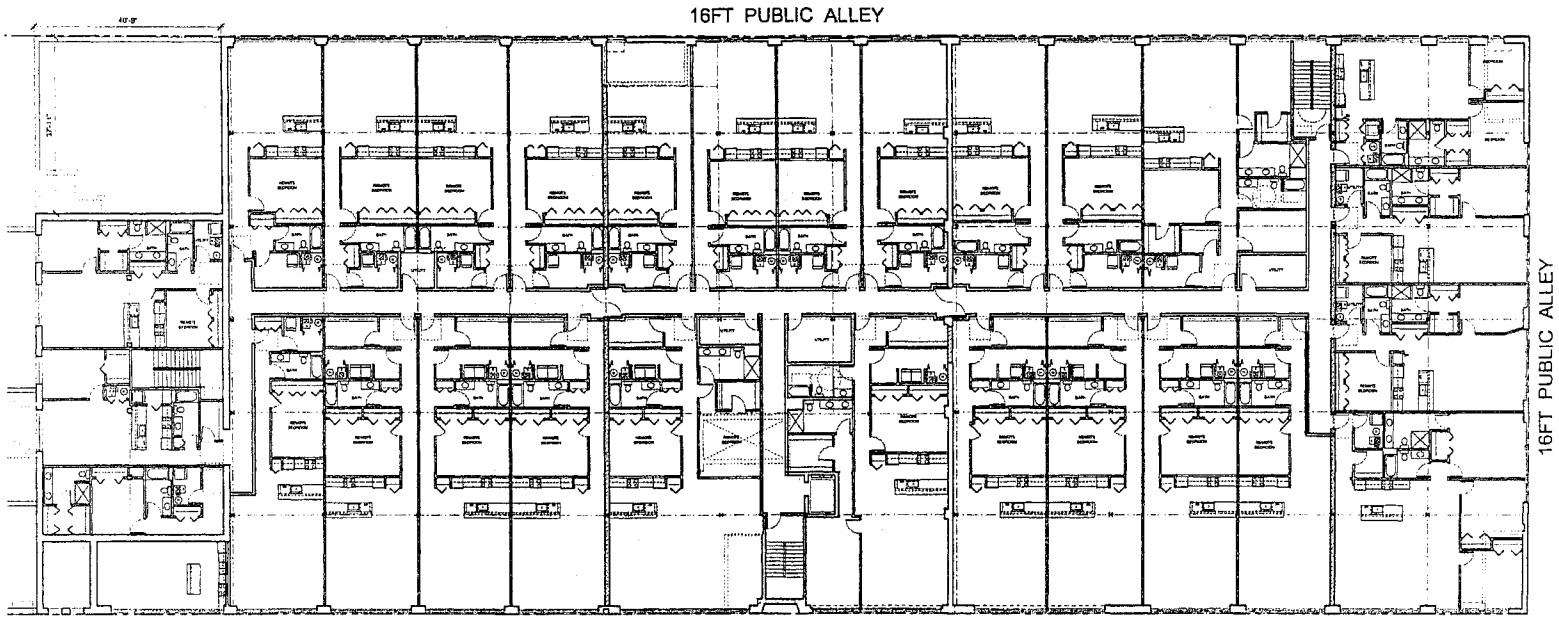


3RD FLOOR PLAN
SCALE: NTS

FINAL FOR PUBLICATION


R P FOX &
ASSOCIATES
1110 Pleasant St.
Oak Park, IL 60302

1432 W. 21st ST


Mayer
Jeffers
Gillespie
Architects
1017 W. WEBSTER
CHICAGO, IL 60614

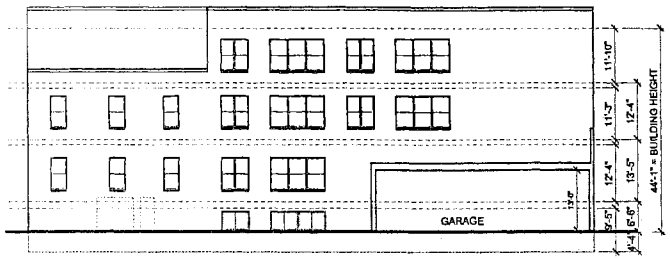


PROPOSED WEST ELEVATION
SCALE: NTS

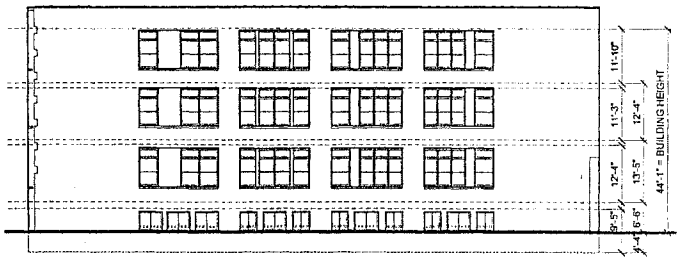

PROPOSED EAST ELEVATION
SCALE: NTS

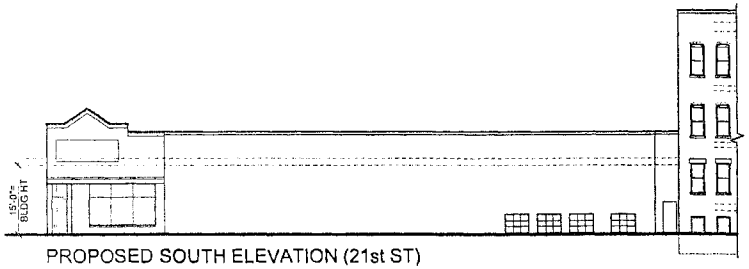

PROPOSED SOUTH ELEVATION (21st ST)
SCALE: NTS

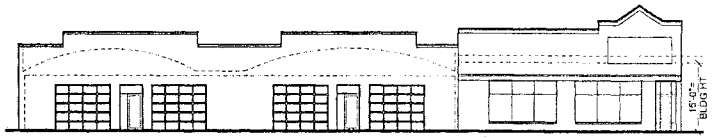


PROPOSED LAFLIN ST ELEVATION
SCALE: NTS

FINAL FOR PUBLICATION


R P FOX &
ASSOCIATES
1110 Pleasant St.
Oak Park, IL 60302

1432 W. 21st ST

Mayer
Jeffers
Gillespie
Architects
1017 W. WEBSTER
CHICAGO, IL 60614

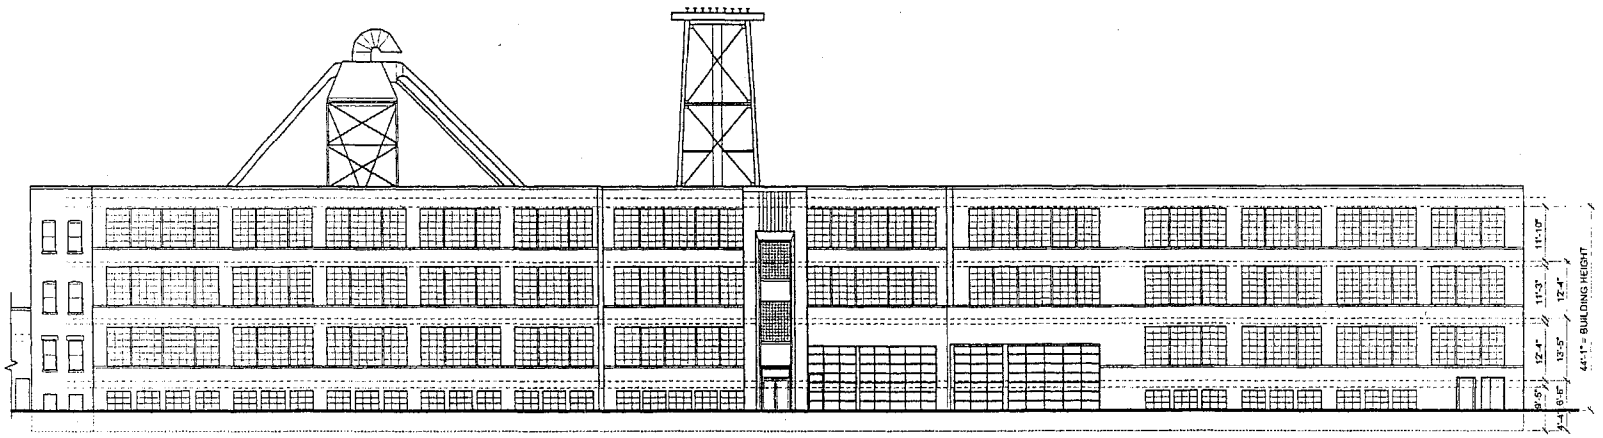

PROPOSED SOUTH ELEVATION (21ST ST)
SCALE: NTS

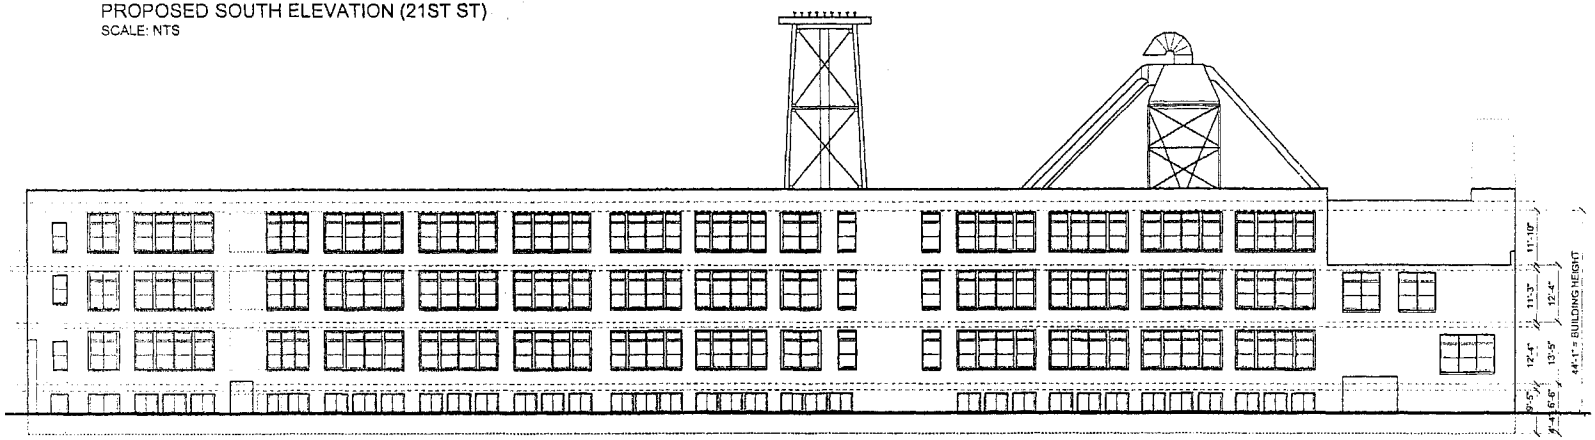


PROPOSED NORTH ELEVATION
SCALE: NTS

FINAL FOR PUBLICATION

R P FOX &
ASSOCIATES
1110 Pleasant St.
Oak Park, IL 60302

1432 W. 21st ST

Mayer
Jeffers
Gillespie
Architects
1017 W. WEBSTER
CHICAGO, IL 60614

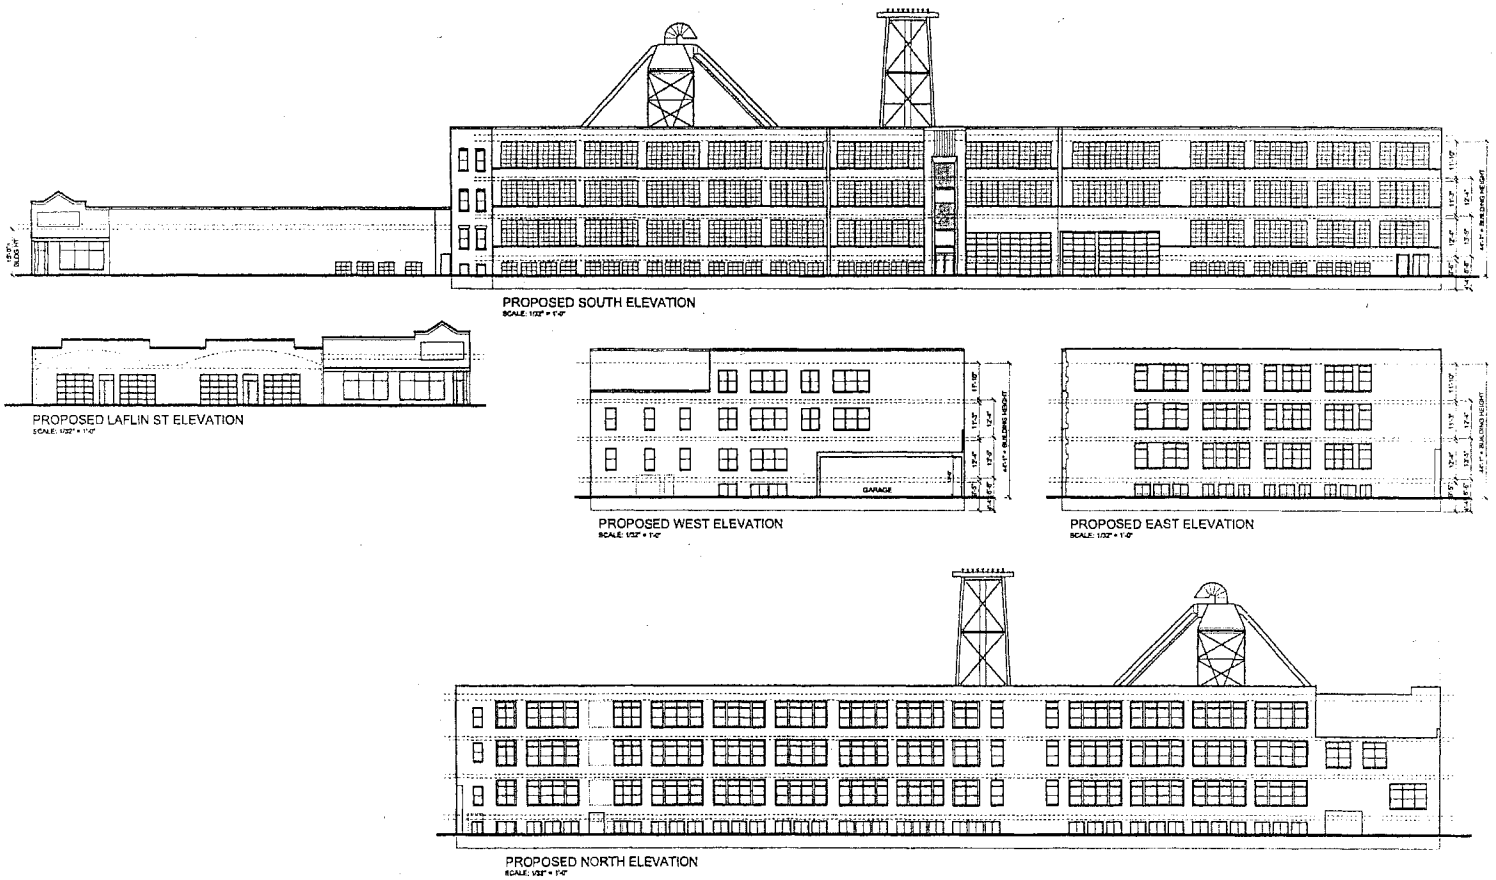

R P FOX &
ASSOCIATES
1110 Pleasant St.
Oak Park, IL 60302

1432 W. 21st ST

FINAL FOR PUBLICATION

Mayer
Jeffers
Gillespie
Architects
1017 W. WEBSTER
CHICAGO, IL 60614

Reclassification Of Area Shown On Map No. 9-G.
(Application No. 18587)
(Common Address: 1342 W. Belmont Ave.)

[O2015-8472]

Be It Ordained by the City Council of the City of Chicago:

SECTION 1. Title 17 of the Municipal Code of Chicago, the Chicago Zoning Ordinance, is hereby amended by changing all of the B3-2 Community Shopping District symbols and indications as shown on Map Number 9-G in the area bounded by:

a line 221.5 feet east of and parallel to North Southport Avenue; the public alley next north of and parallel to West Belmont Avenue; a line 269 feet east of and parallel to North Southport Avenue; and West Belmont Avenue,

to those of a B3-3 Community Shopping District.

SECTION 2. This ordinance shall be in force and effect from and after its passage and due publication.

Reclassification Of Area Shown On Map No. 11-J.
(Application No. 18473T1)
(Common Address: 4306 -- 4312 N. Kedzie Ave.)

[O2015-5378]

Be It Ordained by the City Council of the City of Chicago:

SECTION 1. Title 17 of the Municipal Code of Chicago, the Chicago Zoning Ordinance, is hereby amended by changing all the M1-1 Limited Manufacturing/Business Park District symbols and indications as shown on Map Number 11-J in an area bounded by:

North Kedzie Avenue; a line 50.0 feet north of and parallel to West Cullom Avenue; the public alley next west of and parallel to North Kedzie Avenue; and a line 225.0 feet north of and parallel to West Cullom Avenue,

to those of a B2-3 Neighborhood Mixed-Use District and a corresponding use district is hereby established in the area above described.

SECTION 2. This ordinance shall be in force and effect from and after its passage and due publication.

[Site Plan and Notes; First and Typical Floor Plans; and Building Elevations attached to this ordinance printed on pages 18938 through 18941 of this *Journal*.]

Type 1 Narrative Rezoning Analysis attached to this ordinance reads as follows:

4306 -- 4312 N. Kedzie Ave.

Rezoning Type 1 Application Narrative.

The subject lot measures 175 feet by 125 feet for a total area of 21,917 square feet and will be divided into three separate lots. Applicant is seeking to rezone the subject property from an M1-1 Limited Manufacturing/Business Park District to a B2-3 Neighborhood Mixed-Use District in order to develop three, four-story, 50 feet, 4 inches high, residential buildings, each containing 13 dwelling units with 13 off-street parking spaces.

Landscaping, open space and trash enclosure location information is reflected on the accompanying drawings.


Zoning Data Per Building.

Total Building Area = 21,644 square feet Total Lot Area = 7,306 square feet

21,644 (total building area)/7,306 (total lot area) = 2.96 FAR

7,306 (total lot area)/13 dwelling units = 562 square feet lot area per dwelling unit

The three buildings will have an east front setback of 0 inches on North Kedzie Avenue, with a north side yard setback of 1 foot, a south side yard setback of 3 feet, and a west rear setback of 2 feet, 3 inches at first floor parking level and west rear residential setback of 30 feet, 3 inches on the upper floors, and will have ingress and egress via the public alley to the west.

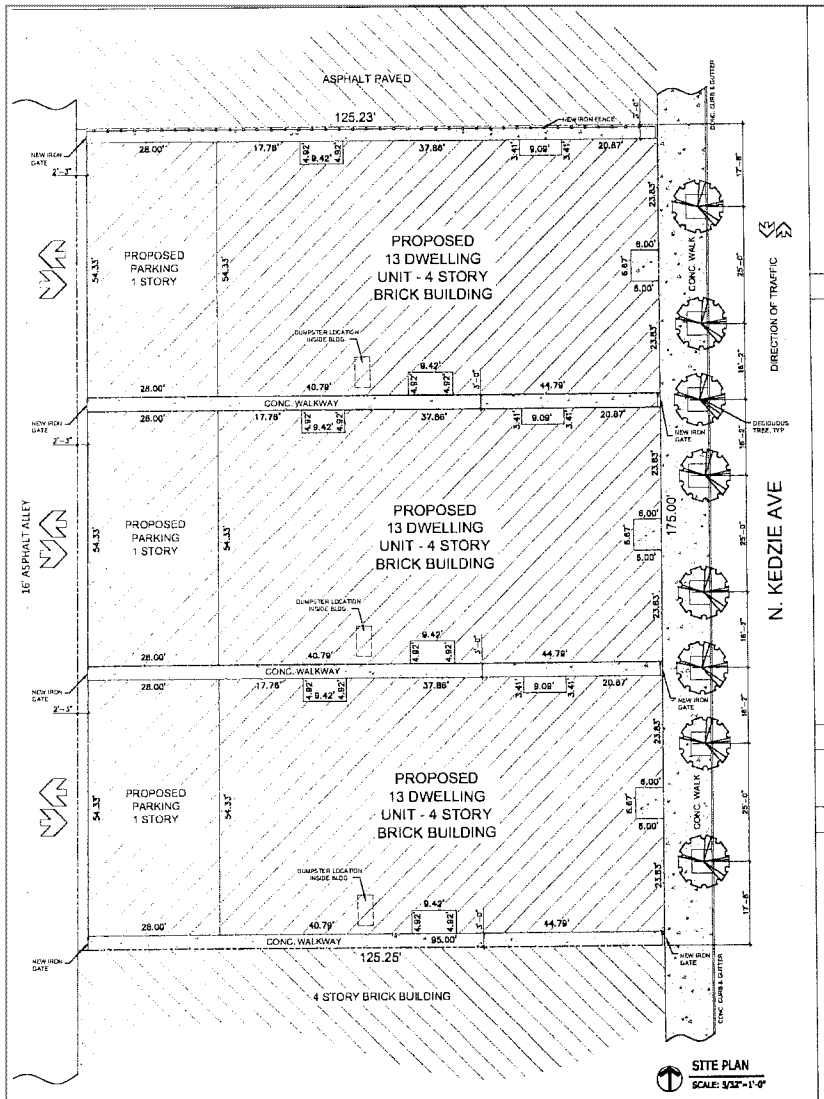


NEW CONSTRUCTION OF (3) 13 DWELLING UNIT
4 STORY BRICK BUILDING
AT: 4306-12 N. KEDZIE AVE.


ABBREVIATIONS

A.B.	ANCHOR BOLT	EXIST.	EXISTING	PROV'D	PROVIDED
ABV. GRD.	ABOVE GRADE	EXT.	EXTERIOR	PS	PLUMBING STACK
ACC.	ACCESSIBLE	F.D.	FLOOR DRAIN	PSF	POUNDS PER SQUARE FOOT
ACT	ACOUSTICAL TILE	F.F.	FINISH FLOOR	PSI	POUNDS PER SQUARE INCH
A.D.	AREA DRAIN	FIN.	FINISH	PSL	PARALLEL STRAND LUMBER
A.F.F.	ABOVE FINISHED FLOOR	FLR.	FLOOR	P.T.	PRESSURE TREATED
AFI	ARC FAULT INTERRUPTER	FNDN.	FOUNDATION	PTD.	PAINTED
A.F.S.	ABOVE FINISHED SURFACE	FTG.	FOOTING	PVC	POLYVINYL CHLORIDE
APT.	APARTMENT	FURN.	FURNACE	Q.T.	QUARRY TILE
BLDG	BUILDING	F.W.	FIRE WALL	R	RISER
BLKG	BLOCKING	GFI	GROUND FAULT INTERRUPTER	RA.	RETURN AIR
B.O.	BOTTOM OF	GL.	GLAZING	REF.	REFRIGERATOR
BR.	BEDROOM	GL.BL.	GLASS BLOCK	REG.	REGISTER
BRG.	BEARING	GND.	GROUND	REQ'D	REQUIRED
BRK.	BRICK	GYP. BD.	GYPSUM BOARD	RET.	RETURN
BSMT.	BASEMENT	HC	HOLLOW CORE	RM.	ROOM
BTUH.	BRITISH THERMAL UNITS PER HOUR	HDWR.	HARDWARE	R.O.	ROUGH OPENING
C.	CARBON MONOXIDE DETECTOR	HM.	HOLLOW METAL	S.	SEALANT
CAB.	CABINET	HR.	HOUR	SC.	SOLID CORE
CFM.	CUBIC FEET PER MINUTE	HT.	HEIGHT	SCFS	SEALED CONCRETE FLOOR
CHEKD	CHECKERED	HWH.	HOT WATER HEATER	S.D.	SMOKE DETECTOR
CLG.	CEILING	INSUL.	INSULATION	S.F.	SQUARE FEET (FOOT)
CLO.	CLOSET	INT.	INTERIOR	SHO	SHOWER
CPT.	CARPET	J.BOX	JUNCTION BOX	SHT.	SHEET
CMU	CONCRETE MASONRY UNIT	KIT.	KITCHEN	SIM.	SIMILAR
CONC.	CONCRETE	KSF	KIP PER SQUARE FOOT	SP.	SUMP PUMP
CONST.	CONSTRUCTION	LAV.	LAVATORY	S&P	STAIN & POLYURETHANE
CONT.	CONTINUOUS	LB.	POUND	STL.	STEEL
C.T.	CERAMIC TILE	LDP	LEAD BASED PAINT	STRUCT.	STRUCTURAL
C.U.	CONDENSING UNIT	LIN	LINEN CLOSET	T.	TREAD
D.	DRYER	LIV. RM.	LIVING ROOM	T&B	TOP AND BOTTOM
DBL.	DOUBLE	LL.	LIVE LOAD	T.D.	TRAVEL DISTANCE
DIM.	DIMENSION	LVL.	LAMINATED VENEER LUMBER	T.G.	TEMPERED GLASS
DN. RM.	DINING ROOM	MANUF.	MANUFACTURER	T.O.	TOP OF
DISP.	DISPOSAL	MATL.	MATERIAL	T&P	TEMPERATURE AND PRESSURE
DL.	DEAD LOAD	MAX.	MAXIMUM	TJ.	TRUSS JOIST
DR.	DOOR	MECH.	MECHANICAL	TYP.	TYPICAL
DS	DOWN SPOUT	MEL.	MELAMEER	UL.	UNDERWRITER'S LABORATORY
DTL.	DETAIL	MIN.	MINIMUM	VCT	VINYL COMPOSITION TILE
DW.	DISHWASHER	M.O.	MASONRY OPENING	VENT.	VENTILATION
EA.	EACH	MTD.	MOUNTED	V.I.F.	VERIFY IN FIELD
E.F.	EXHAUST FAN	MTL.	METAL	V.T.R.	VENT TO ROOF
EFIS	EXTERIOR FINISH INSULATING SYSTEM	N.I.C.	NOT IN CONTRACT	W.	WASHER
ELEC.	ELECTRIC	N.T.S.	NOT TO SCALE	W/	WITH
ELEV.	ELEVATION	O.C.	ON CENTER	W.C.	WATER CLOSET
EP.	EJECTOR PUMP	OCC.	OCCUPANCY	WD.	WOOD
EQUIP.	EQUIPMENT	OPH.	OPPOSITE HAND	WD.	WASHER/DRYER
EXH.	EXHAUST	P.C.	PULL CHAIN	WP.	WEATHER PROOF
EXP.	EXPOSED CONSTRUCTION	PLYWD.	PLYWOOD	WWF.	WELDED WIRE FABRIC

SYMBOLS

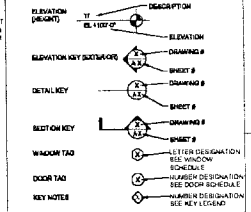

MOUNTING HEIGHTS

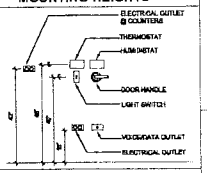

CONSTRUCTION DATA

EXISTING BUILDING CONSTRUCTION TYPE III-B

ZONING:

DRAWING LIST

T-1 TITLE SHEET, SITE PLAN, & NOTES

A-1 ARCH. ELEVATIONS
A-2 ARCH. SITE SECTION

ENERGY CONSERVATION CODE COMPLIANCE STATEMENT

CERTIFICATION STATEMENT

FINAL FOR PUBLICATION

REVISIONS:
1
2


ABD & ASSOCIATES, LTD
3128 W. BELMONT AVE. CHICAGO, IL 60618
PHONE: (773) 463-3100
FAX: (773) 463-7100


TITLE SHEET, SITE PLAN, & NOTES


4306-12 N. KEDZIE AVENUE
CHICAGO, IL 60618

DATE:
09/18/15
DRAWN BY: E.G.
CHECKED BY: A.M.

SHEET NO.
T-1

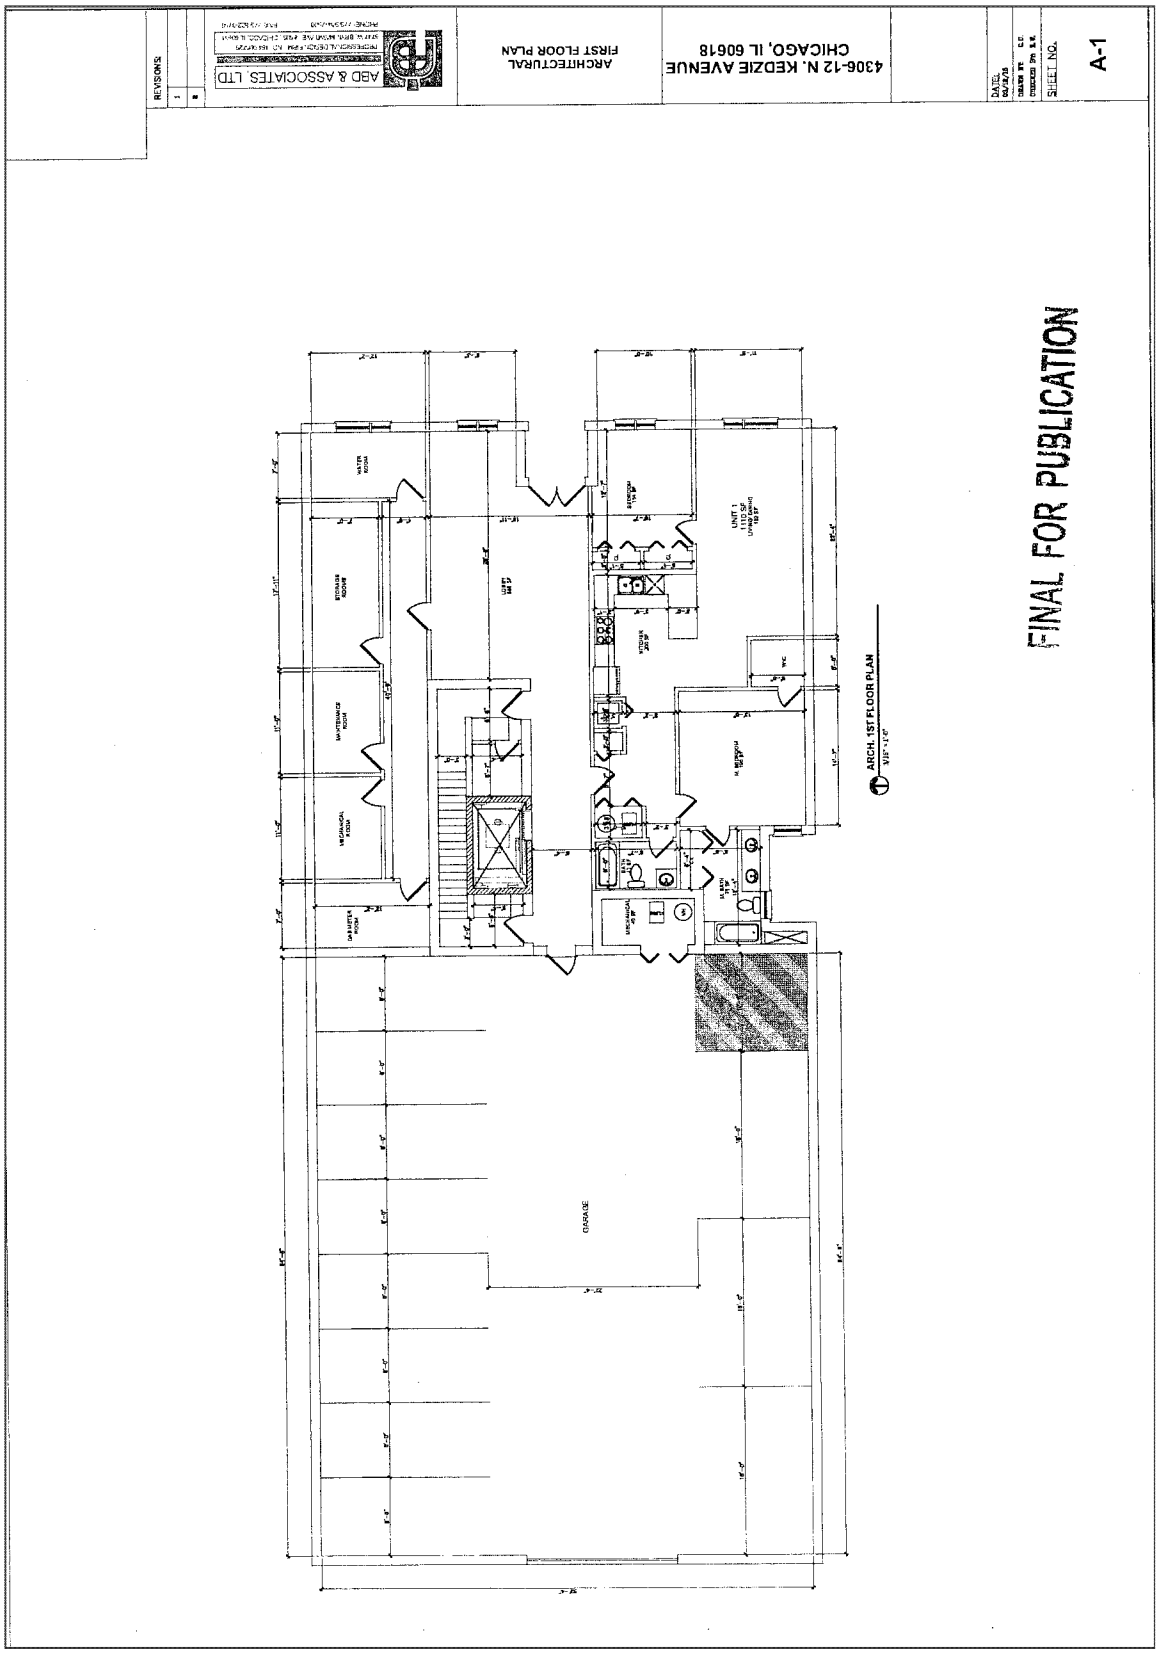
REVISIONS
ADD & ASSOCIATES LTD
ARCHITECTURAL
FIRST FLOOR PLAN
4306-12 N. KEDZIE AVENUE
CHICAGO, IL 60618
DATE:
SHEET NO.
A-1
FINAL FOR PUBLICATION
ARCH. 1ST FLOOR PLAN
GARAGE

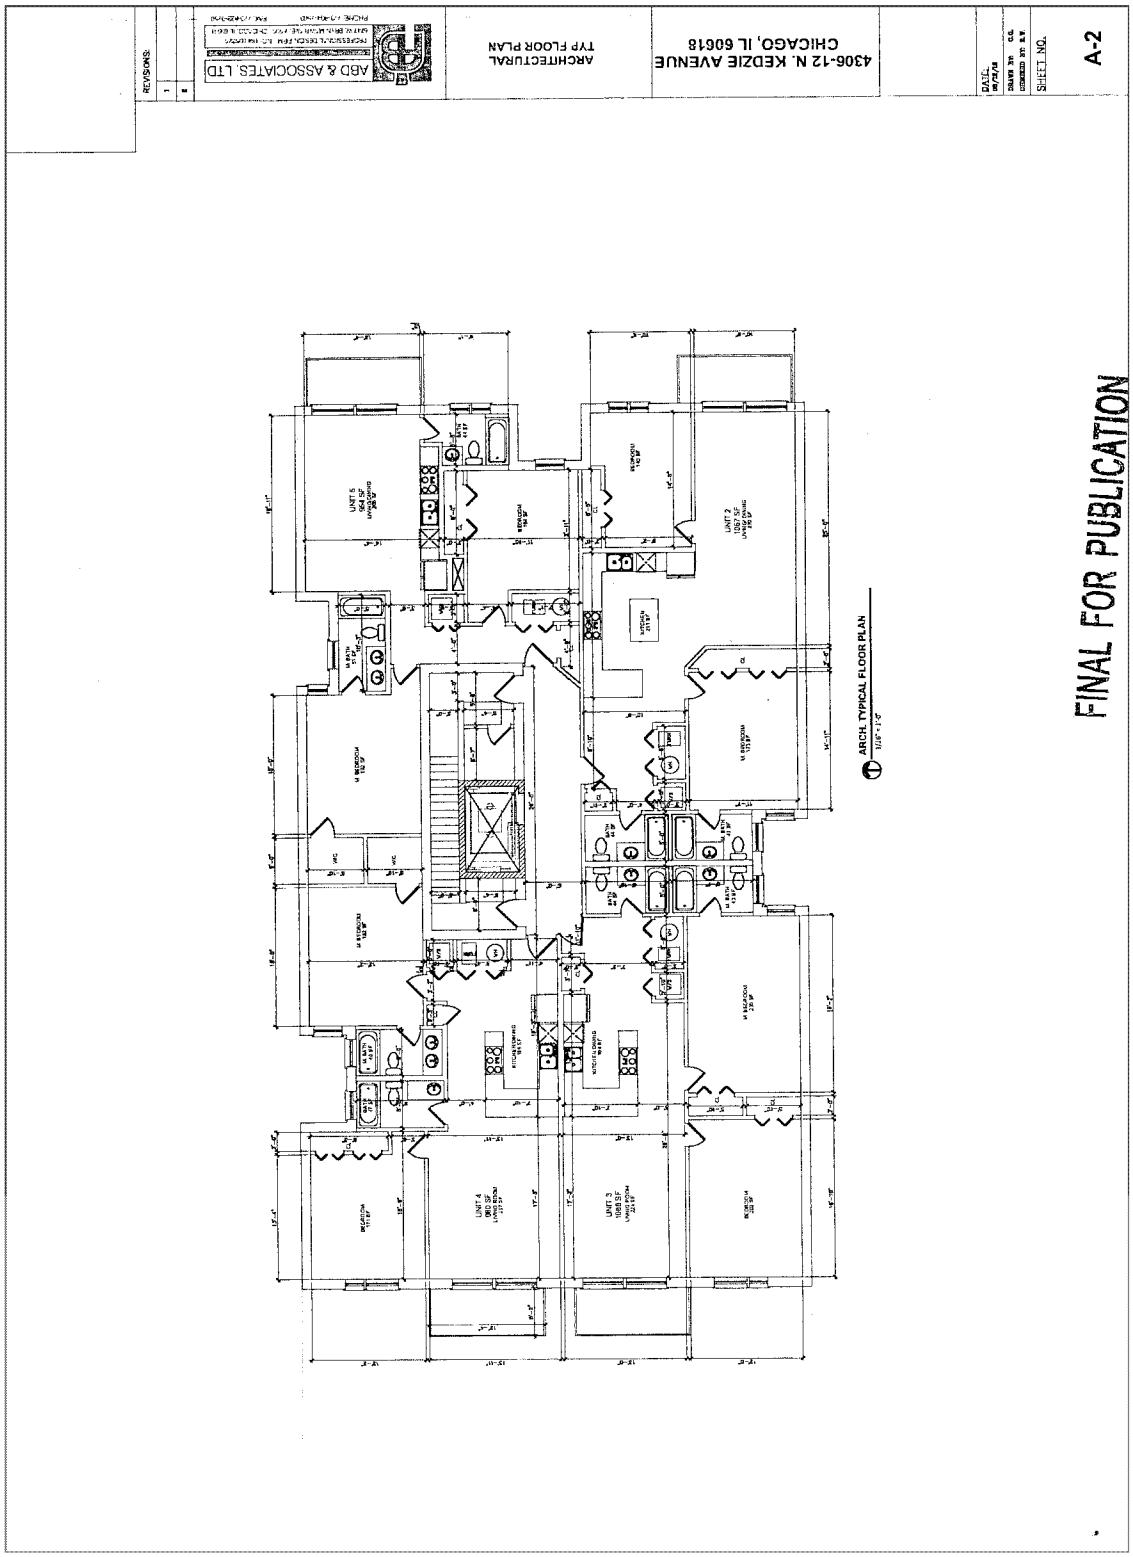
A-2
SHEET NO.
4306-12 N. KEDZIE AVENUE
CHICAGO, IL 60618
ARCHITECTURAL
TYP FLOOR PLAN
ADD & ASSOCIATES, LTD
REVISIONS
ARCH. TYPICAL FLOOR PLAN
FINAL FOR PUBLICATION

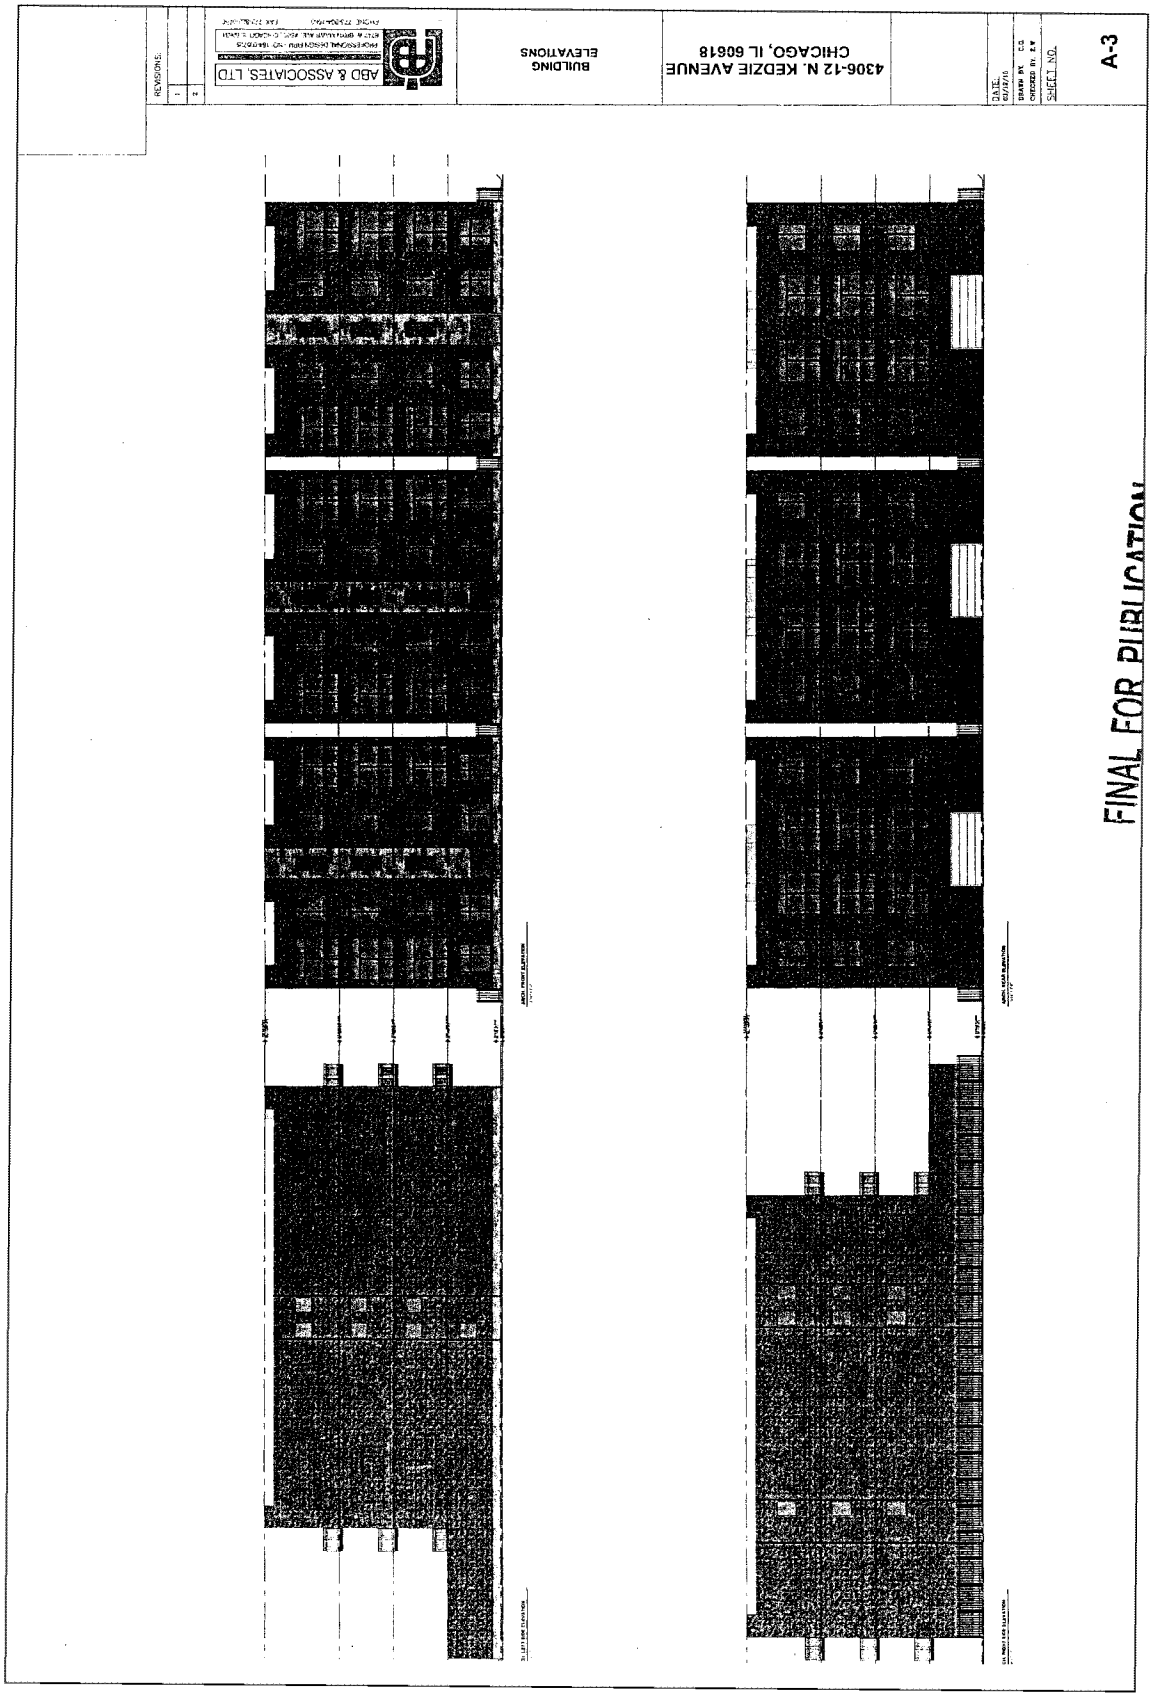
A-3
SHEET NO.
4306-12 N. KEDZIE AVENUE
CHICAGO, IL 60618
BUILDING
ELEVATIONS
ADD & ASSOCIATES, LTD
REVISIONS
FINAL FOR PUBLICATION

Reclassification Of Area Shown On Map No. 15-M.
(As Amended)
(Application No. 18601T1)
(Common Address: 5653 N. Northwest Hwy.)

[SO2015-8486]

Be It Ordained by the City Council of the City of Chicago:

SECTION 1. That the City Zoning Ordinance be amended by changing all the M1-1 Limited Manufacturing/Business Park District symbols and indications as shown on Map Number 15-M in the area bounded by:

West Seminole Avenue; North Merrimac Avenue; North Northwest Highway; and a line 144 feet in length commencing at a point 87.87 feet northwest of the intersection of North Merrimac Avenue and North Northwest Highway and ending at a point 30 feet west of North Merrimac Avenue,

to those of a B3-1 Community Shopping District and a corresponding use district is hereby established in the area above described.

SECTION 2. This ordinance shall be in force and effect from and after its passage and due publication.

[Property Depictions; Site Plan; Patio Floor Plan; and Floor Plans attached to this ordinance printed on pages 18944 through 18948 of this *Journal*.]

Type 1 Narrative Rezoning Analysis attached to this ordinance reads as follows:

Zoning And Development Narrative In Support Of An Application For A Type 1 Map Amendment Of The City Of Chicago Zoning Map For The Property Commonly Known As 5653 N. Northwest Hwy.

Applicant seeks a Type 1 Map Amendment of the City of Chicago Zoning Map from the current M1-1 District to that of a B3-1 District for the property commonly known as 5653 North Northwest Highway. The subject site is irregularly shaped measuring approximately 30 feet on its northern border, 182.47 feet along its eastern border, 87.87 feet along its southern border and 144 feet along its western border. The total lot area is 13,865 square feet.

The property is currently the site of a one-story masonry building used as a restaurant and bar. Applicant seeks to continue the use while adding a 25-foot by 40-foot grade level outdoor patio in the side yard. No increase in the floor area of the existing building is proposed.

The following is a list of the existing dimensions of the development which will be maintained:

Density:	0 residential dwelling units
Lot Area per Unit:	no residential dwelling units
Off-Street Parking:	0 spaces (unchanged from existing)
Height:	one- and two-story (unchanged from existing)
Floor Area:	approximately 2,065 square feet (unchanged from existing)
Floor Area Ratio:	approximately .14 (unchanged from existing)
Front (South) Setback:	.05 foot
Rear (North) Setback:	approximately 84 feet (unchanged from existing)
West Side Setback:	.84 foot (unchanged from existing)
East Side Setback:	unchanged from existing




13053280060000 06/22/2008


FINAL FOR PUBLICATION




13053280070000 06/22/2008

FINAL FOR PUBLICATION

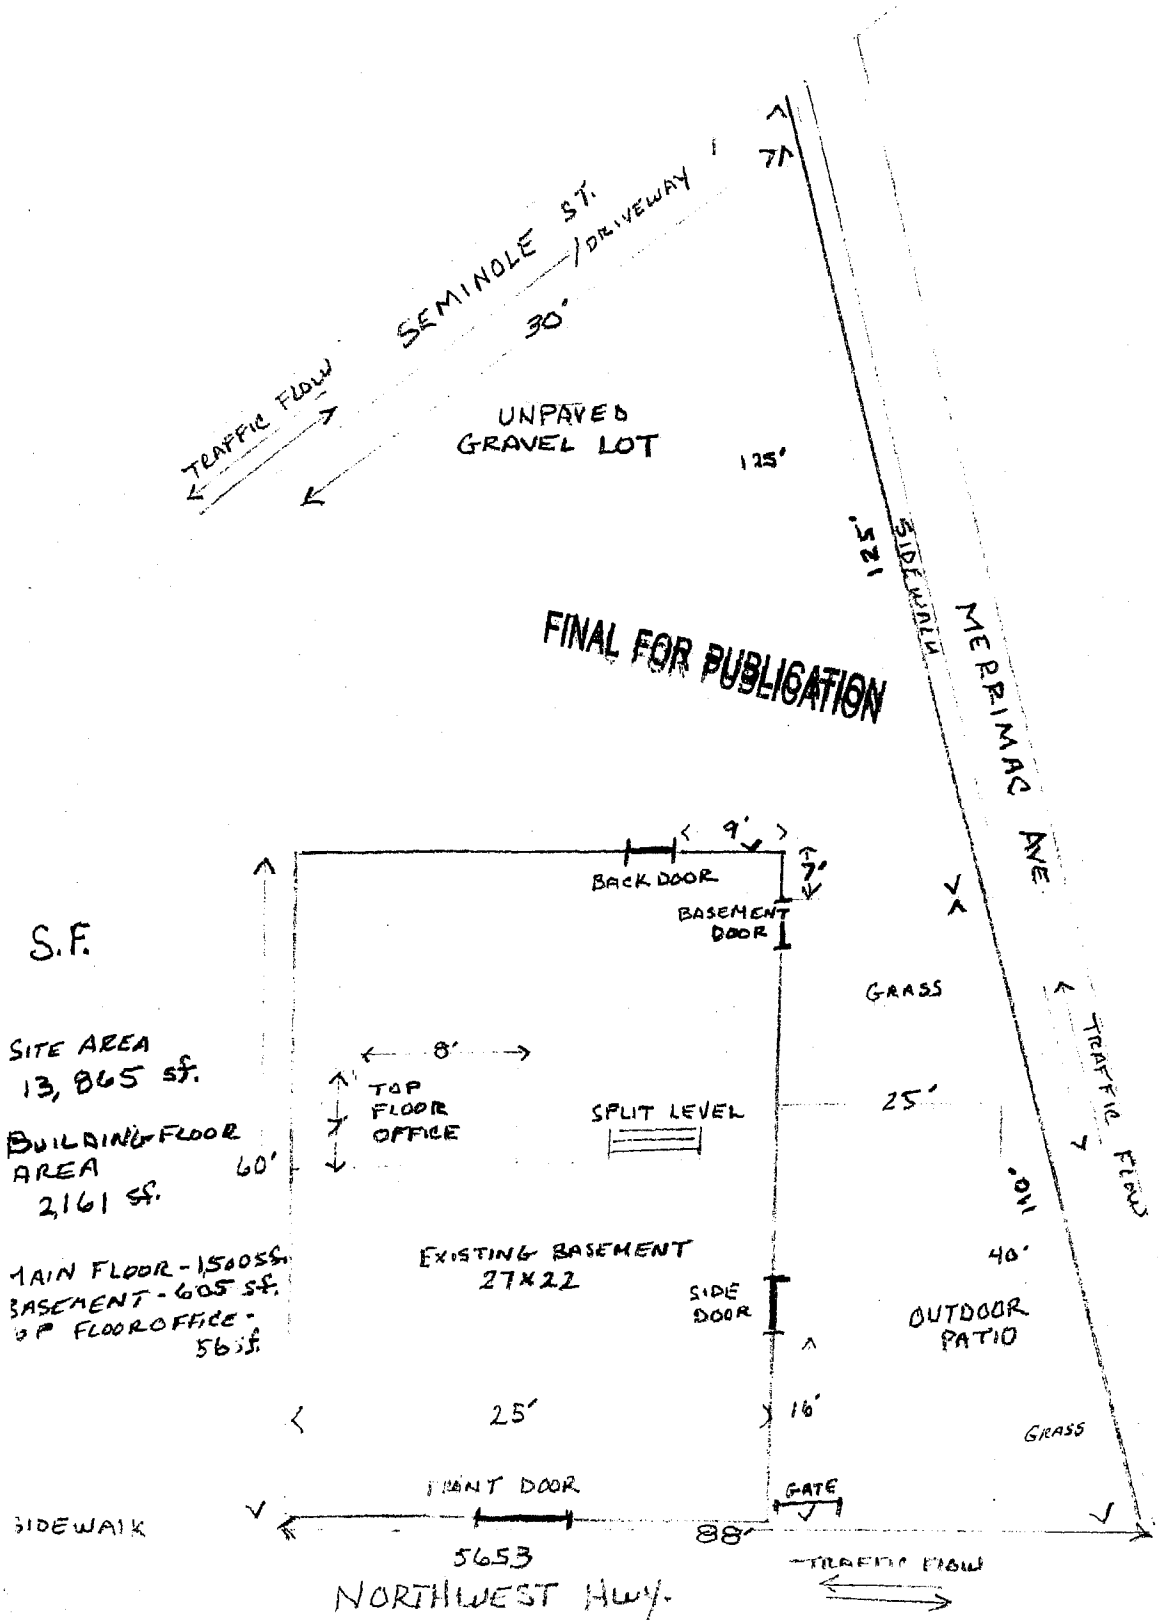
SEMINOLE ST.
/DRIVEWAY
30'
TRAFFIC FLOW
UNPAVED
GRAVEL LOT
125'
71'
121'
SIDEWALK
MERRIMAC AVE
FINAL FOR PUBLICATION
S.F.
SITE AREA
13,865 sf.
BUILDING FLOOR
AREA
2,161 sf.
MAIN FLOOR - 1500 SF.
BASEMENT - 605 sf.
2ND FLOOR OFFICE -
561 sf.
60'
9'
7'
BACK DOOR
BASEMENT
DOOR
8'
TOP
FLOOR
OFFICE
SPLIT LEVEL
EXISTING BASEMENT
27X22
SIDE
DOOR
25'
16'
FRONT DOOR
GATE
88'
5653
NORTHWEST HWY.
SIDEWALK
GRASS
25'
110'
40'
OUTDOOR
PATIO
GRASS
TRAFFIC FLOW
TRAFFIC FLOW

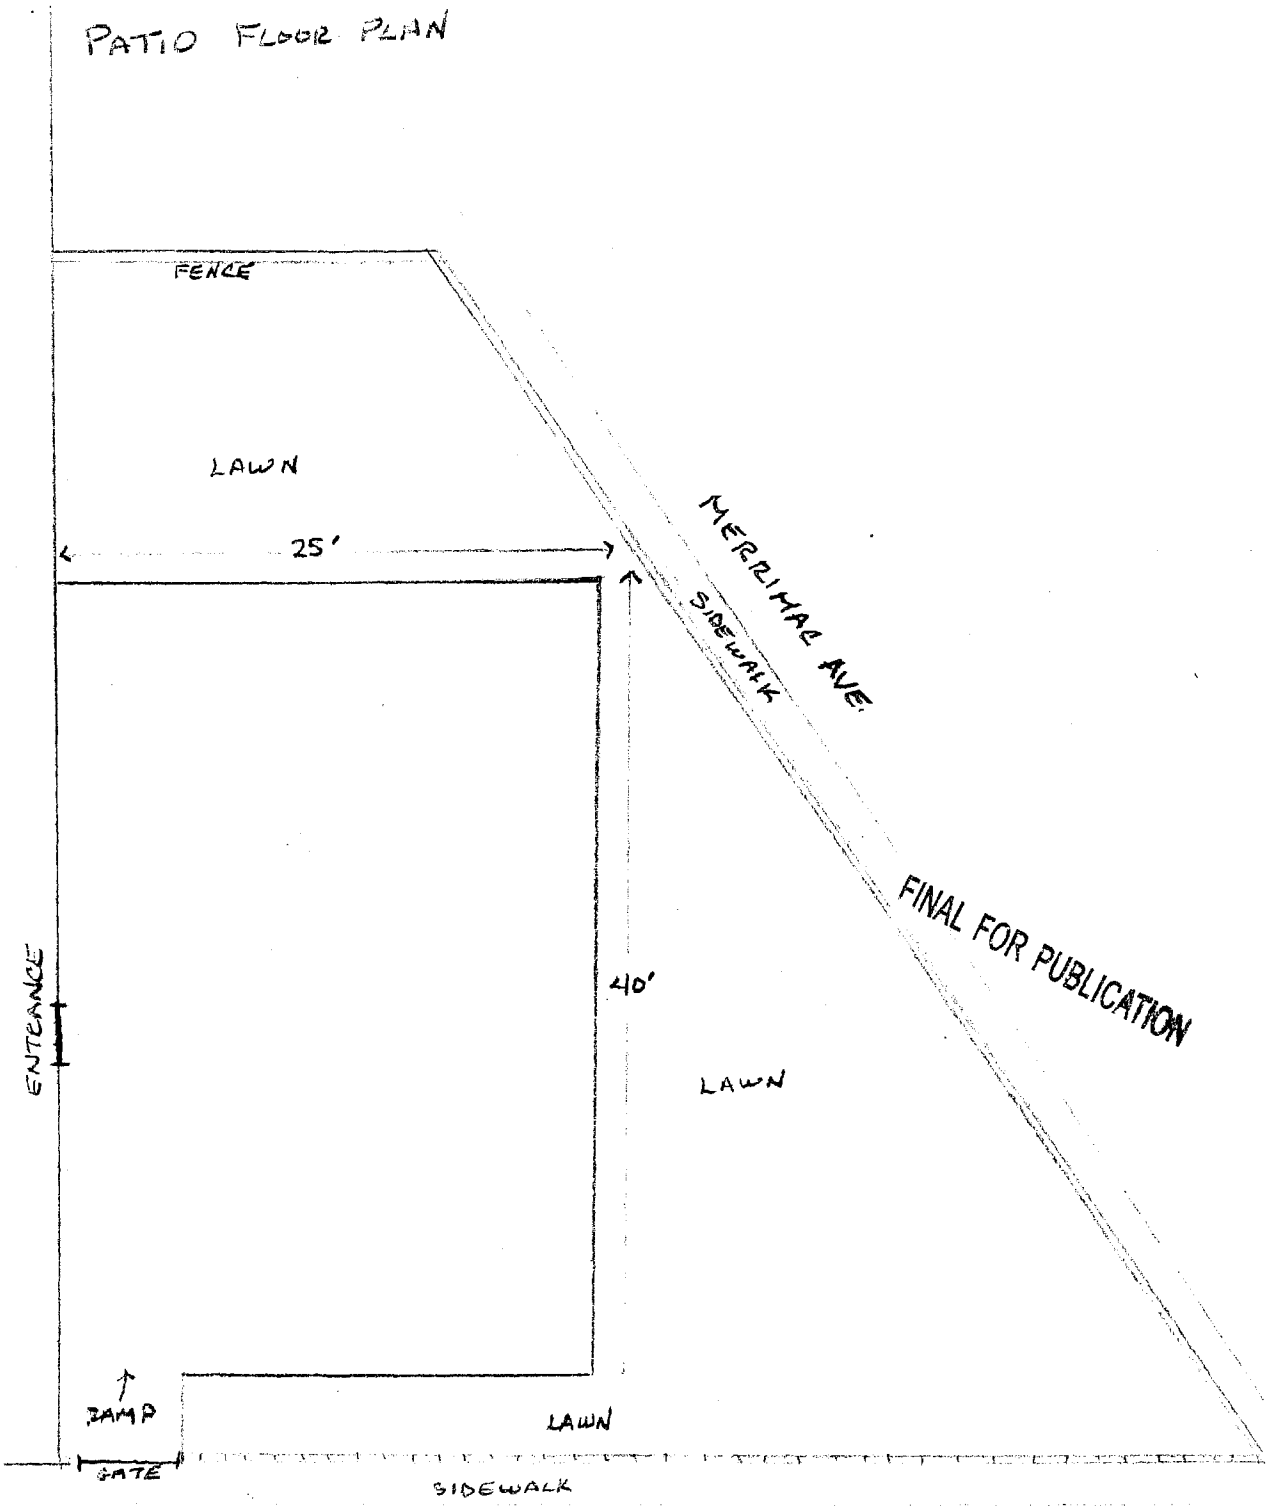

NORTHWEST VIEW

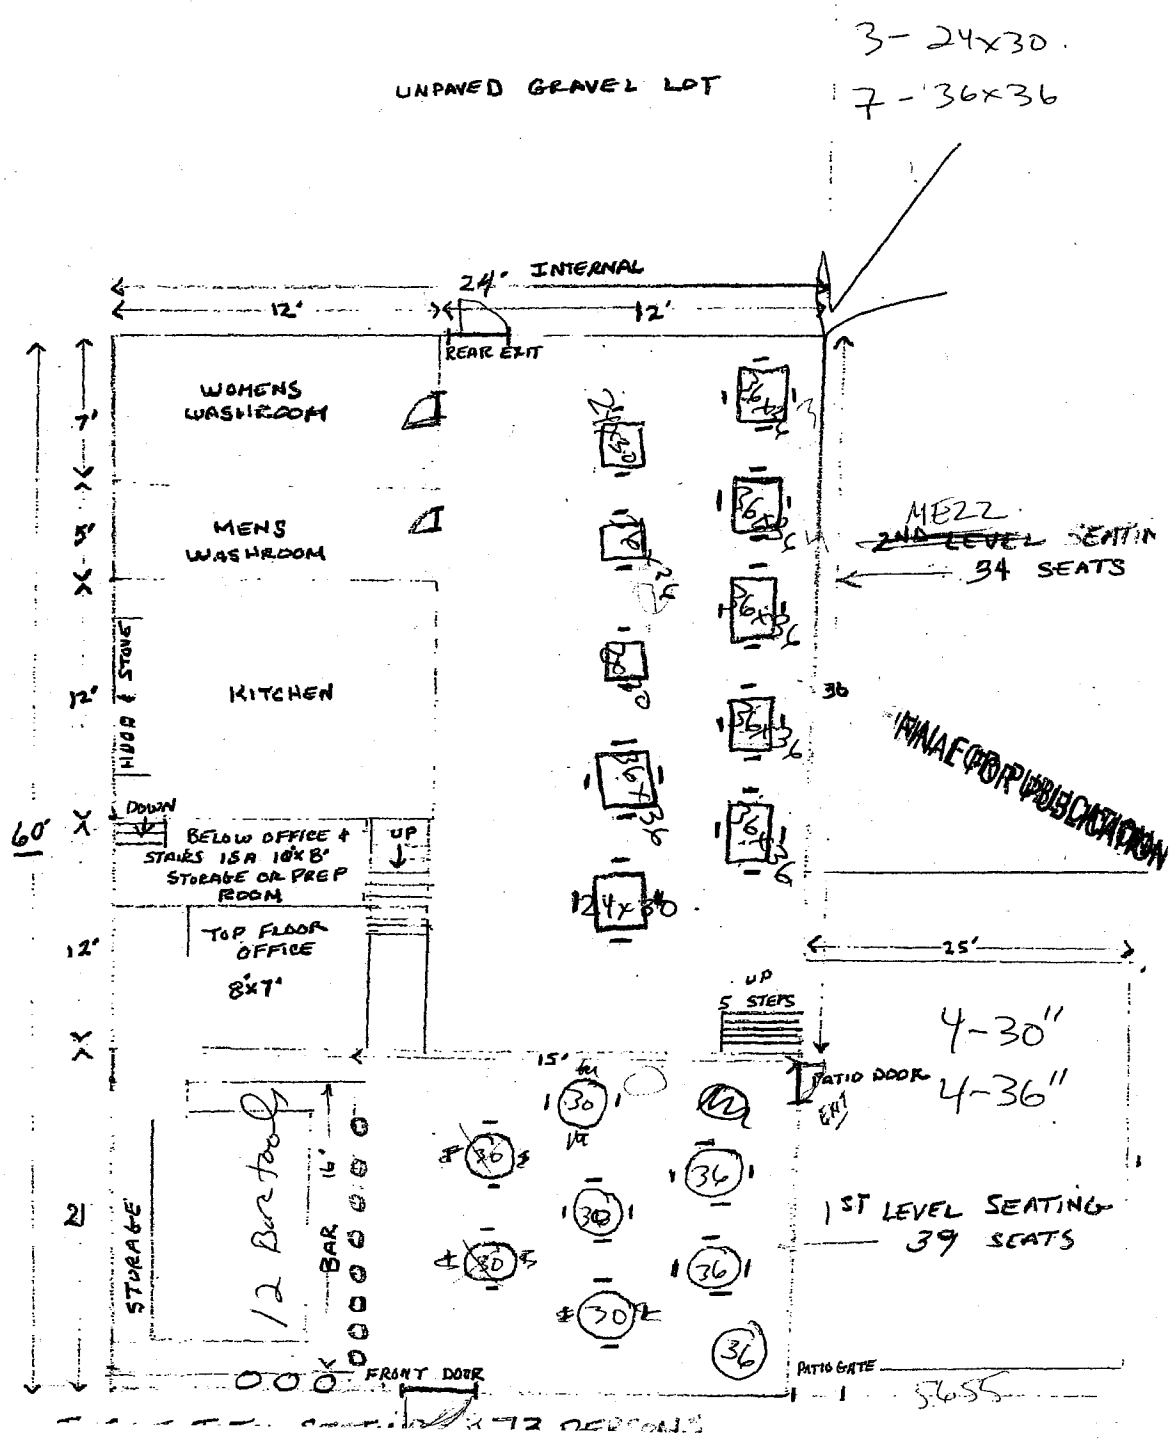
3- 24x30.
7- 36x36
UNPAVED GRAVEL LOT
24' INTERNAL
12'
12'
REAR EXIT
WOMENS WASHROOM
MENS WASHROOM
KITCHEN
HOOD & STOVE
DOWN
BELOW OFFICE & STAIRS IS A 10'x8' STORAGE OR PREP ROOM
UP
TOP FLOOR OFFICE
8'x7'
MEZZ
34 SEATS
FINAL COPY FOR PUBLICATION
25'
UP
5 STEPS
4-30"
4-36"
PATIO DOOR
EXIT
15'
STORAGE
12 Barstools
BAR
1ST LEVEL SEATING
39 SEATS
FRONT DOOR
PATIO GATE
60'
21'
7'
5'
12'
12'

Reclassification Of Area Shown On Map No. 17-H.
(As Amended)
(Application No. A-8181)
(Common Address: 6501 -- 6511 N. Western Ave.)

[SO2015-7406]

Be It Ordained by the City Council of the City of Chicago:

SECTION 1. Title 17 of the Municipal Code of Chicago, the Chicago Zoning Ordinance, is hereby amended by changing all of the C2-2 Motor Vehicle-Related Commercial District symbols and indications as shown on Map Number 17-H in the area bounded by:

a line 132 feet north of and parallel to West Arthur Avenue; the public alley next east of and parallel to North Western Avenue; West Arthur Avenue; and North Western Avenue,

to those of a B1-2 Neighborhood Shopping District.

SECTION 2. This ordinance shall be in force and effect from and after its passage and due publication.

AMENDMENT OF TITLE 17 OF MUNICIPAL CODE BY RECLASSIFICATION OF AREAS SHOWN ON MAP NOS. 6-F AND 8-G.

(Committee Meeting Held January 20, 2016)

The Committee on Zoning, Landmarks and Building Standards submitted the following report:

CHICAGO, February 10, 2016.

To the President and Members of the City Council:

Presenting a report for your Committee on Zoning, Landmarks and Building Standards which held a meeting on January 20, 2016, the following ordinances were passed by a majority of the members present:

Page 1 contains one text amendment regarding medical dispensing organizations and cultivation centers.

Pages 1 through 4 contain various map amendments regarding land use.

I hereby move for passage of the proposed ordinance and substitute ordinance transmitted herewith.

Respectfully submitted,

(Signed) DANIEL S. SOLIS,
Chairman.

On motion of Alderman Solis, the said proposed ordinance and substitute ordinance transmitted with the foregoing committee report were *Passed* by yeas and nays as follows:

Yeas -- Aldermen Moreno, Hopkins, Dowell, Burns, Hairston, Sawyer, Mitchell, Harris, Beale, Sadlowski Garza, Thompson, Cárdenas, Quinn, Lopez, Foulkes, D. Moore, Curtis, O'Shea, Cochran, Brookins, Muñoz, Zalewski, Scott, Solis, Burnett, Ervin, Taliaferro, Reboyras, Santiago, Waguespack, Mell, Ramirez-Rosa, Villegas, Mitts, Sposato, Laurino, O'Connor, Napolitano, Reilly, Smith, Tunney, Arena, Cappleman, Pawar, Osterman, J. Moore, Silverstein -- 47.

Nays -- None.

Alderman Beale moved to reconsider the foregoing vote. The motion was lost.

Alderman Burke invoked Rule 14 of the City Council's Rules of Order and Procedure, disclosing that he had represented parties to these ordinances in previous and unrelated matters.

The following are said ordinances as passed (the italic heading in each case not being a part of the ordinance):

Reclassification Of Area Shown On Map No. 6-F.
(As Amended)
(Application No. 18594T1)
(Common Address: 2332 -- 2344 S. Princeton Ave.
And 301 -- 307 W. 23rd Pl.)

[SO2015-8479]

Be It Ordained by the City Council of the City of Chicago:

SECTION 1. Title 17 of the Municipal Code of Chicago, the Chicago Zoning Ordinance, is amended by changing all the RM5 Residential Multi-Unit District symbols and indications as shown on Map Number 6-F in the area bounded by:

West 23rd Place; South Princeton Avenue; the alley next south of and parallel to West 23rd Place; and a line 75.27 feet west of and parallel to the west right-of-way line of South Princeton Avenue,

to those of a B2-5 Neighborhood Mixed-Use District which is hereby established in the area above described.

SECTION 2. This ordinance shall take effect upon its passage and due publication.

[Site and Landscape Plan; First Floor South Plan, Second, Third, Fourth, Fifth, Sixth, Seventh and Roof Floor Plans; and North, South, East and West Exterior Building Elevations attached to this ordinance printed on pages 18952 through 18960 of this *Journal.*]

Type 1 Narrative Rezoning Analysis attached to this ordinance reads as follows:

Substitute Narrative And Plans.


Type 1 Application For Zoning Map Amendment.


Re: 2332 -- 2344 South Princeton Avenue and 301 -- 307 West 23rd Place.


The applicant seeks a change in zoning from RM5 Residential Multi-Unit District to B2-5 Neighborhood Mixed-Use District, to allow a new mixed-use building with 12 office/ business units and 24 residential units.


Maximum Floor Area Ratio:	4.75
Minimum Lot Area per Dwelling Unit:	390 (24 dwelling units)
Off-Street Parking:	27 parking spaces
Front Setback (north/West 23rd Place): (entrance for business units)	3 feet*
Side Setback (west):	3 feet
Side Setback (east/South Princeton Avenue):	0 feet
Rear Setback (south/public alley):	
Building (including residential units):	18 feet*
Building Height (per Section 17-17-0311, and not including permitted rooftop features):	69 feet


* Variation will be applied for.

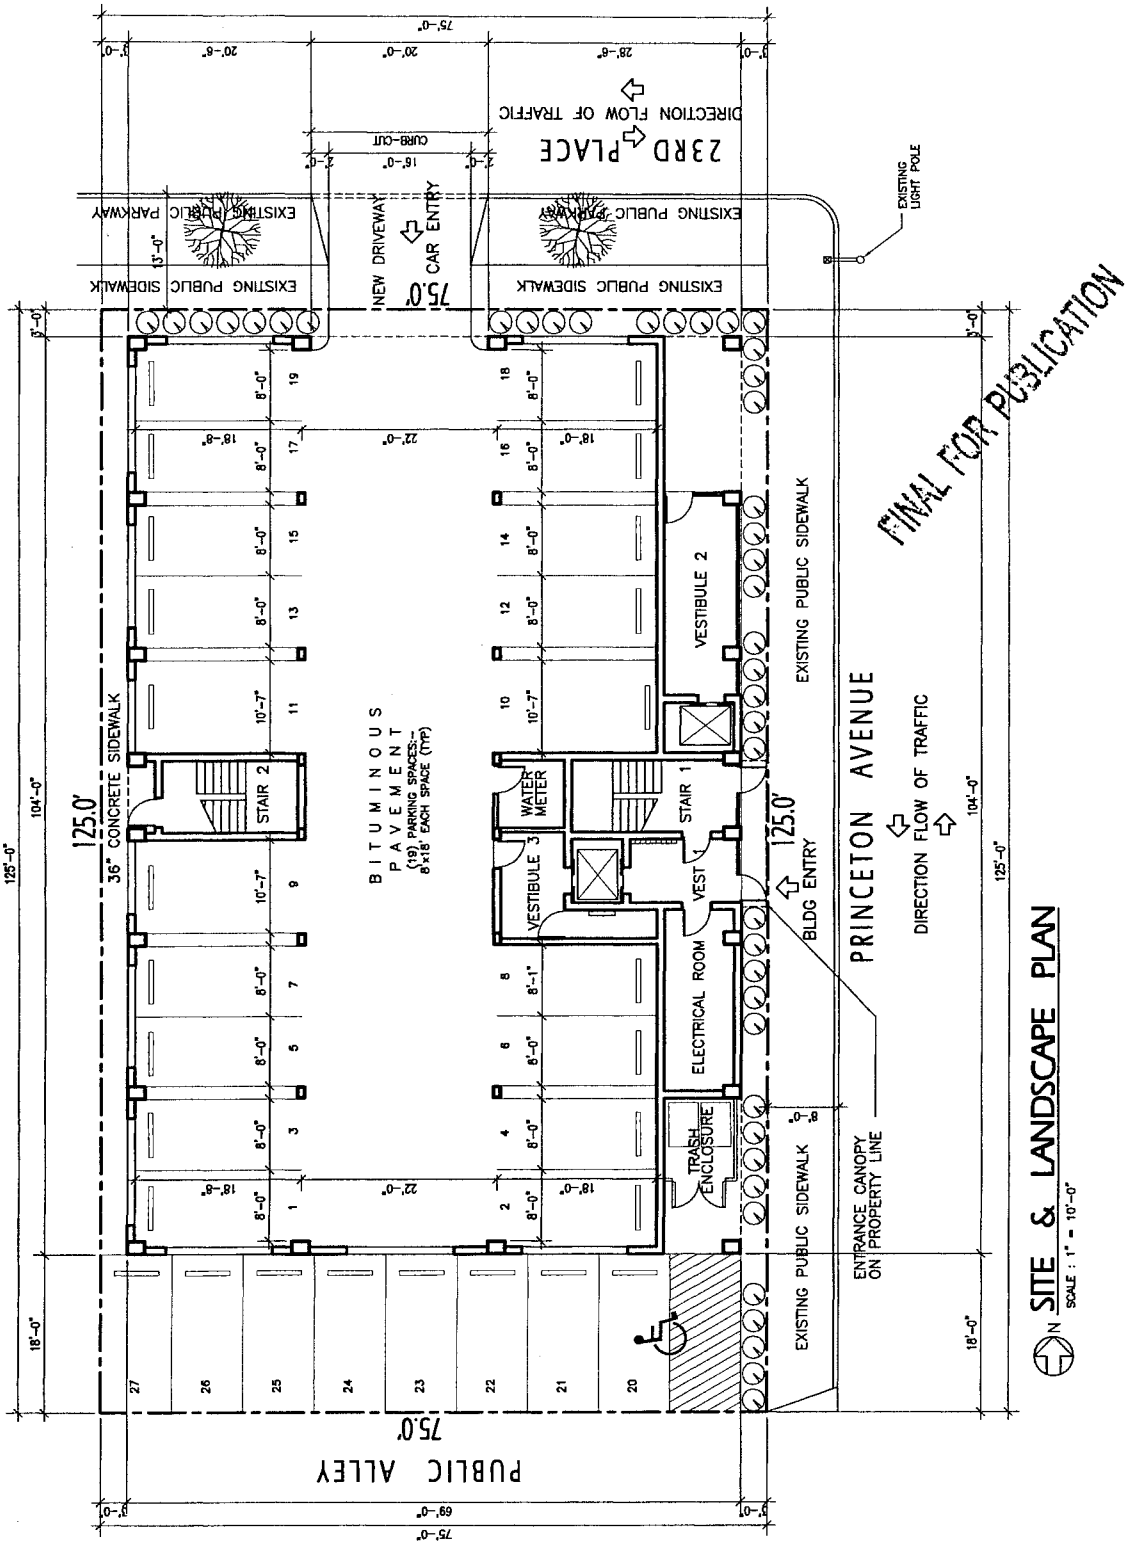
23RD PLACE
DIRECTION FLOW OF TRAFFIC
CURB-CUT
NEW DRIVEWAY
CAR ENTRY
EXISTING PUBLIC PARKWAY
EXISTING PUBLIC SIDEWALK
EXISTING LIGHT POLE
75.0'
125.0'
36" CONCRETE SIDEWALK
BITUMINOUS PAVEMENT
(19) PARKING SPACES:-
8'x18' EACH SPACE (TYP)
STAIR 2
STAIR 1
WATER METER
VESTIBULE 3
VESTIBULE 2
VEST
ELECTRICAL ROOM
TRASH ENCLOSURE
BLDG ENTRY
PRINCETON AVENUE
DIRECTION FLOW OF TRAFFIC
EXISTING PUBLIC SIDEWALK
ENTRANCE CANOPY ON PROPERTY LINE
PUBLIC ALLEY
FINAL FOR PUBLICATION
SITE & LANDSCAPE PLAN
SCALE : 1" = 10'-0"

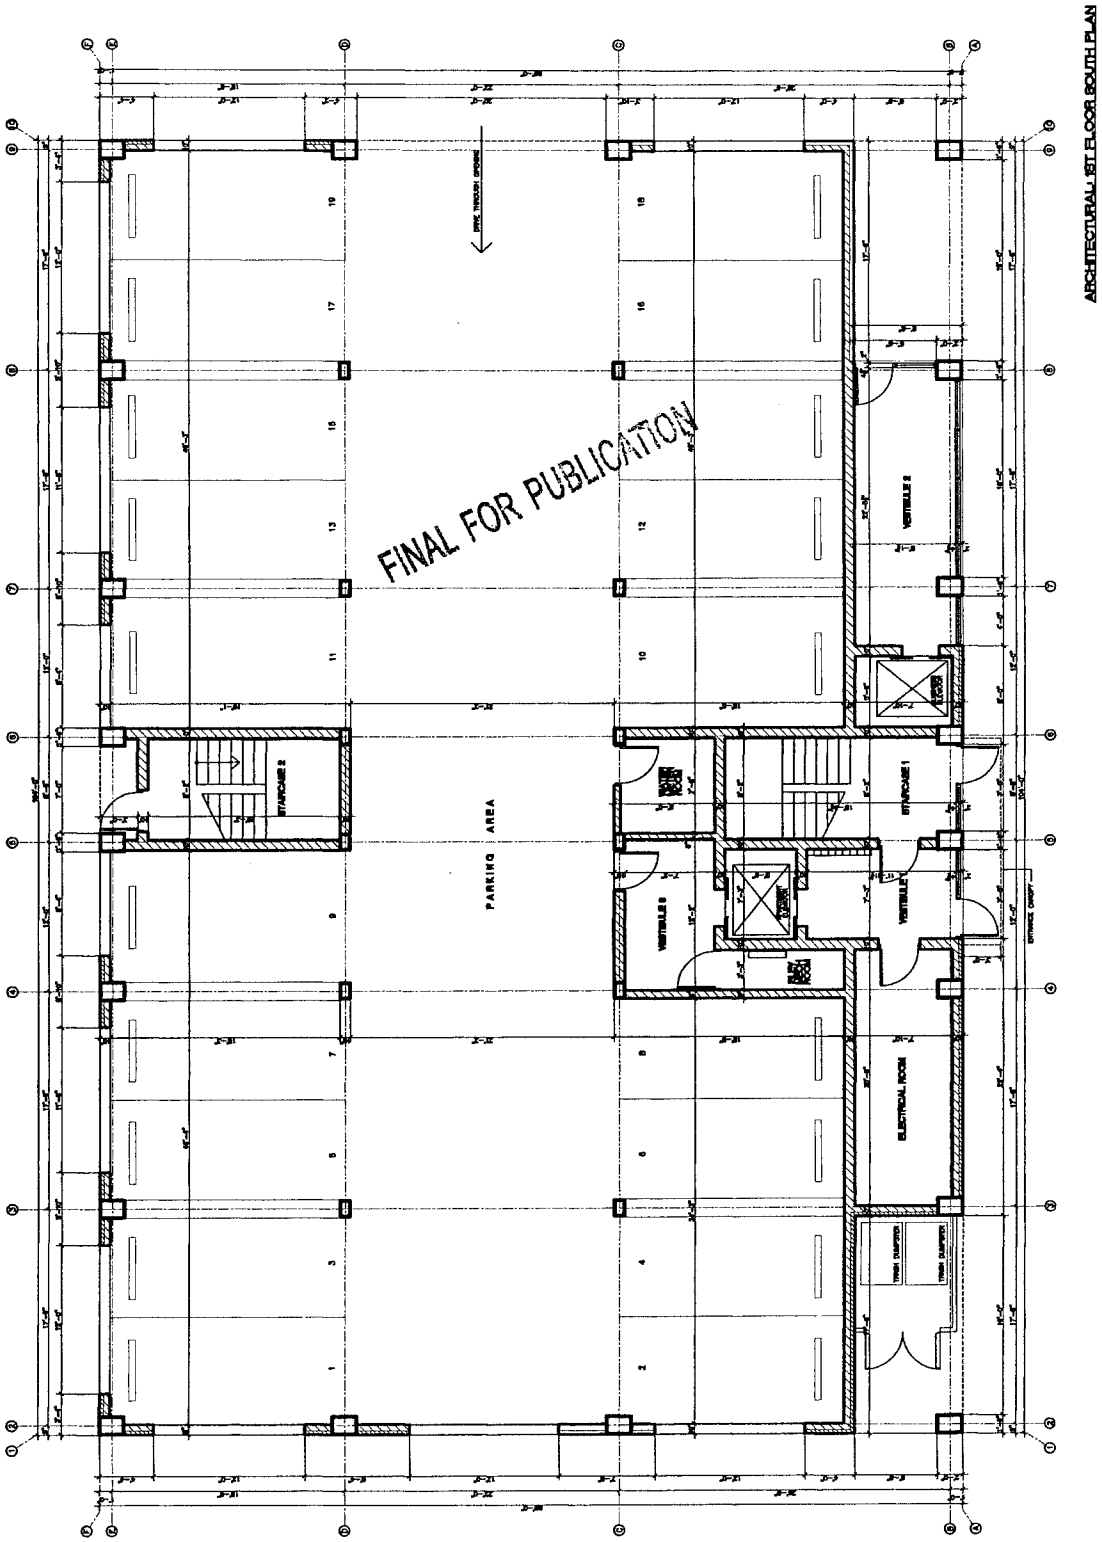

ARCHITECTURAL - 1ST FLOOR SOUTH PLAN
FINAL FOR PUBLICATION
PARKING AREA
STAIRCASE 2
STAIRCASE 1
VESTIBULE 2
VESTIBULE 1
ELECTRICAL ROOM
TRASH CHUTE
TRASH CHUTE

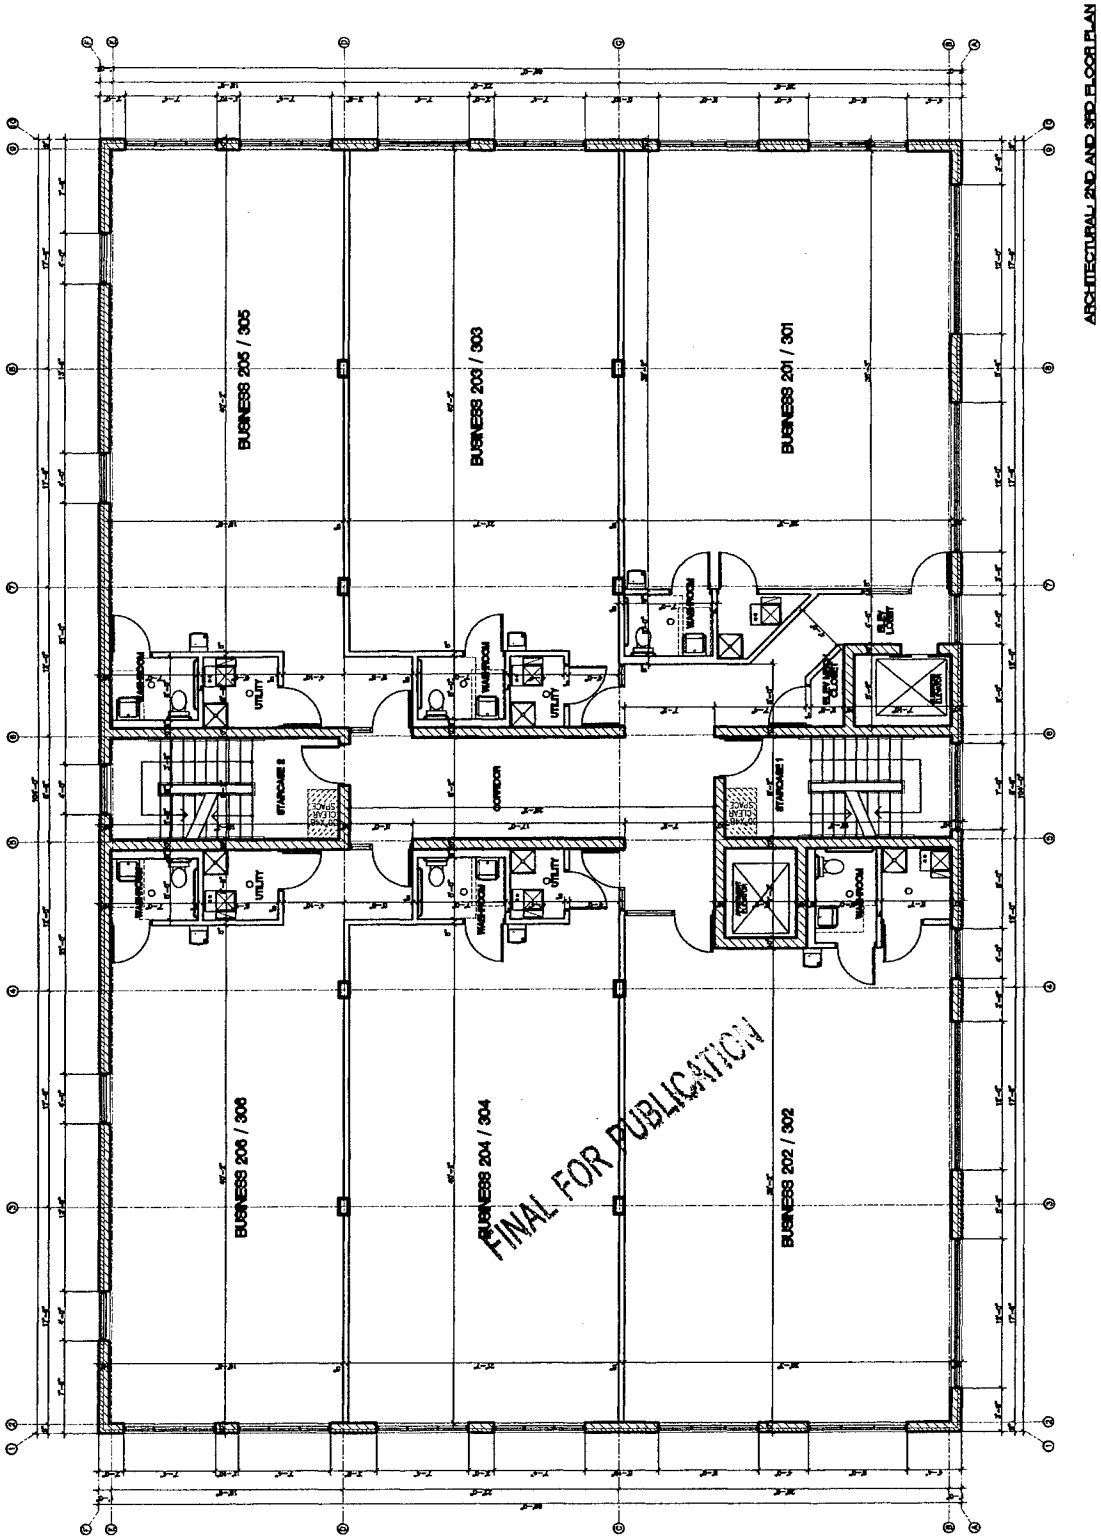
ARCHITECTURAL- 2ND AND 3RD FLOOR PLAN
BUSINESS 205 / 305
BUSINESS 203 / 303
BUSINESS 201 / 301
BUSINESS 206 / 306
BUSINESS 204 / 304
BUSINESS 202 / 302
FINAL FOR PUBLICATION

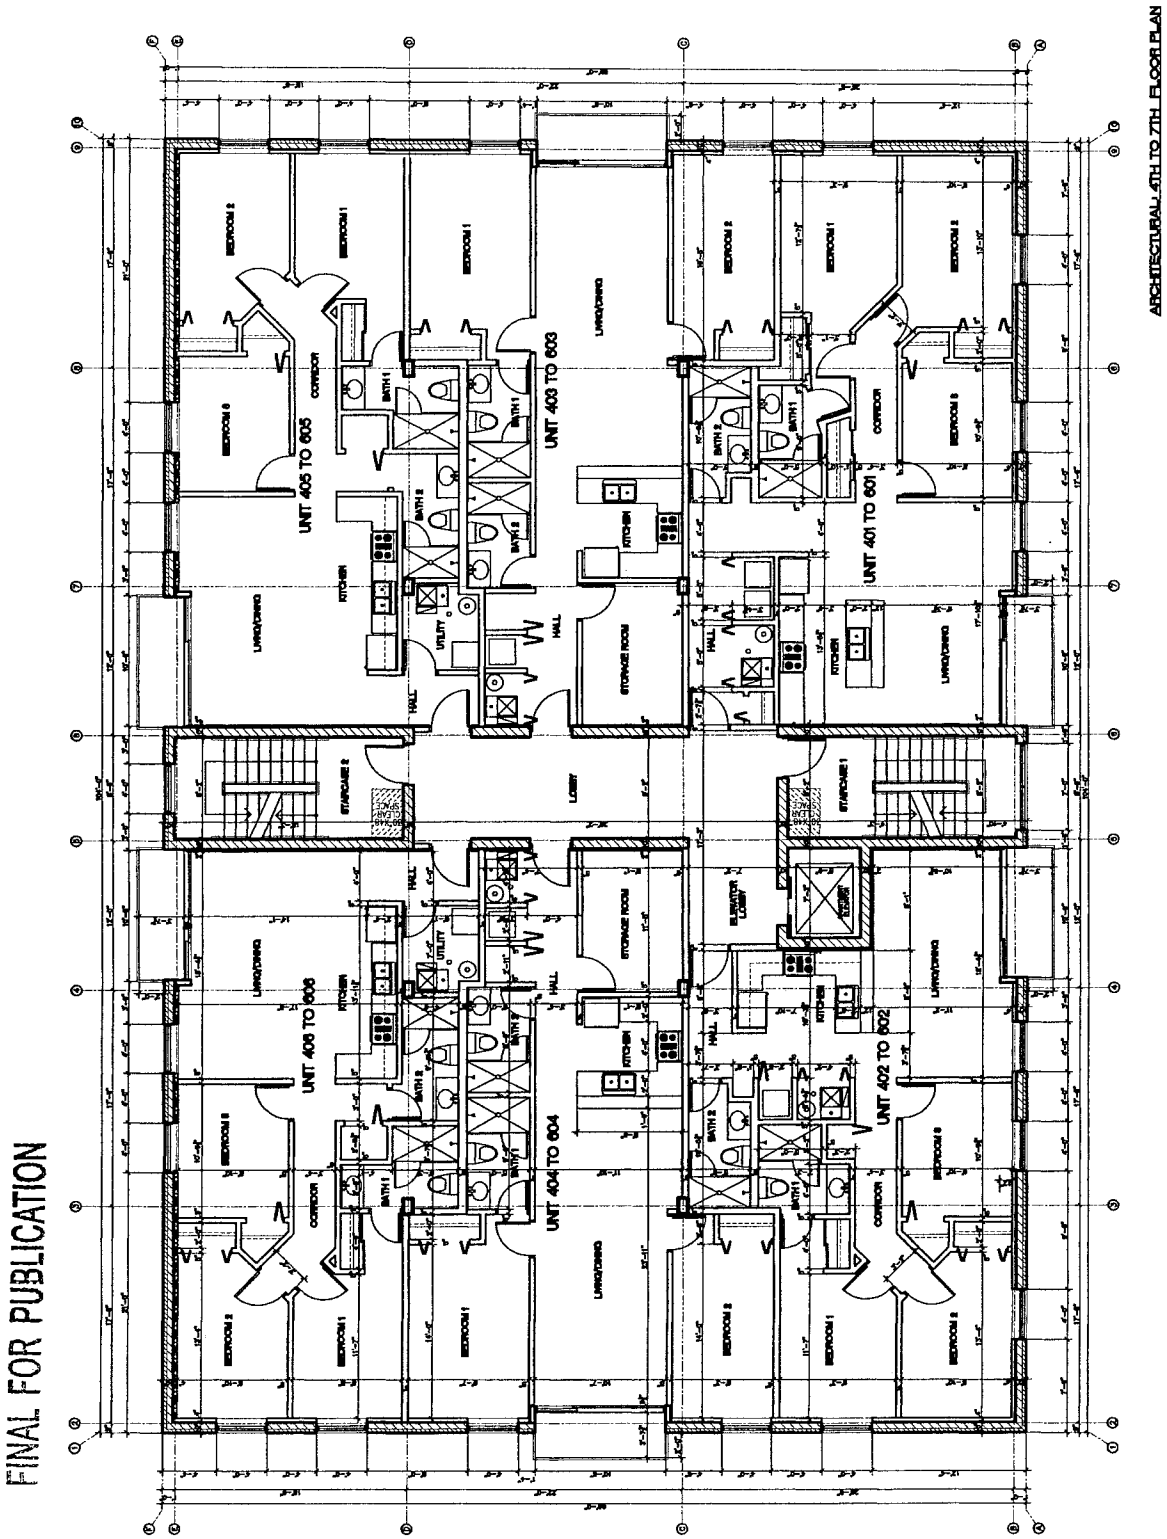
ARCHITECTURAL 4TH TO 7TH FLOOR PLAN
FINAL FOR PUBLICATION
UNIT 405 TO 605
UNIT 403 TO 603
UNIT 401 TO 601
UNIT 406 TO 606
UNIT 404 TO 604
UNIT 402 TO 602
LIVING/DINING
KITCHEN
BEDROOM 1
BEDROOM 2
BATH 1
BATH 2
CORRIDOR
HALL
UTILITY
STORAGE ROOM
LOBBY
STAIRCASE 1
STAIRCASE 2
ELEVATOR LOBBY
ELEVATOR

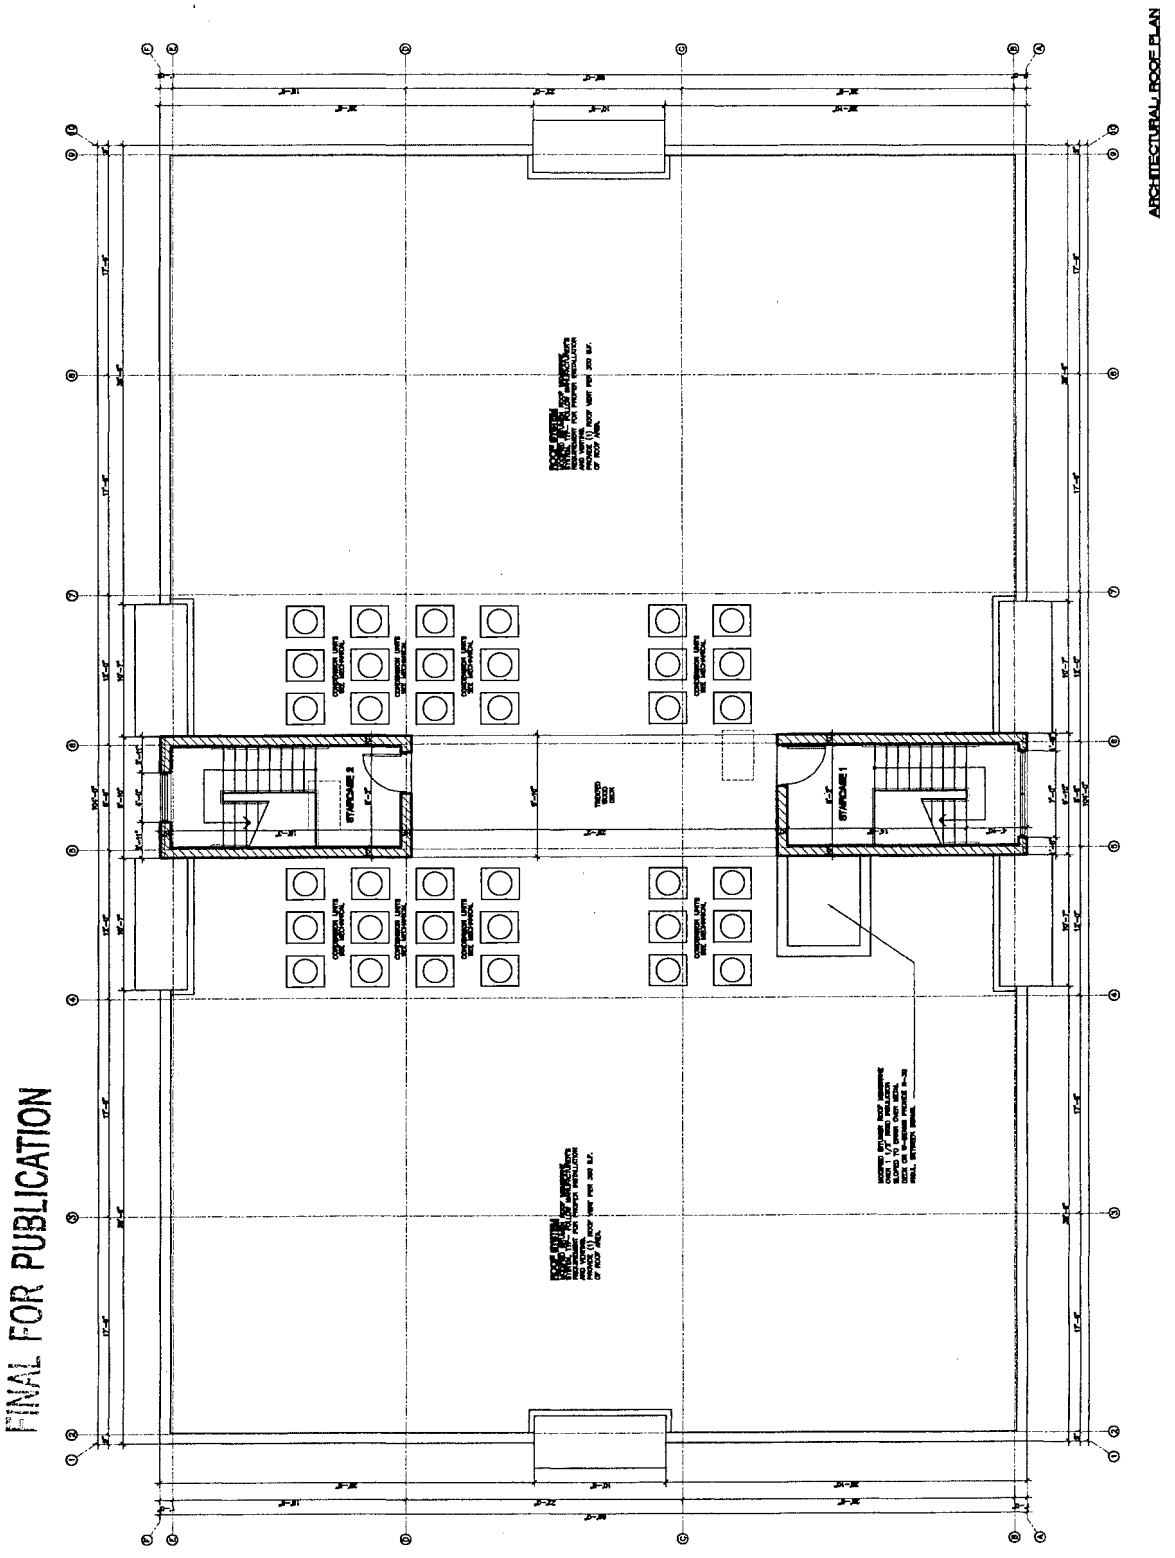

ARCHITECTURAL ROOF PLAN
FINAL FOR PUBLICATION

FINAL FOR PUBLICATION

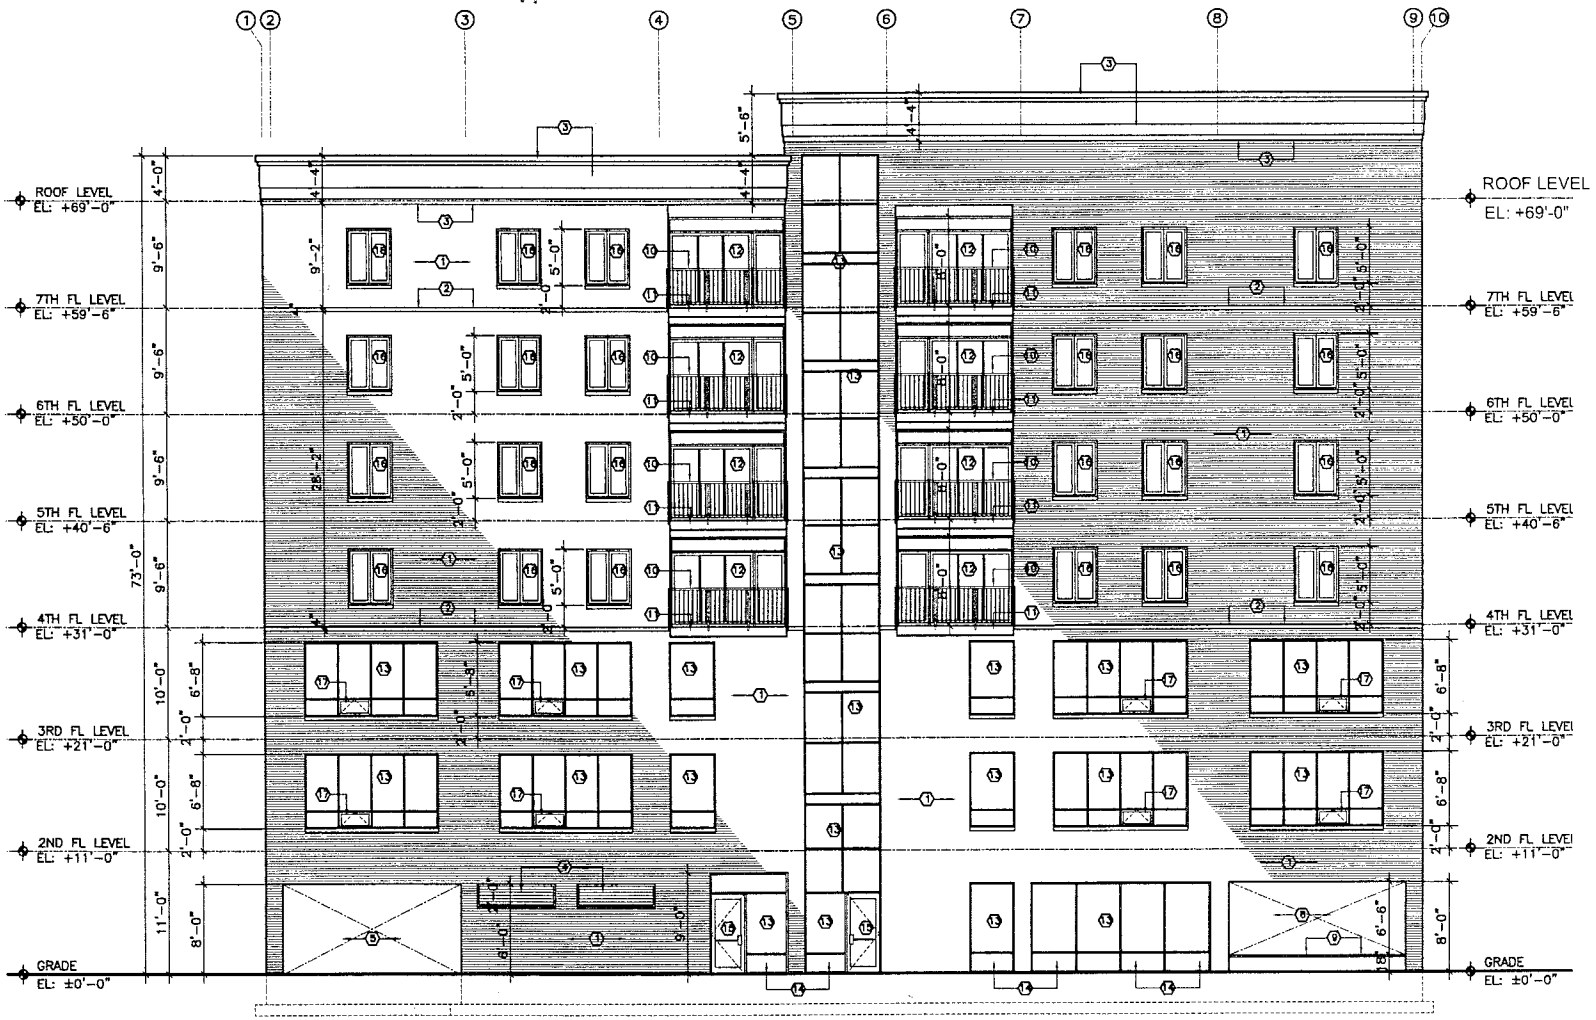

EXTERIOR EAST ELEVATION

FINAL FOR PUBLICATION

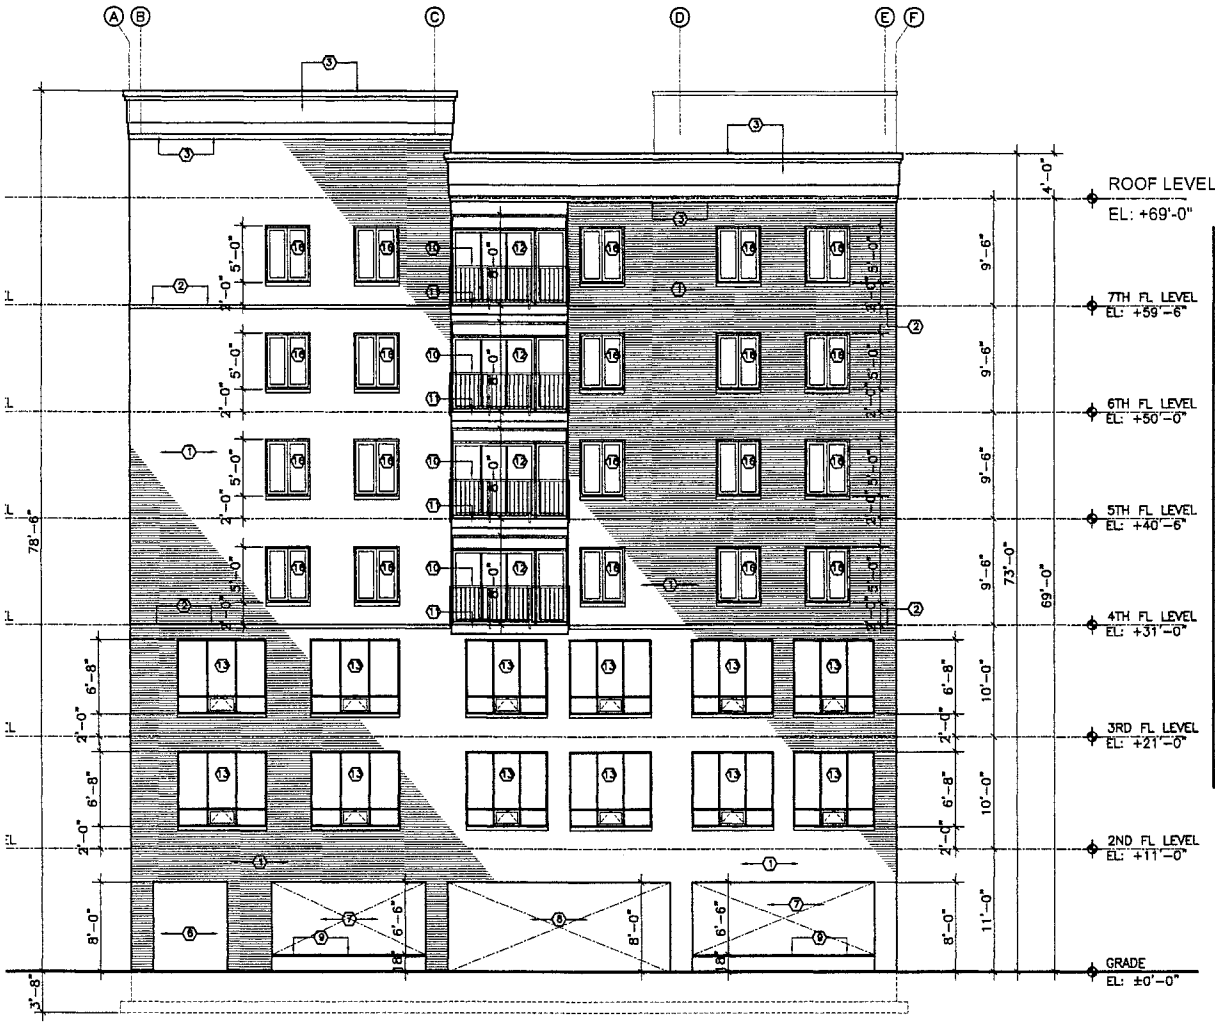


EXTERIOR NORTH ELEVATION

MATERIAL LEGEND

①	4" FULL SIZE FACE BRICK
②	4" SMOOTH FACE STONE ACCENT BAND
③	EIFS STUCCO SEE WALL SECTIONS
④	VENTILATION RELIEF OPENINGS
⑤	OPEN TO TRASH ENCLOSURE
⑥	OPEN TO ELEVATOR VESTIBULE ACCESS
⑦	OPEN TO OPEN PARKING AREA
⑧	OPEN TO DRIVEWAY TO OPEN PARKING AREA
⑨	16" HIGH MASONRY BASE WITH 2" STONE TOP
⑩	+42" DECORATIVE GUARDRAIL FOR BALCONY
⑪	PROJECTED CONCRETE BALCONY
⑫	CUSTOMED GL DR PATIO SET W/ TRANSOM
⑬	1" THICK INSULATED CLEAR GLASS SET IN THERMALLY BROKEN CLEAR ANODIZED ALUM. STOREFRONT SYSTEM TYPICAL.
⑭	1" THICK INSULATED TEMPERED GLASS SET IN THERMALLY BROKEN CLEAR ANODIZED ALUM. STOREFRONT SYSTEM TYPICAL.
⑮	ALUMINUM GLASS DOOR WITH 1" INSULATED TEMPERED GLASS IN THERMALLY BROKEN CLEAR ANODIZED ALUM. STOREFRONT SYSTEM TYPICAL.
⑯	VINYL CASEMENT WINDOWS
⑰	CUSTOMED AWNING WINDOW AS SHOWN
⑱	AUMINUM COPING
⑲	VINYL DOUBLE HUNG WINDOW AT STAIRCASE
㉔	INSULATED H.M. DOOR


FINAL FOR PUBLICATION

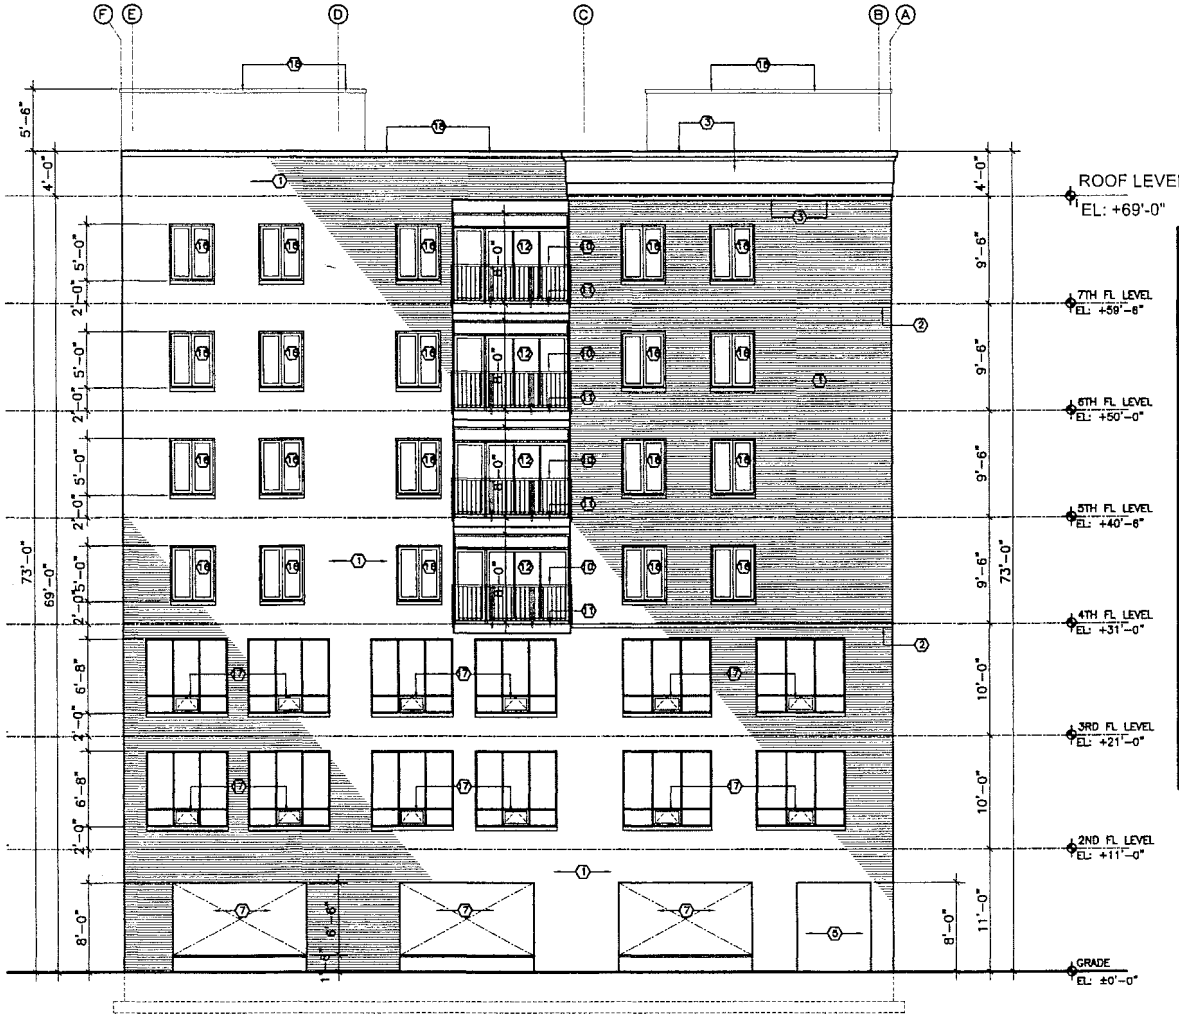

EXTERIOR SOUTH ELEVATION

MATERIAL LEGEND

①	4" FULL SIZE FACE BRICK
②	4" SMOOTH FACE STONE ACCENT BAND
③	EIFS STUCCO SEE WALL SECTIONS
④	VENTILATION RELIEF OPENINGS
⑤	OPEN TO TRASH ENCLOSURE
⑥	OPEN TO ELEVATOR VESTIBULE ACCESS
⑦	OPEN TO OPEN PARKING AREA
⑧	OPEN TO DRIVEWAY TO OPEN PARKING AREA
⑨	16" HIGH MASONRY BASE WITH 2" STONE TOP
⑩	+42" DECORATIVE GUARDRAIL FOR BALCONY
⑪	PROJECTED CONCRETE BALCONY
⑫	CUSTOMED GL DR PATIO SET W/ TRANSOM
⑬	1" THICK INSULATED CLEAR GLASS SET IN THERMALLY BROKEN CLEAR ANODIZED ALUM. STOREFRONT SYSTEM TYPICAL
⑭	1" THICK INSULATED TEMPERED GLASS SET IN THERMALLY BROKEN CLEAR ANODIZED ALUM. STOREFRONT SYSTEM TYPICAL
⑮	ALUMINUM GLASS DOOR WITH 1" INSULATED TEMPERED GLASS IN THERMALLY BROKEN CLEAR ANODIZED ALUM. STOREFRONT SYSTEM TYPICAL
⑯	VINYL CASEMENT WINDOWS
⑰	CUSTOMED AWNING WINDOW AS SHOWN
⑱	AUMINUM COPING
⑲	VINYL DOUBLE HUNG WINDOW AT STAIRCASE
⑳	INSULATED H.M. DOOR

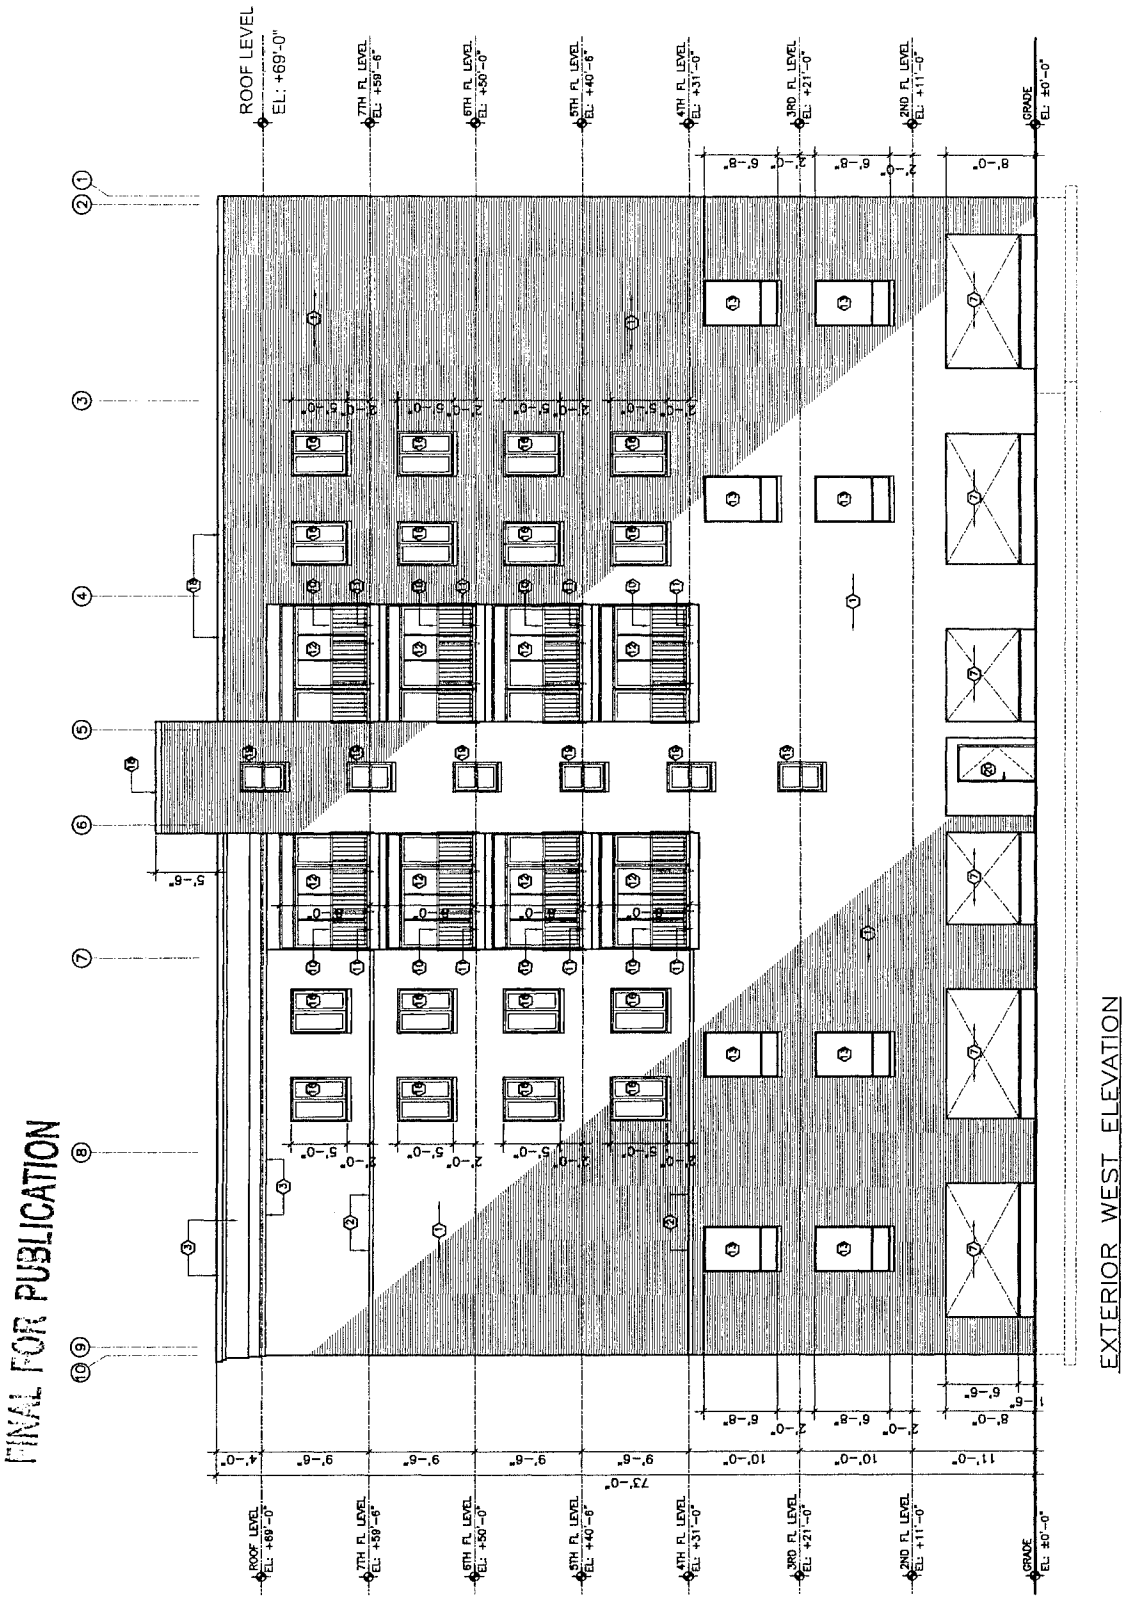

FINAL FOR PUBLICATION

Reclassification Of Area Shown On Map No. 8-G.
(Application No. 18595T1)
(Common Address: 816 -- 836 W. 38th St./
3755 -- 3769 S. Lituanica Ave.)

[O2015-8480]

Be It Ordained by the City Council of the City of Chicago:

SECTION 1. Title 17 of the Municipal Code of Chicago, the Chicago Zoning Ordinance, is hereby amended by changing all of the M2-3 District symbols and indications as shown on Map Number 8-G in the area bounded by:

a public alley next north of and parallel to West 38th Street; a public alley next east of South Lituanica Avenue; West 38th Street; and South Lituanica Avenue,

to those of an RS3 District.

SECTION 2. This ordinance takes effect after its passage and due publication.

[Rezoning Exhibit; Building Elevations; First and Second Floor Plans; and Landscape Plans attached to this ordinance printed on pages 18963 through 18970 of this *Journal*.]

Type 1 Narrative Rezoning Analysis attached to this ordinance reads as follows:

Type 1 Narrative.

RS3 Residential Single-Unit (Detached House) District.

The subject property is approximately 30,784 square feet. The applicant is proposing to rezone the property to RS3 Residential Single-Unit (Detached House) District. The proposed residential development consists of eight single-family lots. Each lot contains one single-family home and a 400 square foot, two stall garage per home.

Zoning Standard	Proposed Construction
Lot Area:	Varies -- please see table below
Floor Area Ratio:	0.60
Off-Street Parking:	two garage spaces/unit
Setback -- Front:	20 feet

Zoning Standard	Proposed Construction
Setback -- Side:	3.05 feet
Setback -- Side Combined:	6.10 feet
Setback -- Rear:	48.96 feet
Setback -- Rear (Garage):	1 foot
Building Height:	27 feet, 7⅜ inches
Rear Yard Open Space:	730 square feet


Building Number	Lot Area (Square Feet)	Proposed Building Area* (Square Feet)	Proposed Floor Area (Square Feet)	Proposed Floor Area Ratio
1	3,847	1,955	2,310	0.60
2	3,847	1,955	2,310	0.60
3	3,847	1,955	2,310	0.60
4	3,847	1,955	2,310	0.60
5	3,847	1,955	2,310	0.60
6	3,847	1,955	2,310	0.60
7	3,847	1,955	2,310	0.60
8	3,853	1,955	2,310	0.60


Notes:

1. Applicant will seek a variation or administrative adjustment with respect to any of the above that are not in compliance with the zoning code.

---


* Proposed Building Area includes one 1,555 square foot single-family home and one 400 square foot garage per lot.

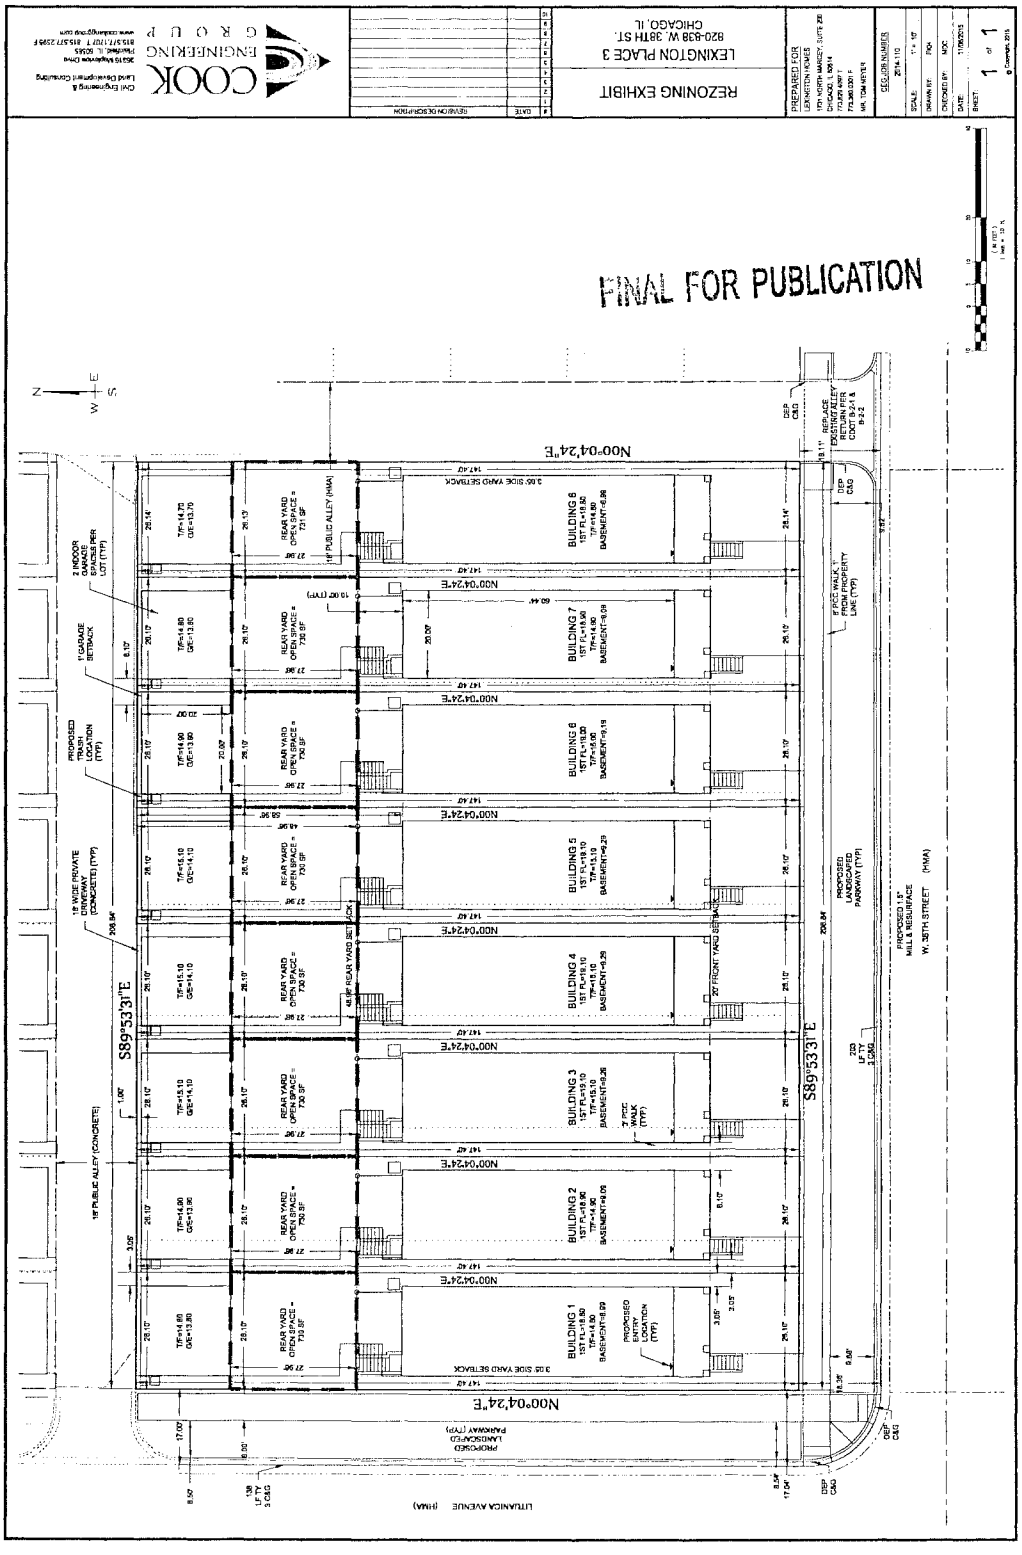
REZONING EXHIBIT
LEXINGTON PLACE 3
820-838 W. 38TH ST.
CHICAGO, IL
FINAL FOR PUBLICATION
N00°04'24"E
S89°53'31"E
BUILDING 1
BUILDING 2
BUILDING 3
BUILDING 4
BUILDING 5
BUILDING 6
BUILDING 7
BUILDING 8
REAR YARD OPEN SPACE = 730 SF
PROPOSED ENTRY LOCATION (TYP)
PROPOSED LANDSCAPED PARKWAY (TYP)
PROPOSED 1.5" MILL & RESURFACE W. 38TH STREET (HMA)
LITTLE NORTH AVENUE (HMA)

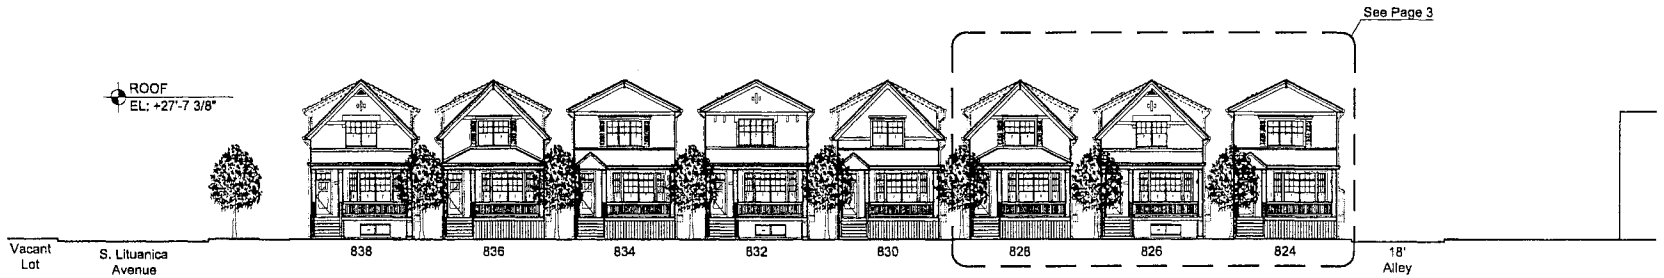

38TH STREET ELEVATION

0 5' 10' 20' 40'

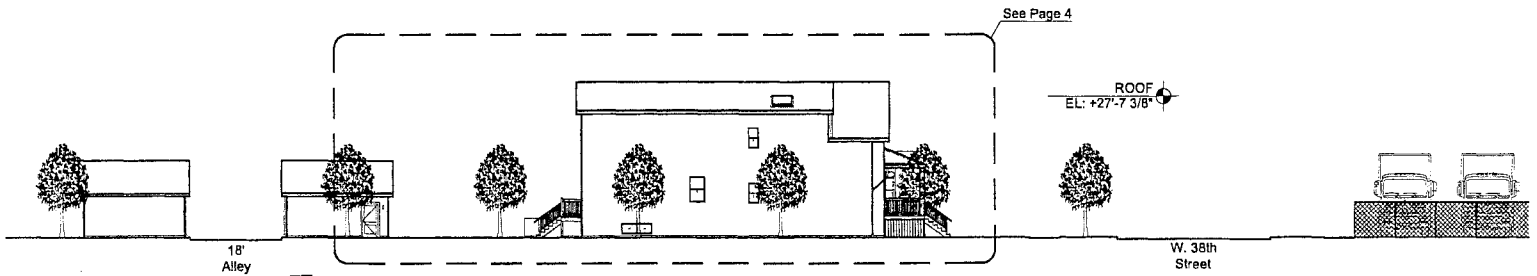

LITUANICA AVENUE ELEVATION

0 5' 10' 20' 40'

FINAL FOR PUBLICATION

LEXINGTON HOMES
DEVELOPER


NOVEMBER 6, 2015

PAGE 1

LEXINGTON PLACE 3


CHICAGO, IL

SULLIVAN GOULETTE & WILSON ARCHITECTS

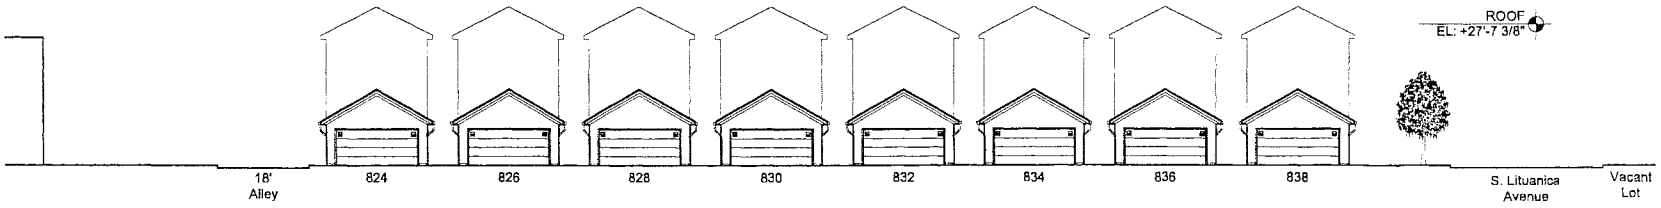

NORTH ALLEY ELEVATION

0 5' 10' 20' 40'

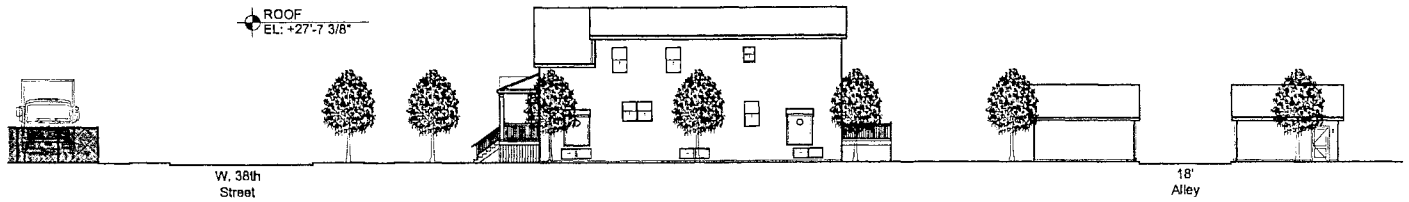

EAST ALLEY ELEVATION

0 5' 10' 20' 40'

FINAL FOR PUBLICATION

LEXINGTON HOMES
DEVELOPER

NOVEMBER 6, 2015

LEXINGTON PLACE 3

CHICAGO, IL

SULLIVAN GOULETTE & WILSON
ARCHITECTS
COPYRIGHT 2015 SULLIVAN GOULETTE WILSON LTD



ENLARGED 38TH ST. ELEVATION

0 2' 4' 8' 16'

FINAL FOR PUBLICATION


LEXINGTON HOMES
DEVELOPER

NOVEMBER 6, 2015

LEXINGTON PLACE 3

CHICAGO, IL

SULLIVAN GOULETTE & WILSON
ARCHITECTS
COPYRIGHT 2015, SULLIVAN GOULETTE WILSON, LTD

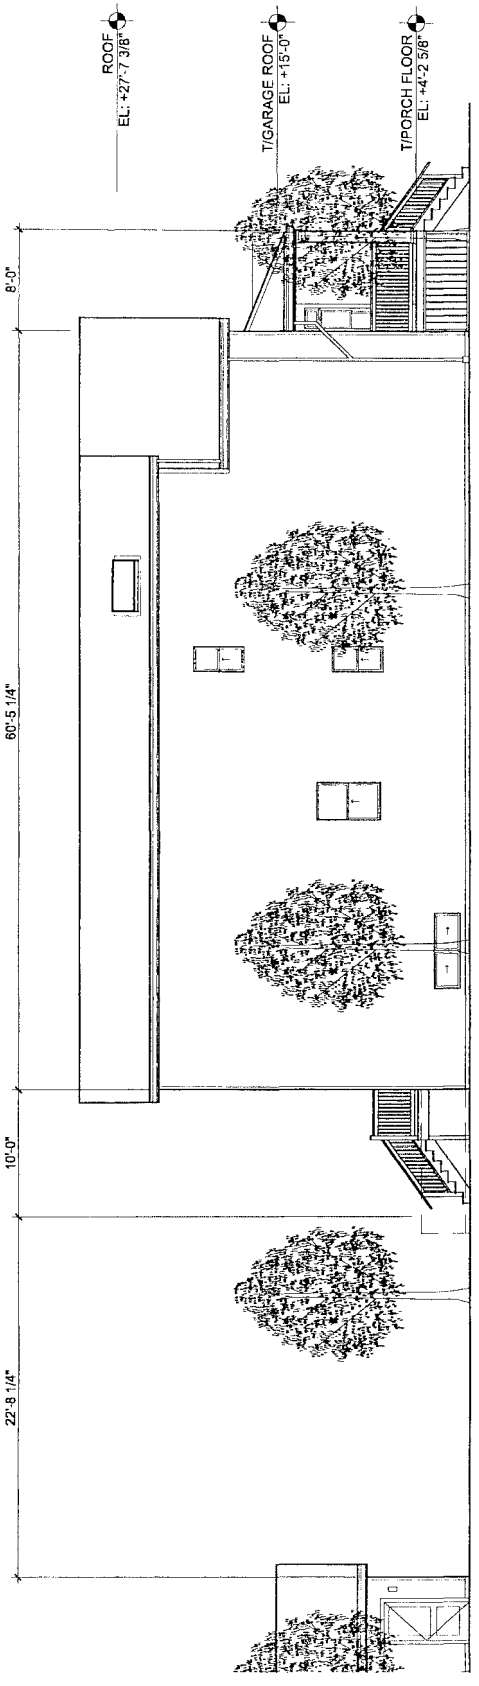

ENLARGED LITUANICA AVE. ELEVATION

SULLIVAN GOULETTE & WILSON ARCHITECTS


LEXINGTON PLACE 3

CHICAGO, IL


FINAL FOR PUBLICATION

LEXINGTON HOMES
DEVELOPER

NOVEMBER 6, 2015

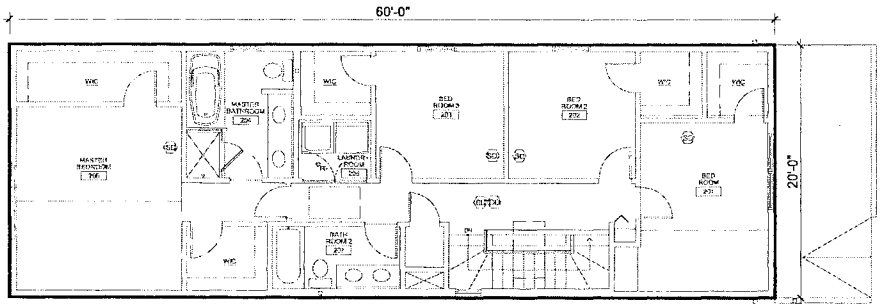

SECOND FLOOR PLAN
GROSS SF = 1,200

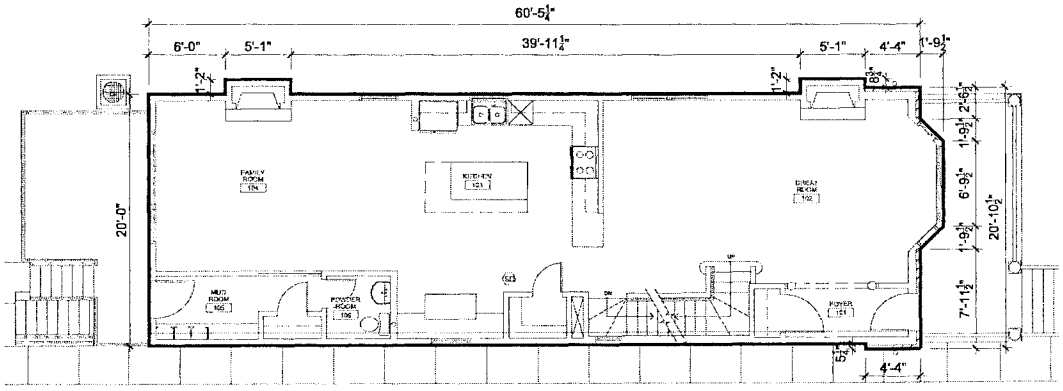

FIRST FLOOR PLAN
GROSS SF = 1,227

TOTAL
GROSS SF = 2,427

FINAL FOR PUBLICATION

OVERALL SITE PLAN
SCALE 1" = 40'-0"

PLANT & MATERIALS LIST

Code	Qty.	Size	Botanical Name	Common Name
AGA	4	2.5"	Acer ginnala	Amur Maple
CC	4	2.5"	Carpinus caroliniana	American Hornbeam / Blue Beech
PCC	3	2.5"	Pyrus calleryana 'Chanticleer'	Chanticleer Flowering Pear
-	1.25	C.Y.	-	Shredded Hardwood Mulch

NOTES

1. LOCATION OF PLANT MATERIAL MAY BE ADJUSTED DUE TO FINAL LOCATION OF SITE UTILITIES AND FINAL ENGINEERING.

2. PLANT SPECIES MAY BE SUBSTITUTED DUE TO LACK OF AVAILABILITY OR TIME OF PLANTING WITH THE CONSENT OF THE LANDSCAPE ARCHITECT AND THE CITY OF CHICAGO, PRIOR TO SUBSTITUTION. THE LANDSCAPE ARCHITECT AND THE CITY OF CHICAGO RESERVE THE RIGHT TO REJECT PLANT SUBSTITUTIONS, IF CONSENT WAS NOT GIVEN PRIOR TO SUBSTITUTION.

3. ALL PLANT MATERIAL SHALL BE INSTALLED PER THE CITY OF CHICAGO "GUIDE TO THE CHICAGO LANDSCAPE ORDINANCE" (SEE PLANTING DETAILS THIS PLAN SHEET).

4. ALL GROWING MEDIUM SHALL BE CONSISTENT WITH THE SPECIFICATIONS FOUND IN THE CITY OF CHICAGO "GUIDE TO THE CHICAGO LANDSCAPE ORDINANCE".

5. ALL PARKWAY TREE RINGS TO RECEIVE SHREDDED HARDWOOD MULCH (COLOR: DARK BROWN), AT A DEPTH OF 3".

6. WHERE PLANTING BEDS JOIN TURF, PLANTING BEDS SHALL HAVE A SPADED EDGE.

7. CONTRACTORS ARE RESPONSIBLE FOR COMPLETING THEIR OWN TAKE-OFFS. IF ANY DISCREPANCY IS FOUND BETWEEN THE PLAN AND THE PLANT LIST, THEN THE PLAN SHALL PREVAIL.

8. PRIOR TO ANY TREE/PLANT INSTALLATION, AT LEAST 4-6" OF TOPSOIL SHALL BE PRESENT/INSTALLED ATOP ALL PLANTING AREAS.

9. ALL TURF AREAS TO BE KENTUCKY BLUEGRASS BLEND SOD, UNLESS OTHERWISE NOTED ON THE PLAN. ANY EXISTING TURF DISTURBED BY CONSTRUCTION SHALL BE RESTORED WITH KENTUCKY BLUEGRASS BLEND SOD / SEED & BLANKET.

10. PER THE CITY OF CHICAGO: NO PROPOSED TREES CAN BE PLANTED ABOVE WATER MAINS 24-INCH IN DIAMETER AND LARGER. PROPOSED TREES MUST NOT BE PLANTED WITHIN 5-FEET OF THE EXTERIOR PIPE WALL FOR ALL WATER MAINS 24-INCH IN DIAMETER AND LARGER. THE 5-FOOT RULE EXCLUDES MAINS THAT ARE SEPARATED FROM THE TREE BY A HARDSCAPE FEATURE OR OTHER ROOT GROWTH LIMITING CONDITIONS, SUCH AS WATER MAINS LOCATED IN THE STREET. THE CITY ALSO DISCOURAGES TREE PLANTING OVER WATER MAINS THAT ARE LESS THAN 36-INCHES IN DIAMETER LOCATED IN THE PARKWAY, BUT IF NECESSARY WILL ALLOW TREES WITH A MAXIMUM MATURE HEIGHT OF 30 FEET AND A MAXIMUM MATURE ROOT DEPTH OF 2.5 FEET. (POTENTIAL PLANTINGS THAT MEET THIS REQUIREMENT INCLUDE ORNAMENTAL SHRUBS OR BUSHES MEETING THE MATURE HEIGHTS AND MATURE ROOT DEPTH DISCUSSED ABOVE, FLOWERS OR OTHER NON-WOODY HERBACEOUS PLANTS, AND ABOVE GROUND, REMOVABLE PLANTING CONTAINERS THAT CAN BE MOVED BY CONSTRUCTION EQUIPMENT IN THE EVENT THAT WATER MAIN REPAIR IS REQUIRED, ARE NOT INCLUDED IN THIS REQUIREMENT.)

11. FOR PLANT & MATERIALS LIST AND TREE PLANTING DETAIL, SEE THIS SHEET.

12. FOR PARKWAY LANDSCAPE PLANTING PLAN, SEE SHEET L2.0.

ESTIMATED TIME OF PLANTING SHALL BE DECEMBER 15, 2016.

The undersigned acknowledges that the landscape planting plan shown on the landscape plan for the property at 820-838 W. 38th Street, Chicago, Illinois, has, to the best of the undersigned applicant's knowledge, been designed and will be installed, maintained, and replaced as required, by current and subsequent owners in accordance with the requirements of Title 10, Chapter 32 of the Chicago Municipal Code, the landscaping standards of the Chicago Zoning Ordinance, and the "Guide to the Chicago Landscape Ordinance".

Existing parkway and on-site interior trees, that are to be preserved, are to be protected while project is under construction and will be replaced by current and subsequent owner if damaged. Approval from the Bureau of Forestry shall be obtained before any existing parkway and on-site interior trees are removed.

Owner (name & signature): _____

Date: 9/29/14

Property Owner -
(Name) 969 Land LLC
(Address) 1731 N. Marcey Street, Suite 200, Chicago
(Tel) 773-360-0300

The undersigned Landscape Architect, registered in the state of Illinois, acknowledges that the landscape planting plan and construction details shown on the attached landscape plans for the property at 820-838 W. 38th Street, Chicago, Illinois, has been designed in accordance with the requirements of Title 10, Chapter 32 of the Chicago Municipal Code, the landscaping standards of the Chicago Zoning Ordinance, and the "Guide to the Chicago Landscape Ordinance."

Landscape Architect: _____
Date: 9/29/14

Sharon L. Dickson
Illinois Registered Landscape Architect, No. 157-001337
(Expiration date 8/31/17)
Dickson Design Studio, Inc.- 526 Skyline Drive, Algonquin, IL

Tel 847-878-4019

PLANTING DETAILS
(PER THE CITY OF CHICAGO 'GUIDE TO THE CHICAGO LANDSCAPE ORDINANCE')

FINAL FOR PUBLICATION

dickson design STUDIO

DICKSONDESIGNSTUDIO.COM

526 SKYLINE DRIVE
ALGONQUIN IL 60102
847 878 4019

REVISIONS

1.	PER CIVIL 10/10/15
2.	PER ADDRESS 11/06/15
3.	
4.	
5.	
6.	
7.	
8.	
9.	
10.	

SCALE
1" = 20'

PROJECT NAME AND ADDRESS
LEXINGTON PLACE 3
820-838 W. 38TH STREET
BRIDGEPORT, IL


LEXINGTON HOMES, LLC
1731 NORTH MARCEY STREET
CHICAGO, IL 60614

SHEET TITLE
LANDSCAPE PLAN

PLAN DATE
SEPTEMBER 29, 2015

SHEET NUMBER
L1.0

PROJECT NUMBER
LEXINGTON PLACE - SINGLE-FAMILY
820-838 W. 38TH STREET

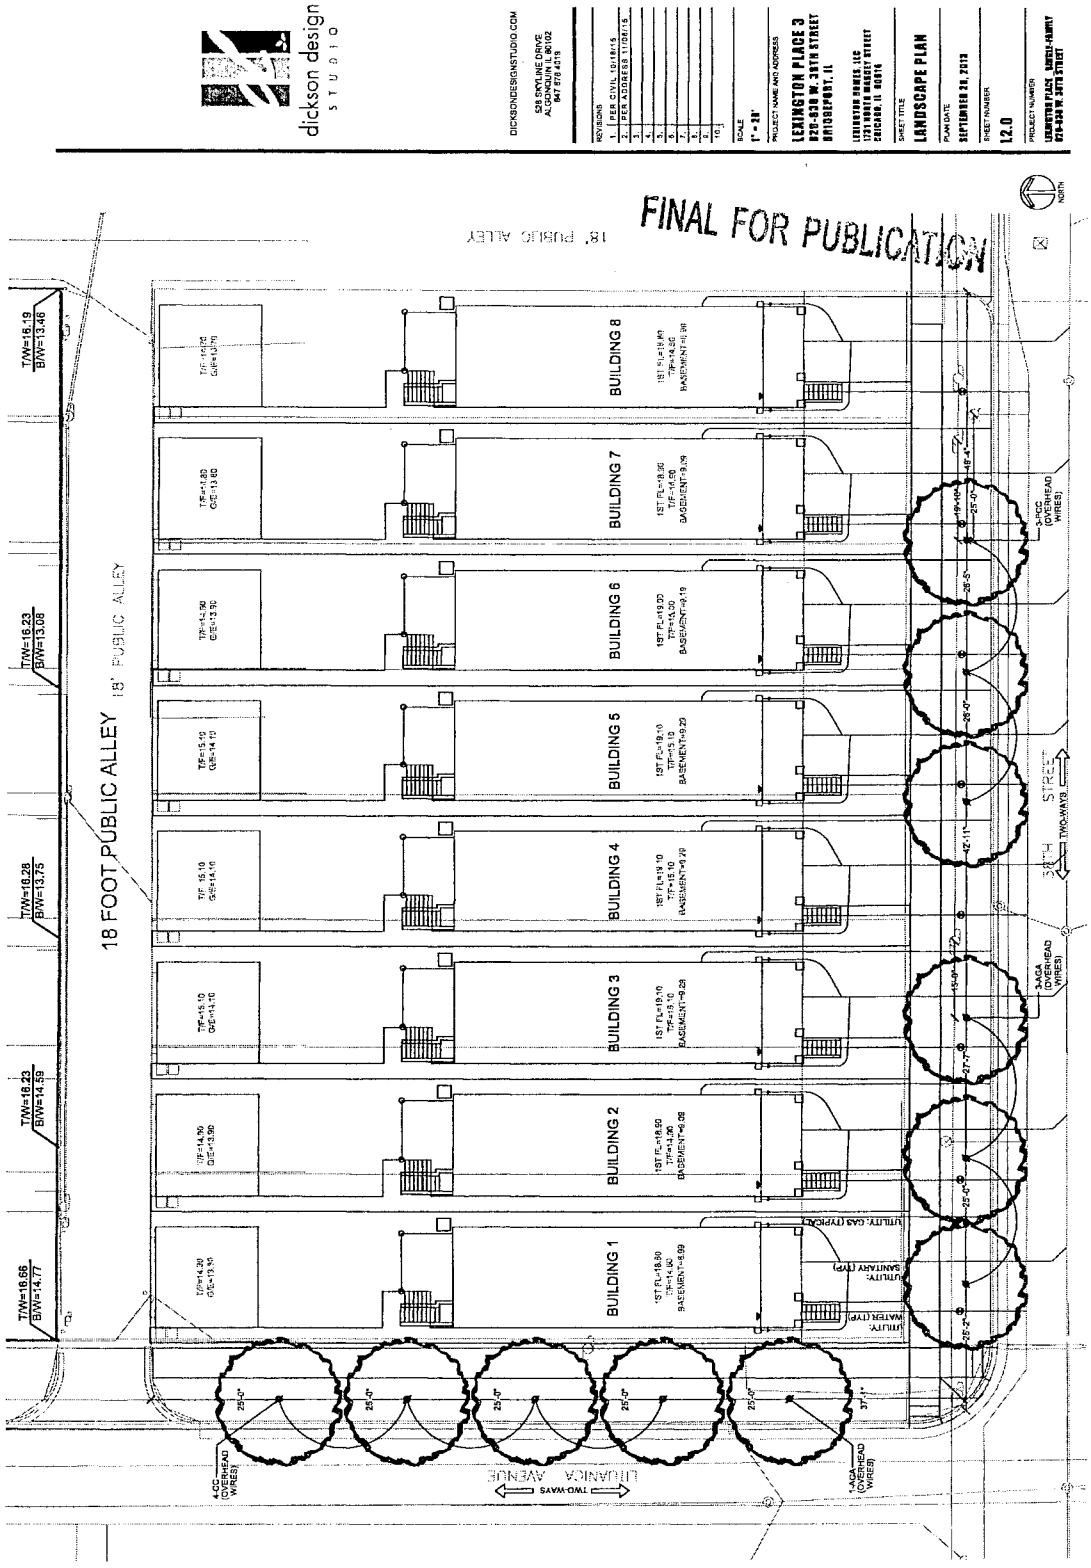
dickson design
STUDIO
DICKSONDESIGNSTUDIO.COM
528 SKYLINE DRIVE
AURORA, IL 60502
847.978.4515
REVISIONS
1. PER CIVIL 10/16/15
2. PER ADDRESS 11/04/15
SCALE
1" = 20'
PROJECT NAME AND ADDRESS
LEXINGTON PLACE 3
828-838 W. 36TH STREET
CHICAGO, IL 60616
SHEET TITLE
LANDSCAPE PLAN
PLAN DATE
SEPTEMBER 28, 2015
SHEET NUMBER
L2.0
PROJECT NUMBER
LEXINGTON PLACE_SAMUEL-HAMMT
828-838 W. 36TH STREET
FINAL FOR PUBLICATION
18' PUBLIC ALLEY
18 FOOT PUBLIC ALLEY
BUILDING 1
BUILDING 2
BUILDING 3
BUILDING 4
BUILDING 5
BUILDING 6
BUILDING 7
BUILDING 8
T/W=16.66
B/W=14.77
T/W=16.23
B/W=14.59
T/W=16.28
B/W=13.75
T/W=16.23
B/W=13.08
T/W=16.19
B/W=13.46
36TH STREET
TWO-WAYS
URBANICA AVENUE
TWO-WAYS
NORTH

AMENDMENT OF TITLE 17 OF MUNICIPAL CODE BY RECLASSIFICATION OF PARTICULAR AREAS.

(Committee Meeting Held January 20, 2016)

The Committee on Zoning, Landmarks and Building Standards submitted the following report:

CHICAGO, February 10, 2016.

To the President and Members of the City Council:

Presenting a report for your Committee on Zoning, Landmarks and Building Standards which held a meeting on January 20, 2016, the following ordinances were passed by a majority of the members present:

Page 1 contains one text amendment regarding medical dispensing organizations and cultivation centers.

Pages 1 through 4 contain various map amendments regarding land use.

I hereby move for passage of the proposed ordinances and substitute ordinance transmitted herewith.

Respectfully submitted,

(Signed) DANIEL S. SOLIS,
Chairman.

On motion of Alderman Solis, the said proposed ordinances and substitute ordinance transmitted with the foregoing committee report were *Passed* by yeas and nays as follows:

Yeas -- Aldermen Moreno, Hopkins, Dowell, Burns, Hairston, Sawyer, Mitchell, Harris, Beale, Sadlowski Garza, Thompson, Cárdenas, Quinn, Burke, Lopez, Foulkes, D. Moore, Curtis, O'Shea, Cochran, Brookins, Muñoz, Zalewski, Scott, Solis, Burnett, Ervin, Taliaferro, Reboyras, Santiago, Waguespack, Mell, Ramirez-Rosa, Villegas, Mitts, Sposato, Laurino, O'Connor, Napolitano, Reilly, Smith, Tunney, Arena, Cappleman, Pawar, Osterman, J. Moore, Silverstein -- 48.

Nays -- None.

Alderman Beale moved to reconsider the foregoing vote. The motion was lost.

The following are said ordinances as passed (the italic heading in each case not being a part of the ordinance):

Reclassification Of Area Shown On Map No. 1-G.
(Application No. 18603T1)
(Common Address: 1427 W. Grand Ave./1426 W. Ferinand St.)
[O2015-8488]

Be It Ordained by the City Council of the City of Chicago:

SECTION 1. Title 17 of the Municipal Code of Chicago, the Chicago Zoning Ordinance, is hereby amended by changing all of the M1-2 Limited Manufacturing/Business Park District as shown on Map Number 1-G in the area bounded by:

West Grand Avenue; a line 278 feet west of North Noble Street; a point 100.47 feet south of West Grand Avenue and parallel to West Grand Avenue; a line 253 feet west of North Noble Street; West Ferdinand Street; a line 250.82 feet west of North Noble Street; West Ferdinand Street; a line 275.82 feet west of North Noble Street; and a point 51.50 feet north of West Ferdinand Street,

to those of a B2-3 Neighborhood Mixed-Use District.

SECTION 2. This ordinance takes effect after its passage and approval.

[Site Plan; Basement, First, Second, Third and Fourth Floor Plans; Roof Plan; Garage Floor Plan; and Front, East, West and South Building Elevations attached to this ordinance printed on pages 18974 through 18985 of this *Journal*.]

Type 1 Narrative Rezoning Analysis attached to this ordinance reads as follows:

Narrative And Plans For Proposed Rezoning At
1427 W. Grand Ave./1426 W. Ferdinand St.


The application to change zoning for 1427 West Grand Avenue/1426 West Ferdinand Street from M1-2 Limited Manufacturing/Business Park District to B2-3 Neighborhood

Mixed-Use District. The applicant intends to construct a four-story building consisting of four (4) residential dwelling units with parking.

Lot Area:	3,799.25 square feet
Floor Area Ratio:	2.25
Building Area:	8,556 square feet
Density, Lot Area per Dwelling Unit:	2,139 square feet
Off-Street Parking:	the property will have four (4) garage spaces
Front Setback:	zero
Rear Setback:	34 feet, 11⅝ inches (applicant will seek a variation)
Side Setback:	2 feet (west), 3 feet (east)
Rear Yard Open Space:	none required
Building Height:	47 feet, 2 inches

HANNA ARCHITECTS, INC.
PROFESSIONAL DESIGN FIRM
ARCHITECT CORPORATION
LICENSE NUMBER 184-001485

180 W. WASHINGTON AVE.
CHICAGO, ILLINOIS 60602
Phone: 312-750-1800
Fax: 312-750-1801
email: hannaarchitects@sbcglobal.net
© HANNA ARCHITECTS, INC. 2015

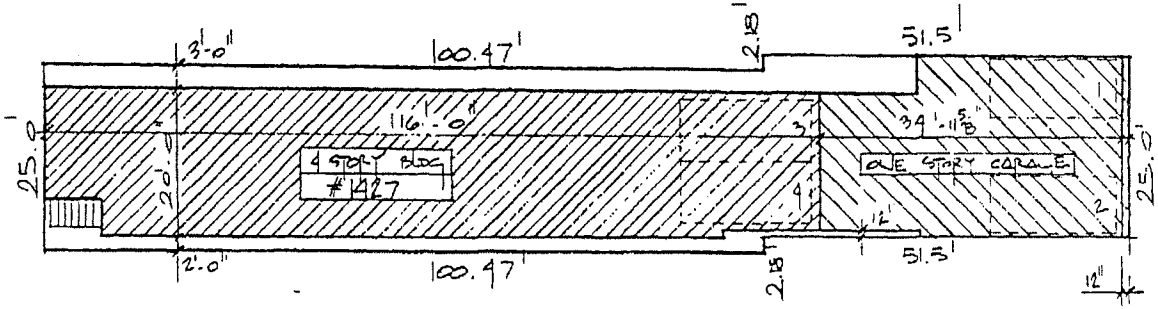

SITE PLAN
1/8"=1'-0"


FINAL FOR PUBLICATION

ZONING DATA	
LOT AREA 25×151.97 = 3,799.25 S.F.	
BSMT	0
1ST FLOOR	2,139
2ND FLOOR	2,139
3RD FLOOR	2,139
4TH FLOOR	2,139
TOTAL	8556 S.F.

18974 JOURNAL--CITY COUNCIL--CHICAGO 2/10/2016

HANNA ARCHITECTS, INC.
PROFESSIONAL DESIGN FIRM
ARCHITECT CORPORATION
LICENSE NUMBER 184-001485

180 W. WASHINGTON AVE.
CHICAGO, ILLINOIS 60602
Phone: 312-750-1800
Fax: 312-750-1801
email: hannaarchitects@sbcglobal.net
© HANNA ARCHITECTS, INC. 2015

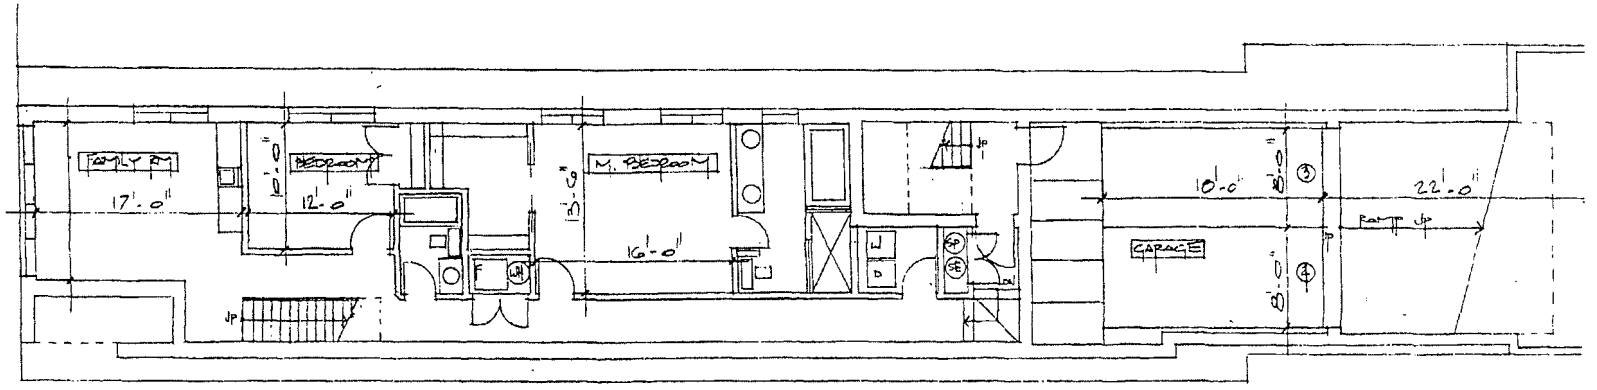


BSMT FLOOR PLAN
1/8" = 1'-0"

FINAL FOR PUBLICATION

HANNA ARCHITECTS, INC.
PROFESSIONAL DESIGN FIRM
ARCHITECT CORPORATION
LICENSE NUMBER 184-001495

180 W. WASHINGTON AVE.
CHICAGO, ILLINOIS 60602
Phone: 312-750-1800
Fax: 312-750-1801
email: hannaarchitects@sbcglobal.net
© HANNA ARCHITECTS, INC. 2015

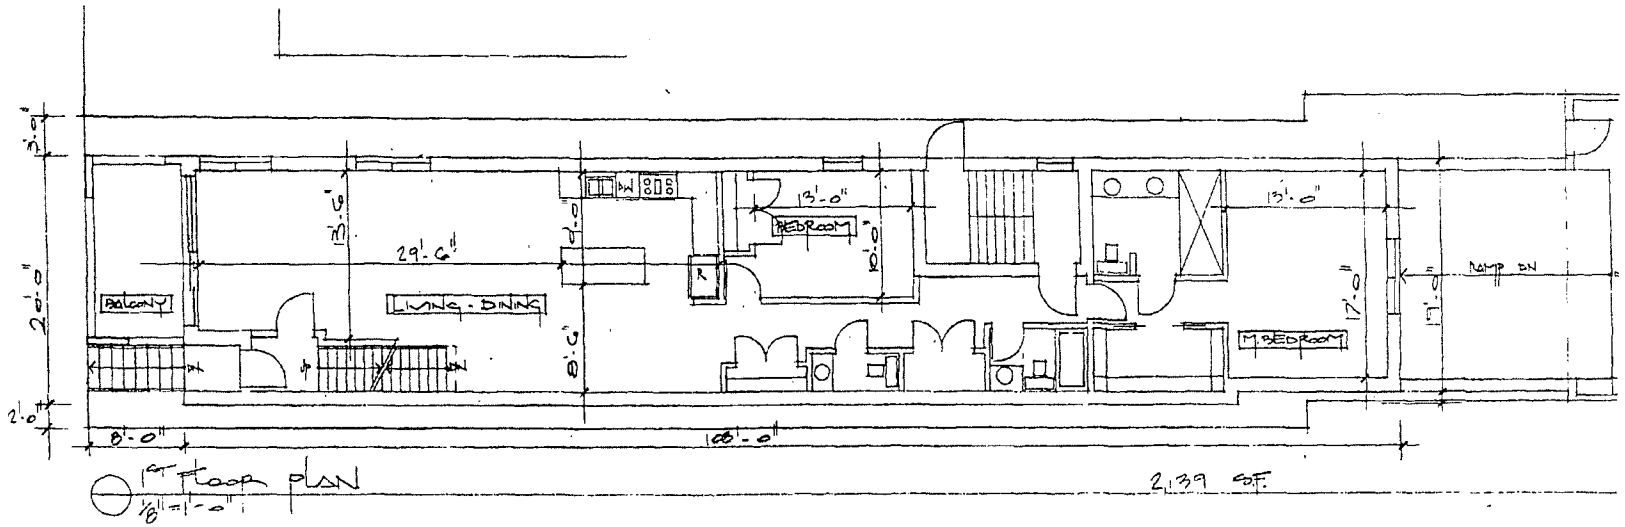


1st floor plan
1/8" = 1'-0"

FINAL FOR PUBLICATION

18976 JOURNAL--CITY COUNCIL--CHICAGO 2/10/2016

HANNA
ARCHITECTS, INC.
PROFESSIONAL DESIGN FIRM
ARCHITECT CORPORATION
LICENSE NUMBER 184-001485

180 W. WASHINGTON AVE.
CHICAGO, ILLINOIS 60602
Phone: 312-750-1800
Fax: 312-750-1801
email: hannaarchitects@sbcglobal.net
© HANNA ARCHITECTS, INC. 2015

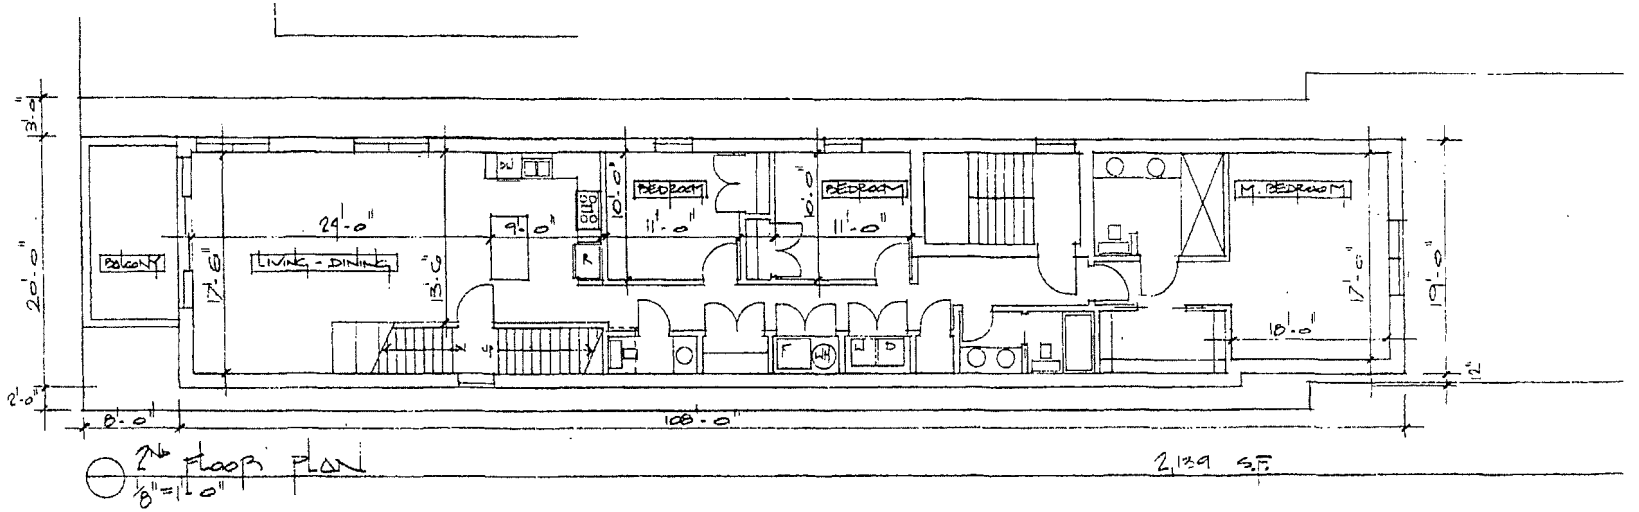


FINAL FOR PUBLICATION

2/10/2016 REPORTS OF COMMITTEES 18977

HANNA ARCHITECTS, INC.
PROFESSIONAL DESIGN FIRM
ARCHITECT CORPORATION
LICENSE NUMBER 184-001485

180 W. WASHINGTON AVE.
CHICAGO, ILLINOIS 60602
Phone: 312-750-1800
Fax: 312-750-1801
email: hannaarchitects@sbcglobal.net
© HANNA ARCHITECTS, INC. 2015

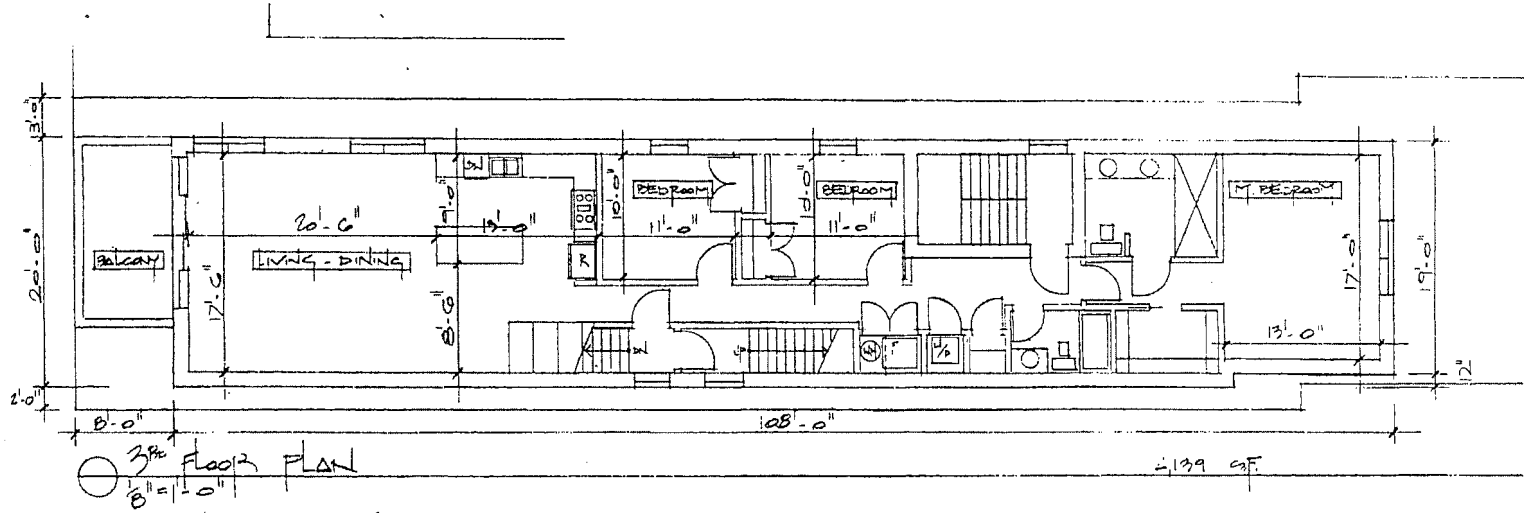


FINAL FOR PUBLICATION

18978 JOURNAL--CITY COUNCIL--CHICAGO 2/10/2016

HANNA ARCHITECTS, INC.
PROFESSIONAL DESIGN FIRM
ARCHITECT CORPORATION
LICENSE NUMBER 184-001485

180 W. WASHINGTON AVE.
CHICAGO, ILLINOIS 60602
Phone: 312-750-1800
Fax: 312-750-1801
email: hannaarchitects@sbcglobal.net
© HANNA ARCHITECTS, INC. 2015

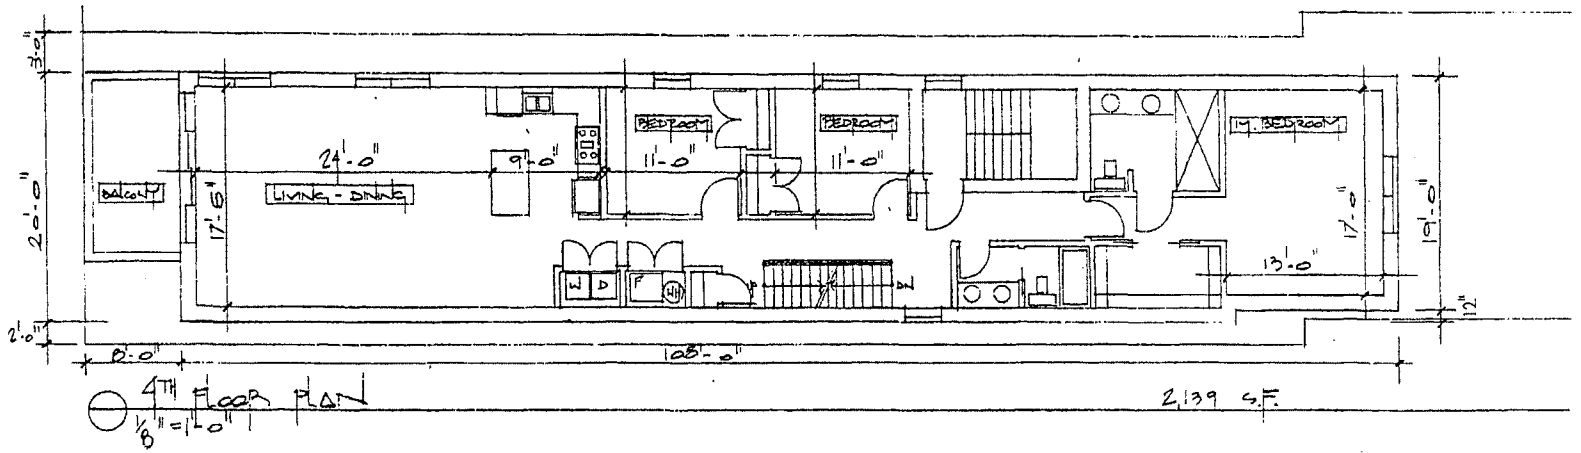

FINAL FOR PUBLICATION

HANNA ARCHITECTS, INC.
PROFESSIONAL DESIGN FIRM
ARCHITECT CORPORATION
LICENSE NUMBER 184-001485


180 W. WASHINGTON AVE.
CHICAGO, ILLINOIS 60602
Phone: 312-750-1800
Fax: 312-750-1801
email: hannaarchitects@sbcglobal.net
© HANNA ARCHITECTS, INC. 2015

ROOF PLAN
1/8" = 1'-0"

FINAL FOR PUBLICATION

HANNA ARCHITECTS, INC.
PROFESSIONAL DESIGN FIRM
ARCHITECT CORPORATION
LICENSE NUMBER 184-001485

180 W. WASHINGTON AVE.
CHICAGO, ILLINOIS 60602
Phone: 312-750-1800
Fax: 312-750-1801
email: hannaarchitects@sbcglobal.net
© HANNA ARCHITECTS, INC. 2015

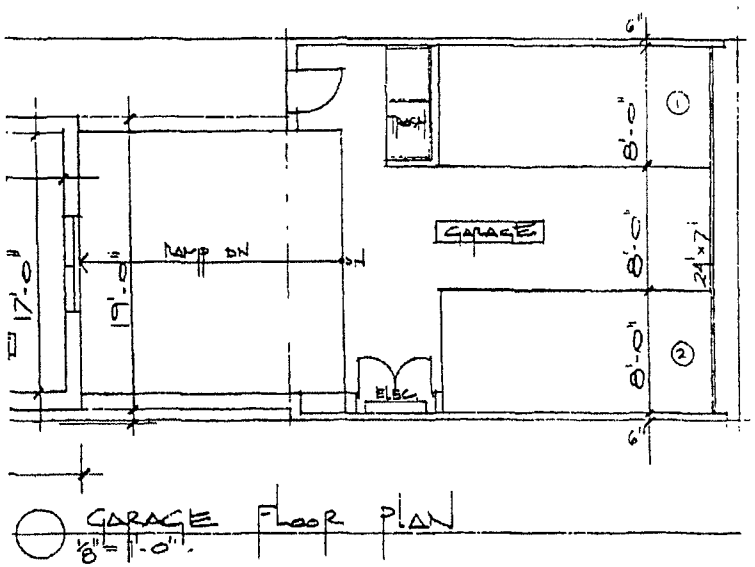


FINAL FOR PUBLICATION

HANNA
ARCHITECTS, INC.

PROFESSIONAL DESIGN FIRM
ARCHITECT CORPORATION
LICENSE NUMBER 184-001485

180 W. WASHINGTON AVE.
CHICAGO, ILLINOIS 60602
Phone: 312-750-1800
Fax: 312-750-1801
email: hannaarchitects@sbcglobal.net
© HANNA ARCHITECTS, INC. 2015


FINAL FOR PUBLICATION

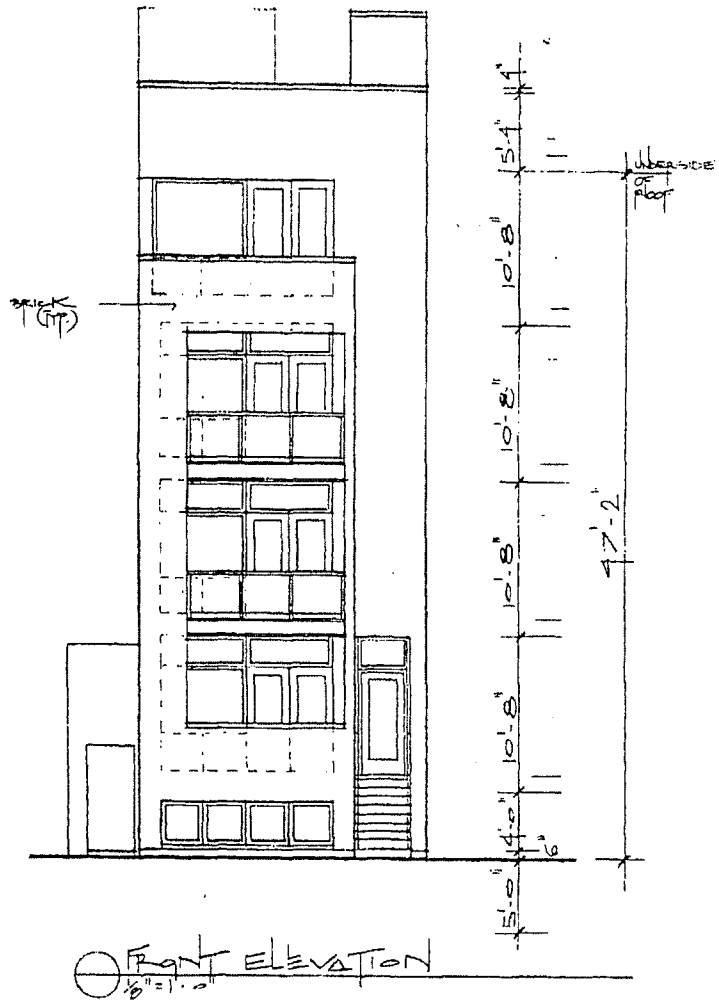

FRONT ELEVATION
1/8"=1'-0"

HANNA
ARCHITECTS, INC.
PROFESSIONAL DESIGN FIRM
ARCHITECT CORPORATION
LICENSE NUMBER 184-001485

180 W. WASHINGTON AVE.
CHICAGO, ILLINOIS 60602
Phone: 312-750-1800
Fax: 312-750-1801
email: hannaarchitects@sbcglobal.net
© HANNA ARCHITECTS, INC. 2015

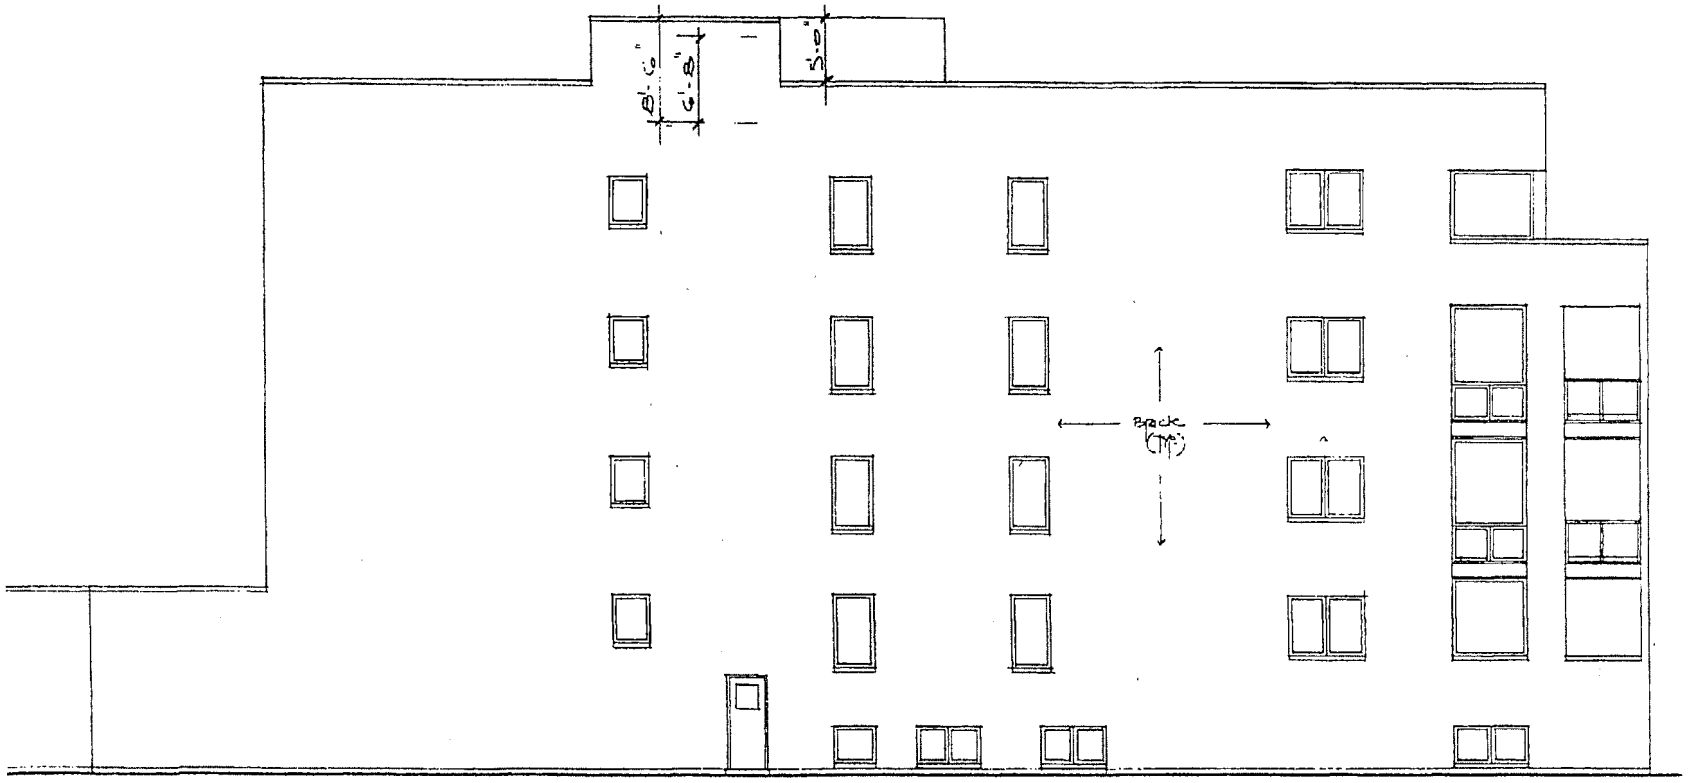


EAST ELEVATION
1/8"=1'-0"

FINAL FOR PUBLICATION

2/10/2016 REPORTS OF COMMITTEES 18983

HANNA ARCHITECTS, INC.
PROFESSIONAL DESIGN FIRM
ARCHITECT CORPORATION
LICENSE NUMBER 184-001485

180 W. WASHINGTON AVE.
CHICAGO, ILLINOIS 60602
Phone: 312-750-1800
Fax: 312-750-1801
email: hannaarchitects@sbcglobal.net
© HANNA ARCHITECTS, INC. 2015

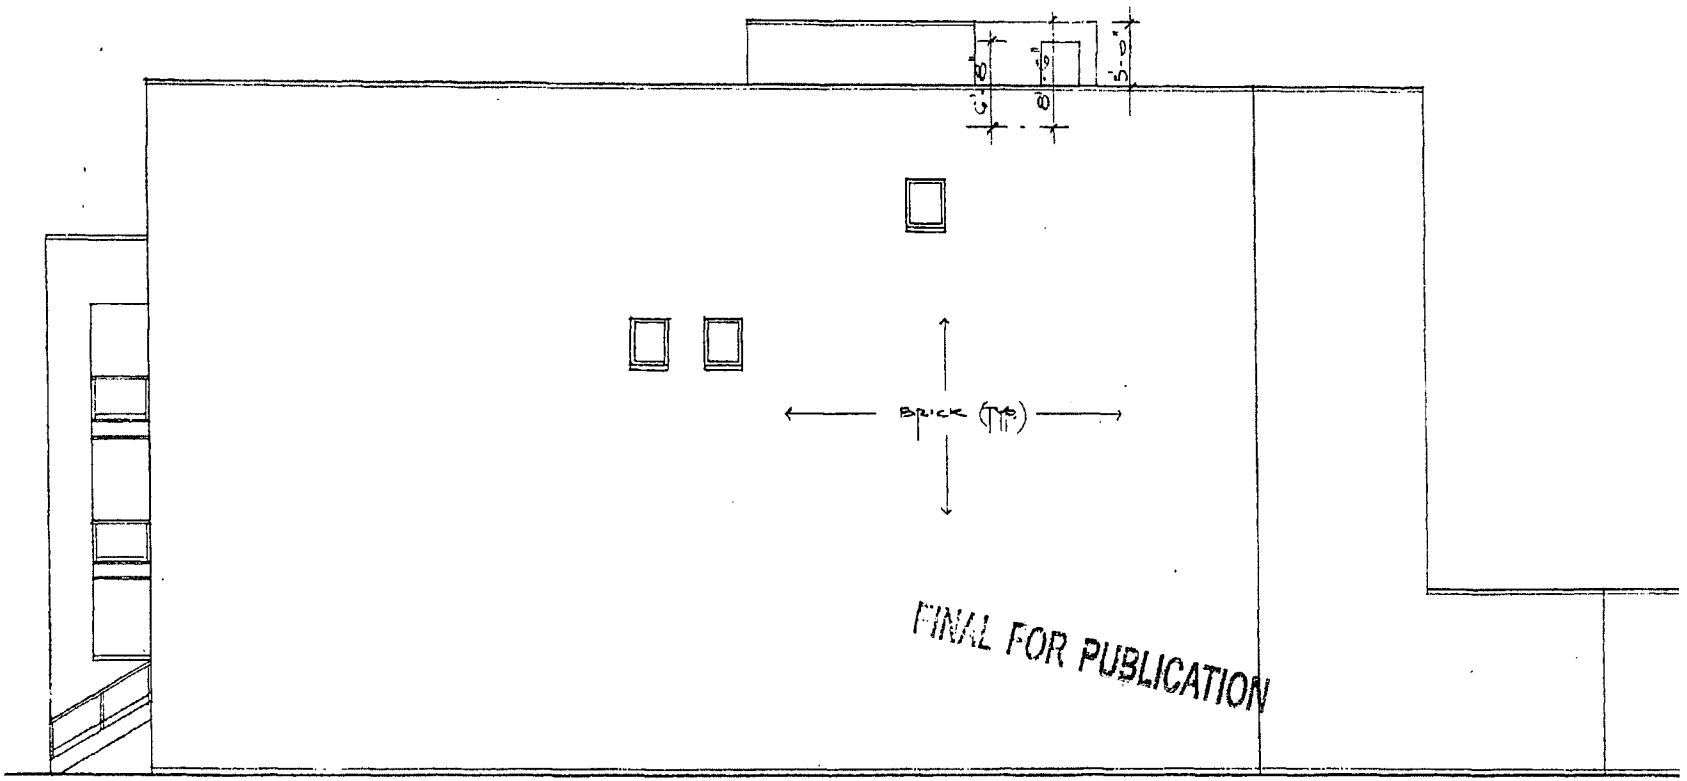


WEST ELEVATION
3/8"=1'-0"

HANNA ARCHITECTS, INC.
PROFESSIONAL DESIGN FIRM
ARCHITECT CORPORATION
LICENSE NUMBER 184-001485

180 W. WASHINGTON AVE.
CHICAGO, ILLINOIS 60602
Phone: 312-750-1800
Fax: 312-750-1801
email: hannaarchitects@sbcglobal.net
© HANNA ARCHITECTS, INC. 2015

FINAL FOR PUBLICATION

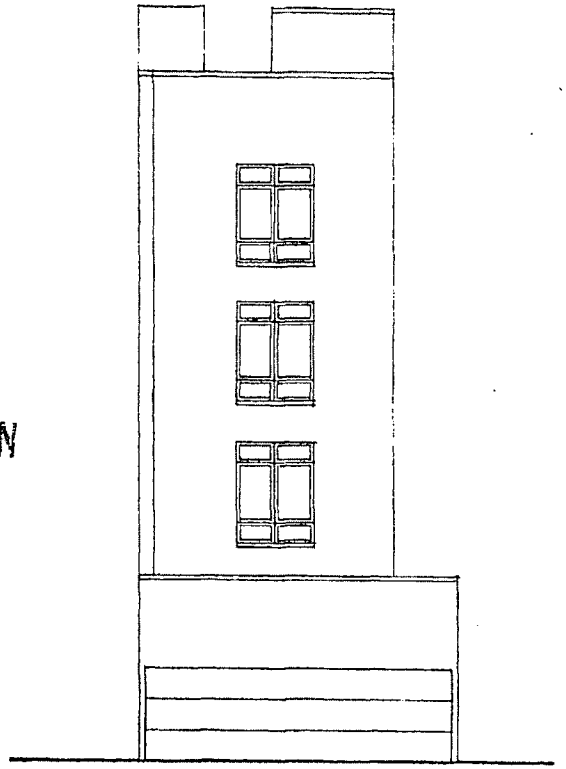

SOUTH ELEVATION
3/8" = 1'-0"

Reclassification Of Area Shown On Map No. 1-G.
(Application No. 18588T1)
(Common Address: 1244 W. Race Ave.)

[O2015-8473]

Be It Ordained by the City Council of the City of Chicago:

SECTION 1. Title 17 of the Municipal Code of Chicago, the Chicago Zoning Ordinance, is hereby amended by changing all of the RS3 Residential Single-Unit (Detached House) District symbols and indications as shown on Map Number 1-G in the area bounded by:

a line 48 feet east of and parallel to North Elizabeth Street; the public alley next north of and parallel to West Race Avenue; a line 72 feet east of and parallel to North Elizabeth Street; and West Race Avenue,

to those of an RM5 Residential Multi-Unit District.

SECTION 2. This ordinance shall be in force and effect from and after its passage and due publication.

[Site Plan; Basement, First, Second and Third Floor Plans; and North, South, East and West Building Elevations attached to this ordinance printed on pages 18988 through 18993 of this *Journal*.]

Type 1 Narrative Rezoning Analysis attached to this ordinance reads as follows:


Narrative -- 1244 W. Race Ave.


RS3 To RM5.

In order to allow for the construction of a three-story, one family residential dwelling unit with an attached two car garage. The height of the building will be 44 feet, 9 inches.

	RM5
FAR:	1.93
Lot Area:	2,088 square feet
Building Area:	4,034 square feet
Building Height:	44 feet, 9 inches
Front Setback:	1 foot, 10 inches*
Rear Setback:	4 feet, 0 inches*
West Side Setback:	0 feet, 0 inches*
East Side Setback:	1 foot, 6 inches*
Parking:	2 parking spaces


* Will seek variations for setbacks and other requirements that do not comply with the zoning code.

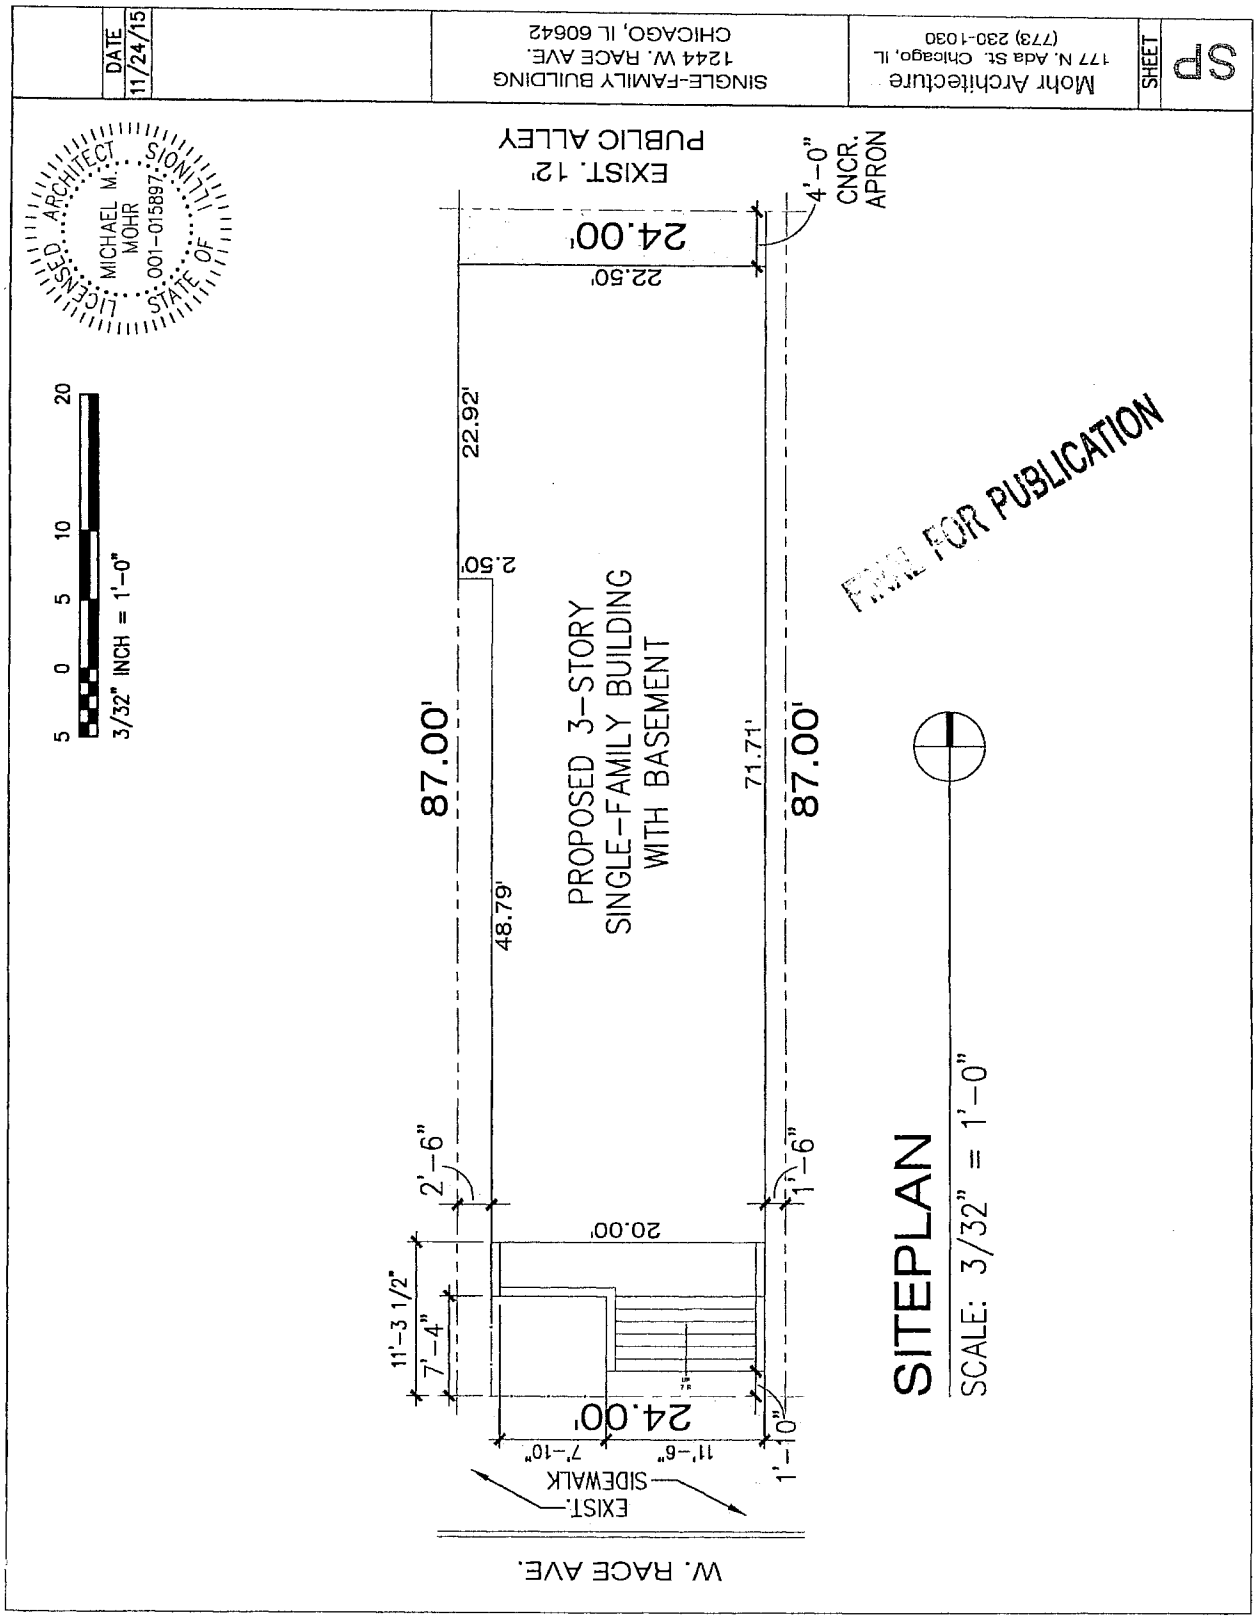
SP
SHEET
Mohr Architecture
177 N. Ada St. Chicago, IL
(773) 230-1030
SINGLE-FAMILY BUILDING
1244 W. RACE AVE.
CHICAGO, IL 60642
DATE
11/24/15
LICENSED ARCHITECT
MICHAEL M. MOHR
001-015897
STATE OF ILLINOIS
3/32" INCH = 1'-0"
5 0 5 10 20
PUBLIC ALLEY
EXIST. 12'
4'-0" CNCR. APRON
24.00'
22.50'
22.92'
2.50'
87.00'
PROPOSED 3-STORY
SINGLE-FAMILY BUILDING
WITH BASEMENT
48.79'
71.71'
87.00'
FINAL FOR PUBLICATION
2'-6"
1'-6"
20.00'
11'-3 1/2"
7'-4"
24.00'
11'-6"
7'-10"
1'-10"
EXIST. SIDEWALK
W. RACE AVE.
SITEPLAN
SCALE: 3/32" = 1'-0"

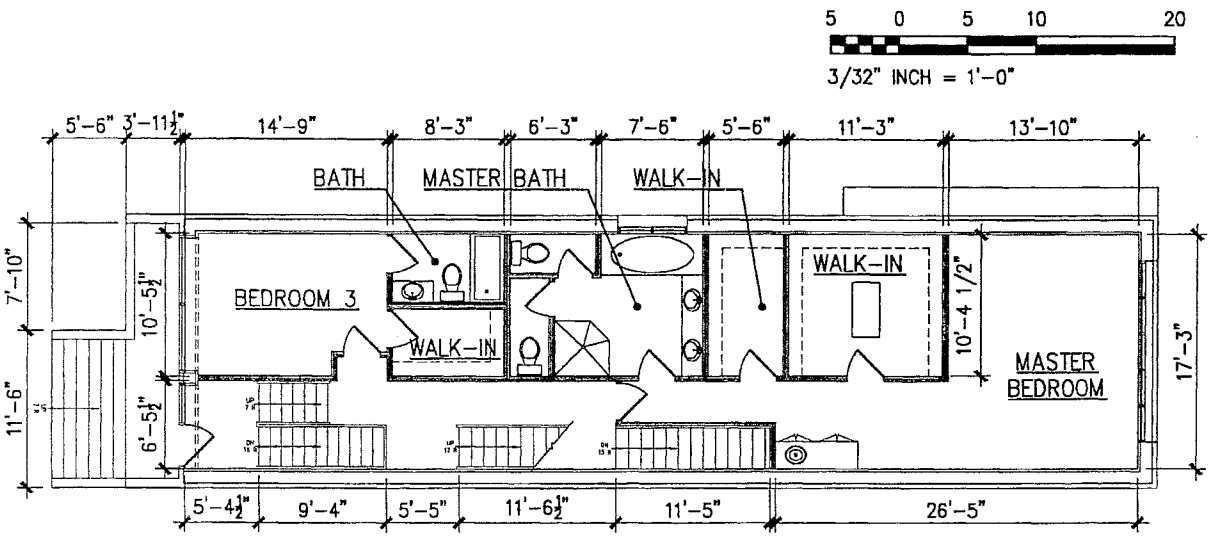

1ST FLOOR PLAN

SCALE: 3/32" = 1'-0"

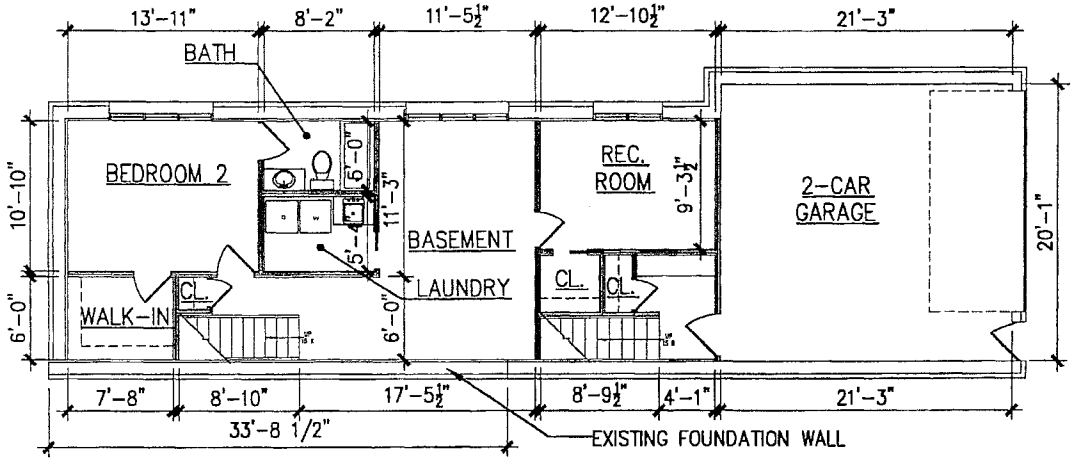

BASEMENT PLAN

SCALE: 3/32" = 1'-0"

NOT FOR PUBLICATION

LICENSED ARCHITECT
MICHAEL M. MOHR
001-015897
STATE OF ILLINOIS

DATE
11/24/15


SINGLE-FAMILY BUILDING
1244 W. RACE AVE.
CHICAGO, IL 60642

Mohr Architecture
177 N. Ada St. Chicago, IL
(773) 230-1030

SHEET
A1


5 0 5 10 20

3/32" INCH = 1'-0"

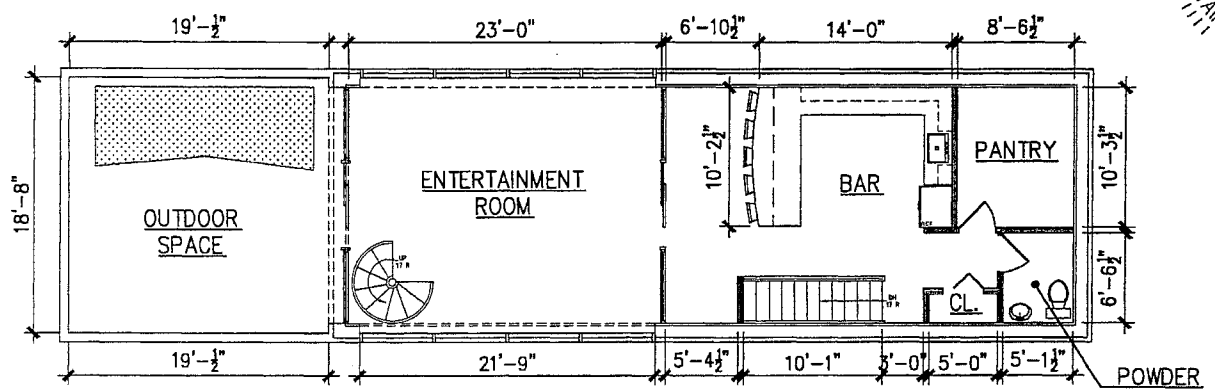

3RD FLOOR PLAN

SCALE: 3/32" = 1'-0"

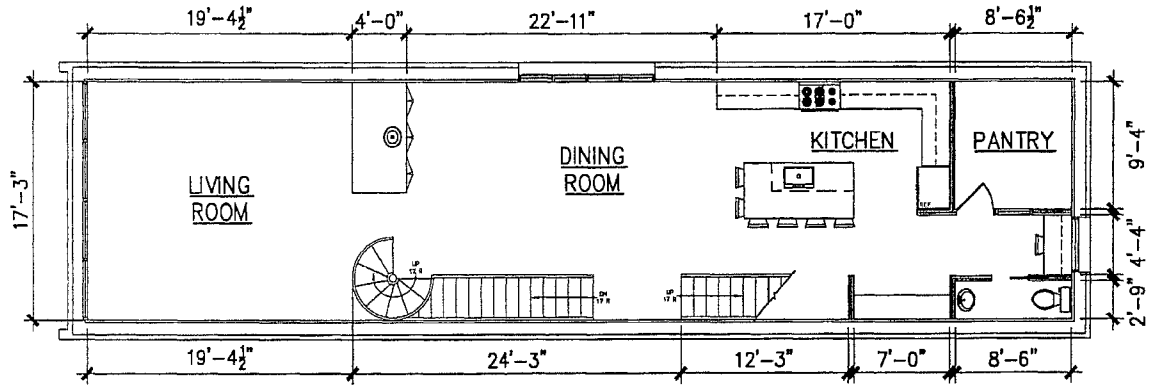

2ND FLOOR PLAN

SCALE: 3/32" = 1'-0"

FOR PUBLICATION


MICHAEL M. MOHR
001-015897
LICENSED ARCHITECT
STATE OF ILLINOIS


DATE
11/24/15


SINGLE-FAMILY BUILDING
1244 W. RACE AVE.
CHICAGO, IL 60642

Mohr Architecture
177 N. Ada St. Chicago, IL
(773) 230-1030

SHEET
A2

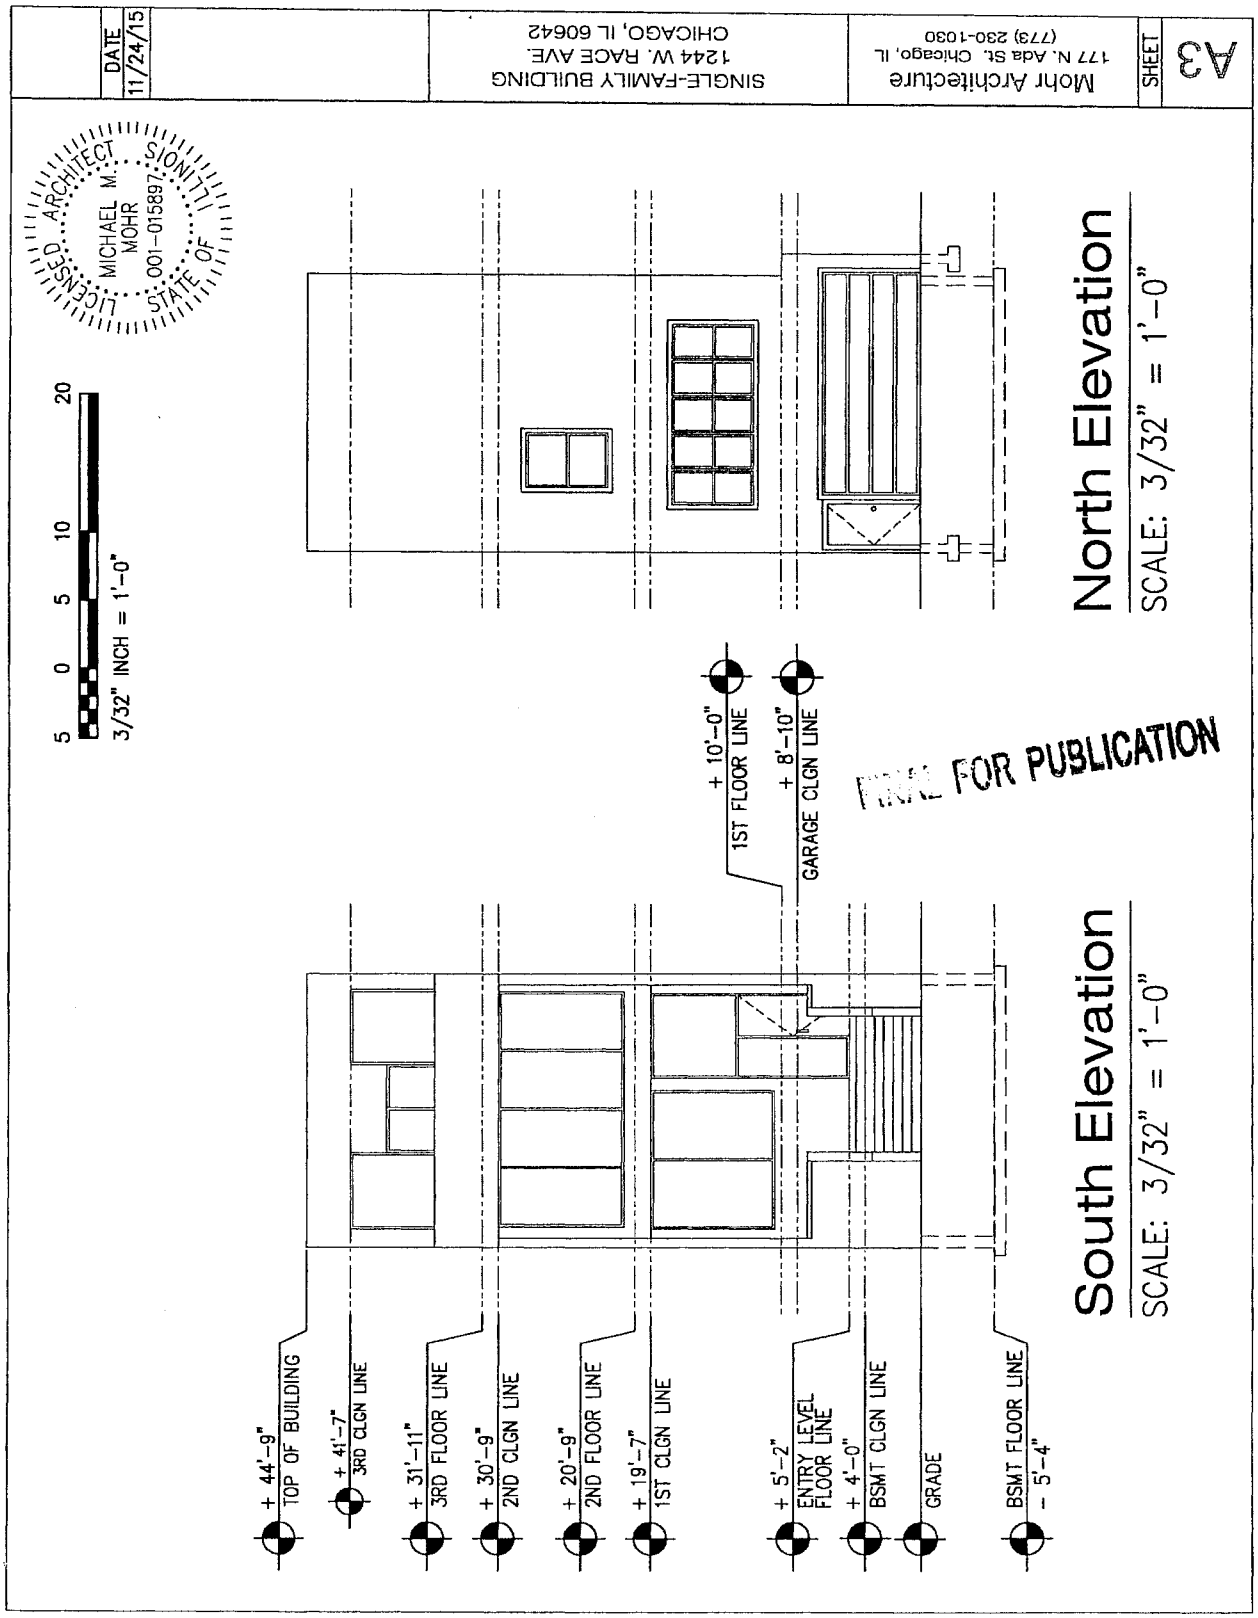
A3
SHEET
Mohr Architecture
177 N. Ada St. Chicago, IL
(773) 230-1030
SINGLE-FAMILY BUILDING
1244 W. RACE AVE.
CHICAGO, IL 60642
DATE
11/24/15
LICENSED ARCHITECT
MICHAEL M. MOHR
001-015897
STATE OF ILLINOIS
5 0 5 10 20
3/32" INCH = 1'-0"
North Elevation
SCALE: 3/32" = 1'-0"
+ 10'-0" 1ST FLOOR LINE
+ 8'-10" GARAGE CLGN LINE
PRINT FOR PUBLICATION
South Elevation
SCALE: 3/32" = 1'-0"
+ 44'-9" TOP OF BUILDING
+ 41'-7" 3RD CLGN LINE
+ 31'-11" 3RD FLOOR LINE
+ 30'-9" 2ND CLGN LINE
+ 20'-9" 2ND FLOOR LINE
+ 19'-7" 1ST CLGN LINE
+ 5'-2" ENTRY LEVEL FLOOR LINE
+ 4'-0" BSMT CLGN LINE
GRADE
BSMT FLOOR LINE - 5'-4"

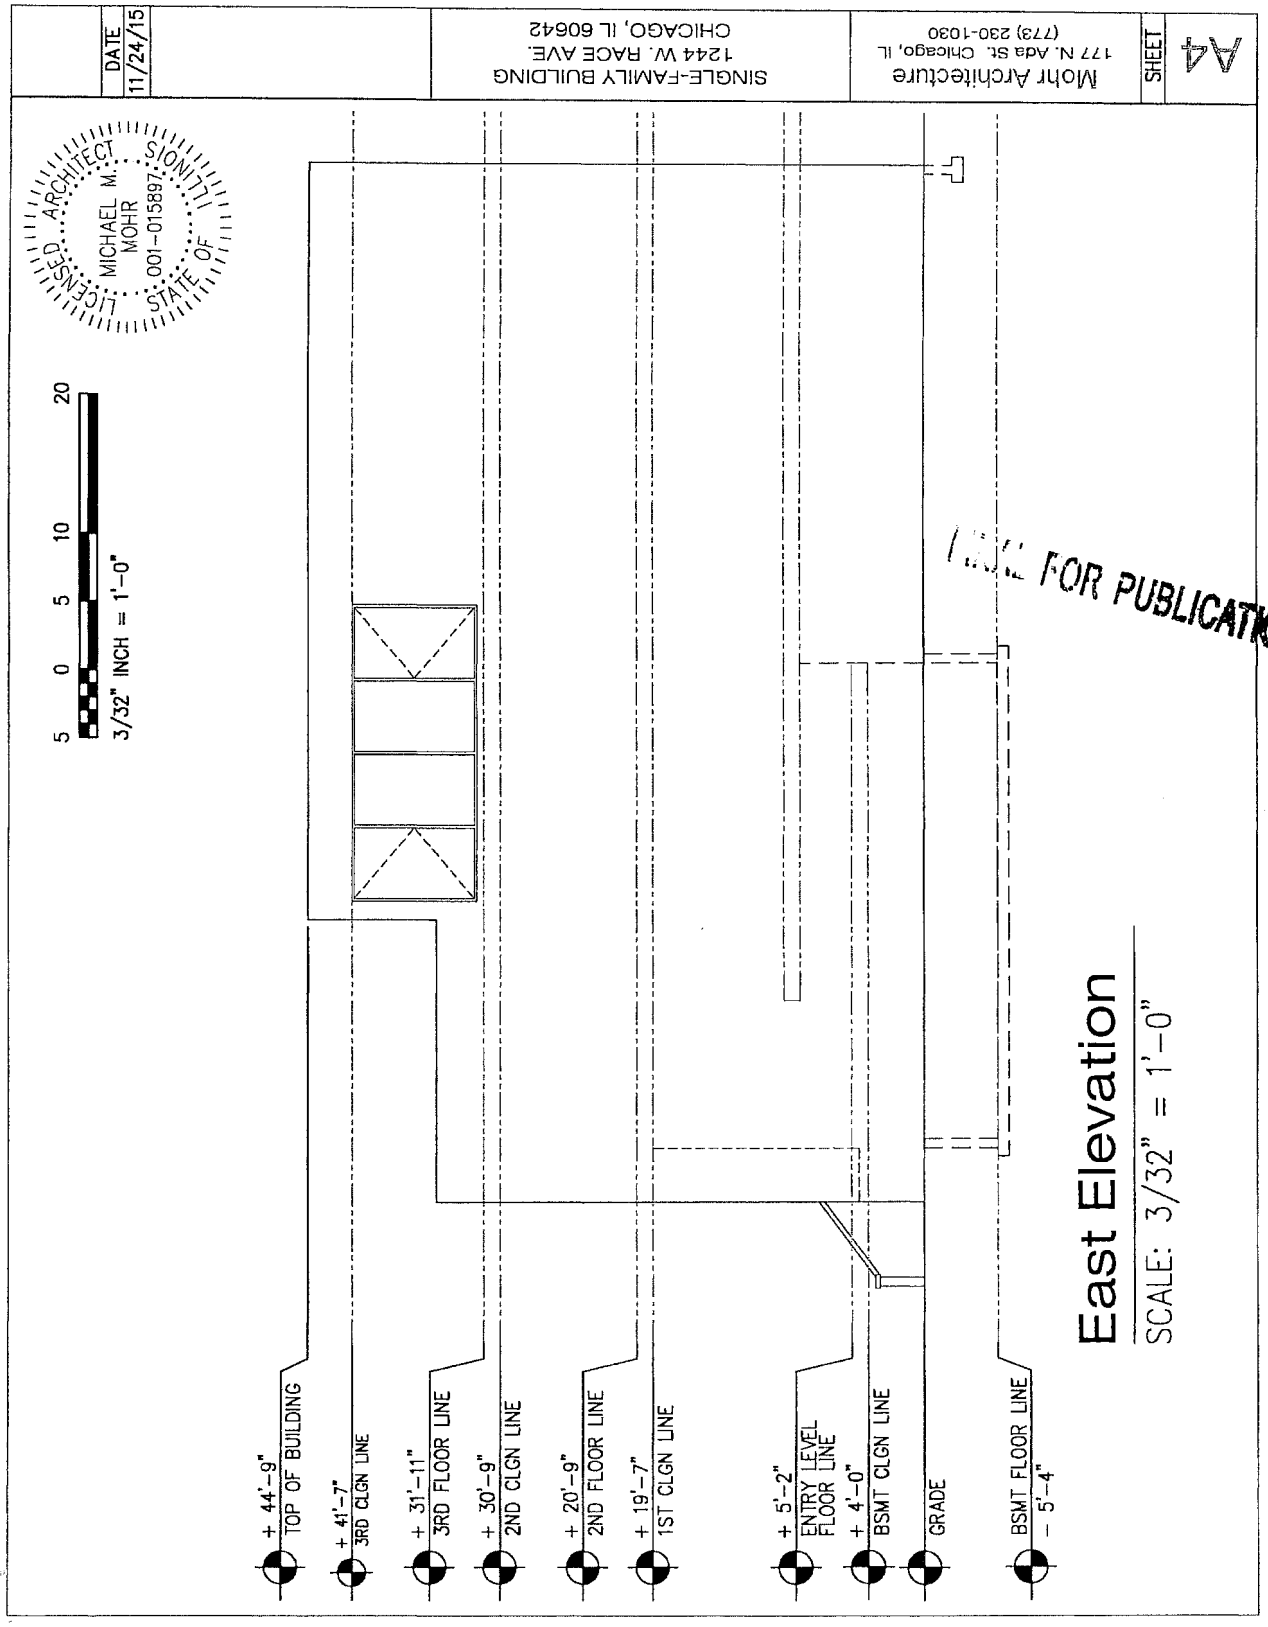
DATE
11/24/15
SINGLE-FAMILY BUILDING
1244 W. RACE AVE.
CHICAGO, IL 60642
Mohr Architecture
177 N. Ada St. Chicago, IL
(773) 230-1030
SHEET
A4
LICENSED ARCHITECT
MICHAEL M. MOHR
001-015897
STATE OF ILLINOIS
5 0 5 10 20
3/32" INCH = 1'-0"
+ 44'-9" TOP OF BUILDING
+ 41'-7" 3RD CLGN LINE
+ 31'-11" 3RD FLOOR LINE
+ 30'-9" 2ND CLGN LINE
+ 20'-9" 2ND FLOOR LINE
+ 19'-7" 1ST CLGN LINE
+ 5'-2" ENTRY LEVEL FLOOR LINE
+ 4'-0" BSMT CLGN LINE
GRADE
BSMT FLOOR LINE
- 5'-4"
East Elevation
SCALE: 3/32" = 1'-0"
NOT FOR PUBLICATION

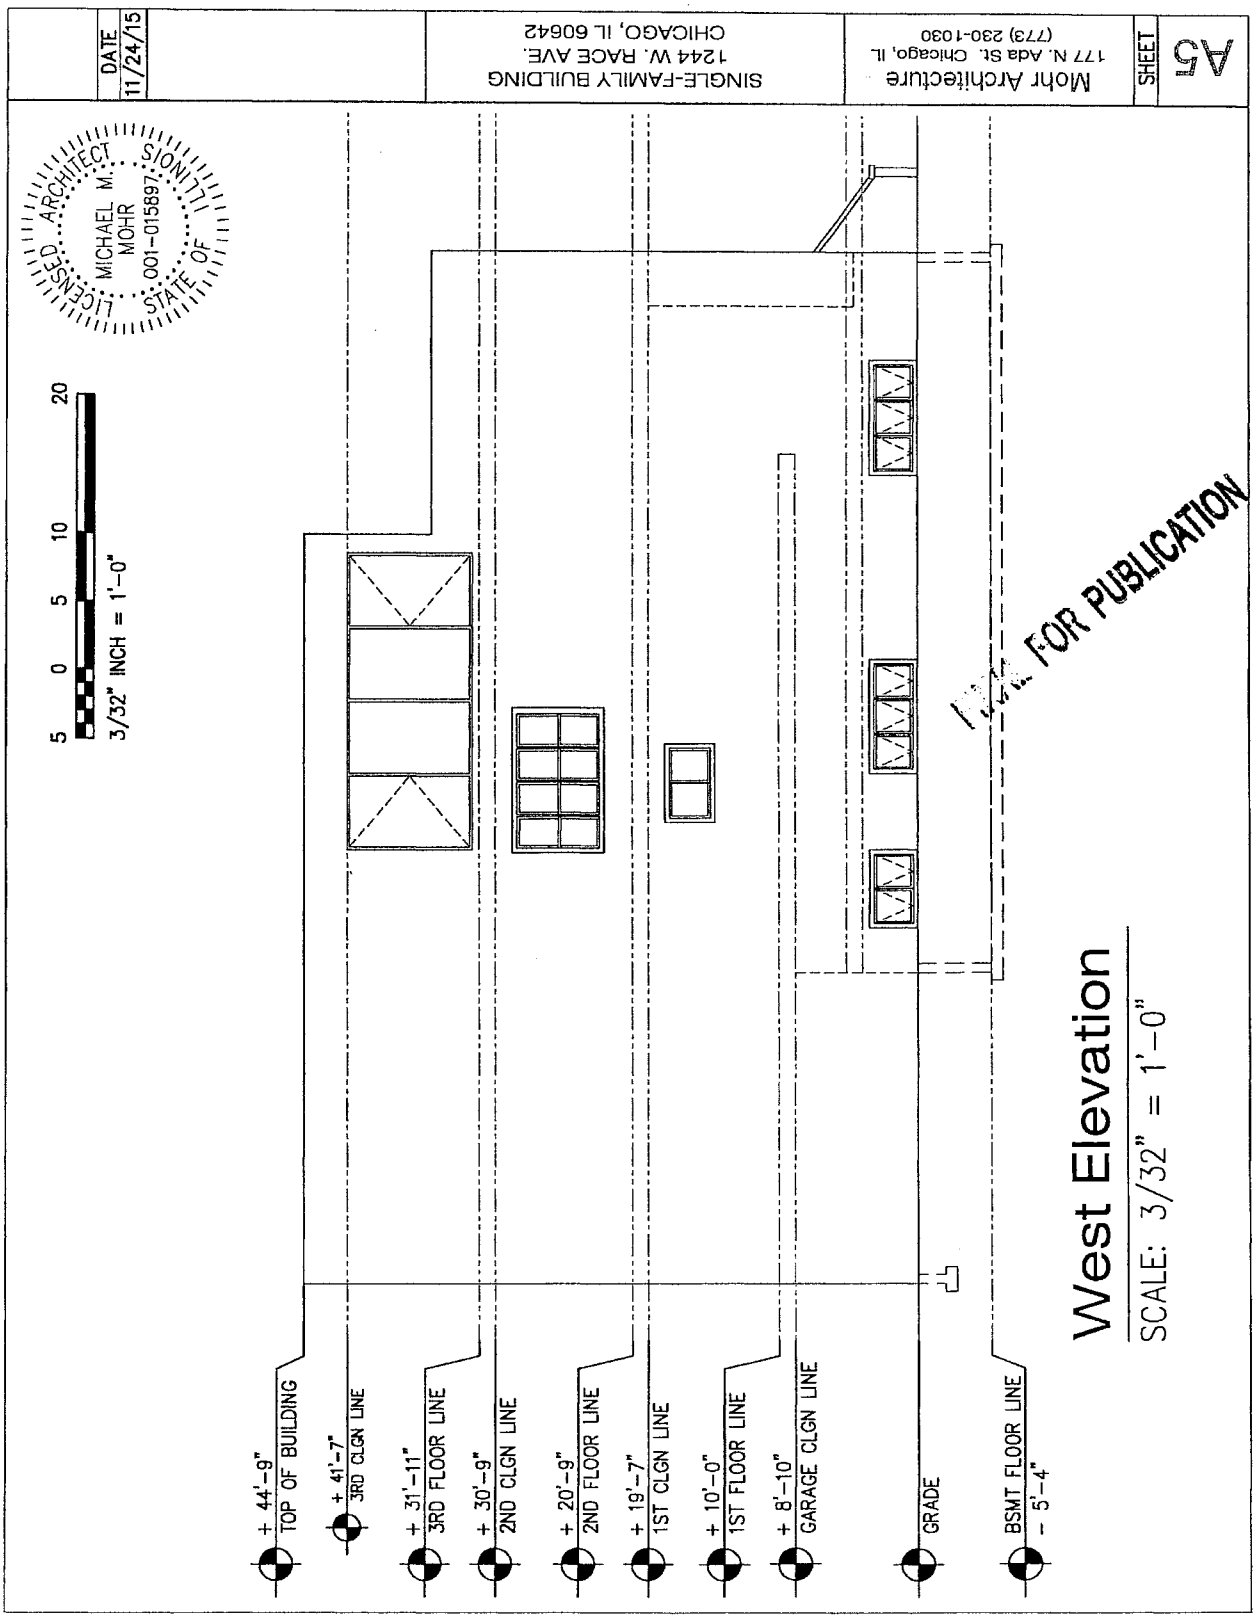
DATE 11/24/15
SINGLE-FAMILY BUILDING
1244 W. RACE AVE.
CHICAGO, IL 60642
Mohr Architecture
177 N. Ada St. Chicago, IL
(773) 230-1030
SHEET A5
LICENSED ARCHITECT
MICHAEL M. MOHR
001-015897
STATE OF ILLINOIS
5 0 5 10 20
3/32" INCH = 1'-0"
+ 44'-9" TOP OF BUILDING
+ 41'-7" 3RD CLGN LINE
+ 31'-11" 3RD FLOOR LINE
+ 30'-9" 2ND CLGN LINE
+ 20'-9" 2ND FLOOR LINE
+ 19'-7" 1ST CLGN LINE
+ 10'-0" 1ST FLOOR LINE
+ 8'-10" GARAGE CLGN LINE
GRADE
BSMT FLOOR LINE
- 5'-4"
NOT FOR PUBLICATION
West Elevation
SCALE: 3/32" = 1'-0"

Reclassification Of Area Shown On Map No. 5-G.
(Application No. 18602)
(Common Address: 1331 -- 1341 W. Fullerton Ave.)

[O2015-8487]

Be It Ordained by the City Council of the City of Chicago:

SECTION 1. That the City Zoning Ordinance be amended by changing all the B3-2 Community Shopping District and RT4 Residential Two-Flat, Townhouse and Multi-Unit District symbols and indications as shown on Map Number 5-G in the area bounded by:

West Fullerton Avenue; a line 166.21 feet east of and parallel to North Wayne Avenue; the public alley next south of West Fullerton Avenue; and North Wayne Avenue,

to those of a B3-2 Community Shopping District and a corresponding use district is hereby established in the area above described.

SECTION 2. This ordinance shall be in force and effect from and after its passage and due publication.

Reclassification Of Area Shown On Map No. 7-G.
(Application No. 18589T1)
(Common Address: 2744 N. Southport Ave.)

[O2015-8474]

Be It Ordained by the City Council of the City of Chicago:

SECTION 1. Title 17 of the Municipal Code of Chicago, the Chicago Zoning Ordinance, is hereby amended by changing all of the M2-2 Light Industry District symbols as shown on Map Number 7-G in the area bounded by:

a line 132 feet south of and parallel to West Diversey Parkway; North Southport Avenue; a line 156.74 feet south of and parallel to West Diversey Parkway; and a public alley next west of and parallel to North Southport Avenue,

to those of an RT4 Residential Two-Flat, Townhouse and Multi-Unit District.

SECTION 2. This ordinance takes effect after its passage and due publication.


[Site Plan and Notes; Basement, First, Second, Third and Roof Deck Floor Plans; and North, South, East and West Building Elevations attached to this ordinance printed on pages 18996 through 18999 of this *Journal*.]

Type 1 Narrative Rezoning Analysis attached to this ordinance reads as follows:

Narrative For Type 1 Rezoning For
2744 N. Southport Ave.,
Chicago, Illinois.

The subject property is currently improved with a commercial building. The applicant plans to demolish the existing building and build a new three-story, three dwelling unit residential building. The applicant needs a zoning change to comply with the minimum lot area and the maximum floor area requirements of the zoning ordinance.

Project Description:	Zoning change from M2-2 to RT4
Use:	Residential building with three dwelling units
Floor Area Ratio:	1.2
Lot Area:	3,045 square feet
Building Floor Area:	3,650 square feet
Density:	1,015 square feet per dwelling unit
Off-Street Parking:	parking spaces: three
Set Backs:	
Front:	9 feet, 5¼ inches
Side:	
South	3 feet, 0 inches
North	1 foot, 8¾ inches
Rear:	36 feet, 11⅜ inches
Rear Yard Open Space:	252.8 square feet
Building Height:	37 feet, 10 inches

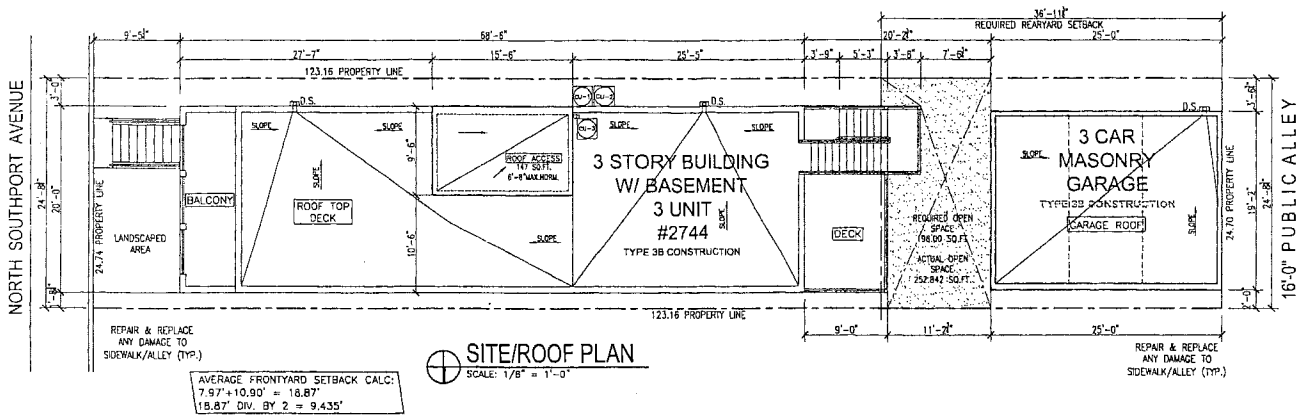

SITE/ROOF PLAN
SCALE: 1/8" = 1'-0"

AVERAGE FRONTYARD SETBACK CALC:
7.97'+10.90' = 18.87'
18.87' DIV. BY 2 = 9.435'

ZONING DATA:

LOT AREA	– 24.70x123.16 =	3,042.052 SQ.FT.
F.A.R.	–	1.2
MAX. BUILDABLE	–	3,650.462 SQ.FT.

BUILDING SQUARE FOOTAGE:
1ST FLOOR – 1,150.00 SQ.FT.
2ND FLOOR – 1,250.00 SQ.FT.
3RD FLOOR – 1,250.00 SQ.FT.

TOTAL = 3,650.00 SQ.FT.

FINAL FOR PUBLICATION

© HANNA ARCHITECTS, INC. 2015

HANNA ARCHITECTS, INC.
(312) 750-1800
180 W. WASHINGTON
CHICAGO, ILLINOIS 60602
FAX (312) 750-1801
PROFESSIONAL DESIGN FIRM
ARCHITECT CORPORATION
LICENSE NUMBER 184-001485

WARNING:
This plan Protected under Copyright laws. Original buyer drawing on file at the Architects' office not to be reproduced with the Architects permission only. If someone stakes to copy this plan; contact John Hanna (312) 750-1800


ISSUED FOR REVIEW
ISSUED FOR REVIEW
ISSUED FOR PERMIT DECEMBER 21, 2015
ISSUED FOR BID
ISSUED FOR CONSTR.


PROJECT NAME & ADDRESS
2744 NORTH SOUTHPORT AVENUE
CHICAGO, ILLINOIS
3 UNIT APARTMENT


SHEET TITLE
SITE PLAN AND NOTES

FILENAME

SHEET NUMBER A-1

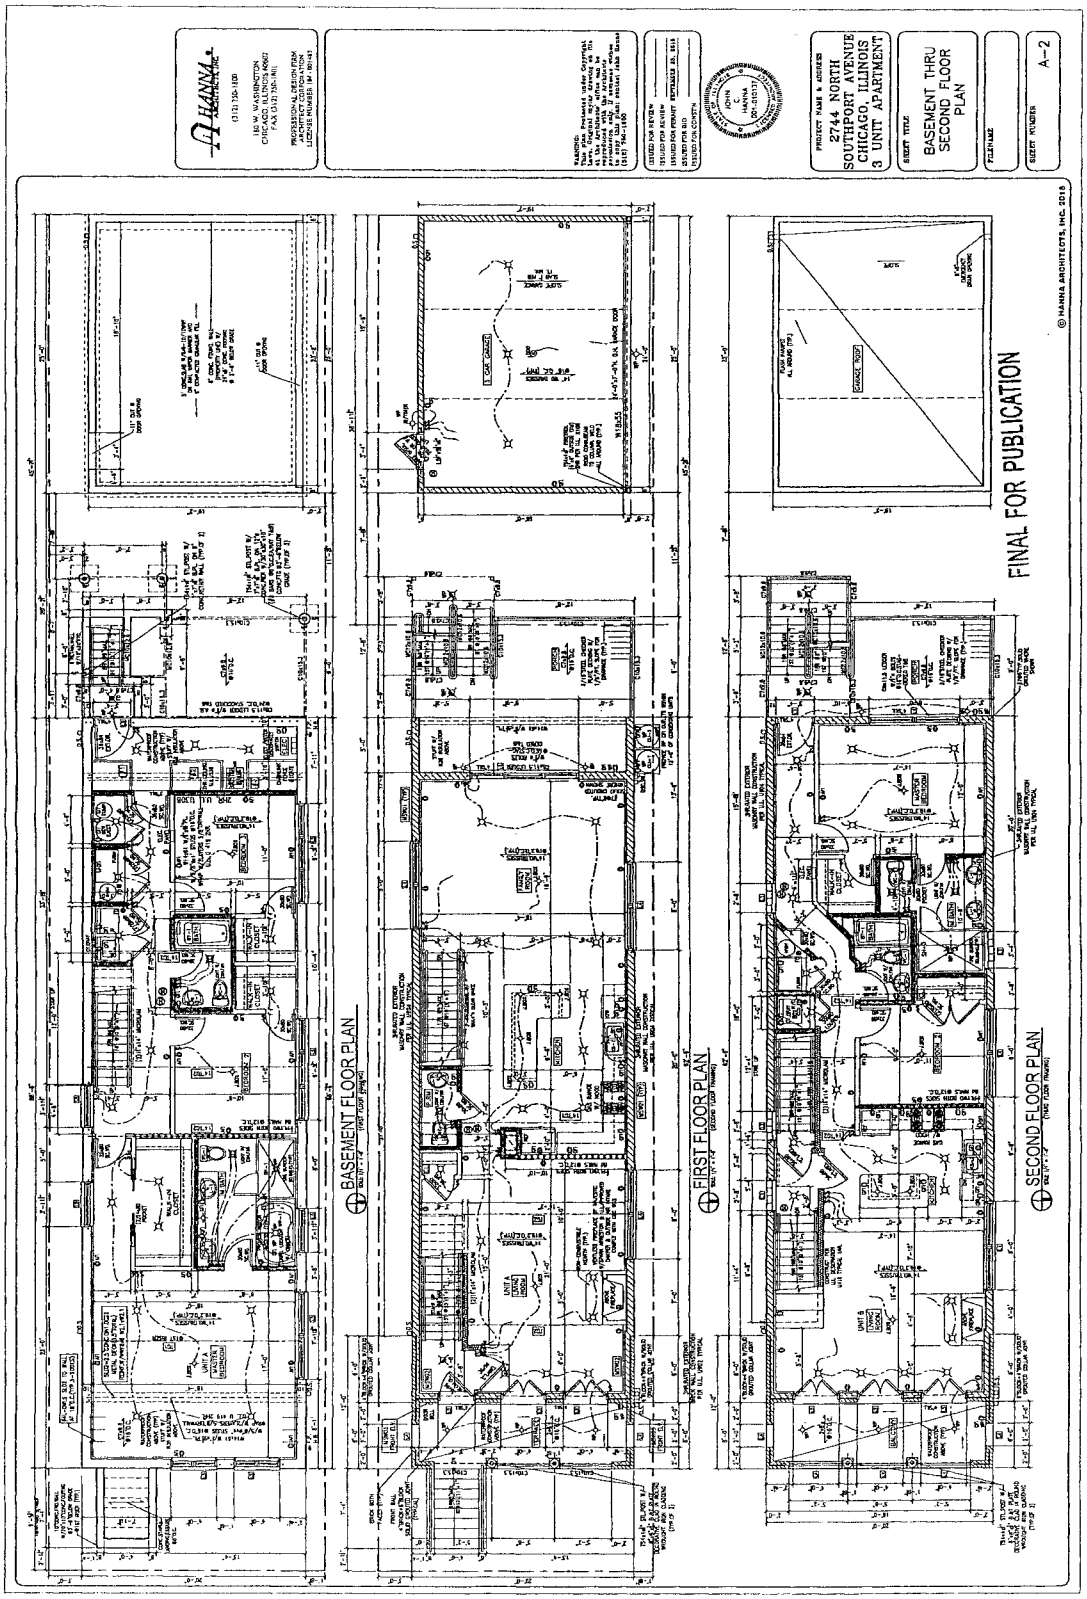
HANNA ARCHITECTS, INC.
111 W. WASHINGTON
CHICAGO, ILLINOIS 60602
(312) 726-1100
FAX (312) 726-1161
PROJECT NAME & ADDRESS
2744 NORTH
SOUTHPORT AVENUE
CHICAGO, ILLINOIS
3 UNIT APARTMENT
SHEET TITLE
BASEMENT THRU
SECOND FLOOR
PLAN
SHEET NUMBER
A-2
FINAL FOR PUBLICATION
BASEMENT FLOOR PLAN
FIRST FLOOR PLAN
SECOND FLOOR PLAN
© HANNA ARCHITECTS, INC. 2015

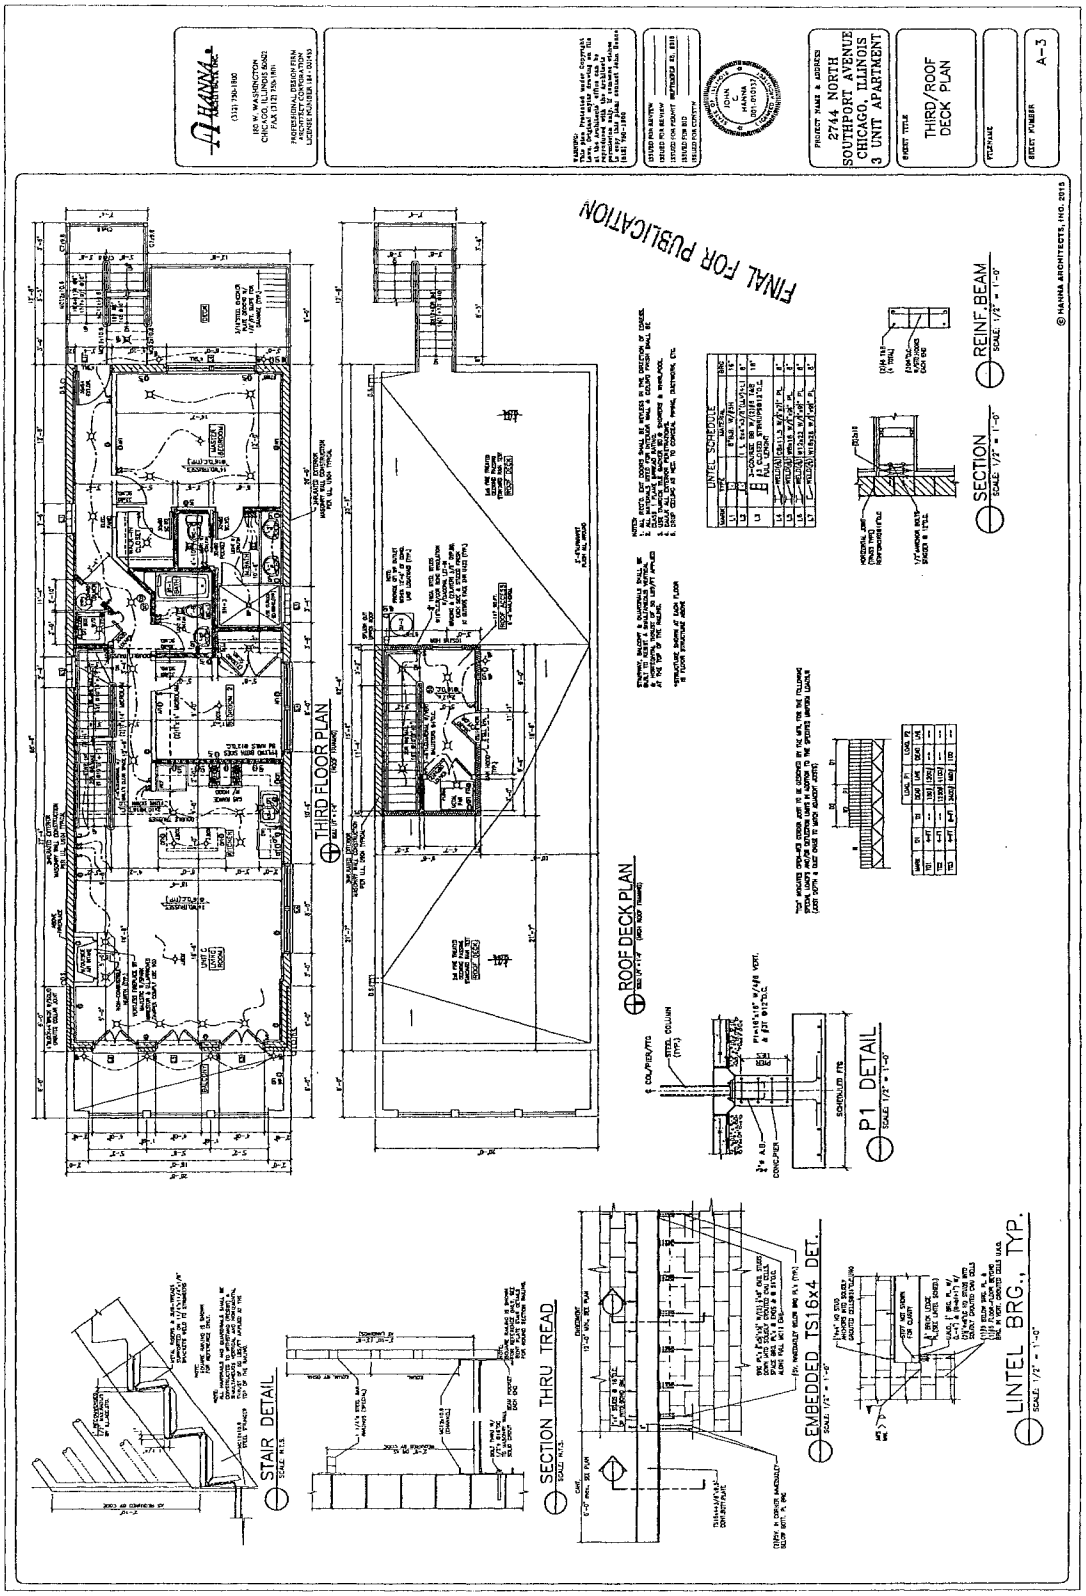
HANNA ARCHITECTS
FINAL FOR PUBLICATION
PROJECT NAME & ADDRESS
2744 NORTH SOUTHPORT AVENUE CHICAGO, ILLINOIS 3 UNIT APARTMENT
SHEET TITLE
THIRD/ROOF DECK PLAN
SHEET NUMBER
A-3
THIRD FLOOR PLAN
ROOF DECK PLAN
SECTION
REINF. BEAM
P1 DETAIL
STAIR DETAIL
SECTION THRU TREAD
EMBEDDED TS16x4 DET.
LINTEL BRG., TYP.
© HANNA ARCHITECTS, INC. 2015

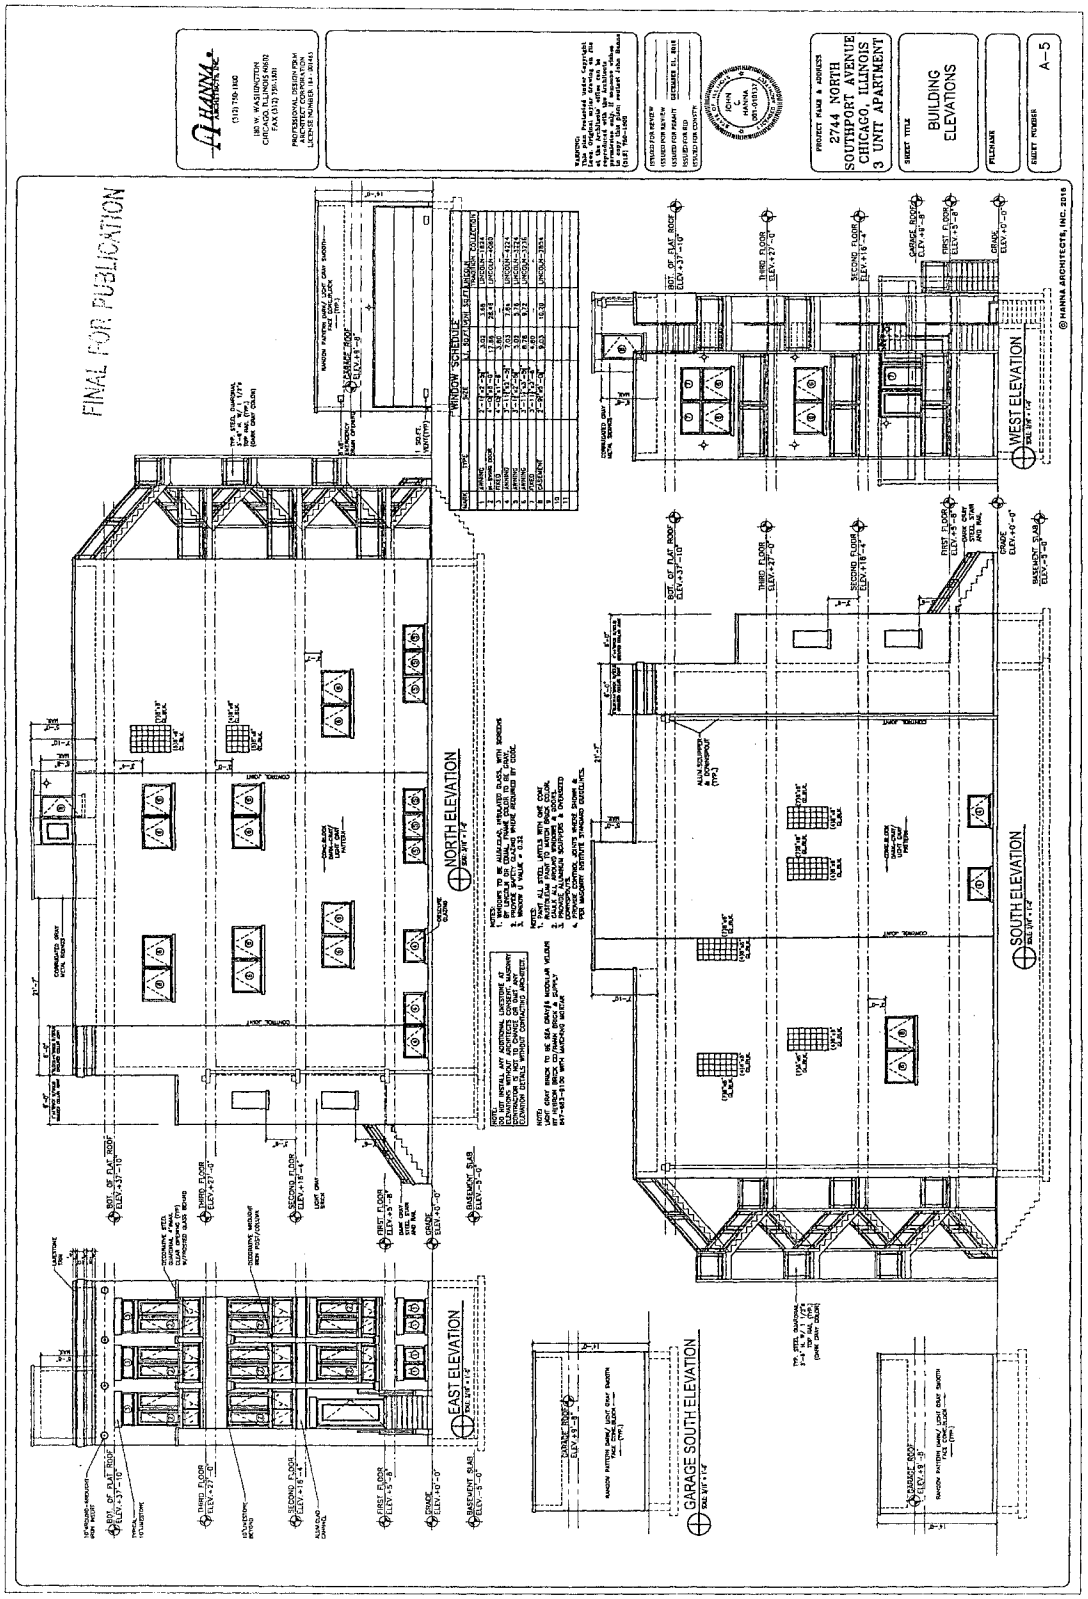
FINAL FOR PUBLICATION
NORTH ELEVATION
EAST ELEVATION
WEST ELEVATION
SOUTH ELEVATION
GARAGE SOUTH ELEVATION
2744 NORTH
SOUTHPORT AVENUE
CHICAGO, ILLINOIS
3 UNIT APARTMENT
BUILDING
ELEVATIONS
A-5
© HANNA ARCHITECTS, INC. 2015

Reclassification Of Area Shown On Map No. 7-H.
(As Amended)
(Application No. 18592T1)
(Common Address: 2611 N. Western Ave.
And 2646 N. Jones St.)

[SO2015-8477]

Be It Ordained by the City Council of the City of Chicago:

SECTION 1. Title 17 of the Municipal Code of Chicago, the Chicago Zoning Ordinance, is hereby amended by changing all the M1-2 Limited Manufacturing/Business Park District symbols and indications as shown on Map Number 7-H in the area bounded by:

North Jones Street; West Logan Boulevard; and North Western Avenue,

to those of a C1-3 Neighborhood Commercial District and a corresponding use district is hereby established in the area above described.

SECTION 2. This ordinance shall be in force and effect from and after its passage and due publication.

Type 1 Narrative Rezoning Analysis attached to this ordinance reads as follows:

Substitute Narrative And Plans.

2611 N. Western Ave./2646 N. Jones St. -- Application No. 18592T1.

17-13-0303-C (1)

Narrative Zoning Analysis.


Proposed Zoning:	C1-3
Lot Area:	9,033.22 square feet


Proposed Land Use:	commercial (daycare center)
(a) The Project's Floor Area Ratio:	1.2
(b) Total Building Area:	10,914 square feet
(c) Commercial Space:	10,914 square feet
(d) The Amount of Off-Street Parking: (proposed 23 employees; 9 parking spaces exceed 1 per 3 employees per Section 17-10-207-E)	nine
(e) Setbacks:	
i. Front Setbacks:	0
ii. Rear Setbacks:	0 feet
iii. Side Setbacks:	0
iv. Rear Yard Open Space:	0
(f) Building Height:	44 feet, 4 inches

* 17-10-0207-A


* 17-13-0303-C(2) -- Plans Attached.

[Site Geometric Plan; First, Second and Roof Floor Plans; and North, South, East, West and Northeast Building Elevations attached to this Narrative and Plans printed on pages 19002 through 19005 of this *Journal.*]

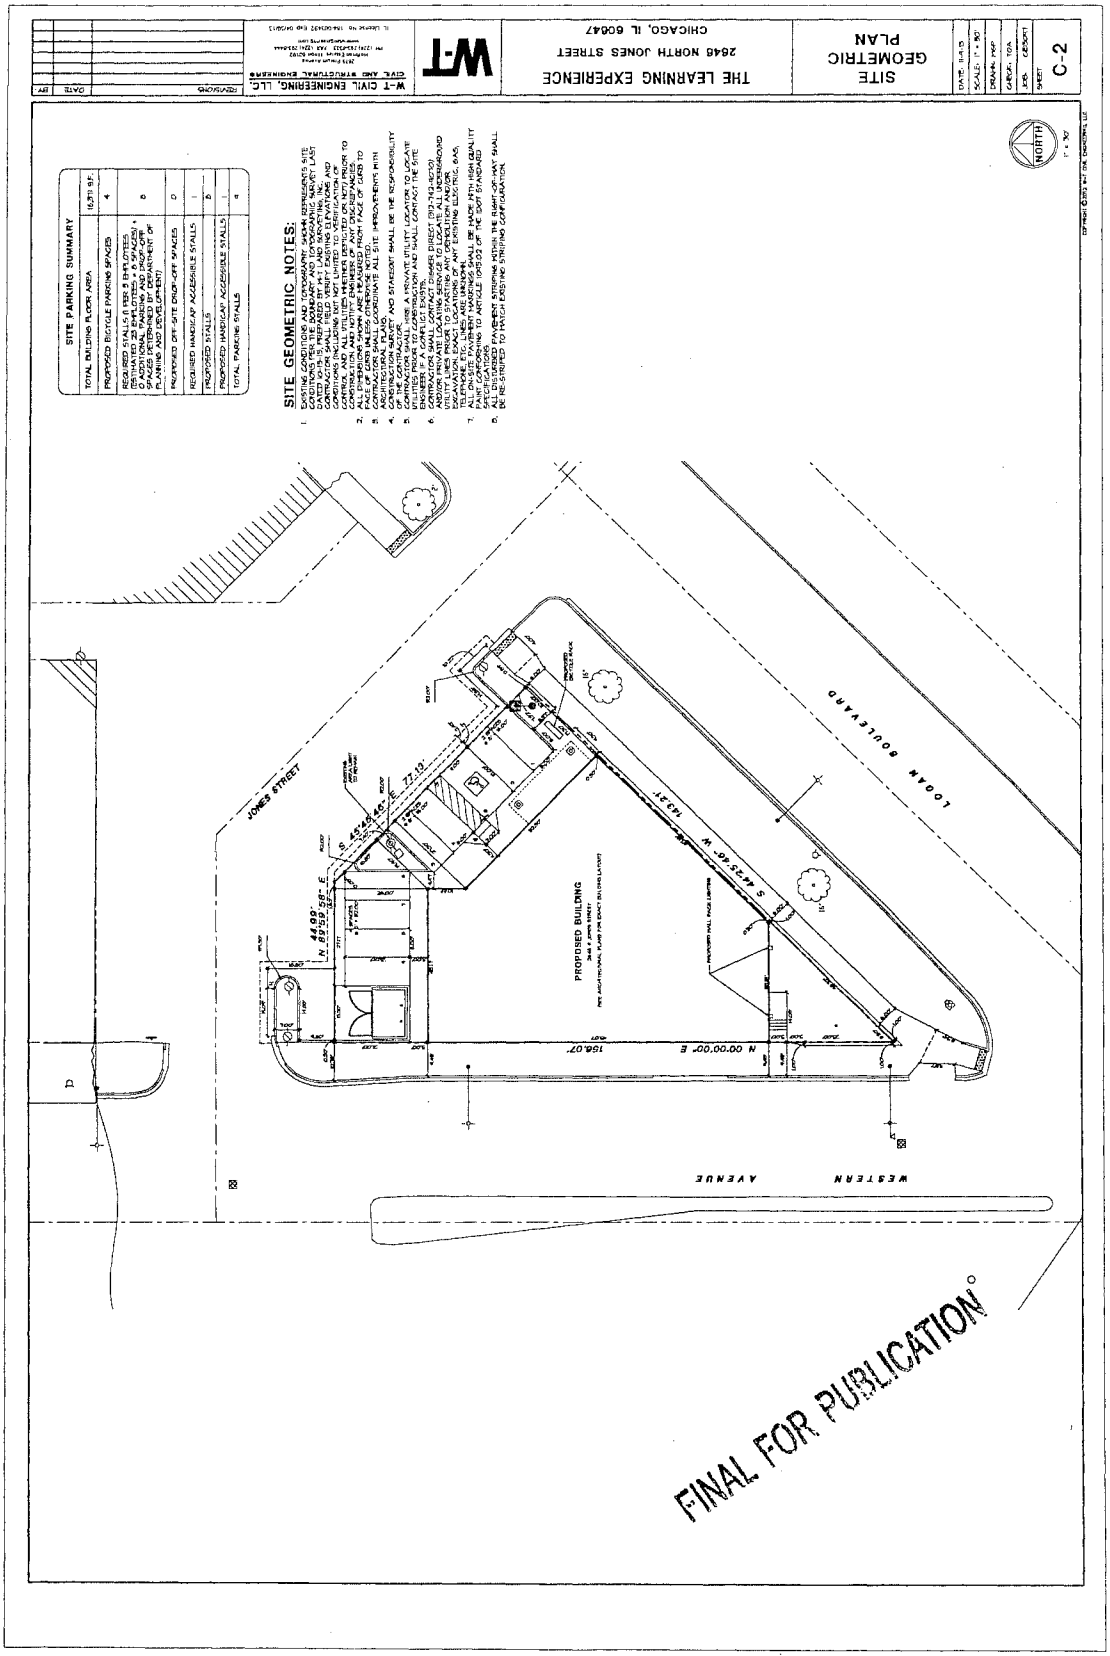
SITE GEOMETRIC PLAN
THE LEARNING EXPERIENCE
2848 NORTH JONES STREET
CHICAGO, IL 60647
W-T CIVIL ENGINEERING, LLC.
CIVIL AND STRUCTURAL ENGINEERING
C-2
SITE PARKING SUMMARY
TOTAL BUILDING FLOOR AREA 16,571 S.F.
PROPOSED BICYCLE PARKING SPACES 4
REQUIRED STALLS (1 PER 3 EMPLOYEES (EMPLOYEES 20 EMPLOYEES + 8 SPACES) + (CUSTOMER/PARENTS AND 1 SPACE PER 10 CHILDREN) 8
PROPOSED OFF-SITE DROP-OFF SPACES 0
REQUIRED HANDICAP ACCESSIBLE STALLS 1
PROPOSED STALLS 8
PROPOSED HANDICAP ACCESSIBLE STALLS 1
TOTAL PARKING STALLS 9
SITE GEOMETRIC NOTES:
PROPOSED BUILDING
JONES STREET
LOOMIS BOULEVARD
WESTERN AVENUE
NORTH
FINAL FOR PUBLICATION

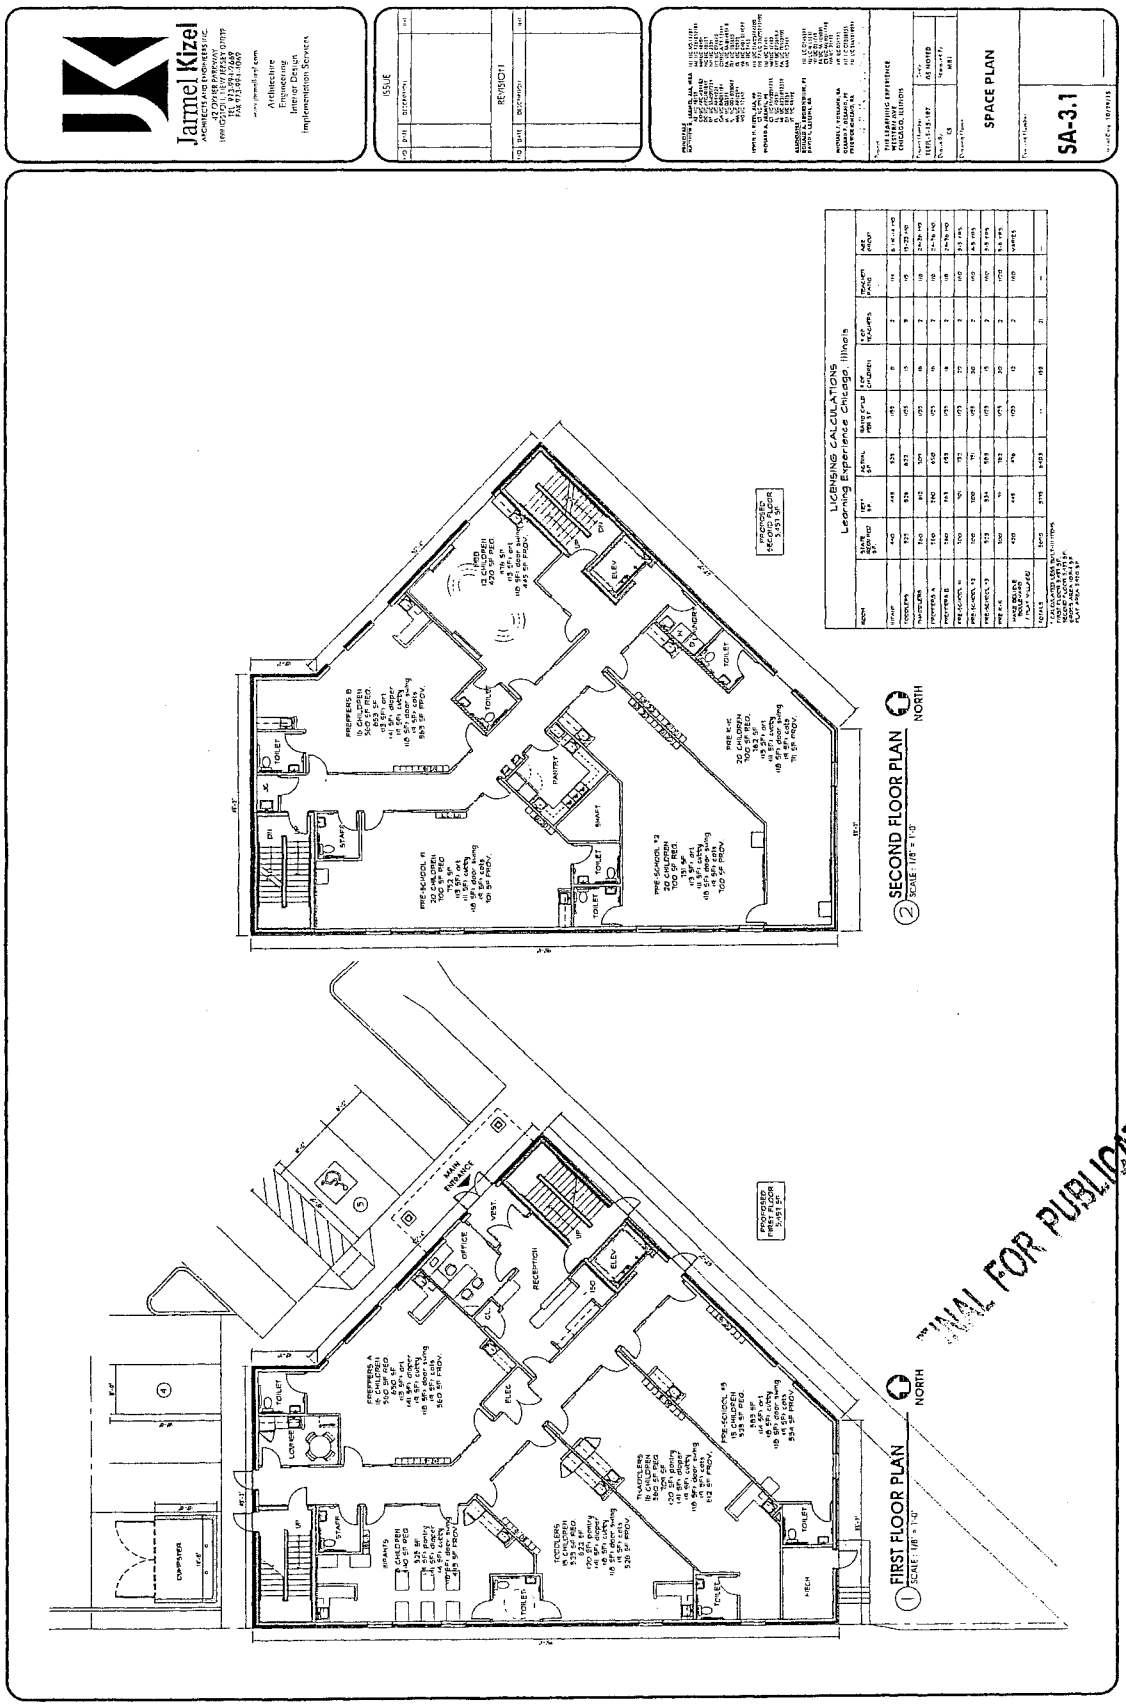
Jaimel Kizel
ISSUE
REVISION
SPACE PLAN
SA-3.1
LICENSING CALCULATIONS
Learning Experience Chicago, Illinois
PROPOSED SECOND FLOOR 3,951 SF
PROPOSED FIRST FLOOR 5,951 SF
2 SECOND FLOOR PLAN
SCALE: 1/8" = 1'-0"
1 FIRST FLOOR PLAN
SCALE: 1/8" = 1'-0"
NORTH
FINAL FOR PUBLICATION

Jarmel Kizel
Architecture
Engineering
Interior Design
Implementation Services
ISSUE
REVISION
LICENSING CALCULATIONS
Learning Experience Chicago, Illinois
SPACE PLAN
SA-3.2
PRESCHOOL PLAYGROUND
INFANT PLAYGROUND
MECH AREA
ELEV
ROOF PLAN
SCALE: 1/8" = 1'-0"
FINAL FOR PUBLICATION

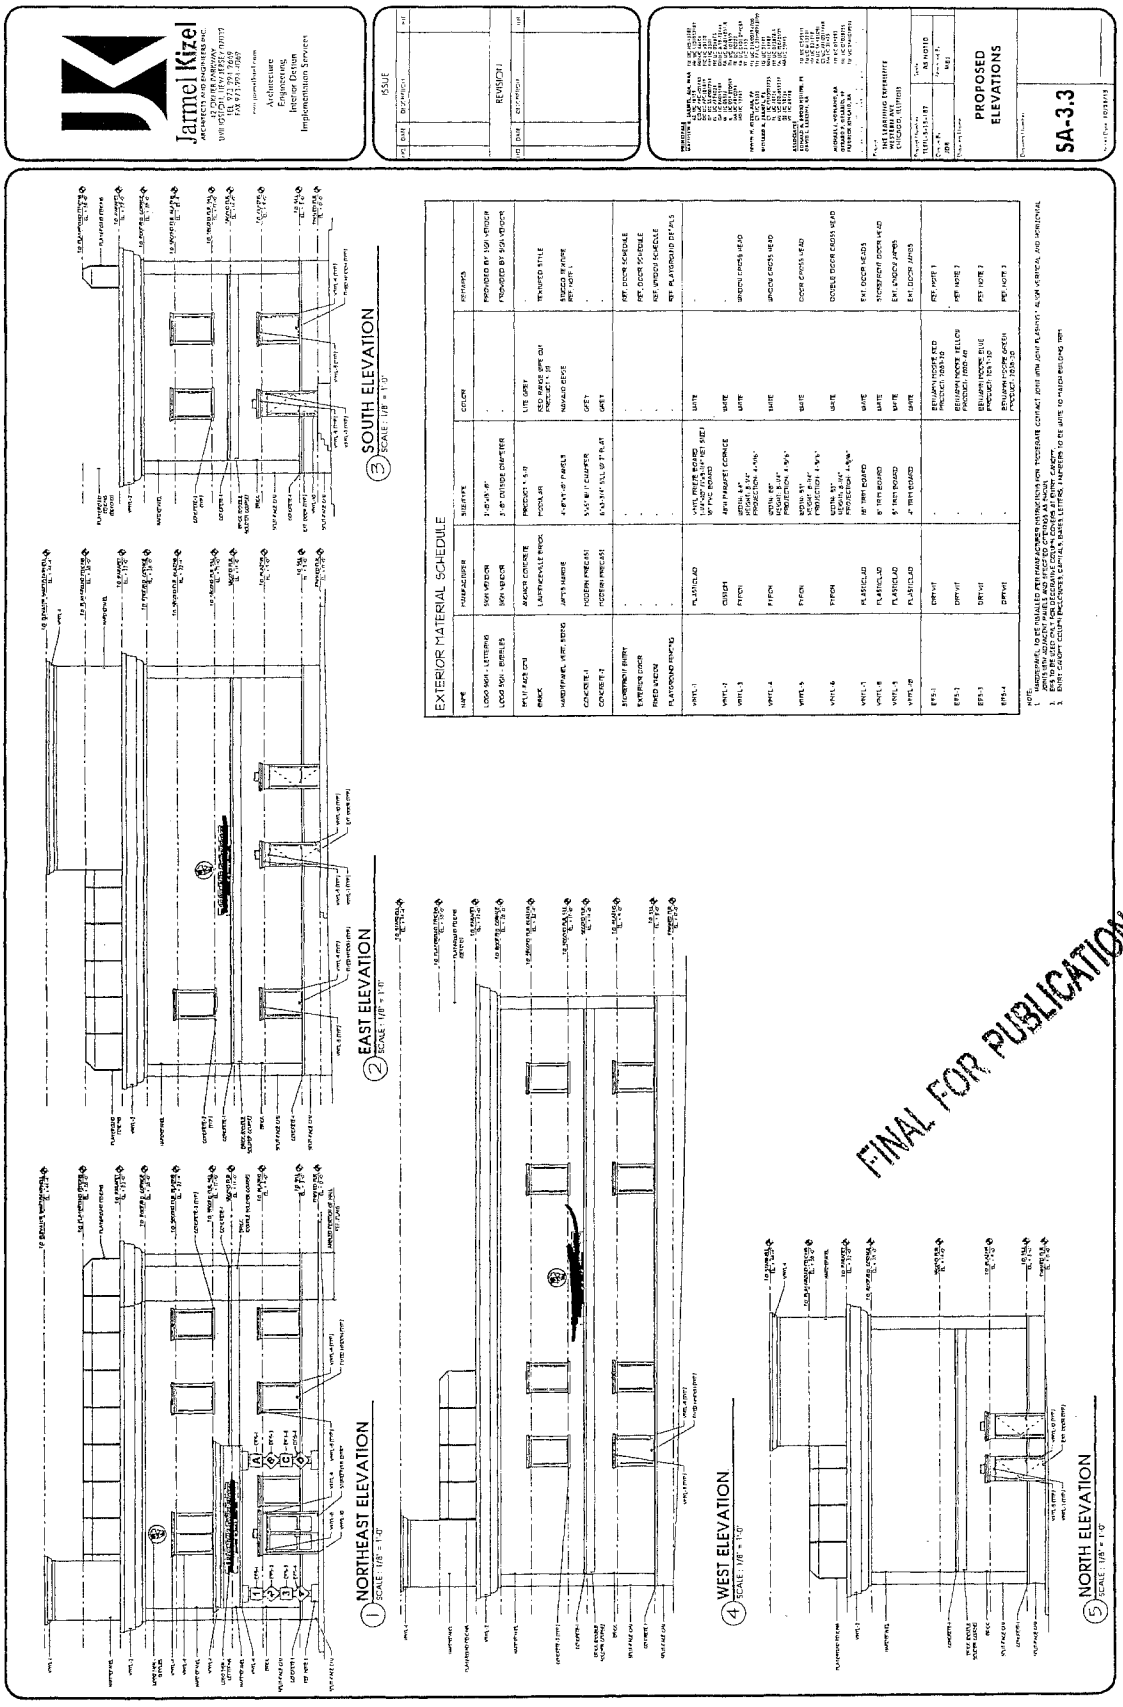
Jamel Kizel
ARCHITECTS AND ENGINEERS INC
Architecture
Engineering
Interior Design
Implementation Services
ISSUE
REVISION
PROPOSED ELEVATIONS
SA-3.3
EXTERIOR MATERIAL SCHEDULE
1 NORTHEAST ELEVATION
2 EAST ELEVATION
3 SOUTH ELEVATION
4 WEST ELEVATION
5 NORTH ELEVATION
FINAL FOR PUBLICATION

Reclassification Of Area Shown On Map No. 7-J.
(Application No. A-8191)
(Common Address: 2614 -- 2616 N. Milwaukee Ave.)

[O2015-8074]

Be It Ordained by the City Council of the City of Chicago:

SECTION 1. Title 17 of the Municipal Code of Chicago, the Chicago Zoning Ordinance, is hereby amended by changing all of the B3-3 Community Shopping District symbols and indications as shown on Map Number 7-J in the area bounded by:

North Milwaukee Avenue; a line 155 feet northwest of and almost parallel to the west line of North Kedzie Avenue; the public alley next southwest of and parallel to North Milwaukee Avenue; and a line 205 feet northwest of and almost parallel to the west line of North Kedzie Avenue,

to those of a B3-2 Community Shopping District.

SECTION 2. This ordinance shall be in force and effect from and after its passage and due publication.

Reclassification Of Area Shown On Map No. 8-G.
(Application No. 18593)
(Common Address: 1546 -- 1558 W. 35th St.
And 3449 -- 3459 S. Ashland Ave.)

[O2015-8478]

Be It Ordained by the City Council of the City of Chicago:

SECTION 1. Title 17 of the Municipal Code of Chicago, the Chicago Zoning Ordinance, is amended by changing all the RS3 Residential Single-Unit (Detached House) District symbols and indications as shown on Map Number 8-G in the area bounded by:

a line 125.0 feet north of and parallel to the north right-of-way line of West 35th Street; the alley next east of and parallel to South Ashland Avenue; West 35th Street; and South Ashland Avenue,

to those of a C1-1 Neighborhood Commercial District, which is hereby established in the area described.

SECTION 2. This ordinance shall take effect upon its passage and due publication.

Reclassification Of Area Shown On Map No. 9-G.
(Application No. 18590)
(Common Address: 1023 W. Irving Park Rd.)

[O2015-8475]

Be It Ordained by the City Council of the City of Chicago:

SECTION 1. Title 17 of the Municipal Code of Chicago, the Chicago Zoning Ordinance, is hereby amended by changing all of the RM5 Residential Multi-Unit District symbols as shown on Map Number 9-G in the area bounded by:

West Irving Park Road; a line 206 feet west of and parallel to North Sheridan Road; a public alley next south of and parallel to West Irving Park Road; and a line 239 feet west of and parallel to North Sheridan Road,

to those of a B2-3 Neighborhood Mixed-Use District.

SECTION 2. This ordinance takes effect after its passage and approval.

Reclassification Of Area Shown On Map No. 9-I.
(Application No. A-8193)
(Common Address: 3428 -- 3430 N. Elston Ave.)

[O2015-8546]

Be It Ordained by the City Council of the City of Chicago:

SECTION 1. Title 17 of the Municipal Code of Chicago, the Chicago Zoning Ordinance, is hereby amended by changing all of the B3-2 Community Shopping District symbols and indications as shown on Map Number 9-I in the area bounded by:

North Elston Avenue; a line 205 feet northwest of the north line of West Roscoe Street (as measured along the southwest line of North Elston Avenue); the public alley next southwest of and parallel to North Elston Avenue; and a line 255 feet northwest of the north line of West Roscoe Street (as measured along the southwest line of North Elston Avenue),

to those of an RT4 Residential Two-Flat, Townhouse and Multi-Unit District.

SECTION 2. This ordinance shall be in force and effect from and after its passage and due publication.

Reclassification Of Area Shown On Map No. 12-D.
(Application No. 18598)
(Common Address: 5436 -- 5438 S. Harper Ave.)

[O2015-8483]

Be It Ordained by the City Council of the City of Chicago:

SECTION 1. That the City Zoning Ordinance be amended by changing all the RS3 Residential Single-Unit (Detached House) District symbols and indications as shown on Map Number 12-D in the area bounded by:

a line 122.9 feet north of and parallel to East 54th Place; South Harper Avenue; a line 60 feet north of and parallel to East 54th Place; and a line 125 feet west of and parallel to South Harper Avenue,

to those of an RT4 Residential Two-Flat, Townhouse and Multi-Unit District and a corresponding use district is hereby established in the area above described.

SECTION 2. The ordinance shall be in force and effect from and after its passage and due publication.

Reclassification Of Area Shown On Map No. 13-G.
(Application No. 18600)
(Common Address: 1465 W. Balmoral Ave.)

[O2015-8485]

Be It Ordained by the City Council of the City of Chicago:

SECTION 1. That the City Zoning Ordinance be amended by changing all the RT4 Residential Two-Flat, Townhouse and Multi-Unit District symbols and indications as shown on Map Number 13-G in the area bounded by:

West Balmoral Avenue; a line 219.4 feet east of and parallel to North Clark Street; the public alley next south of West Balmoral Avenue; and a line 189.4 feet east of and parallel to North Clark Street,

to those of an RM4.5 Residential Multi-Unit District and a corresponding use district is hereby established in the area above described.

SECTION 2. This ordinance shall be in force and effect from and after its passage and due publication.

Reclassification Of Area Shown On Map No. 17-G.
(Application No. 18586)
(Common Address: 6805 N. Greenview Ave.)

[O2015-8471]

Be It Ordained by the City Council of the City of Chicago:

SECTION 1. Title 17 of the Municipal Code of Chicago, the Chicago Zoning Ordinance, is hereby amended by changing all of the RT4 Residential Two-Flat, Townhouse and Multi-Unit District symbols and indications as shown on Map Number 17-G in the area bounded by:

the 20 foot east/west public alley north of and parallel to West Pratt Boulevard; a line 100 feet east of and parallel to North Greenview Avenue; West Pratt Boulevard; and North Greenview Avenue,

to those of an RM5 Residential Multi-Unit District.

SECTION 2. This ordinance takes effect after its passage and approval.

Reclassification Of Area Shown On Map No. 26-J.
(As Amended)
(Application No. 18591T1)
(Common Address: 3914 -- 3936 W. 111th St.
And 11041 -- 11059 S. Harding Ave.)

[SO2015-8476]

Be It Ordained by the City Council of the City of Chicago:

SECTION 1. Title 17 of the Municipal Code of Chicago, the Chicago Zoning Ordinance, is

hereby amended by changing all the C1-1 Neighborhood Commercial District symbols and indications as shown on Map Number 26-J in the area bounded by:

a line 190 feet north of and parallel to West 111th Street; the alley next east of and parallel to South Harding Avenue; the alley next north of West 111th Street; a line 136.19 feet east of and parallel to South Harding Avenue; West 111th Street; and South Harding Avenue,

to those of a C1-3 Neighborhood Commercial District and a corresponding use district is hereby established in the area above described.

SECTION 2. This ordinance shall be in force and effect from and after its passage and due publication.

Type 1 Narrative Rezoning Analysis attached to this ordinance reads as follows:

Substitute Narrative And Plans -- Application 18591T1.

3914 -- 3939 W. 111th St. And 11041 -- 11059 S. Harding Ave., Chicago, Illinois.

17-13-0303-C (1)

Narrative Zoning Analysis.

The applicant proposes developing the site with a new two-story with basement building for uses as a commercial self-storage facility. The building will contain a total of 68,424 square feet. The building will be 26 feet, 8 inches in height and will be masonry in construction. No parking spaces will be provided.

Proposed Zoning:	C1-3
Lot Area:	25,996 square feet
Proposed Land Use:	commercial (self-storage center)
(a) The Project's Floor Area Ratio:	1.75

(b) Total Building Area:

a. Total Building Area with basement: 68,424 square feet

b. Total Building Area without basement: 45,616 square feet

(c) The Amount of Off-Street Parking: 0 (parking determination pending)

(d) Setbacks:

i. Front Setbacks: 0

ii. Rear Setbacks: 13 feet, 2 inches (confirmed)

iii. East Side Setbacks: 8 feet, 8 inches (at rear portion, zero set back at front portion)


iv. West Side Setback: 0


(e) Building Height: 26 feet, 8 inches


* 17-10-0207-A


* 17-13-0303-C(2) -- Plans Attached.


[Site Plan; Basement, First and Second Floor Plans; and North, South, East and West Building Elevations referred to in this Narrative Zoning Analysis printed on pages 19012 through 19017 of this *Journal.*]

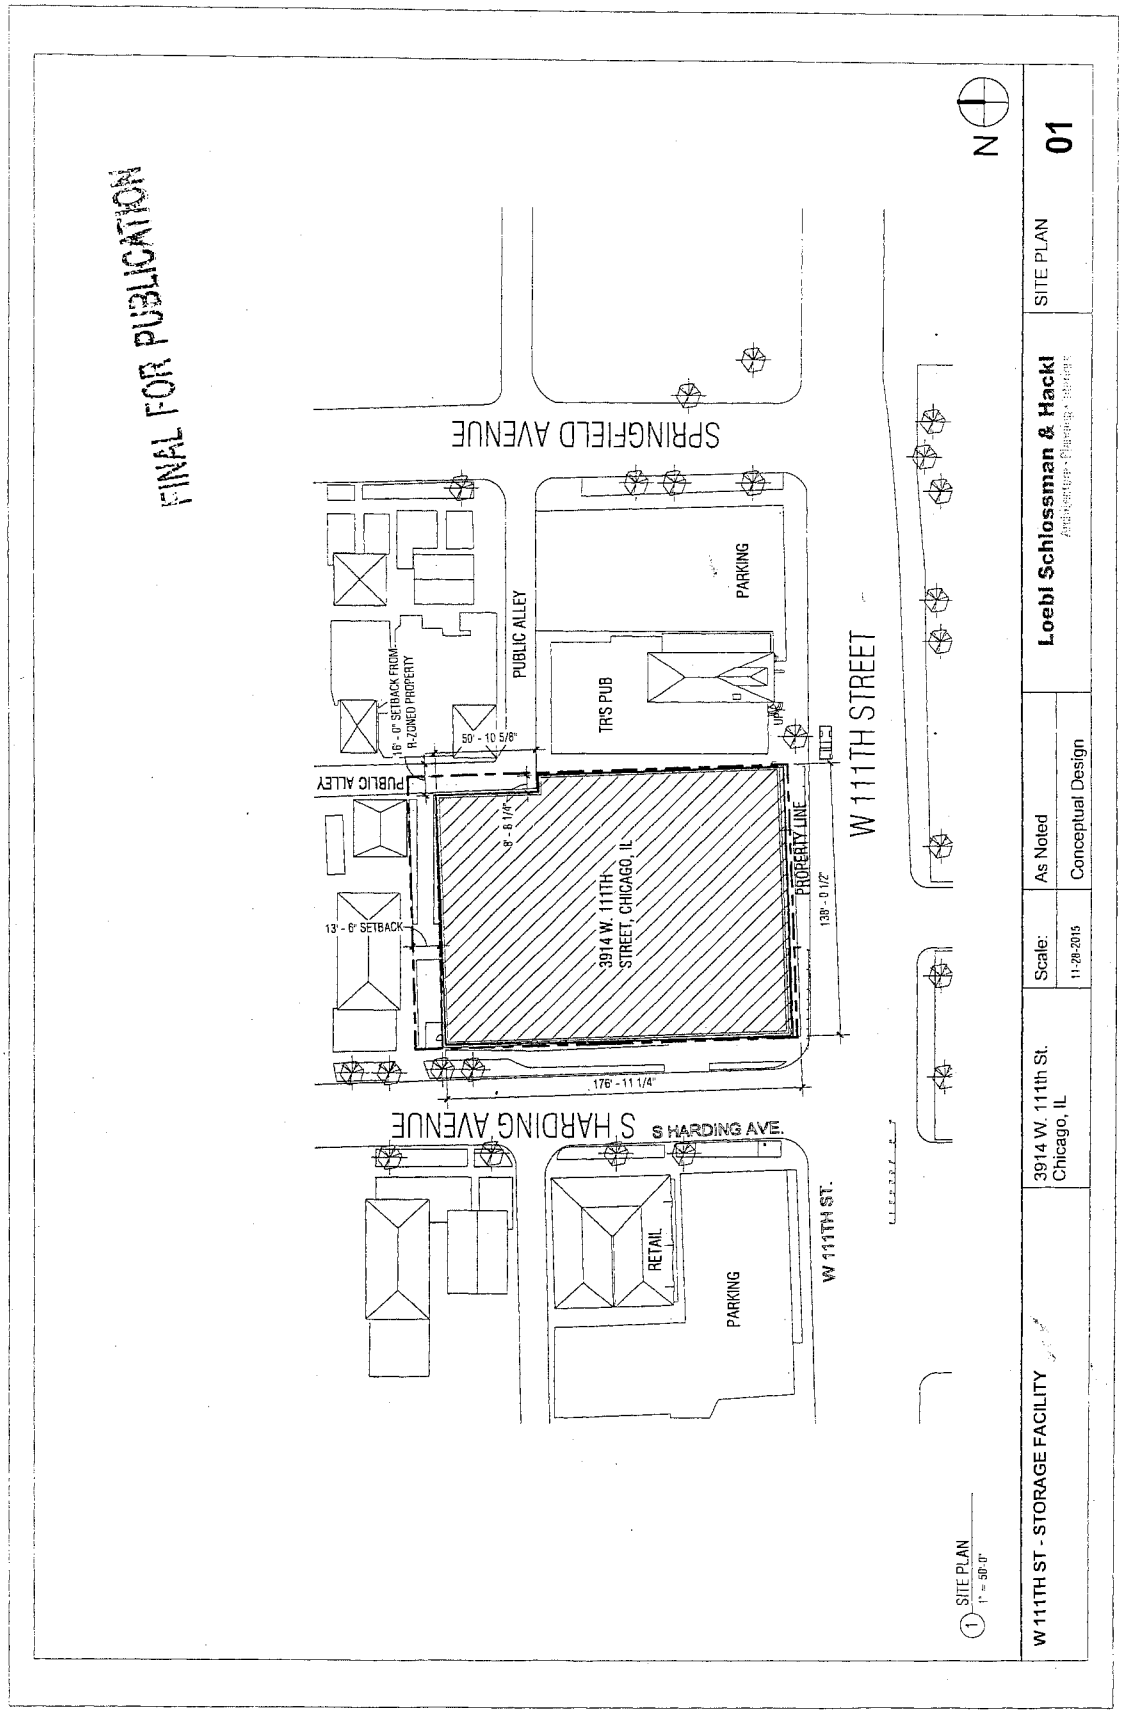
FINAL FOR PUBLICATION
N
SPRINGFIELD AVENUE
PARKING
PUBLIC ALLEY
TRS PUB
16' - 0" SETBACK FROM R-ZONED PROPERTY
50' - 10 5/8"
PUBLIC ALLEY
8" - 8 1/4"
3914 W. 111TH STREET, CHICAGO, IL
PROPERTY LINE
138' - 0 1/2"
W 111TH STREET
13' - 6" SETBACK
176' - 11 1/4"
S HARDING AVENUE
S HARDING AVE.
W 111TH ST.
RETAIL
PARKING
1 SITE PLAN
1" = 50'-0"
W 111TH ST - STORAGE FACILITY
3914 W. 111th St.
Chicago, IL
Scale:
11-20-2015
As Noted
Conceptual Design
Loebl Schlossman & Hackl
SITE PLAN
01

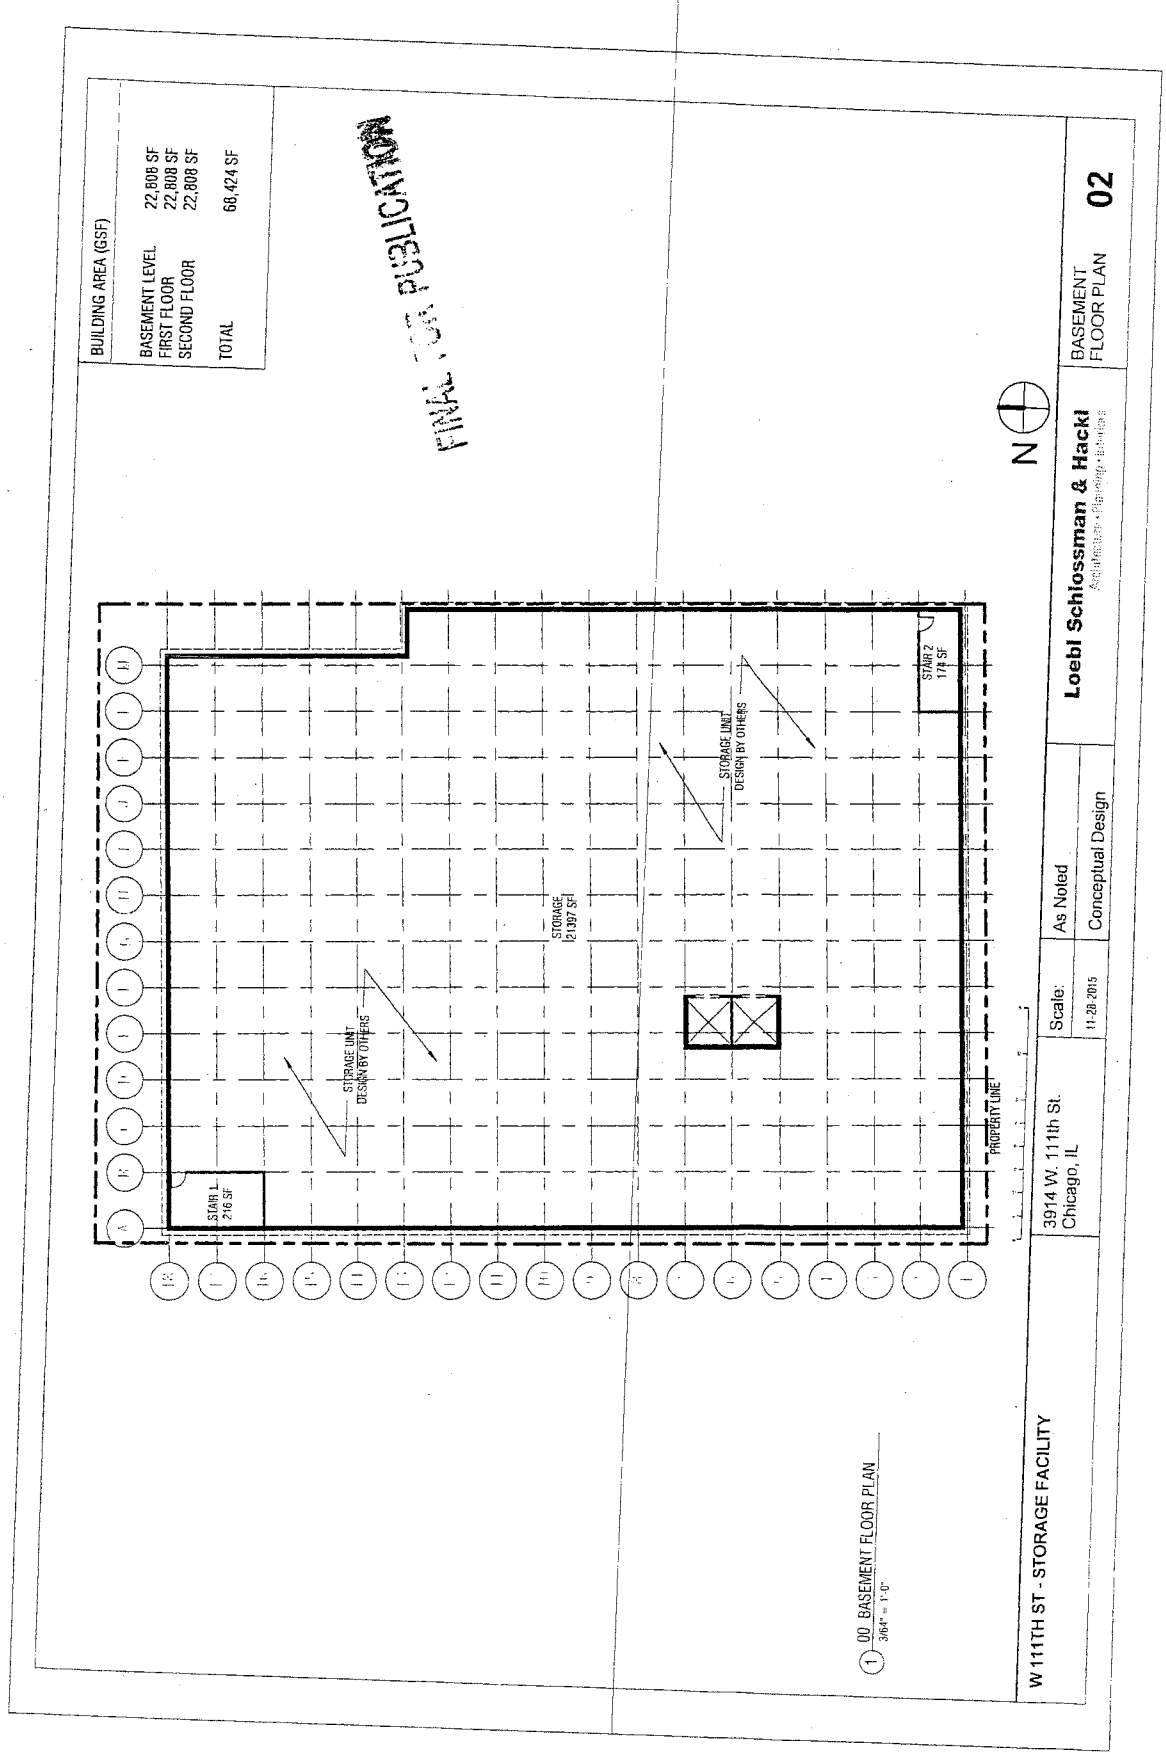

BUILDING AREA (GSF)
BASEMENT LEVEL 22,808 SF
FIRST FLOOR 22,808 SF
SECOND FLOOR 22,808 SF
TOTAL 68,424 SF
FINAL FOR PUBLICATION
N
STAIR 1 216 SF
STORAGE UNIT DESIGN BY OTHERS
STORAGE 21,397 SF
STORAGE UNIT DESIGN BY OTHERS
STAIR 2 174 SF
PROPERTY LINE
1 00 BASEMENT FLOOR PLAN
3/64" = 1'-0"
W 111TH ST - STORAGE FACILITY
3914 W. 111th St.
Chicago, IL
Scale: As Noted
11-28-2015
Conceptual Design
Loebl Schlossman & Hackl
BASEMENT FLOOR PLAN
02

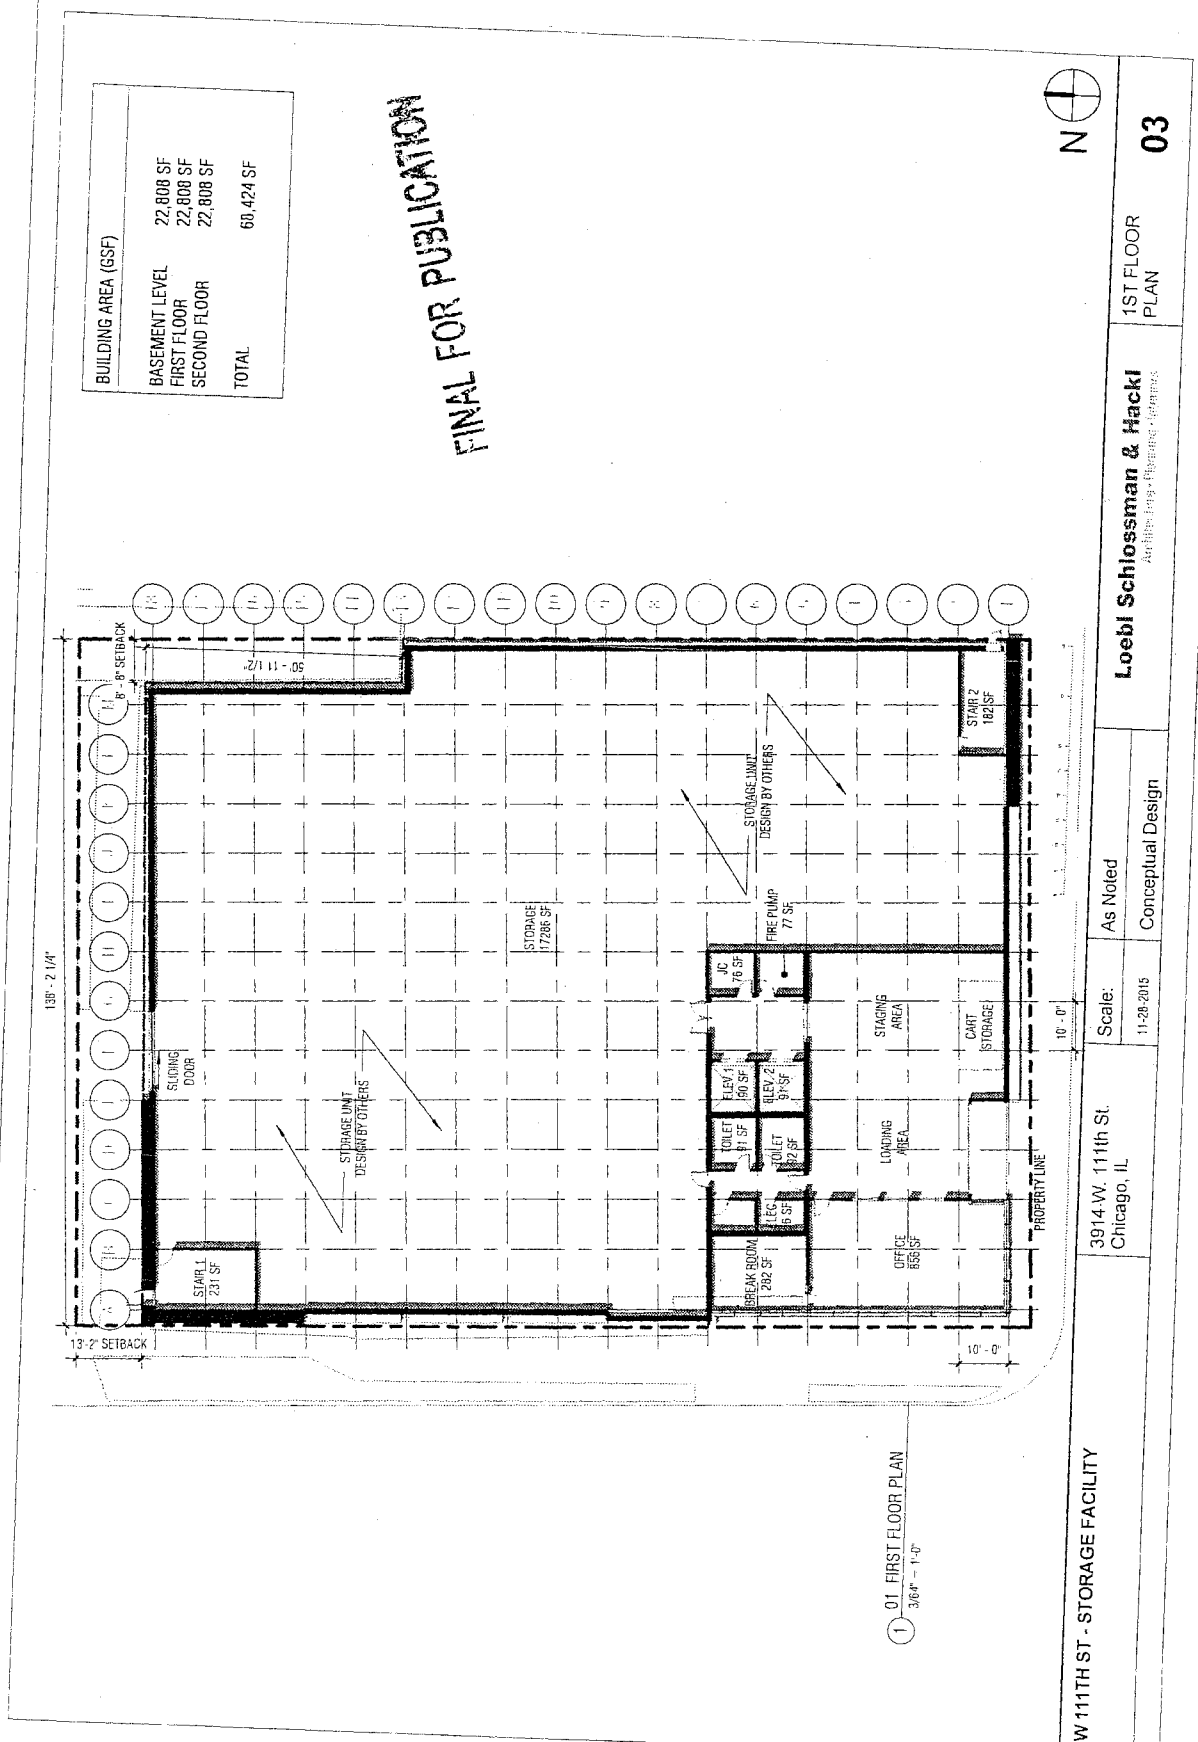
BUILDING AREA (GSF)
BASEMENT LEVEL 22,808 SF
FIRST FLOOR 22,808 SF
SECOND FLOOR 22,808 SF
TOTAL 60,424 SF
FINAL FOR PUBLICATION
N
8" - 8" SETBACK
138' - 2 1/4"
13'-2" SETBACK
10' - 0"
STAIR 1 231 SF
SLIDING DOOR
STORAGE UNIT DESIGN BY OTHERS
STORAGE 17286 SF
STORAGE UNIT DESIGN BY OTHERS
FIRE PUMP 77 SF
JC 76 SF
ELEV 1 90 SF
ELEV. 2 91 SF
TOILET 91 SF
TOILET 72 SF
ELEC 96 SF
BREAK ROOM 282 SF
OFFICE 855 SF
LOADING AREA
STAGING AREA
CART STORAGE
STAIR 2 182 SF
PROPERTY LINE
01 FIRST FLOOR PLAN
3/64" = 1'-0"
W 111TH ST - STORAGE FACILITY
3914 W. 111th St.
Chicago, IL
Scale: As Noted
11-28-2015 Conceptual Design
Loebl Schlossman & Hackl
1ST FLOOR PLAN
03

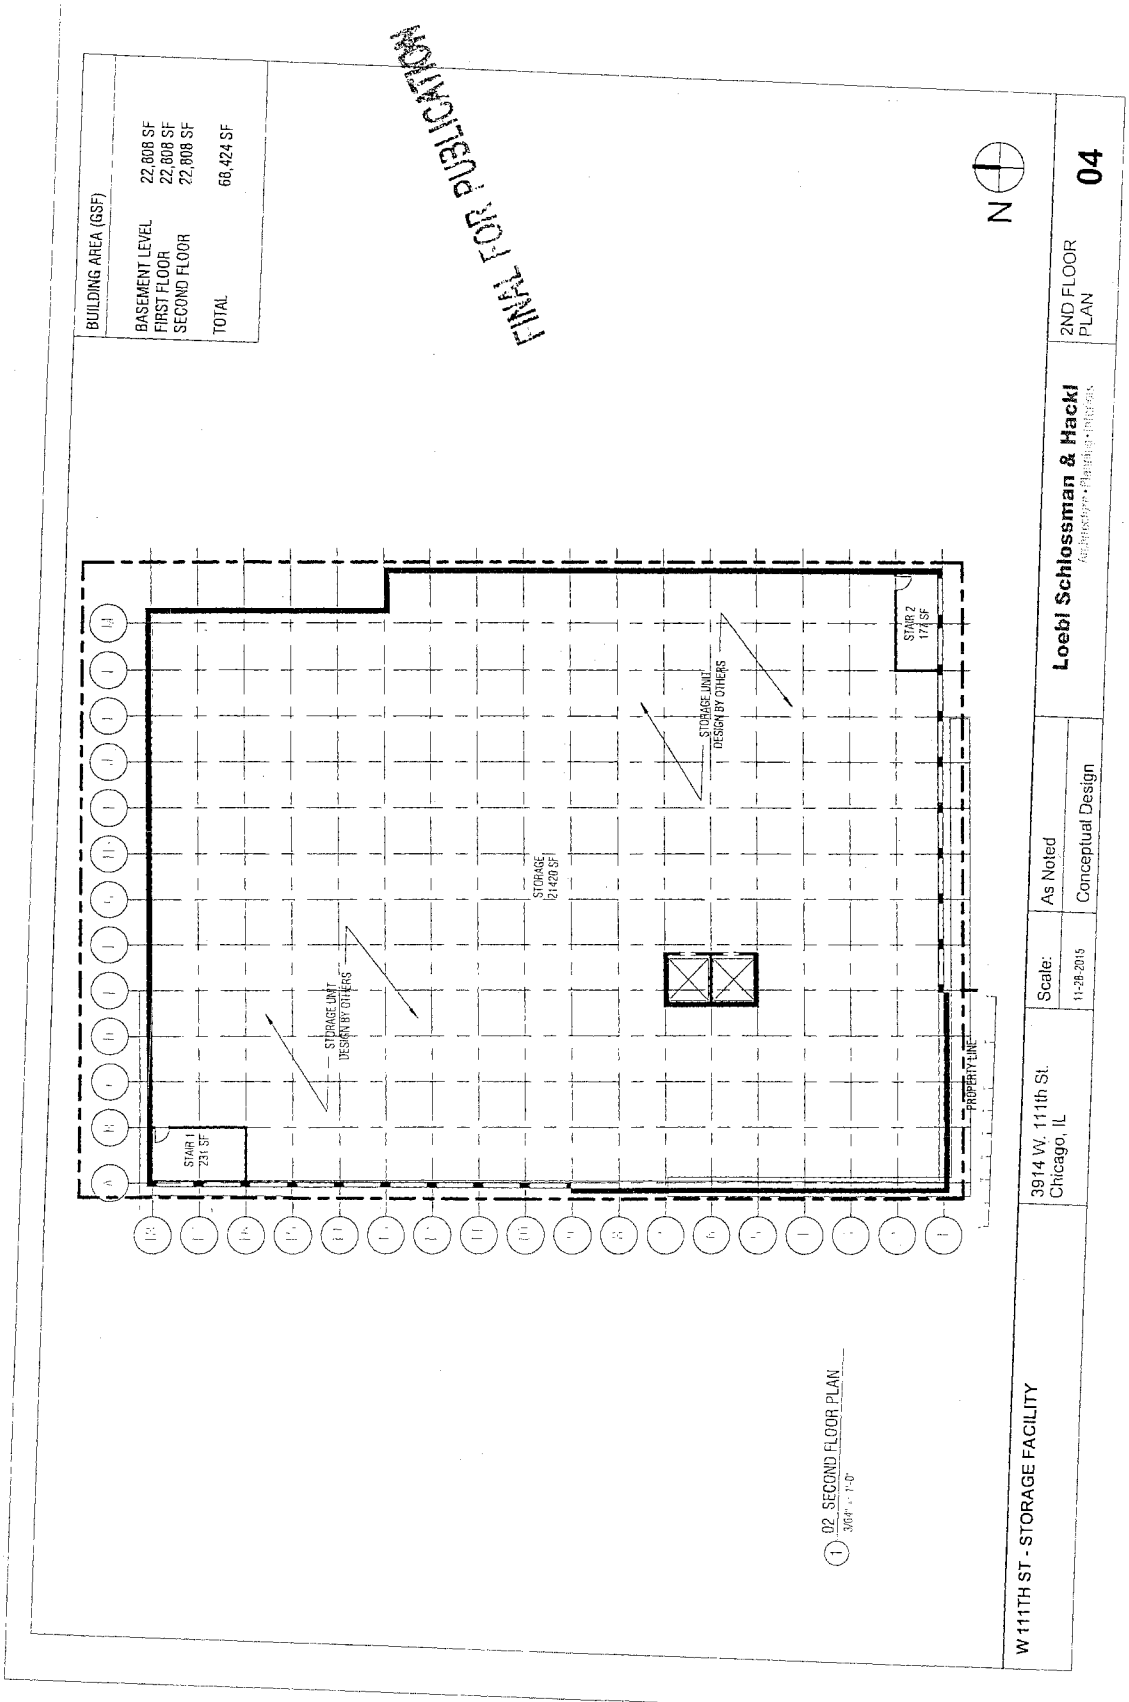

FINAL FOR PUBLICATION
BUILDING AREA (GSF)
BASEMENT LEVEL 22,808 SF
FIRST FLOOR 22,808 SF
SECOND FLOOR 22,808 SF
TOTAL 68,424 SF
N
STAIR 1
231 SF
STORAGE UNIT
DESIGN BY OTHERS
STORAGE
21,420 SF
STORAGE UNIT
DESIGN BY OTHERS
STAIR 2
174 SF
PROPERTY LINE
02 SECOND FLOOR PLAN
3/64" = 1'-0"
W 111TH ST - STORAGE FACILITY
3914 W. 111th St.
Chicago, IL
Scale:
11-28-2015
As Noted
Conceptual Design
Loebl Schlossman & Hackl
2ND FLOOR
PLAN
04

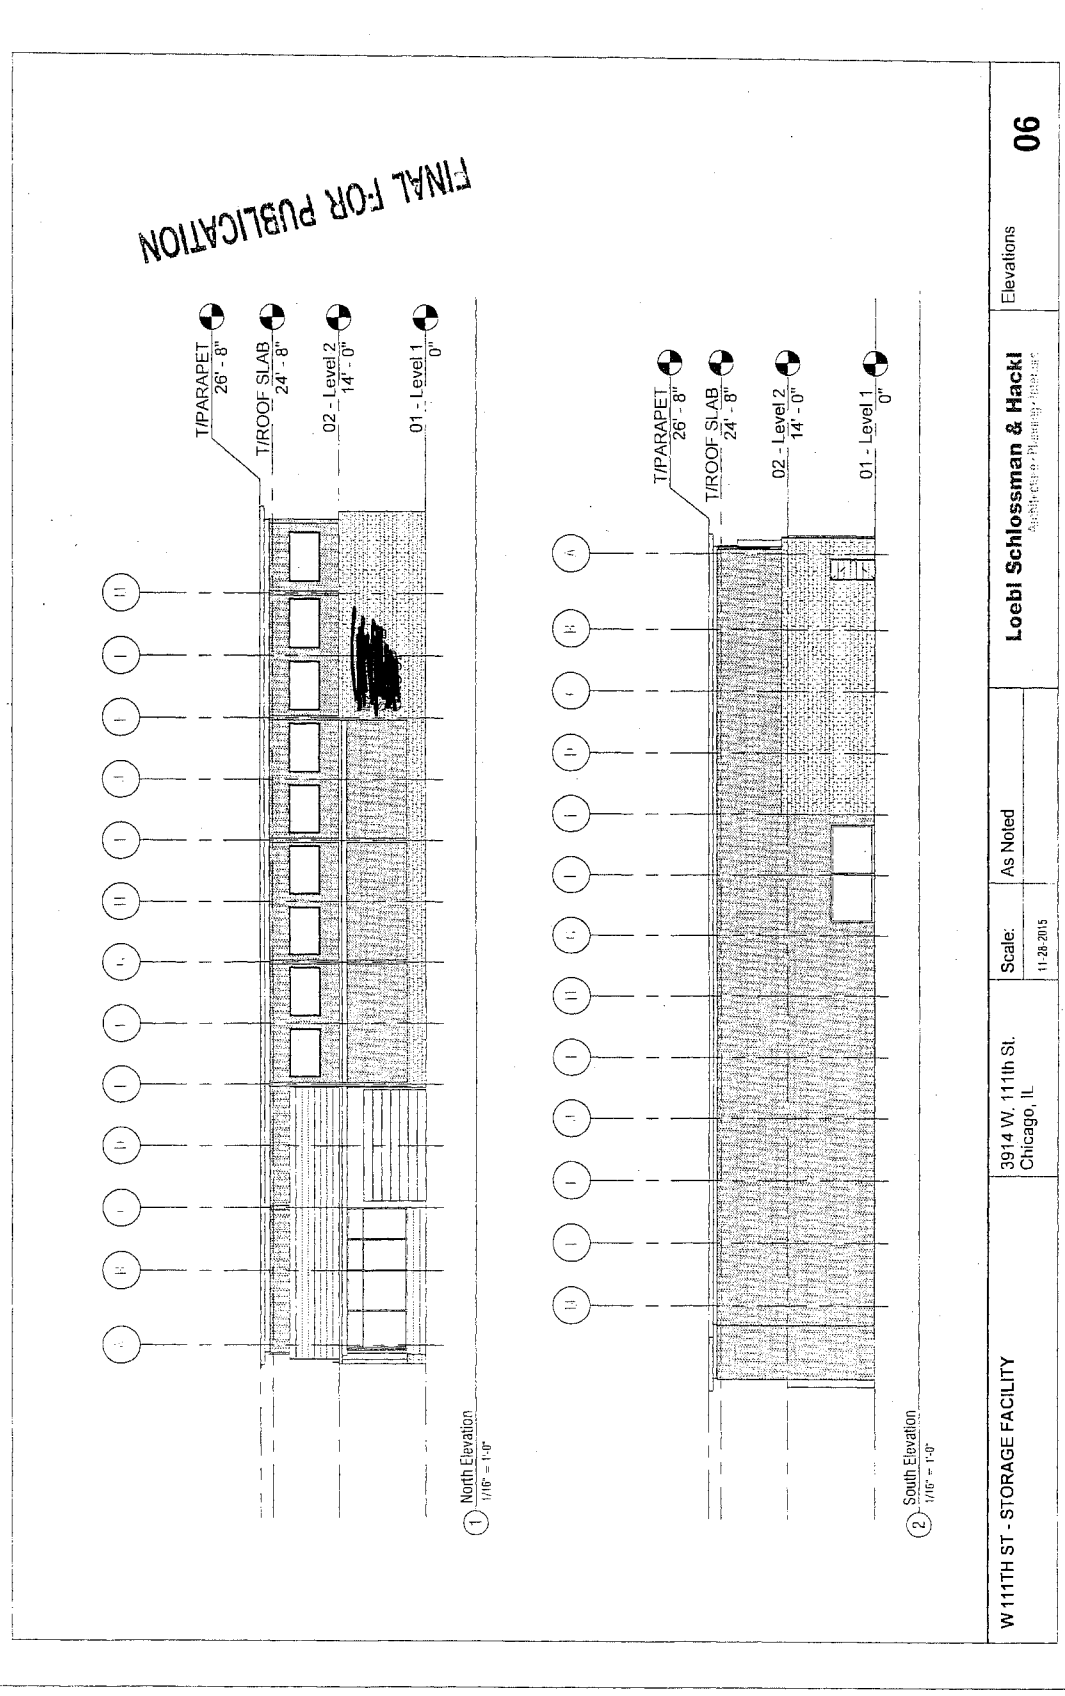
FINAL FOR PUBLICATION
T/PARAPET 26' - 8"
T/ROOF SLAB 24' - 8"
02 - Level 2 14' - 0"
01 - Level 1 0"
1 North Elevation 1/16" = 1'-0"
2 South Elevation 1/16" = 1'-0"
W 111TH ST - STORAGE FACILITY
3914 W. 111th St. Chicago, IL
Scale: As Noted
11-26-2015
Loebl Schlossman & Hackl
Elevations
06

FINAL FOR PUBLICATION

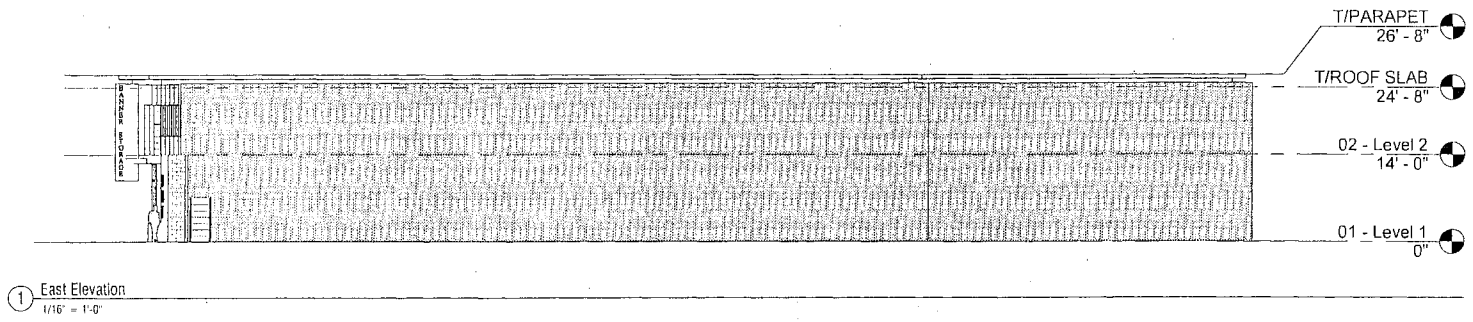

1 East Elevation
1/16" = 1'-0"

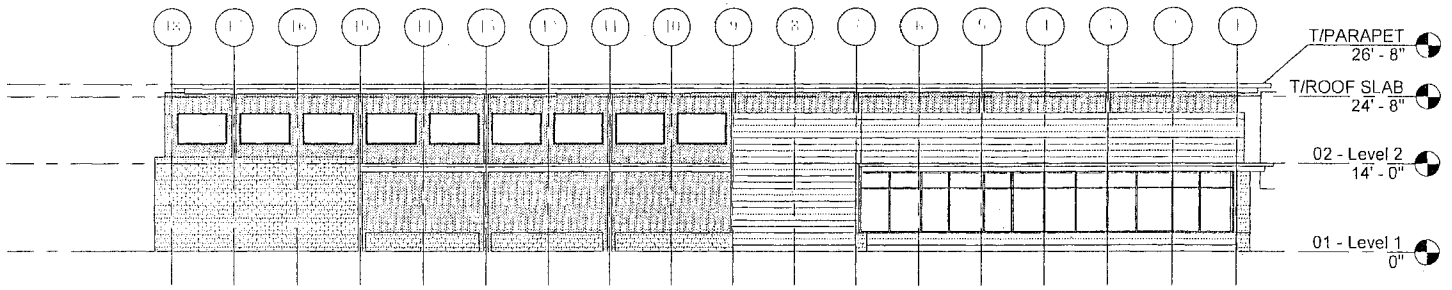

2 West Elevation
1/16" = 1'-0"

W 111TH ST - STORAGE FACILITY	3914 W. 111th St. Chicago, IL	Scale:	As Noted	**Loebl Schlossman & Hackl**	ELEVATIONS **05**
		11-28-2015	Conceptual Design		

DESIGNATION OF MARINA CITY AT 300 -- 352 N. STATE ST. AND 301 -- 351 N. DEARBORN ST. AS CHICAGO LANDMARK.

[O2016-65]

(Meeting Held February 9, 2016)

The Committee on Zoning, Landmarks and Building Standards submitted the following report:

CHICAGO, February 10, 2016.

To the President and Members of the City Council:

Presenting a report for your Committee on Zoning, Landmarks and Building Standards which held a meeting on February 9, 2016, the following items were passed by a majority of the members present:

Page 1 contains four Mayoral appointments as members of the Electrical Commission, one appointment as a member of the Zoning Board of Appeals and also the designation of a chairman to Zoning Board of Appeals.

Page 1 also contains one text amendment regarding venues for private events.

Pages 1 through 4 contain various map amendments regarding land use.

Page 4 contains numerous signs over 100 feet in diameter and 24 feet above grade, one off-premises sign and one landmark designation.

I hereby move for passage of the proposed ordinance transmitted herewith.

Respectfully submitted,

(Signed) DANIEL S. SOLIS,
Chairman.

On motion of Alderman Solis, the said proposed ordinance transmitted with the foregoing committee report was *Passed* by yeas and nays as follows:

Yeas -- Aldermen Moreno, Hopkins, Dowell, Burns, Hairston, Sawyer, Mitchell, Harris, Beale, Sadlowski Garza, Thompson, Cárdenas, Quinn, Burke, Lopez, Foulkes, D. Moore, Curtis, O'Shea, Cochran, Brookins, Muñoz, Zalewski, Scott, Solis, Burnett, Ervin, Taliaferro, Reboyras, Santiago, Waguespack, Mell, Ramirez-Rosa, Villegas, Mitts, Sposato, Laurino, O'Connor, Napolitano, Reilly, Smith, Tunney, Arena, Cappleman, Pawar, Osterman, J. Moore, Silverstein -- 48.

Nays -- None.

Alderman Beale moved to reconsider the foregoing vote. The motion was lost.

The following is said ordinance as passed:

WHEREAS, Pursuant to the procedures set forth in the Municipal Code of Chicago (the "Municipal Code"), Sections 2-120-630 through -690, the Commission on Chicago Landmarks (the "Commission") has determined that Marina City, located at 300 -- 352 North State Street and 301 -- 351 North Dearborn Street, Chicago, Illinois, legally described in Exhibit A attached hereto and incorporated herein, satisfies five criteria for landmark designation as set forth in Section 2-120-620 (1), (4), (5), (6) and (7) of the Municipal Code; and

WHEREAS, Marina City is an icon of Chicago urban planning. This "city within a city" was the first of its kind to layer residential, commercial, and entertainment uses into a dense high rise complex in the center city; and

WHEREAS, Marina City was the most ambitious and forward-thinking post-war urban renewal project in Chicago in an era defined by ambitious urban renewal projects; and

WHEREAS, Bertrand Goldberg's comprehensive vision for Marina City introduced new ideas about form and structure and novel solutions for living and working in an urban environment. Although Marina City remained an anomaly for decades, its success as a dense high-rise residential development anticipated the later transformation of downtown Chicago from a nine-to-five business district to a thriving and bustling residential and commercial community. The development's use of the Chicago River as an amenity was also years ahead of its time; and

WHEREAS, At the time of its construction, Marina City was the most ambitious and innovative real estate development in the city. The project was the first planned development project in Chicago, and the first and largest federally-insured downtown housing project in the country; and

WHEREAS, Marina City was the brainchild of William Lane McFetridge, president of the Building Service Employees International Union, and real estate developer Charles Swibel. McFetridge was one of the most influential labor leaders in the Midwest after World War II, and Swibel later rose to become head of the Chicago Housing Authority. Their idea to invest union funds into middle-income housing as a way to revitalize urban centers and create more jobs for members was a significant departure from other union-funded housing projects in the country, which were built to provide low-cost housing for members; and

WHEREAS, The residential towers, theater building, and office tower within the Marina City complex are all excellent and varied examples of the Expressionist style, a stylistic reaction against the rigidities of the International Style within the context of the modern movement in architecture during the second half of the twentieth century; and

WHEREAS, Marina City marks the first built-example of Bertrand Goldberg's use of the cylindrical form, which would become a hallmark of many of his subsequent designs. Goldberg's design for the residential towers, which featured the repeated use of curving, petal-like shapes around a central cylindrical core, was unlike any design ever built in Chicago, and the buildings remain among the most distinctive structures in the city; and

WHEREAS, In his design for Marina City, Bertrand Goldberg pioneered the use of concrete in high-rise construction. Goldberg had attempted to create a cylindrical design using steel framing before Marina City, and was disappointed in the limitations of the material. Using concrete allowed for a more efficient and cost-effective construction of the desired form. When they were completed, the residential towers at Marina City were the tallest reinforced concrete structures in the world; and

WHEREAS, Marina City showcases Goldberg's ability to create evocative large-scale architecture that also addressed the constraints of the site and budget, the functions of each component of the development, and the needs of the people who would live and work in the complex. The cylindrical shape of the residential towers was visually striking, but it also allowed for the highest ratio of floor area to exterior skin, reducing wind loads and stresses on the building, and shortening the length of supply and return runs for the utilities. The petal-shaped plans of the apartments were designed to maximize a feeling of expanding space within very modest square footage. The rounded shape and lead sheathing of the theater building were used to improve the acoustics of the interior, all while creating a form that is as distinctive as that of the towers; and

WHEREAS, The form, materials and siting of the individual buildings at Marina City were carefully designed so that the office, residential, entertainment and parking functions work together effectively as a whole; and

WHEREAS, Bertrand Goldberg, the designer of Marina City, is a significant architect in the history of Chicago architecture, combining both technical brilliance and humanistic values in ways exemplified by his architectural designs. Marina City was Goldberg's first large-scale commission, and brought international attention to his firm; and

WHEREAS, Bertrand Goldberg possessed an exceptional understanding of materials and new building and design technologies, but also believed that these physical aspects of architecture must serve humanity; he was also an urbanist, but one who often found inspiration from structures found in nature. The fusion of these qualities led to Goldberg's highly individual buildings found in Chicago and across the nation, and is most completely exemplified in the Marina City complex; and

WHEREAS, Bertrand Goldberg was one of the few Americans who studied at the Bauhaus, an influential avant-garde art and design school in Weimar-era Germany that flourished

between the two world wars. Goldberg credited his time at the Bauhaus for his interest in the human and social aspects of design and his interest in mass-produced and prefabricated structures; and

WHEREAS, In 1966, Bertrand Goldberg designed the Raymond M. Hilliard Center for the Chicago Housing Authority. This complex is regarded as one of the most socially successful public housing projects in the nation, attributed largely to Goldberg's design, which successfully balanced community amenities and the individual needs of residents; and

WHEREAS, Marina City was a bold response to the threat of suburbanization and disinvestment in Chicago's downtown in the decades following World War II. The complex served as a microcosm of urban life within five interconnected yet distinct structures, all contained within a single three-acre lot within the city's center; and

WHEREAS, The structures within the Marina City complex were designed to sustain one another to create what Goldberg called the "24-hour city". The residential towers provided the captive population needed to support the retail, office, and entertainment buildings, while these same spaces made living downtown feasible for the complex's residents; and

WHEREAS, Marina City remains an iconic presence in downtown Chicago nearly 50 years after its completion. The residential towers, with their distinctive shape and rhythmic pattern of curved concrete balconies, are the focal points of the complex. The complex's location along the Chicago River only serves to heighten the visual impact of the towers; and

WHEREAS, Marina City -- and the residential towers, in particular -- have been featured in television shows, films, advertisements, and album covers. As early as 1964, a *Chicago Tribune* article noted that Marina City had become a symbol for Chicago as a modern city, citing the use of its image in advertisements for everything from cars to cigarettes. This image of the buildings still resonates with many artists and designers, as well as the general public; and

WHEREAS, Consistent with Section 2-120-630 of the Municipal Code, Marina City has a significant historic, community, architectural, or aesthetic interest or value, the integrity of which is preserved in light of its location, design, setting, materials, workmanship, and ability to express such historic, community, architectural, or aesthetic interest or value; and

WHEREAS, On November 5, 2015, the Commission adopted a resolution recommending to the City Council of the City of Chicago (the "City Council") that Marina City be designated a Chicago landmark; now, therefore,

Be It Ordained by the City Council of the City of Chicago:

SECTION 1. The above recitals are hereby adopted as the findings of the City Council.

SECTION 2. Marina City is hereby designated a Chicago landmark in accordance with Section 2-120-700 of the Municipal Code.

SECTION 3. For purposes of Sections 2-120-740 and 2-120-770 of the Municipal Code governing permit review, the significant historical and architectural features of Marina City are identified as:

a. All exterior elevations, including rooflines, of Marina City's buildings, including the exterior of the concourse level and marina, visible from public rights-of-way and the Chicago River.

b. The driveways and open plaza areas between Marina City's buildings.

c. The one-story restaurant building located at the south east portion of Marina City and built in 1998 is not considered a significant feature for the purpose of this landmark designation. The glass-enclosed parking attendant structure at the south end of Marina City is not original to the plaza and is also not considered a significant feature for the purpose of this landmark designation.

SECTION 4. The Commission is hereby directed to create a suitable plaque appropriately identifying Marina City as a Chicago landmark.

SECTION 5. If any provision of this ordinance shall be held to be invalid or unenforceable for any reason, the invalidity or unenforceability of such provision shall not affect any of the other provisions of this ordinance.

SECTION 6. All ordinances, resolutions, motions or orders in conflict with this ordinance are hereby repealed to the extent of such conflict.

SECTION 7. This ordinance shall take effect upon its passage and approval.

Exhibit "A" referred to in this ordinance reads as follows:

Exhibit "A".

Property Index Numbers (PINs) And Addresses At Marina City.

Permanent Index Number (PIN)	Address
17-09-410-019-0000	352 N. State Street, 329 N. Dearborn Street
17-09-410-021-0000	352 N. State Street, 329 N. Dearborn Street
17-09-410-023-0000	352 N. State Street, 329 N. Dearborn Street
17-09-410-024-0000	352 N. State Street, 329 N. Dearborn Street
17-09-410-014-1001	300 N. State Street, No. 2101
17-09-410-014-1002	300 N. State Street, No. 2102
17-09-410-014-1003	300 N. State Street, No. 2103
17-09-410-014-1004	300 N. State Street, No. 2104
17-09-410-014-1005	300 N. State Street, No. 2201
17-09-410-014-1006	300 N. State Street, No. 2202
17-09-410-014-1007	300 N. State Street, No. 2203
17-09-410-014-1008	300 N. State Street, No. 2204
17-09-410-014-1009	300 N. State Street, No. 2301
17-09-410-014-1010	300 N. State Street, No. 2302
17-09-410-014-1011	300 N. State Street, No. 2303
17-09-410-014-1012	300 N. State Street, No. 2304
17-09-410-014-1013	300 N. State Street, No. 2401
17-09-410-014-1014	300 N. State Street, No. 2402
17-09-410-014-1015	300 N. State Street, No. 2403
17-09-410-014-1016	300 N. State Street, No. 2404
17-09-410-014-1017	300 N. State Street, No. 2501

Permanent Index Number (PIN)	Address
17-09-410-014-1018	300 N. State Street, No. 2502
17-09-410-014-1019	300 N. State Street, No. 2503
17-09-410-014-1020	300 N. State Street, No. 2504
17-09-410-014-1021	300 N. State Street, No. 2601
17-09-410-014-1022	300 N. State Street, No. 2602
17-09-410-014-1023	300 N. State Street, No. 2603
17-09-410-014-1024	300 N. State Street, No. 2604
17-09-410-014-1025	300 N. State Street, No. 2701
17-09-410-014-1026	300 N. State Street, No. 2702
17-09-410-014-1027	300 N. State Street, No. 2703
17-09-410-014-1028	300 N. State Street, No. 2704
17-09-410-014-1029	300 N. State Street, No. 2801
17-09-410-014-1030	300 N. State Street, No. 2802
17-09-410-014-1031	300 N. State Street, No. 2803
17-09-410-014-1032	300 N. State Street, No. 2804
17-09-410-014-1033	300 N. State Street, No. 2901
17-09-410-014-1034	300 N. State Street, No. 2902
17-09-410-014-1035	300 N. State Street, No. 2903
17-09-410-014-1036	300 N. State Street, No. 2904
17-09-410-014-1037	300 N. State Street, No. 3001
17-09-410-014-1038	300 N. State Street, No. 3002
17-09-410-014-1039	300 N. State Street, No. 3003
17-09-410-014-1040	300 N. State Street, No. 3004
17-09-410-014-1041	300 N. State Street, No. 3101

Permanent Index Number (PIN)	Address
17-09-410-014-1042	300 N. State Street, No. 3102
17-09-410-014-1043	300 N. State Street, No. 3103
17-09-410-014-1044	300 N. State Street, No. 3104
17-09-410-014-1045	300 N. State Street, No. 3201
17-09-410-014-1046	300 N. State Street, No. 3202
17-09-410-014-1047	300 N. State Street, No. 3203
17-09-410-014-1048	300 N. State Street, No. 3204
17-09-410-014-1049	300 N. State Street, No. 3301
17-09-410-014-1050	300 N. State Street, No. 3302
17-09-410-014-1051	300 N. State Street, No. 3303
17-09-410-014-1052	300 N. State Street, No. 3304
17-09-410-014-1053	300 N. State Street, No. 3401
17-09-410-014-1054	300 N. State Street, No. 3402
17-09-410-014-1055	300 N. State Street, No. 3403
17-09-410-014-1056	300 N. State Street, No. 3404
17-09-410-014-1057	300 N. State Street, No. 3501
17-09-410-014-1058	300 N. State Street, No. 3502
17-09-410-014-1059	300 N. State Street, No. 3503
17-09-410-014-1060	300 N. State Street, No. 3504
17-09-410-014-1061	300 N. State Street, No. 3601
17-09-410-014-1062	300 N. State Street, No. 3602
17-09-410-014-1063	300 N. State Street, No. 3603
17-09-410-014-1064	300 N. State Street, No. 3604
17-09-410-014-1065	300 N. State Street, No. 3701

Permanent Index Number (PIN)	Address
17-09-410-014-1066	300 N. State Street, No. 3702
17-09-410-014-1067	300 N. State Street, No. 3703
17-09-410-014-1068	300 N. State Street, No. 3704
17-09-410-014-1069	300 N. State Street, No. 3801
17-09-410-014-1070	300 N. State Street, No. 3802
17-09-410-014-1071	300 N. State Street, No. 3803
17-09-410-014-1072	300 N. State Street, No. 3804
17-09-410-014-1073	300 N. State Street, No. 3901
17-09-410-014-1074	300 N. State Street, No. 3902
17-09-410-014-1075	300 N. State Street, No. 3903
17-09-410-014-1076	300 N. State Street, No. 3904
17-09-410-014-1077	300 N. State Street, No. 4001
17-09-410-014-1078	300 N. State Street, No. 4002
17-09-410-014-1079	300 N. State Street, No. 4003
17-09-410-014-1080	300 N. State Street, No. 4004
17-09-410-014-1081	300 N. State Street, No. 4101
17-09-410-014-1082	300 N. State Street, No. 4102
17-09-410-014-1083	300 N. State Street, No. 4103
17-09-410-014-1084	300 N. State Street, No. 4104
17-09-410-014-1085	300 N. State Street, No. 4201
17-09-410-014-1086	300 N. State Street, No. 4202
17-09-410-014-1087	300 N. State Street, No. 4203
17-09-410-014-1088	300 N. State Street, No. 4204
17-09-410-014-1089	300 N. State Street, No. 4301

Permanent Index Number (PIN)	Address
17-09-410-014-1090	300 N. State Street, No. 4302
17-09-410-014-1091	300 N. State Street, No. 4303
17-09-410-014-1092	300 N. State Street, No. 4304
17-09-410-014-1093	300 N. State Street, No. 4401
17-09-410-014-1094	300 N. State Street, No. 4402
17-09-410-014-1095	300 N. State Street, No. 4403
17-09-410-014-1096	300 N. State Street, No. 4404
17-09-410-014-1097	300 N. State Street, No. 4501
17-09-410-014-1098	300 N. State Street, No. 4502
17-09-410-014-1099	300 N. State Street, No. 4503
17-09-410-014-1100	300 N. State Street, No. 4504
17-09-410-014-1101	300 N. State Street, No. 4601
17-09-410-014-1102	300 N. State Street, No. 4602
17-09-410-014-1103	300 N. State Street, No. 4603
17-09-410-014-1104	300 N. State Street, No. 4604
17-09-410-014-1105	300 N. State Street, No. 4701
17-09-410-014-1106	300 N. State Street, No. 4702
17-09-410-014-1107	300 N. State Street, No. 4703
17-09-410-014-1108	300 N. State Street, No. 4704
17-09-410-014-1109	300 N. State Street, No. 4801
17-09-410-014-1110	300 N. State Street, No. 4802
17-09-410-014-1111	300 N. State Street, No. 4803
17-09-410-014-1112	300 N. State Street, No. 4804
17-09-410-014-1113	300 N. State Street, No. 4901

Permanent Index Number (PIN)	Address
17-09-410-014-1114	300 N. State Street, No. 4902
17-09-410-014-1115	300 N. State Street, No. 4903
17-09-410-014-1116	300 N. State Street, No. 4904
17-09-410-014-1117	300 N. State Street, No. 5001
17-09-410-014-1118	300 N. State Street, No. 5002
17-09-410-014-1119	300 N. State Street, No. 5003
17-09-410-014-1120	300 N. State Street, No. 5004
17-09-410-014-1121	300 N. State Street, No. 5101
17-09-410-014-1122	300 N. State Street, No. 5102
17-09-410-014-1123	300 N. State Street, No. 5103
17-09-410-014-1124	300 N. State Street, No. 5104
17-09-410-014-1125	300 N. State Street, No. 5201
17-09-410-014-1126	300 N. State Street, No. 5202
17-09-410-014-1127	300 N. State Street, No. 5203
17-09-410-014-1128	300 N. State Street, No. 5204
17-09-410-014-1129	300 N. State Street, No. 2105
17-09-410-014-1130	300 N. State Street, No. 2106
17-09-410-014-1131	300 N. State Street, No. 2107
17-09-410-014-1132	300 N. State Street, No. 2108
17-09-410-014-1133	300 N. State Street, No. 2109
17-09-410-014-1134	300 N. State Street, No. 2110
17-09-410-014-1135	300 N. State Street, No. 2111
17-09-410-014-1136	300 N. State Street, No. 2112
17-09-410-014-1136	300 N. State Street, No. 2112

Permanent Index Number (PIN)	Address
17-09-410-014-1136	300 N. State Street, No. 2112
17-09-410-014-1137	300 N. State Street, No. 2205
17-09-410-014-1138	300 N. State Street, No. 2206
17-09-410-014-1139	300 N. State Street, No. 2207
17-09-410-014-1140	300 N. State Street, No. 2208
17-09-410-014-1141	300 N. State Street, No. 2209
17-09-410-014-1142	300 N. State Street, No. 2210
17-09-410-014-1143	300 N. State Street, No. 2211
17-09-410-014-1144	300 N. State Street, No. 2212
17-09-410-014-1145	300 N. State Street, No. 2305
17-09-410-014-1146	300 N. State Street, No. 2306
17-09-410-014-1147	300 N. State Street, No. 2307
17-09-410-014-1148	300 N. State Street, No. 2308
17-09-410-014-1149	300 N. State Street, No. 2309
17-09-410-014-1150	300 N. State Street, No. 2310
17-09-410-014-1151	300 N. State Street, No. 2311
17-09-410-014-1152	300 N. State Street, No. 2312
17-09-410-014-1153	300 N. State Street, No. 2405
17-09-410-014-1154	300 N. State Street, No. 2406
17-09-410-014-1155	300 N. State Street, No. 2407
17-09-410-014-1156	300 N. State Street, No. 2408
17-09-410-014-1157	300 N. State Street, No. 2409
17-09-410-014-1158	300 N. State Street, No. 2410
17-09-410-014-1159	300 N. State Street, No. 2411

Permanent Index Number (PIN)	Address
17-09-410-014-1160	300 N. State Street, No. 2412
17-09-410-014-1161	300 N. State Street, No. 2505
17-09-410-014-1162	300 N. State Street, No. 2506
17-09-410-014-1163	300 N. State Street, No. 2507
17-09-410-014-1164	300 N. State Street, No. 2508
17-09-410-014-1165	300 N. State Street, No. 2509
17-09-410-014-1166	300 N. State Street, No. 2510
17-09-410-014-1167	300 N. State Street, No. 2511
17-09-410-014-1168	300 N. State Street, No. 2512
17-09-410-014-1169	300 N. State Street, No. 2605
17-09-410-014-1170	300 N. State Street, No. 2606
17-09-410-014-1171	300 N. State Street, No. 2607
17-09-410-014-1172	300 N. State Street, No. 2608
17-09-410-014-1173	300 N. State Street, No. 2609
17-09-410-014-1174	300 N. State Street, No. 2610
17-09-410-014-1175	300 N. State Street, No. 2611
17-09-410-014-1176	300 N. State Street, No. 2612
17-09-410-014-1177	300 N. State Street, No. 2705
17-09-410-014-1178	300 N. State Street, No. 2706
17-09-410-014-1179	300 N. State Street, No. 2707
17-09-410-014-1180	300 N. State Street, No. 2708
17-09-410-014-1181	300 N. State Street, No. 2709
17-09-410-014-1182	300 N. State Street, No. 2710
17-09-410-014-1183	300 N. State Street, No. 2711

Permanent Index Number (PIN)	Address
17-09-410-014-1184	300 N. State Street, No. 2712
17-09-410-014-1185	300 N. State Street, No. 2805
17-09-410-014-1186	300 N. State Street, No. 2806
17-09-410-014-1187	300 N. State Street, No. 2807
17-09-410-014-1188	300 N. State Street, No. 2808
17-09-410-014-1189	300 N. State Street, No. 2809
17-09-410-014-1190	300 N. State Street, No. 2810
17-09-410-014-1191	300 N. State Street, No. 2811
17-09-410-014-1192	300 N. State Street, No. 2812
17-09-410-014-1193	300 N. State Street, No. 2905
17-09-410-014-1194	300 N. State Street, No. 2906
17-09-410-014-1195	300 N. State Street, No. 2907
17-09-410-014-1196	300 N. State Street, No. 2908
17-09-410-014-1197	300 N. State Street, No. 2909
17-09-410-014-1198	300 N. State Street, No. 2910
17-09-410-014-1199	300 N. State Street, No. 2911
17-09-410-014-1200	300 N. State Street, No. 2912
17-09-410-014-1201	300 N. State Street, No. 3005
17-09-410-014-1202	300 N. State Street, No. 3006
17-09-410-014-1203	300 N. State Street, No. 3007
17-09-410-014-1204	300 N. State Street, No. 3008
17-09-410-014-1205	300 N. State Street, No. 3009
17-09-410-014-1206	300 N. State Street, No. 3010
17-09-410-014-1207	300 N. State Street, No. 3011

Permanent Index Number (PIN)	Address
17-09-410-014-1208	300 N. State Street, No. 3012
17-09-410-014-1209	300 N. State Street, No. 3105
17-09-410-014-1210	300 N. State Street, No. 3106
17-09-410-014-1211	300 N. State Street, No. 3107
17-09-410-014-1212	300 N. State Street, No. 3108
17-09-410-014-1213	300 N. State Street, No. 3109
17-09-410-014-1214	300 N. State Street, No. 3110
17-09-410-014-1215	300 N. State Street, No. 3111
17-09-410-014-1216	300 N. State Street, No. 3112
17-09-410-014-1217	300 N. State Street, No. 3205
17-09-410-014-1218	300 N. State Street, No. 3206
17-09-410-014-1219	300 N. State Street, No. 3207
17-09-410-014-1220	300 N. State Street, No. 3208
17-09-410-014-1221	300 N. State Street, No. 3209
17-09-410-014-1222	300 N. State Street, No. 3210
17-09-410-014-1223	300 N. State Street, No. 3211
17-09-410-014-1224	300 N. State Street, No. 3212
17-09-410-014-1225	300 N. State Street, No. 3305
17-09-410-014-1226	300 N. State Street, No. 3306
17-09-410-014-1227	300 N. State Street, No. 3307
17-09-410-014-1228	300 N. State Street, No. 3308
17-09-410-014-1229	300 N. State Street, No. 3309
17-09-410-014-1230	300 N. State Street, No. 3310
17-09-410-014-1231	300 N. State Street, No. 3311

Permanent Index Number (PIN)	Address
17-09-410-014-1232	300 N. State Street, No. 3312
17-09-410-014-1233	300 N. State Street, No. 3405
17-09-410-014-1234	300 N. State Street, No. 3406
17-09-410-014-1235	300 N. State Street, No. 3407
17-09-410-014-1236	300 N. State Street, No. 3408
17-09-410-014-1237	300 N. State Street, No. 3409
17-09-410-014-1238	300 N. State Street, No. 3410
17-09-410-014-1239	300 N. State Street, No. 3411
17-09-410-014-1240	300 N. State Street, No. 3412
17-09-410-014-1241	300 N. State Street, No. 3505
17-09-410-014-1242	300 N. State Street, No. 3506
17-09-410-014-1243	300 N. State Street, No. 3507
17-09-410-014-1244	300 N. State Street, No. 3508
17-09-410-014-1245	300 N. State Street, No. 3509
17-09-410-014-1246	300 N. State Street, No. 3510
17-09-410-014-1247	300 N. State Street, No. 3511
17-09-410-014-1248	300 N. State Street, No. 3512
17-09-410-014-1249	300 N. State Street, No. 3605
17-09-410-014-1250	300 N. State Street, No. 3606
17-09-410-014-1251	300 N. State Street, No. 3607
17-09-410-014-1252	300 N. State Street, No. 3608
17-09-410-014-1253	300 N. State Street, No. 3609
17-09-410-014-1254	300 N. State Street, No. 3610
17-09-410-014-1255	300 N. State Street, No. 3611

Permanent Index Number (PIN)	Address
17-09-410-014-1256	300 N. State Street, No. 3612
17-09-410-014-1257	300 N. State Street, No. 3705
17-09-410-014-1258	300 N. State Street, No. 3706
17-09-410-014-1259	300 N. State Street, No. 3707
17-09-410-014-1260	300 N. State Street, No. 3708
17-09-410-014-1261	300 N. State Street, No. 3709
17-09-410-014-1262	300 N. State Street, No. 3710
17-09-410-014-1263	300 N. State Street, No. 3711
17-09-410-014-1264	300 N. State Street, No. 3712
17-09-410-014-1265	300 N. State Street, No. 3805
17-09-410-014-1266	300 N. State Street, No. 3806
17-09-410-014-1267	300 N. State Street, No. 3807
17-09-410-014-1268	300 N. State Street, No. 3808
17-09-410-014-1269	300 N. State Street, No. 3809
17-09-410-014-1270	300 N. State Street, No. 3810
17-09-410-014-1271	300 N. State Street, No. 3811
17-09-410-014-1272	300 N. State Street, No. 3812
17-09-410-014-1273	300 N. State Street, No. 3905
17-09-410-014-1274	300 N. State Street, No. 3906
17-09-410-014-1275	300 N. State Street, No. 3907
17-09-410-014-1276	300 N. State Street, No. 3908
17-09-410-014-1277	300 N. State Street, No. 3909
17-09-410-014-1278	300 N. State Street, No. 3910
17-09-410-014-1279	300 N. State Street, No. 3911

Permanent Index Number (PIN)	Address
17-09-410-014-1280	300 N. State Street, No. 3912
17-09-410-014-1281	300 N. State Street, No. 4005
17-09-410-014-1282	300 N. State Street, No. 4006
17-09-410-014-1283	300 N. State Street, No. 4007
17-09-410-014-1284	300 N. State Street, No. 4008
17-09-410-014-1285	300 N. State Street, No. 4009
17-09-410-014-1286	300 N. State Street, No. 4010
17-09-410-014-1287	300 N. State Street, No. 4011
17-09-410-014-1288	300 N. State Street, No. 4012
17-09-410-014-1289	300 N. State Street, No. 4105
17-09-410-014-1290	300 N. State Street, No. 4106
17-09-410-014-1291	300 N. State Street, No. 4107
17-09-410-014-1292	300 N. State Street, No. 4108
17-09-410-014-1293	300 N. State Street, No. 4109
17-09-410-014-1294	300 N. State Street, No. 4110
17-09-410-014-1295	300 N. State Street, No. 4111
17-09-410-014-1296	300 N. State Street, No. 4112
17-09-410-014-1297	300 N. State Street, No. 4205
17-09-410-014-1298	300 N. State Street, No. 4206
17-09-410-014-1299	300 N. State Street, No. 4207
17-09-410-014-1300	300 N. State Street, No. 4208
17-09-410-014-1301	300 N. State Street, No. 4209
17-09-410-014-1302	300 N. State Street, No. 4210
17-09-410-014-1303	300 N. State Street, No. 4211

Permanent Index Number (PIN)	Address
17-09-410-014-1304	300 N. State Street, No. 4212
17-09-410-014-1305	300 N. State Street, No. 4305
17-09-410-014-1306	300 N. State Street, No. 4306
17-09-410-014-1307	300 N. State Street, No. 4307
17-09-410-014-1308	300 N. State Street, No. 4308
17-09-410-014-1309	300 N. State Street, No. 4309
17-09-410-014-1310	300 N. State Street, No. 4310
17-09-410-014-1311	300 N. State Street, No. 4311
17-09-410-014-1312	300 N. State Street, No. 4312
17-09-410-014-1313	300 N. State Street, No. 4405
17-09-410-014-1314	300 N. State Street, No. 4406
17-09-410-014-1315	300 N. State Street, No. 4407
17-09-410-014-1316	300 N. State Street, No. 4408
17-09-410-014-1317	300 N. State Street, No. 4409
17-09-410-014-1318	300 N. State Street, No. 4410
17-09-410-014-1319	300 N. State Street, No. 4411
17-09-410-014-1320	300 N. State Street, No. 4412
17-09-410-014-1321	300 N. State Street, No. 4505
17-09-410-014-1322	300 N. State Street, No. 4506
17-09-410-014-1323	300 N. State Street, No. 4507
17-09-410-014-1324	300 N. State Street, No. 4508
17-09-410-014-1325	300 N. State Street, No. 4509
17-09-410-014-1326	300 N. State Street, No. 4510
17-09-410-014-1327	300 N. State Street, No. 4511

Permanent Index Number (PIN)	Address
17-09-410-014-1328	300 N. State Street, No. 4512
17-09-410-014-1329	300 N. State Street, No. 4605
17-09-410-014-1330	300 N. State Street, No. 4606
17-09-410-014-1331	300 N. State Street, No. 4607
17-09-410-014-1332	300 N. State Street, No. 4608
17-09-410-014-1333	300 N. State Street, No. 4609
17-09-410-014-1334	300 N. State Street, No. 4610
17-09-410-014-1335	300 N. State Street, No. 4611
17-09-410-014-1336	300 N. State Street, No. 4612
17-09-410-014-1337	300 N. State Street, No. 4705
17-09-410-014-1338	300 N. State Street, No. 4706
17-09-410-014-1339	300 N. State Street, No. 4707
17-09-410-014-1340	300 N. State Street, No. 4708
17-09-410-014-1341	300 N. State Street, No. 4709
17-09-410-014-1342	300 N. State Street, No. 4710
17-09-410-014-1343	300 N. State Street, No. 4711
17-09-410-014-1344	300 N. State Street, No. 4712
17-09-410-014-1345	300 N. State Street, No. 4805
17-09-410-014-1346	300 N. State Street, No. 4806
17-09-410-014-1347	300 N. State Street, No. 4807
17-09-410-014-1348	300 N. State Street, No. 4808
17-09-410-014-1349	300 N. State Street, No. 4809
17-09-410-014-1350	300 N. State Street, No. 4810
17-09-410-014-1351	300 N. State Street, No. 4811

Permanent Index Number (PIN)	Address
17-09-410-014-1352	300 N. State Street, No. 4812
17-09-410-014-1353	300 N. State Street, No. 4905
17-09-410-014-1354	300 N. State Street, No. 4906
17-09-410-014-1355	300 N. State Street, No. 4907
17-09-410-014-1356	300 N. State Street, No. 4908
17-09-410-014-1357	300 N. State Street, No. 4909
17-09-410-014-1358	300 N. State Street, No. 4910
17-09-410-014-1359	300 N. State Street, No. 4911
17-09-410-014-1360	300 N. State Street, No. 4912
17-09-410-014-1361	300 N. State Street, No. 5005
17-09-410-014-1362	300 N. State Street, No. 5006
17-09-410-014-1363	300 N. State Street, No. 5007
17-09-410-014-1364	300 N. State Street, No. 5008
17-09-410-014-1365	300 N. State Street, No. 5009
17-09-410-014-1366	300 N. State Street, No. 5010
17-09-410-014-1367	300 N. State Street, No. 5011
17-09-410-014-1368	300 N. State Street, No. 5012
17-09-410-014-1369	300 N. State Street, No. 5105
17-09-410-014-1370	300 N. State Street, No. 5106
17-09-410-014-1371	300 N. State Street, No. 5107
17-09-410-014-1372	300 N. State Street, No. 5108
17-09-410-014-1373	300 N. State Street, No. 5109
17-09-410-014-1374	300 N. State Street, No. 5110
17-09-410-014-1375	300 N. State Street, No. 5111

Permanent Index Number (PIN)	Address
17-09-410-014-1376	300 N. State Street, No. 5112
17-09-410-014-1377	300 N. State Street, No. 5205
17-09-410-014-1378	300 N. State Street, No. 5206
17-09-410-014-1379	300 N. State Street, No. 5207
17-09-410-014-1380	300 N. State Street, No. 5208
17-09-410-014-1381	300 N. State Street, No. 5209
17-09-410-014-1382	300 N. State Street, No. 5210
17-09-410-014-1383	300 N. State Street, No. 5211
17-09-410-014-1384	300 N. State Street, No. 5212
17-09-410-014-1385	300 N. State Street, No. 5301
17-09-410-014-1386	300 N. State Street, No. 5302
17-09-410-014-1387	300 N. State Street, No. 5303
17-09-410-014-1388	300 N. State Street, No. 5304
17-09-410-014-1389	300 N. State Street, No. 5401
17-09-410-014-1390	300 N. State Street, No. 5402
17-09-410-014-1391	300 N. State Street, No. 5403
17-09-410-014-1392	300 N. State Street, No. 5404
17-09-410-014-1393	300 N. State Street, No. 5501
17-09-410-014-1394	300 N. State Street, No. 5502
17-09-410-014-1395	300 N. State Street, No. 5503
17-09-410-014-1396	300 N. State Street, No. 5504
17-09-410-014-1397	300 N. State Street, No. 5601
17-09-410-014-1398	300 N. State Street, No. 5602
17-09-410-014-1399	300 N. State Street, No. 5603

Permanent Index Number (PIN)	Address
17-09-410-014-1400	300 N. State Street, No. 5604
17-09-410-014-1401	300 N. State Street, No. 5701
17-09-410-014-1402	300 N. State Street, No. 5702
17-09-410-014-1403	300 N. State Street, No. 5703
17-09-410-014-1404	300 N. State Street, No. 5704
17-09-410-014-1405	300 N. State Street, No. 5801
17-09-410-014-1406	300 N. State Street, No. 5802
17-09-410-014-1407	300 N. State Street, No. 5803
17-09-410-014-1408	300 N. State Street, No. 5804
17-09-410-014-1409	300 N. State Street, No. 5901
17-09-410-014-1410	300 N. State Street, No. 5902
17-09-410-014-1411	300 N. State Street, No. 5903
17-09-410-014-1412	300 N. State Street, No. 5904
17-09-410-014-1413	300 N. State Street, No. 6001
17-09-410-014-1414	300 N. State Street, No. 6002
17-09-410-014-1415	300 N. State Street, No. 6003
17-09-410-014-1416	300 N. State Street, No. 6004
17-09-410-014-1417	300 N. State Street, No. 5305
17-09-410-014-1418	300 N. State Street, No. 5306
17-09-410-014-1419	300 N. State Street, No. 5307
17-09-410-014-1420	300 N. State Street, No. 5308
17-09-410-014-1421	300 N. State Street, No. 5405
17-09-410-014-1422	300 N. State Street, No. 5406
17-09-410-014-1423	300 N. State Street, No. 5407

Permanent Index Number (PIN)	Address
17-09-410-014-1424	300 N. State Street, No. 5408
17-09-410-014-1425	300 N. State Street, No. 5505
17-09-410-014-1426	300 N. State Street, No. 5506
17-09-410-014-1427	300 N. State Street, No. 5507
17-09-410-014-1428	300 N. State Street, No. 5508
17-09-410-014-1429	300 N. State Street, No. 5605
17-09-410-014-1430	300 N. State Street, No. 5606
17-09-410-014-1431	300 N. State Street, No. 5607
17-09-410-014-1432	300 N. State Street, No. 5608
17-09-410-014-1433	300 N. State Street, No. 5705
17-09-410-014-1434	300 N. State Street, No. 5706
17-09-410-014-1435	300 N. State Street, No. 5707
17-09-410-014-1436	300 N. State Street, No. 5708
17-09-410-014-1437	300 N. State Street, No. 5805
17-09-410-014-1438	300 N. State Street, No. 5806
17-09-410-014-1439	300 N. State Street, No. 5807
17-09-410-014-1440	300 N. State Street, No. 5808
17-09-410-014-1441	300 N. State Street, No. 5905
17-09-410-014-1442	300 N. State Street, No. 5906
17-09-410-014-1443	300 N. State Street, No. 5907
17-09-410-014-1444	300 N. State Street, No. 5908
17-09-410-014-1445	300 N. State Street, No. 6005
17-09-410-014-1446	300 N. State Street, No. 6006
17-09-410-014-1447	300 N. State Street, No. 6007

Permanent Index Number (PIN)	Address
17-09-410-014-1448	300 N. State Street, No. 6008
17-09-410-014-1449	300 N. State Street, No. 2124
17-09-410-014-1450	300 N. State Street, No. 2125
17-09-410-014-1451	300 N. State Street, No. 2126
17-09-410-014-1452	300 N. State Street, No. 2127
17-09-410-014-1453	300 N. State Street, No. 2224
17-09-410-014-1454	300 N. State Street, No. 2225
17-09-410-014-1455	300 N. State Street, No. 2226
17-09-410-014-1456	300 N. State Street, No. 2227
17-09-410-014-1457	300 N. State Street, No. 2324
17-09-410-014-1458	300 N. State Street, No. 2325
17-09-410-014-1459	300 N. State Street, No. 2326
17-09-410-014-1460	300 N. State Street, No. 2327
17-09-410-014-1461	300 N. State Street, No. 2424
17-09-410-014-1462	300 N. State Street, No. 2425
17-09-410-014-1463	300 N. State Street, No. 2426
17-09-410-014-1464	300 N. State Street, No. 2427
17-09-410-014-1465	300 N. State Street, No. 2524
17-09-410-014-1466	300 N. State Street, No. 2525
17-09-410-014-1467	300 N. State Street, No. 2526
17-09-410-014-1468	300 N. State Street, No. 2527
17-09-410-014-1469	300 N. State Street, No. 2624
17-09-410-014-1470	300 N. State Street, No. 2625
17-09-410-014-1471	300 N. State Street, No. 2626

Permanent Index Number (PIN)	Address
17-09-410-014-1472	300 N. State Street, No. 2627
17-09-410-014-1473	300 N. State Street, No. 2724
17-09-410-014-1474	300 N. State Street, No. 2725
17-09-410-014-1475	300 N. State Street, No. 2726
17-09-410-014-1476	300 N. State Street, No. 2727
17-09-410-014-1477	300 N. State Street, No. 2824
17-09-410-014-1478	300 N. State Street, No. 2825
17-09-410-014-1479	300 N. State Street, No. 2826
17-09-410-014-1480	300 N. State Street, No. 2827
17-09-410-014-1481	300 N. State Street, No. 2924
17-09-410-014-1482	300 N. State Street, No. 2925
17-09-410-014-1483	300 N. State Street, No. 2926
17-09-410-014-1484	300 N. State Street, No. 2927
17-09-410-014-1485	300 N. State Street, No. 3024
17-09-410-014-1486	300 N. State Street, No. 3025
17-09-410-014-1487	300 N. State Street, No. 3026
17-09-410-014-1488	300 N. State Street, No. 3027
17-09-410-014-1489	300 N. State Street, No. 3124
17-09-410-014-1490	300 N. State Street, No. 3125
17-09-410-014-1491	300 N. State Street, No. 3126
17-09-410-014-1492	300 N. State Street, No. 3127
17-09-410-014-1493	300 N. State Street, No. 3224
17-09-410-014-1494	300 N. State Street, No. 3225
17-09-410-014-1495	300 N. State Street, No. 3226

Permanent Index Number (PIN)	Address
17-09-410-014-1496	300 N. State Street, No. 3227
17-09-410-014-1497	300 N. State Street, No. 3324
17-09-410-014-1498	300 N. State Street, No. 3325
17-09-410-014-1499	300 N. State Street, No. 3326
17-09-410-014-1500	300 N. State Street, No. 3327
17-09-410-014-1501	300 N. State Street, No. 3424
17-09-410-014-1502	300 N. State Street, No. 3425
17-09-410-014-1503	300 N. State Street, No. 3426
17-09-410-014-1504	300 N. State Street, No. 3427
17-09-410-014-1505	300 N. State Street, No. 3524
17-09-410-014-1506	300 N. State Street, No. 3525
17-09-410-014-1507	300 N. State Street, No. 3526
17-09-410-014-1508	300 N. State Street, No. 3527
17-09-410-014-1509	300 N. State Street, No. 3624
17-09-410-014-1510	300 N. State Street, No. 3625
17-09-410-014-1511	300 N. State Street, No. 3626
17-09-410-014-1512	300 N. State Street, No. 3627
17-09-410-014-1513	300 N. State Street, No. 3724
17-09-410-014-1514	300 N. State Street, No. 3725
17-09-410-014-1515	300 N. State Street, No. 3726
17-09-410-014-1516	300 N. State Street, No. 3727
17-09-410-014-1517	300 N. State Street, No. 3824
17-09-410-014-1518	300 N. State Street, No. 3825
17-09-410-014-1519	300 N. State Street, No. 3826

Permanent Index Number (PIN)	Address
17-09-410-014-1520	300 N. State Street, No. 3827
17-09-410-014-1521	300 N. State Street, No. 3924
17-09-410-014-1522	300 N. State Street, No. 3925
17-09-410-014-1523	300 N. State Street, No. 3926
17-09-410-014-1524	300 N. State Street, No. 3927
17-09-410-014-1525	300 N. State Street, No. 4024
17-09-410-014-1526	300 N. State Street, No. 4025
17-09-410-014-1527	300 N. State Street, No. 4026
17-09-410-014-1528	300 N. State Street, No. 4027
17-09-410-014-1529	300 N. State Street, No. 4124
17-09-410-014-1530	300 N. State Street, No. 4125
17-09-410-014-1531	300 N. State Street, No. 4126
17-09-410-014-1532	300 N. State Street, No. 4127
17-09-410-014-1533	300 N. State Street, No. 4224
17-09-410-014-1534	300 N. State Street, No. 4225
17-09-410-014-1535	300 N. State Street, No. 4226
17-09-410-014-1536	300 N. State Street, No. 4227
17-09-410-014-1537	300 N. State Street, No. 4324
17-09-410-014-1538	300 N. State Street, No. 4325
17-09-410-014-1539	300 N. State Street, No. 4326
17-09-410-014-1540	300 N. State Street, No. 4327
17-09-410-014-1541	300 N. State Street, No. 4424
17-09-410-014-1542	300 N. State Street, No. 4425
17-09-410-014-1543	300 N. State Street, No. 4426

Permanent Index Number (PIN)	Address
17-09-410-014-1544	300 N. State Street, No. 4427
17-09-410-014-1545	300 N. State Street, No. 4524
17-09-410-014-1546	300 N. State Street, No. 4525
17-09-410-014-1547	300 N. State Street, No. 4526
17-09-410-014-1548	300 N. State Street, No. 4527
17-09-410-014-1549	300 N. State Street, No. 4624
17-09-410-014-1550	300 N. State Street, No. 4625
17-09-410-014-1551	300 N. State Street, No. 4626
17-09-410-014-1552	300 N. State Street, No. 4627
17-09-410-014-1553	300 N. State Street, No. 4724
17-09-410-014-1554	300 N. State Street, No. 4725
17-09-410-014-1555	300 N. State Street, No. 4726
17-09-410-014-1556	300 N. State Street, No. 4727
17-09-410-014-1557	300 N. State Street, No. 4824
17-09-410-014-1558	300 N. State Street, No. 4825
17-09-410-014-1559	300 N. State Street, No. 4826
17-09-410-014-1560	300 N. State Street, No. 4827
17-09-410-014-1561	300 N. State Street, No. 4924
17-09-410-014-1562	300 N. State Street, No. 4925
17-09-410-014-1563	300 N. State Street, No. 4926
17-09-410-014-1564	300 N. State Street, No. 4927
17-09-410-014-1565	300 N. State Street, No. 5024
17-09-410-014-1566	300 N. State Street, No. 5025
17-09-410-014-1567	300 N. State Street, No. 5026

Permanent Index Number (PIN)	Address
17-09-410-014-1568	300 N. State Street, No. 5027
17-09-410-014-1569	300 N. State Street, No. 5124
17-09-410-014-1570	300 N. State Street, No. 5125
17-09-410-014-1571	300 N. State Street, No. 5126
17-09-410-014-1572	300 N. State Street, No. 5127
17-09-410-014-1573	300 N. State Street, No. 5224
17-09-410-014-1574	300 N. State Street, No. 5225
17-09-410-014-1575	300 N. State Street, No. 5226
17-09-410-014-1576	300 N. State Street, No. 5227
17-09-410-014-1577	300 N. State Street, No. 2128
17-09-410-014-1578	300 N. State Street, No. 2129
17-09-410-014-1579	300 N. State Street, No. 2130
17-09-410-014-1580	300 N. State Street, No. 2131
17-09-410-014-1581	300 N. State Street, No. 2132
17-09-410-014-1582	300 N. State Street, No. 2133
17-09-410-014-1583	300 N. State Street, No. 2134
17-09-410-014-1584	300 N. State Street, No. 2135
17-09-410-014-1585	300 N. State Street, No. 2228
17-09-410-014-1586	300 N. State Street, No. 2229
17-09-410-014-1587	300 N. State Street, No. 2230
17-09-410-014-1588	300 N. State Street, No. 2231
17-09-410-014-1589	300 N. State Street, No. 2232
17-09-410-014-1590	300 N. State Street, No. 2233
17-09-410-014-1591	300 N. State Street, No. 2234

Permanent Index Number (PIN)	Address
17-09-410-014-1592	300 N. State Street, No. 2235
17-09-410-014-1593	300 N. State Street, No. 2328
17-09-410-014-1594	300 N. State Street, No. 2329
17-09-410-014-1595	300 N. State Street, No. 2330
17-09-410-014-1596	300 N. State Street, No. 2331
17-09-410-014-1597	300 N. State Street, No. 2332
17-09-410-014-1598	300 N. State Street, No. 2333
17-09-410-014-1599	300 N. State Street, No. 2334
17-09-410-014-1600	300 N. State Street, No. 2335
17-09-410-014-1601	300 N. State Street, No. 2428
17-09-410-014-1602	300 N. State Street, No. 2429
17-09-410-014-1603	300 N. State Street, No. 2430
17-09-410-014-1604	300 N. State Street, No. 2431
17-09-410-014-1605	300 N. State Street, No. 2432
17-09-410-014-1606	300 N. State Street, No. 2433
17-09-410-014-1607	300 N. State Street, No. 2434
17-09-410-014-1608	300 N. State Street, No. 2435
17-09-410-014-1609	300 N. State Street, No. 2528
17-09-410-014-1610	300 N. State Street, No. 2529
17-09-410-014-1611	300 N. State Street, No. 2530
17-09-410-014-1612	300 N. State Street, No. 2531
17-09-410-014-1613	300 N. State Street, No. 2532
17-09-410-014-1614	300 N. State Street, No. 2533
17-09-410-014-1615	300 N. State Street, No. 2534

Permanent Index Number (PIN)	Address
17-09-410-014-1616	300 N. State Street, No. 2535
17-09-410-014-1617	300 N. State Street, No. 2628
17-09-410-014-1618	300 N. State Street, No. 2629
17-09-410-014-1619	300 N. State Street, No. 2630
17-09-410-014-1620	300 N. State Street, No. 2631
17-09-410-014-1621	300 N. State Street, No. 2632
17-09-410-014-1622	300 N. State Street, No. 2633
17-09-410-014-1623	300 N. State Street, No. 2634
17-09-410-014-1624	300 N. State Street, No. 2635
17-09-410-014-1625	300 N. State Street, No. 2728
17-09-410-014-1626	300 N. State Street, No. 2729
17-09-410-014-1627	300 N. State Street, No. 2730
17-09-410-014-1628	300 N. State Street, No. 2731
17-09-410-014-1629	300 N. State Street, No. 2732
17-09-410-014-1630	300 N. State Street, No. 2733
17-09-410-014-1631	300 N. State Street, No. 2734
17-09-410-014-1632	300 N. State Street, No. 2735
17-09-410-014-1633	300 N. State Street, No. 2828
17-09-410-014-1634	300 N. State Street, No. 2829
17-09-410-014-1635	300 N. State Street, No. 2830
17-09-410-014-1636	300 N. State Street, No. 2831
17-09-410-014-1637	300 N. State Street, No. 2832
17-09-410-014-1638	300 N. State Street, No. 2833
17-09-410-014-1639	300 N. State Street, No. 2834

Permanent Index Number (PIN)	Address
17-09-410-014-1640	300 N. State Street, No. 2835
17-09-410-014-1641	300 N. State Street, No. 2928
17-09-410-014-1642	300 N. State Street, No. 2929
17-09-410-014-1643	300 N. State Street, No. 2930
17-09-410-014-1644	300 N. State Street, No. 2931
17-09-410-014-1645	300 N. State Street, No. 2932
17-09-410-014-1646	300 N. State Street, No. 2933
17-09-410-014-1647	300 N. State Street, No. 2934
17-09-410-014-1648	300 N. State Street, No. 2935
17-09-410-014-1649	300 N. State Street, No. 3028
17-09-410-014-1650	300 N. State Street, No. 3029
17-09-410-014-1651	300 N. State Street, No. 3030
17-09-410-014-1652	300 N. State Street, No. 3031
17-09-410-014-1653	300 N. State Street, No. 3032
17-09-410-014-1654	300 N. State Street, No. 3033
17-09-410-014-1655	300 N. State Street, No. 3034
17-09-410-014-1656	300 N. State Street, No. 3035
17-09-410-014-1657	300 N. State Street, No. 3128
17-09-410-014-1658	300 N. State Street, No. 3129
17-09-410-014-1659	300 N. State Street, No. 3130
17-09-410-014-1660	300 N. State Street, No. 3131
17-09-410-014-1661	300 N. State Street, No. 3132
17-09-410-014-1662	300 N. State Street, No. 3133
17-09-410-014-1663	300 N. State Street, No. 3134

Permanent Index Number (PIN)	Address
17-09-410-014-1664	300 N. State Street, No. 3135
17-09-410-014-1665	300 N. State Street, No. 3228
17-09-410-014-1666	300 N. State Street, No. 3229
17-09-410-014-1667	300 N. State Street, No. 3230
17-09-410-014-1668	300 N. State Street, No. 3231
17-09-410-014-1669	300 N. State Street, No. 3232
17-09-410-014-1670	300 N. State Street, No. 3233
17-09-410-014-1671	300 N. State Street, No. 3234
17-09-410-014-1672	300 N. State Street, No. 3235
17-09-410-014-1673	300 N. State Street, No. 3328
17-09-410-014-1674	300 N. State Street, No. 3329
17-09-410-014-1675	300 N. State Street, No. 3330
17-09-410-014-1676	300 N. State Street, No. 3331
17-09-410-014-1677	300 N. State Street, No. 3332
17-09-410-014-1678	300 N. State Street, No. 3333
17-09-410-014-1679	300 N. State Street, No. 3334
17-09-410-014-1680	300 N. State Street, No. 3335
17-09-410-014-1681	300 N. State Street, No. 3428
17-09-410-014-1682	300 N. State Street, No. 3429
17-09-410-014-1683	300 N. State Street, No. 3430
17-09-410-014-1684	300 N. State Street, No. 3431
17-09-410-014-1685	300 N. State Street, No. 3432
17-09-410-014-1686	300 N. State Street, No. 3433
17-09-410-014-1687	300 N. State Street, No. 3434

Permanent Index Number (PIN)	Address
17-09-410-014-1688	300 N. State Street, No. 3435
17-09-410-014-1689	300 N. State Street, No. 3528
17-09-410-014-1690	300 N. State Street, No. 3529
17-09-410-014-1691	300 N. State Street, No. 3530
17-09-410-014-1692	300 N. State Street, No. 3531
17-09-410-014-1693	300 N. State Street, No. 3532
17-09-410-014-1694	300 N. State Street, No. 3533
17-09-410-014-1695	300 N. State Street, No. 3534
17-09-410-014-1696	300 N. State Street, No. 3535
17-09-410-014-1697	300 N. State Street, No. 3628
17-09-410-014-1698	300 N. State Street, No. 3629
17-09-410-014-1699	300 N. State Street, No. 3630
17-09-410-014-1700	300 N. State Street, No. 3631
17-09-410-014-1701	300 N. State Street, No. 3632
17-09-410-014-1702	300 N. State Street, No. 3633
17-09-410-014-1703	300 N. State Street, No. 3634
17-09-410-014-1704	300 N. State Street, No. 3635
17-09-410-014-1705	300 N. State Street, No. 3728
17-09-410-014-1706	300 N. State Street, No. 3729
17-09-410-014-1707	300 N. State Street, No. 3730
17-09-410-014-1708	300 N. State Street, No. 3731
17-09-410-014-1709	300 N. State Street, No. 3732
17-09-410-014-1710	300 N. State Street, No. 3733
17-09-410-014-1711	300 N. State Street, No. 3734

Permanent Index Number (PIN)	Address
17-09-410-014-1712	300 N. State Street, No. 3735
17-09-410-014-1713	300 N. State Street, No. 3828
17-09-410-014-1714	300 N. State Street, No. 3829
17-09-410-014-1715	300 N. State Street, No. 3830
17-09-410-014-1716	300 N. State Street, No. 3831
17-09-410-014-1717	300 N. State Street, No. 3832
17-09-410-014-1718	300 N. State Street, No. 3833
17-09-410-014-1719	300 N. State Street, No. 3834
17-09-410-014-1720	300 N. State Street, No. 3835
17-09-410-014-1721	300 N. State Street, No. 3928
17-09-410-014-1722	300 N. State Street, No. 3929
17-09-410-014-1723	300 N. State Street, No. 3930
17-09-410-014-1724	300 N. State Street, No. 3931
17-09-410-014-1725	300 N. State Street, No. 3932
17-09-410-014-1726	300 N. State Street, No. 3933
17-09-410-014-1727	300 N. State Street, No. 3934
17-09-410-014-1728	300 N. State Street, No. 3935
17-09-410-014-1729	300 N. State Street, No. 4028
17-09-410-014-1730	300 N. State Street, No. 4029
17-09-410-014-1731	300 N. State Street, No. 4030
17-09-410-014-1732	300 N. State Street, No. 4031
17-09-410-014-1733	300 N. State Street, No. 4032
17-09-410-014-1734	300 N. State Street, No. 4033
17-09-410-014-1735	300 N. State Street, No. 4034

Permanent Index Number (PIN)	Address
17-09-410-014-1736	300 N. State Street, No. 4035
17-09-410-014-1737	300 N. State Street, No. 4128
17-09-410-014-1738	300 N. State Street, No. 4129
17-09-410-014-1739	300 N. State Street, No. 4130
17-09-410-014-1740	300 N. State Street, No. 4131
17-09-410-014-1741	300 N. State Street, No. 4132
17-09-410-014-1742	300 N. State Street, No. 4133
17-09-410-014-1743	300 N. State Street, No. 4134
17-09-410-014-1744	300 N. State Street, No. 4135
17-09-410-014-1745	300 N. State Street, No. 4228
17-09-410-014-1746	300 N. State Street, No. 4229
17-09-410-014-1747	300 N. State Street, No. 4230
17-09-410-014-1748	300 N. State Street, No. 4231
17-09-410-014-1749	300 N. State Street, No. 4232
17-09-410-014-1750	300 N. State Street, No. 4233
17-09-410-014-1751	300 N. State Street, No. 4234
17-09-410-014-1752	300 N. State Street, No. 4235
17-09-410-014-1753	300 N. State Street, No. 4328
17-09-410-014-1754	300 N. State Street, No. 4329
17-09-410-014-1755	300 N. State Street, No. 4330
17-09-410-014-1756	300 N. State Street, No. 4331
17-09-410-014-1757	300 N. State Street, No. 4332
17-09-410-014-1758	300 N. State Street, No. 4333
17-09-410-014-1759	300 N. State Street, No. 4334

Permanent Index Number (PIN)	Address
17-09-410-014-1760	300 N. State Street, No. 4335
17-09-410-014-1761	300 N. State Street, No. 4428
17-09-410-014-1762	300 N. State Street, No. 4429
17-09-410-014-1763	300 N. State Street, No. 4430
17-09-410-014-1764	300 N. State Street, No. 4431
17-09-410-014-1765	300 N. State Street, No. 4432
17-09-410-014-1766	300 N. State Street, No. 4433
17-09-410-014-1767	300 N. State Street, No. 4434
17-09-410-014-1768	300 N. State Street, No. 4435
17-09-410-014-1769	300 N. State Street, No. 4528
17-09-410-014-1770	300 N. State Street, No. 4529
17-09-410-014-1771	300 N. State Street, No. 4530
17-09-410-014-1772	300 N. State Street, No. 4531
17-09-410-014-1773	300 N. State Street, No. 4532
17-09-410-014-1774	300 N. State Street, No. 4533
17-09-410-014-1775	300 N. State Street, No. 4534
17-09-410-014-1776	300 N. State Street, No. 4535
17-09-410-014-1777	300 N. State Street, No. 4628
17-09-410-014-1778	300 N. State Street, No. 4629
17-09-410-014-1779	300 N. State Street, No. 4630
17-09-410-014-1780	300 N. State Street, No. 4631
17-09-410-014-1781	300 N. State Street, No. 4632
17-09-410-014-1782	300 N. State Street, No. 4633
17-09-410-014-1783	300 N. State Street, No. 4634

Permanent Index Number (PIN)	Address
17-09-410-014-1784	300 N. State Street, No. 4635
17-09-410-014-1785	300 N. State Street, No. 4728
17-09-410-014-1786	300 N. State Street, No. 4729
17-09-410-014-1787	300 N. State Street, No. 4730
17-09-410-014-1788	300 N. State Street, No. 4731
17-09-410-014-1789	300 N. State Street, No. 4732
17-09-410-014-1790	300 N. State Street, No. 4733
17-09-410-014-1791	300 N. State Street, No. 4734
17-09-410-014-1792	300 N. State Street, No. 4735
17-09-410-014-1793	300 N. State Street, No. 4828
17-09-410-014-1794	300 N. State Street, No. 4829
17-09-410-014-1795	300 N. State Street, No. 4830
17-09-410-014-1796	300 N. State Street, No. 4831
17-09-410-014-1797	300 N. State Street, No. 4832
17-09-410-014-1798	300 N. State Street, No. 4833
17-09-410-014-1799	300 N. State Street, No. 4834
17-09-410-014-1800	300 N. State Street, No. 4835
17-09-410-014-1801	300 N. State Street, No. 4928
17-09-410-014-1802	300 N. State Street, No. 4929
17-09-410-014-1803	300 N. State Street, No. 4930
17-09-410-014-1804	300 N. State Street, No. 4931
17-09-410-014-1805	300 N. State Street, No. 4932
17-09-410-014-1806	300 N. State Street, No. 4933
17-09-410-014-1807	300 N. State Street, No. 4934

Permanent Index Number (PIN)	Address
17-09-410-014-1808	300 N. State Street, No. 4935
17-09-410-014-1809	300 N. State Street, No. 5028
17-09-410-014-1810	300 N. State Street, No. 5029
17-09-410-014-1811	300 N. State Street, No. 5030
17-09-410-014-1812	300 N. State Street, No. 5031
17-09-410-014-1813	300 N. State Street, No. 5032
17-09-410-014-1814	300 N. State Street, No. 5033
17-09-410-014-1815	300 N. State Street, No. 5034
17-09-410-014-1816	300 N. State Street, No. 5035
17-09-410-014-1817	300 N. State Street, No. 5128
17-09-410-014-1818	300 N. State Street, No. 5129
17-09-410-014-1819	300 N. State Street, No. 5130
17-09-410-014-1820	300 N. State Street, No. 5131
17-09-410-014-1821	300 N. State Street, No. 5132
17-09-410-014-1822	300 N. State Street, No. 5133
17-09-410-014-1823	300 N. State Street, No. 5134
17-09-410-014-1824	300 N. State Street, No. 5135
17-09-410-014-1825	300 N. State Street, No. 5228
17-09-410-014-1826	300 N. State Street, No. 5229
17-09-410-014-1827	300 N. State Street, No. 5230
17-09-410-014-1828	300 N. State Street, No. 5231
17-09-410-014-1829	300 N. State Street, No. 5232
17-09-410-014-1830	300 N. State Street, No. 5233
17-09-410-014-1831	300 N. State Street, No. 5234

Permanent Index Number (PIN)	Address
17-09-410-014-1832	300 N. State Street, No. 5235
17-09-410-014-1833	300 N. State Street, No. 5316
17-09-410-014-1834	300 N. State Street, No. 5317
17-09-410-014-1835	300 N. State Street, No. 5318
17-09-410-014-1836	300 N. State Street, No. 5319
17-09-410-014-1837	300 N. State Street, No. 5416
17-09-410-014-1838	300 N. State Street, No. 5417
17-09-410-014-1839	300 N. State Street, No. 5418
17-09-410-014-1840	300 N. State Street, No. 5419
17-09-410-014-1841	300 N. State Street, No. 5516
17-09-410-014-1842	300 N. State Street, No. 5517
17-09-410-014-1843	300 N. State Street, No. 5518
17-09-410-014-1844	300 N. State Street, No. 5519
17-09-410-014-1845	300 N. State Street, No. 5616
17-09-410-014-1846	300 N. State Street, No. 5617
17-09-410-014-1847	300 N. State Street, No. 5618
17-09-410-014-1848	300 N. State Street, No. 5619
17-09-410-014-1849	300 N. State Street, No. 5716
17-09-410-014-1850	300 N. State Street, No. 5717
17-09-410-014-1851	300 N. State Street, No. 5718
17-09-410-014-1852	300 N. State Street, No. 5719
17-09-410-014-1853	300 N. State Street, No. 5816
17-09-410-014-1854	300 N. State Street, No. 5817
17-09-410-014-1855	300 N. State Street, No. 5818

Permanent Index Number (PIN)	Address
17-09-410-014-1856	300 N. State Street, No. 5819
17-09-410-014-1857	300 N. State Street, No. 5916
17-09-410-014-1858	300 N. State Street, No. 5917
17-09-410-014-1859	300 N. State Street, No. 5918
17-09-410-014-1860	300 N. State Street, No. 5919
17-09-410-014-1861	300 N. State Street, No. 6016
17-09-410-014-1862	300 N. State Street, No. 6017
17-09-410-014-1863	300 N. State Street, No. 6018
17-09-410-014-1864	300 N. State Street, No. 6019
17-09-410-014-1865	300 N. State Street, No. 5320
17-09-410-014-1866	300 N. State Street, No. 5321
17-09-410-014-1867	300 N. State Street, No. 5322
17-09-410-014-1868	300 N. State Street, No. 5323
17-09-410-014-1869	300 N. State Street, No. 5420
17-09-410-014-1870	300 N. State Street, No. 5421
17-09-410-014-1871	300 N. State Street, No. 5422
17-09-410-014-1872	300 N. State Street, No. 5423
17-09-410-014-1873	300 N. State Street, No. 5520
17-09-410-014-1874	300 N. State Street, No. 5521
17-09-410-014-1875	300 N. State Street, No. 5522
17-09-410-014-1876	300 N. State Street, No. 5523
17-09-410-014-1877	300 N. State Street, No. 5620
17-09-410-014-1878	300 N. State Street, No. 5621
17-09-410-014-1879	300 N. State Street, No. 5622

Permanent Index Number (PIN)	Address
17-09-410-014-1880	300 N. State Street, No. 5623
17-09-410-014-1881	300 N. State Street, No. 5720
17-09-410-014-1882	300 N. State Street, No. 5721
17-09-410-014-1883	300 N. State Street, No. 5722
17-09-410-014-1884	300 N. State Street, No. 5723
17-09-410-014-1885	300 N. State Street, No. 5820
17-09-410-014-1886	300 N. State Street, No. 5821
17-09-410-014-1887	300 N. State Street, No. 5822
17-09-410-014-1888	300 N. State Street, No. 5823
17-09-410-014-1889	300 N. State Street, No. 5920
17-09-410-014-1890	300 N. State Street, No. 5921
17-09-410-014-1891	300 N. State Street, No. 5922
17-09-410-014-1892	300 N. State Street, No. 5923
17-09-410-014-1893	300 N. State Street, No. 6020
17-09-410-014-1894	300 N. State Street, No. 6021
17-09-410-014-1895	300 N. State Street, No. 6022
17-09-410-014-1896	300 N. State Street, No. 6023

ISSUANCE OF PERMITS FOR SIGNS/SIGNBOARDS.

The Committee on Zoning, Landmarks and Building Standards submitted the following report:

CHICAGO, February 10, 2016.

To the President and Members of the City Council:

Presenting a report for your Committee on Zoning, Landmarks and Building Standards which held a meeting on February 9, 2016, the following items were passed by a majority of the members present:

Page 1 contains four Mayoral appointments as members of the Electrical Commission, one appointment as a member of the Zoning Board of Appeals and also the designation of a chairman to Zoning Board of Appeals.

Page 1 also contains one text amendment regarding venues for private events.

Pages 1 through 4 contain various map amendments regarding land use.

Page 4 contains numerous signs over 100 feet in diameter and 24 feet above grade, one off-premises sign and one landmark designation.

I hereby move for passage of the proposed orders transmitted herewith.

Respectfully submitted,

(Signed) DANIEL S. SOLIS,
Chairman.

On motion of Alderman Solis, the said proposed orders transmitted with the foregoing committee report were *Passed* by yeas and nays as follows:

Yeas -- Aldermen Moreno, Hopkins, Dowell, Burns, Hairston, Sawyer, Mitchell, Harris, Beale, Sadlowski Garza, Thompson, Cárdenas, Quinn, Burke, Lopez, Foulkes, D. Moore, Curtis, O'Shea, Cochran, Brookins, Muñoz, Zalewski, Scott, Solis, Burnett, Ervin, Taliaferro, Reboyras, Santiago, Waguespack, Mell, Ramirez-Rosa, Villegas, Mitts, Sposato, Laurino, O'Connor, Napolitano, Reilly, Smith, Tunney, Arena, Cappleman, Pawar, Osterman, J. Moore, Silverstein -- 48.

Nays -- None.

Alderman Beale moved to reconsider the foregoing vote. The motion was lost.

The following are said orders as passed (the italic heading in each case not being a part of the ordinance):

6400 W. Belmont Ave.

[Or2016-14]

Ordered, That the Commissioner of Buildings is hereby directed to issue one sign permit to PGL Signs, 461 North Mount Prospect, Des Plaines, Illinois 60016, for the erection of one freestanding sign over 24 feet in height and/or over 100 square feet (in area of one face) at 6400 West Belmont Avenue, Chicago, Illinois 60634:

Dimensions: length, 8 feet; height, 18 feet
Height Above Grade/Roof to Top of Sign: 2 feet, 3 inches
Total Square Foot Area: 144 square feet
Elevation: southeast.

Such sign shall comply with all applicable provisions of Title 17 of the Chicago Zoning Ordinance and all other applicable provisions of the Municipal Code of the City of Chicago governing the construction and maintenance of outdoor signs, signboards and structures.

1515 N. Halsted St.
(North Elevation)

[Or2016-26]

Ordered, That the Commissioner of Buildings is hereby directed to issue a sign permit to Olympic Signs, Inc., 1130 North Garfield, Lombard, Illinois 60148, for the erection of a sign/signboard over 24 feet in height and/or over 100 square feet (in area of one face) at Saks Fifth Avenue -- Off 5th, 1515 North Halsted Street, Chicago, Illinois 60642 (Permit Number 100629553):

Dimensions: length, 16 feet, 3 inches; height, 8 feet
Height Above Grade/Roof to Top of Sign: 28 feet
Total Square Foot Area: 130 square feet
Elevation: north.

Such sign shall comply with all applicable provisions of Title 17 of the Chicago Zoning Ordinance and all other applicable provisions of the Municipal Code of the City of Chicago governing the construction and maintenance of outdoor signs, signboards and structures.

1515 N. Halsted St.
(East Elevation)

[Or2016-25]

Ordered, That the Commissioner of Buildings is hereby directed to issue a sign permit to Olympic Signs, Inc., 1130 North Garfield, Lombard, Illinois 60148, for the erection of a sign/signboard over 24 feet in height and/or over 100 square feet (in area of one face) at Saks Fifth Avenue -- Off 5th, 1515 North Halsted Street, Chicago, Illinois 60642 (Permit Number 100629558):

Dimensions: length, 20 feet, 4 inches; height, 10 feet
Height Above Grade/Roof to Top of Sign: 36 feet
Total Square Foot Area: 203 square feet
Elevation: east.

Such sign shall comply with all applicable provisions of Title 17 of the Chicago Zoning Ordinance and all other applicable provisions of the Municipal Code of the City of Chicago governing the construction and maintenance of outdoor signs, signboards and structures.

1515 N. Halsted St.
(West Elevation)
(Permit No. 100629557)

[Or2016-27]

Ordered, That the Commissioner of Buildings is hereby directed to issue a sign permit to Olympic Signs, Inc., 1130 North Garfield, Lombard, Illinois 60148, for the erection of a sign/signboard over 24 feet in height and/or over 100 square feet (in area of one face) at Saks Fifth Avenue -- Off 5th, 1515 North Halsted Street, Chicago, Illinois 60642 (Permit Number 100629557):

Dimensions: length, 14 feet, 3 inches; height, 7 feet
Height Above Grade/Roof to Top of Sign: 32 feet
Total Square Foot Area: 100 square feet
Elevation: west.

Such sign shall comply with all applicable provisions of Title 17 of the Chicago Zoning Ordinance and all other applicable provisions of the Municipal Code of the City of Chicago governing the construction and maintenance of outdoor signs, signboards and structures.

1515 N. Halsted St.
(West Elevation)
(Permit No. 100629554)

[Or2016-28]

Ordered, That the Commissioner of Buildings is hereby directed to issue a sign permit to Olympic Signs, Inc., 1130 North Garfield, Lombard, Illinois 60148, for the erection of a sign/signboard over 24 feet in height and/or over 100 square feet (in area of one face) at Saks Fifth Avenue -- Off 5th, 1515 North Halsted Street, Chicago, Illinois 60642 (Permit Number 100629554):

Dimensions: length, 16 feet, 3 inches; height, 8 feet
Height Above Grade/Roof to Top of Sign: 28 feet
Total Square Foot Area: 130 square feet
Elevation: west.

Such sign shall comply with all applicable provisions of Title 17 of the Chicago Zoning Ordinance and all other applicable provisions of the Municipal Code of the City of Chicago governing the construction and maintenance of outdoor signs, signboards and structures.

1515 N. Halsted St.
(West Elevation)
(Permit No. 100629555)

[Or2016-29]

Ordered, That the Commissioner of Buildings is hereby directed to issue a sign permit to Olympic Signs, Inc., 1130 North Garfield, Lombard, Illinois 60148, for the erection of a sign/signboard over 24 feet in height and/or over 100 square feet (in area of one face) at Saks Fifth Avenue -- Off 5th, 1515 North Halsted Street, Chicago, Illinois 60642 (Permit Number 100629555):

Dimensions: length, 16 feet, 3 inches; height, 8 feet
Height Above Grade/Roof to Top of Sign: 34 feet
Total Square Foot Area: 130 square feet
Elevation: west.

Such sign shall comply with all applicable provisions of Title 17 of the Chicago Zoning Ordinance and all other applicable provisions of the Municipal Code of the City of Chicago governing the construction and maintenance of outdoor signs, signboards and structures.

1800 S. Halsted St.

[Or2016-23]

Ordered, That the Commissioner of Buildings is hereby authorized and directed to issue a sign permit to All-Right Signs, Inc., 3628 South Union Avenue, Steger, Illinois 60475, for the erection of a sign/signboard over 24 feet in height and/or over 100 square feet (in area of one face) at Byline Bank, 1800 South Halsted Street, Chicago, Illinois 60608:

Dimensions: length, 13 feet, 4 inches; height, 3 feet, 0 inches
Height Above Grade/Roof to Top of Sign: 26 feet, 0 inches

To be legal such sign(s) must comply with all applicable provisions of Title 17 to the Chicago Zoning Ordinance and all other applicable provisions of the Municipal Code of the City of Chicago governing the construction and maintenance of outdoor signs, signboards and structures.

2000 N. Halsted St.

[Or2016-15]

Ordered, That the Commissioner of the Department of Buildings is hereby directed to issue a sign permit to All-Right Sign, Inc., 3628 Union Avenue, Steger, Illinois 60475, for the erection of a sign/signboard over twenty-four (24) feet in height and/or over one hundred (100) square feet (in area of one face) at Byline Bank, 2000 North Halsted Street, Chicago, Illinois 60614. (On-premises/business identification signs must indicate business name and address. Off-premises/advertising signs must indicate that it is for advertising):

Dimensions: 4 feet, 0 inches by 4 feet, 0 inches
Height Above Grade: 27 feet to top.

Such sign shall comply with all provisions of Title 17 of the Chicago Zoning Ordinance and all other applicable provisions of the Municipal Code of the City of Chicago governing the construction and maintenance of outdoor signs, signboards and structures.

1900 -- 1902 S. Lumber St.

[Or2016-105]

Ordered, That the Commissioner of Buildings is hereby directed to issue a sign permit to View Chicago LLC, 430 West Erie Street, Suite 510, Chicago, Illinois 60654, for the erection

of a sign/signboard over 24 feet in height and/or over 100 square feet (in area of one face) at 1900 -- 1902 South Lumber Street:

Dimensions: length, 48 feet; height, 14 feet
Height Above Grade/Roof to Top of Sign: 24 feet
Total Square Foot Area: 672 square feet.

Such sign(s) shall comply with all applicable provisions of Title 17 of the Chicago Zoning Ordinance and all other applicable provisions of the Municipal Code of the City of Chicago governing the construction and maintenance of outdoor signs, signboards and structures.

1702 N. Milwaukee Ave.

[Or2016-19]

Ordered, That the Commissioner of the Department of Buildings is hereby directed to issue a sign permit to Modern Signs, Inc., 1727 West Armitage Court, Addison, Illinois 60101, for the erection of a sign/signboard over twenty-four (24) feet in height and/or over one hundred (100) square feet (in area of one face) at Mattress Firm, 1702 North Milwaukee Avenue, Chicago, Illinois 60647 with the following dimensions, height, and square foot area:

Width, 34 feet; height, 5 feet
Height Above Grade/Roof to Top of Sign: 18 feet
Total Square Foot Area: 170 square feet.

Such sign shall comply with all provisions of Title 17 of the Chicago Zoning Ordinance and all other applicable provisions of the Municipal Code of the City of Chicago governing the construction and maintenance of outdoor signs, signboards and structures.

---

22 W. Monroe St.

[Or2016-22]

Ordered, That the Commissioner of Buildings is hereby directed to issue a sign permit to Olympic Signs, Inc., 1130 North Garfield, Lombard, Illinois 60148, for the erection of a sign/signboard over 24 feet in height and/or over 100 square feet (in area of one face) at Private Bank Theatre/Broadway in Chicago, 22 West Monroe Street, Chicago, Illinois:

Dimensions: length, 31 feet, 8 inches; height, 4 feet, 9 inches
Height Above Grade/Roof to Top of Sign: 18 feet, 9 inches
Total Square Foot Area: 151 square feet.

Such sign(s) shall comply with all applicable provisions of Title 17 of the Chicago Zoning Ordinance and all other applicable provisions of the Municipal Code of the City of Chicago governing the construction and maintenance of outdoor signs, signboards and structures.

---

100 W. Monroe St.

[Or2016-21]

Ordered, That the Commissioner of Buildings is hereby directed to issue a sign permit to Olympic Signs, Inc., 1130 North Garfield, Lombard, Illinois 60148, for the erection of a sign/signboard over 24 feet in height and/or over 100 square feet (in area of one face) at Hyatt Centric, 100 West Monroe Street, Chicago, Illinois 60603:

Dimensions: length, 59 feet, 6 inches; height, 6 feet, 5 inches
Height Above Grade/Roof to Top of Sign: 300 feet
Total Square Foot Area: 382 square feet
Elevation: east.

Such sign shall comply with all applicable provisions of Title 17 of the Chicago Zoning Ordinance and all other applicable provisions of the Municipal Code of the City of Chicago governing the construction and maintenance of outdoor signs, signboards and structures.

---

647 W. Roosevelt Rd.

[Or2016-24]

Ordered, That the Commissioner of Buildings is hereby authorized and directed to issue a sign permit to Parvin-Clauss Sign Company, Inc., 165 Tubeway Drive, Carol Stream, Illinois 60188, for the erection of a sign/signboard over 24 feet in height and/or over 100 square feet (in area of one face) at Delago Plaza, 647 West Roosevelt Road, Chicago, Illinois 60607:

Dimensions: length, 16 feet, 3 inches; height, 8 feet, 0 inches
Height Above Grade/Roof to Top of Sign: 23 feet, 11 inches
Total Square Foot Area: 130 square feet.

To be legal, such sign(s) must comply with all applicable provisions of Title 17 of the Chicago Zoning Ordinance and all other applicable provisions of the Municipal Code of the City of Chicago governing the construction and maintenance of outdoor signs, signboards and structures.

7859 S. State St.

[Or2016-16]

Ordered, That the Commissioner of Buildings is hereby directed to issue one sign permit to PGL Signs & Service, 461 North Mount Prospect Road, Des Plaines, Illinois 60016, for the erection of one (1) canopy sign over 24 feet in height and/or over 100 square feet (in area of one face) at 7859 South State Street, Chicago, Illinois 60619:

Dimensions: length, 6 feet; height, 17 feet, 6 inches
Height Above Grade/Roof to Top of Sign: 24 feet
Total Square Foot Area: 105 square feet
Elevation: west.

Such sign shall comply with all applicable provisions of Title 17 of the Chicago Zoning Ordinance and all other applicable provisions of the Municipal Code of the City of Chicago governing the construction and maintenance of outdoor signs, signboards and structures.

---

1 S. Wacker Dr.

[Or2016-20]

Ordered, That the Commissioner of Buildings is hereby directed to issue a sign permit to Icon Identify Solutions, Inc., 1418 Elmhurst Road, Elk Grove Village, Illinois 60007, for the erection of a sign/signboard over 24 feet in height and/or over 100 square feet (in area of one face) at 1 South Wacker Drive -- south facing elevation:

Dimensions: length, 19 feet, 9½ inches; height, 5 feet, 7 inches
Height Above Grade: 28 feet, 0 inches
Total Square Foot Area: 110 square feet.

Such sign(s) shall comply with all applicable provisions of Title 17 of the Chicago Zoning Ordinance and all other applicable provisions of the Municipal Code of the City of Chicago governing the construction and maintenance of outdoor signs, signboards and structures.

AGREED CALENDAR.

Alderman Burke moved to *Suspend the Rules Temporarily* for the purpose of including in the Agreed Calendar a series of resolutions presented by The Honorable Rahm Emanuel, Mayor, and Aldermen Dowell, Sawyer, Harris, Burke, Lopez, Curtis, Zalewski, Napolitano, Reilly and Arena. The motion *Prevailed.*

Thereupon, on motion of Alderman Burke, the proposed resolutions presented through the Agreed Calendar were *Adopted* by yeas and nays as follows:

Yeas -- Aldermen Moreno, Hopkins, Dowell, Burns, Hairston, Sawyer, Mitchell, Harris, Beale, Sadlowski Garza, Thompson, Cárdenas, Quinn, Burke, Lopez, Foulkes, D. Moore, Curtis, O'Shea, Cochran, Brookins, Muñoz, Zalewski, Scott, Solis, Burnett, Ervin, Taliaferro, Reboyras, Santiago, Waguespack, Mell, Ramirez-Rosa, Villegas, Mitts, Sposato, Laurino, O'Connor, Napolitano, Reilly, Smith, Tunney, Arena, Cappleman, Pawar, Osterman, J. Moore, Silverstein -- 48.

Nays -- None.

Alderman Beale moved to reconsider the foregoing vote. The motion was lost.

Sponsored by the elected city officials named below, respectively, said Agreed Calendar resolutions, as adopted, read as follows (the italic heading in each case not being a part of the resolution):

Presented By

THE HONORABLE RAHM EMANUEL, MAYOR:

GRATITUDE EXTENDED TO ALDERMAN WILLIAM D. BURNS FOR DEDICATED SERVICE TO RESIDENTS OF 4TH WARD.

[R2016-95]

WHEREAS, It is with heavy hearts that the members of this chamber bid farewell to our friend and colleague, Alderman William D. Burns of the 4th Ward, who is resigning from the Chicago City Council to take a position in the private sector; and

WHEREAS, Born on August 22, 1973, in Cleveland, Ohio, Alderman Burns graduated from The University of Chicago, where he earned both his bachelor's and master's degrees. Before joining the Chicago Urban League as vice president of program and field offices, where he coordinated the League's public policy initiatives and spearheaded its voting rights

and redistricting efforts, Alderman Burns served as education and tax policy manager for the Metropolitan Planning Council; and

WHEREAS, Alderman Burns' strong commitment to social justice and civic engagement brought him to Springfield, Illinois, where he served as deputy chief of staff and senior advisor to the Illinois Senate President, and worked closely with the Senate Democratic Caucus to develop legislation on a broad slate of issues, including minority business development, ethics reform, education, and criminal justice; and

WHEREAS, During these formative years, Alderman Burns also served as deputy campaign manager for Obama for Congress 2000, as campaign coordinator for the Democratic Party of Illinois, as senior advisor and legislative analyst in the Office of the Illinois Senate Minority Leader, and as a community outreach coordinator for then-State Senator Barack Obama. Later, Alderman Burns served as a consultant to Obama for America 2008 and as deputy political director for Quinn for Illinois 2010; and

WHEREAS, From 2008 to 2011, William Burns represented the 26th District in the Illinois House of Representatives, where he helped to establish the Urban Weatherization Jobs Initiative, the first green jobs program in the United States specifically targeted at low-income urban areas, and actively advocated for strengthened gun control laws and for property tax, procurement and campaign finance reform; and

WHEREAS, In February 2011, William Burns was sworn in as alderman of the 4th Ward. He was re-elected in February of 2015. As alderman, William Burns worked hard to promote economic development, affordable housing, ethics reform, and transparency and openness in government. He co-chaired the working group that recommended a 58 percent increase to the current Chicago minimum wage, raising it to $13 an hour. He served on the ethics reform task force that rewrote and strengthened Chicago's Ethics Ordinance. He also co-sponsored the Affordable Requirements Ordinance to create new incentives and requirements for developers to build affordable housing in Chicago, as well as the Privatization Transparency and Accountability Ordinance to promote public input and enhanced legislative review of proposed city privatization plans; and

WHEREAS, During his tenure in office, Alderman Burns served as a valuable member of the Committee on the Budget and Government Operations; Committee on Committees, Rules and Ethics; Committee on Finance; Committee on Housing and Real Estate; Committee on Pedestrian and Traffic Safety; Committee on Transportation and Public Way; and Committee on Workforce Development and Audit. He also served as Chairman of the Committee on Education and Child Development; and

WHEREAS, Alderman Burns sat on the board of directors of several not-for-profit organizations, including the Eugenia Burns Hope Center, Mikva Challenge, Sargent Shriver National Center on Poverty Law, Center for Tax and Budget Accountability, Blue Gargoyle Youth Service Center, and the South East Chicago Commission. In 2009, he was selected as an Emerging Leader by the Chicago Council on Foreign Affairs; and

WHEREAS, Alderman Burns' unique blend of talent, intellect, sound judgment and cooperative spirit will be sorely missed by his colleagues on the Chicago City Council; now, therefore,

Be It Resolved, That we, the Mayor and members of the City Council of the City of Chicago, assembled this 10th day of February 2016, do hereby extend to Alderman William D. Burns our heartfelt gratitude and thanks for his many years of exceptional service to the people of Chicago, and our best wishes for a happy, healthy and prosperous future; and

Be It Further Resolved, That a suitable copy of this resolution be presented to Alderman William D. Burns as a token of our appreciation and esteem.

COMMEMORATION OF 10TH ANNIVERSARY OF CHICAGO'S SISTER CITY RELATIONSHIP WITH BELGRADE, SERBIA.

[R2016-97]

WHEREAS, Sister Cities International is a nonpartisan national membership organization for cities around the world that unites tens of thousands of citizen diplomats and volunteers to promote world peace through programs and projects focusing on arts and culture, youth and education, economic and sustainable development, and humanitarian assistance; and

WHEREAS, Founded in 1956 by President Dwight D. Eisenhower, Sister Cities International seeks to promote global peace and prosperity by providing private citizens from communities around the world, and the leaders of the cities in which they live, with an opportunity to meet face-to-face to celebrate their respective cultures, to appreciate their differences, and to develop mutual understanding, friendships and long-term partnerships to reduce international conflict and secure global prosperity; and

WHEREAS, Since 1960, when the City of Chicago signed its first Sister Cities agreement, Chicago Sister Cities International has established official relationships with 28 Sister Cities in almost every region of the world. Today, Chicago Sister Cities International is the most active Sister Cities Organization in the world; and

WHEREAS, The people-to-people and community relationships formed through the Sister Cities network have produced mutually beneficial city-to-city ties resulting in increased international trade, economic development, tourism, cultural exchanges, and educational opportunities; and

WHEREAS, This year marks the 10th anniversary of Chicago's Sister Cities relationship with the City of Belgrade in Serbia; and

WHEREAS, Chicago is proud of the Sister City partnership it has formed with Belgrade and of its long history of friendship and cooperation with the people of Serbia; and

WHEREAS, The Chicago Metropolitan Area is home to the largest Serbian population in the United States; and

WHEREAS, Throughout its history, Chicago has benefitted from the many vital contributions the Serbian community has made to the cultural, civic and economic life of our City. To this day, Chicagoans remain in awe of Nikola Tesia, the son of a Serbian Orthodox priest, whose award-winning inventions were used to light the site of the historic World's Columbian Exposition held in Chicago in 1893; and

WHEREAS, Chicagoans have always been cognizant of the similarities between Chicago and Belgrade, two cities which are known worldwide for their elegant and varied architecture, for their vibrant nightlife, and for their warm and friendly people; and

WHEREAS, Chicago looks forward to its own continued participation in Sister Cities International and to renewing and strengthening Chicago's relationship with Belgrade and its people; now, therefore,

Be It Resolved, That we, the Mayor and members of the City Council of the City of Chicago, assembled this 10th day of February 2016, do hereby commemorate the 10th anniversary of Chicago's Sister City relationship with Belgrade, Serbia; acknowledge the many benefits that this productive relationship has reaped for the people of Chicago; express our desire to continue this relationship; and extend to Belgrade, and to its people, our best wishes for a peaceful and prosperous future; and

Be It Further Resolved, That a suitable copy of this resolution be presented to the Honorable Dejan Radulovic, acting Consul General, Consulate General of Serbia, and the Honorable Mayor of Prague Sinisa Mali.

COMMEMORATION OF 25TH ANNIVERSARY OF CHICAGO'S SISTER CITY RELATIONSHIP WITH KYIV, UKRAINE.

[R2016-98]

WHEREAS, Sister Cities International is a nonpartisan national membership organization for cities around the world that unites tens of thousands of citizen diplomats and volunteers to promote world peace through programs and projects focusing on arts and culture, youth and education, economic and sustainable development, and humanitarian assistance; and

WHEREAS, Founded in 1956 by President Dwight D. Eisenhower, Sister Cities International seeks to promote global peace and prosperity by providing private citizens from

communities around the world, and the leaders of the cities in which they live, with an opportunity to meet face-to-face to celebrate their respective cultures, to appreciate their differences, and to develop mutual understanding, friendships, and long-term partnerships to reduce international conflict and secure global prosperity; and

WHEREAS, Since 1960, when the City of Chicago signed its first Sister Cities agreement, Chicago Sister Cities International has established official relationships with 28 Sister Cities in almost every region of the world. Today, Chicago Sister Cities International is the most active Sister Cities Organization in the world; and

WHEREAS, The people-to-people and community relationships formed through the Sister Cities network have produced mutually beneficial city-to-city ties resulting in increased international trade, economic development, tourism, cultural exchanges, and educational opportunities; and

WHEREAS, This year marks the 25th anniversary of Chicago's Sister City relationship with the City of Kyiv in Ukraine; and

WHEREAS, Chicago is proud of the Sister City partnership it has formed with Kyiv and its long history of friendship and cooperation with the people of Ukraine; and

WHEREAS, The Chicago Metropolitan Area is home to one of the largest and most active Ukrainian populations in the United States; and

WHEREAS, Throughout its history, Chicago has benefited from the many vital contributions the Ukrainian community has made to the cultural, civic, and economic life of our City; and

WHEREAS, Chicago's Ukrainian Village shines as one of Chicago's important neighborhoods with institutions of historic and cultural importance, including churches, restaurants, organizations, and museums such as the Ukrainian National Museum of Chicago, the Ukrainian Institute of Modern Art, and the Ukrainian Cultural Center and contains the honorary street designation of "Kyiv-Chicago Sister Cities" along Chicago Avenue; and

WHEREAS, Chicagoans have always been cognizant of the similarities between Chicago and Kyiv, two cities known worldwide as industrial, educational, and cultural centers; and

WHEREAS, Chicago looks forward to its own continued participation in Sister Cities International and to renewing and strengthening Chicago's relationship with Kyiv and its people; now, therefore,

Be It Resolved, That we, the Mayor and members of the City Council of the City of Chicago, assembled this 10th day of February 2016, do hereby commemorate the 25th anniversary of Chicago's Sister City relationship with Kyiv, Ukraine; acknowledge the many benefits that this productive relationship has realized for the people of Chicago; express our desire to continue this relationship; and extend to Kyiv, and to its people, our best wishes for a peaceful and prosperous future; and

Be It Further Resolved, That a suitable copy of this resolution be presented to the Honorable Larysa Gerasko, Consul General, Consulate General of Ukraine, and the Honorable Mayor of Kyiv, Vitali Klitschko.

COMMEMORATION OF 25TH ANNIVERSARY OF CHICAGO'S SISTER CITY RELATIONSHIP WITH MEXICO CITY, MEXICO.

[R2016-99]

WHEREAS, Sister Cities International is a nonpartisan national membership organization for cities around the world that unites tens of thousands of citizen diplomats and volunteers to promote world peace through programs and projects focusing on arts and culture, youth and education, economic and sustainable development, and humanitarian assistance; and

WHEREAS, Founded in 1956 by President Dwight D. Eisenhower, Sister Cities International seeks to promote global peace and prosperity by providing private citizens from communities around the world, and the leaders of the cities in which they live, with an opportunity to meet face-to-face to celebrate their respective cultures, to appreciate their differences, and to develop mutual understanding, friendships, and long-term partnerships to reduce international conflict and secure global prosperity; and

WHEREAS, Since 1960, when the City of Chicago signed its first Sister Cities agreement, Chicago Sister Cities International has established official relationships with 28 Sister Cities in almost every region of the world. Today, Chicago Sister Cities International is the most active Sister Cities Organization in the world; and

WHEREAS, The people-to-people and community relationships formed through the Sister Cities network have produced mutually beneficial city-to-city ties resulting in increased international trade, economic development, tourism, cultural exchanges, and educational opportunities; and

WHEREAS, This year marks the 25th anniversary of Chicago's Sister City relationship with Mexico City in Mexico; and

WHEREAS, Chicago is proud of the Sister City partnership it has formed with Mexico City and its long history of friendship and cooperation with the people of Mexico; and

WHEREAS, The Chicago Metropolitan Area is home to one of the largest and most active Mexican populations in the United States; and

WHEREAS, Throughout its history, Chicago has benefited from the many vital contributions the Mexican community has made to the cultural, civic, and economic life of our City. The rich and vibrant cultural heritage of Mexico continues to enliven Chicago's diverse neighborhoods; and

WHEREAS, The National Museum of Mexican Art is located in Chicago, home to one of the largest collections of Mexican art in the United States; and

WHEREAS, Chicagoans have always been cognizant of the similarities between Chicago and Mexico City, two cities which are known as economic engines in their respective countries. Chicago and Mexico City are signatories to the Global Cities Economic Partnership Memorandum of Understanding to foster trade, investment, innovation, and learning between the two cities; and

WHEREAS, Chicago looks forward to its own continued participation in Sister Cities International and to renewing and strengthening Chicago's relationship with Mexico City and its people; now, therefore,

Be It Resolved, That we, the Mayor and members of the City Council of the City of Chicago, assembled this 10th day of February 2016, do hereby commemorate the 25th anniversary of Chicago's Sister City relationship with Mexico City, Mexico; acknowledge the many benefits that this productive relationship has realized for the people of Chicago; express our desire to continue this relationship; and extend to Mexico City, and to its people, our best wishes for a peaceful and prosperous future; and

Be It Further Resolved, That a suitable copy of this resolution be presented to the Honorable Carlos Martín Jiménez Macías, Consul General, Consulate General of the United Mexican States, and the Honorable Mayor of Mexico City, Miguel Ángel Mancera Espinosa.

COMMEMORATION OF 20TH ANNIVERSARY OF CHICAGO'S SISTER CITY RELATIONSHIP WITH PARIS, FRANCE.

[R2016-100]

WHEREAS, Sister Cities International is a nonpartisan national membership organization for cities around the world that unites tens of thousands of citizen diplomats and volunteers to promote world peace through programs and projects focusing on arts and culture, youth and education, economic and sustainable development, and humanitarian assistance; and

WHEREAS, Founded in 1956 by President Dwight D. Eisenhower, Sister Cities International seeks to promote global peace and prosperity by providing private citizens from communities around the world, and the leaders of the cities in which they live, with an opportunity to meet face-to-face to celebrate their respective cultures, to appreciate their differences, and to develop mutual understanding, friendships, and long-term partnerships to reduce international conflict and secure global prosperity; and

WHEREAS, Since 1960, when the City of Chicago signed its first Sister Cities agreement, Chicago Sister Cities International has established official relationships with 28 Sister Cities in almost every region of the world. Today, Chicago Sister Cities International is the most active Sister Cities Organization in the world; and

WHEREAS, The people-to-people and community relationships formed through the Sister Cities network have produced mutually beneficial city-to-city ties resulting in increased international trade, economic development, tourism, cultural exchanges, and educational opportunities; and

WHEREAS, This year marks the 20th anniversary of Chicago's Sister City relationship with the City of Paris, France; and

WHEREAS, Chicago is proud of the Sister City partnership it has formed with Paris and its long history of friendship and cooperation with the people of France; and

WHEREAS, Chicago and Paris are both recognized as major cultural capitals, with world-renowned museums, theaters, and restaurants; and

WHEREAS, Chicago is home to renowned French institutions, such as the Alliance Française de Chicago and the Lycée Français de Chicago; and

WHEREAS, Chicago and Paris have engaged in numerous successful cultural, economic, educational, and sporting exchanges over the course of their sister city relationship; and

WHEREAS, Chicagoans have always been cognizant of the similarities between Chicago and Paris, both known for their historic world's fairs in the late 19th century, which produced iconic structures and inventions; and

WHEREAS, Chicago looks forward to its own continued participation in Sister Cities International and to renewing and strengthening Chicago's relationship with Paris and its people; now, therefore,

Be It Resolved, That we, the Mayor and members of the City Council of the City of Chicago, assembled this 10th day of February 2016, do hereby commemorate the 20th anniversary of Chicago's Sister City relationship with Paris, France; acknowledge the many benefits that this productive relationship has realized for the people of Chicago; express our desire to continue this relationship; and extend to Paris, and to its people, our best wishes for a peaceful and prosperous future; and

Be It Further Resolved, That a suitable copy of this resolution be presented to the Honorable Vincent Floreani, Consul General, Consulate General of the French Republic, and the Honorable Mayor of Paris, Anne Hidalgo.

COMMEMORATION OF 30TH ANNIVERSARY OF CHICAGO'S SISTER CITY RELATIONSHIP WITH SHANGHAI, CHINA.

[R2016-101]

WHEREAS, Sister Cities International is a nonpartisan national membership organization for cities around the world that unites tens of thousands of citizen diplomats and volunteers to promote world peace through programs and projects focusing on arts and culture, youth and education, economic and sustainable development, and humanitarian assistance; and

WHEREAS, Founded in 1956 by President Dwight D. Eisenhower, Sister Cities International seeks to promote global peace and prosperity by providing private citizens from communities around the world, and the leaders of the cities in which they live, with an opportunity to meet face-to-face to celebrate their respective cultures, to appreciate their differences, and to develop mutual understanding, friendships and long-term partnerships to reduce international conflict and secure global prosperity; and

WHEREAS, Since 1960, when the City of Chicago signed its first Sister Cities agreement, Chicago Sister Cities International has established official relationships with 28 Sister Cities in almost every region of the world. Today, Chicago Sister Cities International is the most active Sister Cities Organization in the world; and

WHEREAS, The people-to-people and community relationships formed through the Sister Cities network have produced mutually beneficial city-to-city ties resulting in increased international trade, economic development, tourism, cultural exchanges, and educational opportunities; and

WHEREAS, This year marks the 30th anniversary of Chicago's Sister Cities relationship with the City of Shanghai in China; and

WHEREAS, Chicago is proud of the Sister City partnership it has formed with Shanghai and of its long history of friendship and cooperation with the people of China; and

WHEREAS, Chicago and Shanghai shared the 2014 Award for Best Overall U.S.-China Sister City conferred by Sister Cities International; and

WHEREAS, Throughout its history, Chicago has benefitted from the many vital contributions that the Chinese community has made to the cultural, civic and economic life of our City. Chicago's vibrant Chinatown neighborhood is a testament to the strong relationship that exists between the people of Chicago and Shanghai; and

WHEREAS, Chicago hosts one of the most popular Chinese New Year celebrations in the world; and

WHEREAS, Chicagoans have always been cognizant of the similarities between Chicago and Shanghai, two cities which are known as economic engines in their respective countries. Chicago and Shanghai are both signatories to the Gateway Cities Agreement signed by

Chicago Mayor Rahm Emanuel, China's Vice Minister of Commerce Wang Chao and the leadership representatives of Shanghai, establishing the "U.S. Chicago and China Gateway Cities Joint Working Group on Trade and Investment Cooperation" to facilitate economic collaboration and growth; and

WHEREAS, Chicago looks forward to its own continued participation in Sister Cities International and to renewing and strengthening Chicago's relationship with Shanghai and its people; now, therefore,

Be It Resolved, That we, the Mayor and members of the City Council of the City of Chicago, assembled this 10th day of February 2016, do hereby commemorate the 30th anniversary of Chicago's Sister City relationship with Shanghai, China; acknowledge the many benefits that this productive relationship has reaped for the people of Chicago; express our desire to continue this relationship; and extend to Shanghai, and to its people, our best wishes for a peaceful and prosperous future; and

Be It Further Resolved, That a suitable copy of this resolution be presented to the Honorable Weiping Zhao, Consul General, Consulate General of China, and the Honorable Mayor of Shanghai, Yang Xiong.

COMMEMORATION OF 25TH ANNIVERSARY OF CHICAGO'S SISTER CITY RELATIONSHIP WITH TORONTO, CANADA.

[R2016-102]

WHEREAS, Sister Cities International is a nonpartisan national membership organization for cities around the world that unites tens of thousands of citizen diplomats and volunteers to promote world peace through programs and projects focusing on arts and culture, youth and education, economic and sustainable development, and humanitarian assistance; and

WHEREAS, Founded in 1956 by President Dwight D. Eisenhower, Sister Cities International seeks to promote global peace and prosperity by providing private citizens from communities around the world, and the leaders of the cities in which they live, with an opportunity to meet face-to-face to celebrate their respective cultures, to appreciate their differences, and to develop mutual understanding, friendships, and long-term partnerships to reduce international conflict and secure global prosperity; and

WHEREAS, Since 1960, when the City of Chicago signed its first Sister Cities agreement, Chicago Sister Cities International has established official relationships with 28 Sister Cities in almost every region of the world. Today, Chicago Sister Cities International is the most active Sister Cities Organization in the world; and

WHEREAS, The people-to-people and community relationships formed through the Sister Cities network have produced mutually beneficial city-to-city ties resulting in increased international trade, economic development, tourism, cultural exchanges, and educational opportunities; and

WHEREAS, This year marks the 25th anniversary of Chicago's Sister City relationship with the City of Toronto, Canada; and

WHEREAS, Chicago is proud of the Sister City partnership it has formed with Toronto and its long history of friendship and cooperation with the people of Canada; and

WHEREAS, Chicago and Toronto are both known as cities of vibrant neighborhoods and diverse populations; and

WHEREAS, Chicago and Toronto are economic engines in their countries and centers of innovation on technology and water; and

WHEREAS, Chicagoans have always been cognizant of the similarities between Chicago and Toronto, the two largest cities standing tall on the Great Lakes of North America; and

WHEREAS, Chicago looks forward to its own continued participation in Sister Cities International and to renewing and strengthening Chicago's relationship with Toronto and its people; now, therefore,

Be It Resolved, That we, the Mayor and members of the City Council of the City of Chicago, assembled this 10th day of February 2016, do hereby commemorate the 25th anniversary of Chicago's Sister City relationship with Toronto, Canada; acknowledge the many benefits that this productive relationship has realized for the people of Chicago; express our desire to continue this relationship; and extend to Toronto, and to its people, our best wishes for a peaceful and prosperous future; and

Be It Further Resolved, That a suitable copy of this resolution be presented to the Honorable Roy Norton, Consul General, Consulate General of Canada, and the Honorable Mayor of Toronto, John Tory.

Presented By

ALDERMAN DOWELL (3rd Ward):

CONGRATULATIONS EXTENDED TO ROBERT T. SIMPSON, JR. ON 40 YEARS OF SERVICE TO UNIONS AND SOCIAL JUSTICE.

[R2016-103]

WHEREAS, Robert T. "Bob" Simpson, Jr. has dutifully served for 40 years as president of the Chicago Chapter of the Coalition of Black Trade Unionists and as an executive council officer of the International Coalition of Black Trade Unionists; and

WHEREAS, From his posts within the Coalition of Black Trade Unionists, Bob has crusaded for better workplaces, wages and lives for African-American union workers; and

WHEREAS, Since he began his organizing career working with employees at Montgomery Ward in the early 1950s, Bob has always been at the forefront of the fight for issues involving the labor community and social justice; and

WHEREAS, Because of that commitment, in 1988 Bob was elected president of Teamster Local 743, the largest local in the International Brotherhood of Teamsters, representing 23,000 members; and

WHEREAS, With great pride, Bob extended this passion for justice to Washington, D.C., leading an anti-apartheid demonstration against South Africa and was later a co-leader of the United States labor leader delegation assigned to observe the first historic South African election; and

WHEREAS, Bob has testified before the Chicago Public School Board on behalf of students and teachers, picketed in support of Illinois State workers, marched on "Black Friday" with Walmart UFCW workers and supported the "Occupy Wall Street" movement; and

WHEREAS, Bob also gives back to the community by distributing turkeys and food to needy Chicago families; and

WHEREAS, Bob serves a key role on the boards of many national and local organizations, including as a national board member of Operation PUSH and as a board member of the Teamsters National Black Caucus, the Little City Foundation, NAACP, A. Phillip Randolph Institute and the Coalition of Union Women; now, therefore,

Be It Resolved, That we, the Mayor and the City Council members of the City of Chicago, hereby assembled this 10th day of February 2016, do hereby congratulate Robert T. "Bob" Simpson, Jr. on his 40 years of union service and lifetime of social justice advocacy; and

Be It Further Resolved, That a suitable copy of this resolution be prepared and presented to Robert T. "Bob" Simpson, Jr., his family and the Chicago Chapter of the Coalition of Black Trade Unionists.

Presented By

ALDERMAN DOWELL (3rd Ward)
And OTHERS:

CONGRATULATIONS EXTENDED TO TEEN LIVING PROGRAMS ON 40TH ANNIVERSARY.

[R2016-104]

A proposed resolution, presented by Aldermen Dowell, Burns, Sawyer, Cochran and Reilly, reading as follows:

WHEREAS, For four decades Teen Living Programs has provided comprehensive, year-round services to address housing, job readiness, health, and other emergency and critical needs among youth experiencing homelessness in the City of Chicago; and

WHEREAS, Teen Living Programs, as the only agency in the City of Chicago to focus exclusively on serving 14- through 24-year olds, strives to build community, inspire hope, and create opportunities for the city's most vulnerable constituencies -- homeless and underserved youth from Chicago's South Side neighborhoods; and

WHEREAS, In 2015 alone, Teen Living Programs made more than 27,000 contacts with children through street and community outreach efforts, including a drop-in center that allowed Teen Living Program to reach 499 young people in need and forge new partnerships with community providers; and

WHEREAS, Teen Living Program runs three residential programs, consisting of a 4-bed emergency shelter for minors, a 24-bed transitional living program and a 10-apartment independent living program; and

WHEREAS, The above programs all include supportive services for education, workforce development, and physical and mental healthcare; and

WHEREAS, Youth exiting Teen Living Programs are eligible to participate in the organization's after-care program, which provides a crucial safety net so that youth continue to be supported and do not return to the streets; now, therefore,

Be It Resolved, That we, the Mayor and the City Council members of the City of Chicago, hereby assembled this 10th day of February 2016, do hereby congratulate Teen Living Programs on the 40th anniversary of their incorporation on March 31, 1976, and for their decades of service to the community; and

Be It Further Resolved, That a suitable copy of this resolution be prepared and presented to the leaders of Teen Living Programs.

Presented By

ALDERMAN SAWYER (6th Ward):

TRIBUTE TO LATE WILLIE FRANK BYRD.

[R2016-105]

WHEREAS, In His infinite wisdom, Almighty God has granted eternal rest to Willie Frank Byrd, an outstanding businessman and pillar of the Englewood community, on January 16, 2016; and

WHEREAS, Willie Byrd started life on February 27, 1927, in Columbus, Georgia, as one of 11 children born to the union of Vivian and Hattie Pearl Byrd. Both of his parents, two sisters and six brothers preceded him in passing. In 1958, he united with the Antioch Missionary Baptist Church, where he served as trustee, sang in the Troy L. Mahaffey Male Chorus and took part in the Pastor's Aide Ministry; and

WHEREAS, Known to all his Englewood neighbors as the unofficial "Mayor of Halsted", Willie Byrd owned and operated City Wide Construction, Inc. for more than three decades. He took great pride in both his business acumen and his community. He was a man who could create a job for someone who didn't have one so they could feed their families and make ends meet; and

WHEREAS, In 1992, Willie Byrd retired from the construction business but continued to contribute to the rebuilding of Englewood by constructing a laundromat on land he owned at 71st and Halsted because it was needed by the community. He received recognition for being an outstanding humanitarian as well as for his leadership in economic development by the Englewood Business Association and the Chicago Police Department's 7th District; and

WHEREAS, Willie Byrd leaves behind to mourn his passing and celebrate his memory his devoted wife, Dorothy; his children, Yolanda Byrd-Smith, Shirley Byrd, Adrian "DJ Chico" Kirkland; and two sisters, Marie Benning of Brooklyn, New York, and Sophrania Ford of Columbus, Georgia; and

WHEREAS, The Honorable Roderick Sawyer, Alderman of the 6th Ward, has informed this august body of the passing of this respected and beloved octogenerian; now, therefore,

Be It Resolved, That we, the Mayor and members of the City of Chicago City Council, gathered together this 10th day of February 2016 A.D., do hereby express our sincere sorrow upon learning of the passing of Willie Frank Byrd and extend our deepest sympathy to his family, friends and all those whose lives he has touched; and

Be It Further Resolved, That a suitable copy of this resolution be prepared and presented to Mrs. Dorothy Byrd.

Presented By

ALDERMAN HARRIS (8th Ward):

TRIBUTE TO LATE ISSAC KNOTEN, JR.

[R2016-106]

WHEREAS, In His infinite wisdom, God has granted eternal rest to Issac Knoten, Jr. on Wednesday, January 6, 2016, at the age of 69; and

WHEREAS, Issac Knoten, Jr. started his life's journey on September 16, 1945, in Louisiana. He was the eldest of eight children born to the loving union of the late Lucille and Issac Knoten. Issac accepted Christ as his personal savior at a young age and was baptized by Reverend Ed Pattyway. He graduated from Sevier High School in 1967 and moved to Chicago that summer to make it his home; and

WHEREAS, Issac Knoten, Jr. affectionately was known as "Papa" by family members and friends. Issac was a dedicated employee who applied his skills to everything he did. He had a passion for cooking, bowling and was a sports enthusiast; and

WHEREAS, A vital and active member of his family and community, Issac Knoten, a civic-minded individual, was involved in community organizations. After 25 years of dedicated service with the Cook County Highway Department District 5, Issac retired as the road maintenance supervisor to spend more quality time with his family and friends; and

WHEREAS, Issac Knoten, Jr., a loving father, grandfather, brother, friend and neighbor, had enriched the lives of the young and the old. He will be deeply missed, but the memory of his character, intelligence and compassion will live on in those who knew and loved him; and

WHEREAS, The Honorable Michelle A. Harris, Alderman of the 8th Ward, has brought his passing to the attention of this august body; and

WHEREAS, Issac Knoten, Jr. leaves to celebrate his life and cherish his memory his life-long partner, Johnnie Pringle; children, Stephanie Pringle, Monica Pringle, Arthur Pringle III and Tawanna Ashford; grandchildren, D'airus Pringle, Maurisa Terry and Kendidra Leaks; siblings, Fannie (Henry) Thomas, Gloria Johnson, Jessie (Willie Lee) Knoten, Frank (Joan) Knoten, Mary (Charles Anderson) Knoten, Robert (Alberta Martin) Knoten and Kelly (Yvonnie) Knoten; close friends, George Jamison and Lance Howard; a host of aunts, nieces, nephews, cousins and many friends; now, therefore,

Be It Resolved, That we, the Mayor and members of the City Council of the City of Chicago, gathered here this 10th day of February 2016 A.D., do hereby express our sorrow on the passing of Issac Knoten, Jr. and extend our sincere condolences to his family and friends; and

Be It Further Resolved, That a suitable copy of this resolution be prepared and presented to the family of Issac Knoten, Jr.

TRIBUTE TO LATE CLARA EDWARDS LAVIZZO.

[R2016-107]

WHEREAS, Almighty God, in His infinite wisdom, has called Clara Edwards Lavizzo, an outstanding citizen and member of her community, to her everlasting reward on Sunday, December 27, 2015; and

WHEREAS, On April 28, 1952, in Greenville, Mississippi, John and Erma Edwards became the proud parents of their newborn daughter, Clara. Clara was the second of four children who blessed and brought joy and happiness into the Edwards Family. She received her education through the Chicago Public School System and graduated from Bowen High School. She continued her education and obtained her associates degree in accounting from Olive-Harvey College; and

WHEREAS, Clara confessed her faith into Catholicism and participated joyously with the congregation at St. Ailbe's Church. She matured into a young woman filled with an abundance of grace, intelligence and patience and captured the heart of the young man who was to become her loving and devoted husband, Michael Lavizzo. Michael and Clara were united in Holy Matrimony at St. Ailbe's Church and shared many memorable years together until his untimely death in 1993. Clara and Michael were blessed with a daughter, Timiko, who was given all their love, devotion and attention; and

WHEREAS, Clara Edwards Lavizzo was a dedicated employee in the many years she was in the workforce. She was an employee with the Chicago Public Library, J.C. Penney and Mount Sinai Hospital; and

WHEREAS, Clara Edwards Lavizzo, a cherished friend and good neighbor, was always eager to share her tasty recipes, provide sound advice and guidance to all. She will be deeply missed, but the memory of her character, intelligence and compassion will live on in those who knew and loved her; and

WHEREAS, Clara Edwards Lavizzo leaves behind to celebrate her life and cherish her memory: loving daughter, Timiko; sister, Gwen (Darryl); brothers, John (Phyllis) and Ledall (Tina); two grandchildren, Kenisha and Bakari; three nieces, Janeen, Amdrea and Leda; one nephew, John Edwards III; her best friend of over 40 years, Annette Hardaway; her companion, Raymond Carr; and a host of nieces, nephews, cousins, other relatives, and many friends; and

WHEREAS, The Honorable Michelle A. Harris, Alderman of the 8th Ward, has informed this august body of the passing of this outstanding woman; now, therefore,

Be It Resolved, That we, the Mayor and members of the City of Chicago City Council, assembled here this 10th day of February 2016 A.D., do hereby offer our sincere condolences to the family, friends and loved ones of Clara Edwards Lavizzo and express our hope that the coldness of their grief be soon replaced by their warm memories of her; and

Be It Further Resolved, That a suitable copy of this resolution be prepared and presented to the family of Clara Edwards Lavizzo.

Presented By

ALDERMAN BEALE (9th Ward):

TRIBUTE TO LATE ANGELIS VERDELLE OWENS.

[R2016-65]

WHEREAS, In His infinite wisdom, Almighty God has granted eternal peace to Angelis Verdelle Owens, outstanding citizen and member of her community; and

WHEREAS, The City Council has been informed of her passing by the Honorable Anthony Beale, Alderman of the 9th Ward; and

WHEREAS, Born on February 11, 1941 in Selma, Alabama, blessing the union of (the late) Frank and (the late) Isabel Young, she confessed her dedication to Christ at an early age and truly embodied the teachings of Jesus with her selfless nature and dedication to others; and

WHEREAS, In the 1960s, Verdie, as affectionately known to all, relocated to Chicago, Illinois, where she met her loving husband of 39 years, and this union was blessed with five children; and

WHEREAS, Verdie instilled in her children to maintain a "teachable" mindset because "you can never learn too much". She led by example, possessing several certificates from independent business courses as well as an associate's degree in business from Robert Morris College; and

WHEREAS, Verdie was beloved by all who knew her for her sweet and gentle spirt, love of life and appreciation for what she had, especially her family. She was a woman of grace, class, and wisdom. An active and vital member of her community, she never hesitated to give a helping hand; and

WHEREAS, Verdie leaves to love, cherish and honor her memory: daughters, Angelica (Daniel) and Samantha (Kevin); sons, Herman, Jr. (Frankie), Theo (Lenora), and Darryl (Regina); special son, Eric (Natan); grandchildren, Herman "Lavel", Alexis, Daniel "DT", British, Darius, Latrice, Theo "Dantrell", Darion, Marcus, Dijae and Sriyah; siblings, Leola (Bob), Vera, Charles (Delores), Bettie (John), Alice (Danny), Theo, Lois (Douglas), Arlene Broadnax and Jesse Young preceded her in death and a host of nieces, nephews, close relatives and beloved friends; and

WHEREAS, Although she will be deeply missed, the memory of her character will live on in those who knew and loved her; now, therefore,

Be It Resolved, That we, the Mayor and members of the City of Chicago City Council, gathered together this 10th day of February 2016, do hereby express our sincerest sorrow upon learning of the passing of Angelis Verdelle Owens and extend our deepest condolence to her family and loved ones; and

Be It Further Resolved, That suitable copies of this resolution be prepared and presented to the family of Angelis Verdelle Owens.

Presented By

ALDERMAN THOMPSON (11th Ward):

TRIBUTE TO LATE WILLIAM F. COLLINS.

[R2016-66]

WHEREAS, William F. Collins had passed away on January 12, 2016, at the age of 81; and

WHEREAS, William F. Collins is the beloved husband of Betty (nee Edwards) and the loving father of Linda (the late Charles) Bruen, Julie (Bill) Sujak, Kathy O'Marrah, Sean, CFD (Anja), Debbie (Rich) La Page, and the fond grandfather of nine and great-grandfather of four; and

WHEREAS, William F. Collins was preceded in death by his loving parents, Allan and Madeline Collins, and his brothers, Allan, Hugh, and Ron; and

WHEREAS, He was a lifelong resident of the 11th Ward Canaryville community, where he was a proud member of the Stock Yards Kilty Band and a great supporter of the Canaryville Veterans Association and the Canaryville Veterans Riders Association; and

WHEREAS, William was also the past Grand Knight of the Madonna Knights of Columbus Council Number 1135 and was a lifelong member, parishioner, and supporter of St. Gabriel's Catholic Church; and

WHEREAS, William had retired from the City of Chicago's Department of Water and Sewers after many years of service; and

WHEREAS, William will be truly missed by his many family members, friends, neighbors, and members of the Canaryville community, who had cherished his contributions to those whose lives he had touched; now, therefore,

Be It Resolved, That we, the Mayor and the members of the City Council of the City of Chicago, do hereby mourn the passing of William F. Collins, a fine contributor to the quality of life in the 11th Ward community; and that we extend our sincerest condolences to his family and friends; and

Be It Further Resolved, That a suitable copy of this resolution be made available to the family of William F. Collins.

TRIBUTE TO RONALD BYRON HANSON, JR.

[R2016-67]

WHEREAS, Ronald Byron Hanson, Jr. passed away suddenly at the age of 54; and

WHEREAS, Ronald was the loving father of Ronald B. (Maranda) Hanson III, Debra (Daniel) Hawes, Donald, David, and Stephen; and

WHEREAS, Ronald is the beloved son of the late Ronald Byron (the late Norma) Hanson, Sr. and fond uncle to many nieces and nephews; and

WHEREAS, Ronald was a cherished friend to Virginia and the Basourakos family; and

WHEREAS, Ronald was a lifelong resident of the 11th Ward Canaryville community, where he was a wonderful friend to many; and

WHEREAS, With his passing, there is hope that his family and friends will cherish the memories of his life; now, therefore,

Be It Resolved, That we, the Mayor and the members of the City Council of the City of Chicago, do hereby extend our deepest sympathy to the family and friends of Ronald Byron Hanson, Jr.; and

Be It Further Resolved, That a suitable copy of this resolution be made available for the family of Ronald Byron Hanson, Jr.

TRIBUTE TO LATE CHARLES J. KODIS.

[R2016-68]

WHEREAS, Charles J. "Charlie" Kodis passed away on November 9, 2015; and

WHEREAS, Charles J. Kodis was the loving husband of Margaret "Margie" and the fond father of Chris (Charlene), Michael, and Cathy (Jim) Mozerka; and

WHEREAS, Charlie was also the grandfather of David, Daniel, Jessica (Mike) McClure, and Brittany and the very proud great-grandfather to Matthew; and

WHEREAS, Charlie was the brother of Virginia Mack and an uncle and friend to many; and

WHEREAS, Charlie was a very proud Korean Air Force veteran who served his country with loyalty, dedication, and commitment, continuing to honor this service as a member of the VFW Bridgeport Post Number 5079, American Legion Post Number 231, and the Canaryville Veterans Association; and

WHEREAS, Charlie was a resident of the 11th Ward Bridgeport community, where he was a wonderful friend to many and will be sorely missed by all that knew him; and

WHEREAS, With his passing, there is hope that his family and friends will cherish the memories of his life; now, therefore,

Be It Resolved, That we, the Mayor and the members of the City Council of the City of Chicago, do hereby extend our deepest sympathy to the family and friends of Charles J. "Charlie" Kodis; and

Be It Further Resolved, That a suitable copy of this resolution be made available for the family of Charles J. "Charlie" Kodis.

TRIBUTE TO LATE BEVERLY MINNICH.

[R2016-69]

WHEREAS, Beverly Minnich passed away on October 24, 2015, after a very long illness; and

WHEREAS, Beverly Minnich was the loving sister of Ray, the late Ralph, and the late Mary Sillman; and

WHEREAS, Beverly was the fond aunt of Tom and Ray Minnich and loving relative to the Minnich family members in Wisconsin; and

WHEREAS, Beverly was a resident of the 11th Ward Bridgeport community, where she was a wonderful friend to many and will be sorely missed by all that knew her; and

WHEREAS, With her passing, there is hope that her family and friends will cherish the memories of her life; now, therefore,

Be It Resolved, That we, the Mayor and the members of the City Council of the City of Chicago, do hereby extend our deepest sympathy to the family and friends of Beverly Minnich; and

Be It Further Resolved, That a suitable copy of this resolution be made available for the family of Beverly Minnich.

TRIBUTE TO LATE FRED J. VANARIA.

[R2016-70]

WHEREAS, Fred J. Vanaria passed away suddenly on December 13, 2015; and

WHEREAS, Fred J. Vanaria was the loving son of the late Fred and Genevieve and fond brother of Barbara (Charles) LoCoco; and

WHEREAS, Fred was the cherished uncle to Jason (Marie) and Eric (Niki) LoCoco; and great-uncle to Domenico, Vincenzo, Alexandra, Rocco and Mia LoCoco; and

WHEREAS, Fred was a lifelong resident of the 11th Ward Bridgeport community, where he was a wonderful friend to many and a great 16-inch softball player in his younger days; and

WHEREAS, The passing of Fred was celebrated by a Mass at All Saints -- St. Anthony Church, where he was a member, following the viewing at Dalcamo Funeral Home; and

WHEREAS, With his passing, there is hope that his family and friends will cherish the memories of his life; now, therefore,

Be It Resolved, That we, the Mayor and the members of the City Council of the City of Chicago, do hereby extend our deepest sympathy to the family and friends of Fred J. Vanaria; and

Be It Further Resolved, That a suitable copy of this resolution be made available for the family of Fred J. Vanaria.

CONGRATULATIONS EXTENDED TO GEORGETTE BEATRICE NEITA ON RETIREMENT FROM CHICAGO PUBLIC SCHOOLS.

[R2016-71]

WHEREAS, After 29 years of service, Georgette Beatrice Neita is retiring on February 29, 2016 from the Chicago Public Schools; and

WHEREAS, Georgette Beatrice Neita began her career as a clerk at McClellan in 1987; and

WHEREAS, Georgette Beatrice Neita has been a dedicated clerk for 29 years, setting high standards for not only her work ethic, but also fashion at McClellan; and

WHEREAS, Along with her duties at McClellan, Georgette Beatrice Neita spent much time mentoring and guiding students and staff members with whatever assistance they were in need of; and

WHEREAS, Georgette Beatrice Neita has two children, Angelo Brown and Tangi Brown, and two dogs, Mini and Max, she loves dearly; and

WHEREAS, Georgette Beatrice Neita will be honored by her co-workers, friends, and family at a celebration in her honor on Friday, February 5, 2016, at McClellan School; now, therefore,

Be It Resolved, That we, the Mayor and the members of the City Council of the City of Chicago, do hereby extend our heartiest congratulations to Georgette Beatrice Neita on her retirement from the Chicago Public Schools with best wishes for continued success in all of her future endeavors; and

Be It Further Resolved, That a suitable copy of this resolution be made available for Georgette Beatrice Neita.

CONGRATULATIONS EXTENDED TO PATRICK J. TOWNSEND ON RETIREMENT FROM CHICAGO PARK DISTRICT.

[R2016-72]

WHEREAS, After 35 years of service, Patrick J. Townsend is retiring from the Chicago Park District; and

WHEREAS, Patrick J. Townsend began his career, at 19 years of age, with the Chicago Park District and became a physical instructor at McGuane Park and was eventually promoted to park supervisor, then area manager, and finally region manager; and

WHEREAS, Patrick J. Townsend has been a dedicated public servant for 35 years, mentoring, coaching, and guiding young people through sports and programs in the community; and

WHEREAS, Along with his duties as a Chicago Park District employee, Patrick was always there to assist with other programs that impacted the park programs, such as the Chicago Polar Plunge, Special Olympics Spring Games, and other citywide events; and

WHEREAS, Patrick and his family are lifelong residents of the 11th Ward Bridgeport community, where he has served the majority of his career to the grateful citizens of our community; and

WHEREAS, Patrick will be honored by his co-workers, friends, and family at a celebration in his honor on Friday, January 29, 2016 at De La Salle High School; now, therefore,

Be It Resolved, That we, the Mayor and the members of the City Council of the City of Chicago, do hereby extend our heartiest congratulations to Patrick J. Townsend on his retirement from public service with best wishes for continued success in all of his future endeavors; and

Be It Further Resolved, That a suitable copy of this resolution be made available for Patrick J. Townsend.

CONGRATULATIONS EXTENDED TO MARY VEGA FOR SERVICE TO UNIVERSITY VILLAGE AND COMMONS COMMUNITIES.

[R2016-73]

WHEREAS, Mary Vega is being honored at UIC for her outstanding commitment to the betterment of the University Village and Commons Communities; and

WHEREAS, Mary Vega grew up in the Chinatown/Bridgeport area, attended Santa Lucia grade school and Holy Name Cathedral High School. Mary became a resident of University Village 13 years ago when she moved to the community in December 2002; and

WHEREAS, Along with her role as president of University Village Condo Association, Mary is also on the board of the University Village Master's Homeowner's Association and a member of the UV Neighborhood Association; and

WHEREAS, Mary has been the CAPS facilitator for Beat 1232 for approximately 10 years and a member of CPD 12th District Advisory Committee and an influential factor in the decision making of UIC police sergeants; and

WHEREAS, Mary Vega is an avid Chicago White Sox, Blackhawks and Bears fan; and

WHEREAS, Mary will be honored by her community, friends, and family at the UIC basketball game on Saturday, February 6, 2016 at the UIC Pavilion; now, therefore,

Be It Resolved, That we, the Mayor and the members of the City Council of the City of Chicago, do hereby extend our heartiest congratulations to Mary Vega on her commitment to her communities, with best wishes for continued success in all of her future endeavors; and

Be It Further Resolved, That a suitable copy of this resolution be made available for Mary Vega.

Presented By

ALDERMAN QUINN (13th Ward):

TRIBUTE TO LATE JAN BANIA.

[R2016-74]

WHEREAS, God in His infinite wisdom has called Jan Bania to his eternal reward; and

WHEREAS, The Chicago City Council has been informed of his passing by the Honorable Marty Quinn, Alderman of the 13th Ward; and

WHEREAS, Jan Bania, age 81, January 8, 2016. Beloved husband of Emilia; loving father of Chris (Julie), Stanley (late Cynthia) and the late Richard; cherished grandfather of Randy (Jennifer), Michael, Dana (Patrick) Forbes, John, Stosh, Wendy, Ken (Kara), Richard, Nicholas, Evan; and great-grandfather of many; dear brother of Mieczyslaw, Elzbieta and the late Michal, Zofia and Irena; fond uncle of many. Jan Bania leaves a legacy of faith, dignity, compassion and love; now, therefore,

Be It Resolved, That we, the Mayor and members of the Chicago City Council, gathered here this 10th day of February 2016, hereby express our sorrow on the death of Jan Bania and extend to his family and friends our deepest sympathy; and

Be It Further Resolved, That a suitable copy of this resolution be presented to the family of Jan Bania.

TRIBUTE TO LATE ALMA A. GOSS.

[R2016-75]

WHEREAS, God in His infinite wisdom has called Alma A. Goss to her eternal reward; and

WHEREAS, The Chicago City Council has been informed of her passing by the Honorable Marty Quinn, Alderman of the 13th Ward; and

WHEREAS, Alma A. Goss, nee Vigenski, 77, December 20, 2015, longtime resident of the Southwest Side of Chicago-Clearing neighborhood; beloved wife of the late Edward J. Goss, CFD; devoted mother of David A. (Mary) Goss, of Sugar Grove, Illinois; loving grandmother of Melissa (Art) Peterson, Kristin Goss, Kathleen (Nathan) Baldwin and Trisha Goss; dear great-grandmother of Kyler, Rylen, Greydon, Elijah and Adelaide; fond sister of Ralph (Sheila) Vegenski, the late Michael (late Marcella) Vigenski, the late Edna (the late Richard) Horestski, the late Ernie Vigenski, and the late Eldon (Delores) Vigenski; also survived by many nieces and nephews, many dear friends and wonderful neighbors. Retired butcher, having retired from Rose Meat Packing after 30 years. Alma A. Goss leaves a legacy of faith, dignity, compassion and love; now, therefore,

Be It Resolved, That we, the Mayor and members of the Chicago City Council, gathered here this 10th day of February 2016, do hereby express our sorrow on the death of Alma A. Goss and extend to her family and friends our deepest sympathy; and

Be It Further Resolved, That a suitable copy of this resolution be prepared and presented to the family of Alma A. Goss.

TRIBUTE TO LATE RICHARD J. ZILKA, SR.

[R2016-76]

WHEREAS, God in His infinite wisdom has called Richard J. Zilka, Sr. to his eternal reward; and

WHEREAS, The Chicago City Council has been informed of his passing by the Honorable Marty Quinn, Alderman of the 13th Ward; and

WHEREAS, Richard J. Zilka, Sr., beloved husband of Marie, nee Grupenhagen; loving father of Patty (Dale) Biniewicz, Michael (Kristen Reed) Zilka and Rick (Mary Eklund) Zilka; proud grandfather of Michael (Jenny) Zilka, Robert (Diana) Biniewicz, Daniel (April) Biniewicz, Amy Biniewicz and Lauren (Matt) Humbrecht; great-grandfather of Michael, Quinn, Ben, Owen and Miles; fond brother of Georgian Kunde; uncle of many nieces and nephews; president and current executive director of the Clearing Civic League, Midway Garden Society and St. Rene Senior Club. Richard J. Zilka, Sr. leaves a legacy of faith, dignity, compassion and love; now, therefore,

Be It Resolved, That we, the Mayor and members of the Chicago City Council, gathered here this 10th day of February 2016, hereby express our sorrow on the death of Richard J. Zilka, Sr. and extend to his family and friends our deepest sympathy; and

Be It Further Resolved, That a suitable copy of this resolution be presented to the family of Richard J. Zilka, Sr.

Presented By

ALDERMAN BURKE (14th Ward):

TRIBUTE TO LATE LYDIA COCHRANE.

[R2016-108]

WHEREAS, Lydia Cochrane has been called to eternal life by the wisdom of God at the age of 87; and

WHEREAS, The Chicago City Council has been informed of her passing by Alderman Edward M. Burke; and

WHEREAS, A native of New York City, Lydia Cochrane was the loving wife of the late Eric; and

WHEREAS, Born Lydia Goodwin Steinway, Lydia Cochrane was a descendant of the founder of the Steinway & Sons piano company and was raised in Manhattan; and

WHEREAS, Throughout her life, Lydia Cochrane followed her own path and was known for her intelligence; and

WHEREAS, After graduating from Smith College, Lydia Cochrane worked in the book reviews section of the *New York Herald Tribune*; and

WHEREAS, Lydia Cochrane moved with her husband in 1957 to the Hyde Park community, where she taught French at The University of Chicago Laboratory Schools; and

WHEREAS, Fluent in Italian as well as French, Lydia Cochrane later worked as a translator for The University of Chicago Press, where she painstakingly translated hundreds of scholarly books and articles; and

WHEREAS, A woman of dignity, grace and charm, Lydia Cochrane was active in social and civic circles and was a member of the Fortnightly Club of Chicago and Tuesday Ladies; and

WHEREAS, Lydia Cochrane held numerous season subscriptions to cultural events throughout Chicago that she regularly attended; and

WHEREAS, The hard work, sacrifice and dedication of Lydia Cochrane serve as an example to all; and

WHEREAS, Lydia Cochrane will be dearly missed and fondly remembered by her many relatives, friends and admirers; and

WHEREAS, To her two sons, John and Nicholas, and her six adoring grandchildren, Lydia Cochrane imparts a legacy of faithfulness, service and dignity; now, therefore,

Be It Resolved, That we, the Mayor and the members of the Chicago City Council, assembled this 10th day of February 2016, do hereby commemorate Lydia Cochrane for her grace-filled life and do hereby express our condolences to her family; and

Be It Further Resolved, That a suitable copy of this resolution be presented to the family of Lydia Cochrane.

TRIBUTE TO LATE JIM CONWAY.

[R2016-109]

WHEREAS, Jim Conway has been called to eternal life by the wisdom of God at the age of 94; and

WHEREAS, The Chicago City Council has been informed of his passing by Alderman Edward M. Burke; and

WHEREAS, Jim Conway was a legendary Chicago broadcasting pioneer who worked in both radio and television; and

WHEREAS, Born in Chicago, Jim Conway was raised on the South Side and in Milwaukee, Wisconsin; and

WHEREAS, Jim Conway attended Marquette University before leaving college to take a job with WBBM-AM Radio in Chicago, where he reported on the Japanese attack on Pearl Harbor on December 7, 1941; and

WHEREAS, During World War II, Jim Conway served as an aviator with the United States Navy; and

WHEREAS, After the war, Jim Conway resumed his job with WBBM Radio and went on to enjoy a 40-year career as a broadcaster, including stints at WMAQ Radio, WLS and WGN television; and

WHEREAS, An engaging interviewer, Jim Conway earned his loyal following as a host of several morning television programs; and

WHEREAS, Jim Conway lived for many years in Lake Forest, where he raised his family with his first wife, the late Audrey; and

WHEREAS, The hard work, sacrifice and dedication of Jim Conway serve as an example to all; and

WHEREAS, His love of life and ability to live it to the fullest endeared Jim Conway to his family members, friends and all who knew him and enabled him to enrich their lives in ways they will never forget; and

WHEREAS, Jim Conway was an individual of great integrity and accomplishment who will be dearly missed and fondly remembered by his many relatives, friends and admirers; and

WHEREAS, To his loving wife, Mary Jane; his three sons, James, Jr., Michael and Clancy; his daughter, Victoria; his two sisters, Patricia and Eileen; his 12 grandchildren; his 16 great-grandchildren; and his two great-great-grandchildren, Jim Conway imparts a legacy of faithfulness, service and dignity; now, therefore,

Be It Resolved, That we, the Mayor and the members of the Chicago City Council, assembled this 10th day of February 2016, do hereby commemorate Jim Conway for his grace-filled life and do hereby express our condolences to his family; and

Be It Further Resolved, That a suitable copy of this resolution be presented to the family of Jim Conway.

TRIBUTE TO LATE DR. JOHN FENNESSY.

[R2016-110]

WHEREAS, Dr. John Fennessy has been called to eternal life by the wisdom of God at the age of 82; and

WHEREAS, The Chicago City Council has been informed of his passing by Alderman Edward M. Burke; and

WHEREAS, A longtime resident of the Hyde Park community, Dr. John Fennessy was a widely admired Chicago radiologist and the loving husband for 55 years of Ann; and

WHEREAS, Born in Clonmel, Ireland, Dr. John Fennessy earned his medical degree from University College Dublin and came to The University of Chicago as a resident in 1960; and

WHEREAS, Dr. John Fennessy joined the faculty of the university's medical school in 1965; and

WHEREAS, Dr. John Fennessy was promoted to associate professor in 1968 and professor in 1974; and

WHEREAS, Dr. John Fennessy earned a reputation as a highly popular teacher who drew medical students to the field of radiology; and

WHEREAS, Dr. John Fennessy pioneered the use of a technique which allowed physicians to gain samples from hard-to-reach areas of the lung without using an incision; and

WHEREAS, Dr. John Fennessy was elected as the first vice president of the Radiological Society of North America in 1987; and

WHEREAS, The hard work, sacrifice and dedication of Dr. John Fennessy serve as an example to all; and

WHEREAS, His love of life and ability to live it to the fullest endeared Dr. John Fennessy to his family members, friends and all who knew him and enabled him to enrich their lives in ways they will never forget; and

WHEREAS, Dr. John Fennessy was an individual of great integrity and accomplishment who will be dearly missed and fondly remembered by his many relatives, friends and admirers; and

WHEREAS, To his wife, Ann; his four sons, Conor, Sean, Niall and Ruairi; his daughter, Rona; his brother, Cianan; his sister, Nora; and his four grandchildren, Dr. John Fennessy imparts a legacy of faithfulness, service and dignity; now, therefore,

Be It Resolved, That we, the Mayor and the members of the Chicago City Council, assembled this 10th day of February 2016, do hereby commemorate Dr. John Fennessy for his grace-filled life and do hereby express our condolences to his family; and

Be It Further Resolved, That a suitable copy of this resolution be presented to the family of Dr. John Fennessy.

TRIBUTE TO LATE HONORABLE MARIE GARIBALDI.

[R2016-111]

WHEREAS, The Honorable Marie Garibaldi has been called to eternal life by the wisdom of God at the age of 81; and

WHEREAS, The Chicago City Council has been informed of her passing by Alderman Edward M. Burke; and

WHEREAS, The Honorable Marie Garibaldi was the first woman to serve as a member of the New Jersey Supreme Court; and

WHEREAS, The Honorable Marie Garibaldi was a former municipal court judge and a prosecutor for the Internal Revenue Service before working as a partner in private practice for the law firm of Riker, Danzig, Scherer, Hyland & Perretti; and

WHEREAS, The Honorable Marie Garibaldi was appointed to the Supreme Court in 1982 by Governor Thomas Kean, Sr.; and

WHEREAS, The Honorable Marie Garibaldi served with distinction on the high court until her retirement in 2000 and during her esteemed tenure wrote more than 225 opinions; and

WHEREAS, The Honorable Marie Garibaldi was also the first woman to serve as the president of the New Jersey State Bar Association; and

WHEREAS, The Honorable Marie Garibaldi was a director of the State Chamber of Commerce and New Jersey Bell Telephone Company and a trustee of St. Peter's College; and

WHEREAS, The hard work, sacrifice and dedication of the Honorable Marie Garibaldi serve as an example to all; and

WHEREAS, The Honorable Marie Garibaldi was an individual of great integrity and accomplishment who will be dearly missed and fondly remembered by her many relatives, friends and admirers; and

WHEREAS, To her beloved family, the Honorable Marie Garibaldi imparts a legacy of faithfulness, service and dignity; now, therefore,

Be It Resolved, That we, the Mayor and the members of the Chicago City Council, assembled this 10th day of February 2016, do hereby commemorate the Honorable Marie Garibaldi for her grace-filled life and do hereby express our condolences to her family; and

Be It Further Resolved, That a suitable copy of this resolution be presented to the family of the Honorable Marie Garibaldi.

TRIBUTE TO LATE DR. MELVIN G. HOLLI.

[R2016-112]

WHEREAS, Dr. Melvin G. Holli has been called to eternal life by the wisdom of God at the age of 82; and

WHEREAS, The Chicago City Council has been informed of his passing by Alderman Edward M. Burke; and

WHEREAS, A resident of Wheaton, Dr. Melvin G. Holli was a prominent educator, author and historian; and

WHEREAS, Raised in Michigan's Upper Peninsula, Dr. Melvin G. Holli enjoyed skiing, fishing and a host of outdoor activities as well as a lifelong appreciation of his Finnish roots; and

WHEREAS, Dr. Melvin G. Holli earned his master's and doctorate degrees in American history from the University of Michigan; and

WHEREAS, Dr. Melvin G. Holli began teaching history at the University of Illinois at Chicago in 1965, where he established and directed an urban historical collection; and

WHEREAS, Dr. Melvin G. Holli was a popular member of the faculty and served as chairman of the Department of History from 1991 to 1995; and

WHEREAS, Dr. Melvin G. Holli wrote or co-edited 18 books, including a biographical dictionary of American mayors and four books on Chicago mayors; and

WHEREAS, Dr. Melvin G. Holli won the History Award from the Society of Midland Authors and the Best Book Award from the Illinois Political Science Foundation; and

WHEREAS, Following a long and illustrious career, Dr. Melvin G. Holli retired in 2003; and

WHEREAS, The hard work, sacrifice and dedication of Dr. Melvin G. Holli serve as an example to all; and

WHEREAS, His love of life and ability to live it to the fullest endeared Dr. Melvin G. Holli to his family members, friends and all who knew him and enabled him to enrich their lives in ways they will never forget; and

WHEREAS, Dr. Melvin G. Holli was an individual of great integrity and accomplishment who will be dearly missed and fondly remembered by his many relatives, friends and admirers; and

WHEREAS, To his loving wife, Betsy; his son, Steven; his daughter, Susan; his brother, David; his sister, Marilyn; and his two grandchildren, Dr. Melvin G. Holli imparts a legacy of faithfulness, service and dignity; now, therefore,

Be It Resolved, That we, the Mayor and the members of the Chicago City Council, assembled this 10th day of February 2016, do hereby commemorate Dr. Melvin G. Holli for his grace-filled life and do hereby express our condolences to his family; and

Be It Further Resolved, That a suitable copy of this resolution be presented to the family of Dr. Melvin G. Holli.

TRIBUTE TO LATE THERESA FAMBRO HOOKS.

[R2016-113]

WHEREAS, Theresa "TeeSee" Fambro Hooks has been called to eternal life by the wisdom of God at the age of 80; and

WHEREAS, The Chicago City Council has been informed of her passing by Alderman Edward M. Burke; and

WHEREAS, A longtime *Chicago Defender* society columnist, Theresa "TeeSee" Fambro Hooks was the "Grand Dame" of the African-American journalism community in Chicago; and

WHEREAS, Born in Chicago, Theresa "TeeSee" Fambro Hooks graduated from Parker High School; and

WHEREAS, Theresa "TeeSee" Fambro Hooks attended the University of Illinois, Roosevelt University and the School of the Art Institute of Chicago, where she studied fashion design; and

WHEREAS, Theresa "TeeSee" Fambro Hooks began her legendary career at the *Chicago Defender* in 1961 and never went anywhere without her camera, amassing a rare and impressive photo collection; and

WHEREAS, Theresa "TeeSee" Fambro boasted an unprecedented list of contacts, which she assembled over her 50 years at the newspaper; and

WHEREAS, Theresa "TeeSee" Fambro Hooks worked alongside such luminaries at the newspaper as Vernon Jarrett and Marjorie Stewart Joyner; and

WHEREAS, Theresa "TeeSee" Fambro Hooks was a role model for generations of journalists who had the pleasure of knowing her; and

WHEREAS, A woman of dignity, grace and style, Theresa "TeeSee" Fambro Hooks was an expert seamstress who fashioned many of her own clothes; and

WHEREAS, The hard work, sacrifice and dedication of Theresa "TeeSee" Fambro Hooks serve as an example to all; and

WHEREAS, Her love of life and ability to live it to the fullest endeared Theresa "TeeSee" Fambro Hooks to her family members, friends and all who knew her and enabled her to enrich their lives in ways they will never forget; and

WHEREAS, Theresa "TeeSee" Fambro Hooks was an individual of great integrity and accomplishment who will be dearly missed and fondly remembered by her many relatives, friends and admirers; and

WHEREAS, To her beloved family, Theresa "TeeSee" Fambro Hooks imparts a legacy of faithfulness, service and dignity; now, therefore,

Be It Resolved, That we, the Mayor and the members of the Chicago City Council, assembled this 10th day of February 2016, do hereby commemorate Theresa "TeeSee" Fambro Hooks for her grace-filled life and do hereby express our condolences to her family; and

Be It Further Resolved, That a suitable copy of this resolution be presented to the family of Theresa "TeeSee" Fambro Hooks.

TRIBUTE TO LATE DR. REGNAL JONES.

[R2016-114]

WHEREAS, Dr. Regnal Jones has been called to eternal life by the wisdom of God at the age of 75; and

WHEREAS, The Chicago City Council has been informed of his passing by Alderman Edward M. Burke; and

WHEREAS, Dr. Regnal Jones was the loving and devoted husband for 53 years of Angela; and

WHEREAS, Dr. Regnal Jones was the much adored father of two children and the grandfather of two to whom he imparted many of the fine and noble qualities that he possessed in abundance; and

WHEREAS, Since 1986, Dr. Regnal Jones served as the executive director of the Chicago Area Health and Medical Careers Program (CAHMCP), which encourages minorities to enter the medical, dental and health professional schools; and

WHEREAS, Dr. Regnal Jones was a mentor to generations of African-American and Hispanic students who went on to become doctors, veterinarians, dentists, pharmacists and optometrists; and

WHEREAS, Born in the Old Town neighborhood and raised in the western suburbs, Dr. Regnal Jones earned three science degrees from The University of Chicago; and

WHEREAS, Prior to joining CAHMCP, Dr. Regnal Jones taught science at Loyola University and Chicago State University and worked as director of Health Education and Preventative Programs for the Chicago Department of Public Health; and

WHEREAS, The hard work, sacrifice and dedication of Dr. Regnal Jones serve as an example to all; and

WHEREAS, His love of life and ability to live it to the fullest endeared him to his family members, friends and all who knew him, and enabled him to enrich their lives in ways they will never forget; and

WHEREAS, Dr. Regnal Jones was an individual of great integrity and accomplishment who will be dearly missed and fondly remembered by his many relatives, friends and admirers; and

WHEREAS, To his beloved family, Dr. Regnal Jones imparts a legacy of faithfulness, service and dignity; now, therefore,

Be It Resolved, That we, the Mayor and the members of the Chicago City Council, assembled this 10th day of February 2016, do hereby commemorate Dr. Regnal Jones for his grace-filled life and do hereby express our condolences to his family; and

Be It Further Resolved, That a suitable copy of this resolution be presented to the family of Dr. Regnal Jones.

TRIBUTE TO LATE HERBERT LESSER.

[R2016-115]

WHEREAS, Herbert Lesser has been called to eternal life by the wisdom of God at the age of 96; and

WHEREAS, The Chicago City Council has been informed of his passing by Alderman Edward M. Burke; and

WHEREAS, A resident of Evanston, Herbert Lesser was the loving husband of the late Eunice, nee Waprin; and

WHEREAS, Herbert Lesser was the much-adored father of Barbara, Judith and Dan and the grandfather of three to whom he imparted many of the fine and noble qualities that he possessed in abundance; and

WHEREAS, Herbert Lesser was the dear brother of the late Eleanor and the late Norman; and

WHEREAS, Herbert Lesser was a dedicated supporter of The University of Chicago; and

WHEREAS, The hard work, sacrifice and dedication of Herbert Lesser serve as an example to all; and

WHEREAS, His love of life and ability to live it to the fullest endeared Herbert Lesser to his family, members, friends and all who knew him and enabled him to enrich their lives in ways they will never forget; and

WHEREAS, Herbert Lesser was an individual of great integrity and accomplishment who will be dearly missed and fondly remembered by his many relatives, friends and admirers; and

WHEREAS, To his beloved family, Herbert Lesser imparts a legacy of faithfulness, service and dignity; now, therefore,

Be It Resolved, That we, the Mayor and the members of the Chicago City Council, assembled this 10th day of February 2016, do hereby commemorate Herbert Lesser for his grace-filled life and do hereby express our condolences to his family; and

Be It Further Resolved, That a suitable copy of this resolution be presented to the family of Herbert Lesser.

TRIBUTE TO LATE DALE LIND.

[R2016-116]

WHEREAS, Dale Lind has been called to eternal life by the wisdom of God at the age of 99; and

WHEREAS, The Chicago City Council has been informed of his passing by Alderman Edward M. Burke; and

WHEREAS, A resident of Northbrook, Dale Lind was a celebrated cantor and the loving husband for 72 years of Jessie; and

WHEREAS, Dale Lind was the much-adored father of Cary and Barbara and the grandfather of two to whom he imparted many of the fine and noble qualities that he possessed in abundance; and

WHEREAS, Raised on New York's East Side, Dale Lind began his singing career as a child and by the age of 11 was recording for RCA Victor; and

WHEREAS, Along with his brothers, Dale Lind had a religious program in 1937 called the "The Three Lind Brothers", which eventually became known as "Dale, Murray and Phil"; and

WHEREAS, The Lind brothers served in the United States Army in the Pacific during World War II, where they performed on armed forces radio and entertained the troops alongside such greats of the entertainment industry as comedian Danny Kaye and actor Cary Grant; and

WHEREAS, Following the war, the Lind brothers toured the United States and Canada and appeared locally at Chicago's top nightspots, including the Mayfair Room, the Latin Quarter and the Rumba Room; and

WHEREAS, Dale Lind settled in Chicago, where he was a cantor at Am Echod, B'Nai Jacob and the Albany Park Hebrew Congregation; and

WHEREAS, The hard work, talent and dedication of Dale Lind serve as an example to all; and

WHEREAS, His love of life and ability to live it to the fullest endeared Dale Lind to his family members, friends and all who knew him and enabled him to enrich their lives in ways they will never forget; and

WHEREAS, Dale Lind will be dearly missed and fondly remembered by his many relatives, friends and admirers; and

WHEREAS, To his beloved family, Dale Lind imparts a legacy of faithfulness, service and dignity; now, therefore,

Be It Resolved, That we, the Mayor and the members of the Chicago City Council, assembled this 10th day of February 2016, do hereby commemorate Dale Lind for his grace-filled life and do hereby express our condolences to his family; and

Be It Further Resolved, That a suitable copy of this resolution be presented to the family of Dale Lind.

TRIBUTE TO LATE ERIC R. LUND.

[R2016-118]

WHEREAS, Eric R. Lund has been called to eternal life by the wisdom of God at the age of 90; and

WHEREAS, The Chicago City Council has been informed of his passing by Alderman Edward M. Burke; and

WHEREAS, A respected educator and journalist, Eric R. Lund was the loving husband of Grace and the late Florence; and

WHEREAS, Born in Chicago to Swedish immigrant parents, Eric R. Lund served his country in the United States Navy and graduated from Northwestern University's Medill School of Journalism; and

WHEREAS, Eric R. Lund began his career with the *Evanston Review* before joining the *Chicago Daily News* where he rose to become assistant managing editor; and

WHEREAS, In 1973, Eric R. Lund was presented with the *Marshall Field Award for Outstanding Editorial Contribution* to the *Chicago Daily News*; and

WHEREAS, Eric R. Lund served as a teacher at both the Medill School and North Park College and was director of Columbia College's graduate journalism program, from which he retired in 1994; and

WHEREAS, Throughout his life, Eric R. Lund was a leading member of the Swedish community in Chicago; and

WHEREAS, Eric R. Lund was a past president of the Swedish-American History Society and contributed numerous articles to the *Swedish-American Historical Quarterly*; and

WHEREAS, Eric R. Lund was honored in 1976 with a bicentennial medal bestowed by King Carl XVI Gustaf of Sweden; and

WHEREAS, The hard work, sacrifice and dedication of Eric R. Lund serve as an example to all; and

WHEREAS, His love of life and ability to live it to the fullest endeared Eric R. Lund to his family members, friends and all who knew him, and enabled him to enrich their lives in ways they will never forget; and

WHEREAS, Eric R. Lund was an individual of great integrity and accomplishment who will be dearly missed and fondly remembered by his many relatives, friends and admirers; and

WHEREAS, To his beloved family, Eric R. Lund imparts a legacy of faithfulness, service and dignity; now, therefore,

Be It Resolved, That we, the Mayor and the members of the Chicago City Council, assembled this 10th day of February 2016, do hereby commemorate Eric R. Lund for his grace-filled life and do hereby express our condolences to his family; and

Be It Further Resolved, That a suitable copy of this resolution be presented to the family of Eric R. Lund.

TRIBUTE TO LATE MONSIGNOR JOHN J. MORIARTY.

[R2016-117]

WHEREAS, Monsignor John J. Moriarty has been called to eternal life by the wisdom of God at the age of 81; and

WHEREAS, The Chicago City Council has been informed of his passing by Alderman Edward M. Burke; and

WHEREAS, Monsignor John J. Moriarty was a longtime missionary who ministered in Ecuador for more than 40 years; and

WHEREAS, The son of Irish immigrants from County Kerry, Monsignor John J. Moriarty was raised in Chicago, where his father worked on the City's sewer system; and

WHEREAS, Monsignor John J. Moriarty was ordained to the priesthood in the early 1960s and joined the Boston-based Missionary Society of St. James the Apostle; and

WHEREAS, Monsignor John J. Moriarty was sent to Ecuador, where he built churches, schools and clinics and arranged for free medical care, food and housing to be provided for the poor; and

WHEREAS, Affectionately known as "Pedro Juan", Monsignor John J. Moriarty became highly fluent in the Spanish language and Ecuadorian customs; and

WHEREAS, Monsignor John J. Moriarty helped more than 200 seminarians in Ecuador become priests; and

WHEREAS, In his retirement, Monsignor John J. Moriarty resided in the Beverly community, where he decorated his home with carvings from the rainforest; and

WHEREAS, The holiness, sacrifice and dedication of Monsignor John J. Moriarty serve as an example to all; and

WHEREAS, Monsignor John J. Moriarty will be dearly missed and fondly remembered by his many relatives, friends and admirers; and

WHEREAS, To his brother, Thomas, and his four sisters, Sister Kathleen R.S.M., Mary, Barbara and Irene, Monsignor John J. Moriarty imparts a legacy of faithfulness, service and dignity; now, therefore,

Be It Resolved, That we, the Mayor and the members of the Chicago City Council, assembled this 10th day of February 2016, do hereby commemorate Monsignor John J. Moriarty for his grace-filled life and do hereby express our condolences to his family; and

Be It Further Resolved, That a suitable copy of this resolution be presented to the family of Monsignor John J. Moriarty.

TRIBUTE TO LATE HONORABLE PHILIP J. ROCK.

[R2016-119]

WHEREAS, The Honorable Philip J. Rock has been called to eternal life by the wisdom of God at the age of 78; and

WHEREAS, The Chicago City Council has been informed of his passing by Alderman Edward M. Burke; and

WHEREAS, The Honorable Philip J. Rock was the longest-serving Illinois Senate president and the loving husband for 51 years of Sheila; and

WHEREAS, The Honorable Philip J. Rock was the much-adored father of Kathleen, Meghan, Colleen and John "Jay" and the grandfather of 12 to whom he imparted many of the fine and noble qualities that he possessed in abundance; and

WHEREAS, Raised in Logan Square, the Honorable Philip J. Rock worked as an assistant Illinois Attorney General and an Assistant Cook County State's Attorney before being elected to the Illinois Senate in 1970; and

WHEREAS, A Democrat, the Honorable Philip J. Rock represented Oak Park and parts of the West Side of Chicago as Senate president for 14 years, from 1979 to 1993; and

WHEREAS, During his tenure in the Senate, the Honorable Philip J. Rock sponsored more than 450 Illinois laws, including landmark reforms in special education, child adoption, foster care, child support and domestic violence; and

WHEREAS, The Honorable Philip J. Rock was a peacemaker whose skill at being able to nimbly reach across the aisle to cajole and eventually arrive at a consensus was as remarkable as it was legendary; and

WHEREAS, The hard work, sacrifice and dedication of the Honorable Philip J. Rock serve as an example to all; and

WHEREAS, His love of life and ability to live it to the fullest endeared the Honorable Philip J. Rock to his family members, friends and all who knew him and enabled him to enrich their lives in ways they will never forget; and

WHEREAS, The Honorable Philip J. Rock was an individual of great integrity and accomplishment who will be dearly missed and fondly remembered by his many relatives, friends and admirers; and

WHEREAS, To his beloved family, the Honorable Philip J. Rock imparts a legacy of faithfulness, service and dignity; now, therefore,

Be It Resolved, That we, the Mayor and the members of the Chicago City Council, assembled this 10th day of February 2016, do hereby commemorate the Honorable Philip J. Rock for his grace-filled life and do hereby express our condolences to his family; and

Be It Further Resolved, That a suitable cow of this resolution be presented to the family of the Honorable Philip J. Rock.

TRIBUTE TO LATE HONORABLE CARL SCHRIMPF.

[R2016-120]

WHEREAS, The Honorable Carl Schrimpf has been called to eternal life by the wisdom of God at the age of 85; and

WHEREAS, The Chicago City Council has been informed of his passing by Alderman Edward M. Burke; and

WHEREAS, The Honorable Carl Schrimpf was the former mayor of Round Lake Beach and the loving husband for 64 years of Yvonne, nee Lux; and

WHEREAS, The Honorable Carl Schrimpf was the much-adored father of Martin, Karen and Koral, the grandfather of 10 and the great-grandfather of 14 to whom he imparted many of the fine and noble qualities that he possessed in abundance; and

WHEREAS, The Honorable Carl Schrimpf was the dear brother of Richard; and

WHEREAS, A native of Chicago, the Honorable Carl Schrimpf was raised on the North Side until his family moved to Glenview; and

WHEREAS, The Honorable Carl Schrimpf graduated from Niles Township High School and attended trade school; and

WHEREAS, The Honorable Carl Schrimpf worked for more than 30 years as a design engineer for Hough-International Harvester; and

WHEREAS, The Honorable Carl Schrimpf moved to Round Lake Beach in the early 1950s, where he became actively involved in local politics; and

WHEREAS, During his 20-year tenure as the Mayor of Round Lake Beach, the Honorable Carl Schrimpf spearheaded efforts to bring Lake Michigan water to his community and a Metra stop on the North Central commuter line; and

WHEREAS, The Honorable Carl Schrimpf was a faithful parishioner and choir member of St. Bede Catholic Church; and

WHEREAS, The hard work, sacrifice and dedication of the Honorable Carl Schrimpf serve as an example to all; and

WHEREAS, His love of life and ability to live it to the fullest endeared the Honorable Carl Schrimpf to his family members, friends and all who knew him and enabled him to enrich their lives in ways they will never forget; and

WHEREAS, The Honorable Carl Schrimpf was an individual of great integrity and accomplishment who will be dearly missed and fondly remembered by his many relatives, friends and admirers; and

WHEREAS, To his beloved family, the Honorable Carl Schrimpf imparts a legacy of faithfulness, service and dignity; now, therefore,

Be It Resolved, That we, the Mayor and the members of the Chicago City Council, assembled this 10th day of February 2016, do hereby commemorate the Honorable Carl Schrimpf for his grace-filled life and do hereby express our condolences to his family; and

Be It Further Resolved, That a suitable copy of this resolution be presented to the family of the Honorable Carl Schrimpf.

TRIBUTE TO LATE ANNE SWANEY.

[R2016-121]

WHEREAS, Anne Swaney, an executive producer at ABC7 Television in Chicago, was tragically murdered on January 15, 2016, while vacationing in Central America; and

WHEREAS, The Chicago City Council has been informed of her passing by Alderman Edward M. Burke; and

WHEREAS, A native of Platte City, Missouri, Anne Swaney graduated from Platte City High School, where she was editor of the yearbook and excelled in drama and journalism; and

WHEREAS, Anne Swaney came to the Chicago area to attend and graduate from Northwestern University's prestigious Medill School of Journalism; and

WHEREAS, Known for her dedication and hard work, Anne Swaney joined ABC7 in Chicago, where she became executive producer of online operations at abc7chicago.com; and

WHEREAS, A horse enthusiast, Anne Swaney took solace in riding her beloved horse, Sequoia, at a stable in suburban Willow Springs; and

WHEREAS, Anne Swaney loved riding excursions and ventured to destinations that included Costa Rica, Scotland, Turkey, Greece, Brazil, France, Italy, Germany, Hungary and Austria; and

WHEREAS, Anne Swaney was an individual of great integrity and accomplishment who will be dearly missed and fondly remembered by her many relatives, friends and admirers; and

WHEREAS, To her mother, Georgeanne; her father, Jack; her stepmother, Ruth; her brother, David; and her sister-in-law, Lauren, Anne Swaney imparts a legacy of faithfulness, service and dignity; now, therefore,

Be It Resolved, That we, the Mayor and the members of the Chicago City Council, assembled this 10th day of February 2016, do hereby commemorate Anne Swaney for her grace-filled life and do hereby express our condolences to her family; and

Be It Further Resolved, That a suitable copy of this resolution be presented to the family of Anne Swaney.

TRIBUTE TO VICTIMS OF UNITED STATES MARINE CORPS HELICOPTER ACCIDENT.

[R2016-122]

WHEREAS, Twelve members of the United States Marine Corps tragically lost their lives during a nighttime training exercise in the Pacific Ocean off Hawaii on January 14, 2016; and

WHEREAS, The Chicago City Council has been informed of this event by Alderman Edward M. Burke; and

WHEREAS, Two CH-53E helicopters, carrying six crew members each, collided approximately 2½ miles from the coast of Oahu; and

WHEREAS, The transport helicopters, known as Super Stallions, are the military's largest helicopter and their crews were assigned to the 1st Marine Aircraft Wing at Marine Corps Base Hawaii; and

WHEREAS, Recovery efforts were suspended on January 23, 2016, after no remains were found following a massive search; and

WHEREAS, The victims of the crash included: Major Shawn M. Campbell of College Station, Texas; Captain Brian T. Kennedy of Philadelphia, Pennsylvania; Captain Kevin T. Roche of St. Louis, Missouri; Captain Steven R. Torbert of Florence, Alabama; Sergeant Dillon J. Semolina of Chaska, Minnesota; Sergeant Adam C. Schoeller of Gardners, Pennsylvania; Sergeant Jeffrey A. Sempler of Woodruff, South Carolina; Sergeant William J. Turner of Florala, Alabama; Corporal Matthew R. Drown of Spring, Texas; Corporal Thomas J. Jardas of Fort Myers, Florida; Corporal Christopher J. Orlando of Hingham, Massachusetts; and Lance Corporal Ty L. Hart of Aumsville, Oregon; and

WHEREAS, A ceremony honoring the crash victims was held on January 22, 2016, in which the Marines were remembered as dedicated and full of life; now, therefore,

Be It Resolved, That we, the Mayor and the members of the Chicago City Council, assembled this 10th day of February 2016, do hereby commemorate the lives of these 12 courageous members of our military and do hereby express our condolences to their families; and

Be It Further Resolved, That a suitable copy of this resolution be presented to Brigadier General Russell Sanborn, Commanding General of the 1st Marine Aircraft Wing.

TRIBUTE TO LATE LOIS WEISBERG.

[R2016-123]

WHEREAS, Lois Weisberg has been called to eternal life by the wisdom of God at the age of 90; and

WHEREAS, The Chicago City Council has been informed of her passing by Alderman Edward M. Burke; and

WHEREAS, Lois Weisberg was born in Chicago on May 6, 1925, to Mortimer and Jessie Porges; and

WHEREAS, In 1946, Lois Weisberg graduated from Northwestern University and, in 1962, married Judge Bernard Weisberg, with whom she remained wed until his death in 1994; and

WHEREAS, Lois Weisberg was the loving mother of four children; and

WHEREAS, In 1975, Lois Weisberg served as director of development for Business and Professional People for the Public Interest and founded Friends of the Parks, a citizens' advocacy group; and

WHEREAS, In 1983, Mayor Harold Washington appointed Lois Weisberg director of the Mayor's Office of Special Events, a position she held until 1987; and

WHEREAS, Mayor Richard M. Daley named Lois Weisberg the first commissioner of the Department of Cultural Affairs in 1989; and

WHEREAS, Lois Weisberg served as the Commissioner of the Department for 22 years and was instrumental in renovating the old Chicago Public Library into the vibrant Chicago Cultural Center, helped create Millennium Park and guided the re-opening of Navy Pier; and

WHEREAS, Lois Weisberg was part of the development of what are now the Taste of Chicago, Blues Fest and the Chicago Gospel Festival; and

WHEREAS, In 1999, Lois Weisberg launched the highly successful exhibition known as "Cows on Parade" that showcased the designs of local artists on fiberglass cows throughout various city street locations and brought an estimated $200 million in commerce to the City of Chicago; and

WHEREAS, Lois Weisberg and Maggie Daley established Gallery 37, the after-school art program known today as After School Matters; and

WHEREAS, Lois Weisberg is remembered as "Chicago's Cultural Connector" between business and the fine arts; and

WHEREAS, Lois Weisberg was an individual of great integrity and accomplishment who will be dearly missed and fondly remembered by her many relatives, friends and admirers; now, therefore,

Be It Resolved, That we, the Mayor and the members of the Chicago City Council, assembled this 10th day of February 2016, do hereby commemorate Lois Weisberg for her grace-filled life and do hereby express our condolences to her family; and

Be It Further Resolved, That a suitable copy of this resolution be presented to the family of Lois Weisberg.

CONGRATULATIONS EXTENDED TO DAVID H. HOFFMAN ON RECEIPT OF AMERICAN FRIENDS OF HEBREW UNIVERSITY TORCH OF LEARNING AWARD.
[R2016-124]

WHEREAS, The American Friends of Hebrew University will honor David H. Hoffman at its Torch of Learning Award dinner on May 18, 2016; and

WHEREAS, The Chicago City Council has been informed of this event by Alderman Edward M. Burke; and

WHEREAS, David H. Hoffman is a widely admired member of the legal community and a former inspector general of the City of Chicago who currently serves as a partner at Sidley Austin LLP; and

WHEREAS, The Torch of Learning Award recognizes individuals identified with the highest standards of professional achievement and its awardees have included Frank Church, Howard Cosell, President Ronald Reagan, Allan "Bud" Selig, Fran Drescher, Don Shula, Ira L. Sorkin and Scott Turow; and

WHEREAS, The Midwest Region of the American Friends of Hebrew University has been proud to name the Torch of Learning Award in memory of Jerold S. Solovy, in recognition of his significant contributions to humanity throughout his illustrious legal career; and

WHEREAS, Funds raised through the Jerold S. Solovy Torch of Learning Award dinner will provide scholarships for students to study at the Hebrew University of Jerusalem, Israel's foremost institution of higher learning and research; and

WHEREAS, A graduate of Yale University and The University of Chicago Law School, David H. Hoffman served from 1998 to 2005 as an assistant U.S. Attorney, where he led investigations into health care fraud, bank fraud, civil rights violations and organized crime conspiracies; and

WHEREAS, David H. Hoffman was promoted to Deputy Chief, where he supervised the newly-created gang unit and also served as co-head of the office's Project Safe Neighborhoods anti-gun violence program; and

WHEREAS, From 2005 to 2009, David H. Hoffman was the City of Chicago's inspector general and transformed the office into a strong, independent anti-corruption agency; and

WHEREAS, The hard work, sacrifice and dedication of David H. Hoffman serve as an example to all; now, therefore,

Be It Resolved, That we, the Mayor and the members of the Chicago City Council, assembled this 10th day of February 2016, do hereby congratulate David H. Hoffman on receiving this prestigious honor and do hereby express our best wishes for his continued success and achievement; and

Be It Further Resolved, That a suitable copy of this resolution be presented to David H. Hoffman.

GRATITUDE EXTENDED TO PAULINA KAPUSCINSKA FOR DEDICATED SERVICE AS CONSUL GENERAL OF REPUBLIC OF POLAND IN CHICAGO.

[R2016-125]

WHEREAS, The City of Chicago and the members of its esteemed diplomatic community are privileged to bid a fond farewell to Paulina Kapuscinska, who has served with distinction as the consul general of the Republic of Poland since 2012; and

WHEREAS, The Chicago City Council has been informed of this auspicious event by Alderman Edward M. Burke; and

WHEREAS, As the representative of the Republic of Poland, Paulina Kapuscinska oversaw the Chicago consular district, which boasts the largest number of Polish-Americans and Poles in the United States; and

WHEREAS, A native of Warsaw, Paulina Kapuscinska began her professional career as a journalist and became assistant press spokesman for the chancellery of the prime minister in 1999; and

WHEREAS, In 2002, Paulina Kapuscinska began work with the Foreign Ministry's Department of the European Union and Accession Negotiations; and

WHEREAS, In 2004, Paulina Kapuscinska joined the staff of the consulate general of the Republic of Poland in Los Angeles, California, where she was named consul general in 2007; and

WHEREAS, In her role as consul general, Paulina Kapuscinska has fostered a greater and deeper understanding with all nations; and

WHEREAS, The hard work, sacrifice and dedication of Paulina Kapuscinska serve as an example to all; and

WHEREAS, Paulina Kapuscinska is a widely recognized member of the diplomatic community who is richly deserving of our admiration and respect; now, therefore,

Be It Resolved, That we, the Mayor and the members of the Chicago City Council, assembled this 10th day of February 2016, do hereby extend our most sincere gratitude to Paulina Kapuscinska for her tireless service as the consul general of the Republic of Poland in Chicago and do hereby express our best wishes for her continued success and achievement; and

Be It Further Resolved, That a suitable copy of this resolution be presented to Paulina Kapuscinska.

CONGRATULATIONS EXTENDED TO TIMOTHY P. MALONEY ON RETIREMENT FROM BANK OF AMERICA.

[R2016-126]

WHEREAS, Timothy P. Maloney, a prominent member of Chicago's financial community, has announced his retirement from Bank of America; and

WHEREAS, The Chicago City Council has been informed of this milestone by Alderman Edward M. Burke; and

WHEREAS, Timothy P. Maloney served as Illinois president of Bank of America, where he led the bank's philanthropic, civic and community affairs and business efforts across the state; and

WHEREAS, Timothy P. Maloney was also central division executive for U.S. Trust, Bank of America Private Wealth Management; and

WHEREAS, In that role, Timothy P. Maloney oversaw the bank's efforts to serve the wealth management needs of high net worth individuals and families within the central division; and

WHEREAS, From 2005 to 2007, Timothy P. Maloney was president of Banc of America Investment Services, Inc.; and

WHEREAS, Since 2001, Timothy P. Maloney has been president of the central region for The Private Bank of Bank of America; and

WHEREAS, Before joining Bank of America, Timothy P. Maloney worked for more than 20 years in the financial service industry, where he was a financial advisor, branch manager and regional sales director with Dean Witter Reynolds, and a regional director and executive director with Morgan Stanley; and

WHEREAS, Timothy P. Maloney graduated from Amherst College and earned a master's degree from the University of North Carolina at Chapel Hill; and

WHEREAS, Timothy P. Maloney is a member of the civic committee of the Commercial Club of Chicago, the Economic Club of Chicago and a founding bank member of the Chicago Community Trust; and

WHEREAS, Timothy P. Maloney is on the boards of The Art Institute of Chicago, United Way of Metropolitan Chicago, Chicago Urban League, and the Whitehead Foundation in New York; and

WHEREAS, The hard work, sacrifice and dedication of Timothy P. Maloney serve as an example to all; now, therefore,

Be It Resolved, That we, the Mayor and the members of the Chicago City Council, assembled this 10th day of February 2016, do hereby congratulate Timothy P. Maloney on the occasion of his retirement and do hereby express our best wishes for his continued good health, happiness and prosperity; and

Be It Further Resolved, That a suitable copy of this resolution be presented to Timothy P. Maloney.

CONGRATULATIONS EXTENDED TO HONORABLE ABNER J. MIKVA ON 90TH BIRTHDAY AND DECLARATION OF FEBRUARY 10, 2016, AS "ABNER J. MIKVA DAY" IN CHICAGO .

[R2016-127]

WHEREAS, The Honorable Abner J. Mikva celebrated his 90th birthday at a special luncheon held on Saturday, February 6, 2016; and

WHEREAS, The Chicago City Council has been informed of this event by Alderman Edward M. Burke; and

WHEREAS, The Honorable Abner Mikva is a retired federal judge and a former five-term Democratic congressman from Illinois; and

WHEREAS, Born on January 21, 1926, in Milwaukee, Wisconsin, the Honorable Abner Mikva graduated from The University of Chicago Law School and clerked for Supreme Court Justice Sherman Minton; and

WHEREAS, The Honorable Abner J. Mikva served in the Illinois House of Representatives before representing Illinois' 2nd District in Congress from 1969 to 1973 and the 10th District from 1975 to 1979; and

WHEREAS, The Honorable Abner J. Mikva left Congress in 1979 to become a member of the District of Columbia Court of Appeals, where he served for 15 years, the last four as chief judge; and

WHEREAS, The Honorable Abner J. Mikva was later White House counsel to President Bill Clinton; and

WHEREAS, In 1997, along with his wife, Zoe, the Honorable Abner J. Mikva launched the Mikva Challenge, which the couple consider their greatest achievement; and

WHEREAS, The Mikva Challenge is a leadership program which involves Chicago youth in civic activities, such as working as election judges, volunteering on campaigns and interning in government offices; and

WHEREAS, In recognition of his many achievements, President Barack Obama bestowed the Presidential Medal of Freedom on the Honorable Abner J. Mikva at a White House ceremony in 2014; and

WHEREAS, The hard work, sacrifice and dedication of the Honorable Abner J. Mikva serve as an example to all; now, therefore,

Be It Resolved, That we, the Mayor and the members of the Chicago City Council, assembled this 10th day of February 2016, do hereby congratulate the Honorable Abner J. Mikva on the occasion of his 90th birthday and do hereby declare that February 10, 2016, shall be officially recognized as "Abner J. Mikva Day" throughout the City of Chicago; and

Be It Further Resolved, That a suitable copy of this resolution be presented to the Honorable Abner J. Mikva.

CONGRATULATIONS EXTENDED TO YOLANDA QUESADA-MARQUEZ ON RETIREMENT FROM CHICAGO DEPARTMENT OF PLANNING.

[R2016-128]

WHEREAS, Yolanda Quesada-Marquez has announced her retirement from the City of Chicago following nearly three decades of dedicated public service; and

WHEREAS, The Chicago City Council has been informed of this milestone by Alderman Edward M. Burke; and

WHEREAS, A lifelong resident of the Southeast Side of Chicago, Yolanda Quesada-Marquez began her long and illustrious career with the City of Chicago in October, 1986, as an executive assistant for the veteran's liaison in the Department of Human Relations under the Honorable James A. Balcer; and

WHEREAS, Yolanda Quesada-Marquez retires from the Chicago Department of Planning, where she has ably served as the executive assistant for a number of deputy commissioners as well as Commissioners David R. Mosena, Valerie B. Jarrett, Arnold L. Randall and Andrew J. Mooney; and

WHEREAS, During her tenure, Yolanda Quesada-Marquez interacted with senior level management, elected officials, community groups, residents and staff on various work assignments to ensure project deadlines were promptly met and information was delivered in a timely and accurate manner; and

WHEREAS, Yolanda Quesada-Marquez maintained an ongoing, open dialogue between the Commissioner's Office and departmental staff, local units of government, elected officials and communities to promote economic opportunities and bring a better quality of life to all Chicagoans; and

WHEREAS, Yolanda Quesada-Marquez graduated with a liberal arts degree from the School for New Learning with a concentration in business, marketing and the arts in June of 2010; and

WHEREAS, Yolanda Quesada-Marquez has generously volunteered her time with organizations such as Chicago Gives and Big Shoulders Fund; and

WHEREAS, Throughout her career, Yolanda Quesada-Marquez upheld the finest and most noble traditions of public service; and

WHEREAS, The hard work, sacrifice and dedication of Yolanda Quesada-Marquez serve as an example to all; now, therefore,

Be It Resolved, That we, the Mayor and the members of the Chicago City Council, assembled this 10th day of February 2016, do hereby congratulate Yolanda Quesada-Marquez on the occasion of her retirement and do hereby express our best wishes for her continued good health, happiness and prosperity; and

Be It Further Resolved, That a suitable copy of this resolution be presented to Yolanda Quesada-Marquez.

CONGRATULATIONS EXTENDED TO JAMES RONDEAU ON APPOINTMENT AS PRESIDENT AND DIRECTOR OF ART INSTITUTE OF CHICAGO.

[R2016-129]

WHEREAS, James Rondeau, an internationally respected curator and scholar, has been appointed to serve as the new president and director of the Art Institute of Chicago; and

WHEREAS, The Chicago City Council has been informed of this event by Alderman Edward M. Burke; and

WHEREAS, James Rondeau succeeds Douglas Druick, who announced his plans to retire following more than 30 years of service to the museum; and

WHEREAS, James Rondeau joined the Art Institute in 1988 and has made the institute his home for nearly two decades; and

WHEREAS, Prior to his new appointment, James Rondeau was the Dittmer Chair and Curator of Modern and Contemporary Art; and

WHEREAS, Under the leadership of James Rondeau, the museum secured the largest gift in its history, the Edlis/Neeson Collection; and

WHEREAS, James Rondeau has organized and contributed to some of the most groundbreaking exhibitions and installations, including Charles Ray: Sculpture, 1998 -- 2015, Steve McQueen, Roy Lichtehstein: A Retrospective and Jasper Johns; and

WHEREAS, James Rondeau has published extensively and has 13 exhibition catalogues to his credit as well as numerous articles and essays; and

WHEREAS, The recipient of many honors and awards, James Rondeau serves on many panels and boards, including the Poetry Foundation in Chicago and the National Endowment for the Arts; and

WHEREAS, The hard work, sacrifice and dedication of James Rondeau serve as an example to all; now, therefore,

Be It Resolved, That we, the Mayor and the members of the Chicago City Council, assembled this 10th day of February 2016, do hereby congratulate James Rondeau on his appointment as president and director of the Art Institute of Chicago and do hereby express our best wishes for his continued success and achievement; and

Be It Further Resolved, That a suitable copy of this resolution be presented to James Rondeau.

CONGRATULATIONS EXTENDED TO FRANK TRAPANI FOR LIFE-SAVING ACTIONS.

[R2016-130]

WHEREAS, Educator Frank Trapani is being hailed by St. Richard School officials for coming to the assistance of a child who appeared to be choking on a piece of food in the school lunchroom; and

WHEREAS, The Chicago City Council has been informed of this event by Alderman Edward M. Burke; and

WHEREAS, Choking is the fourth leading cause of unintentional injury deaths in the United States, following poisonings, motor vehicle crashes and falls; and

WHEREAS, Foods are responsible for many choking incidents and choking can cause a simple coughing fit or even a complete blockage of the airway, which can lead to death; and

WHEREAS, Choking can result in brain damage or death, and serious harm can happen within minutes; and

WHEREAS, On Wednesday, December 16, 2015, a student at St. Richard School was choking on something he had eaten when Frank Trapani stepped up and applied the Heimlich maneuver, dislodging the item from the student's throat; and

WHEREAS, As the child appeared to immediately recover, no call was made for an ambulance or emergency assistance; and

WHEREAS, Frank Trapani serves as a social studies and religion teacher for grades six through eight and is a veteran member of the faculty at the school, which is located in the Archer Heights community; and

WHEREAS, Frank Trapani's quick intervention is worthy of our admiration and esteem; now, therefore,

Be It Resolved, That we, the Mayor and the members of the Chicago City Council, assembled this 10th day of February 2016, do hereby recognize Frank Trapani for his decisive and lifesaving actions; and

Be It Further Resolved, That a suitable copy of this resolution be presented to Frank Trapani.

CONGRATULATIONS EXTENDED TO VETERANS LEGAL SUPPORT CENTER AND CLINIC OF THE JOHN MARSHALL LAW SCHOOL ON RECEIPT OF GRANTS FROM MC CORMICK FOUNDATION AND LEGAL SERVICES CORPORATION.

[R2016-131]

WHEREAS, The Veterans Legal Support Center and Clinic of The John Marshall Law School has been selected for grants bestowed by the McCormick Foundation and the Legal Services Corporation; and

WHEREAS, The Chicago City Council has been informed of this event by Alderman Edward M. Burke; and

WHEREAS, The grants were awarded to support the Veterans Access to Justice Program, which is a joint venture of the Veterans Legal Support Center and Clinic of The John Marshall Law School and Southern Illinois University's School of Law; and

WHEREAS, The State of Illinois is home to an estimated 721,575 veterans who have served their country to ensure the freedoms that all of us enjoy across our nation; and

WHEREAS, The mission of the program is to launch a statewide effort to provide a wide range of services, including assisting veterans in Northeastern Illinois with counseling on veterans' issues and pro-bono legal assistance for veterans appealing improper denials that have been issued by the Veterans Administration; and

WHEREAS, The hard work and dedication of the leadership of the Veterans Legal Support Center and Clinic of The John Marshall Law School serve as an example to all; now, therefore,

Be It Resolved, That we, the Mayor and the members of the Chicago City Council, assembled this 10th day of February 2016, do hereby congratulate the Veterans Legal Support Center and Clinic of The John Marshall Law School on being named a recipient of grants presented by the McCormick Foundation and the Legal Services Corporation and do hereby express our best wishes for its future success; and

Be It Further Resolved, That a suitable copy of this resolution be presented to John E. Corkery, Dean of The John Marshall Law School.

CONGRATULATIONS EXTENDED TO ALFONZA WYSINGER ON RETIREMENT AS FIRST DEPUTY SUPERINTENDENT OF CHICAGO POLICE DEPARTMENT.

[R2016-132]

WHEREAS, Alfonza "Al" Wysinger has officially announced his retirement as first deputy superintendent of the Chicago Police Department following nearly three decades of dedicated public service; and

WHEREAS, The Chicago City Council has been informed of this event by Alderman Edward M. Burke; and

WHEREAS, During his long and illustrious career, Alfonza "Al" Wysinger was promoted through the police ranks from sergeant, lieutenant, and commander to deputy chief and eventually was named first deputy superintendent in 2011; and

WHEREAS, As first deputy superintendent of the Chicago Police Department, Alfonza "Al" Wysinger was the second in command and responsible for overseeing all of the department's daily operations; and

WHEREAS, A native of Chicago, Alfonza "Al" Wysinger attended the Chicago Public Schools and continued his education at Chicago State University and Calumet College of St. Joseph, where he earned a bachelor's degree in law enforcement management; and

WHEREAS, During his 29 years of service to the Chicago Police Department, First Deputy Superintendent Alfonza "Al" Wysinger ably served in many specialized units, including the Patrol Division, Organized Crime Division, Narcotics and Gang Investigations, and the Detective Division; and

WHEREAS, Alfonza "Al" Wysinger was also a member of the Drug Enforcement Administration Task Force as a patrol officer and a supervisor; and

WHEREAS, An alumnus of the Northwestern University Center for Public Safety School of Police Staff and Command, First Deputy Superintendent Alfonza "Al" Wysinger was voted vice president of the 164th Class of 2001; and

WHEREAS, The hard work, sacrifice and dedication of Alfonza "Al" Wysinger serve as an example to all; now, therefore,

Be It Resolved, That we, the Mayor and the members of the Chicago City Council, assembled this 10th day of February 2016, do hereby express our sincere gratitude to Alfonza "Al" Wysinger on his nearly three decades of dedicated service to the Chicago Police Department and do hereby express our best wishes for his continued good health, happiness and prosperity; and

Be It Further Resolved, That a suitable copy of this resolution be presented to Alfonza "Al" Wysinger.

Presented By

ALDERMAN LOPEZ (15th Ward):

TRIBUTE TO LATE RUFUS TAYLOR.

[R2016-77]

WHEREAS, God in His infinite wisdom has called Rufus Taylor, most beloved citizen, to his eternal reward on December 2, 2015; and

WHEREAS, This august body has been informed of his passing by the Honorable Raymond A. Lopez, Alderman of the 15th Ward; and

WHEREAS, Born on February 28, 1941, to the union of Ruben and Annie Lee Taylor, Rufus is preceded in death by his mother and father, Ruben and Annie Lee; and two brothers, Otis and Ruben. Rufus accepted Christ at an early age; and

WHEREAS, Rufus was employed with the sheriff's department until his retirement, leaving a legacy of a hardworking, dedicated employee who was sorely missed by his colleagues. In his spare time, he relished working on cars; and

WHEREAS, Rufus leaves to cherish his memory his devoted wife of many years, Earlene; adoring children, Walter, Otis, Christeen and Rufus, Jr. (Liz); his precious grandchildren and great-grandchildren; loving sisters, Ethel, Emma, Jean, Earnestine, Catherine; brothers, Lee Henry, Albert and Otha B; and a host of nieces, nephews cousins and friends; and

WHEREAS, Rufus touched the lives of all who knew him through his kindness, generosity, and his spirit. He will be deeply missed, but the memory of his character, intelligence and compassion will live on in those who knew and loved him; now, therefore,

Be It Resolved, That we, the Mayor and members of the City Council of the City of Chicago, gathered here this 10th day of February 2016 A.D., do hereby express our sorrow on the death of Rufus Taylor and express to his family and friends our deepest sympathy; and

Be It Further Resolved, That a suitable copy of this resolution be prepared and presented to the family of Rufus Taylor as a token of our honor, gratitude and respect.

Presented By

ALDERMAN LOPEZ (15th Ward)
And OTHERS:

CALL FOR SURFACE TRANSPORTATION BOARD TO CONSIDER INTERESTS OF CHICAGO WHEN REVIEWING PROPOSED HOSTILE TAKEOVER OF NORFOLK SOUTHERN CORPORATION BY CANADIAN PACIFIC RAILWAY.

[R2016-134]

A proposed resolution, presented by Aldermen Lopez, Moreno, Hopkins, Dowell, Burns, Hairston, Sawyer, Mitchell, Sadlowski Garza, Thompson, Cárdenas, Burke, Foulkes, D. Moore, Curtis, O'Shea, Cochran, Muñoz, Zalewski, Scott, Solis, Maldonado, Burnett, Reboyras, Santiago, Waguespack, Ramirez-Rosa, Villegas, Mitts, Sposato, Laurino, Reilly, Smith, Arena, Cappleman, Osterman, J. Moore and Silverstein, reading as follows:

WHEREAS, The Canadian Pacific Railway has proposed an acquisition of the Norfolk Southern Corporation; and

WHEREAS, The Norfolk Southern Railway Company, a wholly owned operating subsidiary of Norfolk Southern Corporation, operates more rail yards and intermodal facilities in the City of Chicago than any other Class I freight railroad; and

WHEREAS, Norfolk Southern employs a diverse workforce among its more than 600 Chicago-based employees, including approximately 50 percent who are of a minority descent; and

WHEREAS, Norfolk Southern operates four major intermodal facilities in the City of Chicago located at 361 West 47th Street, 169 East 63rd Street, 2040 East 106th Street and 7540 South Western Avenue; and

WHEREAS, These four intermodal facilities provide a competitive edge to Chicago manufacturers and distributors, connecting Chicago businesses to more markets in the Northeast, Mid-Atlantic and Southeast than any other railroad; and

WHEREAS, Norfolk Southern has invested tens of millions of dollars into each facility in recent years to accommodate the growth of business, resulting in construction jobs for many Chicagoans; and

WHEREAS, The logistics savings to Chicago shippers from these four facilities generates billions of dollars of economic impact and millions of dollars of tax revenue to Chicago annually; and

WHEREAS, Norfolk Southern's other large rail yards within the City are located at 4016 South Ashland Avenue, 13227 South Torrence Avenue, and 2040 East 106th Street; and

WHEREAS, These rail yards provide critical service to rail shippers throughout the City, including the Stockyards and the Port of Chicago; and

WHEREAS, Amtrak's Pere Marquette, Wolverine, Blue Water, Capitol Limited, and Lake Shore Limited trains operate on Norfolk Southern in Chicago to get to and from Chicago Union Station; and

WHEREAS, Norfolk Southern's partnership with Amtrak has facilitated strong ridership growth for several years now resulting in more business travelers and tourists coming to Chicago; and

WHEREAS, Much of Metra Southwest Service operates on Norfolk Southern tracks, bringing commuters into Chicago for both work and leisure, resulting in additional tax dollars to the City; and

WHEREAS, Congress has provided the Surface Transportation Board with the power to disapprove mergers and acquisitions in the railroad industry; and

WHEREAS, U.S. Senator Richard Durbin and the entire Illinois Congressional delegation have requested the Surface Transportation Board to move carefully in their examination of the hostile proposal by Canadian Pacific Railway to acquire Norfolk Southern Corporation; and

WHEREAS, Chicago is effectively the western terminus for the Norfolk Southern Railway, and the Canadian Pacific Railway has minimal impact on Chicago's economy; and

WHEREAS, Norfolk Southern Railway has proven an effective partner with federal, state, and municipal agencies in the Chicago Region Environmental and Transportation Efficiency "CREATE" Program to reduce rail congestion within and through the City of Chicago; and

WHEREAS, Since the CREATE Program's inception more than a decade ago, Norfolk Southern has played an instrumental role planning, constructing, and paying for the private benefits of several CREATE projects, resulting in a substantial reduction of freight, Metra, and Amtrak delays in recent years; and

WHEREAS, Canadian Pacific Railway refuses to acknowledge the substantial benefits the CREATE Program has already delivered and will deliver as more projects are constructed; and

WHEREAS, Canadian Pacific believes the only way to generate new rail capacity is through the hostile takeover proposal of Norfolk Southern and not by working collaboratively with federal, state, and local public agencies to complete more of the CREATE Program; and

WHEREAS, The Chicago Transportation Coordination Office "CTCO", located at 1501 South Canal Street, was established by the railroads to better coordinate operational planning by appointing a senior transportation official from each respective company to be physically located in one building; and

WHEREAS, Canadian Pacific removed its senior transportation official from the CTCO and is the only Class I freight railroad not to participate in the CTCO; and

WHEREAS, The Chicago rail network is simply too complex and important for the nation's economy for any railroad to unilaterally decide it no longer needs to work collaboratively with public agencies and the rest of the railroad industry; and

WHEREAS, Norfolk Southern and Canadian Pacific interchange volumes through Chicago are too small to make a difference on congestion if a merger were to occur, accounting for approximately 1.5 percent of Chicago freight volumes; and

WHEREAS, Canadian Pacific and Norfolk Southern do not physically connect in Chicago leading to an even heavier reliance upon the Belt Railroad of Chicago and Indiana Harbor Belt, two already congested terminal railroads with several conflicts with commuter and passenger trains; and

WHEREAS, Any discussion of alternative gateways diverting freight trains should be carefully scrutinized as these few alternative gateways between Canadian Pacific and Norfolk Southern will add hundreds of additional miles for freight rail customers that can be used as alternative interchange points today; and

WHEREAS, Any attempt at a proxy fight where Canadian Pacific and its major shareholders actively move to unseat Norfolk Southern's Board of Directors and senior management will needlessly take away attention from CREATE, the CTCO, passenger and commuter rail collaboration, Chicago rail shippers and Norfolk Southern's ongoing capital investments within the City.

Now, Therefore, The City Council of the City of Chicago, in formal session, does hereby resolve, that the Surface Transportation Board keep the best interests of the economy and citizenry of the City of Chicago uppermost in mind in reviewing the hostile takeover of Norfolk Southern proposed by Canadian Pacific.

Presented By

ALDERMAN CURTIS (18th Ward):

TRIBUTE TO LATE BROOKLYN COOPER.

[R2016-135]

WHEREAS, Young Brooklyn Cooper was taken to her eternal resting place on January 6, 2016; and

WHEREAS, This esteemed body has been notified of Brooklyn's passing by the Honorable Alderman Derrick Curtis of the 18th Ward; and

WHEREAS, Brooklyn was a kindergartner at Owen Scholastic Academy, a CPS magnet school. In 2014, Brooklyn was diagnosed with an inoperable brain tumor; and

WHEREAS, Brooklyn valiantly faced this challenge continuing to laugh and enjoy life. She especially liked playing the game Farkle with family and friends; and

WHEREAS, Owen Scholastic Academy has been very supportive of Brooklyn Cooper. The school had a day in her honor, with the help of the Make-A-Wish Foundation, where she

could come back and visit the school as a princess at a school-wide assembly. The school also created a GoFundMe page for Miss Cooper's medical expenses, which has raised over $11,000. In addition, Owen Scholastic named a garden in Brooklyn Cooper's honor; and

WHEREAS, Brooklyn leaves behind an incredibly loving and supportive mother, father and brother; now, therefore,

Be It Resolved, That we, the Mayor and members of the City Council of the City of Chicago, assembled this 10th day of February 2016, do hereby extend our heartfelt condolences to the family of Brooklyn Cooper; and

Be It Further Resolved, That suitable copies of this resolution be presented to the family of Brooklyn Cooper as a sign of our sympathy.

TRIBUTE TO LATE GLORIA JEAN LEVI.

[R2016-136]

WHEREAS, God in His infinite wisdom has called Gloria Jean Levi, most beloved citizen, to her eternal reward on November 20, 2015; and

WHEREAS, The City Council has been informed of her passing by the Honorable Derrick G. Curtis, Alderman of the 18th Ward; and

WHEREAS, Gloria Jean Levi leaves to celebrate her life and cherish her memory her beautiful daughter, Nitika; adored grandsons, Neko and Narell; cherished great-grandchildren, Chemar and Niara; and a host of family and friends; and

WHEREAS, Gloria Jean Levi treasured spending time with her family and enjoyed shopping. She leaves a legacy of faith, dignity and love; and

WHEREAS, Gloria Jean Levi, an active and vital member of her community, was a longtime volunteer with the Auburn Gresham Community Development since 1999 and a valued volunteer for the 18th Ward for many years; and

WHEREAS, Gloria Jean Levi will be deeply missed by all and especially by those who shared her warmth and compassion. She touched the lives of all who knew her through her energy, kindness, generosity, and her spirit; now, therefore,

Be It Resolved, That we, the Mayor and members of the City Council of the City of Chicago, gathered here this 10th day of February 2016, do hereby express our sorrow on the death of Gloria Jean Levi and express to her family and friends our deepest sympathy; and

Be It Further Resolved, That a suitable copy of this resolution be prepared and presented to the family of Gloria Jean Levi as a token of our honor, gratitude and respect.

TRIBUTE TO LATE ROBERT PARKER, SR.

[R2016-137]

WHEREAS, Robert Parker, Sr. ("Bob") was taken to his eternal resting place on January 20, 2016; and

WHEREAS, The City Council has been informed of his passing by the Honorable Derrick G. Curtis, Alderman of the 18th Ward; and

WHEREAS, Robert Parker was born on April 6, 1946, in Chicago, Illinois, to the union of the late Mae Ida Barker and the late Curtis Stephens; preceded in death by his companion, Velma Shavers; his siblings, Lurlene Cherry, John Parker and Roy Barker, Jr.; and

WHEREAS, Robert was baptized at a young age at Commonwealth Missionary Baptist Church by Reverend E. A. Henderson. He became a man of faith, which led him to serve as a deacon; and

WHEREAS, Bob, affectionately known by all, leaves behind seven children: Arlene (Charles), Lil Robert, Lynette (Harold), Ronald, Marlon (Patricia), Keith (Jeanette) and Keshia (Tony); four sisters: Lovie Parker, Darlene Ross, Theresa Ross and Rochelle Ross; his brother, Maurice Ross; and sisters-in-law, Rose Parker and Gwen Barker; Bob leaves a legacy of faith, dignity and love; and

WHEREAS, Bob touched the lives of all who knew him through his kindness, his generosity, his heart and his spirit. He will be deeply missed, but the memory of his character, intelligence and compassion will live on in those who knew and loved him; now, therefore,

Be It Resolved, That we, the Mayor and members of the City Council of the City of Chicago, assembled this 10th day of February 2016, do hereby extend our heartfelt condolences to the family of Robert Parker, Sr.; and

Be It Further Resolved, That suitable copies of this resolution be presented to the family of Robert Parker, Sr. as a sign of our sympathy.

Presented By

ALDERMAN ZALEWSKI (23rd Ward)
And OTHERS:

CALL ON CHICAGO INTERNATIONAL FILM FESTIVAL TO INCLUDE DOCUMENTARY "NOW MORE THAN EVER, THE HISTORY OF CHICAGO".

[R2016-138]

A proposed resolution, presented by Aldermen Moreno, Hopkins, Dowell, Burns, Hairston, Sawyer, Mitchell, Harris, Beale, Sadlowski Garza, Thompson, Cárdenas, Quinn, Burke, Lopez, Foulkes, D. Moore, Curtis, O'Shea, Cochran, Brookins, Muñoz, Scott, Solis, Burnett, Ervin, Taliaferro, Reboyras, Santiago, Waguespack, Mell, Austin, Ramirez-Rosa, Villegas, Mitts, Sposato, Laurino, O'Connor, Napolitano, Reilly, Smith, Tunney, Arena, Cappleman, Pawar, Osterman, J. Moore, Silverstein and City Clerk Mendoza, reading as follows:

WHEREAS, A documentary movie about the rock bond Chicago has been made entitled *Now More Than Ever: The History of Chicago*; and

WHEREAS, This esteemed body has been informed about this noteworthy film by the Honorable Michael Zalewski, Alderman of the 23rd Ward; and

WHEREAS, The band, originally known as "The Big Thing" was formed in the City of Chicago in 1967. The original members of the band were Walter Parazaider, Terry Kath, Danny Seraphine, Lee Loughnane, James Pankow, and Robert Lamm. The following year the band changed its name to the "Chicago Transit Authority", signing with Columbia Records. In 1969 they released their first album; and

WHEREAS, In 1970, the band recorded for the first time as "Chicago" and released *Chicago II*, a Top 5 album including such memorable Top 10 hits as "Make Me Smile" and "25 or 6 to 4". As a result of the band's success, two songs from their debut albums became Top Ten Hits: "Does Anybody Really Know What Time It Is" and "Beginnings"; and

WHEREAS, In their illustrious career spanning six decades, the band has record sales of over 100 million, becoming the first American band to have a Top 40 album in six decades. Chicago has five albums that made it all the way to number 1, and an incredible 47 gold and platinum awards; and

WHEREAS, Chicago has three number one singles: "If You Leave Me Now", "Hard to Say I'm Sorry" and "Look Away". Other memorable hits include "Saturday in the Park", "Wishing You Were Here", "Colour My World" and "Feeling Stronger Every Day"; and

WHEREAS, The band has remained an important part of the fabric of the City of Chicago. They were the first band to play at Navy Pier and were among the early performers at both

Taste of Chicago and Northerly Island. Their contributions have been previously recognized by this body in naming a street in the band's honor. Chicago also has appropriately received the keys to the City; and

WHEREAS, The band's long-time manager is Peter Schivarelli, former owner of Demon Dogs and previously 43rd Ward Superintendent for Streets and Sanitation and head of the City's critically vital Snow Command operations; and

WHEREAS, In *Billboard Magazine's* recent Hot 200 all-time top artists, Chicago came in at Number 9, the highest charting American band;

WHEREAS, Among the honors, the band are Grammy award winners, have a star on the Hollywood Walk of Fame and two American Music Awards as Favorite Rock Group; and

WHEREAS, The original members of the band will finally be inducted into the Rock and Roll Hall of Fame in April of this year; and

WHEREAS, The band also has been charitable and donates a portion of their ticket sales to the Ara Parseghian Medical Research Foundation, which seeks a cure of the deadly children's disease, Niemann-Pick Type C, and to Hannah & Friends, which helps individuals with special needs. The band also helped to fund a halfway house for mentally challenged adults in New York ("Chicago"). The band also promoted contributions to World Hunger Year, Inc. and the American Cancer Society, and established "The Terry Kath Scholarship Fund" at DePaul University for music students; and

WHEREAS, The current line-up of the band includes original members Walter Parazaider, Robert Lamm, James Pankow and Lee Loughnane. New members are Tris Imboden, Jason Scheff and Lou Pardini. The band remains popular throughout the world and is touring in 2016 with legends Earth, Wind and Fire; and

WHEREAS, An outstanding two-hour documentary has been made about Chicago entitled *Now More than Ever: The History of Chicago*; and

WHEREAS, The world premiere of the documentary is later this month at the Sedona Film Festival; and

WHEREAS, The City of Chicago is home to one of the top film festivals in the world, the Chicago International Film Festival. The 51st Chicago International Film Festival is scheduled for October 13 -- 27, 2016. It is only fitting that an outstanding documentary on the band bearing the name of the City be shown at our film festival; now, therefore,

Be It Resolved, That we, the members of the City Council of the City of Chicago, gathered here this 10th day of February 2016, do hereby call upon the Chicago International Film Festival to include the documentary film *Now More than Ever: The History of Chicago* in the 51st Annual Chicago International Film Festival in October of 2016; and

Be It Further Resolved, That suitable copies of this resolution be prepared and presented to members of the legendary band Chicago.

Presented By

ALDERMAN VILLEGAS (36th Ward):

CONGRATULATIONS EXTENDED TO SCHORSCH VILLAGE IMPROVEMENT ASSOCIATION ON 85TH ANNIVERSARY.

[R2016-85]

WHEREAS, The Schorsch Village Improvement Association is celebrating its 85th anniversary this year; and

WHEREAS, This esteemed body has been informed of this notable milestone by the Honorable Gilberto Villegas, Alderman of the 36th Ward; and

WHEREAS, On July 13, 1931, the Schorsch Village Improvement Association held the first meeting of an association of neighbors of 70 homeowners on the Northwest Side of Chicago for the purposes of organizing an improvement and social group for their neighborhood; and

WHEREAS, The Association has met this mission by holding holiday celebrations, picnics and dances. Schorsch Village also has helped enforce local laws, including building and fire ordinances; and

WHEREAS, The Schorsch Village Improvement Association received a charter of incorporation on May 29, 1939, to incorporate for the above purposes; and

WHEREAS, The Association continues to be a unifying force in the neighborhood, holding numerous social events. The village also has an active men's club and a social group for senior citizens; now, therefore,

Be It Resolved, That we, the Mayor and the members of the City Council of the City of Chicago, gathered here this 10th day of February 2016, hereby congratulate the residents of Schorsch Village on the 85th anniversary of the Schorsch Village Improvement Association, and we offer our appreciation to them for 85 years of service to the City of Chicago; and

Be It Further Resolved, That a suitable copy of this resolution be presented to the Schorsch Village Improvement Association as an expression of our esteem.

Presented By

ALDERMAN VILLEGAS (36th Ward) And
ALDERMAN SADLOWSKI GARZA (10th Ward):

TRIBUTE TO LATE HENRY MARTINEZ.

[R2016-78]

WHEREAS, Henry ("Hank") Martinez was called to his final resting place; and

WHEREAS, This esteemed body has been notified of Hank Martinez's death by the Honorable Aldermen Susan Sadlowski Garza of the 10th Ward and Gilbert Villegas of the 36th Ward; and

WHEREAS, Henry Martinez was born in Chicago to parents who grew up in Guanajuato, Mexico; and

WHEREAS, He was highly educated, having received undergraduate degrees from The University of Chicago and Roosevelt University and a master's degree in juvenile justice from Chicago State University; and

WHEREAS, Mr. Martinez was a proud veteran, having served honorably in the Korean War; and

WHEREAS, Hank Martinez worked tirelessly with at-risk youth as a senior supervisor at the Chicago Area Project. Hank recognized that Latinos needed additional assistance to get the education that he was so fortunate to receive, so he launched the first Latino community college program, "Projecto Venceremos", in Southeast Chicago, which was later adopted by the City Colleges of Chicago; and

WHEREAS, He also served as part of Governor Ogilvie's Spanish Speaking Peoples Study Commission in the early 1970s; and

WHEREAS, Hank Martinez was one of the driving forces behind the creation of the Illinois Latino Family Commission and helped to establish the Veterans Committee of the Commission. In 2009, Governor Quinn acknowledged his remarkable service to the Latino Community by naming him to the Illinois Latino Family Commission, and the following year he assumed the chairmanship of the Commission; and

WHEREAS, Mr. Martinez was the Founder and Director of the Latino Resource Institute of Illinois, which also houses an Illinois Welcoming Center and Family Advocacy Center; and

WHEREAS, He led the efforts to establish a Vietnam Veterans Memorial in South Chicago that stands as a testament to his commitment to fellow veterans; and

WHEREAS, Hank was married to his soulmate, Linda. They had two amazing daughters, Allison and Crystal, and a baby grandson; now, therefore,

Be It Resolved, That we, the Mayor and members of the City Council of the City of Chicago, gathered here this 10th day of February 2016, do hereby express our sorrow on the passing of Hank Martinez and extend to his family our sincere condolences; and

Be It Further Resolved, That a suitable copy of this resolution be prepared and presented to the family of Hank Martinez.

At this point in the proceedings, President Pro Tempore Laurino rose to offer the condolences of the members of the City Council and the people of Chicago to the family of Hank Martinez.

Presented By

ALDERMAN LAURINO (39th Ward):

TRIBUTE TO LATE FRANCES A. CATINO.

[R2016-79]

WHEREAS, It is with great sadness that members of this chamber learned of the death of Frances A. Catino, nee Taglia, on January 15, 2016, at the age of 90; and

WHEREAS, The City Council has been informed of her passing by the Honorable Margaret Laurino, Alderman of the 39th Ward; and

WHEREAS, Born on July 3, 1926, Frances was the beloved wife of the late Anthony V. Catino, Sr.; loving mother of Vincent V., Carmen A. and Anthony V. Catino, Jr.; dear grandmother of Christopher Anthony, Vincent Anthony and Nicholas James Catino; special sister of Angela (the late William) Murphy and William (Geraldine) Taglia; fond sister-in-law of the late Angela (Fred), Theresa (Wally), Trudy (Rocky), Sam (Phyllis) and Carmen (Mary); dearly cherished aunt and great-aunt of many; and treasured friend to all who had the pleasure of knowing her. Frances leaves a legacy of faith, dignity and love; and

WHEREAS, Frances, an active and vital member of her community, touched the lives of all who knew her through her energy, her kindness, her generosity, her heart and her spirit. She will be deeply missed, but the memory of her character, intelligence and compassion will live on in those who knew and loved her; now, therefore,

Be It Resolved, That we, the Mayor and members of the City Council of the City of Chicago, gathered here this 10th day of February 2016, do hereby express our sorrow on the death of Frances A. Catino and express to her family and friends our deepest sympathy; and

Be It Further Resolved, That a suitable copy of this resolution be presented to the family of Frances A. Catino as a token of our honor, gratitude, and respect.

TRIBUTE TO LATE ALLEN JOSEPH HAYES.

[R2016-80]

WHEREAS, It is with great sadness that members of this chamber learned of the death of Allen Joseph Hayes, on February 1, 2016, at the age of 65; and

WHEREAS, The City Council has been informed of his passing by the Honorable Margaret Laurino, Alderman of the 39th Ward; and

WHEREAS, Born on March 20, 1950, Allen was the loving son of the late Joseph and Lillian Hayes; dear brother of Maryann (Jerry) Garstka and the late Jeffrey (Carol) Hayes; longtime companion of Darlene "D.D." Clothier; fond uncle of many nieces and nephews; and treasured friend to all who had the pleasure of knowing him. Allen leaves a legacy of faith, dignity and love; and

WHEREAS, Allen worked for the City of Chicago Department of Streets and Sanitation for 20 years, in addition to being a dedicated precinct captain with the 39th Ward Regular Democratic Organization. He touched the lives of all who knew him through his kindness, generosity and spirit and will be deeply missed, but the memory of his character, intelligence and compassion will live on in those who knew and loved him; now, therefore,

Be It Resolved, That we, the Mayor and members of the City Council of the City of Chicago, gathered here this 10th day of February 2016, do hereby express our sorrow on the death of Allen Joseph Hayes and express to his family and friends our deepest sympathy; and

Be It Further Resolved, That a suitable copy of this resolution be presented to the family of Allen Joseph Hayes as a token of our honor, gratitude, and respect.

TRIBUTE TO LATE HONORABLE FRANK R. PETRONE.

[R2016-81]

WHEREAS, It is with great sadness that members of this chamber learned of the death of the Honorable Frank R. Petrone, on February 1, 2016, at the age of 95; and

WHEREAS, The City Council has been informed of his passing by the Honorable Margaret Laurino, Alderman of the 39th Ward; and

WHEREAS, Born on December 31, 1920, the Honorable Frank R. Petrone was the beloved husband of the late Theresa, nee Munari; treasured father of Anthony, Angela, Lucille, Elena (James) Petrone-Balcer, and Frank; cherished grandfather of Mary Teresa (Thomas) Hyland and Frank; loving brother of the late Joseph (the late Lucretia), the late Mary (the late William) Clark, the late Rose (the late Richard) Dana and Anthony D. (the late Patricia); dear uncle and esteemed friend to all who had the pleasure of knowing him. Frank leaves a legacy of faith, compassion, dignity and love; and

WHEREAS, Frank, a veteran of the United States Army, was a World War II decorated captain, 10th Mountain Division. The Honorable Frank R. Petrone was a judge with the Circuit Court of Cook County until his retirement; and

WHEREAS, Frank, an active and vital member of his community, touched the lives of all who knew him through his kindness, generosity and spirit, making him a truly unforgettable person. He will be deeply missed, but the memory of his smile, caring spirit, enduring patience, thoughtfulness, and compassion will live on in those who knew and loved him; now, therefore,

Be It Resolved, That we, the Mayor and members of the City Council of the City of Chicago, gathered here this 10th day of February 2016, do hereby express our sorrow on the death of the Honorable Frank R. Petrone and express to his family and friends our deepest sympathy; and

Be It Further Resolved, That a suitable copy of this resolution be presented to the family of the Honorable Frank R. Petrone as a token of our honor, gratitude, and respect.

TRIBUTE TO LATE DOLORES F. SMITH.

[R2016-82]

WHEREAS, It is with great sadness that members of this chamber learned of the death of Dolores F. Smith, nee Folz, on January 10, 2016, at the age of 90; and

WHEREAS, The City Council has been informed of her passing by the Honorable Margaret Laurino, Alderman of the 39th Ward; and

WHEREAS, Born on July 19, 1925, Dolores was the loving wife of the late Robert J.; beloved mother of Robert (Mary), Charles (Michele), Jeanne Marie Jardien and Karen; dearly cherished grandmother of LCDR Megan (LCDR Michael USN) Donnelly USN, Brian Smith, Catherine and Robert Jardien, Kelly and Robert "Jay" Smith; precious great- grandmother of Nora Donnelly; devoted cousin of Jean Einsweiler; and treasured friend to all who had the pleasure of knowing her. Dolores leaves a legacy of faith, dignity and love; and

WHEREAS, An active and vital member of her community, Dolores was a longtime member of Queen of All Saints Parish; owned and operated the Smith-Corcoran Funeral Homes with her late husband Robert. She had been a longtime member of the Sauganash Woman's Club, where she had been the recipient of the Sauganash Woman's Club Distinguished Service Award; and

WHEREAS, Dolores will always be remembered for her smiling face, her wonderful sense of humor, positive attitude, strong work ethic, enduring patience and the thoughtfulness and grace within her that could light up any room she walked into. She was truly an angel on earth, leaving this world having made a tremendous mark on more people than can be named; and

WHEREAS, Dolores touched the lives of all who knew her through her kindness, her generosity, her heart and her caring spirit, making her a truly unforgettable person. She will be deeply missed, but the memory of her character, intelligence and compassion will live on in those who knew and loved her, now, therefore,

Be It Resolved, That we, the Mayor and members of the City Council of the City of Chicago, gathered here this 10th day of February 2016, do hereby express our sorrow on the death of Dolores F. Smith and express to her family and friends our deepest sympathy; and

Be It Further Resolved, That a suitable copy of this resolution be presented to the family of Dolores F. Smith as a token of our honor, gratitude, and respect.

CONGRATULATIONS EXTENDED TO PATRICK J. TOWNSEND ON RETIREMENT FROM CHICAGO PARK DISTRICT.

[R2016-83]

WHEREAS, Patrick J. Townsend has retired from his position as region manager, North Region with the Chicago Park District; and

WHEREAS, The City Council has been informed of this occasion by Alderman Margaret Laurino, 39th Ward; and

WHEREAS, Patrick began his career with the Chicago Park District in 1978 as a part-time employee, transitioning to full-time in 1981. From that time, Patrick dedicated 35 and a half years of service to the citizens of the City of Chicago; and

WHEREAS, Through the years, Patrick had been promoted numerous times within the Chicago Park District. He had been physical instructor of Davis Square Park, supervisor of Amour Square Park and Davis Square Park, citywide recreation manager, area manager and region manager of the North Region; and

WHEREAS, Patrick's ability to communicate and develop relationships with park patrons, community leaders and elected officials within the communities he served and all relevant parties contributed greatly to his success within the Chicago Park District; and

WHEREAS, The leaders of this great City of Chicago are cognizant of the great debt owed to Patrick J. Townsend on many years of service with the Chicago Park District; now, therefore,

Be It Resolved, That we, the Mayor and members of the City of Chicago City Council, gathered here this 10th day of February 2016, do hereby express our gratitude and heartiest congratulations to Patrick J. Townsend as she retires and we extend to this fine citizen our very best wishes for continuing success and fulfillment; and

Be It Further Resolved, That a suitable copy of this resolution be prepared and presented to Patrick J. Townsend.

Presented By

ALDERMAN NAPOLITANO (41st Ward):

GRATITUDE EXTENDED TO DENNIS TUFANO FOR FUNDRAISING EFFORTS IN SUPPORT OF ARTS AND MUSIC DEPARTMENT OF WILLIAM HOWARD TAFT HIGH SCHOOL.

[R2016-140]

WHEREAS, Dennis Tufano, son of the late Joseph and Bernice Tufano, was born on September 11, 1946. He was raised on the 2400 block of North Mozart Avenue in Logan Square. He attended St. Sylvester grade school and the former Gordon Tech High School (now DePaul Academy); and

WHEREAS, In 1966, he was the original voice of the Chicago-based rock band The Buckinghams. The band charted eight hit records nationally, five of which were in the top ten, including a Billboard number-one hit "Kind of a Drag"; and

WHEREAS, In 1970, he began a solo career working with various recording artists, toured with Olivia Newton-John and had several guest appearances in motion pictures; and

WHEREAS, Dennis continues to perform across the United States, and on March 12, 2016, he will return to his hometown to raise funds in support of the William Howard Taft High School Arts and Music Department; and

WHEREAS, William Howard Taft High School is an education institute that instills in all its students a passion for learning, readiness to pursue personal and career aspirations and the capacity to thrive as responsible citizens in a global society; now, therefore,

Be It Resolved, That we, the Mayor and members of the City Council of the City of Chicago, gathered here this 10th day of February 2016, do hereby express our gratitude to Dennis Tufano, and we extend our very best wishes for continuing success and fulfillment; and

Be It Further Resolved, That a suitable copy of this resolution be prepared and presented to Dennis Tufano.

Presented By

ALDERMAN REILLY (42nd Ward):

TRIBUTE TO LATE ANGELO FALCIONE.

[R2016-141]

WHEREAS, Angelo "Albert" Falcione, passed away on Tuesday, January 26, 2016, in Naples, Florida, at the age of 85; and

WHEREAS, The Chicago City Council has been informed of his passing by the Honorable Brendan Reilly, Alderman of the 42nd Ward; and

WHEREAS, A native of Herminie, Pennsylvania Mr. Falcione's father, Alberto, was a coal miner who would succumb to black lung disease when Angelo was 11 and his mother, Maria, was a homemaker who lived 96 years; and

WHEREAS, In 1947, at the objection of his mother, he enlisted into the United States Marine Corps, serving three years at Camp Lejeune in Jacksonville, North Carolina, and overseas; and

WHEREAS, Upon his return to Pittsburgh after the service, he worked various jobs before deciding to move to Chicago in the mid 1950s, where he began his life-long connection to the hospitality industry; and

WHEREAS, He briefly left Chicago to work at the Dunes in Las Vegas from 1957 to 1960 returning to Chicago to open the country's first Go-go discotheque, an experience he often spoke about; and

WHEREAS, The Bistro A Go-Go was located on Harlem Avenue on Chicago's North Side, across the street from the childhood home of Juliet Madro, who would later become Juliet Falcione, Albert's wife of 49 years; and

WHEREAS, As the seventies approached, Albert Falcione chose to leave the nightlife behind to start a family, getting involved in the very popular La Margarita Restaurants, opening three locations in the Chicagoland area; and

WHEREAS, After opening Mangia Pizza with his sons in the 1980s, he went on to open another restaurant in East Dundee called "Cha Cha Cha Mexican Cantina"; and

WHEREAS, Albert Falcione will always be remembered for his love of family, golf, Sinatra, wine, his Italian heritage, his Pittsburgh Steelers, his Cubbies, his Cadillacs, and his adopted City of Chicago; now, therefore,

Be It Resolved, That we, the Mayor and the members of the Chicago City Council, assembled this 10th day of February 2016, do hereby honor the life and memory of Angelo "Albert" Falcione; and

Be It Further Resolved, That a suitable copy of this resolution be presented to the family of Angelo "Albert" Falcione as a sign of our sympathy and good wishes.

TRIBUTE TO LATE JAMES CHARLES PAYTON.

[R2016-142]

WHEREAS, James Charles Payton peacefully made his transition to join his Heavenly Father on November 25, 2015, at the age of 71; and

WHEREAS, James Charles Payton was a natural born leader with an imaginative mind, affectionately called Charlie or Jimmy by his family and friends; and

WHEREAS, A native of Philadelphia, Pennsylvania, James Charles Payton worked at radio stations in Philadelphia while pursuing his education; and

WHEREAS, Working as a master of ceremonies for acts such as Stylistics, Blue Magic, Stevie Wonder, The O'Jays, and Frank Sinatra, he traveled the world and met people from all different walks of life; and

WHEREAS, James Charles Payton worked with the Queen of Soul, Aretha Franklin, the Jackson Five, and Blue Magic at Radio City Music Hall; and

WHEREAS, James Charles Payton performed at the world famous Royal Albert Hall in front of the Queen of England; and

WHEREAS, He made history in Las Vegas, Nevada, by becoming the first African-American ring announcer for boxing events; and

WHEREAS, James often served as the master of ceremonies at philanthropic and charity events across the City of Chicago; and

WHEREAS, James leaves to cherish his memory his loving and devoted wife, Mable Buckner-Payton; his son, James Payton Jr.; his grandchildren, Jada and Christian; a brother Leslie Payton; a sister Betty Payton and countless admirers and friends; now, therefore,

Be It Resolved, That we, the Mayor and the members of the Chicago City Council, assembled this 10th day of February 2016, do hereby honor the life and memory of James Charles Payton; and

Be It Further Resolved, That a suitable copy of this resolution be presented to the family of James Charles Payton as a sign of our sympathy and good wishes.

DECLARATION OF MARCH 12 -- 20, 2016, AS "CHICAGO FLOWER AND GARDEN SHOW WEEK" IN CHICAGO.

[R2016-144]

WHEREAS, The Chicago Flower and Garden Show, with roots dating back to 1847, returns to Chicago from March 12 -- 20, 2016, to beautify the Festival Hall of Navy Pier and is the harbinger of spring after a long, cold Chicago winter; and

WHEREAS, The Chicago Flower and Garden Show inspires, educates and motivates visitors of all ages and skill levels through a visual shopping trip of green ideas, and provides realistic and beautiful solutions for area yards, gardens, patios and balconies; and

WHEREAS, The Chicago Flower and Garden Show supports tourism and provides inspirational, educational and motivational opportunities for all; and

WHEREAS, The Chicago Flower and Garden Show showcases the best landscape designs and the latest sustainable and environmental-based products; and

WHEREAS, "CHICAGO IS", the Chicago Flower and Garden Show's theme in 2016, features 20-plus display gardens showcasing all that is Chicago -- including its culture, cuisine, art, design, neighborhoods and community; and

WHEREAS, The Chicago Flower and Garden Show supports the work of nonprofit sustainable charitable organizations and the success of state-based businesses in landscape, horticulture, environmental services and miscellaneous related industries; and

WHEREAS, The Chicago Flower and Garden Show creates opportunity and incentive, reminding Chicagoans to strive for eco-conscious and sustainable alternatives in gardening; and

WHEREAS, Support of sustainable initiatives, such as those presented by the Chicago Flower and Garden Show, is essential for a successful local economy and a healthy environment; now, therefore,

Be It Resolved, That we, the Mayor and members of the City of Chicago City Council, assembled this 10th day of February 2016 A.D., do hereby proclaim the week of March 12 -- 20, 2016, as "Chicago Flower and Garden Show Week", saluting the valuable contributions of the Chicago Flower and Garden Show and its professionals to the City of Chicago. I call on all Chicagoans to support beautification and environmental initiatives throughout the city, recognizing that it is essential for a successful local economy; and

Be It Further Resolved, That a suitable copy of this resolution be prepared and presented to the organizers of the Chicago Flower and Garden Show.

Presented By

ALDERMAN ARENA (45th Ward):

GRATITUDE EXTENDED TO MARC SUSSMAN FOR SERVICE TO SIX CORNERS COMMERCIAL DISTRICT AND OLD IRVING PARK AND PORTAGE PARK COMMUNITIES.

[R2016-145]

WHEREAS, Marc Sussman, with his wife, Mary, is a long-time resident of Old Irving Park and the owner of the Klee building and the Portage Arts Lofts in the commercial district of Six Corners; and

WHEREAS, Marc Sussman worked to develop one of his buildings into an arts anchor for the Portage Park community, supporting the growth and success of Filament Theatre, National Veterans Art Museum, Inside Out Art Studio, and Chicago Ballet Center; and

WHEREAS, Marc Sussman was an original partner in the Six Corners BBQ Fest, which has grown into a thriving neighborhood festival; and

WHEREAS, Marc Sussman has worked tirelessly to transform the Six Corners commercial district into a premier arts and shopping destination; and

WHEREAS, Marc Sussman's efforts have attracted diners and shoppers to businesses throughout the commercial district; now, therefore,

Be It Resolved, That we, the Mayor and members of the City of Chicago City Council, gathered this 10th day of February 2016 A.D., do hereby pause to pay tribute to the civic achievements of Marc Sussman and commend his work on behalf of the Six Corners commercial district and the Old Irving Park and Portage Park neighborhoods; and

Be It Further Resolved, That a suitable copy of this resolution be prepared and presented to Marc Sussman and his family.

CONGRATULATIONS EXTENDED TO TRIANGLE RADIATOR ON 50TH ANNIVERSARY.

[R2016-146]

WHEREAS, The business of Triangle Radiator began as a one-person operation on Elston 50 years ago, in 1966; and

WHEREAS, Triangle Radiator has been a dedicated pillar of the Old Irving Park business community since its opening; and

WHEREAS, Triangle Radiator has grown through the decades to encompass 3 locations and 14 employees; and

WHEREAS, Gary Banser, the original owner of Triangle Radiator still shows his dedication to the business and the community at large by coming in daily to serve customers; and

WHEREAS, Triangle Radiator is still a proud family-owned business with son Bryan Banser, wife Barbara Banser, and son-in-law Paul Klein working at the business; now, therefore,

Be It Resolved, That we, the Mayor and members of the City of Chicago City Council, gathered this 10th day of February 2016 A.D., do hereby pause to pay tribute to the 50th anniversary of the founding of Triangle Radiator and their contributions to the business community of Old Irving Park; and

Be It Further Resolved, That a suitable copy of this resolution be prepared and presented to Triangle Radiator.

MATTERS PRESENTED BY THE ALDERMEN.

(Presented By Wards, In Order, Beginning With The First Ward)

Arranged under the following subheadings:

1. Traffic Regulations, Traffic Signals and Traffic-Control Devices.
2. Zoning Ordinance Amendments.
3. Claims.
4. Unclassified Matters (arranged in order according to ward numbers).
5. Free Permits, License Fee Exemptions, Cancellation of Warrants for Collection and Water Rate Exemptions, Et Cetera.

---

1. TRAFFIC REGULATIONS, TRAFFIC SIGNS AND TRAFFIC-CONTROL DEVICES.

Referred -- ESTABLISHMENT OF LOADING ZONES.

The aldermen named below presented proposed ordinances to establish loading zones at the locations designated and for the distances and times specified, which were *Referred to the Committee on Pedestrian and Traffic Safety,* as follows:

Alderman	Location, Distance And Time
CÁRDENAS (12th Ward)	South Archer Avenue, at 3310 -- 20 feet -- 7:00 A.M. to 6:00 P.M. -- Monday through Friday; [O2016-746]
	West 33rd Street, at 1849 -- 20 feet -- 7:00 A.M. to 6:00 P.M. -- Monday through Friday; [O2016-776]

Alderman	Location, Distance And Time
	West 33rd Street, at 1852 -- 20 feet -- 7:00 A.M. to 6:00 P.M. -- Monday through Friday; [O2016-773]
MUÑOZ (22nd Ward)	South Kirkland Avenue, at 2332 -- 15 minute loading zone -- unattended vehicles must have lights flashing -- tow-away zone after 15 minutes -- 6:00 A.M. to 9:00 P.M. -- Monday through Friday; [O2016-796]
SOLIS (25th Ward)	West Madison Street, at 1164 (signs to be posted on North Racine Avenue) -- 100 feet -- 15 minutes with lights flashing -- 7:00 A.M. to 6:00 P.M. -- all days; [O2016-821]
BURNETT (27th Ward)	West Fulton Street, at 1925, between North Damen Avenue and North Hoyne Avenue -- 6:00 A.M. to 3:00 P.M. -- Monday through Friday; [O2016-834]
	West Lake Street, at 817, between North Halsted Street and North Green Street -- 11:00 A.M. to 2:00 A.M. -- all days; [O2016-832]
	West Randolph Street, at 845, between North Green Street and North Halsted Street -- 11:00 A.M. to 8:00 P.M. -- all days; [O2016-849]
	West Randolph Street, at 1048, between North Morgan Street and North Elizabeth Street -- 11:00 A.M. to 3:00 A.M. -- all days; [O2016-850]
REBOYRAS (30th Ward)	North Lockwood Avenue, at 3330 -- 15 minute loading zone -- unattended vehicles must have lights flashing -- tow-away zone after 15 minutes -- 6:00 A.M. to 6:00 P.M. -- Monday through Friday (public way benefit). [O2016-584]

Referred -- AMENDMENT OF LOADING ZONES.

The aldermen named below presented proposed ordinances to amend previously passed ordinances which established loading zones on portions of specified public ways, which were *Referred to the Committee on Pedestrian and Traffic Safety,* as follows:

Alderman	Location, Distance And Time
MORENO (1st Ward)	Amend ordinance by striking: "West Le Moyne Street, at 2406 -- 40 feet -- loading zone"; [O2016-750]
SOLIS (25th Ward)	Amend ordinance by striking: "West Taylor Street, at 1041 -- loading zone"; [O2016-829]
BURNETT (27th Ward)	Repeal loading zone at 112 North May Street, from West Washington Street to West Randolph Street -- at all times -- all days; [O2016-835]
ERVIN (28th Ward)	Amend ordinance by striking: "South California Boulevard, at 1409 -- 1437 -- no parking handicap loading zone" and inserting in lieu thereof: "South California Boulevard, at 1409 -- 1477 -- no parking handicap loading zone"; [O2016-853] Amend ordinance by striking: "South Washtenaw Avenue, at 1417 -- 1427 -- no parking tow-away zone -- handicap loading zone" and inserting in lieu thereof: "South Washtenaw Avenue, at 1417 -- 1427 -- no parking, no standing zone, tow-away zone except with flashing lights -- 15 minute limit -- at all times -- all days"; [O2016-855]
REBOYRAS (30th Ward)	Amend ordinance by striking: "North Central Avenue, at 2634 -- no parking -- loading zone/tow-away zone"; [O2016-627]

Alderman	Location, Distance And Time

Amend ordinance passed March 18, 2015 (*Journal of the Proceedings of the City Council of the City of Chicago*, page 103967) which reads: "2902 North Central Park Avenue: North Central Park Avenue (west side) from a point 30 feet north of West George Street to a point 60 feet north thereof -- 15 minute loading zone -- use flashing lights -- 6:00 A.M. to 7:00 P.M. -- Monday through Friday" and inserting in lieu thereof: "2902 North Central Avenue: North Central Avenue (west side) from a point 50 feet north of West George Street to a point 40 feet north thereof -- 15 minute loading zone -- use flashing lights -- 6:00 A.M. to 7:00 P.M. -- Monday through Friday" (14-02214471).

[O2016-1011]

Referred -- ESTABLISHMENT OF ONE-WAY VEHICULAR TRAFFIC MOVEMENT ON PORTION OF W. GEORGE ST.

[O2016-1076]

Alderman Santiago (31st Ward) presented a proposed ordinance to establish a one-way easterly vehicular traffic movement on portion of West George Street, from North Cicero Avenue to North Kilpatrick Avenue, which was *Referred to the Committee on Pedestrian and Traffic Safety*.

Referred -- REMOVAL OF ONE-WAY VEHICULAR TRAFFIC MOVEMENT ON PORTION OF W. ADAMS ST.

[O2016-864]

Alderman Ervin (28th Ward) presented a proposed ordinance to remove the one-way vehicular traffic restriction in the 2600 block of West Adams Street, which was *Referred to the Committee on Pedestrian and Traffic Safety*.

Referred -- INSTALLATION AND REMOVAL OF PARKING METERS ON PORTIONS OF W. DIVERSEY AVE. AND W. FLETCHER ST.

[O2016-1110]

Alderman Santiago (31st Ward) presented a proposed ordinance authorizing the City Comptroller to install parking meters on West Diversey Avenue (north side) from

North Kilpatrick Avenue to North Keating Avenue and to remove parking meters at 4804 -- 4810 West Fletcher Street, which was *Referred to the Committee on Pedestrian and Traffic Safety.*

Referred -- PROHIBITION OF PARKING AT ALL TIMES.
(Except For Disabled)

The aldermen named below presented proposed ordinances to prohibit the parking of vehicles at all times at the locations designated and for the distances specified, which were *Referred to the Committee on Pedestrian and Traffic Safety,* as follows:

Alderman	Location And Distance
DOWELL (3rd Ward)	South Michigan Avenue, at 4132 (Handicapped Parking Permit 102192); [O2016-753]
	West 40th Place, at 38 (Handicapped Parking Permit 96338); [O2016-756]
BURNS (4th Ward)	South Langley Avenue, at 4800 (Handicapped Parking Permit 98950); [O2016-763]
SAWYER (6th Ward)	South Calumet Avenue, at 8232 (Handicapped Parking Permit 96718); [O2016-767]
	South Indiana Avenue, at 8639 (Handicapped Parking Permit 89541); [O2016-770]
	South Lowe Avenue, at 7345 (Handicapped Parking Permit 100793); [O2016-772]
	South Perry Avenue, at 7649 (Handicapped Parking Permit 96683); [O2016-774]

Alderman	Location And Distance
	South Prairie Avenue, at 8320 (Handicapped Parking Permit 100659); [O2016-777]
	South St. Lawrence Avenue, at 7731 (Handicapped Parking Permit 96741); [O2016-779]
	East 68th Street, at 101 (Handicapped Parking Permit 96737); [O2016-780]
HARRIS (8th Ward)	South Blackstone Avenue, at 8116 (Handicapped Parking Permit 102317); [O2016-783]
	South Merrill Avenue, at 7900 (Handicapped Parking Permit 99080); [O2016-784]
	South Ridgeland Avenue, at 8807 (Handicapped Parking Permit 102314); [O2016-785]
	East 83rd Place, at 1629 (Handicapped Parking Permit 102352); [O2016-787]
	East 89th Street, at 1315 (Handicapped Parking Permit 99759); [O2016-788]
THOMPSON (11th Ward)	South Emerald Avenue, at 3733 (Handicapped Parking Permit 101736); [O2016-797]
	South Emerald Avenue, at 3817 (Handicapped Parking Permit 101738); [O2016-792]
	South Throop Street, at 2936 -- 2930 (Handicapped Parking Permit 100222); [O2016-795]
	South Union Avenue, at 3355 (Handicapped Parking Permit 101732); [O2016-799]

Alderman	Location And Distance
	West 42nd Place, at 455 (Handicapped Parking Permit 100195); [O2016-800]
CÁRDENAS (12th Ward)	South Seeley Avenue, at 3525 (Handicapped Parking Permit 102769); [O2016-801]
	West 35th Place, at 2745 (Handicapped Parking Permit 94258); [O2016-803]
QUINN (13th Ward)	South Kedvale Avenue, at 6443 (Handicapped Parking Permit 98715); [O2016-791]
	West 69th Place, at 3828 (Handicapped Parking Permit 102735); [O2016-790]
BURKE (14th Ward)	South Long Avenue, at 5216 (Handicapped Parking Permit 97160); [O2016-805]
LOPEZ (15th Ward)	South Rockwell Street, at 4200 (Handicapped Parking Permit 101481); [O2016-806]
	West 46th Place, at 2455 (Handicapped Parking Permit 101494); [O2016-807]
CURTIS (18th Ward)	South Talman Avenue, at 8247 (Handicapped Parking Permit 102010); [O2016-808]
O'SHEA (19th Ward)	South Washtenaw Avenue, at 11246 (handicapped permit parking); [O2016-809]

Alderman	Location And Distance
MUÑOZ (22nd Ward)	South Leclaire Avenue, at 4443 (Handicapped Parking Permit 96057); [O2016-810]
ZALEWSKI (23rd Ward)	South Newcastle Avenue, at 5136 (Handicapped Parking Permit 100713); [O2016-812]
	South Oak Park Avenue, at 5515 (Handicapped Parking Permit 103971); [O2016-813]
	South Sawyer Avenue, at 6045 (Handicapped Parking Permit 103046); [O2016-814]
	West 62nd Place, at 3622 (Handicapped Parking Permit 103534); [O2016-815]
	West 64th Street, at 7152 (Handicapped Parking Permit 103045); [O2016-817]
SOLIS (25th Ward)	West 24th Place, at 228 (Handicapped Parking Permit 9998); [O2016-827]
MALDONADO (26th Ward)	North Avers Avenue, at 1614 (Handicapped Parking Permit 95257); [O2016-819]
	North Keystone Avenue, at 1622 (Handicapped Parking Permit 99693); [O2016-826]
	North Kolin Avenue, at 1522 (Handicapped Parking Permit 101539); [O2016-820]
	North Lawndale Avenue, at 1623 (Handicapped Parking Permit 103289); [O2016-822]

Alderman	Location And Distance
	North Ridgeway Avenue, at 1944 (Handicapped Parking Permit 91259); [O2016-823]
ERVIN (28th Ward)	West Fillmore Street, at 2918 (Handicapped Parking Permit 100796); [O2016-828]
	West Fulton Boulevard, at 3517 (Handicapped Parking Permit 94476); [O2016-830]
	South Lavergne Avenue, at 239 (Handicapped Parking Permit 90680); [O2016-831]
TALIAFERRO (29th Ward)	West Armitage Avenue, at 7178 (Handicapped Parking Permit 97724); [O2016-833]
REBOYRAS (30th Ward)	North Long Avenue, at 2614 (Handicapped Parking Permit 98760); [O2016-626]
	West Melrose Street, at 4231 (Handicapped Parking Permit 99307); [O2016-836]
	West School Street, at 5439 (Handicapped Parking Permit 102892); [O2016-625]
SANTIAGO (31st Ward)	North Kilpatrick Avenue, at 3042 (Handicapped Parking Permit 101126); [O2016-916]
	North Kolmar Avenue, at 2824 (handicapped permit parking); [O2016-1071]
	West Montana Street, at 4506 (Handicapped Parking Permit 101142); [O2016-919]

Alderman	Location And Distance
	North Monticello Avenue, at 2450 (Handicapped Parking Permit 94469); [O2016-923]
	West Parker Avenue, at 5148 (handicapped permit parking); [O2016-933]
	West Schubert Avenue, at 4339 (handicapped permit parking); [O2016-928]
MELL (33rd Ward)	North Bernard Street, at 4716 (Handicapped Parking Permit 94478); [O2016-840]
	North Elston Avenue, at 2957 (Handicapped Parking Permit 102642); [O2016-841]
	North Manor Avenue, at 4704 (signs to be installed at 2924 West Leland Avenue) (Handicapped Parking Permit 101411); [O2016-843]
RAMIREZ-ROSA (35th Ward)	North Harding Avenue, at 4620 (Handicapped Parking Permit 101178); [O2016-845]
	North Springfield Avenue, at 2332 (Handicapped Parking Permit 103011); [O2016-847]
VILLEGAS (36th Ward)	North Mobile Avenue, at 2319 (Handicapped Parking Permit 90294); [O2016-852]
MITTS (37th Ward)	North Leamington Avenue, at 913 (Handicapped Parking Permit 101636); [O2016-854]

Alderman	Location And Distance
	North Linder Avenue, at 1825 (Handicapped Parking Permit 99488); [O2016-856]
	North Long Avenue, at 1009 (Handicapped Parking Permit 98254); [O2016-857]
	North Long Avenue, at 1119 (Handicapped Parking Permit 95768); [O2016-858]
	West St. Paul Avenue, at 4927 (Handicapped Parking Permit 101644); [O2016-859]
SPOSATO (38th Ward)	North Mulligan Avenue, at 4574 (Handicapped Parking Permit 101796); [O2016-861]
LAURINO (39th Ward)	West Berteau Avenue, at 4248 (Handicapped Parking Permit 101185); [O2016-865]
	North Christiana Avenue, at 5754 (Handicapped Parking Permit 101156); [O2016-867]
P. O'CONNOR (40th Ward)	North Claremont Avenue, at 6149 (Handicapped Parking Permit 99858); [O2016-868]
	West Farragut Avenue, at 2050 (Handicapped Parking Permit 94472); [O2016-871]
	North Paulina Street, at 5925 (Handicapped Parking Permit 103188); [O2016-872]
NAPOLITANO (41st Ward)	North Odell Avenue, at 5947 (Handicapped Parking Permit 101023); [O2016-873]

Alderman	Location And Distance
	West Montrose Avenue, at 5004 (Handicapped Parking Permit 101997); [O2016-874]
OSTERMAN (48th Ward)	North Kenmore Avenue, at 5225 (Handicapped Parking Permit 102957); [O2016-875]
J. MOORE (49th Ward)	West Sherwin Avenue, at 1628 (Handicapped Parking Permit 101587); [O2016-1068]
	North Wolcott Avenue, at 7067 (Handicapped Parking Permit 102506); [O2016-876]
SILVERSTEIN (50th Ward)	North Albany Avenue, at 6118 (Handicapped Parking Permit 101081); [O2016-877]
	West Arthur Avenue, at 2250 (Handicapped Parking Permit 95686); [O2016-878]
	West Arthur Avenue, at 2722 (Handicapped Parking Permit 103909); [O2016-879]
	North Fairfield Avenue, at 6428 (Handicapped Parking Permit 101077); [O2016-881]
	West Fitch Avenue, at 2808 (Handicapped Parking Permit 101096); [O2016-885]
	North Francisco Avenue, at 6207 (Handicapped Parking Permit 102720); [O2016-887]
	North Francisco Avenue, at 6250 (Handicapped Parking Permit 101092); [O2016-886]
	North Hamilton Avenue, at 6153 (Handicapped Parking Permit 101073); [O2016-888]

Alderman	Location And Distance
	North Hoyne Avenue, at 6230 (Handicapped Parking Permit 103898); [O2016-882]
	North Mozart Street, at 6239 (Handicapped Parking Permit 101080); [O2016-889]
	North Richmond Street, at 6418 (Handicapped Parking Permit 101072); [O2016-891]
	North Rockwell Street, at 7501 (Handicapped Parking Permit 101807); [O2016-892]
	West Rosemont Avenue, at 2309 (Handicapped Parking Permit 103900); [O2016-902]
	North Seeley Avenue, at 6831 (Handicapped Parking Permit 103897). [O2016-894]

Referred -- AMENDMENT OF PARKING PROHIBITION AT ALL TIMES.
(Disabled Permit Parking)

The aldermen named below presented proposed ordinances to amend previously passed ordinances which prohibited the parking of vehicles at all times on portions of specified public ways, which were *Referred to the Committee on Pedestrian and Traffic Safety,* as follows:

Alderman	Location And Distance
MORENO (1st Ward)	Amend ordinance by striking: "North Albany Avenue, at 1857 (Handicapped Parking Permit 71637)"; [O2016-749]
SAWYER (6th Ward)	Remove Disabled Parking Permit 68681 at 8017 South Eberhart Avenue; [O2016-769]

Alderman	Location And Distance
	Remove Disabled Parking Permit 44176 at 7022 South Morgan Street; [O2016-760]
HARRIS (8th Ward)	Amend ordinance by striking: "South Dorchester Avenue, at 8211 (Handicapped Parking Permit 90491)"; [O2016-762]
	Amend ordinance by striking: "South Merrill Avenue, at 8825 (Handicapped Parking Permit 27316)"; [O2016-761]
	Amend ordinance by striking: "East 81st Street, at 1935 (Handicapped Parking Permit 98006)"; [O2016-786]
THOMPSON (11th Ward)	Amend ordinance by striking: "South Quinn Street, at 2853 (Handicapped Parking Permit 42586)"; [O2016-765]
QUINN (13th Ward)	Amend ordinance by striking: "West 59th Street, at 6535 (Handicapped Parking Permit 95802)"; [O2016-782]
O'SHEA (19th Ward)	Remove Handicapped Parking Permit 46984 at 10159 South Fairfield Avenue; [O2016-748]
	Remove Handicapped Parking Permit 46542 at 2611 West 104th Place; [O2016-747]
COCHRAN (20th Ward)	Amend ordinance by striking: "South Drexel Avenue, at 6427 (Handicapped Parking Permit 55861)"; [O2016-751]

Alderman	Location And Distance
ZALEWSKI (23rd Ward)	Amend ordinance by striking: "South Neva Avenue, at 5400 (Handicapped Parking Permit 41480)"; [O2016-798]
	Amend ordinance by striking: "South Menard Avenue, at 5821 (Handicapped Parking Permit 45074)"; [O2016-804]
ERVIN (28th Ward)	Amend ordinance by striking: "West Grenshaw Street, at 2547 -- disabled parking" and inserting in lieu thereof: "West Grenshaw Street, at 2547 (install signs at 2543 West Grenshaw Street) -- disabled parking"; [O2016-860]
TALIAFERRO (29th Ward)	Amend ordinance by striking: "North Menard Avenue, at 1005 (Handicapped Parking Permit 39662)"; [O2016-880]
REBOYRAS (30th Ward)	Amend ordinance by striking : "North Central Park Avenue, at 3352 (Handicapped Parking Permit 76089)"; [O2016-583]
MELL For *AUSTIN* (34th Ward)	Amend ordinance by striking: "South Peoria Street, at 10434 (Handicapped Parking Permit 37540)"; [O2016-1561]
VILLEGAS (36th Ward)	Amend ordinance by striking: "North Kilbourn Avenue, at 2245 (Handicapped Parking Permit 53888)"; [O2016-890]

Alderman	Location And Distance
ARENA (45th Ward)	Amend ordinance by striking: "North Kolmar Avenue, at 4103 (Handicapped Parking Permit 48342)"; [O2016-899] Amend ordinance by striking: "North Major Avenue, at 5710 (Handicapped Parking Permit 77319)"; [O2016-904]
J. MOORE (49th Ward)	Amend ordinance by striking: "West Jonquil Terrace, at 1411 (Handicapped Parking Permit 93859)"; [O2016-897] Amend ordinance by striking: "West Juneway Terrace, at 1720 (Handicapped Parking Permit 51729)"; [O2016-907] Amend ordinance by striking: "West Touhy Avenue, at 1851 (Handicapped Parking Permit 64904)"; [O2016-911]
SILVERSTEIN (50th Ward)	Amend ordinance by striking: "North Albany Avenue, at 6304 (Handicapped Parking Permit 27852)"; [O2016-914] Amend ordinance by striking: "North Albany Avenue, at 6418 (Handicapped Parking Permit 95684)"; [O2016-947] Amend ordinance by striking: "North Claremont Avenue, at 6245 (Handicapped Parking Permit 80846)"; [O2016-949] Amend ordinance by striking: "West Jarlath Street, at 3141 (Handicapped Parking Permit 19376)"; [O2016-939] Amend ordinance by striking: "North Richmond Street, at 6424 (Handicapped Parking Permit 47041)"; [O2016-922]

Alderman	Location And Distance
	Amend ordinance by striking: "North Whipple Street, at 6218 -- 6220 (Handicapped Parking Permit 81551)". [O2016-954]

Referred -- ESTABLISHMENT OF RESIDENTIAL PERMIT PARKING ZONES.

The aldermen named below presented proposed ordinances and orders to establish residential permit parking zones at the locations designated and for the distances and times specified, which were *Referred to the Committee on Pedestrian and Traffic Safety*, as follows:

Alderman	Location, Distance And Time
DOWELL (3rd Ward)	South Prairie Avenue (both sides) from East 16th Street to East 18th Street -- designated as Residential Permit Parking Zone 1675; [O2016-745]
CÁRDENAS (12th Ward)	South Christiana Avenue, at 2500 -- 2599 -- at all times -- all days; [O2016-771]
	South Troy Street, at 270 -- at all times -- all days; [O2016-778]
	West 40th Place, at 3100 -- 3199 -- at all times -- all days; [O2016-781]
QUINN (13th Ward)	South Harding Avenue (both sides) in the 7100 block, from West 71st Street to the first alley south thereof -- at all times -- all days; [Or2016-73]

Alderman	Location, Distance And Time
BURNETT (27th Ward)	West Walnut Street (north side) at 3100 -- 3148 -- at all times -- all days; [O2016-839]
ERVIN (28th Ward)	West Maypole Avenue (both sides) at 4000 -- 4009 -- at all times -- all days; [Or2016-101]
MITTS (37th Ward)	North Keeler Avenue (both sides) in the 800 block -- at all times -- all days; [Or2016-80]
	North Leclaire Avenue (both sides) in the 1500 block -- at all times -- all days. [Or2016-79]

Referred -- AMENDMENT OF RESIDENTIAL PERMIT PARKING ZONES.

The aldermen named below presented proposed ordinances and order to amend previously passed ordinances which established residential permit parking zones on portions of specified public ways, which were *Referred to the Committee on Pedestrian and Traffic Safety*, as follows:

Alderman	Location, Distance And Time
BURKE (14th Ward)	Amend ordinance by striking: "South Komensky Avenue (both sides) from West 49th Street to West 50th Street -- Residential Permit Parking Zone 38 -- 6:00 A.M. to 10:00 A.M. -- all days" and inserting in lieu thereof: "South Komensky Avenue (both sides) from West 49th Street to West 50th Street -- Residential Permit Parking Zone 38 -- 6:00 A.M. to 6:00 P.M. -- Monday through Friday"; [O2016-752]

Alderman	Location, Distance And Time
	Amend ordinance by striking: "West 50th Street (both sides) from South Karlov Avenue to South Kedvale Avenue -- Residential Permit Parking Zone 36 -- 8:00 A.M. to 10:00 P.M. -- at all times" and inserting in lieu thereof: "West 50th Street (both sides) from South Karlov Avenue to South Kedvale Avenue -- Residential Permit Parking Zone 38 -- 6:00 A.M. to 6:00 P.M. -- Monday through Friday"; [O2016-754]
	Amend ordinance by striking: "West 50th Street (both sides) from South Komensky Avenue to South Karlov Avenue -- Residential Permit Parking Zone 36 -- at all times -- all days" and inserting in lieu thereof: "West 50th Street (both sides) from South Komensky Avenue to South Karlov Avenue -- Residential Permit Parking Zone 38 -- at all times -- all days"; [O2016-757]
SOLIS (25th Ward)	Amend residential permit parking zone at the following locations: 1900 -- 1954 West 21st Street (even side); 1901 -- 1953 West 21st Street (odd side) -- Zone 1136 -- 5:30 P.M. to 8:00 A.M.; [O2016-816]
SMITH (43rd Ward)	Amend Residential Permit Parking Zone 143 for North Orchard Street, from 2300 to 2399 (both sides) -- 6:00 P.M. to 12:00 A.M. -- all days printed on page 1371 of the *Journal of the Proceedings of the City Council of the City of Chicago*, of June 17, 2015, by striking: "(both sides)" and inserting in lieu thereof: "(west side only)". [Or2016-86]

Referred -- EXTENSION OF RESIDENTIAL PERMIT PARKING ZONES.

The aldermen named below presented proposed ordinances and orders for the extension of residential permit parking zones on portions of specified public ways, which were *Referred to the Committee on Pedestrian and Traffic Safety*, as follows:

Alderman	Location, Distance And Time
QUINN (13th Ward)	Extend Residential Permit Parking Zone 1198 to include 5700 -- 5710 South Narragansett Avenue (west side) -- at all times -- all days; [Or2016-71]
BURKE (14th Ward)	Extend Residential Permit Parking Zone 1856 to include: South Christiana Avenue (both sides) from West 53rd Street to the first alley north of West 55th Street; West 53rd Street (south side) from South Christiana Avenue to South Homan Avenue; and on West 54th Street (both sides) from South Christiana Avenue to South Homan Avenue; [Or2016-96]
SOLIS (25th Ward)	Extend Residential Permit Parking Zone 109 to include 1515 -- 1539 and 1504 -- 1538 West Cullerton Street -- at all times -- all days; [O2016-824]
	Extend Residential Permit Parking Zone 109 to include 1700 -- 1714 (even side) and 1701 -- 1717 (odd side) South Carpenter Street -- at all times -- all days; [O2016-825]
ERVIN (28th Ward)	Extend Residential Permit Parking Zone 5 to include 601 -- 699 South Ashland Avenue; [Or2016-100]
	Extend Residential Permit Parking Zone 80 to include 2301 -- 2315 West Grenshaw Street; [Or2016-99]
SANTIAGO (31st Ward)	Extend Residential Permit Parking Zone 388 to include 5000 -- 5059 West Montana Street (both sides) -- 6:00 P.M. to 6:00 A.M.; [Or2016-108]

Alderman	Location, Distance And Time
	Extend Residential Permit Parking Zone 590 to include 3800 -- 3859 West Wrightwood Avenue (both sides) -- 6:00 P.M. to 6:00 A.M. [Or2016-107]

Referred -- DESIGNATION OF RESIDENTIAL PERMIT PARKING BUFFER ZONES.

The aldermen named below presented proposed ordinances to designate buffer zones for the residential permit parking zones noted, which were *Referred to the Committee on Pedestrian and Traffic Safety*, as follows:

Alderman	Location And Distance
DOWELL (3rd Ward)	1200 -- 1299 South Prairie Avenue (both sides) -- buffer zone for Residential Permit Parking Zone 1675; [O2016-744]
ZALEWSKI (23rd Ward)	5474 -- 5498 South Springfield Avenue (both sides) from West 55th Street to the alley north thereof -- at all times -- all days, include 3858 -- 3900 West 55th Street (north side) as buffer zone for Residential Permit Parking Zone ____. [O2016-802]

Referred -- ESTABLISHMENT OF STANDING ZONES.

The aldermen named below presented proposed ordinances to establish standing zones, with tow-away zones to be in effect after expiration of the limits indicated, and require that vehicles have hazard lights activated while at the locations designated, for the distances and times specified, which were *Referred to the Committee on Pedestrian and Traffic Safety,* as follows:

Alderman	Location, Distance And Time
DOWELL (3rd Ward)	South Wabash Avenue (east side) from a point 380 feet south of East 16th Street to a point 20 feet south thereof -- 15 minute standing zone/tow-away zone -- use flashing lights -- 12:00 P.M. to 12:00 A.M. -- Monday through Saturday; [O2016-743]
FOULKES (16th Ward)	West 63rd Street, at 2552 -- 15 minute standing zone -- unattended vehicles must have lights flashing -- 9:00 A.M. to 6:00 P.M. -- all days. [O2016-793]

Referred -- REPEAL OF STANDING ZONE AT 3919 N. MONTICELLO AVE.
[O2016-1141]

Alderman Arena (45th Ward) presented a proposed ordinance to amend a previously passed ordinance which established a standing zone by striking: "North Monticello Avenue, at 3919 -- 8:00 A.M. to 4:30 P.M. -- Monday through Friday -- no parking -- no standing -- school days", which was *Referred to the Committee on Pedestrian and Traffic Safety.*

Referred -- ESTABLISHMENT OF TOW-AWAY ZONES.

The aldermen named below presented proposed ordinances and order to establish tow-away zones at the locations designated for the distances and times specified, which were *Referred to the Committee on Pedestrian and Traffic Safety*, as follows:

Alderman	Location, Distance And Time
SANTIAGO (31st Ward)	North Kenton Avenue (east side) from West Fullerton Avenue to West Diversey Avenue -- at all times -- all days; [O2016-1031]

Alderman	Location, Distance And Time
NAPOLITANO (41st Ward)	West Hurlbut Street (north side) in the 6542 -- 6548 block -- 7:00 A.M. to 9:00 A.M. and 3:00 P.M. to 5:00 P.M.; [Or2016-84]
OSTERMAN (48th Ward)	North Winthrop Avenue (west side) from approximately 5664 North Winthrop Avenue north to West Thorndale Avenue -- 7:00 A.M. to 4:30 P.M. -- Monday through Friday (on school days). [O2016-1146]

Referred -- ESTABLISHMENT OF PARKING RESTRICTIONS DURING SPECIFIED HOURS FOR STREET CLEANING.

The aldermen named below presented proposed ordinances, pursuant to Title 9, Chapter 64, Section 040 of the Municipal Code of Chicago, to prohibit the parking of vehicles and establish tow-away zones at the locations designated for street cleaning, which were *Referred to the Committee on Pedestrian and Traffic Safety*, as follows:

Alderman	Location
SANTIAGO (31st Ward)	West Belmont Avenue (north side) from North Cicero Avenue to North Central Avenue -- no parking tow-away zone -- 7:00 A.M. to 9:00 A.M. -- Tuesday and Thursday of every week -- April 1 to November 30; [O2016-1067]
	West Belmont Avenue (south side) from North Cicero Avenue to North Central Avenue -- no parking tow-away zone -- 7:00 A.M. to 9:00 A.M. -- Tuesday and Thursday of every week -- April 1 to November 30; [O2016-1041]
	North Pulaski Road (east side) from West Fullerton Avenue to West Diversey Avenue -- no parking tow-away zone -- 7:00 A.M. to 9:00 A.M. -- Tuesday and Wednesday of every week -- April 1 to November 30; [O2016-1047]

Alderman	Location
ARENA (45th Ward)	West Avondale Avenue (north side) from North Pulaski Road to West Irving Park Road -- no parking tow-away zone -- 7:00 A.M. to 9:00 A.M. -- first Monday of the month and on the south side of the street -- 7:00 A.M. to 9:00 A.M. -- first Tuesday of the month -- April 1 to October 31. [O2016-1138]

Referred -- INSTALLATION OF TRAFFIC WARNING SIGNS.

The aldermen named below presented proposed ordinances and orders directing the Commissioner of Transportation to give consideration to the installation of traffic warning signs of the nature indicated at the locations specified, which were *Referred to the Committee on Pedestrian and Traffic Safety*, as follows:

Alderman	Location And Type Of Sign
BURNS (4th Ward)	South Kenwood Avenue and East Hyde Park Boulevard -- "All-Way Stop"; [Or2016-97]
	South Kenwood Avenue and East 53rd Street -- "All-Way Stop"; [Or2016-95]
	South Rhodes Avenue and East 37th Street -- "All-Way Stop"; [Or2016-92]
	South Rhodes Avenue and East 38th Street -- "All-Way Stop"; [Or2016-93]
HAIRSTON (5th Ward)	South Cornell Avenue and East 69th Street -- "All-Way Stop"; [O2016-759]
	South Kenwood Avenue and East 55th Street -- "All-Way Stop"; [O2016-758]

Alderman	Location And Type Of Sign
BEALE (9th Ward)	South Michigan Avenue and East 91st Street -- "Stop"; [Or2016-70]
THOMPSON (11th Ward)	South Lowe Avenue and West 31st Street -- "All-Way Stop"; [O2016-764]
QUINN (13th Ward)	West 62nd Street and South Keating Avenue -- "Three-Way Stop"; [Or2016-72]
	West 71st Street and South Lawndale Avenue -- "All-Way Stop"; [Or2016-74]
LOPEZ (15th Ward)	South Artesian Avenue and West 45th Street -- "All-Way Stop"; [Or2016-77]
	South Campbell Avenue and West 43rd Street -- "All-Way Stop"; [Or2016-75]
	South Hamilton Avenue and West 56th Street -- "All-Way Stop"; [Or2016-78]
ERVIN (28th Ward)	West 13th Place and South Washtenaw Avenue -- "Stop"; [Or2016-98]
REBOYRAS (30th Ward)	North Harding Avenue and West Waveland Avenue -- "All-Way Stop"; [Or2016-39]
SANTIAGO (31st Ward)	West Altgeld Street and North Kenton Avenue -- "All-Way Stop"; [O2016-1080]

Alderman	Location And Type Of Sign
NAPOLITANO (41st Ward)	West Howard Street and North Osceola Avenue -- "Two-Way Stop"; [Or2016-81]
	North Olcott Avenue and West Palatine Avenue -- "Two-Way Stop"; [Or2016-83]
	West Palatine Avenue and North Overhill Avenue -- "Two-Way Stop"; [Or2016-82]
ARENA (45th Ward)	West Agatite Avenue and North Lavergne Avenue -- "Stop". [Or2016-87]

Referred -- REMOVAL OF "NO PARKING" SIGNS ON PORTION OF W. PETERSON AVE.

[O2016-1125]

Alderman Laurino (39th Ward) presented a proposed ordinance for the removal of "No Parking" signs on portion of West Peterson Avenue (south side) with the exception of "No Parking Here to Corner" signs in front of 3357 West Peterson Avenue facing west to corner and at 3535 West Peterson Avenue east to the corner, which was *Referred to the Committee on Pedestrian and Traffic Safety.*

Referred -- ESTABLISHMENT OF ONE-HOUR PARKING DURING SPECIFIED HOURS AT 7138 W. ARMITAGE AVE.

[O2016-1002]

Alderman Taliaferro (29th Ward) presented a proposed ordinance to limit the parking of vehicles to one hour at 7138 West Armitage Avenue (south side) from a point 60 feet east of North Harlem Avenue to a point 48 feet east thereof -- 10:00 A.M. to 10:00 P.M. -- all days (public benefit), which was *Referred to the Committee on Pedestrian and Traffic Safety.*

Referred -- AMENDMENT OF ONE-HOUR PARKING DURING SPECIFIED HOURS AT 4412 -- 4414 W. 59TH ST.

[O2016-789]

Alderman Quinn (13th Ward) presented a proposed ordinance to amend a previously passed ordinance by striking: "West 59th Street, at 4412 -- 4414 -- 6:00 A.M. to 9:00 A.M. -- one-hour parking" and inserting in lieu thereof: "West 59th Street, at 4412 -- 4414 -- one-hour parking -- at all times -- all days", which was *Referred to the Committee on Pedestrian and Traffic Safety.*

Referred -- ESTABLISHMENT OF TWO-HOUR PARKING DURING SPECIFIED HOURS AT 5800 W. CORCORAN PL.

[O2016-996]

Alderman Taliaferro (29th Ward) presented a proposed ordinance to limit the parking of vehicles to two hours at 5800 West Corcoran Place (south side) from North Menard Avenue to North Mayfield Avenue, 8:00 A.M. to 6:00 P.M., Monday through Friday, which was *Referred to the Committee on Pedestrian and Traffic Safety.*

Referred -- PROHIBITION OF PARKING OF TRUCKS AT ALL TIMES ON PORTION OF W. 14TH ST.

[O2016-766]

Alderman Thompson (11th Ward) presented a proposed ordinance to prohibit the parking of trucks at all times on West 14th Street, from South Halsted Street to South Union Avenue, which was *Referred to the Committee on Pedestrian and Traffic Safety.*

Referred -- ESTABLISHMENT OF EGYPTIAN CONSULATE PARKING ONLY AT 145 E. ILLINOIS ST.

[O2016-1134]

Alderman Reilly (42nd Ward) presented a proposed ordinance to establish Egyptian Consulate parking only at approximately 145 East Illinois Street (upper level) between the Colombian Consulate parking zone and the Italian Consulate parking zone for one vehicle length with a no parking tow-away zone in effect at all times, all days, which was *Referred to the Committee on Pedestrian and Traffic Safety.*

Referred -- ERECTION OF "FIVE-TON VEHICLE WEIGHT LIMITATION" SIGN ON PORTION OF W. GEORGE ST.

[O2016-1086]

Alderman Santiago (31st Ward) presented a proposed ordinance to establish a weight limit of five tons for trucks on West George Street east of North Cicero Avenue and to install appropriate signage, which was *Referred to the Committee on Pedestrian and Traffic Safety.*

---

2. ZONING ORDINANCE AMENDMENTS.

Referred -- ZONING RECLASSIFICATIONS OF PARTICULAR AREAS.

The aldermen named below presented proposed ordinances amending the Chicago Zoning Ordinance for the purpose of reclassifying particular areas, which were *Referred to the Committee on Zoning, Landmarks and Building Standards,* as follows:

BY ALDERMAN MORENO (1st Ward):

To classify as an RS1 Residential Single-Unit (Detached House) District instead of an RS3 Residential Single-Unit (Detached House) District the area shown on Map Number 1-H bounded by:

the public alley next north of and parallel to West Erie Street; the public alley next west of and parallel to North Oakley Avenue; the public alley next north of and parallel to West Erie Street; North Oakley Avenue; West Erie Street; and a line 240.96 feet west of and parallel to North Oakley Avenue (common address: 2300 -- 2322 West Erie Street).

[O2016-730]

To classify as an RS1 Residential Single-Unit (Detached House) District instead of an RS3 Residential Single-Unit (Detached House) District the area shown on Map Number 1-H bounded by:

the public alley next north of and parallel to West Erie Street; a line 270.96 feet west of and parallel to North Oakley Avenue; West Erie Street; and a line 300.96 feet west of and parallel to North Oakley Avenue (common address: 2328 West Erie Street).

[O2016-729]

BY ALDERMAN BURNS (4th Ward):

To classify as Residential Institutional Planned Development Number 141, as amended, instead of Institutional Planned Development Number 141 District the area shown on Map Number 12-E bounded by:

East 50th Street; South St. Lawrence Avenue; East 51st Street; South Washington Park Court; East 50th Place; a line 299.5 feet east of the east line of South Dr. Martin Luther King, Jr. Drive; the alley next north of and parallel to East 50th Place; and the alley next west of South Vincennes Avenue.

[O2016-731]

BY ALDERMAN O'SHEA (19th Ward):

To classify as a B1-1 Neighborhood Shopping District instead of a B3-1 Community Shopping District the area shown on Map Number 26-I bounded by:

West 109th Street; a line 117 feet east of the east line of South Western Avenue (if extended); a line 150 feet south of and parallel to West 109th Street (if extended); a line 143 feet east of and parallel to the east line of South Western Avenue (if extended); a line 196.9 feet south of and parallel to West 109th Street (if extended); and South Western Avenue (common address: 10901 -- 10929 South Western Avenue).

[O2016-732]

To classify as a B1-1 Neighborhood Shopping District instead of a B3-1 Community Shopping District the area shown on Map Number 28-I bounded by:

West 111th Street; South Campbell Avenue; the public alley next south of and parallel to West 111th Street; the public alley next west of and parallel to South Maplewood Avenue (if extended); the public alley next south of and parallel to West 111th Street; and South Rockwell Street (common address: 2501 -- 2559 West 111th Street).

[O2016-734]

To classify as a B1-1 Neighborhood Shopping District instead of a B3-1 Community Shopping District the area shown on Map Number 28-I bounded by:

West 111th Street; South Fairfield Avenue; a line 116.7 feet south of and parallel to West 111th Street; and South California Avenue (if extended) (common address: 2733 -- 2759 West 111th Street; 11100 -- 11110 South Fairfield Avenue).

[O2016-737]

To classify as a B1-1 Neighborhood Shopping District instead of a C1-1 Neighborhood Commercial District the area shown on Map Number 26-I bounded by:

the public alley next north of and parallel to West 111th Street; South Rockwell Street; West 111th Street; and a line 50 feet west of and parallel to South Washtenaw Avenue (common address: 2600 -- 2704 West 111th Street).

[O2016-735]

To classify as a B1-1 Neighborhood Shopping District instead of a C1-1 Neighborhood Commercial District the area shown on Map Number 26-I bounded by:

the public alley next north of and parallel to West 111th Street; a line 85 feet west of and parallel to South Washtenaw Avenue; West 111th Street; and South California Avenue (common address: 2712 -- 2756 West 111th Street).

[O2016-738]

To classify as a B1-1 Neighborhood Shopping District instead of a B3-1 Community Shopping District the area shown on Map Number 26-I bounded by:

West 110th Street; South Western Avenue; West 111th Street; South Artesian Avenue; the public alley next north of and parallel to West 111th Street; and the public alley next west of and parallel to South Western Avenue (common address: 11000 -- 11064 South Western Avenue/2400 -- 2414 West 111th Street).

[O2016-740]

To classify as a B1-1 Neighborhood Shopping District instead of a B3-1 Community Shopping District the area shown on Map Number 28-I bounded by:

the public alley next north of and parallel to West 111th Street; South Western Avenue; West 111th Street; and South Artesian Avenue (common address: 2400 -- 2416 West 111th Street).

[O2016-733]

BY ALDERMAN SOLIS (25th Ward):

To classify as a C3-3 Commercial, Manufacturing and Employment District instead of Business Planned Development Number 1245 District the area shown on Map Number 1-E bounded by:

a line 129.16 feet south of and parallel to the south boundary line of West 21st Street; the centerline of (vacated) South Jefferson Street (or the line thereof if extended where no street exists); West Cermak Road; and a 366.84-foot long perpendicular line to West Cermak Road, 396.74 feet west of the centerline of vacated South Jefferson Street (as measured at a point 129.16 feet south of the south boundary line of West 21st Street) (common address: 600 -- 630 West Cermak Road).

[O2016-712]

BY ALDERMAN RAMIREZ-ROSA (35th Ward):

To classify as an RT4 Residential Two-Flat, Townhouse and Multi-Unit District instead of a B1-1 Neighborhood Shopping District the area shown on Map Number 7-J bounded by:

North Emmett Street; a line 22.71 feet northwest of the west line of North Kedzie Street (as measured along the southwest boundary line of North Emmett Street); the public alley next southwest of and parallel to North Emmett Street; and a line 73.07 feet southeast of and parallel to North Sawyer Avenue (common address: 2630 -- 2640 North Emmett Street).

[O2016-741]

BY ALDERMAN O'CONNOR (40th Ward):

To classify as an RT4 Residential Two-Flat, Townhouse and Multi-Unit District instead of an RS3 Residential Single-Unit (Detached House) District the area shown on Map Number 13-H bounded by:

North Bowmanville Avenue; a line 45 feet northeast of North Bell Avenue; the public alley next south of North Bowmanville Avenue; and North Bell Avenue (common address: 5375 North Bowmanville Avenue).

[O2016-742]

BY ALDERMAN REILLY (42nd Ward):

To classify as a DR-10 Downtown Residential-Use District instead of a DX-16 Downtown Mixed-Use District the area shown on Map Number 1-E bounded by:

East Washington Street; North Garland Court; a line 120 feet south of and parallel to East Washington Street; and North Wabash Avenue (common address: 55 East Washington Street).

[O2016-811]

BY ALDERMAN CAPPLEMAN (46th Ward):

To classify as a B2-5 Neighborhood Mixed-Use District instead of a B3-2 Community Shopping District the area shown on Map Number 13-G bounded by:

a line 410 feet north of the north line of West Lawrence Avenue; North Sheridan Road; a line 310 feet north of the north line of West Lawrence Avenue; and the public alley next west of North Sheridan Road (common address: 4830 -- 4838 North Sheridan Road).

[O2016-711]

3. CLAIMS.

Referred -- CLAIMS AGAINST CITY OF CHICAGO.

The aldermen named below presented proposed claims against the City of Chicago for the claimants named as noted, respectively, which were *Referred to the Committee on Finance*, as follows:

Alderman	Claimant	
MORENO (1st Ward)	Cortland Drake Condominium Association;	[CL2016-609]
	2625 West North Condominium Association;	[CL2016-610]
HOPKINS (2nd Ward)	Brownstone;	[CL2016-611]
	21 West Chestnut Condominium Association;	[CL2016-612]
	437 West North Avenue Condominium Association;	[CL2016-613]
	20 East Cedar Condominium Association; 21 East Chestnut Condominium Association; 30 West Oak Condominium Association; 101 West Superior Condominium Association; 110 West Superior Condominium Association; 200 East Pearson Corporation; 201 East Chestnut Street Condominium Association; 209 East Lake Shore Drive Corporation; 210 East Pearson Condominium Association; 219 East Lake Shore Drive Condominium Association; 223 East Delaware Condominium Association; 257 East Delaware Condominium Association;	[CL2016-614]

Alderman	Claimant
	Faulkner House Condominium Association; Gold Coast Condominium Association; Icehouse Lofts Condominium Association; LaSalle Manor Condominium Association; LaSalle Towers Condominium Association; Maple Tower Condominium Association; Mayfair Condominium Association; Michigan Building Corporation; Neighborhood Commons Cooperative; Newberry Plaza Townhome Association; Old Town Square I Condominium Association; Parc Chestnut Condominium Association; [CL2016-615]
	990 Lake Shore Drive Homeowners Association; 1009 North Oakley Condominium Association; 1110 Lake Shore Apartments Homeowners Association; 1122 North Dearborn Condominium Association; 1245 North Dearborn Condominium Association; 1334 West Webster Condominium Association; 1340 North Dearborn Condominium Association; 1344 North Dearborn Private Residences Condominium Association; 1410 North State Parkway Condominium Association; 1503 -- 1505 North Mohawk Condominium Association; 1530 Dearborn Parkway Condominium Association; [CL2016-616]
	Camden Passage Condominium Association; Carl Sandburg Village Condominium Association Number 7; Carl Sandburg Village Number 3 Condominium Association; City Commons Condominium Association; Concord Sheffield Condominium Association; Clybourn Webster Condominium Association; Dearborn Terrace Condominium Association; Eliot House Condominium Association; 180 East Pearson Street Homeowners Association; 1530 Dearborn Parkway Condominium Association; 1540 North State Parkway Condominium Association; [CL2016-617]
	Park Newberry Condominium Association; Regent Condominium Association; Rinascita Architetti Condominium Association;

Alderman	Claimant	
	Royalle Condominium Association, The; School House Lofts Condominiums; South-Web Condominium Association; State Tower Condominium Association; SoNo Condominium Association; Superior at LaSalle Condominium Association; Towers Condominium Association, The; Venetian Condominium Association;	[CL2016-618]
	Carl Sandburg Village Condominium Association II; Chicago Concord Lane Condominium Association; Constellation Condominium Association; Neapolitan Condominium Association, The; Piano Factory Townhouse Condominium Association; Rinascita Architetti Condominium Association; Ship House Condominium Association; 437 West North Avenue Condominium Association; 1226 North Greenview Condominium Association; 1250 North LaSalle Condominium Association; 1516 North State Parkway Condominium Association;	[CL2016-619]
DOWELL (3rd Ward)	Atrium Lofts Condominium Association;	[CL2016-620]
	Beautiful Bronze;	[CL2016-621]
	Commonwealth on Prairie Condominium Association;	[CL2016-622]
	Commonwealth on Prairie Townhome Association;	[CL2016-623]
	Lakeside Tower Condominium Association;	[CL2016-624]
	Lexington Park Condominium Association;	[CL2016-625]

Alderman	Claimant	
	Michigan Avenue Tower Condominium Association;	[CL2016-626]
	Michigan Avenue Tower II Condominium Association;	[CL2016-627]
	Michigan Indiana Condominium Association;	[CL2016-628]
	Prairie Bloom Condominium Association;	[CL2016-629]
	Prairie District Homes Tower Residences Condominium Association;	[CL2016-630]
	Prairie District Townhomes II;	[CL2016-631]
	Star Condominium Association, The;	[CL2016-632]
	Vision on State Condominium Association;	[CL2016-633]
	Wabash Flats Condominium Association;	[CL2016-634]
	19 East 26th Street Condominium Association;	[CL2016-635]
	21 East 26th Street Condominium Association;	[CL2016-636]
	25 East 26th Street Condominium Association;	[CL2016-637]
	27 East 26th Street Condominium Association;	[CL2016-638]
	31 East 26th Street Condominium Association;	[CL2016-639]

Alderman	Claimant	
	33 East 26th Street Condominium Association;	[CL2016-640]
	1520 South Wabash Condominium Association;	[CL2016-641]
	1620 South Michigan Condominium Association;	[CL2016-642]
	1918 South Michigan Condominium Association;	[CL2016-643]
BURNS (4th Ward)	City Haven South Condominium Association; Greenwood Court Condominium Association; Heritage on Drexel Condominium Association; Ingleside Condominiums Condominium Association, The; South Wold Condominiums, The; 1325 -- 1335 East 52nd Street Condominiums; 1350 East Madison Park Condominium Association; 5115 -- 5117 University Condominium Association;	[CL2016-644]
	Arches F1 Condominium Association, The; Arches F2 Condominium Association; Arches F6 Condominium Association;	[CL2016-645]
	Dorchester Condominium Association, The; Kimbark Crossing Condominium Association; Panorama Condominium Association;	[CL2016-646]
	Fairbanks Loft Condominium Association; 1115 South Plymouth Court Condominium Association;	[CL2016-647]
	Burhham Park Condominium Association;	[CL2016-648]
	Clifton Village Condominium Association;	[CL2016-649]

Alderman	Claimant	
	Cosmopolitan Lofts Condominium Association;	[CL2016-650]
	Eaton Place Condominium;	[CL2016-651]
	Ethel Condominium Association;	[CL2016-652]
	Greenlawn Condominium Association;	[CL2016-653]
	Greenwood Condominium;	[CL2016-654]
	Ingleside Place Condominium Association;	[CL2016-655]
	Market Square Lofts Condominium Association;	[CL2016-656]
	Parkview Luxury Condominium Association;	[CL2016-657]
	Printer's Row Condominium Association;	[CL2016-658]
	Printers Square Condominium Association;	[CL2016-659]
	Residences of 41 East 8th Condominium Association, The;	[CL2016-660]
	Transportation Building Condominium Association;	[CL2016-661]
	Tudor Gable Building Corporation;	[CL2016-662]
	888 South Michigan Condominium Association;	[CL2016-663]

Alderman	Claimant
	4939 South Dorchester Condominium Association; [CL2016-664]
	5001 -- 5007 South Dorchester Condominium Association; [CL2016-665]
	5046 South Blackstone Condominium Association; [CL2016-666]
	5406 South Harper Condominium Association; [CL2016-667]
HAIRSTON (5th Ward)	Vista Homes Building Corporation; [CL2016-668]
	Chappel Court Condominium Association; Cornell Columbian Condominium Association; Crandon Hall Condominium Association; Greenway Court Condominium Association; Hampton House Condominium; Paxton Arm Condominium Association; Paxton Place Condominium Association; Poinsettia East, Inc. Condominium Association; South Shore Villas Condominium Association; 5000 South Cornell Condominium Association; 5331 -- 5341 South Cornell Condominium Association; 5421 Cornell Condominium Association; 5437 -- 5439 Cornell Condominium Association; 5483 -- 5485 Hyde Park Boulevard Condominium Association; 5485 -- 5489 Cornell Avenue Condominium Association; [CL2016-669]
	Cornell Square Condominium Association; Courtyard at Grand Crossing Condominium Association; Dorridge Condominium Association; East View Park Condominium Association; Ingleside Court Condominium Association; University Park Condominium Association; 68th and Oglesby Condominium Association; 5000 South Cornell Condominium Association; 5547 -- 5549 South Dorchester Avenue Condominium Association;

Alderman	Claimant
	5800 Blackstone Avenue Building Association; 6700 Crandon Condominium Association; 6901 South Oglesby Cooperative; [CL2016-670]
SAWYER (6th Ward)	8343 -- 8345 South King Drive Condominium Association; [CL2016-671]
MITCHELL (7th Ward)	Beach Condominium Association, The; [CL2016-675]
	Coastland Apartments, Inc.; [CL2016-676]
	Doral South, The; [CL2016-677]
	Lake Terrace Condominium Association; [CL2016-680]
	Shore Club Condominium Association; [CL2016-673]
	75th on the Lake Condominium Association; [CL2016-678]
	7322 South Shore Drive Cooperative Apartments, Inc.; [CL2016-674]
	7355 South Shore Drive Condominium Association; [CL2016-672]
	Coastland Apartments, Inc.; 7321 South Shore Drive Cooperative Apartments, Inc.; 7363 South Shore Condominium Association; [CL2016-679]

Alderman	Claimant	
HARRIS (8th Ward)	London Towne Houses Cooperative;	[CL2016-682]
	7901 -- 7911 South Ellis Avenue Condominium Association;	[CL2016-681]
THOMPSON (11th Ward)	475 West 24th Street Condominium Association;	[CL2016-683]
O'SHEA (19th Ward)	Academy Hall Apartments; Academy Townhomes Association; Beverly Lane Townhome Owners Association;	[CL2016-684]
COCHRAN (20th Ward)	CCHC-Covenatal Community Housing Corporation;	[CL2016-687]
	Kimbark Apartments Building Corporation;	[CL2016-688]
	University Crossing Condominium Association;	[CL2016-686]
	University Fields Condominium Association;	[CL2016-685]
ZALEWSKI (23rd Ward)	Aherlow Condominium Association;	[CL2016-689]
	Hale Park East Condominium;	[CL2016-690]
SOLIS (25th Ward)	Archer Court Townhome Association;	[CL2016-692]

Alderman	Claimant	
	Arthouse Lofts Condominium Association;	[CL2016-693]
	Lofthaus Condominium Association;	[CL2016-700]
	Madison Club Condominium Association;	[CL2016-696]
	Residences at 950 West Monroe, The;	[CL2016-695]
	Sangamon Lofts Condominium Association;	[CL2016-698]
	University Station Condominium Association;	[CL2016-697]
	Westgate Center Condominium Association;	[CL2016-694]
	Zen Condominium Association;	[CL2016-699]
	950 West Monroe;	[CL2016-703]
	1000 West Adams Condominium Association;	[CL2016-691]
	1111 West Madison Condominium Association;	[CL2016-701]
	1148 West Monrore Condominium Association;	[CL2016-702]
	1811 West 17th Street Condominium Association;	[CL2016-704]
BURNETT (27th Ward)	Peoria Street Lofts Condominium; Verde Condominium Association, The;	[CL2016-705]

Alderman	Claimant	
	LaSalle West Washington Lofts Condominium Association; 1000 West Washington Lofts Condominium Association;	[CL2016-706]
	Nobel Square Cooperative; Rinascita Architetti Condominium Association (2);	[CL2016-707]
	City Towne Condominium Association; River West Point Condominium Association; 744 -- 750 North Willard Court Condominium Association; 1640 -- 1648 North Burling Condominium Association;	[CL2016-708]
	Erie Green Condominium Association; River West II Condominium Association; Warehouse 312 Loftominium Association;	[CL2016-709]
	Block Y Townhomes; Heartbreak Loftominium Association; Union Park Loftominium;	[CL2016-710]
	Apex Condominium Association, The; Brixton Lofts Condominium Association; Washington Boulevard Lofts Condominium Association; 23 on Green Condominium Association;	[CL2016-711]
ERVIN (28th Ward)	Oakfield West Condominium Association;	[CL2016-714]
	Paramount Lofts Condominium Association;	[CL2016-713]
	1017 South Lytle Condominium Association;	[CL2016-712]
TALIAFERRO (29th Ward)	Mason Manor, Inc.;	[CL2016-715]

Alderman	Claimant	
REBOYRAS (30th Ward)	Shoemaker Lofts Condominium Association;	[CL2016-717]
	3301 North Ridgeway Condominium Association;	[CL2016-718]
	4716 West Addison Street Condominium Association;	[CL2016-716]
WAGUESPACK (32nd Ward)	Churchill Park Place Condominium; Citadel Condominium Association; Filmstrip Lofts Condominium Association; Landmark Village II Condominium Association; Riverbend Lofts Condominium Association; Riverbend Lofts II Condominium Association; Wabansia Place Condominium Association; Wellington Park Homeowner's Association; 1625 North Western Condominium; 2933 North Clybourn at Welbourn Row Condominium;	[CL2016-719]
MELL (33rd Ward)	Bernard Court Condominium Association;	[CL2016-722]
	3016 West Belle Plaine Condominium Association;	[CL2016-720]
	Belle Plaine-Albany Condominium Association; Crossroads Condominium Association; Francisco Condominium Association; Kimball Manor Condominium Association; Manors of Leland Condominium; Troy Condominium Association; 4026 North California Condominium Association;	[CL2016-721]
MITTS (37th Ward)	Kamerling Condominium Association;	[CL2016-723]

Alderman	Claimant	
SPOSATO (38th Ward)	Merrimac Square Condominium Association Number 1;	[CL2016-725]
	Merrimac Square III;	[CL2016-724]
LAURINO (39th Ward)	Belle Plaine Keeler Condominium Association; Spaulding Condominium Association;	[CL2016-726]
O'CONNOR (40th Ward)	Andersonville West Townhome Association; Argyle Place Condominiums; Arthur Bosworth Condominium Association; Berwyn-Damen Condominium Association; Courts at Lincoln Square Condominium Association; Sumerdale Condominium Association; Winnemac Court Condominium Association; 1776 West Winnemac Condominium Association; 2409 Catalpa Village Condominium Association; 2636 West Summerdale Condominium Association; 5220 North Rockwell Condominium Association; 5225 North Hoyne Condominium Association;	[CL2016-727]
NAPOLITANO (41st Ward)	Cassiel Condominium Association;	[CL2016-728]
	Devon Place Condominium Association;	[CL2016-729]
	Edison Fountain Place;	[CL2016-730]
	Evelyn Lane Condominiums;	[CL2016-731]

Alderman	Claimant	
	Northwest Point Condominium Association;	[CL2016-732]
	Northwest Terrace Condominium Building Number 1;	[CL2016-733]
	5935 North Odell Condominium Association;	[CL2016-734]
SMITH (43rd Ward)	Arlington Place Condominium Association; Armitage Cleveland Condominium Association; Armitage Howe Condominium Association; Armitage Square Condominium Association; Belden-Commonwealth Condominium Association; Crilly Court Condominium Association; Dayton Homeowners Association; Dayton-Dickens Condominium Association; Dickens Pointe Condominium Association; Division Court Condominium Association; Drummond Square Condominium Association; Emerald City Condominium Association; Eugenie Park Condominium Association; Hampden Tower Condominium Association; Lincoln Park Commons Condominium Association; Lincoln Park Plaza Condominium Association; Mastercraft Condominium Association; Mohawk Square Condominium Association; North Park Condominium Association; Park Astor Condominium Association; Park Belden Condominium Association; Parkside Manor Condominium Association; Pointe of Lincoln Park Condominium Association, The; Portals at Grant Place Condominium Association, The; Roslyn Place Condominium Association; Sheffield Landmark Condominium Association; St. Michael's High School Condominium Association; St. Michael's Square Homeowner's Association; State Parkway Condominium Association; Stonegate Terrace Condominium Association; Surrey Court Condominium Association; Tower View Condominium Association;	

Alderman	Claimant	
	TriView Property Management;	
	Williamsburg Gardens Homeowners Association;	
	Willow Dayton Townhomes;	
	Wrightwood Commons Condominium Association;	
	Wrightwood Plaza Condominium Association;	
	159 Goethe Condominium Association;	
	219 -- 225 Wisconsin Street Condominiums;	
	327 -- 335 Belden by the Park Condominium Association;	
	399 Corporation;	
	432 West Grant Place Cooperative;	
	512 Wrightwood Condominium Association;	
	515 Wrightwood Condominium Association;	
	909 Wisconsin Street Condominium Association;	
	1235 -- 1245 North Astor Corporation;	
	1242 Lake Shore Drive Corporation;	
	1300 Lake Shore Drive Condominium Association;	
	1335 Astor Cooperative Building, Inc.;	
	1448 North Lake Shore Drive Building Corporation;	
	1500 Lake Shore Drive Building Corporation;	
	1550 Condominium Association;	
	1911 Dayton Condominium Association;	
	1945 North Sheffield Condominium Association;	
	2201 North Cleveland Condominium Association;	
	2230 North Orchard Condominium Association;	
	2415 Geneva Condominium Association;	
	2430 North Lake View Avenue Building Corporation;	
	2629 Hampden Court Condominium Association;	
		[CL2016-735]
TUNNEY (44th Ward)	Aldine Harbor Condominium Association;	
		[CL2016-752]
	Aldine Terrace Condominium Association;	
		[CL2016-753]
	Augusta Condominium Association;	
		[CL2016-736]
	Barry Court Condominium Association;	
		[CL2016-737]

Alderman	Claimant
	Clarksville Station Condominium Association; [CL2016-738]
	Eddy Square Condominium Association; [CL2016-739]
	Gaslight Village Condominium Association; [CL2016-740]
	Henderson Square Condominium Association; [CL2016-741]
	Lakewood Limited Condominium Association; [CL2016-742]
	Park Plaza at Belmont Harbor Condominium Association; [CL2016-743]
	Plaza 32 Condominium Association; [CL2016-765]
	Townhomes of Diversey Harbor Condominium Association; [CL2016-744]
	Wellington Condominium Association, The; [CL2016-745]
	Wrigleyview Condominium Association; [CL2016-746]
	415 Aldine Condominium Association; [CL2016-747]
	426 Barry Condominium Association; [CL2016-748]
	438 -- 448 Surf Condominium Association; [CL2016-749]
	442 Wellington Cooperative Building Corporation; [CL2016-750]
	505 Melrose Condominium Association; [CL2016-751]

Alderman	Claimant	
	530 Barry Condominium Association;	[CL2016-754]
	609 Stratford Condominium Association;	[CL2016-755]
	612 West Aldine Condominium Association;	[CL2016-756]
	632 West Buckingham Condominium Association;	[CL2016-757]
	656 West Buckingham Condominium Association;	[CL2016-758]
	805 -- 807 West Wolfram Condominium Association;	[CL2016-759]
	2847 North Halsted Condominium Association;	[CL2016-760]
	3045 -- 3047 North Kenmore Condominium Association;	[CL2016-761]
	3121 North Orchard Condominium Association;	[CL2016-762]
	3150 Condominium Association;	[CL2016-763]
	3150 North Sheridan Condominium Association;	[CL2016-764]
	3400 North Jannsen Condominium Association;	[CL2016-766]
	3440 Lake Shore Drive Condominium Association;	[CL2016-767]
ARENA (45th Ward)	Byron-Kedvale Condominium Association; Jeffersonian Condominium Association;	

Alderman	Claimant
	Menard Manor Condominium Association, The; Windsor Long Condominium Association; 6113 -- 6115 West Higgins Condominium Association; [CL2016-768]
CAPPLEMAN (46th Ward)	Addison Building Corporation; Addison Manor Condominium Association; Ainsmore Place Condominium Association; Alta Vista View Condominium Association; Beacon Hill Place Condominium Association; Beacon Ridge Condominium Association; Belle Plaine Condominium Association; Belle Plaine Terrace Condominium Association; Buena Marine Condominium Association; Buena Park Condominium Association; Buena Pointe Condominium Association; Carmen Manor Association; Clarendon Court Condominium Association; Cornelia Place Condominium Association; Coronado Condominium Association; Crest Ridge Condominium Association; Cuyler Park Condominium Association; Dover Manor Condominium Association; Eastwood Manor Condominium Association; Farrington Condominium Association; Gill Park Cooperative; Gordon Terrace Condominium Association; Grace Condominium; Grace Fremont Condominium Association; Grace Wilton Condominium Association; Graceland Condominium Association; Gunnison Condominium Association; Imperial Towers Condominium Association; Junior Terrace Condominium Association; Kenmore Corner Condominium Association; Kenmore Vintage Condominium Association; Lake Park Plaza Condominium Association; Lake Shore Towers;

Alderman	Claimant
	Lakeside Court Condominium Association;
	Lakeside Manor II Condominium Association;
	Lakeside Place Condominium Association;
	Leland Manor Condominium Association;
	Loyolton Condominium Association, The;
	M&M Condominium and 711-- 713 West Montrose Condominium Association;
	Magnolia Place Condominium Association, The;
	Malden Place Condominium Association;
	Malden Suites Condominium Association;
	Mark Condominium Association, The;
	Melba Condominium Association;
	New York Condominium Association, The;
	Park Harbor Condominium Association;
	Park Place Towers Condominium Association;
	Patterson Pine Grove Condominium Association;
	Pattington Condominium Association;
	Pavernu Condominium Association, The;
	Pillars Condominium Association (2);
	Pine Grove Apartments;
	Racine Court Condominium Association;
	Ridgemoor Estates Condominium Association IV;
	Ridgemoor West Condominium Association;
	Sheridan Court Condominium Association;
	Sheridan Grande Condominium Association;
	Sheridan Place in Uptown;
	Sterling Condominium Association;
	Stuart Condominium Association;
	Sunnycourt Condominium Association;
	Sunnyside Court Condominium Association;
	Terrace View Condominium Association;
	Views at Sheridan;
	Waterford Condominium;
	Waveland Courts Condominium Association;
	Waveland Gardens Condominium Association;
	Waveland Quadrangle Condominium Association;
	Whitman Place Condominium Association, The;
	Willowmere Condominium Association;
	Windsor Condominium Association;
	Windsor Park Condominium Association;

Alderman	Claimant
	Winona Terrace Condominium Association; 527 -- 537 West Brompton Condominium Association; 534 -- 552 West Brompton Condominium Association; 539 -- 547 West Brompton Condominium; 651 West Sheridan Condominium Association (2); 555 Cornelia Condominium Association; 663 West Grace Condominium Association; 700 Bittersweet Condominium Association; 714 -- 726 West Buena Condominium Association; 720 Gordon Terrace Condominium Association; 743 Brompton Condominium Association; 3520 North Lake Shore Drive Condominium Association; 3532 -- 3554 North Pine Grove Condominium Association; 3550 Condominium Association; 3600 -- 3608 North Pine Grove Condominium Association; 3600 Condominium Association, The; 3730 -- 3740 North Lake Shore Drive Condominium Association; 3750 North Lake Shore Drive, Inc.; 3764 North Fremont Condominium Association; 3800 North Lake Shore Drive Condominium Association; 3804 North Harlem Condominium Association; 3825 North Pine Grove Condominium Association; 3900 Lake Shore Drive Condominium Association; 3950 North Lake Shore Drive Condominium Association; 4144 North Sheridan Condominium Association; 4180 Polo Towers Condominium Association; 4200 Marine Drive Condominium Association; 4343 Clarendon Condominium Association; 4600 North Cumberland Condominium Association; 4616 -- 4620 North Kenmore Condominium Association; 4700 North Kenmore Condominium Association; 4728 North Malden Condominium Association; 4747 Chase Park Commons Condominium Association; 4880 North Marine Drive Condominium Association; 5057 North Kenmore Condominium Association; [CL2016-769]
PAWAR (47th Ward)	Graceland Condominium Association; Ravenswood Court Condominium Association; Winona Walk Condominium Association; Wolcott Flats Condominium Association; [CL2016-770]

Alderman	Claimant	
OSTERMAN (48th Ward)	Cambridge Commons Condominium Association, The; Metropolitan Condominium Association, The; 1454 -- 1456 Hollywood Condominium Association; 5430 North Sheridan Road Condominium Association; 5858 Shore Manor Condominium Association; 6118 Sheridan Road Condominium Association;	[CL2016-771]
	Foster-Magnolia Condominium Association; Glenwood Avenue Condominium Association; Glenwood North Condominium Association; Sheridan Lakeside Condominium Association; West Edgewater Place Condominium Association; 5445 North Kenmore Homeowners Association;	[CL2016-772]
	Ashbury Manor Condominium Association; Clark-Bryn Mawr Condominium Association; Edgewater Glen Condominium Association; Kenmore Club Condominium Association; Sheridan-Winona Condominium Association; 5923 -- 5925 Magnolia Condominium Association;	[CL2016-773]
	Rosedale Condominium Association;	[CL2016-774]
	Aspen Place Condominium Association; Glenwood Property Association; Maranatha Condominium Association; Rosemont Square Condominium Association; 912 -- 914 West Margate Condominium Association; 1431 -- 1433 Rosemont Condominium Association;	[CL2016-775]
	Brandon Shores Condominium Association; Glenwood Crossing Condominium Association; Horizon House, Inc.; Summerdale Condominium Association;	

Alderman	Claimant	
	Thorndale Beach South Condominium Association; 829 -- 831 Gunnison Condominium Association;	[CL2016-776]
	Catalpa Winthrop Building Corporation; Granville Beach Condominium Association; Winnemac Terrace Condominium Association; 5453 -- 5455 North Kenmore Condominium Association; 5556 North Sheridan Condominium Association; 6121 North Sheridan Condominium Association;	[CL2016-777]
J. MOORE (49th Ward)	Farwell Place Condominium Association; GlenAlbion Condominium Association; Pratt on the Lake Condominium Association;	[CL2016-778]
	Juneway Building Condominium Association; Lake Terrace Townhome Owners Association; Lunt on the Lake Condominium Association; Sherwin on the Lake Condominium Association; Wayneway Condominium Association; 1141 -- 1143 West Pratt Condominium Association; 1330 Fargo Condominium Association; 1529 --1537 West Farwell Condominium Association; 1754 -- 1756 West Wallen Condominium Association; 2107 -- 2109 West Jarvis Condominium Association;	[CL2016-779]
	Bell West Condominium Association; Bella Casa Condominium Association; Bella Vita Condominium Association; Birchwood Court Condominium Association; Casa Bonita Condominium Association; Castle Condominium Association; Chase on the Lake Condominium Association; Columbia Estates Condominium Association; Copper Beeches Condominium Association;	

Alderman	Claimant
	Cornerstone Condominium Association;
	Dauphine Condominium Association;
	Elms in Rogers Park Condominium, The;
	Estes Condominium Association;
	Estes Court Condominium Association;
	Estes North Shore Condominium Association;
	Estes Park Condominium Association;
	Fairwood Condominium Association;
	Fargo Court Condominium Association;
	Farwell Condominium Association;
	Farwell Court Condominium Association;
	Farwell Estate Condominium Association;
	Glenwood Homes Condominium Association;
	Greenleaf Greenview Condominium Association;
	Greenleaf on the Lake Condominium Association;
	Greenleaf Private Residence Condominium Association;
	Greenleaf Wolcott Condominium Association;
	Grove at Greenleaf Condominium Association;
	Hamilton House Condominium Association;
	Jarvis on the Lake Condominium Association;
	La Legenda Condominium Association;
	Lake Manor Apartment Building Corporation;
	Lakeview Pointe Condominium Association;
	Lakewood Court I Condominium Association;
	Lifestyle Condominium Association;
	Loyola Beach Condominium Association;
	Loyola Lake Condominium Association;
	Lunt Condominium Association;
	Lunt Court Condominium Association;
	Lunt Lake Apartment Trust;
	Navarra Condominium Association;
	North End Condominium Association;
	North Gate Pier Condominium Association;
	North Sheridan Road Condominium Association;
	Northgate Landing Condominium Association;
	Pinewood Condominium Association;
	Pratt/Ashland Cooperative;
	Pratt Boulevard Place 2 Condominium Association;
	Pratt Lakeview Condominium Association;
	Renaissance Lofts Condominium Association;

Alderman	Claimant	
	Ridge Estates Condominium Association; Ridge Pointe Condominium Association; Sheridan Shore Courts Condominium Association; Sherwin Place Condominium Association; Suites on the Lake Condominium Association; Touhy Terrace Condominium Association; Tubor Commons Condominium Association; Vine Condominium Association; Vita Agiata Condominium Association; West North Shore Condominium Association (2); West Ridge Condominium Association; West Sherwin Condominium Association; Westlake Condominium Association, The; Wolcott Court Condominium Association; Wolcott Superlative Condominium Association; 1218 -- 1220 Albion Condominium Association; 1246 -- 1248 Albion Condominium Association; 1415 West Lunt Condominium Association; 1600 West Jarvis Condominium Association; 1617 -- 1623 West North Shore Condominium Association; 1633 -- 1643 West Farwell Condominium Association; 1634 -- 1636 West Greenleaf Condominium Association; 1926 -- 1928 West Pratt Condominium Association; 2046 West Fargo Condominium Association; 6822 -- 6828 North Greenview Condominium Association; 6969 North Ashland Condominium Association; 7018 North Ashland Condominium Association; 7120 North Sheridan Condominium Association; 7255 Ridge Condominium Association; 7306 North Winchester Condominium Association; 7314 -- 7320 North Honore Condominium Association; 7377 North Rogers Condominium Association; 7608 -- 7610 Rogers Condominium Association; 7710 North Sheridan Condominium Association;	[CL2016-780]
SILVERSTEIN (50th Ward)	Bel Oaks West Condominium Association;	[CL2016-781]
	California Terrace Condominium Association.	[CL2016-782]

4. UNCLASSIFIED MATTERS.

(Arranged In Order According To Ward Number)

Proposed ordinances, orders and resolutions were presented by the aldermen named below, respectively, and were acted upon by the City Council in each case in the manner noted, as follows:

Presented By

ALDERMAN MORENO (1st Ward):

Referred -- AMENDMENT OF SECTION 4-60-022 OF MUNICIPAL CODE BY DELETING SUBSECTION 1.24 TO ALLOW ISSUANCE OF ADDITIONAL ALCOHOLIC LIQUOR LICENSES ON PORTION OF W. DIVISION ST.

[O2016-707]

A proposed ordinance to amend Title 4, Chapter 60, Section 022 of the Municipal Code of Chicago by deleting subsection 1.24 which restricted the issuance of additional alcoholic liquor licenses on the south side of West Division Street, from North Milwaukee Avenue to North Wood Street, which was *Referred to the Committee on License and Consumer Protection.*

Referred -- GRANTS OF PRIVILEGE IN PUBLIC WAY.

Also, six proposed ordinances to grant permission and authority to the applicants listed for the purposes specified, which were *Referred to the Committee on Transportation and Public Way,* as follows:

Asado Coffee Roasters -- to maintain and use one sign at 1651 West Chicago Avenue;

[O2016-925]

Boulevard Sports Lounge -- to maintain and use one sign at 2645 West North Avenue;

[O2016-926]

Cricket Wireless -- to maintain and use two signs at 2792 West Armitage Avenue;

[O2016-927]

Damen 4 Management of Illinois LLC -- to maintain and use one sign at 1741 West Division Street;

[O2016-931]

Priscilla Yeung, D.M.D., M.S., P.C. -- to maintain and use one awning at 2245 West North Avenue; and

[O2016-837]

Tryzub Restaurant -- to maintain and use one sign at 2201 West Chicago Avenue.

[O2016-934]

Referred -- GRANTS OF PRIVILEGE FOR SIDEWALK CAFES.

Also, 26 proposed ordinances to grant permission and authority to the applicants listed to maintain and use those portions of the public way adjacent to the locations noted for the operation of sidewalk cafes, which were *Referred to the Committee on Transportation and Public Way,* as follows:

Alliance Bakery -- 1736 West Division Street;

[O2016-1106]

The Anthem -- 1725 West Division Street;

[O2016-1111]

Bangers & Lace -- 1670 West Division Street;

[O2016-1115]

The Boundary -- 1932 West Division Street;

[O2016-1117]

Craft Pizza -- 1252 North Damen Avenue;

[O2016-1120]

Division Ale House -- 1942 West Division Street;

[O2016-1122]

Fat Pour -- 2005 -- 2007 West Division Street;

[O2016-1129]

The Fifty/50 -- 2047 West Division Street;

[O2016-1133]

The General -- 2528 North California Avenue;

[O2016-1136]

High Noon Saloon -- 1560 North Milwaukee Avenue;

[O2016-1137]

Janik's Cafe -- 2011 West Division Street; [O2016-1140]

Jerry's Sandwiches -- 1938 -- 1940 West Division Street; [O2016-1142]

Logan's Bar and Grill -- 2230 -- 2232 North California Avenue; [O2016-1144]

Mana Food Bar -- 1742 West Division Street; [O2016-1145]

Milk & Honey Cafe -- 1920 West Division Street; [O2016-1149]

Nini's Groceries -- 543 North Noble Street; [O2016-1152]

Pint -- 1547 -- 1549 North Milwaukee Avenue; [O2016-1153]

Restaurant, Veneno De Nayarit -- 1024 North Ashland Avenue; [O2016-1165]

Roots Handmade Pizza -- 1922 -- 1924 West Chicago Avenue; [O2016-1169]

Smoke Daddy -- 1804 -- 1806 West Division Street; [O2016-1171]

Standard Bar & Grill -- 1332 North Milwaukee Avenue; [O2016-1175]

Starbucks Coffee Number 2636 -- 1701 West Division Street; [O2016-1178]

Sultan's Market -- 2057 West North Avenue; [O2016-1185]

Trattoria Ultimo -- 1953 West Chicago Avenue; [O2016-1191]

Via Carducci La Sorella -- 1928 West Division Street; and [O2016-1194]

West Town Bakery & Diner -- 1916 -- 1920 West Chicago Avenue. [O2016-1198]

Presented By

ALDERMAN HOPKINS (2nd Ward):

Referred -- GRANTS OF PRIVILEGE IN PUBLIC WAY.

Fourteen proposed ordinances to grant permission and authority to the applicants listed for the purposes specified, which were *Referred to the Committee on Transportation and Public Way,* as follows:

Athletico -- to maintain and use two signs at 1640 North Wells Street;
[O2016-935]

Capital One 360 -- to maintain and use one sign at 21 East Chestnut Street;
[O2016-936]

Chicago Q -- to maintain and use one sign at 1160 North Dearborn Street;
[O2016-937]

Drybar Holdings LLC -- to maintain and use one sign at 755 North Wells Street;
[O2016-938]

Eleven Hundred LLC -- to construct, install, maintain and use one canopy at 1100 North State Street;
[O2016-965]

Happy Camper -- to maintain and use one sign at 1209 North Wells Street;
[O2016-940]

Jax and Debb -- to maintain and use one sign at 1849 West North Avenue;
[O2016-941]

Jorge's Upholstery -- to maintain and use one awning at 1552 North Ashland Avenue;
[O2016-838]

Kitchfix -- to construct, install, maintain and use one awning at 1165 North State Street;
[O2016-844]

Life Storage/LS Property Management Services -- to maintain and use one sign at 1840 North Clybourn Avenue;
[O2016-942]

Sho Studio -- to maintain and use one sign at 218 West Division Street;
[O2016-943]

The Warehouse Bar & Pizzeria -- to maintain and use one sign at 1419 West Fullerton Avenue;

[O2016-944]

Weil Foot & Ankle -- to maintain and use one sign at 1565 North LaSalle Drive; and

[O2016-945]

Westin Hotel Chicago -- to maintain and use one revolving door adjacent to 909 North Michigan Avenue.

[O2016-946]

Referred -- GRANTS OF PRIVILEGE FOR SIDEWALK CAFES.

Also, 22 proposed ordinances to grant permission and authority to the applicants listed to maintain and use those portions of the public way adjacent to the locations noted for the operation of sidewalk cafes, which were *Referred to the Committee on Transportation and Public Way,* as follows:

Brehon Pub -- 731 -- 733 North Wells Street;

[O2016-1150]

Butch McGuire's, Inc. -- 20 West Division Street;

[O2016-1155]

Chicago Q -- 1160 North Dearborn Street;

[O2016-1157]

Corcoran's Grill & Pub -- 1615 North Wells Street;

[O2016-1161]

Declan's Irish Pub -- 1240 North Wells Street;

[O2016-1163]

Dublin Bar & Grill -- 1050 North State Street;

[O2016-1166]

Edwardo's Pizza -- 1212 North Dearborn Street;

[O2016-1187]

Folklore -- 2100 -- 2102 West Division Street;

[O2016-1190]

Joe's Wine Cellar -- 2108 West Division Street;

[O2016-1197]

Mr. Kite's Chocolate -- 2120 West Division Street;

[O2016-1199]

Northside Bar & Grill -- 1635 North Damen Avenue;

[O2016-1201]

Old Town Social -- 455 West North Avenue;

[O2016-1204]

Rosebud Steakhouse -- 192 East Walton Place;

[O2016-1205]

Starbucks Coffee Number 236 -- 39 West Division Street;

[O2016-1274]

Starbucks Coffee Number 2215 -- 828 North State Street;

[O2016-1221]

Starbucks Coffee Number 2334 -- 106 -- 108 West Germania Place;

[O2016-1266]

Starbucks Coffee Number 2370 -- 1602 North Wells Street;

[O2016-1278]

Starbucks Coffee Number 13468 -- 1 East Delaware Place;

[O2016-1218]

Starbucks Coffee Number 22423 -- 1230 North Wells Street;

[O2016-1262]

Sully's House -- 1501 North Dayton Street;

[O2016-1281]

Tavern on Wells -- 1208 North Wells Street; and

[O2016-1284]

Twin Anchors -- 1655 North Sedgwick Street.

[O2016-1291]

Presented By

ALDERMAN HOPKINS (2nd Ward)
And OTHERS:

Referred -- AMENDMENT OF TITLES 4 AND 5 OF MUNICIPAL CODE BY MODIFYING SECTION 4-5-010 TO INCREASE VARIOUS BUSINESS LICENSE FEES AND ADDING NEW CHAPTER 5-28 TO ESTABLISH LEGACY BUSINESS PROGRAM.

[O2016-670]

A proposed ordinance, presented by Aldermen Hopkins, Moreno, Dowell, Zalewski, Burnett, Ervin, Mitts, Sposato, Laurino and Smith, to amend Title 5 of the Municipal Code of Chicago by adding new Chapter 5-28 to require the Department of Planning and Development to establish and maintain a registry of Legacy Businesses in the City to recognize longstanding, community-serving businesses which have contributed significantly to the history or identity of a particular neighborhood or community, and establish qualification criteria for annual grants to said legacy businesses; and further, to amend Title 4 of the Municipal Code of Chicago by modifying Section 4-5-010 to increase various business license fees, which was *Referred to the Committee on Finance.*

Presented By

ALDERMAN HOPKINS (2nd Ward) And
ALDERMAN MORENO (1st Ward):

Referred -- AMENDMENT OF CHAPTER 5-8 OF MUNICIPAL CODE BY ADDING NEW SECTION 5-8-035 CONCERNING RENTAL AGREEMENT OBLIGATIONS DURING PENDING RETALIATION CLAIM.

[O2016-700]

A proposed ordinance to amend Title 5, Chapter 8 of the Municipal Code of Chicago by adding new Section 5-8-035 to require payment of rent and fulfillment of all rental agreement obligations by tenants during a pending retaliation claim made against a landlord, which was *Referred to the Committee on Human Relations.*

Presented By

ALDERMAN DOWELL (3rd Ward):

Referred -- GRANT OF PRIVILEGE IN PUBLIC WAY FOR THE GUILD.

[O2016-948]

A proposed ordinance to grant permission and authority to The Guild to maintain and use one sign at 50 East 16th Street, which was *Referred to the Committee on Transportation and Public Way.*

Referred -- GRANTS OF PRIVILEGE FOR SIDEWALK CAFES.

Also, four proposed ordinances to grant permission and authority to the applicants listed to maintain and use those portions of the public way adjacent to the locations noted for the operation of sidewalk cafes, which were *Referred to the Committee on Transportation and Public Way,* as follows:

Asian Outpost -- 1313 -- 1315 South Wabash Avenue;

[O2016-1203]

La Cantina Grill -- 1911 South Michigan Avenue;

[O2016-1206]

Overflow Coffee Bar, L3C -- 1550 South State Street; and

[O2016-1210]

Reggie's Bar & Grill -- 2105 South State Street.

[O2016-1214]

Referred -- EXEMPTION OF KIDDIELAND EDUCATION CENTER OF EXCELLENCE FROM PHYSICAL BARRIER REQUIREMENT PERTAINING TO ALLEY ACCESSIBILITY FOR PARKING FACILITIES.

[O2016-681]

Also, a proposed ordinance to exempt Kiddieland Education Center of Excellence from the physical barrier requirement pertaining to alley accessibility for the parking facilities for 4125 South Indiana Avenue, pursuant to the provisions of Title 10, Chapter 20, Section 430 of the Municipal Code of Chicago, which was *Referred to the Committee on Transportation and Public Way.*

Referred -- ISSUANCE OF PERMITS FOR SIGNS/SIGNBOARDS.

Also, a proposed ordinance and order directing the Commissioner of Buildings to issue permits to the applicants listed to install signs/signboards at the locations specified, which were *Referred to the Committee on Zoning, Landmarks and Building Standards,* as follows:

M-K Signs, Inc. -- for one sign/signboard at 2515 South Wabash Avenue; and
[O2016-680]

Wendy's Properties LLC -- for one sign/signboard at 5440 South Wells Street.
[Or2016-61]

Presented By

ALDERMAN BURNS (4th Ward):

Referred -- AMENDMENT OF SECTION 4-60-022 OF MUNICIPAL CODE BY DELETING SUBSECTION 4.24 TO ALLOW ISSUANCE OF ADDITIONAL ALCOHOLIC LIQUOR LICENSES ON PORTION OF E. 42ND PL.
[O2016-719]

A proposed ordinance to amend Title 4, Chapter 60, Section 022 of the Municipal Code of Chicago by deleting subsection 4.24 which restricted the issuance of additional alcoholic liquor licenses on East 42nd Place, from South Drexel Boulevard to South Cottage Grove Avenue, and from South St. Lawrence Avenue to South Vincennes Avenue, which was *Referred to the Committee on License and Consumer Protection.*

Referred -- AMENDMENT OF SECTION 9-64-170 OF MUNICIPAL CODE TO FURTHER REGULATE PARKING OF TAXICABS ON RESIDENTIAL AND BUSINESS STREETS WITHIN 4TH WARD.
[O2016-723]

Also, a proposed ordinance to amend Title 9, Chapter 64, Section 170 of the Municipal Code of Chicago to allow the owner of a taxicab to park his or her vehicle on a residential street adjacent to his or her place of residence within the 4th Ward provided such owner has no

outstanding parking violations, the vehicle bears a valid and current city wheel tax license emblem and a special permit from the alderman of the ward; and further, to prohibit the parking of a taxicab on any business street in the city between the hours of 7:00 A.M. and 2:00 A.M. and no longer than two hours after 2:00 A.M. and before 7:00 A.M. except in the 4th Ward only on East 47th Street, from South St. Lawrence Avenue to South Lake Park Avenue (both sides), on South Indiana Avenue, from East 26th Street to East 31st Street (both sides), and on South Michigan Avenue, from East 25th Street to East 31st Street (east side), which was *Referred to the Committee on Pedestrian and Traffic Safety.*

Referred -- AMENDMENT OF SECTION 9-64-206 OF MUNICIPAL CODE TO REGULATE PARKING METER HOURS OF OPERATION ON PORTION OF S. LASALLE ST.

[O2016-720]

Also, a proposed ordinance to amend Title 9, Chapter 64, Section 206 of the Municipal Code of Chicago to establish parking meter hours of operation on the 600 and 700 blocks of South LaSalle Street, from 8:00 A.M. to 5:00 P.M., Monday through Friday, which was *Referred to the Committee on Pedestrian and Traffic Safety.*

Referred -- GRANTS OF PRIVILEGE IN PUBLIC WAY.

Also, seven proposed ordinances to grant permission and authority to the applicants listed for the purposes specified, which were *Referred to the Committee on Transportation and Public Way,* as follows:

GD Wabash LLC -- to construct, install, maintain and use six bicycle racks adjacent to 30 East Balbo Avenue;

[O2016-951]

GD Wabash LLC -- to construct, install, maintain and use three bicycle racks adjacent to 640 South Wabash Avenue;

[O2016-950]

GD Wabash LLC -- to construct, install, maintain and use one planter adjacent to 640 South Wabash Avenue;

[O2016-952]

Meli Cafe -- to maintain and use one sign at 500 South Dearborn Street;

[O2016-953]

The University of Chicago (File Number 38) -- to maintain and use one canopy at 5101 -- 5111 South Blackstone Avenue;

[O2016-966]

11th Street Wabash LLC -- to construct, install, maintain and use two conduits adjacent to 1101 South Wabash Avenue; and

[O2016-955]

11th Street Wabash LLC -- to construct, install, maintain and use one manhole adjacent to 1101 South Wabash Avenue.

[O2016-956]

Referred -- GRANTS OF PRIVILEGE FOR SIDEWALK CAFES.

Also, 15 proposed ordinances to grant permission and authority to the applicants listed to maintain and use those portions of the public way adjacent to the locations noted for the operation of sidewalk cafes, which were *Referred to the Committee on Transportation and Public Way,* as follows:

Au Bon Pain -- 829 South Wabash Avenue;

[O2016-1251]

A10 -- 1460 -- 1466 East 53rd Street;

[O2016-1254]

Blackie's -- 755 South Clark Street;

[O2016-1258]

Dunkin Donuts Baskin-Robbins -- 600 South Wabash Avenue;

[O2016-1263]

Epic Burger -- 517 South State Street;

[O2016-1267]

Flaco's Tacos LLC -- 725 South Dearborn Street;

[O2016-1271]

Gino's East of Chicago -- 521 South Dearborn Street;

[O2016-1277]

Hackney's Printers' Row -- 731 -- 733 South Dearborn Street;

[O2016-1280]

Hyatt Place Chicago South -- 5225 South Harper Avenue;

[O2016-1283]

Kasey's Tavern -- 701 South Dearborn Street;

[O2016-1289]

Lou Malnati's Pizzeria -- 805 South State Street;

[O2016-1294]

Panera Bread Number 1004 -- 525 South State Street;

[O2016-1298]

Starbucks Coffee Number 226 -- 1530 East 53rd Street;

[O2016-1303]

Starbucks Coffee Number 282 -- 555 South Dearborn Street; and

[O2016-1307]

Tamarind -- 614 South Wabash Avenue.

[O2016-1310]

Presented By

ALDERMAN HAIRSTON (5th Ward):

Referred -- GRANTS OF PRIVILEGE FOR SIDEWALK CAFES.

Two proposed ordinances to grant permission and authority to the applicants listed to maintain and use those portions of the public way adjacent to the locations noted for the operation of sidewalk cafes, which were *Referred to the Committee on Transportation and Public Way,* as follows:

Chant -- 1509 East 53rd Street; and

[O2016-1186]

Noodles, Etc. -- 1333 East 57th Street.

[O2016-1200]

Presented By

ALDERMAN BEALE (9th Ward):

Referred -- AMENDMENT OF SECTION 9-112-600 OF MUNICIPAL CODE TO ALLOW CONVENIENCE FEE CHARGE ON NON-CASH PAYMENTS FOR TAXI SERVICES.

[O2016-708]

A proposed ordinance to amend Title 9, Chapter 112, Section 600 of the Municipal Code of Chicago to allow a chauffeur to charge a customer a convenience fee, not to exceed 50 cents per transaction, on non-cash payments for taxi service, which was *Referred to the Committee on Transportation and Public Way.*

Referred -- AMENDMENT OF CHAPTER 2-120 OF MUNICIPAL CODE BY MODIFYING ARTICLE XV, SECTIONS 2-120-525 AND 2-120-530 CONCERNING ESTABLISHMENT, COMPOSITION, POWERS AND DUTIES OF "CHICAGO PULLMAN COMMITTEE".

[O2016-698]

Also, a proposed ordinance to amend Title 2, Chapter 120 of the Municipal Code of Chicago by modifying Article XV, Sections 2-120-525 and 2-120-530 by changing the name of the "Chicago Pullman National Monument Advisory Commission" to the "Chicago Pullman Committee" which shall consist of a chairperson and at least six additional members selected and appointed by the mayor, with input from community leaders, business owners and residents, with the additional provisions that after the initial appointment terms, the members shall be appointed for three-year terms to be renewed at the discretion of the mayor, and that a vacancy is to be filled for the remainder of any unexpired term in the same manner as the original appointment terms; and further, the committee shall hold meetings at least twice per year, and the chairperson is to provide at least 48 hours' notice of the time and place of each meeting, which was *Referred to the Committee on Zoning, Landmarks and Building Standards.*

Presented By

ALDERMAN THOMPSON (11th Ward):

Referred -- GRANTS OF PRIVILEGE IN PUBLIC WAY.

Three proposed ordinances to grant permission and authority to the applicants listed for the purposes specified, which were *Referred to the Committee on Transportation and Public Way,* as follows:

Galata -- to maintain and use four light fixtures adjacent to 717 West Maxwell Street;
[O2016-957]

Grandstand Ltd. -- to construct, install, maintain and use three awnings at 600 West 35th Street; and
[O2016-846]

Joyopos, Inc. -- to maintain and use one sign at 2738 South Wentworth Avenue.
[O2016-959]

Referred -- GRANTS OF PRIVILEGE FOR SIDEWALK CAFES.

Also, seven proposed ordinances to grant permission and authority to the applicants listed to maintain and use those portions of the public way adjacent to the locations noted for the operation of sidewalk cafes, which were *Referred to the Committee on Transportation and Public Way,* as follows:

Buffalo Wings and Rings -- 3434 South Halsted Street;
[O2016-1240]

Chisox Bar & Grill -- 320 West 35th Street;
[O2016-1255]

Cork and Kerry on 33rd -- 3258 South Princeton Avenue;
[O2016-1272]

Franco's Ristorante -- 300 West 31st Street;
[O2016-1285]

Freddies -- 701 West 31st Street;
[O2016-1300]

Hashbrowns -- 731 West Maxwell Street; and

[O2016-1311]

Turtles -- 238 West 33rd Street.

[O2016-1316]

Referred -- EXEMPTION OF UNITY CENTER FROM PHYSICAL BARRIER REQUIREMENT PERTAINING TO ALLEY ACCESSIBILITY FOR PARKING FACILITIES.

[O2016-728]

Also, a proposed ordinance to exempt Unity Center from the physical barrier requirement pertaining to alley accessibility for the parking facilities for 3339 South Halsted Street, pursuant to the provisions of Title 10, Chapter 20, Section 430 of the Municipal Code of Chicago, which was *Referred to the Committee on Transportation and Public Way.*

Referred -- ISSUANCE OF PERMIT FOR SIGN/SIGNBOARD AT 2601 S. LASALLE ST.

[Or2016-85]

Also, a proposed order directing the Commissioner of Buildings to issue a permit to Landmark Sign Group to install a sign/signboard at 2601 South LaSalle Street, which was *Referred to the Committee on Zoning, Landmarks and Building Standards.*

Presented By

ALDERMAN CÁRDENAS (12th Ward):

Referred -- GRANTS OF PRIVILEGE IN PUBLIC WAY.

Five proposed ordinances to grant permission and authority to the applicants listed for the purposes specified, which were *Referred to the Committee on Transportation and Public Way,* as follows:

MetroPCS Authorized Dealer -- to maintain and use two signs at 3871 South Archer Avenue;

[O2016-960]

NWG Investment -- to maintain and use one fire escape adjacent to 2743 West 36th Place;
[O2016-961]

P&G Tax Service -- to maintain and use one sign at 3991 South Archer Avenue;
[O2016-962]

Saint Anthony Hospital -- to maintain and use four kiosks adjacent to 2875 West 19th Street; and
[O2016-963]

Saint Anthony Hospital -- to maintain and use two staircases adjacent to 2875 West 19th Street.
[O2016-964]

Presented By

ALDERMAN QUINN (13th Ward):

Referred -- GRANTS OF PRIVILEGE IN PUBLIC WAY.

Two proposed ordinances to grant permission and authority to the applicants listed for the purposes specified, which were *Referred to the Committee on Transportation and Public Way,* as follows:

Byline Bank -- to maintain and use one sign at 6257 South Austin Avenue; and
[O2016-972]

La Baguette Bakery -- to maintain and use one sign at 6044 West 63rd Street.
[O2016-973]

Presented By

ALDERMAN BURKE (14th Ward):

Referred -- GRANTS OF PRIVILEGE IN PUBLIC WAY.

Three proposed ordinances to grant permission and authority to the applicants listed for the

purposes specified, which were *Referred to the Committee on Transportation and Public Way,* as follows:

Corporate Rent-A-Car -- to maintain and use one sign at 4901 South Cicero Avenue;

[O2016-975]

Mattress Firm Number 119159 -- to maintain and use one sign at 4116 South Pulaski Road; and

[O2016-977]

New 51st & Western Currency -- to maintain and use two signs at 5102 South Western Avenue.

[O2016-983]

Referred -- AMENDMENT OF CHAPTER 13-12 OF MUNICIPAL CODE BY MODIFYING SECTIONS 13-12-126 AND 13-12-135 TO ALLOW USE OF POLYCARBONATE CLEAR BOARDING TO SECURE VACANT RESIDENTIAL BUILDINGS.

[O2016-775]

Also, a proposed ordinance to amend Title 13, Chapter 12 of the Municipal Code of Chicago by modifying Sections 13-12-126 and 13-12-135 to allow a mortgagee of a vacant and unregistered residential building to use polycarbonate clear boarding to secure all windows and doors to prevent entry by unauthorized persons, which was *Referred to the Committee on Zoning, Landmarks and Building Standards.*

Referred -- ISSUANCE OF PERMITS FOR SIGNS/SIGNBOARDS.

Also, four proposed orders directing the Commissioner of Buildings to issue permits to the applicants listed to install signs/signboards at the locations specified, which were *Referred to the Committee on Zoning, Landmarks and Building Standards,* as follows:

Comet Neon, Inc. -- for one sign/signboard measuring 130 square feet at 4200 South Pulaski Road;

[Or2016-54]

Comet Neon, Inc. -- for one sign/signboard measuring 138 square feet at 4200 South Pulaski Road;

[Or2016-52]

The Holland Design Group, Inc. -- for one sign/signboard measuring 96 square feet at 4343 South Pulaski Road; and

[Or2016-55]

The Holland Design Group, Inc. -- for one sign/signboard measuring 128 square feet at 4343 South Pulaski Road.

[Or2016-53]

Presented By

ALDERMAN BURKE (14th Ward) And ALDERMAN HAIRSTON (5th Ward):

Referred -- ILLINOIS GENERAL ASSEMBLY URGED TO ADOPT LEGISLATION TO QUALIFY TAMPONS AND SANITARY NAPKINS FOR REDUCED STATE SALES TAX.

[R2016-149]

A proposed resolution calling on the Illinois General Assembly to adopt legislation to reclassify tampons and sanitary napkins to merit qualification for the reduced state sales tax rate of one percent, which was *Referred to the Committee on Finance.*

Presented By

ALDERMAN BURKE (14th Ward), ALDERMAN HAIRSTON (5th Ward) And CITY CLERK MENDOZA:

Referred -- AMENDMENT OF SECTION 3-40-010 OF MUNICIPAL CODE TO EXEMPT TAMPONS AND SANITARY NAPKINS FROM CHICAGO'S HOME RULE MUNICIPAL RETAILER'S OCCUPATION TAX ACT.

[O2016-705]

A proposed ordinance to amend Title 3, Chapter 40, Section 010 of the Municipal Code of Chicago to exempt medical appliances including, but not limited to, tampons and sanitary napkins from Chicago's Home Rule Municipal Retailer's Occupation Tax Act, which was *Referred to the Committee on Finance.*

Referred -- ILLINOIS DEPARTMENT OF REVENUE URGED TO QUALIFY TAMPONS AND SANITARY NAPKINS FOR REDUCED STATE SALES TAX.

[R2016-92]

Also, a proposed resolution calling on the Illinois Department of Revenue to amend its tax regulations on tampons and sanitary napkins in order to qualify these items for the reduced state sales tax rate of one percent, which was *Referred to the Committee on Finance.*

Presented By

ALDERMAN LOPEZ (15th Ward):

Referred -- STANDARDIZATION OF 4400 BLOCK OF S. SACRAMENTO AVE. AS "HONORARY JULIAN D. KING WAY".

[O2016-688]

A proposed ordinance directing the Commissioner of Transportation to take the necessary action for the standardization of the 4400 block of South Sacramento Avenue as "Honorary Julian D. King Way", which was *Referred to the Committee on Transportation and Public Way.*

Referred -- CALL ON COMMITTEE ON HEALTH AND ENVIRONMENTAL PROTECTION TO HOLD HEARINGS TO EXAMINE POLICIES AND PRACTICES OF COMMISSION ON ANIMAL CARE AND CONTROL CONCERNING STATE-SANCTIONED EUTHANASIA.

[R2016-88]

Also, a proposed resolution calling on the Committee on Health and Environmental Protection to hold hearings with representatives from the Commission on Animal Care and Control and other animal welfare organizations for the purpose of identifying and recommending policy changes including ending state-sanctioned euthanasia in Chicago, increasing animal transfers to no-kill shelters or partner organizations, and eliminating the Commission on Animal Care and Control by partnering with current not-for-profit agencies or humane organizations, which was *Referred to the Committee on Health and Environmental Protection.*

Presented By

ALDERMAN FOULKES (16th Ward):

Referred -- GRANT OF PRIVILEGE IN PUBLIC WAY FOR GOLDMORE FOOD.

[O2016-984]

A proposed ordinance to grant permission and authority to Goldmore Food to maintain and use one fire shutter adjacent to 1949 -- 1957 West 51st Street, which was *Referred to the Committee on Transportation and Public Way.*

Referred -- EXEMPTION OF VAN'S HAND CAR WASH FROM PHYSICAL BARRIER REQUIREMENT PERTAINING TO ALLEY ACCESSIBILITY FOR PARKING FACILITIES.

[O2016-895]

Also, a proposed ordinance to exempt Van's Hand Car Wash from the physical barrier requirement pertaining to alley accessibility for the parking facilities for 5940 South Ashland Avenue, pursuant to the provisions of Title 10, Chapter 20, Section 430 of the Municipal Code of Chicago, which was *Referred to the Committee on Transportation and Public Way.*

Referred -- ISSUANCE OF PERMIT FOR SIGN/SIGNBOARD AT 6113 -- 6115 S. KEDZIE AVE.

[Or2016-76]

Also, a proposed order directing the Commissioner of Buildings to issue a permit to Amphion Engineering to install a sign/signboard at 6113 -- 6115 South Kedzie Avenue, which was *Referred to the Committee on Zoning, Landmarks and Building Standards.*

Presented By

ALDERMAN D. MOORE (17th Ward):

Referred -- GRANTS OF PRIVILEGE IN PUBLIC WAY.

Five proposed ordinances to grant permission and authority to the applicants listed for the

purposes specified, which were *Referred to the Committee on Transportation and Public Way,* as follows:

Aida Food & Liquor -- to maintain and use one security camera adjacent to 7923 South Halsted Street;

[O2016-985]

Family Dollar, Inc. -- to construct, install, maintain and use one awning at 6800 South Ashland Avenue;

[O2016-848]

Inner City Muslim Action Network -- to maintain and use one canopy at 2745 -- 2747 West 63rd Street;

[O2016-967]

Service King Paint & Body LLC -- to construct, install, maintain and use two awnings at 7917 South Vincennes Avenue; and

[O2016-851]

Service King Paint & Body LLC -- to maintain and use two signs at 7917 South Vincennes Avenue.

[O2016-986]

Presented By

ALDERMAN O'SHEA (19th Ward):

Referred -- AMENDMENT OF CHAPTER 7-24 OF MUNICIPAL CODE BY ADDING NEW SECTION 7-24-228 TO REQUIRE SUBMISSION TO FIRE COMMISSIONER OF BURNED MOTOR VEHICLE REPORT.

[O2016-717]

A proposed ordinance to amend Title 7, Chapter 24 of the Municipal Code of Chicago by adding new Section 7-24-228 to require the owner of a motor vehicle burned within the City that is rendered permanently inoperable to submit to the Fire Commissioner a signed statement in a form and manner containing information relating to the burned vehicle incident and attesting to the accuracy of the required information as prescribed by the Fire Commissioner; and further, to establish a fine of not less than $200.00 nor more than $1,000.00 for each offense of any violation of this section or any rule promulgated thereunder, which was *Referred to the Committee on Public Safety.*

Presented By

ALDERMAN O'SHEA (19th Ward) And ALDERMAN LAURINO (39th Ward):

Referred -- AMENDMENT OF TITLES 4 AND 8 OF MUNICIPAL CODE BY DELETING SECTIONS 4-4-312 AND 8-4-087 AND MODIFYING SECTIONS 4-4-313 AND 8-4-090 TO FURTHER REGULATE PUBLIC NUISANCE VIOLATIONS.

[O2016-701]

A proposed ordinance to amend Titles 4 and 8 of the Municipal Code of Chicago by deleting Sections 4-4-312 and 8-4-087 and modifying Sections 4-4-313 and 8-4-090 to prohibit declaration of a property as a public nuisance because of any contact made to the police or other emergency services with the intent of preventing domestic or sexual violence; any contact made to the police or other emergency services concerning an individual with a disability; any incident of actual or threatened domestic or sexual violence against a tenant, a household member, a guest, or other party on the premises or dwelling unit; or any criminal activity or a local ordinance violation occurring in or on the premises of a dwelling unit that is directly relating to domestic or sexual violence, which was *Referred to the Committee on Public Safety.*

Presented By

ALDERMAN COCHRAN (20th Ward):

Referred -- AMENDMENT OF SECTION 4-60-022 OF MUNICIPAL CODE BY DELETING SUBSECTION 20.246 TO ALLOW ISSUANCE OF ADDITIONAL ALCOHOLIC LIQUOR LICENSES ON PORTION OF S. WENTWORTH AVE.

[O2016-671]

A proposed ordinance to amend Title 4, Chapter 60, Section 022 of the Municipal Code of Chicago by deleting subsection 20.246 which restricted the issuance of additional alcoholic liquor licenses on South Wentworth Avenue, from West 59th Street to West 61st Street, which was *Referred to the Committee on License and Consumer Protection.*

Referred -- GRANTS OF PRIVILEGE IN PUBLIC WAY.

Also, two proposed ordinances to grant permission and authority to the applicants listed for the purposes specified, which were *Referred to the Committee on Transportation and Public Way,* as follows:

Boost Mobile -- to maintain and use one sign at 738 West Garfield Boulevard; and
[O2016-987]

King Drive Food Mart -- to maintain and use three awnings at 400 East 61st Street.
[O2016-862]

Presented By

ALDERMAN BROOKINS (21st Ward):

Referred -- AMENDMENT OF SECTION 4-60-023 OF MUNICIPAL CODE BY DELETING SUBSECTION 21.52 TO ALLOW ISSUANCE OF ADDITIONAL PACKAGE GOODS LICENSES ON PORTION OF S. ASHLAND AVE.
[O2016-703]

A proposed ordinance to amend Title 4, Chapter 60, Section 023 of the Municipal Code of Chicago by deleting subsection 21.52 which restricted the issuance of additional package goods licenses on South Ashland Avenue, from West 89th Street to West 91st Street, which was *Referred to the Committee on License and Consumer Protection.*

Referred -- ISSUANCE OF PERMIT FOR SIGN/SIGNBOARD AT 1045 W. 95TH ST.
[Or2016-94]

Also, a proposed order directing the Commissioner of Buildings to issue a permit to Ad Deluxe Sign Company to install a sign/signboard at 1045 West 95th Street, which was *Referred to the Committee on Zoning, Landmarks and Building Standards.*

Presented By

ALDERMAN MUÑOZ (22nd Ward):

Referred -- GRANT OF PRIVILEGE IN PUBLIC WAY FOR TALKING WIRELESS.
[O2016-863]

A proposed ordinance to grant permission and authority to Talking Wireless to maintain and use one awning at 3701 West Cermak Road, which was *Referred to the Committee on Transportation and Public Way.*

Presented By

ALDERMAN ZALEWSKI (23rd Ward):

Referred -- GRANTS OF PRIVILEGE IN PUBLIC WAY.

Three proposed ordinances to grant permission and authority to the applicants listed for the purposes specified, which were *Referred to the Committee on Transportation and Public Way,* as follows:

Athletico -- to maintain and use one sign at 6255 South Archer Avenue;
[O2016-988]

Lindy's/Chili -- to maintain and use one awning at 6544 -- 6546 West Archer Avenue; and
[O2016-866]

MetroPCS Authorized Dealer -- to maintain and use two signs at 5900 South Kedzie Avenue.
[O2016-990]

Presented By

ALDERMAN SCOTT (24th Ward):

Referred -- STANDARDIZATION OF 1900 -- 2100 BLOCKS OF S. SPRINGFIELD AVE. AS "PRESIDENT BOBBIE STEELE WAY".
[O2016-676]

A proposed ordinance directing the Commissioner of Transportation to take the necessary

action for the standardization of the 1900 -- 2100 blocks of South Springfield Avenue, on both sides of the street, as "President Bobbie Steele Way", which was *Referred to the Committee on Transportation and Public Way.*

Presented By

ALDERMAN SOLIS (25th Ward):

Referred -- GRANTS OF PRIVILEGE IN PUBLIC WAY.

Six proposed ordinances to grant permission and authority to the applicants listed for the purposes specified, which were *Referred to the Committee on Transportation and Public Way,* as follows:

AT&T -- to maintain and use two signs at 1800 South Ashland Avenue;

[O2016-992]

Fresenius Medical Care Aberdeen JV -- to construct, install, maintain and use three door swings adjacent to 215 South Aberdeen Street;

[O2016-995]

Orthodontic Experts Ltd. -- to maintain and use one sign at 1719 West 18th Street;

[O2016-998]

QTS Investment Properties Chicago LLC -- to construct, install, maintain and use 16 conduits adjacent to 2800 South Ashland Avenue;

[O2016-1003]

QTS Investment Properties Chicago LLC -- to construct, install, maintain and use one manhole adjacent to 2800 South Ashland Avenue; and

[O2016-1006]

Skin by Zana, Inc. -- to construct, install, maintain and use one awning at 15 South Racine Avenue.

[O2016-869]

Referred -- AMENDMENT OF GRANT OF PRIVILEGE FOR UNI WIRE CORPORATION II.

[O2016-900]

Also, a proposed ordinance to amend an ordinance passed by the City Council on July 30, 2014 and printed in the *Journal of the Proceedings of the City Council of the City of Chicago,* page 85981, which authorized a grant of privilege to Uni Wire Corporation II for two signs, by modifying the number of signs and the compensation amount for said privilege, which was *Referred to the Committee on Transportation and Public Way.*

Referred -- GRANTS OF PRIVILEGE FOR SIDEWALK CAFES.

Also, four proposed ordinances to grant permission and authority to the applicants listed to maintain and use those portions of the public way adjacent to the locations noted for the operation of sidewalk cafes, which were *Referred to the Committee on Transportation and Public Way,* as follows:

The Beer Bistro -- 1061 West Madison Street;

[O2016-1328]

Il Vicinato, Inc. -- 2435 South Western Avenue;

[O2016-1333]

Old Fifth -- 1027 West Madison Street; and

[O2016-1352]

Simone's -- 960 -- 962 West 18th Street.

[O2016-1357]

Referred -- ISSUANCE OF PERMITS FOR SIGNS/SIGNBOARDS AT 1101 W. JACKSON BLVD.

Also, two proposed orders directing the Commissioner of Buildings to issue permits to Modern Signs, Inc. to install signs/signboards at 1101 West Jackson Boulevard, which were *Referred to the Committee on Zoning, Landmarks and Building Standards,* as follows:

one sign/signboard measuring 64 square feet; and

[Or2016-63]

one sign/signboard measuring 98 square feet.

[Or2016-62]

Presented By

ALDERMAN MALDONADO (26th Ward):

Referred -- GRANTS OF PRIVILEGE IN PUBLIC WAY.

Five proposed ordinances to grant permission and authority to the applicants listed for the purposes specified, which were *Referred to the Committee on Transportation and Public Way,* as follows:

The Clipper/CC Ferns -- to construct, install, maintain and use one awning at 1002 North California Avenue;

[O2016-870]

Garcia's A/P Supplies -- to maintain and use one facade adjacent to 1211 North California Avenue;

[O2016-1018]

Roeser's Party Palace -- to maintain and use one awning at 3224 West North Avenue;

[O2016-883]

Sammy's Hair Studio -- to construct, install, maintain and use one awning at 4042 West Armitage Avenue; and

[O2016-884]

Shop 4 Less -- to maintain and use one sign at 1532 North Pulaski Road.

[O2016-1023]

Referred -- GRANTS OF PRIVILEGE FOR SIDEWALK CAFES.

Also, two proposed ordinances to grant permission and authority to the applicants listed to maintain and use those portions of the public way adjacent to the locations noted for the

operation of sidewalk cafes, which were *Referred to the Committee on Transportation and Public Way,* as follows:

Bar Marta -- 2700 West Chicago Avenue; and

[O2016-1362]

La Bruquena Restaurant & Lounge -- 2726 West Division Street.

[O2016-1367]

Presented By

ALDERMAN BURNETT (27th Ward):

Referred -- AMENDMENT OF SECTION 4-60-022 OF MUNICIPAL CODE BY DELETING SUBSECTION 27.393 TO ALLOW ISSUANCE OF ADDITIONAL ALCOHOLIC LIQUOR LICENSES ON PORTIONS OF N. HALSTED ST., W. COUCH PL. AND W. WALNUT PL.

[O2016-696]

A proposed ordinance to amend Title 4, Chapter 60, Section 022 of the Municipal Code of Chicago by deleting subsection 27.393 which restricted the issuance of additional alcoholic liquor licenses on North Halsted Street, from West Lake Street to West Hubbard Street; and on West Couch Place and on West Walnut Place, both from North Halsted Street to the John F. Kennedy Expressway (I-90), which was *Referred to the Committee on License and Consumer Protection.*

Referred -- GRANTS OF PRIVILEGE IN PUBLIC WAY.

Also, 19 proposed ordinances to grant permission and authority to the applicants listed for the purposes specified, which were *Referred to the Committee on Transportation and Public Way,* as follows:

Black Iron Tavern -- to maintain and use three door swings adjacent to 401 North Milwaukee Avenue;

[O2016-1029]

Black Iron Tavern -- to maintain and use two fire escapes adjacent to 401 North Milwaukee Avenue;

[O2016-1030]

Black Iron Tavern -- to maintain and use one facade adjacent to 401 North Milwaukee Avenue;

[O2016-1042]

Black Iron Tavern -- to maintain and use two staircases adjacent to 401 North Milwaukee Avenue;

[O2016-1049]

Cafe 7 -- to maintain and use 41 planters adjacent to 1620 West Harrison Street;

[O2016-1051]

Commonwealth Edison Company -- to maintain and use one sign at 200 North Ogden Avenue;

[O2016-1055]

Condor 820 Partners LLC -- to construct, install, maintain and use one fire escape adjacent to 820 North Franklin Street;

[O2016-1061]

Duck Duck Goat -- to construct, install, maintain and use 10 light fixtures adjacent to 857 West Fulton Market;

[O2016-1063]

Gus's World Famous Fried Chicken -- to construct, install, maintain and use one light fixture adjacent to 847 West Fulton Market;

[O2016-1074]

Little Brothers Friends of the Elderly -- to maintain and use one sign at 355 North Ashland Avenue;

[O2016-1077]

Nando's Peri-Peri -- to maintain and use two signs at 953 West Randolph Street;

[O2016-1085]

Old Town Ale House, Inc. -- to maintain and use one sign at 219 West North Avenue;

[O2016-1091]

Old Town Medspa LLC -- to maintain and use one sign at 1341 North Sedgwick Street;

[O2016-1094]

Paradise Lift Glade LLC -- to maintain and use two vaults adjacent to 951 -- 955 West Fulton Market;

[O2016-1096]

Project -- to maintain and use one sign at 825 West Evergreen Avenue;

[O2016-1099]

Rush University Medical Center -- to maintain and use one canopy at 1717 West Congress Parkway;

[O2016-968]

770 Partners LLC -- to construct, install, maintain and use two vaults adjacent to 770 North Halsted Street;

[O2016-1102]

836 Hubbard Condominium Association -- to construct, install, maintain and use one canopy at 836 West Hubbard Street; and

[O2016-969]

1330 West Fulton LLC -- to construct, install, maintain and use eight canopies at 1330 West Fulton Street.

[O2016-970]

Referred -- GRANTS OF PRIVILEGE FOR SIDEWALK CAFES.

Also, 23 proposed ordinances to grant permission and authority to the applicants listed to maintain and use those portions of the public way adjacent to the locations noted for the operation of sidewalk cafes, which were *Referred to the Committee on Transportation and Public Way,* as follows:

The Aberdeen Tap -- 440 North Aberdeen Street;

[O2016-1371]

Bar Siena -- 832 West Randolph Street;

[O2016-1375]

Benchmark Bar & Grill -- 1508 -- 1510 North Wells Street;

[O2016-1383]

Buzz Bait -- 1529 North Wells Street;
[O2016-1387]

D'Agostino's II -- 752 North Ogden Avenue;
[O2016-1392]

Dinotto Pizzeria (Catering) -- 1551 North Wells Street;
[O2016-1402]

Girl & the Goat -- 809 -- 813 West Randolph Street;
[O2016-1440]

Hashbrowns on Wells -- 1149 -- 1155 North Wells Street;
[O2016-1450]

J.P. Graziano Grocery Company, Inc. -- 901 West Randolph Street;
[O2016-1458]

La Fournette LLC -- 1547 North Wells Street;
[O2016-1463]

Little Goat Diner -- 818 -- 822 West Randolph Street;
[O2016-1468]

Lou Malnati's Pizzeria -- 1235 West Randolph Street;
[O2016-1473]

Macello Ristorante -- 1235 -- 1237 West Lake Street;
[O2016-1485]

Mahoney's -- 551 North Ogden Avenue;
[O2016-1482]

Nellcote & RM Champagne Salon -- 833 -- 839 West Randolph Street;
[O2016-1496]

Next Restaurant -- 953 -- 955 West Fulton Market;
[O2016-1497]

O'Briens Restaurant & Bar -- 1528 North Wells Street;
[O2016-1498]

Old Town Pour House -- 1417 -- 1419 North Wells Street;
[O2016-1520]

The Roost -- 455 North Milwaukee Avenue;
[O2016-1500]

Starbucks Coffee Number 11719 -- 116 South Halsted Street;

[O2016-1522]

Starbucks Coffee Number 14433 -- 946 West Randolph Street;

[O2016-1523]

The Vig Chicago -- 1527 North Wells Street; and

[O2016-1524]

Westend Bar & Grill -- 1326 -- 1328 West Madison Street.

[O2016-1525]

Referred -- EXEMPTION OF APPLICANTS FROM PHYSICAL BARRIER REQUIREMENT PERTAINING TO ALLEY ACCESSIBILITY FOR PARKING FACILITIES.

Also, two proposed ordinances to exempt the applicants listed from the physical barrier requirement pertaining to alley accessibility for the parking facilities adjacent to the locations specified, pursuant to the provisions of Title 10, Chapter 20, Section 430 of the Municipal Code of Chicago, which were *Referred to the Committee on Transportation and Public Way,* as follows:

AP North Milwaukee Property LLC -- 830 North Milwaukee Avenue; and

[O2016-893]

Domain Group LLC -- 650 North Morgan Street.

[O2016-721]

Referred -- RELEASE OF RESTRICTIVE USE COVENANT RELATED TO VACATION OF PUBLIC ALLEY BOUNDED BY W. CARROLL AVE., W. FULTON ST., N. ELIZABETH ST. AND N. ADA ST.

[O2016-715]

Also, a proposed ordinance approving the release of the Restrictive Use Covenant associated with the vacation of an east/west 18-foot public alley in the block bounded by West Carroll Avenue, West Fulton Street, North Elizabeth Street and North Ada Street, which was *Referred to the Committee on Transportation and Public Way.*

Referred -- RELEASE OF RESTRICTIVE USE COVENANTS RELATED TO VACATIONS OF PORTIONS OF W. KINZIE ST.

[O2016-718]

Also, a proposed ordinance approving the release of the Restrictive Use Covenant associated with the vacations of a 15.36-foot wide portion and a 17.64-foot wide portion of West Kinzie Street, between North Aberdeen Street and North Carpenter Street, which was *Referred to the Committee on Transportation and Public Way.*

Referred -- REPEAL OF TAXICAB STAND NO. 593 AT 1032 W. WASHINGTON BLVD.

[O2016-842]

Also, a proposed ordinance to repeal taxicab stand Number 593 located at 1032 West Washington Boulevard, between North Carpenter Street and North Aberdeen Street (north side), which was *Referred to the Committee on Transportation and Public Way.*

Referred -- ISSUANCE OF PERMITS FOR SIGNS/SIGNBOARDS.

Also, 10 proposed orders directing the Commissioner of Buildings to issue permits to the applicants listed to install signs/signboards at the locations specified, which were *Referred to the Committee on Zoning, Landmarks and Building Standards,* as follows:

All-Right Sign, Inc. -- for one sign/signboard at 1255 West North Avenue;

[Or2016-90]

H.M. Witt & Company -- for one sign/signboard at 600 West Chicago Avenue (east elevation);

[Or2016-89]

H.M. Witt & Company -- for one sign/signboard at 600 West Chicago Avenue (west elevation);

[Or2016-88]

Olympic Signs, Inc. -- for one sign/signboard measuring 100 square feet at 1431 North Halsted Street (east elevation);

[Or2016-64]

Olympic Signs, Inc. -- for one sign/signboard measuring 203 square feet at 1431 North Halsted Street (east elevation);

[Or2016-65]

Olympic Signs, Inc. -- for one sign/signboard at 1431 North Halsted Street (north elevation);

[Or2016-69]

Olympic Signs, Inc. -- for one sign/signboard at 1431 North Halsted Street (south elevation);

[Or2016-66]

Olympic Signs, Inc. -- for one sign/signboard at 1431 North Halsted Street (west elevation -- Permit Number 100629554);

[Or2016-68]

Olympic Signs, Inc. -- for one sign/signboard at 1431 North Halsted Street (west elevation -- Permit Number 100629555); and

[Or2016-67]

Project Outdoor LLC -- for one sign/signboard at 825 West Evergreen Avenue.

[Or2016-91]

Presented By

ALDERMAN ERVIN (28th Ward):

Referred -- GRANTS OF PRIVILEGE IN PUBLIC WAY.

Five proposed ordinances to grant permission and authority to the applicants listed for the purposes specified, which were *Referred to the Committee on Transportation and Public Way,* as follows:

Christ the King -- to maintain and use 71 irrigation systems adjacent to 5088 West Jackson Boulevard;

[O2016-1024]

Starbucks Number 2483 -- to maintain and use one ramp adjacent to 1430 West Taylor Street;

[O2016-1028]

University Village Owner LLC -- to construct, install, maintain and use three concrete pads/slabs adjacent to 1435 West 15th Street;

[O2016-1054]

University Village Owner LLC -- to construct, install, maintain and use five fences adjacent to 1435 West 15th Street; and

[O2016-1059]

University Village Owner LLC -- to maintain and use seven I-beams adjacent to 1435 West 15th Street.

[O2016-1044]

Referred -- AMENDMENT OF GRANT OF PRIVILEGE FOR DREAM, INC.

[O2016-896]

Also, a proposed ordinance to amend an ordinance passed by the City Council on March 18, 2015 and printed in the *Journal of the Proceedings of the City Council of the City of Chicago,* page 104077, which authorized a grant of privilege to Dream, Inc. for three fire shutters, by changing the address for said privilege from: "4032 West Madison Street" to: "4042 West Madison Street", which was *Referred to the Committee on Transportation and Public Way.*

Referred -- GRANTS OF PRIVILEGE FOR SIDEWALK CAFES.

Also, three proposed ordinances to grant permission and authority to the applicants listed to maintain and use those portions of the public way adjacent to the locations noted for the operation of sidewalk cafes, which were *Referred to the Committee on Transportation and Public Way,* as follows:

Hawkeye's Bar & Grill, Inc. -- 1458 West Taylor Street;

[O2016-1361]

Potbelly Sandwich Works LLC -- 1459 West Taylor Street; and

[O2016-1368]

Rosebud Cafe -- 1500 West Taylor Street.

[O2016-1378]

Referred -- EXEMPTION OF APPLICANTS FROM PHYSICAL BARRIER REQUIREMENT PERTAINING TO ALLEY ACCESSIBILITY FOR PARKING FACILITIES.

Also, three proposed ordinances to exempt the applicants listed from the physical barrier requirement pertaining to alley accessibility for the parking facilities adjacent to the locations specified, pursuant to the provisions of Title 10, Chapter 20, Section 430 of the Municipal Code of Chicago, which were *Referred to the Committee on Transportation and Public Way,* as follows:

Acorn Wire & Iron Works -- 2415 West 21st Street (Floors 1 and 2);

[O2016-673]

Illinois Engineering Products, Inc. -- 2415 West 21st Street; and

[O2016-675]

Water Tower on Lake LLC -- 4223 West Lake Street.

[O2016-687]

Presented By

ALDERMAN ERVIN (28th Ward) And
ALDERMAN SCOTT (24th Ward):

Referred -- RESCISSION OF DESIGNATION OF JPMORGAN CHASE BANK, N.A. AS MUNICIPAL DEPOSITORY FOR CITY OF CHICAGO AND CHICAGO BOARD OF EDUCATION FUNDS.

[O2016-690]

A proposed ordinance to amend an ordinance passed by the City Council on May 12, 2010, and published in the *Journal of the Proceedings of the City Council of the City of Chicago*, pages 89665 through 89667, which designated financial institutions as legal depositories for City of Chicago and Board of Education of Chicago funds, by removal of JPMorgan Chase Bank, N.A. as a municipal depository, with such removal to remain in effect until the effective date of a subsequent ordinance designating JPMorgan Chase Bank, N.A. as a depository, which was *Referred to the Committee on Finance.*

Presented By

ALDERMAN TALIAFERRO (29th Ward):

Referred -- GRANTS OF PRIVILEGE IN PUBLIC WAY.

Two proposed ordinances to grant permission and authority to the applicants listed for the purposes specified, which were *Referred to the Committee on Transportation and Public Way,* as follows:

Foto Studio Latino -- to maintain and use one canopy at 5818 West Roosevelt Road; and [O2016-971]

Rafee Food Mart, Inc. -- to maintain and use one awning at 5960 West Roosevelt Road. [O2016-898]

Presented By

ALDERMAN REBOYRAS (30th Ward):

Referred -- AMENDMENT OF SECTION 4-60-023 OF MUNICIPAL CODE BY DELETING SUBSECTION 30.61 TO ALLOW ISSUANCE OF ADDITIONAL PACKAGE GOODS LICENSES ON PORTION OF N. PULASKI RD.

[O2016-628]

A proposed ordinance to amend Title 4, Chapter 60, Section 023 of the Municipal Code of Chicago by deleting subsection 30.61 which restricted the issuance of additional package goods licenses on the east side of North Pulaski Road, from West Wellington Avenue to North Milwaukee Avenue, which was *Referred to the Committee on License and Consumer Protection.*

Referred -- GRANTS OF PRIVILEGE IN PUBLIC WAY.

Also, three proposed ordinances to grant permission and authority to the applicants listed for the purposes specified, which were *Referred to the Committee on Transportation and Public Way,* as follows:

Chicago National College/Naprapath -- to maintain and use one awning at 3330 North Milwaukee Avenue;

[O2016-905]

Mather's More Than a Cafe -- to maintain and use three awnings at 3235 North Central Avenue; and

[O2016-906]

Progressive Driving School, Inc. -- to maintain and use one sign at 5538 West Belmont Avenue.

[O2016-1019]

Presented By

ALDERMAN SANTIAGO (31st Ward):

Referred -- GRANT OF PRIVILEGE TO MR. GEES FOR SIDEWALK CAFE.

[O2016-1351]

A proposed ordinance to grant permission and authority to Mr. Gees to maintain and use a portion of the public way adjacent to 4436 West Fullerton Avenue for the operation of a sidewalk cafe, which was *Referred to the Committee on Transportation and Public Way.*

Presented By

ALDERMAN WAGUESPACK (32nd Ward):

Referred -- GRANTS OF PRIVILEGE IN PUBLIC WAY.

Four proposed ordinances to grant permission and authority to the applicants listed for the purposes specified, which were *Referred to the Committee on Transportation and Public Way,* as follows:

A&R Estate Buyers -- to maintain and use two awnings at 1445 West Belmont Avenue;

[O2016-908]

Byline Bank -- to maintain and use two signs at 3401 North Western Avenue;

[O2016-1022]

Gateway Commons Condominium Association -- to maintain and use six bay windows adjacent to 2301 -- 2303 West Belmont Avenue; and

[O2016-1025]

Yellowkorner -- to maintain and use one sign at 1721 North Damen Avenue.

[O2016-1027]

Referred -- AMENDMENT OF GRANT OF PRIVILEGE FOR POWER SCULPT FITNESS.

[O2016-901]

Also, a proposed ordinance to amend an ordinance passed by the City Council on November 18, 2015 and printed in the *Journal of the Proceedings of the City Council of the City of Chicago,* page 14169, which authorized a grant of privilege to Power Sculpt Fitness for one sign, by changing the address for said privilege from: "3229 North Lincoln Avenue" to: "3119 North Lincoln Avenue", which was *Referred to the Committee on Transportation and Public Way.*

Referred -- GRANTS OF PRIVILEGE FOR SIDEWALK CAFES.

Also, 18 proposed ordinances to grant permission and authority to the applicants listed to maintain and use those portions of the public way adjacent to the locations noted for the operation of sidewalk cafes, which were *Referred to the Committee on Transportation and Public Way,* as follows:

Augie's -- 1721 West Wrightwood Avenue;

[O2016-1369]

Beat Kitchen -- 2100 West Belmont Avenue;

[O2016-1373]

Billy Sunday -- 3143 West Logan Boulevard;

[O2016-1376]

Club Lucky -- 1822 -- 1824 West Wabansia Avenue;
[O2016-1380]

Commonwealth Tavern -- 2000 West Roscoe Street;
[O2016-1384]

Dunlays on the Square -- 3137 -- 3139 West Logan Boulevard;
[O2016-1389]

Golden Apple Restaurant -- 2971 North Lincoln Avenue;
[O2016-1394]

Hot Woks Cool Sushi -- 2032 West Roscoe Street;
[O2016-1399]

John's Place -- 2132 West Roscoe Street;
[O2016-1405]

Johnny's Grill 1 -- 2545 -- 2547 North Kedzie Boulevard;
[O2016-1412]

Longman & Eagle -- 2657 North Kedzie Avenue;
[O2016-1415]

Lottie's Pub -- 1925 West Cortland Street;
[O2016-1420]

Lula Cafe -- 2537 -- 2543 North Kedzie Boulevard;
[O2016-1424]

Pizza House 1647 -- 1647 West Cortland Street;
[O2016-1428]

S&G Grill -- 3000 North Lincoln Avenue;
[O2016-1430]

Starbucks Coffee Number 2369 -- 2023 -- 2025 West Roscoe Street;
[O2016-1436]

Starbucks Coffee Number 2514 -- 3045 North Greenview Avenue; and
[O2016-1441]

Starbucks Coffee Number 14256 -- 2101 West Armitage Avenue.
[O2016-1445]

Referred -- ISSUANCE OF PERMIT FOR SIGN/SIGNBOARD AT 2157 N. DAMEN AVE.
[Or2016-50]

Also, a proposed order directing the Commissioner of Buildings to issue a permit to Signco to install a sign/signboard at 2157 North Damen Avenue, which was *Referred to the Committee on Zoning, Landmarks and Building Standards.*

Presented By

ALDERMAN MELL (33rd Ward):

Referred -- GRANTS OF PRIVILEGE IN PUBLIC WAY.

Three proposed ordinances to grant permission and authority to the applicants listed for the purposes specified, which were *Referred to the Committee on Transportation and Public Way,* as follows:

L.D. Pho -- to maintain and use one sign at 4722 North Kedzie Avenue;
[O2016-1033]

Simply Prepaid -- to maintain and use one sign at 3105 West Lawrence Avenue; and
[O2016-1034]

WMS Gaming, Inc. -- to maintain and use one landscaping adjacent to 2704 -- 2718 West Roscoe Street.
[O2016-1037]

Referred -- AMENDMENT OF GRANT OF PRIVILEGE FOR WE IDEA LLC.
[O2016-903]

Also, a proposed ordinance to amend an ordinance passed by the City Council on October 16, 2013 and printed in the *Journal of the Proceedings of the City Council of the City of Chicago,* page 62632, which authorized a grant of privilege to We Idea LLC for two canopies, by changing the name of the applicant for said privilege from: "We Idea LLC" to: "3361 North Elston", which was *Referred to the Committee on Transportation and Public Way.*

Referred -- GRANTS OF PRIVILEGE FOR SIDEWALK CAFES.

Also, two proposed ordinances to grant permission and authority to the applicants listed to maintain and use those portions of the public way adjacent to the locations noted for the operation of sidewalk cafes, which were *Referred to the Committee on Transportation and Public Way,* as follows:

Pitchfork Food & Saloon -- 2922 -- 2924 West Irving Park Road; and

[O2016-1459]

Starbucks Coffee Number 8954 -- 4558 North Kedzie Avenue.

[O2016-1467]

Presented For

ALDERMAN AUSTIN (34th Ward):

Referred -- GRANT OF PRIVILEGE IN PUBLIC WAY FOR HALSTED & 119TH CURRENCY EXCHANGE, INC.

[O2016-1009]

A proposed ordinance, presented by Alderman Mell, to grant permission and authority to Halsted & 119th Currency Exchange, Inc. to maintain and use one canopy at 11932 South Halsted Street, which was *Referred to the Committee on Transportation and Public Way.*

Presented By

ALDERMAN RAMIREZ-ROSA (35th Ward):

Referred -- GRANT OF PRIVILEGE IN PUBLIC WAY FOR RED STAR LIQUOR.

[O2016-1038]

A proposed ordinance to grant permission and authority to Red Star Liquor to maintain and use one sign at 2719 North Milwaukee Avenue, which was *Referred to the Committee on Transportation and Public Way.*

Referred -- GRANTS OF PRIVILEGE FOR SIDEWALK CAFES.

Also, three proposed ordinances to grant permission and authority to the applicants listed to maintain and use those portions of the public way adjacent to the locations noted for the operation of sidewalk cafes, which were *Referred to the Committee on Transportation and Public Way,* as follows:

Cafe Con Leche D' Noche -- 2710 -- 2714 North Milwaukee Avenue;

[O2016-1434]

The Harding Tavern -- 2732 North Milwaukee Avenue; and

[O2016-1449]

Taqueria El Ranchito -- 2829 North Milwaukee Avenue.

[O2016-1465]

Presented By

ALDERMAN VILLEGAS (36th Ward):

Referred -- GRANTS OF PRIVILEGE IN PUBLIC WAY.

Two proposed ordinances to grant permission and authority to the applicants listed for the purposes specified, which were *Referred to the Committee on Transportation and Public Way,* as follows:

The Friendly Wash Laundromat Lavanderia -- to maintain and use two signs at 5027 West Fullerton Avenue; and

[O2016-1039]

Las Delicias De Puerto Rico -- to maintain and use one awning at 4821 West Armitage Avenue.

[O2016-909]

Referred -- APPROVAL OF BRICKTOWN SQUARE SUBDIVISION.
[O2016-679]

Also, a proposed ordinance directing the Commissioner of Transportation or her designee to approve the Bricktown Square Subdivision in the block bounded by West Fullerton Avenue, North Narragansett Avenue and West Diversey Avenue, which was *Referred to the Committee on Transportation and Public Way.*

Referred -- ISSUANCE OF PERMITS FOR SIGNS/SIGNBOARDS.

Also, two proposed orders directing the Commissioner of Buildings to issue permits to the applicants listed to install signs/signboards at the locations specified, which were *Referred to the Committee on Zoning, Landmarks and Building Standards,* as follows:

Flashtric Sign, Inc. -- for one sign/signboard at 2253 North Cicero Avenue; and
[Or2016-60]

Poblocki -- for one sign/signboard at 5645 West Addison Street.
[Or2016-59]

Referred -- CALL ON CHICAGO DEPARTMENT OF TRANSPORTATION TO PARTICIPATE IN ILLINOIS DEPARTMENT OF TRANSPORTATION'S PERFORMANCE-BASED ASPHALT PAVING SPECIFICATION PILOT PROGRAM.
[R2016-89]

Also, a proposed resolution calling on the Chicago Department of Transportation to immediately begin the process of applying to participate in the Illinois Department of Transportation's performance-based asphalt paving specification pilot program designed to produce longer-lasting, higher-performing and more sustainable pavements, which was *Referred to the Committee on Health and Environmental Protection.*

Presented By

ALDERMAN MITTS (37th Ward):

Referred -- AMENDMENT OF SECTIONS 4-60-022 AND 4-60-023 OF MUNICIPAL CODE BY CORRECTING NUMBERING INACCURACIES AS CONSEQUENCE OF REDISTRICTING OF WARD BOUNDARIES.

[O2016-672]

A proposed ordinance to amend Title 4, Chapter 60, Sections 022 and 023 of the Municipal Code of Chicago by correcting the subsection numbering inaccuracies that occurred as a consequence of the redistricting of city ward boundaries related to restrictions for the issuance of alcoholic liquor and package goods licenses, which was *Referred to the Committee on License and Consumer Protection.*

Referred -- GRANTS OF PRIVILEGE IN PUBLIC WAY.

Also, two proposed ordinances to grant permission and authority to the applicants listed for the purposes specified, which were *Referred to the Committee on Transportation and Public Way,* as follows:

Lockwood Food Mart, Inc. -- to maintain and use one awning at 5300 West Division Street; and

[O2016-910]

Skild Plating Corporation -- to maintain and use one catch basin adjacent to 1516 North Kilpatrick Avenue.

[O2016-1040]

Referred -- AMENDMENT OF TITLES, 4, 16 AND 17 OF MUNICIPAL CODE BY TO FURTHER REGULATE LIVE ADULT SUB-USE ESTABLISHMENTS.

[SO2016-713]

Also, a proposed substitute ordinance to amend various sections of Titles 4, 16 and 17 of the Municipal Code of Chicago to allow an establishment licensed as a live adult sub-use and

registered as an adult use to permit employees or entertainers to engage in live acts, demonstrations, dances or exhibitions which expose to the public view certain anatomical areas pursuant to Section 17-17-0104-A at that particular premises, which was *Referred to the Committee on Zoning, Landmarks and Building Standards.*

Presented By

ALDERMAN SPOSATO (38th Ward):

Referred -- GRANT OF PRIVILEGE IN PUBLIC WAY FOR PSYCHIC READINGS.
[O2016-1053]

A proposed ordinance to grant permission and authority to Psychic Readings to maintain and use one sign at 3912 North Harlem Avenue, which was *Referred to the Committee on Transportation and Public Way.*

Presented By

ALDERMAN LAURINO (39th Ward):

Referred -- GRANTS OF PRIVILEGE FOR SIDEWALK CAFES.

Two proposed ordinances to grant permission and authority to the applicants listed to maintain and use those portions of the public way adjacent to the locations noted for the operation of sidewalk cafes, which were *Referred to the Committee on Transportation and Public Way,* as follows:

Pasta D'Arte -- 6311 North Milwaukee Avenue; and
[O2016-1490]

Starbucks Coffee Number 13522 -- 3232 West Foster Avenue.
[O2016-1499]

Referred -- EXEMPTION OF ELSTON'S TIRE SHOP FROM PHYSICAL BARRIER REQUIREMENT PERTAINING TO ALLEY ACCESSIBILITY FOR PARKING FACILITIES.

[O2016-678]

Also, a proposed ordinance to exempt Elston's Tire Shop from the physical barrier requirement pertaining to alley accessibility for the parking facilities for 4100 North Elston Avenue, pursuant to the provisions of Title 10, Chapter 20, Section 430 of the Municipal Code of Chicago, which was *Referred to the Committee on Transportation and Public Way.*

Presented By

ALDERMAN O'CONNOR (40th Ward):

Referred -- GRANTS OF PRIVILEGE IN PUBLIC WAY.

Six proposed ordinances to grant permission and authority to the applicants listed for the purposes specified, which were *Referred to the Committee on Transportation and Public Way,* as follows:

Acre/Ombra -- to maintain and use two awnings at 5308 North Clark Street;

[O2016-912]

Byline Bank -- to construct, install, maintain and use three awnings at 2935 West Peterson Avenue;

[O2016-913]

Byline Bank -- to maintain and use one sign at 2935 West Peterson Avenue;

[O2016-1056]

MB Financial Bank, N.A. -- to maintain and use one pipe trench adjacent to 4800 North Western Avenue;

[O2016-1058]

Replay/Elixir -- to maintain and use two signs at 5356 -- 5358 North Clark Street; and

[O2016-1060]

Terraces of Andersonville Condominium Association -- to maintain and use six balconies adjacent to 1828 -- 1830 West Foster Avenue.

[O2016-1064]

Referred -- GRANTS OF PRIVILEGE FOR SIDEWALK CAFES.

Also, seven proposed ordinances to grant permission and authority to the applicants listed to maintain and use those portions of the public way adjacent to the locations noted for the operation of sidewalk cafes, which were *Referred to the Committee on Transportation and Public Way,* as follows:

Black Sheep -- 2535 -- 2537 West Peterson Avenue;
[O2016-1503]

Fireside Tavern and Grill -- 5739 North Ravenswood Avenue;
[O2016-1507]

Hamburger Mary's Chicago -- 5400 North Clark Street;
[O2016-1511]

Lady Gregory's -- 5254 -- 5260 North Clark Street;
[O2016-1513]

Potbelly Sandwich Works -- 5304 North Clark Street;
[O2016-1512]

Starbucks Coffee Number 2310 -- 5300 North Clark Street; and
[O2016-1515]

5077 Kiko Meat Market -- 5077 North Lincoln Avenue.
[O2016-1516]

Presented By

**ALDERMAN O'CONNOR (40th Ward),
ALDERMAN LAURINO (39th Ward) And
ALDERMAN NAPOLITANO (41st Ward):**

Referred -- AMENDMENT OF TITLES 3, 4 AND 17 OF MUNICIPAL CODE TO FURTHER REGULATE HOTEL ACCOMMODATIONS, SHORT-TERM RESIDENTIAL RENTAL INTERMEDIARY AND SHARED HOUSING UNITS.
[O2016-709]

A proposed ordinance to amend Titles 3, 4 and 17 of the Municipal Code of Chicago by modifying various sections and adding new Article XXXI, Section 4-6-400 and Sections 4-9-010 through 4-9-090 to regulate short-term residential rental intermediary and shared housing units

by requiring hosts to register their units with the city through a free online process with house-sharing companies able to register units directly with the city; licensing such units when rented more than 90 nights per year as bed-and-breakfast or vacation rentals, having liability insurance with a minimum limit of $1 Million per occurrence, covering bodily injury, personal injury and property damage for all operations related to the rental of the unit; requiring companies that facilitate booking transactions between hosts and their guests to have a short-term residential rental intermediary license; and adding a 2 percent surcharge on the booking of any shared-housing unit, bed-and-breakfast or vacation rental along with state and county hotel taxes, which was *Referred to the Committee on License and Consumer Protection.*

Presented By

ALDERMAN O'CONNOR (40th Ward)
And OTHERS:

Referred -- CALL ON COMMITTEE ON EDUCATION AND CHILD DEVELOPMENT TO HOLD HEARING REGARDING ELIMINATION OF MIDDLE COLLEGE PROGRAMS AT OLIVE-HARVEY AND HARRY S. TRUMAN COLLEGES.

[R2016-91]

A proposed resolution, presented by Aldermen O'Connor, Sadlowski Garza, Lopez, Foulkes, Curtis, Muñoz, Arena, Cappelman, Pawar, Osterman, J. Moore and Silverstein, calling for the Committee on Education and Child Development to conduct hearings and elicit testimony from the chancellor of the City Colleges of Chicago, representatives of the teachers of the Middle College Programs and appropriate representatives of the education community regarding possible actions by City Colleges of Chicago to eliminate the Middle College Programs at Olive-Harvey and Harry S. Truman Colleges, which was *Referred to the Committee on Education and Child Development.*

Presented By

ALDERMAN NAPOLITANO (41st Ward):

Referred -- STANDARDIZATION OF PORTIONS OF PUBLIC WAY.

Four proposed ordinances authorizing the Commissioner of Transportation to take the necessary action for standardization of portions of the public way specified, which were *Referred to the Committee on Transportation and Public Way,* as follows:

5400 -- 5445 block of North Oketo Avenue -- to be known as "Mildred 'Millie' Borrero Way";
[O2016-692]

7800 -- 7899 block of West Catalpa Avenue -- to be known as "Alderman Brian G. Doherty Way";
[O2016-694]

6969 -- 6977 block of West Imlay Street -- to be known as "Ralph Larson Way"; and
[O2016-693]

6000 -- 6040 block of North Avondale Avenue -- to be known as "Mary G. Sykes Way".
[O2016-691]

Presented By

ALDERMAN REILLY (42nd Ward):

Referred -- AMENDMENT OF SECTIONS 4-156-320 AND 4-156-355 OF MUNICIPAL CODE TO FURTHER REGULATE PROVISIONS GOVERNING APPLICATION AND APPROVAL CONDITIONS FOR ISSUANCE OF PUBLIC PLACE OF AMUSEMENT LICENSES.

[O2016-736]

A proposed ordinance to amend Sections 4-156-320 and 4-156-355 of the Municipal Code of Chicago to further regulate the application process for a public place of amusement license by requiring the introduction of an ordinance from the alderman of the applicable ward and approval by the City Council for any original license application, reactivation of original application within a period of six months, withdrawal application and renewal application, and further, upon passage of said ordinance the Commissioner of Business Affairs and Consumer Protection shall issue the license to the applicant and the forfeiture of license fee for withdrawal of any incomplete application that is not reactivated in a timely manner, which was *Referred to the Committee on License and Consumer Protection.*

Referred -- GRANTS OF PRIVILEGE IN PUBLIC WAY.

Also, 32 proposed ordinances to grant permission and authority to the applicants listed for the purposes specified, which were *Referred to the Committee on Transportation and Public Way,* as follows:

Chicago Theater -- to maintain and use one sign at 175 North State Street;
[O2016-989]

The Clare -- to maintain and use one grease separator adjacent to 55 East Pearson Street;
[O2016-994]

Clark Adams Associates LLC -- to maintain and use one canopy at 105 West Adams Street;
[O2016-978]

Clark Adams Associates LLC -- to maintain and use two flagpoles adjacent to 105 West Adams Street;
[O2016-991]

Community Tax LLC -- to maintain and use one sign at 17 North State Street;
[O2016-1000]

Foot Locker Specialty, Inc. -- to construct, install, maintain and use two banners adjacent to 213 South State Street;
[O2016-1001]

Hard Pressed -- to construct, install, maintain and use two banners adjacent to 219 West Chicago Avenue;
[O2016-1005]

Hooters of Wells Street -- to construct, install, maintain and use three awnings at 660 North Wells Street;
[O2016-915]

Hooters of Wells Street, Inc. -- to construct, install, maintain and use 15 light fixtures adjacent to 660 North Wells Street;
[O2016-1008]

Hooters of Wells Street, Inc. -- to construct, install, maintain and use one sunscreen adjacent to 660 North Wells Street;
[O2016-1010]

House of Hoops Number 7387 -- to construct, install, maintain and use one banner adjacent to 219 South State Street;
[O2016-1012]

Hyatt Centric the Loop Chicago -- to maintain and use two vaults adjacent to 100 West Monroe Street;
[O2016-1013]

The Indian Garden Restaurant -- to maintain and use one sign at 247 East Ontario Street;
[O2016-1014]

Lamadia-Art of Pizza -- to maintain and use one sign at 59 West Grand Avenue;
[O2016-1015]

Nicholas Joseph Custom Tailors -- to maintain and use one awning at 300 West Grand Avenue;
[O2016-917]

Noodles & Company -- to maintain and use one sign at 180 North Michigan Avenue;
[O2016-1016]

Northwestern University -- to construct, install, maintain and use one canopy at 303 East Superior Street;
[O2016-981]

Old St. Patrick's Church -- to construct, install, maintain and use one sign at 700 West Adams Street;
[O2016-1017]

Ponte Gader Chicago LLC -- to maintain and use one grease trap adjacent to 58 East Oak Street;
[O2016-1020]

Ponte Gader Chicago LLC -- to maintain and use three manholes adjacent to 58 East Oak Street;
[O2016-1021]

The Residences Condominium on the Magnificent Mile Condominium Association -- to maintain and use six cornices adjacent to 118 East Erie Street;
[O2016-1026]

The Residences Condominium on the Magnificent Mile Condominium Association -- to maintain and use 12 exterior mounts adjacent to 118 East Erie Street;
[O2016-1035]

The Residences Condominium on the Magnificent Mile Condominium Association -- to maintain and use two siamese connections adjacent to 118 East Erie Street;
[O2016-1036]

Shake Shack -- to maintain and use one sign at 12 South Michigan Avenue;
[O2016-1043]

Snap Kitchen -- to maintain and use one sign at 125 South Clinton Street;
[O2016-1045]

T-Mobile -- to maintain and use two signs at 50 East Randolph Street;
[O2016-1046]

Tavern at the Park -- to maintain and use two signs at 130 East Randolph Street;
[O2016-1048]

Walgreens Number 3072 -- to maintain and use three signs at 641 North Clark Street;
[O2016-1050]

William Hach & Associates, Inc. -- to construct, install, maintain and use two planters adjacent to 77 West Huron Street;
[O2016-1052]

Wintrust Bank -- to construct, install, maintain and use three awnings at 431 North Clark Street;
[O2016-918]

227 Monroe Street, Inc. -- to construct, install, maintain and use one ice melt system adjacent to 227 West Monroe Street; and
[O2016-1062]

227 Monroe Street LLC -- to construct, install, maintain and use one ice melt system adjacent to 222 West Adams Street.
[O2016-1057]

Referred -- GRANTS OF PRIVILEGE FOR SIDEWALK CAFES.

Also, 114 proposed ordinances to grant permission and authority to the applicants listed to maintain and use those portions of the public way adjacent to the locations noted for the operation of sidewalk cafes, which were *Referred to the Committee on Transportation and Public Way,* as follows:

Acanto -- 18 South Michigan Avenue;
[O2016-1126]

Bar Toma -- 110 East Pearson Street;
[O2016-1132]

Baskin-Robbins -- 31 East Adams Street;
[O2016-1147]

Beatrix -- 519 North Clark Street;
[O2016-1148]

Bella! Bacino's -- 75 East Wacker Drive;
[O2016-1151]

Bijan Bistro -- 663 North State Street;
[O2016-1164]

Boss Bar -- 418 -- 420 North Clark Street;
[O2016-1158]

Bottlefork -- 441 North Clark Street;
[O2016-1160]

Bub City -- 435 -- 437 North Clark Street;
[O2016-1162]

Burrito Beach Number 8 -- 200 East Ohio Street;
[O2016-1167]

Caffecafe -- 1 East Wacker Drive;
[O2016-1168]

Carmine's Clam House, Inc. -- 1043 North Rush Street;
[O2016-1170]

CH Distillery -- 564 West Randolph Street;
[O2016-1172]

Chicago French Market -- 131 North Clinton Street;
[O2016-1173]

Coco Pazzo Cafe -- 636 North St. Clair Street;
[O2016-1174]

The Congress Hotel -- 520 South Michigan Avenue;
[O2016-1176]

Dolce Italian -- 127 West Huron Street;
[O2016-1177]

Downtown Dogs -- 804 North Rush Street;
[O2016-1225]

Dunkin Donuts -- 117 South Clinton Street;
[O2016-1182]

Dunkin Donuts -- 27 East Lake Street;
[O2016-1183]

Dunkin Donuts -- 205 West Wacker Drive;
[O2016-1179]

Dunkin Donuts Baskin-Robbins Togo's -- 200 East Ohio Street;
[O2016-1188]

El Hefe -- 15 West Hubbard Street;
[O2016-1193]

Emerald Loop Bar & Grill -- 216 North Wabash Avenue;
[O2016-1195]

Epic Burger, Inc. -- 407 North Clark Street;
[O2016-1196]

Epic Burger, Inc. -- 227 East Ontario Street;
[O2016-1202]

Epic Burger, Inc. -- 40 East Pearson Street;
[O2016-1208]

Espressamente Illy/Cityfront Cafe -- 455 North Cityfront Plaza Drive;
[O2016-1212]

Flaco's Tacos -- 46 East Chicago Avenue;
[O2016-1213]

Forever Yogurt -- 42 East Chicago Avenue;
[O2016-1220]

The Gage -- 24 South Michigan Avenue;
[O2016-1228]

Gibsons Steak House -- 1028 North Rush Street;
[O2016-1232]

GT Fish & Oysters -- 531 North Wells Street;
[O2016-1236]

Halsted Street Deli & Bagel -- 133 North Wells Street;
[O2016-1238]

Harry Caray's Restaurant -- 33 West Kinzie Street;
[O2016-1239]

Hot Woks Cool Sushi -- 30 South Michigan Avenue;
[O2016-1243]

Hotel Monaco -- 225 North Wabash Avenue;
[O2016-1242]

Hub 51/Sub 51 -- 51 West Hubbard Street;
[O2016-1245]

Hubbard Inn -- 110 West Hubbard Street;
[O2016-1246]

Hugo's Frog Bar -- 1024 North Rush Street;
[O2016-1248]

Ironside Bar & Galley -- 546 North Wells Street;
[O2016-1250]

Jake Melnick's Corner Tap -- 41 East Superior Street;
[O2016-1253]

Jefferson Tap and Grille and The Loft -- 323 -- 325 North Jefferson Street;
[O2016-1256]

The Kerryman -- 661 North Clark Street;
[O2016-1259]

Lizzie McNeill's -- 400 North McClurg Court;
[O2016-1265]

Lou Malnati's Pizzeria -- 439 North Wells Street;
[O2016-1268]

Luxbar -- 18 -- 20 East Bellevue Place;
[O2016-1270]

M Burger -- 161 East Huron Street;
[O2016-1273]

M Burger -- 5 West Ontario Street;
[O2016-1286]

The Marq -- 60 West Adams Street;
[O2016-1290]

Mercadito Chicago -- 108 -- 110 West Kinzie Street;
[O2016-1293]

Moe's Cantina -- 149 -- 155 West Kinzie Street;
[O2016-1295]

Mrs. Fields Cookies -- 32 East Randolph Street;
[O2016-1302]

New Line -- 201 North Clinton Street;
[O2016-1305]

Niu -- 332 East Illinois Street;
[O2016-1312]

Old Crow Smokehouse/Tunnel -- 149 -- 151 West Kinzie Street;
[O2016-1314]

The Original Pancake House -- 22 East Bellevue Place;
[O2016-1318]

Panera Bread -- 2 North Michigan Avenue;
[O2016-1320]

Patron's Hacienda -- 316 --318 West Erie Street;
[O2016-1322]

The Pepper Canister -- 509 North Wells Street;
[O2016-1327]

Petterino's -- 150 North Dearborn Street;
[O2016-1324]

Pippin's Tavern -- 806 North Rush Street;
[O2016-1329]

Pizano's -- 61 -- 65 East Madison Street;
[O2016-1332]

Poag Mahone's -- 175 West Jackson Boulevard;
[O2016-1334]

Prime & Provisions -- 222 North LaSalle Street;
[O2016-1341]

Public House -- 400 North State Street;
[O2016-1343]

The Purple Pig -- 500 North Michigan Avenue;
[O2016-1345]

Quartino -- 626 North State Street;
[O2016-1346]

Remington's -- 20 North Michigan Avenue;
[O2016-1349]

RL -- 115 East Chicago Avenue;
[O2016-1350]

Rockit Bar & Grill -- 22 West Hubbard Street;
[O2016-1353]

Rosebud-Rush -- 55 East Superior Street;
[O2016-1360]

RPM Steak -- 66 West Kinzie Street;
[O2016-1363]

Sayat Nova -- 157 East Ohio Street;
[O2016-1364]

Siena Tavern -- 51 West Kinzie Street;
[O2016-1366]

Starbucks Coffee -- 200 South Michigan Avenue;
[O2016-1374]

Starbucks Coffee -- 600 North State Street;
[O2016-1379]

Starbucks Coffee Number 216 -- 401 East Ontario Street;
[O2016-1397]

Starbucks Coffee Number 225 -- 40 West Lake Street;
[O2016-1401]

Starbucks Coffee Number 2213 -- 444 North Michigan Avenue;
[O2016-1403]

Starbucks Coffee Number 2230 -- 68 East Madison Street;
[O2016-1407]

Starbucks Coffee Number 2234 -- 200 West Adams Street;
[O2016-1408]

Starbucks Coffee Number 2401 -- 750 North Franklin Street;
[O2016-1411]

Starbucks Coffee Number 2484 -- 111 East Chestnut Street;
[O2016-1414]

Starbucks Coffee Number 2510 -- 414 North Orleans Street;
[O2016-1417]

Starbucks Coffee Number 2545 -- 25 East Washington Street;
[O2016-1419]

Starbucks Coffee Number 2877 -- 40 North Clinton Street;
[O2016-1423]

Starbucks Coffee Number 8972 -- 42 East Chicago Avenue;
[O2016-1425]

Starbucks Coffee Number 10199 -- 131 South Dearborn Street;
[O2016-1381]

Starbucks Coffee Number 10594 -- 39 South LaSalle Street;
[O2016-1382]

Starbucks Coffee Number 10955 -- 38 East Ontario Street;
[O2016-1386]

Starbucks Coffee Number 13710 -- 30 West Erie Street;
[O2016-1388]

Starbucks Coffee Number 15683 -- 8 North Michigan Avenue;
[O2016-1391]

Starbucks Coffee Number 18013 -- 171 West Randolph Street;
[O2016-1395]

Streeter's Tavern -- 50 East Chicago Avenue;
[O2016-1426]

Subway -- 511 North McClurg Court;
[O2016-1429]

Sullivan's Steakhouse -- 415 North Dearborn Street;
[O2016-1431]

Sunda -- 110 West Illinois Street;
[O2016-1433]

Sunny Side Up -- 42 East Superior Street;
[O2016-1435]

Tavern at the Park -- 130 East Randolph Street;
[O2016-1437]

Tavern on Rush -- 1031 North Rush Street;
[O2016-1439]

TGI Friday's -- 153 East Erie Street;
[O2016-1442]

Theory Sports Div Lounge -- 9 West Hubbard Street;
[O2016-1446]

Tradition -- 160 North Franklin Street;
[O2016-1453]

Tre Soldi -- 212 East Ohio Street;
[O2016-1454]

UB Dogs -- 185 North Franklin Street;
[O2016-1457]

Volare -- 201 -- 205 East Grand Avenue;
[O2016-1464]

Weber Grill Restaurant -- 539 North State Street;
[O2016-1469]

Wildberry Pancakes & Cafe -- 130 East Randolph Street;
[O2016-1471]

The Windsor -- 160 East Huron Street;

[O2016-1475]

Wow Bao -- 175 West Jackson Boulevard;

[O2016-1486]

Wow Bao -- 1 West Wacker Drive;

[O2016-1476]

Wyndham Grand Chicago Riverfront -- 71 East Wacker Drive; and

[O2016-1488]

175 Sopraffina Market Caffe LLC -- 175 West Jackson Boulevard.

[O2016-1491]

Referred -- DEDICATION OF VARIOUS PARCELS OF LAND FOR PUBLIC RIGHTS-OF-WAY AND VACATION OF VARIOUS PUBLIC WAYS IN AREA BOUNDED BY E. WACKER DR., N. LAKE SHORE DR. AND E. WATER ST.

[O2016-689]

Also, a proposed ordinance authorizing the dedication of various parcels of land for the public rights-of-way affecting lots above North Field Boulevard and the public alley and vacation of various public ways in the area bounded by East Wacker Drive, North Lake Shore Drive and East Water Street, which was *Referred to the Committee on Transportation and Public Way.*

Referred -- EXEMPTION OF MOKIN PROPERTIES LLC FROM PHYSICAL BARRIER REQUIREMENT PERTAINING TO ALLEY ACCESSIBILITY FOR PARKING FACILITIES.

[O2016-677]

Also, a proposed ordinance to exempt Mokin Properties LLC from the physical barrier requirement pertaining to alley accessibility for the parking facilities at 351 West Huron Street, pursuant to the provisions of Title 10, Chapter 20, Section 430 of the Municipal Code of Chicago, which was *Referred to the Committee on Transportation and Public Way.*

Referred -- ISSUANCE OF PERMITS FOR SIGNS/SIGNBOARDS.

Also, three proposed orders directing the Commissioner of Buildings to issue permits to the applicants listed to install signs/signboards at the locations specified, which were *Referred to the Committee on Zoning, Landmarks and Building Standards,* as follows:

JMB/Urban 900 Development Partners, Ltd. -- for four signs/signboards at 900 North Michigan Avenue;

[Or2016-58]

South Water Signs -- for one sign/signboard at 360 North Michigan Avenue; and

[Or2016-57]

Poblocki Sign Company LLC -- for one sign/signboard at 250 East Erie Street.

[Or2016-56]

Presented By

ALDERMAN SMITH (43rd Ward):

Referred -- GRANTS OF PRIVILEGE IN PUBLIC WAY.

Ten proposed ordinances to grant permission and authority to the applicants listed for the purposes specified, which were *Referred to the Committee on Transportation and Public Way,* as follows:

Barn & Company -- to maintain and use five light fixtures adjacent to 950 -- 952 West Wrightwood Avenue;

[O2016-1065]

Blu Dot -- to maintain and use one sign at 1953 North Clybourn Avenue;

[O2016-1066]

Land Trust 310011 -- to maintain and use seven landscapings adjacent to 43 East Burton Place;

[O2016-1069]

Land Trust 310011 -- to maintain and use seven planters adjacent to 43 East Burton Place;

[O2016-1070]

Land Trust 310011 -- to maintain and use two roof eaves adjacent to 43 East Burton Place;
[O2016-1072]

Land Trust 310011 -- to maintain and use one staircase adjacent to 43 East Burton Place;
[O2016-1073]

Moosejaw -- to construct, install, maintain and use two banners adjacent to 1901 North Clybourn Avenue;
[O2016-1075]

Moosejaw -- to maintain and use two signs at 1901 North Clybourn Avenue;
[O2016-1078]

Public Chicago -- to maintain and use two planter curbs adjacent to 1301 North State Parkway; and
[O2016-1079]

Public Chicago -- to maintain and use one step adjacent to 1301 North State Parkway.
[O2016-1081]

Referred -- GRANTS OF PRIVILEGE FOR SIDEWALK CAFES.

Also, 31 proposed ordinances to grant permission and authority to the applicants listed to maintain and use those portions of the public way adjacent to the locations noted for the operation of sidewalk cafes, which were *Referred to the Committee on Transportation and Public Way,* as follows:

Ann Sather's Cafe -- 3415 North Broadway;
[O2016-1527]

Annettes's Italian Ice -- 2009 North Bissell Street;
[O2016-1083]

The Blanchard -- 1935 North Lincoln Park West
[O2016-1087]

Dunlay's on Clark -- 2600 North Clark Street;
[O2016-1090]

Gemini Bistro -- 2075 North Lincoln Avenue;
[O2016-1093]

Jam 'N Honey -- 958 West Webster Avenue;
[O2016-1098]

Lincoln Station -- 2430 --2432 North Lincoln Avenue;
[O2016-1100]

Lou Malnati's Pizzeria -- 956 -- 958 West Wrightwood Avenue;
[O2016-1104]

Marge's Still -- 1758 North Sedgwick Street;
[O2016-1109]

Molly's Cupcakes LLC -- 2536 -- 2538 North Clark Street;
[O2016-1114]

Nookies on Wells, Inc. -- 1746 North Wells Street;
[O2016-1124]

Pars Cove East -- 435 West Diversey Parkway;
[O2016-1128]

Perennial Virant -- 1800 North Lincoln Avenue;
[O2016-1131]

Potbelly Sandwich Works -- 565 West Diversey Parkway;
[O2016-1139]

Potbelly Sandwich Works -- 959 West Diversey Parkway;
[O2016-1143]

Ranalli's -- 1925 North Lincoln Avenue;
[O2016-1154]

Riccardo Enoteca -- 2116 North Clark Street;
[O2016-1159]

River Shannon -- 425 West Armitage Avenue;
[O2016-1180]

Seven Ten/Atlas -- 2743 -- 2749 North Lincoln Avenue;
[O2016-1181]

Shine Restaurant -- 752 -- 756 West Webster Avenue;
[O2016-1184]

Stanley's Restaurant -- 1970 North Lincoln Avenue;
[O2016-1189]

Starbucks Coffee Number 206 -- 2063 North Clark Street;

[O2016-1207]

Starbucks Coffee Number 217 -- 2200 North Halsted Street;

[O2016-1209]

Starbucks Coffee Number 272 -- 2529 North Clark Street;

[O2016-1211]

Starbucks Coffee Number 2494 -- 1157 West Wrightwood Avenue;

[O2016-1215]

Starbucks Coffee Number 2515 -- 2275 North Lincoln Avenue;

[O2016-1219]

Swirlz Cupcakes -- 705 West Belden Avenue;

[O2016-1222]

Tarascas International -- 2585 North Clark Street;

[O2016-1227]

Twisted Lizard -- 1964 North Sheffield Avenue;

[O2016-1230]

Vanille Pattisserie -- 2108 North Clark Street; and

[O2016-1234]

White Oak Tavern & Inn -- 1200 -- 1202 West Webster Avenue.

[O2016-1237]

Presented By

ALDERMAN SMITH (43rd Ward) And ALDERMAN TUNNEY (44th Ward):

Referred -- SUPPORT FOR RENAMING CHICAGO CULTURAL CENTER IN HONOR OF LOIS WEISBERG.

[R2016-87]

A proposed resolution supporting the renaming of the Chicago Cultural Center, located at 78 East Washington Street in honor of Lois Weisberg, which was *Referred to a Joint Committee comprised of the members of the Committee on Finance and the members of the Committee on Special Events, Cultural Affairs and Recreation.*

Presented By

ALDERMAN TUNNEY (44th Ward):

Referred -- AMENDMENT OF SECTIONS 9-64-090 AND 9-68-022 OF MUNICIPAL CODE TO FURTHER REGULATE PARKING IN WRIGLEY FIELD PERMIT AREA ZONE 383 DURING NIGHT GAMES.

[O2016-695]

A proposed ordinance to amend Sections 9-64-090 and 9-68-022 of the Municipal Code of Chicago by modifying the Residential Permit Parking Zone 383 in the vicinity of Wrigley Field to include Zone 383 business parking permits, allowing an employee of a program area business to be issued a permit to park his/her vehicle in the program area zoned between the hours of 5:00 P.M. to 10:00 P.M., when a night game is played at Wrigley Field for appropriate business purposes only, issued by the city or an agent of the city, and further, falsifying display of permit, selling, offering to sell or transfer any business parking permit issued shall be subject to tow and fines punishable not less than $200 nor more than $500 for each offense, the second offense not less than $500 nor more than $750 and third offense not less than $750 nor more than $1,000 and revocation of the employee's business parking permit, which was *Referred to the Committee on Pedestrian and Traffic Safety.*

Referred -- GRANTS OF PRIVILEGE IN PUBLIC WAY.

Also, 15 proposed ordinances to grant permission and authority to the applicants listed for the purposes specified, which were *Referred to the Committee on Transportation and Public Way,* as follows:

Beef Shack -- to maintain and use one sign at 1056 West Belmont Avenue;

[O2016-1082]

The Belmont by Reside -- to maintain and use one canopy at 3170 North Sheridan Road;

[O2016-997]

The Century -- to maintain and use two signs at 2828 North Clark Street;

[O2016-1097]

Cooper's -- to maintain and use one sign at 1232 West Belmont Avenue;

[O2016-1088]

Iconic Optical, Inc. -- to construct, install, maintain and use one awning at 2915 North Broadway;

[O2016-920]

J. Crew -- to construct, install, maintain and use two awnings at 3423 North Southport Avenue;

[O2016-921]

J. Crew -- to maintain and use one sign at 3423 North Southport Avenue;

[O2016-1092]

M&R Development LLC -- to construct, install, maintain and use three canopies at 1025 West Addison Street;

[O2016-999]

Oberweis Dairy, Inc. -- to maintain and use two park benches adjacent to 3055 North Sheffield Avenue;

[O2016-1105]

Salons by JC -- to maintain and use two signs at 2838 North Broadway;

[O2016-1112]

Seminary Commons Condominium Association -- to maintain and use one fire escape adjacent to 2801 North Seminary Avenue;

[O2016-1118]

Sherwell Realty Corporation by Wirtz Realty Corporation, Agent -- to maintain and use one canopy at 3000 North Sheridan Road;

[O2016-993]

ShiAwase -- to maintain and use one awning at 3422 North Broadway;

[O2016-924]

3300 Lake Shore Drive Condominium Association -- to maintain and use one awning at 3300 North Lake Shore Drive; and

[O2016-929]

3300 Lake Shore Drive Condominium Association -- to maintain and use five planter railings adjacent to 3300 North Lake Shore Drive.

[O2016-1123]

Referred -- GRANTS OF PRIVILEGE FOR SIDEWALK CAFES.

Also, 40 proposed ordinances to grant permission and authority to the applicants listed to maintain and use those portions of the public way adjacent to the locations noted for the operation of sidewalk cafes, which were *Referred to the Committee on Transportation and Public Way,* as follows:

Bar Cocina -- 2901 North Sheffield Avenue;
[O2016-1276]

Bernie's -- 3664 North Clark Street;
[O2016-1279]

Big & Little's Restaurant -- 1034 West Belmont Avenue;
[O2016-1287]

Butcher's Tap -- 3553 North Southport Avenue;
[O2016-1292]

Chipotle Mexican Grill -- 1025 West Belmont Avenue;
[O2016-1297]

Coffee & Tea Exchange -- 3311 North Broadway;
[O2016-1308]

Crosby's Kitchen -- 3455 -- 3457 North Southport Avenue;
[O2016-1304]

D'Agostinos Pizza -- 1351 West Addison Street;
[O2016-1313]

The Dark Horse Tap and Grill -- 3443 North Sheffield Avenue;
[O2016-1317]

Dryhop Brewers -- 3155 North Broadway;
[O2016-1321]

El Mercado Food Mart -- 3767 North Southport Avenue;
[O2016-1326]

Houndstooth Saloon -- 3369 North Clark Street;
[O2016-1331]

HVAC Pub -- 3530 North Clark Street;
[O2016-1336]

Kirkwood Bar & Grill -- 2934 North Sheffield Avenue;
[O2016-1339]

Mista Pizza LLC -- 2921 North Broadway;
[O2016-1344]

Murphy's Bleachers -- 3653 -- 3655 North Sheffield Avenue;
[O2016-1348]

Newport Bar & Grille -- 1344 West Newport Avenue;
[O2016-1355]

Nookies Tree Ltd. -- 3334 North Halsted Street;
[O2016-1359]

Pick Me Up Cafe -- 3408 North Clark Street;
[O2016-1365]

Potbelly Sandwich Works LLC -- 3424 North Southport Avenue;
[O2016-1372]

Renaldi's Pizza -- 2827 -- 2831 North Broadway;
[O2016-1377]

Revolucion Steak House -- 3443 -- 3455 North Broadway;
[O2016-1398]

Rise Restaurant -- 3401 North Southport Avenue;
[O2016-1404]

Rockit Burger Bar -- 3700 North Clark Street;
[O2016-1410]

Schoolyard Tavern & Grill -- 3258 North Southport Avenue;
[O2016-1416]

Sluggers Grill -- 3540 North Clark Street;
[O2016-1421]

Southport Grocery and Cafe, Inc. -- 3552 North Southport Avenue;
[O2016-1427]

Southport Lanes, Inc. -- 3325 North Southport Avenue;
[O2016-1432]

Starbucks Coffee Number 227 -- 3358 North Broadway;
[O2016-1438]

Starbucks Coffee Number 231 -- 3400 North Southport Avenue;
[O2016-1443]

Stella's Diner -- 3042 North Broadway;

[O2016-1447]

Sushi Mura Japanese Restaurant -- 3647 North Southport Avenue;

[O2016-1451]

Tango Sur -- 3761 -- 3763 North Southport Avenue;

[O2016-1456]

Toon's Bar & Grill -- 3857 North Southport Avenue;

[O2016-1461]

Trader Todd's Restaurant & Bar -- 3216 North Sheffield Avenue;

[O2016-1472]

Troy Mediterranean Grill -- 2908 North Broadway;

[O2016-1478]

Uncommon Ground -- 3800 -- 3804 North Clark Street;

[O2016-1480]

Vaughan's Pub -- 2917 North Sheffield Avenue;

[O2016-1483]

Wilde -- 3130 North Broadway; and

[O2016-1489]

Zizi's Cafe -- 2825 North Sheffield Avenue.

[O2016-1492]

Referred -- AMENDMENT OF SECTION 17-3-0503-D OF MUNICIPAL CODE BY CLASSIFYING PORTION OF N. CLARK ST. AS PEDESTRIAN STREET.

[O2016-710]

Also, a proposed ordinance to amend Title 17, Chapter 3, Section 0503-D of the Municipal Code of Chicago by classifying North Clark Street, from West Diversey Avenue to West Wellington Avenue, as a pedestrian street, which was *Referred to the Committee Zoning, Landmarks and Building Standards.*

Presented By

ALDERMAN ARENA (45th Ward):

Referred -- APPROVAL OF PLAT OF BASECAMP OLD IRVING PARK RESUBDIVISION.

[O2016-682]

A proposed ordinance authorizing the approval of Basecamp Old Irving Park Resubdivision in the block bounded by West Addison Street, North Milwaukee Avenue and the Metra Railroad tracks, which was *Referred to the Committee on Transportation and Public Way.*

Referred -- GRANT OF PRIVILEGE IN PUBLIC WAY FOR JEFFERSON PARK GRILL, INC.

[O2016-930]

Also, a proposed ordinance to grant permission and authority to Jefferson Park Grill, Inc. to construct, install, maintain and use one awning at 5364 West Gale Street, which was *Referred to the Committee on Transportation and Public Way.*

Referred -- GRANTS OF PRIVILEGE FOR SIDEWALK CAFES.

Also, five proposed ordinances to grant permission and authority to the applicants listed to maintain and use those portions of the public way adjacent to the locations noted for the operation of sidewalk cafes, which were *Referred to the Committee on Transportation and Public Way,* as follows:

Original Alps -- 3637 West Irving Park Road;

[O2016-1501]

Potbelly Sandwich Shop -- 4185 West Irving Park Road;

[O2016-1502]

Starbucks Coffee Number 2568 -- 4365 West Irving Park Road;

[O2016-1506]

Vaughan's Pub -- 5485 North Northwest Highway; and

[O2016-1508]

The Windsor -- 4530 North Milwaukee Avenue.

[O2016-1504]

Referred -- VACATION AND DEDICATION OF PORTIONS OF PUBLIC ALLEYS IN AREA BOUNDED BY W. DAKIN ST., N. LAVERGNE AVE., W. IRVING PARK RD. AND N. LAMON AVE.

[O2016-683]

Also, a proposed ordinance authorizing the vacation of part of an east/west 16-foot wide public alley and dedication of a 16 feet of Lot 160 in Grayland Park Addition to Chicago for use as a public alley within the area bounded by West Dakin Street, North Lavergne Avenue, West Irving Park Road and North Lamon Avenue, which was *Referred to the Committee on Transportation and Public Way.*

Referred -- EXEMPTION OF APPLICANTS FROM PHYSICAL BARRIER REQUIREMENT PERTAINING TO ALLEY ACCESSIBILITY FOR PARKING FACILITIES.

Also, two proposed ordinances to exempt the applicants listed from the physical barrier requirement pertaining to alley accessibility for the parking facilities adjacent to the locations specified, pursuant to the provisions of Title 10, Chapter 20, Section 430 of the Municipal Code of Chicago, which were *Referred to the Committee on Transportation and Public Way,* as follows:

Chicago Car Corner -- 5480 North Elston Avenue; and

[O2016-686]

Gearhead Workspace -- 4739 West Montrose Avenue.

[O2016-685]

Presented By

ALDERMAN ARENA (45th Ward) And
ALDERMAN WAGUESPACK (32nd Ward):

Referred -- CALL FOR HEARINGS REGARDING LEGAL, ADMINISTRATIVE AND FINANCIAL BENEFITS OF TRANSFERRING CONTROL AND AUTHORITY OF WORKERS' COMPENSATION CLAIMS FROM COMMITTEE ON FINANCE TO DEPARTMENT OF LAW.

[R2016-94]

A proposed resolution calling on the Committee on the Budget and Government Operations to conduct hearings to examine the legal, administrative and financial benefits of transferring control and authority of Workers' Compensation Claims from the Committee on Finance to the City of Chicago Department of Law. Two committees having been called, the Committee on the Budget and Government Operations and the Committee on Finance, said proposed resolution was *Referred to the Committee on Committees, Rules and Ethics.*

Presented By

ALDERMAN CAPPLEMAN (46th Ward):

Referred -- GRANTS OF PRIVILEGE IN PUBLIC WAY.

Five proposed ordinances to grant permission and authority to the applicants listed for the purposes specified, which were *Referred to the Committee on Transportation and Public Way,* as follows:

Central Lake View Merchants Association -- to construct, install, maintain and use one security phone adjacent to 3940 North Sheridan Road;

[O2016-1084]

Christopher House-Uptown -- to maintain and use 12 bollards adjacent to 4701 North Winthrop Avenue;

[O2016-1089]

Public Storage -- to maintain and use one canopy at 4072 North Broadway;

[O2016-1004]

Real Art -- to construct, install, maintain and use one awning at 3744 North Broadway; and

[O2016-932]

U.S. Nails & Spa -- to maintain and use one sign at 4420 North Broadway.
[O2016-1095]

Referred -- GRANTS OF PRIVILEGE FOR SIDEWALK CAFES.

Also, six proposed ordinances to grant permission and authority to the applicants listed to maintain and use those portions of the public way adjacent to the locations noted for the operation of sidewalk cafes, which were *Referred to the Committee on Transportation and Public Way,* as follows:

Crew Bar & Grill -- 4804 North Broadway;
[O2016-1505]

Food Town -- 4401 North Hazel Street;
[O2016-1509]

Las Mananitas -- 3523 North Halsted Street;
[O2016-1510]

Rocks Lakeview -- 3463 -- 3467 North Broadway;
[O2016-1514]

Starbucks Coffee Number 2335 -- 3845 North Broadway; and
[O2016-1517]

Starbucks Coffee Number 2635 -- 4753 North Broadway.
[O2016-1518]

Presented By

ALDERMAN PAWAR (47th Ward):

Referred -- AMENDMENT OF SECTION 4-60-023 OF MUNICIPAL CODE BY DELETING SUBSECTION 47.57 TO ALLOW ISSUANCE OF ADDITIONAL PACKAGE GOODS LICENSES ON PORTION OF N. SOUTHPORT AVE.
[O2016-704]

A proposed ordinance to amend Title 4, Chapter 60, Section 023 of the Municipal Code of Chicago by deleting subsection 47.57 which restricted the issuance of additional package

goods licenses on North Southport Avenue, from West Byron Street to West Berteau Avenue, which was *Referred to the Committee on License and Consumer Protection.*

Referred -- GRANTS OF PRIVILEGE IN PUBLIC WAY.

Also, seven proposed ordinances to grant permission and authority to the applicants listed for the purposes specified, which were *Referred to the Committee on Transportation and Public Way,* as follows:

The Big Cheese on Lincoln -- to construct, install, maintain and use one awning at 4229 North Lincoln Avenue;

[O2016-974]

Boogies Beer and Wine LLC -- to maintain and use one sign at 1636 West Belmont Avenue;

[O2016-1101]

Brownstone Tavern & Grill -- to maintain and use one windscreen adjacent to 3937 North Lincoln Avenue;

[O2016-1103]

Duelire Vino & Cucina -- to maintain and use one sign at 4520 North Lincoln Avenue;

[O2016-1107]

Uncle Dan's -- to maintain and use one sign at 4724 North Lincoln Avenue;

[O2016-1108]

Verizon Wireless Premium Retailer -- to maintain and use two signs at 1654 West Roscoe Street; and

[O2016-1113]

Wrigleyville Dental -- to construct, install, maintain and use two awnings at 3256 North Ashland Avenue.

[O2016-976]

Referred -- GRANTS OF PRIVILEGE FOR SIDEWALK CAFES.

Also, 53 proposed ordinances to grant permission and authority to the applicants listed to maintain and use those portions of the public way adjacent to the locations noted for the

operation of sidewalk cafes, which were *Referred to the Committee on Transportation and Public Way,* as follows:

The Bad Apple -- 4300 North Lincoln Avenue;
[O2016-1306]

Bar Rista Cafe -- 1834 West Montrose Avenue;
[O2016-1309]

Barba Yianni Taverna, Inc. -- 4761 North Lincoln Avenue;
[O2016-1130]

Bien Me Sabe Venezuelan Cafe & Restaurant -- 1637 West Montrose Avenue;
[O2016-1156]

The Bookcellar -- 4736 -- 4738 North Lincoln Avenue;
[O2016-1315]

Brownstone Tavern & Grill -- 3937 North Lincoln Avenue;
[O2016-1319]

Bulerias, Inc. -- 3656 North Ashland Avenue;
[O2016-1323]

Cafe El Tapatio -- 3400 North Ashland Avenue;
[O2016-1330]

Cafe Selmarie -- 4729 North Lincoln Avenue;
[O2016-1325]

Chicago Joe's -- 2252 -- 2256 West Irving Park Road;
[O2016-1335]

Chicago's Pizza -- 1919 -- 1921 West Montrose Avenue;
[O2016-1338]

City Provisions Catering and Events -- 1816 -- 1820 West Wilson Avenue;
[O2016-1342]

Eats and Sweets Cafe, Inc. -- 1636 West Montrose Avenue;
[O2016-1192]

Flagship Tavern & Grill -- 1622 West Belmont Avenue;
[O2016-1216]

Four Moon Tavern -- 1847 West Roscoe Street;
[O2016-1223]

Frasca -- 3356 -- 3358 North Paulina Street;
[O2016-1347]

Garcia's, Inc. -- 4756 -- 4760 North Lincoln Avenue;
[O2016-1354]

Gideon Welles -- 4500 North Lincoln Avenue;
[O2016-1358]

Gio's Sports Bar -- 4857 North Damen Avenue;
[O2016-1385]

Glenn's Diner -- 1820 -- 1822 West Montrose Avenue;
[O2016-1390]

The Grafton Pub & Grill -- 4530 North Lincoln Avenue;
[O2016-1231]

Groundswell LLC -- 4839 North Damen Avenue;
[O2016-1393]

Himmel's Chicago -- 2251 West Lawrence Avenue;
[O2016-1396]

Kick -- 1939 -- 1943 West Byron Street;
[O2016-1400]

Laschet's Inn -- 2119 West Irving Park Road;
[O2016-1261]

Lou Malnati's Pizzeria -- 4340 North Lincoln Avenue;
[O2016-1406]

Machu Picchu -- 3856 North Ashland Avenue;
[O2016-1409]

Marmalade Chicago -- 1969 West Montrose Avenue;
[O2016-1413]

Monty Gaels Tavern & Grill -- 4356 North Leavitt Street;
[O2016-1299]

Mrs. Murphy and Sons Irish Bistro -- 3905 North Lincoln Avenue;
[O2016-1418]

O'Donovan's -- 2100 West Irving Park Road;
[O2016-1422]

O'Shaughnessy's Public House -- 4557 North Ravenswood Avenue;
[O2016-1444]

The Perfect Cup, Inc. -- 4700 North Damen Avenue;
[O2016-1448]

The Piggery -- 1625 West Irving Park Road;
[O2016-1452]

The Pony Inn -- 1638 West Belmont Avenue;
[O2016-1337]

Potbelly Sandwich Works Number 114 -- 4709 North Lincoln Avenue;
[O2016-1340]

The Rail Bar & Grill -- 4709 North Damen Avenue;
[O2016-1455]

Rocks Northcenter -- 4138 -- 4142 North Lincoln Avenue;
[O2016-1356]

Rockwell's Neighborhood Grill -- 4632 North Rockwell Street;
[O2016-1462]

Slim's -- 2020 West Montrose Avenue;
[O2016-1370]

Southport and Irving -- 4000 -- 4006 North Southport Avenue;
[O2016-1466]

Spaccanapoli -- 1769 West Sunnyside Avenue;
[O2016-1470]

Starbucks Coffee Number 2223 -- 3350 North Lincoln Avenue;
[O2016-1474]

Starbucks Coffee Number 2378 -- 4553 -- 4557 North Lincoln Avenue;
[O2016-1477]

Starbucks Coffee Number 2449 -- 4015 North Lincoln Avenue;
[O2016-1479]

Starbucks Coffee Number 2491 -- 1900 West Montrose Avenue;

[O2016-1481]

Subway -- 4771 North Lincoln Avenue;

[O2016-1484]

Tavern on Littlefort -- 4128 North Lincoln Avenue;

[O2016-1487]

Tiny -- 4352 North Leavitt Street;

[O2016-1493]

Via Lima Restaurant -- 4024 North Lincoln Avenue;

[O2016-1460]

Waterhouse Tavern and Grill -- 3407 North Paulina Street;

[O2016-1494]

Woodie's Flat -- 1535 North Wells Street; and

[O2016-1526]

Yogurt Square -- 4701 North Lincoln Avenue.

[O2016-1495]

Referred -- EXEMPTION OF CP AC WEST LIMITED PARTNERSHIP FROM PHYSICAL BARRIER REQUIREMENT PERTAINING TO ALLEY ACCESSIBILITY FOR PARKING FACILITIES.

Also, five proposed ordinances to exempt CP AC West Limited Partnerships from the physical barrier requirement pertaining to alley accessibility for the parking facilities adjacent to the locations specified, pursuant to the provisions of Title 10, Chapter 20, Section 430 of the Municipal Code of Chicago, which were *Referred to the Committee on Transportation and Public Way,* as follows:

2518 West Addison Street;

[O2016-725]

2522 West Addison Street;

[O2016-727]

2528 West Addison Street;

[O2016-726]

2532 West Addison Street; and

[O2016-724]

2538 West Addison Street.

[O2016-722]

Presented By

ALDERMAN PAWAR (47th Ward),
ALDERMAN RAMIREZ-ROSA (35th Ward),
ALDERMAN O'CONNOR (40th Ward),
ALDERMAN MORENO (1st Ward),
ALDERMAN DOWELL (3rd Ward),
ALDERMAN ARENA (45th Ward)
And OTHERS:

Referred -- COUNCIL OFFICE OF FINANCIAL ANALYSIS OVERSIGHT COMMITTEE DIRECTED TO IDENTIFY POTENTIAL REVENUE SOURCES FOR PROVIDING FINANCIAL AID TO SCHOOLS, PARKS, LIBRARIES AND INFRASTRUCTURE.

[R2016-93]

A proposed resolution, presented by Aldermen Pawar, Ramirez-Rosa, O'Connor, Moreno, Dowell, Arena, Burns, Hairston, Sawyer, Sadlowski Garza, Quinn, Foulkes, D. Moore, O'Shea, Brookins, Muñoz, Zalewski, Scott, Solis, Burnett, Ervin, Taliaferro, Reboyras, Santiago, Waguespack, Mell, Villegas, Laurino, Napolitano, Reilly, Smith, Tunney, Osterman and J. Moore, directing the Council Office of Financial Analysis Oversight Committee to work cooperatively with the Office of Budget and Management in order to identify potential revenue sources and options including the use of surplus TIF funds and provide an analysis of City Council actions that could assist in helping fund the Chicago Public Schools, public infrastructure, recreational facilities and other projects and deliver its report to the City Council within 30 days of the adoption of this resolution, which was *Referred to the Council Office of Financial Analysis Oversight Committee.*

Presented By

ALDERMAN PAWAR (47th Ward) And
ALDERMAN REBOYRAS (30th Ward):

Referred -- ILLINOIS COMMERCE COMMISSION, CHICAGO POLICE DEPARTMENT, DEPARTMENT OF BUSINESS AFFAIRS AND CONSUMER PROTECTION AND TOWING OPERATORS REQUESTED TO TESTIFY BEFORE JOINT COMMITTEE OF COMMITTEE ON PUBLIC SAFETY AND COMMITTEE ON LICENSE AND CONSUMER PROTECTION REGARDING REGULATION GOVERNING TOWING COMPANIES AND PREVENTION OF ILLEGAL TOWS AND UNSAVORY BEHAVIOR BY OPERATORS.

[R2016-90]

A proposed resolution to conduct a hearing and invite representatives of the Illinois Commerce Commission, the Chicago Police Department, the Department of Business Affairs and Consumer Protection as well as towing operators, including Lincoln Towing and Cook County Towing, to assess the regulation of towing companies in an effort to prevent illegal towing and other unsavory practices by towing operators, which was *Referred to a Joint Committee comprised of the members of the Committee on Public Safety and the members of the Committee on License and Consumer Protection.*

Presented By

ALDERMAN OSTERMAN (48th Ward):

Referred -- GRANTS OF PRIVILEGE IN PUBLIC WAY.

Five proposed ordinances to grant permission and authority to the applicants listed for the purposes specified, which were *Referred to the Committee on Transportation and Public Way,* as follows:

Atmosphere -- to maintain and use one awning at 5355 North Clark Street;

[O2016-979]

Chicago Health Medical Group -- to maintain and use one sign at 6201 North Broadway;

[O2016-1116]

The Edge Theater -- to construct, install, maintain and use one canopy at 5451 North Broadway;

[O2016-1007]

Francesca's Bryn Mawr -- to maintain and use one sign at 1039 West Bryn Mawr Avenue; and

[O2016-1119]

Truenorth -- to maintain and use one sign at 5507 North Clark Street.

[O2016-1121]

Referred -- GRANTS OF PRIVILEGE FOR SIDEWALK CAFES.

Also, 16 proposed ordinances to grant permission and authority to the applicants listed to maintain and use those portions of the public way adjacent to the locations noted for the operation of sidewalk cafes, which were *Referred to the Committee on Transportation and Public Way,* as follows:

Ann Sather Restauant Granville -- 1145 -- 1147 West Granville Avenue;

[O2016-1217]

Big Chicks, Inc. -- 5024 North Sheridan Road;

[O2016-1224]

Burke's Public House -- 5401 -- 5403 North Broadway;

[O2016-1226]

Cookies and Carnitas -- 5757 -- 5759 North Broadway;

[O2016-1229]

Ellipsis Coffeehouse LLC -- 1259 West Devon Avenue;

[O2016-1233]

Kopi, A Traveler's Cafe -- 5317 North Clark Street;

[O2016-1235]

The Little Corner Snack Shop -- 5937 North Broadway;

[O2016-1241]

Mas Alla Del Sol -- 5848 North Broadway;

[O2016-1244]

Metropolis Coffee Company -- 1039 -- 1041 West Granville Avenue;

[O2016-1247]

Nookies Cafe & Restaurant -- 1100 West Bryn Mawr Avenue;

[O2016-1249]

Patio Beef, Inc. -- 6022 North Broadway;

[O2016-1252]

Ras Dashen Ethiopian Restaurant, Inc. -- 5844 -- 5846 North Broadway;

[O2016-1257]

Starbucks Coffee Number 2445 -- 1052 -- 1070 West Bryn Mawr Avenue;

[O2016-1260]

Subway -- 1101 West Bryn Mawr Avenue;

[O2016-1264]

Tedino's -- 5335 North Sheridan Road; and

[O2016-1269]

Tweet -- 5020 North Sheridan Road.

[O2016-1275]

Referred -- CONSIDERATION FOR HONORARY DESIGNATION OF 5700 BLOCK OF N. RIDGE AVE. AS "BETTY & LEROY STEINKE WAY".

[Or2016-102]

Also, a proposed order directing the Commissioner of Transportation to give consideration to honorarily designate the 5700 block of North Ridge Avenue, from West Victoria Avenue to North Glenwood Avenue, as "Betty & Leroy Steinke Way", which was *Referred to the Committee on Transportation and Public Way.*

Presented By

ALDERMAN J. MOORE (49th Ward):

Referred -- GRANTS OF PRIVILEGE FOR SIDEWALK CAFES.

Four proposed ordinances to grant permission and authority to the applicants listed to maintain and use those portions of the public way adjacent to the locations noted for the

operation of sidewalk cafes, which were *Referred to the Committee on Transportation and Public Way,* as follows:

The Common Cup -- 1501 -- 1503 West Morse Avenue;

[O2016-1282]

Mayne Stage/Act One Pub -- 1328 -- 1330 West Morse Avenue;

[O2016-1288]

R Public House -- 1508 West Jarvis Avenue; and

[O2016-1296]

Starbucks Coffee Number 11751 -- 2357 West Howard Street.

[O2016-1301]

Presented By

ALDERMAN SILVERSTEIN (50th Ward):

Referred -- AMENDMENT OF CHAPTER 4-384 OF MUNICIPAL CODE BY ADDING NEW SECTION 4-384-170 TO ESTABLISH ANIMAL SHELTER CAFE PERMIT.

[O2016-697]

A proposed ordinance to amend Title 4, Chapter 384 of the Municipal Code of Chicago by adding new Section 4-384-170 to establish an animal shelter cafe permit for the sale of non-alcoholic beverages on portion of a humane society premises, with allocation of no more than 20 percent of the total floor area, or floor area permitted in the applicable zoning district, whichever is less, for a two-year term and a $250 fee, and further, by establishing a fine of not less than $200 nor more than $1,000 for violations of the provisions thereof, which was *Referred to the Committee on License and Consumer Protection.*

Referred -- GRANTS OF PRIVILEGE IN PUBLIC WAY.

Also, four proposed ordinances to grant permission and authority to the applicants listed for the purposes specified, which were *Referred to the Committee on Transportation and Public Way,* as follows:

Georgian Bakery -- to maintain and use one awning at 2812 West Devon Avenue;
[O2016-980]

Salma Fabric & Fashion -- to maintain and use one awning at 2316 West Devon Avenue;
[O2016-982]

Shifa Cardiology Consultants -- to maintain and use one sign at 6300 North Lincoln Avenue; and
[O2016-1127]

VIP Liquors & Deli -- to maintain and use one sign at 6963 North Western Avenue.
[O2016-1135]

Referred -- GRANT OF PRIVILEGE TO RUB'S BACKCOUNTRY SMOKEHOUSE FOR SIDEWALK CAFE.

[O2016-1519]

Also, a proposed ordinance to grant permission and authority to Rub's Backcountry Smokehouse to maintain and use a portion of the public way adjacent to 6954 North Western Avenue for the operation of a sidewalk cafe, which was *Referred to the Committee on Transportation and Public Way.*

Referred -- EXEMPTION OF APPLICANTS FROM PHYSICAL BARRIER REQUIREMENT PERTAINING TO ALLEY ACCESSIBILITY FOR PARKING FACILITIES.

Also, two proposed ordinances to exempt the applicants listed from the physical barrier requirement pertaining to alley accessibility for the parking facilities adjacent to the locations specified, pursuant to the provisions of Title 10, Chapter 20, Section 430 of the Municipal Code of Chicago, which were *Referred to the Committee on Transportation and Public Way,* as follows:

Horizon Learning Center -- 2910 West Peterson Avenue (1st Floor); and
[O2016-684]

Maqbool Khan, Rosemont/California LLC -- 2807 -- 2809 West Rosemont Avenue.
[O2016-674]

5. FREE PERMITS, LICENSE FEE EXEMPTIONS, CANCELLATION OF WARRANTS FOR COLLECTION AND WATER RATE EXEMPTIONS, ET CETERA.

Proposed ordinances, orders, et cetera, described below, were presented by the aldermen named and were *Referred to the Committee on Finance*, as follows:

SENIOR CITIZENS SEWER REFUNDS:
($50.00)

BY ALDERMAN HOPKINS (2nd Ward):

[O2016-1531]

Abrahams, Cyril

Aizenstein, Shirley

Alexander, Judith A.

Allen, Carolyn L.

Allocccco, Blanca L.

Almquist, Nancy E.

Alspach, Richard A.

Anixter, Janet

Anixter, Muriel B.

Armstrong, Claire

Ash, Rolla

Bacalzo, Beatrice

Baer, Joan

Balog, James T.

Baltus, Nancy C.

Barbaro, Catherine A.

Bartelt, Joanne I.

Baughman, James P.

Becker, Michael A.

Beckman, Gary P.

Beechen, Morris

Beiser, Elizabeth R.

Benditzson, David J.

Berchem, John

Berchem, Nancy L.

Berger M.D., Mark D.

Berger, Joan I.

Berman, Nancy

Beskin, Syril S.

Birndorf, Cecile L.

Blume, John F.

Blumenthal, Frima H.

Bozich, Lenore A.

Breslow, Julian W.

Brooks, Charles

Brown, Richard H.

Brownstein, Carol

Buchbinder, Henry M.

Buckland, William C.

Bulanda, Mary Ann

Burke, Mary Ellen

Burnham, Gail W.

Buske, Carol

Byrd, John F.

Camino, James H.

Cappaert, Robert

Carey, Joan T.

Carington, Marguerite

Carlson, Richard J.

Carpenter, Fairbank

Cechner, Robert A.

Cernok, Lillian M.

Champion, Barbara

Chirban, Steve

Clay, Leo R., Jr.

Clinton, Edward X.

Coen, Robert M.

Cohen, Iris

Coleman, Jean

Collins, Claudette M.

Conner, Berry

Conti, Richard N.

Cook, Judith L.

Corbisiero, Carmine

Cowen, Sandra E.

Culotta, Gloria

Curlette, Anna

Dando, Donald

Daskal, Robert H.

Daugherty, Robert A.

De La Pena, Rita A.

Deegan, Aileen R.

Demar, Edith F.

Dilorenzo, Gloria

Distefano, Ellen

Dixon, Polly V.

Dow, Barbara J.

Downey, Robert E.

Drell, Charlotte

Dumbleton, Susanne M.

Dunne, Sylvia D.

Duplesys, Veno

Dvorkina, Raisa

Eagle, Warren E.

Eaton, Donna M.

Edlis, Stefan T.

Edwards, Leslie

Ehrlich, Allen

Eisenberg, Karl S.

Elmes, James P.

Esbitt, Milton

Esko, Irwin W.

Fantl, Robert M.

Fedoronko, Constance M.

Fehlman, Elizabeth

Feitler, Joan

Feldman, Judith A.

Ferris, Mary C.

Fischbach, Charles P.

Flodin, William L.

Flory, Greta

Fogarty, Joan

Foley, Brian B.

Forney, Carol A.

Fosco, Paul

Frank, Arthur L.

Frank, Cynthia

French, Terry

Fulmer, Frederic E.

Gallo, Michael

Garvey, Ann M.

Geocaris, Olga

Gerrans, Marion E.

Gethner, Sonia G.

Gilman, Sheldon D.

Glass, Barbara

Glick, Marvin H.

Glickman, Diane

Glickman, Paul B.

Godden, Jacki J.

Gold, Gail

Gold, Linda

Goldberg, Mimi L.

Goldish, Marc D.

Gordon, Harold N.

Gordon, Madeline B.

Gorka, Patricia

Gould, Audrey

Graunke, Patricia

Greabe, Raymond R.

Greco, Kathleen

Green, Edward G.

Green, Paul

Grinker, Roy

Grube, Garry

Grunberg, Bernarth

Gulis, Harriet

Hagemann, Janet L.

Hakman, Jack P.

Halper, Ira S.

Hambrick, Ernestine

Hammer, Barbara A.

Hammond, Richard L.

Hampton, Joan B.

Haney, Carol J.

Hannema, Philip

Harders, Marianne

Harris, Joan W.

Haussner, Eva H.

Heil, Regina

Heim, James S.

Heiman, Robert S.

Heller, Josephine S.

Henderson, Ralph E.

Henry, William J.

Herhold, Carole

Herman, Robert D.

Hermann, Donald

Hibben, Robert D.

Hollander, Judith

Holley, Steele H.

Hollowick, Ellen

Howard, William J.

Huck, David

Hueser, Claudia C.

Hunt, Jane C.

Hyman, William R.

Ibers, Joyce A.

Irgang, Marilynne B.

Jacobs, Joan H.

Jacobson, Judith

Jaffe, Phyllis B.

Jahns, Jeffrey

Jeffries, John A.

Johnson, Edward F.

Jones, Robert W.

Justin, Judy M.

Kadlubiak, Joan

Kaminsky, Loretta

Kane, Barbara A.

Kaplan, Wayne S.

Kardovich, Matthew M.

Karen, Nancy

Kaufman, Joel S.

Kaufman, Tyrus L.

Keig, Susan J.

Keinigsberg, Delphine E.

Kernaham, Elizabeth M.

Kirchheimer, John E.

Kirschner, Susan B.

Kleinschmidt, Robert D.

Knoch, Dimitra

Koehler, Harriet B.

Kulczycki, John

Laliberty, Mary B.

Lamb, Rosemary M.

Land, Loretta J.

Landa, Al

Laner, Gloria A.

Langendorff, Judith S.

Larsen, Kenneth A.

Lavin, Marshall R.

Lawrenz, David A.

Leduc, Joseph and Rita

Lee, Pamela

Lee, Tong H.

Lessman, Ida O.

Levine, Jerrold L.

Lewis, Diane H.

Liang, Barbara

Linton, Cynthia C.

Lipscomb, Thomas

Locke, William and Judith

Loeb, John W.

London, Alfred L.

Lopardo, Eleanor H.

Lyng, Sheila M.

Macie, Evelyn

MacLenna, James D.

Magdalin, Chris and Esther

Maki, Glenna M.

Mancuso, Anthony R.

Manning, Barbara

March, Walter

Marks, Marilyn

Marley, Maureen

Martin, Arthur M.

Martin, Douglas D.

Mateles, Richard I.

Matusoff, Donald

Matz, Gregory J.

Mazur, Edward H.

McCallister, Martha G.

McCarthy, Lenore

McCurry, Margaret M.

McDermott, Robert B.

McDonnell, Sheila M.

McEwen, Katherine R.

McGowan, Patricia R.

McHugh, William F.

McLaughlin, John

McNamara, Joseph J.

Mendelsohn, Howard

Mentus, Sandra

Meyers, Rosalie

Migdal, Ruth A.

Mikell, David D.

Miller, Nancy N.

Millichap, Joseph G.

Minieka, Edward

Mitzen, Michael A.

Montalto, Conrad R.

Morley, James H.

Muller, Linda B.

Murphy, Elizabeth A.

Murray, James P.

Mussman, Fredric P.

Narrod, Gloria

Neiman, William J.

Nelson, Mae

Newman, Shirley

Noah, Doris Kirch

Noland, John O.

Noonan, Barbara

Noonan, Patricia

Nutter, Donald O.

Oberto, Marguerite D.

O'Connor, Geraldine M.

O'Donnell, Margaret M.

O'Donnell, Nancy A.

Oik, Gay B.

Olin, Larry G.

Oliver, Roseann

Oman, Thomas L.

Orschel, Lynn

Paas, Walter

Pacella, Madelaine

Pado, Alice Adam

Palumbo, Jack

Pang, Songya

Panko, Jessie

Pappas, Mary C.

Patacsil, Rosalinda M.

Payne, Melanie

Pearse, Claire

Peck, Donald V.

Peterson, Ernest V.

Pinsler, Reuven

Piper, Peter A.

Pluckebaum, John F.

Posner, Elizabeth H.

Poulos, Nick

Prachand, Pushpa

Prendergast, Mary M.

Price, George

Ragins, Adele

Randin, Francisco J.

Reens, Denise J.

Rehling, Louise E.

Reifler, Richard

Rhodes, Charles K.

Rickhoff, Willilam and Romayne L.

Ries, Timothy W.

Rietveld, Donna C.

Roberts, Dan

Roberts, Patricia A.

Robertson, Lisa H.

Robinson, Joan C.

Rodkin, Margaret D.

Rosenthal, Jerold I.

Rosenthal, Rhoda R.

Roseth, Karen

Ross, David A.

Rubin, Vera G.

Ruderman, Dorothy

Ryan, Rosemary J.

Samstag, Jay

San Martin, Mary Ann

Sandy, John D.

Sax, Renee

Scala, Patricia A.

Scheckel, Janet G.

Scherer, Karla

Schiller, Stephen

Schoen, Lee J.

Schultz, Karl

Schwartz, Edward H.

Sears, Barry A.

Segal, Donald

Semel, Arlene

Shade, Suzanne E.

Shapiro, Richard

Sharon, Arie

Sheil, Kathryn L.

Shiner, Allen H.

Shurpit, Joann J.

Shwartz, Leslie L.

Siegel, Florence

Small, Gilda B.
Smith, Dale M.
Smith, Earl C.
Sodini, Carol A.
Somers, Nancy J.

Spurling, Darwin
Stacey, James
Stein, Edward B.
Stender, Walter W.
Stenhouse, Wallace

Stone, Jerome
Stopeck, Eugene
Strauss, Aimee D.
Streeter, Sally B.
Subkowsky, Elizabeth
Sugarman, Bernice

Sullivan, Virginia C.
Swenson, Marie
Taft, Mary A.
Takayama, Chisako
Tanns, Gail
Tausche, Charles A.

Taylor, Jane U.
Timmerman, Carole E.
Tocus, Nora J.
Toland, Wendall F.
Towne, Leatrice C.

Trafman, Myrna
Traxler, Beverly M.
Treiber, Walter G.
Trulis, Rose
Tuite, Margo H.

Turner, Ned R.
Turoff, Michael R.
Ueda, Fuji
Uskup, Ergin
Valle, Rafael F.
Vocino, Giovanna

Wahnon, Charles
Walny, Elanie T.
Wasoff, Ann
Weber, Hanno
Weiner, Jack
Wells, Dorothy

Westby, Barbara S.

Wettstein, Joan S.

Wexler, Carole (2)

Wheeler, Mary Beth

Whitfield, Allan

Whitman, Charles M.

Wick, Sherrill A.

Wilhelm, Susan

Williams, Eric C.

Williams, Gloria Varona

Winograd, Henry

Witkin, Gertrude

Wong, Juanita C.

Zachari, Gloria O.

Zitnik, Ethel

Zysman, Mildred J.

BY ALDERMAN DOWELL (3rd Ward):

[O2016-1532]

Bynum, Marsha

Constantino, Norma

Finesilver, Jeffrey A.

Graf, Mary Jo

Kych, Kim

Kroin, Jeffrey

Javaid, Javaid

Leonard, Eva

Pritchard, Vivian

Raspberry, Berthola

Tweedle, Dianne

BY ALDERMAN BURNS (4th Ward):

[O2016-1533]

Ajayi, Zack O.

Akin, Lydia W.

Alexander, Constance

Armstrong, Gene O.

Atkins, Joy S.

Azarcon, Elvira Fe G.

Bacon, Lousic M.

Banks, Barbara

Barger, Patricia H.

Batte, Ruby L.

Benson, Marjorie

Bins, Gloria A.

Black, Barbara A.

Blocker, Carol M.

Brashers, Mary

Brazil, Robert

Brent, Beverly A.

Broms, Anita M.

Brooks, Beulah R.

Brown, Loretta F.

Bullock, Bertha M.

Campbell, Victoria B.

Carroll, Gloria

Carter, Barbara A.

Ceccotti, Carlo

Chaney, Ethelwyn S.

Coan, Richard M.

Correa Da Silva, Gabriele B.

Cox-Brownin, Theonita

Crayton, Evelyn I.

Crockett, Evelyn

Cunningham, Almyrtle T.

Curry, Julia

Curry, Sarah L.

Curtis, Mattie

Denton, Howard L.

Dortch, Sammie

Dowd, Mary K.

Dreiske, John

Dungy, Leola S.

Dunigan, Malinda

Dunlop, Ernia J.

Dunne, Michael S.

Duplain, Mary

Ellis, Joan E.

Ellis, Julia A.

Ervin, Mel

Farswang, Lalita

Findley, Barbara J.

Finley, Louise V.

Frank, Nancy C.

Fuhrman, Jean F.

Gabelnick, Helen S.

Gant, Ozella J.

Garmony, Katherine

Garth, Frieda

Geeter, Olivia

Gin, Jayne

Givens, Vernice and Camilie

Goldman, Edith P.

Gray, Lyndia

Grinbarg, Thelma

Grindle, Gloria

Halliwell, Margaret

Han-ell, Beatrice

Harden, Marlene A.

Harris Millicent C.

Harris, Genell

Harris, Kathleen M.

Harris, Margie O.

Harris, Shirley M.

Hartigan, Lawrence J. (2)

Heifetz, Janet

Hekmatpanah, Javad

Hicks, Earl

Hirschberg, Sonya

Hodges, Tommie L.

Holifield, Mildred

Hopkins, Johnnie

Hubbard, David

Hurey, Ivan

Hurtig, Elizabeth J.

Ivory, Augusta

James, Clarence C.

James, Phyllis A.

James, Shirley H.

Jenkins, Marguerite

Johnson, Catherine

Johnson, Leota

Johnson, Mary E.

Johnson, Naomi C.

Johnson, Nelleda

Jones Sandra D.

Jones, Iris R.

Kacha, Karshandas N.

Kelly, Ollie

Kemp, Claudia I.

Kenward, Eleanor F.

Kim, Seung K.

King, Gwendolyn

Koroma, Mahalia M.

Kozul, Janet A.

Lampkins, Judith A.

Lee, Jennie

Lofton, Carole L.

Luhmann, Phillip R.

Magett, Francine

Maggio, Anita M.

Malone, Beverly E.

Mannie, Jessie A.

McCathy, Joan

McClellan, Mary

McCoy, Mary L.

McDaniel, Charles-Gene

Metzger, Karen E.

Miles, Anna J.

Millet, Joseph A. (2)

Mitchell, Rita L.

Montgomery, Rose

Morrow, Sandra L.

Mullen, Mildred

Nalbandian, Mary

Newton, Arnita

Norwood, Helen

Oates, Joyce L.

O'Connor, Paul E.

O'Connor, Rita

Panick, Sharon N.

Paris, Sandra V.

Patton, Francine D.

Perelmuter, Nancy G.

Perry, Renee E.

Petrie, Robert

Phillips, Bertrand

Piccirilli, Hariet D.

Pitts, Evelyn

Plummer, Dianne A.

Poindexter, Julie F.

Pritchett, Beverly D.

Reed, Geraldine

Remkus, Connie

Riles, Cecilie T.

Robins, Sandra R.

Rosman, Billie I.

Russell, Alma V.

Sanchez, Dolores J.

Saunders, Sandra K.

Scott, Lois J.

Scott, Martha S.

Scott, Miriam B.

Scott, Phyllis

Smith, Charlene K.

Smith, Freddye L.

Smith, Lillian

Smith, Thelma

Smith, Thomasina

Spencer, Jean F.

Stein, Howard

Stern, Betty B.

Stinnette, Cynthia Z.

Stinson, Inna J.

Stinson, Phyllis L.

Swire, David P.

Swistowicz, James R.

Szalata, Roman

Taylor, Barbara W.

Thomas, Verlena

Tolliver, Delores

Tompkins, Carol N.

Trent, Walter E.

Vaguer, Allan B.

Volkmar, Betty L.

Waters, Lois H.

Weiler, Marvin M.

Weintraub, Joseph B.

Whaley, Yvonne S.

Wilcher, Ogden M.

Wilcox, Barbara L.

Wilcox, Harvey L.

Williams, Acie

Williams, Laura F.

Williams, Pearl E.

Wilson, Bentley C.

Wong, Arthur and Elaine

Wright, Cassandra A.

Wright, Chester A.

BY ALDERMAN HAIRSTON (5th Ward):

[O2016-1534]

Alexander, Adrian Z.
Altamero, Tomas L.
Amarose, Anthony P.
Anderson, Joan A.
Appel, David

Bailey, Sheila
Ball, Carrie L.
Balthazar, Don J.
Barker, Lula, M.
Bashir, Elena L.

Bethel, Geraldine F.
Boo, Maureen
Brendel, Bonnie A.
Brown Childs, Josie
Bugg, Albert

Burks, Mary P.
Cherchi, Judy
Cohn, Carl M.
Collins, Joseph T., Jr.
Cook, Mercer

Dickson, Betty
Dukes, Arnita
Dunne, Michael S.
Durante, Diane
Floyd, Doris F.

Freeman, Dorothy R.
Freeman, Susan T.
Fuller, Gladys O.
Fuller, Astrid M.
Gittler, Marvin

Gold, Evelyn B.
Gould Hayes, Kathleen J.
Grant, Jean M.
Green, Rosa L.
Gugliotta, Gloria G.

Hall, Barbara J.
Hartley, Carol
Iwagami, Myra
Jackson, Verneice L.
Johnson, Robert

Jones, Evelyn

Kahana, Emanuel

Keen, Loretta

Krell, Eugene E.

Levy, Bernard S.

Mann, Sylvia

Manning, Mary L.

Marshall, Beverly R.

Mayers, Barbara W.

McClendon, Mabel B.

Miller, Ruthie M.

Monaghan, Patricia

Neil, Gerdes W.

Nelson, Kay H.

Novotny, Catherine A.

Ogasawara, Fumiko

Orton, Bonnie F.

Patterson, Ruth

Paul, Marian T.

Perkins, Barbara A.

Pinkston, Isabella

Pugh, Willard J.

Qiti, Guo

Rosenfield, Robert L.

Roy, David T.

Sanders, Jacquelyn

Seligman, Joan

Sere, Charlotte E.

Snyder, Dolores J.

Sorensen, Leif

Soshnik, Maxine D.

Spragle, Magdalene A.

Stetkevych, Concepcion

Strauss, Carol D.

Sugeno, Henry

Taylor, Barbara J.

Thelma, Preston J.

Thompson, William A.

Tift, Violet E.

Torczynski, Elise

Van Der Meulen, Norma W.

Wagner, Barbara

Waltz, Elizabeth R.

Weathers, Leonard B.

Webb, Mazola M.

Weinberg, Solon J.

Weinstraub, Kathryn D.

Williams, Martha Tena

Williams, Johnnita D.

Wilson, Altafern

Young, Erma

BY ALDERMAN SAWYER (6th Ward):

[O2016-1535]

Addams, Claire

Ballentine, Releatha

Bowers, Raymond E.

Brantley, Verna L.

Bryant, Robert

Buckingham, Annie L.

Butler, Laverne

Calhoun, Lynda L.

Canady, Lewis P.

Chester, Dorothy A.

Chism, Pearlie M.

Clark, Sara L.

Collins, Louise M.

Davis, Elois

Day, Dorothy M.

Dent, Eddye L.

Douglas, Jean M.

Douglas, Juanita

Dunn, Doris Jean

Edington, Edith B.

Evans, Janie

Frazier, Eddie

Garner, June E.

Gaston, Manuel

Gill, Margaret L.

Goosby, Patricia O.

Gordon, Clarence

Green, L.M.

Hamilton, Katherine

Hatchett, Sydell

Hicks, Maxine

Holloman, Jessie A.

Hunter, Fannie M.

Hunter, Glenda M.

Jackson, Deloris

Jackson, Rufus

Jackson, Velma

Jackson, Willabelle F.

Jamesgreaves, Vivian

Johnson, Alma

Johnson, Ralph W.

Jones, Carrie L.

Keelen, Loretta

Kelly, Pete

LeBlanc, Wanda M.

Lemons, Marie A.

Maclin, Anna M.

Marshall, Ruth L.

McCoy, Anna P.

McCullar, Jacqueline

Merriweather, Florence

Montgomery, Pearl

Patterson, Samuel L.

Pierce, Stanley L.

Pierson, Roy L.

Powell, Pinkie C.

Ratley, Joseph

Richard, Louise M.

Ringo, Bonnie

Roberson, Arlene

Robinson, Shirley

Sewell, Margaret C.

Shelton, Katherine J.

Stevens, Patrieia

Storey, Ervin

Stricklin, Doris A.

Taylor, Johnnie

Taylor, Mary

Thompson, Lawrence J.

Thompson, Rosa

Todd, Donald V.

Triplett, Christine

Walker, Marie

Washington, Gwendolyn

Williams, Barbara A.

Williams, Ideaulia

Williams, Jessie

Williams, Tonniestin

Williams, Walter L.

Wilson, Mattie H.

BY ALDERMAN HARRIS (8th Ward):

[O2016-1536]

Agnew, Ollie D.

Allen, Elsie B.

Austin, Caroline

Austin, Juanita

Battle, Alma L.

Berry, Eugenia E.

Bowie, Cynthia

Bradford, Jean L.

Brown, Nathaniel F.

Buick, Carrie

Carpenter, Robert

Coggs, Roberta

Colford, Dolores C.

Collins, Margo W.

Curry, Vinson K.

Dowdy, Coressa

Gilbert, Lillie

Hartfield, Laverta

Haywood, Mary E. (2)

Henderson, Annie L.

Herbert, Jennie V.

Holcomb, Ora B.

House, Jane E.

Kenner, Jo Ann

Lorthridge, Mary H.

Maxwell, Toby V.

McCall, Vivian L.

McDonald, Justine

McGee, Thomas H.

Meeks, Myrtle

Merrill, Gloria

Morgan Jones, Thelma E.

Oyeneyin, Rosetta
Pollard, Drucilla
Porter, Gracie C.
Porter, Lovelle
Proctor, Lewis J.
Sandlin, Althea
Varner, Catherine
Walker, Frankie S. (2)
Waters, Frank L.
Watkins, Phyllis I.F.
Whitfield, Marie J.
Williams, Virginia D.

BY ALDERMAN THOMPSON (11th Ward):

[O2016-1537]

Mui, Jung J.

BY ALDERMAN QUINN (13th Ward):

[O2016-1538]

Gornik, Irene
Grygorcewicz, Michael

BY ALDERMAN ZALEWSKI (23rd Ward):

[O2016-1539]

Adam, Stephanie
Adkins, Mary
Bergeron, Jean C.
Brewwer, Patricia
Buczko, Philomena
Contereras, Ben
Dolan, Emily
Driscoll, Mary C.
Galey, Dolores
Halerz, Mary Lou
Kaniuk, William
Kozlowski, Joseph M.
Ruscko, Irene H.
Seyller, John J.
Wideikis, Elenore
Wilk, Irene
Wilk, Karolina

BY ALDERMAN BURNETT (27th Ward):

[O2016-1540]

Hale, Willie

Johnson, Evelina

Leonard, Dorothy

BY ALDERMAN TALIAFERRO (29th Ward):

[O2016-1541]

Brown, Eddie L.

Brown, Ernestine

Godbold, Clement

Malinski, John

McGee Chesser, Laura

Moore, Wilmer

O'Rourke, Alice M.

Shirley, Katharyne J.

Stevenson, Gail

Tarczynski, Michalne A.

BY ALDERMAN REBOYRAS (30th Ward):

[O2016-1559]

Doerr, Jolynn A.

Dolan, Maureen

Toczycki, Wladyslawa

BY ALDERMAN WAGUESPACK (32nd Ward):

[O2016-1542]

Beckman, Elizabeth J.

Berlow, Marc A.

Ceravolo, Anthony

Cissell, Robert M.

Coppola, Frank A.

Gardner, Nancy P.

Grist, Robert W.

Wociechowski, Steven D.

BY ALDERMAN MELL (33rd Ward):

[O2016-1543]

Frieri, Frank, Jr.

BY ALDERMAN AUSTIN (34th Ward):

[O2016-1544]

McCullough, Edna

BY ALDERMAN RAMIREZ-ROSA (35th Ward):

[O2016-1545]

Hunger, Hans

BY ALDERMAN VILLEGAS (36th Ward):

[O2016-1546]

Alarcon, Eberth G.

Arpaia, Rosemary

Barbieri, Mario

Bogusz, Jozef

Boratyn, Jan

Campbell, Patricia

Capobianco, Joseph

Cassano, Margaret

Chamota, Camille

Chan, Anita L.

Charnota, Maria

Conner, Judith A.

Depa, Zofia

Filmonczyk, Elwira

Gerner, Richard J.

Goggin, Virginia A.

Gonzales, Juana L.

Headtke, Jazqueline A.

Kendal, Raymond J.

Koziel, Chester

Kulfan, Antoni

Kuzynski, Anna

Lepley, Anthony A.

Lopresti, Marie A.

Luczyszyn, Helena

Neri, Raymond

Nowak, Celina

Perez, Francisco

Pross, Daniel J.
Pross, Florence
Roberts, Frances
Schnarr, Eugene D.
St. Marie, Daniel R.
Staffa, Jeanette M.
Stiltner, Ruth
Szostek, Malgorzata
Unger, Dennis
Vondruska, Theodora
Woytulevvicz, Czeslaw

BY ALDERMAN MITTS (37th Ward):

[O2016-1547]

Adams, Annie
Allen, Carolyn
Allen, Laura J.
Chandler, Mattie
Collins, Hattie
Glover, Sandra
King, Lillie
McCalister, Phyllis
McKinley, George
Tyler, Johnnie
Wilson, Martha
Wilson, Roberta

BY ALDERMAN SPOSATO (38th Ward):

[O2016-1548]

Anderson, Jennie and Virginia
Almeida, Aurora W.
Banis, Alice L.
Barlow, Juanita
Bargi, Mario
Bartakovics, Frank
Barton, Joseph M.
Basich, Esther
Beer, Jean L.
Biedron, Joann B.
Binkowski, Harry S.
Blaho, John
Blake, Marion
Block, Dennis B.

Brando, Stella

Brink, Holly

Buscarini, Genevieve F.

Carter, Cynthia A.

Christian, Joanne

Cipolla, Florence M.

Cipolla, Ronald A.

Clark, James R.

Clark, Lawrence

Coughlin, Dolores M.

Cruz, Catherine

Czech, Roselle A.

Doran, John

Dougan, Betty J.

Douglass, Evelyn E.

Eirick, Rosemary

Fabianski, Frank

Flores, Silvia M.

Florido, Jorge

Forliano, Lawrence

Galella, Betty R.

Gaskin, Julie

Giacone, Thelma J.

Glidden, Mary M.

Goodman, Benjamin Z.

Goschi, Lawrence F.

Grabkowski, Teresa

Greco, Dennis F.

Greco, Judy J.

Greinke, Anita R.

Grund, Louise R.

Gurda, Christine

Haag, David J.

Hannelore, Fries

Hedrick, Carol A.

Hickson, Gloria

Jankowski, Laverne

Janowski, Irena

Jarmuth, Anna M.

Jekielek, Corliss

Johnsen, Rena

Johnson, Joan M.

Johnson, Lynne A.

Johnson, Mary A.

Jurczenko, Tina

Kaliish, Shirley

Kaminski, Czeslaw

Karas, Maria

Kelley, Josephine M.

Kelly, Claire

Kim, Mary Clarice

Knudsen, Robert J.

Kolak, Mike

Kolodziei, Walter C.

Kondiles, Dimitra

Konopka, Maryarm

Konstantelos, George

Kozlowski, Florence

Krawczyk, Ann Marie

Kruger, Edward C.

Krupa, Ralph

Kurz, Harriet M.

Kwiatek, Gertrude M.

Lament, Edwina

Lavorata, Frances F.

Ledic, Julia

Lichifiiss, Elizabeth

Lopez, Maria T.

Lopresti, Vencent M.

Maher, John T.

Mamaril, Benigna D.

Mancusi, Ernest M.

Masella, Marian L.

Martin, John G.

Mcelderry, Marie L.

Mcgann, James G.

Mcneela, Patricia D.

Meierkort, Edwin J.

Meyers, Ross

Mickleborough, Michael B.

Miszkiewicz, Frank

Mocsan, Ilona

Morazoni, Viola M.

Moriarty, Letizia

Muench, Mary L.

Munn, Helen

Murkowski, Janet A.

Murkowski, Joyce A.

Murphy, Margo J.

Nagakura, Midori H.

Naughton, James E.

Nells, Marcelline J.

Nether, Gertraud

Niczyporuk, Irena

Nuccio, Girolamo

Olvera, Ofelia R.

O'Malley, Martin J.

Oria, Maxine G.

Pastorino, Marie A.

Phillis, Bertha S.

Pries, Winnie U.

Prindes, Mercy

Pure, Jeffrey H.

Ramos, Felix

Rebacz, Stanley J.

Rehor, Josef

Rhodes, Regina M.

Rochwick, Lila J.

Romza, Joanne C.

Sahagan, Nadine

Schubert, Connie M.

Sigalos, Elsie J.

Smietana, Robert A.

Smith, Pleas J.

Smith, Theresa M.

Soderlund, Camille B.

Soltys, Richard S.

Speros, Donald G.

Stasiv, Daniila

Suarez, Elizabeth

Suzuki, Ruth

Stankiewicz, Barbara

Stenzel, Cecelia L.

Tabert, Ronald T.

Thomas, Marilyn B.

Torri, Eddie L.

Treletskv, Bemadette

Tuzzio, Samuel S.

Uyeda, Gladys

Van Vlierbergen, Robert C.

Waterhouse, Lois L.

Weber, David E.

Weinand, Alice M.

Williams, Helena

Woiewocki, Leonard

Young, Blanch

Zaiakala, Loretta M.

Zaloga, Christine Marie

Zuba, Ted H.

BY ALDERMAN LAURINO (39th Ward):

[O2016-1549]

Abbatiello, Jennie

Ang, Pacita Y.

Angarola, Peter T.

Arrellano, Jesse

Barr, Elaine

Bergt, Audrey

Berndt, Barbara Ann

Boba, Barbara

Bocek, Edythe A.

Bookie, Lillian

Braun, Celia

Brennan, William

Bykowski, Rosalie

Carlson, Lois A.

Ciura, Victor

Conway, Carol

Collins, Margaret M.

Cooper, Cecil

Debusmann, Ralph W.

Dettert, Rosellyn

Dornseif, George

Dungan, Alice

Dwyer, Henry

Edward, Suzanne M.

Eng-Magan, Ingrid B.

Fish, Norma

Fitzgerald, Teresa

Fleszar, Yolanda

Gierke, Sandra J.

Goldberg, Anne

Gugliuzza, Phillip

Hanson, Reuben

Heller, Deenah

Hong, Suck Young

Hull, Roberta

Ippolito, Virginia

Irmen, Paul

Ito, Harriet S.

Johnson, Lillian

Kaim, Hans L.

Kamys, Doris A.

Keating, Judith L.

Kim, Bella

Kim, Jin H.

Kowalewicz, Regina

Kracker, John S.

Koenig, Margit

Lacy, Carol

Laftsidis, Helen

Lee, Choong Y.

Lehr, Rosemarie

Lindberg, John R.

Lindland, Diana

Marks, Robert

Markwell, Eileen

McCue, Margaret

Mella, Carolyn

Messina, Ida M.

Metallides, Mary

Michaletz, Roberta A.

Minette, Klass

Myrray, Thomas and France

Naughton, Barbara J.

Nangle, Matthew

Nydick, Rose B.

O'Cherony, Rosalyn K.

O'Connor, Mary F.

Philbin, Noreine D.

Pinter, Elizabeth A.

Pinto, Carmen

Piper, Ruth J.

Pitner, Zelma M.

Potthast, Christine

Proessner, Karl M.

Riordan, Diane T.

Roelle, Bonnie K.

Roman, Florence
Schaid, Elaine M.
Scheondorff, Arthur J.
Sears, Mary E.
Schar, Georgiana L.
Such, Wanda C.
Takami, Hisako
Tatone, Anita
Tompary, John G.
Trenn, Johann A.

Shamoun, Aida
Sheehan, Cathleen B.
Song, Jee H.
Spiropoulos, Michael
Stevens, Marilyn
Stillman, Stephen
Vigen, Kathryn L.
Voulgarakis, Pete
Wilnewic, Ilse J.
Witschonke, Dorothy E.
Yoshimura, Ryoko M.
Zepeda, Roberto

BY ALDERMAN O'CONNOR (40th Ward):

[O2016-1550]

Acheatel, Trudie
Antoniadis, Anthony
Arrelano, Gloria B.
Banta, Helen
Baron, Max
Chin, Cornelia
Chung, Hung Thu
Co, Grace
Conrad, Phillip W.
Dawson, Kathleen

Bavenderian, Vsken
Bradley, Elaine
Brownstein, William R.
Cam, Rebecca S.
Carlson, Herbert
Dillon, Eloise
Dungan, Therese
Feng, Tahsiune
Galan, Jean
Haralampopoulos, George

Hartzen, Sherry R.
Horoczi, Maria
Kardasz, Krystvna
Kaufman, Avrum M.
Lee, Arturo
Levy, Tamara
Mason, Mary
McGuire, Sheila
Moriaru, Elizabeth
Murphy, Onelia
Nakamoto, Nancy
Nguyen, Qui
Nguyen, Qui Ngoc
Perez, Celia K.
Pico-Thomas, Constance
Rodriguez, Luis
Russell, Sharon L.
Schwartz, Marshall
Shi, Mou Mei
Stepkin, Kay
Thanh, Van Tran (2)
Tobar, Juan M.
Truong, Mau H.
Truong, Mau Huu
Velez, Dina
Wingmak, Kam

BY ALDERMAN NAPOLITANO (41st Ward):

[O2016-1551]

Anast, George
Arita, Aida M.
Baird, Susan
Barabas, Frances
Bartuch, Lucille
Benedetto, Judith A.
Bieniek, Frank J.
Block, Maedean
Blocker, Marilyn A.
Brydacki, Rozalia
Cabaj, Michal
Caravello, Angela
Carlson, Roy A.
Carrera, Avis A.

Casals, Luis

Celia, Lois M.

Chaplin, Anne L.

Chin, Chee S.

Chlebicki, Nancy J.

Chmielowski, Irene

Criscione, Viola A.

Cummings, Mary

Cusack, William

Czerwinski, Bogdan

Czyzewski, Lillian M.

Dimaano, Diana

Doerner, Barbara

Dolas, Judith A.

Drew, Betty J.

Drzal, Maria

Dugan, Mary C.

Dunne, Kevin P.

Edwards, Audrey T.

Fabrizio, Geraldine

Frank, Antoinette V.

Gabor, Sharon R.

Godman, Fillat

Gorczynski, Jan F.

Halvey, Gerald M.

Hardt, Nancy

Herdzina, Dorothy

Hering, Earl

Heyka, Marta

Hokenson, Florence

Holodziuk, Henryka

Hubbell, Joseph G.

Hughes, Craig

Ives, Martin A.

Jagiello, Jeanette J.

Jarvis, John M.

Jedruszczak, Jadwiga

Johnston, Dorothy

Judzka, Christine

Jung, Kyung Sook

Kaczynski, Virginia

Kalchbrenner, Frank

Kaminski, Alvine F.

Kania, Bernadette

Keegan, James

Kelly, Amelia P.

Kendra, Helena

Kensek, Sylvia J.

Koehler, Auguste

Koehler, Nancy

Kolinski, Helen

Kujawa, Pauline S.

Liberman, Enid B.

Lyons, Carol A.

Martino, Carl N.

Matyaszek, Garnet M.

McDonald, Donna J.

McDonnell, John J.

McLaughlin, Patricia

Metallo, Robert

Micucci, Patricia

Misic, Steve

Moore, Dolores A.

Moorehouse, Nancy E.

Mui, Wai K.

Onofrio, Rosina

O'Shea, Irene P.

O'Toole, Mary B.

Panczko, Julianna

Parrillo, William

Pasek, Wanda

Pawlowski, Diane

Pawlowski, Lucian

Piekut, Janusz A.

Pociask, Helen

Power, Thomas J.

Raven, Peggy

Regan, Thomas C.

Reulein, Inga

Reyes, Clarito

Rice, Maria U.

Riley, Donna M.

Ringa, Geraldine

Romito, Luisa

Rotter, Alice E.

Sagan, Ann

Sargent, Carol

Schifo, Charlotte

Schulte, Ralph J.
Sciacca, Florence
Siarkiewicz, Kathleen
Sichau, Martha
Siddiqi, Sajida F.
Sikorsky, Doris J.
Stack, Margaret L.
Suenkens, Elizabeth
Swanson, Norman J.
Swierczynski, Virginia M.
Szczepanik, Dorothy I.
Tarenski, Eva
Therriault, Margaret
Timm, Margaret T.
Tuazon, Ruperta L.
Wilkans, Mary
Wisnicki, Joseph
Wojcik, Maria
Wojtalewicz, Edward S.
Wolf, Betty
Wrobel, Alfred J.
Wroblewski, Janina
Yankovich, Louise
Zakrzewski, Mary
Zbikowski, Wanda
Zering, Richard C.
Zwinn, Edmund

BY ALDERMAN REILLY (42nd Ward):

[O2016-1552]

Aarons, Joel
Adams, Trudi
Adams, Elisabeth
Agosto, Florence R.
Aldworth, James T.
Alspach, Alma M.
Anderson, Geoffrey
Anderson, Vincent P.
Andrews, Carol M.
Anunciacion, Francine
Apostal, Peter N.
Arostegui, Frank
Arsan, Altan
Aycock, Charline S.

Bagan, Caren C.

Bahr, Melvin

Bataoel, Kathryn

Batchelor, Douglas R.

Berlin, Bob A.

Berman, Edward A.

Bethlen, Buff

Bharati, Saraoja

Bigg, Joan L.

Blair, Barbara J.

Blair, Thomas L.

Boggiano, Anthony L.

Book, Cassandra L.

Borisof, Harvey

Borleff, Janice

Bosenberg, Evelyn

Boulis, Paul S.

Bradley, Ruth Z.

Brash, Lyius

Brenner, Jerry W.

Brown, Carolyn J.

Brusslan, Barbara

Burton, Darleen

Cabessa, Armand

Calisoff, Lois Ann

Cameras, Mary D.

Carlin, Linda

Carmen, Aurora O.

Carpenter, Elizabeth A.

Cassoria, David

Cavender, Leonard L.

Ceja, Joseph N.

Cerda, David

Chan, Heidi K.

Chanov, Lydia De

Charmatz, Joyce Kagan

Chornick, Nancy

Clark, Maryann

Cleland, Bruce L.

Cohen, Louis

Cohen, Stephen Z. (2)

Colley, Albert S., Jr.

Condon, Rita K.

Connor, Beverly A.

Cooper, Leonor

Copeland, Ruth and Edward

Corn, Milton W.

Cornett, Cheryl

Cotnoir, Jeannine

Crandall, Arlene R.

Croke, Lynn

Crowley, Rosemary A.

Cunningham, Dorothy

Curtin, Donna

Cutler, Norman

Daa, Janice

Damon, Marilyn

Damore, Georgan R.

Davis, Barbara R.

Davis, Cleo

Dayal, Susheela

Deeb, Patricia E.

Delaney, Carroll A.

Desanti, George

Devito, Michael E.

Dewoskin, William

Di Nallo, Biagino

Dijohn, Frank A.

Dionisio, Natividad C.

Dixon, Marian A.

Dobrin, Diane

Donahue, John P.

Dorman, Arleen

Dray, Marjory J.

Drew, George B.

Druian, Rosanne

Dunkel, Bernard T.

Dunne, Nena

Durant, Roberta

Dyer, Kittle

Ehrlich, Arlene T.

Eichenold, Kenneth G.

Eisenman, Harry J.

Elendt, Lois E.

Evans, Laura J.

Farkas, Martin J.

Fedor, Barbara D.

Feiber, Nan G.

Ferdinand, Marilyn

Finnigan, Timothy M.

Fisch, Robert G.

Fisher, Royal P.

Flack, Benita R.

Fox, Harry

Freedman, Gerald

Frieb, Deborah

Furia, Leo G.

Gans, Cecelia H.

Garmisa, Estelle

Gast, Mary F.

Gauger, William N.

Gerace, Constance

Getz, Millicent L.

Gillette, Sarah L.

Goff, Dorothy W.

Goldberg, David S.

Golden, Bruce

Goldman, Arthur

Goldsmith, Adele

Gollogly-Fields, Madelen

Goodman, Barbara

Goodman, Rosalyn L.

Grace, Marilyn K.

Graham, Mary L.

Grassi, Joseph X.

Grava, Audrey F.

Green, Allen J.

Greicar, Gary J.

Grumman, Feb

Guin, Beverly S.

Gunzburg, Shirley W.

Haas, Lois

Hagerty, Clark

Hahn, Lila A.

Hardin, Robert

Harris, Janet P.

Harris, Sharon K.

Heineman, Steven

Hekman, Paul A.

Henry, Grace

Herrera, Gloria F.

Hesse, Nancy Jane

Himmel, Lucille
Hohe, Paul T.
Holland, Susan Rusk
Hoppe, Audrey L.
Horwich, Frances

Hunt, Rogene
Hunter, Elaine A.
Hyman, Deena
Ifergan, Christine L.
Ifshin, Barbara

Irvine, Rixon A.
Janus, Eleanor
Jarzebska, Danuta
Jayne, Judy M.
Jefferson, Carl S.
Joabson, Barbara

Johnson, Phyllis A.
Jones, Connie
Joseph, Adele K.
Joughin, Donald R.
Judge, Bernard
Kadubec, Judith A.

Kahn, David V.
Karrat, John
Kathman, Michael
Kauffman, Neil
Kaufman, Joann H.

Keifer, Regina F.
Kessler, Janet
Khoshaba, Bertha M.
Killeen, Robert E.
Kilpatrick, Maryellen

Kim, Nancy J.
Kirkpatrick, Anne S.
Klein, Isabell
Klein, Shirley S.
Klocke, Ann M.
Knight, James R.

Kolos, Nancy A.
Konstant, Mary C.
Kornacker, Myra
Kosova, Harold
Koziol, Stanley J.
Kramer, Edward

Kravitz, Barbara

Krieps, Pearl

Krinsky, Lois G.

Krishack, Karen

Kusper, Stanley T., Jr.

Labak, John

Lande, Beverly P.

Langer, Carol A.

Lapping, Norman E.

Laurent, Ronald P.

Leavitt, Carol

Lee, Helen C.

Lee, Tseng Chou

Lehman, Nicole J.

Leichenko, Eleanor H.

Lewis, Gloria J.

Lewis, Sally E.

Linden, Carole H.

Lipkin, Joel A.

Lipschultz, Gloria

Leber, Valerie B.

Levis, Emma A.

Luczak, Edward L.

Lynch, Joanne K.

Macgregor, Donald R.

Mackevich, Gene

Madrzyk, Marie

Madsen, Helene

Mages, Jack M.

Manalo, Antonio G.

Manas, Marlou

Mangione, Peter L.

Manley, Francis L.

Manning, Frederick J.

Marcus, Linda D.

Marcus, Marshall

Mardell, Fred R.

Marko, M.

Markovitch, Bella

Marks, Richard

Marshak, Davida F.

Mattick, Jennetta

Maurer, Judith L.

Maxwell, Donna M.

Mayer, Larry

Mayol, Evangelina Z.

Mazur, Wanda

McCall, Thomas G.

McConnell, Michael D.

McNally, Nancy J.

Megrath, Patricia

Mednick, Susan

Mehaffey, Stanley R.

Melzer, Lenore B.

Mendel, Ann

Mendes, Anthony J.

Menghini, Wanda M.

Meyer, Carol L.

Mikhail, Francoise

Miller, Barbara J.

Miller, Susanne F.

Mills, Edward S.

Mills, Kendra L.

Monago, Edwena P.

Mondeika, Therese D.

Moon, Grace

Moroney, John J.

Moses, Jerald P.

Moti, Thadani

Mrozek, Larry

Mukhopadhyay, Dipankar

Munster, Margaret M.

Nagy, Denes

Nason, John S.

Nay, Charles S.

Nemeroff, Lisa

Nemirow, Betty

Nemirow, Sherri

Neuhauser, Lisa

Nicholas, Phyllis B.

Noparstak, Irwin F.

Novit, Nancy L.

Nuter, Daniel S.

Orlove, Sarah L.

Ortony, Andrew

Osborne, David

Pahle, William F.

Pantarotto, Peter L.

Passman, Toni Freed

Peponis, Catherine J.

Pilchen, Erna

Pitaskul, Nopamas

Pochiro, Elaine

Pollack, Suzanne H.

Porte, Andrew

Porter, Robert, Jr.

Postilion, Rita

Potaniec, Linda S.

Prio, Frances M.

Pritchard, Barry H.

Pritkin, Renee Z.

Procunier, Mary

Punzalan, Aurora E.

Puri, Inderjit

Quaadman, John L.

Rabin, Pearl

Rabulinski, Elaine R.

Rabushka, Sanford E.

Rafferty, Paul E.

Rappel, John P.

Ratny, Ruth

Reyes, Delores J.

Reynolds, Barbara

Rippel, Patricia A.

Roberts, Steven

Robertson, Marvelle

Robinson, Alexander P.

Robinson, Irma

Roe, Margaret L.

Rosen, Nancy

Roukis, Maria L.

Rubinstein, Usvaldo

Russell, Cheryl S.

Russell, Lesley

Russo, Carl L.

Ruxin, Joanne C.

Sack, Nathaniel

Salk, Joel I.

Schadt, Kenneth J.

Schain, Elaine

Schatz, Martin

Schieber, Ava K.

Schmaltz, Joseph H.

Schmidt, Robert B.

Schultz, Beverly M.

Schwartz, Michael M.

Scribnick, Sanford

Serafinas, Adel

Seraphim, Rita M.

Shaeffer, Barbara J.

Shayne, David

Sheehy, Harry L.

Sher, Judith

Shokouh, Malekfar

Shrier, Joann

Siegel, Seymour B.

Siffert, Raymond K.

Silverman, Clifford A.

Simmons, Jacquelyn

Simonian, Nancy S.

Singer, Ira

Sizgoric, Nelly

Slad, Elia

Smith, Jean K.

Sorel, Peter

Sorkin, Larisa

Souchet, Nelsie

Spak, Michael I.

Sparberg, Eve G.

Sparks, Jerry D.

Stavy, Michael

Steider, Raquel

Stein, Elisabeth F.

Steinberg, Caryl

Stevens, Mary

Stewart, Davey

Stiber, John A.

Stock, Jerry

Stone, Jack D.

Storako, Jeanette J.

Stotland, Roberta R.

Stryczek, Joseph J.

Stuart, Marilyn M.

Succari, Owais

Supan, William A.P.

Taub, Robert G.

Teifeld, Roy and Bernice

Telingator, Judith M.

Teuscher, Carol Ann

Teuscher, Florence

Timberlake, Barbara

Tracer, Edith

Traeger, Louis V.

Trocky, Roberta

Tropp, Daniel and Maxine

Tucker, Frances R.

Tucker, Geraldine M.

Turner, Linda

Uhlmann, Jeanette R.

Upshaw, Paula B.

Verner, Thomas H.

Vix, Carol A.

Walker, Howard

Walker, Sarah R.

Walsh, Barbara W.

Walsh, Margaret M.

Ward, Richard F.

Warner, Wilbert F.

Weinberg, Horst

Werner, Norman A.

West, Judith L.

Wetmore, William J.

Whalen, Joan

Wheeler, Sandra A.

Wiggins, Mary Jeanette

Wilder, Eleanor

Wilder, Ronald J.

Williams, Albert Y.

Wilson, Raymond K.

Winters, Florence C.

Wolf, Ludwig, Jr.

Wolfson, Dean S.

Wolfson, Warren D.

Woodruff, Nancy W.

Woulfe, Dorris K.

Wray, Odette Y.

Wright, Mary K.

Yackley, Sel E.

Yates, Ruth A.

Yelda, Jeannette

Zabel, Janet R.

Zaki, Abd El-Moneim E.

Zammatta, Bobbie J.

Zebadua, Ana M.

Zhang, Yongbiao

Zwarycz, Geraldine A.

BY ALDERMAN TUNNEY (44th Ward):

[O2016-1553]

Abrohams, Janice E.

Alberts, Helaine

Anderson, Karl S.

Andrews, David H.

Andrews, Judith A.

Armstrong, Susan H.

Aronson, Beryl

Atwood, Diana

Avila, Pamela A.

Baker, Helen E.

Baker, Joseph J.

Baker, Rita C.

Ball, Susann C.

Ban, Michael P.

Barker, Walter L.

Barnett, Harold C.

Batten, Roland D.

Bellows, Deborah

Bender, Sherrell

Berg, Linda

Bernstein, Joyce M.

Bias, Pacita P.

Bitton, Denise

Blahut, Michael J.

Blankenship, Lloyd V.

Bolan, Chloe K.

Boliaris, Daniel F., Jr.

Bongiorno, Joann K.

Borzak, Donald

Bourne, Kenneth

Boyne, Joanne

Branch, Olive A.

Brewer, Richard H.

Breyer, Rose A.

Broday, Albert J.

Brown, Harvey

Bruffee, Byron A.

Buchanan, Sandra L.

Buikema, Laverne W.

Burke, Paul J.

Cain, Tyrone

Camp, Ray H.

Caplan, Herbert L.

Carley, Jane

Carlson, Kathleen

Castillo, Ramona

Cejtin, Maria T.

Chuckerman, Irwin E.

Cigan, Rosalind M.

Clevs, Arnold

Coates, Margaret A.

Coleman, Arnold

Collinson, Henry D. (2)

Cooper, Sheldon

Cordell, Herma

Coty, David

Craig, Ellen C.

Crandus, Norman

Crow, Joan R.

Daniels, Patricia O.

Daugirdas, George S.

Delk, Jenevieve

Demas, Alexander J.

DeStefano, Virginia A.

Dima, Anthony

Dungan, Marilyn H.

Dvore, Irene S.

Eastline, Richard

Edidin, Judson H.

Eisenberg, Leonard J.

Elden, Sylvia D.

Eldredge, Lynn R,

Engel, Lillian R.

Erriquez, Jo Ann

Everett, Patricia M.

Ewald, Richard P.

Farris, Doris A.

Fennelly, Rose

Filipkowski, John M.

Filurin, Ellen J.

Finerman, Alice F.

Fioravanti, Josephine

Fischel, Marilyn

Fisher, Kathleen

Flynn, Barbara J.

Foley, Kathleen

Foley, Norine B.

Freed, Howard J.

Frenzel, Richard M.

Friedlob, Kate

Gabclick, Patricia D.

Gene, Kinsella

Gilmour, Mary Joan

Gintautas, Amelia R.

Glaser, Esther H.

Goldberg, Cynthia E.

Golden, Caryl S.

Gombiner, Arnold A.

Granville, Charles N. III

Graven, Anastasia P.

Gregor, Marguerite

Griffith, Richard C.

Haas, Shirley

Hall, Thomas M.

Hallissey, Ellen C.

Hansen, Robert C.

Harper, Roberta L.

Hecht, Joyce E.

Henry, Dorothy A.

Herman, Simone

Higa, Larry

Higgins, Donna J.

Hoess, Jerome S.

Homer, Marvin

Horan, Karen T.

Hudson, Alan E.

Isaacs, Suzanne T.

Johnson, Robert C.

Johnston, Bruce D.

Jonap, Marilyn

Jordan, Alexander

Julian, Joanne E.

Kamberos, Xenia

Kass, Michael W.

Kawitt, Alan

Kells, Lorraine

Kent, Katharine A.

Kertesz, Louise C.

Klinsky, Fred

Koch, Elaine E.

Konstatos, Maria G.

Koopersmith, Betty F.

Koulermos, Michael

Krasnitz, Martin

Krzemien, John W.

Kuhlman, George

Kush, George A., Jr.

La Chapelle, James H.

Landsman, Susan

Lauerman, Constance A.

Lawler, Marilyn R.

Lax, Rosalind F.

Leese, John W., Jr.

Lerman, Zev Z.

Levatino, Geraldine I.

Leventhal, Michael L., Jr.

Levinson, Joseph L.

Levitt, Carl B.

Levy, Maureen

Little, Ellen and Shirley

Long, Rachel

Lopatka, Susana G.

Luangsuwan, Chairat

Lufrano, Joan

Luthra, Melody

Lyman, Joan

Magidson, Errol M.

Manolis, Angelo T.

Marcus, Gloria

Margolin, Frances S.

Mason, Alan W.

Master, Joseph

Mastroiani, Louise J.

Mayer, Karen D.

McManamon, Rosemary

Meyer, Michael L.

Meyers, Charles J.

Miller, Charles D.

Mindes, Gayle

Moglowski, Myra S.

Mohajer, Morteza

Moran, William A.

Morreale, Yvonne L.

Morris, Emily

Morrow, Donald

Naughton, Dorothy E.

Nelson, Iver M.

Nelson, Richard A.

Nesler, Marianne L.

Noite, Carole A. Finnegan

Norris, Nancy J.

Notkoff, Rudolph

Novak, Ada B.

Nusinson, Sally

Olevsky, Yury

Osher, Shiomo

Oster, Charlotte A.

Oswald, Ronald E.

Palmisano, August

Parker, Hildegard B.

Penn, Patricia

Peralta, Dora E.

Perkins, Jeffrey J.

Peters, Mary B.

Pincus, Beverly

Piowaty, Joan R.

Pogodin, Arlyne

Pollock, Stanley L.

Pope, Richard L.

Posner-Powell, Mary T.

Radavicius, Erika

Radzicki, Lucille

Rathbone, Joan M.

Redmond, William, Jr.

Reese, Jay

Reiter, Harvard

Reitman, Myrna

Rice, Vivian A.

Rieter, Michael A.

Rigoni, Gloria M.

Riley, Rachel L.

Rivera, Susan K.

Robin, Michelle

Rousos, Mina

Rubens, Marcia E.

Ryan, James E.

Ryan, Nancy R.

Salkin, Estelle

Samet, Sara K.

Sandfield, Norman L.

Saper, Roberta G.

Savich, Borisava

Scarlett, Thomas A.

Scelonge, Misako

Schmidt, Robert

Schmidt, Robert C.

Schneider, Frank I.

Schneider, Rae L.

Schnell, Rosemary J.

Scholz, Annelie

Schotz, Susan K.

Schreibman, Edward L.

Schwartz, Audrey

Schwartz, Robert E.

Shapiro, Wallace

Shear, Carolyn L.

Sherr, Jonathan

Shiaustas, Junia

Sladek, Julie

So, Justin

Sotonak, Arlene

Spieler, Robert J.

Spreyer, Abigail K.

Starkey, Judith A.

Steffen, Rosemarie F.

Steffy, Marion N.

Sterling, Benita

Stern, Robert F.

Stewart, Nancy K.

Strauss, Jeanne

Tavares, Vera

Teitelbaum, Loretta F.

Thickson, Marion J.
Thomson, Mickey M.
Ticdemann, David A.
Toporek, Selby S.
Tovin, Jack D.
Turbin, Bita F.

Verdos, Christos
Verson, Ronald L.
Voutes, Thomas G.
Wallace, Sherwood L.
Wallgren, James J.
Walters, Irene

Wanke, Barbara M.
Watson, James L.
Watts, Evadean
Wayne, Cathy
Weed, Georgia
Wehoffer, Robert J.

Weisman, Eugene
Weisrnan, Avis
Weiss, Lois M.
Wenker, Leslie R.
White, Kenneth A.
Whitt, Paulette

Wientraub, Herbert
Williams, Matthew
Wimpffen, Eva M.
Winer, Betty
Wise, Paula D.
Wolf, James

Woloshin, William I.
Wykoff, Jerome
Zambuto, Rose A.
Zebrak, Mildred
Zevin Jacquelyn

BY ALDERMAN ARENA (45th Ward):

[O2016-1554]

Baronian, Liberty
Bauer, Theodore D.

Benker, Natalie A.
Benovsky, Mildred V.

Bernas, Rosemary T.

Borowiec, Marianna

Carone, Geraldine

Cholewa, Janusz

Crowley, Eileen

Donovan, Ann T.

Ducat, Judy

Duebner, Marilyn S.

Felski, Dorothy

Garza, Josefina

Geraci, Elaine

Giralamo, Lupe

Gjurcilova, Elena

Godlewski, Stefan

Goldberg, Harold

Griesrnann, Sue Marie

Guia, Viorica

Hesotian, Ida C.

Honeycutt, Barbara

Jann, Gloria

Janowska, Janina

Jeschke, Rita A.

Kobos, Art

Konsewicz, Teresa

Kostka, Leokadia

Kugach, Shirlee V.

Lemmer, Alfreda

Loeger, Richard J.

Los, Zofia

Lucie, Milanka

Lucksinger, Virginia M.

Lundman, Jennie U.

Maeda, June

Magnuszewski, Joan P.

Mancini, Cathleen

Maraffino, Josephine A.

Marksteiner, Agnes T.

Matlak, Camille S.

McNulty, John P.

Merle, Magdalen

Olczyk, Helena

Orduz, Margarita

Padio, Jan

Palesh, Helen

Papas, Elizabeth J.

Partynski, Marlene J.

Penyich, Dobrila

Poteracki, Margaret M.

Powers, Bessie

Quillin, Elizabeth

Ritich, Vera

Rybicki, Harry S.

Sannasardo, Rosaleen M.

Scaggs, Margaret R.

Schuller, Katherine

Skrzypkowska, Jolanta

Skupien, Eileen

Slezak, Theresa M.

Sobel, James P.

Strelzyk, Florence P.

Sukiennik, Bernice L.

Talesky, Rose Marie A.

Taylor, Janet K.

Ternes, Anna

Thomas, Opal B.

Tiberiu, Stefan

Virgilio, Grace L.

Wade, Shirley M.

Wadelski, Elaine

Waluszko, Danuto

Waters, Norma L.

Wierzbicki, Waclaw

Wilhelm, Franz

Zielnik, Kazimiera

BY ALDERMAN PAWAR (47th Ward):

[O2016-1555]

Antee, Yoshiko

Aviles, Maria F.

Benson, Ruth A.

Berger, Elizabeth J.

Borkovich, Millie K.

Bott, James R.

Boyt, Susan M.

Brader, Hedwig

Clark, Laurine

Cunningham, Frances A.

Davies, Bonnie

Ehrhart, Melanie

Fisher, Leslie T.

Fisher, Thelma L.

Forsberg, Donna M.

Fritz, Elinor

Gobelman, Thomas

Greenberg, Rochelle

Groth, Mary

Gruber, Betty J.

Halpern, Samuel

Henry, Thomas R.

Justin, David P.

Kussman, Patricia J.

Kutschke, Annelis

Linehan, Margaret D.

Lopez, Martha

McDonald, Josephine

Mulligan, Patricia

Oki, Fukuko

Roberts, William

Sevcik, Janet H.

Stanley, Lois S.

Stark, Elizabeth

Swanson, Phyllis

Ternes, Mary L.

Thomas, Alice

Thomas, Susan

Uyeda, Kimi

Vega, Eleanor

BY ALDERMAN OSTERMAN (48th Ward):

[O2016-1556]

Abdula, Arnan

Agape, Elena

Albania, Bernardo

Allen, Rochelle L.

Allswang, Michael

Alvarez, David E.

Alvarez, Dolores

Ames, Jackee L. and Strauss, Richard A.

Amici, Joyce B.

Anagnostopoulos, George D.

Anagnostopoulos, Nicholas D.

Angel, Joseph

Anzlovar, Joseph

Arcan, Petru

Austin, Carolyn S.

Bader, Charlotte M.

Barac, Maria

Barkanov, Galina

Baron, Harold M.

Bartholomaus, Mary L.

Barton, Lawrence A.

Basch, Ricardo

Basevitz, Irwin R.

Behun, Charles

Berman, Arthur L.

Berman, Carole L.

Bertacchi, John A.

Biknis, Diane

Birch, Marjorie Fritz

Black, Carol A.

Blatnick, Frank A.

Blitstein, John

Blustein, Iris Alper

Boldovici, Vasile

Boykins, Pearly

Bravi, Mark

Brici, Grigore

Brinkman, Ruth Ann

Brociner, Haskal

Brodnich, Sophie

Brown, Dorothy A.

Buchbinder, Irene

Budhwani, Abdul

Buergo, Jose

Bujak-Wyszkowski, Maria

Bushart, Gregory L.

Callahan, John

Carey, Marjorie

Carney, Paula L.

Carson, Rosemary

Cattenhead, Darlene

Chandler, Joan

Chase, Marilyn T.

Cho, Hae'soon

Cohen, David

Cohen, Lynn

Cohn, Magdalyn

Cojocaru, Maria

Coklow, Hattie

Condin, Richard F.

Cook, Russell

Corbeille, Judith D.

Courtney, Mary A.

Cronin, Sue

Dadlani, Jagjeet K.

Dambra, Nancy A.

Dan, Elena

Dan, Lois M.

Danciu, Vasilica

Danilishen, Igor S.

David, Ikhlov

Davis, Bess G.

Davis, Marian M.

Deglise-Favre, Marie Bernadette

Della, Croce

Demos, Tasia J.

Denicolo, Kathleen

Dodd, Maryann T.

Doherty, Dorothy F.

Dollahan, Marlene

Dominique, Harriet M.

Donnelly, Joseph A.

Dreher, Melanie

Dwyer, Alan

Dyrssen, Margaret M.

Eckardt, Allan L.

Eisen, David G.

Elston, Elston

Emery, Peter

Emge, Lawrence P.

Fashingbauer, Elizabeth

Fiddler, Sally A.

Fine, Sheila B.

Flaherty, Thomas J.

Flynn, Evelyn B.

Forde, Wyonne

Fraser, Thomas E.

Fried, Sarah W.

Friedman, Doris M.

Friedman, Ina R.

Gagnon, Carol

Galindo, Ana I.

Garcia, Arthur P.

Garfield, Sandra G.

Gaspar, Virgil

Gattling, Roland M.

Georgandas, Adrienne L.

Gibbs, Barry A.

Gilbert, Betty

Gilfand, Maria

Golbus, Della

Goldbert, Mitzi

Golde, Sheldon

Goldfarb, Marlene

Goldman, Stanley M.

Golnick, Raymond J.

Gomberg, Michael J.

Goodman, Barbara

Gordon, Amy

Gorman, Terry

Gountanis, Ted

Gountanis-Rigas, Connie

Greenberg, Leon I.

Groeninger, Paul E.

Gross, Edward

Gross, Emily

Grover, Rattan/Surjit

Grover, Surjit S.

Grubert, Victor P.

Gu, Wenxia

Guinness, Elizabeth J.

Gunning, G.J., Jr.

Guzic, Grazyna

Hahn, Myles J.

Halberthal, Ruth

Halic, Loan

Hallberg, Evelyn

Hallberg, Karen

Hamilton-Neagoe, Geta

Hammett, Dianne

Hann, Janice I.

Hanson, Wayne

Harsha, Karen R.

Hartnett, William L.

Hayden, Terrence

Hayes, Robert E.

Hayes, Ronald W.

Heffernan, Katherine E.

Hefter, Terese R.

Hicks, Raymond

Hicks, Richard

Hill, Phyllis A.

Hines, Joan

Hoffmann, Frances C.

Horwitz, Sanford J.

Hoskins, Joanne

Hovorka, Hana B.

Hrbca, Matt

Hughes, Rita C.

Huntowski, Daniel L.

Hussein, Abdul M.

Idinoff, Rosalyn

Ingold, Sigrid

Irle, Judith L.

Irmiter, Marco

Ishida, Calvin

Jaggard, Donna G.

Jankovic, Miroslava

Jankowski, Daniel C.

Jaroscak, Maryann

Johnson, Kathleen M.

Jones, Alvin C.

Kahn, Fareeda

Kalant, Adeline P.

Kalbhen, Walter

Kaltenbach, Ingrid

Kanelos, Helen

Kaplan, Maria A.

Kardamitchis, Marlene

Karger, Gersh

Kasanin, Milutin

Katz, Arnold

Kaye, Mary G.

Keating, Dolores

Keller, Beat R.

Kerstein, Lorraine

Khan, Lucille C.

Khlebopors, Dmitry

Kieu, To T.

Kilfoy, Helen E.

Klafter, Carmen E.

Klaskin, William L.

Kloetzli, Nancy

Knauff, Charlene M.

Komeya, Shirley

Konrad, Zinta

Kosky, Vivian J.

Kovachic, Karyn B.

Kratt, Linda

Krug, William

Kruppa, Arlene H.

Kulik, Mary E.

Kurczewski, Ruth

Kux, Barbara (2)

Kwiecien, Olga E.

Lanctot, Barbara A.

Lauricella, Mae M.

Lawrence, William R.

Lee, May F.

Lee, Norma S.

Lee, Yon O.

Leonard, Kathleen

Leonte, Aurel

Leroy, Leon T., Jr.

Lesperance, Larry A.

Levin, Mitchell

Loanitescu, Gheorghe

Loellbach, Herman J.

Logelin, Constance M.

Long, Heidi

Luchsinger, Virginette

Lugiai, Jennifer A.

Lusk, Linda R.

Madden, Marilyn

Maeda, Milton O.

Malham, Howell J.

Mallette, Richard

Markowitz, Judith

Marulewski, Rosemarie

Massel, Sandra M.

Mavetz, Edward J.

Maxey, Ernest T.

Maxwell, Sandra A.

McCarther, James

McGlynn, Richard

McKelvy, Helen

McSherry, Reiko

McWhorter, Giedre A.

Meeks, Walter W., Sr.

Mehta, Madhavi

Melamed, Emilya

Melchor, Angela J.

Mestrovic, Carl

Meyer, Cheryl

Michalski, Richard G.

Mickey, Theda A.

Mihai, Dumitra L.

Miller, Barbara

Mitchell, William

Moch, Albert

Moffatt, Kathryn J.

Moore, Bonnie

Moshinsky, Norma R.

Mosley, Marva

Mostek, Karlene A.

Mozinski, David

Mulherin, Geraldine

Munoz, Mario

Muske, Raymond R.

Muss, James W.

Mustata, Valeria

Naguwa, Charles M.

Naudzius, Aldona K.

Navarro, Barbara J.

Ness, James, Jr.

Nickl, Juliet H.

Nickson, Laverne M.

Nicolae, Marioara

Nishi, Sally

Nixon, Doris

Nowak, Georgiana

Nyderek, Donald

Oenzler, Dorothy R.

O'Rourke, Shirley

O'Toole, Robert D.

Pakin, Sherwin E.

Palmer, Leroy

Panait, Romeo

Pantelimon, Vasile

Parke, Gail

Parsons, Mary Alice

Pastiu, Gheorghe

Patryn, Edgar P.

Pejovic, Radovan R.

Persky, Rose

Pilon, Joyce E.

Pineda, Laurencia C.

Preissig, Sally A.

Puras, Vida

Quick, Helenemarie

Rausch, Edward J.

Remis, Sandra A.

Reporto, Dale Carmen

Rinaldi, Angela

Robeznieks, Karlis

Rogers, Nathaniel

Rollins, Patricia

Romain, Lynn J.

Rose, Sydney

Rossof, Rebecca

Rothstein, Gail P.

Rothstein, Myles

Royfman, Anna

Ryan, Allan E.

Sakamoto, Fumiyo

Samlan, Edythe

Sanchez, Jorge H.

Sanchez, Miguel A.

Sanson, Eva G.

Sato, Aya Y.

Sbrissa, Joellen Elenor

Schachtel, David

Schaefer, John J.

Scheye, Elaine S.

Schiller, Roberto M.

Schmidt, Dorothy

Schwartz, Beverly

Schwartz, Robert

Scott, Deborah D.

Scott, Stephen T.

Seaman, Pam

Secivreann, Constanta

Semyon, Oirikh

Senescu, Maureen

Shapiro, Barry

Sharrard, Charles

Shaw, Sidrahim

Shlaes, Gloria

Simons, Helen P.

Skeer, Frederick M.

Slane, Mildred

Slavin, Susan

Slovy, Adrienne W.

Smith, Edwina M.

Solt, Mary

Soodan, Kenar S.

Sorokie, Mary Ann

Soter, Elaine M.

Sovrea, Loan

Sperling, Marcia

Spilky, Ruth-Betty

Spranger, Albert W.

Stake, Elizabeth J.

Steed, Edward

Stehno, Nancy E.

Stenson, Virgilin

Stieber, Beatrice

Stone, Phillip D.

Suar, Gornel

Sukru, Errol A.

Sullivan, Lucy

Svarc, Jasna

Szegho, Elisabeth W.

Taaffe, John H.

Tafelski, Thomas

Tanaka, June

Tanase, Florica

Tenny, Kenneth S.

Tietz, Annegret H.

Tolbert, Geneva

Topoaz, Gustav

Towell, Ronald G.

Trachtenberg, Georgia
Tuohy, Elizabeth C,
Tuohy, Lolita E.
Ulici, Vasalie
Valenziano, Patricia
Van Riemsdyk, Robert M.
Vangeison, Mary Judith
Vargas, Carlos
Vargas, Gloria G.
Vilcins, Gunta M.
Villa-Ignacio, Zenaida
Vratny, Patricia R.
Vujosevich, Vera
Vuscko, George D.
Wadley, Joann
Walsh, Nancy
Ward, Alan J.
Webster, Dorothy
Weinberg, Seymore
Weinshel, Betty
White, Virginia M.
Whitefield, Sandra
Wilke, Toni
Williams, Carolyn J.
Williams, La Roi
Williams, Linda M.
Wnuczek, Robert J.
Wolfe, Lance
Wood, Ruth K.
Wunderli, Alfred P.
Yancey, Laura D.
Zah, Paul
Zemko, Helen

BY ALDERMAN J. MOORE (49th Ward):

[O2016-1557]

Augustiny, Patricia
Bajaj, Rita
Bogaard, Carl
Carlson, Dietrich
Feliciano, Maria
Fischer, Marilyn

Foxman, Eileen
Gardner, Trudy
Gumola, Beverly
Higgs, Elijah
Hougard, Jean

Johnson, Archie
MacDonald, Norman
McMillen, Susan
O'Neal, John
Parker, Steven
Peter, Waldtraut
Sass, Herbert
Scherr, Andrea
Shimizu, Midori

Trilling, Caren
Van Gerpen, Lavonne
Voytekunas, Leontina
Yovetich, Donald

BY ALDERMAN SILVERSTEIN (50th Ward):

[O2016-1558]

Abramchik, Gerda
Aizenstadt, Vitaly
Alpern, Fred
Asher, Morris
Askounis, Homer J.

Bernstein, Nathan
Bernstein, Pearl
Blitstein, Al
Braude, Norma M.
Brenner, Saddle
Broytman, Alfred
Bruski, Herman
Buckman, Ethel
Bumstein, Evelyn
Burd, Zlota L.

Canoff, Shirley
Chapman, George W., Jr.
Chin, Lisa
Chishti, Hasan
Christos, John S.

Clark, David P.

Cook, Robert J.

Cote, Marilyn A.

Dempsey, Sally J.

Dorfman, Lawrence

Dubovick, Barry D.

Dukelsky, Sheila A.

Ebner, Sylvia

Edelheit, Arthur

Feiger, Jean R.

Feldgreber, Larry

Fiddler, Sylvia

Fisher, Jack

Fitzgerald, David J.

Fox, Magdalena

Freeman, Ursula J.

Geinisman, Tamara

Goldberg, Stephen A.

Goldberg, Sylvia

Goldfein, Edwin

Goldman, Nathan

Goldstein, Shaney L.

Gonsky, Marilyn

Gordon, Ruth

Gronemeyer, Louise

Gruntwage, Victor

Guysenir, Maurice G.

Harris, Barbara P.

Herzog, Ethel

Heyler, Elsie G.

Horvitz, Doris

Hymes, David H.

Johnston, David W.

Kaapoor, Sudaksha

Kahn, Clara

Kaplan, Sylvia

Karmazin, Julia

Kast, Betsy

Katz, Adele

Kenron, Michael E.

Kokott, Edith

Kollath, Richard B.

Kovin, Florence

Krum, Judith

Lazar, Elaine A.

Leo, Sherry L.

Levin, Phyllis

Levina, Faina

Libet, Burton

Livshutz, Leo Z.

Locker, Phyllis J.

London, Estelle

Loskove, Marvin J.

Mach, Joseph

Mackin, Patricia

Martin, Ruth L.

Mermelstein, Albert

Michaels, Barbara T.

Morris, Emily R.

Moscovitz, Richard

Natarus, Bruton F.

Nemzin, Phyllis E.

Ness, Alia

Novak, Arlene

Pahl, Henry A.

Parker, Larry

Peller, Hannah

Peltz, Devorah

Percy, Shirley

Pertkiewicz, Zanetta

Peterson, John V.

Plotkin, Gerald

Rabin, Jospeh H.

Radek, Sophie C.

Recu, May

Repeika, Barabara

Resnik, Marion

Richert, David R.

Rosen, Myra E.

Rosenbaum, Adele

Rosenstein, Roberta L.

Ruben, Earl L.

Rubin, Carol D.

Sacks, Ruthe G.

Salice, James

Salter, Gertrude S.

Samsky, Barry

Schwartz, Eve

Schwartz, Frances R.

Schwartz, Fryma (2)

Secter, Morton A.

Seigel, Blossom

Shapiro, Barbara S.

Sher, Miriam G.

Shino, Victoria

Shonk, Robert A.

Shubin, Asarel

Shulman, Milton D.

Siegel, Gertrude

Smith, Michelle P.

Starewicz, Theodore A.

Starkman, Louise

Stavsky, Eileen

Steinbeigle, Barbara B.

Stern, Natalie L.

Stopek, Helen

Stouer, Paula E.

Strecker, David L.

Strimling, Shellie

Sullivan, Patrick M.

Thoren, Astrid B.

Tidstrom, Ulla-Britt

Tokowitz, Anita

Tsutomu, Miura

Turck, Shirley

Turner, Shabsi

Wachs, Esther

Wenger, Lina G.

Wexler, Celia

Whitehouse, George

Wilhelm, Deena

Wolff, Noah

Yablong, Pauline

Zoltak, Tsilia

APPROVAL OF JOURNAL OF PROCEEDINGS.

JOURNAL (January 13, 2016)

The Honorable Susana A. Mendoza, City Clerk, submitted the printed official *Journal of the Proceedings of the City Council of the City of Chicago* for the regular meeting held on Wednesday, January 13, 2016 at 10:00 A.M., signed by her as such City Clerk.

Alderman Burke moved to *Approve* said printed official *Journal* and to dispense with the reading thereof. The question being put, the motion *Prevailed.*

UNFINISHED BUSINESS.

AMENDMENT OF CHAPTERS 2-56 AND 2-156, REPEAL OF CHAPTER 2-55 OF MUNICIPAL CODE AND AMENDMENT OF YEAR 2016 ANNUAL APPROPRIATION ORDINANCE CONCERNING OFFICE OF INSPECTOR GENERAL AND BOARD OF ETHICS.

[SO2015-4229]

On motion of Alderman O'Connor, the City Council took up for consideration the report of the Committee on Workforce Development and Audit, deferred and published in the *Journal of the Proceedings of the City Council of the City of Chicago* of January 13, 2016, page 17373, recommending that the City Council pass the proposed ordinance printed on pages 17373 through 17389 amending Chapters 2-56 and 2-156 and repealing Chapter 2-55 of the Municipal Code of Chicago concerning the Office of Inspector General and the Board of Ethics.

Alderman Burns moved to *Substitute* a proposed ordinance for the ordinance deferred and published in the *Journal of the Proceedings of the City Council of the City of Chicago* on January 13, 2016. The motion to substitute *Prevailed* by yeas and nays as follows:

Yeas -- Aldermen Hopkins, Burns, Hairston, Sawyer, Mitchell, Harris, Beale, Thompson, Cárdenas, Burke, Lopez, D. Moore, Curtis, Brookins, Muñoz, Solis, Burnett, Ervin, Reboyras, Villegas, Mitts, Laurino, O'Connor, Tunney, J. Moore -- 25.

Nays -- Aldermen Moreno, Dowell, Sadlowski Garza, Quinn, Foulkes, O'Shea, Cochran, Zalewski, Scott, Taliaferro, Santiago, Waguespack, Mell, Ramirez-Rosa, Sposato, Napolitano, Reilly, Smith, Arena, Cappleman, Pawar, Osterman, Silverstein -- 23.

Thereupon, on motion of Alderman Burns, the said proposed substitute ordinance was *Passed* by yeas and nays as follows:

Yeas -- Aldermen Hopkins, Burns, Hairston, Sawyer, Mitchell, Harris, Beale, Thompson, Cárdenas, Burke, Lopez, D. Moore, Curtis, Brookins, Muñoz, Solis, Burnett, Ervin, Reboyras, Santiago, Mell, Villegas, Mitts, Sposato, Laurino, O'Connor, Tunney, Cappleman, J. Moore -- 29.

Nays -- Aldermen Moreno, Dowell, Sadlowski Garza, Quinn, Foulkes, O'Shea, Cochran, Zalewski, Scott, Taliaferro, Waguespack, Ramirez-Rosa, Napolitano, Reilly, Smith, Arena, Pawar, Osterman, Silverstein -- 19.

Alderman Beale moved to reconsider the foregoing vote. The motion was lost.

The following is said ordinance as passed:

WHEREAS, The City Council of the City of Chicago recognizes that a necessary component of well-organized, properly functioning government is effective oversight; and

WHEREAS, Effective oversight ensures that those in government comply with laws, rules and ethical standards, and helps to preserve public trust; and

WHEREAS, The City Council acknowledges that as a part of government, it is appropriate that it be subject to effective oversight, and this Body took action six years ago to put in place the necessary legislation, Chapter 2-55 of the Municipal Code, to accomplish this goal; and

WHEREAS, The passage of time has shown that Chapter 2-55 has not functioned as efficiently or effectively as such legislation should; and

WHEREAS, The responsible and responsive thing to do is take a fresh look at that legislation, in order to correct deficiencies, add more robust oversight measures, and make City Council oversight a more functional tool, both for the overseer and the overseen; and

WHEREAS, The City Council has undertaken the task to ensure that allegations of misconduct against aldermen and their employees are thoroughly investigated and addressed decisively, fairly, and consistently while respecting the independence of the City Council's legislative processes and operations; now, therefore,

Be It Ordained by the City Council of the City of Chicago:

SECTION 1. Chapter 2-56 of the Municipal Code of the City of Chicago is hereby amended by inserting the language underscored and deleting the language struck through, as follows:

2-56-020 Inspector General -- Qualifications, Appointment, And Authority.

(a) Qualifications For Appointment.

1. In considering a candidate for the position of Inspector General, the appointing authority shall evaluate and consider any and all qualifications that are relevant to the position of Inspector General, including, but not limited to:

i. The candidate's integrity;

ii. The candidate's potential for strong leadership;

iii. The candidate's demonstrated experience and/or ability in accounting, auditing, finance, law, management analysis, public administration, investigation, criminal justice administration, or other closely related fields;

iv. The candidate's demonstrated experience and/or ability in working with local, state and federal law enforcement agencies and the judiciary; and

v. Any other qualifications deemed relevant by the appointing authority.

2. The appointing authority's decision to appoint a particular candidate shall not under any circumstances be based in any part upon the candidate's age, gender, race, sexual orientation, religious affiliation or political affiliation.

3. A qualified candidate for Inspector General shall be a person who:

i. Holds a bachelor's degree from an accredited institution of higher education;

ii. Possesses demonstrated knowledge, skills, abilities and experience in conducting audits, investigations, inspections, and performance reviews; and

iii. Has at least five years of experience in any one, or a combination, of the following fields:

As an Inspector General;

As a federal law enforcement officer;

As a federal or state court judge;

As a licensed attorney with experience in the areas of audit or investigation of fraud, mismanagement, waste, corruption, or abuse of power;

As a senior-level auditor or comptroller; or

As a supervisor in an Office of Inspector General or similar investigative agency.

4. A highly qualified candidate shall be a qualified candidate who:

i. Has managed and completed complex investigations involving allegations of fraud, waste, abuse, illegal acts, theft, public corruption, deception or conspiracy; or

ii. Holds an advanced degree in law, accounting, public administration, or other relevant field.

(b) Appointment And Authority. ~~The mayor shall create a Blue Ribbon Panel of five members to diligently search out qualified candidates who have relevant education or work experience for the position of inspector general and make recommendations to the mayor. The Blue Ribbon Panel shall consist of members of the community who have exhibited the highest moral character and integrity, who have demonstrated a commitment to public service, including, but not limited to, deans of college, retired judges, and directors of neighborhood, civic or community organizations. The inspector general shall be appointed by the mayor from the individuals recommended by the Blue Ribbon Panel, subject to the approval of the city council, and shall have responsibility for the operation and management of the office of the inspector general.~~

The inspector general shall be appointed for a term of four years, in accordance with the procedures set forth in this section, and shall have responsibility for the operation and management of the office of inspector general. ~~which may be renewed at the discretion of the mayor, subject to approval of the city council.~~

(c) Reappointment.

The mayor may reappoint an incumbent inspector general term, subject to approval of the city council, without seeking a recommendation of the Selection Committee described in subsection (d) of this section. Not less than 45 days prior to the end of the inspector general's term, the mayor shall notify the city council whether he will reappoint the then incumbent inspector general.

(d) Selection Process.

A Selection Committee consisting of five members, three of whom shall be selected by the mayor and two of whom shall be selected by the city council, shall be responsible for identifying potential candidates and proposing potential candidates to the mayor. The mayor's selection must be confirmed by the city council.

Within 15 days of an actual or expected vacancy in the position of inspector general because of death, resignation, removal, or the mayor's decision not to reappoint an incumbent inspector general, the Selection Committee shall identify a national executive search firm (the "Search Firm") to perform executive search services and to create a pool of the 20 most qualified candidates for the position of Inspector General, produced by the search (the "Pool"). The Search Firm shall perform its services and submit the identities of the candidates which comprise the Pool, including resumes, qualifications, and statements detailing each member of the Pool's credentials for the appointment of Inspector General, to the Selection Committee.

The Selection Committee shall review the credentials of Pool members, and shall recommend one or more qualified persons to the mayor, by concurrence of at least four Committee members. The mayor may appoint any person recommended by the Committee, subject to approval of the city council. If the mayor rejects all candidates recommended by the Selection Committee, the Committee shall solicit and screen additional potential candidates in the same manner, repeating the process until the mayor appoints a recommended person, subject to approval of the city council. The term of the inspector general shall commence upon on the city council's approval of the mayor's appointment, and shall extend for a period of four years.

2-56-025 Definitions.

Whenever used in this chapter:

(a) "City employee" shall include any individual employed or appointed by:

(1) the city of Chicago; or

(2) any committee of the Chicago city council or bureau or other service agency of the city council; or

(3) any member of the city council, whether part-time or full-time, including an individual retained as an independent contractor.

(b) "Ultimate jurisdictional authority" shall mean the following:

(1) for any city officer (elected or appointed), city employee, contractor/vendor or lobbyist with respect to a violation of the Governmental Ethics Ordinance (Chapter 2-156 of this Code), the city Board of Ethics;

(2) for all other matters affecting any city employee: the mayor and, as appropriate, the head of each affected department or agency;

(3) for all other matters affecting a city contractor, vendor, or bidder seeking a city contract: the mayor and, as appropriate, the head of each affected department or agency;

(4) for all other matters affecting a city licensee or entity seeking city certification: the mayor and, as appropriate, the head of each affected department or agency;

(5) for all other matters related to the city council: the chairman of the city council committee on committees, rules and ethics.

2-56-030 Inspector General -- Powers And Duties.

In addition to other powers conferred herein, and subject to subsection 2-56-050(a)(2), the inspector general shall have the following powers and duties:

(a) To receive and register complaints and information concerning misconduct, inefficiency and waste within the city government;

(b) To investigate the performance of governmental officers, employees, functions and programs, either in response to complaint or on the inspector general's own initiative, in order to detect and prevent misconduct, inefficiency and waste within the programs and operations of the city government;

(c) To promote economy, efficiency, effectiveness and integrity in the administration of the programs and operations of the city government by reviewing programs, identifying any inefficiencies, waste and potential for misconduct therein, and recommending to the mayor and/or the city council policies and methods for the elimination of inefficiencies and waste, and the prevention of misconduct;

(d) To report to the ~~mayor~~ ultimate jurisdictional authority concerning results of investigations, audits and program reviews undertaken by the office of inspector general;

(e) To request information related to an investigation, audit or program review from any employee, elected or appointed officer, department, agency, contractor, subcontractor, agent or licensee of the city, and every applicant for certification of eligibility for a city contract or program ~~of the city~~;

(f) To conduct public hearings, at his discretion, in the course of any activity conducted pursuant to this chapter an investigation hereunder;

* * * * *

(Omitted text is not affected by this ordinance.)

* * * * *

2-56-035 Monitoring Employment Actions.

(a) Definitions. As used in this section:

"Hiring plan" means the hiring plan adopted by the City of Chicago in ~~2007~~ 2014 and approved, on ~~January 18, 2008~~ June 16, 2014, by the Court in *Shakman, et al. v. City of Chicago*, et al, Case Number 69 C 2145 (N.D. Ill.), setting forth the governing principles for city hiring, and other employment actions concerning both internal and external applicants and candidates and requirements for contractors. As used in this section, references to the hiring plan shall include the plan as amended from time to time.

"Employment action(s)" includes, but is not limited to, hiring, firing, promotion, demotion, lay-off, reinstatement, re-employment, transfer, reclassification, overtime, and/or ~~the~~ any job assignment ~~of any job benefit~~.

(b) Powers And duties. The inspector general shall have the authority to monitor, audit and review employment actions under the hiring plan and related policies and procedures. In addition, the inspector general shall have the authority to review or investigate allegations of noncompliance with the hiring plan and related policies and procedures. Complaints concerning employment actions and related policies and procedures, including claims of unlawful political discrimination, shall be made to the inspector general.

(c) Reporting on monitoring of employment actions. Notwithstanding anything to the contrary, the inspector general shall issue reports as required by the hiring plan and as otherwise necessary to carry out his functions under this section. These reports will be considered public records and will be posted, with personal identifying information stricken, on the inspector general's website.

The inspector general shall also issue quarterly and annual reports that include statistics on the number of escalations (as that term is defined in the hiring plan) newly initiated, pending, closed with investigation, and closed without investigation. The quarterly and annual reports shall also include a description of the outcomes, findings, recommendations, and actions taken on the recommendations of any investigation of an escalation.

The inspector general shall redact the personal identifying information prior to ~~posting such reports on the IGO website~~ publicly disseminating such reports.

* * * * *

(Omitted section is not affected by this ordinance.)

* * * * *

2-56-045 Complaints Concerning Aldermen; Confidentiality.

(a) The inspector general may not undertake an investigation of any alderman except pursuant to a complaint that (1) names the alderman; and (2) states the facts underlying the complaint; and (3) is signed by the person making the complaint. A city officer or city employee may be a signatory to a complaint.

(b) The identity of the person making a complaint described in subsection (a) of this section shall be confidential and shall not be disclosed by the inspector general except as required by law.

2-56-050 Conduct Of City Officers, Employees And Other Entities.

(a)(1) The powers and duties of the inspector general shall extend to the conduct of the following: (a1) ~~except as limited in this section~~ all elected officers and appointed officers of the city government in the performance of their official duties; (b2) ~~except as limited in this section,~~ all city employees ~~of the city government~~ in the performance of their official duties; (c3) lobbyists engaged in the lobbying of elected or appointed city officers or employees; (4) all contractors and subcontractors in the providing of goods or services to the city, the city council, any city council committee or bureau or other service agency of the city council pursuant to a contract; (d5) ~~business entities~~ persons ~~in~~ seeking contracts or certification of eligibility for ~~city~~ contracts with the city, the city council, any city council committee or bureau or other service agency of the city council; and (e6) persons seeking certification of eligibility for participation in any city program. ~~Notwithstanding anything to the contrary contained herein, the office of inspector general shall have no power or authority over any member of the city council, or any city council employee, as defined in Section 2-55-010. If the office of inspector general receives any complaint alleging misconduct, inefficiency or waste against any member of the city council or any city council employee, as defined in Section 2-55-010, the inspector general shall promptly transmit said complaint to the legislative inspector general.~~ Nothing in this section shall preclude the inspector general from referring a complaint or information to the appropriate local, state or federal ~~legislative~~ inspector general, the appropriate sister agency, or the appropriate federal, state or local law enforcement authorities.

(a)(2) The powers and duties of the inspector general relative to the city council, any member of the city council, and any city employee defined as such under subsection 2-56-025(a)(2) or (a)(3), shall be limited to investigating allegations that such person has violated Chapter 2-156 or any other law, order or rule/regulation applicable to such person in the performance of his duties or the discharge of his responsibilities.

(b)(1) Notwithstanding any other provision in this chapter to the contrary, if the office of the inspector general receives a complaint alleging a violation of Chapter 2-156 against any elected or appointed city ~~official~~ officer, city employee or any other person subject to Chapter 2-156 ~~except an alderman, city council employee or lobbyist engaged in the lobbying of an alderman or city council employees, as the term "city council employee" is defined in Section 2-55-010~~, the inspector general, after reviewing the complaint, may only: (i) decline to open an investigation if he determines that the complaint lacks foundation or does not relate to a violation of Chapter 2-156, or (ii) refer the matter to the ~~supervisor of the employee or official~~ appropriate authority if he determines that the potential violation is minor and can be resolved internally as a personnel matter; or (iii) open an investigation. The board of ethics shall promulgate, in consultation with the investigating authorities, rules setting forth the criteria to determine whether a potential violation of Chapter 2-156 is minor.

(2) Notwithstanding any other provision in this chapter to the contrary, at any point during an investigation that the inspector general conducts on matters pertaining to violations of Chapter 2-156, the inspector general may only: (i) dismiss the matter and close the investigation based on a finding that the alleged violation is not sustained; or (ii) refer the matter to the appropriate law enforcement authority, if he reasonably believes that the alleged misconduct would violate a criminal statute; or (iii) request a probable cause finding in accordance with Section 2-156-385.

(3) The inspector general shall conclude his investigation of any violation of Chapter 2-156 under his jurisdiction no later than two years from the date of initiating the investigation; provided, however, that any time period during which the person under investigation has taken affirmative action to conceal evidence or delay the investigation, shall not count towards the two-year period. Notwithstanding any tolling or suspension of time applied, governmental ethics investigations by the inspector general under this chapter are subject to an absolute four-year time limit from the date of initiation.

(c) Before the inspector general interviews a person subject to investigation or a subpoena in relation to a complaint under his jurisdiction, he shall inform the person of that person's right to be represented by counsel at the interview.

2-56-060 Investigation Reports.

Upon conclusion of an investigation the inspector general shall issue a summary report thereon. The report and supporting materials shall be filed solely with the ~~mayor~~ designated ultimate jurisdictional authority as defined in Section 2-56-025(b)~~.~~. The report shall include the following:

(a) A description of any complaints or other information received by the inspector general pertinent to the investigation;

(b) A description of any misconduct, inefficiencies or waste observed or discovered in the course of the investigation;

(c) Recommendations for correction of any misconduct, inefficiencies or waste described in the report;

(d) Such other information as the inspector general may deem relevant to the investigation or resulting recommendations.

Disclosure of reports and materials respecting disciplinary investigations concerning personnel of the City Council as defined in Section 2-56-025(a)(2) and (3) is hereby expressly limited to the ultimate jurisdictional authorities for such matters as set forth in Section 2-56-025(b), unless the matter concerns misconduct involving both personnel of the City Council as defined in Section 2-56-025(a)(2) and (3) and non-City Council personnel as otherwise defined in this chapter, in which case the report and all relevant information materials, including that concerning the subject City Council personnel shall be provided to all appropriate ultimate jurisdiction authorities as defined in Section -025(b).

2-56-065 Response To Recommendations By The Inspector General.

(a) ~~If~~ Except as provided in subsection (b) of this section, if the inspector general issues a recommendation ~~of~~ for discipline or other administrative action ~~to a department head or affected entity~~ in a summary report, ~~that department head or affected entity~~ the ultimate jurisdictional authority must respond to that recommendation within 30 days with a written response to the inspector general. This response must include either (1) a description of any disciplinary or administrative action the ~~department head~~ ultimate jurisdictional authority has taken with respect to the employee in question or (2) a request for a 30-day extension of the 30-day decision period if additional time is needed by the ultimate jurisdictional authority ~~department head~~ to review the recommendation ~~of discipline~~. If the ultimate jurisdictional authority ~~department head or affected entity~~ did not take any disciplinary or administrative action, or took a different disciplinary or administrative action than that recommended by the inspector general, the ultimate jurisdictional authority ~~department head or affected entity~~ must describe the different action and explain the reasons for the different action in the written response. This response must be submitted to the inspector general within the 30-day decision period. The inspector general may approve a request for an extension of this 30-day decision period for a period of time not to exceed 30 days if additional time is needed by the ultimate jurisdictional authority ~~department head or affected entity~~ to review the recommendation of discipline.

(b) If the inspector general issues a report to the chairman of the city council committee on committees, rules and ethics, the chairman shall, within 14 days, forward the report and any attached records to the appropriate person with authority to take action recommended in the report, and provide notice to the inspector general when such action is taken. Upon receipt of the report by the person with authority to take action, that person shall review the report and recommendations and within 30 days provide a written response to the inspector

general. Provided, however, that if action by the chairman of the committee on committees, rules and ethics is required, the written response to the inspector general must be made within 60 days of receipt of the report. If no action is taken on the inspector general's recommendation, or different disciplinary or administrative action is taken, the person with authority to take action must describe the different action and explain the reasons for taking that action in a written response. This response must be submitted to the inspector general within the applicable 30 or 60-day decision period. The inspector general may approve only one 60-day extension.

2-56-070 Confidentiality Of Informants -- Exceptions.

The summary report shall not mention the name of any informant, complainant, witness or person investigated, except in the following instances:

(a) Where the copy of the report given to the ultimate jurisdictional authority ~~head~~ of any department or ~~agency~~ entity recommends disciplinary action against ~~an~~ one of their employees ~~of that agency~~ under the control of that authority;

(b) Where the copy of the report given to the ultimate jurisdictional authority or the chief procurement officer makes recommendations concerning any contractor, subcontractor, applicant for a contract, or person seeking certification of eligibility for a contract;

(c) Where the copy of the report given to the ultimate jurisdictional authority ~~head~~ of any department or ~~agency~~ entity makes recommendations concerning a person seeking certification of eligibility for a program administered by the department or ~~agency~~ entity;

(d) Where the copy given to the mayor recommends disciplinary action against the head or any employee of any ~~executive~~ department or ~~agency.~~ entity;

(e) Where the copy of the report is given to the board of ethics or a hearing officer in compliance with a probable cause finding or a hearing on the merits or as otherwise provided in Chapter 2-156.

If complainants or informants request that their identity remain confidential, they will be notified in the event that disclosure of their identity is required by law.

* * * * *

(Omitted section is not affected by this ordinance.)

* * * * *

2-56-090 ~~Cooperation In Investigations~~ Duty To Cooperate.

It shall be the duty of every elected or appointed officer, employee, department, agency, contractor, subcontractor, agent or ~~and~~ licensee of the city, and every applicant for certification of eligibility for a city contract or program, to cooperate with the inspector general in any inquiry ~~investigation or hearing~~ undertaken pursuant to this chapter. Each department's premises, equipment, personnel, books, records and papers shall be made available as soon as practicable to the inspector general. Every city contract and every bid, proposal, application or solicitation for a city contract, and every application for certification of eligibility for a city contract or program shall contain a statement that the person understands and will abide by all provisions of this chapter.

* * * * *

(Omitted section is not affected by this ordinance.)

* * * * *

2-56-110 Files And Reports Confidential -- Public Statements Authorized When.

Except as otherwise provided herein, all investigatory files and reports of the office of inspector general shall be confidential and shall not be divulged to any person or agency, except to the United States Attorney, the Illinois Attorney General or the State's Attorney of Cook County, or as otherwise provided in this chapter or Chapter 2-156. The inspector general is authorized to issue public statements in the following circumstances: (a) ~~if an investigation exonerates a person who is publicly known to have been under investigation, where such person requests such a statement~~ upon written request by (i) a person publicly known to have been under investigation that exonerates that person; or (ii) an elected official publicly known to have been under investigation that results in a not-sustained finding; (b) if an investigation, audit or ~~inspection~~ review concerns inefficient or wasteful management; and (c) in a public summary of each investigation resulting in sustained findings of misconduct. The public summary shall briefly state, without disclosing the name of any individual who was the subject of such investigation, (i) the nature of the allegation or complaint; (ii) the specific violations resulting in sustained findings; (iii) the inspector general's recommendation for discipline or other corrective measures; and (iv) the ~~city's~~ ultimate jurisdictional authority's response to and final decision on the inspector general's recommendation.

* * * * *

(Remaining sections of chapter are not affected by this ordinance.)

* * * * *

SECTION 2. The Municipal Code of the City of Chicago is hereby amended by repealing Chapter 2-55 in its entirety.

SECTION 3. Chapter 2-156 of the Municipal Code of the City of Chicago is hereby amended by inserting the language underscored and deleting the language struck through, as follows:

2-156-010 Definitions.

The following definitions shall apply for purposes of this chapter:

* * * * *

(Omitted text is not affected by this ordinance.)

* * * * *

(d-1) "City council employee" ~~has the meaning ascribed to the term in Section 2-55-010~~ shall mean an individual employed by an alderman or a city council committee, or bureau or other service agency of the city council, whether part-time or full-time, including an individual retained as an independent contractor by any of them.

* * * * *

(Omitted text is not affected by this ordinance.)

* * * * *

(m-2) ~~"Investigating authority" means the inspector general or the legislative inspector general, as appropriate. When used in the plural, the term means both officials~~ "Inspector general" means the city's inspector general.

* * * * *

(Omitted text is not affected by this ordinance.)

* * * * *

2-156-018 Duty To Report Corrupt Or Unlawful Activity.

(a) Every city employee or official shall report, directly and without undue delay, to the ~~appropriate investigating authority~~ inspector general any and all information concerning conduct which such employee or official knows or should reasonably know to involve corrupt or other unlawful activity (i) by another city employee or official which concerns such employee's or official's employment or office; or (ii) by any person dealing with the city which concerns the person's dealings with the city. Any employee or official who knowingly fails to report a corrupt or unlawful activity as required in this section shall be subject to employment sanctions, including discharge, in accordance with procedures under which the employee may otherwise be disciplined.

* * * * *

(Omitted text is not affected by this ordinance.)

* * * * *

2-156-070 Use Or Disclosure Of Confidential Information.

(a) Except as otherwise provided in subsection (b) or (c) of this section, no current or former official or employee, including any current or former official or employee of the board or the ~~investigating authorities~~ inspector general, shall use or disclose, other than in the performance of his official duties and responsibilities, or as may be required by law, confidential information or any non-public information, including the identity of the subject of an investigation, gained in the course of an investigation or by reason of his position or employment.

(b) If any person requests the opinion of the board regarding past or ongoing conduct, and if the board determines, pursuant to its rules, that the conduct involves a minor violation of this chapter, the board may issue such person a letter of warning or admonition for the first such violation. However, if the board determines, pursuant to its rules, that the conduct involves a violation of this chapter which is not a minor violation or that the conduct involves

a subsequent violation of the same conduct for which the person has been issued a letter of warning or admonition, the board shall advise such person to stop the conduct and self-report the violation to the ~~appropriate investigating authority~~ inspector general within 14 days. If the board finds that the person did not self-report the violation as instructed by the board, the board shall provide the person's name, the violation reported, and all related information the board deems relevant, to the ~~appropriate investigating authority~~ inspector general. Except for purposes of investigations for subsequent violations of the same conduct, a letter of warning or admonition issued to a subject pursuant to this section shall be kept confidential. This subsection applies to conduct that occurred or is occurring on or after July 1, 2013.

(c) Any person may use an advisory opinion issued by the board regarding such person's future conduct as evidence supporting the person's position or as otherwise appropriate in any investigation or disciplinary proceeding. Once the person uses the board's opinion in accordance with this subsection, the board, if requested in writing citing this subsection by the person or one of the entities referred to in this subsection, shall disclose all confidential or non-public information related to the advisory opinion that does not compromise a third party's confidentiality to the ~~investigating authorities~~ inspector general or any city department or agency conducting the investigation or disciplinary proceeding.

2-156-380 Powers And Duties.

In addition to other powers and duties specifically mentioned in this chapter, the board of ethics shall have the following powers and duties:

* * * * *

(Omitted text is not affected by this ordinance.)

* * * * *

(d-1) to adopt, in consultation with the ~~investigating authorities~~ inspector general, and disseminate a summary of all rules and laws setting forth the rights of officials and employees as provided in Chapters ~~2-55,~~ 2-56 and 2-156;

* * * * *

(Omitted text is not affected by this ordinance.)

* * * * *

(h) to promulgate rules for the conduct of board activities and hearings conducted pursuant to Section 2-156-392, including procedural rules consistent with the requirements of due process of law; rules related to: (i) administering waivers; (ii) contesting fines imposed for training and filing violations; (iii) the manner of making settlements, or the board's opinions, determinations and findings, available to the public; and (v) in consultation with the ~~investigating authorities~~ inspector general, the criteria to determine whether a potential violation of this chapter is minor. Provided, however, no such rules and regulations shall become effective until 45 days after their submission to the city council. And, provided further, no such rules and regulations shall become effective if, during said 45-day period, the city council, by majority vote of aldermen entitled to be elected, acts to disapprove said rules and regulations. The applicable administrative hearings procedures set forth in Chapter 2-14 and the applicable rules and regulations promulgated pursuant thereto shall apply to the procedural aspects of matters handled by hearing officers or presented to the board to the extent such procedural aspects are not covered by this chapter or the rules and regulations promulgated by the board;

* * * * *

(Omitted text is not affected by this ordinance.)

* * * * *

2-156-385 Probable Cause Finding.

The ~~investigating authority~~ inspector general may request the board to issue a finding as to whether evidence shows that there is probable cause to believe that the subject of an investigation (for purposes of this section, "subject") has violated this chapter, as follows:

(1) The ~~investigating authority~~ inspector general may request the board to make a probable cause finding only after notifying the subject in writing. Such notice shall specify all the charges to be brought against the subject, including a summary of the facts alleged to support such finding, and shall state that the ~~investigating authority~~ inspector general intends to request a probable cause finding by the board. Such notice must be served upon the subject at least 30 days before the request is made to the board.

(2) When requesting a probable cause finding, the ~~investigating authority~~ inspector general shall provide to the board a summary of his investigation, supporting evidence and recommendation.

(3) The board or its designee shall review the report, recommendation and evidence provided by the ~~investigating authority~~ inspector general. If the board or its designee finds that the evidence does not show that there is probable cause to believe that the subject has violated this chapter, the board shall close the matter and so notify the ~~investigating authority~~ inspector general and the subject. If the board or its designee finds that the evidence shows that there is probable cause to believe that the subject has violated this chapter, the board or its designee shall serve notice of the allegations upon the subject. Such notice shall inform the subject of his right to provide a written response, written submissions and a summary of the evidence supporting his position. The notice also shall set a meeting date with the board or its designee to discuss the allegations and the evidence. The subject must submit all written material and documents supporting his position at least 10 days before the date of the meeting. At the meeting, evidence presented in the matter shall be discussed and the subject shall be given an opportunity to respond to the evidence presented against him. The subject may be represented by counsel at the meeting. The entire meeting shall be reliably recorded or, alternatively, transcribed by a certified court reporter. All records of the meeting shall be kept confidential to the extent allowable under applicable law.

* * * * *

(Omitted text is not affected by this ordinance.)

* * * * *

2-156-530 Annual Public Hearing On Ethics.

The board and the ~~investigating authorities~~ inspector general shall coordinate and conduct a joint annual public hearing before the city council to review major activities, including trainings, investigations, settlements, and opinions; to describe resource usage; to address trends in ethics issues; to suggest ethics compliance strategies; and to assess challenges and recommend areas of improvement regarding the city's ethics institutions, and investigation and adjudication processes.

SECTION 4. Chapter 2-56 of the Municipal Code is amended by adding a new Section 2-56-180, as follows:

2-56-180 Transition.

In addition to the rights and powers conferred by this amendatory ordinance of 2016, the inspector general and the office of inspector general shall assume, respectively, all rights and powers of the former legislative inspector general and the office of the legislative

inspector general. All books, records, property and funds relating to the former office of the legislative inspector general and such rights and powers are transferred to the office of inspector general.

The inspector general shall succeed the former legislative inspector general in administering and investigating pending matters under the jurisdiction of the former legislative inspector general.

SECTION 5. Chapter 2-156 of the Municipal Code is amended by inserting the language underscored and deleting the language struck through, as follows:

2-156-018 Duty To Report Corrupt Or Unlawful Activity.

* * * * *

(Omitted text is not affected by this ordinance.)

* * * * *

(c) For purposes of this section, a report made to the ~~appropriate investigating authority's~~ inspector general's toll-free hotline shall be considered to be a report under this section.

2-156-380 Powers And Duties.

In addition to other powers and duties specifically mentioned in this chapter, the board of ethics shall have the following powers and duties:

(a) to receive and refer complaints of violations of any of the provisions of this chapter to the ~~investigating authorities~~ inspector general and to refer complaints of violations of the governmental ethics ordinance of a sister agency to the sister agency;

* * * * *

(Omitted text is not affected by this ordinance.)

* * * * *

(h-1) To return to the ~~investigating authority~~ inspector general investigative reports submitted to it for a finding of probable cause pursuant to Section 2-156-385 for additional investigation or clarification;

* * * * *

(Omitted text is not affected by this ordinance.)

* * * * *

(n-1) to review campaign finance or lobbyist filings for compliance with Article VI of this chapter, and to refer potential violations discovered by such review to the ~~appropriate investigating authority~~ inspector general as a complaint;

(o) to recommend policies, procedures and practices designed to ensure compliance with any federal, state or local law or regulation or any of the city's compliance-related policies and internal controls.

2-156-392 Hearing On The Merits -- Fines.

(a) If the board determines pursuant to Section 2-156-385 to pursue an action for a fine, a hearing on the merits shall be held on the matter no less than 60 days after that determination, as follows:

(1) A hearing on the merits shall be held in a closed session, to the extent allowable under applicable law, before a hearing officer.

(2) The corporation counsel or his designee shall be the prosecutor in proceedings conducted pursuant to this section or any hearing reopened pursuant to Section 2-156-396. The prosecutor shall prepare a statement of charges, which shall be served upon the subject of the hearing (for purposes of this section and Section 2-156-396, "respondent") within 30 days of the board's determination to pursue an action for a fine with: (i) a list of all witnesses the city may call at the hearing; (ii) a copy of all documents the city intends to introduce at the hearing; (iii) any potentially exculpatory material in the city's possession from the ~~investigating authority's~~ inspector general's investigation; and (iv) a notice of the hearing setting the date of the hearing.

The prosecutor may request, as a matter of right, a one-time extension of up to 30 days of the date of serving the statement of charges. The hearing officer may grant any subsequent request for extension by the prosecutor only upon a showing of good cause. Nothing in this subsection shall be construed to limit or divest the prosecutor of the discretion not to file charges, if in the prosecutor's judgment, the evidence in the record does not support the charges.

* * * * *

(Omitted text is not affected by this ordinance.)

* * * * *

SECTION 6. Delivery Of Necessary Information. Upon the effective date of this ordinance, the person holding the position of Legislative Inspector General or knowledgeable staffer shall deliver to the Inspector General:

(a) A list of all investigations then pending in the office of the Legislative Inspector General, together with a concise and accurate summary of each such investigation, including its status; and

(b) A list of all complaints received by the office of the Legislative Inspector General, which have not yet resulted in the opening of an investigation; and

(c) Copies of all documents, records and files, regardless of whether on paper or in electronic form, relating to the operation of the office of the Legislative Inspector General, including documents used by the Legislative Inspector General's subordinates.

SECTION 7. Upon the effective date of this ordinance the incumbent inspector general shall assume the powers and duties conferred by this ordinance.

SECTION 8. The Annual Appropriation Ordinance for fiscal year 2016 is hereby amended by striking the words and figures indicated and by inserting the words and figures indicated on the exhibit attached hereto.

SECTION 9. This ordinance shall take effect upon passage and approval.

Exhibit showing amendments to the Year 2016 Annual Appropriation Ordinance referred to in this ordinance reads as follows:

AMENDMENT TO 2016 ANNUAL APPROPRIATION ORDINANCE

Corporate Fund-0100

Code	Department and Item	STRIKE Number	STRIKE Amount	ADD Number	ADD Amount
	03-Office of Inspector General				
.0140	For Professional and Technical Services and Other Third Party Benefit Agreements		105,664		129,796
	Legal-3015				
1262	Assistant Inspector General	1	97,164	2	97,164
1202	Associate General Counsel - IG			1	120,408
	Investigations-3020				
9659	Deputy Inspector General	1	126,624		
1219	Investigator I - IG	1	55,464	3	55,464
	Audit and Program Review-3027				
1126	Senior Performance Analyst			1	66,768
1125	Performance Analyst			1	61,224

AMENDMENT TO 2016 ANNUAL APPROPRIATION ORDINANCE

Corporate Fund-0100

Code	Department and Item	STRIKE Number	STRIKE Amount	ADD Number	ADD Amount
	15-City Council				
	Legislative Inspector General-2015				
.0120	For Contractual Services of the Legislative IG		171,000		
.0137	For Contractual Services under the Direction of the Legislative IG		183,000		

MISCELLANEOUS BUSINESS.

Rules Suspended -- CONGRATULATIONS EXTENDED TO M. ROSE KELLY ON RETIREMENT AS SENIOR COUNSEL FOR CHICAGO LAW DEPARTMENT.
[R2016-133]

Alderman Burke moved to *Suspend the Rules Temporarily* for the immediate consideration of and action upon a proposed resolution, presented by Alderman Burke and Alderman O'Connor. The motion *Prevailed.*

The following is said proposed resolution:

WHEREAS, With heavy hearts at our imminent loss, tempered by happiness for the success of a valued colleague, the members of this body wish to congratulate attorney M. Rose Kelly on the occasion of her retirement from the City of Chicago Law Department; and

WHEREAS, Rose Kelly received a Bachelor of Arts degree in history from the University of Illinois at Urbana-Champaign in 1976; a J.D. from The John Marshall Law School in 1981 and an MBA from the Anderson School of Management at the University of California at Los Angeles; and

WHEREAS, From 1977 to 1981, Rose Kelly was employed with the Mayor's Office of Employment and Training as supervisor of program review and audit. Her diligent work, ensuring that subcontractors complied with federal regulations and guidelines, resulted in significant benefits to the City's balance sheet; and

WHEREAS, Rose was admitted to the Illinois Bar in 1981 and became a member of the Federal Trial Bar in 1984; and

WHEREAS, Following a stint in private practice, Rose Kelly practiced as an assistant state's attorney in the Cook County Juvenile Division and then served as chief counsel for the Illinois Department of Financial Institutions; and

WHEREAS, In 1998, Ms. Kelly took a position as assistant corporation counsel in the Torts Division of the City's Law Department, then moved to the Legal Counsel Division. Her hard work and skills were recognized with a promotion to senior counsel in 2003, and she has served with vigor and distinction in that position ever since; and

WHEREAS, In her years as a member of the Legal Counsel Division, Rose Kelly has become an indispensable and trusted counselor to elected officials, appointed officers and employees citywide; and

WHEREAS, Rose is admired and valued as a "go-to" person for her crisp, no-nonsense advice, cogent analysis, hard work and wide-ranging institutional knowledge on subjects ranging from finance to firearms; and

WHEREAS, Department heads, mayoral advisors and aldermen have come to accept and even appreciate Rose's firm, emphatic assessment: "No, you can't do that"; and

WHEREAS, Rose Kelly has been married since 1999 to her sweetheart Dennis Hughes, now retired from his position as a senior vice president at Bank of America; and

WHEREAS, Born in Luttermore County in Galway, Ireland, Rose Kelly holds in her heart a special fondness for the Emerald Isle. She serves on the board of the Embassy Club Homeowners Association and the Board of Advisors of Catholic Charities, and in her spare time, enjoys travel with Dennis, home decorating, gardening, exercising and discussing politics; and

WHEREAS, While we will miss her at City Hall, we take comfort in knowing that Rose will enjoy great success in the future no matter what pursuits she chooses; now, therefore,

Be It Resolved, That we, the Mayor and members of the City Council of the City of Chicago, assembled this 10th day of February 2016, do hereby congratulate City attorney M. Rose Kelly for her valued service as senior counsel in the City Law Department and wish her all the best in her future endeavors; and

Be It Further Resolved, That a suitable copy of this resolution be presented to M. Rose Kelly as a token of our gratitude and esteem for her valued service to the people of the City of Chicago.

On motion of Alderman Burke, seconded by Alderman O'Connor, the foregoing proposed resolution was *Adopted* by a viva voce vote.

PRESENCE OF VISITORS NOTED.

The following individuals were in attendance and recognized by the City Council:

Dr. Reverend Clay Evans, accompanied by his daughters, April Evans, Shirley Evans, Faith Evans, Gail Pye; son, Michael Evans; brother, Reverend Pharis D. Evans; sisters, Loudella Evans Reid, Minnie Joe Evans; granddaughter, Sandy Lewis; nieces, Nik Evans, Walterene Johnson; nephews, Johnnie Johnson, Steve Setwart; secretary, Celestine West; tailor, Frank Harris; church member, Stephen Thurston; and friends, Charles Bowen and Charles Straight;

representatives of Montford Point Marine Association: Sharon Stokes, President; Paul Knox, Jr., Vice President; Victor LaGroon, Director of Veterans Affairs; members: Stanley Porter; Harry Hamilton, accompanied by his daughter, Valarie Lowery; Hubert Burks; JA Reynolds, Sergeant Edwin J. Fizer; John Vanoy; Joseph Garrett; Leon McKenzie, Sr.; and Frank Thrasher;

Zhao Weiping, Consul General of the People's Republic of China in Chicago; Guo Jihyue, Assistant Research Fellow; and Hony Liv, Community Leader;

friends and family members of the late Henry (Hank) Martinez: wife, Linda Martinez; daughters, Alison and Kristal Martinez; Christopher LaFayelle, Chair of Latino Resource Institute of Illinois, Co-Chair of Latino Veterans Committee of Illinois Office of Latino Family Commission; Irma Chavez, Director of Latino Resource Institute of Illinois; Angelica Diaz, Board Secretary; and Julia Camacho Moncon, Business Associate;

8th Grade students from James Wadsworth STEM Elementary School: Lorenzo Gibbons, Reyenne Ball, Reginald Johnson, Robert Hale, Roland McCoy, Asia Dillion, Brian Brooks, Christian Martinez, Khalil Saunders, Marionna Conwell, Marzell Davis, Desire Richardson, Marcia Dukes, Reghan Ball, Nakya Dixon, Aliza Gold, Jayland Paige-Abrahms, Derrick Saalik, Desmond Hudson, Kamya Sims, Taniya Raglin, Jayla Tillis, Cameron Hill, Jeremiah Williams, Amaryllis Casteneda, Lydia Delaney, Lamar Dunn and Tieshun Smith; teachers, Jeffrey March, Jessica Kirksey and Darrell Kelley;

Burton Natarus, former alderman of 42nd Ward;

Patrick Levar, former alderman of 45th Ward;

M. Rose Kelly, retiring Senior Counsel with the Chicago Department of Law, accompanied by her husband, Dennis Hughes.

At this point in the proceedings, Aldermen Osterman, Moreno, Dowell, Sawyer, Harris, Burke, D. Moore, Cochran, Zalewski, Solis, Burnett, Ervin, Reboyras, Sposato, Laurino, O'Connor, Reilly, Cappleman, Pawar and J. Moore, rose to express their respect, friendship and best wishes to Alderman Burns as he embarks on his new career in the private sector.

Addressing the City Council and assembled guests, the Honorable Rahm Emanuel, Mayor, then rose and expressed his appreciation to Alderman Burns for his dedicated service to the residents of the 4th Ward and the people of Chicago. Alderman Burns has always maintained

an incredible work ethic, the Mayor observed, and whether as a member of the Illinois House of Representatives or the Chicago City Council he has fought tirelessly on behalf of his constituents. A man of strong character, conviction and intellect, Alderman Burns was a leading advocate in the reform of the city's ethics and minimum wage policies, the Mayor noted, and he did so with diplomacy and fairness. During his tenure with the Chicago City Council Alderman Burns garnered the accolades of aldermanic colleagues and the confidence and friendship of those he worked with and for, the Mayor continued, and we wish him continued success on behalf of a proud and grateful city.

Alderman Burns next rose and conveyed his gratitude to Mayor Emanuel and the members of the City Council for their support and good wishes. Reflecting on his rewarding tenure as a member of the City Council, Alderman Burns spoke of the challenging yet rewarding nature of aldermanic service. Aldermen are often the first and only resource for many residents needing assistance, Alderman Burns noted, and the relentless schedule that accompanies this responsibility places a heavy burden not only on elected officials but also on family members and loved ones. Although aldermen are often pejoratively portrayed in the press, they are in reality Chicago's true heroes, Alderman Burns continued, and despite differing opinions and courses of action the members of the City Council have always been singular in their efforts to improve the quality of life for all Chicagoans. Alderman Burns again thanked the Mayor and members of the City Council for their recognition and friendship and declared his honor and privilege for having served as a member of this distinguished legislative body.

Time Fixed For Next Succeeding Regular Meeting.

[O2016-1529]

By unanimous consent, Alderman Burke presented a proposed ordinance which reads as follows:

Be It Ordained by the City Council of the City of Chicago:

SECTION 1. That the next succeeding regular meeting of the City Council of the City of Chicago to be held after the meeting held on Wednesday, the tenth (10th) day of February, 2016, at 10:00 A.M., be and the same is hereby fixed to be held on Wednesday, the sixteenth (16th) day of March, 2016, at 10:00 A.M., in the Council Chamber in City Hall.

SECTION 2. This ordinance shall take effect and be in force from and after its passage.

On motion of Alderman Burke, the foregoing proposed ordinance was *Passed* by yeas and nays as follows:

Yeas -- Aldermen Moreno, Hopkins, Dowell, Burns, Hairston, Sawyer, Mitchell, Harris, Beale, Sadlowski Garza, Thompson, Cárdenas, Quinn, Burke, Lopez, Foulkes, D. Moore, Curtis, O'Shea, Cochran, Brookins, Muñoz, Zalewski, Scott, Solis, Burnett, Ervin, Taliaferro, Reboyras, Santiago, Waguespack, Mell, Ramirez-Rosa, Villegas, Mitts, Sposato, Laurino, O'Connor, Napolitano, Reilly, Smith, Tunney, Arena, Cappleman, Pawar, Osterman, J. Moore, Silverstein -- 48.

Nays -- None.

Alderman Beale moved to reconsider the foregoing vote. The motion was lost.

Adjournment.

Thereupon, Alderman Burke moved that the City Council do *Adjourn*. The motion *Prevailed* and the City Council *Stood Adjourned* to meet in regular meeting on Wednesday, March 16, 2016, at 10:00 A.M., in the Council Chamber in City Hall.

Susana A. Mendoza

SUSANA A. MENDOZA,
City Clerk.

APPENDIX A

LEGISLATIVE INDEX

JOURNAL of the PROCEEDINGS
of the
CITY COUNCIL
of the
CITY of CHICAGO, ILLINOIS

Regular Meeting – Wednesday, February 10, 2016

Main Category List

LEGISLATIVE INDEX
JOURNAL of the PROCEEDINGS
of the
CITY COUNCIL
of the
CITY of CHICAGO, ILLINOIS

Regular Meeting – Wednesday, February 10, 2016

Agreements
Alley
Appointments
Bonds & Bond Issues
Budget & Appropriations
City Council
City Departments/Agencies
Claims
Commendations & Declarations
Committee/Public Hearings
Energy/Environmental Issues
Finance Funds
Historical Landmarks
Illinois, State of
Lawsuits/Settlements
Municipal Code Amendments
Parking
Permits/License/Fee Exemptions
Property
Public Way Usage
Reports
Signs/Signboards
Social Issues & Programs
Streets
Tax Incentives
Tax Increment Financing Districts
Traffic
Tributes
Water
Zoning Reclassifications

Abbreviations And Acronyms

A

Admin.	Administration
Agcy.	Agency
a.k.a.	Also Known As
Ald.	Alderman
AME	African Methodist Episcopal Church
ANLAP	Adjacent Neighbors Land Acquisition Program
App.	Application
Apt(s).	Apartment(s)
Assn.	Association
Assoc.	Associates
Asst.	Assistant
Atty.	Attorney
Ave	Avenue
A.M.	Ante Meridian

B

B.A..	Bachelor of Arts
Bd. of Ed.	Board of Education
Bldg.	Building
Bhp.	Bishop
Blvd	Boulevard
Bro.	Brother

C

Capt.	Captain
Card.	Cardinal
CCL	Concealed Carry License
CDBG	Community Development Block Grant
CDC	Community Development Commission
CEO	Chief Executive Officer
CFD	Chicago Fire Department
CFO	Chief Financial Officer
CFP	Chicago Firearm Permit
CHA	Chicago Housing Authority
Chap.	Chapter
Chpl.	Chaplain
Chgo.	Chicago
Co.	Company
Col	Colonel
Com.	Committee/Community
Comdr.	Commander

C

Coml.	Commercial
Comm.	Commerce/Commission
Comr.	Commissioner
Condo	Condominium
Co-Op	Cooperative
Corp.	Corporation
Corpl.	Corporal
Constr.	Construction
CPA	Certified Public Accountant
CPD	Chicago Police Department/
CPS	Chicago Public Schools
Ct	Court
CTA	Chicago Transit Authority

D

DARLEP	Digital Automated Red Light Enforcement Program
d.b.a.	Doing Business As
Deferred	Action Deferred
deg.	Degree(s)
Det.	Detective
Dept.	Department
Devel.	Developer/Development
Dist.	District
Div.	Division
Dr.	Doctor
Dr	Drive

E

E	East
EAV	Equalized Assessed Value
eb	eastbound
Elem.	Elementary
EMT	Emergency Medical Technician
Eng'r	Engineer
Equip.	Equipment
Exchg.	Exchange
Exec. Dir.	Executive Director
Expy.	Expressway

F

FAA	Federal Aviation Administration
Fahr.	Fahrenheit
FAR	Floor Area Ratio
FBI	Federal Bureau of Investigation
FDA	Federal Drug Administration

Abbreviations And Acronyms

F	
F.F.	Firefighter
Filed	Placed on File
FOID	Firearm Owner's Identification Card
Fr.	Father
ft.	feet
f.k.a.	formerly known as
G	
Gen.	General
Govt.	Government
H	
Hon.	Honorable
hrs.	Hours
HUD	Housing and Urban Development
Hwy.	Highway
HQ	Headquarters
I	
IDOT	Illinois Dept. of Transportation
IL	Illinois
Inc.	Incorporated
Ind.	Industries
Ins.	Insurance
Insp. Gen.	Inspector General
Inst'l.	Institutional
IPD	Institutional Planned Development
J	
Jr.	Junior
L	
LCpl	Lance Corporal
LLC	Limited Liability Company
LP	Limited Partnership
Lt.	Lieutenant
Ltd.	Limited
LUCHA	Latin United Community Housing Association
M	
Maj.	Major
M.B.	Missionary Baptist
MBA	Master of Business Administration
MBE	Minority Business-Owned Enterprise
M	
MWBE	Minority Women Business Enterprise
Mfg.	Manufacturing
MFT	Motor Fuel Tax
Mgmt.	Management
mins.	Minutes
MOPD	Mayors Office for People with Disabilities
Msgr.	Monsignor
Mun.	Municipal
N	
N	North
Natl.	National
NFP	Not-for-profit corporation
No.	Number
O	
Off.	Officer
Org.	Organization
P	
pg(s)	page(s)
PhD	Doctor of Philosophy
Pkg.	Package/Parking
Pkwy	Parkway
Pl	Place
Plz	Plaza
P.M.	Post Meridian
P.O.	Police Officer
PFC	Private First Class
R	
RA	Very Reverend
Rd.	Road
Re-Ref.	Re-Referred
Redevel.	Redevelopment
Ref.	Referred
Rehab.	Rehabilitation
Res.	Residence/Residential
Rest.	Restricted/Restaurant
Rev.	Reverend
ROTC	Reserve Officer's Training Corps
ROW	Right-of-way
RR	Railroad
Rt. Rev.	Right Reverend

Abbreviations And Acronyms

R

Ry.	Railway
RTA	Regional Transportation Authority

Q

Q1	1st Quarter (Jan – Mar)
Q2	2nd Quarter (Apr – Jun)
Q3	3rd Quarter (Jul – Sep)
Q4	4th Quarter (Oct – Dec)

S

S	South
SBIF	Small Business Improvement Fund
St.	Saint
Sch.	School
Sgt.	Sergeant
SFC.	Sergeant First Class
Sist.	Sister
Soc.	Society
Sq.	Square
Sr.	Senior
SSA	Special Service Area
SSgt.	Staff Sergeant
St	Street
STEM	Science, Technology, Engineering and Math
Subdiv.	Subdivision
Supt.	Superintendent

T

Terr	Terrace
thru	through
TIF	Tax Increment Financing
Trans.	Transportation

U

Univ.	University
U.S.	United States
u.t.a.	Under trust agreement
Util.	Utility

V

v	versus (against)
Veh.	Vehicle

W

W	West

Y

YMCA	Young Men's Christian Association
YWCA	Young Women's Christian Association

Zoning Districts

B	Business
BPD	Business Planned Development
C	Commercial
CPD	Commercial Planned Development
DC	Downtown Core
DX	Downtown Mixed-Use
DR	Downtown Residential
DS	Downtown Service
M	Manufacturing
PD	Planned Development
PMD	Planned Manufacturing
POS	Parks and Open Space
R	Residential
RM	Residential Multi-Unit
RPD	Residential Planned Development
RS	Residential Single Unit (Detached House)
RT	Residential Two-Flat, Townhouse and Multi-Unit
SD	Special Character Overlay

AGREEMENTS

Improvement

SomerCor 504, Inc.

Forty-sixth amending agreement to administer Small Business Improvement Funds for Austin Commercial Redevelopment Project Area

Emanuel (Mayor) O2016-70

Referred [C.J.p. 16223] Finance

Passed [C.J.p. 17909]

Intergovernmental

Chicago Board of Education

Design, construction and maintenance of green stormwater infrastructure (Room to Grow Program) at various public schools

Emanuel (Mayor) O2016-632

Referred [C.J.p. 17831] Budget

Chicago Board of Education

5252 W Palmer St

Tax Increment Financing assistance for rehabilitation of Belmont-Cragin Elementary School

Emanuel (Mayor) O2016-101

Referred [C.J.p. 16224] Finance

Passed [C.J.p. 17886]

City of Evanston

Divvy Program bike sharing system

Emanuel (Mayor) O2016-68

Referred [C.J.p. 16227] Budget

Passed [C.J.p. 18346]

Village of Oak Park

Divvy Program bike sharing system

Emanuel (Mayor) O2016-68

Referred [C.J.p. 16227] Budget

Passed [C.J.p. 18346]

Lease

Chicago Board of Education

13281 S Corliss Ave

Use of building space by Chicago Public Library

Emanuel (Mayor) O2016-155

Referred [C.J.p. 16230] Housing

Passed [C.J.p. 18495]

AGREEMENTS

Loan & Security

Magnolia Court Apartments LLC

4878 N Magnolia Ave

Rehabilitation of building

Emanuel (Mayor) O2016-122

Referred [C.J.p. 16225] Finance

Passed [C.J.p. 17925]

POAH Support Corp./Preservation of Affordable Housing, Inc.

803 E 61st St

Construction of multi-family residential housing

Emanuel (Mayor) O2016-143

Referred [C.J.p. 16226] Finance

Passed [C.J.p. 17928]

Miscellaneous

Sinai Health System

1347-1359 S Fairfield Ave, 1350-1352 S Washtenaw Ave, and 1356-1364 S Washtenaw Ave

Right of entry for employees and staff physicians

Emanuel (Mayor) O2016-702

Referred [C.J.p. 17834] Housing

Redevelopment

Irving Park Property Holdings LLC

4901 W Irving Park Rd, 4925 W Irving Park Rd

Purchase and construction of bank building with adjoining parking lot

Emanuel (Mayor) O2016-659

Referred [C.J.p. 17830] Finance

Metropolitan Pier and Exposition Authority

E 21st St, at S Prairie Ave

Construction of park

Dowell (3) O2015-8528

Referred [C.J.p. 16162] Finance

Passed [C.J.p. 17860]

ALLEY

Dedications

W Irving Park Rd, bounded by W Dakin St, N Lamon Ave and N Lavergne Ave

Arena (45) O2016-683

Referred [C.J.p. 19269] Transportation

ALLEY

Dedications

E Wacker Dr, bounded by N Lake Shore Dr and E South Water St
Reilly (42) O2016-689
Referred [C.J.p. 19258] Transportation

Ingress/Egress

1827 N Milwaukee LLC
1827 N Milwaukee Ave
Waguespack (32) O2016-102
Referred [C.J.p. 17785] Transportation
Passed [C.J.p. 18759]

221 Hubbard-215 Hubbard LLC
221 W Hubbard St
Reilly (42) O2016-117
Referred [C.J.p. 17797] Transportation
Passed [C.J.p. 18759]

4912 N Lincoln LLC
4912 N Lincoln Ave
O'Connor (40) O2016-73
Referred [C.J.p. 17793] Transportation
Passed [C.J.p. 18760]

5061 N Lincoln LLC
5061 N Lincoln Ave
O'Connor (40) O2016-79
Referred [C.J.p. 17793] Transportation
Passed [C.J.p. 18760]

Acorn Wire & Iron Works
2415 W 21st St
Ervin (28) O2016-673
Referred [C.J.p. 19233] Transportation

Alvarez Auto Repair
2739 W Belmont Ave
Mell (33) O2016-90
Referred [C.J.p. 17786] Transportation
Passed [C.J.p. 18752]

AP N Milwaukee Property LLC
830 N Milwaukee Ave
Burnett (27) O2016-893
Referred [C.J.p. 19229] Transportation

ALLEY

Ingress/Egress

Armitage-Milwaukee LLC
1968-1970 N Milwaukee Ave
Moreno (1) O2016-205
Referred [C.J.p. 17760] Transportation
Passed [C.J.p. 18752]

Ashland 820 LLC
820-824 N Ashland Ave
Moreno (1) O2016-129
Referred [C.J.p. 17760] Transportation
Passed [C.J.p. 18753]

Atrium Village
1140 N Wells St
Burnett (27) O2016-116
Referred [C.J.p. 17778] Transportation
Passed [C.J.p. 18753]

Baker Lincoln LLC
2518-2536 N Lincoln Ave
Smith (43) O2016-92
Referred [C.J.p. 17799] Transportation
Passed [C.J.p. 18753]

Baranyk Assoc. for Dolyva Properties
3108 S Giles Ave
Burns (4) O2016-89
Referred [C.J.p. 17764] Transportation
Passed [C.J.p. 18754]

Chicago Auto Sales, Inc.
5626 N Western Ave
O'Connor (40) O2016-72
Referred [C.J.p. 17793] Transportation
Passed [C.J.p. 18755]

Chicago Car Corner
5480 N Elston Ave
Arena (45) O2016-686
Referred [C.J.p. 19269] Transportation

CP AC West Limited Partnership
2518 W Addison St
Pawar (47) O2016-725
Referred [C.J.p. 19276] Transportation

ALLEY

Ingress/Egress

CP AC West Limited Partnership
2522 W Addison St
Pawar (47) O2016-727
Referred [C.J.p. 19276] Transportation

CP AC West Limited Partnership
2528 W Addison St
Pawar (47) O2016-726
Referred [C.J.p. 19277] Transportation

CP AC West Limited Partnership
2532 W Addison St
Pawar (47) O2016-724
Referred [C.J.p. 19277] Transportation

CP AC West Limited Partnership
2538 W Addison St
Pawar (47) O2016-722
Referred [C.J.p. 19277] Transportation

Dollar Express LLC
8341 S Cottage Grove Ave
Harris (8) O2016-76
Referred [C.J.p. 17767] Transportation
Passed [C.J.p. 18755]

Domain Group LLC
650 N Morgan St
Burnett (27) O2016-721
Referred [C.J.p. 19229] Transportation

Elston's Tire Shop
4100 N Elston Ave
Laurino (39) O2016-678
Referred [C.J.p. 19244] Transportation

Freddy Villegas and Santiago Rosas/Bolidos Auto Rebuilders
5348 W Grand Ave
Villegas (36) O2016-85
Referred [C.J.p. 17789] Transportation
Passed [C.J.p. 18754]

Gearhead Workspace
4739 W Montrose Ave
Arena (45) O2016-685
Referred [C.J.p. 19269] Transportation

ALLEY

Ingress/Egress

Horizon Learning Center
2910 W Peterson Ave
Silverstein (50) O2016-684
Referred [C.J.p. 19282] Transportation

Illinois Engineering Products, Inc.
2415 W 21st St
Ervin (28) O2016-675
Referred [C.J.p. 19233] Transportation

Kiddieland Education Center of Excellence
4125 S Indiana Ave
Dowell (3) O2016-681
Referred [C.J.p. 19205] Transportation

Kidz Creative Concepts
719 E 63rd St
Cochran (20) O2016-109
Referred [C.J.p. 17772] Transportation
Passed [C.J.p. 18755]

Maqbool Khan, Rosemont
2807-2809 W Rosemont Ave
Silverstein (50) O2016-674
Referred [C.J.p. 19282] Transportation

Midway Pointe Senior Residence
5001-5025 W 47th St
Munoz (22) O2016-86
Referred [C.J.p. 17773] Transportation
Passed [C.J.p. 18756]

Mokin Properties LLC
351 W Huron St
Reilly (42) O2016-677
Referred [C.J.p. 19258] Transportation

Mr. and Misses Unisex Salon LLC
3356 W Chicago Ave
Burnett (27) O2016-112
Referred [C.J.p. 17778] Transportation
Passed [C.J.p. 18756]

Nationwide Hand Car Wash Inc.
3006 W Roosevelt Rd
Ervin (28) O2016-71
Referred [C.J.p. 17780] Transportation
Passed [C.J.p. 18756]

ALLEY

Ingress/Egress

Nelson Mandela Apartments LP

505 N Troy St, 3108-3118 W Franklin Blvd

Burnett (27) O2016-111

Referred [C.J.p. 17778] Transportation

Passed [C.J.p. 18757]

Northside Automotive Inc.

4535-4541 N Kedzie Ave

Mell (33) O2016-91

Referred [C.J.p. 17786] Transportation

Passed [C.J.p. 18757]

Public 2 LLC

1509 N Western Ave

Moreno (1) O2016-126

Referred [C.J.p. 17760] Transportation

Passed [C.J.p. 18758]

Quintanilla Tire Center

3342 S Halsted St

Thompson (11) O2016-114

Referred [C.J.p. 17768] Transportation

Passed [C.J.p. 18758]

Unity Center

3339 S Halsted St

Thompson (11) O2016-728

Referred [C.J.p. 19212] Transportation

Van's Hand Car Wash

5940 S Ashland Ave

Foulkes (16) O2016-895

Referred [C.J.p. 19217] Transportation

Vaunt Fitness

6255 S Archer Ave

Zalewski (23) O2016-75

Referred [C.J.p. 17774] Transportation

Passed [C.J.p. 18758]

Water Tower on Lake LLC

4223 W Lake St

Ervin (28) O2016-687

Referred [C.J.p. 19233] Transportation

ALLEY

Ingress/Egress

Wonder Montessori School

5624-5638 N Pulaski Rd

Laurino (39) O2016-83

Referred [C.J.p. 17790] Transportation

Passed [C.J.p. 18759]

Vacation

W Carroll Ave, bounded by W Fulton St, N Elizabeth St and N Ada St

Burnett (27) O2016-715

Referred [C.J.p. 19229] Transportation

W Irving Park Rd, bounded by W Dakin St, N Lamon Ave and N Lavergne Ave

Arena (45) O2016-683

Referred [C.J.p. 19269] Transportation

E Wacker Dr, bounded by N Lake Shore Dr and E South Water St

Reilly (42) O2016-689

Referred [C.J.p. 19258] Transportation

APPOINTMENTS

Cocalis, Nickolas J.

North Halsted Commission (S.S. A. No. 18) (Member)

Emanuel (Mayor) SA2016-6

Referred [C.J.p. 16214] Finance

Approved [C.J.p. 17856]

Connolly, Paul P.

Board of Local Improvements (Member)

Emanuel (Mayor) A2016-9

Referred [C.J.p. 19217] Transportation

Approved [C.J.p. 18575]

Dieterich, Benjamin

Chicago Emergency Telephone System Board (Member and Chair)

Emanuel (Mayor) A2016-16

Referred [C.J.p. 17825] Public Safety

Elkins-Ryan, Jacob

Lakeview East Commission (S.S.A.No. 8) (Member)

Emanuel (Mayor) A2016-7

Referred [C.J.p. 16213] Finance

Approved [C.J.p. 17855]

APPOINTMENTS

Elrabadi, Naderh H.

Chicago Commission on Human Relations (Member)

Emanuel (Mayor) A2015-141

Referred [C.J.p. 8226] Human Relations

Approved [C.J.p. 18512]

Ford, II Richard C.

Chicago Emergency Telephone System Board (Member)

Emanuel (Mayor) A2016-15

Referred [C.J.p. 17826] Public Safety

Gray, Arriel Jr.

Electircal Commission (Member)

Emanuel (Mayor) A2016-14

Referred [C.J.p. 17827] Zoning

Idler, John H.

State Street Commission (S.S.A. No. 1-2015) (Member)

Emanuel (Mayor) A2016-8

Referred [C.J.p. 16212] Finance

Approved [C.J.p. 17854]

Kanter, Stephanie A.

Chicago Commission on Human Relations (Member)

Emanuel (Mayor) A2015-141

Referred [C.J.p. 8226] Human Relations

Approved [C.J.p. 18512]

Kartcheske, Paul F.

Greater Ravenswood Commission (S.S.A.No. 31) (Member)

Emanuel (Mayor) A2016-3

Referred [C.J.p. 16216] Finance

Approved [C.J.p. 17859]

Monje, Luis A.

West Lakeview Commission (S.S.A. No. 27) (Member)

Emanuel (Mayor) A2016-4

Referred [C.J.p. 16215] Finance

Approved [C.J.p. 17858]

APPOINTMENTS

Mussatt, David J.

Chicago Commission on Human Relations (Member)

Emanuel (Mayor) A2015-141

Referred [C.J.p. 8226] Human Relations

Approved [C.J.p. 18512]

Nixon, Eric F.

Electrical Commission (Member)

Emanuel (Mayor) SA2016-10

Referred [C.J.p. 16217] Zoning

Approved [C.J.p. 18764]

Ohde, Harold C.

Electrical Commission (Member)

Emanuel (Mayor) SA2016-10

Referred [C.J.p. 16217] Zoning

Approved [C.J.p. 18764]

Perez, Angelita

Electrical Commission (Member)

Emanuel (Mayor) SA2016-10

Referred [C.J.p. 16217] Zoning

Approved [C.J.p. 18764]

Rasheed, Nabeela

Chicago Commission on Human Relations (Member)

Emanuel (Mayor) A2015-141

Referred [C.J.p. 8226] Human Relations

Approved [C.J.p. 18512]

Rodriguez, Julio

Chicago Commission on Human Relations (Member)

Emanuel (Mayor) A2015-142

Referred [C.J.p. 8226] Human Relations

Approved [C.J.p. 18513]

Sercye, Blake P.

Zoning Board of Appeals (Chairman and Member)

Emanuel (Mayor) A2016-11

Referred [C.J.p. 16218] Zoning

Approved [C.J.p. 18765]

Toporek, Morris

Electrical Commission (Member)

Emanuel (Mayor) SA2016-10

Referred [C.J.p. 16217] Zoning

Approved [C.J.p. 18764]

APPOINTMENTS

Vargas, Nichol

North Halsted Commission (S.S.A. No. 18) (Member)

Emanuel (Mayor) A2016-5

Referred [C.J.p. 16214] Finance

Approved [C.J.p. 17857]

Williams, Amanda

Zoning Board of Appeals (Member)

Emanuel (Mayor) A2016-12

Referred [C.J.p. 16219] Zoning

Approved [C.J.p. 18763]

BONDS & BOND ISSUES

Notification of sale regarding General Obligation Refunding Bonds, Series 2015C

Dept./Agency F2016-10

Filed [C.J.p. 17835]

BUDGET & APPROPRIATIONS

Annual Appropriation Ordinance

Year 2016

Fund No.925 amendment

Office of Mayor and Office of Emergency Management and Communications

Emanuel (Mayor) SO2016-67

Referred [C.J.p. 16226] Budget

Passed as Substitute [C.J.p. 18378]

CITY COUNCIL

Aldermen

Burns, William D. (Ald.)

Gratitude for dedicated service to residents of 4th Ward

Emanuel (Mayor) R2016-95

Adopted [C.J.p. 19069]

Miscellaneous

Call for Chicago International Film Festival to include documentary "Now More Than Ever, the History of Chicago"

Zalewski (23), and Others R2016-138

Adopted [C.J.p. 19129]

CITY COUNCIL

Miscellaneous

Call for renaming of Chicago Cultural Center in honor of Lois Weisberg

Smith (43), Tunney (44) R2016-87

Referred [C.J.p. 19262] Joint Finance Special Events

Support for use of Tax Increment Financing surplus funds to offset budget deficit at Chicago Public Schools

Ramirez-Rosa (35), and Others R2016-21

Referred [C.J.p. 17788] Budget

Re-Referred [C.J.p. 18385] Finance

Regular Meetings

March 16, 2016 at 10:00 A.M.

Burke (14) O2016-1529

Passed [C.J.p. 19373]

CITY DEPARTMENTS/AGENCIES

City Council Office of Financial Analysis

Call for investigation of potential revenue sources for providing financial aid to Chicago Public Schools and deliver report within 30 days of adoption

Pawar (47), and Others R2016-93

Referred [C.J.p. 19277] Financial Analysis

Law

Call to explore possible legal actions resulting in lowering or early termination penalties and to recover past losses on all outstanding interest rate swap agreements

Ramirez-Rosa (35), and Others Or2016-31

Referred [C.J.p. 17787] Budget

Re-Referred [C.J.p. 18384] Finance

Transportation

Call for Dept. of Transportation to participate in Illinois Department of Transportation performance evaluation pilot program incorporating recycled asphalt materials into asphalt pavements

Villegas (36) R2016-89

Referred [C.J.p. 19241] Health & Environment

CLAIMS

Condominium Refuse Rebate

1000 W Adams Condo Assn.

Solis (25) CL2016-691

Referred [C.J.p. 19183] Finance

CLAIMS

Condominium Refuse Rebate

1000 W Washington Lofts Condo Assn.
Burnett (27) CL2016-706
Referred [C.J.p. 19184] Finance

1009 North Oakley Condo Assn.
Hopkins (2) CL2016-616
Referred [C.J.p. 19175] Finance

101 West Superior Condo Assn.
Hopkins (2) CL2016-614
Referred [C.J.p. 19174] Finance

1017 South Lytle Condo Assn.
Ervin (28) CL2016-712
Referred [C.J.p. 19184] Finance

110 West Superior Condo Assn.
Hopkins (2) CL2016-614
Referred [C.J.p. 19174] Finance

1110 Lake Shore Apartments Homeowners Assn.
Hopkins (2) CL2016-616
Referred [C.J.p. 19175] Finance

1111 W Madison Condo Assn.
Solis (25) CL2016-701
Referred [C.J.p. 19183] Finance

1115 South Plymouth Court Condo Assn.
Burns (4) CL2016-647
Referred [C.J.p. 19178] Finance

1122 North Dearborn Condo Assn.
Hopkins (2) CL2016-616
Referred [C.J.p. 19175] Finance

1141-1143 West Pratt Condo Assn.
Moore (49) CL2016-779
Referred [C.J.p. 19195] Finance

1148 W Monroe Condo Assn.
Solis (25) CL2016-702
Referred [C.J.p. 19183] Finance

1218-1220 Albion Condo Assn.
Moore (49) CL2016-780
Referred [C.J.p. 19197] Finance

1226 North Greenview Condo Assn.
Hopkins (2) CL2016-619
Referred [C.J.p. 19176] Finance

CLAIMS

Condominium Refuse Rebate

1235-1245 North Astor Corp.
Smith (43) CL2016-735
Referred [C.J.p. 19188] Finance

1242 Lake Shore Drive Corp.
Smith (43) CL2016-735
Referred [C.J.p. 19188] Finance

1245 North Dearborn Condo Assn.
Hopkins (2) CL2016-616
Referred [C.J.p. 19175] Finance

1246-1248 Albion Condo Assn.
Moore (49) CL2016-780
Referred [C.J.p. 19197] Finance

1250 North LaSalle Condo Assn.
Hopkins (2) CL2016-619
Referred [C.J.p. 19176] Finance

1300 Lake Shore Drive Condo Assn.
Smith (43) CL2016-735
Referred [C.J.p. 19188] Finance

1325-1335 East 52nd Street Condos
Burns (4) CL2016-644
Referred [C.J.p. 19178] Finance

1330 Fargo Condo Assn.
Moore (49) CL2016-779
Referred [C.J.p. 19195] Finance

1334 West Webster Condo Assn.
Hopkins (2) CL2016-616
Referred [C.J.p. 19175] Finance

1335 Astor Co-Op Building, Inc.
Smith (43) CL2016-735
Referred [C.J.p. 19188] Finance

1340 North Dearborn Condo Assn.
Hopkins (2) CL2016-616
Referred [C.J.p. 19175] Finance

1344 North Dearborn Private Residences Condo Assn.
Hopkins (2) CL2016-616
Referred [C.J.p. 19175] Finance

1350 East Madison Park Condo Assn.
Burns (4) CL2016-644
Referred [C.J.p. 19178] Finance

CLAIMS

Condominium Refuse Rebate

1410 North State Parkway Condo Assn.
Hopkins (2) CL2016-616
Referred [C.J.p. 19175] Finance

1415 West Lunt Condo Assn.
Moore (49) CL2016-780
Referred [C.J.p. 19197] Finance

1431-1433 Rosemont Condo Assn.
Osterman (48) CL2016-775
Referred [C.J.p. 19194] Finance

1448 North Lake Shore Drive Building Corp.
Smith (43) CL2016-735
Referred [C.J.p. 19188] Finance

1454-1456 Hollywood Condo Assn.
Osterman (48) CL2016-771
Referred [C.J.p. 19194] Finance

1500 Lake Shore Drive Building Corp.
Smith (43) CL2016-735
Referred [C.J.p. 19188] Finance

1503-1505 North Mohawk Condo Assn.
Hopkins (2) CL2016-616
Referred [C.J.p. 19175] Finance

1516 North State Parkway Condo Assn.
Hopkins (2) CL2016-619
Referred [C.J.p. 19176] Finance

1520 South Wabash Condo Assn.
Dowell (3) CL2016-641
Referred [C.J.p. 19178] Finance

1529-1537 West Farwell Condo Assn.
Moore (49) CL2016-779
Referred [C.J.p. 19195] Finance

1530 Dearborn Parkway Condo Assn.
Hopkins (2) CL2016-616
Referred [C.J.p. 19175] Finance

1530 Dearborn Parkway Condo Assn.
Hopkins (2) CL2016-617
Referred [C.J.p. 19175] Finance

1540 North State Parkway Condo Assn.
Hopkins (2) CL2016-617
Referred [C.J.p. 19175] Finance

CLAIMS

Condominium Refuse Rebate

1550 Condo Assn.
Smith (43) CL2016-735
Referred [C.J.p. 19188] Finance

159 Goethe Condo Assn.
Smith (43) CL2016-735
Referred [C.J.p. 19188] Finance

1600 West Jarvis Condo Assn.
Moore (49) CL2016-780
Referred [C.J.p. 19197] Finance

1617-1623 West North Shore Condo Assn.
Moore (49) CL2016-780
Referred [C.J.p. 19197] Finance

1620 South Michigan Condo Assn.
Dowell (3) CL2016-642
Referred [C.J.p. 19178] Finance

1625 North Western Condo
Waguespack (32) CL2016-719
Referred [C.J.p. 19185] Finance

1633-1643 West Farwell Condo Assn.
Moore (49) CL2016-780
Referred [C.J.p. 19197] Finance

1634-1636 West Greenleaf Condo Assn.
Moore (49) CL2016-780
Referred [C.J.p. 19197] Finance

1640-1648 North Burling Condo Assn.
1640
Burnett (27) CL2016-708
Referred [C.J.p. 19184] Finance

1754-1756 West Wallen Condo Assn.
Moore (49) CL2016-779
Referred [C.J.p. 19195] Finance

1776 West Winnemac Condo Assn.
O'Connor (40) CL2016-727
Referred [C.J.p. 19186] Finance

180 East Pearson Street Homeowners Assn.
Hopkins (2) CL2016-617
Referred [C.J.p. 19175] Finance

1811 W 17th St Condo Assn.
Solis (25) CL2016-704
Referred [C.J.p. 19183] Finance

CLAIMS

Condominium Refuse Rebate

19 East 26th Street Condo Assn.
Dowell (3) CL2016-636
Referred [C.J.p. 19177] Finance

19 East 26th Street Condo Assn.
Dowell (3) CL2016-635
Referred [C.J.p. 19177] Finance

1911 Dayton Condo Assn.
Smith (43) CL2016-735
Referred [C.J.p. 19188] Finance

1918 South Michigan Condo Assn.
Dowell (3) CL2016-643
Referred [C.J.p. 19178] Finance

1926-1928 West Pratt Condo Assn.
Moore (49) CL2016-780
Referred [C.J.p. 19197] Finance

1945 North Sheffield Condo Assn.
Smith (43) CL2016-735
Referred [C.J.p. 19188] Finance

20 East Cedar Condo Assn.
Hopkins (2) CL2016-614
Referred [C.J.p. 19174] Finance

200 East Pearson Corp.
Hopkins (2) CL2016-614
Referred [C.J.p. 19174] Finance

201 East Chestnut Street Condo Assn.
Hopkins (2) CL2016-614
Referred [C.J.p. 19174] Finance

2046 West Fargo Condo Assn.
Moore (49) CL2016-780
Referred [C.J.p. 19197] Finance

209 East Lake Shore Drive Corp.
Hopkins (2) CL2016-614
Referred [C.J.p. 19174] Finance

21 East Chestnut Condo Assn.
Hopkins (2) CL2016-614
Referred [C.J.p. 19174] Finance

21 West Chestnut Condo Assn.
Hopkins (2) CL2016-612
Referred [C.J.p. 19174] Finance

CLAIMS

Condominium Refuse Rebate

210 East Pearson Condo Assn.
Hopkins (2) CL2016-614
Referred [C.J.p. 19174] Finance

2107-2109 West Jarvis Condo Assn.
Moore (49) CL2016-779
Referred [C.J.p. 19195] Finance

219 East Lake Shore Drive Condo Assn.
Hopkins (2) CL2016-614
Referred [C.J.p. 19174] Finance

219-225 Wisconsin Street Condos
Smith (43) CL2016-735
Referred [C.J.p. 19188] Finance

2201 N Cleveland Condo Assn.
Smith (43) CL2016-735
Referred [C.J.p. 19188] Finance

223 East Delaware Condo Assn.
Hopkins (2) CL2016-614
Referred [C.J.p. 19174] Finance

2230 North Orchard Condo Assn.
Smith (43) CL2016-735
Referred [C.J.p. 19188] Finance

23 on Green Condo Assn.
Burnett (27) CL2016-711
Referred [C.J.p. 19184] Finance

2409 Catalpa Village Condo Assn.
O'Connor (40) CL2016-727
Referred [C.J.p. 19186] Finance

2415 Geneva Condo Assn.
Smith (43) CL2016-735
Referred [C.J.p. 19188] Finance

2430 North Lake View Avenue Building Corp.
Smith (43) CL2016-735
Referred [C.J.p. 19188] Finance

25 East 26th Street Condo Assn.
Dowell (3) CL2016-637
Referred [C.J.p. 19177] Finance

257 East Delaware Condo Assn.
Hopkins (2) CL2016-614
Referred [C.J.p. 19174] Finance

CLAIMS

Condominium Refuse Rebate

2625 West North Condo Assn.
Moreno (1) CL2016-610
Referred [C.J.p. 19174] Finance

2629 Hampden Court Condo Assn.
Smith (43) CL2016-735
Referred [C.J.p. 19188] Finance

2636 West Summerdale Condo Assn.
O'Connor (40) CL2016-727
Referred [C.J.p. 19186] Finance

27 East 26th Street Condo Assn.
Dowell (3) CL2016-638
Referred [C.J.p. 19177] Finance

2847 N Halsted Condo Assn.
Tunney (44) CL2016-760
Referred [C.J.p. 19190] Finance

2933 North Clybourn at Welbourn Row Condo
Waguespack (32) CL2016-719
Referred [C.J.p. 19185] Finance

30 West Oak Condo Assn.
Hopkins (2) CL2016-614
Referred [C.J.p. 19174] Finance

3016 West Belle Plaine Condo Assn.
Mell (33) CL2016-720
Referred [C.J.p. 19185] Finance

3045-3047 N Kenmore Condo Assn.
Tunney (44) CL2016-761
Referred [C.J.p. 19190] Finance

31 East 26th Street Condo Assn.
Dowell (3) CL2016-639
Referred [C.J.p. 19177] Finance

3121 N Orchard Condo Assn.
Tunney (44) CL2016-762
Referred [C.J.p. 19190] Finance

3150 Condo Assn.
Tunney (44) CL2016-763
Referred [C.J.p. 19190] Finance

3150 N Sheridan Condo Assn.
Tunney (44) CL2016-764
Referred [C.J.p. 19190] Finance

CLAIMS

Condominium Refuse Rebate

327-335 Belden by the Park Condo Assn.
Smith (43) CL2016-735
Referred [C.J.p. 19188] Finance

33 East 26th Street Condo Assn.
Dowell (3) CL2016-640
Referred [C.J.p. 19178] Finance

3301 N Ridgeway Condo Assn.
Reboyras (30) CL2016-718
Referred [C.J.p. 19185] Finance

3400 N Jannsen Condo Assn.
Tunney (44) CL2016-766
Referred [C.J.p. 19190] Finance

3440 Lake Shore Dr Condo Assn.
Tunney (44) CL2016-767
Referred [C.J.p. 19190] Finance

3520 North Lake Shore Drive Condo Assn.
Cappleman (46) CL2016-769
Referred [C.J.p. 19193] Finance

3532-3554 North Pine Grove Condo Assn.
Cappleman (46) CL2016-769
Referred [C.J.p. 19193] Finance

3550 Condo Assn.
Cappleman (46) CL2016-769
Referred [C.J.p. 19193] Finance

3600 Condo Assn., The
Cappleman (46) CL2016-769
Referred [C.J.p. 19193] Finance

3600-3608 North Pine Grove Condo Assn.
Cappleman (46) CL2016-769
Referred [C.J.p. 19193] Finance

3730-3740 North Lake Shore Drive Condo Assn.
Cappleman (46) CL2016-769
Referred [C.J.p. 19193] Finance

3750 North Lake Shore Drive, Inc.
Cappleman (46) CL2016-769
Referred [C.J.p. 19193] Finance

3764 North Fremont Condo Assn.
Cappleman (46) CL2016-769
Referred [C.J.p. 19193] Finance

CLAIMS

Condominium Refuse Rebate

3800 North Lake Shore Drive Condo Assn.
Cappleman (46) CL2016-769
Referred [C.J.p. 19193] Finance

3804 North Harlem Condo Assn.
Cappleman (46) CL2016-769
Referred [C.J.p. 19193] Finance

3825 North Pine Grove Condo Assn.
Cappleman (46) CL2016-769
Referred [C.J.p. 19193] Finance

3900 Lake Shore Drive Condo Assn.
Cappleman (46) CL2016-769
Referred [C.J.p. 19193] Finance

3950 North Lake Shore Drive Condo Assn.
Cappleman (46) CL2016-769
Referred [C.J.p. 19193] Finance

399 Corp.
Smith (43) CL2016-735
Referred [C.J.p. 19188] Finance

4026 North California Condo Assn.
Mell (33) CL2016-721
Referred [C.J.p. 19185] Finance

4144 North Sheridan Condo Assn.
Cappleman (46) CL2016-769
Referred [C.J.p. 19193] Finance

415 Aldine Condo Assn.
Tunney (44) CL2016-747
Referred [C.J.p. 19189] Finance

4180 Polo Towers Condo Assn.
Cappleman (46) CL2016-769
Referred [C.J.p. 19193] Finance

4200 Marine Drive Condo Assn.
Cappleman (46) CL2016-769
Referred [C.J.p. 19193] Finance

426 Barry Condo Assn.
Tunney (44) CL2016-748
Referred [C.J.p. 19189] Finance

432 West Grant Place Co-Op
Smith (43) CL2016-735
Referred [C.J.p. 19188] Finance

CLAIMS

Condominium Refuse Rebate

4343 Clarendon Condo Assn.
Cappleman (46) CL2016-769
Referred [C.J.p. 19193] Finance

437 West North Avenue Condo Assn.
Hopkins (2) CL2016-613
Referred [C.J.p. 19174] Finance

437 West North Avenue Condo Assn.
Hopkins (2) CL2016-619
Referred [C.J.p. 19176] Finance

438-448 Surf Condo Assn.
Tunney (44) CL2016-749
Referred [C.J.p. 19189] Finance

442 Wellington Co-op Bldg. Corp.
Tunney (44) CL2016-750
Referred [C.J.p. 19189] Finance

4600 North Cumberland Condo Assn.
Cappleman (46) CL2016-769
Referred [C.J.p. 19193] Finance

4646-4620 North Kenmore Condo Assn.
Cappleman (46) CL2016-769
Referred [C.J.p. 19193] Finance

4700 North Kenmore Condo Assn.
Cappleman (46) CL2016-769
Referred [C.J.p. 19193] Finance

4716 W Addison St Condo Assn.
Reboyras (30) CL2016-716
Referred [C.J.p. 19185] Finance

4728 North Malden Condo Assn.
Cappleman (46) CL2016-769
Referred [C.J.p. 19193] Finance

4747 Chase Park Commons Condo Assn.
Cappleman (46) CL2016-769
Referred [C.J.p. 19193] Finance

475 W 24th St Condo Assn.
Thompson (11) CL2016-683
Referred [C.J.p. 19182] Finance

4880 North Marine Drive Condo Assn.
Cappleman (46) CL2016-769
Referred [C.J.p. 19193] Finance

CLAIMS

Condominium Refuse Rebate

4939 South Dorchester Condo Assn.
Burns (4) CL2016-664
Referred [C.J.p. 19180] Finance

5000 South Cornell Condo Assn.
Hairston (5) CL2016-669
Referred [C.J.p. 19180] Finance

5001-5007 South Dorchester Condo Assn.
Burns (4) CL2016-665
Referred [C.J.p. 19180] Finance

5046 South Blackstone Condo Assn.
Burns (4) CL2016-666
Referred [C.J.p. 19180] Finance

505 Melrose Condo Assn.
Tunney (44) CL2016-751
Referred [C.J.p. 19189] Finance

5057 North Kenmore Condo Assn.
Cappleman (46) CL2016-769
Referred [C.J.p. 19193] Finance

5115-5117 University Condo Assn.
Burns (4) CL2016-644
Referred [C.J.p. 19178] Finance

512 Wrightwood Condo Assn.
Smith (43) CL2016-735
Referred [C.J.p. 19188] Finance

515 Wrightwood Condo Assn.
Smith (43) CL2016-735
Referred [C.J.p. 19188] Finance

5220 North Rockwell Condo Assn.
O'Connor (40) CL2016-727
Referred [C.J.p. 19186] Finance

5225 North Hoyne Condo Assn.
O'Connor (40) CL2016-727
Referred [C.J.p. 19186] Finance

527-537 West Brompton Condo Assn.
Cappleman (46) CL2016-769
Referred [C.J.p. 19193] Finance

530 Barry Condo Assn.
Tunney (44) CL2016-754
Referred [C.J.p. 19190] Finance

CLAIMS

Condominium Refuse Rebate

5331-5341 South Cornell Condo Assn.
Hairston (5) CL2016-669
Referred [C.J.p. 19180] Finance

534-552 West Brompton Condo Assn.
Cappleman (46) CL2016-769
Referred [C.J.p. 19193] Finance

539-547 West Brompton Condo
Cappleman (46) CL2016-769
Referred [C.J.p. 19193] Finance

5406 South Harper Condo Assn.
Burns (4) CL2016-667
Referred [C.J.p. 19180] Finance

5421 Cornell Condo Assn.
Hairston (5) CL2016-669
Referred [C.J.p. 19180] Finance

5430 N Sheridan Rd Condo Assn.
Osterman (48) CL2016-771
Referred [C.J.p. 19194] Finance

5437-5439 Cornell Condo Assn.
Hairston (5) CL2016-669
Referred [C.J.p. 19180] Finance

5445 N Kenmore Homeowners Assn.
Osterman (48) CL2016-772
Referred [C.J.p. 19194] Finance

5453-5455 N Kenmore Condo Assn.
Osterman (48) CL2016-777
Referred [C.J.p. 19195] Finance

5483-5485 Hyde Park Boulevard Condo Assn.
Hairston (5) CL2016-669
Referred [C.J.p. 19180] Finance

5485-5489 Cornell Avenue Condo Assn.
Hairston (5) CL2016-669
Referred [C.J.p. 19180] Finance

5547-5549 South Dorchester Avenue Condo Assn.
Hairston (5) CL2016-670
Referred [C.J.p. 19181] Finance

555 Cornelia Condo Assn.
Cappleman (46) CL2016-769
Referred [C.J.p. 19193] Finance

CLAIMS

Condominium Refuse Rebate

5556 N Sheridan Condo Assn.
Osterman (48) CL2016-777
Referred [C.J.p. 19195] Finance

5800 Blackstone Avenue Building Assn.
Hairston (5) CL2016-670
Referred [C.J.p. 19181] Finance

5858 Shore Manor Condo Assn.
Osterman (48) CL2016-771
Referred [C.J.p. 19194] Finance

5923-5925 Magnolia Condo Assn.
Osterman (48) CL2016-773
Referred [C.J.p. 19194] Finance

5935 N Odell Condo Assn.
Napolitano (41) CL2016-734
Referred [C.J.p. 19187] Finance

609 Stratford Condo Assn.
Tunney (44) CL2016-755
Referred [C.J.p. 19190] Finance

6113-6115 W Higgins Condo Assn.
Arena (45) CL2016-768
Referred [C.J.p. 19191] Finance

6118 Sheridan Rd Condo Assn.
Osterman (48) CL2016-771
Referred [C.J.p. 19194] Finance

612 W Aldine Condo Assn.
Tunney (44) CL2016-756
Referred [C.J.p. 19190] Finance

6121 N Sheridan Condo Assn.
Osterman (48) CL2016-777
Referred [C.J.p. 19195] Finance

632 W Buckingham Condo Assn.
Tunney (44) CL2016-757
Referred [C.J.p. 19190] Finance

651 West Sheridan Condo Assns.
Cappleman (46) CL2016-769
Referred [C.J.p. 19193] Finance

656 W Buckingham Condo Assn.
Tunney (44) CL2016-758
Referred [C.J.p. 19190] Finance

CLAIMS

Condominium Refuse Rebate

663 West Grace Condo Assn.
Cappleman (46) CL2016-769
Referred [C.J.p. 19193] Finance

6700 Crandon Condo Assn.
Hairston (5) CL2016-670
Referred [C.J.p. 19181] Finance

6822-6828 North Greenview Condo Assn.
Moore (49) CL2016-780
Referred [C.J.p. 19197] Finance

68th and Oglesby Condo Assn.
Hairston (5) CL2016-670
Referred [C.J.p. 19181] Finance

6901 South Oglesby Co-Op
Hairston (5) CL2016-670
Referred [C.J.p. 19181] Finance

6969 North Ashland Condo Assn.
Moore (49) CL2016-780
Referred [C.J.p. 19197] Finance

700 Bittersweet Condo Assn.
Cappleman (46) CL2016-769
Referred [C.J.p. 19193] Finance

7018 North Ashland Condo Assn.
Moore (49) CL2016-780
Referred [C.J.p. 19197] Finance

7120 North Sheridan Condo Assn.
Moore (49) CL2016-780
Referred [C.J.p. 19197] Finance

714-726 West Buena Condo Assn.
Cappleman (46) CL2016-769
Referred [C.J.p. 19193] Finance

720 Gordon Terrace Condo Assn.
Cappleman (46) CL2016-769
Referred [C.J.p. 19193] Finance

7255 Ridge Condo Assn.
Moore (49) CL2016-780
Referred [C.J.p. 19197] Finance

7306 North Winchester Condo Assn.
Moore (49) CL2016-780
Referred [C.J.p. 19197] Finance

CLAIMS

Condominium Refuse Rebate

7314-7320 North Honore Condo Assn.
Moore (49) CL2016-780
Referred [C.J.p. 19197] Finance

7321 S Shore Dr Co-Op Apts., Inc.
Mitchell (7) CL2016-674
Referred [C.J.p. 19181] Finance

7321 South Shore Dr Co-Op Apts., Inc.
Mitchell (7) CL2016-679
Referred [C.J.p. 19181] Finance

7355 S Shore Dr Condo Assn.
Mitchell (7) CL2016-672
Referred [C.J.p. 19181] Finance

7363 South Shore Condo.Assn.
Mitchell (7) CL2016-679
Referred [C.J.p. 19181] Finance

7377 North Rogers Condo Assn.
Moore (49) CL2016-780
Referred [C.J.p. 19197] Finance

743 Brompton Condo Assn.
Cappleman (46) CL2016-769
Referred [C.J.p. 19193] Finance

744-750 N Willard Court Condo Assn.
1640
Burnett (27) CL2016-708
Referred [C.J.p. 19184] Finance

75th On the Lake Condo Assn.
Mitchell (7) CL2016-678
Referred [C.J.p. 19181] Finance

7608-7610 Rogers Condo Assn.
Moore (49) CL2016-780
Referred [C.J.p. 19197] Finance

7710 North Sheridan Condo Assn.
Moore (49) CL2016-780
Referred [C.J.p. 19197] Finance

7901-7911 S Ellis Ave Condo Assn.
Harris (8) CL2016-681
Referred [C.J.p. 19182] Finance

805-807 W Wolfram Condo Assn.
Tunney (44) CL2016-759
Referred [C.J.p. 19190] Finance

CLAIMS

Condominium Refuse Rebate

829-831 Gunnison Condo Assn.
Osterman (48) CL2016-776
Referred [C.J.p. 19195] Finance

8343-8345 South King Drive Condo Assn.
Sawyer (6) CL2016-671
Referred [C.J.p. 19181] Finance

888 South Michigan Condo Assn.
Burns (4) CL2016-663
Referred [C.J.p. 19179] Finance

909 Wisconsin Street Condo Assn.
Smith (43) CL2016-735
Referred [C.J.p. 19188] Finance

912-914 W Margate Condo Assn.
Osterman (48) CL2016-775
Referred [C.J.p. 19194] Finance

950 W Monroe
Solis (25) CL2016-703
Referred [C.J.p. 19183] Finance

990 Lake Shore Drive Homeowners Assn.
Hopkins (2) CL2016-616
Referred [C.J.p. 19175] Finance

Academy Hall Apartments
O'Shea (19) CL2016-684
Referred [C.J.p. 19182] Finance

Academy Townhomes Assn.
O'Shea (19) CL2016-684
Referred [C.J.p. 19182] Finance

Addison Building Corp.
Cappleman (46) CL2016-769
Referred [C.J.p. 19193] Finance

Addison Manor Condo Assn.
Cappleman (46) CL2016-769
Referred [C.J.p. 19193] Finance

Aherlow Condo Assn.
Zalewski (23) CL2016-689
Referred [C.J.p. 19182] Finance

Ainsmore Place Condo Assn.
Cappleman (46) CL2016-769
Referred [C.J.p. 19193] Finance

CLAIMS

Condominium Refuse Rebate

Aldine Harbor Condo Assn.
Tunney (44) CL2016-752
Referred [C.J.p. 19188] Finance

Aldine Terrace Condo Assn.
Tunney (44) CL2016-753
Referred [C.J.p. 19188] Finance

Alta Vista View Condo Assn.
Cappleman (46) CL2016-769
Referred [C.J.p. 19193] Finance

Andersonville West Townhome Assn.
O'Connor (40) CL2016-727
Referred [C.J.p. 19186] Finance

Apex Condo Assn., The
Burnett (27) CL2016-711
Referred [C.J.p. 19184] Finance

Archer Court Townhome Assn.
Solis (25) CL2016-692
Referred [C.J.p. 19182] Finance

Arches F1 Condo Assn., The
Burns (4) CL2016-645
Referred [C.J.p. 19178] Finance

Arches F2 Condo Assn.
Burns (4) CL2016-645
Referred [C.J.p. 19178] Finance

Arches F6 Condo Assn.
Burns (4) CL2016-645
Referred [C.J.p. 19178] Finance

Argyle Place Condos
O'Connor (40) CL2016-727
Referred [C.J.p. 19186] Finance

Arlington Place Condo Assn.
Smith (43) CL2016-735
Referred [C.J.p. 19188] Finance

Armitage Cleveland Condo Assn.
Smith (43) CL2016-735
Referred [C.J.p. 19188] Finance

Armitage Howe Condo Assn.
Smith (43) CL2016-735
Referred [C.J.p. 19188] Finance

CLAIMS

Condominium Refuse Rebate

Armitage Square Condo Assn.
Smith (43) CL2016-735
Referred [C.J.p. 19188] Finance

Arthouse Lofts Condo Assn.
Solis (25) CL2016-693
Referred [C.J.p. 19183] Finance

Arthur Bosworth Condo Assn.
O'Connor (40) CL2016-727
Referred [C.J.p. 19186] Finance

Ashbury Manor Condo Assn.
Osterman (48) CL2016-773
Referred [C.J.p. 19194] Finance

Aspen Place Condo Assn.
Osterman (48) CL2016-775
Referred [C.J.p. 19194] Finance

Atrium Lofts Condo Assn.
Dowell (3) CL2016-620
Referred [C.J.p. 19176] Finance

Augusta Condo Assn.
Tunney (44) CL2016-736
Referred [C.J.p. 19188] Finance

Barry by the Lake Condo Assn. and sundry others
Burke (14) Or2016-48
Direct Introduction Finance
Passed [C.J.p. 18310]

Barry Court Condo Assn.
Tunney (44) CL2016-737
Referred [C.J.p. 19188] Finance

Beach Condo Assn., The
Mitchell (7) CL2016-675
Referred [C.J.p. 19181] Finance

Beacon Hill Place Condo Assn.
Cappleman (46) CL2016-769
Referred [C.J.p. 19193] Finance

Beacon Ridge Condo Assn.
Cappleman (46) CL2016-769
Referred [C.J.p. 19193] Finance

Beautiful Bronze
Dowell (3) CL2016-621
Referred [C.J.p. 19176] Finance

CLAIMS

Condominium Refuse Rebate

Bel Oaks West Condo Assn.
Silverstein (50) CL2016-781
Referred [C.J.p. 19197] Finance

Belden-Commonwealth Condo Assn.
Smith (43) CL2016-735
Referred [C.J.p. 19188] Finance

Bell Plaine Keeler Condo Assn.
Laurino (39) CL2016-726
Referred [C.J.p. 19186] Finance

Bell West Condo Assn.
Moore (49) CL2016-780
Referred [C.J.p. 19197] Finance

Bella Casa Condo Assn.
Moore (49) CL2016-780
Referred [C.J.p. 19197] Finance

Bella Vita Condo Assn.
Moore (49) CL2016-780
Referred [C.J.p. 19197] Finance

Belle Plaine Condo Assn.
Cappleman (46) CL2016-769
Referred [C.J.p. 19193] Finance

Belle Plaine Terrace Condo Assn.
Cappleman (46) CL2016-769
Referred [C.J.p. 19193] Finance

Belle Plaine-Albany Condo Assn.
Mell (33) CL2016-721
Referred [C.J.p. 19185] Finance

Bernard Court Condo Assn.
Mell (33) CL2016-722
Referred [C.J.p. 19185] Finance

Berwyn-Damen Condo Assn.
O'Connor (40) CL2016-727
Referred [C.J.p. 19186] Finance

Beverly Lane Townhome Owners Assn.
O'Shea (19) CL2016-684
Referred [C.J.p. 19182] Finance

Birchwood Court Condo Assn.
Moore (49) CL2016-780
Referred [C.J.p. 19197] Finance

CLAIMS

Condominium Refuse Rebate

Block Y Townhomes
Burnett (27) CL2016-710
Referred [C.J.p. 19184] Finance

Brandon Shores Condo Assn.
Osterman (48) CL2016-776
Referred [C.J.p. 19195] Finance

Brixton Lofts Condo Assn.
Burnett (27) CL2016-711
Referred [C.J.p. 19184] Finance

Brownstone
Hopkins (2) CL2016-611
Referred [C.J.p. 19174] Finance

Buena Marine Condo Assn.
Cappleman (46) CL2016-769
Referred [C.J.p. 19193] Finance

Buena Park Condo Assn.
Cappleman (46) CL2016-769
Referred [C.J.p. 19193] Finance

Buena Pointe Condo Assn.
Cappleman (46) CL2016-769
Referred [C.J.p. 19193] Finance

Burnham Park Condo Assn.
Burns (4) CL2016-648
Referred [C.J.p. 19178] Finance

Byron-Kedvale Condo Assn.
Arena (45) CL2016-768
Referred [C.J.p. 19191] Finance

California Terrace Condo Assn.
Silverstein (50) CL2016-782
Referred [C.J.p. 19197] Finance

Cambridge Commons Condo Assn., The
Osterman (48) CL2016-771
Referred [C.J.p. 19194] Finance

Camden Passage Condo Assn.
Hopkins (2) CL2016-617
Referred [C.J.p. 19175] Finance

Carl Sandburg Village Condo Assn. II
Hopkins (2) CL2016-619
Referred [C.J.p. 19176] Finance

CLAIMS

Condominium Refuse Rebate

Carl Sandburg Village Condo Assn. No. 3
Hopkins (2) CL2016-617
Referred [C.J.p. 19175] Finance

Carl Sandburg Village Condo Assn. No. 7
Hopkins (2) CL2016-617
Referred [C.J.p. 19175] Finance

Carmen Manor Assn.
Cappleman (46) CL2016-769
Referred [C.J.p. 19193] Finance

Casa Bonita Condo Assn.
Moore (49) CL2016-780
Referred [C.J.p. 19197] Finance

Cassiel Condo Assn.
Napolitano (41) CL2016-728
Referred [C.J.p. 19186] Finance

Castle Condo Assn.
Moore (49) CL2016-780
Referred [C.J.p. 19197] Finance

Catalpa Winthrop Building Corp.
Osterman (48) CL2016-777
Referred [C.J.p. 19195] Finance

CCHC - Covenatal Community Housing Corp.
Cochran (20) CL2016-687
Referred [C.J.p. 19182] Finance

Chappel Court Condo Assn.
Hairston (5) CL2016-669
Referred [C.J.p. 19180] Finance

Chase on the Lake Condo Assn.
Moore (49) CL2016-780
Referred [C.J.p. 19197] Finance

Chicago Concord Lane Condo Assn.
Hopkins (2) CL2016-619
Referred [C.J.p. 19176] Finance

Churchill Park Place Condo
Waguespack (32) CL2016-719
Referred [C.J.p. 19185] Finance

Citadel Condo Assn.
Waguespack (32) CL2016-719
Referred [C.J.p. 19185] Finance

CLAIMS

Condominium Refuse Rebate

City Commons Condo Assn.
Hopkins (2) CL2016-617
Referred [C.J.p. 19175] Finance

City Haven South Condo Assn.
Burns (4) CL2016-644
Referred [C.J.p. 19178] Finance

City Towne Condo Assn.
1640
Burnett (27) CL2016-708
Referred [C.J.p. 19184] Finance

Claremont Condo Assn. and sundry others
Burke (14) CL2016-607
Direct Introduction Finance
Failed to Pass [C.J.p. 18323]

Clarendon Court Condo Assn.
Cappleman (46) CL2016-769
Referred [C.J.p. 19193] Finance

Clark-Bryn Mawr Condo Assn.
Osterman (48) CL2016-773
Referred [C.J.p. 19194] Finance

Clarksville Station Condo Assn.
Tunney (44) CL2016-738
Referred [C.J.p. 19189] Finance

Clifton Village Condo Assn.
Burns (4) CL2016-649
Referred [C.J.p. 19178] Finance

Clybourn Webster Condo Assn.
Hopkins (2) CL2016-617
Referred [C.J.p. 19175] Finance

Coastland Apartments, Inc.
Mitchell (7) CL2016-679
Referred [C.J.p. 19181] Finance

Coastland Apts., Inc.
Mitchell (7) CL2016-676
Referred [C.J.p. 19181] Finance

Columbia Estates Condo Assn.
Moore (49) CL2016-780
Referred [C.J.p. 19197] Finance

CLAIMS

Condominium Refuse Rebate

Commonwealth on Prairie Condo Assn.
Dowell (3) CL2016-622
Referred [C.J.p. 19176] Finance

Commonwealth on Prairie Townhome Assn.
Dowell (3) CL2016-623
Referred [C.J.p. 19176] Finance

Concord Sheffield Condo Assn.
Hopkins (2) CL2016-617
Referred [C.J.p. 19175] Finance

Constellation Condo Assn.
Hopkins (2) CL2016-619
Referred [C.J.p. 19176] Finance

Copper Beeches Condo Assn.
Moore (49) CL2016-780
Referred [C.J.p. 19197] Finance

Cornelia Place Condo Assn.
Cappleman (46) CL2016-769
Referred [C.J.p. 19193] Finance

Cornell Columbian Condo Assn.
Hairston (5) CL2016-669
Referred [C.J.p. 19180] Finance

Cornell Square Condo Assn.
Hairston (5) CL2016-670
Referred [C.J.p. 19181] Finance

Cornerstone Condo Assn.
Moore (49) CL2016-780
Referred [C.J.p. 19197] Finance

Coronado Condo Assn.
Cappleman (46) CL2016-769
Referred [C.J.p. 19193] Finance

Cortland Drake Condo Assn.
Moreno (1) CL2016-609
Referred [C.J.p. 19174] Finance

Cosmopolitan Lofts Condo Assn.
Burns (4) CL2016-650
Referred [C.J.p. 19179] Finance

Courts at Lincoln Square Condo Assn.
O'Connor (40) CL2016-727
Referred [C.J.p. 19186] Finance

CLAIMS

Condominium Refuse Rebate

Courtyard at Grand Crossing Condo Assn.
Hairston (5) CL2016-670
Referred [C.J.p. 19181] Finance

Crandon Hall Condo Assn.
Hairston (5) CL2016-669
Referred [C.J.p. 19180] Finance

Crest Ridge Condo Assn.
Cappleman (46) CL2016-769
Referred [C.J.p. 19193] Finance

Crilly Court Condo Assn.
Smith (43) CL2016-735
Referred [C.J.p. 19188] Finance

Crossroads Condo Assn.
Mell (33) CL2016-721
Referred [C.J.p. 19185] Finance

Cuyler Park Condo Assn.
Cappleman (46) CL2016-769
Referred [C.J.p. 19193] Finance

Dauphine Condo Assn.
Moore (49) CL2016-780
Referred [C.J.p. 19197] Finance

Dayton Homeowners Assn.
Smith (43) CL2016-735
Referred [C.J.p. 19188] Finance

Dayton-Dickens Condo Assn.
Smith (43) CL2016-735
Referred [C.J.p. 19188] Finance

Dearborn Terrace Condo Assn.
Hopkins (2) CL2016-617
Referred [C.J.p. 19175] Finance

Devon Place Condo Assn.
Napolitano (41) CL2016-729
Referred [C.J.p. 19186] Finance

Dickens Pointe Condo Assn.
Smith (43) CL2016-735
Referred [C.J.p. 19188] Finance

Division Court Condo Assn.
Smith (43) CL2016-735
Referred [C.J.p. 19188] Finance

CLAIMS

Condominium Refuse Rebate

Doral South, The
Mitchell (7) CL2016-677
Referred [C.J.p. 19181] Finance

Dorchester Condo Assn., The
Burns (4) CL2016-646
Referred [C.J.p. 19178] Finance

Dorridge Condo Assn.
Hairston (5) CL2016-670
Referred [C.J.p. 19181] Finance

Dover Manor Condo Assn.
Cappleman (46) CL2016-769
Referred [C.J.p. 19193] Finance

Drummond Square Condo Assn.
Smith (43) CL2016-735
Referred [C.J.p. 19188] Finance

East View Park Condo Assn.
Hairston (5) CL2016-670
Referred [C.J.p. 19181] Finance

Eastwood Manor Condo Assn.
Cappleman (46) CL2016-769
Referred [C.J.p. 19193] Finance

Eaton Place Condo
Burns (4) CL2016-651
Referred [C.J.p. 19179] Finance

Eddy Square Condo Assn.
Tunney (44) CL2016-739
Referred [C.J.p. 19189] Finance

Edgewater Glen Condo Assn.
Osterman (48) CL2016-773
Referred [C.J.p. 19194] Finance

Edison Fountain Place
Napolitano (41) CL2016-730
Referred [C.J.p. 19186] Finance

Eliot House Condo Assn.
Hopkins (2) CL2016-617
Referred [C.J.p. 19175] Finance

Elms in Rogers Park Condo, The
Moore (49) CL2016-780
Referred [C.J.p. 19197] Finance

CLAIMS

Condominium Refuse Rebate

Emerald City Condo Assn.
Smith (43) CL2016-735
Referred [C.J.p. 19188] Finance

Erie Green Condo Assn.
Burnett (27) CL2016-709
Referred [C.J.p. 19184] Finance

Estes Condo Assn.
Moore (49) CL2016-780
Referred [C.J.p. 19197] Finance

Estes Court Condo Assn.
Moore (49) CL2016-780
Referred [C.J.p. 19197] Finance

Estes North Shore Condo Assn.
Moore (49) CL2016-780
Referred [C.J.p. 19197] Finance

Estes Park Condo Assn.
Moore (49) CL2016-780
Referred [C.J.p. 19197] Finance

Ethel Condo Assn.
Burns (4) CL2016-652
Referred [C.J.p. 19179] Finance

Eugenie Park Condo Assn.
Smith (43) CL2016-735
Referred [C.J.p. 19188] Finance

Evelyn Lane Condos
Napolitano (41) CL2016-731
Referred [C.J.p. 19186] Finance

Fairbanks Loft Condo Assn.
Burns (4) CL2016-647
Referred [C.J.p. 19178] Finance

Fairwood Condo Assn.
Moore (49) CL2016-780
Referred [C.J.p. 19197] Finance

Fargo Court Condo Assn.
Moore (49) CL2016-780
Referred [C.J.p. 19197] Finance

Farrington Condo Assn.
Cappleman (46) CL2016-769
Referred [C.J.p. 19193] Finance

CLAIMS

Condominium Refuse Rebate

Farwell Condo Assn.
Moore (49) CL2016-780
Referred [C.J.p. 19197] Finance

Farwell Court Condo Assn.
Moore (49) CL2016-780
Referred [C.J.p. 19197] Finance

Farwell Estate Condo Assn.
Moore (49) CL2016-780
Referred [C.J.p. 19197] Finance

Farwell Place Condo Assn.
Moore (49) CL2016-778
Referred [C.J.p. 19195] Finance

Faulkner House Condo Assn.
Hopkins (2) CL2016-615
Referred [C.J.p. 19175] Finance

Filmstrip Place Condo Assn.
Waguespack (32) CL2016-719
Referred [C.J.p. 19185] Finance

Foster-Magnolia Condo Assn.
Osterman (48) CL2016-772
Referred [C.J.p. 19194] Finance

Francisco Condo Assn.
Mell (33) CL2016-721
Referred [C.J.p. 19185] Finance

Gaslight Village Condo Assn.
Tunney (44) CL2016-740
Referred [C.J.p. 19189] Finance

Gill Park Co-Op
Cappleman (46) CL2016-769
Referred [C.J.p. 19193] Finance

GlenAlbion Condo Assn.
Moore (49) CL2016-778
Referred [C.J.p. 19195] Finance

Glenwood Ave Condo Assn.
Osterman (48) CL2016-772
Referred [C.J.p. 19194] Finance

Glenwood Crossing Condo Assn.
Osterman (48) CL2016-776
Referred [C.J.p. 19195] Finance

CLAIMS

Condominium Refuse Rebate

Glenwood Homes Condo Assn.
Moore (49) CL2016-780
Referred [C.J.p. 19197] Finance

Glenwood North Condo Assn.
Osterman (48) CL2016-772
Referred [C.J.p. 19194] Finance

Glenwood Property Assn.
Osterman (48) CL2016-775
Referred [C.J.p. 19194] Finance

Gold Coast Condo Assn.
Hopkins (2) CL2016-615
Referred [C.J.p. 19175] Finance

Gordon Terrace Condo Assn.
Cappleman (46) CL2016-769
Referred [C.J.p. 19193] Finance

Grace Condo
Cappleman (46) CL2016-769
Referred [C.J.p. 19193] Finance

Grace Fremont Condo Assn.
Cappleman (46) CL2016-769
Referred [C.J.p. 19193] Finance

Grace Wilton Condo Assn.
Cappleman (46) CL2016-769
Referred [C.J.p. 19193] Finance

Graceland Condo Assn.
Cappleman (46) CL2016-769
Referred [C.J.p. 19193] Finance

Graceland Condo Assn.
Pawar (47) CL2016-770
Referred [C.J.p. 19193] Finance

Granville Beach Condo Assn.
Osterman (48) CL2016-777
Referred [C.J.p. 19195] Finance

Greenlawn Condon Assn.
Burns (4) CL2016-653
Referred [C.J.p. 19179] Finance

Greenleaf Greenview Condo Assn.
Moore (49) CL2016-780
Referred [C.J.p. 19197] Finance

CLAIMS

Condominium Refuse Rebate

Greenleaf on the Lake Condo Assn.
Moore (49) CL2016-780
Referred [C.J.p. 19197] Finance

Greenleaf Private Residence Condo Assn.
Moore (49) CL2016-780
Referred [C.J.p. 19197] Finance

Greenleaf Wolcott Condo Assn.
Moore (49) CL2016-780
Referred [C.J.p. 19197] Finance

Greenway Court Condo Assn.
Hairston (5) CL2016-669
Referred [C.J.p. 19180] Finance

Greenwood Condo
Burns (4) CL2016-654
Referred [C.J.p. 19179] Finance

Greenwood Court Condo Assn.
Burns (4) CL2016-644
Referred [C.J.p. 19178] Finance

Grove at Greenleaf Condo Assn.
Moore (49) CL2016-780
Referred [C.J.p. 19197] Finance

Gunnison Condo Assn.
Cappleman (46) CL2016-769
Referred [C.J.p. 19193] Finance

Hale Park East Condo
Zalewski (23) CL2016-689
Referred [C.J.p. 19182] Finance

Hale Park East Condo
Zalewski (23) CL2016-690
Referred [C.J.p. 19182] Finance

Hamilton House Condo Assn.
Moore (49) CL2016-780
Referred [C.J.p. 19197] Finance

Hampden Tower Condo Assn.
Smith (43) CL2016-735
Referred [C.J.p. 19188] Finance

Hampton House Condo
Hairston (5) CL2016-669
Referred [C.J.p. 19180] Finance

CLAIMS

Condominium Refuse Rebate

Heartbreak Loftominium Assn.
Burnett (27) CL2016-710
Referred [C.J.p. 19184] Finance

Henderson Square Condo Assn.
Tunney (44) CL2016-741
Referred [C.J.p. 19189] Finance

Heritage on Drexel Condo Assn.
Burns (4) CL2016-644
Referred [C.J.p. 19178] Finance

Horizon Housie, Inc.
Osterman (48) CL2016-776
Referred [C.J.p. 19195] Finance

Icehouse Lofts Condo Assn.
Hopkins (2) CL2016-615
Referred [C.J.p. 19175] Finance

Imperial Towers Condo Assn.
Cappleman (46) CL2016-769
Referred [C.J.p. 19193] Finance

Ingleside Condos Condo Assn., The
Burns (4) CL2016-644
Referred [C.J.p. 19178] Finance

Ingleside Court Condo Assn.
Hairston (5) CL2016-670
Referred [C.J.p. 19181] Finance

Ingleside Place Condo Assn.
Burns (4) CL2016-655
Referred [C.J.p. 19179] Finance

Jarvis on the Lake Condo Assn.
Moore (49) CL2016-780
Referred [C.J.p. 19197] Finance

Jeffersonian Condo Assn.
Arena (45) CL2016-768
Referred [C.J.p. 19191] Finance

Juneway Building Condo Assn.
Moore (49) CL2016-779
Referred [C.J.p. 19195] Finance

Junior Terrace Condo Assn.
Cappleman (46) CL2016-769
Referred [C.J.p. 19193] Finance

CLAIMS

Condominium Refuse Rebate

Kamerling Condo Assn.
Mitts (37) CL2016-723
Referred [C.J.p. 19185] Finance

Kenmore Club Condo Assn.
Osterman (48) CL2016-773
Referred [C.J.p. 19194] Finance

Kenmore Corner Condo Assn.
Cappleman (46) CL2016-769
Referred [C.J.p. 19193] Finance

Kenmore Vintage Condo Assn.
Cappleman (46) CL2016-769
Referred [C.J.p. 19193] Finance

Kimball Manor Condo Assn.
Mell (33) CL2016-721
Referred [C.J.p. 19185] Finance

Kimbark Apartments Bldg. Corp.
Cochran (20) CL2016-688
Referred [C.J.p. 19182] Finance

Kimbark Crossing Condo Assn.
Burns (4) CL2016-646
Referred [C.J.p. 19178] Finance

La Legenda Condo Assn.
Moore (49) CL2016-780
Referred [C.J.p. 19197] Finance

Lake Manor Apartment Building Corp.
Moore (49) CL2016-780
Referred [C.J.p. 19197] Finance

Lake Park Plaza Condo Assn.
Cappleman (46) CL2016-769
Referred [C.J.p. 19193] Finance

Lake Shore Towers
Cappleman (46) CL2016-769
Referred [C.J.p. 19193] Finance

Lake Terrace Condo Assn.
Mitchell (7) CL2016-680
Referred [C.J.p. 19181] Finance

Lake Terrace Townhome Owners Assn.
Moore (49) CL2016-779
Referred [C.J.p. 19195] Finance

CLAIMS

Condominium Refuse Rebate

Lakeside Court Condo Assn.
Cappleman (46) CL2016-769
Referred [C.J.p. 19193] Finance

Lakeside Manor II Condo Assn.
Cappleman (46) CL2016-769
Referred [C.J.p. 19193] Finance

Lakeside Place Condo Assn.
Cappleman (46) CL2016-769
Referred [C.J.p. 19193] Finance

Lakeside Tower Condo Assn.
Dowell (3) CL2016-624
Referred [C.J.p. 19176] Finance

Lakeview Pointe Condo Assn.
Moore (49) CL2016-780
Referred [C.J.p. 19197] Finance

Lakewood Court I Condo Assn.
Moore (49) CL2016-780
Referred [C.J.p. 19197] Finance

Lakewood Limited Condo Assn.
Tunney (44) CL2016-742
Referred [C.J.p. 19189] Finance

Landmark Village II Condo Assn.
Waguespack (32) CL2016-719
Referred [C.J.p. 19185] Finance

LaSalle Manor Condo Assn.
Hopkins (2) CL2016-615
Referred [C.J.p. 19175] Finance

LaSalle Terrace Condo.Assn.
Burnett (27) CL2016-706
Referred [C.J.p. 19184] Finance

LaSalle Towers Condo Assn.
Hopkins (2) CL2016-615
Referred [C.J.p. 19175] Finance

Leland Manor Condo Assn.
Cappleman (46) CL2016-769
Referred [C.J.p. 19193] Finance

Lexington Park Condo Assn.
Dowell (3) CL2016-625
Referred [C.J.p. 19176] Finance

CLAIMS

Condominium Refuse Rebate

Lifestyle Condo Assn.
Moore (49) CL2016-780
Referred [C.J.p. 19197] Finance

Lincoln Park Commons Condo Assn.
Smith (43) CL2016-735
Referred [C.J.p. 19188] Finance

Lincoln Park Plaza Condo Assn.
Smith (43) CL2016-735
Referred [C.J.p. 19188] Finance

Lofthaus Condo Assn.
Solis (25) CL2016-700
Referred [C.J.p. 19183] Finance

London Towne Houses CoOp
Harris (8) CL2016-682
Referred [C.J.p. 19182] Finance

Loyola Beach Condo Assn.
Moore (49) CL2016-780
Referred [C.J.p. 19197] Finance

Loyola Lake Condo Assn.
Moore (49) CL2016-780
Referred [C.J.p. 19197] Finance

Loyolton Condo Assn., The
Cappleman (46) CL2016-769
Referred [C.J.p. 19193] Finance

Lunt Condo Assn.
Moore (49) CL2016-780
Referred [C.J.p. 19197] Finance

Lunt Court Condo Assn.
Moore (49) CL2016-780
Referred [C.J.p. 19197] Finance

Lunt Lake Apartment Trust
Moore (49) CL2016-780
Referred [C.J.p. 19197] Finance

Lunt on the Lake Condo Assn.
Moore (49) CL2016-779
Referred [C.J.p. 19195] Finance

M&M Condo and 711-713 West Montrose Condo Assn.
Cappleman (46) CL2016-769
Referred [C.J.p. 19193] Finance

CLAIMS

Condominium Refuse Rebate

Madison Club Condo Assn.
Solis (25) CL2016-696
Referred [C.J.p. 19183] Finance

Magnolia Place Condo Assn., The
Cappleman (46) CL2016-769
Referred [C.J.p. 19193] Finance

Malden Place Condo Assn.
Cappleman (46) CL2016-769
Referred [C.J.p. 19193] Finance

Malden Suites Condo Assn.
Cappleman (46) CL2016-769
Referred [C.J.p. 19193] Finance

Manors of Leland Condo
Mell (33) CL2016-721
Referred [C.J.p. 19185] Finance

Maple Tower Condo Assn.
Hopkins (2) CL2016-615
Referred [C.J.p. 19175] Finance

Maranatha Condo Assn.
Osterman (48) CL2016-775
Referred [C.J.p. 19194] Finance

Mark Condo Assn., The
Cappleman (46) CL2016-769
Referred [C.J.p. 19193] Finance

Market Square Lofts Condo Assn.
Burns (4) CL2016-656
Referred [C.J.p. 19179] Finance

Mason Manor, Inc.
Taliaferro (29) CL2016-715
Referred [C.J.p. 19184] Finance

Mastercraft Condo Assn.
Smith (43) CL2016-735
Referred [C.J.p. 19188] Finance

Mayfair Condo Assn.
Hopkins (2) CL2016-615
Referred [C.J.p. 19175] Finance

Melba Condo Assn.
Cappleman (46) CL2016-769
Referred [C.J.p. 19193] Finance

CLAIMS

Condominium Refuse Rebate

Menard Manor Condo Assn., The
Arena (45) CL2016-768
Referred [C.J.p. 19191] Finance

Merrimac Square Condo Assn. No. 1
Sposato (38) CL2016-725
Referred [C.J.p. 19186] Finance

Merrimac Square III
Sposato (38) CL2016-724
Referred [C.J.p. 19186] Finance

Metropolitan Condo Assn., The
Osterman (48) CL2016-771
Referred [C.J.p. 19194] Finance

Michigan Avenue Tower Condo Assn.
Dowell (3) CL2016-626
Referred [C.J.p. 19177] Finance

Michigan Avenue Tower II Condo Assn.
Dowell (3) CL2016-627
Referred [C.J.p. 19177] Finance

Michigan Building Corp.
Hopkins (2) CL2016-615
Referred [C.J.p. 19175] Finance

Michigan Indiana Condo Assn.
Dowell (3) CL2016-628
Referred [C.J.p. 19177] Finance

Mohawk Square Condo Assn.
Smith (43) CL2016-735
Referred [C.J.p. 19188] Finance

Navarra Condo Assn.
Moore (49) CL2016-780
Referred [C.J.p. 19197] Finance

Neapolitan Condo Assn., The
Hopkins (2) CL2016-619
Referred [C.J.p. 19176] Finance

Neighborhood Commons Co-op
Hopkins (2) CL2016-615
Referred [C.J.p. 19175] Finance

New York Condo Assn., The
Cappleman (46) CL2016-769
Referred [C.J.p. 19193] Finance

CLAIMS

Condominium Refuse Rebate

Newberry Plaza Townhome Assn.
Hopkins (2) CL2016-615
Referred [C.J.p. 19175] Finance

Nobel Square Cooperative
Burnett (27) CL2016-707
Referred [C.J.p. 19184] Finance

North End Condo Assn.
Moore (49) CL2016-780
Referred [C.J.p. 19197] Finance

North Gate Pier Condo Assn.
Moore (49) CL2016-780
Referred [C.J.p. 19197] Finance

North Park Condo Assn.
Smith (43) CL2016-735
Referred [C.J.p. 19188] Finance

North Sheridan Road Condo Assn.
Moore (49) CL2016-780
Referred [C.J.p. 19197] Finance

Northgate Landing Condo Assn.
Moore (49) CL2016-780
Referred [C.J.p. 19197] Finance

Northwest Point Condo Assn.
Napolitano (41) CL2016-732
Referred [C.J.p. 19187] Finance

Northwest Terrace Condo Bldg. 1
Napolitano (41) CL2016-733
Referred [C.J.p. 19187] Finance

Oakfield West Condo Assn.
Ervin (28) CL2016-714
Referred [C.J.p. 19184] Finance

Old Town Square I Condo Assn.
Hopkins (2) CL2016-615
Referred [C.J.p. 19175] Finance

Panorama Condo Assn.
Burns (4) CL2016-646
Referred [C.J.p. 19178] Finance

Paramount Lofts Condo Assn.
Ervin (28) CL2016-713
Referred [C.J.p. 19184] Finance

CLAIMS

Condominium Refuse Rebate

Parc Chestnut Condo Assn.
Hopkins (2) CL2016-615
Referred [C.J.p. 19175] Finance

Park Astor Condo Assn.
Smith (43) CL2016-735
Referred [C.J.p. 19188] Finance

Park Belden Condo Assn.
Smith (43) CL2016-735
Referred [C.J.p. 19188] Finance

Park Harbor Condo Assn.
Cappleman (46) CL2016-769
Referred [C.J.p. 19193] Finance

Park Newberry Condo Assn.
Hopkins (2) CL2016-618
Referred [C.J.p. 19176] Finance

Park Place Towers Condo Assn.
Cappleman (46) CL2016-769
Referred [C.J.p. 19193] Finance

Park Plaza at Belmont Harbor Condo Assn.
Tunney (44) CL2016-743
Referred [C.J.p. 19189] Finance

Parkside Manor Condo Assn.
Smith (43) CL2016-735
Referred [C.J.p. 19188] Finance

Parkview Luxury Condo Assn.
Burns (4) CL2016-657
Referred [C.J.p. 19179] Finance

Patterson Pine Grove Condo Assn.
Cappleman (46) CL2016-769
Referred [C.J.p. 19193] Finance

Pattington Condo Assn.
Cappleman (46) CL2016-769
Referred [C.J.p. 19193] Finance

Paxton Arm Condo Assn.
Hairston (5) CL2016-669
Referred [C.J.p. 19180] Finance

Paxton Place Condo Assn.
Hairston (5) CL2016-669
Referred [C.J.p. 19180] Finance

CLAIMS

Condominium Refuse Rebate

Peoria Street Loft Condo
Burnett (27) CL2016-705
Referred [C.J.p. 19183] Finance

Pevernu Condo Assn., The
Cappleman (46) CL2016-769
Referred [C.J.p. 19193] Finance

Piano Factory Townhouse Condo Assn.
Hopkins (2) CL2016-619
Referred [C.J.p. 19176] Finance

Pillars Condo Assn.
Cappleman (46) CL2016-769
Referred [C.J.p. 19193] Finance

Pine Grove Apartments
Cappleman (46) CL2016-769
Referred [C.J.p. 19193] Finance

Pinewood Condo Assn.
Moore (49) CL2016-780
Referred [C.J.p. 19197] Finance

Plaza 32 Condo Assn.
Tunney (44) CL2016-765
Referred [C.J.p. 19189] Finance

Poinsettia East, Inc. Condo Assn.
Hairston (5) CL2016-669
Referred [C.J.p. 19180] Finance

Pointe of Lincoln Park Condo Assn., The
Smith (43) CL2016-735
Referred [C.J.p. 19188] Finance

Portals at Grant Place Condo Assn., The
Smith (43) CL2016-735
Referred [C.J.p. 19188] Finance

Prairie Bloom Condo Assn.
Dowell (3) CL2016-629
Referred [C.J.p. 19177] Finance

Prairie District Homes Tower Residences Condo Assn.
Dowell (3) CL2016-630
Referred [C.J.p. 19177] Finance

Prairie District Townhomes II
Dowell (3) CL2016-631
Referred [C.J.p. 19177] Finance

CLAIMS

Condominium Refuse Rebate

Pratt Boulevard Place 2 Condo Assn.
Moore (49) CL2016-780
Referred [C.J.p. 19197] Finance

Pratt Lakeview Condo Assn.
Moore (49) CL2016-780
Referred [C.J.p. 19197] Finance

Pratt on the Lake Condo Assn.
Moore (49) CL2016-778
Referred [C.J.p. 19195] Finance

Pratt/Ashland Co-Op
Moore (49) CL2016-780
Referred [C.J.p. 19197] Finance

Printer's Row Condo Assn.
Burns (4) CL2016-658
Referred [C.J.p. 19179] Finance

Printers Square Condo Assn.
Burns (4) CL2016-659
Referred [C.J.p. 19179] Finance

Racine Court Condo Assn.
Cappleman (46) CL2016-769
Referred [C.J.p. 19193] Finance

Ravenswood Court Condo Assn.
Pawar (47) CL2016-770
Referred [C.J.p. 19193] Finance

Regent Condo Assn.
Hopkins (2) CL2016-618
Referred [C.J.p. 19176] Finance

Renaissance Lofts Condo Assn.
Moore (49) CL2016-780
Referred [C.J.p. 19197] Finance

Residences at 950 W Monroe, The
Solis (25) CL2016-695
Referred [C.J.p. 19183] Finance

Residences of 41 East 8th Condo Assn., The
Burns (4) CL2016-660
Referred [C.J.p. 19179] Finance

Ridge Estates Condo Assn.
Moore (49) CL2016-780
Referred [C.J.p. 19197] Finance

CLAIMS

Condominium Refuse Rebate

Ridge Pointe Condo Assn.
Moore (49) CL2016-780
Referred [C.J.p. 19197] Finance

Ridgemoor Estates Condo Assn. IV
Cappleman (46) CL2016-769
Referred [C.J.p. 19193] Finance

Ridgemoor West Condo Assn.
Cappleman (46) CL2016-769
Referred [C.J.p. 19193] Finance

Rinascita Architetti Condo Assn.
Hopkins (2) CL2016-619
Referred [C.J.p. 19176] Finance

Rinascita Architetti Condo Assn.
Hopkins (2) CL2016-618
Referred [C.J.p. 19176] Finance

Rinascita Architetti Condo Assn. (2)
Burnett (27) CL2016-707
Referred [C.J.p. 19184] Finance

River West II Condo Assn.
Burnett (27) CL2016-709
Referred [C.J.p. 19184] Finance

River West Point Condo Assn.
1640
Burnett (27) CL2016-708
Referred [C.J.p. 19184] Finance

Riverbend Lofts Condo Assn.
Waguespack (32) CL2016-719
Referred [C.J.p. 19185] Finance

Riverbend Lofts II Condo Assn.
Waguespack (32) CL2016-719
Referred [C.J.p. 19185] Finance

Rosedale Condo Assn.
Osterman (48) CL2016-774
Referred [C.J.p. 19194] Finance

Rosemont Square Condo Assn.
Osterman (48) CL2016-775
Referred [C.J.p. 19194] Finance

Roslyn Place Condo Assn.
Smith (43) CL2016-735
Referred [C.J.p. 19188] Finance

CLAIMS

Condominium Refuse Rebate

Royalle Condo Assn., The
Hopkins (2) CL2016-618
Referred [C.J.p. 19176] Finance

Sangamon Lofts Condo Assn.
Solis (25) CL2016-698
Referred [C.J.p. 19183] Finance

School House Lofts Condos
Hopkins (2) CL2016-618
Referred [C.J.p. 19176] Finance

Sheffield Landmark Condo Assn.
Smith (43) CL2016-735
Referred [C.J.p. 19188] Finance

Sheridan Court Condo Assn.
Cappleman (46) CL2016-769
Referred [C.J.p. 19193] Finance

Sheridan Grande Condo Assn.
Cappleman (46) CL2016-769
Referred [C.J.p. 19193] Finance

Sheridan Lakeside Condo Assn.
Osterman (48) CL2016-772
Referred [C.J.p. 19194] Finance

Sheridan Place in Uptown
Cappleman (46) CL2016-769
Referred [C.J.p. 19193] Finance

Sheridan Shore Courts Condo Assn.
Moore (49) CL2016-780
Referred [C.J.p. 19197] Finance

Sheridan-Winona Condo Assn.
Osterman (48) CL2016-773
Referred [C.J.p. 19194] Finance

Sherwin on the Lake Condo Assn.
Moore (49) CL2016-779
Referred [C.J.p. 19195] Finance

Sherwin Place Condo Assn.
Moore (49) CL2016-780
Referred [C.J.p. 19197] Finance

Ship House Condo Assn.
Hopkins (2) CL2016-619
Referred [C.J.p. 19176] Finance

CLAIMS

Condominium Refuse Rebate

Shoemaker Lofts Condo Assn.
Reboyras (30) CL2016-717
Referred [C.J.p. 19185] Finance

Shore Club Condo Assn.
Mitchell (7) CL2016-673
Referred [C.J.p. 19181] Finance

SoNo Condo Assn.
Hopkins (2) CL2016-618
Referred [C.J.p. 19176] Finance

South Shore Villas Condo Assn.
Hairston (5) CL2016-669
Referred [C.J.p. 19180] Finance

South Wold Condos, The
Burns (4) CL2016-644
Referred [C.J.p. 19178] Finance

South-Web Condo Assn.
Hopkins (2) CL2016-618
Referred [C.J.p. 19176] Finance

Spaulding Condo Assn.
Laurino (39) CL2016-726
Referred [C.J.p. 19186] Finance

St. Michael's High School Condo Assn.
Smith (43) CL2016-735
Referred [C.J.p. 19188] Finance

St. Michael's Square Homeowner's Assn.
Smith (43) CL2016-735
Referred [C.J.p. 19188] Finance

Star Condo Assn., The
Dowell (3) CL2016-632
Referred [C.J.p. 19177] Finance

State Parkway Condo Assn.
Smith (43) CL2016-735
Referred [C.J.p. 19188] Finance

State Tower Condo Assn.
Hopkins (2) CL2016-618
Referred [C.J.p. 19176] Finance

Sterling Condo Assn.
Cappleman (46) CL2016-769
Referred [C.J.p. 19193] Finance

CLAIMS

Condominium Refuse Rebate

Stonegate Terrace Condo Assn.
Smith (43) CL2016-735
Referred [C.J.p. 19188] Finance

Stuart Condo Assn.
Cappleman (46) CL2016-769
Referred [C.J.p. 19193] Finance

Suites on the Lake Condo Assn.
Moore (49) CL2016-780
Referred [C.J.p. 19197] Finance

Summerdale Condo Assn.
O'Connor (40) CL2016-727
Referred [C.J.p. 19186] Finance

Summerdale Condo Assn.
Osterman (48) CL2016-776
Referred [C.J.p. 19195] Finance

Sunnycourt Condo Assn.
Cappleman (46) CL2016-769
Referred [C.J.p. 19193] Finance

Sunnyside Court Condo Assn.
Cappleman (46) CL2016-769
Referred [C.J.p. 19193] Finance

Superior at LaSalle Condo Assn.
Hopkins (2) CL2016-618
Referred [C.J.p. 19176] Finance

Surrey Court Condo Assn.
Smith (43) CL2016-735
Referred [C.J.p. 19188] Finance

Terrace View Condo Assn.
Cappleman (46) CL2016-769
Referred [C.J.p. 19193] Finance

Thorndale Beach South Condo Assn.
Osterman (48) CL2016-776
Referred [C.J.p. 19195] Finance

Touhy Terrace Condo Assn.
Moore (49) CL2016-780
Referred [C.J.p. 19197] Finance

Tower View Condo Assn.
Smith (43) CL2016-735
Referred [C.J.p. 19188] Finance

CLAIMS

Condominium Refuse Rebate

Towers Condo Assn., The
Hopkins (2) CL2016-618
Referred [C.J.p. 19176] Finance

Townhomes of Diversey Harbor Condo Assn.
Tunney (44) CL2016-744
Referred [C.J.p. 19189] Finance

Transportation Building Condo Assn.
Burns (4) CL2016-661
Referred [C.J.p. 19179] Finance

TriView Property Management
Smith (43) CL2016-735
Referred [C.J.p. 19188] Finance

Troy Condo Assn.
Mell (33) CL2016-721
Referred [C.J.p. 19185] Finance

Tubor Commons Condo Assn.
Moore (49) CL2016-780
Referred [C.J.p. 19197] Finance

Tudor Gable Building Corp.
Burns (4) CL2016-662
Referred [C.J.p. 19179] Finance

Union Park Loftominium Assn.
Burnett (27) CL2016-710
Referred [C.J.p. 19184] Finance

University Crossing Condo Assn.
Cochran (20) CL2016-686
Referred [C.J.p. 19182] Finance

University Fields Condo Assn.
Cochran (20) CL2016-685
Referred [C.J.p. 19182] Finance

University Park Condo Assn.
Hairston (5) CL2016-670
Referred [C.J.p. 19181] Finance

University Station Condo Assn.
Solis (25) CL2016-697
Referred [C.J.p. 19183] Finance

Venetian Condo Assn.
Hopkins (2) CL2016-618
Referred [C.J.p. 19176] Finance

CLAIMS

Condominium Refuse Rebate

Verde Condo Assn., The
Burnett (27) CL2016-705
Referred [C.J.p. 19183] Finance

Views at Sheridan
Cappleman (46) CL2016-769
Referred [C.J.p. 19193] Finance

Vine Condo Assn.
Moore (49) CL2016-780
Referred [C.J.p. 19197] Finance

Vision on State Condo Assn.
Dowell (3) CL2016-633
Referred [C.J.p. 19177] Finance

Vista Homes Bldg. Corp.
Hairston (5) CL2016-668
Referred [C.J.p. 19180] Finance

Vita Agiata Condo Assn.
Moore (49) CL2016-780
Referred [C.J.p. 19197] Finance

Wabansia Place Condo Assn.
Waguespack (32) CL2016-719
Referred [C.J.p. 19185] Finance

Wabash Flats Condo Assn.
Dowell (3) CL2016-634
Referred [C.J.p. 19177] Finance

Warehouse 312 Loftominium Assn.
Burnett (27) CL2016-709
Referred [C.J.p. 19184] Finance

Washington Boulevard Lofts Condo Assn.
Burnett (27) CL2016-711
Referred [C.J.p. 19184] Finance

Waterford Condo
Cappleman (46) CL2016-769
Referred [C.J.p. 19193] Finance

Waveland Courts Condo Assn.
Cappleman (46) CL2016-769
Referred [C.J.p. 19193] Finance

Waveland Gardens Condo Assn.
Cappleman (46) CL2016-769
Referred [C.J.p. 19193] Finance

CLAIMS

Condominium Refuse Rebate

Waveland Quadrangle Condo Assn.
Cappleman (46) CL2016-769
Referred [C.J.p. 19193] Finance

Wayneway Condo Assn.
Moore (49) CL2016-779
Referred [C.J.p. 19195] Finance

Wellington Condo Assn., The
Tunney (44) CL2016-745
Referred [C.J.p. 19189] Finance

Wellington Park Homeowner's Assn.
Waguespack (32) CL2016-719
Referred [C.J.p. 19185] Finance

West Edgewater Place Condo Assn.
Osterman (48) CL2016-772
Referred [C.J.p. 19194] Finance

West North Shore Condo Assn. (2)
Moore (49) CL2016-780
Referred [C.J.p. 19197] Finance

West Ridge Condo Assn.
Moore (49) CL2016-780
Referred [C.J.p. 19197] Finance

West Sherwin Condo Assn.
Moore (49) CL2016-780
Referred [C.J.p. 19197] Finance

Westgate Center Condo Assn.
Solis (25) CL2016-694
Referred [C.J.p. 19183] Finance

Westlake Condo Assn., The
Moore (49) CL2016-780
Referred [C.J.p. 19197] Finance

Whitman Place Condo Assn., The
Cappleman (46) CL2016-769
Referred [C.J.p. 19193] Finance

Williamsburg Gardens Homeowners Assn.
Smith (43) CL2016-735
Referred [C.J.p. 19188] Finance

Willow Dayton Townhomes
Smith (43) CL2016-735
Referred [C.J.p. 19188] Finance

CLAIMS

Condominium Refuse Rebate

Willowmere Condo Assn.
Cappleman (46) CL2016-769
Referred [C.J.p. 19193] Finance

Windsor Condo Assn.
Cappleman (46) CL2016-769
Referred [C.J.p. 19193] Finance

Windsor Long Condo Assn.
Arena (45) CL2016-768
Referred [C.J.p. 19191] Finance

Windsor Park Condo Assn.
Cappleman (46) CL2016-769
Referred [C.J.p. 19193] Finance

Winnemac Court Condo Assn.
O'Connor (40) CL2016-727
Referred [C.J.p. 19186] Finance

Winnemac Terrace Condo Assn.
Osterman (48) CL2016-777
Referred [C.J.p. 19195] Finance

Winona Terrace Condo Assn.
Cappleman (46) CL2016-769
Referred [C.J.p. 19193] Finance

Winona Walk Condo Assn.
Pawar (47) CL2016-770
Referred [C.J.p. 19193] Finance

Wolcott Court Condo Assn.
Moore (49) CL2016-780
Referred [C.J.p. 19197] Finance

Wolcott Flats Condo Assn.
Pawar (47) CL2016-770
Referred [C.J.p. 19193] Finance

Wolcott Superlative Condo Assn.
Moore (49) CL2016-780
Referred [C.J.p. 19197] Finance

Wrightwood Commons Condo Assn.
Smith (43) CL2016-735
Referred [C.J.p. 19188] Finance

Wrightwood Plaza Condo Assn.
Smith (43) CL2016-735
Referred [C.J.p. 19188] Finance

CLAIMS

Condominium Refuse Rebate

Wrigleyview Condo Assn.
Tunney (44) CL2016-746
Referred [C.J.p. 19189] Finance

Zen Condo Assn.
Solis (25) CL2016-699
Referred [C.J.p. 19183] Finance

Damage to Property

Freeman-Logan, Alice
Misc. Transmittal CL2016-600
Referred [C.J.p. 17849] Finance

Greater Canaan MB Church
Misc. Transmittal CL2016-576
Referred [C.J.p. 17850] Finance

Luzadder, Monte G.
Misc. Transmittal CL2016-575
Referred [C.J.p. 17851] Finance

Macke, Nathaniel
Misc. Transmittal CL2016-529
Referred [C.J.p. 17851] Finance

Mims, Elmon L.
Misc. Transmittal CL2016-497
Referred [C.J.p. 17851] Finance

Ng, Lily S.
Misc. Transmittal CL2016-574
Referred [C.J.p. 17851] Finance

Russell, Charlie L.
Misc. Transmittal CL2016-498
Referred [C.J.p. 17852] Finance

Thornton, Maxine
Misc. Transmittal CL2016-499
Referred [C.J.p. 17852] Finance

Williams, Sarah D.
Misc. Transmittal CL2016-528
Referred [C.J.p. 17853] Finance

Zellak, Sophie M
Misc. Transmittal CL2016-559
Referred [C.J.p. 17853] Finance

Zlotkowski, Jeffrey
Misc. Transmittal CL2016-561
Referred [C.J.p. 17853] Finance

CLAIMS

Damage to Vehicle

Banks-Lincoln, Dalnada
Misc. Transmittal CL2016-532
Referred [C.J.p. 17849] Finance

Bauer, Kerry N.
Misc. Transmittal CL2016-589
Referred [C.J.p. 17849] Finance

Bauman, Christopher J.
Misc. Transmittal CL2016-506
Referred [C.J.p. 17849] Finance

Brown, Valerie J.
Misc. Transmittal CL2016-515
Referred [C.J.p. 17849] Finance

Brunt, Erma
Misc. Transmittal CL2016-513
Referred [C.J.p. 17849] Finance

Carter-O'Connor, Stephanie D.
Misc. Transmittal CL2016-562
Referred [C.J.p. 17849] Finance

Esurance and Jerry, Tyrone
Misc. Transmittal CL2016-516
Referred [C.J.p. 17849] Finance

Fields, Nia M.
Misc. Transmittal CL2016-548
Referred [C.J.p. 17849] Finance

Flanagan, Andrew
Misc. Transmittal CL2016-503
Referred [C.J.p. 17849] Finance

Geisler, Paul
Misc. Transmittal CL2016-577
Referred [C.J.p. 17850] Finance

Gipson, Kathleen
Misc. Transmittal CL2016-531
Referred [C.J.p. 17850] Finance

Gomez, Hernestina
Misc. Transmittal CL2016-530
Referred [C.J.p. 17850] Finance

Holland, David C.
Misc. Transmittal CL2016-603
Referred [C.J.p. 17850] Finance

CLAIMS

Damage to Vehicle

Holland, Elizabeth A.
Misc. Transmittal CL2016-590
Referred [C.J.p. 17850] Finance

Huerto, Luis D.
Misc. Transmittal CL2016-518
Referred [C.J.p. 17850] Finance

Karela, James F.
Misc. Transmittal CL2016-588
Referred [C.J.p. 17850] Finance

Larson, Keith A.
Misc. Transmittal CL2016-517
Referred [C.J.p. 17851] Finance

Leyva, Ileana
Misc. Transmittal CL2016-546
Referred [C.J.p. 17851] Finance

Lojkutz, Leo G.
Misc. Transmittal CL2016-563
Referred [C.J.p. 17851] Finance

Lulla, Aram J.
Misc. Transmittal CL2016-591
Referred [C.J.p. 17851] Finance

Lyons, Peggy A.
Misc. Transmittal CL2016-502
Referred [C.J.p. 17851] Finance

Madrigal, Salvador
Misc. Transmittal CL2016-519
Referred [C.J.p. 17851] Finance

Myles, Klmberly C.
Misc. Transmittal CL2016-601
Referred [C.J.p. 17851] Finance

Nellans, Judith A.
Misc. Transmittal CL2016-592
Referred [C.J.p. 17851] Finance

Ore, Kenneth J.
Misc. Transmittal CL2016-547
Referred [C.J.p. 17851] Finance

Ostergaard, Rachel L.
Misc. Transmittal CL2016-602
Referred [C.J.p. 17851] Finance

CLAIMS

Damage to Vehicle

Pasquier. Eveling T.
Misc. Transmittal CL2016-505
Referred [C.J.p. 17851] Finance

Progressive Ins. and Dolembo
Misc. Transmittal CL2016-549
Referred [C.J.p. 17852] Finance

Roberts, Paul and Megan
Misc. Transmittal CL2016-539
Referred [C.J.p. 17852] Finance

Saucier, Jacqueline A.
Misc. Transmittal CL2016-514
Referred [C.J.p. 17852] Finance

Smith, Brook Lynne P.
Misc. Transmittal CL2016-500
Referred [C.J.p. 17852] Finance

Smith, Karista L.
Misc. Transmittal CL2016-512
Referred [C.J.p. 17852] Finance

Sonnenberg, Tara L.
Misc. Transmittal CL2016-579
Referred [C.J.p. 17852] Finance

Spain, Barbara
Misc. Transmittal CL2016-540
Referred [C.J.p. 17852] Finance

Stadheim, Emily A.
Misc. Transmittal CL2016-533
Referred [C.J.p. 17852] Finance

Versace, Luigi
Misc. Transmittal CL2016-501
Referred [C.J.p. 17853] Finance

Witting, David A.
Misc. Transmittal CL2016-504
Referred [C.J.p. 17853] Finance

Damage to Vehicle - Pothole

Aguirre, Elsa
Misc. Transmittal CL2016-567
Referred [C.J.p. 17848] Finance

Allen, Sylvia
Misc. Transmittal CL2016-555
Referred [C.J.p. 17848] Finance

CLAIMS

Damage to Vehicle - Pothole

Bahena, Lazaro M.
Misc. Transmittal CL2016-509
Referred [C.J.p. 17849] Finance

Ball, Marvia D.
Misc. Transmittal CL2016-564
Referred [C.J.p. 17849] Finance

Bogdan, Elena
Misc. Transmittal CL2016-508
Referred [C.J.p. 17849] Finance

Brenes Bermudez, Freddy R.
Misc. Transmittal CL2016-541
Referred [C.J.p. 17849] Finance

Brown, Nicole C.
Misc. Transmittal CL2016-553
Referred [C.J.p. 17849] Finance

Calcaterra, Nicole A.
Misc. Transmittal CL2016-583
Referred [C.J.p. 17849] Finance

Clay, Theresa A.
Misc. Transmittal CL2016-582
Referred [C.J.p. 17849] Finance

Conners, Charles J.
Misc. Transmittal CL2016-520
Referred [C.J.p. 17849] Finance

Contreras, Rafael
Misc. Transmittal CL2016-558
Referred [C.J.p. 17849] Finance

Crabtree, Emily D.
Misc. Transmittal CL2016-568
Referred [C.J.p. 17849] Finance

Dale-King, Karen L.
Misc. Transmittal CL2016-578
Referred [C.J.p. 17849] Finance

Dickens, Bernard, Jr.
Misc. Transmittal CL2016-585
Referred [C.J.p. 17849] Finance

Friedman, Kevin M.
Misc. Transmittal CL2016-550
Referred [C.J.p. 17849] Finance

CLAIMS

Damage to Vehicle - Pothole

Garg, Madhur
Misc. Transmittal CL2016-581
Referred [C.J.p. 17850] Finance

Gonzalez, Magdalena
Misc. Transmittal CL2016-542
Referred [C.J.p. 17850] Finance

Greggio, Maria E.
Misc. Transmittal CL2016-523
Referred [C.J.p. 17850] Finance

Guiab, Brian
Misc. Transmittal CL2016-545
Referred [C.J.p. 17850] Finance

Gutierrez, Gabriela E.
Misc. Transmittal CL2016-587
Referred [C.J.p. 17850] Finance

Hahn, Nathan J.
Misc. Transmittal CL2016-565
Referred [C.J.p. 17850] Finance

Hobby, Brenda A.
Misc. Transmittal CL2016-560
Referred [C.J.p. 17850] Finance

Horvath, Deborah L.
Misc. Transmittal CL2016-510
Referred [C.J.p. 17850] Finance

Hufnal, Stephanie A.
Misc. Transmittal CL2016-524
Referred [C.J.p. 17850] Finance

Hussain, Adam F.
Misc. Transmittal CL2016-598
Referred [C.J.p. 17850] Finance

Jackson, Lovell
Misc. Transmittal CL2016-584
Referred [C.J.p. 17850] Finance

Jernigan, Jarred
Misc. Transmittal CL2016-580
Referred [C.J.p. 17850] Finance

Kahari, Sefki
Misc. Transmittal CL2016-543
Referred [C.J.p. 17850] Finance

CLAIMS

Damage to Vehicle - Pothole

Kucik, Christopher
Misc. Transmittal CL2016-573
Referred [C.J.p. 17850] Finance

Kucik, Christopher J.
Misc. Transmittal CL2016-571
Referred [C.J.p. 17850] Finance

Kwiat, Larry T.
Misc. Transmittal CL2016-511
Referred [C.J.p. 17850] Finance

Magnus, Eva C.
Misc. Transmittal CL2016-535
Referred [C.J.p. 17851] Finance

McAlister, Matthew W.
Misc. Transmittal CL2016-552
Referred [C.J.p. 17851] Finance

Mena, Pablo V.
Misc. Transmittal CL2016-569
Referred [C.J.p. 17851] Finance

Miles, Dessie L.
Misc. Transmittal CL2016-521
Referred [C.J.p. 17851] Finance

Nkemena, Uju U.
Misc. Transmittal CL2016-536
Referred [C.J.p. 17851] Finance

O'Donnell, Alex M.
Misc. Transmittal CL2016-593
Referred [C.J.p. 17851] Finance

Oi, Sandra E.
Misc. Transmittal CL2016-544
Referred [C.J.p. 17851] Finance

Orr, Justin C.
Misc. Transmittal CL2016-570
Referred [C.J.p. 17851] Finance

Patcheak, Jeff
Misc. Transmittal CL2016-566
Referred [C.J.p. 17852] Finance

Peter, Liviu
Misc. Transmittal CL2016-522
Referred [C.J.p. 17852] Finance

CLAIMS

Damage to Vehicle - Pothole

Pinto, Alexander R.
Misc. Transmittal CL2016-526
Referred [C.J.p. 17852] Finance

Plesha, Kim M.
Misc. Transmittal CL2016-596
Referred [C.J.p. 17852] Finance

Pohl, Ben T.
Misc. Transmittal CL2016-525
Referred [C.J.p. 17852] Finance

Rios, Eric
Misc. Transmittal CL2016-537
Referred [C.J.p. 17852] Finance

Romo, Christina
Misc. Transmittal CL2016-605
Referred [C.J.p. 17852] Finance

Ryan, James J.
Misc. Transmittal CL2016-551
Referred [C.J.p. 17852] Finance

Ryan, Patricia A.
Misc. Transmittal CL2016-507
Referred [C.J.p. 17852] Finance

Shogbuyi, Taofiq
Misc. Transmittal CL2016-534
Referred [C.J.p. 17852] Finance

Simpson, Tyler M.
Misc. Transmittal CL2016-586
Referred [C.J.p. 17852] Finance

Song, Cathleen M.
Misc. Transmittal CL2016-557
Referred [C.J.p. 17852] Finance

Teahan, Terence P.
Misc. Transmittal CL2016-538
Referred [C.J.p. 17852] Finance

Tloczek, Kevin
Misc. Transmittal CL2016-594
Referred [C.J.p. 17853] Finance

Treese, Michael K.
Misc. Transmittal CL2016-556
Referred [C.J.p. 17853] Finance

CLAIMS

Damage to Vehicle - Pothole

Ungurean, Constantin
Misc. Transmittal CL2016-527
Referred [C.J.p. 17853] Finance

Uriostegui, Juan
Misc. Transmittal CL2016-599
Referred [C.J.p. 17853] Finance

Valenzuela, Mauro G.
Misc. Transmittal CL2016-572
Referred [C.J.p. 17853] Finance

Velez, Alexandra C.
Misc. Transmittal CL2016-606
Referred [C.J.p. 17853] Finance

Walley, Jacob R.
Misc. Transmittal CL2016-604
Referred [C.J.p. 17853] Finance

White, McHenry M.
Misc. Transmittal CL2016-595
Referred [C.J.p. 17853] Finance

Wilder, Emanuel J.
Misc. Transmittal CL2016-554
Referred [C.J.p. 17853] Finance

Wirtz, Jordan M.
Misc. Transmittal CL2016-597
Referred [C.J.p. 17853] Finance

Police Officer/Firefighter Injuries

Regular Orders
All amounts
Burke (14) Or2016-43
Direct Introduction Finance
Passed [C.J.p. 17939]

Regular Orders
Each amount not to exceed $1,000
Burke (14) Or2016-44
Direct Introduction Finance
Passed [C.J.p. 17939]

Third Party Orders
All amounts
Burke (14) Or2016-45
Direct Introduction Finance
Passed [C.J.p. 18299]

CLAIMS

Police Officer/Firefighter Injuries

Third Party Orders

Each amount not to exceed $1,000

Burke (14) Or2016-104

Direct Introduction Finance

Passed [C.J.p. 18299]

Small Claims

Allen, Mable M. and sundry others

Burke (14) CL2016-608

Direct Introduction Finance

Failed to Pass [C.J.p. 18319]

Architectural Artifacts and sundry others

Burke (14) Or2016-47

Direct Introduction Finance

Passed [C.J.p. 18308]

COMMENDATIONS & DECLARATIONS

"Chicago Flower and Garden Show Week" in Chicago March 12-20, 2016

Reilly (42) R2016-144

Adopted [C.J.p. 19140]

Belgrade, Serbia, Chicago's Sister City

10th anniversary

Emanuel (Mayor) R2016-97

Adopted [C.J.p. 19071]

Black History Month

2016 commemoration themed Hallowed Grounds: Sites of African American Memories

Mitts (37), and Others R2016-139

Adopted [C.J.p. 17823]

Chinese New Year

Best wishes on Chinese New Year 4714 which is also Year of the Monkey

Emanuel (Mayor), and Others R2016-96

Adopted [C.J.p. 17821]

Evans, Clay (Dr.) (Rev.)

Congratulations for life-long dedication to church, music, and civil rights

Emanuel (Mayor), Harris (8) R2016-147

Adopted [C.J.p. 17816]

COMMENDATIONS & DECLARATIONS

Hoffman, David H.

Receipt of American Friends of Hebrew University Torch of Learning Award

Burke (14) R2016-124

Adopted [C.J.p. 19113]

Kapuscinska, Paulina

Gratitude for dedicated service as Consul-General of Republic of Poland in Chicago

Burke (14) R2016-125

Adopted [C.J.p. 19114]

Kelly, M. Rose

Retirement as Senior Counsel for City of Chicago Law Department

Burke (14), O'Connor (40) R2016-133

Adopted [C.J.p. 19370]

Kyiv, Ukraine, Chicago's Sister City

25th anniversary

Emanuel (Mayor) R2016-98

Adopted [C.J.p. 19072]

Maloney, Timothy P.

Retirement from Bank of America

Burke (14) R2016-126

Adopted [C.J.p. 19115]

Mexico City, Mexico, Chicago's Sister City

25th anniversary

Emanuel (Mayor) R2016-99

Adopted [C.J.p. 19074]

Mikva, Abner J. (Hon.)

90th birthday and February 10, 2016 declared "Abner Mikva Day" in Chicago

Burke (14) R2016-127

Adopted [C.J.p. 19116]

Montford Point Marines

Gratitude for exemplary military service

Emanuel (Mayor), and Others R2016-148

Adopted [C.J.p. 17819]

Neita, Georgette Beatrice

Retirement from Chicago Public Schools

Thompson (11) R2016-71

Adopted [C.J.p. 19089]

COMMENDATIONS & DECLARATIONS

Paris, France, Chicago's Sister City
20th anniversary
Emanuel (Mayor) R2016-100
Adopted [C.J.p. 19075]

Quesada-Marquez, Yolanda
Retirement from Chicago Department of Planning
Burke (14) R2016-128
Adopted [C.J.p. 19117]

Rondeau, James
Congratulations on appointment as President and Director of Art Institute of Chicago
Burke (14) R2016-129
Adopted [C.J.p. 19118]

Schorsch Village Improvement Association
85th anniversary
Villegas (36) R2016-85
Adopted [C.J.p. 19131]

Shanghai, China, Chicago's Sister City
30th anniversary
Emanuel (Mayor) R2016-101
Adopted [C.J.p. 19077]

Simpson, Robert T., Jr., "Bob"
Congratulations on 40 years of service as President of Chicago Chapter of Coalition of Black Trade Unionists
Dowell (3) R2016-103
Adopted [C.J.p. 19079]

Sussman, Marc
Gratitude for dedicated service to Six Corners Commercial District and Old Irving Park and Portage Park Communities
Arena (45) R2016-145
Adopted [C.J.p. 19141]

Teen Living Programs
40th anniversary
Dowell (3), and Others R2016-104
Adopted [C.J.p. 19080]

Toronto, Canada, Chicago's Sister City
25th anniversary
Emanuel (Mayor) R2016-102
Adopted [C.J.p. 19078]

COMMENDATIONS & DECLARATIONS

Townsend, Patrick J.
Retirement from Chicago Park District
Laurino (39) R2016-83
Adopted [C.J.p. 19136]

Townsend, Patrick J.
Retirement from Chicago Park District
Thompson (11) R2016-72
Adopted [C.J.p. 19090]

Trapani, Frank
Life-saving actions
Burke (14) R2016-130
Adopted [C.J.p. 19119]

Triangle Radiator
50th anniversary
Arena (45) R2016-146
Adopted [C.J.p. 19142]

Tufano, Dennis
Gratitude for fundraising efforts in support of Arts and Music Department of William Howard Taft High School
Napolitano (41) R2016-140
Adopted [C.J.p. 19137]

Vega, Mary
Congratulations on commitment and dedicated service to University Village and Commons Communities
Thompson (11) R2016-73
Adopted [C.J.p. 19091]

Veterans Legal Support Center and Clinic of John Marshall Law School
Receipt of grants from McCormick Foundation and Legal Services Corporation
Burke (14) R2016-131
Adopted [C.J.p. 19120]

Wysinger, Alfonza (Deputy Supt.)
Retirement as First Deputy Superintendent of Chicago Police Department
Burke (14) R2016-132
Adopted [C.J.p. 19121]

COMMITTEE/PUBLIC HEARINGS

Committee on Committees, Rule and Ethics

Call for hearing(s) to examine benefits and economies of transferring Bureau of Worker's Compensation death and injury claims from Finance Committee to authority of Department of Law

Arena (45), Waguespack (32) R2016-94
Referred [C.J.p. 19270] Rules

Committee on Education and Child Development

Call for hearing on possible elimination of Middle College Programs at City Colleges

O'Connor (40), and Others R2016-91
Referred [C.J.p. 19246] Education

Committee on Health and Environmental Protection

Call for hearing on policies and practices of Commission on Animal Care and Control regarding state-sanctioned euthanasia

Lopez (15) R2016-88
Referred [C.J.p. 19216] Health & Environment

Joint Committee

License & Consumer Protection and Public Safety

Call for joint hearing on regulation of towing companies and prevention of illegal or unsavory actions by towing operators

Pawar (47), Reboyras (30) R2016-90
Referred [C.J.p. 19278] Joint License Public Safety

ENERGY/ENVIRONMENTAL ISSUES

Open Space Impact Fees

Dept. of Planning and Development

1808 N Whipple St

Julia De Burgos Park expansion project

Emanuel (Mayor) O2016-69
Referred [C.J.p. 16231] Special Events
Passed [C.J.p. 18571]

FINANCE FUNDS

Depositories of City/School Funds

JP Morgan Chase Bank, N.A.

Removal as municipal depository for City of Chicago and Chicago Board of Education

Ervin (28), Scott, Jr. (24) O2016-690
Referred [C.J.p. 19233] Finance

FINANCE FUNDS

First Amendment to Revolving Line of Credit Agreement dated as of January 29, 2016 among City of Chicago, JP Morgan Chase Bank, National Association, as Administrative Agent, Bank of China, Chicago Branch, and BMO Harris Bank, N.A.

Dept./Agency F2016-12
Filed [C.J.p. 17836]

Transfer

Committee on Transportation and Public Way

Appropriation for sundry purposes

Dept./Agency O2016-629
Direct Introduction Budget
Passed [C.J.p. 18382]

HISTORICAL LANDMARKS

Designation

Marina City

300-352 N State St, 301-351 N Dearborn St

Dept./Agency O2016-65
Referred [C.J.p. 16246] Zoning
Passed [C.J.p. 19018]

ILLINOIS, STATE OF

Call for Chicago Department of Transportation to participate in Illinois Department of Transportation performance evaluation pilot program incorporating recycled asphalt materials into asphalt pavements

Villegas (36) R2016-89
Referred [C.J.p. 19241] Health & Environment

Call for Surface Transportation Board to consider interests of Chicago when reviewing proposed hostile takeover of Norfolk Southern Corporation by Canadian Pacific Railway

Lopez (15), and Others R2016-134
Adopted [C.J.p. 19123]

Call upon Illinois Department of Revenue to reclassify tampons and sanitary napkins as qualifying items for reduced one percent state sales tax rate

Burke (14), and Others R2016-92
Referred [C.J.p. 19216] Finance

Call upon Illinois General Assembly to reclassify tampons and sanitary napkins as qualifying items for reduced one percent state sales tax rate

Burke (14), Hairston (5) R2016-149
Referred [C.J.p. 19215] Finance

LAWSUITS/SETTLEMENTS

Lawsuits

Jonathan Hadnott, Jessie Hadnott, Kevin Hunt and Brandell Betts v. City of Chicago, Chicago Police Officers Michael Kelly, Marc Jarocki and Patrick Gilmore, cited as 07 C 6754

Dept./Agency Or2016-42
Direct Introduction Finance
Passed [C.J.p. 17934]

Tiffany Hondras v. Chicago Police Officers Carol McGhee, Ibn Furqan, Edward Dedo and James Sajdak, cited as 13 C 01846

Dept./Agency Or2016-41
Direct Introduction Finance
Passed [C.J.p. 17933]

United States Department of Justice allegations against the Chicago Police Department for national origin discrimination before 2011

Dept./Agency Or2016-40
Direct Introduction Finance
Passed [C.J.p. 17932]

Report of Settlements

Month of December 2015

Dept./Agency F2016-13
Filed [C.J.p. 18325]

MUNICIPAL CODE AMENDMENTS

Title 2 - City Government & Administration

Ch. 32 Dept. of Finance

2-32-450 including gender identity as protected class related to financial institutions lending and bidding pledge for school and city funds

Emanuel (Mayor) SO2015-8051
Referred [C.J.p. 13111] Human Relations
Passed as Substitute [C.J.p. 18514]

2-32-460 expanding definitions to include gender identity and modifying military discharge status to military status

Emanuel (Mayor) SO2015-8051
Referred [C.J.p. 13111] Human Relations
Passed as Substitute [C.J.p. 18514]

MUNICIPAL CODE AMENDMENTS

Title 2 - City Government & Administration

Ch. 36 Fire Dept.

2-36-570 (new) authorizing Commissioner of Fire to enter into agreement with entity that provides and hosts computer application through which inspectors shall electronically submit results of mandatory inspections of fire protection equipment and amount of inspection fees

Emanuel (Mayor) O2016-103
Referred [C.J.p. 16220] Budget
Passed [C.J.p. 18342]

Ch. 74 Dept. of Human Resources

2-74-080 adding prohibition against arbitrary and discriminatory decision-making using credit history or criminal history

Emanuel (Mayor) SO2015-8051
Referred [C.J.p. 13111] Human Relations
Passed as Substitute [C.J.p. 18514]

Ch. 92 Dept. of Purchases, Contracts & Supplies

2-92-390 (a) (b) (c) (e) increasing equal opportunity percentages for journeyworker and apprentice and laborer hours to be expended in project construction and canvassing formula, and giving contractor 150% credit for every work hour performed by minority or woman worker residing within socio-economically disadvantaged area, and authorizing Chief Procurement Officer to adopt rules for proper administration of Section

Emanuel (Mayor) O2016-631
Referred [C.J.p. 17828] Budget

2-92-660 (v) extending article provisions to December 31, 2020 regarding comprehensive review of relevant data conducted in 2015

Dept./Agency O2016-1530
Direct Introduction Budget
Passed [C.J.p. 18343]

2-92-690 increasing biannual aspirational goals to 26% for MBEs and 6% for WBEs

Dept./Agency O2016-1530
Direct Introduction Budget
Passed [C.J.p. 18343]

2-92-780 modifying interim review by Chief Procurement Officer to be concluded December 2017 and expire December 31, 2010

Dept./Agency O2016-1530
Direct Introduction Budget
Passed [C.J.p. 18343]

MUNICIPAL CODE AMENDMENTS

Title 2 - City Government & Administration

Ch. 120 Commissioners & Commissions

2-120-480 semantic modification of purpose and intent by deleting "discharge" and "lawful"

Emanuel (Mayor) SO2015-8051

Referred [C.J.p. 13111] Human Relations

Passed as Substitute [C.J.p. 18514]

2-120-485 modifying definition by adding "credit history" and deleting "discharge"

Emanuel (Mayor) SO2015-8051

Referred [C.J.p. 13111] Human Relations

Passed as Substitute [C.J.p. 18514]

2-120-510 (a) (c) semantic modification of duties of Commission on Human Relations by deleting "discharge" and adding "criminal history" regarding equal opportunity and anti-discrimination policy

Emanuel (Mayor) SO2015-8051

Referred [C.J.p. 13111] Human Relations

Passed as Substitute [C.J.p. 18514]

2-120-515 adding "credit history" or "criminal history(as to employment only)" as permissible research topics by Commission on Human Relations

Emanuel (Mayor) SO2015-8051

Referred [C.J.p. 13111] Human Relations

Passed as Substitute [C.J.p. 18514]

2-120-525 establishing Chicago Pullman Committee, composition and manner of appointing members thereof

Beale (9) O2016-698

Referred [C.J.p. 19210] Zoning

2-120-530 (f) (g) semantic modification of Chicago Pullman Committee powers and duties

Beale (9) O2016-698

Referred [C.J.p. 19210] Zoning

Ch. 160 Human Rights

2-160-010 semantic modification of City policy against discrimination

Emanuel (Mayor) SO2015-8051

Referred [C.J.p. 13111] Human Relations

Passed as Substitute [C.J.p. 18514]

MUNICIPAL CODE AMENDMENTS

Title 2 - City Government & Administration

Ch. 160 Human Rights

2-160-020 (h) amplifying definition of Military status to include active duty, reserve duty, and status as a veteran of any U.S. or state armed forces branch

Emanuel (Mayor) SO2015-8051

Referred [C.J.p. 13111] Human Relations

Passed as Substitute [C.J.p. 18514]

2-160-030 clarifying provision regarding unlawful discriminatory activities by including "criminal history" and deleting "discharge"

Emanuel (Mayor) SO2015-8051

Referred [C.J.p. 13111] Human Relations

Passed as Substitute [C.J.p. 18514]

2-160-060 relabeling "military discharge status" as "military status"

Emanuel (Mayor) SO2015-8051

Referred [C.J.p. 13111] Human Relations

Passed as Substitute [C.J.p. 18514]

2-160-070 relabeling "military discharge status" as "military status"

Emanuel (Mayor) SO2015-8051

Referred [C.J.p. 13111] Human Relations

Passed as Substitute [C.J.p. 18514]

Title 3 - Revenue & Finance

Ch. 24 Chicago Hotel Accommodations Tax

3-24-020 (a) amending certain excluded types within hotel accommodations definition, and adding shared housing unit thereto

O'Connor (40), and Others O2016-709

Referred [C.J.p. 19245] License

3-24-030 (a) (b) adding leasing surcharge of hotel accommodations to fund initiatives for access to affordable housing

O'Connor (40), and Others O2016-709

Referred [C.J.p. 19245] License

MUNICIPAL CODE AMENDMENTS

Title 3 - Revenue & Finance

Ch. 24 Chicago Hotel Accommodations Tax

3-24-035 (new) exempting domiciles and permanent residences of lessee or tenant, certain medical/allied educational institutions providing temporary accommodations, or certain bed-and-breakfast establishments from tax imposed by Chapter

O'Connor (40), and Others O2016-709

Referred [C.J.p. 19245] License

Ch. 40 Occupation Taxes

3-40-010 (b) excluding sale of tampons and sanitary napkins from tax imposed by Section

Burke (14), and Others O2016-705

Referred [C.J.p. 19215] Finance

Ch. 49 Chicago Other Tobacco Products Tax

3-49-010 (new) establishing Chapter to be known and cited as Chicago Other Tobacco Products Ordinance or OTP Ordinance

Emanuel (Mayor), and Others SO2016-105

Referred [C.J.p. 16220] Finance

Deferred and Published [C.J.p. 18325]

3-49-020 (new) (a) thru (aa) definition of chewing tobacco, cigar, cigarette, department, other tobacco products (OTP), smokeless tobacco, snuff, and related terminology

Emanuel (Mayor), and Others SO2016-105

Referred [C.J.p. 16220] Finance

Deferred and Published [C.J.p. 18325]

3-49-030 (new) (a) (b) (c) imposing tax on sale of OTP at specified rates, ultimate liability for payment of which shall be borne by consumer

Emanuel (Mayor), and Others SO2016-105

Referred [C.J.p. 16220] Finance

Deferred and Published [C.J.p. 18325]

MUNICIPAL CODE AMENDMENTS

Title 3 - Revenue & Finance

Ch. 49 Chicago Other Tobacco Products Tax

3-49-040 (new) (a) (b) (c) establishing ultimate liability for payment of tax to be borne by purchaser, excluding wholesale tobacco dealer, retail tobacco manufacturer or dealer from tax imposed by Chapter, and deeming retail tobacco dealer in violation of Chapter for failure to include tax in sale price of OTP

Emanuel (Mayor), and Others SO2016-105

Referred [C.J.p. 16220] Finance

Deferred and Published [C.J.p. 18325]

3-49-050 (new) (a) thru (e) requiring any wholesale tobacco dealer or retail tobacco dealer to collect tax from any purchaser of OTP within City, and remit to Department

Emanuel (Mayor), and Others SO2016-105

Referred [C.J.p. 16220] Finance

Deferred and Published [C.J.p. 18325]

3-49-060 (new) (a) (b) requiring all tax payments and remittances to be made, and all tax returns to be filed with Department on or before August 15 of each year in accordance with Section 3-4-3187 or 3-4-188

Emanuel (Mayor), and Others SO2016-105

Referred [C.J.p. 16220] Finance

Deferred and Published [C.J.p. 18325]

3-49-070 (new) (a) thru (g) authorizing City Comptroller to promulgate by rule filing date no later than 24 days after effective date of this chapter, publish such rule in one or more newspapers of general circulation and post on Department website, establishing guidelines for filing tax returns, penalties for failure of retail tobacco dealer or manufacturer to comply, waiver of penalties, audit of books and records of any person required to file tax return under Section, and eligibility of person to retain commission for timely filing of tax return and payment of amount due

Emanuel (Mayor), and Others SO2016-105

Referred [C.J.p. 16220] Finance

Deferred and Published [C.J.p. 18325]

MUNICIPAL CODE AMENDMENTS

Title 3 - Revenue & Finance

Ch. 49 Chicago Other Tobacco Products Tax

3-49-080 (new) requiring any person required to collect tax imposed by Chapter to keep accurate books and records of business or activity written in English, at all times during business hours, subject to and available for inspection by Department

Emanuel (Mayor), and Others SO2016-105
Referred [C.J.p. 16220] Finance
Deferred and Published [C.J.p. 18325]

3-49-090 (new) requiring purchaser to pay tax directly to Department if retail tobacco dealer or manufacturer fails to collect tax imposed by Chapter

Emanuel (Mayor), and Others SO2016-105
Referred [C.J.p. 16220] Finance
Deferred and Published [C.J.p. 18325]

3-49-100 (new) authorizing Comptroller to appoint tax collection agents for purposes of Chapter

Emanuel (Mayor), and Others SO2016-105
Referred [C.J.p. 16220] Finance
Deferred and Published [C.J.p. 18325]

3-49-110 (new) (a) (b) stating inapplicability of Chapter provisions to extent that violates U.S. Constitution or Constitution of State of Illinois, and presuming all sales of OTP in City to be subject to tax under Chapter

Emanuel (Mayor), and Others SO2016-105
Referred [C.J.p. 16220] Finance
Deferred and Published [C.J.p. 18325]

3-49-120 (new) requiring every wholesale tobacco dealer, retail tobacco dealer and manufacturer selling OTP in City to register with Department within 30 days of effective date of ordinance, or within 30 days of commencing business, whichever is later

Emanuel (Mayor), and Others SO2016-105
Referred [C.J.p. 16220] Finance
Deferred and Published [C.J.p. 18325]

MUNICIPAL CODE AMENDMENTS

Title 3 - Revenue & Finance

Ch. 49 Chicago Other Tobacco Products Tax

3-49-130 (new) adopting non-conflicting provisions of Uniform Revenue Procedures Ordinance, Chapter 3-4, as amended, to supplement silent provisions of Chapter

Emanuel (Mayor), and Others SO2016-105
Referred [C.J.p. 16220] Finance
Deferred and Published [C.J.p. 18325]

3-49-140 (new) authorizing Comptroller to adopt, promulgate and enforce rules and regulations pertaining to administration and enforcement of Chapter

Emanuel (Mayor), and Others SO2016-105
Referred [C.J.p. 16220] Finance
Deferred and Published [C.J.p. 18325]

3-49-150 (new) requiring all proceeds generated from tax imposition, including interest and penalties, to be deposited in City's corporate fund

Emanuel (Mayor), and Others SO2016-105
Referred [C.J.p. 16220] Finance
Deferred and Published [C.J.p. 18325]

Title 4 - Businesses, Occupations & Consumer Protection

Ch. 4 General Licensing Provisions

4-4-010 modifying language regarding public place of amusement license fees and imposing fees for industrial venue events

Solis (25) O2015-5387
Referred [C.J.p. 4575] Zoning
Passed [C.J.p. 18766]

4-4-060 (c) modifying provisions governing license review process

Solis (25) O2015-5387
Referred [C.J.p. 4575] Zoning
Passed [C.J.p. 18766]

4-4-312 deleting provisions governing denial of issuance of license to any chronic illegal activities premises

O'Shea (19), Laurino (39) O2016-701
Referred [C.J.p. 19219] Public Safety

MUNICIPAL CODE AMENDMENTS

Title 4 - Businesses, Occupations & Consumer Protection

Ch. 4 General Licensing Provisions

4-4-313 (e) modifying provision governing businesses that are or cause of nuisance by deleting language reading Section 4-4-312

O'Shea (19), Laurino (39) O2016-701

Referred [C.J.p. 19219] Public Safety

Ch. 5 License Fees for Title 4 Licenses

4-5-010 increasing fees for various licenses created under Title 4

Hopkins (2), and Others O2016-670

Referred [C.J.p. 19204] Finance

4-5-010 modifying language regarding public place of amusement license fees and imposing fees for industrial venue events

Solis (25) O2015-5387

Referred [C.J.p. 4575] Zoning

Passed [C.J.p. 18766]

4-5-010 modifying license fees for regulated businesses under Chapter 4-6 by including hotels, short term residential rental intermediaries and other regulated business types

O'Connor (40), and Others O2016-709

Referred [C.J.p. 19245] License

Ch. 6 Regulated Business License

4-6-010 (c) adding short term residential rental intermediary to business activities required to have regulated business license

O'Connor (40), and Others O2016-709

Referred [C.J.p. 19245] License

4-6-180 (a) amending definition of hotel by excluding licensed and registered vacation rentals, shared housing units or similar types required to be licensed

O'Connor (40), and Others O2016-709

Referred [C.J.p. 19245] License

4-6-290 (a) excluding shared housing units or vacation rentals defined at Chapter 4-9 and Section 4-6-300 from definition of bed-and-breakfast establishment

O'Connor (40), and Others O2016-709

Referred [C.J.p. 19245] License

MUNICIPAL CODE AMENDMENTS

Title 4 - Businesses, Occupations & Consumer Protection

Ch. 6 Regulated Business License

4-6-300 (a) (g) adding definition of guest and modifying transient occupancy, vacation rentals and prohibited acts

O'Connor (40), and Others O2016-709

Referred [C.J.p. 19245] License

4-6-400 (new) (a) thru (l) regulating, defining, instituting penalties and procedures for short term residential rental intermediaries

O'Connor (40), and Others O2016-709

Referred [C.J.p. 19245] License

Ch. 8 Food Establishments

4-8-37 (b-3) adding restrictions on mobile food vendors on portions of sidewalks within 43rd Ward

Smith (43) SO2015-8522

Referred [C.J.p. 16192] Transportation

Re-Referred [C.J.p. 17372] License

Passed as Substitute [C.J.p. 18523]

Ch. 9 Shared Housing Units

4-9-010 (new) defining shared housing hosts, transient occupancy, guest and related terminology

O'Connor (40), and Others O2016-709

Referred [C.J.p. 19245] License

4-9-020 (new) (a) thru (f) requiring registration of shared housing unit

O'Connor (40), and Others O2016-709

Referred [C.J.p. 19245] License

4-9-030 (new) prohibiting registration of any shared housing unit listed, or located in building that is listed on Building Code Scofflaw List of Problem Landlord List

O'Connor (40), and Others O2016-709

Referred [C.J.p. 19245] License

4-9-040 (new) (a) (b) limiting number of nights shared housing units can be rented

O'Connor (40), and Others O2016-709

Referred [C.J.p. 19245] License

4-9-050 (new) (a) (b) establishing shared housing host operating requirements

O'Connor (40), and Others O2016-709

Referred [C.J.p. 19245] License

MUNICIPAL CODE AMENDMENTS

Title 4 - Businesses, Occupations & Consumer Protection

Ch. 9 Shared Housing Units

4-9-060 (new) (a) thru (e) enumerating unlawful acts by shared housing host, occupant or rental procedure

O'Connor (40), and Others O2016-709

Referred [C.J.p. 19245] License

4-9-070 (new) authorizing Commissioner to promulgate rules for Chapter implementation

O'Connor (40), and Others O2016-709

Referred [C.J.p. 19245] License

4-9-080 (new) (a) (b) (c) establishing registration suspensions or revocations by listed rules, listed prohibitions or 10 day emergency order of Commissioner as imminent threat to public health, safety or welfare until requested hearing by shared housing host

O'Connor (40), and Others O2016-709

Referred [C.J.p. 19245] License

4-9-090 (new) establishing monetary and incarceration penalties for violations

O'Connor (40), and Others O2016-709

Referred [C.J.p. 19245] License

Ch. 60 Liquor Dealers

4-60-022 (4.24) allow issuance of additional alcoholic liquor licenses on portions of E 42nd Pl

Burns (4) O2016-719

Referred [C.J.p. 19206] License

4-60-022 (1.24) allow issuance of additional alcoholic liquor licenses on portions of W Division St

Moreno (1) O2016-707

Referred [C.J.p. 19198] License

4-60-022 (11.14) allow issuance of additional alcoholic liquor licenses on portions of W 31st St

Thompson (11) O2016-118

Referred [C.J.p. 17767] License

Passed [C.J.p. 18525]

4-60-022 (13.278) allow issuance of additional alcoholic liquor licenses on portions of S Pulaski Rd

Zalewski (23) O2016-78

Referred [C.J.p. 17774] License

Passed [C.J.p. 18527]

MUNICIPAL CODE AMENDMENTS

Title 4 - Businesses, Occupations & Consumer Protection

Ch. 60 Liquor Dealers

4-60-022 (20.246) allow issuance of additional alcoholic liquor licenses on portions of S Wentworth Ave

Cochran (20) O2016-671

Referred [C.J.p. 19219] License

4-60-022 (26.74) thru (26.88) renumbering subsections regarding restrictions on issuance of additional alcoholic liquor licenses on portions of public way within 26th Ward

Mitts (37) O2016-672

Referred [C.J.p. 19242] License

4-60-022 (27.228) allow issuance of additional alcoholic liquor licenses on portions of W Madison St

Solis (25) O2016-124

Referred [C.J.p. 17775] License

Passed [C.J.p. 18528]

4-60-022 (27.393) allow issuance of additional alcoholic liquor licenses on portions of N Halsted St, W Couch Pl and W Walnut St

Burnett (27) O2016-696

Referred [C.J.p. 19225] License

4-60-022 (27.419) thru (27.428) renumbering subsections regarding restrictions on issuance of additional alcoholic liquor licenses on portions of public way within 27th Ward

Mitts (37) O2016-672

Referred [C.J.p. 19242] License

4-60-022 (28.44) thru (28.60) renumbering subsections regarding restrictions on issuance of additional alcoholic liquor licenses on portions of public way within 28th Ward

Mitts (37) O2016-672

Referred [C.J.p. 19242] License

4-60-022 (3.58) disallow issuance of additional alcoholic liquor licenses on portions of W 47th St

Dowell (3) O2016-97

Referred [C.J.p. 17762] License

Passed [C.J.p. 18538]

4-60-022 (30.53) thru (30.68) renumbering subsections regarding restrictions on issuance of additional alcoholic liquor licenses on portions of public way within 30th Ward

Mitts (37) O2016-672

Referred [C.J.p. 19242] License

MUNICIPAL CODE AMENDMENTS

Title 4 - Businesses, Occupations & Consumer Protection

Ch. 60 Liquor Dealers

4-60-022 (31.53) thru (31.55) renumbering subsections regarding restrictions on issuance of additional alcoholic liquor licenses on portions of public way within 31st Ward

Mitts (37) O2016-672

Referred [C.J.p. 19242] License

4-60-023 (21.52) allow issuance of additional package goods licenses on portions of S Ashland Ave

Brookins (21) O2016-703

Referred [C.J.p. 19220] License

4-60-023 (24.85) allow issuance of additional package goods licenses on portions of W Ogden Ave

Scott, Jr. (24) O2016-80

Referred [C.J.p. 17775] License

Passed [C.J.p. 18530]

4-60-023 (26.76) thru (26.90) renumbering subsections regarding restrictions on issuance of additional package goods licenses on portions of public way within 26th Ward

Mitts (37) O2016-672

Referred [C.J.p. 19242] License

4-60-023 (27.420) thru (27.436) renumbering subsections regarding restrictions on issuance of additional package goods licenses on portions of public way within 27th Ward

Mitts (37) O2016-672

Referred [C.J.p. 19242] License

4-60-023 (28.48) thru (28.74) renumbering subsections regarding restrictions on issuance of additional package goods licenses on portions of public way within 28th Ward

Mitts (37) O2016-672

Referred [C.J.p. 19242] License

4-60-023 (3.62) disallow issuance of additional package goods licenses on portions of E 47th St.

Dowell (3) O2016-97

Referred [C.J.p. 17762] License

Passed [C.J.p. 18538]

4-60-023 (30.61) allow issuance of additional package goods licenses on portions of N Pulaski Rd

Reboyras (30) O2016-628

Referred [C.J.p. 19234] License

MUNICIPAL CODE AMENDMENTS

Title 4 - Businesses, Occupations & Consumer Protection

Ch. 60 Liquor Dealers

4-60-023 (30.62) thru (30.78) renumbering subsections regarding restrictions on issuance of additional package goods licenses on portions of public way within 30th Ward

Mitts (37) O2016-672

Referred [C.J.p. 19242] License

4-60-023 (31.11) allow issuance of additional package goods licenses on portions of W Diversey Ave

Santiago (31) O2016-96

Referred [C.J.p. 17783] License

Passed [C.J.p. 18532]

4-60-023 (31.17) allow issuance of additional package goods licenses on portions of W Fullerton Ave

Santiago (31) O2016-95

Referred [C.J.p. 17783] License

Passed [C.J.p. 18533]

4-60-023 (31.52) thru (31.56) renumbering subsections regarding restrictions on issuance of additional package goods licenses on portions of public way within 31st Ward

Mitts (37) O2016-672

Referred [C.J.p. 19242] License

4-60-023 (35.73) disallow issuance of additional package goods licenses on portions of N Pulaski Rd

Ramirez-Rosa (35) O2016-81

Referred [C.J.p. 17786] License

Passed [C.J.p. 18535]

4-60-023 (39.59) disallow issuance of additional package goods licenses on portions of N Pulaski Rd

Laurino (39) O2016-84

Referred [C.J.p. 17790] License

Passed [C.J.p. 18536]

4-60-023 (47.57) allow issuance of additional package goods licenses on portions of N Southport Ave

Pawar (47) O2016-704

Referred [C.J.p. 19271] License

MUNICIPAL CODE AMENDMENTS

Title 4 - Businesses, Occupations & Consumer Protection

Ch. 60 Liquor Dealers

4-60-070 (a) (b) modifying provision authorizing local liquor control Commissioner to issue special event liquor licenses

Solis (25) O2015-5387

Referred [C.J.p. 4575] Zoning

Passed [C.J.p. 18766]

4-60-130 (l) (m) restricting hours of operation for holders of industrial private event licenses, or caterer's liquor licenses serving at industrial venue events

Solis (25) O2015-5387

Referred [C.J.p. 4575] Zoning

Passed [C.J.p. 18766]

4-60-140 (d) (dd) prohibiting licensee from allowing any employee to engage in live act, demonstration, dance of exhibit on licensed premises which exposes specified anatomical areas to public viewing as provided for by Subsection (dd)

Mitts (37) SO2016-713

Referred [C.J.p. 19242] Zoning

Ch. 64 Tobacco Dealers

4-64-190 prohibiting sale, give away, barter or furnishing of tobacco products, samples or accessories to any individual under 21 years of age

Emanuel (Mayor), and Others SO2016-105

Referred [C.J.p. 16220] Finance

Deferred and Published [C.J.p. 18325]

4-64-200 (a) (b) (c) prohibiting purchase or possession of tobacco products, samples or accessories by any individual under 21 years of age

Emanuel (Mayor), and Others SO2016-105

Referred [C.J.p. 16220] Finance

Deferred and Published [C.J.p. 18325]

4-64-210 modifying posting requirement for sellers and distributors of tobacco products and accessories to reflect the new age restriction displayed on warning printer card

Emanuel (Mayor), and Others SO2016-105

Referred [C.J.p. 16220] Finance

Deferred and Published [C.J.p. 18325]

MUNICIPAL CODE AMENDMENTS

Title 4 - Businesses, Occupations & Consumer Protection

Ch. 64 Tobacco Dealers

4-64-240 (a) modifying provision governing revocation of licenses to include violation of Sections 4-64-260 and 4-64-270

Emanuel (Mayor), and Others SO2016-105

Referred [C.J.p. 16220] Finance

Deferred and Published [C.J.p. 18325]

4-64-245 (a) modifying provision governing nonrenewal of licenses to include violation of Sections 4-64-260 and 4-64-270

Emanuel (Mayor), and Others SO2016-105

Referred [C.J.p. 16220] Finance

Deferred and Published [C.J.p. 18325]

4-64-250 (new) definition of price floor, price reduction instrument, large cigar, little cigar, smokeless tobacco and related terminology

Emanuel (Mayor), and Others SO2016-105

Referred [C.J.p. 16220] Finance

Deferred and Published [C.J.p. 18325]

4-64-260 (new) (a) thru (d) establishing price floor for tobacco products, authorizing Commissioner of Health to modify price floor when necessary, prohibiting sale or offer for sale of tobacco product to consumer below price floor, and adding other prohibited acts

Emanuel (Mayor), and Others SO2016-105

Referred [C.J.p. 16220] Finance

Deferred and Published [C.J.p. 18325]

4-64-270 (new) (a) (b) (c) establishing minimum package sizes for tobacco products

Emanuel (Mayor), and Others SO2016-105

Referred [C.J.p. 16220] Finance

Deferred and Published [C.J.p. 18325]

MUNICIPAL CODE AMENDMENTS

Title 4 - Businesses, Occupations & Consumer Protection

Ch. 64 Tobacco Dealers

4-64-280 (new) authorizing Dept. of Business Affairs and Consumer Protection to enforce Article, and allowing Commissioners of Health and Business Affairs and Consumer Protection to promulgate rules necessary for administration

Emanuel (Mayor), and Others SO2016-105

Referred [C.J.p. 16220] Finance

Deferred and Published [C.J.p. 18325]

4-64-332 (b) modifying program of testing sales practices of tobacco dealers, which expands utilization of persons under 21 years of age

Emanuel (Mayor), and Others SO2016-105

Referred [C.J.p. 16220] Finance

Deferred and Published [C.J.p. 18325]

4-64-338 (new) (a) (b) establishing penalty provisions to include monetary fines for persons, or suspension or revocation of licenses of retail tobacco dealers for violation of Article III

Emanuel (Mayor), and Others SO2016-105

Referred [C.J.p. 16220] Finance

Deferred and Published [C.J.p. 18325]

Ch. 156 Amusements

4-156-010 modifying definition of maximum capacity

Solis (25) O2015-5387

Referred [C.J.p. 4575] Zoning

Passed [C.J.p. 18766]

4-156-305 (j) (k) modifying public place of amusement license requirement exceptions to include industrial venue events at establishments licensed as industrial private event venues under Article VI

Solis (25) O2015-5387

Referred [C.J.p. 4575] Zoning

Passed [C.J.p. 18766]

MUNICIPAL CODE AMENDMENTS

Title 4 - Businesses, Occupations & Consumer Protection

Ch. 156 Amusements

4-156-320 (b) clarifying Commissioner's 60 day review period for completed amusement licensing application, whether original, reactivated, or renewed, to be forwarded as ordinance to ward for City Council passage with Commissioner duty to issue license upon passage

Reilly (42) O2016-736

Referred [C.J.p. 19247] License

4-156-355 requiring application for public amusement license approval by ordinance, per Section 4-156-320(b)

Reilly (42) O2016-736

Referred [C.J.p. 19247] License

4-156-530 removing definition of manufacturing district, and modifying meaning of sponsor and temporary

Solis (25) O2015-5387

Referred [C.J.p. 4575] Zoning

Passed [C.J.p. 18766]

4-156-540 (a) (b) (c) modifying provisions governing issuance of indoor special event licenses

Solis (25) O2015-5387

Referred [C.J.p. 4575] Zoning

Passed [C.J.p. 18766]

4-156-550 repealing Section regarding license classifications

Solis (25) O2015-5387

Referred [C.J.p. 4575] Zoning

Passed [C.J.p. 18766]

4-156-560 repealing Section governing issuance of Class A licenses

Solis (25) O2015-5387

Referred [C.J.p. 4575] Zoning

Passed [C.J.p. 18766]

4-156-570 (a) thru (g) modifying provisions governing issuance of Class B licenses

Solis (25) O2015-5387

Referred [C.J.p. 4575] Zoning

Passed [C.J.p. 18766]

MUNICIPAL CODE AMENDMENTS

Title 4 - Businesses, Occupations & Consumer Protection

Ch. 156 Amusements

4-156-580 modifying provision regarding term of licenses

Solis (25) O2015-5387

Referred [C.J.p. 4575] Zoning

Passed [C.J.p. 18766]

4-156-590 semantic modification of provision regarding license posting, non-transferability and information changes

Solis (25) O2015-5387

Referred [C.J.p. 4575] Zoning

Passed [C.J.p. 18766]

4-156-600 (a) thru (d) modifying provisions governing application processes for indoor special event and industrial private event venue licenses

Solis (25) O2015-5387

Referred [C.J.p. 4575] Zoning

Passed [C.J.p. 18766]

4-156-640 (a) (b) modifying provisions regarding legal duties of licensees under Article, and any vendor, exhibitor or itinerant merchant participating in indoor special event

Solis (25) O2015-5387

Referred [C.J.p. 4575] Zoning

Passed [C.J.p. 18766]

4-156-650 (a) thru (e) modifying provisions regarding prohibited acts for licensees

Solis (25) O2015-5387

Referred [C.J.p. 4575] Zoning

Passed [C.J.p. 18766]

4-156-660 semantic modification of provision governing license suspension and revocation

Solis (25) O2015-5387

Referred [C.J.p. 4575] Zoning

Passed [C.J.p. 18766]

4-156-680 semantic modification of provision authorizing Commissioner to promulgate rules and regulations for implementation of Article

Solis (25) O2015-5387

Referred [C.J.p. 4575] Zoning

Passed [C.J.p. 18766]

MUNICIPAL CODE AMENDMENTS

Title 4 - Businesses, Occupations & Consumer Protection

Ch. 156 Amusements

4-156-700 semantic modification of penalty provision for Article violations

Solis (25) O2015-5387

Referred [C.J.p. 4575] Zoning

Passed [C.J.p. 18766]

4-156-800 (new) (a) thru (g) definition of Commissioner, industrial venue event, private event, manufacturing district, and related terminology

Solis (25) O2015-5387

Referred [C.J.p. 4575] Zoning

Passed [C.J.p. 18766]

4-156-810 (new) (a) thru (d) requiring, unless specifically exempted, any owner, lessee or manager of any establishment located in manufacturing district to obtain industrial private event venue license prior to producing or hosting industrial venue event

Solis (25) O2015-5387

Referred [C.J.p. 4575] Zoning

Passed [C.J.p. 18766]

4-156-820 (new) (a) thru (f) guidelines and requirements governing issuance of licenses under Article

Solis (25) O2015-5387

Referred [C.J.p. 4575] Zoning

Passed [C.J.p. 18766]

4-156-830 (new) (a) (b) additional information requirements for license application or renewal

Solis (25) O2015-5387

Referred [C.J.p. 4575] Zoning

Passed [C.J.p. 18766]

4-156-840 (new) (a) thru (e) provisions governing notice requirements for license applicants, and review of applications by Commissioner for approval or denial

Solis (25) O2015-5387

Referred [C.J.p. 4575] Zoning

Passed [C.J.p. 18766]

4-156-850 (new) (a) thru (e) additional grounds for denial of license applications

Solis (25) O2015-5387

Referred [C.J.p. 4575] Zoning

Passed [C.J.p. 18766]

MUNICIPAL CODE AMENDMENTS

Title 4 - Businesses, Occupations & Consumer Protection

Ch. 156 Amusements

4-156-860 (new) imposition of license fee as set forth in Section 4-5-010

Solis (25) O2015-5387
Referred [C.J.p. 4575] Zoning
Passed [C.J.p. 18766]

4-156-870 (new) (a) (b) provisions requiring any license applicant to furnish certificate evidencing commercial general liability insurance

Solis (25) O2015-5387
Referred [C.J.p. 4575] Zoning
Passed [C.J.p. 18766]

4-156-875 (new) (a) (b) (c) requiring posting of license in conspicuous place on licensed premises, prohibiting transfer of license ownership and requiring change in license information to be reported to Commissioner without delay

Solis (25) O2015-5387
Referred [C.J.p. 4575] Zoning
Passed [C.J.p. 18766]

4-156-880 (new) (a) thru (j) establishing legal duties of any licensee to include designation of person responsible for ensuring compliance with rules and regulations, posting of site plan, occupancy placards, maintenance of sanitary conditions within premises, development and implementation of exterior safety plan, entering into written contract with event sponsor, keeping copy of contract on site, and ensuring any participating vendor, exhibitor or itinerant merchant has and posts all licenses required

Solis (25) O2015-5387
Referred [C.J.p. 4575] Zoning
Passed [C.J.p. 18766]

4-156-890 (new) (a) thru (i) establishing unlawful acts by licensee

Solis (25) O2015-5387
Referred [C.J.p. 4575] Zoning
Passed [C.J.p. 18766]

4-156-900 (new) authorizing Commissioner to suspend or revoke any license for industrial venue event conducted in violation of Code and other applicable law

Solis (25) O2015-5387
Referred [C.J.p. 4575] Zoning
Passed [C.J.p. 18766]

MUNICIPAL CODE AMENDMENTS

Title 4 - Businesses, Occupations & Consumer Protection

Ch. 156 Amusements

4-156-910 (new) providing for judicial review of any action of Commissioner denying or revoking license

Solis (25) O2015-5387
Referred [C.J.p. 4575] Zoning
Passed [C.J.p. 18766]

4-156-920 (new) authorizing Commissioner to promulgate rules and regulations for implementation of Article

Solis (25) O2015-5387
Referred [C.J.p. 4575] Zoning
Passed [C.J.p. 18766]

4-156-930 (new) holding licensee and caterer jointly and severally liable for any violation of Chapter 4-60 of Code or Illinois Liquor Control Act

Solis (25) O2015-5387
Referred [C.J.p. 4575] Zoning
Passed [C.J.p. 18766]

4-156-940 (new) (a) (b) restricting issuance of license to any person whose industrial private event venue license is revoked

Solis (25) O2015-5387
Referred [C.J.p. 4575] Zoning
Passed [C.J.p. 18766]

4-156-950 (new) establishing fine of not more than $10,000 for each violation of Article requirements

Solis (25) O2015-5387
Referred [C.J.p. 4575] Zoning
Passed [C.J.p. 18766]

Ch. 384 Animal Care

4-384-170 (new)(a) thru (f) establishing animal shelter café permit regulations, limitations and procedure including definitions of beverage as non-alcoholic, requiring café portion be enclosed, setting license term with $250 cost and maximum square footage limit, qualifying terms for permitting application and procedure, operational requirements, enforcement residing in issuing department and health department, mandatory fines of $200 to $1,000 per daily violation of Section

Silverstein (50) O2016-697
Referred [C.J.p. 19281] License

MUNICIPAL CODE AMENDMENTS

Title 5 - Housing & Economic Development

Ch. 8 Chicago Fair Housing Regulations

5-8-010 modifying city policy by deleting "discharge" from "military discharge status"

Emanuel (Mayor) SO2015-8051

Referred [C.J.p. 13111] Human Relations

Passed as Substitute [C.J.p. 18514]

5-8-020 modifying policy against discrimination by deleting "discharge" from "military discharge status"

Emanuel (Mayor) SO2015-8051

Referred [C.J.p. 13111] Human Relations

Passed as Substitute [C.J.p. 18514]

5-8-025 (new) prohibiting retaliation against individuals participating in discriminatory investigation, proceeding or hearing

Emanuel (Mayor) SO2015-8051

Referred [C.J.p. 13111] Human Relations

Passed as Substitute [C.J.p. 18514]

5-8-030 semantic modification of provision against unlawful housing practices by deleting "discharge" from paragraphs A thru G

Emanuel (Mayor) SO2015-8051

Referred [C.J.p. 13111] Human Relations

Passed as Substitute [C.J.p. 18514]

5-8-035 (new) requiring tenant, during pending retaliation claim, to still pay rent to landlord and settle lease obligations

Hopkins (2), Moreno (1) O2016-700

Referred [C.J.p. 19204] Human Relations

5-8-040 correcting definitions by deleting "discharge" from term "military discharge status"

Emanuel (Mayor) SO2015-8051

Referred [C.J.p. 13111] Human Relations

Passed as Substitute [C.J.p. 18514]

MUNICIPAL CODE AMENDMENTS

Title 5 - Housing & Economic Development

Ch. 28 Legacy Business Program

5-28-010 (new) (a) thru (d) authorizing Dept. of Planning and Development to establish registry of Legacy Businesses in Chicago, defining such term and setting forth criteria and limitations for nominating businesses, and imposing administrative fee of $50 per applicant business

Hopkins (2), and Others O2016-670

Referred [C.J.p. 19204] Finance

5-28-020 (new) (a) (b) (c) establishing guidelines and regulations for providing grants to Legacy Businesses, including procedure for application, qualifications and determination of grant amount

Hopkins (2), and Others O2016-670

Referred [C.J.p. 19204] Finance

5-28-030 (new) (a) (b) (c) establishing guidelines and regulations for providing grants to landlords, including procedure for application, qualifications and determination of grant amount

Hopkins (2), and Others O2016-670

Referred [C.J.p. 19204] Finance

Title 7 - Health & Safety

Ch. 12 Animal Care & Control

7-12-010 increasing membership of Commission on Animal Care and Control to eleven, allowing for appointment of person from local business community, and requiring all members to be residents of Chicago

Emanuel (Mayor) O2016-630

Referred [C.J.p. 17828] Health & Environment

Ch. 24 Drugs & Narcotics

7-24-228 (new) (a) (b) requiring owner of record of permanently inoperable burned vehicle to file Fire Commissioner's approved form attesting to accuracy of circumstances, penalties imposed for failure to properly file at $200 to $1000 per daily violation, and imposition of Chapter 1-21 for false, misleading or fraudulent statement of material fact.

O'Shea (19) O2016-717

Referred [C.J.p. 19218] Public Safety

Ch. 28 Health Nuisances

7-28-200 adding definition of grease container

Reilly (42) SO2015-8537

Referred [C.J.p. 16189] License

Passed as Substitute [C.J.p. 18540]

MUNICIPAL CODE AMENDMENTS

Title 7 - Health & Safety

Ch. 28 Health Nuisances

7-28-217 (a) deleting language which excluded grease containers from provision requiring identification of commercial refuse containers and compactors

Reilly (42) SO2015-8537

Referred [C.J.p. 16189] License

Passed as Substitute [C.J.p. 18540]

7-28-301 requiring every grease container to be constructed of impervious material subject to inspection of Dept. of Health and Dept. of Streets and Sanitation

Reilly (42) SO2015-8537

Referred [C.J.p. 16189] License

Passed as Substitute [C.J.p. 18540]

Title 8 - Offenses Affecting Public Peace, Morals & Welfare

Ch. 4 Public Peace & Welfare

8-4-087 (a) thru (f) deleting entire Section declaring chronic illegal activity as public nuisance

O'Shea (19), Laurino (39) O2016-701

Referred [C.J.p. 19219] Public Safety

8-4-090 (a) (a-5) (b) (c) modifying provision for declaring as public nuisance premises used for prostitution, illegal gambling, illegal possession or delivery of controlled substances or any activity that constitutes felony, misdemeanor, business offense or petty offense under federal, state or municipal law, and adding exclusions therefrom

O'Shea (19), Laurino (39) O2016-701

Referred [C.J.p. 19219] Public Safety

Title 9 - Vehicles, Traffic & Rail Transportation

Ch. 64 Parking Regulations

9-64-090 (d) authorizing residential parking for vehicles bearing Zone No. 383 parking permits pursuant to Section 9-68-022 (d)

Tunney (44) O2016-695

Referred [C.J.p. 19263] Pedestrian and Traffic Safety

MUNICIPAL CODE AMENDMENTS

Title 9 - Vehicles, Traffic & Rail Transportation

Ch. 64 Parking Regulations

9-64-170 (a) (b) authorizing parking of taxicabs on residential streets within 4th Ward, on City business streets from 7:00 A.M. to 2:00 A.M., and restricting taxicab parking on portions business streets within 4th Ward

Burns (4) O2016-723

Referred [C.J.p. 19206] Pedestrian and Traffic Safety

9-64-205 (e) (f) establishing parking meter hours of operation from 8:00 A.M. to 5:00 P.M., Monday thru Friday, on 600 and 700 blocks of S LaSalle St

Burns (4) O2016-720

Referred [C.J.p. 19207] Pedestrian and Traffic Safety

Ch. 68 Restricted Parking-Permits & Regulations

9-68-020 (b) thru (g) requiring any holder of professional service parking permit to submit application to City Clerk for transfer of permit to newly acquired vehicle or other qualified vehicle

Mendoza (Clerk) O2016-603

Referred [C.J.p. 17853] Pedestrian and Traffic Safety

9-68-022 (b) (d) adding guidelines for implementation and enforcement of Zone No. 383 parking program within Wrigley Field area, definition of terms and imposition of fine or penalty for section violations

Tunney (44) O2016-695

Referred [C.J.p. 19263] Pedestrian and Traffic Safety

Ch. 104 Public Chauffeurs

9-104-010 (new) definitions including public chauffeur license, restricted chauffeur license, taxi chauffeur license and transportation network provider

Emanuel (Mayor) SO2016-699

Referred [C.J.p. 17829] License

9-104-020 (new) (a) (b) (c) setting qualification licensing standards for public chauffeurs, recognizing drivers licensed under Federal Motor Carriers Safety Regulations or comparable Illinois agency as qualified to drive charter vehicles within Chicago city limits

Emanuel (Mayor) SO2016-699

Referred [C.J.p. 17829] License

MUNICIPAL CODE AMENDMENTS

Title 9 - Vehicles, Traffic & Rail Transportation

Ch. 104 Public Chauffeurs

9-104-040 (new) (a) thru (d) setting two year term issuance for license, establishing staggered renewal cycles/six month temporary licensing by Commissioner's rules

Emanuel (Mayor) SO2016-699

Referred [C.J.p. 17829] License

9-104-050 (new) identifying comprehensively, who may qualify to apply for public chauffeur license

Emanuel (Mayor) SO2016-699

Referred [C.J.p. 17829] License

9-104-060 (new) prescribing application form details by rule

Emanuel (Mayor) SO2016-699

Referred [C.J.p. 17829] License

9-104-070 (new) (a) thru (f) establishing that Commissioner may deny license after investigation of applicant

Emanuel (Mayor) SO2016-699

Referred [C.J.p. 17829] License

9-104-080 (new) defining Commissioner's authority to rescind any license obtained by unlawful or erroneous acts, describing standards for appeal and review of rescinded license, authorizing mandatory license issuance if rescission findings were incorrect, and defining suspension period after any final rescission of license

Emanuel (Mayor) SO2016-699

Referred [C.J.p. 17829] License

9-104-090 (new) (a) thru (d) authorizing Commissioner to establish agreements with technical/vocational schools to offer public chauffeur and restricted public chauffeur training courses or with private entities

Emanuel (Mayor) SO2016-699

Referred [C.J.p. 17829] License

9-104-100 (new) (a) (b) authorizing Commissioner to initiate taxi chauffeur rebate program, promulgating rules for effective governance

Emanuel (Mayor) SO2016-699

Referred [C.J.p. 17829] License

9-104-110 authorizing Commissioner to implement additional rules to administer or enforce chapter provisions

Emanuel (Mayor) SO2016-699

Referred [C.J.p. 17829] License

MUNICIPAL CODE AMENDMENTS

Title 9 - Vehicles, Traffic & Rail Transportation

Ch. 104 Public Chauffeurs

9-104-120 (new) setting prohibited acts for public chauffeurs

Emanuel (Mayor) SO2016-699

Referred [C.J.p. 17829] License

9-104-130 (new) setting fines and license suspensions for licensees refusing to transport passengers with service dogs

Emanuel (Mayor) SO2016-699

Referred [C.J.p. 17829] License

9-104-140 (new) (a) thru (d) outlining permissive immediate enforcement for driver suspensions/revocations if charged with felony, has regular driver's license invalidated with any reinstatement subject to appropriate assurances of testing, coursework and physical evaluations

Emanuel (Mayor) SO2016-699

Referred [C.J.p. 17829] License

9-104-30 (new) (a) (b) (c) setting physical characteristics of public chauffeur license

Emanuel (Mayor) SO2016-699

Referred [C.J.p. 17829] License

Ch. 108 Horse-Drawn Carriages

9-108-150 (b) amending horse-drawn carriage chauffeur licensing qualifications, procedure and fees requirement to read, write and speak English but amplifying meaning of under the influence to include controlled substance or cannabis or alcohol

Emanuel (Mayor) SO2016-699

Referred [C.J.p. 17829] License

Ch. 110 Pedicabs

9-110-020 adding licensing requirement to person in pedicab business whether or not payment is by donation, gratuity or any form of compensation

Emanuel (Mayor) SO2016-699

Referred [C.J.p. 17829] License

9-110-110 adding licensing requirement to any pedicab driver seeking or accepting any form of compensation for providing transportation

Emanuel (Mayor) SO2016-699

Referred [C.J.p. 17829] License

MUNICIPAL CODE AMENDMENTS

Title 9 - Vehicles, Traffic & Rail Transportation

Ch. 112 Public Passenger Vehicles

9-112-220 (f) (g) (h) deleting requirement of affidavit submission as to lease, rates and charges, adding that Commissioner may adopt uniform leasing agreements which drivers must produce within three days of request

Emanuel (Mayor) SO2016-699

Referred [C.J.p. 17829] License

9-112-480 amending Commissioner's duty to maximize taxicab licensing revenues to exclude licenses awarded under new incentive program at 9-112-575

Emanuel (Mayor) O2016-66

Referred [C.J.p. 16222] License

Passed [C.J.p. 18543]

9-112-575 (b) extending Commissioner's authority to develop incentives for taxicab drivers providing outstanding service to include one or two taxi medallion license awards per calendar year

Emanuel (Mayor) O2016-66

Referred [C.J.p. 16222] License

Passed [C.J.p. 18543]

9-112-600 (b-1) permitting chauffeur to charge customer convenience fee on non-cash payments for taxi service not to exceed 50 cents per transaction

Beale (9) O2016-708

Referred [C.J.p. 19210] Transportation

Ch. 115 Transportation Network Providers

9-115-180 semantic modification of operating regulations by deleting "discharge" from term "military discharge status"

Emanuel (Mayor) SO2015-8051

Referred [C.J.p. 13111] Human Relations

Passed as Substitute [C.J.p. 18514]

Title 10 - Streets, Public Ways, Parks, Airports & Harbors

Ch. 28 Structures On & Under Public Ways

10-28-792 semantic modification by replacing "municipal code" with "chapter"

Reilly (42) SO2015-8537

Referred [C.J.p. 16189] License

Passed as Substitute [C.J.p. 18540]

MUNICIPAL CODE AMENDMENTS

Title 13 - Building & Construction

Ch. 12 Enforcement of Building, Electrical & Fire Regulations

13-12-126 (d) requiring use of polycarbonate clear boarding for securing vacant building doors and windows

Burke (14) O2016-775

Referred [C.J.p. 19214] Zoning

13-12-135 (d) modifying building security standards by requiring use of polycarbonate clear boarding

Burke (14) O2016-775

Referred [C.J.p. 19214] Zoning

Ch. 32 Building Permits

13-32-220 (new) (a) (b) restricting issuance of building permits for alteration, construction, demolition, relocation or other work of building wherein industrial private event venue license is located

Solis (25) O2015-5387

Referred [C.J.p. 4575] Zoning

Passed [C.J.p. 18766]

Ch. 56 Classification of Buildings by Occupancy

13-56-070 modifying Class C, assembly units to include industrial private event venue and indoor special events

Solis (25) O2015-5387

Referred [C.J.p. 4575] Zoning

Passed [C.J.p. 18766]

Title 16 - Land Use

Ch. 16 Adult Uses

16-16-030 modifying definitions of adult bookstore, adult motion picture theater, adult mini motion picture theater, adult entertainment cabaret, specified anatomical area and specified sexual activities

Mitts (37) SO2016-713

Referred [C.J.p. 19242] Zoning

16-16-110 prohibiting owner, operator, employee or agent of live adult sub-use who permits consumption of alcoholic liquor on premises from allowing exposure of specified anatomical areas, devices or costumes in manner inconsistent with Section 4-60-140 (d) (dd)

Mitts (37) SO2016-713

Referred [C.J.p. 19242] Zoning

MUNICIPAL CODE AMENDMENTS

Title 17 - Chicago Zoning Ordinance

Ch. 2 Residential Districts

17-2-0207-P adding shared housing unit as permitted lodging by right within RT3.5, RT4, RM4.5, RM5-5.5 RM 6-6.5 districts

O'Connor (40), and Others O2016-709

Referred [C.J.p. 19245] License

Ch. 3 Business & Commercial Districts

17-3-0207 BB modifying use standards for indoor special events, small, medium and large venues for entertainment and spectator sports, and prohibiting industrial private event venues within B1, B2, B3, C1, C2 and C3 districts

Solis (25) O2015-5387

Referred [C.J.p. 4575] Zoning

Passed [C.J.p. 18766]

17-3-0207-II adding shared housing unit as permitted by right in B1, B2, B3, C1, C2 districts

O'Connor (40), and Others O2016-709

Referred [C.J.p. 19245] License

17-3-0503-D classifying segment of N Clark St as pedestrian street

Tunney (44) O2016-710

Referred [C.J.p. 19267] Zoning

Ch. 4 Downtown Districts

17-4-0207 BB consolidating use standards for indoor special events within DC, DX, DR and DS districts

Solis (25) O2015-5387

Referred [C.J.p. 4575] Zoning

Passed [C.J.p. 18766]

17-4-0207-II adding Shared housing unit as permitted by right to DC, DX, DR districts

O'Connor (40), and Others O2016-709

Referred [C.J.p. 19245] License

Ch. 5 Manufacturing Districts

17-5-0207 R modifying use standards for indoor special events, and permitting industrial private event venues within M1, M2 and M3 districts

Solis (25) O2015-5387

Referred [C.J.p. 4575] Zoning

Passed [C.J.p. 18766]

17-5-0302-B syntax correction

Mitts (37) SO2016-713

Referred [C.J.p. 19242] Zoning

MUNICIPAL CODE AMENDMENTS

Title 17 - Chicago Zoning Ordinance

Ch. 5 Manufacturing Districts

17-5-0302-E prohibiting change of nonconforming non-live adult sub-use to nonconforming live adult sub-use

Mitts (37) SO2016-713

Referred [C.J.p. 19242] Zoning

Ch. 6 Special Purpose Districts

17-6-0403-F modifying use standards by permitting industrial private event venues, and consolidating indoor special event permissions within PMD Nos. 1 thru 15

Solis (25) O2015-5387

Referred [C.J.p. 4575] Zoning

Passed [C.J.p. 18766]

Ch. 9 Use Regulations

17-9-0129 requiring medical cannabis dispensing organizations and cultivation centers to retain Illinois private security agency contractor who must be present on premises at all times they are open to public for business

Burke (14), Cochran (20) O2015-8241

Referred [C.J.p. 14525] Zoning

Passed [C.J.p. 18795]

17-9-0130 (new) (a) (b) establishing parking requirements to be same for industrial private event venue located in planned manufacturing district and manufacturing district, and permitting industrial private event venue only in building that is no less than 50 years old and total floor area has not been expanded by more than 10%

Solis (25) O2015-5387

Referred [C.J.p. 4575] Zoning

Passed [C.J.p. 18766]

Ch. 10 Parking & Loading

17-10-0101-C prohibiting granting of credit for required off-street parking or loading space to any change in use of building or part thereof as industrial private event venue

Solis (25) O2015-5387

Referred [C.J.p. 4575] Zoning

Passed [C.J.p. 18766]

MUNICIPAL CODE AMENDMENTS

Title 17 - Chicago Zoning Ordinance

Ch. 15 Nonconformities

17-15-15-0302-E nonconforming non-live adult sub-use may not be changed, either in whole or in part, to nonconforming live adult sub-use

Mitts (37) SO2016-713

Referred [C.J.p. 19242] Zoning

Ch. 17 Overlay Districts

17-17-0276.5 (new) adding definition of industrial private event venue

Solis (25) O2015-5387

Referred [C.J.p. 4575] Zoning

Passed [C.J.p. 18766]

17-17-270.8 (new) adding definition of indoor special event

Solis (25) O2015-5387

Referred [C.J.p. 4575] Zoning

Passed [C.J.p. 18766]

Ch. 17 Terminology & Measurements, Land Use & Zoning-Tables & Index

17-17-0100 expanding meaning of specified anatomical areas

Mitts (37) SO2016-713

Referred [C.J.p. 19242] Zoning

17-17-0104-S (new) describing shared housing unit, related terminology and exclusions therefrom

O'Connor (40), and Others O2016-709

Referred [C.J.p. 19245] License

PARKING

Buffer Zones

3858-3900 W 55th St

Zalewski (23) O2016-802

Referred [C.J.p. 19163] Pedestrian and Traffic Safety

1901-1903 N Humboldt Blvd

Zone No. 1569

Moreno (1) O2016-386

Referred [C.J.p. 17707] Pedestrian and Traffic Safety

Passed [C.J.p. 18559] SO2016-618

1200-1299 S Prairie Ave

Dowell (3) O2016-744

Referred [C.J.p. 19163] Pedestrian and Traffic Safety

PARKING

Handicapped

2611 W 104th Pl

Remove

O'Shea (19) O2016-747

Referred [C.J.p. 19156] Pedestrian and Traffic Safety

729 W 116th Pl

Austin (34) O2016-582

Direct Introduction Pedestrian and Traffic Safety

Passed [C.J.p. 18555] SO2016-601

2024 W 18th Pl

Remove

Solis (25) O2016-489

Referred [C.J.p. 17703] Pedestrian and Traffic Safety

Passed [C.J.p. 18557] SO2016-601

2021 W 22nd Pl

Remove

Solis (25) O2016-487

Referred [C.J.p. 11703] Pedestrian and Traffic Safety

Passed [C.J.p. 18557] SO2016-601

2345 W 23rd Pl

Solis (25) O2016-485

Referred [C.J.p. 17695] Pedestrian and Traffic Safety

Passed [C.J.p. 18553] SO2016-601

228 W 24th Pl

Solis (25) O2016-827

Referred [C.J.p. 19150] Pedestrian and Traffic Safety

922 W 34th St

Thompson (11) O2016-142

Referred [C.J.p. 17692] Pedestrian and Traffic Safety

Passed [C.J.p. 18551] SO2016-601

959 W 35th Pl

Thompson (11) O2016-144

Referred [C.J.p. 17692] Pedestrian and Traffic Safety

Passed [C.J.p. 18551] SO2016-601

PARKING

Handicapped

2745 W 35th Pl
Cardenas (12) O2016-803
Referred [C.J.p. 19149] Pedestrian and Traffic Safety

38 W 40th Pl
Dowell (3) O2016-756
Referred [C.J.p. 19147] Pedestrian and Traffic Safety

3100 W 40th Pl
Cardenas (12) O2016-781
Referred [C.J.p. 19159] Pedestrian and Traffic Safety

455 W 42nd Pl
Thompson (11) O2016-800
Referred [C.J.p. 19149] Pedestrian and Traffic Safety

1821 W 45th St
Lopez (15) O2016-164
Referred [C.J.p. 17694] Pedestrian and Traffic Safety
Passed [C.J.p. 18552] SO2016-601

2455 W 46th Pl
Lopez (15) O2016-579
Direct Introduction Pedestrian and Traffic Safety
Passed [C.J.p. 18552] SO2016-601

2455 W 46th Pl
Lopez (15) O2016-807
Referred [C.J.p. 19149] Pedestrian and Traffic Safety

6535 W 59th St
Remove
Quinn (13) O2016-782
Referred [C.J.p. 19156] Pedestrian and Traffic Safety

3308 W 60th Pl
Foulkes (16) O2016-166
Referred [C.J.p. 17694] Pedestrian and Traffic Safety
Passed [C.J.p. 18552] SO2016-601

PARKING

Handicapped

3622 W 62nd Pl
Zalewski (23) O2016-815
Referred [C.J.p. 19150] Pedestrian and Traffic Safety

6642 W 63rd St
Quinn (13) O2016-153
Referred [C.J.p. 17693] Pedestrian and Traffic Safety
Passed [C.J.p. 18552] SO2016-601

3633 W 64th St
Remove
Zalewski (23) O2016-481
Referred [C.J.p. 17702] Pedestrian and Traffic Safety
Passed [C.J.p. 18557] SO2016-601

7152 W 64th St
Zalewski (23) O2016-817
Referred [C.J.p. 19150] Pedestrian and Traffic Safety

3306 W 65th Pl
Zalewski (23) O2016-180
Referred [C.J.p. 17695] Pedestrian and Traffic Safety
Passed [C.J.p. 18553] SO2016-601

3931 W 66th St
Quinn (13) O2016-154
Referred [C.J.p. 17693] Pedestrian and Traffic Safety
Passed [C.J.p. 18552] SO2016-601

101 E 68th St
Sawyer (6) O2016-780
Referred [C.J.p. 19148] Pedestrian and Traffic Safety

3828 W 69th Pl
Quinn (13) O2016-790
Referred [C.J.p. 19149] Pedestrian and Traffic Safety

3904 W 70th St
Remove
Quinn (13) O2016-119
Referred [C.J.p. 17702] Pedestrian and Traffic Safety
Passed [C.J.p. 18557] SO2016-601

PARKING

Handicapped

3908 W 70th St
Quinn (13) O2016-156
Referred [C.J.p. 17693] Pedestrian and Traffic Safety
Passed [C.J.p. 18552] SO2016-601

3622 W 80th Pl
Curtis (18) O2016-168
Referred [C.J.p. 17694] Pedestrian and Traffic Safety
Passed [C.J.p. 18552] SO2016-601

1935 E 81st St
Harris (8) O2016-786
Referred [C.J.p. 19156] Pedestrian and Traffic Safety

1629 E 83rd Pl
Harris (8) O2016-787
Referred [C.J.p. 19148] Pedestrian and Traffic Safety

3509 W 84th Pl
Curtis (18) O2016-169
Referred [C.J.p. 17694] Pedestrian and Traffic Safety
Passed [C.J.p. 18552] SO2016-601

1315 E 89th St
Harris (8) O2016-788
Referred [C.J.p. 19148] Pedestrian and Traffic Safety

1056 W 97th Pl
Austin (34) O2016-494
Referred [C.J.p. 17699] Pedestrian and Traffic Safety
Passed [C.J.p. 18555] SO2016-601

1857 N Albany Ave
Remove
Moreno (1) O2016-749
Referred [C.J.p. 19155] Pedestrian and Traffic Safety

6118 N Albany Ave
Silverstein (50) O2016-877
Referred [C.J.p. 19154] Pedestrian and Traffic Safety

PARKING

Handicapped

6304 N Albany Ave
Remove
Silverstein (50) O2016-914
Referred [C.J.p. 19158] Pedestrian and Traffic Safety

6418 N Albany Ave
Remove
Silverstein (50) O2016-947
Referred [C.J.p. 19158] Pedestrian and Traffic Safety

7178 W Armitage Ave
Taliaferro (29) O2016-833
Referred [C.J.p. 19151] Pedestrian and Traffic Safety

2250 W Arthur Ave
Silverstein (50) O2016-878
Referred [C.J.p. 19154] Pedestrian and Traffic Safety

2722 W Arthur Ave
Silverstein (50) O2016-879
Referred [C.J.p. 19154] Pedestrian and Traffic Safety

2514 W Augusta Blvd
Maldonado (26) O2016-181
Referred [C.J.p. 17695] Pedestrian and Traffic Safety
Passed [C.J.p. 18553] SO2016-601

10908 S Avenue F
Sadlowski Garza (10) O2016-581
Direct Introduction Pedestrian and Traffic Safety
Passed [C.J.p. 18557] SO2016-601

1614 N Avers Ave
Maldonado (26) O2016-819
Referred [C.J.p. 19150] Pedestrian and Traffic Safety

2126 N Avers Ave
Maldonado (26) O2016-182
Referred [C.J.p. 17695] Pedestrian and Traffic Safety
Passed [C.J.p. 18553] SO2016-601

PARKING

Handicapped

3227 W Beach Ave

Maldonado (26) O2016-183

Referred [C.J.p. 17695] Pedestrian and Traffic Safety

Passed [C.J.p. 18553] SO2016-601

7811 S Bennett Ave

Harris (8) O2016-136

Referred [C.J.p. 17692] Pedestrian and Traffic Safety

Passed [C.J.p. 18551] SO2016-601

4716 N Bernard St

Mell (33) O2016-840

Referred [C.J.p. 19152] Pedestrian and Traffic Safety

4248 W Berteau Ave

Laurino (39) O2016-865

Referred [C.J.p. 19153] Pedestrian and Traffic Safety

1723 W Berwyn Ave

O'Connor (40) O2016-402

Referred [C.J.p. 17700] Pedestrian and Traffic Safety

Passed [C.J.p. 18556] SO2016-601

2015 N Bissell St

Smith (43) O2016-414

Referred [C.J.p. 17701] Pedestrian and Traffic Safety

Passed [C.J.p. 18556] SO2016-601

5048 S Blackstone Ave

Burns (4) O2016-120

Referred [C.J.p. 17692] Pedestrian and Traffic Safety

Passed [C.J.p. 18551] SO2016-601

8116 S Blackstone Ave

Harris (8) O2016-783

Referred [C.J.p. 19148] Pedestrian and Traffic Safety

8819 S Blackstone Ave

Harris (8) O2016-137

Referred [C.J.p. 17692] Pedestrian and Traffic Safety

Passed [C.J.p. 18551] SO2016-601

PARKING

Handicapped

8232 S Calumet Ave

Sawyer (6) O2016-767

Referred [C.J.p. 19147] Pedestrian and Traffic Safety

5234 S Campbell Ave

Burke (14) O2016-157

Referred [C.J.p. 17693] Pedestrian and Traffic Safety

Passed [C.J.p. 18552] SO2016-601

5644 S Campbell Ave

Lopez (15) O2016-159

Referred [C.J.p. 17693] Pedestrian and Traffic Safety

Passed [C.J.p. 18552] SO2016-601

7336 S Campbell Ave

Curtis (18) O2016-167

Referred [C.J.p. 17694] Pedestrian and Traffic Safety

Passed [C.J.p. 18552] SO2016-601

2135 W Caton St

Hopkins (2) O2016-131

Referred [C.J.p. 17691] Pedestrian and Traffic Safety

Passed [C.J.p. 18550] SO2016-601

2815 S Central Park Ave

Munoz (22) O2016-170

Referred [C.J.p. 17694] Pedestrian and Traffic Safety

Passed [C.J.p. 18552] SO2016-601

3352 N Central Park Ave

Remove

Reboyras (30) O2016-583

Referred [C.J.p. 19157] Pedestrian and Traffic Safety

6154 N Central Park Ave

Silverstein (50) O2016-433

Referred [C.J.p. 17701] Pedestrian and Traffic Safety

Passed [C.J.p. 18556] SO2016-601

PARKING

Handicapped

10607 S Champlain Ave

Remove

Beale (9) O2016-589

Direct Introduction Pedestrian and Traffic Safety

Passed [C.J.p. 18557] SO2016-601

5754 N Christiana Ave

Laurino (39) O2016-867

Referred [C.J.p. 19153] Pedestrian and Traffic Safety

6149 N Claremont Ave

O'Connor (40) O2016-868

Referred [C.J.p. 19153] Pedestrian and Traffic Safety

6245 N Claremont Ave

Remove

Silverstein (50) O2016-949

Referred [C.J.p. 19158] Pedestrian and Traffic Safety

8931 S Cregier Ave

Harris (8) O2016-595

Direct Introduction Pedestrian and Traffic Safety

Passed [C.J.p. 18551] SO2016-601

3325 W Dickens Ave

Maldonado (26) O2016-185

Referred [C.J.p. 17695] Pedestrian and Traffic Safety

Passed [C.J.p. 18553] SO2016-601

8211 S Dorchester Ave

Remove

Harris (8) O2016-762

Referred [C.J.p. 19156] Pedestrian and Traffic Safety

923 N Drake Ave

Burnett (27) O2016-212

Referred [C.J.p. 17697] Pedestrian and Traffic Safety

Passed [C.J.p. 18554] SO2016-601

PARKING

Handicapped

6427 S Drexel Ave

Remove

Cochran (20) O2016-751

Referred [C.J.p. 19156] Pedestrian and Traffic Safety

1284 W Early Ave

Remove

Osterman (48) O2016-532

Referred [C.J.p. 17703] Pedestrian and Traffic Safety

Passed [C.J.p. 18558] SO2016-601

5915 W Eastwood Ave

Arena (45) O2016-419

Referred [C.J.p. 17701] Pedestrian and Traffic Safety

Passed [C.J.p. 18556] SO2016-601

8017 S Eberhart Ave

Remove

Sawyer (6) O2016-769

Referred [C.J.p. 19155] Pedestrian and Traffic Safety

5900 W Eddy St

Remove

Villegas (36) O2016-107

Referred [C.J.p. 17703] Pedestrian and Traffic Safety

Passed [C.J.p. 18558] SO2016-601

6328 W Eddy St

Villegas (36) O2016-497

Referred [C.J.p. 17699] Pedestrian and Traffic Safety

Passed [C.J.p. 18555] SO2016-601

11340 S Eggleston Ave

Austin (34) O2016-310

Referred [C.J.p. 17698] Pedestrian and Traffic Safety

Passed [C.J.p. 18555] SO2016-601

11353 S Eggleston Ave

Austin (34) O2016-311

Referred [C.J.p. 17698] Pedestrian and Traffic Safety

Passed [C.J.p. 18555] SO2016-601

PARKING

Handicapped

4423 S Ellis Ave

Burns (4) O2015-6484

Referred [C.J.p. 8092] Pedestrian and Traffic Safety

Passed [C.J.p. 18551] SO2016-601

2957 N Elston Ave

Mell (33) O2016-841

Referred [C.J.p. 19152] Pedestrian and Traffic Safety

4576 N Elston Ave

Laurino (39) O2016-586

Direct Introduction Pedestrian and Traffic Safety

Passed [C.J.p. 18556] SO2016-601

4776 N Elston Ave

Repeal

Laurino (39) O2016-594

Direct Introduction Pedestrian and Traffic Safety

Passed [C.J.p. 18558] SO2016-601

2723 S Emerald Ave

Thompson (11) O2016-138

Referred [C.J.p. 17692] Pedestrian and Traffic Safety

Passed [C.J.p. 18551] SO2016-601

3733 S Emerald Ave

Thompson (11) O2016-797

Referred [C.J.p. 19148] Pedestrian and Traffic Safety

3817 W Emerald Ave

Thompson (11) O2016-792

Referred [C.J.p. 19148] Pedestrian and Traffic Safety

2650 W Evergreen Ave

Maldonado (26) O2016-186

Referred [C.J.p. 17695] Pedestrian and Traffic Safety

Passed [C.J.p. 18553] SO2016-601

6428 N Fairfield Ave

Silverstein (50) O2016-881

Referred [C.J.p. 19154] Pedestrian and Traffic Safety

PARKING

Handicapped

10159 S Fairfield Ave

Remove

O'Shea (19) O2016-748

Referred [C.J.p. 19156] Pedestrian and Traffic Safety

2050 W Farragut Ave

O'Connor (40) O2016-871

Referred [C.J.p. 19153] Pedestrian and Traffic Safety

2918 W Fillmore St

Ervin (28) O2016-828

Referred [C.J.p. 19151] Pedestrian and Traffic Safety

2808 W Fitch Ave

Silverstein (50) O2016-885

Referred [C.J.p. 19154] Pedestrian and Traffic Safety

4245 S Francisco Ave

Lopez (15) O2016-161

Referred [C.J.p. 17693] Pedestrian and Traffic Safety

Passed [C.J.p. 18552] SO2016-601

4548 S Francisco Ave

Lopez (15) O2016-162

Referred [C.J.p. 17693] Pedestrian and Traffic Safety

Passed [C.J.p. 18552] SO2016-601

6207 N Francisco Ave

Silverstein (50) O2016-887

Referred [C.J.p. 19154] Pedestrian and Traffic Safety

6250 N Francisco Ave

Silverstein (50) O2016-886

Referred [C.J.p. 19154] Pedestrian and Traffic Safety

3517 W Fulton Blvd

Ervin (28) O2016-830

Referred [C.J.p. 19151] Pedestrian and Traffic Safety

PARKING

Handicapped

3556 W Glenlake Ave
Silverstein (50) O2016-438
Referred [C.J.p. 17701] Pedestrian and Traffic Safety
Passed [C.J.p. 18557] SO2016-601

2543 S Grenshaw St
Amend
Ervin (28) O2016-860
Referred [C.J.p. 19157] Pedestrian and Traffic Safety

6153 N Hamilton Ave
Silverstein (50) O2016-888
Referred [C.J.p. 19154] Pedestrian and Traffic Safety

1543 N Harding Ave
Maldonado (26) O2016-188
Referred [C.J.p. 17695] Pedestrian and Traffic Safety
Passed [C.J.p. 18553] SO2016-601

1738 N Harding Ave
Maldonado (26) O2016-187
Referred [C.J.p. 17695] Pedestrian and Traffic Safety
Passed [C.J.p. 18553] SO2016-601

4620 N Harding Ave
Ramirez-Rosa (35) O2016-845
Referred [C.J.p. 19152] Pedestrian and Traffic Safety

6122 W Henderson St
Villegas (36) O2016-350
Referred [C.J.p. 17699] Pedestrian and Traffic Safety
Passed [C.J.p. 18555] SO2016-601

3439 W Hirsch St
Maldonado (26) O2016-190
Referred [C.J.p. 17696] Pedestrian and Traffic Safety
Passed [C.J.p. 18553] SO2016-601

5523 W Hirsch St
Mitts (37) O2016-360
Referred [C.J.p. 17699] Pedestrian and Traffic Safety
Passed [C.J.p. 18555] SO2016-601

PARKING

Handicapped

6325 W Holbrook St
Remove
Laurino (39) O2016-568
Direct Introduction Pedestrian and Traffic Safety
Passed [C.J.p. 18558] SO2016-601

3336 W Hollywood Ave
Laurino (39) O2016-394
Referred [C.J.p. 17700] Pedestrian and Traffic Safety
Passed [C.J.p. 18556] SO2016-601

2456 S Homan Ave
Munoz (22) O2016-171
Referred [C.J.p. 17694] Pedestrian and Traffic Safety
Passed [C.J.p. 18552] SO2016-601

6230 N Hoyne Ave
Silverstein (50) O2016-882
Referred [C.J.p. 19155] Pedestrian and Traffic Safety

8639 S Indiana Ave
Sawyer (6) O2016-770
Referred [C.J.p. 19147] Pedestrian and Traffic Safety

3141 W Jarlath St
Remove
Silverstein (50) O2016-939
Referred [C.J.p. 19158] Pedestrian and Traffic Safety

1411 W Jonquil Ter
Remove
Moore (49) O2016-897
Referred [C.J.p. 19158] Pedestrian and Traffic Safety

1720 W Juneway Ter
Moore (49) O2016-536
Referred [C.J.p. 17704] Pedestrian and Traffic Safety
Passed [C.J.p. 18558] SO2016-601

PARKING

Handicapped

1720 W Juneway Ter

Remove

Moore (49) O2016-907

Referred [C.J.p. 19158] Pedestrian and Traffic Safety

6127 S Justine St

Foulkes (16) O2016-165

Referred [C.J.p. 17694] Pedestrian and Traffic Safety

Passed [C.J.p. 18552] SO2016-601

2035 N Karlov Ave

Maldonado (26) O2016-191

Referred [C.J.p. 17696] Pedestrian and Traffic Safety

Passed [C.J.p. 18553] SO2016-601

3133 S Kedvale Ave

Munoz (22) O2016-172

Referred [C.J.p. 17694] Pedestrian and Traffic Safety

Passed [C.J.p. 18552] SO2016-601

4027 N Kedvale Ave

Laurino (39) O2016-385

Referred [C.J.p. 17700] Pedestrian and Traffic Safety

Passed [C.J.p. 18556] SO2016-601

6443 S Kedvale Ave

Quinn (13) O2016-791

Referred [C.J.p. 19149] Pedestrian and Traffic Safety

6511 S Kedvale Ave

Quinn (13) O2016-145

Referred [C.J.p. 17692] Pedestrian and Traffic Safety

Passed [C.J.p. 18551] SO2016-601

2325 N Keeler Ave

Remove

Ramirez-Rosa (35) O2016-525

Referred [C.J.p. 17703] Pedestrian and Traffic Safety

Passed [C.J.p. 18558] SO2016-601

PARKING

Handicapped

5225 N Kenmore Ave

Osterman (48) O2016-875

Referred [C.J.p. 19154] Pedestrian and Traffic Safety

2834 S Kenneth Ave

Munoz (22) O2016-173

Referred [C.J.p. 17694] Pedestrian and Traffic Safety

Passed [C.J.p. 18552] SO2016-601

1622 N Keystone Ave

Maldonado (26) O2016-826

Referred [C.J.p. 19150] Pedestrian and Traffic Safety

2032 N Keystone Ave

Maldonado (26) O2016-192

Referred [C.J.p. 17696] Pedestrian and Traffic Safety

Passed [C.J.p. 18553] SO2016-601

4907 N Keystone Ave

Laurino (39) O2016-390

Referred [C.J.p. 17700] Pedestrian and Traffic Safety

Passed [C.J.p. 18556] SO2016-601

2245 N Kilbourn Ave

Remove

Villegas (36) O2016-890

Referred [C.J.p. 19157] Pedestrian and Traffic Safety

1625 N Kildare Ave

Maldonado (26) O2016-193

Referred [C.J.p. 17696] Pedestrian and Traffic Safety

Passed [C.J.p. 18553] SO2016-601

3042 N Kilpatrick Ave

Santiago (31) O2016-916

Referred [C.J.p. 19151] Pedestrian and Traffic Safety

3634 N Kilpatrick Ave

Reboyras (30) O2016-33

Referred [C.J.p. 17698] Pedestrian and Traffic Safety

Passed [C.J.p. 18554] SO2016-601

PARKING

Handicapped

4984 N Kilpatrick Ave

Laurino (39) O2016-392

Referred [C.J.p. 17700] Pedestrian and Traffic Safety

Passed [C.J.p. 18556] SO2016-601

5256 S Kilpatrick Ave

Remove

Burke (14) O2016-587

Direct Introduction Pedestrian and Traffic Safety

Passed [C.J.p. 18557] SO2016-601

6008 S Kilpatrick Ave

Quinn (13) O2016-146

Referred [C.J.p. 17692] Pedestrian and Traffic Safety

Passed [C.J.p. 18551] SO2016-601

6106 S Kilpatrick Ave

Quinn (13) O2016-147

Referred [C.J.p. 17693] Pedestrian and Traffic Safety

Passed [C.J.p. 18551] SO2016-601

6159 S Kilpatrick Ave

Quinn (13) O2016-148

Referred [C.J.p. 17693] Pedestrian and Traffic Safety

Passed [C.J.p. 18551] SO2016-601

1522 N Kolin Ave

Maldonado (26) O2016-194

Referred [C.J.p. 17696] Pedestrian and Traffic Safety

Passed [C.J.p. 18553] SO2016-601

1522 N Kolin Ave

Maldonado (26) O2016-820

Referred [C.J.p. 19150] Pedestrian and Traffic Safety

2824 N Kolmar Ave

Santiago (31) O2016-1071

Referred [C.J.p. 19151] Pedestrian and Traffic Safety

PARKING

Handicapped

4103 N Kolmar Ave

Remove

Arena (45) O2016-899

Referred [C.J.p. 19158] Pedestrian and Traffic Safety

6136 S Komensky Ave

Quinn (13) O2016-149

Referred [C.J.p. 17693] Pedestrian and Traffic Safety

Passed [C.J.p. 18551] SO2016-601

6422 S Komensky Ave

Quinn (13) O2016-150

Referred [C.J.p. 17693] Pedestrian and Traffic Safety

Passed [C.J.p. 18551] SO2016-601

1417 N Kostner Ave

Maldonado (26) O2016-195

Referred [C.J.p. 17696] Pedestrian and Traffic Safety

Passed [C.J.p. 18553] SO2016-601

12211 S Lafayette Ave

Beale (9) O2016-577

Direct Introduction Pedestrian and Traffic Safety

Passed [C.J.p. 18551] SO2016-601

11720 S Laflin St

Austin (34) O2016-312

Referred [C.J.p. 17698] Pedestrian and Traffic Safety

Passed [C.J.p. 18555] SO2016-601

2309 N Lamon Ave

Villegas (36) O2016-503

Referred [C.J.p. 17699] Pedestrian and Traffic Safety

Passed [C.J.p. 18555] SO2016-601

4800 S Langley Ave

Burns (4) O2016-763

Referred [C.J.p. 19147] Pedestrian and Traffic Safety

7742 S Langley Ave

Sawyer (6) O2016-134

Referred [C.J.p. 17692] Pedestrian and Traffic Safety

Passed [C.J.p. 18551] SO2016-601

PARKING

Handicapped

2314 N Laramie Ave

Villegas (36) O2016-354

Referred [C.J.p. 17699] Pedestrian and Traffic Safety

Passed [C.J.p. 18555] SO2016-601

239 S Lavergne Ave

Ervin (28) O2016-831

Referred [C.J.p. 19151] Pedestrian and Traffic Safety

906 N Lavergne Ave

Mitts (37) O2016-363

Referred [C.J.p. 17699] Pedestrian and Traffic Safety

Passed [C.J.p. 18555] SO2016-601

4126 N Lavergne Ave

Arena (45) O2016-420

Referred [C.J.p. 17701] Pedestrian and Traffic Safety

Passed [C.J.p. 18556] SO2016-601

4518 S Lavergne Ave

Remove

Munoz (22) O2016-476

Referred [C.J.p. 17702] Pedestrian and Traffic Safety

Passed [C.J.p. 18557] SO2016-601

2200 N Lawler Ave

Remove

Villegas (36) O2016-104

Referred [C.J.p. 17703] Pedestrian and Traffic Safety

Passed [C.J.p. 18558] SO2016-601

4648 N Lawler Ave

Remove

Arena (45) O2016-426

Referred [C.J.p. 17703] Pedestrian and Traffic Safety

Passed [C.J.p. 18558] SO2016-601

1623 N Lawndale Ave

Maldonado (26) O2016-822

Referred [C.J.p. 19150] Pedestrian and Traffic Safety

PARKING

Handicapped

3238 W Le Moyne St

Maldonado (26) O2016-196

Referred [C.J.p. 17696] Pedestrian and Traffic Safety

Passed [C.J.p. 18553] SO2016-601

913 N Leamington Ave

Mitts (37) O2016-854

Referred [C.J.p. 19152] Pedestrian and Traffic Safety

4443 S Leclaire Ave

Munoz (22) O2016-810

Referred [C.J.p. 19150] Pedestrian and Traffic Safety

1653 N Linder Ave

Mitts (37) O2016-365

Referred [C.J.p. 17699] Pedestrian and Traffic Safety

Passed [C.J.p. 18556] SO2016-601

1825 N Linder Ave

Mitts (37) O2016-856

Referred [C.J.p. 19153] Pedestrian and Traffic Safety

1009 N Long Ave

Mitts (37) O2016-857

Referred [C.J.p. 19153] Pedestrian and Traffic Safety

1119 N Long Ave

Mitts (37) O2016-858

Referred [C.J.p. 19153] Pedestrian and Traffic Safety

2614 N Long Ave

Reboyras (30) O2016-626

Referred [C.J.p. 19151] Pedestrian and Traffic Safety

5216 S Long Ave

Burke (14) O2016-805

Referred [C.J.p. 19149] Pedestrian and Traffic Safety

3123 S Lowe Ave

Thompson (11) O2016-139

Referred [C.J.p. 17692] Pedestrian and Traffic Safety

Passed [C.J.p. 18551] SO2016-601

PARKING

Handicapped

7345 S Lowe Ave

Sawyer (6) O2016-772

Referred [C.J.p. 19147] Pedestrian and Traffic Safety

5710 N Major Ave

Remove

Arena (45) O2016-904

Referred [C.J.p. 19158] Pedestrian and Traffic Safety

4704 N Manor Ave

Mell (33) O2016-843

Referred [C.J.p. 19152] Pedestrian and Traffic Safety

4146 N Marmora Ave

Sposato (38) O2016-371

Referred [C.J.p. 17700] Pedestrian and Traffic Safety

Passed [C.J.p. 18556] SO2016-601

7742 N Marshfield Ave

Moore (49) O2016-424

Referred [C.J.p. 17701] Pedestrian and Traffic Safety

Passed [C.J.p. 18556] SO2016-601

3249 S May St

Thompson (11) O2016-140

Referred [C.J.p. 17692] Pedestrian and Traffic Safety

Passed [C.J.p. 18551] SO2016-601

10209 S May St

Austin (34) O2016-314

Referred [C.J.p. 17698] Pedestrian and Traffic Safety

Passed [C.J.p. 18555] SO2016-601

3622 W Mclean Ave

Maldonado (26) O2016-197

Referred [C.J.p. 17696] Pedestrian and Traffic Safety

Passed [C.J.p. 18553] SO2016-601

3650 W Mclean Ave

Maldonado (26) O2016-198

Referred [C.J.p. 17696] Pedestrian and Traffic Safety

Passed [C.J.p. 18553] SO2016-601

PARKING

Handicapped

5419 S Mcvicker Ave

Zalewski (23) O2016-178

Referred [C.J.p. 17695] Pedestrian and Traffic Safety

Passed [C.J.p. 18553] SO2016-601

5819 S Meade Ave

Quinn (13) O2016-152

Referred [C.J.p. 17693] Pedestrian and Traffic Safety

Passed [C.J.p. 18551] SO2016-601

5819 S Meade Ave

Quinn (13) O2016-151

Referred [C.J.p. 17693] Pedestrian and Traffic Safety

Passed [C.J.p. 18551] SO2016-601

4231 W Melrose St

Reboyras (30) O2016-836

Referred [C.J.p. 19151] Pedestrian and Traffic Safety

130 N Menard Ave

Taliaferro (29) O2016-580

Direct Introduction Pedestrian and Traffic Safety

Passed [C.J.p. 18554] SO2016-601

1005 N Menard Ave

Remove

Taliaferro (29) O2016-880

Referred [C.J.p. 19157] Pedestrian and Traffic Safety

5821 S Menard Ave

Remove

Zalewski (23) O2016-804

Referred [C.J.p. 19157] Pedestrian and Traffic Safety

7900 S Merrill Ave

Harris (8) O2016-784

Referred [C.J.p. 19148] Pedestrian and Traffic Safety

8825 S Merrill Ave

Remove

Harris (8) O2016-761

Referred [C.J.p. 19156] Pedestrian and Traffic Safety

PARKING

Handicapped

4132 S Michigan Ave

Dowell (3) O2016-753

Referred [C.J.p. 19147] Pedestrian and Traffic Safety

2819 S Millard Ave

Munoz (22) O2016-174

Referred [C.J.p. 17694] Pedestrian and Traffic Safety

Passed [C.J.p. 18552] SO2016-601

2319 N Mobile Ave

Villegas (36) O2016-852

Referred [C.J.p. 19152] Pedestrian and Traffic Safety

5338 W Monroe St

Taliaferro (29) O2016-269

Referred [C.J.p. 17697] Pedestrian and Traffic Safety

Passed [C.J.p. 18554] SO2016-601

4506 W Montana St

Santiago (31) O2016-919

Referred [C.J.p. 19151] Pedestrian and Traffic Safety

1326 N Monticello Ave

Maldonado (26) O2016-199

Referred [C.J.p. 17696] Pedestrian and Traffic Safety

Passed [C.J.p. 18554] SO2016-601

1739 N Monticello Ave

Maldonado (26) O2016-200

Referred [C.J.p. 17696] Pedestrian and Traffic Safety

Passed [C.J.p. 18554] SO2016-601

2450 N Monticello Ave

Santiago (31) O2016-923

Referred [C.J.p. 19152] Pedestrian and Traffic Safety

4714 N Monticello Ave

Ramirez-Rosa (35) O2016-320

Referred [C.J.p. 17699] Pedestrian and Traffic Safety

Passed [C.J.p. 18555] SO2016-601

PARKING

Handicapped

6216 N Monticello Ave

Silverstein (50) O2016-440

Referred [C.J.p. 17701] Pedestrian and Traffic Safety

Passed [C.J.p. 18557] SO2016-601

5004 W Montrose Ave

Arena (45) O2016-874

Referred [C.J.p. 19154] Pedestrian and Traffic Safety

7022 S Morgan St

Remove

Sawyer (6) O2016-760

Referred [C.J.p. 19156] Pedestrian and Traffic Safety

909 N Mozart St

Maldonado (26) O2016-201

Referred [C.J.p. 17696] Pedestrian and Traffic Safety

Passed [C.J.p. 18554] SO2016-601

6011 N Mozart St

Silverstein (50) O2015-8683

Referred [C.J.p. 16150] Pedestrian and Traffic Safety

Passed [C.J.p. 18556] SO2016-601

6329 N Mozart St

Silverstein (50) O2016-889

Referred [C.J.p. 19155] Pedestrian and Traffic Safety

6430 N Mozart St

Silverstein (50) O2016-443

Referred [C.J.p. 17701] Pedestrian and Traffic Safety

Passed [C.J.p. 18557] SO2016-601

6531 N Mozart St

Silverstein (50) O2015-8686

Referred [C.J.p. 16150] Pedestrian and Traffic Safety

Failed to Pass [C.J.p. 18569] SO2016-624

6531 N Mozart St

Silverstein (50) O2016-445

Referred [C.J.p. 17702] Pedestrian and Traffic Safety

Passed [C.J.p. 18557] SO2016-601

PARKING

Handicapped

4574 N Mulligan Ave
Sposato (38) O2016-861
Referred [C.J.p. 19153] Pedestrian and Traffic Safety

1633 N Narragansett Ave
Taliaferro (29) O2016-585
Direct Introduction Pedestrian and Traffic Safety
Passed [C.J.p. 18554] SO2016-601

5400 S Neva Ave
Remove
Zalewski (23) O2016-798
Referred [C.J.p. 19157] Pedestrian and Traffic Safety

5136 S Newcastle Ave
Zalewski (23) O2016-812
Referred [C.J.p. 19150] Pedestrian and Traffic Safety

5515 S Oak Park Ave
Zalewski (23) O2016-813
Referred [C.J.p. 19150] Pedestrian and Traffic Safety

5947 N Odell Ave
Napolitano (41) O2016-873
Referred [C.J.p. 19153] Pedestrian and Traffic Safety

2216 W Ohio St
Maldonado (26) O2016-202
Referred [C.J.p. 17696] Pedestrian and Traffic Safety
Passed [C.J.p. 18554] SO2016-601

3033 N Olcott Ave
Taliaferro (29) O2016-272
Referred [C.J.p. 17698] Pedestrian and Traffic Safety
Passed [C.J.p. 18554] SO2016-601

4319 W Palmer St
Ramirez-Rosa (35) O2016-323
Referred [C.J.p. 17699] Pedestrian and Traffic Safety
Passed [C.J.p. 18555] SO2016-601

PARKING

Handicapped

5148 W Parker Ave
Santiago (31) O2016-933
Referred [C.J.p. 19152] Pedestrian and Traffic Safety

5505 N Parkside Ave
Arena (45) O2016-418
Referred [C.J.p. 17701] Pedestrian and Traffic Safety
Passed [C.J.p. 18556] SO2016-601

10611 S Parnell Ave
Austin (34) O2016-315
Referred [C.J.p. 17698] Pedestrian and Traffic Safety
Passed [C.J.p. 18555] SO2016-601

5925 N Paulina St
O'Connor (40) O2016-872
Referred [C.J.p. 19153] Pedestrian and Traffic Safety

10434 S Peoria St
Remove
Austin (34) O2016-1561
Referred [C.J.p. 19157] Pedestrian and Traffic Safety

7022 S Perry Ave
Remove
Sawyer (6) O2016-135
Referred [C.J.p. 17702] Pedestrian and Traffic Safety
Passed [C.J.p. 18557] SO2016-601

7649 S Perry Ave
Sawyer (6) O2016-774
Referred [C.J.p. 19147] Pedestrian and Traffic Safety

3328 W Pierce Ave
Maldonado (26) O2016-203
Referred [C.J.p. 17696] Pedestrian and Traffic Safety
Passed [C.J.p. 18554] SO2016-601

5219 W Potawatomie Ave
Napolitano (41) O2016-411
Referred [C.J.p. 17700] Pedestrian and Traffic Safety
Passed [C.J.p. 18556] SO2016-601

PARKING

Handicapped

8320 S Prairie Ave
Sawyer (6) O2016-777
Referred [C.J.p. 19148] Pedestrian and Traffic Safety

10714 S Prairie Ave
Remove
Beale (9) O2016-588
Direct Introduction Pedestrian and Traffic Safety
Passed [C.J.p. 18557] SO2016-601

2853 S Quinn St
Remove
Thompson (11) O2016-765
Referred [C.J.p. 19156] Pedestrian and Traffic Safety

5223 N Reserve Ave
Napolitano (41) O2016-413
Referred [C.J.p. 17700] Pedestrian and Traffic Safety
Passed [C.J.p. 18556] SO2016-601

6418 N Richmond St
Silverstein (50) O2016-891
Referred [C.J.p. 19155] Pedestrian and Traffic Safety

6424 N Richmond St
Remove
Silverstein (50) O2016-922
Referred [C.J.p. 19158] Pedestrian and Traffic Safety

8807 S Ridgeland Ave
Harris (8) O2016-785
Referred [C.J.p. 19148] Pedestrian and Traffic Safety

1944 N Ridgeway Ave
Maldonado (26) O2016-204
Referred [C.J.p. 17697] Pedestrian and Traffic Safety
Passed [C.J.p. 18554] SO2016-601

1944 N Ridgeway Ave
Maldonado (26) O2016-823
Referred [C.J.p. 19151] Pedestrian and Traffic Safety

PARKING

Handicapped

3215 S Ridgeway Ave
Munoz (22) O2016-175
Referred [C.J.p. 17695] Pedestrian and Traffic Safety
Passed [C.J.p. 18553] SO2016-601

1018 N Rockwell St
Maldonado (26) O2016-206
Referred [C.J.p. 17697] Pedestrian and Traffic Safety
Passed [C.J.p. 18554] SO2016-601

4200 S Rockwell St
Lopez (15) O2016-806
Referred [C.J.p. 19149] Pedestrian and Traffic Safety

5039 S Rockwell St
Burke (14) O2016-158
Referred [C.J.p. 17693] Pedestrian and Traffic Safety
Passed [C.J.p. 18552] SO2016-601

7501 N Rockwell St
Silverstein (50) O2016-892
Referred [C.J.p. 19155] Pedestrian and Traffic Safety

4207 W Roscoe St
Reboyras (30) O2016-34
Referred [C.J.p. 17698] Pedestrian and Traffic Safety
Passed [C.J.p. 18555] SO2016-601

2309 W Rosemont Ave
Silverstein (50) O2016-902
Referred [C.J.p. 19155] Pedestrian and Traffic Safety

2853 W Rosemont Ave
Silverstein (50) O2015-8679
Referred [C.J.p. 16150] Pedestrian and Traffic Safety
Passed [C.J.p. 18556] SO2016-601

623 N Sawyer Ave
Burnett (27) O2016-213
Referred [C.J.p. 17697] Pedestrian and Traffic Safety
Passed [C.J.p. 18554] SO2016-601

PARKING

Handicapped

1842 N Sawyer Ave
Moreno (1) O2016-177
Referred [C.J.p. 17691] Pedestrian and Traffic Safety
Passed [C.J.p. 18550] SO2016-601

6045 S Sawyer Ave
Zalewski (23) O2016-814
Referred [C.J.p. 19150] Pedestrian and Traffic Safety

4818 N Sayre Ave
Remove
O'Connor (40) O2016-527
Referred [C.J.p. 17703] Pedestrian and Traffic Safety
Passed [C.J.p. 18558] SO2016-601

5439 W School St
Reboyras (30) O2016-625
Referred [C.J.p. 19151] Pedestrian and Traffic Safety

4339 W Schubert Ave
Santiago (31) O2016-928
Referred [C.J.p. 19152] Pedestrian and Traffic Safety

2954 N Seeley Ave
Waguespack (32) O2016-308
Referred [C.J.p. 17698] Pedestrian and Traffic Safety
Passed [C.J.p. 18555] SO2016-601

3525 S Seeley Ave
Cardenas (12) O2016-801
Referred [C.J.p. 19149] Pedestrian and Traffic Safety

5755 S Seeley Ave
Lopez (15) O2016-163
Referred [C.J.p. 17694] Pedestrian and Traffic Safety
Passed [C.J.p. 18552] SO2016-601

6831 N Seeley Ave
Silverstein (50) O2016-894
Referred [C.J.p. 19155] Pedestrian and Traffic Safety

PARKING

Handicapped

1628 W Sherwin Ave
Moore (49) O2016-1068
Referred [C.J.p. 19154] Pedestrian and Traffic Safety

1733 N Spaulding Ave
Maldonado (26) O2016-207
Referred [C.J.p. 17697] Pedestrian and Traffic Safety
Passed [C.J.p. 18554] SO2016-601

2848 N Spaulding Ave
Ramirez-Rosa (35) O2016-325
Referred [C.J.p. 17699] Pedestrian and Traffic Safety
Passed [C.J.p. 18555] SO2016-601

1229 N Springfield Ave
Maldonado (26) O2016-208
Referred [C.J.p. 17697] Pedestrian and Traffic Safety
Passed [C.J.p. 18554] SO2016-601

1720 N Springfield Ave
Maldonado (26) O2016-209
Referred [C.J.p. 17697] Pedestrian and Traffic Safety
Passed [C.J.p. 18554] SO2016-601

2133 N Springfield Ave
Maldonado (26) O2016-210
Referred [C.J.p. 17697] Pedestrian and Traffic Safety
Passed [C.J.p. 18554] SO2016-601

2332 N Springfield Ave
Ramirez-Rosa (35) O2016-847
Referred [C.J.p. 19152] Pedestrian and Traffic Safety

7731 S St Lawrence Ave
Sawyer (6) O2016-779
Referred [C.J.p. 19148] Pedestrian and Traffic Safety

2811 S St Louis Ave
Munoz (22) O2016-176
Referred [C.J.p. 17695] Pedestrian and Traffic Safety
Passed [C.J.p. 18553] SO2016-601

PARKING

Handicapped

4927 W St Paul Ave
Mitts (37) O2016-859
Referred [C.J.p. 19153] Pedestrian and Traffic Safety

2842 W Summerdale Ave
O'Connor (40) O2016-406
Referred [C.J.p. 17700] Pedestrian and Traffic Safety
Passed [C.J.p. 18556] SO2016-601

5009 W Sunnyside Ave
Arena (45) O2016-421
Referred [C.J.p. 17701] Pedestrian and Traffic Safety
Passed [C.J.p. 18556] SO2016-601

5520 W Sunnyside Ave
Sposato (38) O2016-376
Referred [C.J.p. 17700] Pedestrian and Traffic Safety
Passed [C.J.p. 18556] SO2016-601

8247 S Talman Ave
Curtis (18) O2016-808
Referred [C.J.p. 19149] Pedestrian and Traffic Safety

2930-2936 S Throop St
Thompson (11) O2016-795
Referred [C.J.p. 19148] Pedestrian and Traffic Safety

1851 W Touhy Ave
Remove
Moore (49) O2016-911
Referred [C.J.p. 19158] Pedestrian and Traffic Safety

3355 S Union Ave
Thompson (11) O2016-799
Referred [C.J.p. 19148] Pedestrian and Traffic Safety

10743 S Union Ave
Austin (34) O2016-318
Referred [C.J.p. 17698] Pedestrian and Traffic Safety
Passed [C.J.p. 18555] SO2016-601

PARKING

Handicapped

12436 S Wallace St
Austin (34) O2016-573
Direct Introduction Pedestrian and Traffic Safety
Passed [C.J.p. 18555] SO2016-601

2523 W Walton St
Maldonado (26) O2016-211
Referred [C.J.p. 17697] Pedestrian and Traffic Safety
Passed [C.J.p. 18554] SO2016-601

11246 S Washtenaw Ave
O'Shea (19) O2016-809
Referred [C.J.p. 19149] Pedestrian and Traffic Safety

2336 N Wayne Ave
Hopkins (2) O2016-132
Referred [C.J.p. 17691] Pedestrian and Traffic Safety
Passed [C.J.p. 18550] SO2016-601

3122 S Wells St
Thompson (11) O2016-141
Referred [C.J.p. 17692] Pedestrian and Traffic Safety
Passed [C.J.p. 18551] SO2016-601

4827 W West End Ave
Ervin (28) O2016-215
Referred [C.J.p. 17697] Pedestrian and Traffic Safety
Passed [C.J.p. 18554] SO2016-601

6218-6220 N Whipple St
Remove
Silverstein (50) O2016-954
Referred [C.J.p. 19159] Pedestrian and Traffic Safety

2903 W Wilcox St
Burnett (27) O2016-214
Referred [C.J.p. 17697] Pedestrian and Traffic Safety
Passed [C.J.p. 18554] SO2016-601

5722 W Windsor Ave
Sposato (38) O2016-379
Referred [C.J.p. 17700] Pedestrian and Traffic Safety
Passed [C.J.p. 18556] SO2016-601

PARKING

Handicapped

7067 N Wolcott Ave

Moore (49) O2016-876

Referred [C.J.p. 19154] Pedestrian and Traffic Safety

3611 W Wrightwood Ave

Santiago (31) O2016-492

Referred [C.J.p. 17698] Pedestrian and Traffic Safety

Passed [C.J.p. 18555] SO2016-601

Industrial Zones

W Leland Ave, to N Ravenswood Ave, from W Wilson Ave to W Leland Ave, W Wilson Ave to W Lawrence Ave, W Lawrence Ave to W Ainslie St, from W Leland to W Lawrence Ave

Zone No. 20 - amend

Pawar (47) O2016-575

Direct Introduction Pedestrian and Traffic Safety

Passed [C.J.p. 18561] SO2016-622

Loading/Standing/Tow Zones

1849 W 33rd St

Cardenas (12) O2016-773

Referred [C.J.p. 19144] Pedestrian and Traffic Safety

1852 W 33rd St

Cardenas (12) O2016-776

Referred [C.J.p. 19143] Pedestrian and Traffic Safety

W 36th St, at S Halsted St

Repeal

Thompson (11) O2015-7855

Referred [C.J.p. 13053] Pedestrian and Traffic Safety

Passed [C.J.p. 18547] SO2016-602

4412 W 59th St

Amend

Quinn (13) O2016-789

Referred [C.J.p. 19169] Pedestrian and Traffic Safety

2552 W 63rd St

Foulkes (16) O2016-793

Referred [C.J.p. 19164] Pedestrian and Traffic Safety

PARKING

Loading/Standing/Tow Zones

S Archer Ave, at S Lockwood Ave

Zalewski (23) O2016-479

Referred [C.J.p. 17708] Pedestrian and Traffic Safety

Passed [C.J.p. 18546] SO2016-602

3310 S Archer Ave

Cardenas (12) O2016-746

Referred [C.J.p. 19143] Pedestrian and Traffic Safety

7138 W Armitage Ave

Taliaferro (29) O2016-1002

Referred [C.J.p. 19168] Pedestrian and Traffic Safety

N Avondale Ave, from N Pulaski Rd to W Irving Park Rd - south side

Street Cleaning

Arena (45) O2016-1138

Referred [C.J.p. 19166] Pedestrian and Traffic Safety

W Belmont Ave, from N Cicero Ave to N Central Ave - north side

Street Cleaning

Santiago (31) O2016-1067

Referred [C.J.p. 19165] Pedestrian and Traffic Safety

W Belmont Ave, from N Cicero Ave to N Central Ave - south side

Street Cleaning

Santiago (31) O2016-1041

Referred [C.J.p. 19165] Pedestrian and Traffic Safety

1146 S California Ave

Ervin (28) O2015-7228

Referred [C.J.p. 8122] Pedestrian and Traffic Safety

Passed [C.J.p. 18546] SO2016-602

1409-1477 S California Blvd

Amend

Ervin (28) O2016-853

Referred [C.J.p. 19145] Pedestrian and Traffic Safety

PARKING

Loading/Standing/Tow Zones

2634 N Central Ave

Amend

Reboyras (30) O2016-627

Referred [C.J.p. 19145] Pedestrian and Traffic Safety

2902 N Central Park Ave

Amend

Reboyras (30) O2016-1011

Referred [C.J.p. 19146] Pedestrian and Traffic Safety

2717 W Chicago Ave

Maldonado (26) O2015-3261

Referred [C.J.p. 107510] Pedestrian and Traffic Safety

Failed to Pass [C.J.p. 18570] SO2016-624

1607-1623 N Cicero Ave

Mitts (37) O2015-5197

Referred [C.J.p. 2056] Pedestrian and Traffic Safety

Failed to Pass [C.J.p. 18570] SO2016-624

1306 N Dearborn St

Hopkins (2) O2015-7405

Referred [C.J.p. 10175] Pedestrian and Traffic Safety

Failed to Pass [C.J.p. 18569] SO2016-624

1542 W Devon Ave

O'Connor (40) O2015-7258

Referred [C.J.p. 8087] Pedestrian and Traffic Safety

Passed [C.J.p. 18546] SO2016-602

4242 W Fullerton Ave

Remove

Santiago (31) O2016-592

Direct Introduction Pedestrian and Traffic Safety

Passed [C.J.p. 18547] SO2016-602

1105 W Fulton St

Burnett (27) O2014-8706

Referred [C.J.p. 93375] Pedestrian and Traffic Safety

Passed [C.J.p. 18546] SO2016-602

PARKING

Loading/Standing/Tow Zones

1925 W Fulton St

Burnett (27) O2016-834

Referred [C.J.p. 19144] Pedestrian and Traffic Safety

3231 S Halsted St

Thompson (11) O2015-5208

Referred [C.J.p. 2056] Pedestrian and Traffic Safety

Passed [C.J.p. 18546] SO2016-602

6542-6548 W Hurlbut St

Napolitano (41) Or2016-84

Referred [C.J.p. 19165] Pedestrian and Traffic Safety

233 W Huron St

Reilly (42) O2015-3455

Referred [C.J.p. 107511] Pedestrian and Traffic Safety

Passed [C.J.p. 18546] SO2016-602

145 E Illinois St

Reilly (42) O2016-1134

Referred [C.J.p. 19169] Pedestrian and Traffic Safety

1956 W Iowa St

Repeal

Hopkins (2) O2016-599

Direct Introduction Pedestrian and Traffic Safety

Passed [C.J.p. 18547] SO2016-602

9101 S Jeffery Ave

Repeal

Mitchell (7) O2015-7408

Referred [C.J.p. 10191] Pedestrian and Traffic Safety

Failed to Pass [C.J.p. 18570] SO2016-624

N Kenton Ave, from W Fullerton Ave to W Diversey Ave

Santiago (31) O2016-1031

Referred [C.J.p. 19164] Pedestrian and Traffic Safety

2332 S Kirkland Ave

Munoz (22) O2016-796

Referred [C.J.p. 19144] Pedestrian and Traffic Safety

PARKING

Loading/Standing/Tow Zones

817 W Lake St
Burnett (27) O2016-832
Referred [C.J.p. 19144] Pedestrian and Traffic Safety

5401 W Lawrence Ave
Arena (45) O2015-7668
Referred [C.J.p. 10189] Pedestrian and Traffic Safety
Passed [C.J.p. 18547] SO2016-602

2406 W Le Moyne St
Remove
Moreno (1) O2016-750
Referred [C.J.p. 19145] Pedestrian and Traffic Safety

3868 N Lincoln Ave
Repeal
Pawar (47) O2015-7293
Referred [C.J.p. 8090] Pedestrian and Traffic Safety
Passed [C.J.p. 18548] SO2016-602

3330 N Lockwood Ave
Reboyras (30) O2016-584
Referred [C.J.p. 19144] Pedestrian and Traffic Safety

10100-10137 S Longwood Dr
O'Shea (19) O2015-7170
Referred [C.J.p. 8125] Pedestrian and Traffic Safety
Passed [C.J.p. 18563] SO2016-620

1164 W Madison St
Solis (25) O2016-821
Referred [C.J.p. 19144] Pedestrian and Traffic Safety

112 N May St
Burnett (27) O2016-835
Referred [C.J.p. 19145] Pedestrian and Traffic Safety

3919 N Monticello Ave
Repeal
Arena (45) O2016-1141
Referred [C.J.p. 19164] Pedestrian and Traffic Safety

PARKING

Loading/Standing/Tow Zones

1760 W North Ave
Repeal
Waguespack (32) O2015-6120
Referred [C.J.p. 4504] Pedestrian and Traffic Safety
Passed [C.J.p. 18547] SO2016-602

212 N Peoria St
Burnett (27) O2016-508
Referred [C.J.p. 17688] Pedestrian and Traffic Safety
Passed [C.J.p. 18546] SO2016-602

N Pulaski Rd, from W Fullerton Ave to W Diversey Ave - east side
Street Cleaning
Santiago (31) O2016-1047
Referred [C.J.p. 19165] Pedestrian and Traffic Safety

3201 N Racine Ave
Tunney (44) O2014-7776
Referred [C.J.p. 88862] Pedestrian and Traffic Safety
Passed [C.J.p. 18547] SO2016-602

845 W Randolph St
Burnett (27) O2016-849
Referred [C.J.p. 19144] Pedestrian and Traffic Safety

1048 W Randolph St
Burnett (27) O2016-850
Referred [C.J.p. 19144] Pedestrian and Traffic Safety

N Sawyer Ave, 2700 block - east side
Ramirez-Rosa (35) O2015-7644
Referred [C.J.p. 10189] Pedestrian and Traffic Safety
Failed to Pass [C.J.p. 18570] SO2016-624

1041 W Taylor St
Solis (25) O2016-829
Referred [C.J.p. 19145] Pedestrian and Traffic Safety

S Wabash Ave, at E 16th St
Dowell (3) O2016-743
Referred [C.J.p. 19164] Pedestrian and Traffic Safety

PARKING

Loading/Standing/Tow Zones

1417-1427 S Washtenaw Ave

Amend

Burnett (27) O2016-855

Referred [C.J.p. 19145] Pedestrian and Traffic Safety

5900 N Winthrop Ave

Authorized School Personnel Only

Osterman (48) O2016-1146

Referred [C.J.p. 19165] Pedestrian and Traffic Safety

Meters

W Diversey Ave, From N Kilpatrick Ave to N Keating Ave, 4804-4810 W Fletcher Ave

Install, Remove

Santiago (31) O2016-1110

Referred [C.J.p. 19146] Pedestrian and Traffic Safety

Prohibitions

N Wood St, at W Ohio St

Repeal

Moreno (1) O2015-5436

Referred [C.J.p. 4530] Pedestrian and Traffic Safety

Failed to Pass [C.J.p. 18570] SO2016-624

Residential Permit

3701-3731 E 105th St, from E Avenue J to E Avenue H

Zone No. 1270 - remove

Sadlowski Garza (10) O2016-569

Direct Introduction Pedestrian and Traffic Safety

Passed [C.J.p. 18560] SO2016-618

1900-1954 W 21st St, 1901-1953 W 21st St

Zone No. 1136 - amend

Solis (25) O2016-816

Referred [C.J.p. 19161] Pedestrian and Traffic Safety

W 50th St, from S Komensky Ave to S Karlov Ave

Zone No. 36 - amend

Burke (14) O2016-757

Referred [C.J.p. 19161] Pedestrian and Traffic Safety

PARKING

Residential Permit

W 50th St, from S Karlov Ave to S Kedvale Ave

Zone No. 38 - amend

Burke (14) O2016-754

Referred [C.J.p. 19161] Pedestrian and Traffic Safety

601-699 S Ashland Ave

Zone No. 5

Ervin (28) Or2016-100

Referred [C.J.p. 19162] Pedestrian and Traffic Safety

1700-1714 S Carpenter St, 1701-1717 S Carpenter St

Zone No. 109

Solis (25) O2016-825

Referred [C.J.p. 19162] Pedestrian and Traffic Safety

S Christiana Ave, from W 53rd St to W 55th St, W 53rd St from S Christiana Ave to S Homan Ave and W 54th St from S Christiana Ave to S Homan Ave

Zone No. 1856

Burke (14) Or2016-38

Direct Introduction Pedestrian and Traffic Safety

Passed [C.J.p. 18560] SO2016-618

S Christiana Ave, from W 53rd St and W 54th St to S Homan Ave

Zone No. 1856

Burke (14) Or2016-96

Referred [C.J.p. 19162] Pedestrian and Traffic Safety

1600-1699 S Christiana Ave

Zone No. 1897

Scott, Jr. (24) O2016-590

Direct Introduction Pedestrian and Traffic Safety

Passed [C.J.p. 18560] SO2016-618

2500-2599 S Christiana Ave

Cardenas (12) O2016-771

Referred [C.J.p. 19159] Pedestrian and Traffic Safety

PARKING

Residential Permit

1515-1539 W Cullerton St, 1504-1538 W Cullerton St
Zone No. 109
Solis (25) O2016-824
Referred [C.J.p. 19162] Pedestrian and Traffic Safety

2301-2315 W Grenshaw St
Zone No. 80
Ervin (28) Or2016-99
Referred [C.J.p. 19162] Pedestrian and Traffic Safety

S Harding Ave, 7100 block
Quinn (13) Or2016-73
Referred [C.J.p. 19159] Pedestrian and Traffic Safety

N Keeler Ave, 800 block
Mitts (37) Or2016-80
Referred [C.J.p. 19160] Pedestrian and Traffic Safety

S Komensky Ave, from W 49th St to W 50th St
Zone No. 38 - amend
Burke (14) O2016-752
Referred [C.J.p. 19160] Pedestrian and Traffic Safety

N Leclaire Ave, 1500 block
Mitts (37) Or2016-79
Referred [C.J.p. 19160] Pedestrian and Traffic Safety

4600-4799 N Malden St, 4600-4799 N Magnolia Ave, 4600-4799 N Racine Ave, 1200-1238 W Leland Ave, 818-950 W Windsor Ave, 818-936 W Sunnyside Ave, 848-936 W Agatite Ave and 4400-4599 N Hazel St
Zone No. 1130
Cappleman (46) O2016-576
Direct Introduction Pedestrian and Traffic Safety
Passed [C.J.p. 18560] SO2016-618

4000-4009 W Maypole Ave
Ervin (28) Or2016-101
Referred [C.J.p. 19160] Pedestrian and Traffic Safety

PARKING

Residential Permit

5000-5059 W Montana St
Zone No. 388
Santiago (31) Or2016-108
Referred [C.J.p. 19162] Pedestrian and Traffic Safety

5700-5710 S Narragansett Ave
Zone No. 1198
Quinn (13) Or2016-71
Referred [C.J.p. 19162] Pedestrian and Traffic Safety

2300-2399 N Orchard St
Zone No. 143 - amend
Smith (43) Or2016-86
Referred [C.J.p. 19161] Pedestrian and Traffic Safety

S Prairie Ave, from E 16th St to E 18th St
Zone No. 1675
Dowell (3) O2016-745
Referred [C.J.p. 19159] Pedestrian and Traffic Safety

1600-1699 S Spaulding Ave
Zone No. 1897 - remove
Scott, Jr. (24) O2016-591
Direct Introduction Pedestrian and Traffic Safety
Passed [C.J.p. 18560] SO2016-618

5474-5498 S Springfield Ave
Zalewski (23) O2016-802
Referred [C.J.p. 19163] Pedestrian and Traffic Safety

2700-2799 S Troy St
Cardenas (12) O2016-778
Referred [C.J.p. 19159] Pedestrian and Traffic Safety

3100-3148 W Walnut St
Burnett (27) O2016-839
Referred [C.J.p. 19160] Pedestrian and Traffic Safety

3800-3859 W Wrightwood Ave
Zone No. 590
Santiago (31) Or2016-107
Referred [C.J.p. 19163] Pedestrian and Traffic Safety

PERMITS/LICENSE/FEE EXEMPTIONS

Refund of Fees

Senior Citizen Sewer

Aarons, Joel and sundry others
Reilly (42) O2016-1552
Referred [C.J.p. 19315] Finance

Abbatiello, Jennie and sundry others
Laurino (39) O2016-1549
Referred [C.J.p. 19309] Finance

Abdula, Arnan and sundry others
Osterman (48) O2016-1556
Referred [C.J.p. 19334] Finance

Abrahams, Cyril and sundry others
Hopkins (2) O2016-1531
Referred [C.J.p. 19283] Finance

Anderson, Jennie & Virginia and sundry others
Sposato (38) O2016-1548
Referred [C.J.p. 19305] Finance

Arpaia, Rosemary and sundry others
Villegas (36) O2016-1546
Referred [C.J.p. 19304] Finance

Barker, Lula M. and sundry others
Hairston (5) O2016-1534
Referred [C.J.p. 19297] Finance

Beckman, Elizabeth J. and sundry others
Waguespack (32) O2016-1542
Referred [C.J.p. 19303] Finance

Cassidy, Joseph and sundry others
Burke (14) Or2016-51
Direct Introduction Finance
Passed [C.J.p. 18317]

Clark, Laurine and sundry others
Pawar (47) O2016-1555
Referred [C.J.p. 19333] Finance

Constantino, Norma
Dowell (3) O2016-1532
Referred [C.J.p. 19292] Finance

Contereras, Ben and sundry others
W
Zalewski (23) O2016-1539
Referred [C.J.p. 19302] Finance

PERMITS/LICENSE/FEE EXEMPTIONS

Refund of Fees

Senior Citizen Sewer

Demas, Alexander J.
Tunney (44) O2016-1553
Referred [C.J.p. 19325] Finance

Doerr, Jolynn A. and sundry others
Reboyras (30) O2016-1559
Referred [C.J.p. 19303] Finance

Frieri, Jr. Frank
Mell (33) O2016-1543
Referred [C.J.p. 19304] Finance

Galan, Jean and sundry others
O'Connor (40) O2016-1550
Referred [C.J.p. 19311] Finance

Goosby, Patricia 0. and sundry others
Sawyer (6) O2016-1535
Referred [C.J.p. 19299] Finance

Grygorcewicz, Michael and sundry others
Quinn (13) O2016-1538
Referred [C.J.p. 19302] Finance

Hale, Willie and sundry others
Burnett (27) O2016-1540
Referred [C.J.p. 19303] Finance

Holifield, Mildred
Burns (4) O2016-1533
Referred [C.J.p. 19292] Finance

Hunger, Hans
Ramirez-Rosa (35) O2016-1545
Referred [C.J.p. 19304] Finance

McCallster, Phyllis and sundry others
Mitts (37) O2016-1547
Referred [C.J.p. 19305] Finance

McCullough, Edna
Austin (34) O2016-1544
Referred [C.J.p. 19304] Finance

Mui, Lung J. and sundry others
Thompson (11) O2016-1537
Referred [C.J.p. 19302] Finance

Shirley, Katharyne J. and sundry others
Taliaferro (29) O2016-1541
Referred [C.J.p. 19303] Finance

PERMITS/LICENSE/FEE EXEMPTIONS

Refund of Fees

Senior Citizen Sewer

Skupien, Eileen and sundry others

Arena (45) O2016-1554

Referred [C.J.p. 19331] Finance

Van Gerpen, Lavonne and sundry others

Moore (49) O2016-1557

Referred [C.J.p. 19343] Finance

Walker, Frankie S. and sundry others

Harris (8) O2016-1536

Referred [C.J.p. 19301] Finance

Wolff, Noah and sundry others

Silverstein (50) O2016-1558

Referred [C.J.p. 19344] Finance

Zwinn, Edmund and sundry others

Balmoral Ave

Napolitano (41) O2016-1551

Referred [C.J.p. 19312] Finance

Waiver of Fees

Metropolitan Pier and Exposition Authority, The

Fees incurred after November 15, 2015

Dowell (3) O2015-8533

Referred [C.J.p. 16162] Finance

Passed [C.J.p. 17936]

PROPERTY

Acquisition

Edgewater/Ashland Redevelopment Project Area

1628 W Hollywood Ave, 1630 W Hollywood Ave, 1619 W Edgewater Ave; 1621 W Edgewater Ave and various additional addresses

Implementation of objectives of amended plan for Dept. of Planning and Development

Emanuel (Mayor) O2016-160

Referred [C.J.p. 16229] Housing

Passed [C.J.p. 18491]

Plats

Resubdivision

Basecamp Old Irving Park

W Addison St, bounded by N Milwaukee and the Metra Railroad tracks

Arena (45) O2016-682

Referred [C.J.p. 19268] Transportation

PROPERTY

Plats

Subdivision

Bricktown Square LLC

W Fullerton Ave, bounded by N Narragansett Ave and W Diversey Ave

Villegas (36) O2016-679

Referred [C.J.p. 19241] Transportation

Sale

Adan, Blanca

2130 W 51st Pl, 2134 W 51st Pl

Emanuel (Mayor) O2016-507

Referred [C.J.p. 16228] Housing

Passed [C.J.p. 18405]

Blackhawk Community Ice Rink LLC

1801 W Jackson Blvd

Rezone from B3-3 Community Shopping District to an Institutional Planned Development District

Emanuel (Mayor) O2016-739

Referred [C.J.p. 17833] Housing

Celestial Ministries

3526 W Cermak Rd

Emanuel (Mayor) O2016-548

Referred [C.J.p. 16228] Housing

Passed [C.J.p. 18397]

Dixie, Dora

8856 S Mackinaw Ave

Emanuel (Mayor) O2016-553

Referred [C.J.p. 16228] Housing

Passed [C.J.p. 18400]

Ector, Paris J.

6022-6024 S Aberdeen St, 6026-6028 S Aberdeen St

Emanuel (Mayor) O2016-552

Referred [C.J.p. 16228] Housing

Passed [C.J.p. 18394]

Gonzalez, Dolores

5612 S Sangamon St

Emanuel (Mayor) O2016-550

Referred [C.J.p. 16228] Housing

Passed [C.J.p. 18390]

PROPERTY

Sale

Grant, Eric B.

4940 S Forrestville Ave

Emanuel (Mayor) O2016-768

Referred [C.J.p. 17833] Housing

Klees, Terrance P.

437 N Monticello Ave

Emanuel (Mayor) O2016-706

Referred [C.J.p. 17833] Housing

Luna Llena Group LLC

5049-5053 S Michigan Ave

Emanuel (Mayor) O2016-549

Referred [C.J.p. 16228] Housing

Passed [C.J.p. 18402]

Reyes, Carlos and Ballesteros, Maria A.

3039 W Arthington St

Emanuel (Mayor) O2016-521

Referred [C.J.p. 16228] Housing

Passed [C.J.p. 18387]

Rivera, Claudia

2940 W Polk St

Emanuel (Mayor) O2016-755

Referred [C.J.p. 17833] Housing

Rush University Medical Center

301-339 S Damen Ave

Emanuel (Mayor) O2016-794

Referred [C.J.p. 17833] Housing

Sinai Health System and Sinai Community Institute

3142 W 16th St, 3100-3158 W Ogden Ave

Emanuel (Mayor) SO2016-538

Referred [C.J.p. 16228] Housing

Passed as Substitute [C.J.p. 18408]

Thomas, Clarissa

847 N Homan Ave

Emanuel (Mayor) O2016-716

Referred [C.J.p. 17833] Housing

PROPERTY

Sale

University of Chicago and University of Chicago Charter School Corporation

1101-1145 E 63rd St, 1110-1144 E 64th St, 6301-6337 S Greenwood Ave and 6300-6336 S University Ave

Emanuel (Mayor) O2016-467

Referred [C.J.p. 16228] Housing

Passed [C.J.p. 18421]

Windy City Habitat for Humanity, Inc.

11915 S Union Ave, 11921 S Union Ave, 11925 S Union Ave and various additional addresses

Emanuel (Mayor) O2016-179

Referred [C.J.p. 16229] Housing

Passed [C.J.p. 18478]

PUBLIC WAY USAGE

Awnings

2X10 Nail & Spa

3655 N Southport Ave

Tunney (44) O2016-344

Referred [C.J.p. 17802] Transportation

Passed [C.J.p. 18734]

3300 Lake Shore Drive Condo Assoc.

3300 N Lake Shore Dr

Tunney (44) O2016-929

Referred [C.J.p. 19264] Transportation

606 W Roosevelt (Chicago) LLC

606-614 W Roosevelt Rd

Solis (25) O2016-268

Referred [C.J.p. 17776] Transportation

Passed [C.J.p. 18734]

Acre/Ombra

5308 N Clark St

O'Connor (40) O2016-912

Referred [C.J.p. 19244] Transportation

Amador Liquors

1167 W 18th St

Solis (25) O2016-252

Referred [C.J.p. 17776] Transportation

Passed [C.J.p. 18708]

PUBLIC WAY USAGE

Awnings

AT&T
1800 S Ashland Ave
Solis (25) O2016-249
Referred [C.J.p. 17776] Transportation
Passed [C.J.p. 18709]

Athletico
1509 S Michigan Ave
Dowell (3) O2016-223
Referred [C.J.p. 17763] Transportation
Passed [C.J.p. 18709]

Atmosphere
5355 N Clark St
Osterman (48) O2016-979
Referred [C.J.p. 19278] Transportation

Bang Bang
2015 N California Ave
Moreno (1) SO2016-217
Referred [C.J.p. 17759] Transportation
Passed as Substitute [C.J.p. 18710]

Big Cheese on Lincoln, The
Pawar (47) O2016-974
Referred [C.J.p. 19272] Transportation

Byline Bank
2935 W Peterson Ave
O'Connor (40) O2016-913
Referred [C.J.p. 19244] Transportation

Chicago National College/Naprapath
3333 N Milwaukee Ave
Reboyras (30) O2016-905
Referred [C.J.p. 19235] Transportation

Clippers/CC Ferns, The
1002 N California Ave
Maldonado (26) O2016-870
Referred [C.J.p. 19224] Transportation

CVS/Pharmacy No. 2934
208 W Washington St
Reilly (42) O2016-296
Referred [C.J.p. 17795] Transportation
Passed [C.J.p. 18711]

PUBLIC WAY USAGE

Awnings

Drybar Holdings LLC
755 N Wells St
Hopkins (2) O2016-219
Referred [C.J.p. 17761] Transportation
Passed [C.J.p. 18712]

Erie LaSalle Body Shop
1005 W Huron St
Burnett (27) O2016-282
Referred [C.J.p. 17777] Transportation
Passed [C.J.p. 18713]

Family Dollar, Inc.
6800 S Ashland Ave
Moore (17) O2016-848
Referred [C.J.p. 19218] Transportation

Family Shoes Corporation
5017 W Fullerton Ave
Villegas (36) O2016-292
Referred [C.J.p. 17789] Transportation
Passed [C.J.p. 18713]

Georgian Bakery
2812 W Division St
Silverstein (50) O2016-980
Referred [C.J.p. 19282] Transportation

Goddess and Grocer, The
1649 N Damen Ave
Hopkins (2) O2016-220
Referred [C.J.p. 17761] Transportation
Passed [C.J.p. 18714]

Grandstand Ltd.
600 W 35th St
Thompson (11) O2016-225
Referred [C.J.p. 17768] Transportation
Passed [C.J.p. 18715]

Grandstand Ltd.
600 W 35th St
Thompson (11) O2016-846
Referred [C.J.p. 19211] Transportation

Hooters of Wells St., Inc.
660 N Wells St
Reilly (42) O2016-915
Referred [C.J.p. 19248] Transportation

PUBLIC WAY USAGE

Awnings

Hunt's Early Childhood Educational Academy Ltd.
2710 W 79th St
Curtis (18) O2016-228
Referred [C.J.p. 17771] Transportation
Passed [C.J.p. 18716]

Iconic Optical, Inc.
2915 N Broadway
Tunney (44) O2016-920
Referred [C.J.p. 19263] Transportation

Ignotz' Ristorante
2421 S Oakley Ave
Solis (25) O2016-256
Referred [C.J.p. 17776] Transportation
Passed [C.J.p. 18716]

J. Crew
3423 N Southport Ave
Tunney (44) O2016-921
Referred [C.J.p. 19264] Transportation

Jefferson Park Grill, Inc.
5364 W Gale St
Arena (45) O2016-930
Referred [C.J.p. 19268] Transportation

Jimmy Jamm Sweet Potatoe Pies Etc.
1844 W 95th St
O'Shea (19) O2016-244
Referred [C.J.p. 17771] Transportation
Passed [C.J.p. 18717]

Jorges Upholstery
1552 N Ashland Ave
Hopkins (2) O2016-838
Referred [C.J.p. 19201] Transportation

Kelsey's
2265 N Lincoln Ave
Smith (43) O2016-336
Referred [C.J.p. 17799] Transportation
Passed [C.J.p. 18718]

King Dr Food Mart
400 E 61st St
Cochran (20) O2016-862
Referred [C.J.p. 19220] Transportation

PUBLIC WAY USAGE

Awnings

Kitchfix
1165 N State St
Hopkins (2) O2016-844
Referred [C.J.p. 19201] Transportation

L&J Cuts
3800 N Western Ave
Pawar (47) O2016-347
Referred [C.J.p. 17805] Transportation
Passed [C.J.p. 18719]

Las Delicias De Puerto Rico
4821 W Armitage Ave
Villegas (36) O2016-909
Referred [C.J.p. 19240] Transportation

Lazo's Tacos
2009 N Western Ave
Waguespack (32) O2016-288
Referred [C.J.p. 17784] Transportation
Passed [C.J.p. 18719]

Life Storage Centers - South Loop LLC
601 W Harrison St
Solis (25) O2016-261
Referred [C.J.p. 17776] Transportation
Passed [C.J.p. 18720]

Lighting by Fox LLC
3524 N Halsted St
Tunney (44) O2016-337
Referred [C.J.p. 17802] Transportation
Passed [C.J.p. 18721]

Lindy's/Chili
6544-6546 W Archer Ave
Zalewski (23) O2016-866
Referred [C.J.p. 19221] Transportation

Lockwood Food Mart, Inc.
5300 W Division St
Mitts (37) O2016-910
Referred [C.J.p. 19242] Transportation

Magnifique
153 W North Ave
Burnett (27) O2016-283
Referred [C.J.p. 17777] Transportation
Passed [C.J.p. 18722]

PUBLIC WAY USAGE

Awnings

Mather's More Then A Cafe
3235 N Central Ave
Reboyras (30) O2016-906
Referred [C.J.p. 19235] Transportation

MB Fashion Wholesale
4500 N Clark St
Pawar (47) O2016-349
Referred [C.J.p. 17805] Transportation
Passed [C.J.p. 18722]

MB Financial Bank, N.A.
3179 N Clark St
Tunney (44) O2016-339
Referred [C.J.p. 17802] Transportation
Passed [C.J.p. 18723]

Meatball Hero & Pasta
3037 N Clark St
Tunney (44) O2016-343
Referred [C.J.p. 17802] Transportation
Passed [C.J.p. 18724]

Mercy's Unisex Salon
4846 W Fullerton Ave
Santiago (31) O2016-285
Referred [C.J.p. 17784] Transportation
Passed [C.J.p. 18725]

Mini Mart
1724 S Ashland Ave
Solis (25) O2016-263
Referred [C.J.p. 17776] Transportation
Passed [C.J.p. 18725]

Nami
1828 W Montrose Ave
Pawar (47) O2016-352
Referred [C.J.p. 17805] Transportation
Passed [C.J.p. 18726]

New Dating Game, The
8924 S Stony Island Ave
Harris (8) O2016-224
Referred [C.J.p. 17766] Transportation
Passed [C.J.p. 18727]

PUBLIC WAY USAGE

Awnings

Nicholas Joseph Custom Tailors
300 W Grand Ave
Reilly (42) O2016-917
Referred [C.J.p. 19249] Transportation

Priscilla Yeung D.M.D., M.S., P.C.
2245 W North Ave
Moreno (1) O2016-837
Referred [C.J.p. 19199] Transportation

Rafee Food Mart, Inc.
5960 W Roosevelt Rd
Taliaferro (29) O2016-898
Referred [C.J.p. 19234] Transportation

Real Art
3744 N Broadway
Cappleman (46) O2016-932
Referred [C.J.p. 19270] Transportation

Rite Liquors
1649 W Division St
Moreno (1) O2016-218
Referred [C.J.p. 17759] Transportation
Passed [C.J.p. 18728]

Roeser's Party Palace
3224 W North Ave
Maldonado (26) O2016-883
Referred [C.J.p. 19224] Transportation

Salma Fabric & Fashion
2316 W Devon Ave
Silverstein (50) O2016-982
Referred [C.J.p. 19282] Transportation

Sammy's Hair Studio
4042 W Armitage Ave
Maldonado (26) O2016-884
Referred [C.J.p. 19224] Transportation

Service King Paint & Body LLC
7917 S Vincennes Ave
Moore (17) O2016-851
Referred [C.J.p. 19218] Transportation

PUBLIC WAY USAGE

Awnings

ShiAwase
3422 N Broadway
Tunney (44) O2016-924
Referred [C.J.p. 19264] Transportation

Skin by Zana, Inc.
15 S Racine Ave
Solis (25) O2016-869
Referred [C.J.p. 19222] Transportation

Smart Kids Digital Tutoring Center
556 W 31st St
Thompson (11) O2016-226
Referred [C.J.p. 17768] Transportation
Passed [C.J.p. 18728]

Snickers
448 N State St
Reilly (42) O2016-297
Referred [C.J.p. 17796] Transportation
Passed [C.J.p. 18729]

Southwest Guaranteed Home Equity Program
8140 S Kedzie Ave
Curtis (18) O2016-239
Referred [C.J.p. 17771] Transportation
Passed [C.J.p. 18730]

Sprint
1625 N Milwaukee Ave
Hopkins (2) O2016-221
Referred [C.J.p. 17762] Transportation
Passed [C.J.p. 18731]

Stuart Handler Real Estate Co.
5240 N Sheridan Rd
Osterman (48) O2016-361
Referred [C.J.p. 17806] Transportation
Passed [C.J.p. 18731]

Talking Wireless
3701 W Cermak Rd
Munoz (22) O2016-863
Referred [C.J.p. 19221] Transportation

PUBLIC WAY USAGE

Awnings

Vegetarian Express
4747 N Damen Ave
Pawar (47) O2016-357
Referred [C.J.p. 17805] Transportation
Passed [C.J.p. 18732]

Wilton Cleaners
1815 N Western Ave
Waguespack (32) O2016-290
Referred [C.J.p. 17784] Transportation
Passed [C.J.p. 18733]

Wintrust Bank
431 N Clark St
Reilly (42) O2016-918
Referred [C.J.p. 19250] Transportation

Wrigleyville Dental
3256 N Ashland Ave
Pawar (47) O2016-976
Referred [C.J.p. 19272] Transportation

Canopies

1330 W Fulton LLC
1330 W Fulton St
Burnett (27) O2016-970
Referred [C.J.p. 19227] Transportation

3361 N Elston
3361 N Elston Ave
Amend
Mell (33) O2016-903
Referred [C.J.p. 19238] Transportation

836 Hubbard Condo Assn.
836 W Hubbard St
Burnett (27) O2016-969
Referred [C.J.p. 19227] Transportation

agencyEA
311 W Walton St
Burnett (27) O2016-384
Referred [C.J.p. 17777] Transportation
Passed [C.J.p. 18736]

PUBLIC WAY USAGE

Canopies

Belmont by Reside, The
3170 N Sheridan Rd
Tunney (44) O2016-997
Referred [C.J.p. 19263] Transportation

Blue Plate Catering Ltd.
305 N Ogden Ave
Burnett (27) O2016-397
Referred [C.J.p. 17777] Transportation
Passed [C.J.p. 18737]

BRM Diversey LLC
530 W Diversey Pkwy
Tunney (44) O2016-436
Referred [C.J.p. 17801] Transportation
Passed [C.J.p. 18738]

CA Residential State/Huron LLC
8 E Huron St
Reilly (42) O2016-407
Referred [C.J.p. 17794] Transportation
Passed [C.J.p. 18738]

Clark Adams Assoc. LLC
105 W Adams St
Reilly (42) O2016-978
Referred [C.J.p. 19248] Transportation

Congregation KINS of West Rogers Park
2800 W North Shore Ave
Silverstein (50) O2016-490
Referred [C.J.p. 17808] Transportation
Passed [C.J.p. 18739]

Dreams Hair Salon
4442 W Diversey Ave
Santiago (31) O2016-399
Referred [C.J.p. 17784] Transportation
Passed [C.J.p. 18740]

Edge Theater, The
5451 N Broadway
Osterman (48) O2016-1007
Referred [C.J.p. 19279] Transportation

Eleven Hundred LLC
1100 N State St
Hopkins (2) O2016-965
Referred [C.J.p. 19201] Transportation

PUBLIC WAY USAGE

Canopies

Foto Studio Latino
5818 W Roosevelt Rd
Taliaferro (29) O2016-971
Referred [C.J.p. 19234] Transportation

Frank's Pizzeria
6506 W Belmont Ave
Villegas (36) O2016-404
Referred [C.J.p. 17789] Transportation
Passed [C.J.p. 18741]

Granados Liquors
1859 W 47th St
Lopez (15) O2016-381
Referred [C.J.p. 17770] Transportation
Passed [C.J.p. 18741]

Halsted & 119th Currency Exchange, Inc.
11932 S Halsted St
Austin (34) O2016-1009
Referred [C.J.p. 19239] Transportation

Hot Telecom Devon
2456-2458 W Devon Ave
Silverstein (50) O2016-491
Referred [C.J.p. 17808] Transportation
Passed [C.J.p. 18742]

Inner City Muslim Action Network
2745-2747 W 63rd St
Moore (17) O2016-967
Referred [C.J.p. 19218] Transportation

Jake Melnick's Corner Tap
41 E Superior St
Reilly (42) O2016-410
Referred [C.J.p. 17795] Transportation
Passed [C.J.p. 18743]

M&R Development LLC
1025 W Addison St
Tunney (44) O2016-999
Referred [C.J.p. 19264] Transportation

Maloney, John E.
1359 W Devon Ave
Osterman (48) O2016-442
Referred [C.J.p. 17806] Transportation
Passed [C.J.p. 18744]

PUBLIC WAY USAGE

Canopies

Northwestern University
303 E Superior St
Reilly (42) O2016-981
Referred [C.J.p. 19249] Transportation

Public Storage
4072 N Broadway
Cappleman (46) O2016-1004
Referred [C.J.p. 19270] Transportation

Rush University Medical Center
1717 W Congress Pkwy
Burnett (27) O2016-968
Referred [C.J.p. 19227] Transportation

Samanta's Flowers
8911 S Commercial Ave
Sadlowski Garza (10) O2016-373
Referred [C.J.p. 17767] Transportation
Passed [C.J.p. 18744]

Sherwell Realty Corp., by: Wirtz Realty Corp.
3000 N Sheridan Rd
Tunney (44) O2016-993
Referred [C.J.p. 19264] Transportation

Three J Formal Wear
3235 W 26th St
Cardenas (12) O2016-377
Referred [C.J.p. 17769] Transportation
Passed [C.J.p. 18745]

Thresholds, The
4101 N Ravenswood Ave
Pawar (47) O2016-439
Referred [C.J.p. 17805] Transportation
Passed [C.J.p. 18746]

University of Chicago, The (File No. 38)
5101-5111 S Blackstone Ave
Burns (4) O2016-966
Referred [C.J.p. 19208] Transportation

PUBLIC WAY USAGE

Grants of Privilege

11th Street Wabash LLC
1101 S Wabash Ave
Manhole
Burns (4) O2016-956
Referred [C.J.p. 19208] Transportation

151 Franklin LLC
151 N Franklin St
Caisson
Reilly (42) O2016-457
Referred [C.J.p. 17797] Transportation
Passed [C.J.p. 18693]

151 Franklin LLC
151 N Franklin St
Earth Retention System
Reilly (42) O2016-458
Referred [C.J.p. 17797] Transportation
Passed [C.J.p. 18694]

1650-1654 W Division LLC
1664 W Division St
Balcony
Moreno (1) O2016-231
Referred [C.J.p. 17759] Transportation
Passed [C.J.p. 18703]

175 Jackson LLC
175 W Jackson Blvd
Vault
Reilly (42) O2016-459
Referred [C.J.p. 17797] Transportation
Passed [C.J.p. 18695]

19 East
19 E 21st St
Occupation of space - amend
Dowell (3) O2016-332
Referred [C.J.p. 17763] Transportation
Passed [C.J.p. 18707]

215 West Lake Street Investments LLC
215 W Lake St
Planter
Reilly (42) O2016-460
Referred [C.J.p. 17797] Transportation
Passed [C.J.p. 19696]

PUBLIC WAY USAGE

Grants of Privilege

227 Monroe Street LLC
222 W Adams St
Snow ice melt system
Reilly (42) O2016-1057
Referred [C.J.p. 19250] Transportation

227 Monroe Street, Inc.
227 W Monroe St
Snow ice melt system
Reilly (42) O2016-1062
Referred [C.J.p. 19250] Transportation

250 E Pearson Condo Assn.
250 E Pearson St
Caisson
Hopkins (2) O2016-284
Referred [C.J.p. 17762] Transportation
Passed [C.J.p. 18697]

250 E Pearson Condo Assn.
250 E Pearson St
Foundation wall
Hopkins (2) O2016-286
Referred [C.J.p. 17762] Transportation
Passed [C.J.p. 18698]

250 E Pearson Condo Assn.
250 E Pearson St
Grease separator
Hopkins (2) O2016-289
Referred [C.J.p. 17762] Transportation
Passed [C.J.p. 18699]

250 E Pearson Condo Assn.
250 E Pearson St
Lint tank
Hopkins (2) O2016-291
Referred [C.J.p. 17762] Transportation
Passed [C.J.p. 18700]

3300 Lake Shore Drive Condo Assn.
3300 N Lake Shore Dr
Planter railing
Tunney (44) O2016-1123
Referred [C.J.p. 19264] Transportation

PUBLIC WAY USAGE

Grants of Privilege

405 North Wabash LLC
405 N Wabash Ave
Planter
Reilly (42) O2016-461
Referred [C.J.p. 17797] Transportation
Passed [C.J.p. 18700]

4050 N Lincoln Lofts Condo Assn.
4050 N Lincoln Ave
Balcony
Pawar (47) O2016-258
Referred [C.J.p. 17806] Transportation
Passed [C.J.p. 18704]

770 Partners LLC
770 N Halsted St
Vault
Burnett (27) O2016-1102
Referred [C.J.p. 19227] Transportation

829 N Milwaukee Ave LLC
829 N Milwaukee Ave
Sign
Burnett (27) O2016-398
Referred [C.J.p. 17778] Transportation
Passed [C.J.p. 18701]

850 Investors LLC
850 N Lake Shore Dr
Planter
Hopkins (2) O2016-294
Referred [C.J.p. 17762] Transportation
Passed [C.J.p. 18702]

ABC Headstart
3415 W 13th Pl
Sign
Scott, Jr. (24) O2016-345
Referred [C.J.p. 17775] Transportation
Passed [C.J.p. 18577]

Addison II Corp.
1015-1023 W Addison St
Sign
Tunney (44) O2016-270
Referred [C.J.p. 17800] Transportation
Passed [C.J.p. 18577]

PUBLIC WAY USAGE

Grants of Privilege

Aida Food & Liquor
7923 S Halsted St
Security camera
Moore (17) O2016-985
Referred [C.J.p. 19218] Transportation

Andersonville Antiques
5245 N Clark St
Planter
Osterman (48) O2016-236
Referred [C.J.p. 17806] Transportation
Passed [C.J.p. 18578]

Annex
1620 W Chicago Ave
Sign
Moreno (1) O2016-227
Referred [C.J.p. 17759] Transportation
Passed [C.J.p. 18579]

Asado Coffee Roasters
1651 W Chicago Ave
Sign
Moreno (1) O2016-925
Referred [C.J.p. 19198] Transportation

AT&T
1800 S Ashland Ave
Sign
Solis (25) O2016-992
Referred [C.J.p. 19222] Transportation

AT&T Authorized Retailer No. 1410
3168 N Broadway
Sign
Tunney (44) O2016-274
Referred [C.J.p. 17800] Transportation
Passed [C.J.p. 18580]

Athletico
6255 S Archer Ave
Sign
Zalewski (23) O2016-988
Referred [C.J.p. 19221] Transportation

PUBLIC WAY USAGE

Grants of Privilege

Athletico
1640 N Wells St
Sign
Hopkins (2) O2016-935
Referred [C.J.p. 19201] Transportation

Aztek Automotive
6425 S Pulaski Rd
Sign
Quinn (13) O2016-319
Referred [C.J.p. 17769] Transportation
Passed [C.J.p. 18580]

Ball Park Condo Assn.
3751 N Clark St
Balcony
Tunney (44) O2016-276
Referred [C.J.p. 17801] Transportation
Passed [C.J.p. 18581]

Barn & Co.
950-952 W Wrightwood Ave
Light fixture
Smith (43) O2016-1065
Referred [C.J.p. 19259] Transportation

Beef Shack
1056 W Belmont Ave
Sign
Tunney (44) O2016-1082
Referred [C.J.p. 19263] Transportation

Beefbelly
4800-4802 N Central Ave
Sign
Arena (45) O2016-264
Referred [C.J.p. 17803] Transportation
Passed [C.J.p. 18583]

Benefit Insurance Agency, Inc.
6737 W Belmont Ave
Sign
Villegas (36) O2016-478
Referred [C.J.p. 17788] Transportation
Passed [C.J.p. 18584]

PUBLIC WAY USAGE

Grants of Privilege

Bert's Car Wash & Detail Center
461 N Elizabeth St
Security camera
Burnett (27) O2016-368
Referred [C.J.p. 17777] Transportation
Passed [C.J.p. 18584]

Best Chicago Meat Co. LLC
4649 W Armitage Ave
Sign
Villegas (36) O2016-480
Referred [C.J.p. 17789] Transportation
Passed [C.J.p. 18585]

Black Iron Tavern
401 N Milwaukee Ave
Door swing
Burnett (27) O2016-1029
Referred [C.J.p. 19225] Transportation

Black Iron Tavern
401 N Milwaukee Ave
Facade
Burnett (27) O2016-1042
Referred [C.J.p. 19226] Transportation

Black Iron Tavern
401 N Milwaukee Ave
Fire escape
Burnett (27) O2016-1030
Referred [C.J.p. 19226] Transportation

Black Iron Tavern
401 N Milwaukee Ave
Staircase
Burnett (27) O2016-1049
Referred [C.J.p. 19226] Transportation

Blu Dot
1953 N Clybourn Ave
Sign
Smith (43) O2016-1066
Referred [C.J.p. 19259] Transportation

PUBLIC WAY USAGE

Grants of Privilege

Blu Dot
1953 N Clybourn Ave
Windscreen
Smith (43) O2016-327
Referred [C.J.p. 17798] Transportation
Passed [C.J.p. 18586]

Boogies Beer and Wine LLC
1636 W Belmont Ave
Sign
Pawar (47) O2016-1101
Referred [C.J.p. 19272] Transportation

Boost Mobile
738 W Garfield Blvd
Sign
Cochran (20) O2016-987
Referred [C.J.p. 19220] Transportation

Bosworth Flats Condo Assn.
1501 N Bosworth Ave
Balcony
Hopkins (2) O2016-241
Referred [C.J.p. 17761] Transportation
Passed [C.J.p. 18587]

Bottled Blonde
504 N Wells St
Sign
Reilly (42) O2016-342
Referred [C.J.p. 17794] Transportation
Passed [C.J.p. 18587]

Boulevard Sports
2645 W North Ave
Sign
Moreno (1) O2016-926
Referred [C.J.p. 19198] Transportation

British School of Chicago
814 W Eastman St
Sign
Burnett (27) O2016-374
Referred [C.J.p. 17777] Transportation
Passed [C.J.p. 18588]

PUBLIC WAY USAGE

Grants of Privilege

Broadway at Surf
2848 N Broadway
Sign
Tunney (44) O2016-277
Referred [C.J.p. 17801] Transportation
Passed [C.J.p. 18589]

Broadway Clark Building Corp.
4753 N Broadway
Fire escape
Cappleman (46) O2016-260
Referred [C.J.p. 17804] Transportation
Passed [C.J.p. 18590]

Brownstone Tavern & Grill
3937 N Lincoln Ave
Windscreen
Pawar (47) O2016-1103
Referred [C.J.p. 19272] Transportation

Busy Burger
1120 W Taylor St
Sign
Solis (25) O2016-353
Referred [C.J.p. 17776] Transportation
Passed [C.J.p. 18591]

Byline Bank
6257 S Austin Ave
Sign
Quinn (13) O2016-972
Referred [C.J.p. 19213] Transportation

Byline Bank
2935 W Peterson Ave
Sign
O'Connor (40) O2016-1056
Referred [C.J.p. 19244] Transportation

Byline Bank
3401 N Western Ave
Sign
Waguespack (32) O2016-1022
Referred [C.J.p. 19236] Transportation

PUBLIC WAY USAGE

Grants of Privilege

CA Residential State/Huron LLC
8 E Huron St
Balcony
Reilly (42) O2016-346
Referred [C.J.p. 17794] Transportation
Passed [C.J.p. 18592]

CA Residential State/Huron LLC
8 E Huron St
Caisson
Reilly (42) O2016-351
Referred [C.J.p. 17794] Transportation
Passed [C.J.p. 18593]

CA Residential State/Huron LLC
8 E Huron St
Planter curb
Reilly (42) O2016-355
Referred [C.J.p. 17794] Transportation
Passed [C.J.p. 18594]

CA Residential State/Huron LLC
8 E Huron St
Planter railing
Reilly (42) O2016-358
Referred [C.J.p. 17794] Transportation
Passed [C.J.p. 18595]

CA Residential State/Huron LLC
8 E Huron St
Sheeting
Reilly (42) O2016-364
Referred [C.J.p. 17794] Transportation
Passed [C.J.p. 18596]

CA Residential State/Huron LLC
8 E Huron St
Vault
Reilly (42) O2016-366
Referred [C.J.p. 17794] Transportation
Passed [C.J.p. 18596]

Cafe 7
1620 W Harrison St
Planter
Burnett (27) O2016-1051
Referred [C.J.p. 19226] Transportation

PUBLIC WAY USAGE

Grants of Privilege

Capital One 360
21 E Chestnut St
Sign
Hopkins (2) O2016-936
Referred [C.J.p. 19201] Transportation

Central Lake View Merchants Assn.
N Sheridan Rd, at el stop
Security phone
Cappleman (46) O2016-1084
Referred [C.J.p. 19270] Transportation

Century, The
2828 N Clark St
Sign
Tunney (44) O2016-1097
Referred [C.J.p. 19263] Transportation

Chicago Brauhaus, Inc.
4732 N Lincoln Ave
Planter
Pawar (47) O2016-242
Referred [C.J.p. 17805] Transportation
Passed [C.J.p. 18597]

Chicago Health Medical Group
6201 N Broadway
Sign
Osterman (48) O2016-1116
Referred [C.J.p. 19278] Transportation

Chicago Q
1160 N Dearborn St
Sign
Hopkins (2) O2016-937
Referred [C.J.p. 19201] Transportation

Chicago Sinai Congregation
15 W Delaware Pl
Bay window
Hopkins (2) O2016-243
Referred [C.J.p. 17761] Transportation
Passed [C.J.p. 18598]

PUBLIC WAY USAGE

Grants of Privilege

Chicago Steak & Lemonade, Inc.
3942 W Roosevelt Rd
Sign
Scott, Jr. (24) O2016-348
Referred [C.J.p. 17775] Transportation
Passed [C.J.p. 18599]

Christ the King
5088 W Jackson Blvd
Irrigation system
Ervin (28) O2016-1024
Referred [C.J.p. 19231] Transportation

Christopher House-Uptown
4701 N Winthrop Ave
Bollard
Cappleman (46) O2016-1089
Referred [C.J.p. 19270] Transportation

Citibank N.A.
4010 W 26th St
Sign
Munoz (22) O2016-340
Referred [C.J.p. 17773] Transportation
Passed [C.J.p. 18599]

Clare, The
55 E Pearson St
Grease separator
Reilly (42) O2016-994
Referred [C.J.p. 19248] Transportation

Clare, The
55 E Pearson St
Terrace overhang
Reilly (42) O2016-367
Referred [C.J.p. 17794] Transportation
Passed [C.J.p. 18600]

Clark 800 LLC
800 N Clark St
Bay window
Hopkins (2) O2016-251
Referred [C.J.p. 17761] Transportation
Passed [C.J.p. 18602]

PUBLIC WAY USAGE

Grants of Privilege

Clark 800 LLC
800 N Clark St
Planter railing
Hopkins (2) O2016-254
Referred [C.J.p. 17761] Transportation
Passed [C.J.p. 18603]

Clark Adams Associates LLC
105 W Adams St
Flagpole
Reilly (42) O2016-991
Referred [C.J.p. 19248] Transportation

Clark Devon Hardware Co., Inc.
1957 W Belmont Ave
Sign
Waguespack (32) O2016-465
Referred [C.J.p. 17784] Transportation
Passed [C.J.p. 18642]

Clark Devon Hardware Co., Inc.
6401 N Clark St
Facade
O'Connor (40) O2016-464
Referred [C.J.p. 17792] Transportation
Passed [C.J.p. 18601]

Columbian Condo Assn., The
1160 S Michigan Ave
Light fixture - amend
Burns (4) O2016-506
Referred [C.J.p. 17764] Transportation
Passed [C.J.p. 18706]

Comedy Clubhouse, The
1462 N Ashland Ave
Door swing
Hopkins (2) O2016-257
Referred [C.J.p. 17761] Transportation
Passed [C.J.p. 18603]

Comedy Clubhouse, The
1462 N Ashland Ave
Light fixture
Hopkins (2) O2016-259
Referred [C.J.p. 17761] Transportation
Passed [C.J.p. 18604]

PUBLIC WAY USAGE

Grants of Privilege

Commonwealth Edison Co.
200 N Ogden Ave
Sign
Burnett (27) O2016-1055
Referred [C.J.p. 19226] Transportation

Community Tax LLC
17 N State St
Banner
Reilly (42) O2016-369
Referred [C.J.p. 17795] Transportation
Passed [C.J.p. 18605]

Community Tax LLC
17 N State St
Sign
Reilly (42) O2016-370
Referred [C.J.p. 17795] Transportation
Passed [C.J.p. 18606]

Community Tax LLC
17 N State St
Sign
Reilly (42) O2016-1000
Referred [C.J.p. 19248] Transportation

Condor 820 Partners LLC
820 N Franklin St
Fire escape
Burnett (27) O2016-1061
Referred [C.J.p. 19226] Transportation

Convexity Properties LLC
1118 N State St
Caisson
Hopkins (2) O2016-266
Referred [C.J.p. 17761] Transportation
Passed [C.J.p. 18606]

Convexity Properties LLC
1118 N State St
Door swing
Hopkins (2) O2016-267
Referred [C.J.p. 17761] Transportation
Passed [C.J.p. 18607]

PUBLIC WAY USAGE

Grants of Privilege

Cooper's
1232 W Belmont Ave
Sign
Tunney (44) O2016-1088
Referred [C.J.p. 19263] Transportation

Corporate Rent A Car
4901 S Cicero Ave
Sign
Burke (14) O2016-975
Referred [C.J.p. 19214] Transportation

Cricket Wireless
2792 W Armitage Ave
Sign
Moreno (1) O2016-927
Referred [C.J.p. 19198] Transportation

Crossing Tavern, The
2548 N Southport Ave
Sign
Hopkins (2) O2016-271
Referred [C.J.p. 17761] Transportation
Passed [C.J.p. 18608]

CVS/Pharmacy No. 2934
208 W Washington St
Sign
Reilly (42) O2016-372
Referred [C.J.p. 17795] Transportation
Passed [C.J.p. 18609]

CVS/Pharmacy No. 5836
1228 E 53rd St
Sign
Burns (4) O2016-302
Referred [C.J.p. 17763] Transportation
Passed [C.J.p. 18609]

Damen 4 Management of Illinois LLC
1741 W Division St
Sign
Moreno (1) O2016-931
Referred [C.J.p. 19198] Transportation

PUBLIC WAY USAGE

Grants of Privilege

David A. Gerst, DPM, S.C.
1516 E 87th St
Sign
Harris (8) O2016-309
Referred [C.J.p. 17766] Transportation
Passed [C.J.p. 18610]

Diversey Oz LLC
3431 W Diversey Ave
Sign
Ramirez-Rosa (35) O2016-483
Referred [C.J.p. 17787] Transportation
Passed [C.J.p. 18611]

Dolex Dollar Express, Inc.
1838 W 47th St
Sign
Lopez (15) O2016-321
Referred [C.J.p. 17770] Transportation
Passed [C.J.p. 18613]

Dolex Dollar Express, Inc.
6536 N Clark St
Sign
O'Connor (40) O2016-469
Referred [C.J.p. 17792] Transportation
Passed [C.J.p. 18612]

Dolex Dollar Express, Inc.
5846 W Fullerton Ave
Sign
Reboyras (30) O2016-446
Referred [C.J.p. 17782] Transportation
Passed [C.J.p. 18612]

Dream, Inc.
4042 W Madison St
Fire shutter - amend
Ervin (28) O2016-896
Referred [C.J.p. 19232] Transportation

Dreams Hair Salon
4442 W Diversey Ave
Sign
Santiago (31) O2016-449
Referred [C.J.p. 17784] Transportation
Passed [C.J.p. 18614]

PUBLIC WAY USAGE

Grants of Privilege

Drybar Holdings LLC
755 N Wells St
Sign
Hopkins (2) O2016-938
Referred [C.J.p. 19201] Transportation

Duck Duck Goat
857 W Fulton Market
Light fixture
Burnett (27) O2016-1063
Referred [C.J.p. 19226] Transportation

Duelire Vino & Cucina
4520 N Lincoln Ave
Sign
Pawar (47) O2016-1107
Referred [C.J.p. 19272] Transportation

Emerald Isle
6685 N Northwest Hwy
Sign
Napolitano (41) O2016-462
Referred [C.J.p. 17793] Transportation
Passed [C.J.p. 18615]

Erie Lasalle Body Shop
1005 W Huron St
Sign
Burnett (27) O2016-378
Referred [C.J.p. 17777] Transportation
Passed [C.J.p. 18616]

European Beauty Concepts LLC
3182 N Clark St
Sign
Tunney (44) O2016-279
Referred [C.J.p. 17801] Transportation
Passed [C.J.p. 18617]

Fairfield Inn & Suites - Downtown Chicago
216 E Ontario St
Building projection
Reilly (42) O2016-375
Referred [C.J.p. 17795] Transportation
Passed [C.J.p. 18617]

PUBLIC WAY USAGE

Grants of Privilege

Family Dollar, Inc.
6414 S Western Ave
Sign
Foulkes (16) O2016-334
Referred [C.J.p. 17770] Transportation
Passed [C.J.p. 18618]

First Acceptance Insurance Co., Inc.
6510 S Western Ave
Sign
Foulkes (16) O2016-338
Referred [C.J.p. 17770] Transportation
Passed [C.J.p. 18619]

Fleet Feet Sports
1620 N Wells St
Flagpole
Hopkins (2) O2016-273
Referred [C.J.p. 17761] Transportation
Passed [C.J.p. 18620]

Flower Room & Gifts, Inc.
5721 S Archer Ave
Sign
Zalewski (23) O2016-516
Referred [C.J.p. 17774] Transportation
Passed [C.J.p. 18621]

Foot Locker Specialty, Inc.
213 S State St
Banner
Reilly (42) O2016-1001
Referred [C.J.p. 19248] Transportation

Francesca's Bryn Mawr
1039 W Bryn Mawr Ave
Sign
Osterman (48) O2016-1119
Referred [C.J.p. 19279] Transportation

Fresenius Medical Care Aberdeen TV
215 S Aberdeen St
Door swing
Solis (25) O2016-995
Referred [C.J.p. 19222] Transportation

PUBLIC WAY USAGE

Grants of Privilege

Friendly Wash Laundromat Lavanderia, The
5027 W Fullerton Ave
Sign
Villegas (36) O2016-1039
Referred [C.J.p. 19240] Transportation

Galata
717 W Madison St
Light fixture
Thompson (11) O2016-957
Referred [C.J.p. 19211] Transportation

Gap, Inc., The
Vault
Reilly (42) O2016-380
Referred [C.J.p. 17795] Transportation
Passed [C.J.p. 18621]

Garcia's A/P Supplies
1211 N California Ave
Facade
Maldonado (26) O2016-1018
Referred [C.J.p. 19224] Transportation

Gateway Commons Condo Assn
2301-2303 W Belmont Ave
Bay window
Waguespack (32) O2016-1025
Referred [C.J.p. 19236] Transportation

GD Wabash LLC
30 E Balbo Ave
Bicycle rack
Burns (4) O2016-951
Referred [C.J.p. 19207] Transportation

GD Wabash LLC
640 S Wabash Ave
Bicycle rack
Burns (4) O2016-950
Referred [C.J.p. 19207] Transportation

GD Wabash LLC
640 S Wabash Ave
Planter
Burns (4) O2016-952
Referred [C.J.p. 19207] Transportation

PUBLIC WAY USAGE

Grants of Privilege

Goldmore Food
1949-1957 W 51st St
Fire Shutter
Foulkes (16) O2016-984
Referred [C.J.p. 19217] Transportation

Goose Island 312 Urban Block Party, The
1800 W Fulton St
Pipe auger
Burnett (27) O2016-383
Referred [C.J.p. 17778] Transportation
Passed [C.J.p. 18692]

Guild, The
50 E 16th St
Sign
Dowell (3) O2016-948
Referred [C.J.p. 19205] Transportation

Gus's World Famous Fried Chicken
847 W Fulton Market
Light fixture
Burnett (27) O2016-1074
Referred [C.J.p. 19226] Transportation

Hampden Tower Condo Assoc.
2754 N Hampden Ct
Sprinkler system
Smith (43) O2016-330
Referred [C.J.p. 17798] Transportation
Passed [C.J.p. 18622]

Han Bat Restaurant
2723 W Lawrence Ave
Sign
O'Connor (40) O2016-471
Referred [C.J.p. 17792] Transportation
Passed [C.J.p. 18623]

Happy Camper
1209 N Wells St
Sign
Hopkins (2) O2016-940
Referred [C.J.p. 19201] Transportation

PUBLIC WAY USAGE

Grants of Privilege

Hard Pressed
219 W Chicago Ave
Banner
Reilly (42) O2016-1005
Referred [C.J.p. 19248] Transportation

Hard Water Bar & Grill
7541-7545 N Clark St
Light fixture
Moore (49) O2016-233
Referred [C.J.p. 17807] Transportation
Passed [C.J.p. 18624]

Hard Water Bar & Grill
7547 N Clark St
Sign
Moore (49) O2016-234
Referred [C.J.p. 17807] Transportation
Passed [C.J.p. 18625]

Harris, Michael
850 W Fletcher St
Bay window
Tunney (44) O2016-306
Referred [C.J.p. 17801] Transportation
Passed [C.J.p. 18625]

Harris, Michael
850 W Fletcher St
Staircase
Tunney (44) O2016-316
Referred [C.J.p. 17801] Transportation
Passed [C.J.p. 18626]

Hi-Fi Video
3129 W Armitage Ave
Sign
Moreno (1) O2016-229
Referred [C.J.p. 17759] Transportation
Passed [C.J.p. 18627]

Hindman, Leslie
1258 N Lake Shore Dr
Fence
Smith (43) O2016-328
Referred [C.J.p. 17798] Transportation
Passed [C.J.p. 18628]

PUBLIC WAY USAGE

Grants of Privilege

Honey's
1111-1113 W Lake St
Park bench
Burnett (27) O2016-387
Referred [C.J.p. 17777] Transportation
Passed [C.J.p. 18628]

Hooters of Wells St
660 N Wells St
Light fixture
Reilly (42) O2016-1008
Referred [C.J.p. 19248] Transportation

Hooters of Wells St
660 N Wells St
Sunscreen
Reilly (42) O2016-1010
Referred [C.J.p. 19248] Transportation

House of Hoops No. 7387
219 S State St
Banner
Reilly (42) O2016-1012
Referred [C.J.p. 19248] Transportation

Hyatt Centric the Loop Chicago
100 W Monroe St
Vault
Reilly (42) O2016-1013
Referred [C.J.p. 19248] Transportation

Hyatt Regency Chicago
151 E Wacker Dr
Facade
Reilly (42) O2016-382
Referred [C.J.p. 17795] Transportation
Passed [C.J.p. 18629]

Illinois Institute of Technology
565 W Adams St
Kiosk
Reilly (42) O2016-388
Referred [C.J.p. 17795] Transportation
Passed [C.J.p. 18630]

PUBLIC WAY USAGE

Grants of Privilege

Imagine Pediatric Therapy
606 W Roosevelt Rd
Sign
Solis (25) O2016-356
Referred [C.J.p. 17776] Transportation
Passed [C.J.p. 18631]

Indian Garden Restaurant, The
247 E Ontario St
Sign
Reilly (42) O2016-1014
Referred [C.J.p. 19248] Transportation

Intercontinental Hotel Chicago
505 N Michigan Ave
Fence
Reilly (42) O2016-395
Referred [C.J.p. 17795] Transportation
Passed [C.J.p. 18632]

Irish Eyes
2519 N Lincoln Ave
Sign
Smith (43) O2016-331
Referred [C.J.p. 17798] Transportation
Passed [C.J.p. 18632]

J. Crew
3423 N Southport Ave
Sign
Tunney (44) O2016-1092
Referred [C.J.p. 19264] Transportation

Jake Melnick's Corner Tap
41 E Superior St
Light fixture
Reilly (42) O2016-401
Referred [C.J.p. 17795] Transportation
Passed [C.J.p. 18633]

Jax and Debb
1849 W North Ave
Sign
Hopkins (2) O2016-941
Referred [C.J.p. 19201] Transportation

PUBLIC WAY USAGE

Grants of Privilege

Journelle Chicago LLC
1725 N Damen Ave
Sign
Waguespack (32) O2016-454
Referred [C.J.p. 17784] Transportation
Passed [C.J.p. 18635]

Joyopos, Inc.
2738 S Wentworth Ave
Sign
Thompson (11) O2016-959
Referred [C.J.p. 19211] Transportation

Kid'z Colony Daycare, Inc.
6287 S Archer Ave
Sign
Zalewski (23) O2016-518
Referred [C.J.p. 17774] Transportation
Passed [C.J.p. 18635]

Klein Hardware, Inc.
3737 N Southport Ave
Occupation of space
Tunney (44) O2016-281
Referred [C.J.p. 17801] Transportation
Passed [C.J.p. 18636]

KTCP 225 LLC
225 W Washington St
Building projection
Reilly (42) O2016-403
Referred [C.J.p. 17795] Transportation
Passed [C.J.p. 18637]

La Baguette Bakery
6044 W 63rd St
Sign
Quinn (13) O2016-973
Referred [C.J.p. 19213] Transportation

Lakeview East Chamber of Commerce
2801 N Broadway
Trash container
Tunney (44) O2016-293
Referred [C.J.p. 17801] Transportation
Passed [C.J.p. 18638]

PUBLIC WAY USAGE

Grants of Privilege

Lakeview East Chamber of Commerce
2951 N Broadway
Trash container
Tunney (44) O2016-298
Referred [C.J.p. 17801] Transportation
Passed [C.J.p. 18639]

Lakeview East Chamber of Commerce
3175 N Broadway
Trash container
Tunney (44) O2016-295
Referred [C.J.p. 17801] Transportation
Passed [C.J.p. 18640]

Lakeview East Chamber of Commerce
3311 N Broadway
Trash container
Tunney (44) O2016-299
Referred [C.J.p. 17801] Transportation
Passed [C.J.p. 18640]

Lakeview East Chamber of Commerce
2800 N Clark St
Trash container
Tunney (44) O2016-287
Referred [C.J.p. 17801] Transportation
Passed [C.J.p. 18641]

Lamadia - Art of Pizza
59 W Grand Ave
Sign
Reilly (42) O2016-1015
Referred [C.J.p. 19249] Transportation

Lamar Advertising
3933 N Broadway
Sign
Cappleman (46) O2016-262
Referred [C.J.p. 17804] Transportation
Passed [C.J.p. 18643]

Lamar Advertising
3374 N Clark St
Sign
Tunney (44) O2016-300
Referred [C.J.p. 17802] Transportation
Passed [C.J.p. 18644]

PUBLIC WAY USAGE

Grants of Privilege

Lamar Advertising
2201 N Clybourn Ave
Sign
Hopkins (2) O2016-275
Referred [C.J.p. 17762] Transportation
Passed [C.J.p. 18644]

Lamar Advertising
2701 N Halsted St
Sign
Smith (43) O2016-333
Referred [C.J.p. 17799] Transportation
Passed [C.J.p. 18645]

Lamar Advertising
1333 W North Ave
Sign
Burnett (27) O2016-391
Referred [C.J.p. 17777] Transportation
Passed [C.J.p. 18646]

Land Trust No. 310011
43 E Burton Pl
Landscaping
Smith (43) O2016-1069
Referred [C.J.p. 19259] Transportation

Land Trust No. 310011
43 E Burton Pl
Planter
Smith (43) O2016-1070
Referred [C.J.p. 19259] Transportation

Land Trust No. 310011
43 E Burton Pl
Roof eave
Smith (43) O2016-1072
Referred [C.J.p. 19260] Transportation

Land Trust No. 310011
43 E Burton Pl
Staircase
Smith (43) O2016-1073
Referred [C.J.p. 19260] Transportation

PUBLIC WAY USAGE

Grants of Privilege

LD Pho
4722 N Kedzie Ave
Sign
Mell (33) O2016-1033
Referred [C.J.p. 19238] Transportation

Leader Auto Repair
4600 W Lawrence Ave
Sign
Laurino (39) O2016-475
Referred [C.J.p. 17790] Transportation
Passed [C.J.p. 18647]

Life Storage/LS Property Management Services
1840 N Clybourn Ave
Sign
Hopkins (2) O2016-942
Referred [C.J.p. 19201] Transportation

Lincoln Melrose LLC
3226 N Lincoln Ave
Balcony
Pawar (47) O2016-245
Referred [C.J.p. 17805] Transportation
Passed [C.J.p. 18647]

Lincoln Melrose LLC
3226 N Lincoln Ave
Bay window
Pawar (47) O2016-246
Referred [C.J.p. 17805] Transportation
Passed [C.J.p. 18648]

Little Brothers Friends of the Elderly
355 N Ashland Ave
Sign
Burnett (27) O2016-1077
Referred [C.J.p. 19226] Transportation

M&R Development LLC
1025 W Addison St
Balcony
Tunney (44) O2016-303
Referred [C.J.p. 17802] Transportation
Passed [C.J.p. 18649]

PUBLIC WAY USAGE

Grants of Privilege

M&R Development LLC
1025 W Addison St
Bollard
Tunney (44) O2016-304
Referred [C.J.p. 17801] Transportation
Passed [C.J.p. 18650]

Maner Realty
212 E 83rd St
Sign
Sawyer (6) O2016-307
Referred [C.J.p. 17765] Transportation
Passed [C.J.p. 18651]

Mattress Firm No. 119159
4116 S Pulaski Rd
Sign
Burke (14) O2016-977
Referred [C.J.p. 19214] Transportation

MB Financial Bank N.A.
3604 N Southport Ave
Sign
Tunney (44) O2016-301
Referred [C.J.p. 17802] Transportation
Passed [C.J.p. 18651]

MB Financial Bank N.A.
4800 N Western Ave
Pipe trench
O'Connor (40) O2016-1058
Referred [C.J.p. 19244] Transportation

McCarthy Self Storage
2219 W Howard St
Sign
Moore (49) O2016-235
Referred [C.J.p. 17807] Transportation
Passed [C.J.p. 18652]

Meli Cafe
500 S Dearborn St
Sign
Burns (4) O2016-953
Referred [C.J.p. 19208] Transportation

PUBLIC WAY USAGE

Grants of Privilege

Merz Apothecary/Q Brothers
4718 N Lincoln Ave
Sign
Pawar (47) O2016-247
Referred [C.J.p. 17805] Transportation
Passed [C.J.p. 18653]

MetroPCS
7122 S Jeffery Blvd
Sign
Hairston (5) O2016-305
Referred [C.J.p. 17765] Transportation
Passed [C.J.p. 18654]

MetroPCS Authorized
3871 S Archer Ave
Sign
Cardenas (12) O2016-960
Referred [C.J.p. 19212] Transportation

MetroPCS Authorized Dealer
3409 W Belmont Ave
Sign
Ramirez-Rosa (35) O2016-484
Referred [C.J.p. 17787] Transportation
Passed [C.J.p. 18654]

MetroPCS Authorized Dealer
5900 S Kedzie Ave
Sign
Zalewski (23) O2016-990
Referred [C.J.p. 19221] Transportation

Moncler
33 E Oak St
Sign
Reilly (42) O2016-405
Referred [C.J.p. 17796] Transportation
Passed [C.J.p. 18655]

Monteverde
1020 W Madison St
Sign
Solis (25) O2016-359
Referred [C.J.p. 17776] Transportation
Passed [C.J.p. 18656]

PUBLIC WAY USAGE

Grants of Privilege

Moosejaw
1901 N Clybourn Ave
Banner
Smith (43) O2016-1075
Referred [C.J.p. 19260] Transportation

Moosejaw
1901 N Clybourn Ave
Sign
Smith (43) O2016-1078
Referred [C.J.p. 19260] Transportation

Musick, Mark
2214 N Seeley Ave
Step
Waguespack (32) O2016-488
Referred [C.J.p. 17784] Transportation
Passed [C.J.p. 18657]

Nando's Peri-Peri
953 W Randolph St
Sign
Burnett (27) O2016-1085
Referred [C.J.p. 19226] Transportation

National Association of Realtors
430 N Michigan Ave
Sign
Reilly (42) O2016-409
Referred [C.J.p. 17796] Transportation
Passed [C.J.p. 18657]

Neesh by Dar
4510 N Ravenswood Ave
Decorative light
Pawar (47) O2016-248
Referred [C.J.p. 17805] Transportation
Passed [C.J.p. 18658]

Neo-Futurists, The
5153 N Ashland Ave
Sign
O'Connor (40) O2016-473
Referred [C.J.p. 17792] Transportation
Passed [C.J.p. 18659]

PUBLIC WAY USAGE

Grants of Privilege

New 51st & Western Currency
5102 S Western Ave
Sign
Burke (14) O2016-983
Referred [C.J.p. 19214] Transportation

Noodles & Company
180 N Michigan Ave
Sign
Reilly (42) O2016-1016
Referred [C.J.p. 19249] Transportation

Nordstrom Rack
730 N Michigan Ave
Banner
Reilly (42) O2016-412
Referred [C.J.p. 17796] Transportation
Passed [C.J.p. 18660]

Nordstrom Rack
730 N Michigan Ave
Sign
Reilly (42) O2016-416
Referred [C.J.p. 17796] Transportation
Passed [C.J.p. 18661]

Northwest Side Housing Center
5233 W Diversey Ave
Sign
Reilly (42) O2016-452
Referred [C.J.p. 17797] Transportation
Passed [C.J.p. 18682]

Northwest Side Housing Center
5233 W Diversey Ave
Sign
Santiago (31) O2016-451
Referred [C.J.p. 17784] Transportation
Passed [C.J.p. 18662]

Northwestern Memorial Hospital
710 N Fairbanks Ct
Conduit
Reilly (42) O2016-422
Referred [C.J.p. 17796] Transportation
Passed [C.J.p. 18663]

PUBLIC WAY USAGE

Grants of Privilege

NWG Investment
2743 W 36th Pl
Fire escape
Cardenas (12) O2016-961
Referred [C.J.p. 19213] Transportation

Oak Street Health MSO LLC
4327 S Archer Ave
Sign
Lopez (15) O2016-326
Referred [C.J.p. 17770] Transportation
Passed [C.J.p. 18664]

Oberweis Dairy, Inc.
3055 N Sheffield Ave
Park bench
Tunney (44) O2016-1105
Referred [C.J.p. 19264] Transportation

Old St. Patrick's Church
700 W Adams St
Sign
Reilly (42) O2016-1017
Referred [C.J.p. 19249] Transportation

Old Town Ale House, Inc.
219 W North Ave
Sign
Burnett (27) O2016-1091
Referred [C.J.p. 19226] Transportation

Old Town Medspa LLC
1341 N Sedgwick St
Sign
Burnett (27) O2016-1094
Referred [C.J.p. 19226] Transportation

Orthodontic Experts Ltd.
1719 W 18th St
Sign
Solis (25) O2016-998
Referred [C.J.p. 19222] Transportation

PUBLIC WAY USAGE

Grants of Privilege

Oyster on Halsted
1962 N Halsted St
Windscreen
Smith (43) O2016-335
Referred [C.J.p. 17799] Transportation
Passed [C.J.p. 18664]

P&G Tax Service
3991 S Archer Ave
Sign
Cardenas (12) O2016-962
Referred [C.J.p. 19213] Transportation

Paradise Lift Glade LLC
951-955 W Fulton Market
Vault
Burnett (27) O2016-1096
Referred [C.J.p. 19227] Transportation

Pleasure Chest Ltd., The
3023 N Broadway
Banner
Tunney (44) O2016-322
Referred [C.J.p. 17802] Transportation
Passed [C.J.p. 18665]

Ponte Gader Chicago LLC
58 E Oak St
Grease trap
Reilly (42) O2016-1020
Referred [C.J.p. 19249] Transportation

Ponte Gader Chicago LLC
58 E Oak St
Manhole
Reilly (42) O2016-1021
Referred [C.J.p. 19249] Transportation

Power Sculpt Fitness
3119 N Lincoln Ave
Sign - amend
Waguespack (32) O2016-329
Referred [C.J.p. 17785] Transportation
Passed [C.J.p. 18706]

PUBLIC WAY USAGE

Grants of Privilege

Power Sculpt Fitness
3119 N Lincoln Ave
Sign - amend
Waguespack (32) O2016-901
Referred [C.J.p. 19236] Transportation

Progressive Driving School, Inc.
5538 W Belmont Ave
Sign
Reboyras (30) O2016-1019
Referred [C.J.p. 19235] Transportation

Project
825 W Evergreen Ave
Sign
Burnett (27) O2016-1099
Referred [C.J.p. 19227] Transportation

Psychic Readings
3912 N Harlem Ave
Sign
Sposato (38) O2016-1053
Referred [C.J.p. 19243] Transportation

Public Chicago
1301 N State Pkwy
Planter curb
Smith (43) O2016-1079
Referred [C.J.p. 19260] Transportation

Public Chicago
1301 N State Pkwy
Step
Smith (43) O2016-1081
Referred [C.J.p. 19260] Transportation

Public House
400 N State St
Sign
Reilly (42) O2016-425
Referred [C.J.p. 17796] Transportation
Passed [C.J.p. 18666]

PUBLIC WAY USAGE

Grants of Privilege

QTS Investment Properties Chicago LLC
2800 S Ashland Ave
Conduit
Solis (25) O2016-1003
Referred [C.J.p. 19222] Transportation

QTS Investment Properties Chicago LLC
2800 S Ashland Ave
Manhole
Solis (25) O2016-1006
Referred [C.J.p. 19222] Transportation

Randolph Tower City Apartments
188 W Randolph St
Planter
Reilly (42) O2016-429
Referred [C.J.p. 17796] Transportation
Passed [C.J.p. 18667]

Randolph Tower City Apartments
188 W Randolph St
Vault
Reilly (42) O2016-434
Referred [C.J.p. 17796] Transportation
Passed [C.J.p. 18668]

Red Star Liquor
2719 N Milwaukee Ave
Sign
Ramirez-Rosa (35) O2016-1038
Referred [C.J.p. 19239] Transportation

Replay/Elixir
5356-5358 N Clark St
Sign
O'Connor (40) O2016-1060
Referred [C.J.p. 19244] Transportation

Reside on Surf
425 W Surf St
Fire escape
Tunney (44) O2016-324
Referred [C.J.p. 17802] Transportation
Passed [C.J.p. 18668]

PUBLIC WAY USAGE

Grants of Privilege

Residences Condo on the Magnificent Mile Condo Assn.
118 E Erie St
Exterior mount
Reilly (42) O2016-1035
Referred [C.J.p. 19249] Transportation

Residences Condo on the Magnificent Mile Condo Assn., The
118 E Erie St
Cornice
Reilly (42) O2016-1026
Referred [C.J.p. 19249] Transportation

Residences Condo on the Magnificent Mile Condo Assn., The
118 E Erie St
Siamese connection
Reilly (42) O2016-1036
Referred [C.J.p. 19249] Transportation

Revival Social Club
1133 W Granville Ave
Sign
Osterman (48) O2016-237
Referred [C.J.p. 17806] Transportation
Passed [C.J.p. 18669]

Rhee, Duk H.
3235 N Ashland Ave
Bay window
Tunney (44) O2016-278
Referred [C.J.p. 17801] Transportation
Passed [C.J.p. 18615]

Rite Liquors
1649 W Division St
Sign
Moreno (1) O2016-230
Referred [C.J.p. 17759] Transportation
Passed [C.J.p. 18670]

PUBLIC WAY USAGE

Grants of Privilege

Rockit Bar & Grill
22 W Hubbard St
Windscreen
Reilly (42) O2016-417
Referred [C.J.p. 17796] Transportation
Passed [C.J.p. 18671]

Ronald McDonald House Charities of Chicagoland and Northwest Indiana
211 E Grand Ave
Bay window
Reilly (42) O2016-444
Referred [C.J.p. 17796] Transportation
Passed [C.J.p. 18671]

Ronald McDonald House Charities of Chicagoland and Northwest Indiana
211 E Grand Ave
Caisson
Reilly (42) O2016-447
Referred [C.J.p. 17796] Transportation
Passed [C.J.p. 18672]

Salons by JC
2838 N Broadway
Sign
Tunney (44) O2016-1112
Referred [C.J.p. 19264] Transportation

Scooter's Frozen Custard LLC
1658 W Belmont Ave
Light fixture
Pawar (47) O2016-250
Referred [C.J.p. 17805] Transportation
Passed [C.J.p. 18676]

Seminary Commons Condo Assn.
2801 N Seminary Ave
Fire escape
Tunney (44) O2016-1118
Referred [C.J.p. 19264] Transportation

Service King Paint & Body LLC
7917 S Vincennes Ave
Sign
Moore (17) O2016-986
Referred [C.J.p. 19218] Transportation

PUBLIC WAY USAGE

Grants of Privilege

Shake Shack
12 S Michigan Ave
Sign
Reilly (42) O2016-1043
Referred [C.J.p. 19249] Transportation

Shifa Cardiology Consultants
6300 N Lincoln Ave
Sign
Silverstein (50) O2016-1127
Referred [C.J.p. 19282] Transportation

Sho Studio
218 W Division St
Sign
Hopkins (2) O2016-943
Referred [C.J.p. 19201] Transportation

Shop 4 Less
1532 N Pulaski Rd
Sign
Maldonado (26) O2016-1023
Referred [C.J.p. 19224] Transportation

Simply Prepaid
3105 W Lawrence Ave
Sign
Mell (33) O2016-1034
Referred [C.J.p. 19238] Transportation

Skild Plating Corp.
1516 N Kilpatrick Ave
Catch basin
Mitts (37) O2016-1040
Referred [C.J.p. 19242] Transportation

Snap Kitchen
125 S Clinton St
Sign
Reilly (42) O2016-1045
Referred [C.J.p. 19249] Transportation

St. Anthony Hospital
2875 W 19th St
Kiosk
Cardenas (12) O2016-963
Referred [C.J.p. 19213] Transportation

PUBLIC WAY USAGE

Grants of Privilege

St. Anthony Hospital
2875 W 19th St
Occupation of Space
Cardenas (12) O2016-313
Referred [C.J.p. 17769] Transportation
Passed [C.J.p. 18673]

St. Anthony Hospital
2875 W 19th St
Retaining wall
Cardenas (12) O2016-317
Referred [C.J.p. 17769] Transportation
Passed [C.J.p. 18674]

St. Anthony Hospital
2875 W 79th St
Staircase
Cardenas (12) O2016-964
Referred [C.J.p. 19213] Transportation

St. Josaphat Parish/Catholic Church Archdiocese of Chicago
1397 W Belden Ave
Planter
Hopkins (2) O2016-280
Referred [C.J.p. 17762] Transportation
Passed [C.J.p. 18675]

Standard Equipment Co.
2033 W Walnut St
Bollard
Burnett (27) O2016-393
Referred [C.J.p. 17777] Transportation
Passed [C.J.p. 18676]

Starbucks No. 2483
1430 W Taylor St
Ramp
Ervin (28) O2016-1028
Referred [C.J.p. 19231] Transportation

State Farm Insurance Agency
6725 W Belmont Ave
Sign
Villegas (36) O2016-482
Referred [C.J.p. 17789] Transportation
Passed [C.J.p. 18677]

PUBLIC WAY USAGE

Grants of Privilege

Sterling Bay, Inc.
325 N Wells St
Occupation of Space
Reilly (42) O2016-448
Referred [C.J.p. 17796] Transportation
Passed [C.J.p. 18678]

Subway 26445
3346 W Foster Ave
Sign
Laurino (39) O2016-477
Referred [C.J.p. 17790] Transportation
Passed [C.J.p. 18679]

Sunda
110 W Illinois St
Windscreen
Reilly (42) O2016-450
Referred [C.J.p. 17797] Transportation
Passed [C.J.p. 18680]

Superior Autowash, Inc.
4550 W Addison St
Sign
Arena (45) O2016-265
Referred [C.J.p. 17804] Transportation
Passed [C.J.p. 18680]

Swedish Bakery, Inc.
5348 N Clark St
Light fixture
O'Connor (40) O2016-474
Referred [C.J.p. 17792] Transportation
Passed [C.J.p. 18681]

Tavern at the Park
130 E Randolph St
Sign
Reilly (42) O2016-1048
Referred [C.J.p. 19250] Transportation

Terraces of Andersonville Condo Assn.
1828-1830 W Foster Ave
Balcony
O'Connor (40) O2016-1064
Referred [C.J.p. 19244] Transportation

PUBLIC WAY USAGE

Grants of Privilege

Tiny
4352 N Leavitt St
Bay window
Pawar (47) O2016-253
Referred [C.J.p. 17805] Transportation
Passed [C.J.p. 18683]

Tiny
4352 N Leavitt St
Step
Pawar (47) O2016-255
Referred [C.J.p. 17805] Transportation
Passed [C.J.p. 18683]

T-Mobile
50 E Randolph St
Sign
Reilly (42) O2016-1046
Referred [C.J.p. 19249] Transportation

Torres, Sigifredo
1811 S Carpenter St
Vault
Solis (25) O2016-362
Referred [C.J.p. 17776] Transportation
Passed [C.J.p. 18684]

Trattoria No. 10
10 N Dearborn St
Sign
Reilly (42) O2016-453
Referred [C.J.p. 17797] Transportation
Passed [C.J.p. 18685]

Truenorth
5507 N Clark St
Sign
Osterman (48) O2016-1121
Referred [C.J.p. 19279] Transportation

Tryzub Restaurant
2201 W Chicago Ave
Sign
Moreno (1) O2016-934
Referred [C.J.p. 19199] Transportation

PUBLIC WAY USAGE

Grants of Privilege

U.S. Nails & Spa
4420 N Broadway
Sign
Cappleman (46) O2016-1095
Referred [C.J.p. 19271] Transportation

Uncle Dan's
4724 N Lincoln Ave
Sign
Pawar (47) O2016-1108
Referred [C.J.p. 19272] Transportation

UNI Wire Corp. II
1540 W 18th St
Sign - amend
Solis (25) O2016-900
Referred [C.J.p. 19223] Transportation

University Village Owner LLC
1435 W 15th St
Concrete pad slab
Ervin (28) O2016-1054
Referred [C.J.p. 19232] Transportation

University Village Owner LLC
1435 W 15th St
I Beam
Ervin (28) O2016-1044
Referred [C.J.p. 19232] Transportation

University Village Owner LLC -
1435 W 15th St
Fence
Ervin (28) O2016-1059
Referred [C.J.p. 19232] Transportation

UPS Store No. 2850, The
1333 W Devon Ave
Sign
Osterman (48) O2016-238
Referred [C.J.p. 17806] Transportation
Passed [C.J.p. 18689]

PUBLIC WAY USAGE

Grants of Privilege

Verizon Wireless Premium Retailer
1654 W Roscoe St
Sign
Pawar (47) O2016-1113
Referred [C.J.p. 19272] Transportation

VIP Liquors & Deli
6963 N Western Ave
Sign
Silverstein (50) O2016-1135
Referred [C.J.p. 19282] Transportation

Walgreens No. 3072
641 N Clark St
Sign
Reilly (42) O2016-1050
Referred [C.J.p. 19250] Transportation

Warehouse Bar & Pizzeria, Inc.
1419 W Fullerton Ave
Sign
Hopkins (2) O2016-944
Referred [C.J.p. 19202] Transportation

Weed-Sheffield LLC
1001 W North Ave
Door swing
Burnett (27) O2016-396
Referred [C.J.p. 17777] Transportation
Passed [C.J.p. 18690]

Weil Foot & Ankle
1565 N LaSalle Dr
Sign
Hopkins (2) O2016-945
Referred [C.J.p. 19202] Transportation

West Egg Cafe
620 N Fairbanks Ct
Sign
Reilly (42) O2016-455
Referred [C.J.p. 17797] Transportation
Passed [C.J.p. 18691]

PUBLIC WAY USAGE

Grants of Privilege

Westin Hotel Chicago
909 N Michigan Ave
Revolving door
Hopkins (2) O2016-946
Referred [C.J.p. 19202] Transportation

William Hach & Associates, Inc.
77 W Huron St
Planter
Reilly (42) O2016-1052
Referred [C.J.p. 19250] Transportation

WMS Gaming, Inc.
2704-2718 W Roscoe St
Landscaping
Mell (33) O2016-1037
Referred [C.J.p. 19238] Transportation

WR Property Management LLC
1055 W Granville Ave
Fire escape
Osterman (48) O2016-240
Referred [C.J.p. 17806] Transportation
Passed [C.J.p. 18691]

Yellowkorner
1721 N Damen Ave
Sign
Waguespack (32) O2016-1027
Referred [C.J.p. 19236] Transportation

Sidewalk Cafés

175 Sopraffina Market Caffe
175 W Jackson Blvd
Reilly (42) O2016-1491
Referred [C.J.p. 19258] Transportation

5077 Kiko Meat Market
5077 N Lincoln Ave
O'Connor (40) O2016-1516
Referred [C.J.p. 19245] Transportation

A10
1460-1466 E 53rd St
Burns (4) O2016-1254
Referred [C.J.p. 19208] Transportation

PUBLIC WAY USAGE

Sidewalk Cafés

Aberdeen Tap, The
440 N Aberdeen St
Burnett (27) O2016-1371
Referred [C.J.p. 19227] Transportation

Acanto
18 S Michigan Ave
Reilly (42) O2016-1126
Referred [C.J.p. 19250] Transportation

Alliance Bakery
1736 W Division St
Moreno (1) O2016-1106
Referred [C.J.p. 19199] Transportation

Ann Sather Restaurant Granville
1145-1147 W Grace St
Osterman (48) O2016-1217
Referred [C.J.p. 19279] Transportation

Ann Sather's Cafe
3415 N Broadway
Smith (43) O2016-1527
Referred [C.J.p. 19260] Transportation

Annette's Italian Ice
2009 N Bissell St
Smith (43) O2016-1083
Referred [C.J.p. 19260] Transportation

Anthem, The
1725 W Division St
Moreno (1) O2016-1111
Referred [C.J.p. 19199] Transportation

Asian Outpost
1313-1315 S Wabash Ave
Dowell (3) O2016-1203
Referred [C.J.p. 19205] Transportation

Au Bon Pain
829 S Wabash Ave
Burns (4) O2016-1251
Referred [C.J.p. 19208] Transportation

Augie's
1721 W Wrightwood Ave
Waguespack (32) O2016-1369
Referred [C.J.p. 19236] Transportation

PUBLIC WAY USAGE

Sidewalk Cafés

Bad Apple, The
4300 N Lincoln Ave
Pawar (47) O2016-1306
Referred [C.J.p. 19273] Transportation

Bangers & Lace
1670 W Division St
Moreno (1) O2016-1115
Referred [C.J.p. 19199] Transportation

Bar Cocina
2901 N Sheffield Ave
Tunney (44) O2016-1276
Referred [C.J.p. 19265] Transportation

Bar Marta
2700 W Chicago Ave
Maldonado (26) O2016-1362
Referred [C.J.p. 19225] Transportation

Bar Rista Cafe
1834 W Montrose Ave
Pawar (47) O2016-1309
Referred [C.J.p. 19273] Transportation

Bar Siena
832 W Randolph St
Burnett (27) O2016-1375
Referred [C.J.p. 19227] Transportation

Bar Toma
110 E Pearson St
Reilly (42) O2016-1132
Referred [C.J.p. 19250] Transportation

Barba Yianni Taverna, Inc.
4761 N Lincoln Ave
Pawar (47) O2016-1130
Referred [C.J.p. 19273] Transportation

Baskin Robbins
31 E Adams St
Reilly (42) O2016-1147
Referred [C.J.p. 19250] Transportation

Beat Kitchen
2100 W Belmont Ave
Waguespack (32) O2016-1373
Referred [C.J.p. 19236] Transportation

PUBLIC WAY USAGE

Sidewalk Cafés

Beatrix
519 N Clark St
Reilly (42) O2016-1148
Referred [C.J.p. 19250] Transportation

Beer Bistro, The
1061 W Madison St
Solis (25) O2016-1328
Referred [C.J.p. 19223] Transportation

Bella! Bacino's
75 E Wacker Dr
Reilly (42) O2016-1151
Referred [C.J.p. 19251] Transportation

Benchmark Bar & Grill
1508-1510 N Wells St
Burnett (27) O2016-1383
Referred [C.J.p. 19227] Transportation

Bernie's
3664 N Clark St
Tunney (44) O2016-1279
Referred [C.J.p. 19265] Transportation

Bien Me Sabe Venezuelan Cafe & Restaurant
1637 W Montrose Ave
Pawar (47) O2016-1156
Referred [C.J.p. 19273] Transportation

Big & Little's Restaurant
1034 W Belmont Ave
Tunney (44) O2016-1287
Referred [C.J.p. 19265] Transportation

Big Chicks, Inc.
5024 N Sheridan Rd
Osterman (48) O2016-1224
Referred [C.J.p. 19279] Transportation

Bijan Bistro
663 N State St
Reilly (42) O2016-1164
Referred [C.J.p. 19251] Transportation

Billy Sunday
3143 W Logan Blvd
Waguespack (32) O2016-1376
Referred [C.J.p. 19236] Transportation

PUBLIC WAY USAGE

Sidewalk Cafés

Black Sheep
2535-2537 W Peterson Ave
O'Connor (40) O2016-1503
Referred [C.J.p. 19245] Transportation

Blackie's
755 S Clark St
Burns (4) O2016-1258
Referred [C.J.p. 19208] Transportation

Blanchard, The
1935 N Lincoln Park West
Smith (43) O2016-1087
Referred [C.J.p. 19260] Transportation

Bookcellar, The
4736-4738 N Lincoln Ave
Pawar (47) O2016-1315
Referred [C.J.p. 19273] Transportation

Boss Bar
418-420 N Clark St
Reilly (42) O2016-1158
Referred [C.J.p. 19251] Transportation

Bottlefork
441 N Clark St
Reilly (42) O2016-1160
Referred [C.J.p. 19251] Transportation

Boundary, The
1932 W Division St
Moreno (1) O2016-1117
Referred [C.J.p. 19199] Transportation

Brehon Pub
731-733 N Wells St
Hopkins (2) O2016-1150
Referred [C.J.p. 19202] Transportation

Brownstone Tavern & Grill
3937 N Lincoln Ave
Pawar (47) O2016-1319
Referred [C.J.p. 19273] Transportation

Bub City
435-437 N Clark St
Reilly (42) O2016-1162
Referred [C.J.p. 19251] Transportation

PUBLIC WAY USAGE

Sidewalk Cafés

Buffalo Wings and Rings
3434 S Halsted St
Thompson (11) O2016-1240
Referred [C.J.p. 19211] Transportation

Bulerias, Inc.
3656 N Ashland Ave
Pawar (47) O2016-1323
Referred [C.J.p. 19273] Transportation

Burke's Public House
5401-5403 N Broadway
Osterman (48) O2016-1226
Referred [C.J.p. 19279] Transportation

Burrito Beach No. 8
200 E Ohio St
Reilly (42) O2016-1167
Referred [C.J.p. 19251] Transportation

Butch Mc Guire's, Inc.
20 W Division St
Hopkins (2) O2016-1155
Referred [C.J.p. 19202] Transportation

Butcher's Tap
3553 N Southport Ave
Tunney (44) O2016-1292
Referred [C.J.p. 19265] Transportation

Buzz Bait
1529 N Wells St
Burnett (27) O2016-1387
Referred [C.J.p. 19228] Transportation

Cafe Con Leche D'Noche
2710-2714 N Milwaukee Ave
Ramirez-Rosa (35) O2016-1434
Referred [C.J.p. 19240] Transportation

Cafe El Tapatio
3400 N Ashland Ave
Pawar (47) O2016-1330
Referred [C.J.p. 19273] Transportation

Cafe Selmarie
4729 N Lincoln Ave
Pawar (47) O2016-1325
Referred [C.J.p. 19273] Transportation

PUBLIC WAY USAGE

Sidewalk Cafés

CaffeCafe
1 E Wacker Dr
Reilly (42) O2016-1168
Referred [C.J.p. 19251] Transportation

Carmine's Clam House Inc.
1043 N Rush St
Reilly (42) O2016-1170
Referred [C.J.p. 19251] Transportation

CH Distillery
564 W Randolph St
Reilly (42) O2016-1172
Referred [C.J.p. 19251] Transportation

Chant
1509 E 53rd St
Hairston (5) O2016-1186
Referred [C.J.p. 19210] Transportation

Chicago French Market
131 N Clinton St
Reilly (42) O2016-1173
Referred [C.J.p. 19251] Transportation

Chicago Joe's
2252-2256 W Irving Park Rd
Pawar (47) O2016-1335
Referred [C.J.p. 19273] Transportation

Chicago Q
1160 N Dearborn St
Hopkins (2) O2016-1157
Referred [C.J.p. 19202] Transportation

Chicago's Pizza
1919-1921 W Montrose Ave
Pawar (47) O2016-1338
Referred [C.J.p. 19273] Transportation

Chipotle Mexican Grill
1025 W Belmont Ave
Tunney (44) O2016-1297
Referred [C.J.p. 19265] Transportation

Chisox Bar & Grill
320 W 35th St
Thompson (11) O2016-1255
Referred [C.J.p. 19211] Transportation

PUBLIC WAY USAGE

Sidewalk Cafés

City Provisions Catering and Events
1816-1820 W Wilson Ave
Pawar (47) O2016-1342
Referred [C.J.p. 19273] Transportation

Club Lucky
1822-1824 W Wabansia Ave
Waguespack (32) O2016-1380
Referred [C.J.p. 19237] Transportation

Coco Pazzo Cafe
636 N St Clair St
Reilly (42) O2016-1174
Referred [C.J.p. 19251] Transportation

Coffee & Tea Exchange
3311 Broadway
Tunney (44) O2016-1308
Referred [C.J.p. 19265] Transportation

Common Cup, The
1501-1503 W Morse Ave
Moore (49) O2016-1282
Referred [C.J.p. 19281] Transportation

Commonwealth Tavern
2000 W Roscoe St
Waguespack (32) O2016-1384
Referred [C.J.p. 19237] Transportation

Congress Hotel, The
520 S Michigan Ave
Reilly (42) O2016-1176
Referred [C.J.p. 19251] Transportation

Cookies and Carnitas
5757-5759 N Broadway
Osterman (48) O2016-1229
Referred [C.J.p. 19279] Transportation

Corcoran's Grill & Pub
1615 N Wells St
Hopkins (2) O2016-1161
Referred [C.J.p. 19202] Transportation

Cork and Kerry on 33rd
3258 S Princeton Ave
Thompson (11) O2016-1272
Referred [C.J.p. 19211] Transportation

PUBLIC WAY USAGE

Sidewalk Cafés

Corridor Brewery and Provisions
3446 N Southport Ave
Tunney (44) O2016-501
Referred [C.J.p. 17802] Transportation
Passed [C.J.p. 18748]

Craft Pizza
1252 N Damen Ave
Moreno (1) O2016-1120
Referred [C.J.p. 19199] Transportation

Crew Bar & Grill
4804 N Broadway
Cappleman (46) O2016-1505
Referred [C.J.p. 19271] Transportation

Crosby's Kitchen
3455-3457 N Southport Ave
Tunney (44) O2016-1304
Referred [C.J.p. 19265] Transportation

D'Agostino's II
752 N Ogden Ave
Burnett (27) O2016-1392
Referred [C.J.p. 19228] Transportation

D'Agostino's Pizza
1351 W Addison St
Tunney (44) O2016-1313
Referred [C.J.p. 19265] Transportation

Dark Horse Tap and Grill, The
3443 N Sheffield Ave
Tunney (44) O2016-1317
Referred [C.J.p. 19265] Transportation

Declan's Irish Pub
1240 N Wells St
Hopkins (2) O2016-1163
Referred [C.J.p. 19202] Transportation

Dinotto Pizzeria (Catering)
1551 N Wells St
Burnett (27) O2016-1402
Referred [C.J.p. 19228] Transportation

PUBLIC WAY USAGE

Sidewalk Cafés

Division Ale House
1942 W Division St
Moreno (1) O2016-1122
Referred [C.J.p. 19199] Transportation

Dolce Italian
127 W Huron St
Reilly (42) O2016-1177
Referred [C.J.p. 19251] Transportation

Downtown Dogs
804 N Rush St
Reilly (42) O2016-1225
Referred [C.J.p. 19251] Transportation

Dryhop Brewers
3155 N Broadway
Tunney (44) O2016-1321
Referred [C.J.p. 19265] Transportation

Dublin Bar & Grill
1050 N State St
Hopkins (2) O2016-1166
Referred [C.J.p. 19202] Transportation

Dunkin Donuts
117 S Clinton St
Reilly (42) O2016-1182
Referred [C.J.p. 19251] Transportation

Dunkin Donuts
27 E Lake St
Reilly (42) O2016-1183
Referred [C.J.p. 19252] Transportation

Dunkin Donuts
205 W Wacker Dr
Reilly (42) O2016-1179
Referred [C.J.p. 19252] Transportation

Dunkin Donuts Baskin- Robbins Togo's
200 E Ohio St
Reilly (42) O2016-1188
Referred [C.J.p. 19252] Transportation

Dunkin Donuts Baskin-Robbins
600 S Wabash Ave
Burns (4) O2016-1263
Referred [C.J.p. 19208] Transportation

PUBLIC WAY USAGE

Sidewalk Cafés

Dunlay's on Clark
2600 N Clark St
Smith (43) O2016-1090
Referred [C.J.p. 19260] Transportation

Dunlays on the Square
3137-3139 W Logan Blvd
Waguespack (32) O2016-1389
Referred [C.J.p. 19237] Transportation

Eats and Sweets Cafe, Inc.
1636 W Montrose Ave
Pawar (47) O2016-1192
Referred [C.J.p. 19273] Transportation

Edwardo's Pizza
1212 N Dearborn St
Hopkins (2) O2016-1187
Referred [C.J.p. 19202] Transportation

El Hefe
15 W Hubbard St
Reilly (42) O2016-1193
Referred [C.J.p. 19252] Transportation

El Mercado Food Mart
3767 N Southport Ave
Tunney (44) O2016-1326
Referred [C.J.p. 19265] Transportation

Ellipsis Coffeehouse LLC
1259 W Devon Ave
Osterman (48) O2016-1233
Referred [C.J.p. 19279] Transportation

Emerald Loop Bar & Grill
216 N Wabash Ave
Reilly (42) O2016-1195
Referred [C.J.p. 19252] Transportation

Epic Burger
517 S State St
Burns (4) O2016-1267
Referred [C.J.p. 19208] Transportation

Epic Burger, Inc.
407 N Clark St
Reilly (42) O2016-1196
Referred [C.J.p. 19252] Transportation

PUBLIC WAY USAGE

Sidewalk Cafés

Epic Burger, Inc.
227 E Ontario St
Reilly (42) O2016-1202
Referred [C.J.p. 19252] Transportation

Epic Burger, Inc.
40 E Pearson St
Reilly (42) O2016-1208
Referred [C.J.p. 19252] Transportation

Espressamente Illy/CityFront Care
455 N Cityfront Plaza Dr
Reilly (42) O2016-1212
Referred [C.J.p. 19252] Transportation

Fat Pour
2005-2007 W Division St
Moreno (1) O2016-1129
Referred [C.J.p. 19199] Transportation

Fifty/50, The
2047 W Division St
Moreno (1) O2016-1133
Referred [C.J.p. 19199] Transportation

Fireside Tavern and Grill
5739 N Ravenswood Ave
O'Connor (40) O2016-1507
Referred [C.J.p. 19245] Transportation

Flaco's Tacos
46 E Chicago Ave
Reilly (42) O2016-1213
Referred [C.J.p. 19252] Transportation

Flaco's Tacos LLC
725 S Dearborn St
Burns (4) O2016-1271
Referred [C.J.p. 19208] Transportation

Flagship Tavern & Grill
1622 W Belmont Ave
Pawar (47) O2016-1216
Referred [C.J.p. 19273] Transportation

Folklore
2100-2102 W Division St
Hopkins (2) O2016-1190
Referred [C.J.p. 19203] Transportation

PUBLIC WAY USAGE

Sidewalk Cafés

Food Town
4401 N Hazel St
Cappleman (46) O2016-1509
Referred [C.J.p. 19271] Transportation

Forever Yogurt
42 E Chicago Ave
Reilly (42) O2016-1220
Referred [C.J.p. 19252] Transportation

Four Moon Tavern
1847 W Roscoe St
Pawar (47) O2016-1223
Referred [C.J.p. 19273] Transportation

Franco's Ristorante
300 W 31st St
Thompson (11) O2016-1285
Referred [C.J.p. 19211] Transportation

Frasca
3356-3358 N Paulina St
Pawar (47) O2016-1347
Referred [C.J.p. 19274] Transportation

Freddies
701 W 31st St
Thompson (11) O2016-1300
Referred [C.J.p. 19211] Transportation

Gage, The
24 S Michigan Ave
Reilly (42) O2016-1228
Referred [C.J.p. 19252] Transportation

Garcia's, Inc.
4756-4760 N Lincoln Ave
Pawar (47) O2016-1354
Referred [C.J.p. 19274] Transportation

Gemini Bistro
2075 N Lincoln Ave
Smith (43) O2016-1093
Referred [C.J.p. 19260] Transportation

General, The
2528 N California Ave
Moreno (1) O2016-1136
Referred [C.J.p. 19199] Transportation

PUBLIC WAY USAGE

Sidewalk Cafés

Gibsons Steak House
1028 N Rush St
Reilly (42) O2016-1232
Referred [C.J.p. 19252] Transportation

Gideon Welles
4500 N Lincoln Ave
Pawar (47) O2016-1358
Referred [C.J.p. 19274] Transportation

Gino's East of Chicago
521 S Dearborn St
Burns (4) O2016-1277
Referred [C.J.p. 19209] Transportation

Gio's Sports Bar
4857 N Damen Ave
Pawar (47) O2016-1385
Referred [C.J.p. 19274] Transportation

Girl & The Goat
809-813 W Randolph St
Burnett (27) O2016-1440
Referred [C.J.p. 19228] Transportation

Glenn's Diner
1820-1822 W Montrose Ave
Pawar (47) O2016-1390
Referred [C.J.p. 19274] Transportation

Golden Apple Restaurant
2971 N Lincoln Ave
Waguespack (32) O2016-1394
Referred [C.J.p. 19237] Transportation

Grafton Pub & Grill, The
4530 N Lincoln Ave
Pawar (47) O2016-1231
Referred [C.J.p. 19274] Transportation

Groundswell LLC
4839 N Damen Ave
Pawar (47) O2016-1393
Referred [C.J.p. 19274] Transportation

GT Fish & Oysters
531 N Wells St
Reilly (42) O2016-1236
Referred [C.J.p. 19252] Transportation

PUBLIC WAY USAGE

Sidewalk Cafés

Hackney's Printers' Row
731-733 S Dearborn St
Burns (4) O2016-1280
Referred [C.J.p. 19209] Transportation

Halsted Street Deli & Bagel
133 N Wells St
Reilly (42) O2016-1238
Referred [C.J.p. 19252] Transportation

Hamburger Mary's Chicago
5400 N Clark St
O'Connor (40) O2016-1511
Referred [C.J.p. 19245] Transportation

Harding Tavern, The
2732 N Milwaukee Ave
Ramirez-Rosa (35) O2016-1449
Referred [C.J.p. 19240] Transportation

Harry Caray's Restaurant
33 W Kinzie St
Reilly (42) O2016-1239
Referred [C.J.p. 19253] Transportation

Hasbrowns on Wells
1149-1155 N Wells St
Burnett (27) O2016-1450
Referred [C.J.p. 19228] Transportation

Hashbrowns
731 W Maxwell St
Thompson (11) O2016-1311
Referred [C.J.p. 19212] Transportation

Hawkeye's Bar & Grill, Inc.
1458 W Taylor St
Ervin (28) O2016-1361
Referred [C.J.p. 19232] Transportation

High Noon Saloon
1560 N Milwaukee Ave
Moreno (1) O2016-1137
Referred [C.J.p. 19199] Transportation

Himmel's Chicago
2251 W Lawrence Ave
Pawar (47) O2016-1396
Referred [C.J.p. 19274] Transportation

PUBLIC WAY USAGE

Sidewalk Cafés

Homeslyce Wheel House
934-938 W Webster Ave
Smith (43) O2016-499
Referred [C.J.p. 17799] Transportation
Passed [C.J.p. 18748]

Hot Woks Cool Sushi
30 S Michigan Ave
Reilly (42) O2016-1243
Referred [C.J.p. 19253] Transportation

Hot Woks Cool Sushi
2032 W Roscoe St
Waguespack (32) O2016-1399
Referred [C.J.p. 19237] Transportation

Hotel Monaco
225 N Wabash Ave
Reilly (42) O2016-1242
Referred [C.J.p. 19253] Transportation

Houndstooth Saloon
3369 N Clark St
Tunney (44) O2016-1331
Referred [C.J.p. 19265] Transportation

Hub 51/Sub 51
51 W Hubbard St
Reilly (42) O2016-1245
Referred [C.J.p. 19253] Transportation

Hubbard Inn
110 W Hubbard St
Reilly (42) O2016-1246
Referred [C.J.p. 19253] Transportation

Hugo's Frog Bar
1024 N Rush St
Reilly (42) O2016-1248
Referred [C.J.p. 19253] Transportation

HVAC Pub
3530 N Clark St
Tunney (44) O2016-1336
Referred [C.J.p. 19265] Transportation

PUBLIC WAY USAGE

Sidewalk Cafés

Hyatt Place Chicago South
5225 S Harper Ave
Burns (4) O2016-1283
Referred [C.J.p. 19209] Transportation

Il Vicinato, Inc.
2435 S Western Ave
Solis (25) O2016-1333
Referred [C.J.p. 19223] Transportation

Ironside Bar & Galley
546 N Wells St
Reilly (42) O2016-1250
Referred [C.J.p. 19253] Transportation

J.P. Graziano Grocery Co Inc.
901 W Randolph St
Burnett (27) O2016-1458
Referred [C.J.p. 19228] Transportation

Jake Melnick's Corner Tap
41 E Superior St
Reilly (42) O2016-1253
Referred [C.J.p. 19253] Transportation

Jam 'N Honey
958 W Webster Ave
Smith (43) O2016-1098
Referred [C.J.p. 19261] Transportation

Janik's Cafe
2011 W Division St
Moreno (1) O2016-1140
Referred [C.J.p. 19200] Transportation

Jefferson Tap Bar and Grille and The Loft
323-325 N Jefferson St
Reilly (42) O2016-1256
Referred [C.J.p. 19253] Transportation

Jerry's Sandwiches
1938-1940 W Division St
Moreno (1) O2016-1142
Referred [C.J.p. 19200] Transportation

Joe's Wine Cellar
2108 W Division St
Hopkins (2) O2016-1197
Referred [C.J.p. 19203] Transportation

PUBLIC WAY USAGE

Sidewalk Cafés

Johnny's Grill
2545-2547 N Kedzie Blvd
Waguespack (32) O2016-1412
Referred [C.J.p. 19237] Transportation

John's Place
2132 W Roscoe St
Waguespack (32) O2016-1405
Referred [C.J.p. 19237] Transportation

Kasey's Tavern
701 S Dearborn St
Burns (4) O2016-1289
Referred [C.J.p. 19209] Transportation

Kerryman, The
661 N Clark St
Reilly (42) O2016-1259
Referred [C.J.p. 19253] Transportation

Kick
1939-1943 W Byron St
Pawar (47) O2016-1400
Referred [C.J.p. 19274] Transportation

Kirkwood Bar & Grill
2934 N Sheffield Ave
Tunney (44) O2016-1339
Referred [C.J.p. 19265] Transportation

Kopi, A Traveler's Cafe
5317 N Clark St
Osterman (48) O2016-1235
Referred [C.J.p. 19279] Transportation

La Bruquena Restaurant & Lounge
2726 W Division St
Maldonado (26) O2016-1367
Referred [C.J.p. 19225] Transportation

La Cantina Grill
1911 S Michigan Ave
Dowell (3) O2016-1206
Referred [C.J.p. 19205] Transportation

La Fournette LLC
1547 N Wells St
Burnett (27) O2016-1463
Referred [C.J.p. 19228] Transportation

PUBLIC WAY USAGE

Sidewalk Cafés

Lady Gregory's
5254-5260 N Clark St
O'Connor (40) O2016-1513
Referred [C.J.p. 19245] Transportation

Las Mananitas
3523 N Halsted St
Cappleman (46) O2016-1510
Referred [C.J.p. 19271] Transportation

Laschet's Inn
2119 W Irving Park Rd
Pawar (47) O2016-1261
Referred [C.J.p. 19274] Transportation

Lincoln Station
2430-2432 N Lincoln Ave
Smith (43) O2016-1100
Referred [C.J.p. 19261] Transportation

Little Corner Snack Shop, The
5937 N Broadway
Osterman (48) O2016-1241
Referred [C.J.p. 19279] Transportation

Little Goat Diner
812-822 W Randolph St
Burnett (27) O2016-1468
Referred [C.J.p. 19228] Transportation

Lizzie McNeill's
400 N Mcclurg Ct
Reilly (42) O2016-1265
Referred [C.J.p. 19253] Transportation

Logan's Bar and Grill
2230-2232 N California Ave
Moreno (1) O2016-1144
Referred [C.J.p. 19200] Transportation

Longman & Eagle
2657 N Kedzie Ave
Waguespack (32) O2016-1415
Referred [C.J.p. 19237] Transportation

Lottie's Pub
1925 W Cortland St
Waguespack (32) O2016-1420
Referred [C.J.p. 19237] Transportation

PUBLIC WAY USAGE

Sidewalk Cafés

Lou Malnati's Pizzeria
4340 N Lincoln Ave
Pawar (47) O2016-1406
Referred [C.J.p. 19274] Transportation

Lou Malnati's Pizzeria
1235 W Randolph St
Burnett (27) O2016-1473
Referred [C.J.p. 19228] Transportation

Lou Malnati's Pizzeria
805 S State St
Burns (4) O2016-1294
Referred [C.J.p. 19209] Transportation

Lou Malnati's Pizzeria
439 N Wells St
Reilly (42) O2016-1268
Referred [C.J.p. 19253] Transportation

Lou Malnati's Pizzeria
956-958 W Wrightwood Ave
Smith (43) O2016-1104
Referred [C.J.p. 19261] Transportation

Lula Cafe
2537-2543 N Kedzie Blvd
Waguespack (32) O2016-1424
Referred [C.J.p. 19237] Transportation

Luxbar
18-20 E Bellevue Pl
Reilly (42) O2016-1270
Referred [C.J.p. 19253] Transportation

M Burger
161 E Huron St
Reilly (42) O2016-1273
Referred [C.J.p. 19253] Transportation

M Burger
5 W Ontario St
Reilly (42) O2016-1286
Referred [C.J.p. 19253] Transportation

Macello Ristorante
1235-1237 W Lake St
Burnett (27) O2016-1485
Referred [C.J.p. 19228] Transportation

PUBLIC WAY USAGE

Sidewalk Cafés

Machu Picchu
3856 N Ashland Ave
Pawar (47) O2016-1409
Referred [C.J.p. 19274] Transportation

Mahoney's
551 N Ogden Ave
Burnett (27) O2016-1482
Referred [C.J.p. 19228] Transportation

Mana Food Bar
1742 W Division St
Moreno (1) O2016-1145
Referred [C.J.p. 19200] Transportation

Marge's Still
1758 N Sedgwick St
Smith (43) O2016-1109
Referred [C.J.p. 19261] Transportation

Marmalade Chicago
1969 W Montrose Ave
Pawar (47) O2016-1413
Referred [C.J.p. 19274] Transportation

Marq, The
60 W Adams St
Reilly (42) O2016-1290
Referred [C.J.p. 19254] Transportation

Mas Alla Del Sol
5848 N Broadway
Osterman (48) O2016-1244
Referred [C.J.p. 19279] Transportation

Mayne Stage/Act One Pub
1328-1330 W Morse Ave
Moore (49) O2016-1288
Referred [C.J.p. 19281] Transportation

Mercadito Chicago
108-110 W Kinzie St
Reilly (42) O2016-1293
Referred [C.J.p. 19254] Transportation

Metropolis Coffee Company
1039-1041 W Granville Ave
Osterman (48) O2016-1247
Referred [C.J.p. 19279] Transportation

PUBLIC WAY USAGE

Sidewalk Cafés

Milk & Honey Cafe
1920 W Division St
Moreno (1) O2016-1149
Referred [C.J.p. 19200] Transportation

Mista Pizza LLC
2921 N Broadway
Tunney (44) O2016-1344
Referred [C.J.p. 19265] Transportation

Moe's Cantina
149-155 W Kinzie St
Reilly (42) O2016-1295
Referred [C.J.p. 19254] Transportation

Molly's Cupcakes LLC
2536-2538 N Clark St
Smith (43) O2016-1114
Referred [C.J.p. 19261] Transportation

Monty Gaels Tavern & Grill
4356 N Leavitt St
Pawar (47) O2016-1299
Referred [C.J.p. 19274] Transportation

Mr. Gees
4436 W Fullerton Ave
Santiago (31) O2016-1351
Referred [C.J.p. 19235] Transportation

Mr. Kite's Chocolate
2120 W Division St
Hopkins (2) O2016-1199
Referred [C.J.p. 19203] Transportation

Mrs. Fields Cookies
32 E Randolph St
Reilly (42) O2016-1302
Referred [C.J.p. 19254] Transportation

Mrs. Murphy and Sons Irish Bistro
3905 N Lincoln Ave
Pawar (47) O2016-1418
Referred [C.J.p. 19274] Transportation

Murphy's Bleachers
3653-3655 N Sheffield Ave
Tunney (44) O2016-1348
Referred [C.J.p. 19266] Transportation

PUBLIC WAY USAGE

Sidewalk Cafés

Nellcote & RM Champagne Salon
833-839 W Randolph St
Burnett (27) O2016-1496
Referred [C.J.p. 19228] Transportation

New Line
201 N Clinton St
Reilly (42) O2016-1305
Referred [C.J.p. 19254] Transportation

Newport Bar & Grille
1344 W Newport Ave
Tunney (44) O2016-1355
Referred [C.J.p. 19266] Transportation

Next Restaurant
953-955 W Fulton Market
Burnett (27) O2016-1497
Referred [C.J.p. 19228] Transportation

Nini's Groceries
543 N Noble St
Moreno (1) O2016-1152
Referred [C.J.p. 19200] Transportation

NIU
332 E Illinois St
Reilly (42) O2016-1312
Referred [C.J.p. 19254] Transportation

Noodles Etc
1333 E 57th St
Hairston (5) O2016-1200
Referred [C.J.p. 19210] Transportation

Nookies Cafe & Restaurant
1100 W Bryn Mawr Ave
Osterman (48) O2016-1249
Referred [C.J.p. 19280] Transportation

Nookies on Wells Inc.
1746 N Wells St
Smith (43) O2016-1124
Referred [C.J.p. 19261] Transportation

Nookies Tree Ltd
3334 N Halsted St
Tunney (44) O2016-1359
Referred [C.J.p. 19266] Transportation

PUBLIC WAY USAGE

Sidewalk Cafés

Northside Bar & Grill
1635 N Damen Ave
Hopkins (2) O2016-1201
Referred [C.J.p. 19203] Transportation

O'Briens Restaurant & Bar
1528 N Wells St
Burnett (27) O2016-1498
Referred [C.J.p. 19228] Transportation

O'Donovan's
2100 W Irving Park Rd
Pawar (47) O2016-1422
Referred [C.J.p. 19275] Transportation

Old Crow Smokehouse/Tunnel
149-151 W Kinzie St
Reilly (42) O2016-1314
Referred [C.J.p. 19254] Transportation

Old Fifth
1027 W Madison St
Solis (25) O2016-1352
Referred [C.J.p. 19223] Transportation

Old Town Pour House
1417-1419 N Wells St
Burnett (27) O2016-1520
Referred [C.J.p. 19228] Transportation

Old Town Social
455 N North Ave
Hopkins (2) O2016-1204
Referred [C.J.p. 19203] Transportation

O'Neil's on Wells
411 S Wells St
Solis (25) O2016-571
Referred Transportation
Passed [C.J.p. 18749]

Original Alps
3637 W Irving Park Rd
Arena (45) O2016-1501
Referred [C.J.p. 19268] Transportation

PUBLIC WAY USAGE

Sidewalk Cafés

Original Pancake House, The
22 E Bellevue Pl
Reilly (42) O2016-1318
Referred [C.J.p. 19254] Transportation

Orso's Restaurant
1401 N Wells St
Burnett (27) O2016-495
Referred [C.J.p. 17778] Transportation
Passed [C.J.p. 18750]

O'Shaughnessy's Public House
4557 N Ravenswood Ave
Pawar (47) O2016-1444
Referred [C.J.p. 19275] Transportation

Overflow Coffee Bar, L3C
1550 S State St
Dowell (3) O2016-1210
Referred [C.J.p. 19205] Transportation

Panera Bread
2 N Michigan Ave
Reilly (42) O2016-1320
Referred [C.J.p. 19254] Transportation

Panera Bread No. 1004
525 S State St
Burns (4) O2016-1298
Referred [C.J.p. 19209] Transportation

Pars Cove East
435 W Diversey Pkwy
Smith (43) O2016-1128
Referred [C.J.p. 19261] Transportation

Pasta D'Arte
6311 N Milwaukee Ave
Laurino (39) O2016-1490
Referred [C.J.p. 19243] Transportation

Patio Beef, Inc.
6022 N Broadway
Osterman (48) O2016-1252
Referred [C.J.p. 19280] Transportation

PUBLIC WAY USAGE

Sidewalk Cafés

Patron's Hacienda
316-318 W Erie St
Reilly (42) O2016-1322
Referred [C.J.p. 19254] Transportation

Pepper Canister, The
509 N Wells St
Reilly (42) O2016-1327
Referred [C.J.p. 19254] Transportation

Perennial Virant
1800 N Lincoln Ave
Smith (43) O2016-1131
Referred [C.J.p. 19261] Transportation

Perfect Cup, Inc., The
4700 N Damen Ave
Pawar (47) O2016-1448
Referred [C.J.p. 19275] Transportation

Petterino's
150 N Dearborn St
Reilly (42) O2016-1324
Referred [C.J.p. 19254] Transportation

Pick Me Up Cafe
3408 N Clark St
Tunney (44) O2016-1365
Referred [C.J.p. 19266] Transportation

Piggery, The
1625 W Irving Park Rd
Pawar (47) O2016-1452
Referred [C.J.p. 19275] Transportation

Pint
1547-1549 N Milwaukee Ave
Moreno (1) O2016-1153
Referred [C.J.p. 19200] Transportation

Pippin's Tavern
806 N Rush St
Reilly (42) O2016-1329
Referred [C.J.p. 19254] Transportation

Pitchfork Food & Saloon
2922-2924 W Irving Park Rd
Mell (33) O2016-1459
Referred [C.J.p. 19239] Transportation

PUBLIC WAY USAGE

Sidewalk Cafés

Pizano's
61-65 E Madison St
Reilly (42) O2016-1332
Referred [C.J.p. 19254] Transportation

Pizza House
1647 W Cortland St
Waguespack (32) O2016-1428
Referred [C.J.p. 19237] Transportation

Poag Mahone's
175 W Jackson Blvd
Reilly (42) O2016-1334
Referred [C.J.p. 19254] Transportation

Pony Inn, The
1638 W Belmont Ave
Pawar (47) O2016-1337
Referred [C.J.p. 19275] Transportation

Potbelly Sandwich Shop
4185 W Irving Park Rd
Arena (45) O2016-1502
Referred [C.J.p. 19268] Transportation

Potbelly Sandwich Works
5304 N Clark St
O'Connor (40) O2016-1512
Referred [C.J.p. 19245] Transportation

Potbelly Sandwich Works
565 W Diversey Pkwy
Smith (43) O2016-1139
Referred [C.J.p. 19261] Transportation

Potbelly Sandwich Works
959 W Diversey Pkwy
Smith (43) O2016-1143
Referred [C.J.p. 19261] Transportation

Potbelly Sandwich Works LLC
3424 N Southport Ave
Tunney (44) O2016-1372
Referred [C.J.p. 19266] Transportation

Potbelly Sandwich Works LLC
1459 W Taylor St
Ervin (28) O2016-1368
Referred [C.J.p. 19232] Transportation

PUBLIC WAY USAGE

Sidewalk Cafés

Potbelly Sandwich Works No. 114
4709 N Lincoln Ave
Pawar (47) O2016-1340
Referred [C.J.p. 19275] Transportation

Prime & Provisions
222 N LaSalle St
Reilly (42) O2016-1341
Referred [C.J.p. 19255] Transportation

Public House
400 N State St
Reilly (42) O2016-1343
Referred [C.J.p. 19255] Transportation

Purple Pig, The
500 N Michigan Ave
Reilly (42) O2016-1345
Referred [C.J.p. 19255] Transportation

Quartino
626 N State St
Reilly (42) O2016-1346
Referred [C.J.p. 19255] Transportation

R Public House
1508 W Jarvis Ave
Moore (49) O2016-1296
Referred [C.J.p. 19281] Transportation

Rail Bar & Grill, The
4709 N Damen Ave
Pawar (47) O2016-1455
Referred [C.J.p. 19275] Transportation

Ranalli's
1925 N Lincoln Ave
Smith (43) O2016-1154
Referred [C.J.p. 19261] Transportation

Ras Dashen Ethiopian Restaurant, Inc.
5844-5846 N Broadway
Osterman (48) O2016-1257
Referred [C.J.p. 19280] Transportation

Reggie's Bar & Grill
2105 S State St
Dowell (3) O2016-1214
Referred [C.J.p. 19205] Transportation

PUBLIC WAY USAGE

Sidewalk Cafés

Remington's
20 N Michigan Ave
Reilly (42) O2016-1349
Referred [C.J.p. 19255] Transportation

Renaldi's Pizza
2827-2831 N Broadway
Tunney (44) O2016-1377
Referred [C.J.p. 19266] Transportation

Restaurant, Veneno De Nayarit
1024 N Ashland Ave
Moreno (1) O2016-1165
Referred [C.J.p. 19200] Transportation

Revolucion Steak House
3443-3455 N Broadway
Tunney (44) O2016-1398
Referred [C.J.p. 19266] Transportation

Riccardo Enoteca
22116 N Clark St
Smith (43) O2016-1159
Referred [C.J.p. 19261] Transportation

Rise Restaurant
3401 N Southport Ave
Tunney (44) O2016-1404
Referred [C.J.p. 19266] Transportation

River Shannon
425 W Armitage Ave
Smith (43) O2016-1180
Referred [C.J.p. 19261] Transportation

RL
115 E Chicago Ave
Reilly (42) O2016-1350
Referred [C.J.p. 19255] Transportation

Rock Lakeview
3463-3467 N Broadway
Cappleman (46) O2016-1514
Referred [C.J.p. 19271] Transportation

Rockit Bar & Grill
22 W Hubbard St
Reilly (42) O2016-1353
Referred [C.J.p. 19255] Transportation

PUBLIC WAY USAGE

Sidewalk Cafés

Rockit Burger Bar
3700 N Clark St
Tunney (44) O2016-1410
Referred [C.J.p. 19266] Transportation

Rocks Northcenter
4138-4142 N Lincoln Ave
Pawar (47) O2016-1356
Referred [C.J.p. 19275] Transportation

Rockwell's Neighborhood Grill
4632 N Rockwell Ave
Pawar (47) O2016-1462
Referred [C.J.p. 19275] Transportation

Roost, The
455 N Milwaukee Ave
Burnett (27) O2016-1500
Referred [C.J.p. 19228] Transportation

Roots Handmade Pizza
1922-1924 W Chicago Ave
Moreno (1) O2016-1169
Referred [C.J.p. 19200] Transportation

Rosebud Cafe
1500 W Taylor St
Ervin (28) O2016-1378
Referred [C.J.p. 19232] Transportation

Rosebud Steakhouse
192 E Walton Pl
Hopkins (2) O2016-1205
Referred [C.J.p. 19203] Transportation

Rosebud-Rush
55 E Superior St
Reilly (42) O2016-1360
Referred [C.J.p. 19255] Transportation

RPM Steak
66 W Kinzie St
Reilly (42) O2016-1363
Referred [C.J.p. 19255] Transportation

Rub's Backcountry Smokehouse
6954 N Western Ave
Silverstein (50) O2016-1519
Referred [C.J.p. 19282] Transportation

PUBLIC WAY USAGE

Sidewalk Cafés

S & G Grill
3000 N Lincoln Ave
Waguespack (32) O2016-1430
Referred [C.J.p. 19237] Transportation

Sayat Nova
157 E Ohio St
Reilly (42) O2016-1364
Referred [C.J.p. 19255] Transportation

Schoolyard Tavern & Grill
3258 N Southport Ave
Tunney (44) O2016-1416
Referred [C.J.p. 19266] Transportation

Seven Ten/Atlas
2743-2749 N Lincoln Ave
Smith (43) O2016-1181
Referred [C.J.p. 19261] Transportation

Shine Restaurant
752-756 W Webster Ave
Smith (43) O2016-1184
Referred [C.J.p. 19261] Transportation

Siena Tavern
51 W Kinzie St
Reilly (42) O2016-1366
Referred [C.J.p. 19255] Transportation

Simone's
960-962 W 18th St
Solis (25) O2016-1357
Referred [C.J.p. 19223] Transportation

Slim's
2020 W Montrose Ave
Pawar (47) O2016-1370
Referred [C.J.p. 19275] Transportation

Sluggers Grill
3540 N Clark St
Tunney (44) O2016-1421
Referred [C.J.p. 19266] Transportation

Smoke Daddy
1804-1806 W Division St
Moreno (1) O2016-1171
Referred [C.J.p. 19200] Transportation

PUBLIC WAY USAGE

Sidewalk Cafés

Southport and Irving
4000-4006 N Southport Ave
Pawar (47) O2016-1466
Referred [C.J.p. 19275] Transportation

Southport Grocery and Cafe, Inc.
3552 N Southport Ave
Tunney (44) O2016-1427
Referred [C.J.p. 19266] Transportation

Southport Lanes, Inc.
3325 N Southport Ave
Tunney (44) O2016-1432
Referred [C.J.p. 19266] Transportation

Spaccanapoli
1769 W Sunnyside Ave
Pawar (47) O2016-1470
Referred [C.J.p. 19275] Transportation

Standard Bar & Grill
1332 N Milwaukee Ave
Moreno (1) O2016-1175
Referred [C.J.p. 19200] Transportation

Stanley's Restaurant
1970 N Lincoln Ave
Smith (43) O2016-1189
Referred [C.J.p. 19261] Transportation

Starbucks Coffee
200 S Michigan Ave
Reilly (42) O2016-1374
Referred [C.J.p. 19255] Transportation

Starbucks Coffee
600 N State St
Reilly (42) O2016-1379
Referred [C.J.p. 19255] Transportation

Starbucks Coffee 18013
171 W Randolph St
Reilly (42) O2016-1395
Referred [C.J.p. 19256] Transportation

Starbucks Coffee No. 10199
131 N Dearborn St
Reilly (42) O2016-1381
Referred [C.J.p. 19256] Transportation

PUBLIC WAY USAGE

Sidewalk Cafés

Starbucks Coffee No. 10594
39 S LaSalle St
Reilly (42) O2016-1382
Referred [C.J.p. 19256] Transportation

Starbucks Coffee No. 10955
38 E Ontario St
Reilly (42) O2016-1386
Referred [C.J.p. 19256] Transportation

Starbucks Coffee No. 11719
116 S Halsted St
Burnett (27) O2016-1522
Referred [C.J.p. 19229] Transportation

Starbucks Coffee No. 11751
2357 W Howard St
Moore (49) O2016-1301
Referred [C.J.p. 19281] Transportation

Starbucks Coffee No. 13468
1 E Delaware Pl
Hopkins (2) O2016-1218
Referred [C.J.p. 19203] Transportation

Starbucks Coffee No. 13522
3232 W Foster Ave
Laurino (39) O2016-1499
Referred [C.J.p. 19243] Transportation

Starbucks Coffee No. 13710
30 W Erie St
Reilly (42) O2016-1388
Referred [C.J.p. 19256] Transportation

Starbucks Coffee No. 14256
2101 W Armitage Ave
Waguespack (32) O2016-1445
Referred [C.J.p. 19237] Transportation

Starbucks Coffee No. 14433
946 W Randolph St
Burnett (27) O2016-1523
Referred [C.J.p. 19229] Transportation

Starbucks Coffee No. 15683
8 N Michigan Ave
Reilly (42) O2016-1391
Referred [C.J.p. 19256] Transportation

PUBLIC WAY USAGE

Sidewalk Cafés

Starbucks Coffee No. 206
2063 N Clark St
Smith (43) O2016-1207
Referred [C.J.p. 19262] Transportation

Starbucks Coffee No. 216
401 E Ontario St
Reilly (42) O2016-1397
Referred [C.J.p. 19255] Transportation

Starbucks Coffee No. 217
2200 N Halsted St
Smith (43) O2016-1209
Referred [C.J.p. 19262] Transportation

Starbucks Coffee No. 2213
444 N Michigan Ave
Reilly (42) O2016-1403
Referred [C.J.p. 19256] Transportation

Starbucks Coffee No. 2215
828 N State St
Hopkins (2) O2016-1221
Referred [C.J.p. 19203] Transportation

Starbucks Coffee No. 2223
3350 N Lincoln Ave
Pawar (47) O2016-1474
Referred [C.J.p. 19275] Transportation

Starbucks Coffee No. 2230
68 E Madison St
Reilly (42) O2016-1407
Referred [C.J.p. 19256] Transportation

Starbucks Coffee No. 2234
200 W Adams St
Reilly (42) O2016-1408
Referred [C.J.p. 19256] Transportation

Starbucks Coffee No. 22423
1230 N Wells St
Hopkins (2) O2016-1262
Referred [C.J.p. 19203] Transportation

Starbucks Coffee No. 225
40 W Lake St
Reilly (42) O2016-1401
Referred [C.J.p. 19255] Transportation

PUBLIC WAY USAGE

Sidewalk Cafés

Starbucks Coffee No. 226
1530 E 53rd St
Burns (4) O2016-1303
Referred [C.J.p. 19209] Transportation

Starbucks Coffee No. 227
3358 N Broadway
Tunney (44) O2016-1438
Referred [C.J.p. 19266] Transportation

Starbucks Coffee No. 2310
5300 N Clark St
O'Connor (40) O2016-1515
Referred [C.J.p. 19245] Transportation

Starbucks Coffee No. 2334
106-108 W Germania Pl
Hopkins (2) O2016-1266
Referred [C.J.p. 19203] Transportation

Starbucks Coffee No. 2335
3845 N Broadway
Cappleman (46) O2016-1517
Referred [C.J.p. 19271] Transportation

Starbucks Coffee No. 236
39 W Division St
Hopkins (2) O2016-1274
Referred [C.J.p. 19203] Transportation

Starbucks Coffee No. 2369
2023-2025 W Roscoe St
Waguespack (32) O2016-1436
Referred [C.J.p. 19237] Transportation

Starbucks Coffee No. 2370
1602 N Wells St
Hopkins (2) O2016-1278
Referred [C.J.p. 19203] Transportation

Starbucks Coffee No. 2378
4553-4557 N Lincoln Ave
Pawar (47) O2016-1477
Referred [C.J.p. 19275] Transportation

Starbucks Coffee No. 2401
750 N Franklin St
Reilly (42) O2016-1411
Referred [C.J.p. 19256] Transportation

PUBLIC WAY USAGE

Sidewalk Cafés

Starbucks Coffee No. 2445
1052-1070 W Bryn Mawr Ave
Osterman (48) O2016-1260
Referred [C.J.p. 19280] Transportation

Starbucks Coffee No. 2449
4015 N Lincoln Ave
Pawar (47) O2016-1479
Referred [C.J.p. 19275] Transportation

Starbucks Coffee No. 2484
111 E Chestnut St
Reilly (42) O2016-1414
Referred [C.J.p. 19256] Transportation

Starbucks Coffee No. 2491
1900 W Montrose Ave
Pawar (47) O2016-1481
Referred [C.J.p. 19276] Transportation

Starbucks Coffee No. 2510
414 N Orleans St
Reilly (42) O2016-1417
Referred [C.J.p. 19256] Transportation

Starbucks Coffee No. 2514
3045 N Greenview Ave
Waguespack (32) O2016-1441
Referred [C.J.p. 19237] Transportation

Starbucks Coffee No. 2545
25 E Washington St
Reilly (42) O2016-1419
Referred [C.J.p. 19256] Transportation

Starbuck's Coffee No. 2568
4365 W Irving Park Rd
Arena (45) O2016-1506
Referred [C.J.p. 19269] Transportation

Starbucks Coffee No. 2635
4753 N Broadway
Cappleman (46) O2016-1518
Referred [C.J.p. 19271] Transportation

Starbucks Coffee No. 2636
1701 W Division St
Moreno (1) O2016-1178
Referred [C.J.p. 19200] Transportation

PUBLIC WAY USAGE

Sidewalk Cafés

Starbucks Coffee No. 282
555 S Dearborn St
Burns (4) O2016-1307
Referred [C.J.p. 19209] Transportation

Starbucks Coffee No. 2877
40 N Clinton St
Reilly (42) O2016-1423
Referred [C.J.p. 19256] Transportation

Starbucks Coffee No. 8954
4558 N Kedzie Ave
Mell (33) O2016-1467
Referred [C.J.p. 19239] Transportation

Starbucks Coffee No. 8972
42 E Chicago Ave
Reilly (42) O2016-1425
Referred [C.J.p. 19256] Transportation

Starbucks No. 231
3400 N Southport Ave
Tunney (44) O2016-1443
Referred [C.J.p. 19266] Transportation

Starbucks No. 2494
1157 W Wrightwood Ave
Smith (43) O2016-1215
Referred [C.J.p. 19262] Transportation

Starbucks No. 272
2529 N Clark St
Smith (43) O2016-1211
Referred [C.J.p. 19262] Transportation

Stella's Diner
3042 N Broadway
Tunney (44) O2016-1447
Referred [C.J.p. 19267] Transportation

Streeters Tavern
50 E Chicago Ave
Reilly (42) O2016-1426
Referred [C.J.p. 19257] Transportation

Subway
1101 W Bryn Mawr Ave
Osterman (48) O2016-1264
Referred [C.J.p. 19280] Transportation

PUBLIC WAY USAGE

Sidewalk Cafés

Subway
4771 N Lincoln Ave
Pawar (47) O2016-1484
Referred [C.J.p. 19275] Transportation

Subway
511 N Mcclurg Ct
Reilly (42) O2016-1429
Referred [C.J.p. 19257] Transportation

Sullivan's Steakhouse
415 N Dearborn St
Reilly (42) O2016-1431
Referred [C.J.p. 19257] Transportation

Sully's House
1501 N Dayton St
Hopkins (2) O2016-1281
Referred [C.J.p. 19203] Transportation

Sultan's Market
2057 W North Ave
Moreno (1) O2016-1185
Referred [C.J.p. 19200] Transportation

Sunda
110 W Illinois St
Reilly (42) O2016-1433
Referred [C.J.p. 19257] Transportation

SunnySide Up
42 E Superior St
Reilly (42) O2016-1435
Referred [C.J.p. 19257] Transportation

Sushi Mura Japanese Restaurant
3647 N Southport Ave
Tunney (44) O2016-1451
Referred [C.J.p. 19267] Transportation

Swirlz Cupcakes
705 W Belden Ave
Smith (43) O2016-1222
Referred [C.J.p. 19262] Transportation

Tamarind
614 S Wabash Ave
Burns (4) O2016-1310
Referred [C.J.p. 19209] Transportation

PUBLIC WAY USAGE

Sidewalk Cafés

Tango Sur
3761-3763 N Southport Ave
Tunney (44) O2016-1456
Referred [C.J.p. 19267] Transportation

Taqueria El Ranchito
2829 N Milwaukee Ave
Ramirez-Rosa (35) O2016-1465
Referred [C.J.p. 19240] Transportation

Tarascas International
2585 N Clark St
Smith (43) O2016-1227
Referred [C.J.p. 19262] Transportation

Tavern at the Park
130 E Randolph St
Reilly (42) O2016-1437
Referred [C.J.p. 19257] Transportation

Tavern on Littlefort
4128 N Lincoln Ave
Pawar (47) O2016-1487
Referred [C.J.p. 19276] Transportation

Tavern on Rush
1031 N Rush St
Reilly (42) O2016-1439
Referred [C.J.p. 19257] Transportation

Tavern on Wells
1208 N Wells St
Hopkins (2) O2016-1284
Referred [C.J.p. 19203] Transportation

Tedino's
5335 N Sheridan Rd
Osterman (48) O2016-1269
Referred [C.J.p. 19280] Transportation

TGI Friday's
153 E Erie St
Reilly (42) O2016-1442
Referred [C.J.p. 19257] Transportation

Theory Sports Div Lounge
9 W Hubbard St
Reilly (42) O2016-1446
Referred [C.J.p. 19257] Transportation

PUBLIC WAY USAGE

Sidewalk Cafés

Tiny
4352 N Leavitt St
Pawar (47) O2016-1493
Referred [C.J.p. 19276] Transportation

Toon's Bar & Grill
3857 N Southport Ave
Tunney (44) O2016-1461
Referred [C.J.p. 19267] Transportation

Trader Todd's Restaurant & Bar
3216 N Sheffield Ave
Tunney (44) O2016-1472
Referred [C.J.p. 19267] Transportation

Tradition
160 N Franklin St
Reilly (42) O2016-1453
Referred [C.J.p. 19257] Transportation

Trattoria Ultimo
1953 W Chicago Ave
Moreno (1) O2016-1191
Referred [C.J.p. 19200] Transportation

Tre Soldi
212 E Ohio St
Reilly (42) O2016-1454
Referred [C.J.p. 19257] Transportation

Troy Mediterranean Grill
2908 N Broadway
Tunney (44) O2016-1478
Referred [C.J.p. 19267] Transportation

Turtles
238 W 33rd St
Thompson (11) O2016-1316
Referred [C.J.p. 19212] Transportation

Tweet
5020 N Sheridan Rd
Osterman (48) O2016-1275
Referred [C.J.p. 19280] Transportation

Twin Anchors
1655 N Sedgwick St
Hopkins (2) O2016-1291
Referred [C.J.p. 19203] Transportation

PUBLIC WAY USAGE

Sidewalk Cafés

Twisted Lizard
1964 N Sheffield Ave
Smith (43) O2016-1230
Referred [C.J.p. 19262] Transportation

UB Dogs
185 N Franklin St
Reilly (42) O2016-1457
Referred [C.J.p. 19257] Transportation

Uncommon Ground
3800-3804 N Clark St
Tunney (44) O2016-1480
Referred [C.J.p. 19267] Transportation

Vanille Pattisserie
2108 N Clark St
Smith (43) O2016-1234
Referred [C.J.p. 19262] Transportation

Vaughan's Pub
5485 N Northwest Hwy
Arena (45) O2016-1508
Referred [C.J.p. 19269] Transportation

Vaughan's Pub
2917 N Sheffield Ave
Tunney (44) O2016-1483
Referred [C.J.p. 19267] Transportation

Via Carducci La Sorella
1928 W Division St
Moreno (1) O2016-1194
Referred [C.J.p. 19200] Transportation

Via Lima Restaurant
4024 N Lincoln Ave
Pawar (47) O2016-1460
Referred [C.J.p. 19276] Transportation

Vig Chicago, The
1527 N Wells St
Burnett (27) O2016-1524
Referred [C.J.p. 19229] Transportation

Volare
201-205 E Grand Ave
Reilly (42) O2016-1464
Referred [C.J.p. 19257] Transportation

PUBLIC WAY USAGE

Sidewalk Cafés

Waterhouse Tavern and Grill
3407 N Paulina St
Pawar (47) O2016-1494
Referred [C.J.p. 19276] Transportation

Weber Grill Restaurant
539 N State St
Reilly (42) O2016-1469
Referred [C.J.p. 19257] Transportation

West Town Bakery & Diner
1916-1920 W Chicago Ave
Moreno (1) O2016-1198
Referred [C.J.p. 19200] Transportation

Westend Bar & Grill
1326-1328 W Madison St
Burnett (27) O2016-1525
Referred [C.J.p. 19229] Transportation

White Oak Tavern & Inn
1200-1202 W Webster Ave
Smith (43) O2016-1237
Referred [C.J.p. 19262] Transportation

Wildberry Pancakes & Cafe
130 E Randolph St
Reilly (42) O2016-1471
Referred [C.J.p. 19257] Transportation

Wilde
3130 N Broadway
Tunney (44) O2016-1489
Referred [C.J.p. 19267] Transportation

Windsor, The
160 E Huron St
Reilly (42) O2016-1475
Referred [C.J.p. 19258] Transportation

Windsor, The
4530 N Milwaukee Ave
Arena (45) O2016-1504
Referred [C.J.p. 19269] Transportation

Woodie's Flat
1535 N Wells St
Pawar (47) O2016-1526
Referred [C.J.p. 19276] Transportation

PUBLIC WAY USAGE

Sidewalk Cafés

Wow Bao
175 W Jackson Blvd
Reilly (42) O2016-1486
Referred [C.J.p. 19258] Transportation

Wow Bao
1 W Wacker Dr
Reilly (42) O2016-1476
Referred [C.J.p. 19258] Transportation

Wyndham Grand Chicago Riverfront
71 E Wacker Dr
Reilly (42) O2016-1488
Referred [C.J.p. 19258] Transportation

Yogurt Square
4701 N Lincoln Ave
Pawar (47) O2016-1495
Referred [C.J.p. 19276] Transportation

Zizi's Cafe
2825 N Sheffield Ave
Tunney (44) O2016-1492
Referred [C.J.p. 19267] Transportation

Taxicab Stands

1032 W Washington St
Taxicab Stand No. 593 - repeal
Burnett (27) O2016-842
Referred [C.J.p. 19230] Transportation

REPORTS

Quarterly

Independent Police Review Authority Quarterly Report
Period of October 1, 2015 thru December 30, 2015
Dept./Agency F2016-11
Filed [C.J.p. 17836]

Office of Inspector General
Period of October 1, 2015 thru December 31, 2015
Dept./Agency F2016-9
Filed [C.J.p. 17836]

SIGNS/SIGNBOARDS

AD Deluxe Sign Co.
1045 W 95th St
Brookins (21) Or2016-94
Referred [C.J.p. 19220] Zoning

All-Right Sign, Inc.
1800 S Halsted St
Thompson (11) Or2016-23
Referred [C.J.p. 17769] Zoning
Passed [C.J.p. 19065]

All-Right Sign, Inc.
2000 N Halsted St
Smith (43) Or2016-15
Referred [C.J.p. 17800] Zoning
Passed [C.J.p. 19065]

All-Right Sign, Inc.
1255 W North Ave
Burnett (27) Or2016-90
Referred [C.J.p. 19230] Zoning

Amphion Engineering
6113-6115 S Kedzie Ave
Foulkes (16) Or2016-76
Referred [C.J.p. 19217] Zoning

Comet Neon, Inc.
4200 S Pulaski Rd
Burke (14) Or2016-54
Referred [C.J.p. 19214] Zoning

Comet Neon, Inc.
4200 S Pulaski Rd
Burke (14) Or2016-52
Referred [C.J.p. 19214] Zoning

Flashtric Sign, Inc.
2253 N Cicero Ave
Villegas (36) Or2016-60
Referred [C.J.p. 19241] Zoning

H. W. Witt & Co.
600 W Chicago Ave
Burnett (27) Or2016-89
Referred [C.J.p. 19230] Zoning

SIGNS/SIGNBOARDS

H. W. Witt & Co.
600 W Chicago Ave
Burnett (27) Or2016-88
Referred [C.J.p. 19230] Zoning

Holland Design Group, Inc., The
4343 S Pulaski Rd
Burke (14) Or2016-53
Referred [C.J.p. 19215] Zoning

Holland Design Group, Inc., The
4343 S Pulaski Rd
Burke (14) Or2016-55
Referred [C.J.p. 19215] Zoning

Icon Identity Solutions, Inc.
1 S Wacker Dr
Reilly (42) Or2016-20
Referred [C.J.p. 17798] Zoning
Passed [C.J.p. 19068]

JMB/Urban 900 Development Partners Ltd
900 N Michigan Ave
Reilly (42) Or2016-58
Referred [C.J.p. 19259] Zoning

Landmark Sign Group
2601 S LaSalle St
Thompson (11) Or2016-85
Referred [C.J.p. 19212] Zoning

M-K Signs, Inc.
2515 S Wabash Ave
Dowell (3) O2016-680
Referred [C.J.p. 19206] Zoning

Modern Signs, Inc.
1101 W Jackson Blvd
Solis (25) Or2016-62
Referred [C.J.p. 19224] Zoning

Modern Signs, Inc.
1101 W Jackson Blvd
Solis (25) Or2016-63
Referred [C.J.p. 19224] Zoning

SIGNS/SIGNBOARDS

Modern Signs, Inc.
1702 N Milwaukee Ave
Waguespack (32) Or2016-19
Referred [C.J.p. 17785] Zoning
Passed [C.J.p. 19066]

Olympic Signs, Inc.
1431 N Halsted St
Burnett (27) Or2016-66
Referred [C.J.p. 19231] Zoning

Olympic Signs, Inc.
1431 N Halsted St
Burnett (27) Or2016-69
Referred [C.J.p. 19231] Zoning

Olympic Signs, Inc.
1431 N Halsted St
Burnett (27) Or2016-64
Referred [C.J.p. 19230] Zoning

Olympic Signs, Inc.
1431 N Halsted St
Burnett (27) Or2016-67
Referred [C.J.p. 19231] Zoning

Olympic Signs, Inc.
1431 N Halsted St
Burnett (27) Or2016-65
Referred [C.J.p. 19231] Zoning

Olympic Signs, Inc.
1431 N Halsted St
Burnett (27) Or2016-68
Referred [C.J.p. 19231] Zoning

Olympic Signs, Inc.
1515 N Halsted St
Burnett (27) Or2016-27
Referred [C.J.p. 17779] Zoning
Passed [C.J.p. 19063]

Olympic Signs, Inc.
1515 N Halsted St
Burnett (27) Or2016-26
Referred [C.J.p. 17779] Zoning
Passed [C.J.p. 19062]

SIGNS/SIGNBOARDS

Olympic Signs, Inc.
1515 N Halsted St
Burnett (27) Or2016-25
Referred [C.J.p. 17779] Zoning
Passed [C.J.p. 19063]

Olympic Signs, Inc.
1515 N Halsted St
Burnett (27) Or2016-29
Referred [C.J.p. 17779] Zoning
Passed [C.J.p. 19064]

Olympic Signs, Inc.
1515 N Halsted St
Burnett (27) Or2016-28
Referred [C.J.p. 17779] Zoning
Passed [C.J.p. 19064]

Olympic Signs, Inc.
22 W Monroe St
Reilly (42) Or2016-22
Referred [C.J.p. 17798] Zoning
Passed [C.J.p. 19066]

Olympic Signs, Inc.
100 W Monroe St
Reilly (42) Or2016-21
Referred [C.J.p. 17798] Zoning
Passed [C.J.p. 19067]

Parvin-Clauss Sign Co., Inc.
647 W Roosevelt Rd
Thompson (11) Or2016-24
Referred [C.J.p. 17769] Zoning
Passed [C.J.p. 19067]

PGL Signs
6400 W Belmont Ave
Villegas (36) Or2016-14
Referred [C.J.p. 17789] Zoning
Passed [C.J.p. 19062]

PGL Signs & Services
7859 S State St
Sawyer (6) Or2016-16
Referred [C.J.p. 17765] Zoning
Passed [C.J.p. 19068]

SIGNS/SIGNBOARDS

Poblocki

5645 W Addison St

Villegas (36) Or2016-59

Referred [C.J.p. 19241] Zoning

Poblocki Sign Co. LLC

250 E Erie St

Reilly (42) Or2016-56

Referred [C.J.p. 19259] Zoning

Project Outdoor LLC

825 W Evergreen Ave

Burnett (27) Or2016-91

Referred [C.J.p. 19231] Zoning

Signco

2157 N Damen Ave

Waguespack (32) Or2016-50

Referred [C.J.p. 19238] Zoning

South Water Signs

360 N Michigan Ave

Reilly (42) Or2016-57

Referred [C.J.p. 19259] Zoning

View Chicago LLC 430 West

1900-1902 S Lumber St

Solis (25) Or2016-105

Direct Introduction Zoning

Passed [C.J.p. 19065]

Wendy's Properties LLC

5440 S Wells St

Dowell (3) Or2016-61

Referred [C.J.p. 19206] Zoning

SOCIAL ISSUES & PROGRAMS

Call for Chicago International Film Festival to include documentary "Now More Than Ever, the History of Chicago"

Zalewski (23), and Others R2016-138

Adopted [C.J.p. 19129]

Establishment of Home Buyer Assistance Program for low- and moderate-income families

Emanuel (Mayor), and Others SO2016-668

Referred [C.J.p. 17831] Finance

STREETS

Honorary Designations

"Alderman Brian G. Doherty Way"

W Catalpa Ave, 7800-7899 block

Napolitano (41) O2016-694

Referred [C.J.p. 19247] Transportation

"Betty & Leroy Steinke Way"

N Ridge Ave, 5700 block

Osterman (48) Or2016-102

Referred [C.J.p. 19280] Transportation

"Herman Roberts Way"

S Dr Martin Luther King Jr Dr, from E 65th St to E 67th St

Cochran (20) O2016-108

Referred [C.J.p. 17772] Transportation

Passed [C.J.p. 18762]

"Honorary Julian D. King Way"

S Sacramento Ave, 4400 block

Lopez (15) O2016-688

Referred [C.J.p. 19216] Transportation

"Honorary Richard Cotovsky Way"

W Sheridan Rd, 700 block

Cappleman (46) O2016-572

Referred Transportation

Passed [C.J.p. 18761]

"James J. "Jim" Grigar Way"

W Dakin St, 3900 block

Arena (45) O2016-128

Referred [C.J.p. 17804] Transportation

Passed [C.J.p. 18762]

"Mary G. Sykes Way"

N Avondale Ave, 6000-6040 block

Napolitano (41) O2016-691

Referred [C.J.p. 19247] Transportation

"Mildred "Millie" Borrero Way"

N Oketo Ave, 5400-5445 block

Napolitano (41) O2016-692

Referred [C.J.p. 19247] Transportation

"President Bobbie Steele Way"

S Springfield Ave, 1900-2100 blocks

Scott, Jr. (24) O2016-676

Referred [C.J.p. 19221] Transportation

STREETS

Honorary Designations

"Ralph Larson Way"

W Imlay St, 6969-6977 block

Napolitano (41) O2016-693

Referred [C.J.p. 19247] Transportation

"Warren Gast Way"

N Fremont St, at W Dickens Ave

Smith (43) O2016-93

Referred [C.J.p. 17799] Transportation

Passed [C.J.p. 18762]

Vacations

W Kinzie St, from N Aberdeen St to N Carpenter St

Burnett (27) O2016-718

Referred [C.J.p. 19230] Transportation

Weight Limitations

W George St, at N Cicero Ave

5 tons

Santiago (31) O2016-1086

Referred [C.J.p. 19170] Pedestrian and Traffic Safety

3200 N Keating Ave, from W School St to W Belmont Ave

5 tons

Reboyras (30) O2015-8391

Referred [C.J.p. 14512] Pedestrian and Traffic Safety

Passed [C.J.p. 18568] SO2016-1563

N Kostner Ave, from W Irving Park Rd to W Montrose Ave

5 tons - repeal

Laurino (39) O2016-570

Direct Introduction Pedestrian and Traffic Safety

Passed [C.J.p. 18568] SO2016-1563

TAX INCENTIVES

Class 7(c)

Parth 13

6501-6549 S Cicero Ave

Emanuel (Mayor) O2016-633

Referred [C.J.p. 17832] Economic

TAX INCREMENT FINANCING DISTRICTS

Central West T.I.F.

Amendment

Amendment No. 3 to redevelopment plan and expansion of area

Emanuel (Mayor) O2016-100

Referred [C.J.p. 16223] Finance

Passed [C.J.p. 17905]

TRAFFIC

Direction

One-Way

W Adams St, 2600 block

Westerly - remove

Ervin (28) O2016-864

Referred [C.J.p. 19146] Pedestrian and Traffic Safety

W George St, from N Cicero Ave to N Kilpatrick Ave

Easterly

Santiago (31) O2016-1076

Referred [C.J.p. 19146] Pedestrian and Traffic Safety

1400 N Hudson Ave

Southerly

Burnett (27) O2016-578

Direct Introduction Pedestrian and Traffic Safety

Passed [C.J.p. 18549] SO2016-619

Signs

Stop Signs

S 106th St, at W Drew St

All-Way Stop

O'Shea (19) O2016-472

Referred [C.J.p. 17711] Pedestrian and Traffic Safety

Passed [C.J.p. 18565] SO2016-621

W 13th Pl, at S Washtenaw Ave

Stop

Ervin (28) Or2016-98

Referred [C.J.p. 19167] Pedestrian and Traffic Safety

TRAFFIC

Signs

Stop Signs

W 62nd St, at S Keating St

Three-Way Stop

Quinn (13) Or2016-72

Referred [C.J.p. 19167] Pedestrian and Traffic Safety

W 71st St, at S Lawndale St

All-Way Stop

Quinn (13) Or2016-74

Referred [C.J.p. 19167] Pedestrian and Traffic Safety

W Agatite Ave, at N Lavergne Ave

All-Way Stop

Arena (45) Or2016-87

Referred [C.J.p. 19168] Pedestrian and Traffic Safety

W Altgeld St, at N Kenton Ave

All-Way Stop

Santiago (31) O2016-1080

Referred [C.J.p. 19167] Pedestrian and Traffic Safety

S Artesian Ave, at W 45th St

All-Way Stop

Lopez (15) Or2016-77

Referred [C.J.p. 19167] Pedestrian and Traffic Safety

S Campbell Ave, at W 43rd St

All-Way Stop

Lopez (15) Or2016-75

Referred [C.J.p. 19167] Pedestrian and Traffic Safety

2004 N Cicero Ave, 2014 N Cicero Ave, Alley between

Two-Way Stop

Villegas (36) Or2015-719

Referred [C.J.p. 14511] Pedestrian and Traffic Safety

Failed to Pass [C.J.p. 18570] SO2016-624

TRAFFIC

Signs

Stop Signs

S Cornell Ave, at E 69th St

All-Way Stop

Hairston (5) O2016-759

Referred [C.J.p. 19166] Pedestrian and Traffic Safety

S Hamilton Ave, at W 56th St

All-Way Stop

Lopez (15) Or2016-78

Referred [C.J.p. 19167] Pedestrian and Traffic Safety

N Harding Ave, at W Waveland Ave

All-Way Stop

Reboyras (30) Or2016-39

Referred [C.J.p. 19167] Pedestrian and Traffic Safety

W Howard St, at N Osceola Ave

Two-Way Stop

Napolitano (41) Or2016-81

Referred [C.J.p. 19168] Pedestrian and Traffic Safety

S Kenwood Ave, at E 55th St

All-Way Stop

Hairston (5) O2016-758

Referred [C.J.p. 19166] Pedestrian and Traffic Safety

S Kenwood Ave, at E Hyde Park Blvd

All-Way Stop

Burns (4) Or2016-97

Referred [C.J.p. 19166] Pedestrian and Traffic Safety

S Kenwood Ave, at E 53rd St

All-Way Stop

Burns (4) Or2016-95

Referred [C.J.p. 19166] Pedestrian and Traffic Safety

N Lockwood Ave, at W Nelson St

All-Way Stop - amend

Santiago (31) O2016-593

Direct Introduction Pedestrian and Traffic Safety

Passed [C.J.p. 18565] SO2016-621

TRAFFIC

Signs

Stop Signs

S Lowe Ave, at W 31st St

All-Way Stop

Thompson (11) O2016-764

Referred [C.J.p. 19167] Pedestrian and Traffic Safety

S Michigan Ave, at E 91st St

All-Way Stop

Beale (9) Or2016-70

Referred [C.J.p. 19167] Pedestrian and Traffic Safety

3244 N Newland Ave

Two-Way Stop

Villegas (36) Or2015-718

Referred [C.J.p. 14511] Pedestrian and Traffic Safety

Failed to Pass [C.J.p. 18570] SO2016-624

N Olcott Ave, at W Palatine Ave

Two-Way Stop

Napolitano (41) Or2016-83

Referred [C.J.p. 19168] Pedestrian and Traffic Safety

W Palatine Ave, at N Overhill Ave

Two-Way Stop

Napolitano (41) Or2016-82

Referred [C.J.p. 19168] Pedestrian and Traffic Safety

S Rhodes Ave, at E 38th St

All-Way Stop

Burns (4) Or2016-93

Referred [C.J.p. 19166] Pedestrian and Traffic Safety

S Rhodes Ave, at E 37th St

All-Way Stop

Burns (4) Or2016-92

Referred [C.J.p. 19166] Pedestrian and Traffic Safety

TRAFFIC

Signs

Warning & Regulatory Signs

W 14th St, 700-800 blocks

No Trucks

Thompson (11) O2016-766

Referred [C.J.p. 19169] Pedestrian and Traffic Safety

W Corcoran Pl, from N Menard Ave to N Mayfield Ave (5800 W)

Two-Hour Parking

Taliaferro (29) O2016-996

Referred [C.J.p. 19169] Pedestrian and Traffic Safety

1845 W Cortland St

2% Public Benefit

Waguespack (32) O2015-6113

Referred [C.J.p. 4513] Pedestrian and Traffic Safety

Passed [C.J.p. 18566] SO2016-623

3357 W Peterson Ave, 3535 W Peterson Ave

No Parking - remove

Laurino (39) O2016-1125

Referred [C.J.p. 19168] Pedestrian and Traffic Safety

TRIBUTES

Bania, Jan

Quinn (13) R2016-74

Adopted [C.J.p. 19092]

Boyd, Willie Frank

Sawyer (6) R2016-105

Adopted [C.J.p. 19081]

Campbell, Shawn M. (Maj.)

Burke (14) R2016-122

Adopted [C.J.p. 19110]

Catino, Frances A.

Laurino (39) R2016-79

Adopted [C.J.p. 19133]

Cochrane, Lydia

Burke (14) R2016-108

Adopted [C.J.p. 19094]

Collins, William F.

Thompson (11) R2016-66

Adopted [C.J.p. 19086]

TRIBUTES

Conway, Jim
Burke (14) R2016-109
Adopted [C.J.p. 19095]

Cooper, Brooklyn
Curtis (18) R2016-135
Adopted [C.J.p. 19126]

Drown, Matthew R. (Corpl.)
Burke (14) R2016-122
Adopted [C.J.p. 19110]

Edwards Lavizzo, Clara
Harris (8) R2016-107
Adopted [C.J.p. 19083]

Falcione, Angelo "Albert"
Reilly (42) R2016-141
Adopted [C.J.p. 19138]

Fambro Hooks, Theresa
Burke (14) R2016-113
Adopted [C.J.p. 19100]

Fennessy, John (Dr.)
Burke (14) R2016-110
Adopted [C.J.p. 19096]

Garibaldi, Marie (Hon.)
Burke (14) R2016-111
Adopted [C.J.p. 19097]

Goss, Alma A.
Quinn (13) R2016-75
Adopted [C.J.p. 19092]

Hanson, Ronald Byron, Jr.
Thompson (11) R2016-67
Adopted [C.J.p. 19087]

Hart, Ty L. (LCpl.)
Burke (14) R2016-122
Adopted [C.J.p. 19110]

Hayes, Allen Joseph
Laurino (39) R2016-80
Adopted [C.J.p. 19134]

Holli, Melvin G. (Dr.)
Burke (14) R2016-112
Adopted [C.J.p. 10998]

Jardas, Thomas J.(Corpl.)
Burke (14) R2016-122
Adopted [C.J.p. 19110]

TRIBUTES

Jones, Regnal (Dr.)
Burke (14) R2016-114
Adopted [C.J.p. 19101]

Kennedy, Brian T. (Capt.)
Burke (14) R2016-122
Adopted [C.J.p. 19110]

Knoten, Issac, Jr.
Harris (8) R2016-106
Adopted [C.J.p. 19082]

Kodis, Charles J.
Thompson (11) R2016-68
Adopted [C.J.p. 19087]

Lesser, Herbert
Burke (14) R2016-115
Adopted [C.J.p. 19102]

Levi, Gloria Jean
Curtis (18) R2016-136
Adopted [C.J.p. 19127]

Lind, Dale
Burke (14) R2016-116
Adopted [C.J.p. 19103]

Lund, Eric R.
Burke (14) R2016-118
Adopted [C.J.p. 19104]

Martinez, Henry
Villegas (36), Sadlowski Garza R2016-78
Adopted [C.J.p. 19132]

Minnich, Beverly
Thompson (11) R2016-69
Adopted [C.J.p. 19088]

Moriarity, John J. (Msgr.)
Burke (14) R2016-117
Adopted [C.J.p. 19106]

Orlando, Christopher J. (Corpl.)
Burke (14) R2016-122
Adopted [C.J.p. 19110]

Owens, Angelis Verdelle (Verdie)
Beale (9) R2016-65
Adopted [C.J.p. 19085]

Parker, Robert, Sr.
Curtis (18) R2016-137
Adopted [C.J.p. 19128]

TRIBUTES

Payton, James Charles
Reilly (42) R2016-142
Adopted [C.J.p. 19139]

Petrone, Frank R. (Hon.)
Laurino (39) R2016-81
Adopted [C.J.p. 19134]

Roche, Kevin T. (Capt.)
Burke (14) R2016-122
Adopted [C.J.p. 19110]

Rock, Philip J. (Hon.)
Burke (14) R2016-119
Adopted [C.J.p. 19107]

Schoeller, Adam C. (Sgt.)
Burke (14) R2016-122
Adopted [C.J.p. 19110]

Schrimpf, Carl (Hon.)
Burke (14) R2016-120
Adopted [C.J.p. 19108]

Semolina, Dillon J. (Sgt.)
Burke (14) R2016-122
Adopted [C.J.p. 19110]

Sempler, Jeffrey A. (Sgt.)
Burke (14) R2016-122
Adopted [C.J.p. 19110]

Smith, Dolores F.
Laurino (39) R2016-82
Adopted [C.J.p. 19135]

Swaney, Anne
Burke (14) R2016-121
Adopted [C.J.p. 19109]

Taylor, Rufus
Lopez (15) R2016-77
Adopted [C.J.p. 19122]

Torbert, Steven R. (Capt.)
Burke (14) R2016-122
Adopted [C.J.p. 19110]

Turner, William J. (Sgt.)
Burke (14) R2016-122
Adopted [C.J.p. 19110]

Vanaria, Fred J.
Thompson (11) R2016-70
Adopted [C.J.p. 19089]

TRIBUTES

Weisberg, Lois
Burke (14) R2016-123
Adopted [C.J.p. 19111]

Zilka, Richard J., Sr.
Quinn (13) R2016-76
Adopted [C.J.p. 19093]

WATER

3800-3858 S Vernon Ave
Partial easement release for sewer and water mains
Emanuel (Mayor) O2016-667
Referred [C.J.p. 17834] Housing

ZONING RECLASSIFICATIONS

Map No. 1-E

600-630 W Cermak Rd
BPD No. 1245 to C3-3
Solis (25) O2016-712
Referred [C.J.p. 19172] Zoning

55 E Washington St
DX16 to DR10
Reilly (42) O2016-811
Referred [C.J.p. 19173] Zoning

Map No. 1-F

56 W Huron LLC
56 W Huron St
App No. 18647 DX5 to DX7
Misc. Transmittal O2016-638
Referred [C.J.p. 17846] Zoning

JFJ 300 Huron LLC
701-711 N Orleans St, 300-330 W Huron St, 700-710 N Franklin St
App No. 18657, DX5 to RBPD
Misc. Transmittal O2016-648
Referred [C.J.p. 17841] Zoning

Map No. 1-G

1032 W Fulton Market Condo LLC
1032-1042 W Fulton Market
App No. 18674T1, C1-1 to 1-5
Misc. Transmittal O2016-666
Referred [C.J.p. 17847] Zoning

ZONING RECLASSIFICATIONS

Map No. 1-G

1330 W Fulton LLC

1300-1344 W Fulton St, 301-329 N Ada St, 1301-1345 W Carroll Ave and 300-330 N Elizabeth St

App No. 18546, M2-3 to C3-5 then to CMPD

Misc. Transmittal SO2015-7344

Referred [C.J.p. 8244] Zoning

Passed as Substitute [C.J.p. 18798]

710 Racine LLC

710-713 N Racine Ave

App No. 18666T1, RS3 and M1-2 to B2-3

Misc. Transmittal O2016-657

Referred [C.J.p. 17847] Zoning

EZMB LLC

1427 W Grand Ave, 1426 W Ferdinand St

App No. 18603T1, M1-2 to B2-3

Misc. Transmittal O2015-8488

Referred [C.J.p. 14612] Zoning

Passed [C.J.p. 18972]

Kramer, Scott

1244 W Race Ave

App No. 18588T1, RS3 to RM5

Misc. Transmittal O2015-8473

Referred [C.J.p. 14613] Zoning

Passed [C.J.p. 18986]

McNamara Builders, Inc.

1410 W Huron St

App No. 18658, RS3 to RM4.5

Misc. Transmittal O2016-649

Referred [C.J.p. 17842] Zoning

Map No. 1-H

2300-2322 W Erie St

RS3 to RS1

Moreno (1) O2016-730

Referred [C.J.p. 19170] Zoning

2328 W Erie St

RS3 to RS1

Moreno (1) O2016-729

Referred [C.J.p. 19170] Zoning

ZONING RECLASSIFICATIONS

Map No. 1-H

Guardian Properties LLC

2041-2059 W Race Ave, 511-519 N Hoyne Ave

App No. 18660T1, RS3 to B2-1.5

Misc. Transmittal O2016-651

Referred [C.J.p. 17841] Zoning

Lionstone LLC, Series 2110

2110 W Washington St

App No. 18664, RT4 to RM5

Misc. Transmittal O2016-655

Referred [C.J.p. 17842] Zoning

McCrory Senior Apartments LLC

1637-1659 W Washington Blvd, 49-59 N Pulaski Rd

App No. 18671T1, RT4 to RM5.5

Misc. Transmittal O2016-663

Referred [C.J.p. 17842] Zoning

RGBW Ventures 1709 LLC

1709 W Chicago Ave

App No. 18670, B1-2 to B-3-2

Misc. Transmittal O2016-662

Referred [C.J.p. 17843] Zoning

Torres, Crystal

2004-2008 W Coulter St

App No. 18659, RS3 to RT4

Misc. Transmittal O2016-650

Referred [C.J.p. 17845] Zoning

WHP Village LLC, an Illinois limited liability Co.

2054-2056 W Washington Blvd

App No. 18665, RT4 to B1-1

Misc. Transmittal O2016-656

Referred [C.J.p. 17846] Zoning

Map No. 1-L

Hunt, Kevin Havis

156 N Lotus Ave

App No. 18632, RS3 to RT4

Misc. Transmittal O2016-607

Referred [C.J.p. 17841] Zoning

ZONING RECLASSIFICATIONS

Map No. 2-H

Blackhawk Community Ice Rink LLC

1801-1853 W Jackson Blvd

App No. 18583, B3-3 to IPD

Misc. Transmittal SO2015-8468

Referred [C.J.p. 14611] Zoning

Passed as Substitute [C.J.p. 18892]

Rush University Medical Center

301-339 S Damen Ave, 1853-1959 W Jackson Blvd, 1840-1958 W VanBuren St

App No. 18584, B3-3 to C1-5 then to IPD

Misc. Transmittal SO2015-8469

Referred [C.J.p. 14616] Zoning

Passed as Substitute [C.J.p. 18868]

Map No. 3-F

Affito Domus Vendita LLC

847-861 N Larrabee St

App No. 18642T1, B2-5 to B2-5

Misc. Transmittal O2016-617

Referred [C.J.p. 17838] Zoning

Clark 800 LLC

800-814 N Clark St, 100-114 W Chicago Ave

App No. 18540, DX5 and DX7 to DX7 then to RBPD

Misc. Transmittal SO2015-6439

Referred [C.J.p. 4721] Zoning

Passed as Substitute [C.J.p. 18911]

Map No. 3-G

1551, Inc.

1551 W North Ave, aka 1555 N Ashland Ave

App No. 18652, B1-2 to C1-5 then to PD

Misc. Transmittal O2016-643

Referred [C.J.p. 17848] Zoning

Map No. 3-H

1468 N Ashland LLC

1468 N Ashland Ave

App No. 18650T1, B3-2 to B3-3

Misc. Transmittal O2016-641

Referred [C.J.p. 17847] Zoning

ZONING RECLASSIFICATIONS

Map No. 3-H

Western Developers, Inc.

1301 N Western Ave

App No. 18643, C2-2 to B2-3

Misc. Transmittal O2016-634

Referred [C.J.p. 17846] Zoning

Map No. 3-I

Vista on the Park LLC

2635-2641 W North Ave, 1548-1556 N Talman Ave

App No. 18655T1, B3-2 to B2-5

Misc. Transmittal O2016-646

Referred [C.J.p. 17846] Zoning

Map No. 4-G

Fox Chicago LLC

1414-1446 W 21st St, 2013-2035 S Laflin St

App No. 18518T1, C1-2 and M1-3 to B2-5

Misc. Transmittal O2015-6408

Referred [C.J.p. 4722] Zoning

Passed [C.J.p. 18926]

Makowski, Karolina

1906 S Loomis St

App No. 18662, RT4 to RM4.5

Misc. Transmittal O2016-653

Referred [C.J.p. 17842] Zoning

Map No. 5-G

2017 Mendell Baker LLC

2015-2031 N Mendell St

App No. 18663T1, PMD 2, Sub Dist. A to BPD

Misc. Transmittal O2016-654

Referred [C.J.p. 17848] Zoning

Huston, Anne

1870 N Dayton St

App No. 18634, RT4 to RM4.5

Misc. Transmittal O2016-609

Referred [C.J.p. 17841] Zoning

ZONING RECLASSIFICATIONS

Map No. 5-G

Karnezis, Thomas

1331-1341 W Fullerton Ave

App No. 18602, B3-2 and RT4 to B3-2

Misc. Transmittal		O2015-8487
Referred	[C.J.p. 14613]	Zoning
Passed	[C.J.p. 18994]	

Map No. 5-H

1920 LLC

1920 N Milwaukee Ave

App No. 18511, B3-2 and M1-1 to C1-5 then to RBPD

Misc. Transmittal		SO2015-6401
Referred	[C.J.p. 4734]	Zoning
Passed as Substitute	[C.J.p. 18814]	

Map No. 5-I

2808-2814 North Avenue LLC

2808-2814 W North Ave

App No. 18656T1, B2-2 to B2-2

Misc. Transmittal		O2016-647
Referred	[C.J.p. 17848]	Zoning

Bingham Trust

2124 N Bingham St

App No. 18645, RS3 to RM4.5

Misc. Transmittal		O2016-636
Referred	[C.J.p. 17839]	Zoning

Milwaukee LLC

2074 N Milwaukee Ave

App No. 18667T1, B3-1 to B3-3

Misc. Transmittal		O2016-658
Referred	[C.J.p. 17843]	Zoning

Map No. 5-L

RTI Properties LLC

1924-1930 N Leclaire Ave

App No. 18653T1, M1-2 to B2-2

Misc. Transmittal		O2016-644
Referred	[C.J.p. 17844]	Zoning

ZONING RECLASSIFICATIONS

Map No. 6-F

Zheng, Shi Tan

2332-2344 S Princeton Ave, 301-307 W 23rd Pl

App No. 18594T1, RM5 to B2-5

Misc. Transmittal		SO2015-8479
Referred	[C.J.p. 14616]	Zoning
Passed as Substitute	[C.J.p. 18950]	

Map No. 7-G

Virage LLC

2744 N Southport Ave

App No. 18589T1, M2-2 to RT4

Misc. Transmittal		O2015-8474
Referred	[C.J.p. 14616]	Zoning
Passed	[C.J.p. 18994]	

Map No. 7-H

Red Cedar Partners LLC

2611 N Western Ave, 2646 N Jones St

App No. 18592T1, M1-2 to C1-3

Misc. Transmittal		SO2015-8477
Referred	[C.J.p. 14615]	Zoning
Passed as Substitute	[C.J.p. 19000]	

Map No. 7-J

2630-2640 N Emmett St

B1-1 to RT4

Ramirez-Rosa (35)		O2016-741
Referred	[C.J.p. 19173]	Zoning

2614-2616 N Milwaukee Ave

App No. A-8191, B3-3 to B3-2

Ramirez-Rosa (35)		O2015-8074
Referred	[C.J.p. 14514]	Zoning
Passed	[C.J.p. 19006]	

Chexapad LLC

2821 N Avers Ave

App No. 18640, RS3 to RT4

Misc. Transmittal		O2016-615
Referred	[C.J.p. 17840]	Zoning

ZONING RECLASSIFICATIONS

Map No. 7-J

Chexapad LLC

2830-2832 N Lawndale Ave

App No. 18639, RS3 to RT4

Misc. Transmittal O2016-614

Referred [C.J.p. 17840] Zoning

Map No. 7-L

Panagea Properties

2610-2612 N Laramie Ave, 2616-2618 N Laramie Ave

App No. 18641T1, B3-1 to B2-5

Misc. Transmittal O2016-616

Referred [C.J.p. 17843] Zoning

Map No. 7-O

BZ on Harlem LLC

3036-3040 N Harlem Ave

App No. 18649, B3-1 to B2-2

Misc. Transmittal O2016-640

Referred [C.J.p. 17839] Zoning

Map No. 8-F

Armour Institute LLC

3300 S Federal St

App No. 18673, IPD No. 1 to IPD No. 1 as amended

Misc. Transmittal O2016-665

Referred [C.J.p. 17839] Zoning

Map No. 8-G

Chicago Title and Trust Co., as successor under Trust agreement date 10-7-25004 known as Trust No. 10-2749 f/k/a Lasalle Bank National Association

1546-1558 W 35th St, 3449-3459 S Ashland Ave

App No. 18593, RS3 to C1-1

Misc. Transmittal O2015-8478

Referred [C.J.p. 14611] Zoning

Passed [C.J.p. 19006]

Lexington Place III LLC

816-836 W 38th St, 3755-3769 S Lituanica Ave

App No. 18595T1, M2-3 to RS3

Misc. Transmittal O2015-8480

Referred [C.J.p. 14614] Zoning

Passed [C.J.p. 18961]

ZONING RECLASSIFICATIONS

Map No. 9-G

1023 W Irving Park LLC

1023 W Irving Park Rd

App No. 18590, RM5 to B2-3

Misc. Transmittal O2015-8475

Referred [C.J.p. 14617] Zoning

Passed [C.J.p. 19007]

Hibernian Development LLC

1342 W Belmont Ave

App No. 18587, B3-2 to B3-3

Misc. Transmittal O2015-8472

Referred [C.J.p. 14612] Zoning

Passed [C.J.p. 18936]

Map No. 9-H

VGS Holdings LLC

3530 N Lincoln Ave

App No. 18669, C1-2 to C1-3

Misc. Transmittal O2016-661

Referred [C.J.p. 17845] Zoning

Map No. 9-I

3428-3430 N Elston Ave

App No. A-8193, B3-2 to RT4

Mell (33) O2015-8546

Referred [C.J.p. 16159] Zoning

Passed [C.J.p. 19007]

Araque, Anthony

2849 W Roscoe St

App No. 18661, RS3 to RT4

Misc. Transmittal O2016-652

Referred [C.J.p. 17839] Zoning

Belmont-Francisco LLC

2858 W Belmont Ave

App No. 18668, C1-1 to B2-2

Misc. Transmittal O2016-660

Referred [C.J.p. 17839] Zoning

Map No. 9-O

KHC Properties LLC

3523-3525 N Oketo Ave

App No. 18654, RS2 to RS3

Misc. Transmittal O2016-645

Referred [C.J.p. 17842] Zoning

ZONING RECLASSIFICATIONS

Map No. 10-I

Shiner Capital Partners LLC

4156-4170 S Archer Ave, 4120-4134 S Richmond St

App No. 18651T1, RS3 to B1-3

Misc. Transmittal O2016-642

Referred [C.J.p. 17844] Zoning

Map No. 11-F

Montrose Clarendon Partners LLC

4400-4458 N Clarendon Ave, 4401-4415 N Clarendon Ave

App No. 17707, IPD No. 138 and RM5 to B3-5 then to RBPD No 138

Misc. Transmittal SO2013-2478

Referred [C.J.p. 49534] Zoning

Passed as Substitute [C.J.p. 18829]

Map No. 11-G

Montrose Clarendon Partners LLC

4400-4458 N Clarendon Ave, 4401-4415 N Clarendon Ave

App No. 17707, IPD No. 138 and RM5 to B3-5 then to RBPD No 138

Misc. Transmittal SO2013-2478

Referred [C.J.p. 49534] Zoning

Passed as Substitute [C.J.p. 18829]

Map No. 11-J

Roombus, Zach

4125 N Kimball Ave

App No. 18644, RS3 to B1-1

Misc. Transmittal O2016-635

Referred [C.J.p. 17844] Zoning

TGC Development Corp.

4306-4312 N Kedzie Ave

App No. 18473T1, M1-1 to B2-3

Misc. Transmittal O2015-5378

Referred [C.J.p. 2201] Zoning

Passed [C.J.p. 18936]

ZONING RECLASSIFICATIONS

Map No. 12-D

Ettinger, Jerome

5436-5438 S Harper Ave

App No. 18598, RS3 to RT4

Misc. Transmittal O2015-8483

Referred [C.J.p. 14612] Zoning

Passed [C.J.p. 19008]

Map No. 12-E

E 50th St, bounded by S St. Lawrence Ave to E 51st St to S Washington Park Ct to E 50th Pl

RPD No. 141 to RPD No. 141 as amended

Burns (4) O2016-731

Referred [C.J.p. 19171] Zoning

Map No. 12-I

Tapia, Jose and Flora

2607 W 51st St

App No. 18646, B3-1 to B2-2

Misc. Transmittal O2016-637

Referred [C.J.p. 17845] Zoning

Map No. 13-G

4830-4838 N Sheridan Rd

B3-2 to B2-5

Cappleman (46) O2016-711

Referred [C.J.p. 19173] Zoning

Joyce, Shawn

1465 W Balmoral Ave

App No. 18600, RT4 to RM4.5

Misc. Transmittal O2015-8485

Referred [C.J.p. 14612] Zoning

Passed [C.J.p. 19008]

Map No. 13-H

5375 N Bowmanville Ave

RS3 to RT4

O'Connor (40) O2016-742

Referred [C.J.p. 19173] Zoning

Map No. 13-J

Shamson, Vechean

3555 W Foster Ave

App No. 18631, B1-2 to C2-1

Misc. Transmittal O2016-606

Referred [C.J.p. 17844] Zoning

ZONING RECLASSIFICATIONS

Map No. 14-M

Anguiano, Elisa and Angulo, Mario

5527 S Mason Ave

App No. 18635, RS2 to RT3.5

Misc. Transmittal O2016-610

Referred [C.J.p. 17838] Zoning

Map No. 15-M

O'Neill, Lisa

5653 N Northwest Hwy

App No. 18601T1, M1-1 to B3-1

Misc. Transmittal SO2015-8486

Referred [C.J.p. 14615] Zoning

Passed as Substitute [C.J.p. 18942]

Map No. 17-G

Greenview Building Corp.

6805 N Greenview Ave

App No. 18586, RT4 to RM5

Misc. Transmittal O2015-8471

Referred [C.J.p. 14612] Zoning

Passed [C.J.p. 19009]

Map No. 17-H

6501-6511 N Western Ave

App No. A-8181, C2-2 to B1-2

Silverstein (50) SO2015-7406

Referred [C.J.p. 10193] Zoning

Passed as Substitute [C.J.p. 18949]

Map No. 26-A

Diaz, Araceli

10731-10733 S Buffalo Ave

App No. 18633, RS2 to RT3.5

Misc. Transmittal O2016-608

Referred [C.J.p. 17840] Zoning

Map No. 26-I

2600-2704 W 111th St

C1-1 to B1-1

O'Shea (19) O2016-735

Referred [C.J.p. 19172] Zoning

ZONING RECLASSIFICATIONS

Map No. 26-I

2712-2756 W 111th St

C1-1 to B1-1

O'Shea (19) O2016-738

Referred [C.J.p. 19172] Zoning

10901-10929 S Western Ave

B3-1 to B1-1

O'Shea (19) O2016-732

Referred [C.J.p. 19171] Zoning

11000-11064 S Western Ave, 2400-2414 W 111th St

B3-1 to B1-1

O'Shea (19) O2016-740

Referred [C.J.p. 19172] Zoning

Map No. 26-J

111th St Storage LLC

3914-3936 W 111th St, 11041-11059 S Harding Ave

App No. 18591T1, B1-1 and C1-1 to C1-3

Misc. Transmittal SO2015-8476

Referred [C.J.p. 14616] Zoning

Passed as Substitute [C.J.p. 19009]

111th St Storage LLC

3914-3936 W 111th St, 11041-11059 S Harding Ave

App No. 18648T1, C1-3 to C1-3

Misc. Transmittal O2016-639

Referred [C.J.p. 17847] Zoning

Map No. 28-E

Pullman Artspace LLC

11127-11149 S Langley Ave, 704-706 E 112th St

App No. 18672, RT4 to B2-2 then to RBPD

Misc. Transmittal O2016-664

Referred [C.J.p. 17843] Zoning

Map No. 28-I

2400-2416 W 111th St

B3-1 to B1-1

O'Shea (19) O2016-733

Referred [C.J.p. 19172] Zoning

ZONING RECLASSIFICATIONS

Map No. 28-I

2501-2559 W 111th St

B3-1 to B1-1

O'Shea (19) O2016-734

Referred [C.J.p. 19171] Zoning

2733-2759 W 111th St, 11100-11110 S Fairfield Ave

B3-1 to B1-1

O'Shea (19) O2016-737

Referred [C.J.p. 19171] Zoning

Map No. 30-F

Glory to Glory Family Christian Center

12238 S Parnell Ave

App No. 18637, RS3 to RT4

Misc. Transmittal O2016-612

Referred [C.J.p. 17840] Zoning

Map No. 32-F

Tlaib, Ibrahim

12701 S Halsted St

App No. 18636, B3-1 to C2-1

Misc. Transmittal O2016-611

Referred [C.J.p. 17845] Zoning

Wisniewski, Francis

1140 W Monroe St

App No. 18638, DR3 to DX3

Misc. Transmittal O2016-613

Referred [C.J.p. 17846] Zoning